APPENDIX H
PHASE I ESA – 16253 AND 16293 GALE AVENUE

APPENDIX

This page intentionally left blank.

Phase I Environmental Site Assessment

Marici - City of Industry BESS

16253-16293 Gale Avenue

City of Industry, Los Angeles County, California

August 23, 2024 | Terracon Project No. LA237559A

Prepared for:

Aypa Power Development, LLC
Mill Valley, California

Prepared by:

Terracon Consultants, Inc.
Colton, California

Terracon

Nationwide
Terracon.com

- Facilities
- Environmental
- Geotechnical
- Materials

1355 East Cooley Drive
Colton, California 92324-3954
P 909-824-7311
F 909-301-6016
Terracon.com

August 23, 2024

Aypa Power Development, LLC
1 Belvedere Place
Mill Valley, California 94941

Attn: Mr. Geoff Forner, Senior Manager of Development
P: (415) 720-3806
E: GForner@aypa.com

Re: Phase I Environmental Site Assessment
Marici – City of Industry BESS
16253-16293 Gale Avenue
City of Industry, Los Angeles County, California 91745
Terracon Project No. LA237559A

Dear Mr. Forner:

Terracon Consultants, Inc. (Terracon) is pleased to submit the enclosed Phase I Environmental Site Assessment (ESA) report for the above-referenced subject property (hereinafter known as the "site"). This assessment was performed in accordance with our Master Services Agreement, dated September 15, 2022, Terracon Task Order, dated August 5, 2024 and Work Authorization, dated August 5, 2024.

We appreciate the opportunity to be of service to you on this project. In addition to Phase I services, our professionals provide other environmental, geotechnical, construction materials, and facilities services on a wide variety of projects locally, regionally, and nationally. For more detailed information on all of Terracon's services please visit our website at www.terracon.com. If there are any questions regarding this report or if we may be of further assistance, please do not hesitate to contact us.

Sincerely,

Terracon Consultants, Inc.

Laura S. Hedman	Carl A. Parten	Tony P. Mikacich, P.G.
Staff Geologist	Senior Principal / Office Manager III	Senior Geologist

Attachments

Table of Contents

Executive Summary 3
Findings and Opinions 3
Significant Data Gaps 8
Conclusions 8
Recommendations 8
1.0 Introduction 10
1.1 Site Description 10
1.2 Scope of Services 10
1.3 Standard of Care 11
1.4 Additional Scope Limitations, ASTM Deviations, and Data Gaps 12
1.5 Reliance 13
1.6 Client Provided Information 13
2.0 Physical Setting 14
3.0 Historical Use Information 15
3.1 Historical Topographic Maps, Aerial Photographs, and Sanborn Maps 15
3.2 Historical City Directories 17
3.3 Site Ownership 19
3.4 Title Search 19
3.5 Environmental Liens and Activity and Use Limitations 19
3.6 Interviews Regarding Current and Historical Site Uses 19
3.7 Prior Report Review 20
4.0 Records Review 22
4.1 Federal and State/Tribal Databases 22
4.2 Local Agency Inquiries 31
4.3 Local Area Knowledge 34
5.0 Site Reconnaissance 34
5.1 General Site Information 34

5.2 Overview of Current Site Occupants 35
5.3 Overview of Current Site Operations 35
5.4 Site Observations 35
6.0 Adjoining Property Reconnaissance 40
7.0 Additional Services 40
8.0 DECLARATION 41

Appendices

APPENDIX A Exhibit 1: Topographic Map, Exhibit 2: Site Diagram
APPENDIX B Site Photographs
APPENDIX C Historical Documentation and User Questionnaire
APPENDIX D Environmental Database Information
APPENDIX E Credentials

Executive Summary

This Phase I Environmental Site Assessment (ESA) was performed in accordance with our Master Services Agreement, dated September 15, 2022, Terracon Task Order, dated August 5, 2024 and Work Authorization, dated August 5, 2024, and was conducted consistent with the procedures included in ASTM E1527-21, *Standard Practice for Environmental Site Assessments: Phase I Environmental Site Assessment Process*. The purpose of this ESA was to assist the client in developing information to identify recognized environmental conditions (RECs) in connection with the site as reflected by the scope of this report. The ESA was conducted under the supervision or responsible charge of Laura S. Hedman, Environmental Professional. Dean Mantelzak performed the site reconnaissance on August 21, 2024.

Findings and Opinions

A summary of findings is provided below. It should be recognized that details were not included or fully developed in this section, and the report must be read in its entirety for a comprehensive understanding of the items contained herein.

Site Description and Use

The site is located at 16253-16293 Gale Avenue in the City of Industry, Los Angeles County, California 91745, and consists of an approximately 124,282-square-foot, single-story (with mezzanines), multi-tenant logistical fulfillment center (constructed in 2000), on an approximately 6.39-acre parcel of land, identified by Los Angeles County Assessor Identification Number (AIN): 8242-016-061. The site is further improved with asphalt-paved parking areas and driveways, concrete-paved loading docks, landscaping, and utilities. At the time of the visual reconnaissance, the site was observed to be occupied by Sierra Electronic & MBA Trading (16253 Gale Avenue); MBA Trading (16257, 16269, and 16293 Gale Avenue); Miles Supply Chain, Inc.; Yashilite Lighting (16261 and 16265 Gale Avenue); Tangerine Peel Village/ (16273 Gale Avenue); Skystars International (16277 Gale Avenue); Efield (USA), Inc. (16281 Gale Avenue); Metropolitan International Corp. (with operation under Honya International) (16289 Gale Avenue); and a vacant unit (16285 Gale Avenue). On-site operations consisted of administrative business activities and product warehousing, distribution, and transportation services.

Historical Information

Based on review of the historical information, the site consisted of undeveloped and/or agricultural land from as early as 1894. By 1970, the site appeared as a Christmas tree farm with small structures/sheds in the east-central portion of the site. By 2000, the site was developed with the existing multi-tenant logistical warehousing and fulfillment facility.

The surrounding properties consisted of undeveloped and/or agricultural land from as early as 1894, with the San Jose Creek to the north and Gale Avenue to the south of the site. By 1927, Union Pacific Railroad appeared developed north of the site. By 1964, the Southern California Edison Walnut Substation appeared developed east of the site; residential neighborhoods appeared developed south of the site; and the existing industrial building (Metal Cutting Service by 1976), appeared developed west of the site. The adjoining properties configuration have remained consistent through the present.

Historically, the site has been used for agricultural activities from at least 1928 to 1964. In Terracon's experience, the application of herbicides and pesticides to agricultural fields can leave trace amounts of the compounds in the shallow soil and/or groundwater; however, these residual amounts are generally below risk-based screening levels. Indication of pesticide and/or herbicide misuse or vegetative stress were not observed on the site during the site reconnaissance. The site was redeveloped as a logistical fulfillment facility in 2000, which would have involved the grading and mixing of shallow soils. The site is mostly covered with the building and associated paved parking area. Based on the development of the site, the historical agricultural use of the site does not represent a REC to the site.

Previous Reports

The Terracon November 2023 Phase I ESA identified the site as consisting of an approximately 124,282-square-foot, single-story (with mezzanines), multi-tenant logistical fulfillment center (constructed in 2000), on an approximately 6.39-acre parcel of land, and further improved with asphalt-paved parking areas and driveways, concrete-paved loading docks, landscaping, and utilities. At the time of the 2023 visual reconnaissance, the site was observed to be occupied by Sierra Electronic & MBA Trading (16253 Gale Avenue); MBA Trading (16257, 16269, and 16293 Gale Avenue); Miles Supply Chain, Inc.; Yashilite Lighting (16261 and 16265 Gale Avenue); Tangerine Peel Village/ (16273 Gale Avenue); Skystars International (16277 Gale Avenue); Efield (USA), Inc. (16281 Gale Avenue); Metropolitan International Corp. (with operation under Honya International) (16289 Gale Avenue); and a vacant unit (16285 Gale Avenue). Based on review of the findings and conclusions, Terracon identified the site to be located within an area with trichloroethylene (TCE) and perchloroethylene (PCE) impacted groundwater above applicable regulatory screening levels (San Gabriel Valley, Area 4), which represents a REC and pVEC to the site. Based on review of the EPA and Regional Water Board records, the site was not reported as a contributor to the plume. Additionally, based on review of the regulatory databases and the generated waste streams identified (including halogenated solvents), the absence of analytical data for the presence of halogenated solvents, the longevity of operations, the close proximity to the site, and the shallow depth to groundwater (approximately 18 feet bgs, at that time), Terracon identified the potential for halogenated solvent impact to the site, from the offsite adjoining SCE Walnut Substation.

Based on the San Gabriel Valley Area 4 being under regulatory oversight and active monitoring and remediation, further investigation of groundwater was not recommended at that time; however, Terracon recommended a soils and groundwater management plan to assist in the proper handling and disposal of impacted materials, if on-site soils or groundwater are to be disturbed. In addition, Terracon indicated additional evaluation of the identified vapor encroachment conditions (VECs) may be warranted, if planned future development is to include structures designed for human occupancy.

At the time of this report, the findings from the Terracon 2023 report is consistent with the current conditions: the San Gabriel Valley (Area 4) represents a REC and pVEC, and the offsite SCE Walnut Substation represents a REC to the site (further discussed in Section 4.1).

The Terracon 2023 report included review of the following client-provided report:

Partner Engineering and Science, Inc. (Partner) completed a Phase I ESA in December 2017. The area assessed consisted of the same general area as the current site. According to the Partner report, the site was occupied by Sierra Electronics and MBA Trading (16253, 16257, and 16269 East Gale Avenue), Yashilite Lighting (16261 East Gale Avenue), ACE Visual (16265 East Gale Avenue), Ollieroo (16273 East Gale Avenue), The Brainstorm Group (16277 East Gale Avenue), Nono Cosmetics (16281 East Gale Avenue), Janco & Winnex (16285 East Gale Avenue), US Honya (16289 and 16293 East Gale Avenue) for commercial office, logistics, storage, and distribution use. Based on a review of the findings and conclusions, Partner did not identify RECs, HRECs and/or CRECs associated with the site; however, Partner identified the site as a Business Environmental Risk (BER), for being located within the San Gabriel Valley, Puente Valley Operable Unit (Area 4) Superfund site. According to Partner, the site was not listed as a potential responsible party (PRP). Partner identified the known impacts beneath the site as a REC, but based on the regulatory oversight, low concentrations of contaminants of concerns, and lack of indication of the site contributing to the groundwater plume, Partner concluded that the San Gabriel Valley (Area 4) was a BER and not a REC. Partner did not recommend additional investigation

Records Review

Selected federal and state environmental regulatory databases as well as responses from state and local regulatory agencies were reviewed. The site was listed in the regulatory databases under the following businesses:

Hensim USA dba Tierra Motorsports (a warehousing and product fulfillment business), was listed in the Facility Index System/Facility Registry System (FINDS), regulatory database, with Registry ID No. 110033194763, dated from 2008 through 2023. No indication of violations were reported in the FINDS database records. No waste manifest or waste streams were reported in the databases. Based on visual observations on the day of the site reconnaissance, indication of storage of chemicals or materials indicative

of a potential release, was not observed. Based on review of the regulatory databases and visual observations on the day of the site reconnaissance, indicating the absence of storage of chemicals or materials indicative of a potential release, the Hensim database listing does not represent a REC.

White & Blue Lion, Inc. (a warehousing and product fulfillment business), was listed in the Facility and Manifest Data (HAZNET), and Hazardous Waste Tracking System (HWTS), regulatory databases, with an inactive EPA ID No. CAC002791091, and waste streams that consisted of "Other organic solids" and "Unspecified aqueous solution". No indication of violations or releases were reported in the HAZNET and HWTS databases. Based on review of the regulatory databases and absence of reported violations and releases, the White & Blue Lion, Inc. database listings do not represent a REC.

The San Gabriel Valley (Area 4), identified as encompassing the site and surrounding areas, was identified in the FINDS, ECHO, Integrated Compliance Information System (ICIS), National Priorities List (NPL), Comprehensive Environmental Response, Compensation, & Liability Information System/Superfund Enterprise Management System (CERCLIS/SEMS), US Engineering Control (EC), Records of Decision (ROD), Potentially Reliable Party (PRP), and Area of Concern (AOCONCERN) regulatory databases. The NPL database indicates that the San Gabriel Valley (Area 4) is an area where VOC contamination in groundwater is at or above the maximum contaminant level (MCL) as designated by Region 9 EPA office (EPA ID No. CAD980817985).

Based on documents reviewed from the California Department of Water Resources (Cleanup Program Site: Global ID No. T0603700149; Remedial Progress Report First Quarter 2024 Former BDP Carrier Facility, dated April 30, 2024) the contaminants of concern (COCs) include trichloroethylene (TCE) and tetrachloroethylene (PCE). The closet groundwater monitoring well (Field Point MW-23) is located approximately 800 feet east of the site, and depth to groundwater was measured at 19 feet below grade surface (bgs), last measured on November 7, 2023. Based on the elevated concentrations of TCE and PCE, the San Gabriel Valley (Area 4) represents a REC and potential vapor encroachment condition (VEC) to the site. The San Gabriel Valley (Area 4) is further detailed in Section 4.1.

The SCE Walnut Substation, located to the adjoining east of the site, and in a topographic up-gradient position relative to the site, was listed in the Aboveground Storage Tank Facilities (AST), California Environmental Reporting System (CERS) Tanks, CERS HAZ Waste, Facility Inventory Database (CA FID UST), "Cortese" Hazardous Waste & Substances Site List (Cortese), Hazardous Waste Electronic Manifest System (E Manifest), Hazardous Substance Storage Container Database (HIST UST), Leaking Underground Storage Tanks (LUST), Statewide Environmental Evaluation Planning System Underground Storage Tank (SWEEPS UST), UST, UST Finder Databases (UST FINDER), UST Finder Releases Databases (UST FINDER RELEASE), and RCRA-Large Quantity Generator (RCRA-LQG) regulatory databases. The facility was identified as a

soil only impact, LUST Cleanup Site (Global ID No: T0603708568; closed), for a gasoline release on May 9, 2002, identified during the removal of diesel USTs. Based on soil only impact, case closure with agency oversight, and distance from the former tank hold to the site, the LUST/UST case listings do not represent a REC to the site.

Additionally. the SCE facility was identified as a facility with waste streams that consisted of "Other inorganic solids"; "Polychlorinated biphenals and material containing PCBs"; "Other organic solids"; "Unspecified oil-containing waste"; Asbestos containing waste"; Halogenated solvents"; "Off-specification, aged or surplus organics"; "Waste oil and mixed oil"; "Unspecified solvent mixture"; "Pesticides/Pesticide Production Waste"; Tank Bottom Waste"; "Liquids with PCBs" (greater than or equal to 50 milligrams per liter); and "Liquids with halogenated organic compounds (greater than or equal to 1000 milligrams per liter); "Hydrocarbon solvents"; "Polymeric resin waste"; "Detergent and soap"; "Ignitable"; "Corrosives"; Endrin"; Chlordane"; "Chloroform"; "Lead"; "Mercury"; "Benzene"; "Tetrachloroethylene"; Trichloroethylene" and "Non-halogenated solvents" (dated from 1987 through 2024). Based on review of the regulatory databases and the generated waste streams identified (including halogenated solvents), the absence of analytical data for the presence of halogenated solvents, the longevity of operations, the close proximity to the site, and the shallow depth to groundwater (approximately 19 feet bgs), the potential exists for halogenated solvent impact to the site; therefore, the SCE database listings represents a REC to the site. The SCE Walnut Substation is further discussed in Section 4.1.

The remaining listed facilities do not constitute RECs based upon facility characteristics, distance, and/or topographic gradient in relation to the site.

Site Reconnaissance

During the visual reconnaissance, Terracon observed an air compressor during the site reconnaissance, located in the Tangerine Peel Village unit (16273 Gale Avenue) and a mobile air compressor located in the Metropolitan International Corp. Unit (16289 Gale Avenue); electric forklifts and associated battery charging stations and pallet jacks throughout the site, within the various unit warehouses; two stormwater curb inlets were observed on the northern perimeter of the site, and sumps/pumps were observed in the loading dock areas; solid waste disposal/recycling bins were observed on the northeastern, southwestern, and west-central exterior of the site; and a pad-mounted transformer was observed on the west-central exterior of the site. Additionally, Terracon observed approximately five patched geotechnical exploratory soil borings, associated with geotechnical work, performed on site by Terracon in 2023 (issued as a separate report under Terracon Project No. LA235125). RECs were not identified.

Adjoining Properties

The property to the adjoining north and northeast consists of SCE power line transmission corridor and Union Pacific railroad, followed by the San Jose Creek

Diversion Channel, and then by Venus Foods, Inc., a manufacturer of Chinese foods (770 South Stimpson Avenue). The property to the adjoining east consists of SCE Walnut Substation (16333 Gale Avenue). Gale Avenue abuts the site to the south, followed by residential neighborhoods. The property to the adjoining west consists of Metal Cutting Service, a metal fabricator company (16233 Gale Avenue), and Ardmore Home Design Warehouse and Essendant Wholesaler to the west-northwest (918 South Stimson Avenue). The SCE Walnut Substation is further discussed in Section 4.1. RECs were not identified with the remaining adjoining properties.

Significant Data Gaps

No significant data gaps were identified.

Additional Services

Per the agreed scope of services, additional services as outlined in the proposal, including items described in Section 13.0 (Non-Scope Considerations) of ASTM E1527-21, were not conducted.

Conclusions

We have performed a Phase I ESA consistent with the procedures included in ASTM Practice E1527-21 of the City of Industry BESS, located at 16253-16293 Gale Avenue in the City of Industry, Los Angeles County, California 91745, the site. The following RECs, Controlled RECs (CRECs) and/or Significant Data Gaps (SDGs) was identified in connection with the site.

- Based on a review of available records, the site is located within an area with TCE and PCE impacted groundwater above MCL; therefore, the San Gabriel Valley (Area 4) represents a REC and pVEC to the site. Based on review of the EPA and Regional Water Board records, the site was not reported as a contributor to the plume.
- Based on review of the regulatory databases and the generated waste streams identified (including halogenated solvents), the absence of analytical data for the presence of halogenated solvents, the longevity of operations, the close proximity to the site, and the shallow depth to groundwater (approximately 19 feet bgs), the potential exists for halogenated solvent impact to the site; therefore, the SCE database listings represents a REC to the site.

Recommendations

Terracon understands that the San Gabriel Valley Area 4 is under regulatory oversight and active monitoring and remediation. Additionally, the SCE facility, located to the adjacent-east and in an upgradient position from the site, is a potential source of petroleum

hydrocarbon and chlorinated solvents, and may have impacted groundwater. Based on review of regulatory database and historical information, the site does not appear to be a contributor to the impacted groundwater plume. Therefore, further investigation of groundwater does not appear warranted at this time; however, if on-site soils or groundwater are to be disturbed, Terracon recommends preparing a soils and groundwater management plan to assist in the proper handling and disposal of impacted materials. In addition, if planned future development is to include structures designed for human occupancy, additional evaluation of the identified vapor encroachment conditions (VECs) may be warranted.

1.0 Introduction

1.1 Site Description

Site Name	Marici – City of Industry BESS
Site Location/Address	16253-16293 Gale Avenue in the City of Industry, Los Angeles County, California 91745; Los Angeles County Assessor Identification Number (AIN): 8242-016-061
Land Area	Approximately 6.39-acres
Site Improvements	The site is improved with an approximately 124,282-square-foot, single-story (with mezzanines), multi-tenant logistical fulfillment center (constructed in 2000), with asphalt-paved parking areas and driveways, concrete-paved loading docks, landscaping, and utilities.
Anticipated Future Site Use	Development of on-site Battery Energy Storage System (BESS)
Reason for the ESA	Acquisition for BESS development

The location of the site is depicted on Exhibit 1 of Appendix A, which was reproduced from a portion of the Baldwin Park and La Habra, California, USGS 7.5-minute series topographic maps (2018). The site and adjoining properties are depicted on the Site Diagram, which is included as Exhibit 2 of Appendix A.

1.2 Scope of Services

This Phase I ESA was performed in accordance with our Master Services Agreement, dated September 15, 2022, Terracon Task Order, dated August 5, 2024 and Work Authorization, dated August 5, 2024, and was conducted consistent with the procedures included in ASTM E1527-21, *Standard Practice for Environmental Site Assessments: Phase I Environmental Site Assessment Process*. The purpose of this ESA was to assist the client in developing information to identify RECs in connection with the site as reflected by the scope of this report. Recognized environmental conditions are defined by ASTM E1527-21 as "(1) the presence of hazardous substances or petroleum products in, on, or at the subject property due to a release to the environment; (2) the likely presence of hazardous substances or petroleum products in, on, or at the subject property due to a release or likely release to the environment; or (3) the presence of hazardous substances or petroleum products in, on, or at the subject property under conditions that pose a material threat of a future release to the environment." This ESA includes consideration of the movement of hazardous substances and petroleum products in any form, including migration of vapor in the subsurface. A de minimis condition is not a recognized environmental condition.

This purpose was undertaken through user-provided information, a regulatory database review, historical and physical records review, interviews (including local government inquiries, as applicable), and a visual noninvasive reconnaissance of the site and adjoining properties. Limitations, ASTM deviations, and significant data gaps (if identified) are noted in the applicable sections of the report.

PFAS are a family of compounds which are considered emerging contaminants of concern due to their mobility and longevity in the environment. PFAS has been used in many products, including but not limited to fire-fighting foam, anti-stick coatings, stain and water-repellent coatings, electroplating, and paper products, among others. On July 8, 2024, US EPA designated two PFAS compounds, perfluorooctanoic acid (PFOA) and perfluorooctanesulfonic acid (PFOS), including their salts and structural isomers, as hazardous substances under CERCLA; accordingly, PFOA and PFOS will be evaluated within the scope of E1527-21. Please note that PFAS compounds are ubiquitous in the environment and this limited review is not to be construed as confirmation that PFAS compounds are not present in, at or under the site.

1.3 Standard of Care

This ESA was performed in accordance with generally accepted practices of this profession, undertaken in similar studies at the same time and in the same geographical area. We have endeavored to meet this standard of care, but may be limited by conditions encountered during performance, a client-driven scope of work, or inability to review information not received by the report date. Where appropriate, these limitations are discussed in the text of the report, and an evaluation of their significance with respect to our findings has been conducted.

Phase I ESAs, such as the one performed at this site, are of limited scope, are noninvasive, and cannot eliminate the potential that hazardous, toxic, or petroleum substances are present or have been released at the site beyond what is identified by the limited scope of this ESA. In conducting the limited scope of services described herein, certain sources of information and public records were not reviewed. It should be recognized that environmental concerns may be documented in public records that were not reviewed. No ESA can wholly eliminate uncertainty regarding the potential for RECs in connection with a property. Performance of this practice is intended to reduce, but not eliminate, uncertainty regarding the potential for RECs. No warranties, express or implied, are intended or made. The limitations herein must be considered when the user of this report formulates opinions as to risks associated with the site or otherwise uses the report for any other purpose. These risks may be further evaluated – but not eliminated – through additional research or assessment. We will, upon request, advise you of additional research or assessment options that may be available and associated costs.

1.4 Additional Scope Limitations, ASTM Deviations, and Data Gaps

Based upon the agreed-on scope of services, this ESA did not include subsurface or other invasive assessments, vapor intrusion assessments or indoor air quality assessments (i.e., evaluation of the presence of vapors within a building structure), business environmental risk evaluations, or other services not particularly identified and discussed herein. Credentials of the company (Statement of Qualifications) have not been included in this report but are available upon request. Pertinent documents are referred to in the text of this report, and a separate reference section has not been included. Reasonable attempts were made to obtain information within the scope and time constraints set forth by the client; however, in some instances, information requested is not, or was not, received by the issuance date of the report. Information obtained for this ESA was received from several sources that we believe to be reliable; nonetheless, the authenticity or reliability of these sources cannot and is not warranted hereunder. This ESA was further limited by the following:

- The client did not provide the requested User's information as of the issuance date of the report, which represents a data gap. Terracon assumes the client is evaluating the questionnaire information outside the context of Terracon's Phase I ESA scope of work and report. Based on the historical and environmental regulatory database reviews, the absence of a user questionnaire does not appear to represent a significant data gap.

An evaluation of the significance of limitations and missing information with respect to our findings has been conducted, and where appropriate, significant data gaps are identified and discussed in the text of the report. However, it should be recognized that an evaluation of significant data gaps is based on the information available at the time of report issuance, and an evaluation of information received after the report issuance date may result in an alteration of our conclusions, recommendations, or opinions. We have no obligation to provide information obtained or discovered by us after the issuance date of the report, or to perform any additional services, regardless of whether the information would affect any conclusions, recommendations, or opinions in the report. This disclaimer specifically applies to any information that has not been provided by the client.

This report represents our service to you as of the report date and constitutes our final document; its text may not be altered after final issuance. Findings in this report are based upon the site's current utilization, information derived from the most recent reconnaissance and from other activities described herein; such information is subject to change. Certain indicators of the presence of hazardous substances, petroleum products or PFAS compounds may have been latent, inaccessible, unobservable, or not present during the most recent reconnaissance and may subsequently become observable (such as after site renovation or development). Further, these services are not to be construed as legal interpretation or advice.

1.5 Reliance

This ESA report is prepared for the exclusive use and reliance of Aypa Power Development, LLC. Use or reliance by any other party is prohibited without the written authorization of Aypa Power Development, LLC and Terracon Consultants, Inc. (Terracon).

Reliance on the ESA by the client and all authorized parties will be subject to the terms, conditions and limitations stated in the proposal, ESA report, and Terracon's Agreement. The limitation of liability defined in the Agreement is the aggregate limit of Terracon's liability to the client and all relying parties.

Continued viability of this report is subject to ASTM E1527-21 Section 4.6. If the ESA will be used by a different user (third party) than the user for whom the ESA was originally prepared, the third party must also satisfy the user's responsibilities in Section 6 of ASTM E1527-21.

1.6 Client Provided Information

Prior to the site visit, Mr. Geoff Forner, client's representative, was asked to provide the following user questionnaire information as described in ASTM E1527-21 Section 6.

Client Questionnaire Responses

Client Questionnaire Item	Client Did Not Respond	Client's Response		
		N/A	Yes	No
Actual Knowledge of Environmental Liens or Activity Use Limitations (AULs) that may encumber the site.	X			
Actual Knowledge of Activity Use Limitations (AULs) that may encumber the site.	X			
Specialized Knowledge or Experience that is material to a REC in connection with the site.	X			
Actual Knowledge of a Lower Purchase Price because contamination is known or believed to be present at the site.	X			
Commonly Known or Reasonably Ascertainable Information that is material to a REC in connection with the site.	X			
Obvious Indicators of Releases at the site.	X			

N/A = Not Applicable

The client did not provide the requested User's information as of the issuance date of the report, which represents a data gap. Terracon assumes the client is evaluating the

questionnaire information outside the context of Terracon's Phase I ESA scope of work and report.

2.0 Physical Setting

Physical Setting Information		Source
Topography		
Site Elevation	Approximately 350 feet above mean sea level (msl).	USGS Topographic Maps, Baldwin Park and La Habra, California, California Quadrangle, dated 2018 (Appendix A)
Topographic Gradient	Sloping toward the north-northwest.	
Closest Surface Water	The San Jose Creek Diversion Channel (concrete-lined) is located approximately 375 feet northeast of the site.	
Soil Characteristics		
Soil Type	Urban Land, Ballona-Typic Xerorthents	Soil Survey of Los Angeles, California, Southeastern Part (CA696); United States Department of Agriculture (USDA) Natural Resource Conservation Service (NRCS); Issued September 2023. https://websoilsurvey.sc.egov.usda.gov
Description	Xerorthents, fine substratum complex soils, are well drained with high runoff, and 0 to 5 percent slopes. The soil profile consists of 0 to 13 inches below ground surface (bgs) loam, 13 to 47 inches bgs clay loam, 47 to 57 inches bgs clay, and 57 to 79 inches bgs clay loam. Ballona soils are well drained with medium runoff, and 0 to 5 percent slopes. The soil profile consists of 0 to 18 inches bgs loam, 18 to 31 inches bgs clay loam, and 31 to 79 inches bgs clay. Parent material consists of human-transported material over young alluvium derived from sedimentary rock.	
Geology/Hydrogeology		
Formation	Quaternary alluvial deposits (Qyf)	Geologic map of the Baldwin Park 7.5 quadrangle, Los Angeles County, California Division of Mines and Geology (Tan, S.S., 2000); https://ngmdb.usgs.gov/mapview
Description	Unconsolidated, younger (Holocene) undivided alluvial fan and valley deposits.	

Physical Setting Information		Source
Estimated Depth to First Occurrence of Groundwater	Groundwater was encountered at a depth of approximately 21 to 26 feet bgs, measured in on-site geotechnical exploratory soil borings (measured on October 26, 2023).	Revised Preliminary Geotechnical Engineering Report (Terracon Project No. LA235125, December 5, 2023).
*Hydrogeologic Gradient	Northwest	Water Quality Control Board GeoTracker: Cleanup Program Site (Global ID No. T0603700149) B.D.P.-Carrier Corporation; 855 Anaheim-Puente Road, Industry, California 91746; First Quarter 2024 Remedial Progress report- (CAO 88-11); January-March 2024. GeoTracker (ca.gov)

* The groundwater flow direction and the depth to shallow, unconfined groundwater, if present, would likely vary depending upon seasonal variations in rainfall and other hydrogeological features. Without the benefit of on-site groundwater monitoring wells surveyed to a datum, groundwater depth and flow direction beneath the site cannot be directly ascertained.

3.0 Historical Use Information

Terracon reviewed the following historical sources to develop a history of the previous uses of the site and surrounding area, in order to help identify RECs associated with past uses. Copies of selected historical documents are included in Appendix C.

3.1 Historical Topographic Maps, Aerial Photographs, and Sanborn Maps

Readily available historical USGS topographic maps, selected historical aerial photographs (at approximately 10-to-15-year intervals) and historical fire insurance maps produced by the Sanborn Map Company were reviewed to evaluate land development and obtain information concerning the history of development on and near the site. Reviewed historical topographic maps and aerial photographs are summarized below.

Historical fire insurance maps produced by the Sanborn Map Company were requested from Environmental Data Resources, Inc. (EDR) to evaluate past uses and relevant characteristics of the site and surrounding properties. Based upon inquiries to the above-listed Sanborn provider, Sanborn maps were not available for the site.

- Topographic maps:
  - Pomona, California; published in **1894**, **1897**, **1898**, and **1904** (1:62,500)
  - Anaheim, California; published in **1896**, **1898**, and **1901** (1:62,500)
  - Corona, California; published in **1902** (1:125,000)
  - La Habra, California; published in **1927**; photo revised in 1950 from **1947** aerial photographs; photo revised in 1952 from **1947** aerial photographs; photo revised in 1964 from **1963** aerial photographs; photo revised in 1972 from **1972** aerial photographs; photo revised in 1974 from **1974** aerial photographs; photo revised in 1981 from **1981** aerial photographs; published in **2012**, **2015**, and **2018** (1:24,000)
  - Puente, California; published in **1927** (1:24,000)
  - Coyote Hills, California, published in **1935** (1:31,680)
  - Anaheim, California, published in **1942** (1:50,000)
  - Baldwin Park, California; photo revised in 1953 from **1952** aerial photographs; photo revised in 1966 from **1964** aerial photographs; photo revised in 1972 from **1972** aerial photographs; photo revised in 1981 from **1978** aerial photographs; published in **2012**, **2015**, and **2018** (1:24,000)
- Aerial photographs:
  - FAIR; **1928**; 1”=500’
  - USDA; **1938**, **1952**, **1990**, and **2002**; 1”=500’
  - USGS; **1964**; 1”=500’
  - EDR Proprietary Brewster pacific; **1970**, **1977**, **1981**, **1983**; 1”=500’
  - USGS/DOQQ; **1994**; 1”=500’
  - USDA/NAIP; **2005**, **2009**, **2012**, **2016**, and **2020**, 1”=500’

Historical Maps and Aerial Photographs

Direction	Description
Site	Undeveloped land (1894-1927); agricultural land (1928-1964); Christmas tree farm with small structures/sheds in the east-central portion (1970-1995); multi-tenant industrial building (2000-Present).

Direction	Description
North	San Jose Creek with undeveloped land beyond (1894-1904); Union Pacific Railroad, beyond which are San Jose Creek and undeveloped or agricultural land (1927-1983); Union Pacific Railroad, beyond which are San Jose Creek and an industrial building (1990-Present).
East	Undeveloped land (1894-1927); agricultural land (1928-1952); Southern California Edison Walnut Substation (1964-Present).
South	Gale Avenue, beyond which is undeveloped land (1894-1952); Gale Avenue, beyond which are residences (1964-Present).
West	Undeveloped land (1894-1927); agricultural land (1928-1952); developed with existing industrial building (Metal Cutting Service by 1976) (1964-Present).

Historically, the site has been used for agricultural activities from at least 1928 to 1964. In Terracon's experience, the application of herbicides and pesticides to agricultural fields can leave trace amounts of the compounds in the shallow soil and/or groundwater; however, these residual amounts are generally below risk-based screening levels. Indications of pesticide and/or herbicide misuse or vegetative stress were not observed on the site during the site reconnaissance. The site was redeveloped as a logistical fulfillment facility in 2000, which would have involved the grading and mixing of shallow soils. The site is mostly covered with the building and associated paved parking area. Based on the development of the site, the historical agricultural use of the site does not represent a REC to the site.

3.2 Historical City Directories

The EDR Digital Archive, Cole Information, Haines & Company, Inc., Pacific Bell, Pacific Telephones, R. L. Polk & Co., GTE, The Pacific Telephone & Telegraph Company, Los Angeles Directory Co., and Southern California Telephone Co. city directories used in this study were made available through EDR (selected years reviewed: 1920-2020) and were reviewed at approximate five-year intervals, if readily available. Gale Avenue listings were not available prior to 1971. The current street address for the site was identified as 16253, 16257, 16261, 16265, 16269, 16273, 16277, 16281, 16285, 16289, and 16293 Gale Avenue.

Historical City Directories

Direction	Description
Site	**16243 Gale Avenue:** No listings (1920-1970); Holiday Tree Co. (1971); Lyon Holiday Tree (1992-1995); No listings (1996-2020). **16253 Gale Avenue:** No listings (1920-2006); Sierra Electronics (2010-2014); MBA Trading Group Inc. (2014-2020). ***16257 Gale Avenue:*** No listings (1920-2004); Nexvision America, Inc., Westinghouse Digital Electronics LLC (2005); Fieldy's (2010); No listings (2014-2020). **16261 Gale Avenue:** No listings (1920-2001); RJM Trading/Manufacturing Co. (2003-2005); No listings (2006-2020). ***16265 Gale Avenue:*** No listings (1920-2001); Systor Systems, Inc. (2003); No listings (2004-2006); Unigrace Corp (2010); No listings (2014-2020); Industry Maytag Repair (2020). **16269 Gale Avenue:** No listings (1920-2004); Aquarium Industrial, Inc. (2005); No listings (2006-2020). **16273 Gale Avenue:** No listings (1920-2001); ZR Racing Products (2003); CP Products, Checkpoint (2005); No listings (2006-2017); Menehune Basketball (2020). **16277 Gale Avenue:** No listings (1920-2001); Yihua International Group (2003); No listings (2004-2010); Brainstorm Marketing (2014-2020). **16281 Gale Avenue:** No listings (1920-2001); Unitech Management Group (2003); Richmax Inc. (2005); No listings (2006-2010); Nono Cosmetics, Inc. (2014-2020). **16285 Gale Avenue:** No listings (1920-2004); TM Mau Enterprise Inc. (2005-2010); Eshopps Inc. (2014); No listings (2017); RJ Marketing, Janco & Winnex Inc. (2020). **16289 Gale Avenue:** No listings (1920-2001); KTI Incorporated (2003); No listings (2004-2006); South Ocean Wood Inc. (2010); No listings (2014-2017); Global Fulfillment (2020). **16293 Gale Avenue:** No listings (1920-2001); International Inc., Tenwood (2003); Cybersys Integration Technology, Inc. (2005); no listings (2006-2010); ELT Systems (2014-2020); Dalian Chamber of Commerce (2020).
North	**770 South Stimson Avenue:** No listings (1920-1992); Venus Foods (1995-2003); No listings (2004-2020).
East	***16333 Gale Avenue:*** No listings (1920-2020).
South	**16215-16251 Folger Street:** No listings (1920-1965); Residents (1966-2020).
West	***16233 Gale Avenue:*** No listings (1920-1975); *Metal Cutting Service* (1976-2020). ***16235 Gale Avenue:*** No listings (1920-2020). **918 South Stimson Avenue:** No listings (1920-2020).

The above underlined and italicized addresses and facilities were listed in the regulatory databases.

3.3 Site Ownership

Based on information obtained from EDR and local agencies, the current owner is ABI Properties Inc.

3.4 Title Search

At the direction of the client, a title search was not included as part of the scope of services. Unless notified otherwise, we assume that the client is evaluating this information outside the scope of this report.

3.5 Environmental Liens and Activity and Use Limitations

The EDR regulatory database report included a review of both Federal and State Engineering Control (EC) and Institutional Control (IC) databases. Based on a review of the database report, the site is not listed on the EC or IC databases; however, the site is located within the San Gabriel Valley (Area 4), identified as encompassing the site and surrounding areas, which is identified in the regulatory databases as having an EC (further discussed in Section 4.1). Please note that in addition to these federal and state listings, AULs can be recorded at the county and municipal level that may not be listed in the regulatory database report. Environmental lien and activity and use limitation records recorded against the site were not provided by the client. At the direction of the client, performance of a review of these records was not included as part of the scope of services and unless notified otherwise, we assume that the client is evaluating this information outside the scope of this report.

3.6 Interviews Regarding Current and Historical Site Uses

The following individuals were interviewed regarding the current and historical use of the site.

Interviews

Interviewer	Name / Contact Method	Title	Date
Dean Mantelzak	Brent Haskell / (562) 762-3112 - - - George Isho / (909) 856-3517	Property Manager - - - Business Owner	August 21, 2024 / During the site visit

Terracon interviewed Mr. Brent Haskell, GM Properties, during the site visit. Mr. Haskell stated that he has been the Property Manager for the site since 2011, and during that time, the site has operated as a multi-tenant, logistical fulfillment and warehousing center. Mr. Haskell indicated that he was not aware of any on-site supply water wells, monitoring wells, USTs, contaminated soil or water, or sub-grade features. Mr. Haskell reported no on-site issues, and further indicated that he was not aware of pending environmental litigation; threatened environmental litigation; past environmental litigation; possible violations of environmental laws; possible environmental liability; and any potential environmental concerns, associated with the site, with the exception of the possible inclusion in the San Gabriel Valley (Area 4) SEM study area.

Terracon also interviewed George Isho, who has owned multiple businesses/units on-site since 2005, and noted that the current site building was constructed in 2000. Mr. Isho indicated that to his knowledge, no remodeling has occurred during his ownership of the site. Mr. Isho also noted that the previous owners of the site were Metropolitan USA (a textile production company), and Southern California Edison. Mr. Isho reported no on-site issues, and further indicated that he was not aware of pending environmental litigation; threatened environmental litigation; past environmental litigation; possible violations of environmental laws; possible environmental liability; and any potential environmental concerns, associated with the site.

3.7 Prior Report Review

Terracon requested the client provide any previous environmental reports, permits, registrations, and geotechnical reports they are aware of for the site. Previous reports were not provided by the client to Terracon for review; however, Terracon conducted the following prior report:

- Phase I Environmental Site Assessment
  City of Industry BESS
  16253-16293 Gale Avenue
  City of Industry, California 91745
  Dated: November 1, 2023 (Revised November 21, 2023)
  Prepared by: Terracon Consultants, Partner Engineering and Science, Inc.
  For: Aypa Power Development, LLC

The Terracon November 2023 Phase I ESA identified the site as consisting of an approximately 124,282-square-foot, single-story (with mezzanines), multi-tenant logistical fulfillment center (constructed in 2000), on an approximately 6.39-acre parcel of land, and further improved with asphalt-paved parking areas and driveways, concrete-paved loading docks, landscaping, and utilities. At the time of the 2023 visual reconnaissance, the site was observed to be occupied by Sierra Electronic & MBA Trading (16253 Gale Avenue); MBA Trading (16257, 16269, and 16293 Gale Avenue); Miles Supply Chain, Inc.; Yashilite Lighting (16261 and 16265 Gale Avenue); Tangerine Peel

Village/ (16273 Gale Avenue); Skystars International (16277 Gale Avenue); Efield (USA), Inc. (16281 Gale Avenue); Metropolitan International Corp. (with operation under Honya International) (16289 Gale Avenue); and a vacant unit (16285 Gale Avenue). Based on review of the findings and conclusions, Terracon identified the site to be located within an area with TCE and PCE impacted groundwater above MCL (San Gabriel Valley, Area 4), which represents a REC and pVEC to the site. Based on review of the EPA and Regional Water Board records, the site was not reported as a contributor to the plume. Additionally, based on review of the regulatory databases and the generated waste streams identified (including halogenated solvents), the absence of analytical data for the presence of halogenated solvents, the longevity of operations, the close proximity to the site, and the shallow depth to groundwater (approximately 18 feet bgs, at that time), Terracon identified the potential for halogenated solvent impact to the site, from the offsite adjoining SCE Walnut Substation.

Based on the San Gabriel Valley Area 4 being under regulatory oversight and active monitoring and remediation, further investigation of groundwater was not recommended at that time; however, Terracon recommended a soils and groundwater management plan to assist in the proper handling and disposal of impacted materials, if on-site soils or groundwater are to be disturbed. In addition, Terracon indicated additional evaluation of the identified vapor encroachment conditions (VECs) may be warranted, if planned future development is to include structures designed for human occupancy.

At the time of this report, the findings from the Terracon 2023 report is consistent with the current conditions: the San Gabriel Valley (Area 4) represents a REC and pVEC, and the offsite SCE Walnut Substation represents a REC to the site (further discussed in Section 4.1).

The Terracon 2023 report included review of the following client-provided report:

- Phase I Environmental Site Assessment
  16253-16293 East Gale Avenue
  Industry, California 91745
  Dated: December 12, 2017
  Prepared by: Partner Engineering and Science, Inc.
  For: Morgan Stanley Mortgage Capital Holdings LLC

Partner Engineering and Science, Inc. (Partner) completed a Phase I ESA in December 2017. The area assessed consisted of the same general area as the current site. According to the Partner report, the site was occupied by Sierra Electronics and MBA Trading (16253, 16257, and 16269 East Gale Avenue), Yashilite Lighting (16261 East Gale Avenue), ACE Visual (16265 East Gale Avenue), Ollieroo (16273 East Gale Avenue), The Brainstorm Group (16277 East Gale Avenue), Nono Cosmetics (16281 East Gale Avenue), Janco & Winnex (16285 East Gale Avenue), US Honya (16289 and 16293 East Gale Avenue) for commercial office, logistics, storage, and distribution use. Based on a review of the

findings and conclusions, Partner did not identify RECs, HRECs and/or CRECs associated with the site; however, Partner identified the site as a Business Environmental Risk (BER), for being located within the San Gabriel Valley, Puente Valley Operable Unit (Area 4) Superfund site. According to Partner, the site was not listed as a potential responsible party (PRP). Partner identified the known impacts beneath the site as a REC, but based on the regulatory oversight, low concentrations of contaminants of concerns, and lack of indication of the site contributing to the groundwater plume, Partner concluded that the San Gabriel Valley (Area 4) was a BER and not a REC. Partner did not recommend additional investigation.

4.0 Records Review

Regulatory database information was provided by EDR, a contract information services company in a report dated August 9, 2024. The purpose of the records review was to identify RECs in connection with the site. Information in this section is subject to the accuracy of the data provided by the information services company and the date at which the information is updated. The scope herein did not include confirmation of facilities listed as "unmappable" by regulatory databases.

In some of the following subsections, the words up-gradient, cross-gradient, and down-gradient refer to the topographic gradient in relation to the site. As stated previously, the groundwater flow direction and the depth to shallow groundwater, if present, would likely vary depending upon seasonal variations in rainfall and the depth to the soil/bedrock interface. Without the benefit of on-site groundwater monitoring wells surveyed to a datum, groundwater depth and flow direction beneath the site cannot be directly ascertained.

4.1 Federal and State/Tribal Databases

Terracon reviewed standard federal, state, and tribal environmental record sources within the approximate minimum search distances as required by ASTM E1527-21 and presented in Table 2 of Section 8.0 of the Standard (Types of Government Records to be Reviewed). Further, to enhance and supplement the standard environmental record sources, Terracon reviewed additional federal, state, tribal, local, and proprietary environmental record sources, provided by the database firm, if potentially useful and reasonably ascertainable. Please refer to Appendix D (the environmental regulatory database report) for the number of listings within each database reviewed and database definitions and descriptions.

Due to conversion of address data to location coordinates and the accuracy of government records, the facility locations depicted in the environmental regulatory database report may not match actual physical locations. As such, Terracon attempted to field-verify the actual distances of facilities of concern from the site.

The site was listed in the regulatory databases.

The following table summarizes the site-specific information provided by the database and/or gathered by this office for identified facilities. Facilities within 500 feet of the site, are listed in order of proximity to the site. Additional discussion for the site follows the summary table.

Listed Facilities

Facility Name and Location	Estimated Distance/ Direction/Gradient	Database Listings	Findings Summary
Hensim USA dba Tierra Motorsports 16257 Gale Avenue	Site	FINDS	Not a REC, discussed below.
White & Blue Lion, Inc. 16265 Gale Avenue		HAZNET, HWTS	Not a REC, discussed below.
San Gabriel Valley (Area 4) Stimpson Avenue & Old Valley Road)	*Encompasses the site*	AOCONCERN, NPL, SEMS, US ENG Controls, ROD, FINDS, ECHO, ICIS, PRP	REC, discussed below.
Southern California Edison (SCE) Walnut Substation 16333 Gale Avenue	Adjoining / East / Up-gradient	AST, CA FID UST, CERS HAZ Waste, CERS Tanks, Cortese, E Manifest, HIST UST, LUST, UST, UST Finder Release, RCRA-LQG, SWEEPS UST	REC, discussed below.
Ceromet Inc. (DEST) 16233 Gale Avenue	Adjoining / West / Down-gradient	CERS HAZ Waste	Not a REC, discussed below.
Metal Cutting Service 16233 East Gale Avenue & 16235 East Gale Avenue		CPS-SLIC, E Manifest, WIP, RCRA NonGen/NLR	Not a REC, discussed below.
United Stationers 918 South Stimson Avenue	Adjoining / West-northwest / Down- gradient	WIP	Not a REC, discussed below.

Facility Name and Location	Estimated Distance/ Direction/Gradient	Database Listings	Findings Summary
Challenger Enterprises, Inc. 918 South Stimson Avenue		CPS-SLIC	
Peter Vallejo 16257 Folger Street	Adjoining (130 feet across Gale Avenue) / Southeast / Up-gradient	RCRA NonGen/NLR	Not a REC based on EDR file review, regulatory status, and distance from the site.
Buccola Manufacturing, Inc. 16213 East Gale Avenue	150 feet / West / Down-gradient	Drycleaners	Not a REC, discussed below.
Crown City Furniture Manufacturing 16213 East Gale Avenue		CPS-SLIC, WIP	Not a REC, discussed below.
Lennar Homes of California LLC 16234 Folger Street	230 feet / South / Up-gradient	E Manifest, RCRA NonGen/NLR	Not a REC based on EDR file review and distance from the site.
Orbis Industries, Inc., dba Diato 16205 Ward Way	350 feet / West / Down-gradient	CPS-SLIC, WIP	Not a REC, discussed below.
Krall Cast, Inc. 16205 Ward Way		E Manifest, RCRA NonGen/NLR	
DPS Diesel Parts & Service 16205 Ward Way		RCRA NonGen/NLR	
Future Hitech Planning 16207 Ward Way	350 feet / West / Down-gradient	RCRA NonGen/NLR	Not a REC, discussed below.
L.V.I.-Paul Taylor Ent., Inc. 16207 Ward Way		CPS-SLIC, WIP	

Hensim USA dba Tierra Motorsports (16257 Gale Avenue)

Hensim USA dba Tierra Motorsports, identified as the site (a warehousing and product fulfillment business), was listed in the Facility Index System/Facility Registry System (FINDS), regulatory database. The FINDS database identified the facility with Registry ID No. 110033194763, dated from 2008 through 2023. No indication of violations were

reported in the FINDS database records. No waste manifest or waste streams were reported in the databases. Based on visual observations on the day of the site reconnaissance, indication of storage of chemicals or materials indicative of a potential release, was not observed. Based on review of the regulatory databases, absence of waste stream generation, and visual observations on the day of the site reconnaissance, indicating the absence of storage of chemicals or materials indicative of a potential release, the Hensim database listing does not represent a REC.

White & Blue Lion, Inc. (16265 Gale Avenue)

White & Blue Lion, Inc., identified as the site (a warehousing and product fulfillment business), was listed in the Facility and Manifest Data (HAZNET), and Hazardous Waste Tracking System (HWTS), regulatory databases. The facility was identified with North American Industry Classification System (NAICS) Code: 99999, as "Not Otherwise Specified" business. Based on review of the HWTS and HAZNET databases, dated from 2014 through 2015, the business was identified with an inactive EPA ID No. CAC002791091, as facility with waste streams that consisted of "Other organic solids" and "Unspecified aqueous solution". No indication of violations or releases were reported in the HAZNET and HWTS databases. Based on review of the regulatory databases the White & Blue Lion, Inc. database listings do not represent a REC.

San Gabriel Valley (Area 4) (Stimson Avenue and Old Valley Boulevard)

The San Gabriel Valley (Area 4), also known as Puente Valley Operable Unit, identified as encompassing the site and surrounding areas, was identified in the FINDS, ECHO, Integrated Compliance Information System (ICIS), National Priorities List (NPL), Comprehensive Environmental Response, Compensation, & Liability Information System/Superfund Enterprise Management System (CERCLIS/SEMS), US Engineering Control (EC), Records of Decision (ROD), Potentially Reliable Party (PRP), and Area of Concern (AOCONCERN) regulatory databases. The NPL database indicates that the San Gabriel Valley (Area 4) is an area where VOC contamination in groundwater is at or above the maximum contaminant level (MCL) as designated by Region 9 EPA office (EPA ID No. CAD980817985).

Based on a review of the NPL listing, the San Gabriel Valley (Area 4) is a groundwater plume that runs along the axis of the San Jose Creek in the San Gabriel ground water basin in the La Puente area of Los Angeles County, California. The plume is approximately one mile long and one mile wide. According to sampling and analyses conducted by State agencies and local water supply companies, groundwater within the site area is contaminated with perchloroethylene (PCE), carbon tetrachloride and trichloroethylene (TCE). Multiple public water wells in the area exceed the EPA Suggested No Adverse Response Levels (SNARL) for TCE and PCE. Cities and public water companies in the area have tested to ensure that their water supplies contain less than 5 parts per billion (ppb) of TCE, a level considered safe for human consumption. When alternative methods of

reducing the TCE level below 5 ppb are not effective, wells are removed from service. This area, along with three other San Gabriel Valley areas, was added to the NPL in May 1984. In 1985, the California Regional Water Quality Control Board began its Well Investigation Program (WIP) to identify potential sources of groundwater contamination detected in water supply wells. In 1989, the EPA entered into a cooperative agreement to expand the WIP program to evaluate the nature and extent of contamination in the San Gabriel Valley. As part of this effort, numerus facilities in the area were evaluated with regard to their potential to be a contributor of the regional groundwater impacts. In September 1998, the Record of Decision (ROD) document was signed.

Based on documents reviewed from the California Department of Water Resources (Cleanup Program Site: Global ID No. T0603700149; Remedial Progress Report First Quarter 2024 Former BDP Carrier Facility, dated April 30, 2024), the contaminants of concern (COCs) include TCE and PCE. The closet groundwater monitoring well (Field Point MW-23) is located approximately 800 feet east of the site, and depth to groundwater was measured at approximately 19 feet bgs (last measured on Nov 7, 2023). TCE and PCE were identified in the following monitoring wells:

Well ID	Approximate Location	TCE (µg/L)	PCE (µg/L)
MW-23	800 feet east / Cross-gradient	1.5	25
Concentration Trend		Increased from Second Quarter monitoring event (1.1 µg/L)	Increased from Second Quarter monitoring event (21 µg/L)
MW-42	1,080 feet northeast / Down-gradient	1.1	23
Concentration Trend		Decreased from Second Quarter monitoring event (1.3 µg/L)	Decreased from Second Quarter monitoring event (29 µg/L)
OW-07	1,200 feet east-southeast / Up-gradient	2.1	3.2
Concentration Trend		Decreased from Second Quarter monitoring	Decreased from Second Quarter monitoring

Well ID	Approximate Location	TCE (µg/L)	PCE (µg/L)
		event (7.4 µg/L)	event (22 µg/L)
MCL		5.0	5.0
ESL – Tier 1		1.2	0.64

ESLs = Environmental Screening Levels (ESLs), Summary of Soil ESLs: Direct Exposure Human Health Risk Levels (Table S-1), San Francisco Bay Regional Water Quality Control Board, January 2019 (Rev. 2)
MCLs = Maximum Contaminant Levels
RAO = Remedial Action Objective
MDL = Method Detection Level

Based on a review of available records, the site appears to be within an area with impacted groundwater above MCL; therefore, the San Gabriel Valley (Area 4) represents a REC and potential vapor encroachment condition (VEC) to the site.

Southern California Edison (SCE) Walnut Substation (16333 Gale Avenue)

The SCE Walnut Substation, located to the adjoining east of the site, and in a topographic up-gradient position relative to the site, was listed in the Aboveground Storage Tank Facilities (AST), California Environmental Reporting System (CERS) Tanks, CERS HAZ Waste, Facility Inventory Database (CA FID UST), "Cortese" Hazardous Waste & Substances Site List (Cortese), Hazardous Waste Electronic Manifest System (E Manifest), Hazardous Substance Storage Container Database (HIST UST), Leaking Underground Storage Tanks (LUST), Statewide Environmental Evaluation Planning System Underground Storage Tank (SWEEPS UST), UST, UST Finder Databases (UST FINDER), UST Finder Releases Databases (UST FINDER RELEASE), and RCRA-Large Quantity Generator (RCRA-LQG) regulatory databases. The facility was identified with NAICS Code: 2211, as an "Electric Power Generation, Transmission and Distribution"" facility; NAICS Code: 22112, as a "Fossil Fuel Electric Power Generation" facility; and NAICS Code: 221121, as an "Electric Bulk Power Transmission and Control"; and as a soil only impact, LUST Cleanup Site (Global ID No: T0603708568), for a gasoline release on May 9, 2002, identified during the removal of two USTs (one 2,500-gallon capacity gasoline and one 2,500-gallon capacity diesel UST; identified approximately 95 feet east of the site). In 2002, soil samples from beneath the USTs and dispensers were collected and analyzed for total petroleum hydrocarbons gasoline and diesel range (TPH-G and TPH-D), benzene, toluene, ethyl benzene, total xylenes, methyl tert-butyl ether (MTBE), diisopropyl ether (DIPE), tert-Amyl methyl ether (TAME), ethyl tert-butyl ether (ETBE), and tertiary butyl alcohol (TBA). Based on the analytical data, the samples were non-detect (ND) above laboratory reporting limits, with the exception of MTBE and TBA, which had elevated concentration in the amounts of 11 micrograms per kilograms (µ/Kg) and 130 µ/Kg, respectively. Based on the analytical data, case closure was granted on dated October 15, 2019, with No Further Action (NFA) letter. The AST database indicated the facility operates a 3,702-gallon capacity AST; CERS ID No. 10159863; permitted by

the Los Angeles County; Facility ID No: LACoFA0011844, under SCE. Based on soil only impact, case closure with agency oversight, and distance from the former tank hold to the site, the LUST/UST case listings do not represent a REC to the site.

Additionally. the SCE facility was identified with EPA ID No: CAD981694128 and CAR000203133 (dated from 1987 through 2024); as a facility with waste streams that consisted of "Other inorganic solids"; "Polychlorinated biphenals and material containing PCBs"; "Other organic solids"; "Unspecified oil-containing waste"; Asbestos containing waste"; Halogenated solvents"; "Off-specification, aged or surplus organics"; "Waste oil and mixed oil"; "Unspecified solvent mixture"; "Pesticides/Pesticide Production Waste"; Tank Bottom Waste"; "Liquids with PCBs" (greater than or equal to 50 milligrams per liter); and "Liquids with halogenated organic compounds (greater than or equal to 1000 milligrams per liter); "Hydrocarbon solvents"; "Polymeric resin waste"; "Detergent and soap"; "Ignitable"; "Corrosives"; Endrin"; Chlordane"; "Chloroform"; "Lead"; "Mercury"; "Benzene"; "Tetrachloroethylene (PCE)"; Trichloroethylene (TCE)"; and "Non-halogenated solvents". Based on review of the regulatory databases and the generated waste streams identified (including halogenated solvents), the absence of analytical data for the presence of halogenated solvents, the longevity of operations, the close proximity to the site, and the shallow depth to groundwater (approximately 19 feet bgs), the potential exists for halogenated solvent impact to the site; therefore, the SCE database listings represents a REC to the site.

Metal Cutting Service and Ceromet Inc. (DEST) (16233 East Gale Avenue & 16235 East Gale Avenue (16233 East Gale Avenue & 16235 East Gale Avenue)

Metal Cutting Service and Ceromet Inc., located to the adjoining west of the site, and in a topographic down-gradient position relative to the site, were listed in the CERS HAZ Waste, Statewide SLIC Cases (GEOTRACKER) (CPS-SLIC), Well Investigation Program (WIP), E Manifest, and Resource Conservation and Recovery Act Non-Generators/No Longer Regulated (RCRA NonGen/NLR) regulatory databases. According to the regulatory databases and a review of GeoTracker online databases, the facility was identified with CPS-SLIC Case No. T10000015653 and WIP Case List (File No. 105.0174), associated with the San Gabriel Valley (Area 4), listed above. However, based on review of the databases, the constituents of concern (PCE and TCE) were not identified; the facility was not reported as a contributor to the San Gabriel Valley (Area 4) groundwater plume; and the case was closed on May 1, 1989. Additionally, the facility was identified with CERS ID No: 10268503; Site ID No: 397476; Los Angeles County Permitted Facility; Facility ID No: 004829-105105; and active EPA ID No. CAL000028617 (under Metal Cutting Service), dated from 1990 and last updated in 2023, as a hazardous waste generating facility with on-site waste treatment, and waste steams identified as "universal waste"; "unspecified aqueous solution"; "waste oil and mixed oil"; "oil/water separation sludge"; and "other organic solids". Based on review of the regulatory databases and GeoTracker database, clean-up case closure with regulatory oversight, topographic down-gradient position relative to the site, and absence of PCE and TCE

reported use or release, indication of RECs were not identified with the Metal Cutting Service and Ceromet Inc. listings.

Challenger Enterprises, Inc. and United Stationers (918 South Stimson Avenue)

Challenger Enterprises, Inc. and United Stationers, identified to the adjoining west-northwest of the site, and in a topographic down-gradient position relative to the site, were listed in the CPS-SLIC and WIP regulatory databases. According to the regulatory databases and a review of GeoTracker online databases, the facility was identified with CPS-SLIC Case No. T10000015752 and WIP Case List (File No. 105.0292), associated with the San Gabriel Valley (Area 4), listed above. However, based on review of the databases, the constituents of concern (PCE and TCE) were not identified; the facility was not reported as a contributor to the San Gabriel Valley (Area 4) groundwater plume; and the case was closed on August 27, 1991. Based on review of the regulatory databases and GeoTracker database, clean-up case closure with regulatory oversight, and topographic down-gradient position relative to the site, indication of RECs were not identified with Challenger Enterprises, Inc. and United Stationers.

Buccola Manufacturing, Inc. and Crown City Furniture Manufacturing (16213 East Gale Avenue)

Buccola Manufacturing, Inc. and Crown City Furniture Manufacturing, located approximately 150 feet west of the site, and in a topographic down-gradient position relative to the site, were listed in the Drycleaners, CPS-SLIC, and WIP regulatory databases. According to the regulatory databases and a review of GeoTracker online databases, Buccola Manufacturing, Inc was identified with CPS-SLIC Case No. T10000015544 and WIP Case List (File No. 105.0046); and Crown City Furniture Manufacturing was identified with CPS-SLIC Case No. T10000015562 and WIP Case List (File No. 105.0071), associated with the San Gabriel Valley (Area 4), listed above. However, based on review of the databases, the constituents of concern (PCE and TCE) were not identified; the business were not reported as a contributor to the San Gabriel Valley (Area 4) groundwater plume. The Buccola Manufacturing, Inc. case was closed on June 29, 1995, and the Crown City Furniture Manufacturing case was closed on March 17, 1997.

Additionally, Buccola Manufacturing, Inc. was identified as a drycleaning facility, with NAICS Code: 7211, as a "Power Laundries, Family and Commercial" business; NAICS Code: 81232 as a "Drycleaning and Laundry Services (except Coin-Operated)" business; and NAICS Code: 337121 as a "Upholstered Household Furniture Manufacturing" business. Based on review of the HWTS and HAZNET databases, 1990 through June 30, 2017, the business was identified with EPA ID No. CAL000028441, as facility with Non RCRA waste streams that consisted of "Unspecified organic liquid mixture"; "Off-specification, aged or surplus organics"; and "Unspecified solvent mixture"; and RCRA waste streams that consisted of "Waste flammable liquids N.O.S.". Waste manifests

obtained from the HWTS online database reported the flammable as "Enamel paint, Petroleum Distillates" in the quantity of 330-gallons in 2011; 55-gallons in 2006 and 2007, and 165-gallons in 2004. No indication of compliance violations were reported in the HAZNET and HWTS databases. Based on review of the regulatory databases and GeoTracker database, clean-up case closure with regulatory oversight, topographic down-gradient position relative to the site, absence of PCE and TCE reported use or release, and the distance from the site, indication of RECs were not identified with Buccola Manufacturing, Inc. and Crown City Furniture Manufacturing.

Orbis Industries, Inc., dba Diato; Krall Cast, Inc.; and DPS Diesel Parts & Service (16205 Ward Way)

Orbis Industries, Inc., dba Diato; Krall Cast, Inc.; and DPS Diesel Parts & Service, located approximately 350 feet west of the site, and in a topographic down-gradient position relative to the site, were listed in the RCRA NonGen/NLR, CPS-SLIC, and WIP regulatory databases. According to the regulatory databases and a review of GeoTracker online databases, the facility was identified with CPS-SLIC Case No. T10000015666 and WIP Case List (File No. 105.0193), associated with the San Gabriel Valley (Area 4), listed above. However, based on review of the databases, the constituents of concern (PCE and TCE) were not identified; the facility was not reported as a contributor to the San Gabriel Valley (Area 4) groundwater plume; and the case was closed on January 1, 1996. Based on review of the regulatory databases and GeoTracker database, clean-up case closure with regulatory oversight, topographic down-gradient position relative to the site, and the distance from the site, indication of RECs were not identified with Orbis Industries, Inc., dba Diato and Krall Cast, Inc.

L.V.I.-Paul Taylor Ent., Inc. and Future Hitech Planning (16207 Ward Way)

L.V.I.-Paul Taylor Ent., Inc. and Future Hitech Planning, located approximately 350 feet west of the site, and in a topographic down-gradient position relative to the site, were listed in the RCRA NonGen/NLR, CPS-SLIC, and WIP regulatory databases. According to the regulatory databases and a review of GeoTracker online databases, the facility was identified with CPS-SLIC Case No. T10000015636 and WIP Case List (File No. 105.0151), associated with the San Gabriel Valley (Area 4), listed above. However, based on review of the databases, the constituents of concern (PCE and TCE) were not identified; the facility was not reported as a contributor to the San Gabriel Valley (Area 4) groundwater plume; and the case was closed on October 18, 1996. Based on review of the regulatory databases and GeoTracker database, clean-up case closure with regulatory oversight, topographic down-gradient position relative to the site, and the distance from the site, indication of RECs were not identified with L.V.I.-Paul Taylor Ent., Inc. and Future Hitech Planning.

The remaining facilities listed in the database report do not appear to represent RECs to the site at this time based upon regulatory status, apparent topographic gradient, and/or distance from the site.

Unmapped facilities are those that do not contain sufficient address or location information to evaluate the facility listing locations relative to the site. The report listed six facilities in the unmapped section. Determining the location of unmapped facilities is beyond the scope of this assessment; however, the facility was not identified as the site or adjoining properties.

4.2 Local Agency Inquiries

Agency Contacted/ Contact Method	Response
South Coast Air Quality Management District (SCAQMD) / Online portal: https://www.aqmd.gov/nav/online-services/public-records Facility Information Detail (F.I.N.D.) / Online portal: F.I.N.D. (aqmd.gov)	On August 23, the SCAQMD responded that no records were found associated with the site. pending. On August 9, 2024, an online records search of the F.I.N.D. database, indicated that no records were found associated with the site.
LA County Public Works Department/ Online portal: https://dpw.lacounty.gov/epd/CleanLA/OpenFileReview.aspx	On August 9, 2024, an online search of the Public Works Department indicated that no records were found associated with the site.
Los Angeles County of Public Works Bureau of Sanitation, Industrial Waste (LACSD) / E-mail online form: records_administrator@lacsd.org	On August 12, 2024, Katia Ramirez with the LACSD responded that no records were found associated with the site.
Los Angeles County Health Hazardous Materials Division (Fire Dept) / Online portal: https://www.fire.lacounty.gov/hhmd/public-records-requests	On August 12, 2024, the Los Angeles County Fire department responded that no records were found associated with the site.
County of LA Public Health Department / Email Form: phicor@ph.lacounty.gov	On August 12, 2024, the Los Angeles County Health department responded that no records were found associated with the site.

Agency Contacted/ Contact Method	Response
Los Angeles Regional Water Quality Control Board (RWQCB) / E-mail: rb4-publicrecords@waterboards.ca.gov	On August 16, 2024, Ms. Andrea Schmid with the RWQCB responded that no records were found associated with the site, with the exception of storm water records, consisting of a Notice of Intent (NOI) form and a Letter of Receipt for the NOI, and referred Terracon to the California Storm Water Multiple Application & Report Tracking System (SMART) online database (discussed below). Indication of RECs were not identified with the listing.
State Water Resources Control Board; GeoTracker / Online portal: http://geotracker.waterboards.ca.gov and California Storm Water Multiple Application & Report Tracking System (SMART) / Online portal: https://smarts.waterboards.ca.gov/smarts/PublicDataAccess	On August 8, 2024, an online records search of the GeoTracker database indicated that no records were found specifically on the site addresses; however, the site was identified as being located within the San Gabriel Valley (Area 4) Superfund site (also known as Puente Valley Operable Unit. The San Gabriel Valley (Area 4) is further addressed in Section 4.1. On August 19, 2024, an online records search of the SMART databases, identified records that consisted of a Notice of Intent (NOI) form and a Letter of Receipt for the NOI, identifying the facility with Waste Discharge Identification (WDID) No. 4 19C312169, dated 1999, for a general permit to discharge storm water associated with construction activity (between December 1999 and May 2000).

Agency Contacted/ Contact Method	Response
Department of Toxic Substances Control (DTSC) / E-mail: pubreqact@dtsc.ca.gov DTSC Chatsworth Office / E-mail: ChatsworthFileRoom@dtsc.ca.gov DTSC EnviroStor Database / Online portal: www.envirostor.dtsc.ca.gov DTSC-HWTS / Online portal: https://hwts.dtsc.ca.gov	On August 13, 2024, Mr. Simon Vang, with the State DTSC, responded that no records were found associated with the site; however, Mr. Vang indicated that records may exist for 16265 Gale Avenue, in the HWTS online database (discussed below). On August 13, 2024, Mr. Joseph von Teichert, with the DTSC-Chatsworth office, responded that no records were found associated with the site; however, Mr. von Teichert indicated that records may exist for 16265 Gale Avenue, in the HWTS online database (discussed). On August 9, 2024, an online records search of the EnviroStor database indicated that no records were found specifically on the site addresses; however, the site was identified as being located within the San Gabriel Valley (Area 4) Superfund site (also known as Puente Valley Operable Unit. The San Gabriel Valley (Area 4) is further addressed in Section 4.1. On August 9, 2024, an online search of the DTSC-HWTS database identified the following records associated with the site: ○ 16265 Gale Avenue: Identified under business name “White & Blue Lion Inc.”; EPA ID No. CAC002791091; inactive status; dated from 2014; waste streams identified consisted of “Unspecified aqueous solution” and “Other organic solids”. Indication of RECs were not identified with the listing.

Agency Contacted/ Contact Method	Response
City of Industry / Online portal: City of Industry, CA | Home	On August 20, 2024, the City of Industry responded with records that consisted of the following: ○ Building permits associated with the development of a new building, dated 2000. ○ Building permits for various tenant improvements, dated from 2001 through 2019. RECs were not identified.

4.3 Local Area Knowledge

Based on a review of the California Department of Conservation, Geologic Energy Management Division well finder website (CalGEM GIS), the site is not identified within an oil field and there are no active or plugged oil production wells located at the site or adjoining properties.

Terracon researched on-line at the State Resources Water Control Board (SRWCB) GeoTracker database – Land Disposal Sites and landfills were not identified on-site or in the site vicinity.

5.0 Site Reconnaissance

5.1 General Site Information

Information contained in this section is based on a visual reconnaissance conducted while walking through the site and the accessible interior areas of structures, if any, located on the site. The site and adjoining properties are depicted on the Site Diagram, which is included in Exhibit 2 of Appendix A. Photo documentation of the site at the time of the visual reconnaissance is provided in Appendix B. Credentials of the individuals planning and conducting the site visit are included in Appendix E.

General Site Information

Site Reconnaissance	
Field Personnel	Dean Mantelzak
Reconnaissance Date	August 21, 2024

Site Reconnaissance				
Weather Conditions	Sunny and clear / 85° F			
Site Contact/Title	Brent Haskell / Property Manager			
Building Description				
Building Identification	**Building Use**	**Approx. Construction Date**	**Number of Stories**	**Approx. Size (ft²)**
16253-16293 Gale Avenue	Office, product warehousing, distribution, and transportation services	2000	1 plus mezzanines	124,282
Site Utilities				
Drinking Water	Industry Public Utilities			
Wastewater	Industry Public Utilities			
Electric	Southern California Edison (SCE)			
Natural Gas	Southern California Gas Company (SoCalGas)			

5.2 Overview of Current Site Occupants

At the time of the visual reconnaissance, the site was observed to be occupied by Sierra Electronic & MBA Trading (16253 Gale Avenue); MBA Trading (16257, 16269) vacant unit (16261 Gale Avenue); Yashilite (16265 Gale Avenue); Tread Fusion (16273 Gale Avenue); PlumbingSell.com (16277 Gale Avenue); Efield (USA), Inc. (16281 Gale Avenue); Metropolitan International Corp. (with operation under Honya International) (16289 Gale Avenue); a vacant unit (16285 Gale Avenue); and Hytech Power Inc. (16293 Gale Avenue).

5.3 Overview of Current Site Operations

On-site operations consisted of administrative business activities and product warehousing, distribution, and transportation services.

5.4 Site Observations

The following table summarizes site observations and interviews. Affirmative responses (designated by an "X") are discussed in more detail following the table.

Site Characteristics

Category	Item or Feature	Observed or Identified
Site Operations, Processes, and Equipment	Emergency generators	
	Elevators	
	Air compressors	X
	Hydraulic lifts	
	Dry cleaning	
	Photo processing	
	Ventilation hoods and/or incinerators	
	Waste treatment systems and/or water treatment systems	
	Heating and/or cooling systems	X
	Paint booths	
	Sub-grade mechanic pits	
	Wash-down areas or carwashes	
	Pesticide/herbicide production or storage	
	Printing operations	
	Metal finishing (electroplating, chrome plating, galvanizing, etc.)	
	Salvage operations	
	Oil, gas, or mineral production	
	Other processes or equipment	X
Aboveground Chemical or Waste Storage	Aboveground storage tanks	
	Drums, barrels, and/or containers ≥ 5 gallons	X
	MSDS or SDS	
Underground Chemical or Waste Storage, Drainage or Collection Systems	Underground storage tanks or ancillary UST equipment	
	Sumps, cisterns, French drains, catch basins, and/or dry wells	X
	Grease traps	
	Septic tanks and/or leach fields	
	Oil/water separators, clarifiers, sand traps, triple traps, interceptors	
	Pipeline markers	
	Interior floor drains	X
Electrical	Transformers and/or capacitors	X

Category	Item or Feature	Observed or Identified
Transformers/ PCBs	Other equipment	
Releases or Potential Releases	Stressed vegetation	
	Stained soil	
	Stained pavement or similar surface	X
	Leachate and/or waste seeps	
	Trash, debris, and/or other waste materials	
	Dumping or disposal areas	X
	Construction/demolition debris and/or dumped fill dirt	
	Surface water discoloration, odor, sheen, and/or free-floating product	
	Strong, pungent, or noxious odors	
	Exterior pipe discharges and/or other effluent discharges	
Other Notable Site Features	Surface water bodies	
	Quarries or pits	
	Wastewater lagoons	
	Wells	
	Soil Borings	X

Site Operations, Processes, and Equipment

Air compressors

Terracon observed an air compressor during the site reconnaissance, located in the Tangerine Peel Village unit (16273 Gale Avenue) and a mobile air compressor located in the same unit. No evidence of staining or release was observed on the unit or in the vicinity of the unit. Based on visual site observations and absence of staining, the air compressors do not represent a REC to the site.

Heating and/or cooling systems

During the site reconnaissance, the building was observed equipped with roof-mounted heating, ventilation, and air/conditioning (HVAC) systems. Indications of RECs were not observed.

Other processes or equipment

During the visual reconnaissance, Terracon observed electric forklifts and associated battery charging stations and pallet jacks throughout the site, within the various unit warehouses. Based on visual observations, RECs were not observed.

Aboveground Chemical or Waste Storage

Drums, barrels, and/or containers ≥ 5 gallons

At the time of the site reconnaissance, two empty five-gallon plastic containers of gasoline, and an empty 55-gallon gasoline drum were observed in the warehouse storage area in Hytec Power Inc. (16293 Gale Avenue). In addition, multiple 5-gallon propane tanks were observed within the MBA Trading Group, Inc. warehouse (16253 Gale Avenue). The containers were not stored within secondary containment. No floor drains or sumps were observed in the vicinity of the containers, and no surficial staining was observed in the vicinity of the containers. Based on site observations, the on-site containers do not constitute RECs.

Underground Chemical or Waste Storage, Drainage or Collection Systems

Sumps, cisterns, French drains, catch basins, and/or dry wells

Two stormwater curb inlets were observed on the northern perimeter of the site, and sumps/pumps were observed in the loading dock areas, during the visual reconnaissance. No evidence of chemical waste disposal, noxious odors, or other indications of releases were observed in the vicinity of the stormwater inlets or sumps/pumps. Based on site observations, the stormwater inlets and sumps/pumps do not represent a REC to the site.

Interior floor drains

Interior floor drains were observed in the restrooms, in the vicinity of one of the warehousing areas. No evidence of chemical waste disposal, noxious odors or other indications of releases were observed around the floor drains during the site reconnaissance. Potentially hazardous materials did not appear to be stored in the vicinity of the floor drains. Based on site observations, the interior floor drains do not represent a REC to the site.

Electrical Transformers/ PCBs

Transformers and/or capacitors

During Terracon's site visit, one pad-mounted transformer, owned and serviced by SCE was observed on the western exterior of the site; however, no information with regard

to PCB content of the transformer fluids was observed. Some transformers contain mineral oil which may contain PCBs.

SCE maintains responsibility for the transformer, and if the transformer was "PCB contaminated," SCE is not required to replace the transformer fluids until a release is identified. However, evidence of current or prior releases was not observed in the vicinity of the electrical equipment during the site reconnaissance.

Additionally, Terracon observed "dry-type" transformers, located within the warehousing areas, of the various units. Based on the dry-type nature of the equipment, the dry-type transformers do not represent a REC to the site.

Releases or Potential Releases

Stained pavement or similar surface

De minimis surface staining was observed on the concrete flooring in the vicinity of the loading dock area of the vacant unit (16261 Gale Avenue). Based on visual observations and the *de minimis* nature of the staining, RECs were not observed.

Dumping or disposal areas

Solid waste disposal/recycling bins were observed on the northeastern, southwestern, and west-central exterior of the site, and within the western portion of the Tread Fusion warehouse. Additionally, a solid waste disposal area enclosure (empty) was observed on the western perimeter of the site. No evidence of chemical waste disposal, noxious odors, or other indications of releases were observed in the vicinity of the disposal/recycling bins. Based on site observations, the solid waste disposal/recycling bins do not represent a REC to the site.

Other Notable Features

Soil Borings

At the time of the site reconnaissance, approximately five patched geotechnical exploratory soil borings were observed at the site. The patched soil boring locations were associated with geotechnical work that had been performed on the site by Terracon in 2023. The geotechnical report was issued as a separate document (Terracon Project No. LA235125). No evidence of noxious odors, or other indications of releases were observed in the vicinity of the patched borings. Based on site observations, the patched borings do not represent a REC to the site.

6.0 Adjoining Property Reconnaissance

Visual observations of adjoining properties (from site boundaries) are summarized below.

Adjoining Properties

Direction	Description
North	The property to the adjoining north and northeast consists of SCE power line transmission corridor and Union Pacific railroad, followed by the San Jose Creek Diversion Channel, and then by Venus Foods, Inc., a manufacturer of Chinese foods (770 South Stimpson Avenue).
East	The property to the adjoining east consists of SCE Walnut Substation (16333 Gale Avenue).
South	Gale Avenue abuts the site to the south, followed by residential neighborhoods.
West	The property to the adjoining west consists of Metal Cutting Service, a metal fabricator company (16233 Gale Avenue), and Ardmore Home Design Warehouse and Made Goods to the west-northwest (918 South Stimson Avenue).

The SCE Walnut Substation is further discussed in Section 4.1. RECs were not identified with the remaining adjoining properties.

7.0 Additional Services

Per the agreed scope of services specified in the proposal, additional services (asbestos sampling, lead-based paint sampling, wetlands evaluation, lead in drinking water testing, radon testing, vapor encroachment screening, etc.) were not conducted.

8.0 DECLARATION

I, Laura S. Hedman, declare that, to the best of my professional knowledge and belief, I meet the definition of Environmental Professional as defined in Section 312.10 of 40 CFR 312; and I have the specific qualifications based on education, training, and experience to assess a property of the nature, history, and setting of the site. I have developed and performed the All Appropriate Inquiries in conformance with the standards and practices set forth in 40 CFR Part 312.




Laura S. Hedman
Staff Geologist

APPENDIX A

EXHIBIT 1: TOPOGRAPHIC MAP

EXHIBIT 2: SITE DIAGRAM

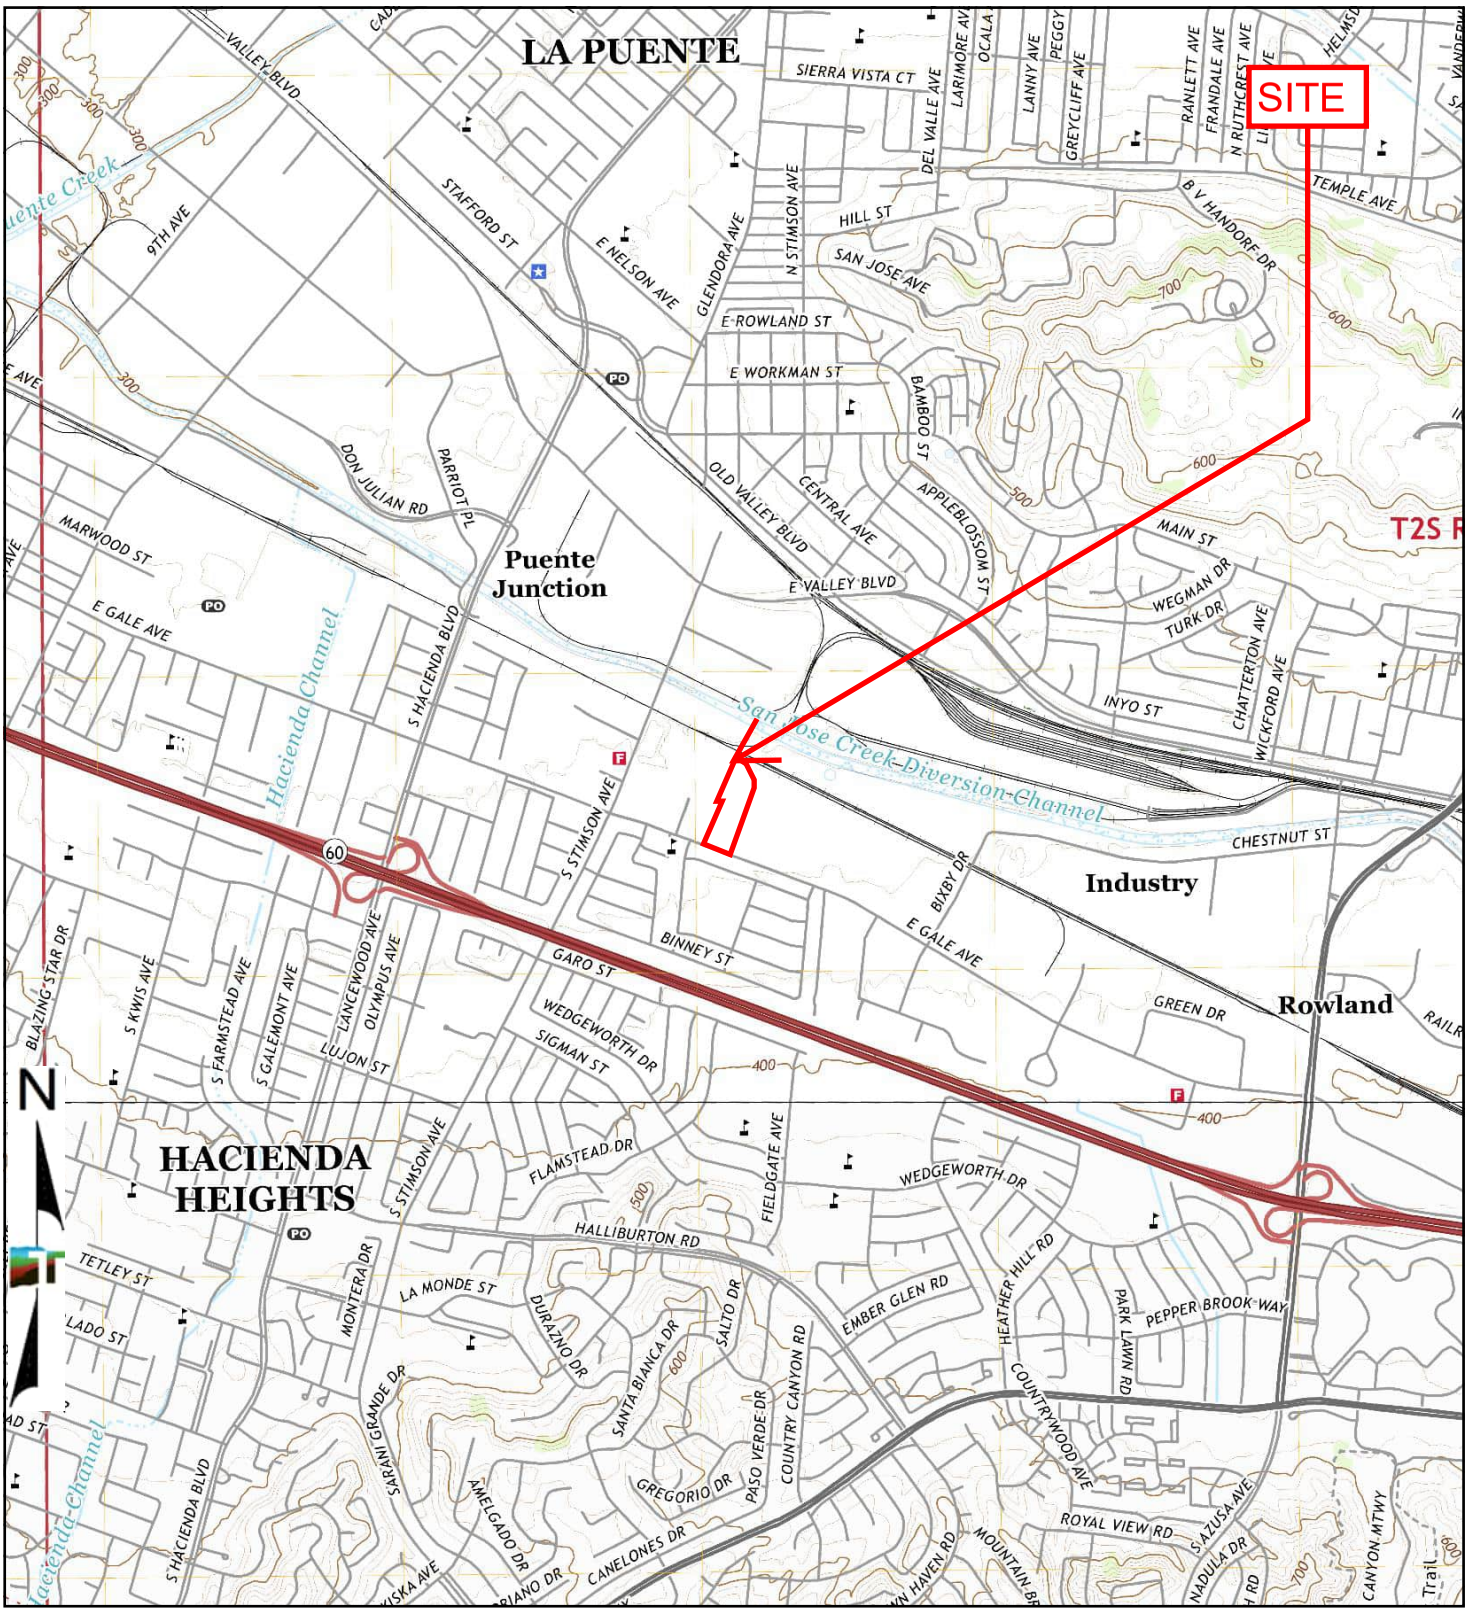

TP, Baldwin Park, 2018, 7.5-minute
S, La Habra, 2018, 7.5-minute

0 Miles 0.25 0.5 1 1.5

Project Manager: LSH	Project No. LA237559A
Drawn by: LSH	Scale: As Shown
Checked by: CAP	File Name: N/A
Approved by: CAP	Date: 2018


Terracon
1355 East Cooley Drive
Colton, California 92324

2018 TOPOGRAPHIC MAP

Marici - City of Industry BESS

16253-16293 Gale Avenue
City of Industry, Los Angeles County, California 91745

Exhibit 1

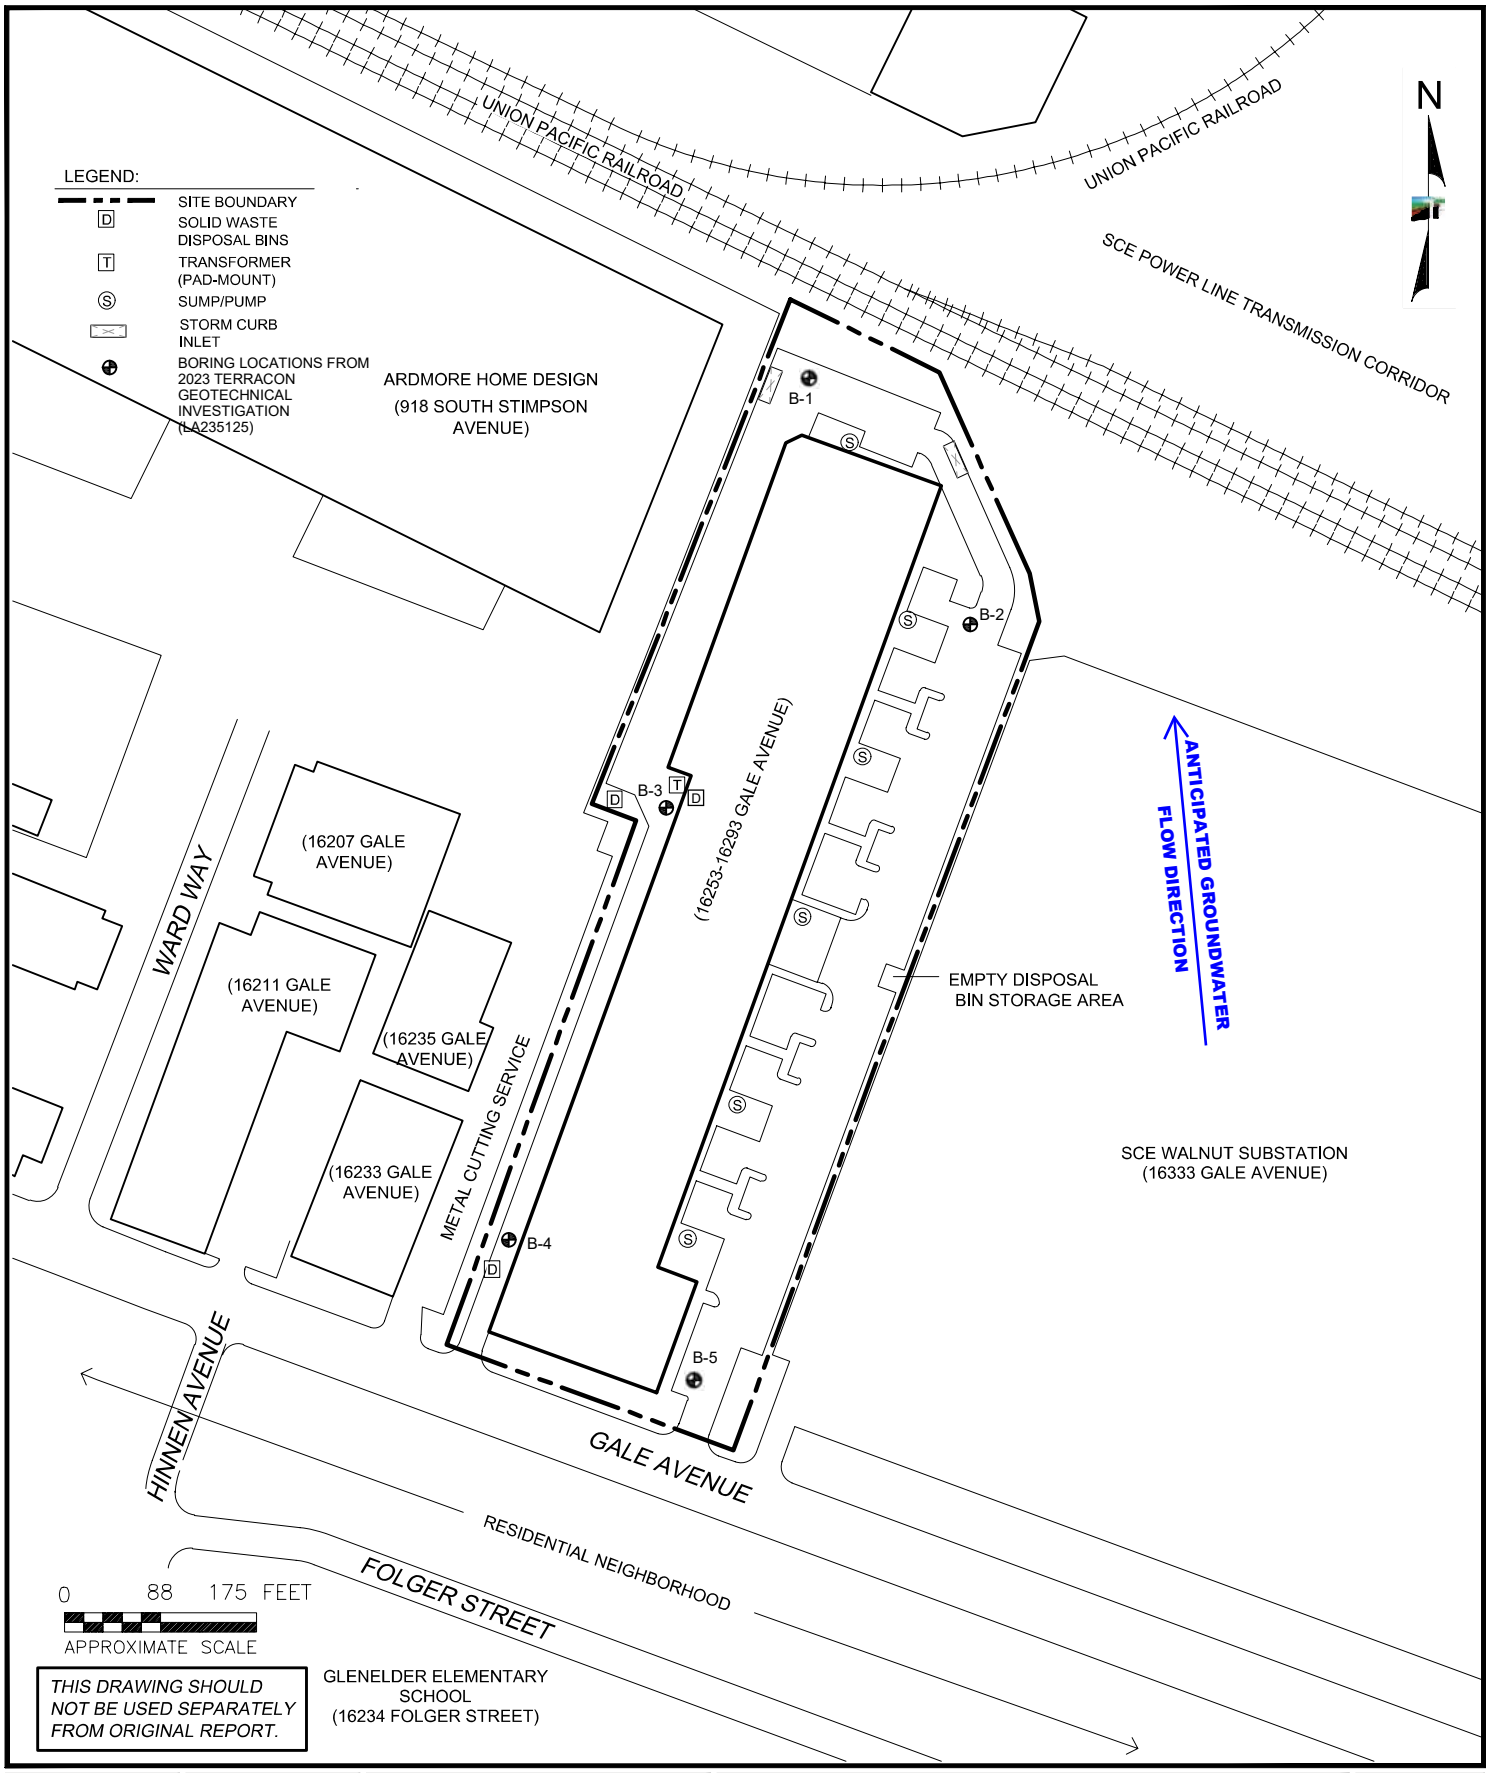

Project Mngr: LSH Drawn By: CDD Checked By: LSH Approved By: CAP	Project No. LA237559A Scale: AS SHOWN Date: 8/21/2024	Terracon 1355 East Cooley Drive Colton, California 92324	**SITE DIAGRAM** Marici - City of Industry BESS 16253-16293 Gale Avenue City of Industry, Los Angeles County, California 91745	Exhibit 2

APPENDIX B

SITE PHOTOGRAPHS



Photo #1 View of the front of the site (16253-16293 Gale Avenue), facing northwest from the southeastern portion of the site.



Photo #2 View of the front lobby in MBA Trading Group, Inc. (16253 Gale Avenue).

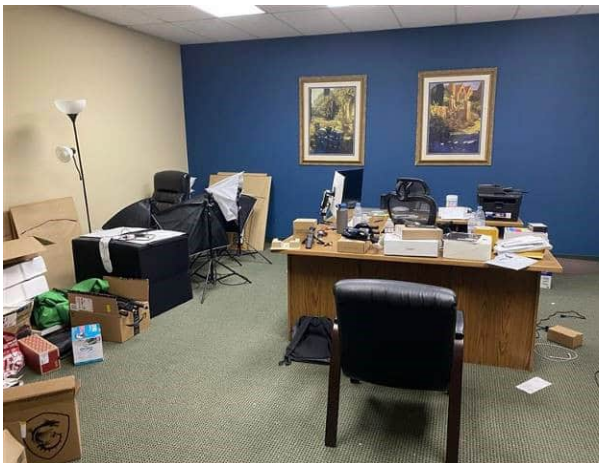


Photo #3 Typical view of the office space in MBA Trading Group, Inc. (16253 Gale Avenue).



Photo #4 Typical view of the restroom with interior floor drain, in MBA Trading Group, Inc. (16253 Gale Avenue).



Photo #5 View inside the warehousing area of MBA Trading Group, Inc. (16253 Gale Avenue).



Photo #6 View inside the warehousing area of MBA Trading Group, Inc. (16253 Gale Avenue).



Photo #7 View of the dry-type transformer, located in the warehousing area of MBA Trading Group, Inc. (16253 Gale Avenue).



Photo #8 Typical view of the office space in Honya International (16289 Gale Avenue).



Photo #9 View of the warehouse area in Honya International (16289 Gale Avenue).

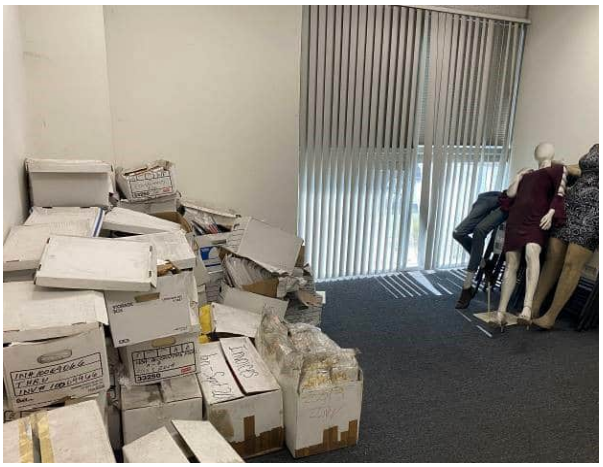


Photo #10 View of the office space inside MBA Trading Group, Inc. (16269 Gale Avenue).



Photo #11 View inside the warehousing area of MBA Trading Group, Inc. (16269 Gale Avenue).



Photo #12 View of the forklift charging station area, in the warehousing area of MBA Trading Group, Inc. (16269 Gale Avenue).



Photo #13 View of patched boring on the northwestern portion of the site near 162 Gale Avenue office space).



Photo #14 View of the office space inside vacant unit (16261 Gale Avenue).



Photo #15 View of the warehousing area of vacant unit with *de minimis* staining visible (16261 Gale Avenue).



Photo #16 View of the office space inside Miles Supply Chain, Inc. (16265 Gale Avenue).

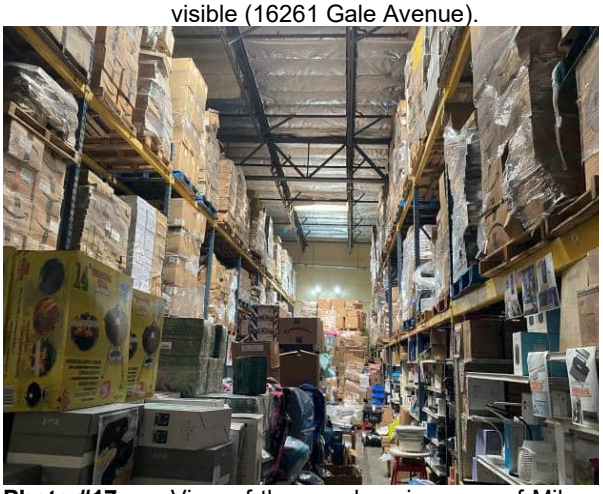


Photo #17 View of the warehousing area of Miles Supply Chain, Inc. (16265 Gale Avenue).

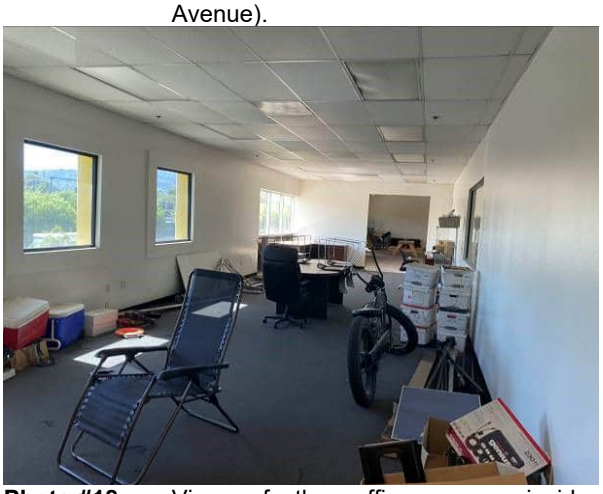


Photo #18 View of the office space inside Tangerine Peel Village (16273 Gale Avenue).

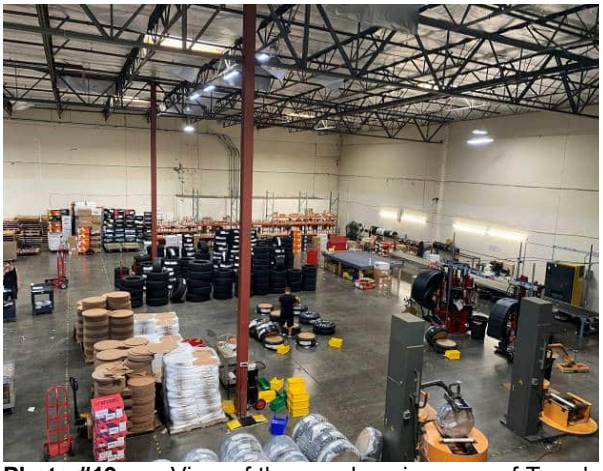


Photo #19 View of the warehousing area of Tread Fusion (16273 Gale Avenue).



Photo #20 View of tire changer, located inside the warehousing area of Tread Fusion (16273 Gale Avenue).



Photo #21 View of air compressor, located inside the warehousing area of Tread Fusion (16273 Gale Avenue).



Photo #22 View of the office space inside PlumbingSell.com (16277 Gale Avenue).



Photo #23 View of the warehousing area of PlumbingSell.com (16277 Gale Avenue).

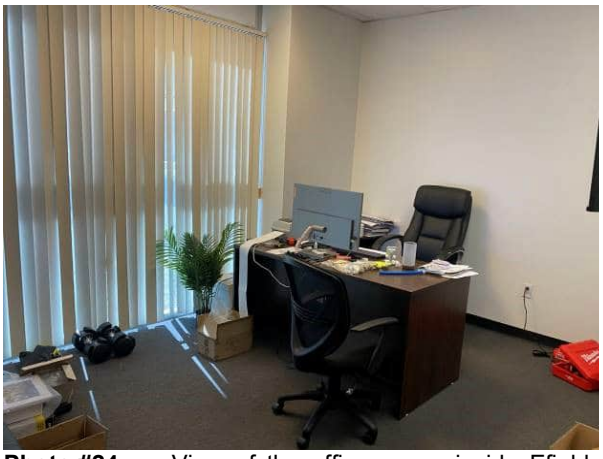


Photo #24 View of the office space inside Efield Plumbing Supplies (16281 Gale Avenue).



Photo #25 View of the warehousing area of Efield Plumbing Supplies (16281 Gale Avenue).



Photo #26 View of the vacant office space (16285 Gale Avenue).

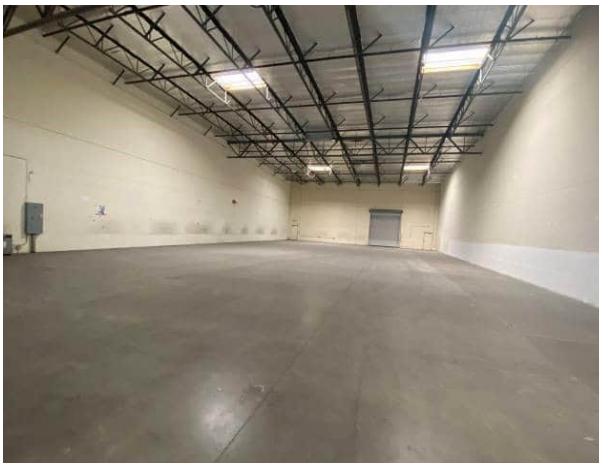


Photo #27 View of the vacant warehousing area (16285 Gale Avenue).



Photo #28 View of the office space inside Hytec Power Inc. (16289 Gale Avenue).



Photo #29 View inside the warehousing area of Hytec Power Inc. (16293 Gale Avenue).



Photo #30 View of empty 5-gallon gasoline cans inside the warehousing area of Hytec Power Inc. (16293 Gale Avenue).



Photo #31 View of empty gas tank, inside the warehousing area of Hytec Power Inc. (16293 Gale Avenue).



Photo #32 Additional view of the warehousing area of Hytec Power Inc. (16293 Gale Avenue).



Photo #33 View of the mobile air compressor inside Tread Fusion warehouse (16277 Gale Avenue).



Photo #34 View of patched Terracon boring on the northern portion of the site.



Photo #35 View of the loading dock, located on the northern portion of the site (16293 Gale Avenue warehouse space).



Photo #36 View of the sump in the loading dock, located on the northern portion of the site (16293 Gale Avenue warehouse space).



Photo #37 View of the solid waste/recycling bin near the loading dock, located on the northern portion of the site (16293 Gale Avenue warehouse space).



Photo #38 View of the northern portion of the site, facing west-southwest.



Photo #39 View of the eastern portion of the site, facing south-southwest.



Photo #40 View of solid waste disposing/recycling bin storage area (empty), located on the east-central perimeter of the site.



Photo #41 View of the southwestern portion of the site, facing north.



Photo #42 View of the western portion of the site, facing south-southwest.



Photo #43 View of the solid waste/recycling bin storage area, located on the southwestern perimeter of the site.



Photo #44 View of propane storage on southwestern portion of the site MBA Trading Group (16253 Gale Avenue).



Photo #45 View of the solid waste/recycling bin storage area, located on the west-central portion of the site.



Photo #46 View of the pad-mounted transformer located, on the west-central portion of the site.



Photo #47 View of the storm water curb inlet, located on the northwestern perimeter of the site).



Photo #48 View of the storm water curb inlet, located on the northwestern perimeter of the site).



Photo #49 View of the adjacent property north of the site (Union Pacific Railroad and SCE power transmission corridor).



Photo #50 View of the adjacent property east of the site (SCE Walnut Substation, 1333 Gale Avenue).



Photo #51 View of the adjacent property south of the site (Gale Avenue, followed by residential neighborhood).



Photo #52 View of the adjacent property west of the site (Metal Cutting Service, 16233 & 16235 Gale Avenue).

APPENDIX C

HISTORICAL DOCUMENTATION AND USER QUESTIONNAIRE

Marici - City of Industry BESS

16253-16293 Gale Avenue

City of Industry, Los Angeles County, California 91745

Inquiry Number: 7465511.4

EDR Historical Topo Map Report

with QuadMatch™

6 Armstrong Road, 4th floor
Shelton, CT 06484
Toll Free: 800.352.0050
www.edrnet.com

EDR Historical Topo Map Report

Site Name:	Client Name:
City of Industry BESS	Terracon
16253-16293 Gale Avenue	23041 Avenida De La Carlota Ste 350
City of Industry, CA 91745	Laguna Hills, CA 92653
EDR Inquiry # 7465511.4	Contact: Sarah Vosovic

EDR Topographic Map Library has been searched by EDR and maps covering the target property location as provided by Terracon were identified for the years listed below. EDR's Historical Topo Map Report is designed to assist professionals in evaluating potential liability on a target property resulting from past activities. EDRs Historical Topo Map Report includes a search of a collection of public and private color historical topographic maps, dating back to the late 1800s.

Search Results:		*Coordinates:*	
P.O.#	NA	**Latitude:**	34.008912 34° 0' 32" North
Project:	LA237559	**Longitude:**	-117.951597 -117° 57' 6" West
		UTM Zone:	Zone 11 North
		UTM X Meters:	412129.73
		UTM Y Meters:	3763552.28
		Elevation:	349.81' above sea level

Maps Provided:

2018	1950	1897
2015	1942	1894, 1896
2012	1935	
1981	1927	
1974	1904	
1972	1902	
1964, 1966	1901	
1952, 1953	1898	

Disclaimer - Copyright and Trademark Notice

This Report contains certain information obtained from a variety of public and other sources reasonably available to Environmental Data Resources, LLC. It cannot be concluded from this Report that coverage information for the target and surrounding properties does not exist from other sources. This Report is provided on an "AS IS", "AS AVAILABLE" basis. NO WARRANTY EXPRESS OR IMPLIED IS MADE WHATSOEVER IN CONNECTION WITH THIS REPORT. ENVIRONMENTAL DATA RESOURCES, LLC AND ITS SUBSIDIARIES, AFFILIATES AND THIRD PARTY SUPPLIERS DISCLAIM ALL WARRANTIES, OF ANY KIND OR NATURE, EXPRESS OR IMPLIED, ARISING OUT OF OR RELATED TO THIS REPORT OR ANY OF THE DATA AND INFORMATION PROVIDED IN THIS REPORT, INCLUDING WITHOUT LIMITATION, ANY WARRANTIES REGARDING ACCURACY, QUALITY, CORRECTNESS, COMPLETENESS, COMPREHENSIVENESS, SUITABILITY, MERCHANTABILITY, FITNESS FOR A PARTICULAR PURPOSE, TITLE, NON-INFRINGEMENT, MISAPPROPRIATION, OR OTHERWISE. ALL RISK IS ASSUMED BY THE USER. IN NO EVENT SHALL ENVIRONMENTAL DATA RESOURCES, LLC OR ITS SUBSIDIARIES, AFFILIATES OR THIRD PARTY SUPPLIERS BE LIABLE TO ANYONE FOR ANY DIRECT, INCIDENTAL, INDIRECT, SPECIAL, CONSEQUENTIAL OR OTHER DAMAGES OF ANY TYPE OR KIND (INCLUDING BUT NOT LIMITED TO LOSS OF PROFITS, LOSS OF USE, OR LOSS OF DATA), ARISING OUT OF OR IN ANY WAY CONNECTED WITH THIS REPORT OR ANY OF THE DATA AND INFORMATION PROVIDED IN THIS REPORT. Any analyses, estimates, ratings, environmental risk levels, or risk codes provided in this Report are provided for illustrative purposes only, and are not intended to provide, nor should they be interpreted as providing any facts regarding, or prediction or forecast of, any environmental risk for any property. Only an assessment performed by a qualified environmental professional can provide findings, opinions or conclusions regarding the environmental risk or conditions in, on or at any property.

Copyright 2023 by Environmental Data Resources, Inc. All rights reserved. Reproduction in any media or format, in whole or in part, of any report or map of Environmental Data Resources, Inc., or its affiliates, is prohibited without prior written permission.

EDR and its logos (including Sanborn and Sanborn Map) are trademarks of Environmental Data Resources, LLC or its affiliates. All other trademarks used herein are the property of their respective owners.

Topo Sheet Key

This EDR Topo Map Report is based upon the following USGS topographic map sheets.

2018 Source Sheets



Baldwin Park
2018
7.5-minute, 24000



La Habra
2018
7.5-minute, 24000

2015 Source Sheets



Baldwin Park
2015
7.5-minute, 24000



La Habra
2015
7.5-minute, 24000

2012 Source Sheets



Baldwin Park
2012
7.5-minute, 24000



La Habra
2012
7.5-minute, 24000

1981 Source Sheets



Baldwin Park
1981
7.5-minute, 24000
Aerial Photo Revised 1978



La Habra
1981
7.5-minute, 24000
Aerial Photo Revised 1981

Topo Sheet Key


This EDR Topo Map Report is based upon the following USGS topographic map sheets.

1974 Source Sheets




La Habra
1974
7.5-minute, 24000
Aerial Photo Revised 1974

1972 Source Sheets

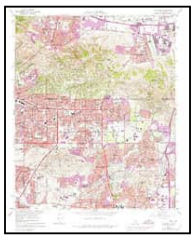

La Habra
1972
7.5-minute, 24000
Aerial Photo Revised 1972

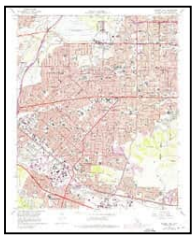


Baldwin Park
1972
7.5-minute, 24000
Aerial Photo Revised 1972

1964, 1966 Source Sheets



La Habra
1964
7.5-minute, 24000
Aerial Photo Revised 1963

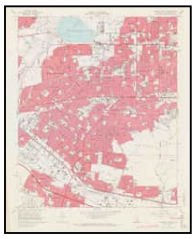


Baldwin Park
1966
7.5-minute, 24000
Aerial Photo Revised 1964

1952, 1953 Source Sheets



La Habra
1952
7.5-minute, 24000
Aerial Photo Revised 1947

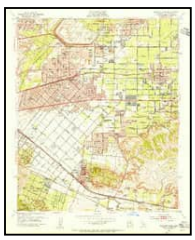

Baldwin Park
1953
7.5-minute, 24000
Aerial Photo Revised 1952

Topo Sheet Key

This EDR Topo Map Report is based upon the following USGS topographic map sheets.

1950 Source Sheets



La Habra
1950
7.5-minute, 24000
Aerial Photo Revised 1947

1942 Source Sheets



ANAHEIM
1942
15-minute, 50000

1935 Source Sheets



Coyote Hills
1935
7.5-minute, 31680

1927 Source Sheets



La Habra
1927
7.5-minute, 24000



Puente
1927
7.5-minute, 24000

Topo Sheet Key

This EDR Topo Map Report is based upon the following USGS topographic map sheets.

1904 Source Sheets



Pomona
1904
15-minute, 62500

1902 Source Sheets



Corona
1902
30-minute, 125000

1901 Source Sheets




Anaheim
1901
15-minute, 62500

1898 Source Sheets



Pomona
1898
15-minute, 62500

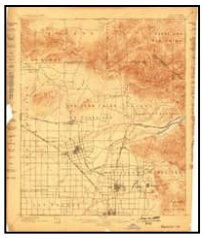

Anaheim
1898
15-minute, 62500

Topo Sheet Key

This EDR Topo Map Report is based upon the following USGS topographic map sheets.

1897 Source Sheets




Pomona
1897
15-minute, 62500

1894, 1896 Source Sheets




Pomona
1894
15-minute, 62500

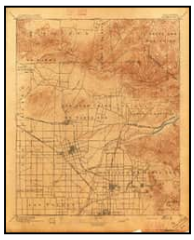

Anaheim
1896
15-minute, 62500

Topographic Map

2018

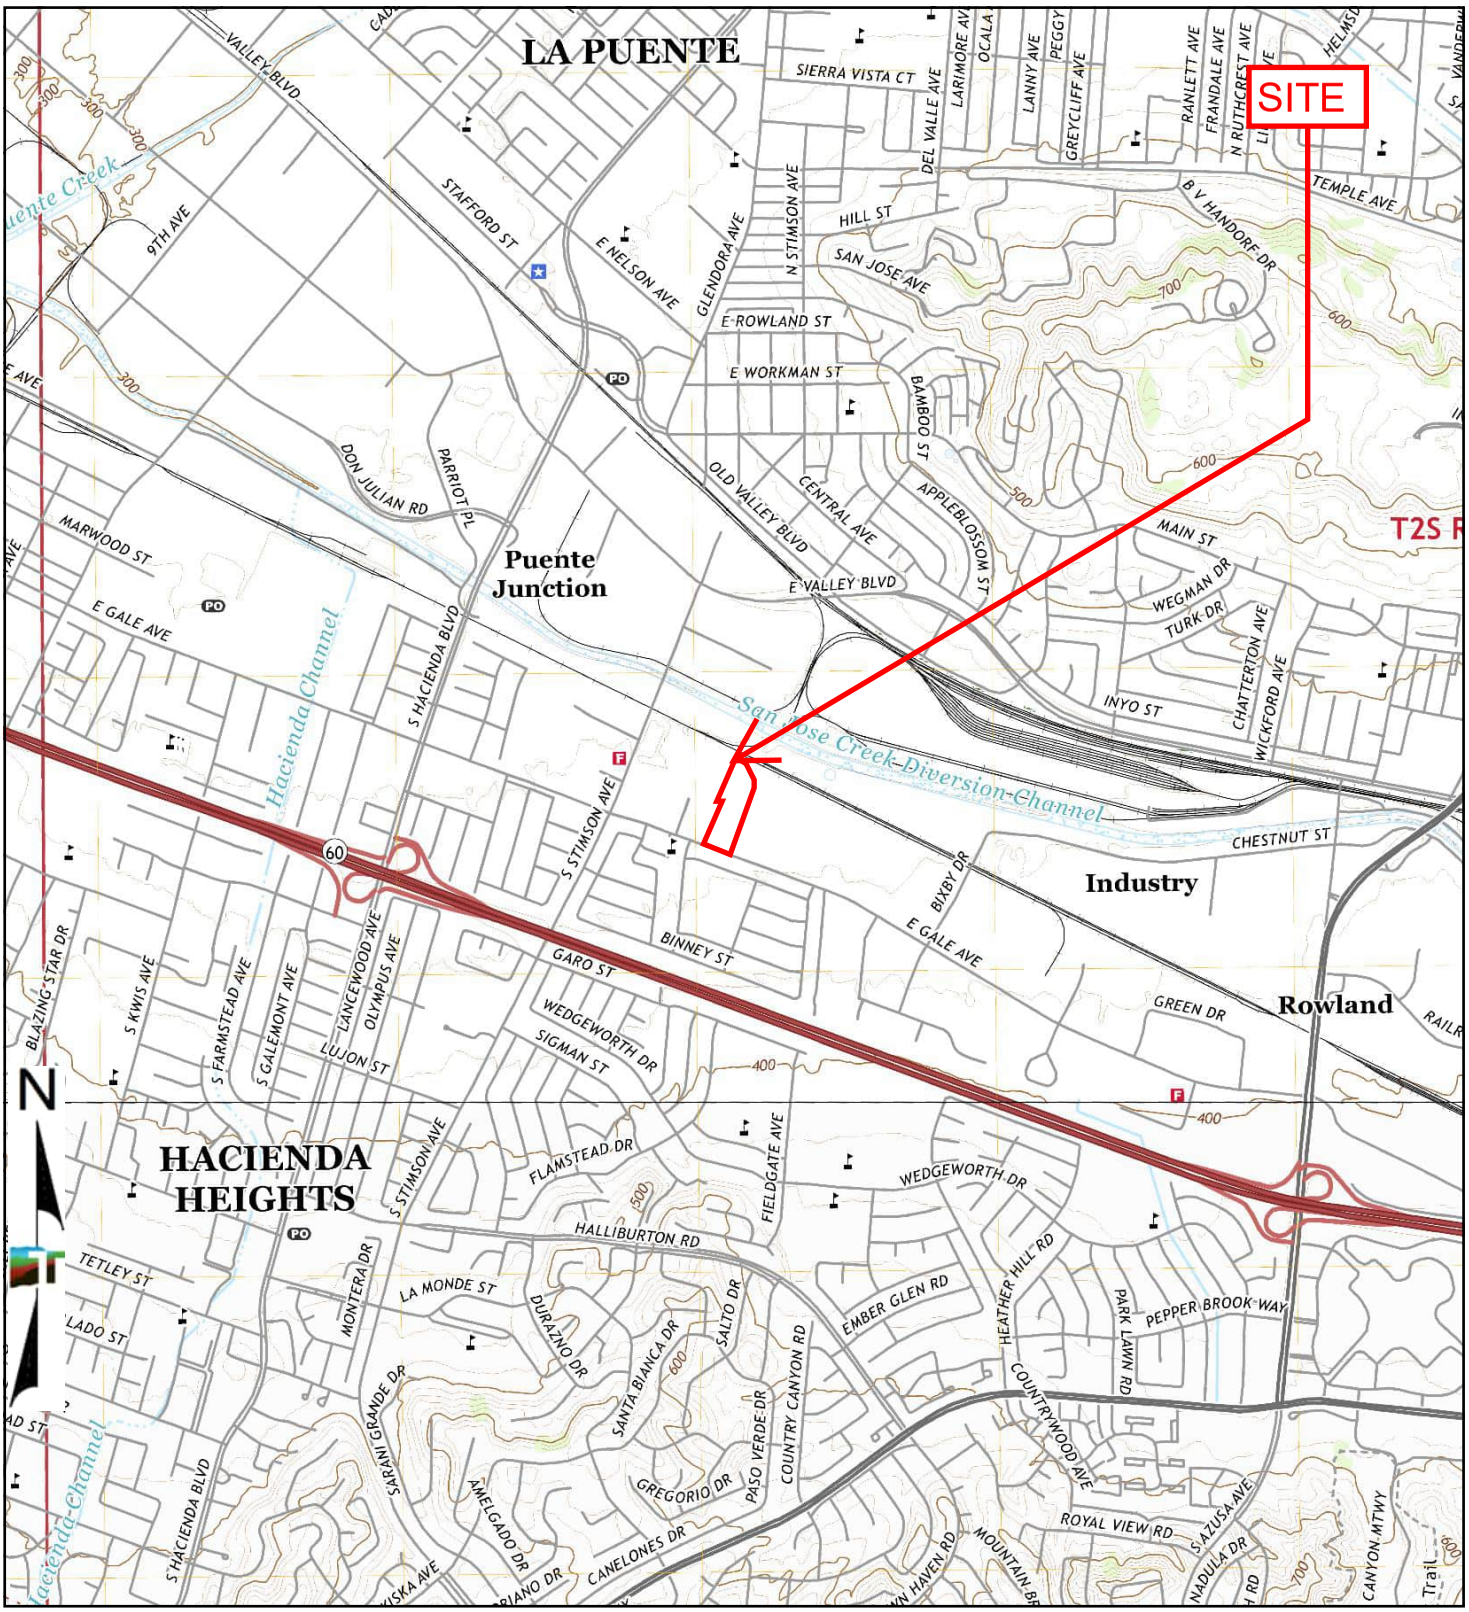

TP, Baldwin Park, 2018, 7.5-minute
S, La Habra, 2018, 7.5-minute

0 Miles 0.25 0.5 1 1.5


Project Manager: LSH	Project No. LA237559A
Drawn by: LSH	Scale: As Shown
Checked by: CAP	File Name: N/A
Approved by: CAP	Date: 2018

Terracon
1355 East Cooley Drive
Colton, California 92324

2018 TOPOGRAPHIC MAP

Marici - City of Industry BESS
16253-16293 Gale Avenue
City of Industry, Los Angeles County, California 91745


Appendix
C

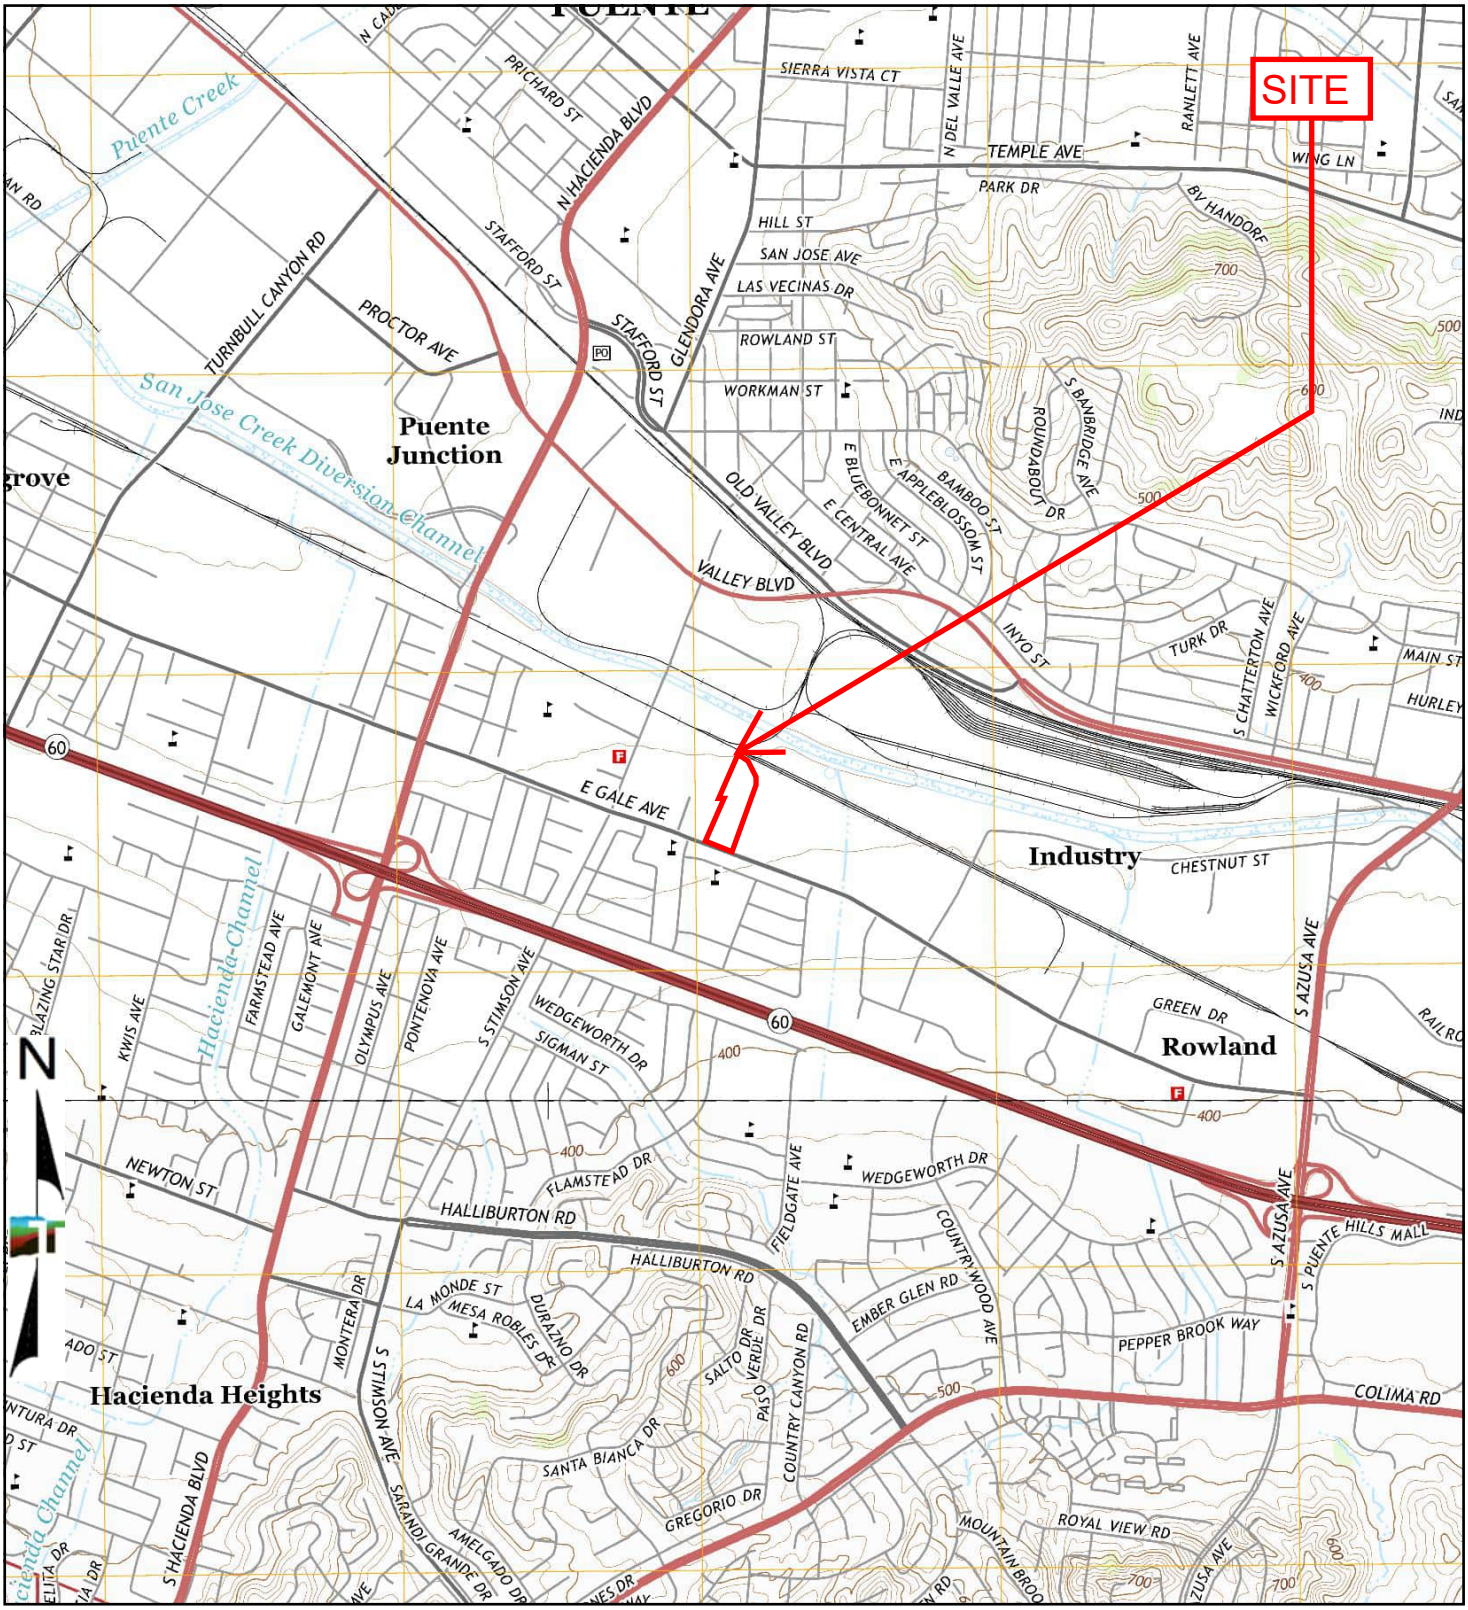

TP, Baldwin Park, 2015, 7.5-minute
S, La Habra, 2015, 7.5-minute


0 Miles 0.25 0.5 1 1.5

Project Manager: LSH	Project No. LA237559A	Terracon	2015 TOPOGRAPHIC MAP
Drawn by: LSH	Scale: As Shown	1355 East Cooley Drive Colton, California 92324	Marici - City of Industry BESS 16253-16293 Gale Avenue City of Industry, Los Angeles County, California 91745
Checked by: CAP	File Name: N/A		Appendix C
Approved by: CAP	Date: 2015		

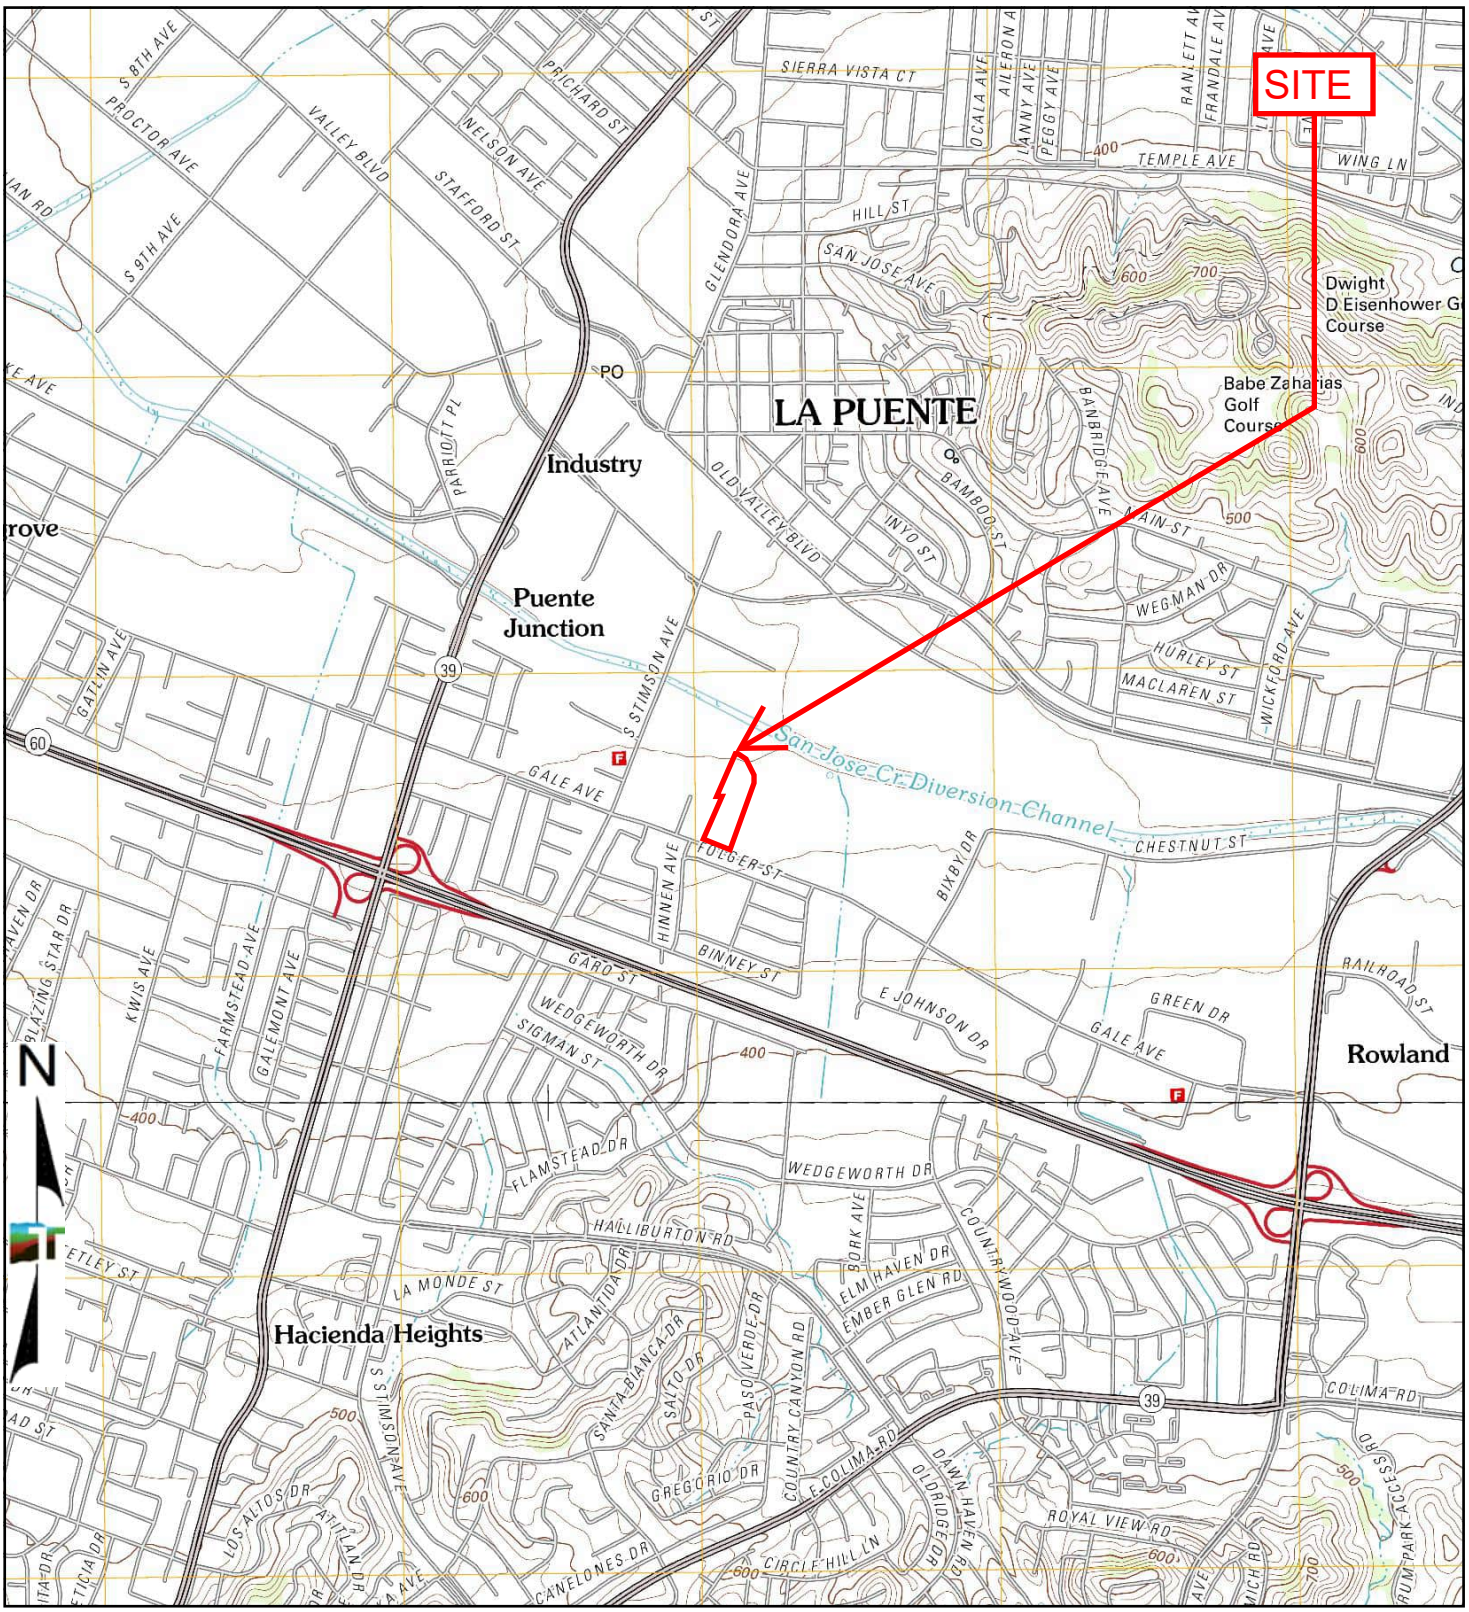

TP, Baldwin Park, 2012, 7.5-minute
S, La Habra, 2012, 7.5-minute


Project Manager: LSH	Project No. LA237559A	Terracon 1355 East Cooley Drive Colton, California 92324	2012 TOPOGRAPHIC MAP Marici - City of Industry BESS 16253-16293 Gale Avenue City of Industry, Los Angeles County, California 91745	Appendix C
Drawn by: LSH	Scale: As Shown			
Checked by: CAP	File Name: N/A			
Approved by: CAP	Date: 2012			

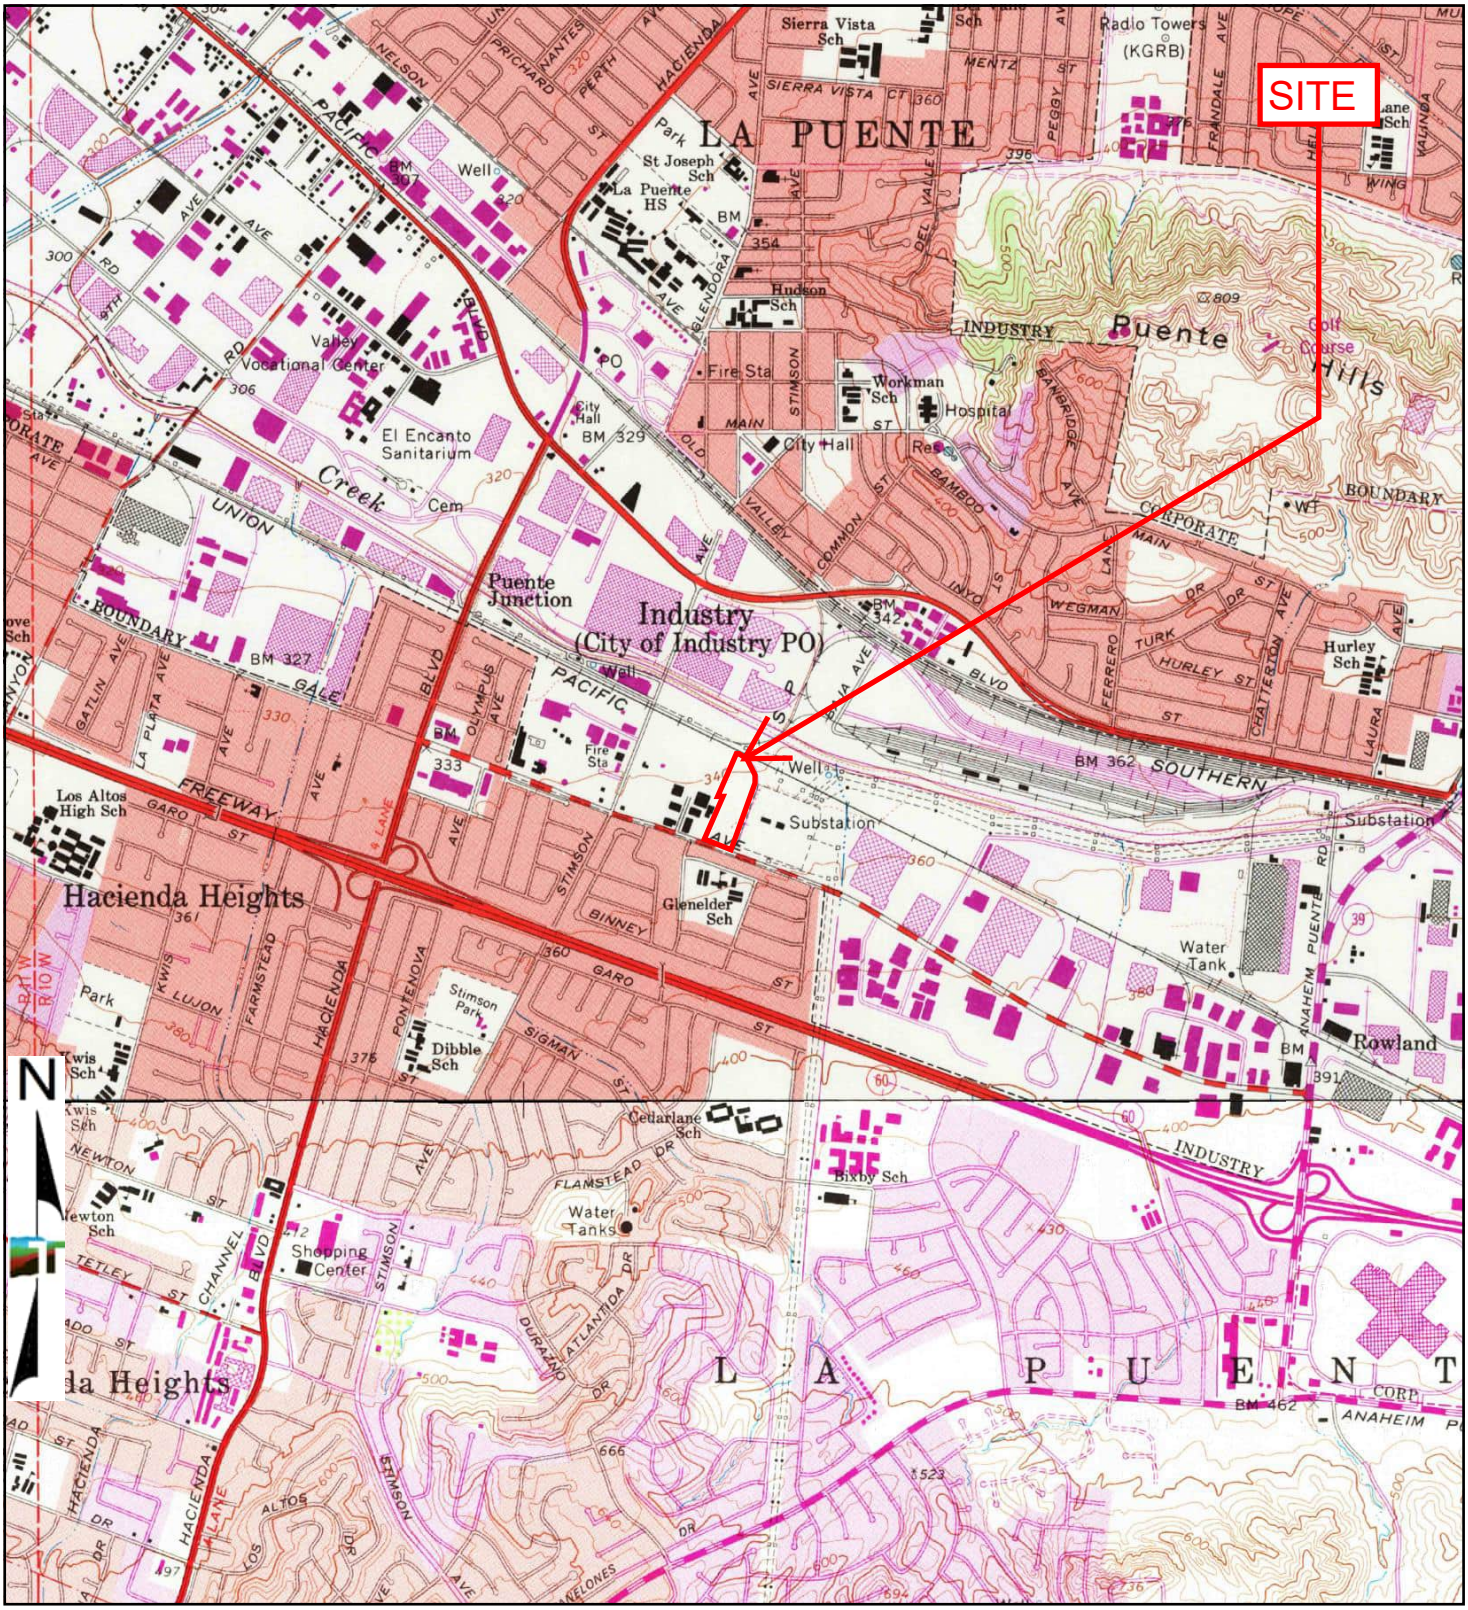

TP, Baldwin Park, 1981, 7.5-minute
S, La Habra, 1981, 7.5-minute

0 Miles 0.25 0.5 1 1.5


Project Manager: LSH	Project No. LA237559A	Terracon	1981 TOPOGRAPHIC MAP
Drawn by: LSH	Scale: As Shown	1355 East Cooley Drive Colton, California 92324	Marici - City of Industry BESS 16253-16293 Gale Avenue City of Industry, Los Angeles County, California 91745
Checked by: CAP	File Name: N/A		Appendix C
Approved by: CAP	Date: 1981		

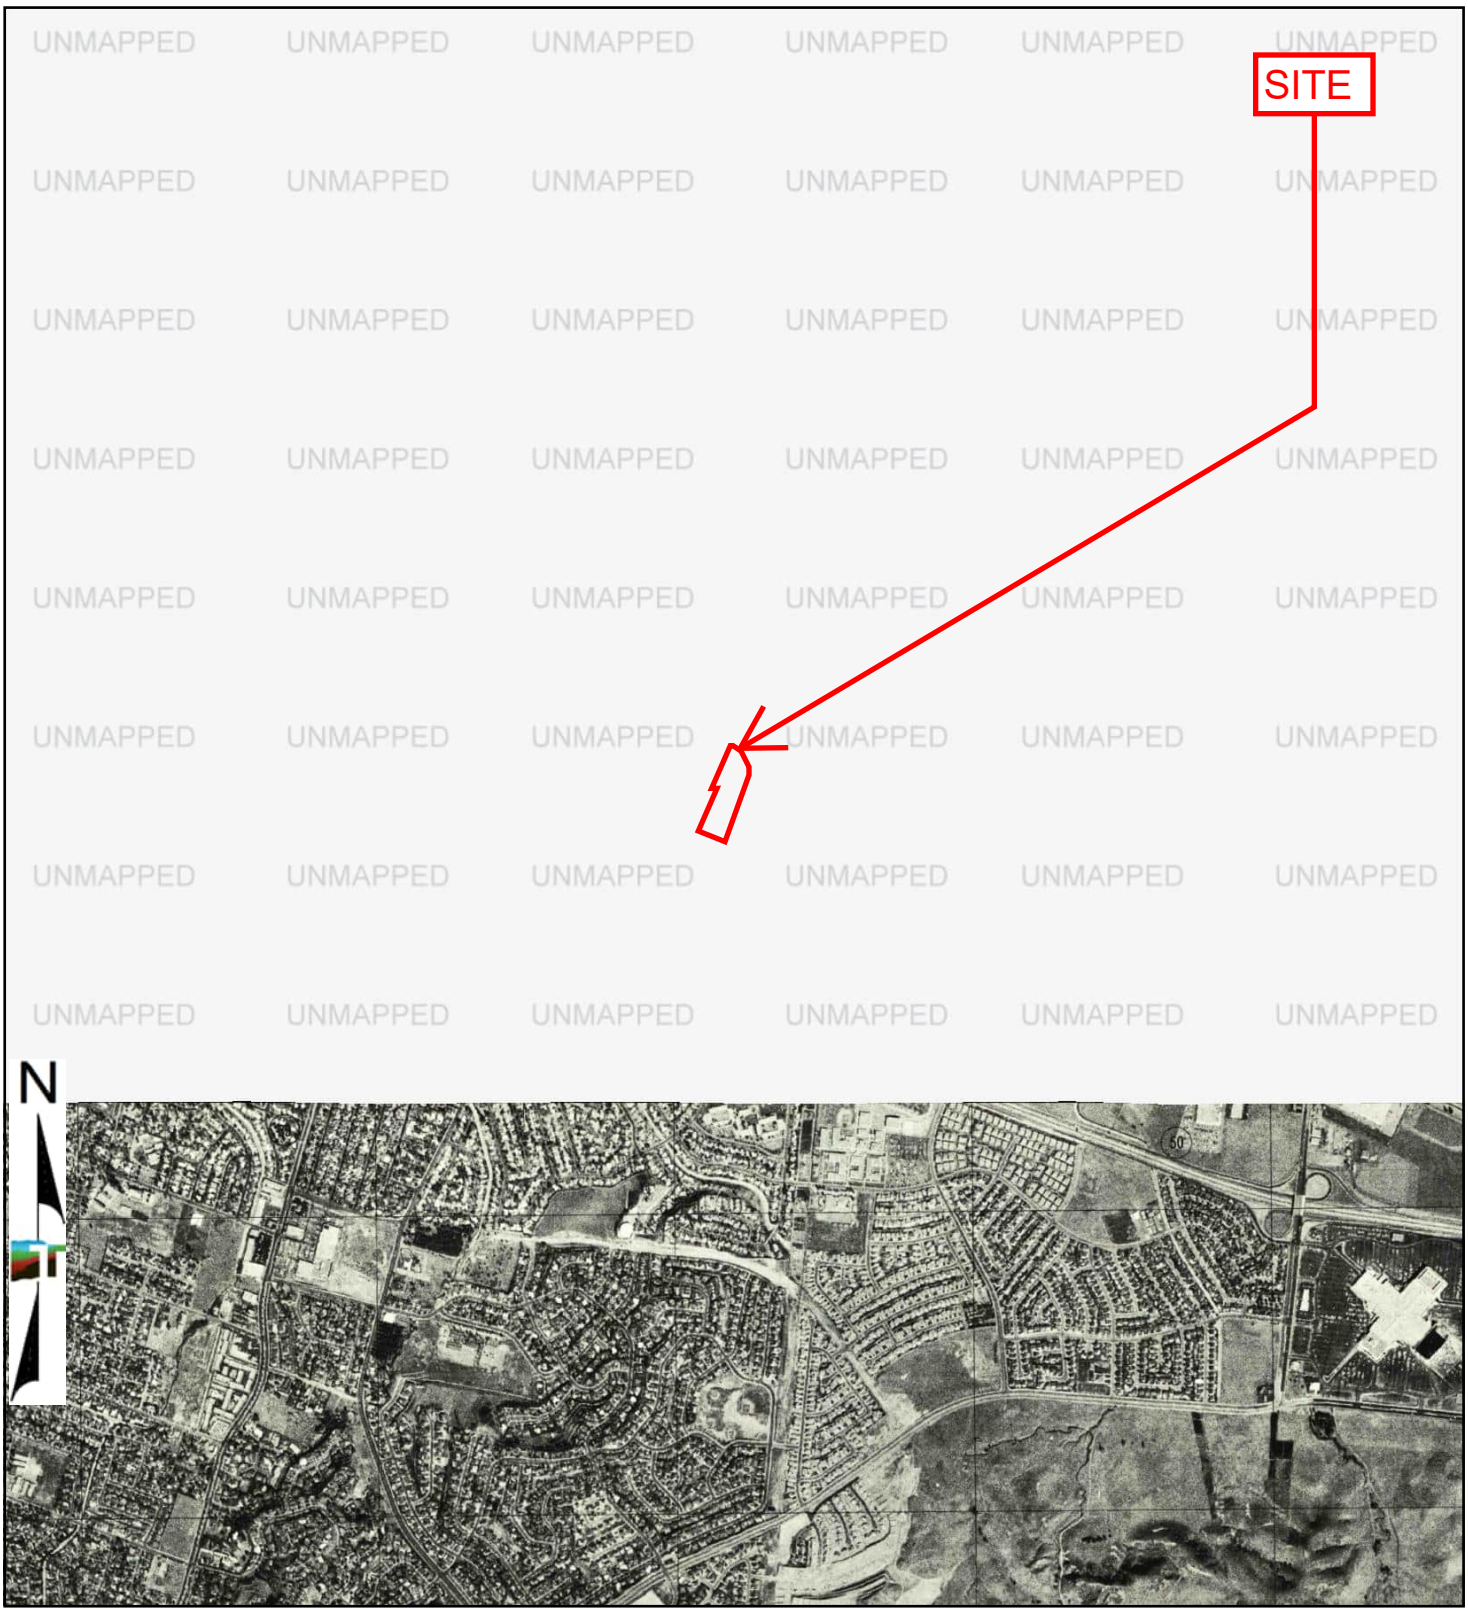

S, La Habra, 1974, 7.5-minute

0 Miles 0.25 0.5 1 1.5

Project Manager: LSH	Project No. LA237559A	Terracon 1355 East Cooley Drive Colton, California 92324	1974 TOPOGRAPHIC MAP Marici - City of Industry BESS 16253-16293 Gale Avenue City of Industry, Los Angeles County, California 91745	Appendix C
Drawn by: LSH	Scale: As Shown			
Checked by: CAP	File Name: N/A			
Approved by: CAP	Date: 1974			

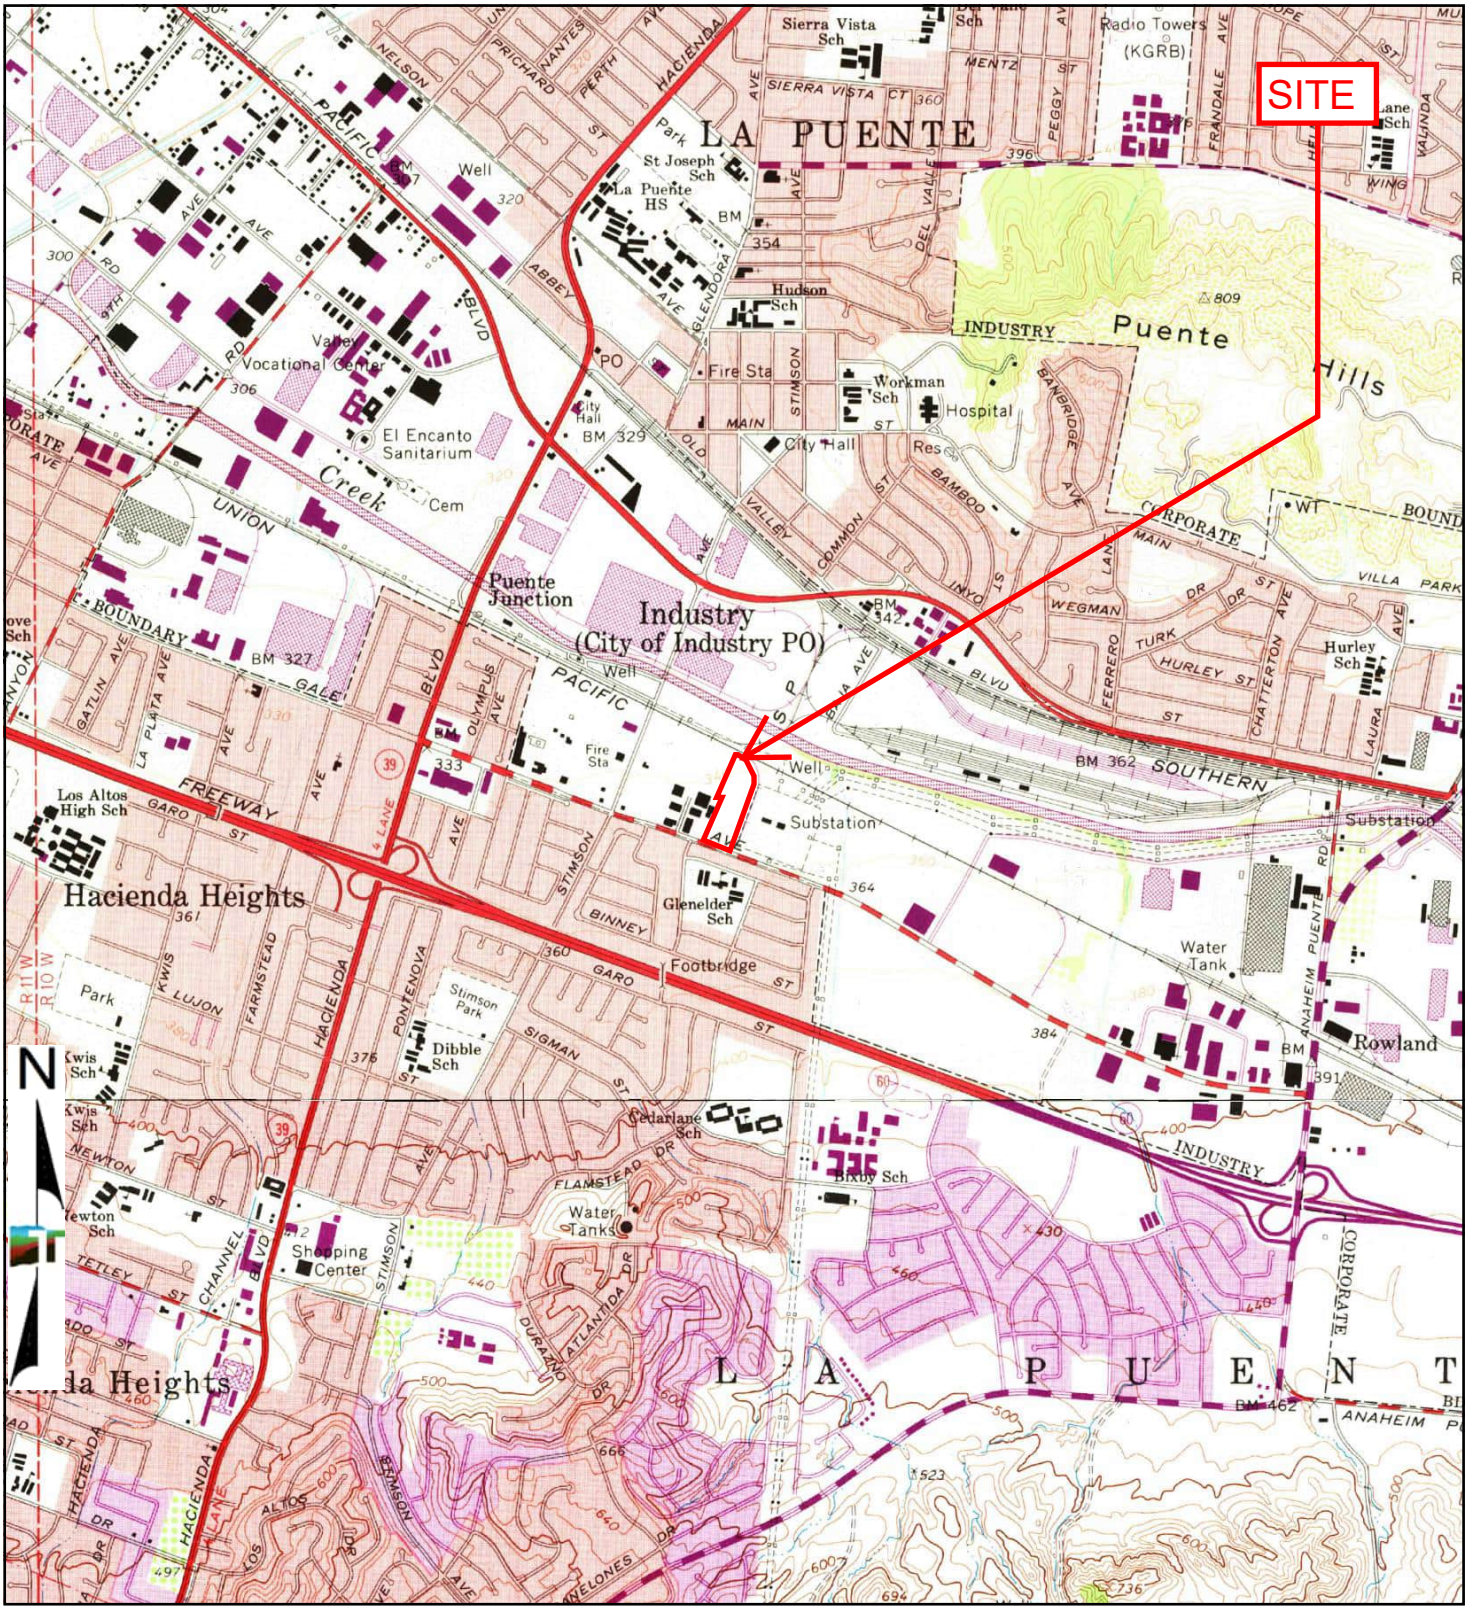


TP, Baldwin Park, 1972, 7.5-minute
S, La Habra, 1972, 7.5-minute

0 Miles 0.25 0.5 1 1.5

Project Manager: LSH	Project No. LA237559A	Terracon 1355 East Cooley Drive Colton, California 92324	1972 TOPOGRAPHIC MAP Marici - City of Industry BESS 16253-16293 Gale Avenue City of Industry, Los Angeles County, California 91745	Appendix C
Drawn by: LSH	Scale: As Shown			
Checked by: CAP	File Name: N/A			
Approved by: CAP	Date: 1972			


H-70

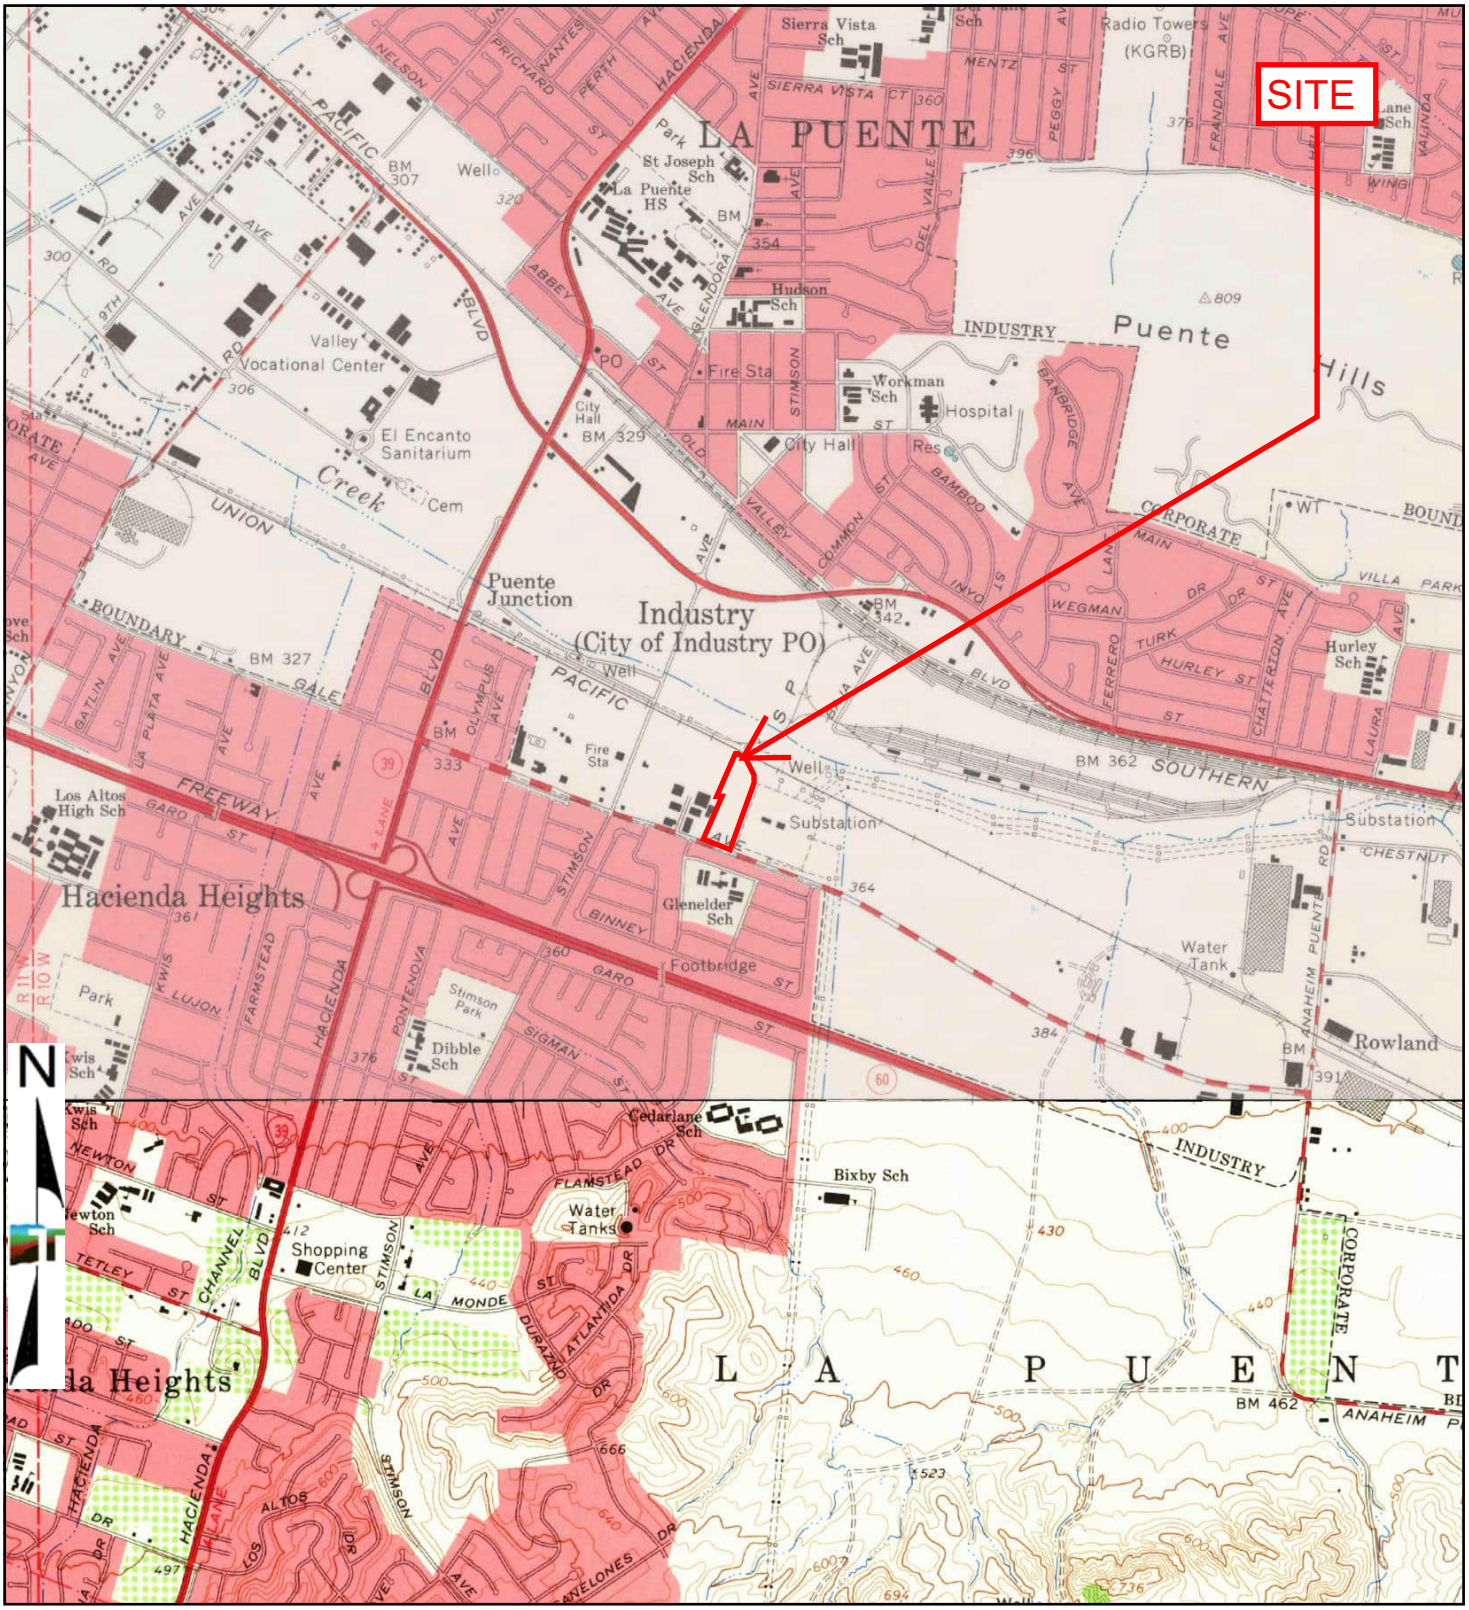

TP, Baldwin Park, 1966, 7.5-minute
S, La Habra, 1964, 7.5-minute

0 Miles 0.25 0.5 1 1.5

Project Manager: LSH	Project No. LA237559A	Terracon 1355 East Cooley Drive Colton, California 92324	1964, 1966 TOPOGRAPHIC MAP Marici - City of Industry BESS 16253-16293 Gale Avenue City of Industry, Los Angeles County, California 91745	Appendix C
Drawn by: LSH	Scale: As Shown			
Checked by: CAP	File Name: N/A			
Approved by: CAP	Date: 1964, 1966			

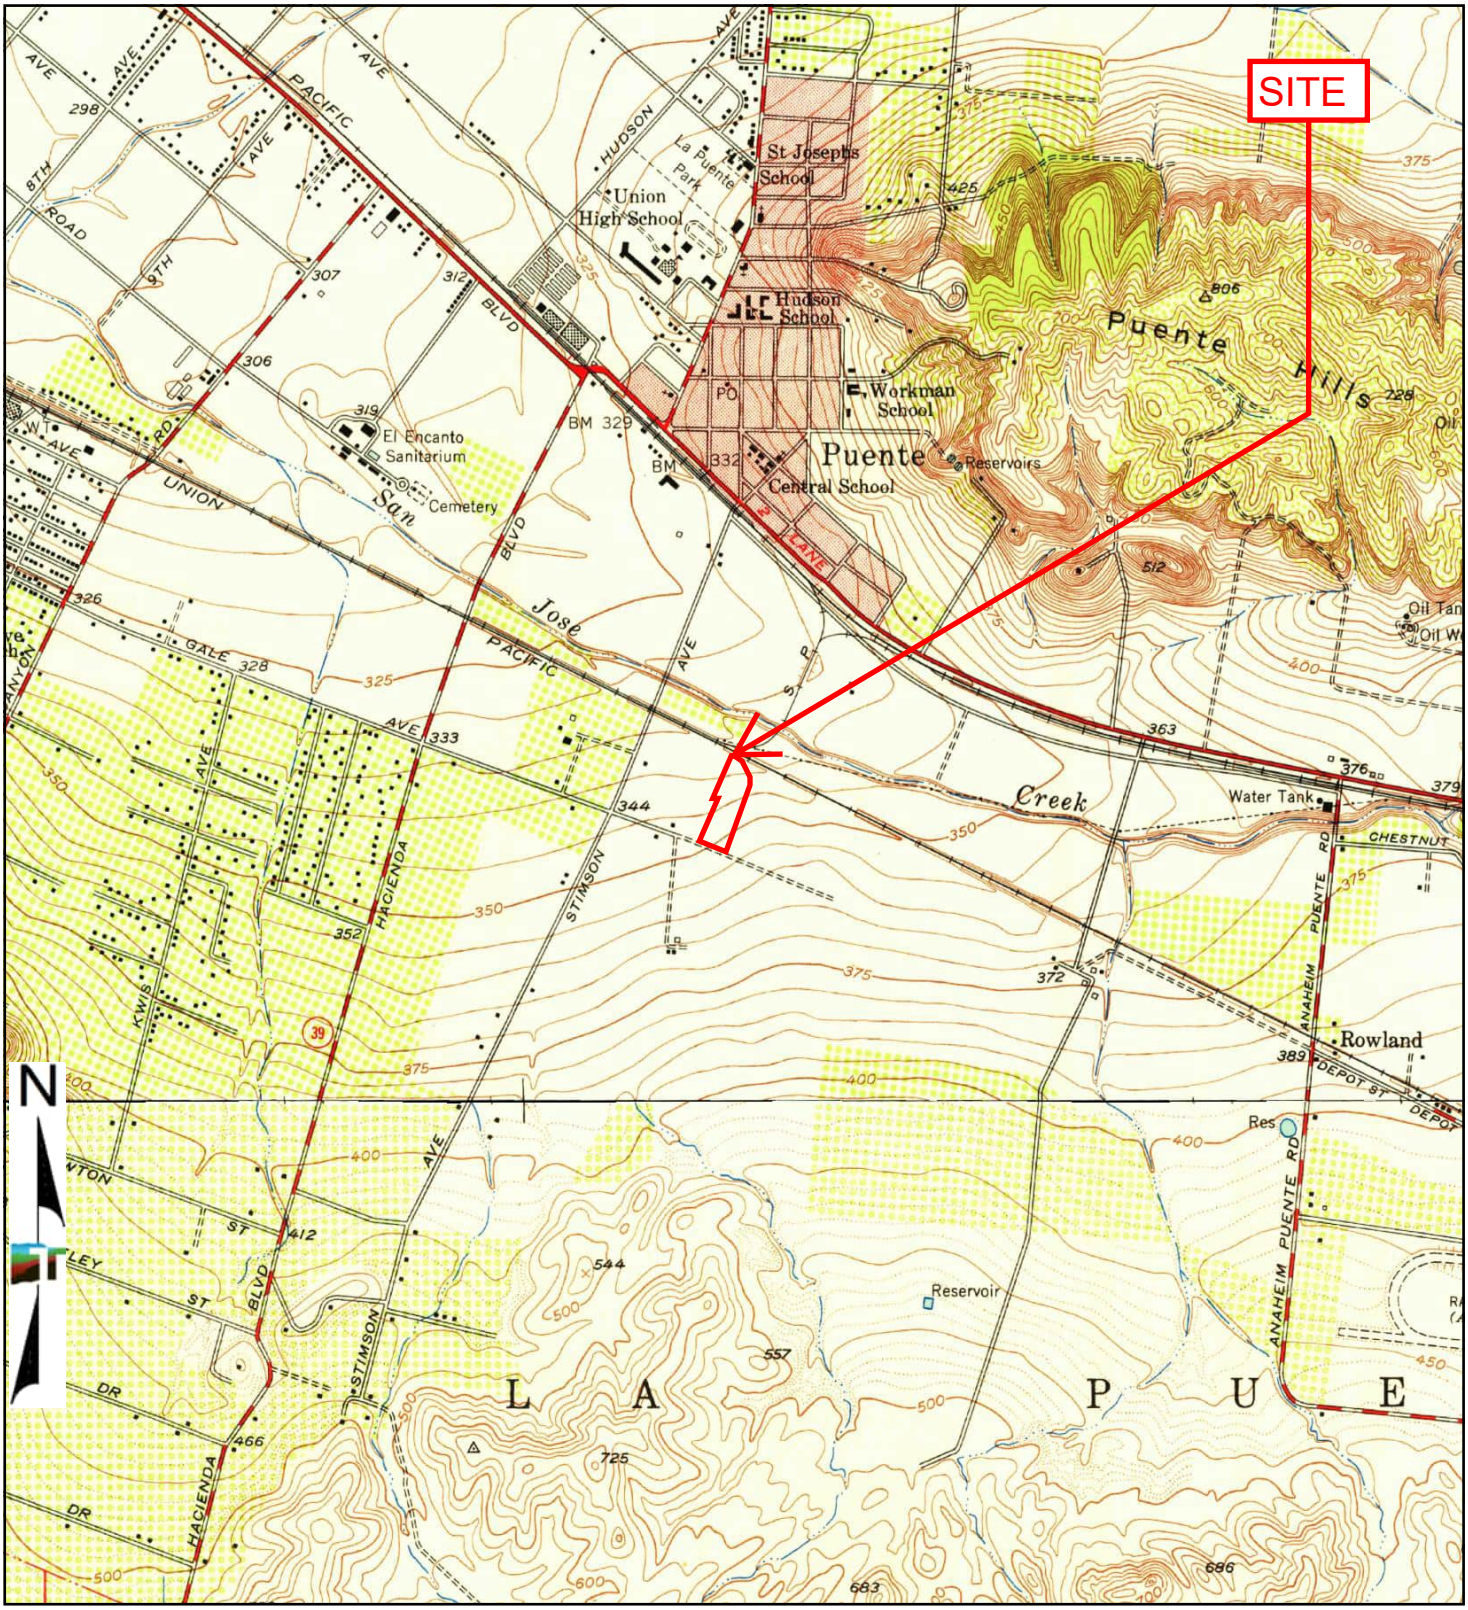


TP, Baldwin Park, 1953, 7.5-minute
S, La Habra, 1952, 7.5-minute

0 Miles 0.25 0.5 1 1.5

Project Manager: LSH	Project No. LA237559A	Terracon 1355 East Cooley Drive Colton, California 92324	1952, 1953 TOPOGRAPHIC MAP Marici - City of Industry BESS 16253-16293 Gale Avenue City of Industry, Los Angeles County, California 91745
Drawn by: LSH	Scale: As Shown		
Checked by: CAP	File Name: N/A		
Approved by: CAP	Date: 1952, 1953		

Appendix C

UNMAPPED

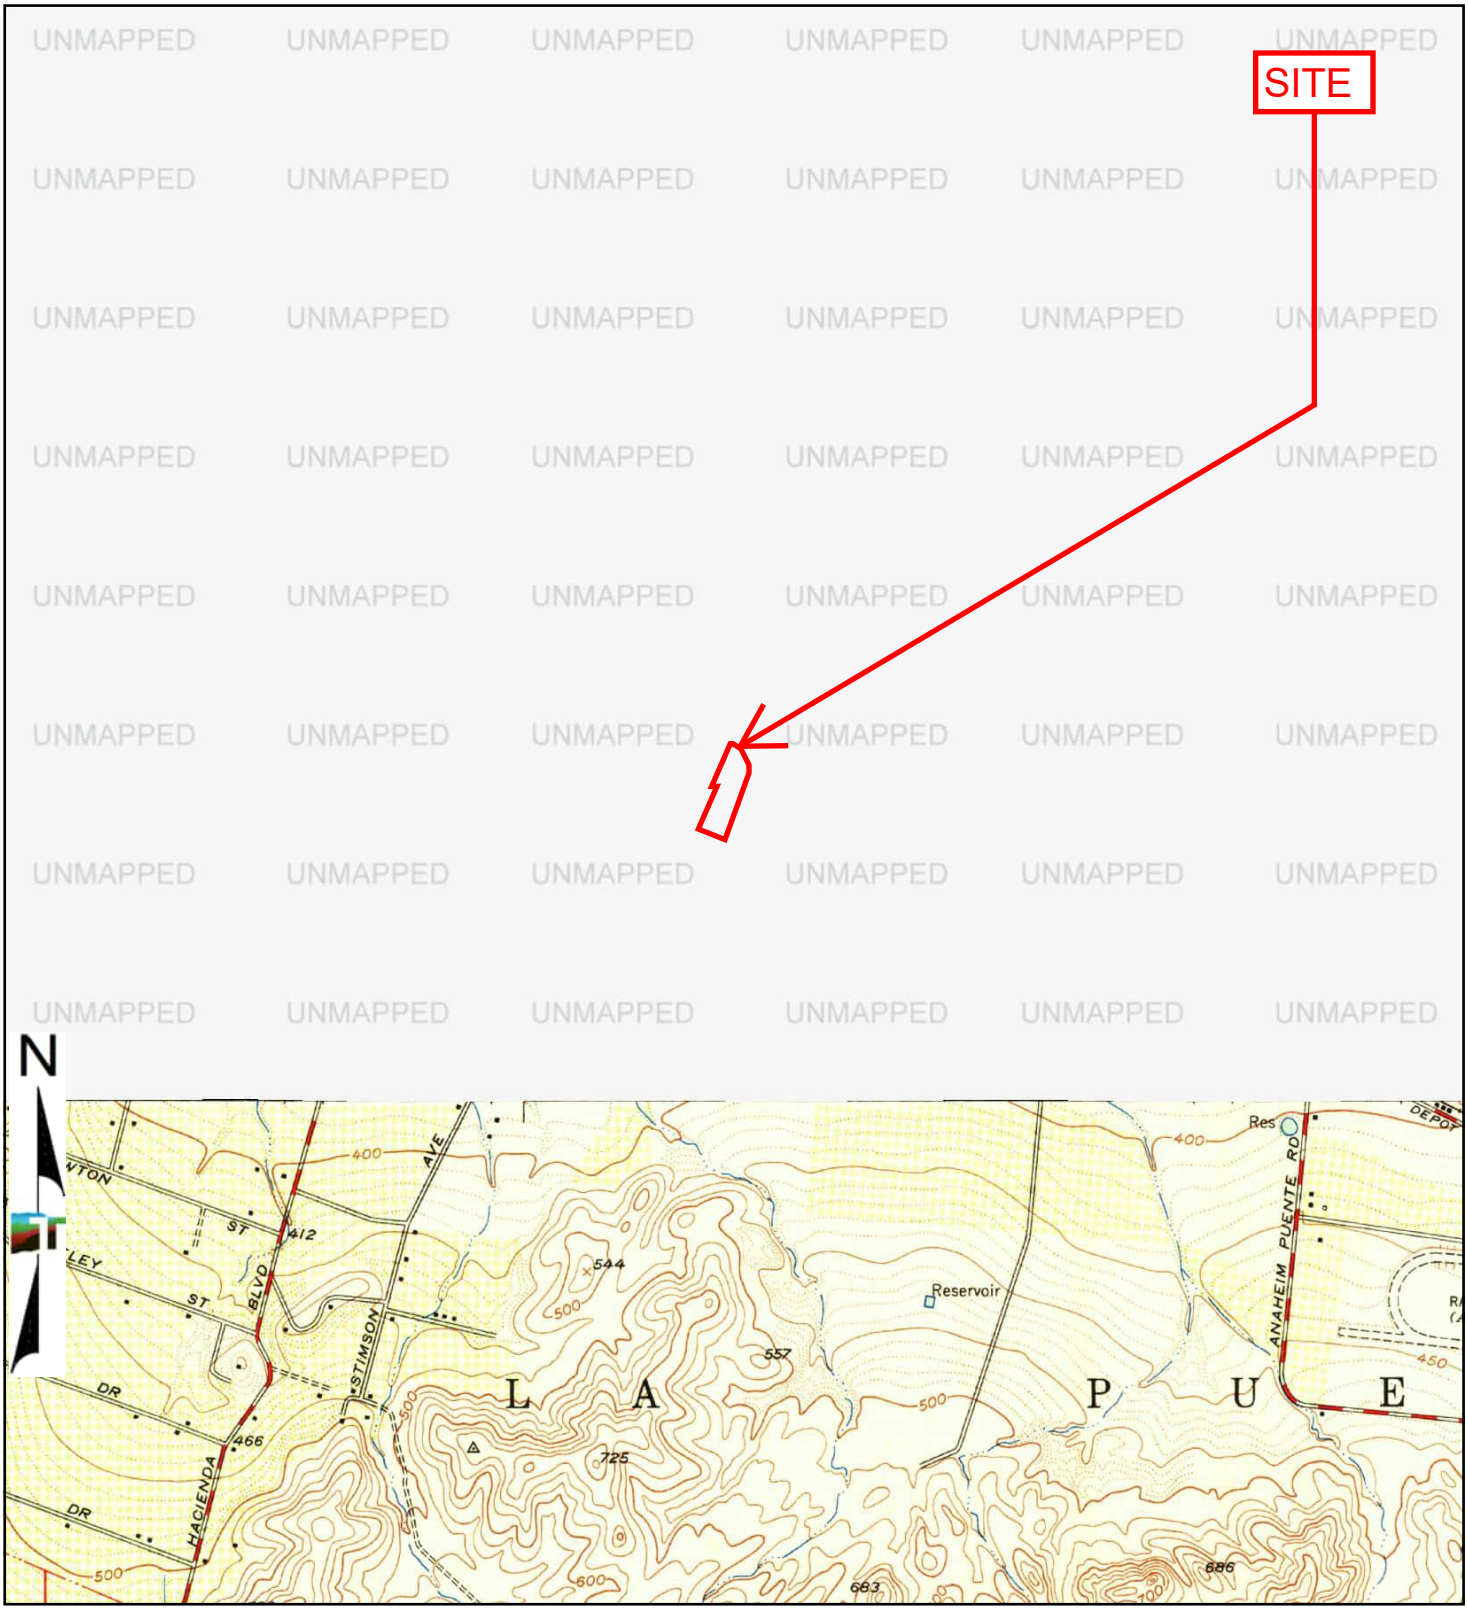


S, La Habra, 1950, 7.5-minute

0 Miles 0.25 0.5 1 1.5

Project Manager: LSH	Project No. LA237559A	Terracon 1355 East Cooley Drive Colton, California 92324	1950 TOPOGRAPHIC MAP Marici - City of Industry BESS 16253-16293 Gale Avenue City of Industry, Los Angeles County, California 91745
Drawn by: LSH	Scale: As Shown		
Checked by: CAP	File Name: N/A		
Approved by: CAP	Date: 1950		

Appendix C

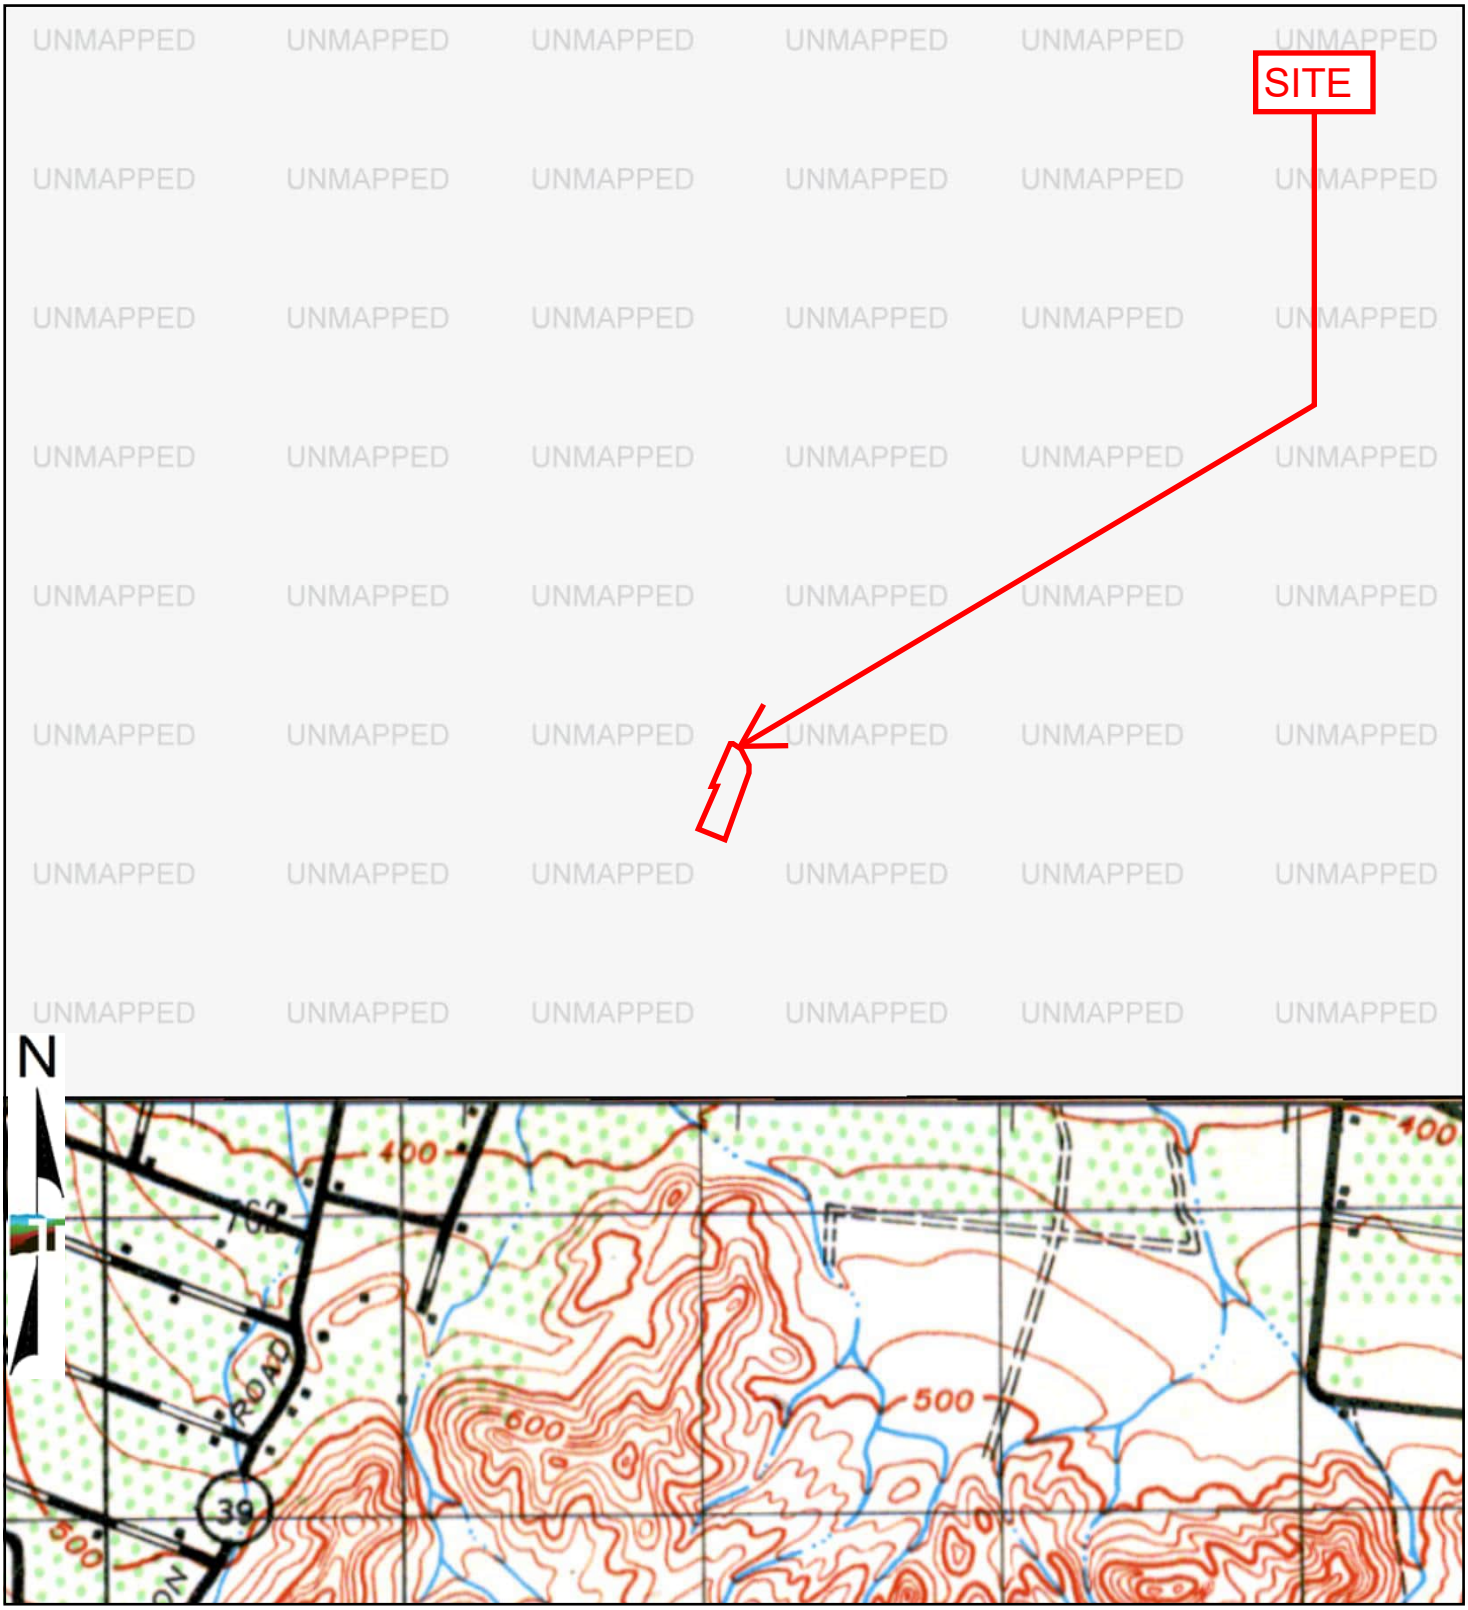


SE, ANAHEIM, 1942, 15-minute

0 Miles 0.25 0.5 1 1.5

Project Manager: LSH	Project No. LA237559A	Terracon 1355 East Cooley Drive Colton, California 92324	1942 TOPOGRAPHIC MAP Marici - City of Industry BESS 16253-16293 Gale Avenue City of Industry, Los Angeles County, California 91745
Drawn by: LSH	Scale: As Shown		
Checked by: CAP	File Name: N/A		
Approved by: CAP	Date: 1942		

Appendix C

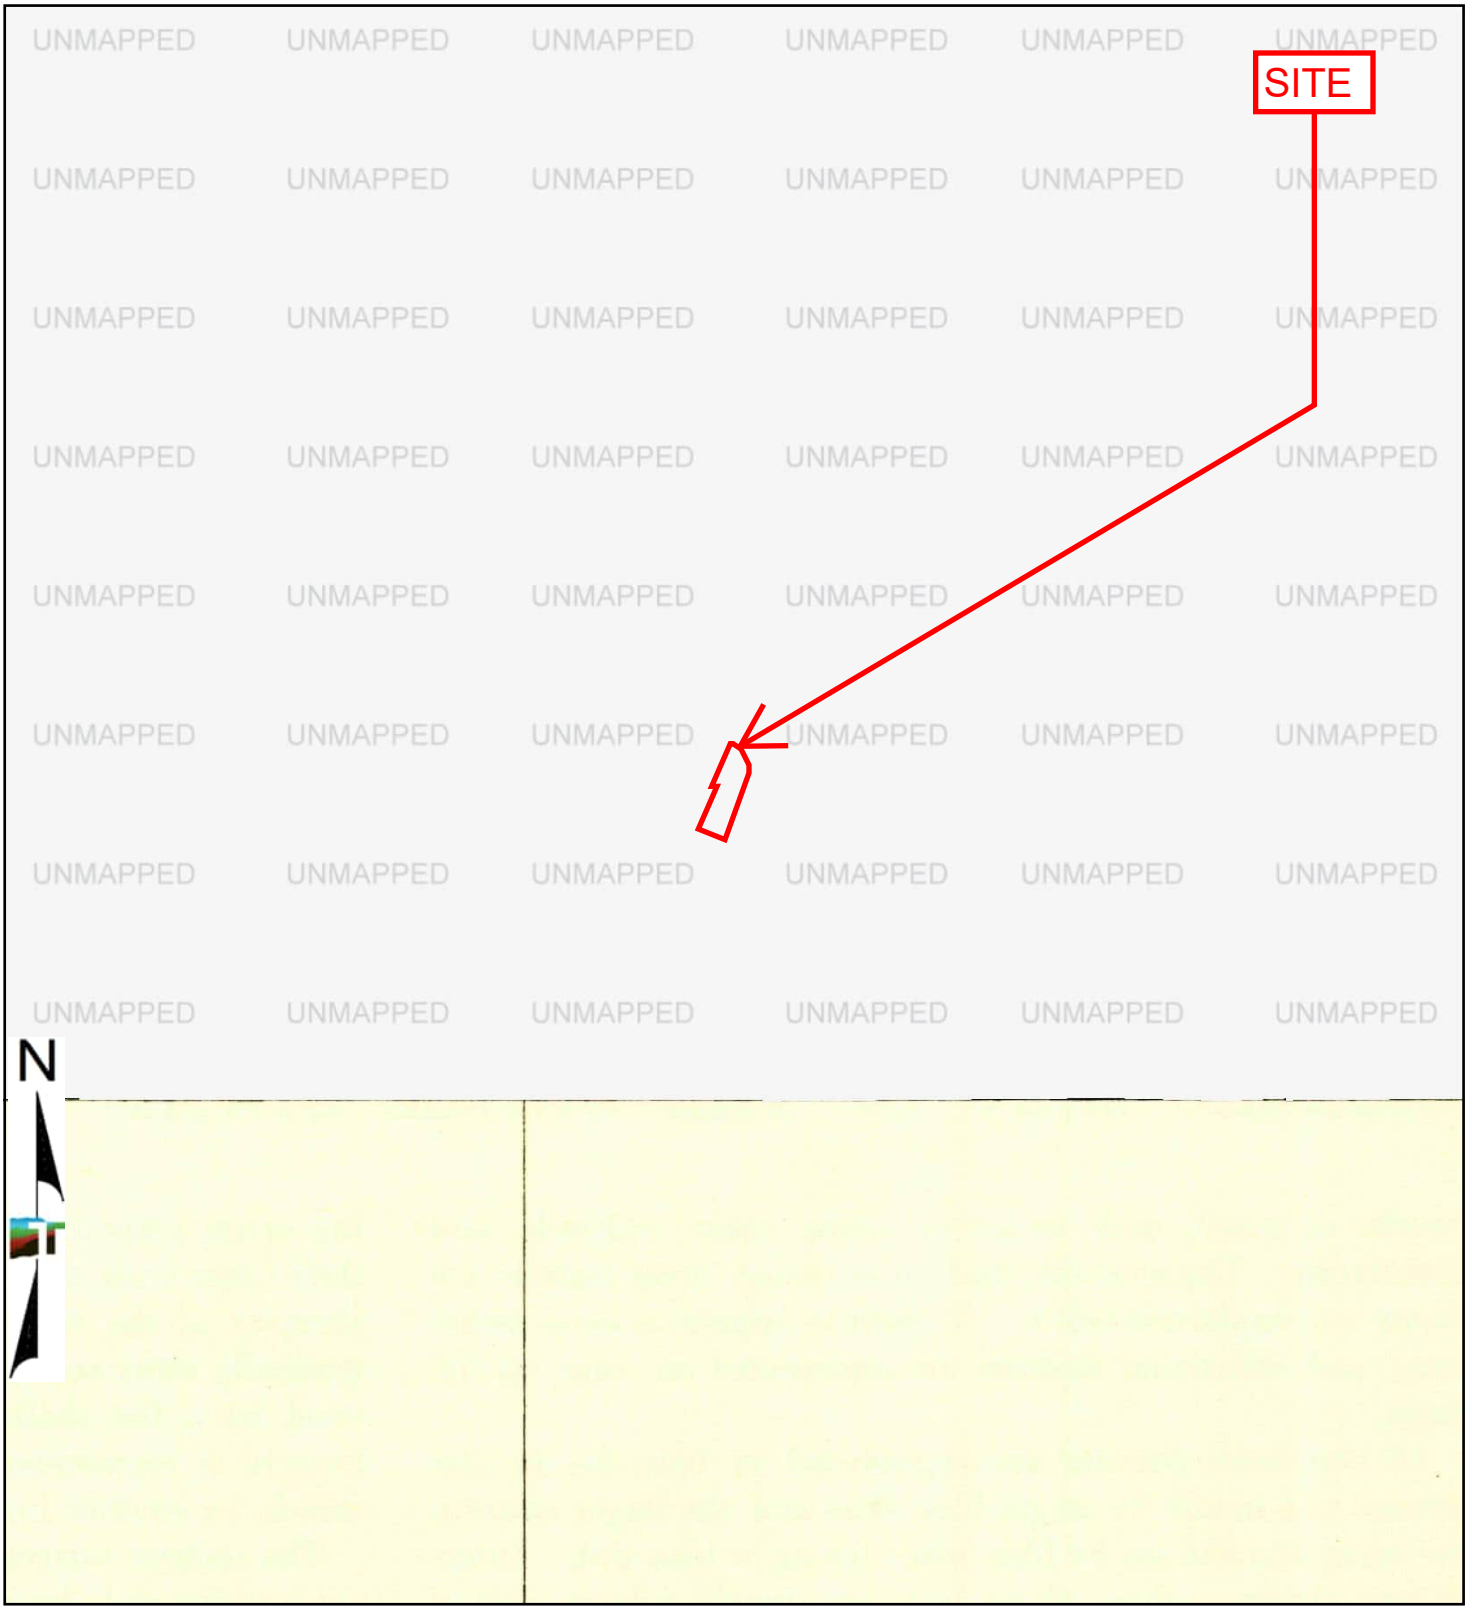


S, Coyote Hills, 1935, 7.5-minute

0 Miles 0.25 0.5 1 1.5

Project Manager: LSH	Project No. LA237559A	Terracon 1355 East Cooley Drive Colton, California 92324	1935 TOPOGRAPHIC MAP Marici - City of Industry BESS 16253-16293 Gale Avenue City of Industry, Los Angeles County, California 91745
Drawn by: LSH	Scale: As Shown		
Checked by: CAP	File Name: N/A		
Approved by: CAP	Date: 1935		

Appendix C

H-75

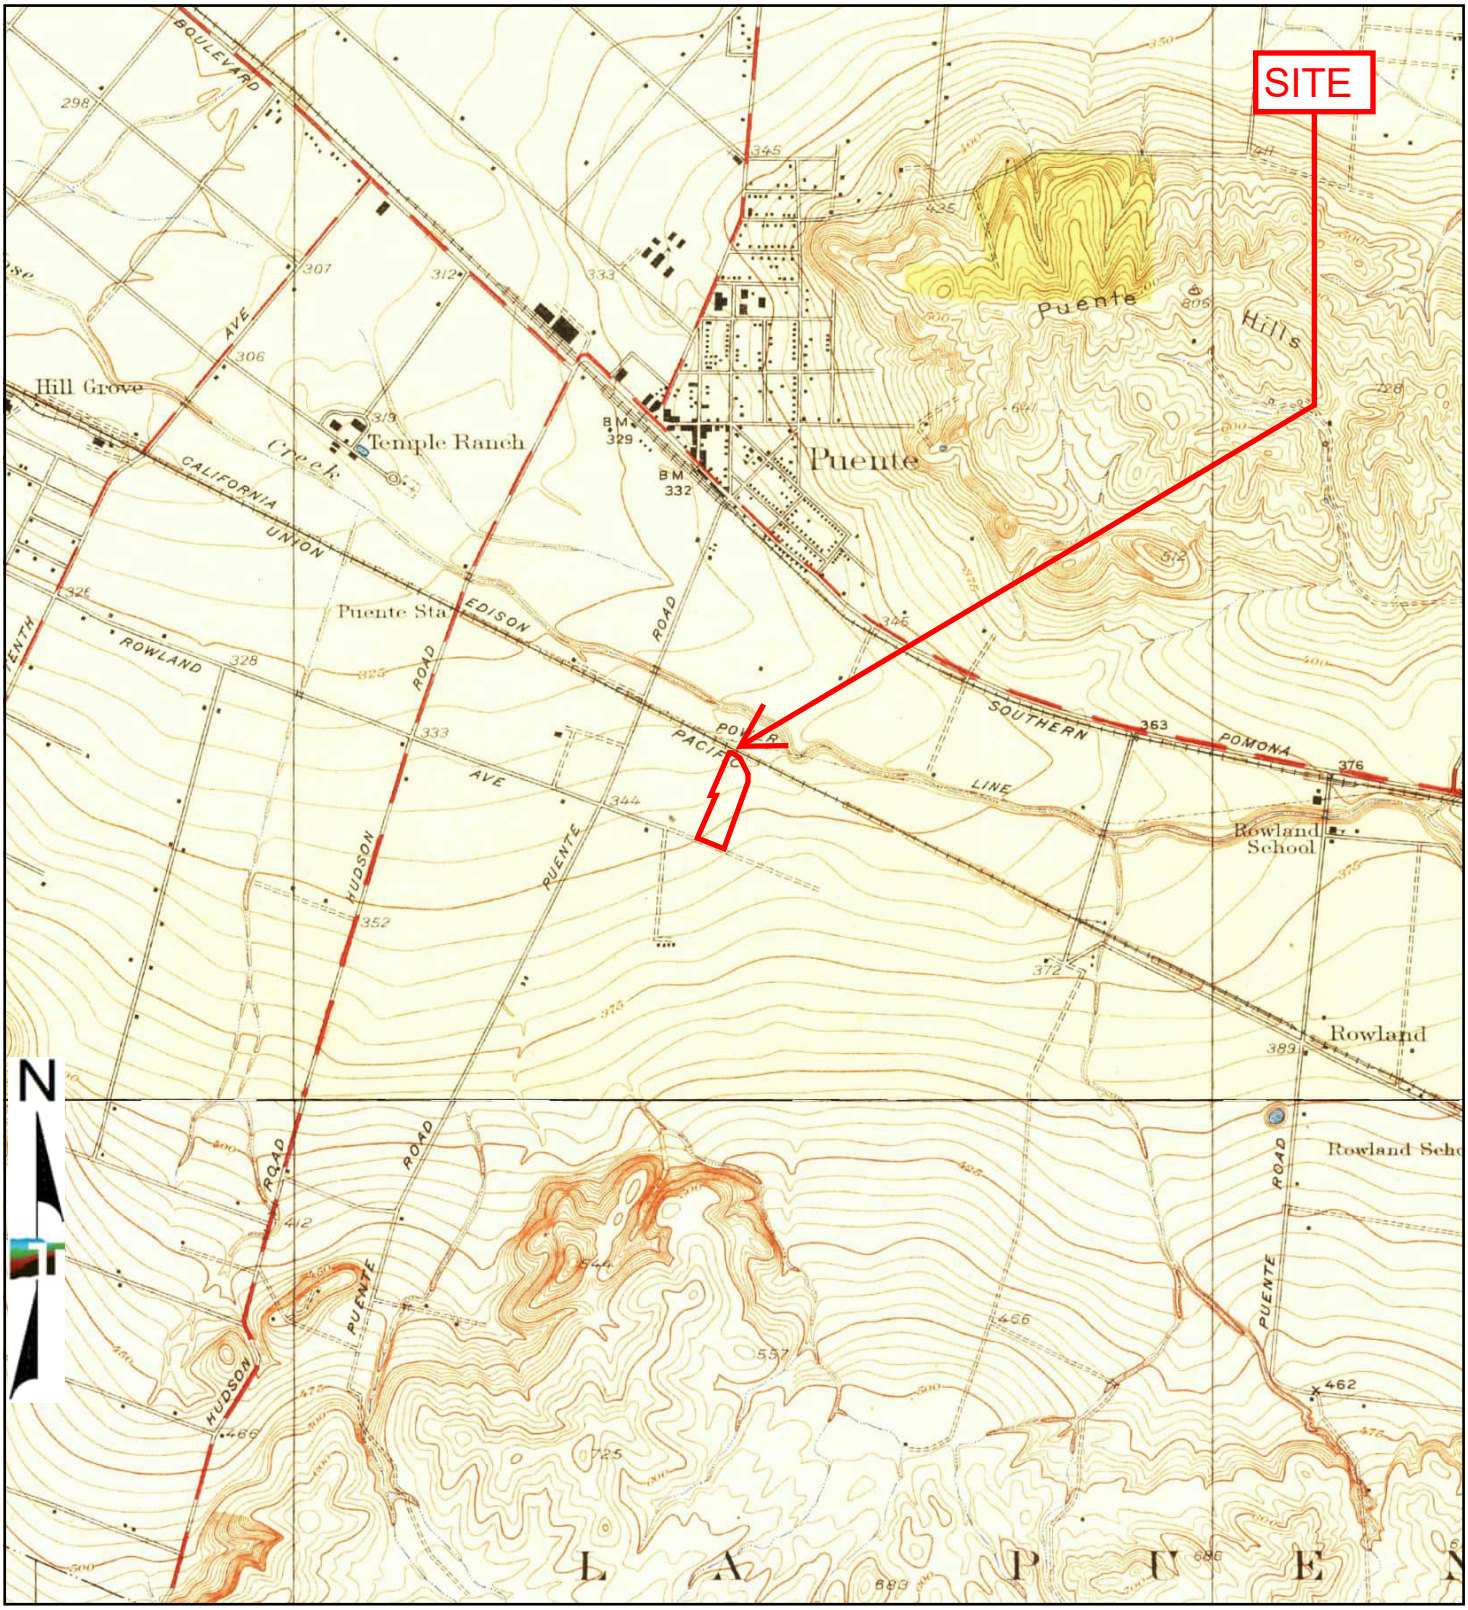


TP, Puente, 1927, 7.5-minute
S, La Habra, 1927, 7.5-minute

0 Miles 0.25 0.5 1 1.5

Project Manager: LSH	Project No. LA237559A	Terracon 1355 East Cooley Drive Colton, California 92324	1927 TOPOGRAPHIC MAP Marici - City of Industry BESS 16253-16293 Gale Avenue City of Industry, Los Angeles County, California 91745
Drawn by: LSH	Scale: As Shown		
Checked by: CAP	File Name: N/A		
Approved by: CAP	Date: 1927		

Appendix C

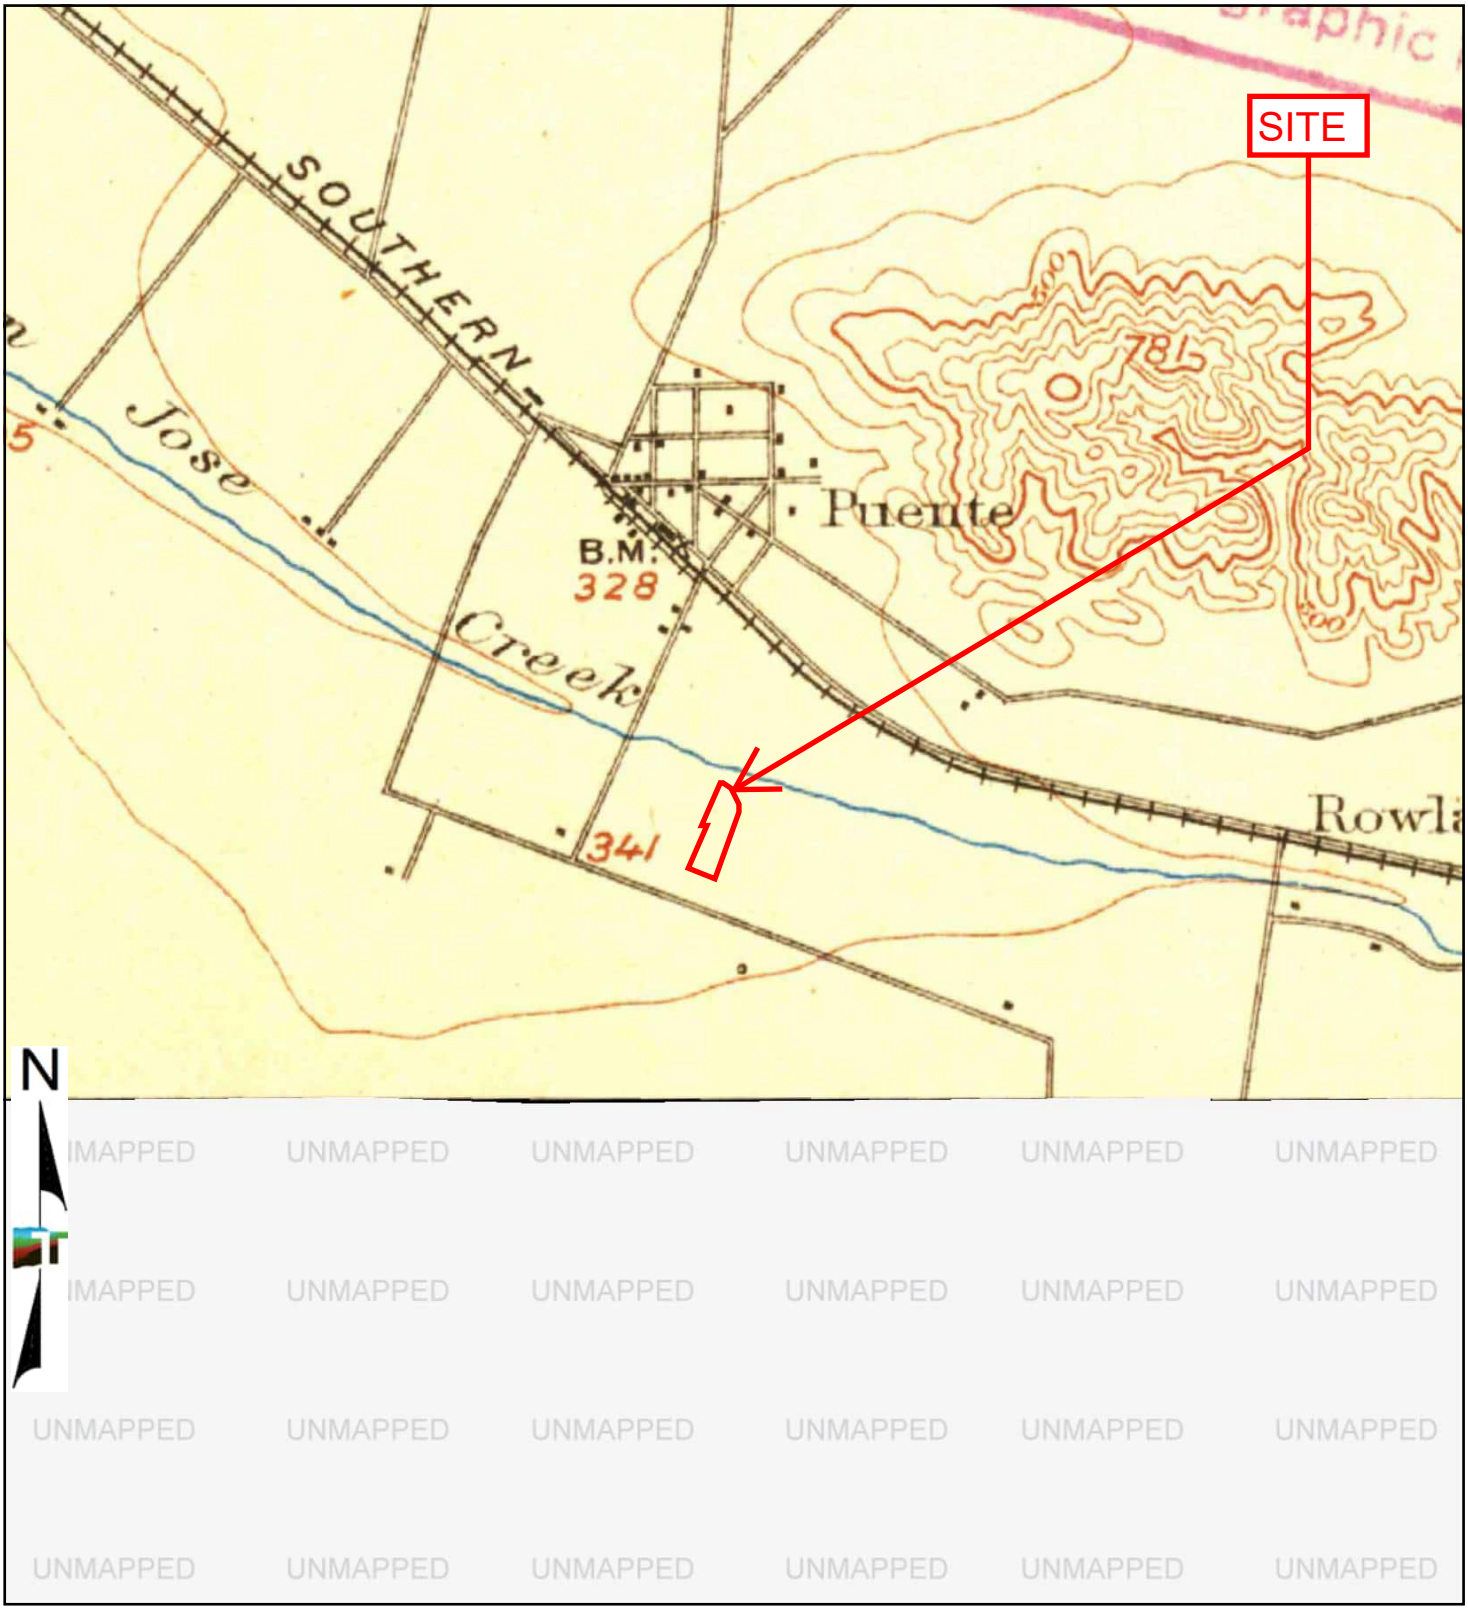


TP, Pomona, 1904, 15-minute

0 Miles 0.25 0.5 1 1.5

Project Manager: LSH	Project No. LA237559A	Terracon 1355 East Cooley Drive Colton, California 92324	1904 TOPOGRAPHIC MAP Marici - City of Industry BESS 16253-16293 Gale Avenue City of Industry, Los Angeles County, California 91745
Drawn by: LSH	Scale: As Shown		
Checked by: CAP	File Name: N/A		
Approved by: CAP	Date: 1904		

Appendix C

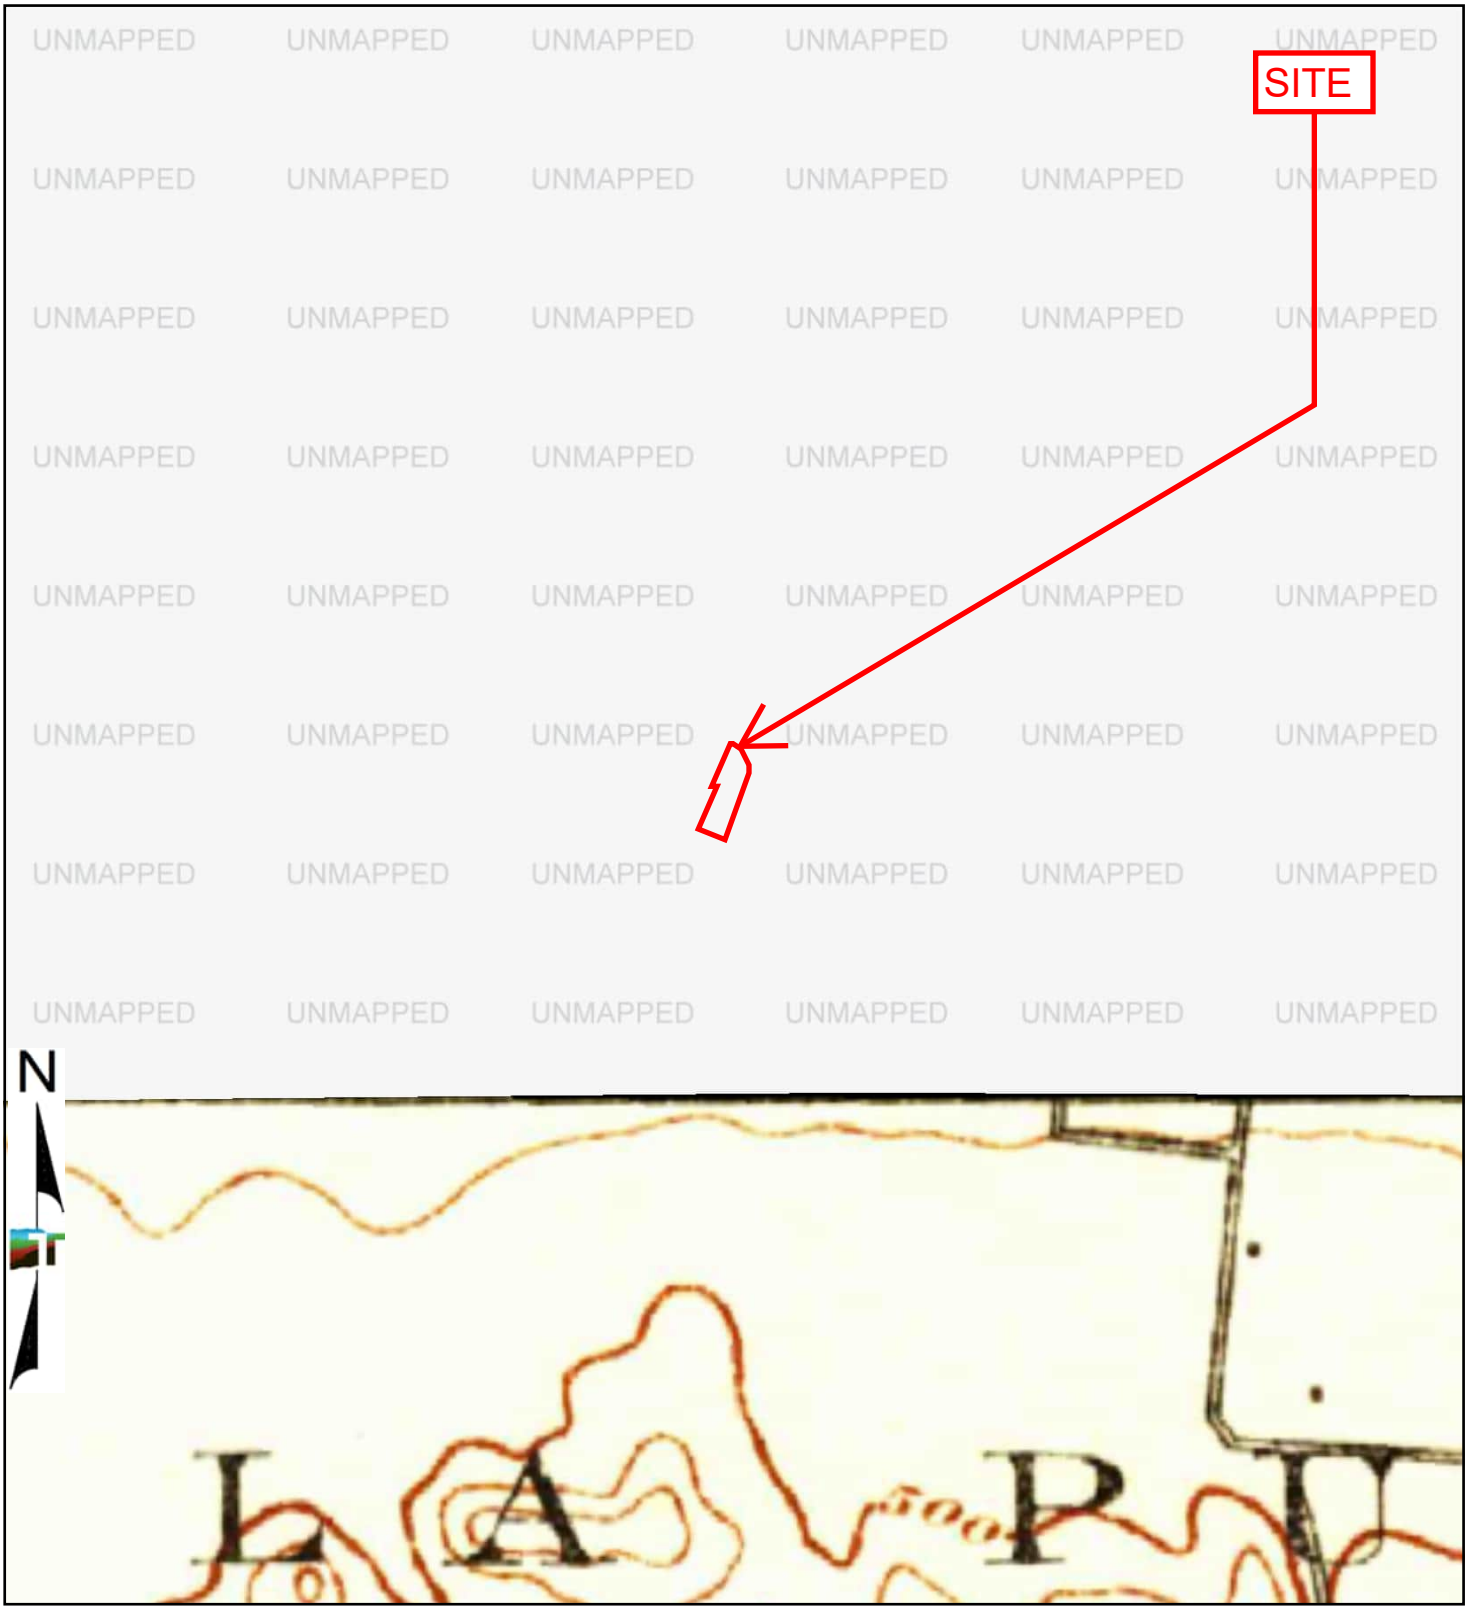


SE, Corona, 1902, 30-minute

0 Miles 0.25 0.5 1 1.5

Project Manager: LSH	Project No. LA237559A	Terracon 1355 East Cooley Drive Colton, California 92324	1902 TOPOGRAPHIC MAP Marici - City of Industry BESS 16253-16293 Gale Avenue City of Industry, Los Angeles County, California 91745
Drawn by: LSH	Scale: As Shown		
Checked by: CAP	File Name: N/A		
Approved by: CAP	Date: 1902		

Appendix C

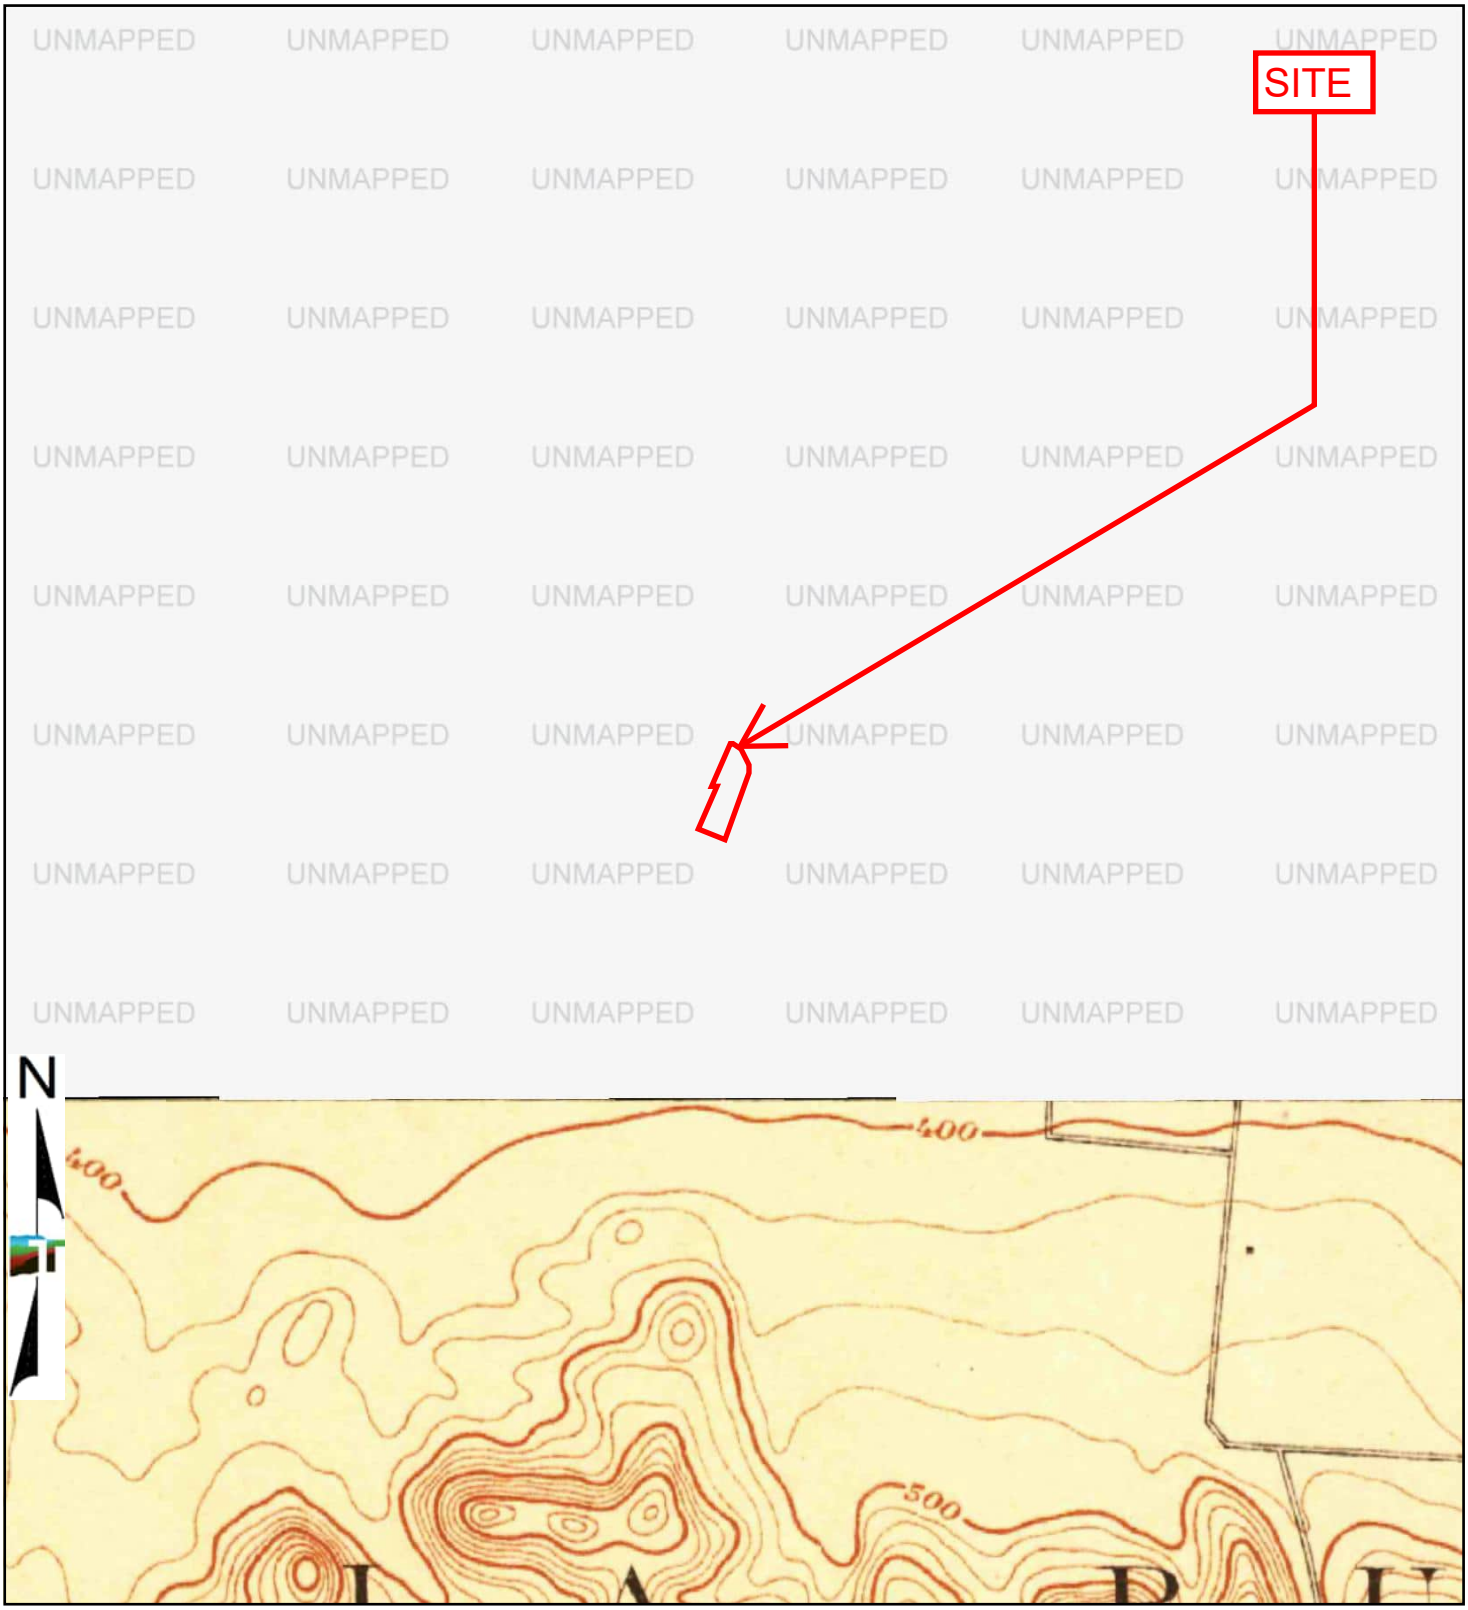

SE, Anaheim, 1901, 15-minute

0 Miles 0.25 0.5 1 1.5


Project Manager: LSH	Project No. LA237559A
Drawn by: LSH	Scale: As Shown
Checked by: CAP	File Name: N/A
Approved by: CAP	Date: 1901

Terracon
1355 East Cooley Drive
Colton, California 92324

1901 TOPOGRAPHIC MAP

Marici - City of Industry BESS
16253-16293 Gale Avenue
City of Industry, Los Angeles County, California 91745

Appendix C

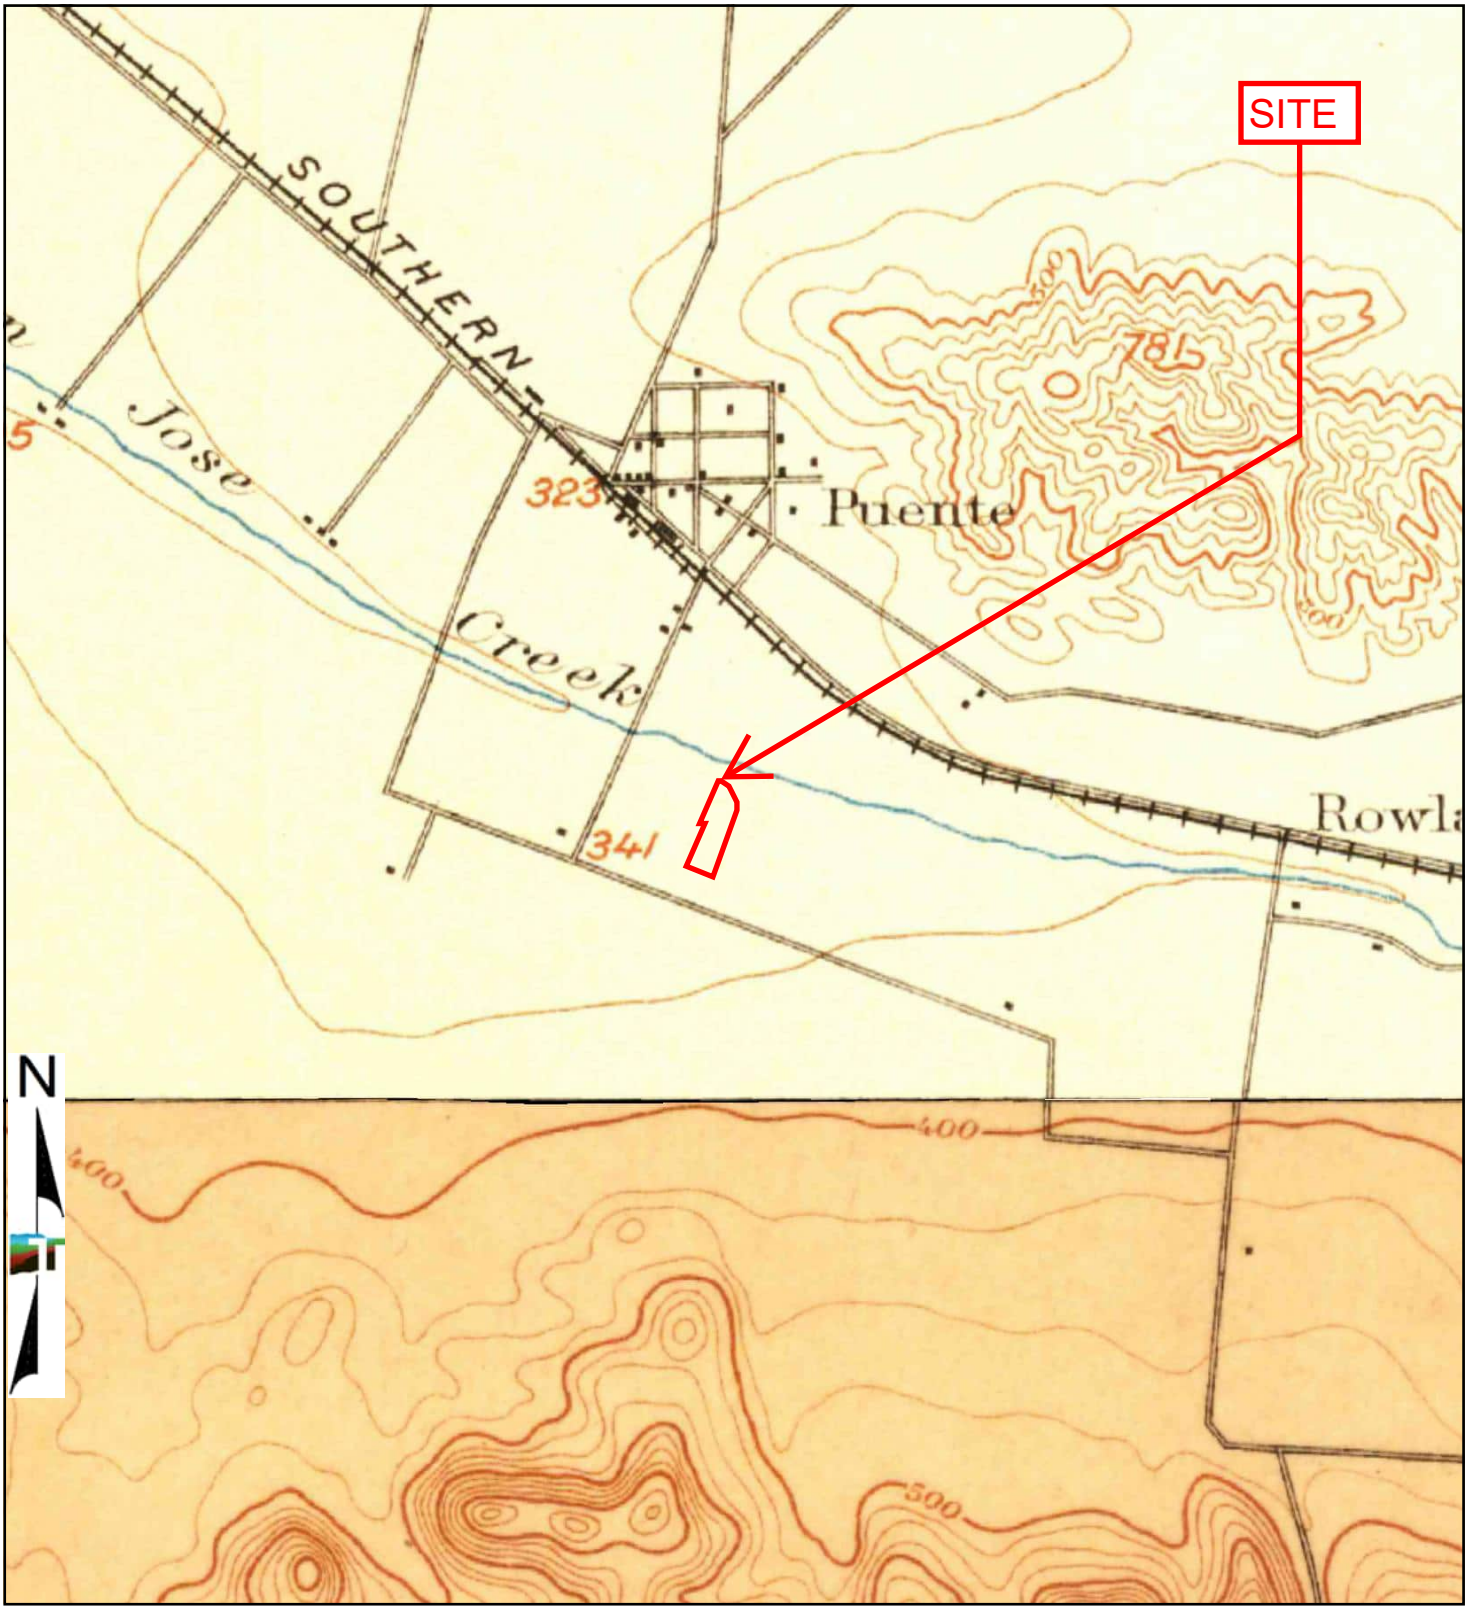

TP, Pomona, 1898, 15-minute
SE, Anaheim, 1898, 15-minute

0 Miles 0.25 0.5 1 1.5


Project Manager: LSH	Project No. LA237559A
Drawn by: LSH	Scale: As Shown
Checked by: CAP	File Name: N/A
Approved by: CAP	Date: 1898

Terracon
1355 East Cooley Drive
Colton, California 92324

1898 TOPOGRAPHIC MAP

Marici - City of Industry BESS
16253-16293 Gale Avenue
City of Industry, Los Angeles County, California 91745

Appendix C

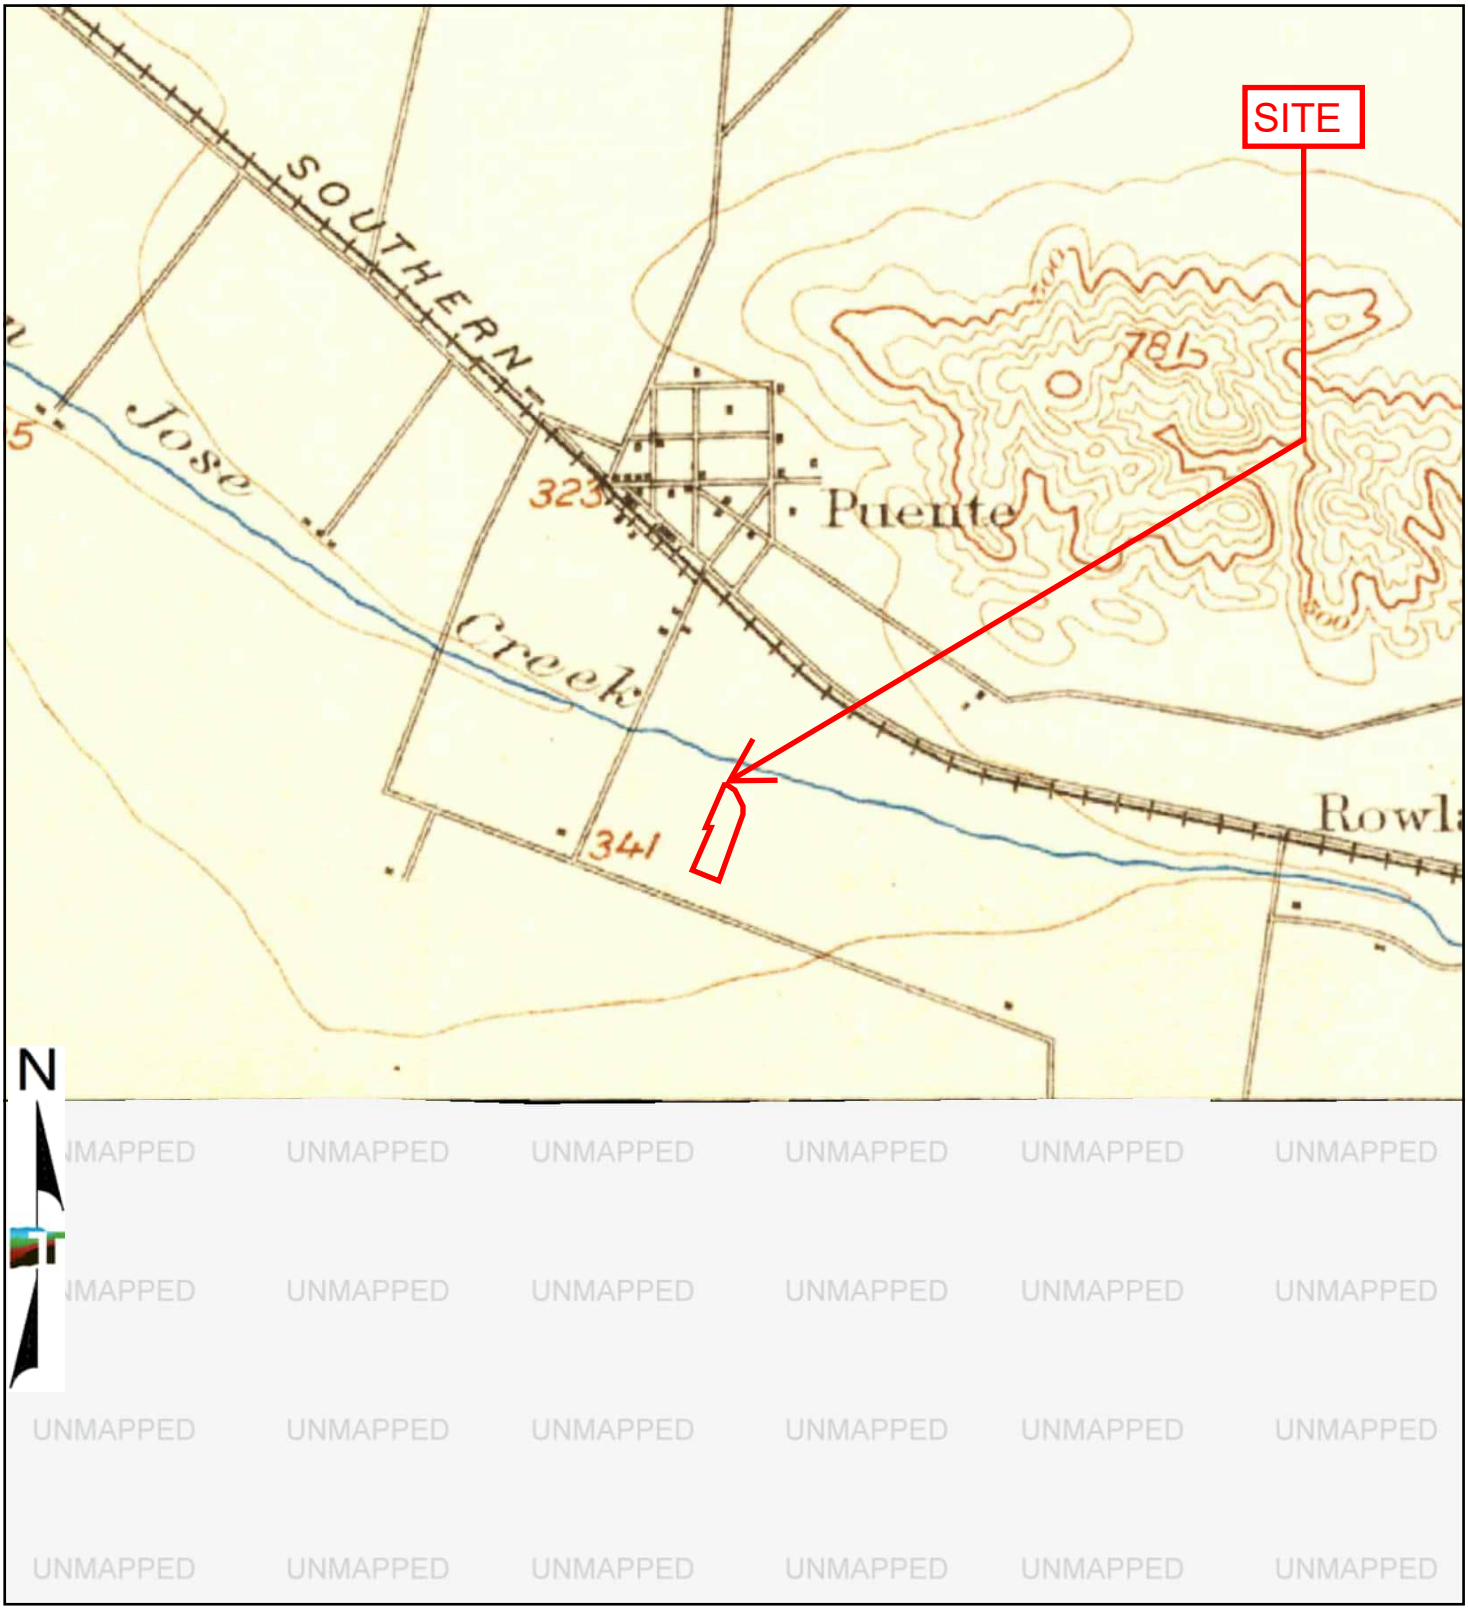


TP, Pomona, 1897, 15-minute

0 Miles 0.25 0.5 1 1.5

Project Manager: LSH	Project No. LA237559A	Terracon 1355 East Cooley Drive Colton, California 92324	1897 TOPOGRAPHIC MAP Marici - City of Industry BESS 16253-16293 Gale Avenue City of Industry, Los Angeles County, California 91745
Drawn by: LSH	Scale: As Shown		
Checked by: CAP	File Name: N/A		
Approved by: CAP	Date: 1897		

Appendix C

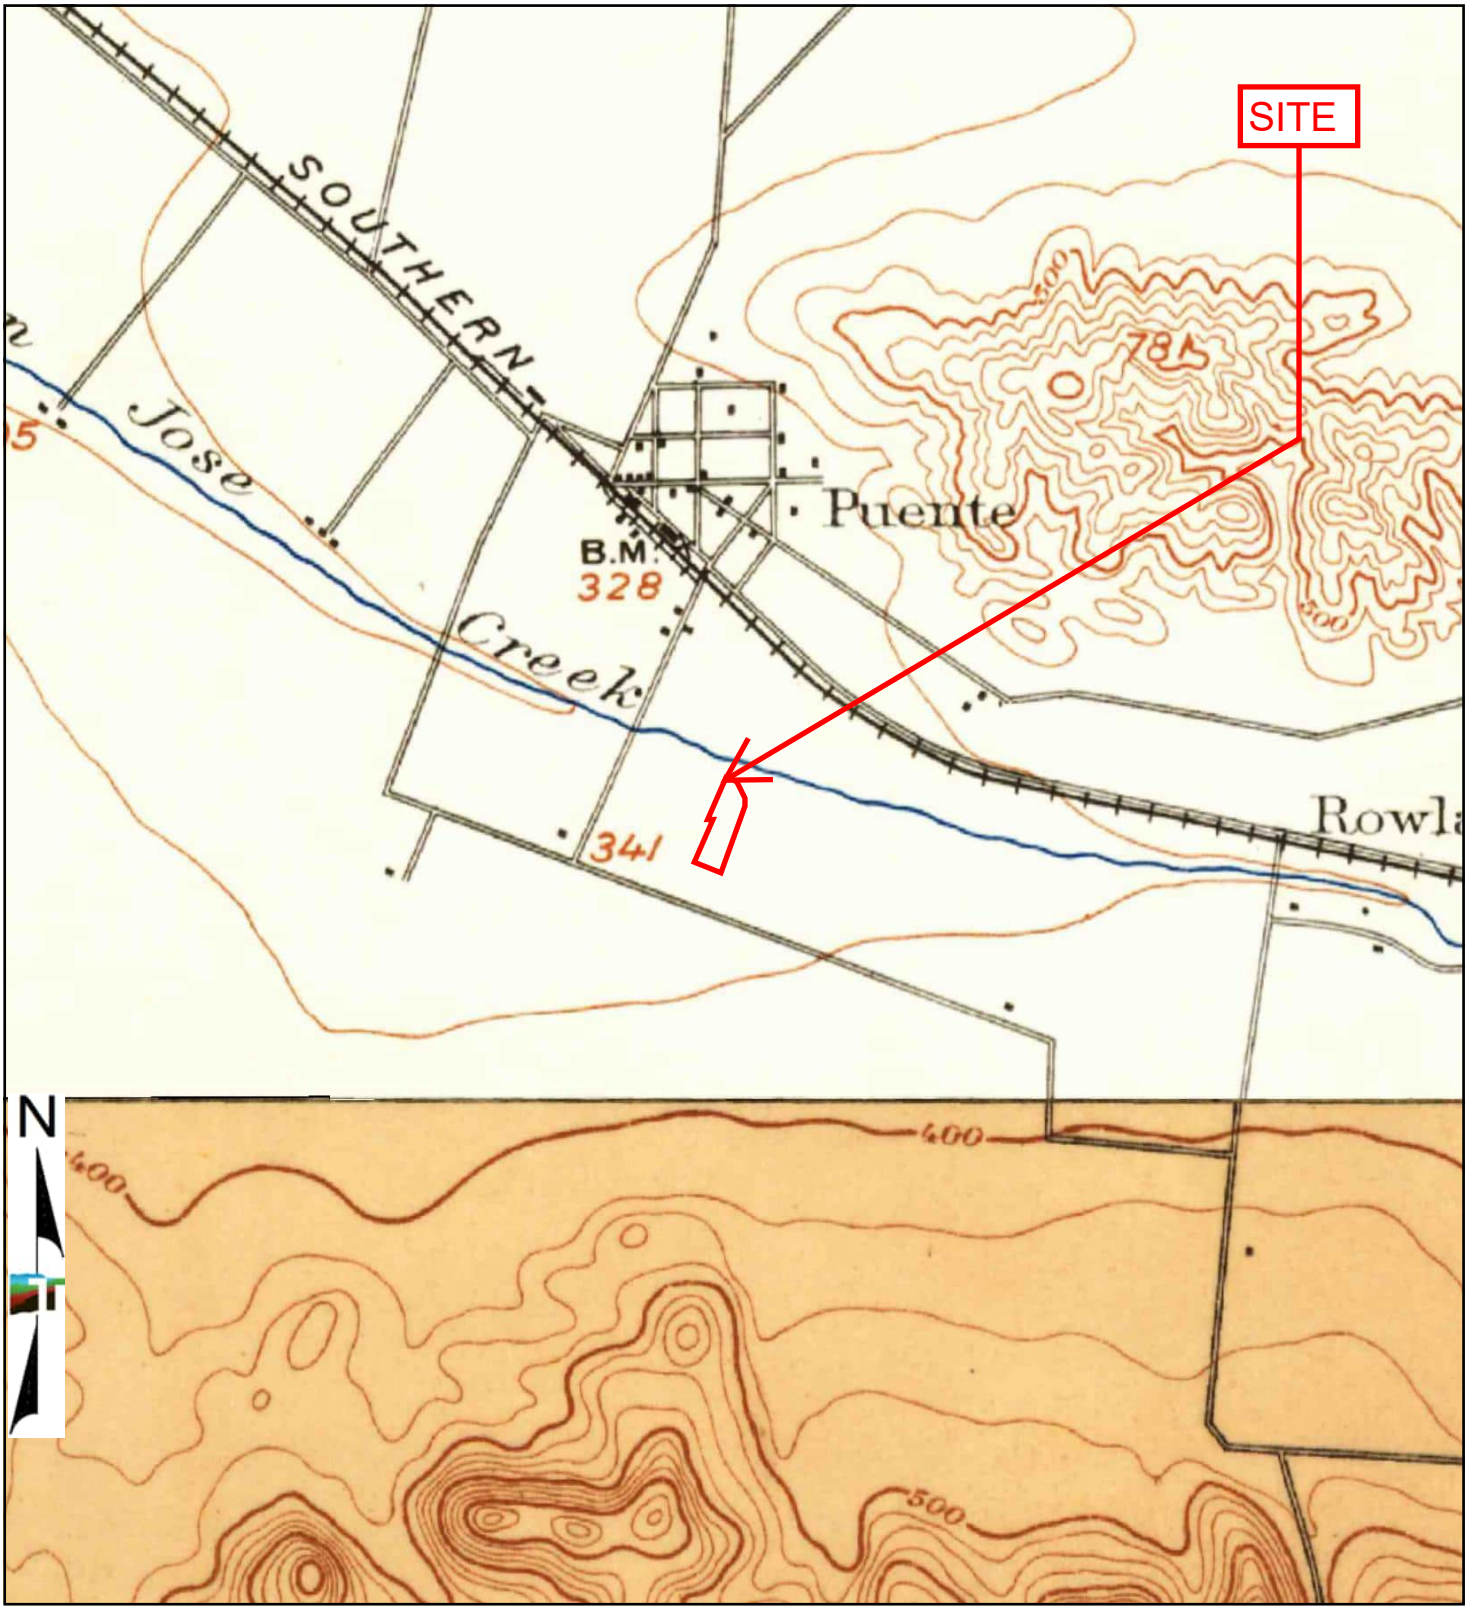

TP, Pomona, 1894, 15-minute
SE, Anaheim, 1896, 15-minute

0 Miles 0.25 0.5 1 1.5

Project Manager: LSH	Project No. LA237559A	Terracon 1355 East Cooley Drive Colton, California 92324	1894, 1896 TOPOGRAPHIC MAP Marici - City of Industry BESS 16253-16293 Gale Avenue City of Industry, Los Angeles County, California 91745
Drawn by: LSH	Scale: As Shown		
Checked by: CAP	File Name: N/A		
Approved by: CAP	Date: 1894, 1896		

Appendix C

Marici - City of Industry BESS

16253-16293 Gale Avenue

City of Industry, Los Angeles County, California 91745

Inquiry Number: 7465511.8

The EDR Aerial Photo Decade Package

6 Armstrong Road, 4th floor
Shelton, CT 06484
Toll Free: 800.352.0050
www.edrnet.com

EDR Aerial Photo Decade Package

Site Name:

City of Industry BESS
16253-16293 Gale Avenue
City of Industry, CA 91745
EDR Inquiry # 7465511.8

Client Name:

Terracon
23041 Avenida De La Carlota Ste 350
Laguna Hills, CA 92653
Contact: Sarah Vosovic

Environmental Data Resources, Inc. (EDR) Aerial Photo Decade Package is a screening tool designed to assist environmental professionals in evaluating potential liability on a target property resulting from past activities. EDR's professional researchers provide digitally reproduced historical aerial photographs, and when available, provide one photo per decade.

Search Results:

Year	*Scale*	*Details*	*Source*
2020	1"=500'	Flight Year: 2020	USDA/NAIP
2016	1"=500'	Flight Year: 2016	USDA/NAIP
2012	1"=500'	Flight Year: 2012	USDA/NAIP
2009	1"=500'	Flight Year: 2009	USDA/NAIP
2005	1"=500'	Flight Year: 2005	USDA/NAIP
2002	1"=500'	Flight Date: May 22, 2002	USDA
1994	1"=500'	Acquisition Date: June 01, 1994	USGS/DOQQ
1990	1"=500'	Flight Date: September 06, 1990	USDA
1983	1"=500'	Flight Date: November 19, 1983	EDR Proprietary Brewster Pacific
1981	1"=500'	Flight Date: February 21, 1981	EDR Proprietary Brewster Pacific
1977	1"=500'	Flight Date: May 29, 1977	EDR Proprietary Brewster Pacific
1970	1"=500'	Flight Date: February 18, 1970	EDR Proprietary Brewster Pacific
1964	1"=500'	Flight Date: July 28, 1964	USGS
1952	1"=500'	Flight Date: October 11, 1952	USDA
1947	1"=500'	Flight Date: June 22, 1947	FAIR
1938	1"=500'	Flight Date: May 22, 1938	USDA
1928	1"=500'	Flight Date: January 01, 1928	FAIR

When delivered electronically by EDR, the aerial photo images included with this report are for ONE TIME USE ONLY. Further reproduction of these aerial photo images is prohibited without permission from EDR. For more information contact your EDR Account Executive.

Disclaimer - Copyright and Trademark Notice

This Report contains certain information obtained from a variety of public and other sources reasonably available to Environmental Data Resources, LLC. It cannot be concluded from this Report that coverage information for the target and surrounding properties does not exist from other sources. This Report is provided on an "AS IS", "AS AVAILABLE" basis. NO WARRANTY EXPRESS OR IMPLIED IS MADE WHATSOEVER IN CONNECTION WITH THIS REPORT. ENVIRONMENTAL DATA RESOURCES, LLC AND ITS SUBSIDIARIES, AFFILIATES AND THIRD PARTY SUPPLIERS DISCLAIM ALL WARRANTIES, OF ANY KIND OR NATURE, EXPRESS OR IMPLIED, ARISING OUT OF OR RELATED TO THIS REPORT OR ANY OF THE DATA AND INFORMATION PROVIDED IN THIS REPORT, INCLUDING WITHOUT LIMITATION, ANY WARRANTIES REGARDING ACCURACY, QUALITY, CORRECTNESS, COMPLETENESS, COMPREHENSIVENESS, SUITABILITY, MERCHANTABILITY, FITNESS FOR A PARTICULAR PURPOSE, TITLE, NON-INFRINGEMENT, MISAPPROPRIATION, OR OTHERWISE. ALL RISK IS ASSUMED BY THE USER. IN NO EVENT SHALL ENVIRONMENTAL DATA RESOURCES, LLC OR ITS SUBSIDIARIES, AFFILIATES OR THIRD PARTY SUPPLIERS BE LIABLE TO ANYONE FOR ANY DIRECT, INCIDENTAL, INDIRECT, SPECIAL, CONSEQUENTIAL OR OTHER DAMAGES OF ANY TYPE OR KIND (INCLUDING BUT NOT LIMITED TO LOSS OF PROFITS, LOSS OF USE, OR LOSS OF DATA), ARISING OUT OF OR IN ANY WAY CONNECTED WITH THIS REPORT OR ANY OF THE DATA AND INFORMATION PROVIDED IN THIS REPORT.

Any analyses, estimates, ratings, environmental risk levels, or risk codes provided in this Report are provided for illustrative purposes only, and are not intended to provide, nor should they be interpreted as providing any facts regarding, or prediction or forecast of, any environmental risk for any property. Only an assessment performed by a qualified environmental professional can provide findings, opinions or conclusions regarding the environmental risk or conditions in, on or at any property.


Copyright 2023 by Environmental Data Resources, Inc. All rights reserved. Reproduction in any media or format, in whole or in part, of any report or map of Environmental Data Resources, Inc., or its affiliates, is prohibited without prior written permission.

EDR and its logos (including Sanborn and Sanborn Map) are trademarks of Environmental Data Resources, LLC or its affiliates. All other trademarks used herein are the property of their respective owners.



0 Feet 500 1000 2000


Project Manager: LSH	Project No: LA237559A	Terracon 1355 East Cooley Drive Colton, California 92324	2020 AERIAL PHOTOGRAPHY Marici - City of Industry BESS 16253-16293 Gale Avenue City of Industry, Los Angeles County, California 91745	Appendix C
Drawn By: LSH	Scale: As Shown			
Checked By: CAP	File Name: N/A			
Approved By: CAP	Date: 2020			

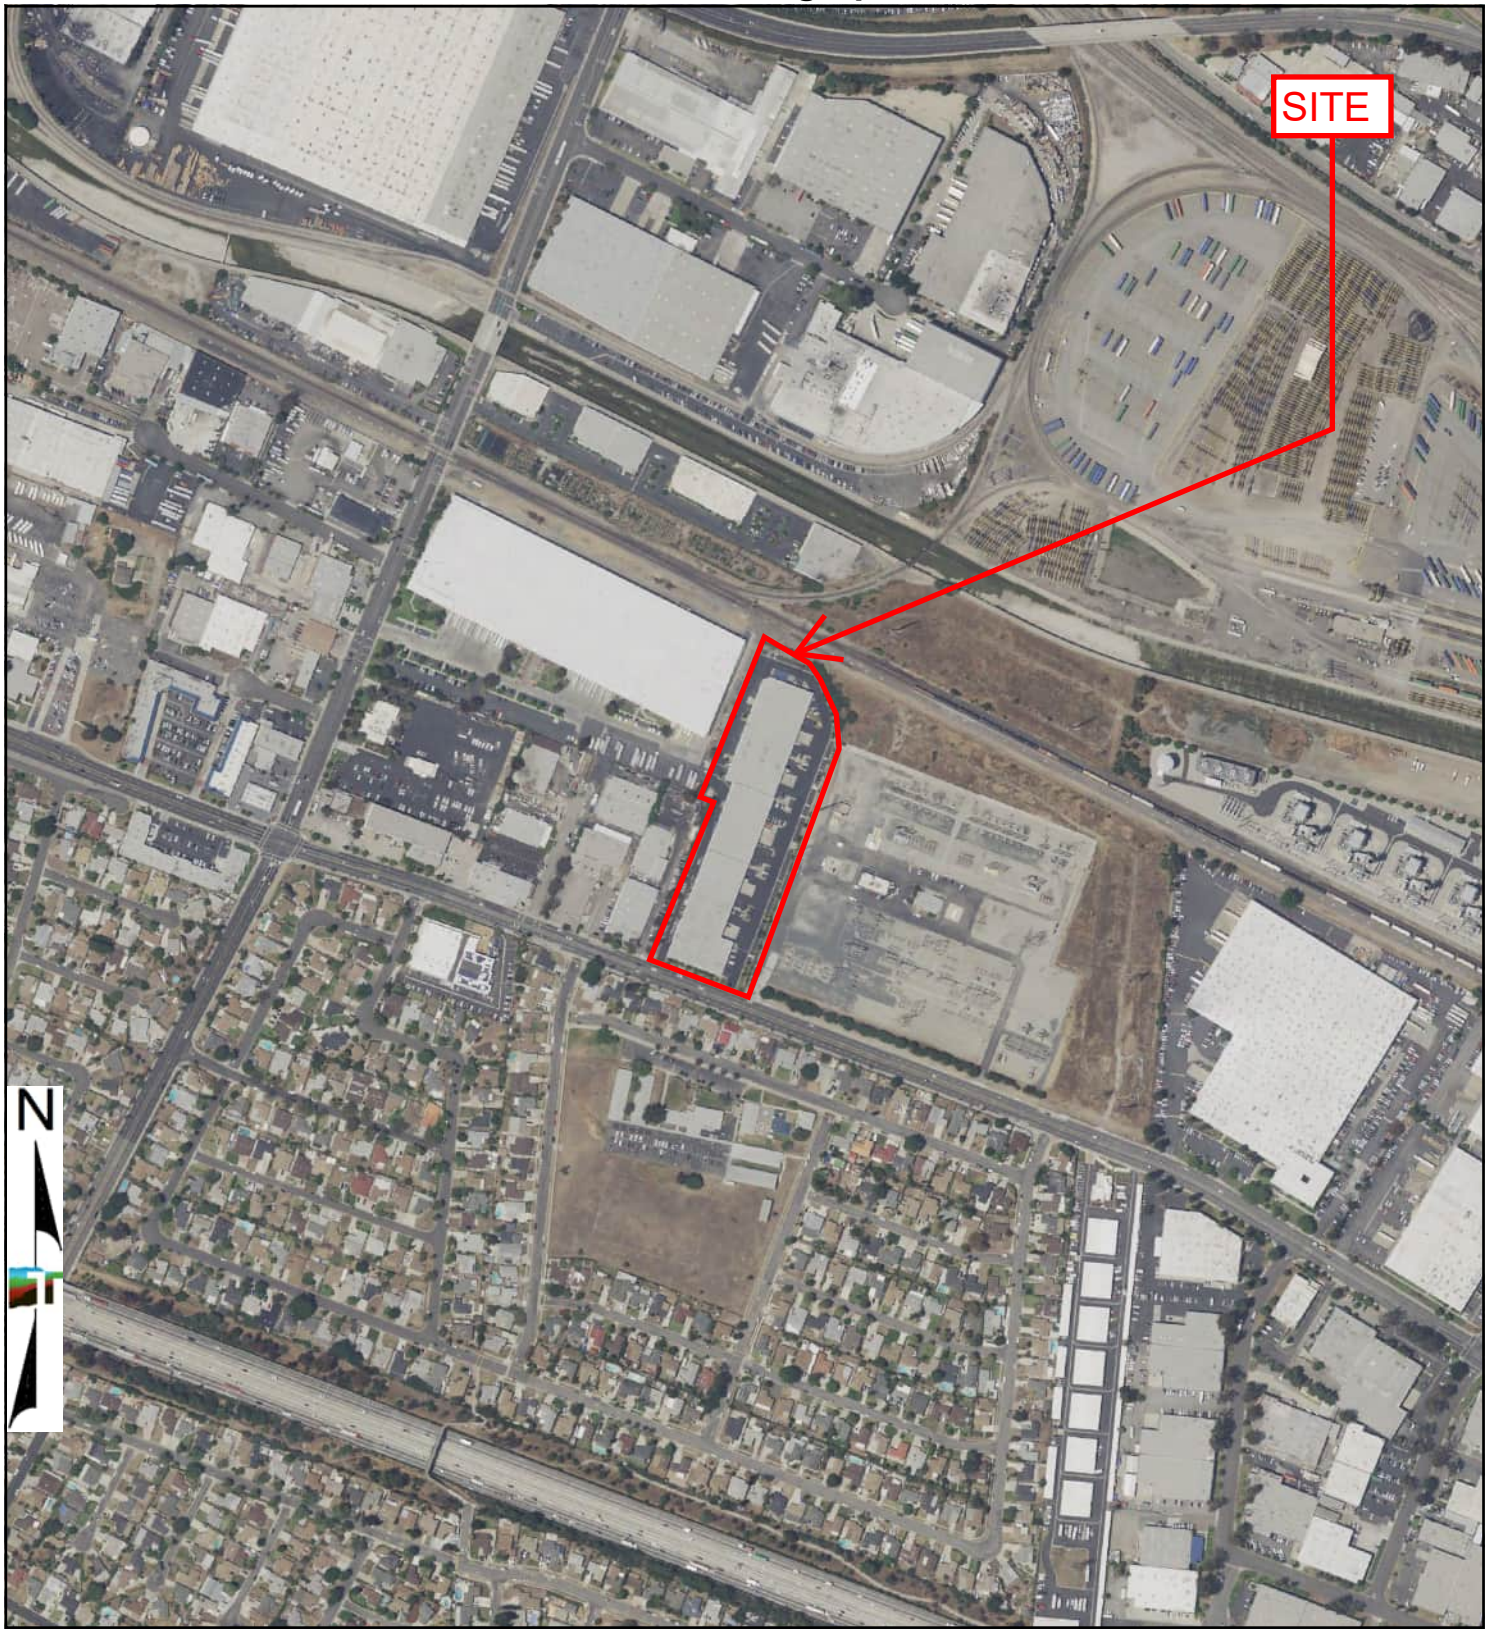

0 Feet 500 1000 2000

Project Manager: LSH	Project No: LA237559A	Terracon 1355 East Cooley Drive Colton, California 92324	2016 AERIAL PHOTOGRAPH Marici - City of Industry BESS 16253-16293 Gale Avenue City of Industry, Los Angeles County, California 91745
Drawn By: LSH	Scale: As Shown		
Checked By: CAP	File Name: N/A		
Approved By: CAP	Date: 2016		

Appendix C

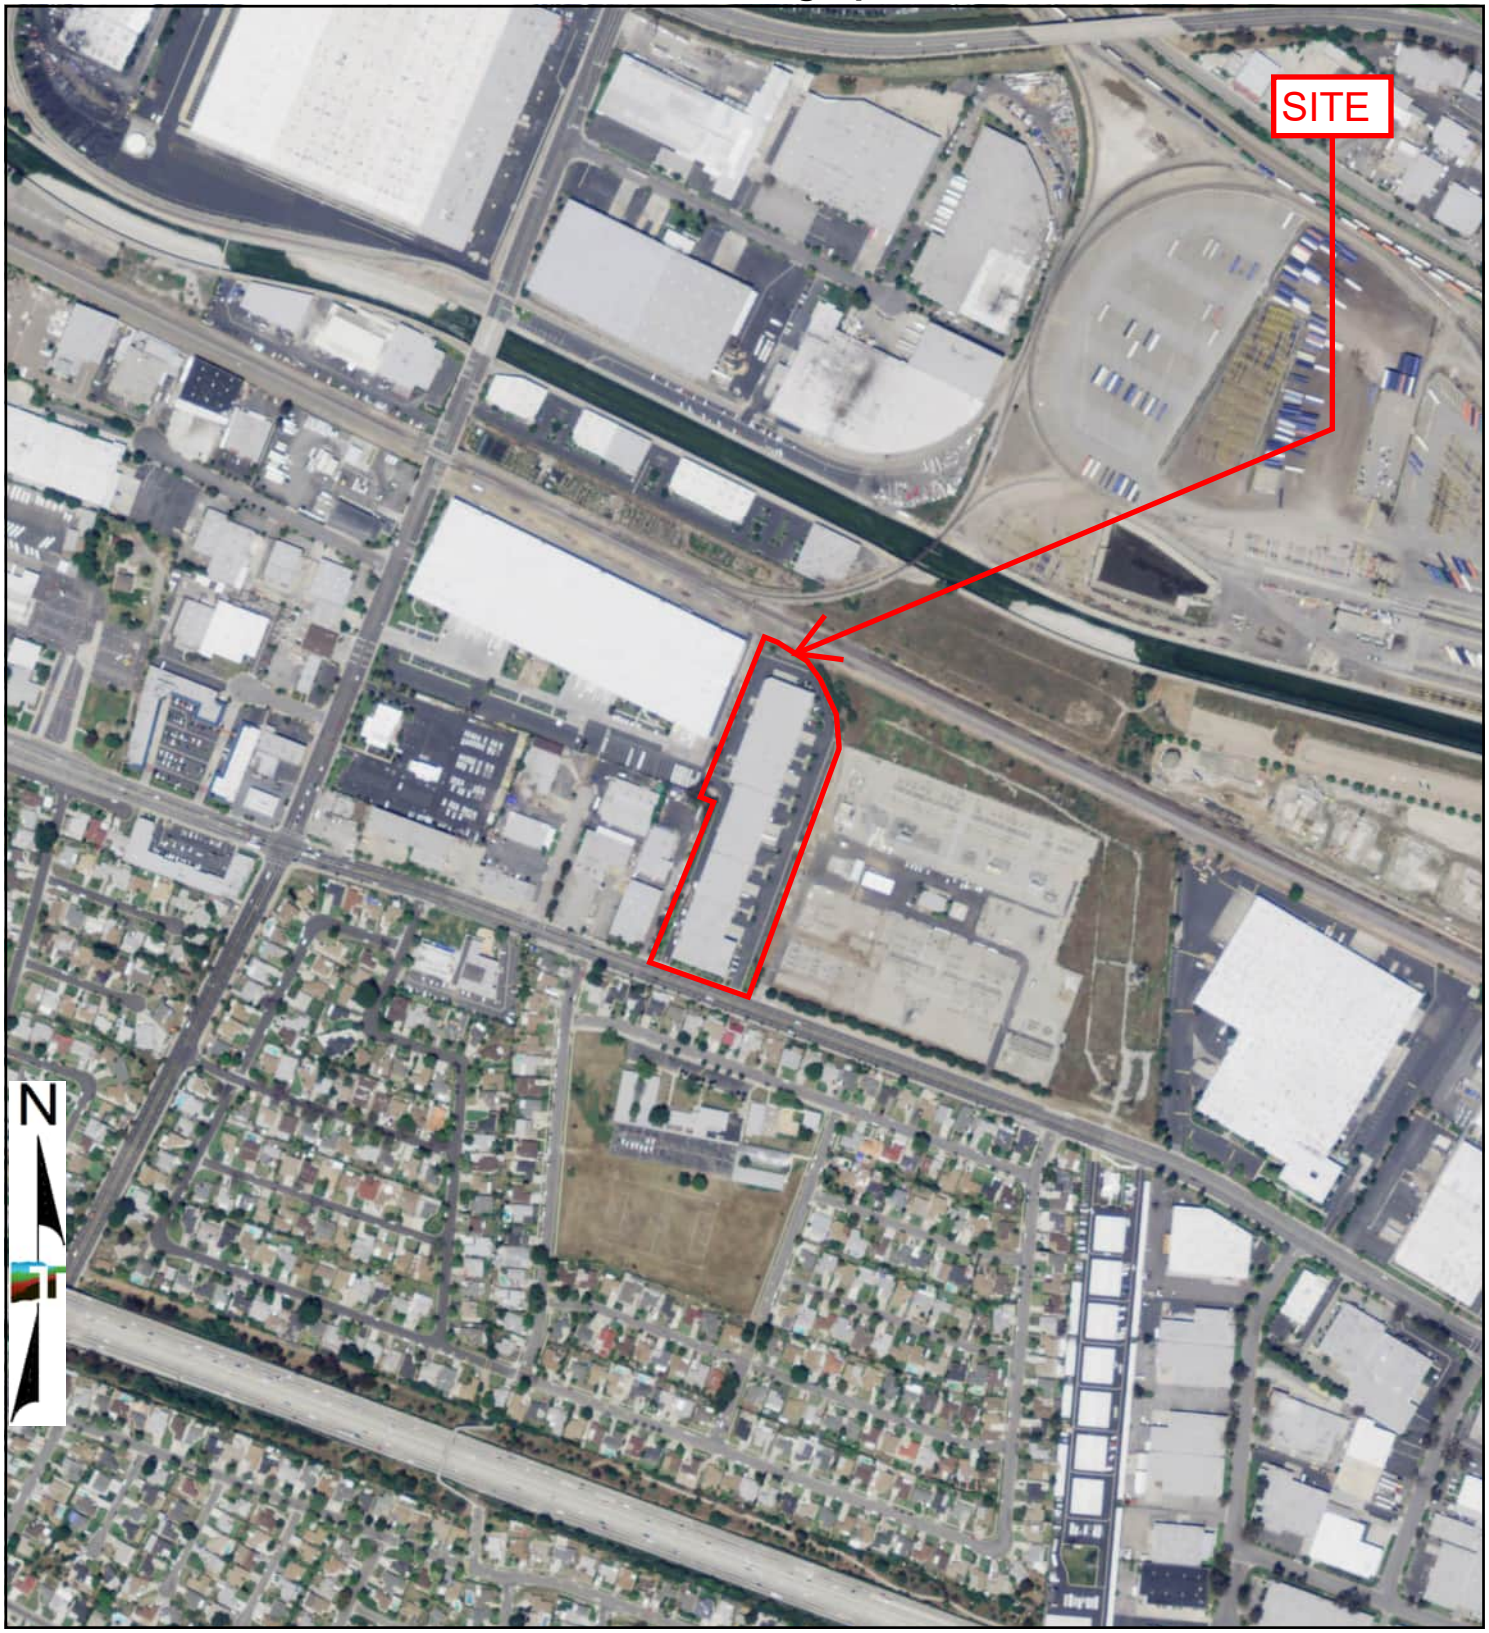

0 Feet 500 1000 2000

Project Manager: LSH	Project No: LA237559A	Terracon 1355 East Cooley Drive Colton, California 92324	2012 AERIAL PHOTOGRAPH Marici - City of Industry BESS 16253-16293 Gale Avenue City of Industry, Los Angeles County, California 91745
Drawn By: LSH	Scale: As Shown		
Checked By: CAP	File Name: N/A		
Approved By: CAP	Date: 2012		

Appendix C



0 Feet 500 1000 2000

Project Manager: LSH	Project No: LA237559A	Terracon 1355 East Cooley Drive Colton, California 92324	2009 AERIAL PHOTOGRAPH Marici - City of Industry BESS 16253-16293 Gale Avenue City of Industry, Los Angeles County, California 91745	Appendix C
Drawn By: LSH	Scale: As Shown			
Checked By: CAP	File Name: N/A			
Approved By: CAP	Date: 2009			



0 Feet 500 1000 2000

Project Manager: LSH	Project No: LA237559A	Terracon 1355 East Cooley Drive Colton, California 92324	2005 AERIAL PHOTOGRAPH Marici - City of Industry BESS 16253-16293 Gale Avenue City of Industry, Los Angeles County, California 91745	Appendix C
Drawn By: LSH	Scale: As Shown			
Checked By: CAP	File Name: N/A			
Approved By: CAP	Date: 2005			



0 Feet 500 1000 2000

Project Manager: LSH	Project No: LA237559A	Terracon 1355 East Cooley Drive Colton, California 92324	2002 AERIAL PHOTOGRAPH Marici - City of Industry BESS 16253-16293 Gale Avenue City of Industry, Los Angeles County, California 91745	Appendix
Drawn By: LSH	Scale: As Shown			C
Checked By: CAP	File Name: N/A			
Approved By: CAP	Date: 2002			

Aerial Photograph

1994



0 Feet 500 1000 2000

Project Manager: LSH	Project No: LA237559A	Terracon 1355 East Cooley Drive Colton, California 92324	1994 AERIAL PHOTOGRAPH Marici - City of Industry BESS 16253-16293 Gale Avenue City of Industry, Los Angeles County, California 91745	Appendix C
Drawn By: LSH	Scale: As Shown			
Checked By: CAP	File Name: N/A			
Approved By: CAP	Date: 1994			



0 Feet 500 1000 2000

Project Manager: LSH	Project No: LA237559A	Terracon 1355 East Cooley Drive Colton, California 92324	1990 AERIAL PHOTOGRAPH Marici - City of Industry BESS 16253-16293 Gale Avenue City of Industry, Los Angeles County, California 91745	Appendix C
Drawn By: LSH	Scale: As Shown			
Checked By: CAP	File Name: N/A			
Approved By: CAP	Date: 1990			



0 Feet 500 1000 2000

Project Manager: LSH	Project No: LA237559A	Terracon 1355 East Cooley Drive Colton, California 92324	1983 AERIAL PHOTOGRAPH Marici - City of Industry BESS 16253-16293 Gale Avenue City of Industry, Los Angeles County, California 91745	Appendix C
Drawn By: LSH	Scale: As Shown			
Checked By: CAP	File Name: N/A			
Approved By: CAP	Date: 1983			




0 Feet 500 1000 2000

Project Manager: LSH	Project No: LA237559A	Terracon 1355 East Cooley Drive Colton, California 92324	1981 AERIAL PHOTOGRAPH Marici - City of Industry BESS 16253-16293 Gale Avenue City of Industry, Los Angeles County, California 91745	Appendix C
Drawn By: LSH	Scale: As Shown			
Checked By: CAP	File Name: N/A			
Approved By: CAP	Date: 1981			




0 Feet 500 1000 2000

Project Manager: LSH	Project No: LA237559A	Terracon 1355 East Cooley Drive Colton, California 92324	1977 AERIAL PHOTOGRAPHY Marici - City of Industry BESS 16253-16293 Gale Avenue City of Industry, Los Angeles County, California 91745	Appendix C
Drawn By: LSH	Scale: As Shown			
Checked By: CAP	File Name: N/A			
Approved By: CAP	Date: 1977			

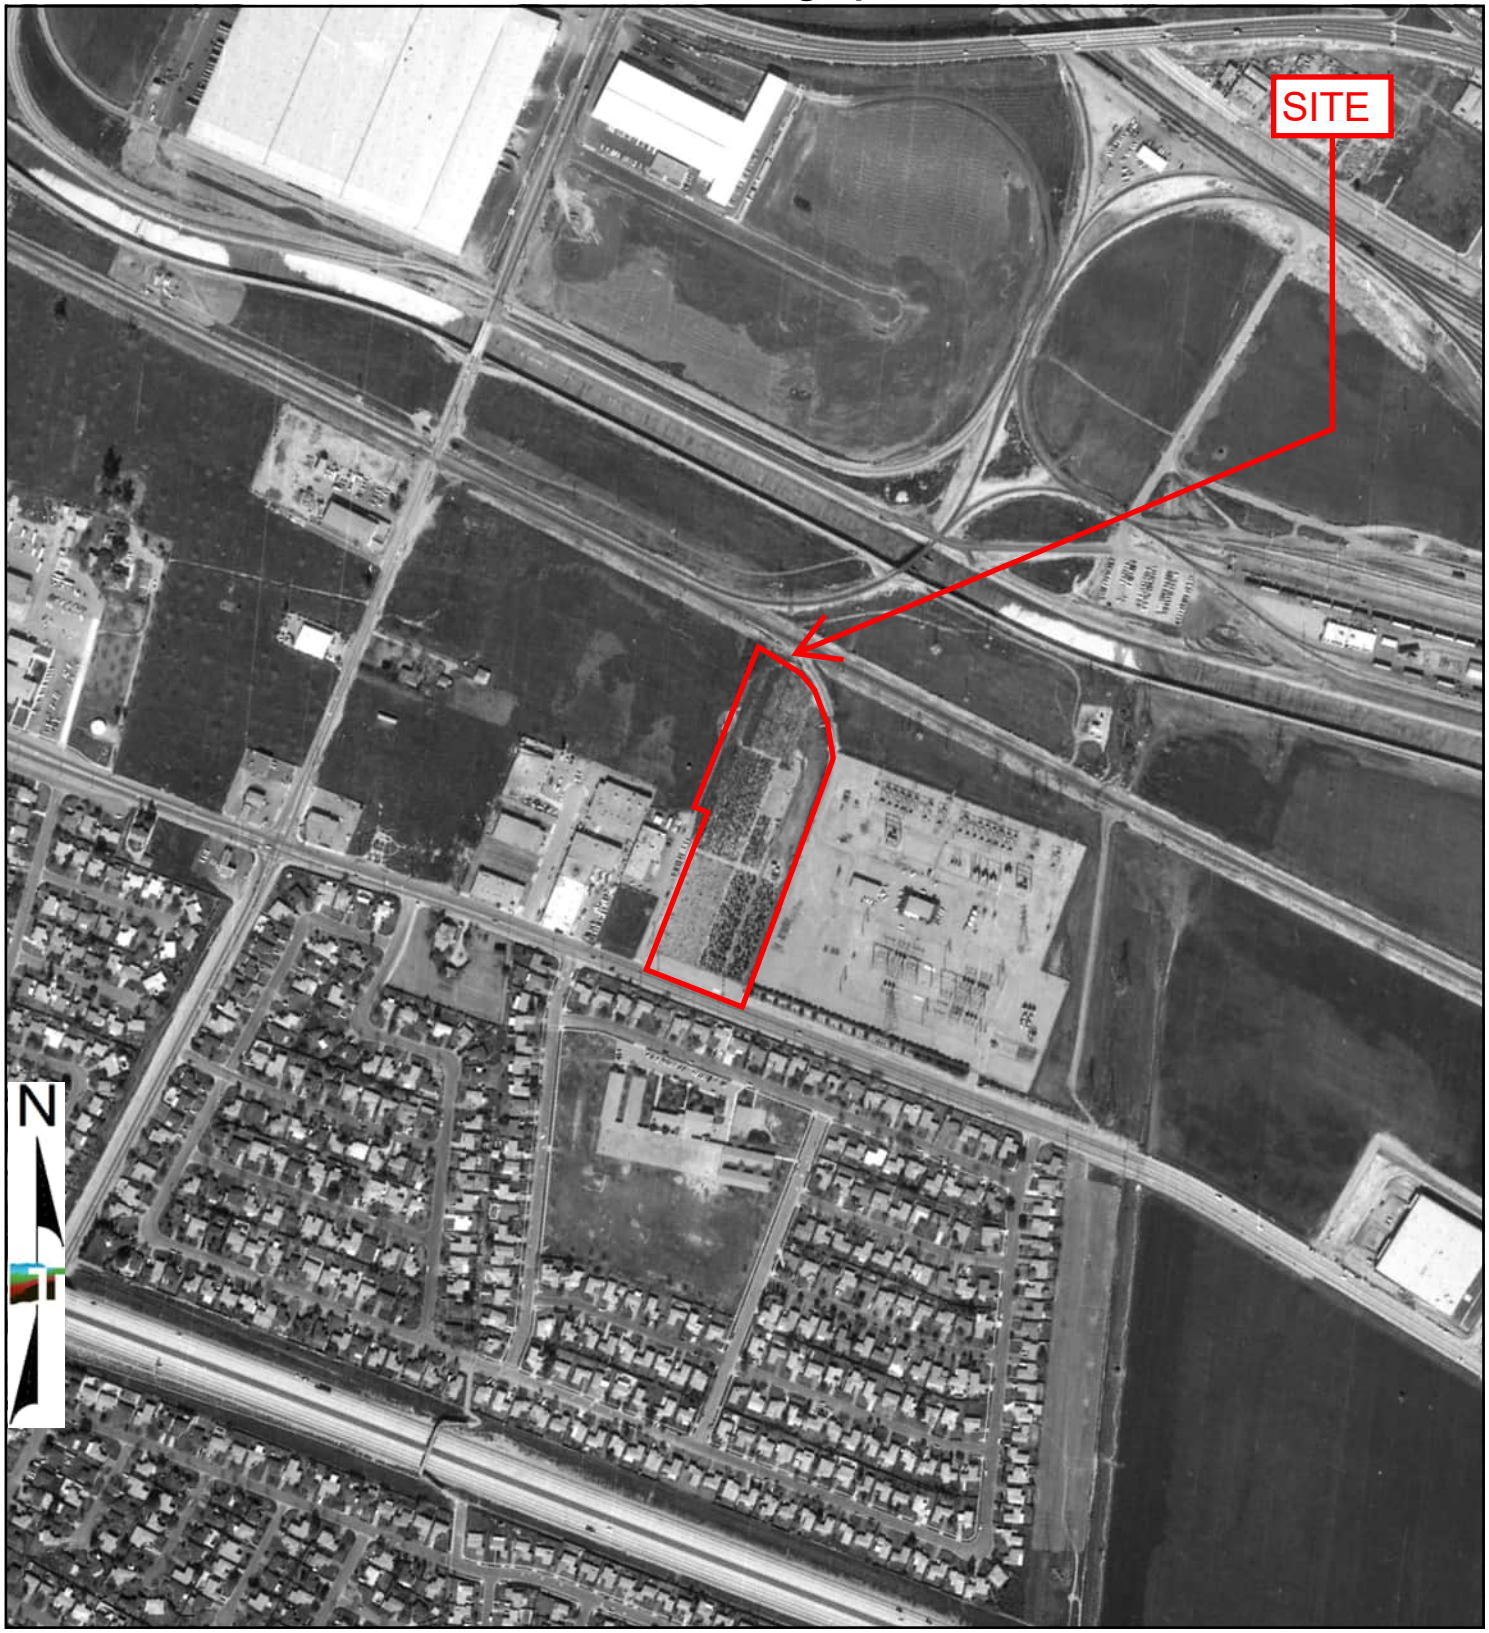

0 Feet 500 1000 2000

Project Manager: LSH	Project No: LA237559A	Terracon 1355 East Cooley Drive Colton, California 92324	1970 AERIAL PHOTOGRAPH Marici - City of Industry BESS 16253-16293 Gale Avenue City of Industry, Los Angeles County, California 91745	Appendix C
Drawn By: LSH	Scale: As Shown			
Checked By: CAP	File Name: N/A			
Approved By: CAP	Date: 1970			

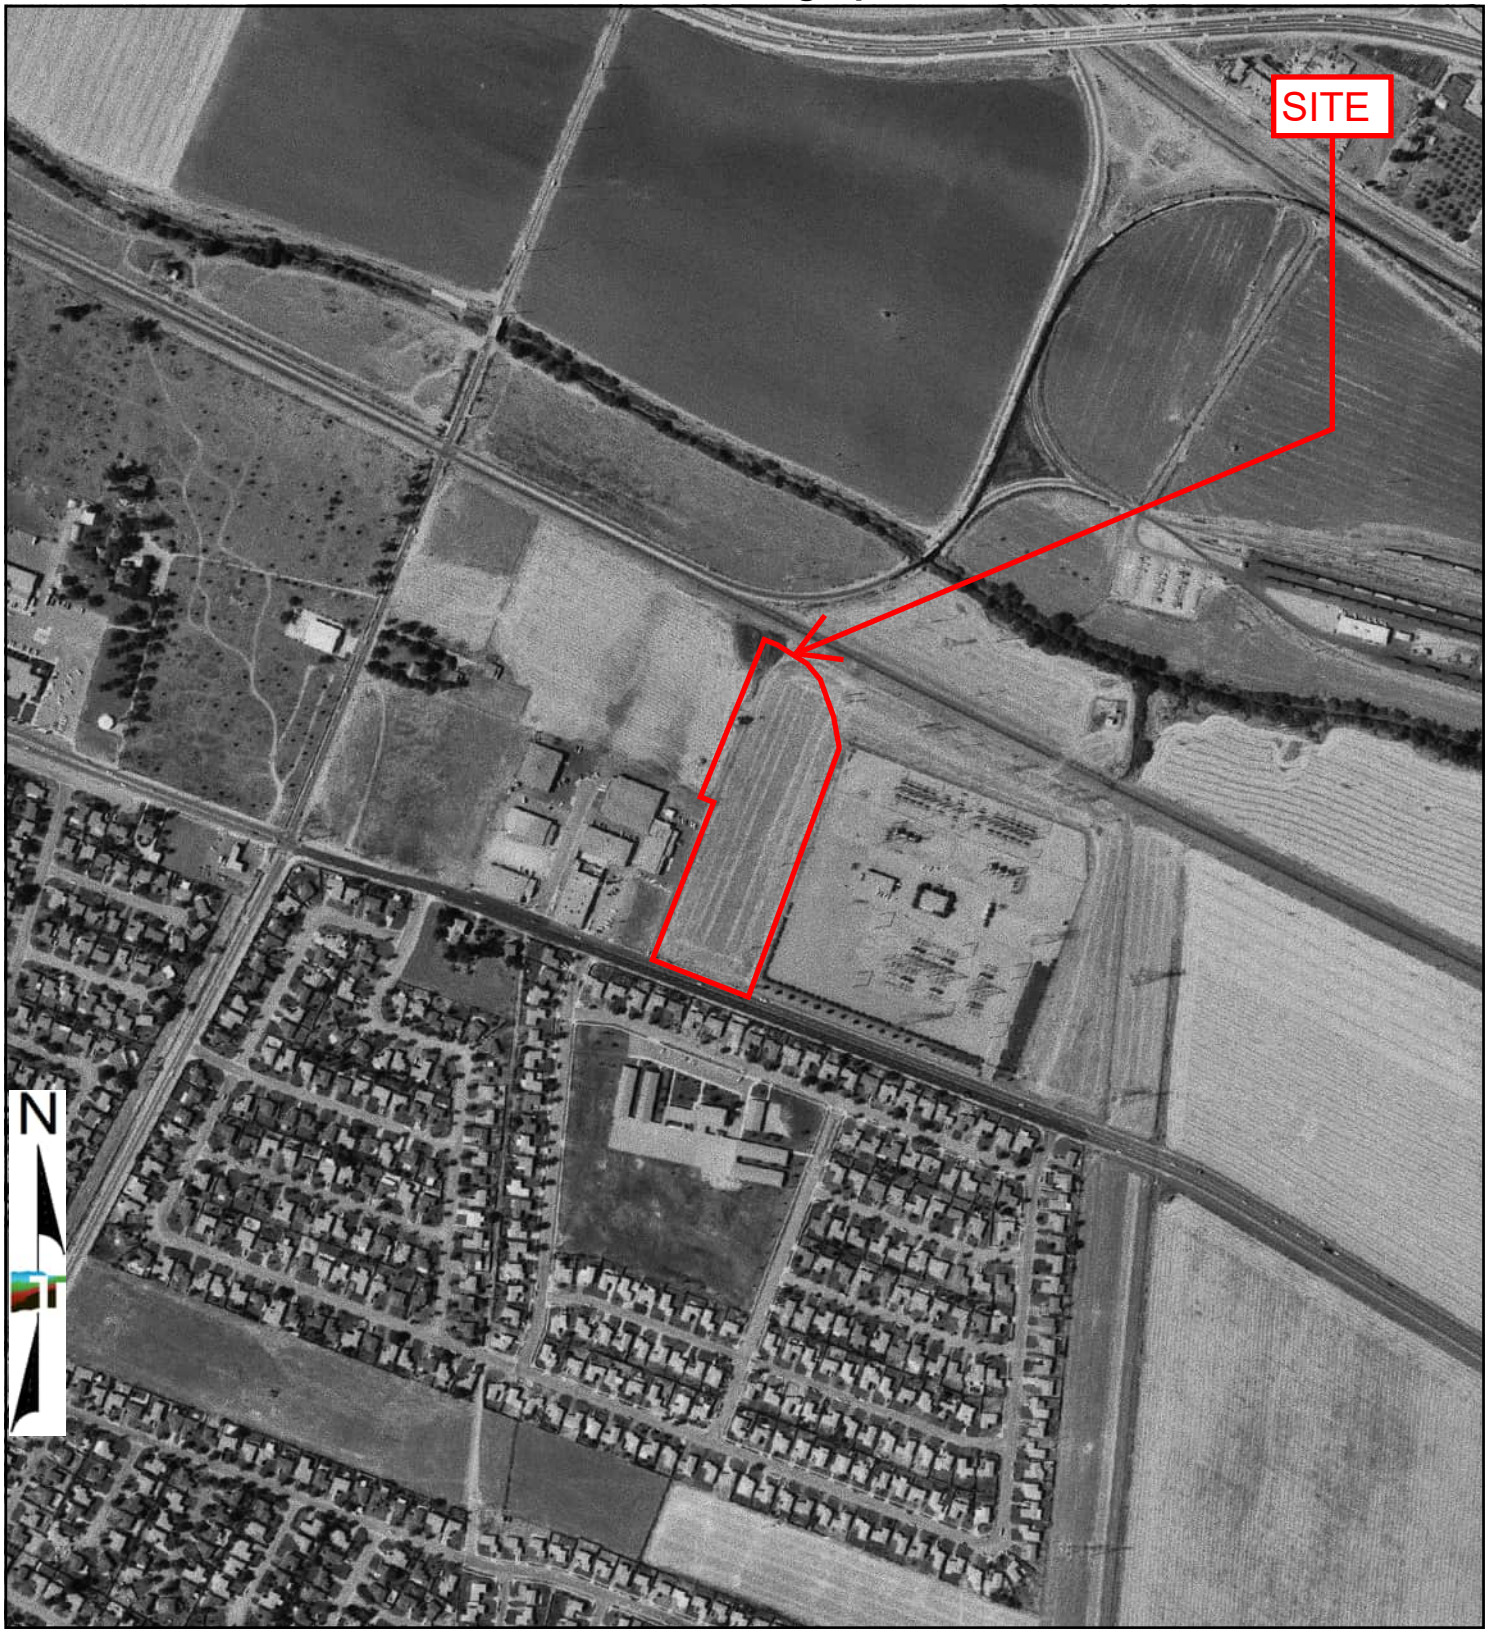

0 Feet 500 1000 2000


Project Manager: LSH	Project No: LA237559A	Terracon 1355 East Cooley Drive Colton, California 92324	1964 AERIAL PHOTOGRAPH Marici - City of Industry BESS 16253-16293 Gale Avenue City of Industry, Los Angeles County, California 91745
Drawn By: LSH	Scale: As Shown		
Checked By: CAP	File Name: N/A		
Approved By: CAP	Date: 1964		

Appendix C



0 Feet 500 1000 2000

Project Manager: LSH	Project No: LA237559A	Terracon 1355 East Cooley Drive Colton, California 92324	1952 AERIAL PHOTOGRAPH Marici - City of Industry BESS 16253-16293 Gale Avenue City of Industry, Los Angeles County, California 91745	Appendix C
Drawn By: LSH	Scale: As Shown			
Checked By: CAP	File Name: N/A			
Approved By: CAP	Date: 1952			

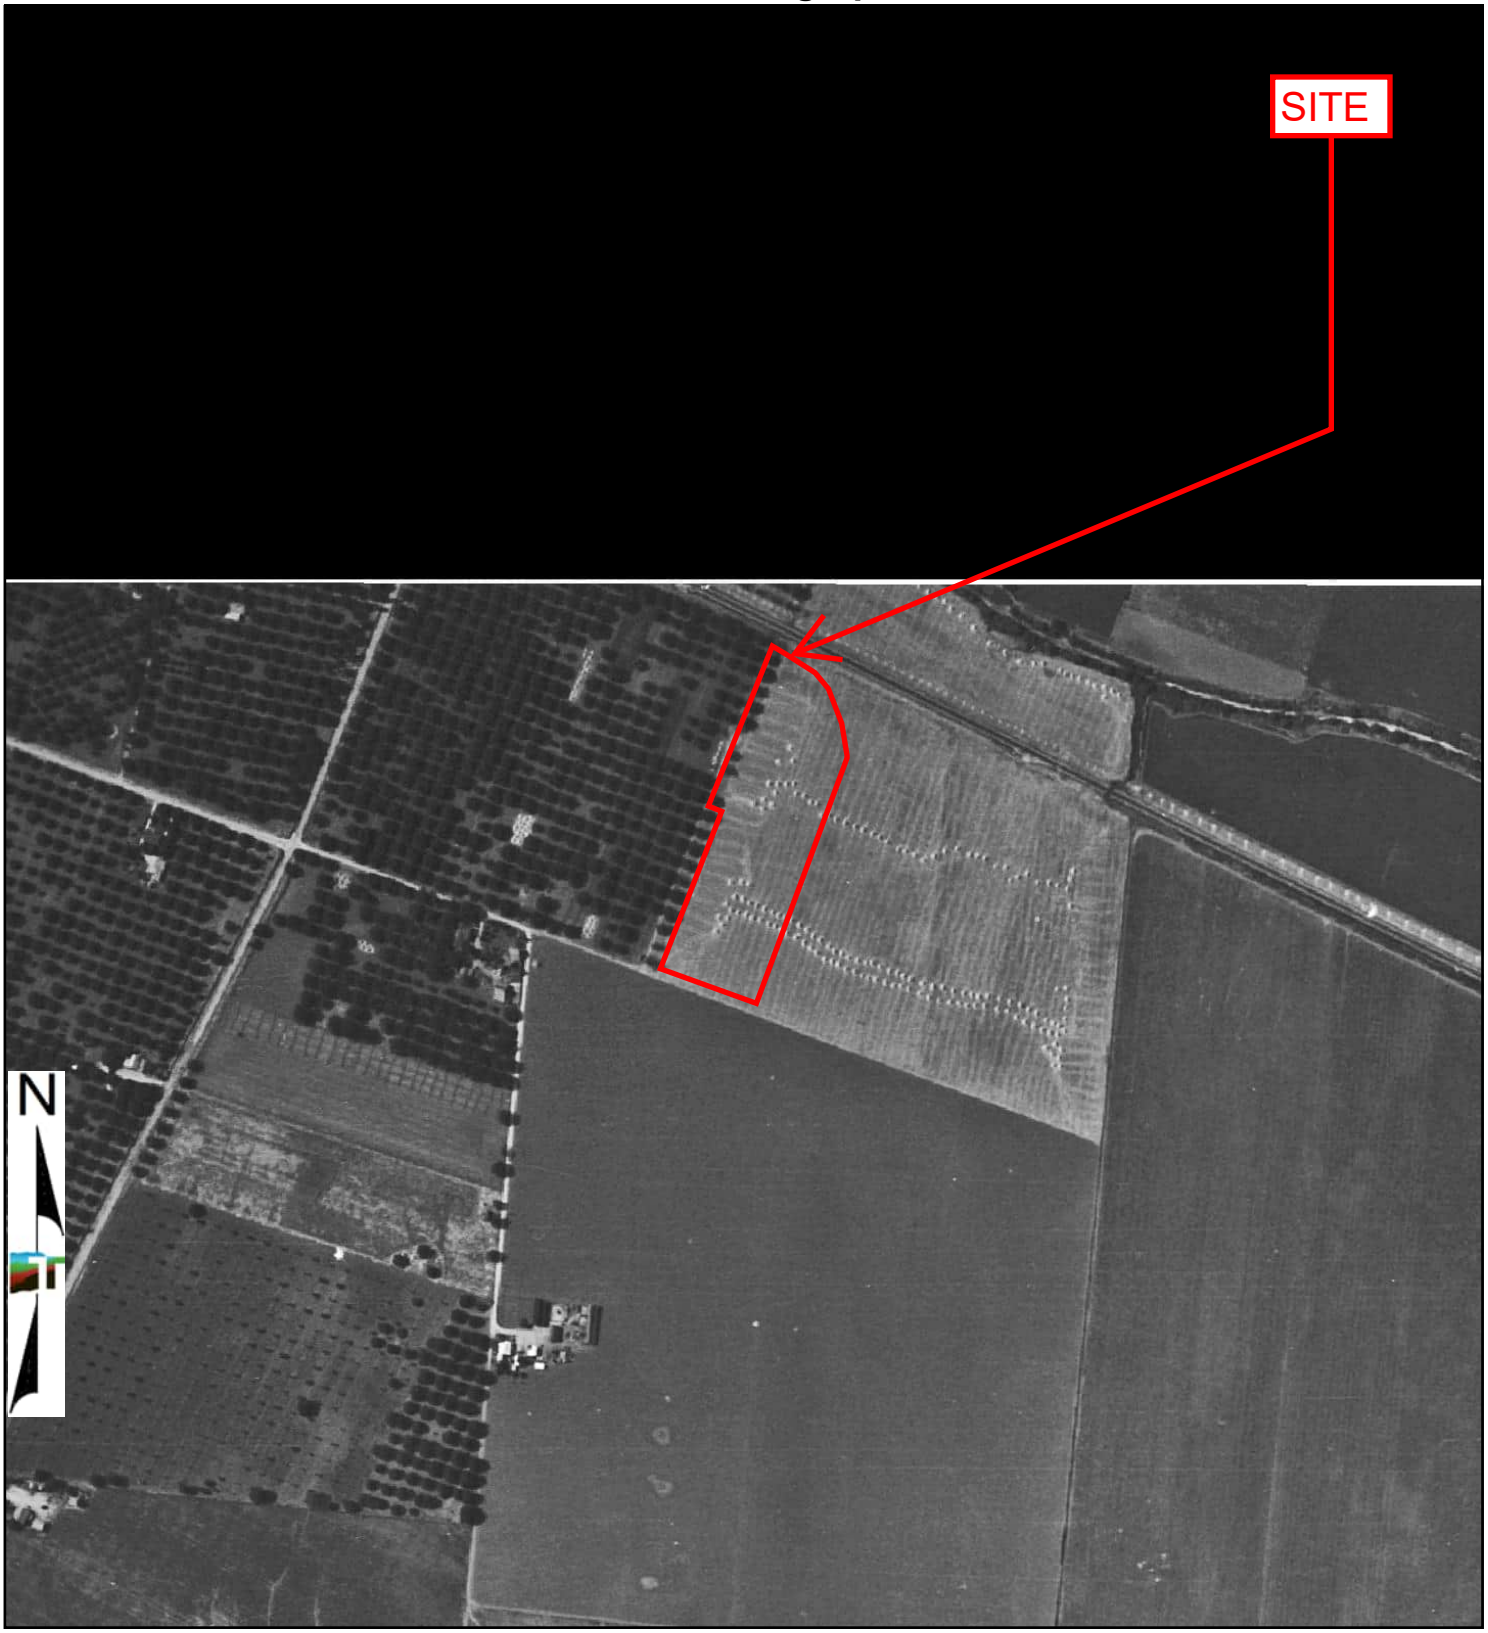


0 Feet 500 1000 2000

Project Manager: LSH	Project No: LA237559A	Terracon 1355 East Cooley Drive Colton, California 92324	1947 AERIAL PHOTOGRAPH Marici - City of Industry BESS 16253-16293 Gale Avenue City of Industry, Los Angeles County, California 91745	Appendix C
Drawn By: LSH	Scale: As Shown			
Checked By: CAP	File Name: N/A			
Approved By: CAP	Date: 1947			



0 Feet 500 1000 2000

Project Manager: LSH	Project No: LA237559A	Terracon 1355 East Cooley Drive Colton, California 92324	1938 AERIAL PHOTOGRAPH Marici - City of Industry BESS 16253-16293 Gale Avenue City of Industry, Los Angeles County, California 91745	Appendix C
Drawn By: LSH	Scale: As Shown			
Checked By: CAP	File Name: N/A			
Approved By: CAP	Date: 1938			

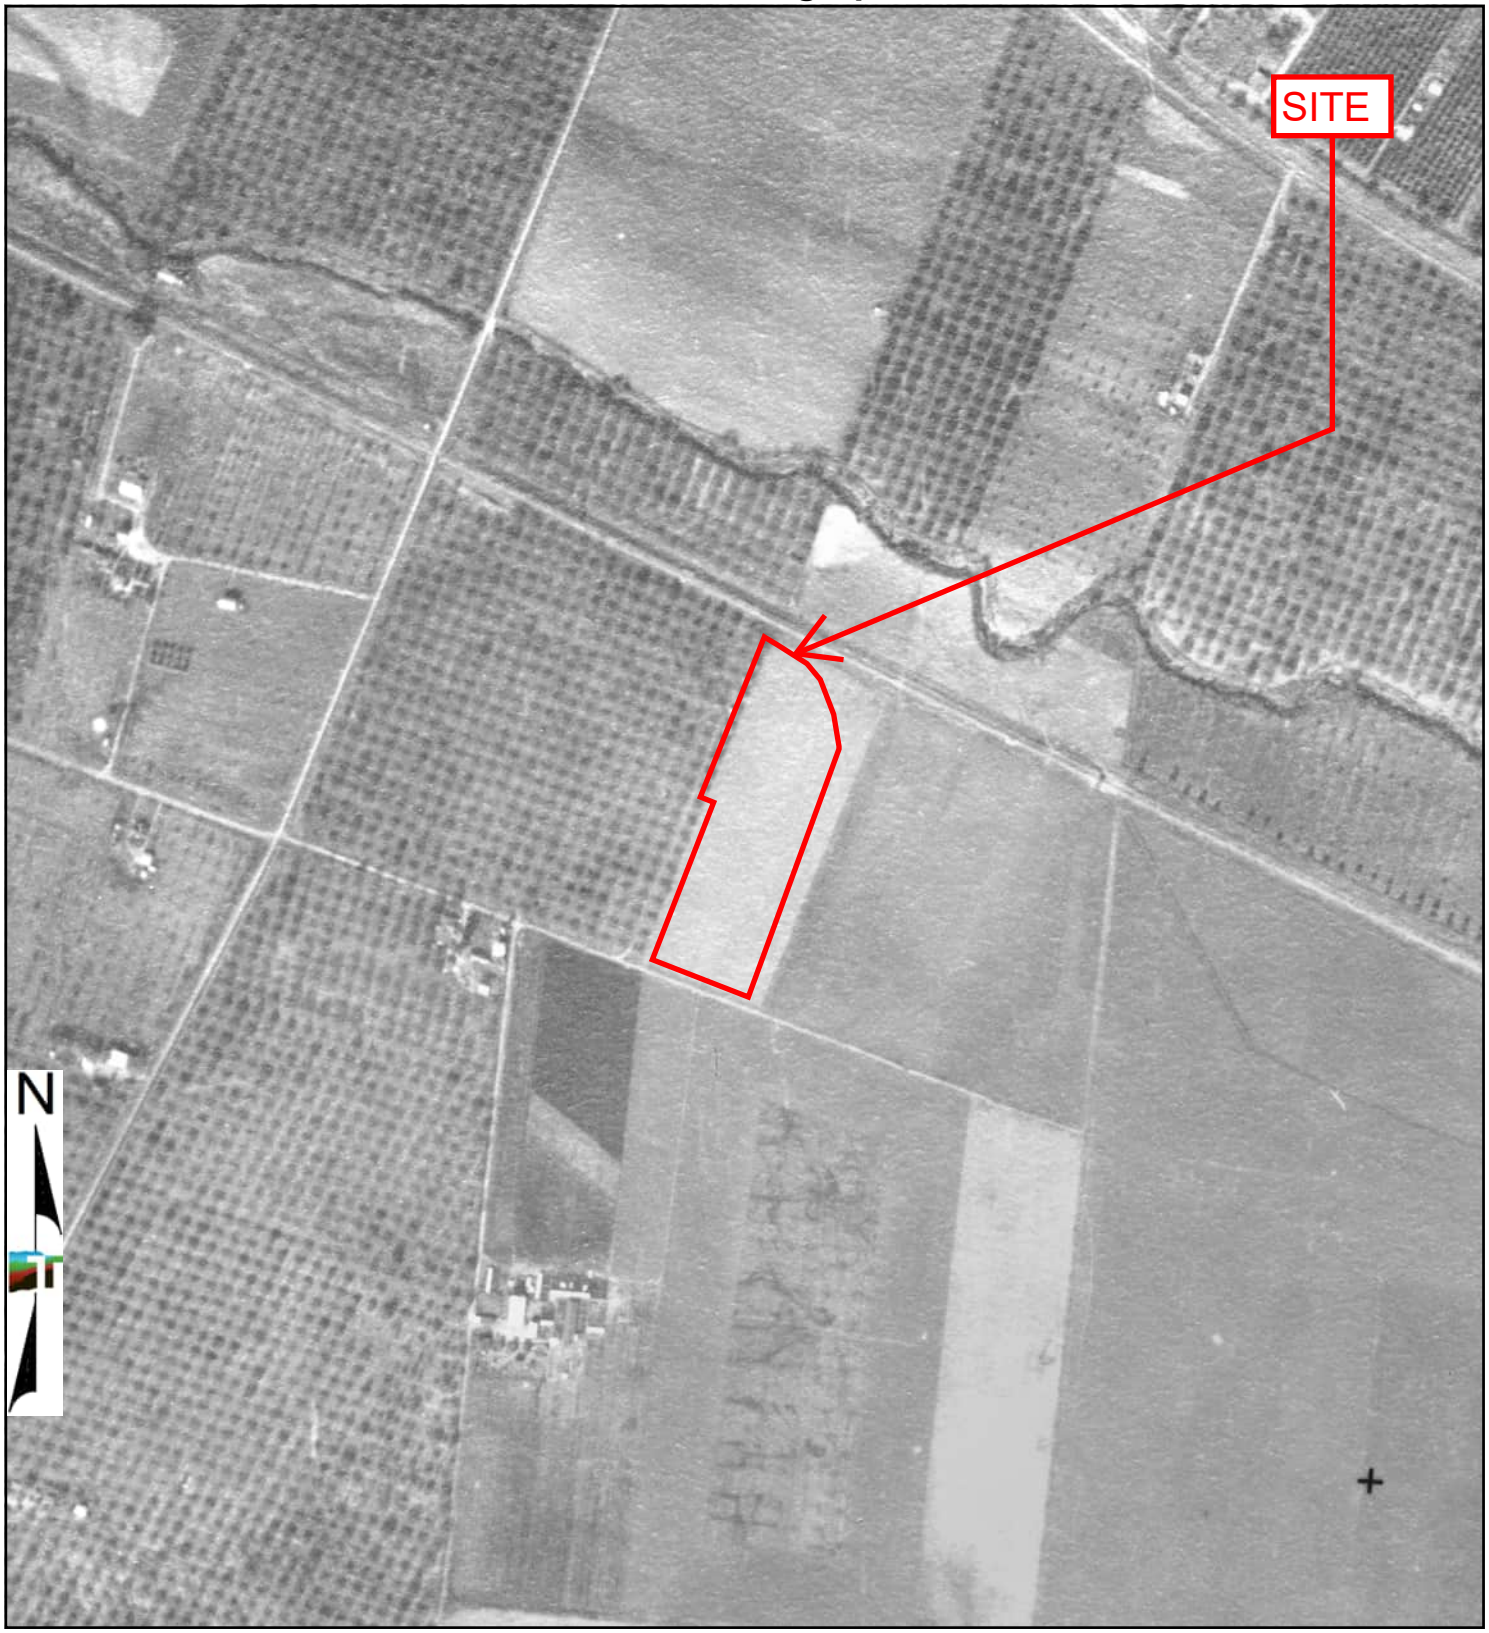

0 Feet 500 1000 2000

Project Manager: LSH	Project No: LA237559A	Terracon 1355 East Cooley Drive Colton, California 92324	1928 AERIAL PHOTOGRAPH Marici - City of Industry BESS 16253-16293 Gale Avenue City of Industry, Los Angeles County, California 91745	Appendix
Drawn By: LSH	Scale: As Shown			C
Checked By: CAP	File Name: N/A			
Approved By: CAP	Date: 1928			

Marici - City of Industry BESS

16253-16293 Gale Avenue

City of Industry, Los Angeles County, California 91745

Inquiry Number: 7465511.3

Certified Sanborn® Map Report

6 Armstrong Road, 4th floor
Shelton, CT 06484
Toll Free: 800.352.0050
www.edrnet.com

Certified Sanborn® Map Report

Site Name:	Client Name:
City of Industry BESS	Terracon
16253-16293 Gale Avenue	23041 Avenida De La Carlota Ste 350
City of Industry, CA 91745	Laguna Hills, CA 92653
EDR Inquiry # 7465511.3	Contact: Sarah Vosovic

The Sanborn Library has been searched by EDR and maps covering the target property location as provided by Terracon were identified for the years listed below. The Sanborn Library is the largest, most complete collection of fire insurance maps. The collection includes maps from Sanborn, Bromley, Perris & Browne, Hopkins, Barlow, and others. Only Environmental Data Resources Inc. (EDR) is authorized to grant rights for commercial reproduction of maps by the Sanborn Library LLC, the copyright holder for the collection. Results can be authenticated by visiting www.edrnet.com/sanborn.

The Sanborn Library is continually enhanced with newly identified map archives. This report accesses all maps in the collection as of the day this report was generated.

Certified Sanborn Results:

Certification # AD7F-4EDD-8AC4

PO # NA

Project LA237559

UNMAPPED PROPERTY

This report certifies that the complete holdings of the Sanborn Library, LLC collection have been searched based on client supplied target property information, and fire insurance maps covering the target property were not found.

Sanborn® Library search results

Certification #: AD7F-4EDD-8AC4

The Sanborn Library includes more than 1.2 million fire insurance maps from Sanborn, Bromley, Perris & Browne, Hopkins, Barlow and others which track historical property usage in approximately 12,000 American cities and towns. Collections searched:

- ☑ Library of Congress
- ☑ University Publications of America
- ☑ EDR Private Collection

The Sanborn Library LLC Since 1866™

Limited Permission To Make Copies

Terracon (the client) is permitted to make up to FIVE photocopies of this Sanborn Map transmittal and each fire insurance map accompanying this report solely for the limited use of its customer. No one other than the client is authorized to make copies. Upon request made directly to an EDR Account Executive, the client may be permitted to make a limited number of additional photocopies. This permission is conditioned upon compliance by the client, its customer and their agents with EDR's copyright policy; a copy of which is available upon request.

Disclaimer - Copyright and Trademark Notice

This Report contains certain information obtained from a variety of public and other sources reasonably available to Environmental Data Resources, LLC. It cannot be concluded from this Report that coverage information for the target and surrounding properties does not exist from other sources. This Report is provided on an "AS IS", "AS AVAILABLE" basis. NO WARRANTY EXPRESS OR IMPLIED IS MADE WHATSOEVER IN CONNECTION WITH THIS REPORT. ENVIRONMENTAL DATA RESOURCES, LLC AND ITS SUBSIDIARIES, AFFILIATES AND THIRD PARTY SUPPLIERS DISCLAIM ALL WARRANTIES, OF ANY KIND OR NATURE, EXPRESS OR IMPLIED, ARISING OUT OF OR RELATED TO THIS REPORT OR ANY OF THE DATA AND INFORMATION PROVIDED IN THIS REPORT, INCLUDING WITHOUT LIMITATION, ANY WARRANTIES REGARDING ACCURACY, QUALITY, CORRECTNESS, COMPLETENESS, COMPREHENSIVENESS, SUITABILITY, MERCHANTABILITY, FITNESS FOR A PARTICULAR PURPOSE, TITLE, NON-INFRINGEMENT, MISAPPROPRIATION, OR OTHERWISE. ALL RISK IS ASSUMED BY THE USER. IN NO EVENT SHALL ENVIRONMENTAL DATA RESOURCES, LLC OR ITS SUBSIDIARIES, AFFILIATES OR THIRD PARTY SUPPLIERS BE LIABLE TO ANYONE FOR ANY DIRECT, INCIDENTAL, INDIRECT, SPECIAL, CONSEQUENTIAL OR OTHER DAMAGES OF ANY TYPE OR KIND (INCLUDING BUT NOT LIMITED TO LOSS OF PROFITS, LOSS OF USE, OR LOSS OF DATA), ARISING OUT OF OR IN ANY WAY CONNECTED WITH THIS REPORT OR ANY OF THE DATA AND INFORMATION PROVIDED IN THIS REPORT. Any analyses, estimates, ratings, environmental risk levels, or risk codes provided in this Report are provided for illustrative purposes only, and are not intended to provide, nor should they be interpreted as providing any facts regarding, or prediction or forecast of, any environmental risk for any property. Only an assessment performed by a qualified environmental professional can provide findings, opinions or conclusions regarding the environmental risk or conditions in, on or at any property.

Copyright 2023 by Environmental Data Resources, Inc. All rights reserved. Reproduction in any media or format, in whole or in part, of any report or map of Environmental Data Resources, Inc., or its affiliates, is prohibited without prior written permission.

EDR and its logos (including Sanborn and Sanborn Map) are trademarks of Environmental Data Resources, LLC or its affiliates. All other trademarks used herein are the property of their respective owners.

Marici - City of Industry BESS

16253-16293 Gale Avenue

City of Industry, Los Angeles County, California 91745

Inquiry Number: 7465511.5

The EDR-City Directory Abstract

EDR® Environmental Data Resources Inc

6 Armstrong Road
Shelton, CT 06484
800.352.0050
www.edrnet.com

TABLE OF CONTENTS

SECTION

Executive Summary

Findings

City Directory Images

Thank you for your business.
Please contact EDR at 1-800-352-0050
with any questions or comments.

Disclaimer - Copyright and Trademark Notice

This Report contains certain information obtained from a variety of public and other sources reasonably available to Environmental Data Resources, LLC. It cannot be concluded from this Report that coverage information for the target and surrounding properties does not exist from other sources. This Report is provided on an "AS IS", "AS AVAILABLE" basis. **NO WARRANTY EXPRESS OR IMPLIED IS MADE WHATSOEVER IN CONNECTION WITH THIS REPORT. ENVIRONMENTAL DATA RESOURCES, LLC AND ITS SUBSIDIARIES, AFFILIATES AND THIRD PARTY SUPPLIERS DISCLAIM ALL WARRANTIES, OF ANY KIND OR NATURE, EXPRESS OR IMPLIED, ARISING OUT OF OR RELATED TO THIS REPORT OR ANY OF THE DATA AND INFORMATION PROVIDED IN THIS REPORT, INCLUDING WITHOUT LIMITATION, ANY WARRANTIES REGARDING ACCURACY, QUALITY, CORRECTNESS, COMPLETENESS, COMPREHENSIVENESS, SUITABILITY, MERCHANTABILITY, FITNESS FOR A PARTICULAR PURPOSE, TITLE, NON-INFRINGEMENT, MISAPPROPRIATION, OR OTHERWISE. ALL RISK IS ASSUMED BY THE USER. IN NO EVENT SHALL ENVIRONMENTAL DATA RESOURCES, LLC OR ITS SUBSIDIARIES, AFFILIATES OR THIRD PARTY SUPPLIERS BE LIABLE TO ANYONE FOR ANY DIRECT, INCIDENTAL, INDIRECT, SPECIAL, CONSEQUENTIAL OR OTHER DAMAGES OF ANY TYPE OR KIND (INCLUDING BUT NOT LIMITED TO LOSS OF PROFITS, LOSS OF USE, OR LOSS OF DATA), ARISING OUT OF OR IN ANY WAY CONNECTED WITH THIS REPORT OR ANY OF THE DATA AND INFORMATION PROVIDED IN THIS REPORT.** Any analyses, estimates, ratings, environmental risk levels, or risk codes provided in this Report are provided for illustrative purposes only, and are not intended to provide, nor should they be interpreted as providing any facts regarding, or prediction or forecast of, any environmental risk for any property. Only an assessment performed by a qualified environmental professional can provide findings, opinions or conclusions regarding the environmental risk or conditions in, on or at any property.

Copyright 2023 by Environmental Data Resources, LLC. All rights reserved. Reproduction in any media or format, in whole or in part, of any report or map of Environmental Data Resources, LLC, or its affiliates, is prohibited without prior written permission.

EDR and its logos (including Sanborn and Sanborn Map) are trademarks of Environmental Data Resources, LLC or its affiliates. All other trademarks used herein are the property of their respective owners.

EXECUTIVE SUMMARY

DESCRIPTION

Environmental Data Resources, Inc.'s (EDR) City Directory Abstract is a screening tool designed to assist environmental professionals in evaluating potential liability on a target property resulting from past activities. EDR's City Directory Abstract includes a search and abstract of available city directory data. For each address, the directory lists the name of the corresponding occupant at approximately five year intervals.

Business directories including city, cross reference and telephone directories were reviewed, if available, at approximately five year intervals for the years spanning 1920 through current. This report compiles information gathered in this review by geocoding the latitude and longitude of properties identified and gathering information about properties within 660 feet of the target property.

Summary information obtained is provided in the text of this report.

RECORD SOURCES

The EDR City Directory Report accesses a variety of business directory sources, including Haines, InfoUSA, Polk, Cole, Bresser, and Stewart. Listings marked as EDR Digital Archive access Cole and InfoUSA records. The various directory sources enhance and complement each other to provide a more thorough and accurate report.

EDR is licensed to reproduce certain City Directory works by the copyright holders of those works. The purchaser of this EDR City Directory Report may include it in report(s) delivered to a customer.

RESEARCH SUMMARY

The following research sources were consulted in the preparation of this report. An "X" indicates where information was identified in the source and provided in this report.

Year	Source	TP	Adjoining	Text Abstract	Source Image
2020	EDR Digital Archive	-	X	X	-
	EDR Digital Archive	X	X	X	-
2017	Cole Information	-	-	-	-
2014	Cole Information	-	X	X	-
	Cole Information	X	X	X	-
2010	Cole Information	-	X	X	-
	Cole Information	X	X	X	-
2006	Haines Company	-	-	-	-
2005	Cole Information	-	X	X	-
	Cole Information	X	X	X	-
2004	Haines Company	-	-	-	-
2003	Haines & Company	X	X	X	-
2001	HAINES & COMPANY INC.	-	-	-	-
2000	Cole Information	-	X	X	-
1999	Haines & Company	-	-	-	-
1996	Pacific Bell	-	-	-	-

EXECUTIVE SUMMARY

Year	Source	TP	Adjoining	Text Abstract	Source Image
1995	Cole Information	-	X	X	-
	Pacific Bell	-	X	X	-
1992	Cole Information	-	X	X	-
1991	Pacific Telephone	-	-	-	-
1990	Pacific Bell	-	-	-	-
1986	Pacific Bell	-	X	X	-
1985	Pacific Bell	-	-	-	-
1981	Pacific Telephone	-	X	X	-
1980	Pacific Telephone	-	-	-	-
1976	Pacific Telephone	-	X	X	-
1975	Pacific Telephone	-	-	-	-
1972	R. L. Polk & Co.	-	-	-	-
1971	Pacific Telephone	-	X	X	-
1970	Cole Information	-	-	-	-
1969	R. L. Polk & Co.	-	-	-	-
1967	Pacific Telephone	-	-	-	-
1966	Pacific Telephone	-	X	X	-
1965	GTE	-	-	-	-
1964	Pacific Telephone	-	-	-	-
1963	Pacific Telephone	-	-	-	-
1962	Pacific Telephone	-	-	-	-
1961	R. L. Polk & Co.	-	-	-	-
1960	Pacific Telephone	-	X	X	-
1958	Pacific Telephone	-	-	-	-
1957	Pacific Telephone	-	X	X	-
1956	Pacific Telephone	-	-	-	-
1955	The Pacific Telephone & Telegraph Co.	-	-	-	-
1954	R. L. Polk & Co.	-	-	-	-
1952	Los Angeles Directory Co.	-	-	-	-
1951	Los Angeles Directory Co.	-	-	-	-
1950	The Pacific Telephone & Telegraph Co.	-	-	-	-
1949	Los Angeles Directory Co.	-	-	-	-
1948	Los Angeles Directory Co.	-	-	-	-
1947	Los Angeles Directory Co.	-	-	-	-
1946	Southern California Telephone Co	-	-	-	-

EXECUTIVE SUMMARY

Year	Source	TP	Adjoining	Text Abstract	Source Image
1945	R. L. Polk & Co.	-	-	-	-
1944	R. L. Polk & Co.	-	-	-	-
1942	Los Angeles Directory Co.	-	-	-	-
1940	Southern California Telephone Co.	-	-	-	-
1939	Los Angeles Directory Co.	-	-	-	-
1938	Pacific Telephone	-	-	-	-
1937	Los Angeles Directory Co.	-	-	-	-
1936	R. L. Polk & Co.	-	-	-	-
1935	R. L. Polk & Co.	-	-	-	-
1934	Los Angeles Directory Co.	-	-	-	-
1933	Los Angeles Directory Co.	-	-	-	-
1932	Los Angeles Directory Co.	-	-	-	-
1931	Los Angeles Directory Co.	-	-	-	-
1930	R. L. Polk & Co.	-	-	-	-
1929	Los Angeles Directory Co.	-	-	-	-
1928	Los Angeles Directory Co.	-	-	-	-
1927	Los Angeles Directory Co.	-	-	-	-
1926	Los Angeles Directory Co.	-	-	-	-
1925	R. L. Polk & Co.	-	-	-	-
1924	Los Angeles Directory Co.	-	-	-	-
1923	Los Angeles Directory Co.	-	-	-	-
1921	Los Angeles Directory Co.	-	-	-	-
1920	Pacific Telephone	-	-	-	-

EXECUTIVE SUMMARY

SELECTED ADDRESSES

The following addresses were selected by the client, for EDR to research. An "X" indicates where information was identified.

Address	*Type*	*Findings*
16233 Gale Avenue	Client Entered	
770 S Stimson Avenue	Client Entered	
16215 Folger Street	Client Entered	

FINDINGS

TARGET PROPERTY INFORMATION

ADDRESS

16253-16293 Gale Avenue
City of Industry, CA 91745

FINDINGS DETAIL

Target Property research detail.

GALE AVE

16253 GALE AVE

Year	Uses	Source
2020	MBA TRADING GROUP INC	EDR Digital Archive
	SIERRA ELECTRONICS	EDR Digital Archive
2014	MBA TRADING GROUP INC	Cole Information
	SIERRA ELECTRONICS	Cole Information
2010	SIERRA ELECTRONICS	Cole Information

16257 GALE AVE

Year	Uses	Source
2010	FIELDYS	Cole Information
2005	NEXVISION AMERICA INC	Cole Information
	WESTINGHOUSE DIGITAL ELECTRONICS LLC	Cole Information

16293 GALE AVE

Year	Uses	Source
2020	DALIAN CHAMBER OF COMMERCE	EDR Digital Archive
	ELT SYSTEMS	EDR Digital Archive
2014	ELT SYSTEMS	Cole Information
2005	CYBERSYS INTEGRATION TECHNOLOGY INC	Cole Information
2003	INTERNATIONAL INC	Haines & Company
	TENWOOOD	Haines & Company

FINDINGS

ADJOINING PROPERTY DETAIL

The following Adjoining Property addresses were researched for this report. Detailed findings are provided for each address.

BARFORD AVE

1174 BARFORD AVE

Year	Uses	Source
2020	HARLAN KOBAYASHI	EDR Digital Archive
2014	HARLAN KOBAYASHI	Cole Information
2010	HARLAN KOBAYASHI	Cole Information
2005	HARLAN KOBAYASHI	Cole Information
2000	HARLAN KOBAYASHI	Cole Information
1995	KOBAYASHI, HARLAN M	Cole Information

1202 BARFORD AVE

Year	Uses	Source
2014	MIGUEL RODRIGUEZ	Cole Information
2010	MIGUEL RODRIGUEZ	Cole Information
2005	MIGUEL RODRIGUEZ	Cole Information
2000	MIGUEL RODRIGUEZ	Cole Information
1995	RODRIGUEZ, MIGUEL	Cole Information
1966	WALKER LARRY	Pacific Telephone

1206 BARFORD AVE

Year	Uses	Source
2020	JUDY SAMATTASRIBOOTR	EDR Digital Archive
	VALAIPOR SAMATTASRIBOOTR	EDR Digital Archive
	TOSAKDI SAMATTASRIBOOTR	EDR Digital Archive
2014	TOSAKDI SAMATTASRIBOOTR	Cole Information
2010	TOSAKDI SAMATTASRIBOOTR	Cole Information
2005	TOSAKDI SAMATTASRIBOOTR	Cole Information
2000	OCCUPANT UNKNOWN	Cole Information
1995	SAMATTASRIBOOTR, TOSAKDI	Cole Information
1966	CHERVY RONALD	Pacific Telephone

FINDINGS

1212 BARFORD AVE

Year	*Uses*	*Source*
2014	OCCUPANT UNKNOWN	Cole Information
2010	OCCUPANT UNKNOWN	Cole Information
2005	OCCUPANT UNKNOWN	Cole Information

E FOLGER ST

16227 E FOLGER ST

Year	*Uses*	*Source*
1992	CAMPAGNA, JOE	Cole Information

16234 E FOLGER ST

Year	*Uses*	*Source*
1992	HACIENDA SC GLENLDR	Cole Information

16251 E FOLGER ST

Year	*Uses*	*Source*
1992	SPINKS, ROBERT	Cole Information

16257 E FOLGER ST

Year	*Uses*	*Source*
1992	VALLEJO, PETER	Cole Information

16281 E FOLGER ST

Year	*Uses*	*Source*
1992	MENA, MARIA	Cole Information

16303 E FOLGER ST

Year	*Uses*	*Source*
1992	HENSON, ROY JR	Cole Information

16309 E FOLGER ST

Year	*Uses*	*Source*
1992	HENDERSON, GEORGIA L	Cole Information

FINDINGS

E GALE AVE

16152 E GALE AVE

Year	Uses	Source
1992	UNITD CHINESE CH	Cole Information

16157 E GALE AVE

Year	Uses	Source
1992	VFW 1944	Cole Information

16205 E GALE AVE

Year	Uses	Source
1992	TRU WOOD PRODUCTS	Cole Information

16213 E GALE AVE

Year	Uses	Source
1992	BUCCOLA MFG INC	Cole Information

16233 E GALE AVE

Year	Uses	Source
1992	METAL CUTTING SERV	Cole Information

16243 E GALE AVE

Year	Uses	Source
1992	LYON HOLIDAY TREE	Cole Information

E WARD WAY

16207 E WARD WAY

Year	Uses	Source
1992	L V I	Cole Information

FOLGER ST

16209 FOLGER ST

Year	Uses	Source
2020	RAQUEL CAMPIZ	EDR Digital Archive
2014	BENIGNO CAMPIZ	Cole Information
2010	OCCUPANT UNKNOWN	Cole Information

FINDINGS

Year	Uses	Source
2005	MAG SWEEPING	Cole Information
	ROJAS ROJAS	Cole Information
1995	SANTANA, LUCIA	Cole Information
1971	POWELL WENDELL	Pacific Telephone

16215 FOLGER ST

Year	Uses	Source
2020	KIARA LUCERO	EDR Digital Archive
	FLORA LUCERO	EDR Digital Archive
2014	MARK LUCERO	Cole Information
2010	FLORA LUCERO	Cole Information
2005	GARY LUCERO	Cole Information
2000	WILLIAM LUCERO	Cole Information
1995	OCCUPANT UNKNOWNN	Cole Information
1971	LUCERO WILLIAM A	Pacific Telephone
1966	LUCERO WM	Pacific Telephone

16221 FOLGER ST

Year	Uses	Source
2014	THEA KIRANA	Cole Information
2010	CHAYADI CIPTANAGARA	Cole Information
2005	INDRAWATI HAM	Cole Information
2000	ELIAS CARRASCO	Cole Information
1995	CARRASCO, ELIAS	Cole Information
1971	CARRASCO ELIAS	Pacific Telephone

16225 FOLGER ST

Year	Uses	Source
2005	CRUZ SANTOS	Cole Information

16227 FOLGER ST

Year	Uses	Source
2020	JESSICA CERVANTES	EDR Digital Archive
	ADAM CERVANTES	EDR Digital Archive
	DAVID CERVANTES	EDR Digital Archive

FINDINGS

Year	Uses	Source
2014	JESSICA CERVANTES	Cole Information
2010	DAVID CERVANTES	Cole Information
2005	DAVID CERVANTES	Cole Information
2000	OCCUPANT UNKNOWN	Cole Information
1995	CERVANTES, DAVID A	Cole Information
1971	CAMPAGNA JOSEPH	Pacific Telephone
1966	CAMPAGNA JOE	Pacific Telephone

16233 FOLGER ST

Year	Uses	Source
2020	RAUL GAMBOA	EDR Digital Archive
2010	OCCUPANT UNKNOWN	Cole Information
2005	OCCUPANT UNKNOWN	Cole Information
1995	GUTIERREZ, JESUS S	Cole Information
1971	GUTIERREZ JESS S	Pacific Telephone

16234 FOLGER ST

Year	Uses	Source
2020	GLENELDER ELEMENTARY SCHOOL	EDR Digital Archive
2014	HLP USD	Cole Information
	HACIENDA LA PUENTE UNIFIED SCHOOL DI	Cole Information
2010	GLENELDER ELEMENTARY SCHOOL	Cole Information
2005	HACIENDA LA PUENTE UNIFIED SCHOOL	Cole Information
1995	GLENELDER ELEMENTARY SCHOOL	Cole Information
1971	GLENELDER SCHOOL	Pacific Telephone

16239 FOLGER ST

Year	Uses	Source
2020	JULIA GARRIDO	EDR Digital Archive
	ISAURO GARRIDO	EDR Digital Archive
2014	ISAURO GARRIDO	Cole Information
2010	ISAURO GARRIDO	Cole Information
2005	ISAURO GARRIDO	Cole Information
2000	ISAURO GARRIDO	Cole Information

Year	Uses	Source
1995	I & W TRANSPORT	Cole Information
	AMEZQUITA, ANA L	Cole Information
1971	MADRIGAL SIL L	Pacific Telephone

16245 FOLGER ST

Year	Uses	Source
2014	EARNEST CHAVIRA	Cole Information
2010	EARNEST CHAVIRA	Cole Information
2005	EARNEST CHAVIRA	Cole Information
2000	OCCUPANT UNKNOWN	Cole Information
1995	CHAVIRA, EARNEST	Cole Information
1971	CHAVIRA ERNEST	Pacific Telephone

16251 FOLGER ST

Year	Uses	Source
2020	ROBERT SPINKS	EDR Digital Archive
	LAISHA SPINKS	EDR Digital Archive
	DEANNA SPINKS	EDR Digital Archive
2014	ROBERT SPINKS	Cole Information
2010	ROBERT SPINKS	Cole Information
2005	VERNON WILLIAMS	Cole Information
2000	ROBERT SPINKS	Cole Information
1995	SPINKS, ROBERT	Cole Information
1971	CATANESE FRANK J	Pacific Telephone

16257 FOLGER ST

Year	Uses	Source
2020	PATRICIA VALLEJO	EDR Digital Archive
	PETER VALLEJO	EDR Digital Archive
2014	PETER VALLEJO	Cole Information
2010	PETER VALLEJO	Cole Information
2005	PETER VALLEJO	Cole Information
2000	PETER VALLEJO	Cole Information
1995	OCCUPANT UNKNOWNN	Cole Information

Year	Uses	Source
1971	GANGULI S	Pacific Telephone

16263 FOLGER ST

Year	Uses	Source
2020	DANIEL PERLA	EDR Digital Archive
	JEANET PERLA	EDR Digital Archive
	RAMON PERLA	EDR Digital Archive
	BLANCA PERLA	EDR Digital Archive
2014	RAMON PERLA	Cole Information
2010	RAMON PERLA	Cole Information
2005	RAMON PERLA	Cole Information
2000	OCCUPANT UNKNOWN	Cole Information
1995	TOLEDO, RACHEL	Cole Information
1971	KELLER GERALD M	Pacific Telephone

16269 FOLGER ST

Year	Uses	Source
2020	ROSA GUZMAN	EDR Digital Archive
	DAVID ROMERO	EDR Digital Archive
	JAVIER ROMERO	EDR Digital Archive
	ANDREA ROMERO	EDR Digital Archive
	ELISEO ROMERO	EDR Digital Archive
	MARLENE ROMERO	EDR Digital Archive
2014	DAVID ROMERO	Cole Information
2010	DAVID ROMERO	Cole Information
2005	SUZANNE ROMERO	Cole Information
2000	GENEVA JOHNSON	Cole Information
1995	GROVES, VERNA	Cole Information
1971	JOHNSON DUANE F	Pacific Telephone

16275 FOLGER ST

Year	Uses	Source
2020	GLORIA GALINDO	EDR Digital Archive
	YUWEI XIONG	EDR Digital Archive

FINDINGS

Year	Uses	Source
2020	YOLANDA GALINDO	EDR Digital Archive
2014	OCCUPANT UNKNOWN	Cole Information
2010	SARA PRECHT	Cole Information
2005	JOHN MAYFIELD	Cole Information
2000	JOHN MAYFIELD	Cole Information
1995	MAYFIELD, JOHN A	Cole Information
1971	MAYFIELD JOHN A	Pacific Telephone

16281 FOLGER ST

Year	Uses	Source
2020	MARIA MENA	EDR Digital Archive
	CRISTINA MENA	EDR Digital Archive
	JUAN MENA	EDR Digital Archive
2014	JUAN MENA	Cole Information
2010	JUAN MENA	Cole Information
2005	JUAN MENA	Cole Information
2000	JUAN MENA	Cole Information
1995	MENA, JUAN	Cole Information
1971	HOLLIE PAUL G	Pacific Telephone

16302 FOLGER ST

Year	Uses	Source
2020	RODOLFO OVALLE	EDR Digital Archive
	CHRISTIE VALADEZ	EDR Digital Archive
	ANN NGUYEN	EDR Digital Archive
2014	CHRISTIE VALADEZ	Cole Information
2010	CHRISTIE VALADEZ	Cole Information
2005	DREAM VISIONS PARTY DSGN DECOR	Cole Information
	DREAM VISIONS PARTY DESING DECOR	Cole Information
2000	BOBBY LEONARD	Cole Information
1995	LEONARD, BOBBY D	Cole Information

FINDINGS

16303 FOLGER ST

Year	Uses	Source
2020	JUDITH HENSON	EDR Digital Archive
	BRUCE HENSON	EDR Digital Archive
2014	BRUCE HENSON	Cole Information
2010	BRUCE HENSON	Cole Information
2005	OCCUPANT UNKNOWN	Cole Information
2000	BRUCE HENSON	Cole Information
1995	OCCUPANT UNKNOWNN	Cole Information

16308 FOLGER ST

Year	Uses	Source
2020	JULIO SOLOMAN	EDR Digital Archive
	JULIA SOLOMAN	EDR Digital Archive
	CARLOS SOLOMAN	EDR Digital Archive
	EVELYN DONAN	EDR Digital Archive
2014	CARLOS SOLOMAN	Cole Information
2010	CARLOS SOLOMAN	Cole Information
2005	CARLOS SOLOMAN	Cole Information
1995	GARCIA, ANTRINA	Cole Information
1966	DORNBACK JERRY M	Pacific Telephone

16309 FOLGER ST

Year	Uses	Source
2014	SYLVIA GONZALES	Cole Information
2010	SYLVIA GONZALES	Cole Information
2005	SYLVIA GONZALES	Cole Information
2000	OCCUPANT UNKNOWN	Cole Information
1995	HENDERSON, GEORGIA L	Cole Information
1966	HENDERSON GEO C	Pacific Telephone

16314 FOLGER ST

Year	Uses	Source
1966	BRITT RICHARD R	Pacific Telephone
	DAVIS LEE L	Pacific Telephone

16320 FOLGER ST

Year	Uses	Source
1966	GOMEZ RODERICK J	Pacific Telephone

16321 FOLGER ST

Year	Uses	Source
1966	HAMILTON WM	Pacific Telephone

GALE AVE

16152 GALE AVE

Year	Uses	Source
2020	GCCI HACIENDA HEIGHTS	EDR Digital Archive
	UNITED CHRISTIAN EDUCATION CTR	EDR Digital Archive
2014	UNITED CHINESE CHRISTIAN CHURCH	Cole Information
2010	UNITED CHINESE CHRISTIAN CHR	Cole Information
	UNITED CHRISTIAN EDUCATION CTR	Cole Information
2005	UNITED CHINESE CHRISTIAN CHURCH	Cole Information
2003	UNITD CHINESE CH	Haines & Company
1995	UNITED CHRISTIAN EDUCATION CTR	Cole Information
1971	FERRERO CORA	Pacific Telephone

16157 GALE AVE

Year	Uses	Source
2020	VETERANS OF FOREIGN WARS	EDR Digital Archive
2014	VETERANS OF FOREIGN WARS POST NO 194	Cole Information
2010	VETERANS OF FOREIGN WARS	Cole Information
2005	VETERANS OF FOREIGN WARS	Cole Information
1995	VETERANS OF FOREIGN WARS	Cole Information
1971	VETERANS OF FOREIGN WAR POST	Pacific Telephone

16203 GALE AVE

Year	Uses	Source
2010	B ONE ENTERPRISES	Cole Information
2003	BOAR 8 ONE INC	Haines & Company
	CANALE L	Haines & Company

FINDINGS

16205 GALE AVE

Year	Uses	Source
2003	CANALE L	Haines & Company
1995	TRU WOOD PRODUCTS	Cole Information
1971	CONSOLIDATED SALES MANUFACTURING CO	Pacific Telephone

16207 GALE AVE

Year	Uses	Source
1971	NO RETURN	Pacific Telephone

16209 GALE AVE

Year	Uses	Source
1971	NO RETURN	Pacific Telephone

16211 GALE AVE

Year	Uses	Source
2003	SBUCCOLAS	Haines & Company

16213 GALE AVE

Year	Uses	Source
2014	CROWN CITY FURNITURE MFG	Cole Information
	JAMESTOWN WEST	Cole Information
	BUCCOLA MFG INC	Cole Information
2010	JAMESTOWN WEST	Cole Information
	CROWN CITY TABLE INC	Cole Information
	CROWN CITY FURNITURE MFG	Cole Information
	BUCCOLA MANUFACTURING INC	Cole Information
2005	CROWN CITY FURNITURE	Cole Information
	BUCCOLA MANUFACTURING INC	Cole Information
2003	BUCCOLA MFG INC	Haines & Company
	CROWN CTY FURN MFG	Haines & Company
	JAMESTOWN WEST	Haines & Company
1995	JAMESTOWN WEST	Cole Information
1971	ALLAN KEITH CORPORATION	Pacific Telephone

FINDINGS

16233 GALE AVE

Year	Uses	Source
2020	METAL CUTTING SVC	EDR Digital Archive
2014	METAL CUTTING SERVICE	Cole Information
2010	METAL CUTTING SVC	Cole Information
2005	METAL CUTTING SERVICE	Cole Information
2003	METAL CUTTING SERV	Haines & Company
1995	METAL CUTTING SVC	Cole Information
1986	METAL CUTTING SERVICE CITY OF INDUSTRY	Pacific Bell
1981	METAL CUTTING SERVICE CTY IND	Pacific Telephone
1976	Metal Cutting Service	Pacific Telephone

16243 GALE AVE

Year	Uses	Source
1995	LYON HOLIDAY CHRISTMAS TREE	Cole Information
1971	HOLIDAY TREE CO	Pacific Telephone

16261 GALE AVE

Year	Uses	Source
2005	RJM MFG CO	Cole Information
2003	R J M TRADING	Haines & Company
	COMPANY	Haines & Company
	GALEAV 91745 CONT	Haines & Company

16265 GALE AVE

Year	Uses	Source
2020	INDUSTRY MAYTAG REPAIR	EDR Digital Archive
2010	UNIGRACE CORP	Cole Information
2003	SYSTOR SYSTEMS INC	Haines & Company

16269 GALE AVE

Year	Uses	Source
2005	AQUARIUM INDUSTRIAL INC	Cole Information

FINDINGS

16273 GALE AVE

Year	Uses	Source
2020	MENEHUNE BASKETBALL	EDR Digital Archive
2005	CP PRODUCTS	Cole Information
	CHECKPOINT	Cole Information
2003	Z R RACING PROODUCTS	Haines & Company

16277 GALE AVE

Year	Uses	Source
2020	BRAINSTORM MARKETING	EDR Digital Archive
	BRAINSTORM GROUP	EDR Digital Archive
2014	BRAINSTORM MARKETING	Cole Information
2003	YIHUA INTERNATIONAL	Haines & Company
	GROUP	Haines & Company

16281 GALE AVE

Year	Uses	Source
2020	NONO COSMETICS INC	EDR Digital Archive
2014	NONO COSMETICS INC	Cole Information
2005	RICHMAX INC	Cole Information
2003	UNITECH	Haines & Company
	MANAGEMENT GROUP	Haines & Company

16285 GALE AVE

Year	Uses	Source
2020	RJ MARKETING/JANCO	EDR Digital Archive
	JANCO & WINNEX INC	EDR Digital Archive
2014	ESHOPPS INC	Cole Information
2010	T M MAU ENTERPRISE INC	Cole Information
2005	TM MAU ENTERPRISE INC	Cole Information

16289 GALE AVE

Year	Uses	Source
2020	GLOBAL FUFILLMENT	EDR Digital Archive
2010	SOUTH OCEAN WOOD INC	Cole Information
2003	KTIINCORPORATED	Haines & Company

FINDINGS

GLENELDER AVE

1112 GLENELDER AVE

Year	Uses	Source
2020	MARIA HAYS	EDR Digital Archive
	TROY HAYS	EDR Digital Archive
	ANDREW HAYS	EDR Digital Archive
	NATALIE HAYS	EDR Digital Archive
2014	TROY HAYS	Cole Information
2010	TROY HAYS	Cole Information
2005	TROY HAYS	Cole Information
2000	TROY HAYS	Cole Information

HINNEN AVE

1103 HINNEN AVE

Year	Uses	Source
2020	JOSEFINA GARCIA	EDR Digital Archive
	STEPHANIE GARCIA	EDR Digital Archive
	MELISSA GARCIA	EDR Digital Archive
	RAYMUNDO GARCIA	EDR Digital Archive
2014	RAYMUNDO GARCIA	Cole Information
2010	RAYMUNDO GARCIA	Cole Information
2005	RAYMUNDO GARCIA	Cole Information
2003	OGARCIA Raymundo	Haines & Company
1995	DOWNS, RAYMOND	Cole Information
1971	DOMINGUEZ RUBEN J	Pacific Telephone

1106 HINNEN AVE

Year	Uses	Source
2020	H NAVARRO CONSTRUCTION	EDR Digital Archive
2014	R ORTEGA	Cole Information
2005	OCCUPANT UNKNOWN	Cole Information
2003	ROJAS Ortuno Rojas	Haines & Company
	OZALUSKE Cyrus	Haines & Company

Year	Uses	Source
1995	PFEIFFER, PAUL M	Cole Information
1971	OCONNOR CHARLES E	Pacific Telephone

1109 HINNEN AVE

Year	Uses	Source
2020	ORVILLE SEIEROE	EDR Digital Archive
	KATHLEEN SEIEROE	EDR Digital Archive
2014	ORVILLE SEIEROE	Cole Information
2010	KATHLEEN SEIEROE	Cole Information
2005	KATHLEEN SEIEROE	Cole Information
2003	OSEIEROEOrville	Haines & Company
2000	ORVILLE SEIEROE	Cole Information
1995	SEIEROE, ORVILLE	Cole Information
1971	LAWSON DONALD G	Pacific Telephone

1115 HINNEN AVE

Year	Uses	Source
2014	OCCUPANT UNKNOWN	Cole Information
2010	OCCUPANT UNKNOWN	Cole Information
2005	DAVID DANNER	Cole Information
2003	DUHARTJean	Haines & Company
2000	OCCUPANT UNKNOWN	Cole Information
1971	MARTY FRANK A	Pacific Telephone

1121 HINNEN AVE

Year	Uses	Source
2020	ANTONIA JARAMILLO	EDR Digital Archive
	BENNIE JARAMILLO	EDR Digital Archive
	ELIZABETH VALLEJO	EDR Digital Archive
2014	BENNIE JARAMILLO	Cole Information
2010	BENNIE JARAMILLO	Cole Information
2005	BENNIE JARAMILLO	Cole Information
2003	OJARAMILLO Bennie	Haines & Company
2000	BENNIE JARAMILLO	Cole Information

FINDINGS

Year	Uses	Source
1995	MONTEZUMA, C	Cole Information
	Jaramillo Bennie	Pacific Bell
	Jaramillo C Rw land Hts I	Pacific Bell
1971	JARAMILLO BENNIE	Pacific Telephone
1966	JARAMILLO BENNIE	Pacific Telephone

1127 HINNEN AVE

Year	Uses	Source
2014	RICHARD WEST	Cole Information
2010	FLORANCE WEST	Cole Information
2005	FLORANCE WEST	Cole Information
2003	WEST Florance	Haines & Company
2000	OCCUPANT UNKNOWN	Cole Information
1995	TANAKA BONNIE	Pacific Bell
	Tanaka Bonnie	Pacific Bell
	TANAKA, BONNIE	Cole Information
1971	BLUTH CY K	Pacific Telephone

1133 HINNEN AVE

Year	Uses	Source
2020	BARRERA & PAT CONSTRUCTION INC	EDR Digital Archive
	ESTRELLA PAT	EDR Digital Archive
	CYNTHIA PAT	EDR Digital Archive
	EULOGIO PAT	EDR Digital Archive
	JAZMIN ESTRELLA	EDR Digital Archive
2014	EULOGIO PAT	Cole Information
2010	EULOGIO PAT	Cole Information
2005	EULOGIO PAT	Cole Information
2003	SPATEulogio Jr	Haines & Company
2000	OCCUPANT UNKNOWN	Cole Information
1995	OCCUPANT UNKNOWNN	Cole Information
1971	MEDEL JOHN V	Pacific Telephone
1966	MEDEL JOHN V	Pacific Telephone

FINDINGS

1137 HINNEN AVE

Year	Uses	Source
2020	CLAUDIA PERALTA	EDR Digital Archive
2014	CLAUDIA PERALTA	Cole Information
2010	JHON BRAN	Cole Information
2003	BRANJhon	Haines & Company
2000	SOOK CHOI	Cole Information
1995	OCCUPANT UNKNOWNN	Cole Information
1971	FORD ELBERT G	Pacific Telephone
	FORD JERRY	Pacific Telephone

1145 HINNEN AVE

Year	Uses	Source
2020	LEE CHEN	EDR Digital Archive
	CHIU CHEN	EDR Digital Archive
	CHUNG CHEN	EDR Digital Archive
2014	CHIU CHEN	Cole Information
2010	CHIU CHEN	Cole Information
2005	CHIU CHEN	Cole Information
2003	CHENChlu Mei	Haines & Company
2000	OCCUPANT UNKNOWN	Cole Information
1995	CHEN, CHIU M	Cole Information
	CHEN CHIU MEI	Pacific Bell
	Chen Chiu Mei	Pacific Bell
1971	VERNON CARL	Pacific Telephone

1151 HINNEN AVE

Year	Uses	Source
2020	JOSHUA MORENO	EDR Digital Archive
	WALTER MORENO	EDR Digital Archive
	NATALY MORENO	EDR Digital Archive
	YAO GUO	EDR Digital Archive
	YIQING ZHANG	EDR Digital Archive
2010	RALPH DESPER	Cole Information
2005	RALPH DESPER	Cole Information

Year	Uses	Source
2000	RALPH DESPER	Cole Information
1995	DESPER, RALPH H	Cole Information
1971	LENNARTZ VINCENT J	Pacific Telephone

1152 HINNEN AVE

Year	Uses	Source
1966	COVERT JOHN W	Pacific Telephone

1157 HINNEN AVE

Year	Uses	Source
2020	REIKO BICAD	EDR Digital Archive
	CHRISTOPHER PENA	EDR Digital Archive
	CYNTHIA BICAD	EDR Digital Archive
	ERROLYN BICAD	EDR Digital Archive
2014	CHRISTOPHER PENA	Cole Information
2010	CHRISTOPHER PENA	Cole Information
2005	CHRISTOPHER PENA	Cole Information
2003	PENAChrislopher	Haines & Company
2000	C PENA	Cole Information
1995	HULBERT LEE	Pacific Bell
	Hulbert Lee	Pacific Bell
	HULBERT, LEE	Cole Information
1971	LAPAT GEORGE A	Pacific Telephone

1163 HINNEN AVE

Year	Uses	Source
2020	ERNEST BRAVO	EDR Digital Archive
	JILL BRAVO	EDR Digital Archive
2014	OCCUPANT UNKNOWN	Cole Information
2010	MARTHA ORNELAS	Cole Information
2005	MARTHA ORNELAS	Cole Information
2003	CATALAN Julio	Haines & Company
2000	OCCUPANT UNKNOWN	Cole Information
1995	CAMPBELL, EMMA A	Cole Information

Year	Uses	Source
1971	GARNER JUSTIN D	Pacific Telephone

1189 HINNEN AVE

Year	Uses	Source
1995	Seleroe Orville	Pacific Bell

ROCHLEN ST

16302 ROCHLEN ST

Year	Uses	Source
2003	XIONG Nian	Haines & Company
1966	HOOPER MARVIN P	Pacific Telephone
1960	HOOPER MARVIN P	Pacific Telephone
1957	HOOPER MARVIN P	Pacific Telephone

S BARFORD AVE

1202 S BARFORD AVE

Year	Uses	Source
1992	RODRIGUEZ, MIGUEL	Cole Information

1206 S BARFORD AVE

Year	Uses	Source
1992	SAMATTASRIBOOTR, TOSAKDI	Cole Information

S HINNEN AVE

1109 S HINNEN AVE

Year	Uses	Source
1992	SEIEROE, ORVILLE	Cole Information

1121 S HINNEN AVE

Year	Uses	Source
1992	JARAMILLO, BENNIE	Cole Information

1127 S HINNEN AVE

Year	Uses	Source
1992	TANAKA, BONNIE	Cole Information

FINDINGS

1137 S HINNEN AVE

Year	Uses	Source
1992	ONEILL, H	Cole Information

1145 S HINNEN AVE

Year	Uses	Source
1992	CHEN, CHIU M	Cole Information

1157 S HINNEN AVE

Year	Uses	Source
1992	HULBERT, LEE	Cole Information

stimson

770 stimson

Year	Uses	Source
2003	VENUS FOODS	Haines & Company
1995	VENUS FOODS	Pacific Bell

WARD WAY

16203 WARD WAY

Year	Uses	Source
2020	PACIFIC TENT	EDR Digital Archive
	P T EVENTS INC	EDR Digital Archive
2014	PT EVENTS INC	Cole Information

16205 WARD WAY

Year	Uses	Source
2020	KRALL CAST	EDR Digital Archive
2014	KRALL CAST	Cole Information
2010	KRALL CAST	Cole Information
2005	MIL SPEC PACK	Cole Information
	KRALLCAST	Cole Information

16207 WARD WAY

Year	Uses	Source
2014	CANYON SWISS INC	Cole Information

FINDINGS

Year	Uses	Source
2010	CANYON SWISS INC	Cole Information
2005	LVI CUSTOM FOOD SERVICE EQUIPMENT	Cole Information
1995	LVI INC	Cole Information
1966	JER MARAI LINGERIE	Pacific Telephone

16209 WARD WAY

Year	Uses	Source
2014	A F B ENTERPRISE	Cole Information

16205A WARD WAY

Year	Uses	Source
1966	S & W COATINGS UNLIMITED	Pacific Telephone
	S & W COATINGS UNLIMITED	Pacific Telephone

FINDINGS

ADJOINING PROPERTY: ADDRESSES NOT IDENTIFIED IN RESEARCH SOURCE

The following Adjoining Property addresses were researched for this report, and the addresses were not identified in research source.

Address Researched	Address Not Identified in Research Source
1103 HINNEN AVE	2020, 2017, 2014, 2010, 2006, 2005, 2004, 2001, 2000, 1999, 1996, 1995, 1992, 1991, 1990, 1986, 1985, 1981, 1980, 1976, 1975, 1972, 1971, 1970, 1969, 1967, 1966, 1965, 1964, 1963, 1962, 1961, 1960, 1958, 1957, 1956, 1955, 1954, 1952, 1951, 1950, 1949, 1948, 1947, 1946, 1945, 1944, 1942, 1940, 1939, 1938, 1937, 1936, 1935, 1934, 1933, 1932, 1931, 1930, 1929, 1928, 1927, 1926, 1925, 1924, 1923, 1921, 1920
1103 HINNEN AVE	2020, 2017, 2014, 2010, 2006, 2005, 2004, 2003, 2001, 2000, 1999, 1996, 1992, 1991, 1990, 1986, 1985, 1981, 1980, 1976, 1975, 1972, 1971, 1970, 1969, 1967, 1966, 1965, 1964, 1963, 1962, 1961, 1960, 1958, 1957, 1956, 1955, 1954, 1952, 1951, 1950, 1949, 1948, 1947, 1946, 1945, 1944, 1942, 1940, 1939, 1938, 1937, 1936, 1935, 1934, 1933, 1932, 1931, 1930, 1929, 1928, 1927, 1926, 1925, 1924, 1923, 1921, 1920
1103 HINNEN AVE	2017, 2014, 2010, 2006, 2005, 2004, 2003, 2001, 2000, 1999, 1996, 1995, 1992, 1991, 1990, 1986, 1985, 1981, 1980, 1976, 1975, 1972, 1971, 1970, 1969, 1967, 1966, 1965, 1964, 1963, 1962, 1961, 1960, 1958, 1957, 1956, 1955, 1954, 1952, 1951, 1950, 1949, 1948, 1947, 1946, 1945, 1944, 1942, 1940, 1939, 1938, 1937, 1936, 1935, 1934, 1933, 1932, 1931, 1930, 1929, 1928, 1927, 1926, 1925, 1924, 1923, 1921, 1920
1103 HINNEN AVE	2020, 2017, 2010, 2006, 2005, 2004, 2003, 2001, 2000, 1999, 1996, 1995, 1992, 1991, 1990, 1986, 1985, 1981, 1980, 1976, 1975, 1972, 1971, 1970, 1969, 1967, 1966, 1965, 1964, 1963, 1962, 1961, 1960, 1958, 1957, 1956, 1955, 1954, 1952, 1951, 1950, 1949, 1948, 1947, 1946, 1945, 1944, 1942, 1940, 1939, 1938, 1937, 1936, 1935, 1934, 1933, 1932, 1931, 1930, 1929, 1928, 1927, 1926, 1925, 1924, 1923, 1921, 1920
1103 HINNEN AVE	2020, 2017, 2014, 2006, 2005, 2004, 2003, 2001, 2000, 1999, 1996, 1995, 1992, 1991, 1990, 1986, 1985, 1981, 1980, 1976, 1975, 1972, 1971, 1970, 1969, 1967, 1966, 1965, 1964, 1963, 1962, 1961, 1960, 1958, 1957, 1956, 1955, 1954, 1952, 1951, 1950, 1949, 1948, 1947, 1946, 1945, 1944, 1942, 1940, 1939, 1938, 1937, 1936, 1935, 1934, 1933, 1932, 1931, 1930, 1929, 1928, 1927, 1926, 1925, 1924, 1923, 1921, 1920
1103 HINNEN AVE	2020, 2017, 2014, 2010, 2006, 2004, 2003, 2001, 2000, 1999, 1996, 1995, 1992, 1991, 1990, 1986, 1985, 1981, 1980, 1976, 1975, 1972, 1971, 1970, 1969, 1967, 1966, 1965, 1964, 1963, 1962, 1961, 1960, 1958, 1957, 1956, 1955, 1954, 1952, 1951, 1950, 1949, 1948, 1947, 1946, 1945, 1944, 1942, 1940, 1939, 1938, 1937, 1936, 1935, 1934, 1933, 1932, 1931, 1930, 1929, 1928, 1927, 1926, 1925, 1924, 1923, 1921, 1920
1103 HINNEN AVE	2020, 2017, 2014, 2010, 2006, 2005, 2004, 2003, 2001, 2000, 1999, 1996, 1995, 1992, 1991, 1990, 1986, 1985, 1981, 1980, 1976, 1975, 1972, 1970, 1969, 1967, 1966, 1965, 1964, 1963, 1962, 1961, 1960, 1958, 1957, 1956, 1955, 1954, 1952, 1951, 1950, 1949, 1948, 1947, 1946, 1945, 1944, 1942, 1940, 1939, 1938, 1937, 1936, 1935, 1934, 1933, 1932, 1931, 1930, 1929, 1928, 1927, 1926, 1925, 1924, 1923, 1921, 1920

FINDINGS

Address Researched	Address Not Identified in Research Source
1106 HINNEN AVE	2020, 2017, 2014, 2010, 2006, 2005, 2004, 2003, 2001, 2000, 1999, 1996, 1995, 1992, 1991, 1990, 1986, 1985, 1981, 1980, 1976, 1975, 1972, 1970, 1969, 1967, 1966, 1965, 1964, 1963, 1962, 1961, 1960, 1958, 1957, 1956, 1955, 1954, 1952, 1951, 1950, 1949, 1948, 1947, 1946, 1945, 1944, 1942, 1940, 1939, 1938, 1937, 1936, 1935, 1934, 1933, 1932, 1931, 1930, 1929, 1928, 1927, 1926, 1925, 1924, 1923, 1921, 1920
1106 HINNEN AVE	2020, 2017, 2014, 2010, 2006, 2004, 2003, 2001, 2000, 1999, 1996, 1995, 1992, 1991, 1990, 1986, 1985, 1981, 1980, 1976, 1975, 1972, 1971, 1970, 1969, 1967, 1966, 1965, 1964, 1963, 1962, 1961, 1960, 1958, 1957, 1956, 1955, 1954, 1952, 1951, 1950, 1949, 1948, 1947, 1946, 1945, 1944, 1942, 1940, 1939, 1938, 1937, 1936, 1935, 1934, 1933, 1932, 1931, 1930, 1929, 1928, 1927, 1926, 1925, 1924, 1923, 1921, 1920
1106 HINNEN AVE	2020, 2017, 2010, 2006, 2005, 2004, 2003, 2001, 2000, 1999, 1996, 1995, 1992, 1991, 1990, 1986, 1985, 1981, 1980, 1976, 1975, 1972, 1971, 1970, 1969, 1967, 1966, 1965, 1964, 1963, 1962, 1961, 1960, 1958, 1957, 1956, 1955, 1954, 1952, 1951, 1950, 1949, 1948, 1947, 1946, 1945, 1944, 1942, 1940, 1939, 1938, 1937, 1936, 1935, 1934, 1933, 1932, 1931, 1930, 1929, 1928, 1927, 1926, 1925, 1924, 1923, 1921, 1920
1106 HINNEN AVE	2017, 2014, 2010, 2006, 2005, 2004, 2003, 2001, 2000, 1999, 1996, 1995, 1992, 1991, 1990, 1986, 1985, 1981, 1980, 1976, 1975, 1972, 1971, 1970, 1969, 1967, 1966, 1965, 1964, 1963, 1962, 1961, 1960, 1958, 1957, 1956, 1955, 1954, 1952, 1951, 1950, 1949, 1948, 1947, 1946, 1945, 1944, 1942, 1940, 1939, 1938, 1937, 1936, 1935, 1934, 1933, 1932, 1931, 1930, 1929, 1928, 1927, 1926, 1925, 1924, 1923, 1921, 1920
1106 HINNEN AVE	2020, 2017, 2014, 2010, 2006, 2005, 2004, 2003, 2001, 2000, 1999, 1996, 1992, 1991, 1990, 1986, 1985, 1981, 1980, 1976, 1975, 1972, 1971, 1970, 1969, 1967, 1966, 1965, 1964, 1963, 1962, 1961, 1960, 1958, 1957, 1956, 1955, 1954, 1952, 1951, 1950, 1949, 1948, 1947, 1946, 1945, 1944, 1942, 1940, 1939, 1938, 1937, 1936, 1935, 1934, 1933, 1932, 1931, 1930, 1929, 1928, 1927, 1926, 1925, 1924, 1923, 1921, 1920
1106 HINNEN AVE	2020, 2017, 2014, 2010, 2006, 2005, 2004, 2001, 2000, 1999, 1996, 1995, 1992, 1991, 1990, 1986, 1985, 1981, 1980, 1976, 1975, 1972, 1971, 1970, 1969, 1967, 1966, 1965, 1964, 1963, 1962, 1961, 1960, 1958, 1957, 1956, 1955, 1954, 1952, 1951, 1950, 1949, 1948, 1947, 1946, 1945, 1944, 1942, 1940, 1939, 1938, 1937, 1936, 1935, 1934, 1933, 1932, 1931, 1930, 1929, 1928, 1927, 1926, 1925, 1924, 1923, 1921, 1920
1109 HINNEN AVE	2020, 2017, 2014, 2010, 2006, 2005, 2004, 2001, 2000, 1999, 1996, 1995, 1992, 1991, 1990, 1986, 1985, 1981, 1980, 1976, 1975, 1972, 1971, 1970, 1969, 1967, 1966, 1965, 1964, 1963, 1962, 1961, 1960, 1958, 1957, 1956, 1955, 1954, 1952, 1951, 1950, 1949, 1948, 1947, 1946, 1945, 1944, 1942, 1940, 1939, 1938, 1937, 1936, 1935, 1934, 1933, 1932, 1931, 1930, 1929, 1928, 1927, 1926, 1925, 1924, 1923, 1921, 1920
1109 HINNEN AVE	2020, 2017, 2014, 2010, 2006, 2005, 2004, 2003, 2001, 2000, 1999, 1996, 1992, 1991, 1990, 1986, 1985, 1981, 1980, 1976, 1975, 1972, 1971, 1970, 1969, 1967, 1966, 1965, 1964, 1963, 1962, 1961, 1960, 1958, 1957, 1956, 1955, 1954, 1952, 1951, 1950, 1949, 1948, 1947, 1946, 1945, 1944, 1942, 1940, 1939, 1938, 1937, 1936, 1935, 1934, 1933, 1932, 1931, 1930, 1929, 1928, 1927, 1926, 1925, 1924, 1923, 1921, 1920
1109 HINNEN AVE	2020, 2017, 2014, 2010, 2006, 2005, 2004, 2003, 2001, 1999, 1996, 1995, 1992, 1991, 1990, 1986, 1985, 1981, 1980, 1976, 1975, 1972, 1971, 1970, 1969, 1967, 1966, 1965, 1964, 1963, 1962, 1961, 1960, 1958, 1957, 1956, 1955, 1954, 1952, 1951, 1950, 1949, 1948, 1947, 1946, 1945, 1944, 1942, 1940, 1939, 1938, 1937, 1936, 1935, 1934, 1933, 1932, 1931, 1930, 1929, 1928, 1927, 1926, 1925, 1924, 1923, 1921, 1920

FINDINGS

Address Researched	Address Not Identified in Research Source
1109 HINNEN AVE	2017, 2014, 2010, 2006, 2005, 2004, 2003, 2001, 2000, 1999, 1996, 1995, 1992, 1991, 1990, 1986, 1985, 1981, 1980, 1976, 1975, 1972, 1971, 1970, 1969, 1967, 1966, 1965, 1964, 1963, 1962, 1961, 1960, 1958, 1957, 1956, 1955, 1954, 1952, 1951, 1950, 1949, 1948, 1947, 1946, 1945, 1944, 1942, 1940, 1939, 1938, 1937, 1936, 1935, 1934, 1933, 1932, 1931, 1930, 1929, 1928, 1927, 1926, 1925, 1924, 1923, 1921, 1920
1109 HINNEN AVE	2020, 2017, 2010, 2006, 2005, 2004, 2003, 2001, 2000, 1999, 1996, 1995, 1992, 1991, 1990, 1986, 1985, 1981, 1980, 1976, 1975, 1972, 1971, 1970, 1969, 1967, 1966, 1965, 1964, 1963, 1962, 1961, 1960, 1958, 1957, 1956, 1955, 1954, 1952, 1951, 1950, 1949, 1948, 1947, 1946, 1945, 1944, 1942, 1940, 1939, 1938, 1937, 1936, 1935, 1934, 1933, 1932, 1931, 1930, 1929, 1928, 1927, 1926, 1925, 1924, 1923, 1921, 1920
1109 HINNEN AVE	2020, 2017, 2014, 2010, 2006, 2004, 2003, 2001, 2000, 1999, 1996, 1995, 1992, 1991, 1990, 1986, 1985, 1981, 1980, 1976, 1975, 1972, 1971, 1970, 1969, 1967, 1966, 1965, 1964, 1963, 1962, 1961, 1960, 1958, 1957, 1956, 1955, 1954, 1952, 1951, 1950, 1949, 1948, 1947, 1946, 1945, 1944, 1942, 1940, 1939, 1938, 1937, 1936, 1935, 1934, 1933, 1932, 1931, 1930, 1929, 1928, 1927, 1926, 1925, 1924, 1923, 1921, 1920
1109 HINNEN AVE	2020, 2017, 2014, 2006, 2005, 2004, 2003, 2001, 2000, 1999, 1996, 1995, 1992, 1991, 1990, 1986, 1985, 1981, 1980, 1976, 1975, 1972, 1971, 1970, 1969, 1967, 1966, 1965, 1964, 1963, 1962, 1961, 1960, 1958, 1957, 1956, 1955, 1954, 1952, 1951, 1950, 1949, 1948, 1947, 1946, 1945, 1944, 1942, 1940, 1939, 1938, 1937, 1936, 1935, 1934, 1933, 1932, 1931, 1930, 1929, 1928, 1927, 1926, 1925, 1924, 1923, 1921, 1920
1109 HINNEN AVE	2020, 2017, 2014, 2010, 2006, 2005, 2004, 2003, 2001, 2000, 1999, 1996, 1995, 1992, 1991, 1990, 1986, 1985, 1981, 1980, 1976, 1975, 1972, 1970, 1969, 1967, 1966, 1965, 1964, 1963, 1962, 1961, 1960, 1958, 1957, 1956, 1955, 1954, 1952, 1951, 1950, 1949, 1948, 1947, 1946, 1945, 1944, 1942, 1940, 1939, 1938, 1937, 1936, 1935, 1934, 1933, 1932, 1931, 1930, 1929, 1928, 1927, 1926, 1925, 1924, 1923, 1921, 1920
1109 S HINNEN AVE	2020, 2017, 2014, 2010, 2006, 2005, 2004, 2003, 2001, 2000, 1999, 1996, 1995, 1991, 1990, 1986, 1985, 1981, 1980, 1976, 1975, 1972, 1971, 1970, 1969, 1967, 1966, 1965, 1964, 1963, 1962, 1961, 1960, 1958, 1957, 1956, 1955, 1954, 1952, 1951, 1950, 1949, 1948, 1947, 1946, 1945, 1944, 1942, 1940, 1939, 1938, 1937, 1936, 1935, 1934, 1933, 1932, 1931, 1930, 1929, 1928, 1927, 1926, 1925, 1924, 1923, 1921, 1920
1112 GLENELDER AVE	2017, 2014, 2010, 2006, 2005, 2004, 2003, 2001, 2000, 1999, 1996, 1995, 1992, 1991, 1990, 1986, 1985, 1981, 1980, 1976, 1975, 1972, 1971, 1970, 1969, 1967, 1966, 1965, 1964, 1963, 1962, 1961, 1960, 1958, 1957, 1956, 1955, 1954, 1952, 1951, 1950, 1949, 1948, 1947, 1946, 1945, 1944, 1942, 1940, 1939, 1938, 1937, 1936, 1935, 1934, 1933, 1932, 1931, 1930, 1929, 1928, 1927, 1926, 1925, 1924, 1923, 1921, 1920
1112 GLENELDER AVE	2020, 2017, 2010, 2006, 2005, 2004, 2003, 2001, 2000, 1999, 1996, 1995, 1992, 1991, 1990, 1986, 1985, 1981, 1980, 1976, 1975, 1972, 1971, 1970, 1969, 1967, 1966, 1965, 1964, 1963, 1962, 1961, 1960, 1958, 1957, 1956, 1955, 1954, 1952, 1951, 1950, 1949, 1948, 1947, 1946, 1945, 1944, 1942, 1940, 1939, 1938, 1937, 1936, 1935, 1934, 1933, 1932, 1931, 1930, 1929, 1928, 1927, 1926, 1925, 1924, 1923, 1921, 1920
1112 GLENELDER AVE	2020, 2017, 2014, 2006, 2005, 2004, 2003, 2001, 2000, 1999, 1996, 1995, 1992, 1991, 1990, 1986, 1985, 1981, 1980, 1976, 1975, 1972, 1971, 1970, 1969, 1967, 1966, 1965, 1964, 1963, 1962, 1961, 1960, 1958, 1957, 1956, 1955, 1954, 1952, 1951, 1950, 1949, 1948, 1947, 1946, 1945, 1944, 1942, 1940, 1939, 1938, 1937, 1936, 1935, 1934, 1933, 1932, 1931, 1930, 1929, 1928, 1927, 1926, 1925, 1924, 1923, 1921, 1920

FINDINGS

Address Researched	Address Not Identified in Research Source
1112 GLENELDER AVE	2020, 2017, 2014, 2010, 2006, 2004, 2003, 2001, 2000, 1999, 1996, 1995, 1992, 1991, 1990, 1986, 1985, 1981, 1980, 1976, 1975, 1972, 1971, 1970, 1969, 1967, 1966, 1965, 1964, 1963, 1962, 1961, 1960, 1958, 1957, 1956, 1955, 1954, 1952, 1951, 1950, 1949, 1948, 1947, 1946, 1945, 1944, 1942, 1940, 1939, 1938, 1937, 1936, 1935, 1934, 1933, 1932, 1931, 1930, 1929, 1928, 1927, 1926, 1925, 1924, 1923, 1921, 1920
1112 GLENELDER AVE	2020, 2017, 2014, 2010, 2006, 2005, 2004, 2003, 2001, 1999, 1996, 1995, 1992, 1991, 1990, 1986, 1985, 1981, 1980, 1976, 1975, 1972, 1971, 1970, 1969, 1967, 1966, 1965, 1964, 1963, 1962, 1961, 1960, 1958, 1957, 1956, 1955, 1954, 1952, 1951, 1950, 1949, 1948, 1947, 1946, 1945, 1944, 1942, 1940, 1939, 1938, 1937, 1936, 1935, 1934, 1933, 1932, 1931, 1930, 1929, 1928, 1927, 1926, 1925, 1924, 1923, 1921, 1920
1115 HINNEN AVE	2020, 2017, 2014, 2010, 2006, 2005, 2004, 2003, 2001, 1999, 1996, 1995, 1992, 1991, 1990, 1986, 1985, 1981, 1980, 1976, 1975, 1972, 1971, 1970, 1969, 1967, 1966, 1965, 1964, 1963, 1962, 1961, 1960, 1958, 1957, 1956, 1955, 1954, 1952, 1951, 1950, 1949, 1948, 1947, 1946, 1945, 1944, 1942, 1940, 1939, 1938, 1937, 1936, 1935, 1934, 1933, 1932, 1931, 1930, 1929, 1928, 1927, 1926, 1925, 1924, 1923, 1921, 1920
1115 HINNEN AVE	2020, 2017, 2014, 2010, 2006, 2005, 2004, 2001, 2000, 1999, 1996, 1995, 1992, 1991, 1990, 1986, 1985, 1981, 1980, 1976, 1975, 1972, 1971, 1970, 1969, 1967, 1966, 1965, 1964, 1963, 1962, 1961, 1960, 1958, 1957, 1956, 1955, 1954, 1952, 1951, 1950, 1949, 1948, 1947, 1946, 1945, 1944, 1942, 1940, 1939, 1938, 1937, 1936, 1935, 1934, 1933, 1932, 1931, 1930, 1929, 1928, 1927, 1926, 1925, 1924, 1923, 1921, 1920
1115 HINNEN AVE	2020, 2017, 2014, 2006, 2005, 2004, 2003, 2001, 2000, 1999, 1996, 1995, 1992, 1991, 1990, 1986, 1985, 1981, 1980, 1976, 1975, 1972, 1971, 1970, 1969, 1967, 1966, 1965, 1964, 1963, 1962, 1961, 1960, 1958, 1957, 1956, 1955, 1954, 1952, 1951, 1950, 1949, 1948, 1947, 1946, 1945, 1944, 1942, 1940, 1939, 1938, 1937, 1936, 1935, 1934, 1933, 1932, 1931, 1930, 1929, 1928, 1927, 1926, 1925, 1924, 1923, 1921, 1920
1115 HINNEN AVE	2020, 2017, 2014, 2010, 2006, 2004, 2003, 2001, 2000, 1999, 1996, 1995, 1992, 1991, 1990, 1986, 1985, 1981, 1980, 1976, 1975, 1972, 1971, 1970, 1969, 1967, 1966, 1965, 1964, 1963, 1962, 1961, 1960, 1958, 1957, 1956, 1955, 1954, 1952, 1951, 1950, 1949, 1948, 1947, 1946, 1945, 1944, 1942, 1940, 1939, 1938, 1937, 1936, 1935, 1934, 1933, 1932, 1931, 1930, 1929, 1928, 1927, 1926, 1925, 1924, 1923, 1921, 1920
1115 HINNEN AVE	2020, 2017, 2010, 2006, 2005, 2004, 2003, 2001, 2000, 1999, 1996, 1995, 1992, 1991, 1990, 1986, 1985, 1981, 1980, 1976, 1975, 1972, 1971, 1970, 1969, 1967, 1966, 1965, 1964, 1963, 1962, 1961, 1960, 1958, 1957, 1956, 1955, 1954, 1952, 1951, 1950, 1949, 1948, 1947, 1946, 1945, 1944, 1942, 1940, 1939, 1938, 1937, 1936, 1935, 1934, 1933, 1932, 1931, 1930, 1929, 1928, 1927, 1926, 1925, 1924, 1923, 1921, 1920
1115 HINNEN AVE	2020, 2017, 2014, 2010, 2006, 2005, 2004, 2003, 2001, 2000, 1999, 1996, 1995, 1992, 1991, 1990, 1986, 1985, 1981, 1980, 1976, 1975, 1972, 1970, 1969, 1967, 1966, 1965, 1964, 1963, 1962, 1961, 1960, 1958, 1957, 1956, 1955, 1954, 1952, 1951, 1950, 1949, 1948, 1947, 1946, 1945, 1944, 1942, 1940, 1939, 1938, 1937, 1936, 1935, 1934, 1933, 1932, 1931, 1930, 1929, 1928, 1927, 1926, 1925, 1924, 1923, 1921, 1920
1121 HINNEN AVE	2020, 2017, 2014, 2010, 2006, 2005, 2004, 2003, 2001, 2000, 1999, 1996, 1995, 1992, 1991, 1990, 1986, 1985, 1981, 1980, 1976, 1975, 1972, 1970, 1969, 1967, 1966, 1965, 1964, 1963, 1962, 1961, 1960, 1958, 1957, 1956, 1955, 1954, 1952, 1951, 1950, 1949, 1948, 1947, 1946, 1945, 1944, 1942, 1940, 1939, 1938, 1937, 1936, 1935, 1934, 1933, 1932, 1931, 1930, 1929, 1928, 1927, 1926, 1925, 1924, 1923, 1921, 1920

FINDINGS

Address Researched	Address Not Identified in Research Source
1121 HINNEN AVE	2020, 2017, 2014, 2010, 2006, 2005, 2004, 2003, 2001, 2000, 1999, 1996, 1995, 1992, 1991, 1990, 1986, 1985, 1981, 1980, 1976, 1975, 1972, 1971, 1970, 1969, 1967, 1965, 1964, 1963, 1962, 1961, 1960, 1958, 1957, 1956, 1955, 1954, 1952, 1951, 1950, 1949, 1948, 1947, 1946, 1945, 1944, 1942, 1940, 1939, 1938, 1937, 1936, 1935, 1934, 1933, 1932, 1931, 1930, 1929, 1928, 1927, 1926, 1925, 1924, 1923, 1921, 1920
1121 HINNEN AVE	2020, 2017, 2010, 2006, 2005, 2004, 2003, 2001, 2000, 1999, 1996, 1995, 1992, 1991, 1990, 1986, 1985, 1981, 1980, 1976, 1975, 1972, 1971, 1970, 1969, 1967, 1966, 1965, 1964, 1963, 1962, 1961, 1960, 1958, 1957, 1956, 1955, 1954, 1952, 1951, 1950, 1949, 1948, 1947, 1946, 1945, 1944, 1942, 1940, 1939, 1938, 1937, 1936, 1935, 1934, 1933, 1932, 1931, 1930, 1929, 1928, 1927, 1926, 1925, 1924, 1923, 1921, 1920
1121 HINNEN AVE	2017, 2014, 2010, 2006, 2005, 2004, 2003, 2001, 2000, 1999, 1996, 1995, 1992, 1991, 1990, 1986, 1985, 1981, 1980, 1976, 1975, 1972, 1971, 1970, 1969, 1967, 1966, 1965, 1964, 1963, 1962, 1961, 1960, 1958, 1957, 1956, 1955, 1954, 1952, 1951, 1950, 1949, 1948, 1947, 1946, 1945, 1944, 1942, 1940, 1939, 1938, 1937, 1936, 1935, 1934, 1933, 1932, 1931, 1930, 1929, 1928, 1927, 1926, 1925, 1924, 1923, 1921, 1920
1121 HINNEN AVE	2020, 2017, 2014, 2010, 2006, 2004, 2003, 2001, 2000, 1999, 1996, 1995, 1992, 1991, 1990, 1986, 1985, 1981, 1980, 1976, 1975, 1972, 1971, 1970, 1969, 1967, 1966, 1965, 1964, 1963, 1962, 1961, 1960, 1958, 1957, 1956, 1955, 1954, 1952, 1951, 1950, 1949, 1948, 1947, 1946, 1945, 1944, 1942, 1940, 1939, 1938, 1937, 1936, 1935, 1934, 1933, 1932, 1931, 1930, 1929, 1928, 1927, 1926, 1925, 1924, 1923, 1921, 1920
1121 HINNEN AVE	2020, 2017, 2014, 2006, 2005, 2004, 2003, 2001, 2000, 1999, 1996, 1995, 1992, 1991, 1990, 1986, 1985, 1981, 1980, 1976, 1975, 1972, 1971, 1970, 1969, 1967, 1966, 1965, 1964, 1963, 1962, 1961, 1960, 1958, 1957, 1956, 1955, 1954, 1952, 1951, 1950, 1949, 1948, 1947, 1946, 1945, 1944, 1942, 1940, 1939, 1938, 1937, 1936, 1935, 1934, 1933, 1932, 1931, 1930, 1929, 1928, 1927, 1926, 1925, 1924, 1923, 1921, 1920
1121 HINNEN AVE	2020, 2017, 2014, 2010, 2006, 2005, 2004, 2001, 2000, 1999, 1996, 1995, 1992, 1991, 1990, 1986, 1985, 1981, 1980, 1976, 1975, 1972, 1971, 1970, 1969, 1967, 1966, 1965, 1964, 1963, 1962, 1961, 1960, 1958, 1957, 1956, 1955, 1954, 1952, 1951, 1950, 1949, 1948, 1947, 1946, 1945, 1944, 1942, 1940, 1939, 1938, 1937, 1936, 1935, 1934, 1933, 1932, 1931, 1930, 1929, 1928, 1927, 1926, 1925, 1924, 1923, 1921, 1920
1121 HINNEN AVE	2020, 2017, 2014, 2010, 2006, 2005, 2004, 2003, 2001, 1999, 1996, 1995, 1992, 1991, 1990, 1986, 1985, 1981, 1980, 1976, 1975, 1972, 1971, 1970, 1969, 1967, 1966, 1965, 1964, 1963, 1962, 1961, 1960, 1958, 1957, 1956, 1955, 1954, 1952, 1951, 1950, 1949, 1948, 1947, 1946, 1945, 1944, 1942, 1940, 1939, 1938, 1937, 1936, 1935, 1934, 1933, 1932, 1931, 1930, 1929, 1928, 1927, 1926, 1925, 1924, 1923, 1921, 1920
1121 HINNEN AVE	2020, 2017, 2014, 2010, 2006, 2005, 2004, 2003, 2001, 2000, 1999, 1996, 1992, 1991, 1990, 1986, 1985, 1981, 1980, 1976, 1975, 1972, 1971, 1970, 1969, 1967, 1966, 1965, 1964, 1963, 1962, 1961, 1960, 1958, 1957, 1956, 1955, 1954, 1952, 1951, 1950, 1949, 1948, 1947, 1946, 1945, 1944, 1942, 1940, 1939, 1938, 1937, 1936, 1935, 1934, 1933, 1932, 1931, 1930, 1929, 1928, 1927, 1926, 1925, 1924, 1923, 1921, 1920
1121 S HINNEN AVE	2020, 2017, 2014, 2010, 2006, 2005, 2004, 2003, 2001, 2000, 1999, 1996, 1995, 1991, 1990, 1986, 1985, 1981, 1980, 1976, 1975, 1972, 1971, 1970, 1969, 1967, 1966, 1965, 1964, 1963, 1962, 1961, 1960, 1958, 1957, 1956, 1955, 1954, 1952, 1951, 1950, 1949, 1948, 1947, 1946, 1945, 1944, 1942, 1940, 1939, 1938, 1937, 1936, 1935, 1934, 1933, 1932, 1931, 1930, 1929, 1928, 1927, 1926, 1925, 1924, 1923, 1921, 1920

FINDINGS

Address Researched	Address Not Identified in Research Source
1127 HINNEN AVE	2020, 2017, 2014, 2010, 2006, 2005, 2004, 2003, 2001, 2000, 1999, 1996, 1995, 1992, 1991, 1990, 1986, 1985, 1981, 1980, 1976, 1975, 1972, 1970, 1969, 1967, 1966, 1965, 1964, 1963, 1962, 1961, 1960, 1958, 1957, 1956, 1955, 1954, 1952, 1951, 1950, 1949, 1948, 1947, 1946, 1945, 1944, 1942, 1940, 1939, 1938, 1937, 1936, 1935, 1934, 1933, 1932, 1931, 1930, 1929, 1928, 1927, 1926, 1925, 1924, 1923, 1921, 1920
1127 HINNEN AVE	2020, 2017, 2014, 2010, 2006, 2005, 2004, 2003, 2001, 2000, 1999, 1996, 1992, 1991, 1990, 1986, 1985, 1981, 1980, 1976, 1975, 1972, 1971, 1970, 1969, 1967, 1966, 1965, 1964, 1963, 1962, 1961, 1960, 1958, 1957, 1956, 1955, 1954, 1952, 1951, 1950, 1949, 1948, 1947, 1946, 1945, 1944, 1942, 1940, 1939, 1938, 1937, 1936, 1935, 1934, 1933, 1932, 1931, 1930, 1929, 1928, 1927, 1926, 1925, 1924, 1923, 1921, 1920
1127 HINNEN AVE	2020, 2017, 2014, 2010, 2006, 2005, 2004, 2003, 2001, 1999, 1996, 1995, 1992, 1991, 1990, 1986, 1985, 1981, 1980, 1976, 1975, 1972, 1971, 1970, 1969, 1967, 1966, 1965, 1964, 1963, 1962, 1961, 1960, 1958, 1957, 1956, 1955, 1954, 1952, 1951, 1950, 1949, 1948, 1947, 1946, 1945, 1944, 1942, 1940, 1939, 1938, 1937, 1936, 1935, 1934, 1933, 1932, 1931, 1930, 1929, 1928, 1927, 1926, 1925, 1924, 1923, 1921, 1920
1127 HINNEN AVE	2020, 2017, 2014, 2010, 2006, 2005, 2004, 2001, 2000, 1999, 1996, 1995, 1992, 1991, 1990, 1986, 1985, 1981, 1980, 1976, 1975, 1972, 1971, 1970, 1969, 1967, 1966, 1965, 1964, 1963, 1962, 1961, 1960, 1958, 1957, 1956, 1955, 1954, 1952, 1951, 1950, 1949, 1948, 1947, 1946, 1945, 1944, 1942, 1940, 1939, 1938, 1937, 1936, 1935, 1934, 1933, 1932, 1931, 1930, 1929, 1928, 1927, 1926, 1925, 1924, 1923, 1921, 1920
1127 HINNEN AVE	2020, 2017, 2014, 2006, 2005, 2004, 2003, 2001, 2000, 1999, 1996, 1995, 1992, 1991, 1990, 1986, 1985, 1981, 1980, 1976, 1975, 1972, 1971, 1970, 1969, 1967, 1966, 1965, 1964, 1963, 1962, 1961, 1960, 1958, 1957, 1956, 1955, 1954, 1952, 1951, 1950, 1949, 1948, 1947, 1946, 1945, 1944, 1942, 1940, 1939, 1938, 1937, 1936, 1935, 1934, 1933, 1932, 1931, 1930, 1929, 1928, 1927, 1926, 1925, 1924, 1923, 1921, 1920
1127 HINNEN AVE	2020, 2017, 2014, 2010, 2006, 2004, 2003, 2001, 2000, 1999, 1996, 1995, 1992, 1991, 1990, 1986, 1985, 1981, 1980, 1976, 1975, 1972, 1971, 1970, 1969, 1967, 1966, 1965, 1964, 1963, 1962, 1961, 1960, 1958, 1957, 1956, 1955, 1954, 1952, 1951, 1950, 1949, 1948, 1947, 1946, 1945, 1944, 1942, 1940, 1939, 1938, 1937, 1936, 1935, 1934, 1933, 1932, 1931, 1930, 1929, 1928, 1927, 1926, 1925, 1924, 1923, 1921, 1920
1127 HINNEN AVE	2020, 2017, 2010, 2006, 2005, 2004, 2003, 2001, 2000, 1999, 1996, 1995, 1992, 1991, 1990, 1986, 1985, 1981, 1980, 1976, 1975, 1972, 1971, 1970, 1969, 1967, 1966, 1965, 1964, 1963, 1962, 1961, 1960, 1958, 1957, 1956, 1955, 1954, 1952, 1951, 1950, 1949, 1948, 1947, 1946, 1945, 1944, 1942, 1940, 1939, 1938, 1937, 1936, 1935, 1934, 1933, 1932, 1931, 1930, 1929, 1928, 1927, 1926, 1925, 1924, 1923, 1921, 1920
1127 S HINNEN AVE	2020, 2017, 2014, 2010, 2006, 2005, 2004, 2003, 2001, 2000, 1999, 1996, 1995, 1991, 1990, 1986, 1985, 1981, 1980, 1976, 1975, 1972, 1971, 1970, 1969, 1967, 1966, 1965, 1964, 1963, 1962, 1961, 1960, 1958, 1957, 1956, 1955, 1954, 1952, 1951, 1950, 1949, 1948, 1947, 1946, 1945, 1944, 1942, 1940, 1939, 1938, 1937, 1936, 1935, 1934, 1933, 1932, 1931, 1930, 1929, 1928, 1927, 1926, 1925, 1924, 1923, 1921, 1920
1133 HINNEN AVE	2020, 2017, 2014, 2010, 2006, 2005, 2004, 2003, 2001, 2000, 1999, 1996, 1995, 1992, 1991, 1990, 1986, 1985, 1981, 1980, 1976, 1975, 1972, 1970, 1969, 1967, 1966, 1965, 1964, 1963, 1962, 1961, 1960, 1958, 1957, 1956, 1955, 1954, 1952, 1951, 1950, 1949, 1948, 1947, 1946, 1945, 1944, 1942, 1940, 1939, 1938, 1937, 1936, 1935, 1934, 1933, 1932, 1931, 1930, 1929, 1928, 1927, 1926, 1925, 1924, 1923, 1921, 1920

FINDINGS

Address Researched	Address Not Identified in Research Source
1133 HINNEN AVE	2020, 2017, 2014, 2010, 2006, 2005, 2004, 2003, 2001, 2000, 1999, 1996, 1995, 1992, 1991, 1990, 1986, 1985, 1981, 1980, 1976, 1975, 1972, 1971, 1970, 1969, 1967, 1965, 1964, 1963, 1962, 1961, 1960, 1958, 1957, 1956, 1955, 1954, 1952, 1951, 1950, 1949, 1948, 1947, 1946, 1945, 1944, 1942, 1940, 1939, 1938, 1937, 1936, 1935, 1934, 1933, 1932, 1931, 1930, 1929, 1928, 1927, 1926, 1925, 1924, 1923, 1921, 1920
1133 HINNEN AVE	2020, 2017, 2010, 2006, 2005, 2004, 2003, 2001, 2000, 1999, 1996, 1995, 1992, 1991, 1990, 1986, 1985, 1981, 1980, 1976, 1975, 1972, 1971, 1970, 1969, 1967, 1966, 1965, 1964, 1963, 1962, 1961, 1960, 1958, 1957, 1956, 1955, 1954, 1952, 1951, 1950, 1949, 1948, 1947, 1946, 1945, 1944, 1942, 1940, 1939, 1938, 1937, 1936, 1935, 1934, 1933, 1932, 1931, 1930, 1929, 1928, 1927, 1926, 1925, 1924, 1923, 1921, 1920
1133 HINNEN AVE	2017, 2014, 2010, 2006, 2005, 2004, 2003, 2001, 2000, 1999, 1996, 1995, 1992, 1991, 1990, 1986, 1985, 1981, 1980, 1976, 1975, 1972, 1971, 1970, 1969, 1967, 1966, 1965, 1964, 1963, 1962, 1961, 1960, 1958, 1957, 1956, 1955, 1954, 1952, 1951, 1950, 1949, 1948, 1947, 1946, 1945, 1944, 1942, 1940, 1939, 1938, 1937, 1936, 1935, 1934, 1933, 1932, 1931, 1930, 1929, 1928, 1927, 1926, 1925, 1924, 1923, 1921, 1920
1133 HINNEN AVE	2020, 2017, 2014, 2010, 2006, 2004, 2003, 2001, 2000, 1999, 1996, 1995, 1992, 1991, 1990, 1986, 1985, 1981, 1980, 1976, 1975, 1972, 1971, 1970, 1969, 1967, 1966, 1965, 1964, 1963, 1962, 1961, 1960, 1958, 1957, 1956, 1955, 1954, 1952, 1951, 1950, 1949, 1948, 1947, 1946, 1945, 1944, 1942, 1940, 1939, 1938, 1937, 1936, 1935, 1934, 1933, 1932, 1931, 1930, 1929, 1928, 1927, 1926, 1925, 1924, 1923, 1921, 1920
1133 HINNEN AVE	2020, 2017, 2014, 2006, 2005, 2004, 2003, 2001, 2000, 1999, 1996, 1995, 1992, 1991, 1990, 1986, 1985, 1981, 1980, 1976, 1975, 1972, 1971, 1970, 1969, 1967, 1966, 1965, 1964, 1963, 1962, 1961, 1960, 1958, 1957, 1956, 1955, 1954, 1952, 1951, 1950, 1949, 1948, 1947, 1946, 1945, 1944, 1942, 1940, 1939, 1938, 1937, 1936, 1935, 1934, 1933, 1932, 1931, 1930, 1929, 1928, 1927, 1926, 1925, 1924, 1923, 1921, 1920
1133 HINNEN AVE	2020, 2017, 2014, 2010, 2006, 2005, 2004, 2001, 2000, 1999, 1996, 1995, 1992, 1991, 1990, 1986, 1985, 1981, 1980, 1976, 1975, 1972, 1971, 1970, 1969, 1967, 1966, 1965, 1964, 1963, 1962, 1961, 1960, 1958, 1957, 1956, 1955, 1954, 1952, 1951, 1950, 1949, 1948, 1947, 1946, 1945, 1944, 1942, 1940, 1939, 1938, 1937, 1936, 1935, 1934, 1933, 1932, 1931, 1930, 1929, 1928, 1927, 1926, 1925, 1924, 1923, 1921, 1920
1133 HINNEN AVE	2020, 2017, 2014, 2010, 2006, 2005, 2004, 2003, 2001, 1999, 1996, 1995, 1992, 1991, 1990, 1986, 1985, 1981, 1980, 1976, 1975, 1972, 1971, 1970, 1969, 1967, 1966, 1965, 1964, 1963, 1962, 1961, 1960, 1958, 1957, 1956, 1955, 1954, 1952, 1951, 1950, 1949, 1948, 1947, 1946, 1945, 1944, 1942, 1940, 1939, 1938, 1937, 1936, 1935, 1934, 1933, 1932, 1931, 1930, 1929, 1928, 1927, 1926, 1925, 1924, 1923, 1921, 1920
1133 HINNEN AVE	2020, 2017, 2014, 2010, 2006, 2005, 2004, 2003, 2001, 2000, 1999, 1996, 1992, 1991, 1990, 1986, 1985, 1981, 1980, 1976, 1975, 1972, 1971, 1970, 1969, 1967, 1966, 1965, 1964, 1963, 1962, 1961, 1960, 1958, 1957, 1956, 1955, 1954, 1952, 1951, 1950, 1949, 1948, 1947, 1946, 1945, 1944, 1942, 1940, 1939, 1938, 1937, 1936, 1935, 1934, 1933, 1932, 1931, 1930, 1929, 1928, 1927, 1926, 1925, 1924, 1923, 1921, 1920
1137 HINNEN AVE	2020, 2017, 2014, 2010, 2006, 2005, 2004, 2003, 2001, 2000, 1999, 1996, 1992, 1991, 1990, 1986, 1985, 1981, 1980, 1976, 1975, 1972, 1971, 1970, 1969, 1967, 1966, 1965, 1964, 1963, 1962, 1961, 1960, 1958, 1957, 1956, 1955, 1954, 1952, 1951, 1950, 1949, 1948, 1947, 1946, 1945, 1944, 1942, 1940, 1939, 1938, 1937, 1936, 1935, 1934, 1933, 1932, 1931, 1930, 1929, 1928, 1927, 1926, 1925, 1924, 1923, 1921, 1920

FINDINGS

Address Researched	Address Not Identified in Research Source
1137 HINNEN AVE	2020, 2017, 2014, 2010, 2006, 2005, 2004, 2003, 2001, 1999, 1996, 1995, 1992, 1991, 1990, 1986, 1985, 1981, 1980, 1976, 1975, 1972, 1971, 1970, 1969, 1967, 1966, 1965, 1964, 1963, 1962, 1961, 1960, 1958, 1957, 1956, 1955, 1954, 1952, 1951, 1950, 1949, 1948, 1947, 1946, 1945, 1944, 1942, 1940, 1939, 1938, 1937, 1936, 1935, 1934, 1933, 1932, 1931, 1930, 1929, 1928, 1927, 1926, 1925, 1924, 1923, 1921, 1920
1137 HINNEN AVE	2020, 2017, 2014, 2010, 2006, 2005, 2004, 2001, 2000, 1999, 1996, 1995, 1992, 1991, 1990, 1986, 1985, 1981, 1980, 1976, 1975, 1972, 1971, 1970, 1969, 1967, 1966, 1965, 1964, 1963, 1962, 1961, 1960, 1958, 1957, 1956, 1955, 1954, 1952, 1951, 1950, 1949, 1948, 1947, 1946, 1945, 1944, 1942, 1940, 1939, 1938, 1937, 1936, 1935, 1934, 1933, 1932, 1931, 1930, 1929, 1928, 1927, 1926, 1925, 1924, 1923, 1921, 1920
1137 HINNEN AVE	2020, 2017, 2014, 2006, 2005, 2004, 2003, 2001, 2000, 1999, 1996, 1995, 1992, 1991, 1990, 1986, 1985, 1981, 1980, 1976, 1975, 1972, 1971, 1970, 1969, 1967, 1966, 1965, 1964, 1963, 1962, 1961, 1960, 1958, 1957, 1956, 1955, 1954, 1952, 1951, 1950, 1949, 1948, 1947, 1946, 1945, 1944, 1942, 1940, 1939, 1938, 1937, 1936, 1935, 1934, 1933, 1932, 1931, 1930, 1929, 1928, 1927, 1926, 1925, 1924, 1923, 1921, 1920
1137 HINNEN AVE	2017, 2014, 2010, 2006, 2005, 2004, 2003, 2001, 2000, 1999, 1996, 1995, 1992, 1991, 1990, 1986, 1985, 1981, 1980, 1976, 1975, 1972, 1971, 1970, 1969, 1967, 1966, 1965, 1964, 1963, 1962, 1961, 1960, 1958, 1957, 1956, 1955, 1954, 1952, 1951, 1950, 1949, 1948, 1947, 1946, 1945, 1944, 1942, 1940, 1939, 1938, 1937, 1936, 1935, 1934, 1933, 1932, 1931, 1930, 1929, 1928, 1927, 1926, 1925, 1924, 1923, 1921, 1920
1137 HINNEN AVE	2020, 2017, 2010, 2006, 2005, 2004, 2003, 2001, 2000, 1999, 1996, 1995, 1992, 1991, 1990, 1986, 1985, 1981, 1980, 1976, 1975, 1972, 1971, 1970, 1969, 1967, 1966, 1965, 1964, 1963, 1962, 1961, 1960, 1958, 1957, 1956, 1955, 1954, 1952, 1951, 1950, 1949, 1948, 1947, 1946, 1945, 1944, 1942, 1940, 1939, 1938, 1937, 1936, 1935, 1934, 1933, 1932, 1931, 1930, 1929, 1928, 1927, 1926, 1925, 1924, 1923, 1921, 1920
1137 HINNEN AVE	2020, 2017, 2014, 2010, 2006, 2005, 2004, 2003, 2001, 2000, 1999, 1996, 1995, 1992, 1991, 1990, 1986, 1985, 1981, 1980, 1976, 1975, 1972, 1971, 1970, 1969, 1967, 1966, 1965, 1964, 1963, 1962, 1961, 1960, 1958, 1957, 1956, 1955, 1954, 1952, 1951, 1950, 1949, 1948, 1947, 1946, 1945, 1944, 1942, 1940, 1939, 1938, 1937, 1936, 1935, 1934, 1933, 1932, 1931, 1930, 1929, 1928, 1927, 1926, 1925, 1924, 1923, 1921, 1920
1137 S HINNEN AVE	2020, 2017, 2014, 2010, 2006, 2005, 2004, 2003, 2001, 2000, 1999, 1996, 1995, 1991, 1990, 1986, 1985, 1981, 1980, 1976, 1975, 1972, 1971, 1970, 1969, 1967, 1966, 1965, 1964, 1963, 1962, 1961, 1960, 1958, 1957, 1956, 1955, 1954, 1952, 1951, 1950, 1949, 1948, 1947, 1946, 1945, 1944, 1942, 1940, 1939, 1938, 1937, 1936, 1935, 1934, 1933, 1932, 1931, 1930, 1929, 1928, 1927, 1926, 1925, 1924, 1923, 1921, 1920
1145 HINNEN AVE	2020, 2017, 2014, 2010, 2006, 2005, 2004, 2003, 2001, 2000, 1999, 1996, 1995, 1992, 1991, 1990, 1986, 1985, 1981, 1980, 1976, 1975, 1972, 1970, 1969, 1967, 1966, 1965, 1964, 1963, 1962, 1961, 1960, 1958, 1957, 1956, 1955, 1954, 1952, 1951, 1950, 1949, 1948, 1947, 1946, 1945, 1944, 1942, 1940, 1939, 1938, 1937, 1936, 1935, 1934, 1933, 1932, 1931, 1930, 1929, 1928, 1927, 1926, 1925, 1924, 1923, 1921, 1920
1145 HINNEN AVE	2020, 2017, 2010, 2006, 2005, 2004, 2003, 2001, 2000, 1999, 1996, 1995, 1992, 1991, 1990, 1986, 1985, 1981, 1980, 1976, 1975, 1972, 1971, 1970, 1969, 1967, 1966, 1965, 1964, 1963, 1962, 1961, 1960, 1958, 1957, 1956, 1955, 1954, 1952, 1951, 1950, 1949, 1948, 1947, 1946, 1945, 1944, 1942, 1940, 1939, 1938, 1937, 1936, 1935, 1934, 1933, 1932, 1931, 1930, 1929, 1928, 1927, 1926, 1925, 1924, 1923, 1921, 1920

FINDINGS

Address Researched	Address Not Identified in Research Source
1145 HINNEN AVE	2017, 2014, 2010, 2006, 2005, 2004, 2003, 2001, 2000, 1999, 1996, 1995, 1992, 1991, 1990, 1986, 1985, 1981, 1980, 1976, 1975, 1972, 1971, 1970, 1969, 1967, 1966, 1965, 1964, 1963, 1962, 1961, 1960, 1958, 1957, 1956, 1955, 1954, 1952, 1951, 1950, 1949, 1948, 1947, 1946, 1945, 1944, 1942, 1940, 1939, 1938, 1937, 1936, 1935, 1934, 1933, 1932, 1931, 1930, 1929, 1928, 1927, 1926, 1925, 1924, 1923, 1921, 1920
1145 HINNEN AVE	2020, 2017, 2014, 2006, 2005, 2004, 2003, 2001, 2000, 1999, 1996, 1995, 1992, 1991, 1990, 1986, 1985, 1981, 1980, 1976, 1975, 1972, 1971, 1970, 1969, 1967, 1966, 1965, 1964, 1963, 1962, 1961, 1960, 1958, 1957, 1956, 1955, 1954, 1952, 1951, 1950, 1949, 1948, 1947, 1946, 1945, 1944, 1942, 1940, 1939, 1938, 1937, 1936, 1935, 1934, 1933, 1932, 1931, 1930, 1929, 1928, 1927, 1926, 1925, 1924, 1923, 1921, 1920
1145 HINNEN AVE	2020, 2017, 2014, 2010, 2006, 2004, 2003, 2001, 2000, 1999, 1996, 1995, 1992, 1991, 1990, 1986, 1985, 1981, 1980, 1976, 1975, 1972, 1971, 1970, 1969, 1967, 1966, 1965, 1964, 1963, 1962, 1961, 1960, 1958, 1957, 1956, 1955, 1954, 1952, 1951, 1950, 1949, 1948, 1947, 1946, 1945, 1944, 1942, 1940, 1939, 1938, 1937, 1936, 1935, 1934, 1933, 1932, 1931, 1930, 1929, 1928, 1927, 1926, 1925, 1924, 1923, 1921, 1920
FINDINGS

Address Researched	Address Not Identified in Research Source
1151 HINNEN AVE	2020, 2017, 2014, 2010, 2006, 2005, 2004, 2003, 2001, 1999, 1996, 1995, 1992, 1991, 1990, 1986, 1985, 1981, 1980, 1976, 1975, 1972, 1971, 1970, 1969, 1967, 1966, 1965, 1964, 1963, 1962, 1961, 1960, 1958, 1957, 1956, 1955, 1954, 1952, 1951, 1950, 1949, 1948, 1947, 1946, 1945, 1944, 1942, 1940, 1939, 1938, 1937, 1936, 1935, 1934, 1933, 1932, 1931, 1930, 1929, 1928, 1927, 1926, 1925, 1924, 1923, 1921, 1920
1151 HINNEN AVE	2020, 2017, 2014, 2010, 2006, 2004, 2003, 2001, 2000, 1999, 1996, 1995, 1992, 1991, 1990, 1986, 1985, 1981, 1980, 1976, 1975, 1972, 1971, 1970, 1969, 1967, 1966, 1965, 1964, 1963, 1962, 1961, 1960, 1958, 1957, 1956, 1955, 1954, 1952, 1951, 1950, 1949, 1948, 1947, 1946, 1945, 1944, 1942, 1940, 1939, 1938, 1937, 1936, 1935, 1934, 1933, 1932, 1931, 1930, 1929, 1928, 1927, 1926, 1925, 1924, 1923, 1921, 1920
1151 HINNEN AVE	2020, 2017, 2014, 2006, 2005, 2004, 2003, 2001, 2000, 1999, 1996, 1995, 1992, 1991, 1990, 1986, 1985, 1981, 1980, 1976, 1975, 1972, 1971, 1970, 1969, 1967, 1966, 1965, 1964, 1963, 1962, 1961, 1960, 1958, 1957, 1956, 1955, 1954, 1952, 1951, 1950, 1949, 1948, 1947, 1946, 1945, 1944, 1942, 1940, 1939, 1938, 1937, 1936, 1935, 1934, 1933, 1932, 1931, 1930, 1929, 1928, 1927, 1926, 1925, 1924, 1923, 1921, 1920
1151 HINNEN AVE	2017, 2014, 2010, 2006, 2005, 2004, 2003, 2001, 2000, 1999, 1996, 1995, 1992, 1991, 1990, 1986, 1985, 1981, 1980, 1976, 1975, 1972, 1971, 1970, 1969, 1967, 1966, 1965, 1964, 1963, 1962, 1961, 1960, 1958, 1957, 1956, 1955, 1954, 1952, 1951, 1950, 1949, 1948, 1947, 1946, 1945, 1944, 1942, 1940, 1939, 1938, 1937, 1936, 1935, 1934, 1933, 1932, 1931, 1930, 1929, 1928, 1927, 1926, 1925, 1924, 1923, 1921, 1920
1152 HINNEN AVE	2020, 2017, 2014, 2010, 2006, 2005, 2004, 2003, 2001, 2000, 1999, 1996, 1995, 1992, 1991, 1990, 1986, 1985, 1981, 1980, 1976, 1975, 1972, 1971, 1970, 1969, 1967, 1965, 1964, 1963, 1962, 1961, 1960, 1958, 1957, 1956, 1955, 1954, 1952, 1951, 1950, 1949, 1948, 1947, 1946, 1945, 1944, 1942, 1940, 1939, 1938, 1937, 1936, 1935, 1934, 1933, 1932, 1931, 1930, 1929, 1928, 1927, 1926, 1925, 1924, 1923, 1921, 1920
1157 HINNEN AVE	2020, 2017, 2014, 2010, 2006, 2005, 2004, 2003, 2001, 2000, 1999, 1996, 1995, 1992, 1991, 1990, 1986, 1985, 1981, 1980, 1976, 1975, 1972, 1970, 1969, 1967, 1966, 1965, 1964, 1963, 1962, 1961, 1960, 1958, 1957, 1956, 1955, 1954, 1952, 1951, 1950, 1949, 1948, 1947, 1946, 1945, 1944, 1942, 1940, 1939, 1938, 1937, 1936, 1935, 1934, 1933, 1932, 1931, 1930, 1929, 1928, 1927, 1926, 1925, 1924, 1923, 1921, 1920
1157 HINNEN AVE	2017, 2014, 2010, 2006, 2005, 2004, 2003, 2001, 2000, 1999, 1996, 1995, 1992, 1991, 1990, 1986, 1985, 1981, 1980, 1976, 1975, 1972, 1971, 1970, 1969, 1967, 1966, 1965, 1964, 1963, 1962, 1961, 1960, 1958, 1957, 1956, 1955, 1954, 1952, 1951, 1950, 1949, 1948, 1947, 1946, 1945, 1944, 1942, 1940, 1939, 1938, 1937, 1936, 1935, 1934, 1933, 1932, 1931, 1930, 1929, 1928, 1927, 1926, 1925, 1924, 1923, 1921, 1920
1157 HINNEN AVE	2020, 2017, 2010, 2006, 2005, 2004, 2003, 2001, 2000, 1999, 1996, 1995, 1992, 1991, 1990, 1986, 1985, 1981, 1980, 1976, 1975, 1972, 1971, 1970, 1969, 1967, 1966, 1965, 1964, 1963, 1962, 1961, 1960, 1958, 1957, 1956, 1955, 1954, 1952, 1951, 1950, 1949, 1948, 1947, 1946, 1945, 1944, 1942, 1940, 1939, 1938, 1937, 1936, 1935, 1934, 1933, 1932, 1931, 1930, 1929, 1928, 1927, 1926, 1925, 1924, 1923, 1921, 1920
1157 HINNEN AVE	2020, 2017, 2014, 2006, 2005, 2004, 2003, 2001, 2000, 1999, 1996, 1995, 1992, 1991, 1990, 1986, 1985, 1981, 1980, 1976, 1975, 1972, 1971, 1970, 1969, 1967, 1966, 1965, 1964, 1963, 1962, 1961, 1960, 1958, 1957, 1956, 1955, 1954, 1952, 1951, 1950, 1949, 1948, 1947, 1946, 1945, 1944, 1942, 1940, 1939, 1938, 1937, 1936, 1935, 1934, 1933, 1932, 1931, 1930, 1929, 1928, 1927, 1926, 1925, 1924, 1923, 1921, 1920

FINDINGS

Address Researched	Address Not Identified in Research Source
1157 HINNEN AVE	2020, 2017, 2014, 2010, 2006, 2004, 2003, 2001, 2000, 1999, 1996, 1995, 1992, 1991, 1990, 1986, 1985, 1981, 1980, 1976, 1975, 1972, 1971, 1970, 1969, 1967, 1966, 1965, 1964, 1963, 1962, 1961, 1960, 1958, 1957, 1956, 1955, 1954, 1952, 1951, 1950, 1949, 1948, 1947, 1946, 1945, 1944, 1942, 1940, 1939, 1938, 1937, 1936, 1935, 1934, 1933, 1932, 1931, 1930, 1929, 1928, 1927, 1926, 1925, 1924, 1923, 1921, 1920
1157 HINNEN AVE	2020, 2017, 2014, 2010, 2006, 2005, 2004, 2003, 2001, 1999, 1996, 1995, 1992, 1991, 1990, 1986, 1985, 1981, 1980, 1976, 1975, 1972, 1971, 1970, 1969, 1967, 1966, 1965, 1964, 1963, 1962, 1961, 1960, 1958, 1957, 1956, 1955, 1954, 1952, 1951, 1950, 1949, 1948, 1947, 1946, 1945, 1944, 1942, 1940, 1939, 1938, 1937, 1936, 1935, 1934, 1933, 1932, 1931, 1930, 1929, 1928, 1927, 1926, 1925, 1924, 1923, 1921, 1920
1157 HINNEN AVE	2020, 2017, 2014, 2010, 2006, 2005, 2004, 2003, 2001, 2000, 1999, 1996, 1992, 1991, 1990, 1986, 1985, 1981, 1980, 1976, 1975, 1972, 1971, 1970, 1969, 1967, 1966, 1965, 1964, 1963, 1962, 1961, 1960, 1958, 1957, 1956, 1955, 1954, 1952, 1951, 1950, 1949, 1948, 1947, 1946, 1945, 1944, 1942, 1940, 1939, 1938, 1937, 1936, 1935, 1934, 1933, 1932, 1931, 1930, 1929, 1928, 1927, 1926, 1925, 1924, 1923, 1921, 1920
1157 HINNEN AVE	2020, 2017, 2014, 2010, 2006, 2005, 2004, 2001, 2000, 1999, 1996, 1995, 1992, 1991, 1990, 1986, 1985, 1981, 1980, 1976, 1975, 1972, 1971, 1970, 1969, 1967, 1966, 1965, 1964, 1963, 1962, 1961, 1960, 1958, 1957, 1956, 1955, 1954, 1952, 1951, 1950, 1949, 1948, 1947, 1946, 1945, 1944, 1942, 1940, 1939, 1938, 1937, 1936, 1935, 1934, 1933, 1932, 1931, 1930, 1929, 1928, 1927, 1926, 1925, 1924, 1923, 1921, 1920
1157 S HINNEN AVE	2020, 2017, 2014, 2010, 2006, 2005, 2004, 2003, 2001, 2000, 1999, 1996, 1995, 1991, 1990, 1986, 1985, 1981, 1980, 1976, 1975, 1972, 1971, 1970, 1969, 1967, 1966, 1965, 1964, 1963, 1962, 1961, 1960, 1958, 1957, 1956, 1955, 1954, 1952, 1951, 1950, 1949, 1948, 1947, 1946, 1945, 1944, 1942, 1940, 1939, 1938, 1937, 1936, 1935, 1934, 1933, 1932, 1931, 1930, 1929, 1928, 1927, 1926, 1925, 1924, 1923, 1921, 1920
1163 HINNEN AVE	2020, 2017, 2014, 2010, 2006, 2005, 2004, 2003, 2001, 2000, 1999, 1996, 1995, 1992, 1991, 1990, 1986, 1985, 1981, 1980, 1976, 1975, 1972, 1970, 1969, 1967, 1966, 1965, 1964, 1963, 1962, 1961, 1960, 1958, 1957, 1956, 1955, 1954, 1952, 1951, 1950, 1949, 1948, 1947, 1946, 1945, 1944, 1942, 1940, 1939, 1938, 1937, 1936, 1935, 1934, 1933, 1932, 1931, 1930, 1929, 1928, 1927, 1926, 1925, 1924, 1923, 1921, 1920
1163 HINNEN AVE	2020, 2017, 2014, 2010, 2006, 2005, 2004, 2001, 2000, 1999, 1996, 1995, 1992, 1991, 1990, 1986, 1985, 1981, 1980, 1976, 1975, 1972, 1971, 1970, 1969, 1967, 1966, 1965, 1964, 1963, 1962, 1961, 1960, 1958, 1957, 1956, 1955, 1954, 1952, 1951, 1950, 1949, 1948, 1947, 1946, 1945, 1944, 1942, 1940, 1939, 1938, 1937, 1936, 1935, 1934, 1933, 1932, 1931, 1930, 1929, 1928, 1927, 1926, 1925, 1924, 1923, 1921, 1920
1163 HINNEN AVE	2020, 2017, 2014, 2010, 2006, 2005, 2004, 2003, 2001, 2000, 1999, 1996, 1992, 1991, 1990, 1986, 1985, 1981, 1980, 1976, 1975, 1972, 1971, 1970, 1969, 1967, 1966, 1965, 1964, 1963, 1962, 1961, 1960, 1958, 1957, 1956, 1955, 1954, 1952, 1951, 1950, 1949, 1948, 1947, 1946, 1945, 1944, 1942, 1940, 1939, 1938, 1937, 1936, 1935, 1934, 1933, 1932, 1931, 1930, 1929, 1928, 1927, 1926, 1925, 1924, 1923, 1921, 1920
1163 HINNEN AVE	2020, 2017, 2014, 2010, 2006, 2005, 2004, 2003, 2001, 1999, 1996, 1995, 1992, 1991, 1990, 1986, 1985, 1981, 1980, 1976, 1975, 1972, 1971, 1970, 1969, 1967, 1966, 1965, 1964, 1963, 1962, 1961, 1960, 1958, 1957, 1956, 1955, 1954, 1952, 1951, 1950, 1949, 1948, 1947, 1946, 1945, 1944, 1942, 1940, 1939, 1938, 1937, 1936, 1935, 1934, 1933, 1932, 1931, 1930, 1929, 1928, 1927, 1926, 1925, 1924, 1923, 1921, 1920

FINDINGS

Address Researched	Address Not Identified in Research Source
1163 HINNEN AVE	2020, 2017, 2014, 2010, 2006, 2004, 2003, 2001, 2000, 1999, 1996, 1995, 1992, 1991, 1990, 1986, 1985, 1981, 1980, 1976, 1975, 1972, 1971, 1970, 1969, 1967, 1966, 1965, 1964, 1963, 1962, 1961, 1960, 1958, 1957, 1956, 1955, 1954, 1952, 1951, 1950, 1949, 1948, 1947, 1946, 1945, 1944, 1942, 1940, 1939, 1938, 1937, 1936, 1935, 1934, 1933, 1932, 1931, 1930, 1929, 1928, 1927, 1926, 1925, 1924, 1923, 1921, 1920
1163 HINNEN AVE	2020, 2017, 2014, 2006, 2005, 2004, 2003, 2001, 2000, 1999, 1996, 1995, 1992, 1991, 1990, 1986, 1985, 1981, 1980, 1976, 1975, 1972, 1971, 1970, 1969, 1967, 1966, 1965, 1964, 1963, 1962, 1961, 1960, 1958, 1957, 1956, 1955, 1954, 1952, 1951, 1950, 1949, 1948, 1947, 1946, 1945, 1944, 1942, 1940, 1939, 1938, 1937, 1936, 1935, 1934, 1933, 1932, 1931, 1930, 1929, 1928, 1927, 1926, 1925, 1924, 1923, 1921, 1920
1163 HINNEN AVE	2020, 2017, 2010, 2006, 2005, 2004, 2003, 2001, 2000, 1999, 1996, 1995, 1992, 1991, 1990, 1986, 1985, 1981, 1980, 1976, 1975, 1972, 1971, 1970, 1969, 1967, 1966, 1965, 1964, 1963, 1962, 1961, 1960, 1958, 1957, 1956, 1955, 1954, 1952, 1951, 1950, 1949, 1948, 1947, 1946, 1945, 1944, 1942, 1940, 1939, 1938, 1937, 1936, 1935, 1934, 1933, 1932, 1931, 1930, 1929, 1928, 1927, 1926, 1925, 1924, 1923, 1921, 1920
1163 HINNEN AVE	2017, 2014, 2010, 2006, 2005, 2004, 2003, 2001, 2000, 1999, 1996, 1995, 1992, 1991, 1990, 1986, 1985, 1981, 1980, 1976, 1975, 1972, 1971, 1970, 1969, 1967, 1966, 1965, 1964, 1963, 1962, 1961, 1960, 1958, 1957, 1956, 1955, 1954, 1952, 1951, 1950, 1949, 1948, 1947, 1946, 1945, 1944, 1942, 1940, 1939, 1938, 1937, 1936, 1935, 1934, 1933, 1932, 1931, 1930, 1929, 1928, 1927, 1926, 1925, 1924, 1923, 1921, 1920
1174 BARFORD AVE	2017, 2014, 2010, 2006, 2005, 2004, 2003, 2001, 2000, 1999, 1996, 1995, 1992, 1991, 1990, 1986, 1985, 1981, 1980, 1976, 1975, 1972, 1971, 1970, 1969, 1967, 1966, 1965, 1964, 1963, 1962, 1961, 1960, 1958, 1957, 1956, 1955, 1954, 1952, 1951, 1950, 1949, 1948, 1947, 1946, 1945, 1944, 1942, 1940, 1939, 1938, 1937, 1936, 1935, 1934, 1933, 1932, 1931, 1930, 1929, 1928, 1927, 1926, 1925, 1924, 1923, 1921, 1920
1174 BARFORD AVE	2020, 2017, 2010, 2006, 2005, 2004, 2003, 2001, 2000, 1999, 1996, 1995, 1992, 1991, 1990, 1986, 1985, 1981, 1980, 1976, 1975, 1972, 1971, 1970, 1969, 1967, 1966, 1965, 1964, 1963, 1962, 1961, 1960, 1958, 1957, 1956, 1955, 1954, 1952, 1951, 1950, 1949, 1948, 1947, 1946, 1945, 1944, 1942, 1940, 1939, 1938, 1937, 1936, 1935, 1934, 1933, 1932, 1931, 1930, 1929, 1928, 1927, 1926, 1925, 1924, 1923, 1921, 1920
1174 BARFORD AVE	2020, 2017, 2014, 2006, 2005, 2004, 2003, 2001, 2000, 1999, 1996, 1995, 1992, 1991, 1990, 1986, 1985, 1981, 1980, 1976, 1975, 1972, 1971, 1970, 1969, 1967, 1966, 1965, 1964, 1963, 1962, 1961, 1960, 1958, 1957, 1956, 1955, 1954, 1952, 1951, 1950, 1949, 1948, 1947, 1946, 1945, 1944, 1942, 1940, 1939, 1938, 1937, 1936, 1935, 1934, 1933, 1932, 1931, 1930, 1929, 1928, 1927, 1926, 1925, 1924, 1923, 1921, 1920
1174 BARFORD AVE	2020, 2017, 2014, 2010, 2006, 2004, 2003, 2001, 2000, 1999, 1996, 1995, 1992, 1991, 1990, 1986, 1985, 1981, 1980, 1976, 1975, 1972, 1971, 1970, 1969, 1967, 1966, 1965, 1964, 1963, 1962, 1961, 1960, 1958, 1957, 1956, 1955, 1954, 1952, 1951, 1950, 1949, 1948, 1947, 1946, 1945, 1944, 1942, 1940, 1939, 1938, 1937, 1936, 1935, 1934, 1933, 1932, 1931, 1930, 1929, 1928, 1927, 1926, 1925, 1924, 1923, 1921, 1920
1174 BARFORD AVE	2020, 2017, 2014, 2010, 2006, 2005, 2004, 2003, 2001, 2000, 1999, 1996, 1992, 1991, 1990, 1986, 1985, 1981, 1980, 1976, 1975, 1972, 1971, 1970, 1969, 1967, 1966, 1965, 1964, 1963, 1962, 1961, 1960, 1958, 1957, 1956, 1955, 1954, 1952, 1951, 1950, 1949, 1948, 1947, 1946, 1945, 1944, 1942, 1940, 1939, 1938, 1937, 1936, 1935, 1934, 1933, 1932, 1931, 1930, 1929, 1928, 1927, 1926, 1925, 1924, 1923, 1921, 1920

FINDINGS

Address Researched	Address Not Identified in Research Source
1174 BARFORD AVE	2020, 2017, 2014, 2010, 2006, 2005, 2004, 2003, 2001, 1999, 1996, 1995, 1992, 1991, 1990, 1986, 1985, 1981, 1980, 1976, 1975, 1972, 1971, 1970, 1969, 1967, 1966, 1965, 1964, 1963, 1962, 1961, 1960, 1958, 1957, 1956, 1955, 1954, 1952, 1951, 1950, 1949, 1948, 1947, 1946, 1945, 1944, 1942, 1940, 1939, 1938, 1937, 1936, 1935, 1934, 1933, 1932, 1931, 1930, 1929, 1928, 1927, 1926, 1925, 1924, 1923, 1921, 1920
1189 HINNEN AVE	2020, 2017, 2014, 2010, 2006, 2005, 2004, 2003, 2001, 2000, 1999, 1996, 1992, 1991, 1990, 1986, 1985, 1981, 1980, 1976, 1975, 1972, 1971, 1970, 1969, 1967, 1966, 1965, 1964, 1963, 1962, 1961, 1960, 1958, 1957, 1956, 1955, 1954, 1952, 1951, 1950, 1949, 1948, 1947, 1946, 1945, 1944, 1942, 1940, 1939, 1938, 1937, 1936, 1935, 1934, 1933, 1932, 1931, 1930, 1929, 1928, 1927, 1926, 1925, 1924, 1923, 1921, 1920
1202 BARFORD AVE	2020, 2017, 2014, 2010, 2006, 2005, 2004, 2003, 2001, 2000, 1999, 1996, 1992, 1991, 1990, 1986, 1985, 1981, 1980, 1976, 1975, 1972, 1971, 1970, 1969, 1967, 1966, 1965, 1964, 1963, 1962, 1961, 1960, 1958, 1957, 1956, 1955, 1954, 1952, 1951, 1950, 1949, 1948, 1947, 1946, 1945, 1944, 1942, 1940, 1939, 1938, 1937, 1936, 1935, 1934, 1933, 1932, 1931, 1930, 1929, 1928, 1927, 1926, 1925, 1924, 1923, 1921, 1920
FINDINGS

Address Researched	Address Not Identified in Research Source
1206 BARFORD AVE	2020, 2017, 2014, 2010, 2006, 2005, 2004, 2003, 2001, 2000, 1999, 1996, 1995, 1992, 1991, 1990, 1986, 1985, 1981, 1980, 1976, 1975, 1972, 1971, 1970, 1969, 1967, 1965, 1964, 1963, 1962, 1961, 1960, 1958, 1957, 1956, 1955, 1954, 1952, 1951, 1950, 1949, 1948, 1947, 1946, 1945, 1944, 1942, 1940, 1939, 1938, 1937, 1936, 1935, 1934, 1933, 1932, 1931, 1930, 1929, 1928, 1927, 1926, 1925, 1924, 1923, 1921, 1920
1206 BARFORD AVE	2020, 2017, 2010, 2006, 2005, 2004, 2003, 2001, 2000, 1999, 1996, 1995, 1992, 1991, 1990, 1986, 1985, 1981, 1980, 1976, 1975, 1972, 1971, 1970, 1969, 1967, 1966, 1965, 1964, 1963, 1962, 1961, 1960, 1958, 1957, 1956, 1955, 1954, 1952, 1951, 1950, 1949, 1948, 1947, 1946, 1945, 1944, 1942, 1940, 1939, 1938, 1937, 1936, 1935, 1934, 1933, 1932, 1931, 1930, 1929, 1928, 1927, 1926, 1925, 1924, 1923, 1921, 1920
1206 BARFORD AVE	2017, 2014, 2010, 2006, 2005, 2004, 2003, 2001, 2000, 1999, 1996, 1995, 1992, 1991, 1990, 1986, 1985, 1981, 1980, 1976, 1975, 1972, 1971, 1970, 1969, 1967, 1966, 1965, 1964, 1963, 1962, 1961, 1960, 1958, 1957, 1956, 1955, 1954, 1952, 1951, 1950, 1949, 1948, 1947, 1946, 1945, 1944, 1942, 1940, 1939, 1938, 1937, 1936, 1935, 1934, 1933, 1932, 1931, 1930, 1929, 1928, 1927, 1926, 1925, 1924, 1923, 1921, 1920
1206 BARFORD AVE	2020, 2017, 2014, 2006, 2005, 2004, 2003, 2001, 2000, 1999, 1996, 1995, 1992, 1991, 1990, 1986, 1985, 1981, 1980, 1976, 1975, 1972, 1971, 1970, 1969, 1967, 1966, 1965, 1964, 1963, 1962, 1961, 1960, 1958, 1957, 1956, 1955, 1954, 1952, 1951, 1950, 1949, 1948, 1947, 1946, 1945, 1944, 1942, 1940, 1939, 1938, 1937, 1936, 1935, 1934, 1933, 1932, 1931, 1930, 1929, 1928, 1927, 1926, 1925, 1924, 1923, 1921, 1920
1206 BARFORD AVE	2020, 2017, 2014, 2010, 2006, 2004, 2003, 2001, 2000, 1999, 1996, 1995, 1992, 1991, 1990, 1986, 1985, 1981, 1980, 1976, 1975, 1972, 1971, 1970, 1969, 1967, 1966, 1965, 1964, 1963, 1962, 1961, 1960, 1958, 1957, 1956, 1955, 1954, 1952, 1951, 1950, 1949, 1948, 1947, 1946, 1945, 1944, 1942, 1940, 1939, 1938, 1937, 1936, 1935, 1934, 1933, 1932, 1931, 1930, 1929, 1928, 1927, 1926, 1925, 1924, 1923, 1921, 1920
1206 BARFORD AVE	2020, 2017, 2014, 2010, 2006, 2005, 2004, 2003, 2001, 1999, 1996, 1995, 1992, 1991, 1990, 1986, 1985, 1981, 1980, 1976, 1975, 1972, 1971, 1970, 1969, 1967, 1966, 1965, 1964, 1963, 1962, 1961, 1960, 1958, 1957, 1956, 1955, 1954, 1952, 1951, 1950, 1949, 1948, 1947, 1946, 1945, 1944, 1942, 1940, 1939, 1938, 1937, 1936, 1935, 1934, 1933, 1932, 1931, 1930, 1929, 1928, 1927, 1926, 1925, 1924, 1923, 1921, 1920
1206 BARFORD AVE	2020, 2017, 2014, 2010, 2006, 2005, 2004, 2003, 2001, 2000, 1999, 1996, 1992, 1991, 1990, 1986, 1985, 1981, 1980, 1976, 1975, 1972, 1971, 1970, 1969, 1967, 1966, 1965, 1964, 1963, 1962, 1961, 1960, 1958, 1957, 1956, 1955, 1954, 1952, 1951, 1950, 1949, 1948, 1947, 1946, 1945, 1944, 1942, 1940, 1939, 1938, 1937, 1936, 1935, 1934, 1933, 1932, 1931, 1930, 1929, 1928, 1927, 1926, 1925, 1924, 1923, 1921, 1920
1206 S BARFORD AVE	2020, 2017, 2014, 2010, 2006, 2005, 2004, 2003, 2001, 2000, 1999, 1996, 1995, 1991, 1990, 1986, 1985, 1981, 1980, 1976, 1975, 1972, 1971, 1970, 1969, 1967, 1966, 1965, 1964, 1963, 1962, 1961, 1960, 1958, 1957, 1956, 1955, 1954, 1952, 1951, 1950, 1949, 1948, 1947, 1946, 1945, 1944, 1942, 1940, 1939, 1938, 1937, 1936, 1935, 1934, 1933, 1932, 1931, 1930, 1929, 1928, 1927, 1926, 1925, 1924, 1923, 1921, 1920
1212 BARFORD AVE	2020, 2017, 2014, 2010, 2006, 2004, 2003, 2001, 2000, 1999, 1996, 1995, 1992, 1991, 1990, 1986, 1985, 1981, 1980, 1976, 1975, 1972, 1971, 1970, 1969, 1967, 1966, 1965, 1964, 1963, 1962, 1961, 1960, 1958, 1957, 1956, 1955, 1954, 1952, 1951, 1950, 1949, 1948, 1947, 1946, 1945, 1944, 1942, 1940, 1939, 1938, 1937, 1936, 1935, 1934, 1933, 1932, 1931, 1930, 1929, 1928, 1927, 1926, 1925, 1924, 1923, 1921, 1920

FINDINGS

Address Researched	Address Not Identified in Research Source
1212 BARFORD AVE	2020, 2017, 2014, 2006, 2005, 2004, 2003, 2001, 2000, 1999, 1996, 1995, 1992, 1991, 1990, 1986, 1985, 1981, 1980, 1976, 1975, 1972, 1971, 1970, 1969, 1967, 1966, 1965, 1964, 1963, 1962, 1961, 1960, 1958, 1957, 1956, 1955, 1954, 1952, 1951, 1950, 1949, 1948, 1947, 1946, 1945, 1944, 1942, 1940, 1939, 1938, 1937, 1936, 1935, 1934, 1933, 1932, 1931, 1930, 1929, 1928, 1927, 1926, 1925, 1924, 1923, 1921, 1920
1212 BARFORD AVE	2020, 2017, 2010, 2006, 2005, 2004, 2003, 2001, 2000, 1999, 1996, 1995, 1992, 1991, 1990, 1986, 1985, 1981, 1980, 1976, 1975, 1972, 1971, 1970, 1969, 1967, 1966, 1965, 1964, 1963, 1962, 1961, 1960, 1958, 1957, 1956, 1955, 1954, 1952, 1951, 1950, 1949, 1948, 1947, 1946, 1945, 1944, 1942, 1940, 1939, 1938, 1937, 1936, 1935, 1934, 1933, 1932, 1931, 1930, 1929, 1928, 1927, 1926, 1925, 1924, 1923, 1921, 1920
16152 E GALE AVE	2020, 2017, 2014, 2010, 2006, 2005, 2004, 2003, 2001, 2000, 1999, 1996, 1995, 1991, 1990, 1986, 1985, 1981, 1980, 1976, 1975, 1972, 1971, 1970, 1969, 1967, 1966, 1965, 1964, 1963, 1962, 1961, 1960, 1958, 1957, 1956, 1955, 1954, 1952, 1951, 1950, 1949, 1948, 1947, 1946, 1945, 1944, 1942, 1940, 1939, 1938, 1937, 1936, 1935, 1934, 1933, 1932, 1931, 1930, 1929, 1928, 1927, 1926, 1925, 1924, 1923, 1921, 1920
16152 GALE AVE	2020, 2017, 2014, 2010, 2006, 2005, 2004, 2003, 2001, 2000, 1999, 1996, 1992, 1991, 1990, 1986, 1985, 1981, 1980, 1976, 1975, 1972, 1971, 1970, 1969, 1967, 1966, 1965, 1964, 1963, 1962, 1961, 1960, 1958, 1957, 1956, 1955, 1954, 1952, 1951, 1950, 1949, 1948, 1947, 1946, 1945, 1944, 1942, 1940, 1939, 1938, 1937, 1936, 1935, 1934, 1933, 1932, 1931, 1930, 1929, 1928, 1927, 1926, 1925, 1924, 1923, 1921, 1920
16152 GALE AVE	2020, 2017, 2014, 2010, 2006, 2005, 2004, 2003, 2001, 2000, 1999, 1996, 1995, 1992, 1991, 1990, 1986, 1985, 1981, 1980, 1976, 1975, 1972, 1971, 1970, 1969, 1967, 1966, 1965, 1964, 1963, 1962, 1961, 1960, 1958, 1957, 1956, 1955, 1954, 1952, 1951, 1950, 1949, 1948, 1947, 1946, 1945, 1944, 1942, 1940, 1939, 1938, 1937, 1936, 1935, 1934, 1933, 1932, 1931, 1930, 1929, 1928, 1927, 1926, 1925, 1924, 1923, 1921, 1920
16152 GALE AVE	2020, 2017, 2010, 2006, 2005, 2004, 2003, 2001, 2000, 1999, 1996, 1995, 1992, 1991, 1990, 1986, 1985, 1981, 1980, 1976, 1975, 1972, 1971, 1970, 1969, 1967, 1966, 1965, 1964, 1963, 1962, 1961, 1960, 1958, 1957, 1956, 1955, 1954, 1952, 1951, 1950, 1949, 1948, 1947, 1946, 1945, 1944, 1942, 1940, 1939, 1938, 1937, 1936, 1935, 1934, 1933, 1932, 1931, 1930, 1929, 1928, 1927, 1926, 1925, 1924, 1923, 1921, 1920
16152 GALE AVE	2017, 2014, 2010, 2006, 2005, 2004, 2003, 2001, 2000, 1999, 1996, 1995, 1992, 1991, 1990, 1986, 1985, 1981, 1980, 1976, 1975, 1972, 1971, 1970, 1969, 1967, 1966, 1965, 1964, 1963, 1962, 1961, 1960, 1958, 1957, 1956, 1955, 1954, 1952, 1951, 1950, 1949, 1948, 1947, 1946, 1945, 1944, 1942, 1940, 1939, 1938, 1937, 1936, 1935, 1934, 1933, 1932, 1931, 1930, 1929, 1928, 1927, 1926, 1925, 1924, 1923, 1921, 1920
16152 GALE AVE	2020, 2017, 2014, 2006, 2005, 2004, 2003, 2001, 2000, 1999, 1996, 1995, 1992, 1991, 1990, 1986, 1985, 1981, 1980, 1976, 1975, 1972, 1971, 1970, 1969, 1967, 1966, 1965, 1964, 1963, 1962, 1961, 1960, 1958, 1957, 1956, 1955, 1954, 1952, 1951, 1950, 1949, 1948, 1947, 1946, 1945, 1944, 1942, 1940, 1939, 1938, 1937, 1936, 1935, 1934, 1933, 1932, 1931, 1930, 1929, 1928, 1927, 1926, 1925, 1924, 1923, 1921, 1920
16152 GALE AVE	2020, 2017, 2014, 2010, 2006, 2004, 2003, 2001, 2000, 1999, 1996, 1995, 1992, 1991, 1990, 1986, 1985, 1981, 1980, 1976, 1975, 1972, 1971, 1970, 1969, 1967, 1966, 1965, 1964, 1963, 1962, 1961, 1960, 1958, 1957, 1956, 1955, 1954, 1952, 1951, 1950, 1949, 1948, 1947, 1946, 1945, 1944, 1942, 1940, 1939, 1938, 1937, 1936, 1935, 1934, 1933, 1932, 1931, 1930, 1929, 1928, 1927, 1926, 1925, 1924, 1923, 1921, 1920

FINDINGS

Address Researched	Address Not Identified in Research Source
16152 GALE AVE	2020, 2017, 2014, 2010, 2006, 2005, 2004, 2001, 2000, 1999, 1996, 1995, 1992, 1991, 1990, 1986, 1985, 1981, 1980, 1976, 1975, 1972, 1971, 1970, 1969, 1967, 1966, 1965, 1964, 1963, 1962, 1961, 1960, 1958, 1957, 1956, 1955, 1954, 1952, 1951, 1950, 1949, 1948, 1947, 1946, 1945, 1944, 1942, 1940, 1939, 1938, 1937, 1936, 1935, 1934, 1933, 1932, 1931, 1930, 1929, 1928, 1927, 1926, 1925, 1924, 1923, 1921, 1920
16157 E GALE AVE	2020, 2017, 2014, 2010, 2006, 2005, 2004, 2003, 2001, 2000, 1999, 1996, 1995, 1991, 1990, 1986, 1985, 1981, 1980, 1976, 1975, 1972, 1971, 1970, 1969, 1967, 1966, 1965, 1964, 1963, 1962, 1961, 1960, 1958, 1957, 1956, 1955, 1954, 1952, 1951, 1950, 1949, 1948, 1947, 1946, 1945, 1944, 1942, 1940, 1939, 1938, 1937, 1936, 1935, 1934, 1933, 1932, 1931, 1930, 1929, 1928, 1927, 1926, 1925, 1924, 1923, 1921, 1920
16157 GALE AVE	2020, 2017, 2014, 2010, 2006, 2005, 2004, 2003, 2001, 2000, 1999, 1996, 1992, 1991, 1990, 1986, 1985, 1981, 1980, 1976, 1975, 1972, 1971, 1970, 1969, 1967, 1966, 1965, 1964, 1963, 1962, 1961, 1960, 1958, 1957, 1956, 1955, 1954, 1952, 1951, 1950, 1949, 1948, 1947, 1946, 1945, 1944, 1942, 1940, 1939, 1938, 1937, 1936, 1935, 1934, 1933, 1932, 1931, 1930, 1929, 1928, 1927, 1926, 1925, 1924, 1923, 1921, 1920
16269 FOLGER ST	2020, 2017, 2010, 2006, 2005, 2004, 2003, 2001, 2000, 1999, 1996, 1995, 1992, 1991, 1990, 1986, 1985, 1981, 1980, 1976, 1975, 1972, 1971, 1970, 1969, 1967, 1966, 1965, 1964, 1963, 1962, 1961, 1960, 1958, 1957, 1956, 1955, 1954, 1952, 1951, 1950, 1949, 1948, 1947, 1946, 1945, 1944, 1942, 1940, 1939, 1938, 1937, 1936, 1935, 1934, 1933, 1932, 1931, 1930, 1929, 1928, 1927, 1926, 1925, 1924, 1923, 1921, 1920
16269 FOLGER ST	2020, 2017, 2014, 2010, 2006, 2005, 2004, 2003, 2001, 2000, 1999, 1996, 1995, 1992, 1991, 1990, 1986, 1985, 1981, 1980, 1976, 1975, 1972, 1970, 1969, 1967, 1966, 1965, 1964, 1963, 1962, 1961, 1960, 1958, 1957, 1956, 1955, 1954, 1952, 1951, 1950, 1949, 1948, 1947, 1946, 1945, 1944, 1942, 1940, 1939, 1938, 1937, 1936, 1935, 1934, 1933, 1932, 1931, 1930, 1929, 1928, 1927, 1926, 1925, 1924, 1923, 1921, 1920
16269 GALE AVE	2020, 2017, 2014, 2010, 2006, 2004, 2003, 2001, 2000, 1999, 1996, 1995, 1992, 1991, 1990, 1986, 1985, 1981, 1980, 1976, 1975, 1972, 1971, 1970, 1969, 1967, 1966, 1965, 1964, 1963, 1962, 1961, 1960, 1958, 1957, 1956, 1955, 1954, 1952, 1951, 1950, 1949, 1948, 1947, 1946, 1945, 1944, 1942, 1940, 1939, 1938, 1937, 1936, 1935, 1934, 1933, 1932, 1931, 1930, 1929, 1928, 1927, 1926, 1925, 1924, 1923, 1921, 1920
16273 GALE AVE	2020, 2017, 2014, 2010, 2006, 2004, 2003, 2001, 2000, 1999, 1996, 1995, 1992, 1991, 1990, 1986, 1985, 1981, 1980, 1976, 1975, 1972, 1971, 1970, 1969, 1967, 1966, 1965, 1964, 1963, 1962, 1961, 1960, 1958, 1957, 1956, 1955, 1954, 1952, 1951, 1950, 1949, 1948, 1947, 1946, 1945, 1944, 1942, 1940, 1939, 1938, 1937, 1936, 1935, 1934, 1933, 1932, 1931, 1930, 1929, 1928, 1927, 1926, 1925, 1924, 1923, 1921, 1920
16273 GALE AVE	2017, 2014, 2010, 2006, 2005, 2004, 2003, 2001, 2000, 1999, 1996, 1995, 1992, 1991, 1990, 1986, 1985, 1981, 1980, 1976, 1975, 1972, 1971, 1970, 1969, 1967, 1966, 1965, 1964, 1963, 1962, 1961, 1960, 1958, 1957, 1956, 1955, 1954, 1952, 1951, 1950, 1949, 1948, 1947, 1946, 1945, 1944, 1942, 1940, 1939, 1938, 1937, 1936, 1935, 1934, 1933, 1932, 1931, 1930, 1929, 1928, 1927, 1926, 1925, 1924, 1923, 1921, 1920
16273 GALE AVE	2020, 2017, 2014, 2010, 2006, 2005, 2004, 2001, 2000, 1999, 1996, 1995, 1992, 1991, 1990, 1986, 1985, 1981, 1980, 1976, 1975, 1972, 1971, 1970, 1969, 1967, 1966, 1965, 1964, 1963, 1962, 1961, 1960, 1958, 1957, 1956, 1955, 1954, 1952, 1951, 1950, 1949, 1948, 1947, 1946, 1945, 1944, 1942, 1940, 1939, 1938, 1937, 1936, 1935, 1934, 1933, 1932, 1931, 1930, 1929, 1928, 1927, 1926, 1925, 1924, 1923, 1921, 1920

FINDINGS

Address Researched	Address Not Identified in Research Source
16275 FOLGER ST	2020, 2017, 2014, 2010, 2006, 2005, 2004, 2003, 2001, 1999, 1996, 1995, 1992, 1991, 1990, 1986, 1985, 1981, 1980, 1976, 1975, 1972, 1971, 1970, 1969, 1967, 1966, 1965, 1964, 1963, 1962, 1961, 1960, 1958, 1957, 1956, 1955, 1954, 1952, 1951, 1950, 1949, 1948, 1947, 1946, 1945, 1944, 1942, 1940, 1939, 1938, 1937, 1936, 1935, 1934, 1933, 1932, 1931, 1930, 1929, 1928, 1927, 1926, 1925, 1924, 1923, 1921, 1920
16275 FOLGER ST	2020, 2017, 2014, 2010, 2006, 2005, 2004, 2003, 2001, 2000, 1999, 1996, 1992, 1991, 1990, 1986, 1985, 1981, 1980, 1976, 1975, 1972, 1971, 1970, 1969, 1967, 1966, 1965, 1964, 1963, 1962, 1961, 1960, 1958, 1957, 1956, 1955, 1954, 1952, 1951, 1950, 1949, 1948, 1947, 1946, 1945, 1944, 1942, 1940, 1939, 1938, 1937, 1936, 1935, 1934, 1933, 1932, 1931, 1930, 1929, 1928, 1927, 1926, 1925, 1924, 1923, 1921, 1920
16275 FOLGER ST	2017, 2014, 2010, 2006, 2005, 2004, 2003, 2001, 2000, 1999, 1996, 1995, 1992, 1991, 1990, 1986, 1985, 1981, 1980, 1976, 1975, 1972, 1971, 1970, 1969, 1967, 1966, 1965, 1964, 1963, 1962, 1961, 1960, 1958, 1957, 1956, 1955, 1954, 1952, 1951, 1950, 1949, 1948, 1947, 1946, 1945, 1944, 1942, 1940, 1939, 1938, 1937, 1936, 1935, 1934, 1933, 1932, 1931, 1930, 1929, 1928, 1927, 1926, 1925, 1924, 1923, 1921, 1920
16275 FOLGER ST	2020, 2017, 2010, 2006, 2005, 2004, 2003, 2001, 2000, 1999, 1996, 1995, 1992, 1991, 1990, 1986, 1985, 1981, 1980, 1976, 1975, 1972, 1971, 1970, 1969, 1967, 1966, 1965, 1964, 1963, 1962, 1961, 1960, 1958, 1957, 1956, 1955, 1954, 1952, 1951, 1950, 1949, 1948, 1947, 1946, 1945, 1944, 1942, 1940, 1939, 1938, 1937, 1936, 1935, 1934, 1933, 1932, 1931, 1930, 1929, 1928, 1927, 1926, 1925, 1924, 1923, 1921, 1920
16275 FOLGER ST	2020, 2017, 2014, 2010, 2006, 2004, 2003, 2001, 2000, 1999, 1996, 1995, 1992, 1991, 1990, 1986, 1985, 1981, 1980, 1976, 1975, 1972, 1971, 1970, 1969, 1967, 1966, 1965, 1964, 1963, 1962, 1961, 1960, 1958, 1957, 1956, 1955, 1954, 1952, 1951, 1950, 1949, 1948, 1947, 1946, 1945, 1944, 1942, 1940, 1939, 1938, 1937, 1936, 1935, 1934, 1933, 1932, 1931, 1930, 1929, 1928, 1927, 1926, 1925, 1924, 1923, 1921, 1920
16275 FOLGER ST	2020, 2017, 2014, 2006, 2005, 2004, 2003, 2001, 2000, 1999, 1996, 1995, 1992, 1991, 1990, 1986, 1985, 1981, 1980, 1976, 1975, 1972, 1971, 1970, 1969, 1967, 1966, 1965, 1964, 1963, 1962, 1961, 1960, 1958, 1957, 1956, 1955, 1954, 1952, 1951, 1950, 1949, 1948, 1947, 1946, 1945, 1944, 1942, 1940, 1939, 1938, 1937, 1936, 1935, 1934, 1933, 1932, 1931, 1930, 1929, 1928, 1927, 1926, 1925, 1924, 1923, 1921, 1920
16275 FOLGER ST	2020, 2017, 2014, 2010, 2006, 2005, 2004, 2003, 2001, 2000, 1999, 1996, 1995, 1992, 1991, 1990, 1986, 1985, 1981, 1980, 1976, 1975, 1972, 1971, 1970, 1969, 1967, 1966, 1965, 1964, 1963, 1962, 1961, 1960, 1958, 1957, 1956, 1955, 1954, 1952, 1951, 1950, 1949, 1948, 1947, 1946, 1945, 1944, 1942, 1940, 1939, 1938, 1937, 1936, 1935, 1934, 1933, 1932, 1931, 1930, 1929, 1928, 1927, 1926, 1925, 1924, 1923, 1921, 1920
16277 GALE AVE	2020, 2017, 2010, 2006, 2005, 2004, 2003, 2001, 2000, 1999, 1996, 1995, 1992, 1991, 1990, 1986, 1985, 1981, 1980, 1976, 1975, 1972, 1971, 1970, 1969, 1967, 1966, 1965, 1964, 1963, 1962, 1961, 1960, 1958, 1957, 1956, 1955, 1954, 1952, 1951, 1950, 1949, 1948, 1947, 1946, 1945, 1944, 1942, 1940, 1939, 1938, 1937, 1936, 1935, 1934, 1933, 1932, 1931, 1930, 1929, 1928, 1927, 1926, 1925, 1924, 1923, 1921, 1920
16277 GALE AVE	2017, 2014, 2010, 2006, 2005, 2004, 2003, 2001, 2000, 1999, 1996, 1995, 1992, 1991, 1990, 1986, 1985, 1981, 1980, 1976, 1975, 1972, 1971, 1970, 1969, 1967, 1966, 1965, 1964, 1963, 1962, 1961, 1960, 1958, 1957, 1956, 1955, 1954, 1952, 1951, 1950, 1949, 1948, 1947, 1946, 1945, 1944, 1942, 1940, 1939, 1938, 1937, 1936, 1935, 1934, 1933, 1932, 1931, 1930, 1929, 1928, 1927, 1926, 1925, 1924, 1923, 1921, 1920

FINDINGS

Address Researched	Address Not Identified in Research Source
16277 GALE AVE	2020, 2017, 2014, 2010, 2006, 2005, 2004, 2001, 2000, 1999, 1996, 1995, 1992, 1991, 1990, 1986, 1985, 1981, 1980, 1976, 1975, 1972, 1971, 1970, 1969, 1967, 1966, 1965, 1964, 1963, 1962, 1961, 1960, 1958, 1957, 1956, 1955, 1954, 1952, 1951, 1950, 1949, 1948, 1947, 1946, 1945, 1944, 1942, 1940, 1939, 1938, 1937, 1936, 1935, 1934, 1933, 1932, 1931, 1930, 1929, 1928, 1927, 1926, 1925, 1924, 1923, 1921, 1920
16281 E FOLGER ST	2020, 2017, 2014, 2010, 2006, 2005, 2004, 2003, 2001, 2000, 1999, 1996, 1995, 1991, 1990, 1986, 1985, 1981, 1980, 1976, 1975, 1972, 1971, 1970, 1969, 1967, 1966, 1965, 1964, 1963, 1962, 1961, 1960, 1958, 1957, 1956, 1955, 1954, 1952, 1951, 1950, 1949, 1948, 1947, 1946, 1945, 1944, 1942, 1940, 1939, 1938, 1937, 1936, 1935, 1934, 1933, 1932, 1931, 1930, 1929, 1928, 1927, 1926, 1925, 1924, 1923, 1921, 1920
16281 FOLGER ST	2020, 2017, 2014, 2010, 2006, 2005, 2004, 2003, 2001, 2000, 1999, 1996, 1995, 1992, 1991, 1990, 1986, 1985, 1981, 1980, 1976, 1975, 1972, 1970, 1969, 1967, 1966, 1965, 1964, 1963, 1962, 1961, 1960, 1958, 1957, 1956, 1955, 1954, 1952, 1951, 1950, 1949, 1948, 1947, 1946, 1945, 1944, 1942, 1940, 1939, 1938, 1937, 1936, 1935, 1934, 1933, 1932, 1931, 1930, 1929, 1928, 1927, 1926, 1925, 1924, 1923, 1921, 1920
16281 FOLGER ST	2020, 2017, 2014, 2010, 2006, 2005, 2004, 2003, 2001, 1999, 1996, 1995, 1992, 1991, 1990, 1986, 1985, 1981, 1980, 1976, 1975, 1972, 1971, 1970, 1969, 1967, 1966, 1965, 1964, 1963, 1962, 1961, 1960, 1958, 1957, 1956, 1955, 1954, 1952, 1951, 1950, 1949, 1948, 1947, 1946, 1945, 1944, 1942, 1940, 1939, 1938, 1937, 1936, 1935, 1934, 1933, 1932, 1931, 1930, 1929, 1928, 1927, 1926, 1925, 1924, 1923, 1921, 1920
16281 FOLGER ST	2020, 2017, 2014, 2010, 2006, 2004, 2003, 2001, 2000, 1999, 1996, 1995, 1992, 1991, 1990, 1986, 1985, 1981, 1980, 1976, 1975, 1972, 1971, 1970, 1969, 1967, 1966, 1965, 1964, 1963, 1962, 1961, 1960, 1958, 1957, 1956, 1955, 1954, 1952, 1951, 1950, 1949, 1948, 1947, 1946, 1945, 1944, 1942, 1940, 1939, 1938, 1937, 1936, 1935, 1934, 1933, 1932, 1931, 1930, 1929, 1928, 1927, 1926, 1925, 1924, 1923, 1921, 1920

FINDINGS

Address Researched	Address Not Identified in Research Source
16281 GALE AVE	2020, 2017, 2014, 2010, 2006, 2004, 2003, 2001, 2000, 1999, 1996, 1995, 1992, 1991, 1990, 1986, 1985, 1981, 1980, 1976, 1975, 1972, 1971, 1970, 1969, 1967, 1966, 1965, 1964, 1963, 1962, 1961, 1960, 1958, 1957, 1956, 1955, 1954, 1952, 1951, 1950, 1949, 1948, 1947, 1946, 1945, 1944, 1942, 1940, 1939, 1938, 1937, 1936, 1935, 1934, 1933, 1932, 1931, 1930, 1929, 1928, 1927, 1926, 1925, 1924, 1923, 1921, 1920
16281 GALE AVE	2020, 2017, 2010, 2006, 2005, 2004, 2003, 2001, 2000, 1999, 1996, 1995, 1992, 1991, 1990, 1986, 1985, 1981, 1980, 1976, 1975, 1972, 1971, 1970, 1969, 1967, 1966, 1965, 1964, 1963, 1962, 1961, 1960, 1958, 1957, 1956, 1955, 1954, 1952, 1951, 1950, 1949, 1948, 1947, 1946, 1945, 1944, 1942, 1940, 1939, 1938, 1937, 1936, 1935, 1934, 1933, 1932, 1931, 1930, 1929, 1928, 1927, 1926, 1925, 1924, 1923, 1921, 1920
16281 GALE AVE	2017, 2014, 2010, 2006, 2005, 2004, 2003, 2001, 2000, 1999, 1996, 1995, 1992, 1991, 1990, 1986, 1985, 1981, 1980, 1976, 1975, 1972, 1971, 1970, 1969, 1967, 1966, 1965, 1964, 1963, 1962, 1961, 1960, 1958, 1957, 1956, 1955, 1954, 1952, 1951, 1950, 1949, 1948, 1947, 1946, 1945, 1944, 1942, 1940, 1939, 1938, 1937, 1936, 1935, 1934, 1933, 1932, 1931, 1930, 1929, 1928, 1927, 1926, 1925, 1924, 1923, 1921, 1920
16281 GALE AVE	2020, 2017, 2014, 2010, 2006, 2005, 2004, 2001, 2000, 1999, 1996, 1995, 1992, 1991, 1990, 1986, 1985, 1981, 1980, 1976, 1975, 1972, 1971, 1970, 1969, 1967, 1966, 1965, 1964, 1963, 1962, 1961, 1960, 1958, 1957, 1956, 1955, 1954, 1952, 1951, 1950, 1949, 1948, 1947, 1946, 1945, 1944, 1942, 1940, 1939, 1938, 1937, 1936, 1935, 1934, 1933, 1932, 1931, 1930, 1929, 1928, 1927, 1926, 1925, 1924, 1923, 1921, 1920
16285 GALE AVE	2017, 2014, 2010, 2006, 2005, 2004, 2003, 2001, 2000, 1999, 1996, 1995, 1992, 1991, 1990, 1986, 1985, 1981, 1980, 1976, 1975, 1972, 1971, 1970, 1969, 1967, 1966, 1965, 1964, 1963, 1962, 1961, 1960, 1958, 1957, 1956, 1955, 1954, 1952, 1951, 1950, 1949, 1948, 1947, 1946, 1945, 1944, 1942, 1940, 1939, 1938, 1937, 1936, 1935, 1934, 1933, 1932, 1931, 1930, 1929, 1928, 1927, 1926, 1925, 1924, 1923, 1921, 1920
16285 GALE AVE	2020, 2017, 2010, 2006, 2005, 2004, 2003, 2001, 2000, 1999, 1996, 1995, 1992, 1991, 1990, 1986, 1985, 1981, 1980, 1976, 1975, 1972, 1971, 1970, 1969, 1967, 1966, 1965, 1964, 1963, 1962, 1961, 1960, 1958, 1957, 1956, 1955, 1954, 1952, 1951, 1950, 1949, 1948, 1947, 1946, 1945, 1944, 1942, 1940, 1939, 1938, 1937, 1936, 1935, 1934, 1933, 1932, 1931, 1930, 1929, 1928, 1927, 1926, 1925, 1924, 1923, 1921, 1920
16285 GALE AVE	2020, 2017, 2014, 2010, 2006, 2004, 2003, 2001, 2000, 1999, 1996, 1995, 1992, 1991, 1990, 1986, 1985, 1981, 1980, 1976, 1975, 1972, 1971, 1970, 1969, 1967, 1966, 1965, 1964, 1963, 1962, 1961, 1960, 1958, 1957, 1956, 1955, 1954, 1952, 1951, 1950, 1949, 1948, 1947, 1946, 1945, 1944, 1942, 1940, 1939, 1938, 1937, 1936, 1935, 1934, 1933, 1932, 1931, 1930, 1929, 1928, 1927, 1926, 1925, 1924, 1923, 1921, 1920
16285 GALE AVE	2020, 2017, 2014, 2006, 2005, 2004, 2003, 2001, 2000, 1999, 1996, 1995, 1992, 1991, 1990, 1986, 1985, 1981, 1980, 1976, 1975, 1972, 1971, 1970, 1969, 1967, 1966, 1965, 1964, 1963, 1962, 1961, 1960, 1958, 1957, 1956, 1955, 1954, 1952, 1951, 1950, 1949, 1948, 1947, 1946, 1945, 1944, 1942, 1940, 1939, 1938, 1937, 1936, 1935, 1934, 1933, 1932, 1931, 1930, 1929, 1928, 1927, 1926, 1925, 1924, 1923, 1921, 1920
16289 GALE AVE	2020, 2017, 2014, 2006, 2005, 2004, 2003, 2001, 2000, 1999, 1996, 1995, 1992, 1991, 1990, 1986, 1985, 1981, 1980, 1976, 1975, 1972, 1971, 1970, 1969, 1967, 1966, 1965, 1964, 1963, 1962, 1961, 1960, 1958, 1957, 1956, 1955, 1954, 1952, 1951, 1950, 1949, 1948, 1947, 1946, 1945, 1944, 1942, 1940, 1939, 1938, 1937, 1936, 1935, 1934, 1933, 1932, 1931, 1930, 1929, 1928, 1927, 1926, 1925, 1924, 1923, 1921, 1920

FINDINGS

Address Researched	Address Not Identified in Research Source
16289 GALE AVE	2017, 2014, 2010, 2006, 2005, 2004, 2003, 2001, 2000, 1999, 1996, 1995, 1992, 1991, 1990, 1986, 1985, 1981, 1980, 1976, 1975, 1972, 1971, 1970, 1969, 1967, 1966, 1965, 1964, 1963, 1962, 1961, 1960, 1958, 1957, 1956, 1955, 1954, 1952, 1951, 1950, 1949, 1948, 1947, 1946, 1945, 1944, 1942, 1940, 1939, 1938, 1937, 1936, 1935, 1934, 1933, 1932, 1931, 1930, 1929, 1928, 1927, 1926, 1925, 1924, 1923, 1921, 1920
16289 GALE AVE	2020, 2017, 2014, 2010, 2006, 2005, 2004, 2001, 2000, 1999, 1996, 1995, 1992, 1991, 1990, 1986, 1985, 1981, 1980, 1976, 1975, 1972, 1971, 1970, 1969, 1967, 1966, 1965, 1964, 1963, 1962, 1961, 1960, 1958, 1957, 1956, 1955, 1954, 1952, 1951, 1950, 1949, 1948, 1947, 1946, 1945, 1944, 1942, 1940, 1939, 1938, 1937, 1936, 1935, 1934, 1933, 1932, 1931, 1930, 1929, 1928, 1927, 1926, 1925, 1924, 1923, 1921, 1920
16302 FOLGER ST	2020, 2017, 2014, 2010, 2006, 2004, 2003, 2001, 2000, 1999, 1996, 1995, 1992, 1991, 1990, 1986, 1985, 1981, 1980, 1976, 1975, 1972, 1971, 1970, 1969, 1967, 1966, 1965, 1964, 1963, 1962, 1961, 1960, 1958, 1957, 1956, 1955, 1954, 1952, 1951, 1950, 1949, 1948, 1947, 1946, 1945, 1944, 1942, 1940, 1939, 1938, 1937, 1936, 1935, 1934, 1933, 1932, 1931, 1930, 1929, 1928, 1927, 1926, 1925, 1924, 1923, 1921, 1920
16302 FOLGER ST	2020, 2017, 2014, 2006, 2005, 2004, 2003, 2001, 2000, 1999, 1996, 1995, 1992, 1991, 1990, 1986, 1985, 1981, 1980, 1976, 1975, 1972, 1971, 1970, 1969, 1967, 1966, 1965, 1964, 1963, 1962, 1961, 1960, 1958, 1957, 1956, 1955, 1954, 1952, 1951, 1950, 1949, 1948, 1947, 1946, 1945, 1944, 1942, 1940, 1939, 1938, 1937, 1936, 1935, 1934, 1933, 1932, 1931, 1930, 1929, 1928, 1927, 1926, 1925, 1924, 1923, 1921, 1920
16302 FOLGER ST	2020, 2017, 2010, 2006, 2005, 2004, 2003, 2001, 2000, 1999, 1996, 1995, 1992, 1991, 1990, 1986, 1985, 1981, 1980, 1976, 1975, 1972, 1971, 1970, 1969, 1967, 1966, 1965, 1964, 1963, 1962, 1961, 1960, 1958, 1957, 1956, 1955, 1954, 1952, 1951, 1950, 1949, 1948, 1947, 1946, 1945, 1944, 1942, 1940, 1939, 1938, 1937, 1936, 1935, 1934, 1933, 1932, 1931, 1930, 1929, 1928, 1927, 1926, 1925, 1924, 1923, 1921, 1920
16302 FOLGER ST	2017, 2014, 2010, 2006, 2005, 2004, 2003, 2001, 2000, 1999, 1996, 1995, 1992, 1991, 1990, 1986, 1985, 1981, 1980, 1976, 1975, 1972, 1971, 1970, 1969, 1967, 1966, 1965, 1964, 1963, 1962, 1961, 1960, 1958, 1957, 1956, 1955, 1954, 1952, 1951, 1950, 1949, 1948, 1947, 1946, 1945, 1944, 1942, 1940, 1939, 1938, 1937, 1936, 1935, 1934, 1933, 1932, 1931, 1930, 1929, 1928, 1927, 1926, 1925, 1924, 1923, 1921, 1920
16302 FOLGER ST	2020, 2017, 2014, 2010, 2006, 2005, 2004, 2003, 2001, 1999, 1996, 1995, 1992, 1991, 1990, 1986, 1985, 1981, 1980, 1976, 1975, 1972, 1971, 1970, 1969, 1967, 1966, 1965, 1964, 1963, 1962, 1961, 1960, 1958, 1957, 1956, 1955, 1954, 1952, 1951, 1950, 1949, 1948, 1947, 1946, 1945, 1944, 1942, 1940, 1939, 1938, 1937, 1936, 1935, 1934, 1933, 1932, 1931, 1930, 1929, 1928, 1927, 1926, 1925, 1924, 1923, 1921, 1920
16302 FOLGER ST	2020, 2017, 2014, 2010, 2006, 2005, 2004, 2003, 2001, 2000, 1999, 1996, 1992, 1991, 1990, 1986, 1985, 1981, 1980, 1976, 1975, 1972, 1971, 1970, 1969, 1967, 1966, 1965, 1964, 1963, 1962, 1961, 1960, 1958, 1957, 1956, 1955, 1954, 1952, 1951, 1950, 1949, 1948, 1947, 1946, 1945, 1944, 1942, 1940, 1939, 1938, 1937, 1936, 1935, 1934, 1933, 1932, 1931, 1930, 1929, 1928, 1927, 1926, 1925, 1924, 1923, 1921, 1920
16302 ROCHLEN ST	2020, 2017, 2014, 2010, 2006, 2005, 2004, 2001, 2000, 1999, 1996, 1995, 1992, 1991, 1990, 1986, 1985, 1981, 1980, 1976, 1975, 1972, 1971, 1970, 1969, 1967, 1966, 1965, 1964, 1963, 1962, 1961, 1960, 1958, 1957, 1956, 1955, 1954, 1952, 1951, 1950, 1949, 1948, 1947, 1946, 1945, 1944, 1942, 1940, 1939, 1938, 1937, 1936, 1935, 1934, 1933, 1932, 1931, 1930, 1929, 1928, 1927, 1926, 1925, 1924, 1923, 1921, 1920

FINDINGS

Address Researched	Address Not Identified in Research Source
16302 ROCHLEN ST	2020, 2017, 2014, 2010, 2006, 2005, 2004, 2003, 2001, 2000, 1999, 1996, 1995, 1992, 1991, 1990, 1986, 1985, 1981, 1980, 1976, 1975, 1972, 1971, 1970, 1969, 1967, 1965, 1964, 1963, 1962, 1961, 1960, 1958, 1957, 1956, 1955, 1954, 1952, 1951, 1950, 1949, 1948, 1947, 1946, 1945, 1944, 1942, 1940, 1939, 1938, 1937, 1936, 1935, 1934, 1933, 1932, 1931, 1930, 1929, 1928, 1927, 1926, 1925, 1924, 1923, 1921, 1920
16302 ROCHLEN ST	2020, 2017, 2014, 2010, 2006, 2005, 2004, 2003, 2001, 2000, 1999, 1996, 1995, 1992, 1991, 1990, 1986, 1985, 1981, 1980, 1976, 1975, 1972, 1971, 1970, 1969, 1967, 1966, 1965, 1964, 1963, 1962, 1961, 1958, 1956, 1955, 1954, 1952, 1951, 1950, 1949, 1948, 1947, 1946, 1945, 1944, 1942, 1940, 1939, 1938, 1937, 1936, 1935, 1934, 1933, 1932, 1931, 1930, 1929, 1928, 1927, 1926, 1925, 1924, 1923, 1921, 1920
16303 E FOLGER ST	2020, 2017, 2014, 2010, 2006, 2005, 2004, 2003, 2001, 2000, 1999, 1996, 1995, 1991, 1990, 1986, 1985, 1981, 1980, 1976, 1975, 1972, 1971, 1970, 1969, 1967, 1966, 1965, 1964, 1963, 1962, 1961, 1960, 1958, 1957, 1956, 1955, 1954, 1952, 1951, 1950, 1949, 1948, 1947, 1946, 1945, 1944, 1942, 1940, 1939, 1938, 1937, 1936, 1935, 1934, 1933, 1932, 1931, 1930, 1929, 1928, 1927, 1926, 1925, 1924, 1923, 1921, 1920
16303 FOLGER ST	2020, 2017, 2014, 2010, 2006, 2005, 2004, 2003, 2001, 1999, 1996, 1995, 1992, 1991, 1990, 1986, 1985, 1981, 1980, 1976, 1975, 1972, 1971, 1970, 1969, 1967, 1966, 1965, 1964, 1963, 1962, 1961, 1960, 1958, 1957, 1956, 1955, 1954, 1952, 1951, 1950, 1949, 1948, 1947, 1946, 1945, 1944, 1942, 1940, 1939, 1938, 1937, 1936, 1935, 1934, 1933, 1932, 1931, 1930, 1929, 1928, 1927, 1926, 1925, 1924, 1923, 1921, 1920
16303 FOLGER ST	2020, 2017, 2014, 2010, 2006, 2005, 2004, 2003, 2001, 2000, 1999, 1996, 1992, 1991, 1990, 1986, 1985, 1981, 1980, 1976, 1975, 1972, 1971, 1970, 1969, 1967, 1966, 1965, 1964, 1963, 1962, 1961, 1960, 1958, 1957, 1956, 1955, 1954, 1952, 1951, 1950, 1949, 1948, 1947, 1946, 1945, 1944, 1942, 1940, 1939, 1938, 1937, 1936, 1935, 1934, 1933, 1932, 1931, 1930, 1929, 1928, 1927, 1926, 1925, 1924, 1923, 1921, 1920
16303 FOLGER ST	2017, 2014, 2010, 2006, 2005, 2004, 2003, 2001, 2000, 1999, 1996, 1995, 1992, 1991, 1990, 1986, 1985, 1981, 1980, 1976, 1975, 1972, 1971, 1970, 1969, 1967, 1966, 1965, 1964, 1963, 1962, 1961, 1960, 1958, 1957, 1956, 1955, 1954, 1952, 1951, 1950, 1949, 1948, 1947, 1946, 1945, 1944, 1942, 1940, 1939, 1938, 1937, 1936, 1935, 1934, 1933, 1932, 1931, 1930, 1929, 1928, 1927, 1926, 1925, 1924, 1923, 1921, 1920
16303 FOLGER ST	2020, 2017, 2010, 2006, 2005, 2004, 2003, 2001, 2000, 1999, 1996, 1995, 1992, 1991, 1990, 1986, 1985, 1981, 1980, 1976, 1975, 1972, 1971, 1970, 1969, 1967, 1966, 1965, 1964, 1963, 1962, 1961, 1960, 1958, 1957, 1956, 1955, 1954, 1952, 1951, 1950, 1949, 1948, 1947, 1946, 1945, 1944, 1942, 1940, 1939, 1938, 1937, 1936, 1935, 1934, 1933, 1932, 1931, 1930, 1929, 1928, 1927, 1926, 1925, 1924, 1923, 1921, 1920
16303 FOLGER ST	2020, 2017, 2014, 2006, 2005, 2004, 2003, 2001, 2000, 1999, 1996, 1995, 1992, 1991, 1990, 1986, 1985, 1981, 1980, 1976, 1975, 1972, 1971, 1970, 1969, 1967, 1966, 1965, 1964, 1963, 1962, 1961, 1960, 1958, 1957, 1956, 1955, 1954, 1952, 1951, 1950, 1949, 1948, 1947, 1946, 1945, 1944, 1942, 1940, 1939, 1938, 1937, 1936, 1935, 1934, 1933, 1932, 1931, 1930, 1929, 1928, 1927, 1926, 1925, 1924, 1923, 1921, 1920
16303 FOLGER ST	2020, 2017, 2014, 2010, 2006, 2004, 2003, 2001, 2000, 1999, 1996, 1995, 1992, 1991, 1990, 1986, 1985, 1981, 1980, 1976, 1975, 1972, 1971, 1970, 1969, 1967, 1966, 1965, 1964, 1963, 1962, 1961, 1960, 1958, 1957, 1956, 1955, 1954, 1952, 1951, 1950, 1949, 1948, 1947, 1946, 1945, 1944, 1942, 1940, 1939, 1938, 1937, 1936, 1935, 1934, 1933, 1932, 1931, 1930, 1929, 1928, 1927, 1926, 1925, 1924, 1923, 1921, 1920

FINDINGS

Address Researched	Address Not Identified in Research Source
16308 FOLGER ST	2020, 2017, 2014, 2010, 2006, 2004, 2003, 2001, 2000, 1999, 1996, 1995, 1992, 1991, 1990, 1986, 1985, 1981, 1980, 1976, 1975, 1972, 1971, 1970, 1969, 1967, 1966, 1965, 1964, 1963, 1962, 1961, 1960, 1958, 1957, 1956, 1955, 1954, 1952, 1951, 1950, 1949, 1948, 1947, 1946, 1945, 1944, 1942, 1940, 1939, 1938, 1937, 1936, 1935, 1934, 1933, 1932, 1931, 1930, 1929, 1928, 1927, 1926, 1925, 1924, 1923, 1921, 1920
16308 FOLGER ST	2020, 2017, 2014, 2006, 2005, 2004, 2003, 2001, 2000, 1999, 1996, 1995, 1992, 1991, 1990, 1986, 1985, 1981, 1980, 1976, 1975, 1972, 1971, 1970, 1969, 1967, 1966, 1965, 1964, 1963, 1962, 1961, 1960, 1958, 1957, 1956, 1955, 1954, 1952, 1951, 1950, 1949, 1948, 1947, 1946, 1945, 1944, 1942, 1940, 1939, 1938, 1937, 1936, 1935, 1934, 1933, 1932, 1931, 1930, 1929, 1928, 1927, 1926, 1925, 1924, 1923, 1921, 1920
16308 FOLGER ST	2020, 2017, 2010, 2006, 2005, 2004, 2003, 2001, 2000, 1999, 1996, 1995, 1992, 1991, 1990, 1986, 1985, 1981, 1980, 1976, 1975, 1972, 1971, 1970, 1969, 1967, 1966, 1965, 1964, 1963, 1962, 1961, 1960, 1958, 1957, 1956, 1955, 1954, 1952, 1951, 1950, 1949, 1948, 1947, 1946, 1945, 1944, 1942, 1940, 1939, 1938, 1937, 1936, 1935, 1934, 1933, 1932, 1931, 1930, 1929, 1928, 1927, 1926, 1925, 1924, 1923, 1921, 1920
16308 FOLGER ST	2017, 2014, 2010, 2006, 2005, 2004, 2003, 2001, 2000, 1999, 1996, 1995, 1992, 1991, 1990, 1986, 1985, 1981, 1980, 1976, 1975, 1972, 1971, 1970, 1969, 1967, 1966, 1965, 1964, 1963, 1962, 1961, 1960, 1958, 1957, 1956, 1955, 1954, 1952, 1951, 1950, 1949, 1948, 1947, 1946, 1945, 1944, 1942, 1940, 1939, 1938, 1937, 1936, 1935, 1934, 1933, 1932, 1931, 1930, 1929, 1928, 1927, 1926, 1925, 1924, 1923, 1921, 1920
16308 FOLGER ST	2020, 2017, 2014, 2010, 2006, 2005, 2004, 2003, 2001, 2000, 1999, 1996, 1992, 1991, 1990, 1986, 1985, 1981, 1980, 1976, 1975, 1972, 1971, 1970, 1969, 1967, 1966, 1965, 1964, 1963, 1962, 1961, 1960, 1958, 1957, 1956, 1955, 1954, 1952, 1951, 1950, 1949, 1948, 1947, 1946, 1945, 1944, 1942, 1940, 1939, 1938, 1937, 1936, 1935, 1934, 1933, 1932, 1931, 1930, 1929, 1928, 1927, 1926, 1925, 1924, 1923, 1921, 1920
16308 FOLGER ST	2020, 2017, 2014, 2010, 2006, 2005, 2004, 2003, 2001, 2000, 1999, 1996, 1995, 1992, 1991, 1990, 1986, 1985, 1981, 1980, 1976, 1975, 1972, 1971, 1970, 1969, 1967, 1965, 1964, 1963, 1962, 1961, 1960, 1958, 1957, 1956, 1955, 1954, 1952, 1951, 1950, 1949, 1948, 1947, 1946, 1945, 1944, 1942, 1940, 1939, 1938, 1937, 1936, 1935, 1934, 1933, 1932, 1931, 1930, 1929, 1928, 1927, 1926, 1925, 1924, 1923, 1921, 1920
16309 E FOLGER ST	2020, 2017, 2014, 2010, 2006, 2005, 2004, 2003, 2001, 2000, 1999, 1996, 1995, 1991, 1990, 1986, 1985, 1981, 1980, 1976, 1975, 1972, 1971, 1970, 1969, 1967, 1966, 1965, 1964, 1963, 1962, 1961, 1960, 1958, 1957, 1956, 1955, 1954, 1952, 1951, 1950, 1949, 1948, 1947, 1946, 1945, 1944, 1942, 1940, 1939, 1938, 1937, 1936, 1935, 1934, 1933, 1932, 1931, 1930, 1929, 1928, 1927, 1926, 1925, 1924, 1923, 1921, 1920
16309 FOLGER ST	2020, 2017, 2014, 2010, 2006, 2005, 2004, 2003, 2001, 2000, 1999, 1996, 1995, 1992, 1991, 1990, 1986, 1985, 1981, 1980, 1976, 1975, 1972, 1971, 1970, 1969, 1967, 1965, 1964, 1963, 1962, 1961, 1960, 1958, 1957, 1956, 1955, 1954, 1952, 1951, 1950, 1949, 1948, 1947, 1946, 1945, 1944, 1942, 1940, 1939, 1938, 1937, 1936, 1935, 1934, 1933, 1932, 1931, 1930, 1929, 1928, 1927, 1926, 1925, 1924, 1923, 1921, 1920
16309 FOLGER ST	2020, 2017, 2014, 2010, 2006, 2005, 2004, 2003, 2001, 2000, 1999, 1996, 1992, 1991, 1990, 1986, 1985, 1981, 1980, 1976, 1975, 1972, 1971, 1970, 1969, 1967, 1966, 1965, 1964, 1963, 1962, 1961, 1960, 1958, 1957, 1956, 1955, 1954, 1952, 1951, 1950, 1949, 1948, 1947, 1946, 1945, 1944, 1942, 1940, 1939, 1938, 1937, 1936, 1935, 1934, 1933, 1932, 1931, 1930, 1929, 1928, 1927, 1926, 1925, 1924, 1923, 1921, 1920

FINDINGS

Address Researched	Address Not Identified in Research Source
16309 FOLGER ST	2020, 2017, 2014, 2010, 2006, 2005, 2004, 2003, 2001, 1999, 1996, 1995, 1992, 1991, 1990, 1986, 1985, 1981, 1980, 1976, 1975, 1972, 1971, 1970, 1969, 1967, 1966, 1965, 1964, 1963, 1962, 1961, 1960, 1958, 1957, 1956, 1955, 1954, 1952, 1951, 1950, 1949, 1948, 1947, 1946, 1945, 1944, 1942, 1940, 1939, 1938, 1937, 1936, 1935, 1934, 1933, 1932, 1931, 1930, 1929, 1928, 1927, 1926, 1925, 1924, 1923, 1921, 1920
16309 FOLGER ST	2020, 2017, 2010, 2006, 2005, 2004, 2003, 2001, 2000, 1999, 1996, 1995, 1992, 1991, 1990, 1986, 1985, 1981, 1980, 1976, 1975, 1972, 1971, 1970, 1969, 1967, 1966, 1965, 1964, 1963, 1962, 1961, 1960, 1958, 1957, 1956, 1955, 1954, 1952, 1951, 1950, 1949, 1948, 1947, 1946, 1945, 1944, 1942, 1940, 1939, 1938, 1937, 1936, 1935, 1934, 1933, 1932, 1931, 1930, 1929, 1928, 1927, 1926, 1925, 1924, 1923, 1921, 1920
16309 FOLGER ST	2020, 2017, 2014, 2006, 2005, 2004, 2003, 2001, 2000, 1999, 1996, 1995, 1992, 1991, 1990, 1986, 1985, 1981, 1980, 1976, 1975, 1972, 1971, 1970, 1969, 1967, 1966, 1965, 1964, 1963, 1962, 1961, 1960, 1958, 1957, 1956, 1955, 1954, 1952, 1951, 1950, 1949, 1948, 1947, 1946, 1945, 1944, 1942, 1940, 1939, 1938, 1937, 1936, 1935, 1934, 1933, 1932, 1931, 1930, 1929, 1928, 1927, 1926, 1925, 1924, 1923, 1921, 1920
16309 FOLGER ST	2020, 2017, 2014, 2010, 2006, 2004, 2003, 2001, 2000, 1999, 1996, 1995, 1992, 1991, 1990, 1986, 1985, 1981, 1980, 1976, 1975, 1972, 1971, 1970, 1969, 1967, 1966, 1965, 1964, 1963, 1962, 1961, 1960, 1958, 1957, 1956, 1955, 1954, 1952, 1951, 1950, 1949, 1948, 1947, 1946, 1945, 1944, 1942, 1940, 1939, 1938, 1937, 1936, 1935, 1934, 1933, 1932, 1931, 1930, 1929, 1928, 1927, 1926, 1925, 1924, 1923, 1921, 1920
16314 FOLGER ST	2020, 2017, 2014, 2010, 2006, 2005, 2004, 2003, 2001, 2000, 1999, 1996, 1995, 1992, 1991, 1990, 1986, 1985, 1981, 1980, 1976, 1975, 1972, 1971, 1970, 1969, 1967, 1965, 1964, 1963, 1962, 1961, 1960, 1958, 1957, 1956, 1955, 1954, 1952, 1951, 1950, 1949, 1948, 1947, 1946, 1945, 1944, 1942, 1940, 1939, 1938, 1937, 1936, 1935, 1934, 1933, 1932, 1931, 1930, 1929, 1928, 1927, 1926, 1925, 1924, 1923, 1921, 1920
16320 FOLGER ST	2020, 2017, 2014, 2010, 2006, 2005, 2004, 2003, 2001, 2000, 1999, 1996, 1995, 1992, 1991, 1990, 1986, 1985, 1981, 1980, 1976, 1975, 1972, 1971, 1970, 1969, 1967, 1965, 1964, 1963, 1962, 1961, 1960, 1958, 1957, 1956, 1955, 1954, 1952, 1951, 1950, 1949, 1948, 1947, 1946, 1945, 1944, 1942, 1940, 1939, 1938, 1937, 1936, 1935, 1934, 1933, 1932, 1931, 1930, 1929, 1928, 1927, 1926, 1925, 1924, 1923, 1921, 1920
16321 FOLGER ST	2020, 2017, 2014, 2010, 2006, 2005, 2004, 2003, 2001, 2000, 1999, 1996, 1995, 1992, 1991, 1990, 1986, 1985, 1981, 1980, 1976, 1975, 1972, 1971, 1970, 1969, 1967, 1965, 1964, 1963, 1962, 1961, 1960, 1958, 1957, 1956, 1955, 1954, 1952, 1951, 1950, 1949, 1948, 1947, 1946, 1945, 1944, 1942, 1940, 1939, 1938, 1937, 1936, 1935, 1934, 1933, 1932, 1931, 1930, 1929, 1928, 1927, 1926, 1925, 1924, 1923, 1921, 1920
770 S Stimson Avenue	2020, 2017, 2014, 2010, 2006, 2005, 2004, 2003, 2001, 2000, 1999, 1996, 1995, 1992, 1991, 1990, 1986, 1985, 1981, 1980, 1976, 1975, 1972, 1971, 1970, 1969, 1967, 1966, 1965, 1964, 1963, 1962, 1961, 1960, 1958, 1957, 1956, 1955, 1954, 1952, 1951, 1950, 1949, 1948, 1947, 1946, 1945, 1944, 1942, 1940, 1939, 1938, 1937, 1936, 1935, 1934, 1933, 1932, 1931, 1930, 1929, 1928, 1927, 1926, 1925, 1924, 1923, 1921, 1920
770 stimson	2020, 2017, 2014, 2010, 2006, 2005, 2004, 2001, 2000, 1999, 1996, 1992, 1991, 1990, 1986, 1985, 1981, 1980, 1976, 1975, 1972, 1971, 1970, 1969, 1967, 1966, 1965, 1964, 1963, 1962, 1961, 1960, 1958, 1957, 1956, 1955, 1954, 1952, 1951, 1950, 1949, 1948, 1947, 1946, 1945, 1944, 1942, 1940, 1939, 1938, 1937, 1936, 1935, 1934, 1933, 1932, 1931, 1930, 1929, 1928, 1927, 1926, 1925, 1924, 1923, 1921, 1920

FINDINGS

Address Researched	Address Not Identified in Research Source
16157 GALE AVE	2020, 2017, 2014, 2010, 2006, 2005, 2004, 2003, 2001, 2000, 1999, 1996, 1995, 1992, 1991, 1990, 1986, 1985, 1981, 1980, 1976, 1975, 1972, 1970, 1969, 1967, 1966, 1965, 1964, 1963, 1962, 1961, 1960, 1958, 1957, 1956, 1955, 1954, 1952, 1951, 1950, 1949, 1948, 1947, 1946, 1945, 1944, 1942, 1940, 1939, 1938, 1937, 1936, 1935, 1934, 1933, 1932, 1931, 1930, 1929, 1928, 1927, 1926, 1925, 1924, 1923, 1921, 1920
16157 GALE AVE	2020, 2017, 2014, 2010, 2006, 2004, 2003, 2001, 2000, 1999, 1996, 1995, 1992, 1991, 1990, 1986, 1985, 1981, 1980, 1976, 1975, 1972, 1971, 1970, 1969, 1967, 1966, 1965, 1964, 1963, 1962, 1961, 1960, 1958, 1957, 1956, 1955, 1954, 1952, 1951, 1950, 1949, 1948, 1947, 1946, 1945, 1944, 1942, 1940, 1939, 1938, 1937, 1936, 1935, 1934, 1933, 1932, 1931, 1930, 1929, 1928, 1927, 1926, 1925, 1924, 1923, 1921, 1920
16157 GALE AVE	2020, 2017, 2014, 2006, 2005, 2004, 2003, 2001, 2000, 1999, 1996, 1995, 1992, 1991, 1990, 1986, 1985, 1981, 1980, 1976, 1975, 1972, 1971, 1970, 1969, 1967, 1966, 1965, 1964, 1963, 1962, 1961, 1960, 1958, 1957, 1956, 1955, 1954, 1952, 1951, 1950, 1949, 1948, 1947, 1946, 1945, 1944, 1942, 1940, 1939, 1938, 1937, 1936, 1935, 1934, 1933, 1932, 1931, 1930, 1929, 1928, 1927, 1926, 1925, 1924, 1923, 1921, 1920
16157 GALE AVE	2017, 2014, 2010, 2006, 2005, 2004, 2003, 2001, 2000, 1999, 1996, 1995, 1992, 1991, 1990, 1986, 1985, 1981, 1980, 1976, 1975, 1972, 1971, 1970, 1969, 1967, 1966, 1965, 1964, 1963, 1962, 1961, 1960, 1958, 1957, 1956, 1955, 1954, 1952, 1951, 1950, 1949, 1948, 1947, 1946, 1945, 1944, 1942, 1940, 1939, 1938, 1937, 1936, 1935, 1934, 1933, 1932, 1931, 1930, 1929, 1928, 1927, 1926, 1925, 1924, 1923, 1921, 1920
16157 GALE AVE	2020, 2017, 2010, 2006, 2005, 2004, 2003, 2001, 2000, 1999, 1996, 1995, 1992, 1991, 1990, 1986, 1985, 1981, 1980, 1976, 1975, 1972, 1971, 1970, 1969, 1967, 1966, 1965, 1964, 1963, 1962, 1961, 1960, 1958, 1957, 1956, 1955, 1954, 1952, 1951, 1950, 1949, 1948, 1947, 1946, 1945, 1944, 1942, 1940, 1939, 1938, 1937, 1936, 1935, 1934, 1933, 1932, 1931, 1930, 1929, 1928, 1927, 1926, 1925, 1924, 1923, 1921, 1920
16203 GALE AVE	2020, 2017, 2014, 2006, 2005, 2004, 2003, 2001, 2000, 1999, 1996, 1995, 1992, 1991, 1990, 1986, 1985, 1981, 1980, 1976, 1975, 1972, 1971, 1970, 1969, 1967, 1966, 1965, 1964, 1963, 1962, 1961, 1960, 1958, 1957, 1956, 1955, 1954, 1952, 1951, 1950, 1949, 1948, 1947, 1946, 1945, 1944, 1942, 1940, 1939, 1938, 1937, 1936, 1935, 1934, 1933, 1932, 1931, 1930, 1929, 1928, 1927, 1926, 1925, 1924, 1923, 1921, 1920
16203 GALE AVE	2020, 2017, 2014, 2010, 2006, 2005, 2004, 2001, 2000, 1999, 1996, 1995, 1992, 1991, 1990, 1986, 1985, 1981, 1980, 1976, 1975, 1972, 1971, 1970, 1969, 1967, 1966, 1965, 1964, 1963, 1962, 1961, 1960, 1958, 1957, 1956, 1955, 1954, 1952, 1951, 1950, 1949, 1948, 1947, 1946, 1945, 1944, 1942, 1940, 1939, 1938, 1937, 1936, 1935, 1934, 1933, 1932, 1931, 1930, 1929, 1928, 1927, 1926, 1925, 1924, 1923, 1921, 1920
16203 WARD WAY	2020, 2017, 2010, 2006, 2005, 2004, 2003, 2001, 2000, 1999, 1996, 1995, 1992, 1991, 1990, 1986, 1985, 1981, 1980, 1976, 1975, 1972, 1971, 1970, 1969, 1967, 1966, 1965, 1964, 1963, 1962, 1961, 1960, 1958, 1957, 1956, 1955, 1954, 1952, 1951, 1950, 1949, 1948, 1947, 1946, 1945, 1944, 1942, 1940, 1939, 1938, 1937, 1936, 1935, 1934, 1933, 1932, 1931, 1930, 1929, 1928, 1927, 1926, 1925, 1924, 1923, 1921, 1920
16203 WARD WAY	2017, 2014, 2010, 2006, 2005, 2004, 2003, 2001, 2000, 1999, 1996, 1995, 1992, 1991, 1990, 1986, 1985, 1981, 1980, 1976, 1975, 1972, 1971, 1970, 1969, 1967, 1966, 1965, 1964, 1963, 1962, 1961, 1960, 1958, 1957, 1956, 1955, 1954, 1952, 1951, 1950, 1949, 1948, 1947, 1946, 1945, 1944, 1942, 1940, 1939, 1938, 1937, 1936, 1935, 1934, 1933, 1932, 1931, 1930, 1929, 1928, 1927, 1926, 1925, 1924, 1923, 1921, 1920

FINDINGS

Address Researched	Address Not Identified in Research Source
16205 E GALE AVE	2020, 2017, 2014, 2010, 2006, 2005, 2004, 2003, 2001, 2000, 1999, 1996, 1995, 1991, 1990, 1986, 1985, 1981, 1980, 1976, 1975, 1972, 1971, 1970, 1969, 1967, 1966, 1965, 1964, 1963, 1962, 1961, 1960, 1958, 1957, 1956, 1955, 1954, 1952, 1951, 1950, 1949, 1948, 1947, 1946, 1945, 1944, 1942, 1940, 1939, 1938, 1937, 1936, 1935, 1934, 1933, 1932, 1931, 1930, 1929, 1928, 1927, 1926, 1925, 1924, 1923, 1921, 1920
16205 GALE AVE	2020, 2017, 2014, 2010, 2006, 2005, 2004, 2003, 2001, 2000, 1999, 1996, 1992, 1991, 1990, 1986, 1985, 1981, 1980, 1976, 1975, 1972, 1971, 1970, 1969, 1967, 1966, 1965, 1964, 1963, 1962, 1961, 1960, 1958, 1957, 1956, 1955, 1954, 1952, 1951, 1950, 1949, 1948, 1947, 1946, 1945, 1944, 1942, 1940, 1939, 1938, 1937, 1936, 1935, 1934, 1933, 1932, 1931, 1930, 1929, 1928, 1927, 1926, 1925, 1924, 1923, 1921, 1920
16205 GALE AVE	2020, 2017, 2014, 2010, 2006, 2005, 2004, 2003, 2001, 2000, 1999, 1996, 1995, 1992, 1991, 1990, 1986, 1985, 1981, 1980, 1976, 1975, 1972, 1970, 1969, 1967, 1966, 1965, 1964, 1963, 1962, 1961, 1960, 1958, 1957, 1956, 1955, 1954, 1952, 1951, 1950, 1949, 1948, 1947, 1946, 1945, 1944, 1942, 1940, 1939, 1938, 1937, 1936, 1935, 1934, 1933, 1932, 1931, 1930, 1929, 1928, 1927, 1926, 1925, 1924, 1923, 1921, 1920
16205 GALE AVE	2020, 2017, 2014, 2010, 2006, 2005, 2004, 2001, 2000, 1999, 1996, 1995, 1992, 1991, 1990, 1986, 1985, 1981, 1980, 1976, 1975, 1972, 1971, 1970, 1969, 1967, 1966, 1965, 1964, 1963, 1962, 1961, 1960, 1958, 1957, 1956, 1955, 1954, 1952, 1951, 1950, 1949, 1948, 1947, 1946, 1945, 1944, 1942, 1940, 1939, 1938, 1937, 1936, 1935, 1934, 1933, 1932, 1931, 1930, 1929, 1928, 1927, 1926, 1925, 1924, 1923, 1921, 1920
16205 WARD WAY	2017, 2014, 2010, 2006, 2005, 2004, 2003, 2001, 2000, 1999, 1996, 1995, 1992, 1991, 1990, 1986, 1985, 1981, 1980, 1976, 1975, 1972, 1971, 1970, 1969, 1967, 1966, 1965, 1964, 1963, 1962, 1961, 1960, 1958, 1957, 1956, 1955, 1954, 1952, 1951, 1950, 1949, 1948, 1947, 1946, 1945, 1944, 1942, 1940, 1939, 1938, 1937, 1936, 1935, 1934, 1933, 1932, 1931, 1930, 1929, 1928, 1927, 1926, 1925, 1924, 1923, 1921, 1920
16205 WARD WAY	2020, 2017, 2010, 2006, 2005, 2004, 2003, 2001, 2000, 1999, 1996, 1995, 1992, 1991, 1990, 1986, 1985, 1981, 1980, 1976, 1975, 1972, 1971, 1970, 1969, 1967, 1966, 1965, 1964, 1963, 1962, 1961, 1960, 1958, 1957, 1956, 1955, 1954, 1952, 1951, 1950, 1949, 1948, 1947, 1946, 1945, 1944, 1942, 1940, 1939, 1938, 1937, 1936, 1935, 1934, 1933, 1932, 1931, 1930, 1929, 1928, 1927, 1926, 1925, 1924, 1923, 1921, 1920
16205 WARD WAY	2020, 2017, 2014, 2006, 2005, 2004, 2003, 2001, 2000, 1999, 1996, 1995, 1992, 1991, 1990, 1986, 1985, 1981, 1980, 1976, 1975, 1972, 1971, 1970, 1969, 1967, 1966, 1965, 1964, 1963, 1962, 1961, 1960, 1958, 1957, 1956, 1955, 1954, 1952, 1951, 1950, 1949, 1948, 1947, 1946, 1945, 1944, 1942, 1940, 1939, 1938, 1937, 1936, 1935, 1934, 1933, 1932, 1931, 1930, 1929, 1928, 1927, 1926, 1925, 1924, 1923, 1921, 1920
16205 WARD WAY	2020, 2017, 2014, 2010, 2006, 2004, 2003, 2001, 2000, 1999, 1996, 1995, 1992, 1991, 1990, 1986, 1985, 1981, 1980, 1976, 1975, 1972, 1971, 1970, 1969, 1967, 1966, 1965, 1964, 1963, 1962, 1961, 1960, 1958, 1957, 1956, 1955, 1954, 1952, 1951, 1950, 1949, 1948, 1947, 1946, 1945, 1944, 1942, 1940, 1939, 1938, 1937, 1936, 1935, 1934, 1933, 1932, 1931, 1930, 1929, 1928, 1927, 1926, 1925, 1924, 1923, 1921, 1920
16205A WARD WAY	2020, 2017, 2014, 2010, 2006, 2005, 2004, 2003, 2001, 2000, 1999, 1996, 1995, 1992, 1991, 1990, 1986, 1985, 1981, 1980, 1976, 1975, 1972, 1971, 1970, 1969, 1967, 1965, 1964, 1963, 1962, 1961, 1960, 1958, 1957, 1956, 1955, 1954, 1952, 1951, 1950, 1949, 1948, 1947, 1946, 1945, 1944, 1942, 1940, 1939, 1938, 1937, 1936, 1935, 1934, 1933, 1932, 1931, 1930, 1929, 1928, 1927, 1926, 1925, 1924, 1923, 1921, 1920

FINDINGS

Address Researched	Address Not Identified in Research Source
16207 E WARD WAY	2020, 2017, 2014, 2010, 2006, 2005, 2004, 2003, 2001, 2000, 1999, 1996, 1995, 1991, 1990, 1986, 1985, 1981, 1980, 1976, 1975, 1972, 1971, 1970, 1969, 1967, 1966, 1965, 1964, 1963, 1962, 1961, 1960, 1958, 1957, 1956, 1955, 1954, 1952, 1951, 1950, 1949, 1948, 1947, 1946, 1945, 1944, 1942, 1940, 1939, 1938, 1937, 1936, 1935, 1934, 1933, 1932, 1931, 1930, 1929, 1928, 1927, 1926, 1925, 1924, 1923, 1921, 1920
16207 GALE AVE	2020, 2017, 2014, 2010, 2006, 2005, 2004, 2003, 2001, 2000, 1999, 1996, 1995, 1992, 1991, 1990, 1986, 1985, 1981, 1980, 1976, 1975, 1972, 1970, 1969, 1967, 1966, 1965, 1964, 1963, 1962, 1961, 1960, 1958, 1957, 1956, 1955, 1954, 1952, 1951, 1950, 1949, 1948, 1947, 1946, 1945, 1944, 1942, 1940, 1939, 1938, 1937, 1936, 1935, 1934, 1933, 1932, 1931, 1930, 1929, 1928, 1927, 1926, 1925, 1924, 1923, 1921, 1920
16207 WARD WAY	2020, 2017, 2014, 2010, 2006, 2005, 2004, 2003, 2001, 2000, 1999, 1996, 1995, 1992, 1991, 1990, 1986, 1985, 1981, 1980, 1976, 1975, 1972, 1971, 1970, 1969, 1967, 1965, 1964, 1963, 1962, 1961, 1960, 1958, 1957, 1956, 1955, 1954, 1952, 1951, 1950, 1949, 1948, 1947, 1946, 1945, 1944, 1942, 1940, 1939, 1938, 1937, 1936, 1935, 1934, 1933, 1932, 1931, 1930, 1929, 1928, 1927, 1926, 1925, 1924, 1923, 1921, 1920
16207 WARD WAY	2020, 2017, 2014, 2010, 2006, 2004, 2003, 2001, 2000, 1999, 1996, 1995, 1992, 1991, 1990, 1986, 1985, 1981, 1980, 1976, 1975, 1972, 1971, 1970, 1969, 1967, 1966, 1965, 1964, 1963, 1962, 1961, 1960, 1958, 1957, 1956, 1955, 1954, 1952, 1951, 1950, 1949, 1948, 1947, 1946, 1945, 1944, 1942, 1940, 1939, 1938, 1937, 1936, 1935, 1934, 1933, 1932, 1931, 1930, 1929, 1928, 1927, 1926, 1925, 1924, 1923, 1921, 1920
16207 WARD WAY	2020, 2017, 2014, 2006, 2005, 2004, 2003, 2001, 2000, 1999, 1996, 1995, 1992, 1991, 1990, 1986, 1985, 1981, 1980, 1976, 1975, 1972, 1971, 1970, 1969, 1967, 1966, 1965, 1964, 1963, 1962, 1961, 1960, 1958, 1957, 1956, 1955, 1954, 1952, 1951, 1950, 1949, 1948, 1947, 1946, 1945, 1944, 1942, 1940, 1939, 1938, 1937, 1936, 1935, 1934, 1933, 1932, 1931, 1930, 1929, 1928, 1927, 1926, 1925, 1924, 1923, 1921, 1920
16207 WARD WAY	2020, 2017, 2010, 2006, 2005, 2004, 2003, 2001, 2000, 1999, 1996, 1995, 1992, 1991, 1990, 1986, 1985, 1981, 1980, 1976, 1975, 1972, 1971, 1970, 1969, 1967, 1966, 1965, 1964, 1963, 1962, 1961, 1960, 1958, 1957, 1956, 1955, 1954, 1952, 1951, 1950, 1949, 1948, 1947, 1946, 1945, 1944, 1942, 1940, 1939, 1938, 1937, 1936, 1935, 1934, 1933, 1932, 1931, 1930, 1929, 1928, 1927, 1926, 1925, 1924, 1923, 1921, 1920
16207 WARD WAY	2020, 2017, 2014, 2010, 2006, 2005, 2004, 2003, 2001, 2000, 1999, 1996, 1992, 1991, 1990, 1986, 1985, 1981, 1980, 1976, 1975, 1972, 1971, 1970, 1969, 1967, 1966, 1965, 1964, 1963, 1962, 1961, 1960, 1958, 1957, 1956, 1955, 1954, 1952, 1951, 1950, 1949, 1948, 1947, 1946, 1945, 1944, 1942, 1940, 1939, 1938, 1937, 1936, 1935, 1934, 1933, 1932, 1931, 1930, 1929, 1928, 1927, 1926, 1925, 1924, 1923, 1921, 1920
16209 FOLGER ST	2020, 2017, 2014, 2010, 2006, 2005, 2004, 2003, 2001, 2000, 1999, 1996, 1992, 1991, 1990, 1986, 1985, 1981, 1980, 1976, 1975, 1972, 1971, 1970, 1969, 1967, 1966, 1965, 1964, 1963, 1962, 1961, 1960, 1958, 1957, 1956, 1955, 1954, 1952, 1951, 1950, 1949, 1948, 1947, 1946, 1945, 1944, 1942, 1940, 1939, 1938, 1937, 1936, 1935, 1934, 1933, 1932, 1931, 1930, 1929, 1928, 1927, 1926, 1925, 1924, 1923, 1921, 1920
16209 FOLGER ST	2020, 2017, 2010, 2006, 2005, 2004, 2003, 2001, 2000, 1999, 1996, 1995, 1992, 1991, 1990, 1986, 1985, 1981, 1980, 1976, 1975, 1972, 1971, 1970, 1969, 1967, 1966, 1965, 1964, 1963, 1962, 1961, 1960, 1958, 1957, 1956, 1955, 1954, 1952, 1951, 1950, 1949, 1948, 1947, 1946, 1945, 1944, 1942, 1940, 1939, 1938, 1937, 1936, 1935, 1934, 1933, 1932, 1931, 1930, 1929, 1928, 1927, 1926, 1925, 1924, 1923, 1921, 1920

FINDINGS

Address Researched	Address Not Identified in Research Source
16209 FOLGER ST	2017, 2014, 2010, 2006, 2005, 2004, 2003, 2001, 2000, 1999, 1996, 1995, 1992, 1991, 1990, 1986, 1985, 1981, 1980, 1976, 1975, 1972, 1971, 1970, 1969, 1967, 1966, 1965, 1964, 1963, 1962, 1961, 1960, 1958, 1957, 1956, 1955, 1954, 1952, 1951, 1950, 1949, 1948, 1947, 1946, 1945, 1944, 1942, 1940, 1939, 1938, 1937, 1936, 1935, 1934, 1933, 1932, 1931, 1930, 1929, 1928, 1927, 1926, 1925, 1924, 1923, 1921, 1920
16209 FOLGER ST	2020, 2017, 2014, 2006, 2005, 2004, 2003, 2001, 2000, 1999, 1996, 1995, 1992, 1991, 1990, 1986, 1985, 1981, 1980, 1976, 1975, 1972, 1971, 1970, 1969, 1967, 1966, 1965, 1964, 1963, 1962, 1961, 1960, 1958, 1957, 1956, 1955, 1954, 1952, 1951, 1950, 1949, 1948, 1947, 1946, 1945, 1944, 1942, 1940, 1939, 1938, 1937, 1936, 1935, 1934, 1933, 1932, 1931, 1930, 1929, 1928, 1927, 1926, 1925, 1924, 1923, 1921, 1920
16209 FOLGER ST	2020, 2017, 2014, 2010, 2006, 2004, 2003, 2001, 2000, 1999, 1996, 1995, 1992, 1991, 1990, 1986, 1985, 1981, 1980, 1976, 1975, 1972, 1971, 1970, 1969, 1967, 1966, 1965, 1964, 1963, 1962, 1961, 1960, 1958, 1957, 1956, 1955, 1954, 1952, 1951, 1950, 1949, 1948, 1947, 1946, 1945, 1944, 1942, 1940, 1939, 1938, 1937, 1936, 1935, 1934, 1933, 1932, 1931, 1930, 1929, 1928, 1927, 1926, 1925, 1924, 1923, 1921, 1920
16209 FOLGER ST	2020, 2017, 2014, 2010, 2006, 2005, 2004, 2003, 2001, 2000, 1999, 1996, 1995, 1992, 1991, 1990, 1986, 1985, 1981, 1980, 1976, 1975, 1972, 1970, 1969, 1967, 1966, 1965, 1964, 1963, 1962, 1961, 1960, 1958, 1957, 1956, 1955, 1954, 1952, 1951, 1950, 1949, 1948, 1947, 1946, 1945, 1944, 1942, 1940, 1939, 1938, 1937, 1936, 1935, 1934, 1933, 1932, 1931, 1930, 1929, 1928, 1927, 1926, 1925, 1924, 1923, 1921, 1920
16209 GALE AVE	2020, 2017, 2014, 2010, 2006, 2005, 2004, 2003, 2001, 2000, 1999, 1996, 1995, 1992, 1991, 1990, 1986, 1985, 1981, 1980, 1976, 1975, 1972, 1970, 1969, 1967, 1966, 1965, 1964, 1963, 1962, 1961, 1960, 1958, 1957, 1956, 1955, 1954, 1952, 1951, 1950, 1949, 1948, 1947, 1946, 1945, 1944, 1942, 1940, 1939, 1938, 1937, 1936, 1935, 1934, 1933, 1932, 1931, 1930, 1929, 1928, 1927, 1926, 1925, 1924, 1923, 1921, 1920
16209 WARD WAY	2020, 2017, 2010, 2006, 2005, 2004, 2003, 2001, 2000, 1999, 1996, 1995, 1992, 1991, 1990, 1986, 1985, 1981, 1980, 1976, 1975, 1972, 1971, 1970, 1969, 1967, 1966, 1965, 1964, 1963, 1962, 1961, 1960, 1958, 1957, 1956, 1955, 1954, 1952, 1951, 1950, 1949, 1948, 1947, 1946, 1945, 1944, 1942, 1940, 1939, 1938, 1937, 1936, 1935, 1934, 1933, 1932, 1931, 1930, 1929, 1928, 1927, 1926, 1925, 1924, 1923, 1921, 1920
16211 GALE AVE	2020, 2017, 2014, 2010, 2006, 2005, 2004, 2001, 2000, 1999, 1996, 1995, 1992, 1991, 1990, 1986, 1985, 1981, 1980, 1976, 1975, 1972, 1971, 1970, 1969, 1967, 1966, 1965, 1964, 1963, 1962, 1961, 1960, 1958, 1957, 1956, 1955, 1954, 1952, 1951, 1950, 1949, 1948, 1947, 1946, 1945, 1944, 1942, 1940, 1939, 1938, 1937, 1936, 1935, 1934, 1933, 1932, 1931, 1930, 1929, 1928, 1927, 1926, 1925, 1924, 1923, 1921, 1920
16213 E GALE AVE	2020, 2017, 2014, 2010, 2006, 2005, 2004, 2003, 2001, 2000, 1999, 1996, 1995, 1991, 1990, 1986, 1985, 1981, 1980, 1976, 1975, 1972, 1971, 1970, 1969, 1967, 1966, 1965, 1964, 1963, 1962, 1961, 1960, 1958, 1957, 1956, 1955, 1954, 1952, 1951, 1950, 1949, 1948, 1947, 1946, 1945, 1944, 1942, 1940, 1939, 1938, 1937, 1936, 1935, 1934, 1933, 1932, 1931, 1930, 1929, 1928, 1927, 1926, 1925, 1924, 1923, 1921, 1920
16213 GALE AVE	2020, 2017, 2014, 2010, 2006, 2005, 2004, 2003, 2001, 2000, 1999, 1996, 1992, 1991, 1990, 1986, 1985, 1981, 1980, 1976, 1975, 1972, 1971, 1970, 1969, 1967, 1966, 1965, 1964, 1963, 1962, 1961, 1960, 1958, 1957, 1956, 1955, 1954, 1952, 1951, 1950, 1949, 1948, 1947, 1946, 1945, 1944, 1942, 1940, 1939, 1938, 1937, 1936, 1935, 1934, 1933, 1932, 1931, 1930, 1929, 1928, 1927, 1926, 1925, 1924, 1923, 1921, 1920

FINDINGS

Address Researched	Address Not Identified in Research Source
16213 GALE AVE	2020, 2017, 2014, 2010, 2006, 2005, 2004, 2003, 2001, 2000, 1999, 1996, 1995, 1992, 1991, 1990, 1986, 1985, 1981, 1980, 1976, 1975, 1972, 1970, 1969, 1967, 1966, 1965, 1964, 1963, 1962, 1961, 1960, 1958, 1957, 1956, 1955, 1954, 1952, 1951, 1950, 1949, 1948, 1947, 1946, 1945, 1944, 1942, 1940, 1939, 1938, 1937, 1936, 1935, 1934, 1933, 1932, 1931, 1930, 1929, 1928, 1927, 1926, 1925, 1924, 1923, 1921, 1920
16213 GALE AVE	2020, 2017, 2014, 2010, 2006, 2005, 2004, 2001, 2000, 1999, 1996, 1995, 1992, 1991, 1990, 1986, 1985, 1981, 1980, 1976, 1975, 1972, 1971, 1970, 1969, 1967, 1966, 1965, 1964, 1963, 1962, 1961, 1960, 1958, 1957, 1956, 1955, 1954, 1952, 1951, 1950, 1949, 1948, 1947, 1946, 1945, 1944, 1942, 1940, 1939, 1938, 1937, 1936, 1935, 1934, 1933, 1932, 1931, 1930, 1929, 1928, 1927, 1926, 1925, 1924, 1923, 1921, 1920
16213 GALE AVE	2020, 2017, 2010, 2006, 2005, 2004, 2003, 2001, 2000, 1999, 1996, 1995, 1992, 1991, 1990, 1986, 1985, 1981, 1980, 1976, 1975, 1972, 1971, 1970, 1969, 1967, 1966, 1965, 1964, 1963, 1962, 1961, 1960, 1958, 1957, 1956, 1955, 1954, 1952, 1951, 1950, 1949, 1948, 1947, 1946, 1945, 1944, 1942, 1940, 1939, 1938, 1937, 1936, 1935, 1934, 1933, 1932, 1931, 1930, 1929, 1928, 1927, 1926, 1925, 1924, 1923, 1921, 1920
16213 GALE AVE	2020, 2017, 2014, 2010, 2006, 2004, 2003, 2001, 2000, 1999, 1996, 1995, 1992, 1991, 1990, 1986, 1985, 1981, 1980, 1976, 1975, 1972, 1971, 1970, 1969, 1967, 1966, 1965, 1964, 1963, 1962, 1961, 1960, 1958, 1957, 1956, 1955, 1954, 1952, 1951, 1950, 1949, 1948, 1947, 1946, 1945, 1944, 1942, 1940, 1939, 1938, 1937, 1936, 1935, 1934, 1933, 1932, 1931, 1930, 1929, 1928, 1927, 1926, 1925, 1924, 1923, 1921, 1920
16213 GALE AVE	2020, 2017, 2014, 2006, 2005, 2004, 2003, 2001, 2000, 1999, 1996, 1995, 1992, 1991, 1990, 1986, 1985, 1981, 1980, 1976, 1975, 1972, 1971, 1970, 1969, 1967, 1966, 1965, 1964, 1963, 1962, 1961, 1960, 1958, 1957, 1956, 1955, 1954, 1952, 1951, 1950, 1949, 1948, 1947, 1946, 1945, 1944, 1942, 1940, 1939, 1938, 1937, 1936, 1935, 1934, 1933, 1932, 1931, 1930, 1929, 1928, 1927, 1926, 1925, 1924, 1923, 1921, 1920
16215 FOLGER ST	2020, 2017, 2014, 2006, 2005, 2004, 2003, 2001, 2000, 1999, 1996, 1995, 1992, 1991, 1990, 1986, 1985, 1981, 1980, 1976, 1975, 1972, 1971, 1970, 1969, 1967, 1966, 1965, 1964, 1963, 1962, 1961, 1960, 1958, 1957, 1956, 1955, 1954, 1952, 1951, 1950, 1949, 1948, 1947, 1946, 1945, 1944, 1942, 1940, 1939, 1938, 1937, 1936, 1935, 1934, 1933, 1932, 1931, 1930, 1929, 1928, 1927, 1926, 1925, 1924, 1923, 1921, 1920
16215 FOLGER ST	2020, 2017, 2014, 2010, 2006, 2004, 2003, 2001, 2000, 1999, 1996, 1995, 1992, 1991, 1990, 1986, 1985, 1981, 1980, 1976, 1975, 1972, 1971, 1970, 1969, 1967, 1966, 1965, 1964, 1963, 1962, 1961, 1960, 1958, 1957, 1956, 1955, 1954, 1952, 1951, 1950, 1949, 1948, 1947, 1946, 1945, 1944, 1942, 1940, 1939, 1938, 1937, 1936, 1935, 1934, 1933, 1932, 1931, 1930, 1929, 1928, 1927, 1926, 1925, 1924, 1923, 1921, 1920
16215 FOLGER ST	2020, 2017, 2010, 2006, 2005, 2004, 2003, 2001, 2000, 1999, 1996, 1995, 1992, 1991, 1990, 1986, 1985, 1981, 1980, 1976, 1975, 1972, 1971, 1970, 1969, 1967, 1966, 1965, 1964, 1963, 1962, 1961, 1960, 1958, 1957, 1956, 1955, 1954, 1952, 1951, 1950, 1949, 1948, 1947, 1946, 1945, 1944, 1942, 1940, 1939, 1938, 1937, 1936, 1935, 1934, 1933, 1932, 1931, 1930, 1929, 1928, 1927, 1926, 1925, 1924, 1923, 1921, 1920
16215 FOLGER ST	2017, 2014, 2010, 2006, 2005, 2004, 2003, 2001, 2000, 1999, 1996, 1995, 1992, 1991, 1990, 1986, 1985, 1981, 1980, 1976, 1975, 1972, 1971, 1970, 1969, 1967, 1966, 1965, 1964, 1963, 1962, 1961, 1960, 1958, 1957, 1956, 1955, 1954, 1952, 1951, 1950, 1949, 1948, 1947, 1946, 1945, 1944, 1942, 1940, 1939, 1938, 1937, 1936, 1935, 1934, 1933, 1932, 1931, 1930, 1929, 1928, 1927, 1926, 1925, 1924, 1923, 1921, 1920

FINDINGS

Address Researched	Address Not Identified in Research Source
16215 FOLGER ST	2020, 2017, 2014, 2010, 2006, 2005, 2004, 2003, 2001, 1999, 1996, 1995, 1992, 1991, 1990, 1986, 1985, 1981, 1980, 1976, 1975, 1972, 1971, 1970, 1969, 1967, 1966, 1965, 1964, 1963, 1962, 1961, 1960, 1958, 1957, 1956, 1955, 1954, 1952, 1951, 1950, 1949, 1948, 1947, 1946, 1945, 1944, 1942, 1940, 1939, 1938, 1937, 1936, 1935, 1934, 1933, 1932, 1931, 1930, 1929, 1928, 1927, 1926, 1925, 1924, 1923, 1921, 1920
16215 FOLGER ST	2020, 2017, 2014, 2010, 2006, 2005, 2004, 2003, 2001, 2000, 1999, 1996, 1992, 1991, 1990, 1986, 1985, 1981, 1980, 1976, 1975, 1972, 1971, 1970, 1969, 1967, 1966, 1965, 1964, 1963, 1962, 1961, 1960, 1958, 1957, 1956, 1955, 1954, 1952, 1951, 1950, 1949, 1948, 1947, 1946, 1945, 1944, 1942, 1940, 1939, 1938, 1937, 1936, 1935, 1934, 1933, 1932, 1931, 1930, 1929, 1928, 1927, 1926, 1925, 1924, 1923, 1921, 1920
16215 FOLGER ST	2020, 2017, 2014, 2010, 2006, 2005, 2004, 2003, 2001, 2000, 1999, 1996, 1995, 1992, 1991, 1990, 1986, 1985, 1981, 1980, 1976, 1975, 1972, 1971, 1970, 1969, 1967, 1965, 1964, 1963, 1962, 1961, 1960, 1958, 1957, 1956, 1955, 1954, 1952, 1951, 1950, 1949, 1948, 1947, 1946, 1945, 1944, 1942, 1940, 1939, 1938, 1937, 1936, 1935, 1934, 1933, 1932, 1931, 1930, 1929, 1928, 1927, 1926, 1925, 1924, 1923, 1921, 1920
16215 FOLGER ST	2020, 2017, 2014, 2010, 2006, 2005, 2004, 2003, 2001, 2000, 1999, 1996, 1995, 1992, 1991, 1990, 1986, 1985, 1981, 1980, 1976, 1975, 1972, 1970, 1969, 1967, 1966, 1965, 1964, 1963, 1962, 1961, 1960, 1958, 1957, 1956, 1955, 1954, 1952, 1951, 1950, 1949, 1948, 1947, 1946, 1945, 1944, 1942, 1940, 1939, 1938, 1937, 1936, 1935, 1934, 1933, 1932, 1931, 1930, 1929, 1928, 1927, 1926, 1925, 1924, 1923, 1921, 1920
16215 Folger Street	2020, 2017, 2014, 2010, 2006, 2005, 2004, 2003, 2001, 2000, 1999, 1996, 1995, 1992, 1991, 1990, 1986, 1985, 1981, 1980, 1976, 1975, 1972, 1971, 1970, 1969, 1967, 1966, 1965, 1964, 1963, 1962, 1961, 1960, 1958, 1957, 1956, 1955, 1954, 1952, 1951, 1950, 1949, 1948, 1947, 1946, 1945, 1944, 1942, 1940, 1939, 1938, 1937, 1936, 1935, 1934, 1933, 1932, 1931, 1930, 1929, 1928, 1927, 1926, 1925, 1924, 1923, 1921, 1920
16221 FOLGER ST	2020, 2017, 2014, 2010, 2006, 2005, 2004, 2003, 2001, 2000, 1999, 1996, 1992, 1991, 1990, 1986, 1985, 1981, 1980, 1976, 1975, 1972, 1971, 1970, 1969, 1967, 1966, 1965, 1964, 1963, 1962, 1961, 1960, 1958, 1957, 1956, 1955, 1954, 1952, 1951, 1950, 1949, 1948, 1947, 1946, 1945, 1944, 1942, 1940, 1939, 1938, 1937, 1936, 1935, 1934, 1933, 1932, 1931, 1930, 1929, 1928, 1927, 1926, 1925, 1924, 1923, 1921, 1920
16221 FOLGER ST	2020, 2017, 2014, 2010, 2006, 2005, 2004, 2003, 2001, 1999, 1996, 1995, 1992, 1991, 1990, 1986, 1985, 1981, 1980, 1976, 1975, 1972, 1971, 1970, 1969, 1967, 1966, 1965, 1964, 1963, 1962, 1961, 1960, 1958, 1957, 1956, 1955, 1954, 1952, 1951, 1950, 1949, 1948, 1947, 1946, 1945, 1944, 1942, 1940, 1939, 1938, 1937, 1936, 1935, 1934, 1933, 1932, 1931, 1930, 1929, 1928, 1927, 1926, 1925, 1924, 1923, 1921, 1920
16221 FOLGER ST	2020, 2017, 2010, 2006, 2005, 2004, 2003, 2001, 2000, 1999, 1996, 1995, 1992, 1991, 1990, 1986, 1985, 1981, 1980, 1976, 1975, 1972, 1971, 1970, 1969, 1967, 1966, 1965, 1964, 1963, 1962, 1961, 1960, 1958, 1957, 1956, 1955, 1954, 1952, 1951, 1950, 1949, 1948, 1947, 1946, 1945, 1944, 1942, 1940, 1939, 1938, 1937, 1936, 1935, 1934, 1933, 1932, 1931, 1930, 1929, 1928, 1927, 1926, 1925, 1924, 1923, 1921, 1920
16221 FOLGER ST	2020, 2017, 2014, 2010, 2006, 2004, 2003, 2001, 2000, 1999, 1996, 1995, 1992, 1991, 1990, 1986, 1985, 1981, 1980, 1976, 1975, 1972, 1971, 1970, 1969, 1967, 1966, 1965, 1964, 1963, 1962, 1961, 1960, 1958, 1957, 1956, 1955, 1954, 1952, 1951, 1950, 1949, 1948, 1947, 1946, 1945, 1944, 1942, 1940, 1939, 1938, 1937, 1936, 1935, 1934, 1933, 1932, 1931, 1930, 1929, 1928, 1927, 1926, 1925, 1924, 1923, 1921, 1920

FINDINGS

Address Researched	Address Not Identified in Research Source
16221 FOLGER ST	2020, 2017, 2014, 2006, 2005, 2004, 2003, 2001, 2000, 1999, 1996, 1995, 1992, 1991, 1990, 1986, 1985, 1981, 1980, 1976, 1975, 1972, 1971, 1970, 1969, 1967, 1966, 1965, 1964, 1963, 1962, 1961, 1960, 1958, 1957, 1956, 1955, 1954, 1952, 1951, 1950, 1949, 1948, 1947, 1946, 1945, 1944, 1942, 1940, 1939, 1938, 1937, 1936, 1935, 1934, 1933, 1932, 1931, 1930, 1929, 1928, 1927, 1926, 1925, 1924, 1923, 1921, 1920
16221 FOLGER ST	2020, 2017, 2014, 2010, 2006, 2005, 2004, 2003, 2001, 2000, 1999, 1996, 1995, 1992, 1991, 1990, 1986, 1985, 1981, 1980, 1976, 1975, 1972, 1970, 1969, 1967, 1966, 1965, 1964, 1963, 1962, 1961, 1960, 1958, 1957, 1956, 1955, 1954, 1952, 1951, 1950, 1949, 1948, 1947, 1946, 1945, 1944, 1942, 1940, 1939, 1938, 1937, 1936, 1935, 1934, 1933, 1932, 1931, 1930, 1929, 1928, 1927, 1926, 1925, 1924, 1923, 1921, 1920
16225 FOLGER ST	2020, 2017, 2014, 2010, 2006, 2004, 2003, 2001, 2000, 1999, 1996, 1995, 1992, 1991, 1990, 1986, 1985, 1981, 1980, 1976, 1975, 1972, 1971, 1970, 1969, 1967, 1966, 1965, 1964, 1963, 1962, 1961, 1960, 1958, 1957, 1956, 1955, 1954, 1952, 1951, 1950, 1949, 1948, 1947, 1946, 1945, 1944, 1942, 1940, 1939, 1938, 1937, 1936, 1935, 1934, 1933, 1932, 1931, 1930, 1929, 1928, 1927, 1926, 1925, 1924, 1923, 1921, 1920
16227 E FOLGER ST	2020, 2017, 2014, 2010, 2006, 2005, 2004, 2003, 2001, 2000, 1999, 1996, 1995, 1991, 1990, 1986, 1985, 1981, 1980, 1976, 1975, 1972, 1971, 1970, 1969, 1967, 1966, 1965, 1964, 1963, 1962, 1961, 1960, 1958, 1957, 1956, 1955, 1954, 1952, 1951, 1950, 1949, 1948, 1947, 1946, 1945, 1944, 1942, 1940, 1939, 1938, 1937, 1936, 1935, 1934, 1933, 1932, 1931, 1930, 1929, 1928, 1927, 1926, 1925, 1924, 1923, 1921, 1920
16227 FOLGER ST	2020, 2017, 2014, 2010, 2006, 2005, 2004, 2003, 2001, 2000, 1999, 1996, 1995, 1992, 1991, 1990, 1986, 1985, 1981, 1980, 1976, 1975, 1972, 1970, 1969, 1967, 1966, 1965, 1964, 1963, 1962, 1961, 1960, 1958, 1957, 1956, 1955, 1954, 1952, 1951, 1950, 1949, 1948, 1947, 1946, 1945, 1944, 1942, 1940, 1939, 1938, 1937, 1936, 1935, 1934, 1933, 1932, 1931, 1930, 1929, 1928, 1927, 1926, 1925, 1924, 1923, 1921, 1920
16227 FOLGER ST	2020, 2017, 2014, 2010, 2006, 2005, 2004, 2003, 2001, 2000, 1999, 1996, 1995, 1992, 1991, 1990, 1986, 1985, 1981, 1980, 1976, 1975, 1972, 1971, 1970, 1969, 1967, 1965, 1964, 1963, 1962, 1961, 1960, 1958, 1957, 1956, 1955, 1954, 1952, 1951, 1950, 1949, 1948, 1947, 1946, 1945, 1944, 1942, 1940, 1939, 1938, 1937, 1936, 1935, 1934, 1933, 1932, 1931, 1930, 1929, 1928, 1927, 1926, 1925, 1924, 1923, 1921, 1920
16227 FOLGER ST	2020, 2017, 2014, 2010, 2006, 2004, 2003, 2001, 2000, 1999, 1996, 1995, 1992, 1991, 1990, 1986, 1985, 1981, 1980, 1976, 1975, 1972, 1971, 1970, 1969, 1967, 1966, 1965, 1964, 1963, 1962, 1961, 1960, 1958, 1957, 1956, 1955, 1954, 1952, 1951, 1950, 1949, 1948, 1947, 1946, 1945, 1944, 1942, 1940, 1939, 1938, 1937, 1936, 1935, 1934, 1933, 1932, 1931, 1930, 1929, 1928, 1927, 1926, 1925, 1924, 1923, 1921, 1920
16227 FOLGER ST	2020, 2017, 2014, 2006, 2005, 2004, 2003, 2001, 2000, 1999, 1996, 1995, 1992, 1991, 1990, 1986, 1985, 1981, 1980, 1976, 1975, 1972, 1971, 1970, 1969, 1967, 1966, 1965, 1964, 1963, 1962, 1961, 1960, 1958, 1957, 1956, 1955, 1954, 1952, 1951, 1950, 1949, 1948, 1947, 1946, 1945, 1944, 1942, 1940, 1939, 1938, 1937, 1936, 1935, 1934, 1933, 1932, 1931, 1930, 1929, 1928, 1927, 1926, 1925, 1924, 1923, 1921, 1920
16227 FOLGER ST	2020, 2017, 2010, 2006, 2005, 2004, 2003, 2001, 2000, 1999, 1996, 1995, 1992, 1991, 1990, 1986, 1985, 1981, 1980, 1976, 1975, 1972, 1971, 1970, 1969, 1967, 1966, 1965, 1964, 1963, 1962, 1961, 1960, 1958, 1957, 1956, 1955, 1954, 1952, 1951, 1950, 1949, 1948, 1947, 1946, 1945, 1944, 1942, 1940, 1939, 1938, 1937, 1936, 1935, 1934, 1933, 1932, 1931, 1930, 1929, 1928, 1927, 1926, 1925, 1924, 1923, 1921, 1920

FINDINGS

Address Researched	Address Not Identified in Research Source
16227 FOLGER ST	2017, 2014, 2010, 2006, 2005, 2004, 2003, 2001, 2000, 1999, 1996, 1995, 1992, 1991, 1990, 1986, 1985, 1981, 1980, 1976, 1975, 1972, 1971, 1970, 1969, 1967, 1966, 1965, 1964, 1963, 1962, 1961, 1960, 1958, 1957, 1956, 1955, 1954, 1952, 1951, 1950, 1949, 1948, 1947, 1946, 1945, 1944, 1942, 1940, 1939, 1938, 1937, 1936, 1935, 1934, 1933, 1932, 1931, 1930, 1929, 1928, 1927, 1926, 1925, 1924, 1923, 1921, 1920
16227 FOLGER ST	2020, 2017, 2014, 2010, 2006, 2005, 2004, 2003, 2001, 1999, 1996, 1995, 1992, 1991, 1990, 1986, 1985, 1981, 1980, 1976, 1975, 1972, 1971, 1970, 1969, 1967, 1966, 1965, 1964, 1963, 1962, 1961, 1960, 1958, 1957, 1956, 1955, 1954, 1952, 1951, 1950, 1949, 1948, 1947, 1946, 1945, 1944, 1942, 1940, 1939, 1938, 1937, 1936, 1935, 1934, 1933, 1932, 1931, 1930, 1929, 1928, 1927, 1926, 1925, 1924, 1923, 1921, 1920
16227 FOLGER ST	2020, 2017, 2014, 2010, 2006, 2005, 2004, 2003, 2001, 2000, 1999, 1996, 1992, 1991, 1990, 1986, 1985, 1981, 1980, 1976, 1975, 1972, 1971, 1970, 1969, 1967, 1966, 1965, 1964, 1963, 1962, 1961, 1960, 1958, 1957, 1956, 1955, 1954, 1952, 1951, 1950, 1949, 1948, 1947, 1946, 1945, 1944, 1942, 1940, 1939, 1938, 1937, 1936, 1935, 1934, 1933, 1932, 1931, 1930, 1929, 1928, 1927, 1926, 1925, 1924, 1923, 1921, 1920
16233 E GALE AVE	2020, 2017, 2014, 2010, 2006, 2005, 2004, 2003, 2001, 2000, 1999, 1996, 1995, 1991, 1990, 1986, 1985, 1981, 1980, 1976, 1975, 1972, 1971, 1970, 1969, 1967, 1966, 1965, 1964, 1963, 1962, 1961, 1960, 1958, 1957, 1956, 1955, 1954, 1952, 1951, 1950, 1949, 1948, 1947, 1946, 1945, 1944, 1942, 1940, 1939, 1938, 1937, 1936, 1935, 1934, 1933, 1932, 1931, 1930, 1929, 1928, 1927, 1926, 1925, 1924, 1923, 1921, 1920
16233 FOLGER ST	2020, 2017, 2014, 2010, 2006, 2005, 2004, 2003, 2001, 2000, 1999, 1996, 1995, 1992, 1991, 1990, 1986, 1985, 1981, 1980, 1976, 1975, 1972, 1971, 1970, 1969, 1967, 1966, 1965, 1964, 1963, 1962, 1961, 1960, 1958, 1957, 1956, 1955, 1954, 1952, 1951, 1950, 1949, 1948, 1947, 1946, 1945, 1944, 1942, 1940, 1939, 1938, 1937, 1936, 1935, 1934, 1933, 1932, 1931, 1930, 1929, 1928, 1927, 1926, 1925, 1924, 1923, 1921, 1920
16233 FOLGER ST	2020, 2017, 2014, 2010, 2006, 2005, 2004, 2003, 2001, 2000, 1999, 1996, 1992, 1991, 1990, 1986, 1985, 1981, 1980, 1976, 1975, 1972, 1971, 1970, 1969, 1967, 1966, 1965, 1964, 1963, 1962, 1961, 1960, 1958, 1957, 1956, 1955, 1954, 1952, 1951, 1950, 1949, 1948, 1947, 1946, 1945, 1944, 1942, 1940, 1939, 1938, 1937, 1936, 1935, 1934, 1933, 1932, 1931, 1930, 1929, 1928, 1927, 1926, 1925, 1924, 1923, 1921, 1920
16233 FOLGER ST	2017, 2014, 2010, 2006, 2005, 2004, 2003, 2001, 2000, 1999, 1996, 1995, 1992, 1991, 1990, 1986, 1985, 1981, 1980, 1976, 1975, 1972, 1971, 1970, 1969, 1967, 1966, 1965, 1964, 1963, 1962, 1961, 1960, 1958, 1957, 1956, 1955, 1954, 1952, 1951, 1950, 1949, 1948, 1947, 1946, 1945, 1944, 1942, 1940, 1939, 1938, 1937, 1936, 1935, 1934, 1933, 1932, 1931, 1930, 1929, 1928, 1927, 1926, 1925, 1924, 1923, 1921, 1920
16233 FOLGER ST	2020, 2017, 2014, 2006, 2005, 2004, 2003, 2001, 2000, 1999, 1996, 1995, 1992, 1991, 1990, 1986, 1985, 1981, 1980, 1976, 1975, 1972, 1971, 1970, 1969, 1967, 1966, 1965, 1964, 1963, 1962, 1961, 1960, 1958, 1957, 1956, 1955, 1954, 1952, 1951, 1950, 1949, 1948, 1947, 1946, 1945, 1944, 1942, 1940, 1939, 1938, 1937, 1936, 1935, 1934, 1933, 1932, 1931, 1930, 1929, 1928, 1927, 1926, 1925, 1924, 1923, 1921, 1920
16233 FOLGER ST	2020, 2017, 2014, 2010, 2006, 2004, 2003, 2001, 2000, 1999, 1996, 1995, 1992, 1991, 1990, 1986, 1985, 1981, 1980, 1976, 1975, 1972, 1971, 1970, 1969, 1967, 1966, 1965, 1964, 1963, 1962, 1961, 1960, 1958, 1957, 1956, 1955, 1954, 1952, 1951, 1950, 1949, 1948, 1947, 1946, 1945, 1944, 1942, 1940, 1939, 1938, 1937, 1936, 1935, 1934, 1933, 1932, 1931, 1930, 1929, 1928, 1927, 1926, 1925, 1924, 1923, 1921, 1920

FINDINGS

Address Researched	Address Not Identified in Research Source
16233 GALE AVE	2020, 2017, 2014, 2010, 2006, 2004, 2003, 2001, 2000, 1999, 1996, 1995, 1992, 1991, 1990, 1986, 1985, 1981, 1980, 1976, 1975, 1972, 1971, 1970, 1969, 1967, 1966, 1965, 1964, 1963, 1962, 1961, 1960, 1958, 1957, 1956, 1955, 1954, 1952, 1951, 1950, 1949, 1948, 1947, 1946, 1945, 1944, 1942, 1940, 1939, 1938, 1937, 1936, 1935, 1934, 1933, 1932, 1931, 1930, 1929, 1928, 1927, 1926, 1925, 1924, 1923, 1921, 1920
16233 GALE AVE	2020, 2017, 2014, 2006, 2005, 2004, 2003, 2001, 2000, 1999, 1996, 1995, 1992, 1991, 1990, 1986, 1985, 1981, 1980, 1976, 1975, 1972, 1971, 1970, 1969, 1967, 1966, 1965, 1964, 1963, 1962, 1961, 1960, 1958, 1957, 1956, 1955, 1954, 1952, 1951, 1950, 1949, 1948, 1947, 1946, 1945, 1944, 1942, 1940, 1939, 1938, 1937, 1936, 1935, 1934, 1933, 1932, 1931, 1930, 1929, 1928, 1927, 1926, 1925, 1924, 1923, 1921, 1920
16233 GALE AVE	2017, 2014, 2010, 2006, 2005, 2004, 2003, 2001, 2000, 1999, 1996, 1995, 1992, 1991, 1990, 1986, 1985, 1981, 1980, 1976, 1975, 1972, 1971, 1970, 1969, 1967, 1966, 1965, 1964, 1963, 1962, 1961, 1960, 1958, 1957, 1956, 1955, 1954, 1952, 1951, 1950, 1949, 1948, 1947, 1946, 1945, 1944, 1942, 1940, 1939, 1938, 1937, 1936, 1935, 1934, 1933, 1932, 1931, 1930, 1929, 1928, 1927, 1926, 1925, 1924, 1923, 1921, 1920
16233 GALE AVE	2020, 2017, 2010, 2006, 2005, 2004, 2003, 2001, 2000, 1999, 1996, 1995, 1992, 1991, 1990, 1986, 1985, 1981, 1980, 1976, 1975, 1972, 1971, 1970, 1969, 1967, 1966, 1965, 1964, 1963, 1962, 1961, 1960, 1958, 1957, 1956, 1955, 1954, 1952, 1951, 1950, 1949, 1948, 1947, 1946, 1945, 1944, 1942, 1940, 1939, 1938, 1937, 1936, 1935, 1934, 1933, 1932, 1931, 1930, 1929, 1928, 1927, 1926, 1925, 1924, 1923, 1921, 1920
16233 GALE AVE	2020, 2017, 2014, 2010, 2006, 2005, 2004, 2001, 2000, 1999, 1996, 1995, 1992, 1991, 1990, 1986, 1985, 1981, 1980, 1976, 1975, 1972, 1971, 1970, 1969, 1967, 1966, 1965, 1964, 1963, 1962, 1961, 1960, 1958, 1957, 1956, 1955, 1954, 1952, 1951, 1950, 1949, 1948, 1947, 1946, 1945, 1944, 1942, 1940, 1939, 1938, 1937, 1936, 1935, 1934, 1933, 1932, 1931, 1930, 1929, 1928, 1927, 1926, 1925, 1924, 1923, 1921, 1920
16233 GALE AVE	2020, 2017, 2014, 2010, 2006, 2005, 2004, 2003, 2001, 2000, 1999, 1996, 1995, 1992, 1991, 1990, 1986, 1985, 1981, 1980, 1976, 1975, 1972, 1971, 1970, 1969, 1967, 1966, 1965, 1964, 1963, 1962, 1961, 1960, 1958, 1957, 1956, 1955, 1954, 1952, 1951, 1950, 1949, 1948, 1947, 1946, 1945, 1944, 1942, 1940, 1939, 1938, 1937, 1936, 1935, 1934, 1933, 1932, 1931, 1930, 1929, 1928, 1927, 1926, 1925, 1924, 1923, 1921, 1920
16233 GALE AVE	2020, 2017, 2014, 2010, 2006, 2005, 2004, 2003, 2001, 2000, 1999, 1996, 1992, 1991, 1990, 1986, 1985, 1981, 1980, 1976, 1975, 1972, 1971, 1970, 1969, 1967, 1966, 1965, 1964, 1963, 1962, 1961, 1960, 1958, 1957, 1956, 1955, 1954, 1952, 1951, 1950, 1949, 1948, 1947, 1946, 1945, 1944, 1942, 1940, 1939, 1938, 1937, 1936, 1935, 1934, 1933, 1932, 1931, 1930, 1929, 1928, 1927, 1926, 1925, 1924, 1923, 1921, 1920
16233 Gale Avenue	2020, 2017, 2014, 2010, 2006, 2005, 2004, 2003, 2001, 2000, 1999, 1996, 1995, 1992, 1991, 1990, 1986, 1985, 1981, 1980, 1976, 1975, 1972, 1971, 1970, 1969, 1967, 1966, 1965, 1964, 1963, 1962, 1961, 1960, 1958, 1957, 1956, 1955, 1954, 1952, 1951, 1950, 1949, 1948, 1947, 1946, 1945, 1944, 1942, 1940, 1939, 1938, 1937, 1936, 1935, 1934, 1933, 1932, 1931, 1930, 1929, 1928, 1927, 1926, 1925, 1924, 1923, 1921, 1920
16234 E FOLGER ST	2020, 2017, 2014, 2010, 2006, 2005, 2004, 2003, 2001, 2000, 1999, 1996, 1995, 1991, 1990, 1986, 1985, 1981, 1980, 1976, 1975, 1972, 1971, 1970, 1969, 1967, 1966, 1965, 1964, 1963, 1962, 1961, 1960, 1958, 1957, 1956, 1955, 1954, 1952, 1951, 1950, 1949, 1948, 1947, 1946, 1945, 1944, 1942, 1940, 1939, 1938, 1937, 1936, 1935, 1934, 1933, 1932, 1931, 1930, 1929, 1928, 1927, 1926, 1925, 1924, 1923, 1921, 1920

FINDINGS

Address Researched	Address Not Identified in Research Source
16234 FOLGER ST	2020, 2017, 2014, 2010, 2006, 2005, 2004, 2003, 2001, 2000, 1999, 1996, 1995, 1992, 1991, 1990, 1986, 1985, 1981, 1980, 1976, 1975, 1972, 1970, 1969, 1967, 1966, 1965, 1964, 1963, 1962, 1961, 1960, 1958, 1957, 1956, 1955, 1954, 1952, 1951, 1950, 1949, 1948, 1947, 1946, 1945, 1944, 1942, 1940, 1939, 1938, 1937, 1936, 1935, 1934, 1933, 1932, 1931, 1930, 1929, 1928, 1927, 1926, 1925, 1924, 1923, 1921, 1920
16234 FOLGER ST	2020, 2017, 2014, 2010, 2006, 2005, 2004, 2003, 2001, 2000, 1999, 1996, 1992, 1991, 1990, 1986, 1985, 1981, 1980, 1976, 1975, 1972, 1971, 1970, 1969, 1967, 1966, 1965, 1964, 1963, 1962, 1961, 1960, 1958, 1957, 1956, 1955, 1954, 1952, 1951, 1950, 1949, 1948, 1947, 1946, 1945, 1944, 1942, 1940, 1939, 1938, 1937, 1936, 1935, 1934, 1933, 1932, 1931, 1930, 1929, 1928, 1927, 1926, 1925, 1924, 1923, 1921, 1920
16234 FOLGER ST	2020, 2017, 2010, 2006, 2005, 2004, 2003, 2001, 2000, 1999, 1996, 1995, 1992, 1991, 1990, 1986, 1985, 1981, 1980, 1976, 1975, 1972, 1971, 1970, 1969, 1967, 1966, 1965, 1964, 1963, 1962, 1961, 1960, 1958, 1957, 1956, 1955, 1954, 1952, 1951, 1950, 1949, 1948, 1947, 1946, 1945, 1944, 1942, 1940, 1939, 1938, 1937, 1936, 1935, 1934, 1933, 1932, 1931, 1930, 1929, 1928, 1927, 1926, 1925, 1924, 1923, 1921, 1920
FINDINGS

Address Researched	Address Not Identified in Research Source
16239 FOLGER ST	2020, 2017, 2010, 2006, 2005, 2004, 2003, 2001, 2000, 1999, 1996, 1995, 1992, 1991, 1990, 1986, 1985, 1981, 1980, 1976, 1975, 1972, 1971, 1970, 1969, 1967, 1966, 1965, 1964, 1963, 1962, 1961, 1960, 1958, 1957, 1956, 1955, 1954, 1952, 1951, 1950, 1949, 1948, 1947, 1946, 1945, 1944, 1942, 1940, 1939, 1938, 1937, 1936, 1935, 1934, 1933, 1932, 1931, 1930, 1929, 1928, 1927, 1926, 1925, 1924, 1923, 1921, 1920
16239 FOLGER ST	2020, 2017, 2014, 2010, 2006, 2005, 2004, 2003, 2001, 2000, 1999, 1996, 1992, 1991, 1990, 1986, 1985, 1981, 1980, 1976, 1975, 1972, 1971, 1970, 1969, 1967, 1966, 1965, 1964, 1963, 1962, 1961, 1960, 1958, 1957, 1956, 1955, 1954, 1952, 1951, 1950, 1949, 1948, 1947, 1946, 1945, 1944, 1942, 1940, 1939, 1938, 1937, 1936, 1935, 1934, 1933, 1932, 1931, 1930, 1929, 1928, 1927, 1926, 1925, 1924, 1923, 1921, 1920
16239 FOLGER ST	2020, 2017, 2014, 2010, 2006, 2005, 2004, 2003, 2001, 1999, 1996, 1995, 1992, 1991, 1990, 1986, 1985, 1981, 1980, 1976, 1975, 1972, 1971, 1970, 1969, 1967, 1966, 1965, 1964, 1963, 1962, 1961, 1960, 1958, 1957, 1956, 1955, 1954, 1952, 1951, 1950, 1949, 1948, 1947, 1946, 1945, 1944, 1942, 1940, 1939, 1938, 1937, 1936, 1935, 1934, 1933, 1932, 1931, 1930, 1929, 1928, 1927, 1926, 1925, 1924, 1923, 1921, 1920
16239 FOLGER ST	2020, 2017, 2014, 2010, 2006, 2005, 2004, 2003, 2001, 2000, 1999, 1996, 1995, 1992, 1991, 1990, 1986, 1985, 1981, 1980, 1976, 1975, 1972, 1970, 1969, 1967, 1966, 1965, 1964, 1963, 1962, 1961, 1960, 1958, 1957, 1956, 1955, 1954, 1952, 1951, 1950, 1949, 1948, 1947, 1946, 1945, 1944, 1942, 1940, 1939, 1938, 1937, 1936, 1935, 1934, 1933, 1932, 1931, 1930, 1929, 1928, 1927, 1926, 1925, 1924, 1923, 1921, 1920
16243 E GALE AVE	2020, 2017, 2014, 2010, 2006, 2005, 2004, 2003, 2001, 2000, 1999, 1996, 1995, 1991, 1990, 1986, 1985, 1981, 1980, 1976, 1975, 1972, 1971, 1970, 1969, 1967, 1966, 1965, 1964, 1963, 1962, 1961, 1960, 1958, 1957, 1956, 1955, 1954, 1952, 1951, 1950, 1949, 1948, 1947, 1946, 1945, 1944, 1942, 1940, 1939, 1938, 1937, 1936, 1935, 1934, 1933, 1932, 1931, 1930, 1929, 1928, 1927, 1926, 1925, 1924, 1923, 1921, 1920
16243 GALE AVE	2020, 2017, 2014, 2010, 2006, 2005, 2004, 2003, 2001, 2000, 1999, 1996, 1992, 1991, 1990, 1986, 1985, 1981, 1980, 1976, 1975, 1972, 1971, 1970, 1969, 1967, 1966, 1965, 1964, 1963, 1962, 1961, 1960, 1958, 1957, 1956, 1955, 1954, 1952, 1951, 1950, 1949, 1948, 1947, 1946, 1945, 1944, 1942, 1940, 1939, 1938, 1937, 1936, 1935, 1934, 1933, 1932, 1931, 1930, 1929, 1928, 1927, 1926, 1925, 1924, 1923, 1921, 1920
16243 GALE AVE	2020, 2017, 2014, 2010, 2006, 2005, 2004, 2003, 2001, 2000, 1999, 1996, 1995, 1992, 1991, 1990, 1986, 1985, 1981, 1980, 1976, 1975, 1972, 1970, 1969, 1967, 1966, 1965, 1964, 1963, 1962, 1961, 1960, 1958, 1957, 1956, 1955, 1954, 1952, 1951, 1950, 1949, 1948, 1947, 1946, 1945, 1944, 1942, 1940, 1939, 1938, 1937, 1936, 1935, 1934, 1933, 1932, 1931, 1930, 1929, 1928, 1927, 1926, 1925, 1924, 1923, 1921, 1920
16245 FOLGER ST	2020, 2017, 2014, 2010, 2006, 2005, 2004, 2003, 2001, 2000, 1999, 1996, 1995, 1992, 1991, 1990, 1986, 1985, 1981, 1980, 1976, 1975, 1972, 1970, 1969, 1967, 1966, 1965, 1964, 1963, 1962, 1961, 1960, 1958, 1957, 1956, 1955, 1954, 1952, 1951, 1950, 1949, 1948, 1947, 1946, 1945, 1944, 1942, 1940, 1939, 1938, 1937, 1936, 1935, 1934, 1933, 1932, 1931, 1930, 1929, 1928, 1927, 1926, 1925, 1924, 1923, 1921, 1920
16245 FOLGER ST	2020, 2017, 2014, 2010, 2006, 2005, 2004, 2003, 2001, 1999, 1996, 1995, 1992, 1991, 1990, 1986, 1985, 1981, 1980, 1976, 1975, 1972, 1971, 1970, 1969, 1967, 1966, 1965, 1964, 1963, 1962, 1961, 1960, 1958, 1957, 1956, 1955, 1954, 1952, 1951, 1950, 1949, 1948, 1947, 1946, 1945, 1944, 1942, 1940, 1939, 1938, 1937, 1936, 1935, 1934, 1933, 1932, 1931, 1930, 1929, 1928, 1927, 1926, 1925, 1924, 1923, 1921, 1920

FINDINGS

Address Researched	Address Not Identified in Research Source
16245 FOLGER ST	2020, 2017, 2014, 2010, 2006, 2005, 2004, 2003, 2001, 2000, 1999, 1996, 1992, 1991, 1990, 1986, 1985, 1981, 1980, 1976, 1975, 1972, 1971, 1970, 1969, 1967, 1966, 1965, 1964, 1963, 1962, 1961, 1960, 1958, 1957, 1956, 1955, 1954, 1952, 1951, 1950, 1949, 1948, 1947, 1946, 1945, 1944, 1942, 1940, 1939, 1938, 1937, 1936, 1935, 1934, 1933, 1932, 1931, 1930, 1929, 1928, 1927, 1926, 1925, 1924, 1923, 1921, 1920
16245 FOLGER ST	2020, 2017, 2010, 2006, 2005, 2004, 2003, 2001, 2000, 1999, 1996, 1995, 1992, 1991, 1990, 1986, 1985, 1981, 1980, 1976, 1975, 1972, 1971, 1970, 1969, 1967, 1966, 1965, 1964, 1963, 1962, 1961, 1960, 1958, 1957, 1956, 1955, 1954, 1952, 1951, 1950, 1949, 1948, 1947, 1946, 1945, 1944, 1942, 1940, 1939, 1938, 1937, 1936, 1935, 1934, 1933, 1932, 1931, 1930, 1929, 1928, 1927, 1926, 1925, 1924, 1923, 1921, 1920
16245 FOLGER ST	2020, 2017, 2014, 2006, 2005, 2004, 2003, 2001, 2000, 1999, 1996, 1995, 1992, 1991, 1990, 1986, 1985, 1981, 1980, 1976, 1975, 1972, 1971, 1970, 1969, 1967, 1966, 1965, 1964, 1963, 1962, 1961, 1960, 1958, 1957, 1956, 1955, 1954, 1952, 1951, 1950, 1949, 1948, 1947, 1946, 1945, 1944, 1942, 1940, 1939, 1938, 1937, 1936, 1935, 1934, 1933, 1932, 1931, 1930, 1929, 1928, 1927, 1926, 1925, 1924, 1923, 1921, 1920
16245 FOLGER ST	2020, 2017, 2014, 2010, 2006, 2004, 2003, 2001, 2000, 1999, 1996, 1995, 1992, 1991, 1990, 1986, 1985, 1981, 1980, 1976, 1975, 1972, 1971, 1970, 1969, 1967, 1966, 1965, 1964, 1963, 1962, 1961, 1960, 1958, 1957, 1956, 1955, 1954, 1952, 1951, 1950, 1949, 1948, 1947, 1946, 1945, 1944, 1942, 1940, 1939, 1938, 1937, 1936, 1935, 1934, 1933, 1932, 1931, 1930, 1929, 1928, 1927, 1926, 1925, 1924, 1923, 1921, 1920
16251 E FOLGER ST	2020, 2017, 2014, 2010, 2006, 2005, 2004, 2003, 2001, 2000, 1999, 1996, 1995, 1991, 1990, 1986, 1985, 1981, 1980, 1976, 1975, 1972, 1971, 1970, 1969, 1967, 1966, 1965, 1964, 1963, 1962, 1961, 1960, 1958, 1957, 1956, 1955, 1954, 1952, 1951, 1950, 1949, 1948, 1947, 1946, 1945, 1944, 1942, 1940, 1939, 1938, 1937, 1936, 1935, 1934, 1933, 1932, 1931, 1930, 1929, 1928, 1927, 1926, 1925, 1924, 1923, 1921, 1920
16251 FOLGER ST	2020, 2017, 2014, 2010, 2006, 2005, 2004, 2003, 2001, 2000, 1999, 1996, 1995, 1992, 1991, 1990, 1986, 1985, 1981, 1980, 1976, 1975, 1972, 1970, 1969, 1967, 1966, 1965, 1964, 1963, 1962, 1961, 1960, 1958, 1957, 1956, 1955, 1954, 1952, 1951, 1950, 1949, 1948, 1947, 1946, 1945, 1944, 1942, 1940, 1939, 1938, 1937, 1936, 1935, 1934, 1933, 1932, 1931, 1930, 1929, 1928, 1927, 1926, 1925, 1924, 1923, 1921, 1920
16251 FOLGER ST	2020, 2017, 2014, 2010, 2006, 2004, 2003, 2001, 2000, 1999, 1996, 1995, 1992, 1991, 1990, 1986, 1985, 1981, 1980, 1976, 1975, 1972, 1971, 1970, 1969, 1967, 1966, 1965, 1964, 1963, 1962, 1961, 1960, 1958, 1957, 1956, 1955, 1954, 1952, 1951, 1950, 1949, 1948, 1947, 1946, 1945, 1944, 1942, 1940, 1939, 1938, 1937, 1936, 1935, 1934, 1933, 1932, 1931, 1930, 1929, 1928, 1927, 1926, 1925, 1924, 1923, 1921, 1920
16251 FOLGER ST	2020, 2017, 2014, 2006, 2005, 2004, 2003, 2001, 2000, 1999, 1996, 1995, 1992, 1991, 1990, 1986, 1985, 1981, 1980, 1976, 1975, 1972, 1971, 1970, 1969, 1967, 1966, 1965, 1964, 1963, 1962, 1961, 1960, 1958, 1957, 1956, 1955, 1954, 1952, 1951, 1950, 1949, 1948, 1947, 1946, 1945, 1944, 1942, 1940, 1939, 1938, 1937, 1936, 1935, 1934, 1933, 1932, 1931, 1930, 1929, 1928, 1927, 1926, 1925, 1924, 1923, 1921, 1920
16251 FOLGER ST	2020, 2017, 2010, 2006, 2005, 2004, 2003, 2001, 2000, 1999, 1996, 1995, 1992, 1991, 1990, 1986, 1985, 1981, 1980, 1976, 1975, 1972, 1971, 1970, 1969, 1967, 1966, 1965, 1964, 1963, 1962, 1961, 1960, 1958, 1957, 1956, 1955, 1954, 1952, 1951, 1950, 1949, 1948, 1947, 1946, 1945, 1944, 1942, 1940, 1939, 1938, 1937, 1936, 1935, 1934, 1933, 1932, 1931, 1930, 1929, 1928, 1927, 1926, 1925, 1924, 1923, 1921, 1920

FINDINGS

Address Researched	Address Not Identified in Research Source
16251 FOLGER ST	2017, 2014, 2010, 2006, 2005, 2004, 2003, 2001, 2000, 1999, 1996, 1995, 1992, 1991, 1990, 1986, 1985, 1981, 1980, 1976, 1975, 1972, 1971, 1970, 1969, 1967, 1966, 1965, 1964, 1963, 1962, 1961, 1960, 1958, 1957, 1956, 1955, 1954, 1952, 1951, 1950, 1949, 1948, 1947, 1946, 1945, 1944, 1942, 1940, 1939, 1938, 1937, 1936, 1935, 1934, 1933, 1932, 1931, 1930, 1929, 1928, 1927, 1926, 1925, 1924, 1923, 1921, 1920
16251 FOLGER ST	2020, 2017, 2014, 2010, 2006, 2005, 2004, 2003, 2001, 2000, 1999, 1996, 1992, 1991, 1990, 1986, 1985, 1981, 1980, 1976, 1975, 1972, 1971, 1970, 1969, 1967, 1966, 1965, 1964, 1963, 1962, 1961, 1960, 1958, 1957, 1956, 1955, 1954, 1952, 1951, 1950, 1949, 1948, 1947, 1946, 1945, 1944, 1942, 1940, 1939, 1938, 1937, 1936, 1935, 1934, 1933, 1932, 1931, 1930, 1929, 1928, 1927, 1926, 1925, 1924, 1923, 1921, 1920
16251 FOLGER ST	2020, 2017, 2014, 2010, 2006, 2005, 2004, 2003, 2001, 1999, 1996, 1995, 1992, 1991, 1990, 1986, 1985, 1981, 1980, 1976, 1975, 1972, 1971, 1970, 1969, 1967, 1966, 1965, 1964, 1963, 1962, 1961, 1960, 1958, 1957, 1956, 1955, 1954, 1952, 1951, 1950, 1949, 1948, 1947, 1946, 1945, 1944, 1942, 1940, 1939, 1938, 1937, 1936, 1935, 1934, 1933, 1932, 1931, 1930, 1929, 1928, 1927, 1926, 1925, 1924, 1923, 1921, 1920
16257 E FOLGER ST	2020, 2017, 2014, 2010, 2006, 2005, 2004, 2003, 2001, 2000, 1999, 1996, 1995, 1991, 1990, 1986, 1985, 1981, 1980, 1976, 1975, 1972, 1971, 1970, 1969, 1967, 1966, 1965, 1964, 1963, 1962, 1961, 1960, 1958, 1957, 1956, 1955, 1954, 1952, 1951, 1950, 1949, 1948, 1947, 1946, 1945, 1944, 1942, 1940, 1939, 1938, 1937, 1936, 1935, 1934, 1933, 1932, 1931, 1930, 1929, 1928, 1927, 1926, 1925, 1924, 1923, 1921, 1920
16257 FOLGER ST	2020, 2017, 2014, 2010, 2006, 2005, 2004, 2003, 2001, 2000, 1999, 1996, 1995, 1992, 1991, 1990, 1986, 1985, 1981, 1980, 1976, 1975, 1972, 1971, 1970, 1969, 1967, 1966, 1965, 1964, 1963, 1962, 1961, 1960, 1958, 1957, 1956, 1955, 1954, 1952, 1951, 1950, 1949, 1948, 1947, 1946, 1945, 1944, 1942, 1940, 1939, 1938, 1937, 1936, 1935, 1934, 1933, 1932, 1931, 1930, 1929, 1928, 1927, 1926, 1925, 1924, 1923, 1921, 1920
16257 FOLGER ST	2020, 2017, 2014, 2006, 2005, 2004, 2003, 2001, 2000, 1999, 1996, 1995, 1992, 1991, 1990, 1986, 1985, 1981, 1980, 1976, 1975, 1972, 1971, 1970, 1969, 1967, 1966, 1965, 1964, 1963, 1962, 1961, 1960, 1958, 1957, 1956, 1955, 1954, 1952, 1951, 1950, 1949, 1948, 1947, 1946, 1945, 1944, 1942, 1940, 1939, 1938, 1937, 1936, 1935, 1934, 1933, 1932, 1931, 1930, 1929, 1928, 1927, 1926, 1925, 1924, 1923, 1921, 1920
16257 FOLGER ST	2020, 2017, 2014, 2010, 2006, 2004, 2003, 2001, 2000, 1999, 1996, 1995, 1992, 1991, 1990, 1986, 1985, 1981, 1980, 1976, 1975, 1972, 1971, 1970, 1969, 1967, 1966, 1965, 1964, 1963, 1962, 1961, 1960, 1958, 1957, 1956, 1955, 1954, 1952, 1951, 1950, 1949, 1948, 1947, 1946, 1945, 1944, 1942, 1940, 1939, 1938, 1937, 1936, 1935, 1934, 1933, 1932, 1931, 1930, 1929, 1928, 1927, 1926, 1925, 1924, 1923, 1921, 1920
16257 FOLGER ST	2020, 2017, 2010, 2006, 2005, 2004, 2003, 2001, 2000, 1999, 1996, 1995, 1992, 1991, 1990, 1986, 1985, 1981, 1980, 1976, 1975, 1972, 1971, 1970, 1969, 1967, 1966, 1965, 1964, 1963, 1962, 1961, 1960, 1958, 1957, 1956, 1955, 1954, 1952, 1951, 1950, 1949, 1948, 1947, 1946, 1945, 1944, 1942, 1940, 1939, 1938, 1937, 1936, 1935, 1934, 1933, 1932, 1931, 1930, 1929, 1928, 1927, 1926, 1925, 1924, 1923, 1921, 1920
16257 FOLGER ST	2017, 2014, 2010, 2006, 2005, 2004, 2003, 2001, 2000, 1999, 1996, 1995, 1992, 1991, 1990, 1986, 1985, 1981, 1980, 1976, 1975, 1972, 1971, 1970, 1969, 1967, 1966, 1965, 1964, 1963, 1962, 1961, 1960, 1958, 1957, 1956, 1955, 1954, 1952, 1951, 1950, 1949, 1948, 1947, 1946, 1945, 1944, 1942, 1940, 1939, 1938, 1937, 1936, 1935, 1934, 1933, 1932, 1931, 1930, 1929, 1928, 1927, 1926, 1925, 1924, 1923, 1921, 1920

FINDINGS

Address Researched	Address Not Identified in Research Source
16257 FOLGER ST	2020, 2017, 2014, 2010, 2006, 2005, 2004, 2003, 2001, 1999, 1996, 1995, 1992, 1991, 1990, 1986, 1985, 1981, 1980, 1976, 1975, 1972, 1971, 1970, 1969, 1967, 1966, 1965, 1964, 1963, 1962, 1961, 1960, 1958, 1957, 1956, 1955, 1954, 1952, 1951, 1950, 1949, 1948, 1947, 1946, 1945, 1944, 1942, 1940, 1939, 1938, 1937, 1936, 1935, 1934, 1933, 1932, 1931, 1930, 1929, 1928, 1927, 1926, 1925, 1924, 1923, 1921, 1920
16257 FOLGER ST	2020, 2017, 2014, 2010, 2006, 2005, 2004, 2003, 2001, 2000, 1999, 1996, 1992, 1991, 1990, 1986, 1985, 1981, 1980, 1976, 1975, 1972, 1971, 1970, 1969, 1967, 1966, 1965, 1964, 1963, 1962, 1961, 1960, 1958, 1957, 1956, 1955, 1954, 1952, 1951, 1950, 1949, 1948, 1947, 1946, 1945, 1944, 1942, 1940, 1939, 1938, 1937, 1936, 1935, 1934, 1933, 1932, 1931, 1930, 1929, 1928, 1927, 1926, 1925, 1924, 1923, 1921, 1920
16261 GALE AVE	2020, 2017, 2014, 2010, 2006, 2004, 2003, 2001, 2000, 1999, 1996, 1995, 1992, 1991, 1990, 1986, 1985, 1981, 1980, 1976, 1975, 1972, 1971, 1970, 1969, 1967, 1966, 1965, 1964, 1963, 1962, 1961, 1960, 1958, 1957, 1956, 1955, 1954, 1952, 1951, 1950, 1949, 1948, 1947, 1946, 1945, 1944, 1942, 1940, 1939, 1938, 1937, 1936, 1935, 1934, 1933, 1932, 1931, 1930, 1929, 1928, 1927, 1926, 1925, 1924, 1923, 1921, 1920
16261 GALE AVE	2020, 2017, 2014, 2010, 2006, 2005, 2004, 2001, 2000, 1999, 1996, 1995, 1992, 1991, 1990, 1986, 1985, 1981, 1980, 1976, 1975, 1972, 1971, 1970, 1969, 1967, 1966, 1965, 1964, 1963, 1962, 1961, 1960, 1958, 1957, 1956, 1955, 1954, 1952, 1951, 1950, 1949, 1948, 1947, 1946, 1945, 1944, 1942, 1940, 1939, 1938, 1937, 1936, 1935, 1934, 1933, 1932, 1931, 1930, 1929, 1928, 1927, 1926, 1925, 1924, 1923, 1921, 1920
16263 FOLGER ST	2020, 2017, 2014, 2010, 2006, 2005, 2004, 2003, 2001, 1999, 1996, 1995, 1992, 1991, 1990, 1986, 1985, 1981, 1980, 1976, 1975, 1972, 1971, 1970, 1969, 1967, 1966, 1965, 1964, 1963, 1962, 1961, 1960, 1958, 1957, 1956, 1955, 1954, 1952, 1951, 1950, 1949, 1948, 1947, 1946, 1945, 1944, 1942, 1940, 1939, 1938, 1937, 1936, 1935, 1934, 1933, 1932, 1931, 1930, 1929, 1928, 1927, 1926, 1925, 1924, 1923, 1921, 1920
16263 FOLGER ST	2020, 2017, 2014, 2010, 2006, 2005, 2004, 2003, 2001, 2000, 1999, 1996, 1992, 1991, 1990, 1986, 1985, 1981, 1980, 1976, 1975, 1972, 1971, 1970, 1969, 1967, 1966, 1965, 1964, 1963, 1962, 1961, 1960, 1958, 1957, 1956, 1955, 1954, 1952, 1951, 1950, 1949, 1948, 1947, 1946, 1945, 1944, 1942, 1940, 1939, 1938, 1937, 1936, 1935, 1934, 1933, 1932, 1931, 1930, 1929, 1928, 1927, 1926, 1925, 1924, 1923, 1921, 1920
16263 FOLGER ST	2020, 2017, 2014, 2010, 2006, 2004, 2003, 2001, 2000, 1999, 1996, 1995, 1992, 1991, 1990, 1986, 1985, 1981, 1980, 1976, 1975, 1972, 1971, 1970, 1969, 1967, 1966, 1965, 1964, 1963, 1962, 1961, 1960, 1958, 1957, 1956, 1955, 1954, 1952, 1951, 1950, 1949, 1948, 1947, 1946, 1945, 1944, 1942, 1940, 1939, 1938, 1937, 1936, 1935, 1934, 1933, 1932, 1931, 1930, 1929, 1928, 1927, 1926, 1925, 1924, 1923, 1921, 1920
16263 FOLGER ST	2020, 2017, 2014, 2006, 2005, 2004, 2003, 2001, 2000, 1999, 1996, 1995, 1992, 1991, 1990, 1986, 1985, 1981, 1980, 1976, 1975, 1972, 1971, 1970, 1969, 1967, 1966, 1965, 1964, 1963, 1962, 1961, 1960, 1958, 1957, 1956, 1955, 1954, 1952, 1951, 1950, 1949, 1948, 1947, 1946, 1945, 1944, 1942, 1940, 1939, 1938, 1937, 1936, 1935, 1934, 1933, 1932, 1931, 1930, 1929, 1928, 1927, 1926, 1925, 1924, 1923, 1921, 1920
16263 FOLGER ST	2017, 2014, 2010, 2006, 2005, 2004, 2003, 2001, 2000, 1999, 1996, 1995, 1992, 1991, 1990, 1986, 1985, 1981, 1980, 1976, 1975, 1972, 1971, 1970, 1969, 1967, 1966, 1965, 1964, 1963, 1962, 1961, 1960, 1958, 1957, 1956, 1955, 1954, 1952, 1951, 1950, 1949, 1948, 1947, 1946, 1945, 1944, 1942, 1940, 1939, 1938, 1937, 1936, 1935, 1934, 1933, 1932, 1931, 1930, 1929, 1928, 1927, 1926, 1925, 1924, 1923, 1921, 1920

FINDINGS

Address Researched	Address Not Identified in Research Source
16263 FOLGER ST	2020, 2017, 2010, 2006, 2005, 2004, 2003, 2001, 2000, 1999, 1996, 1995, 1992, 1991, 1990, 1986, 1985, 1981, 1980, 1976, 1975, 1972, 1971, 1970, 1969, 1967, 1966, 1965, 1964, 1963, 1962, 1961, 1960, 1958, 1957, 1956, 1955, 1954, 1952, 1951, 1950, 1949, 1948, 1947, 1946, 1945, 1944, 1942, 1940, 1939, 1938, 1937, 1936, 1935, 1934, 1933, 1932, 1931, 1930, 1929, 1928, 1927, 1926, 1925, 1924, 1923, 1921, 1920
16263 FOLGER ST	2020, 2017, 2014, 2010, 2006, 2005, 2004, 2003, 2001, 2000, 1999, 1996, 1995, 1992, 1991, 1990, 1986, 1985, 1981, 1980, 1976, 1975, 1972, 1970, 1969, 1967, 1966, 1965, 1964, 1963, 1962, 1961, 1960, 1958, 1957, 1956, 1955, 1954, 1952, 1951, 1950, 1949, 1948, 1947, 1946, 1945, 1944, 1942, 1940, 1939, 1938, 1937, 1936, 1935, 1934, 1933, 1932, 1931, 1930, 1929, 1928, 1927, 1926, 1925, 1924, 1923, 1921, 1920
16265 GALE AVE	2017, 2014, 2010, 2006, 2005, 2004, 2003, 2001, 2000, 1999, 1996, 1995, 1992, 1991, 1990, 1986, 1985, 1981, 1980, 1976, 1975, 1972, 1971, 1970, 1969, 1967, 1966, 1965, 1964, 1963, 1962, 1961, 1960, 1958, 1957, 1956, 1955, 1954, 1952, 1951, 1950, 1949, 1948, 1947, 1946, 1945, 1944, 1942, 1940, 1939, 1938, 1937, 1936, 1935, 1934, 1933, 1932, 1931, 1930, 1929, 1928, 1927, 1926, 1925, 1924, 1923, 1921, 1920
16265 GALE AVE	2020, 2017, 2014, 2006, 2005, 2004, 2003, 2001, 2000, 1999, 1996, 1995, 1992, 1991, 1990, 1986, 1985, 1981, 1980, 1976, 1975, 1972, 1971, 1970, 1969, 1967, 1966, 1965, 1964, 1963, 1962, 1961, 1960, 1958, 1957, 1956, 1955, 1954, 1952, 1951, 1950, 1949, 1948, 1947, 1946, 1945, 1944, 1942, 1940, 1939, 1938, 1937, 1936, 1935, 1934, 1933, 1932, 1931, 1930, 1929, 1928, 1927, 1926, 1925, 1924, 1923, 1921, 1920
16265 GALE AVE	2020, 2017, 2014, 2010, 2006, 2005, 2004, 2001, 2000, 1999, 1996, 1995, 1992, 1991, 1990, 1986, 1985, 1981, 1980, 1976, 1975, 1972, 1971, 1970, 1969, 1967, 1966, 1965, 1964, 1963, 1962, 1961, 1960, 1958, 1957, 1956, 1955, 1954, 1952, 1951, 1950, 1949, 1948, 1947, 1946, 1945, 1944, 1942, 1940, 1939, 1938, 1937, 1936, 1935, 1934, 1933, 1932, 1931, 1930, 1929, 1928, 1927, 1926, 1925, 1924, 1923, 1921, 1920
16269 FOLGER ST	2020, 2017, 2014, 2010, 2006, 2005, 2004, 2003, 2001, 1999, 1996, 1995, 1992, 1991, 1990, 1986, 1985, 1981, 1980, 1976, 1975, 1972, 1971, 1970, 1969, 1967, 1966, 1965, 1964, 1963, 1962, 1961, 1960, 1958, 1957, 1956, 1955, 1954, 1952, 1951, 1950, 1949, 1948, 1947, 1946, 1945, 1944, 1942, 1940, 1939, 1938, 1937, 1936, 1935, 1934, 1933, 1932, 1931, 1930, 1929, 1928, 1927, 1926, 1925, 1924, 1923, 1921, 1920
16269 FOLGER ST	2020, 2017, 2014, 2010, 2006, 2005, 2004, 2003, 2001, 2000, 1999, 1996, 1992, 1991, 1990, 1986, 1985, 1981, 1980, 1976, 1975, 1972, 1971, 1970, 1969, 1967, 1966, 1965, 1964, 1963, 1962, 1961, 1960, 1958, 1957, 1956, 1955, 1954, 1952, 1951, 1950, 1949, 1948, 1947, 1946, 1945, 1944, 1942, 1940, 1939, 1938, 1937, 1936, 1935, 1934, 1933, 1932, 1931, 1930, 1929, 1928, 1927, 1926, 1925, 1924, 1923, 1921, 1920
16269 FOLGER ST	2020, 2017, 2014, 2006, 2005, 2004, 2003, 2001, 2000, 1999, 1996, 1995, 1992, 1991, 1990, 1986, 1985, 1981, 1980, 1976, 1975, 1972, 1971, 1970, 1969, 1967, 1966, 1965, 1964, 1963, 1962, 1961, 1960, 1958, 1957, 1956, 1955, 1954, 1952, 1951, 1950, 1949, 1948, 1947, 1946, 1945, 1944, 1942, 1940, 1939, 1938, 1937, 1936, 1935, 1934, 1933, 1932, 1931, 1930, 1929, 1928, 1927, 1926, 1925, 1924, 1923, 1921, 1920
16269 FOLGER ST	2020, 2017, 2014, 2010, 2006, 2004, 2003, 2001, 2000, 1999, 1996, 1995, 1992, 1991, 1990, 1986, 1985, 1981, 1980, 1976, 1975, 1972, 1971, 1970, 1969, 1967, 1966, 1965, 1964, 1963, 1962, 1961, 1960, 1958, 1957, 1956, 1955, 1954, 1952, 1951, 1950, 1949, 1948, 1947, 1946, 1945, 1944, 1942, 1940, 1939, 1938, 1937, 1936, 1935, 1934, 1933, 1932, 1931, 1930, 1929, 1928, 1927, 1926, 1925, 1924, 1923, 1921, 1920

FINDINGS

Address Researched	Address Not Identified in Research Source
16269 FOLGER ST	2017, 2014, 2010, 2006, 2005, 2004, 2003, 2001, 2000, 1999, 1996, 1995, 1992, 1991, 1990, 1986, 1985, 1981, 1980, 1976, 1975, 1972, 1971, 1970, 1969, 1967, 1966, 1965, 1964, 1963, 1962, 1961, 1960, 1958, 1957, 1956, 1955, 1954, 1952, 1951, 1950, 1949, 1948, 1947, 1946, 1945, 1944, 1942, 1940, 1939, 1938, 1937, 1936, 1935, 1934, 1933, 1932, 1931, 1930, 1929, 1928, 1927, 1926, 1925, 1924, 1923, 1921, 1920

TARGET PROPERTY: ADDRESS NOT IDENTIFIED IN RESEARCH SOURCE

The following Target Property addresses were researched for this report, and the addresses were not identified in the research source.

Address Researched	Address Not Identified in Research Source
16253-16293 Gale Avenue	2017, 2006, 2004, 2001, 2000, 1999, 1996, 1995, 1992, 1991, 1990, 1986, 1985, 1981, 1980, 1976, 1975, 1972, 1971, 1970, 1969, 1967, 1966, 1965, 1964, 1963, 1962, 1961, 1960, 1958, 1957, 1956, 1955, 1954, 1952, 1951, 1950, 1949, 1948, 1947, 1946, 1945, 1944, 1942, 1940, 1939, 1938, 1937, 1936, 1935, 1934, 1933, 1932, 1931, 1930, 1929, 1928, 1927, 1926, 1925, 1924, 1923, 1921, 1920

203 16253-57 GALE

COUNTY OF LOS ANGELES
DEPARTMENT OF PUBLIC WORKS
BUILDING AND SAFETY / LAND DEVELOPMENT

CITY OF INDUSTRY # 0203
16005 CENTRAL AVENUE
LA PUENTE CA 91744
PHONE: (626) 961-9611 EXT:

BUILDING PERMIT
TENANT IMPROVEMENT
BL 0203 0012140011
DUPLICATE

LEGAL ID:
ON FILE

ASSESSOR INFORMATION NUMBER:

TENANT:
LA FA KNITS

OWNER: TEL. NO:
HUNSAKER DEVELOPMENT (949) 863-1390-
17761 MITCHELL NORTH
IRVINE, CA 92614

APPLICANT: TEL. NO:
YU (626) 575-6338-

CONTRACTOR: TEL. NO:
RICHYU DEVELOPMENT, INC. (626) 575-6338-
1845 BELCROFT AVE LIC. NO
SO EL MONTE CA 91733 629435 HIC *

ARCHITECT OR ENGINEER: TEL. NO:
LIC. NO:

MAP NO:	SEWER MAP BOOK:	PAGE:	FIRE ZONE:	CMP:
2543			3	04

NO. OF FAMILIES:	DWELLING UNITS:	APT/COND:	STAT CLASS:
		NO	22

AIR QUALITY:	SCHOOL WITHIN 1000 FEET	HAZARDOUS MATERIALS
NO	NO	NO

	SQ. FT	NO. OF STORIES	CONST TYPE	NEW OCCUP GROUP
STRUCTURE:	2800	1	VN	M

EXIST BLDG USE: WAREH USE ZONE:
EXIST OCC GRP: M

BLDGS. NOW ON LOT: VALUATION: 80,000

FEES PAID

FEE DESCRIPTION:	QUANTITY:	UOM:	AMOUNT:
A1 PLANCHECK W/EN-HC	45000.00	VAL	1,026.17
AA BLDG PERMIT ISSUANCE			40.00
AE STRONG MOTION OTHER	80000.00	VAL	33.60
A1 PLANCHECK W/EN-HC	80000.00	VAL	509.47
A2 PERMIT W/ENERGY-HC	80000.00	VAL	1,806.65
A6 PLAN MAINTENANCE FEE	80000.00	VAL	32.60
08 CERTIF OF OCCUPANCY			145.60
	TOTAL FEES		3,594.09

* ADDITIONAL DATA ON FILE

REPORT ID: DPR261 ROUTE TO: BS0200

BUILDING ADDRESS:
16253 -57 GALE AV
INDH CA
NEAREST CROSS STREET: AZUSA
THOMAS PAGE: GRID: LOCALITY: INDUSTRY

ISSUED ON:	PROCESSED BY:	EXPIRES ON:
05/02/01	CI	10/29/01

FINAL DATE	FINAL BY:	CODE:
3-15-02		

DESCRIPTION OF WORK
TENANT IMPROVEMENT FOR NEW OFFICES ON MEZZANINE, BATHROOM & BOILER ROOM

SPECIAL CONDITIONS:
CITY OF INDUSTRY APPROVAL LETTER 3/29/01

APPROVALS	DATE	INSPECTOR SIGNATURE
LOCATION AND SETBACKS		
SOILS ENGINEER APPROVAL		
FOUNDATION/TRENCH FORMS		
SLAB/UNDER FLOOR		
RAISED FLOOR FRAMING		
UNDERFLOOR INSULATION		
FLOOR SHEATHING		
ROOF SHEATHING		
SHEAR PANELS		
FRAME INSPECTION	5-16-01	Downs
FIRE SPRINKLER HANGERS		
INSULATION/WEATHER STRIP		
INTERIOR LATH/DRYWALL		
EXTERIOR LATH		
RATED FLOOR/CEIL ASSEM.		
RATED WALL ASSEMBLIES		
RATED SHAFTS/OPENINGS		
T-BAR CEILINGS		
LOT DRAINAGE		

RICHYU

LICENSED CONTRACTOR'S DECLARATION

I hereby affirm under penalty of perjury that I am licensed under provisions of Chapter 9 (commencing with Section 7000) of Division 3 of the Business and Professions Code, and my license is in full force and effect.

License Class A Lic. No. 629455

Contractor's Signature 5/2/01 Date

OWNER-BUILDER DECLARATION

I hereby affirm under penalty of perjury that I am exempt from the Contractors License Law for the following reason (Sec. 7031.5, Business and Professions Code: Any city or county which requires a permit to construct, alter, improve, demolish, or repair any structure, prior to its issuance, also requires the applicant for such permit to file a signed statement that he or she is licensed pursuant to the provisions of the Contractors License Law (Chapter 9 (commencing with Section 7000) of Division 3 of the Business and Professions Code) or that he or she is exempt therefrom and the basis for the alleged exemption. Any violation of Section 7031.5 by any applicant for a permit subjects the applicant to a civil penalty of not more than five hundred dollars ($500).):

☐ I am exempt under Sec. _____ , B & P.C. for this reason:

[Electrical, Plumbing & Sewer Permits Only]

☐ I, as owner of the property, will do the work, and the structure is not intended or offered for sale (Sec. 7044, Business and Professions Code: The Contractors License Law does not apply to an owner of property who builds or improves thereon, and who does such work himself or herself, provided that such improvements are not intended or offered for sale. If, however, the building or improvement is sold within one year of completion, the owner-builder will have the burden of proving that he or she did not build or improve for the purpose of sale.).

[All Other Permits]

☐ I, as owner of the property, or my employees with wages as their sole compensation, will do the work, and the structure is not intended or offered for sale (Sec 7044, Business and Professions Code: The Contractors License Law does not apply to an owner of property who builds or improves thereon, and who does such work himself or herself or through his or her own employees, provided that such improvements are not intended or offered for sale. If, however, the building or improvement is sold within one year of completion, the owner-builder will have the burden of proving that he or she did not build or improve for the purpose of sale.).

☐ I, as owner of the property, am exclusively contracting with licensed contractors to construct the project (Sec. 7044, Business and Professions Code: The Contractors License Law does not apply to an owner of property who builds or improves thereon, and who contracts for such projects with a contractor(s) licensed pursuant to the Contractors License Law.).

Owner Signature Date

WORKER'S COMPENSATION DECLARATION

I hereby affirm under penalty of perjury one of the following declarations:

☐ I have and will maintain a certificate of consent to self-insure for worker's compensation, as provided for by Section 3700 of the Labor Code, for the performance of the work for which this permit is issued.

☐ I have and will maintain worker's compensation insurance, as required by Section 3700 of the Labor Code, for the performance of the work for which this permit is issued. My worker's compensation insurance carrier and policy number are:

Carrier State Fund

Policy Number 1613694-00

☐ I certify that in the performance of the work for which this permit is issued, I shall not employ any person in any manner so as to become subject to the worker's compensation laws of California, and agree that if I should become subject to the worker's compensation provisions of Section 3700 of the Labor Code, I shall forthwith comply with those provisions.

Applicant Signature 5/2/01 Date

WARNING: FAILURE TO SECURE WORKER'S COMPENSATION COVERAGE IS UNLAWFUL, AND SHALL SUBJECT AN EMPLOYER TO CRIMINAL PENALTIES AND CIVIL FINES UP TO ONE HUNDRED THOUSAND DOLLARS ($100,000), IN ADDITION TO THE COST OF COMPENSATION, DAMAGES AS PROVIDED FOR IN SECTION 3706 OF THE LABOR CODE, INTEREST, AND ATTORNEY'S FEES.

LOBBYIST ORDINANCE CERTIFICATION

[Complete this section for permits in unincorporated Los Angeles County only]

This is to certify that I, as permit applicant, am familiar with the requirements of Los Angeles County Code Chapter 2.160 et seq., (relating to the Los Angeles County Lobbyist Ordinance) and that all persons acting on behalf of myself complied and will continue to comply therewith through the application process.

Applicant (Print Name) Applicant Signature

Company Name (if employed by an entity/agency) Date

JOB ADDRESS
LOCALITY

HAZARDOUS MATERIAL DECLARATION

Will the applicant or future building occupant handle a hazardous material or a mixture containing a hazardous material equal to or greater than the amount specified on the hazardous materials information guide?

Yes ☐ No ☐

Will the intended use of the building by the applicant or future building occupant require a permit for construction or modification from the South Coast Air Quality Management District (SCAQMD)? See permitting checklist for guidelines.

Yes ☐ No ☐

I have read the hazardous materials information guide and the SCAQMD permitting checklist, I understand my requirements under the Los Angeles County Code Title 2, Chapter 220 Sections 220.100 through 220.140 concerning hazardous material reporting and for obtaining a permit from the SCAQMD.

ASBESTOS NOTIFICATION

☐ Notification letter sent to SCAQMD or EPA

☐ I declare that notification of asbestos removal is not applicable to addressed project.

CONSTRUCTION LENDING AGENCY

I hereby affirm under penalty of perjury that there is a construction lending agency for the performance of the work for which this permit is issued (Sec. 3097, Civ.C.).

Lender's Name _____

Lender's Address _____

I certify that I have read this application and state under the penalty of perjury that the above information is correct. I agree to comply with all City and County ordinances and State laws relating to building construction, and hereby authorize representatives of this County to enter upon the above-mentioned property for inspection purposes.

Applicant or Agent Signature **Date** 5/2/01

Building

16253-93 GALE AVE.

COUNTY OF LOS ANGELES
DEPARTMENT OF PUBLIC WORKS
BUILDING AND SAFETY / LAND DEVELOPMENT

CITY OF INDUSTRY # 0203
16005 CENTRAL AVENUE
LA PUENTE CA 91744
PHONE: (626) 961-9611 EXT:

BUILDING PERMIT
FIRE SPRINKLER
BL 0203 0102070014

LEGAL ID:
ON FILE

ASSESSOR INFORMATION NUMBER:

TENANT:
LA FA KNITS

OWNER: TEL. NO:
HUNSAKER DEVELOPMENT (949) 863-1390-
17761 MITCHELL NORTH
IRVINE, CA 92614

APPLICANT: TEL. NO:
TAN (626) 961-5896-
P O BOX 93448
INDUSTRY CA 91715

CONTRACTOR: TEL. NO:
SUPERIOR FIRE PROTECTION, INC. (626) 913-3563-
P.O. BOX 93448 LIC. NO
INDUSTRY, CA 91715 664427 C16

ARCHITECT OR ENGINEER: TEL. NO:
-
LIC. NO:

MAP NO: SEWER MAP BOOK: PAGE: FIRE ZONE: CMP:
00

NO. OF FAMILIES: DWELLING UNITS: APT/COND: STAT CLASS:
NO 20

AIR QUALITY:	SCHOOL WITHIN 1000 FEET	HAZARDOUS MATERIALS
NO	NO	NO

NUMBER OF ADDED/RELOCATED
SQ. FT SPRINKLER HEADS
STRUCTURE: 1950

EXIST BLDG USE:
EXIST OCC GRP:

BLDGS. NOW ON LOT: VALUATION:
4,500

FEES PAID

FEE DESCRIPTION:	QUANTITY:	UOM:	AMOUNT:
D0 FIRE SPRINKLER PC	2000.00	VAL	117.98
AA BLDG PERMIT ISSUANCE			41.20
AE STRONG MOTION OTHER	2000.00	VAL	1.00
A6 PLAN MAINTENANCE FEE	2000.00	VAL	14.60
D0 FIRE SPRINKLER PC	4500.00	VAL	49.28
D2 PERMIT W/O EN-HC	2000.00	VAL	121.80
	TOTAL FEES		345.86

REPORT ID: DPR261 ROUTE TO: BS0200

BUILDING ADDRESS:
16253 -93 GALE AV
INDH CA 91744
NEAREST CROSS STREET: AZUSA
THOMAS PAGE: GRID: LOCALITY: INDUSTRY

ISSUED ON:	PROCESSED BY:	EXPIRES ON:
07/10/01	DY	01/06/02

FINAL DATE FINAL BY: CODE:
3-15-02 Rosa

DESCRIPTION OF WORK
FIRE SPRINKLERS FOR NEW TENANT IMPROVEMENT

SPECIAL CONDITIONS:

APPROVALS	DATE	INSPECTOR SIGNATURE
FIRE DEPARTMENT INSPECT		
FIRE SPRINKLER HANGERS		
FIRE DEPARTMENT APPROVAL	12-18-01	Rosa M

PUBLIC WORKS
Public Service That Works

LICENSED CONTRACTOR'S DECLARATION

I hereby affirm under penalty of perjury that I am licensed under provisions of Chapter 9 (commencing with Section 7000) of Division 3 of the Business and Professions Code, and my license is in full force and effect.

License Class C16 Lic. No. 664927

SUPERVISOR FOR 7/16/14

Contractor's Signature Date

OWNER-BUILDER DECLARATION

I hereby affirm under penalty of perjury that I am exempt from the Contractors License Law for the following reason (Sec. 7031.5, Business and Professions Code: Any city or county which requires a permit to construct, alter, improve, demolish, or repair any structure, prior to its issuance, also requires the applicant for such permit to file a signed statement that he or she is licensed pursuant to the provisions of the Contractors License Law (Chapter 9 (commencing with Section 7000) of Division 3 of the Business and Professions Code) or that he or she is exempt therefrom and the basis for the alleged exemption. Any violation of Section 7031.5 by any applicant for a permit subjects the applicant to a civil penalty of not more than five hundred dollars ($500).):

☐ I am exempt under Sec. _____ , B.& P.C. for this reason:

_____

_____

[Electrical, Plumbing & Sewer Permits Only]

☐ I, as owner of the property, will do the work, and the structure is not intended or offered for sale (Sec. 7044, Business and Professions Code: The Contractors License Law does not apply to an owner of property who builds or improves thereon, and who does such work himself or herself, provided that such improvements are not intended or offered for sale. If, however, the building or improvement is sold within one year of completion, the owner-builder will have the burden of proving that he or she did not build or improve for the purpose of sale.).

[All Other Permits]

☐ I, as owner of the property, or my employees with wages as their sole compensation, will do the work, and the structure is not intended or offered for sale (Sec 7044, Business and Professions Code: The Contractors License Law does not apply to an owner of property who builds or improves thereon, and who does such work himself or herself or through his or her own employees, provided that such improvements are not intended or offered for sale. If, however, the building or improvement is sold within one year of completion, the owner-builder will have the burden of proving that he or she did not build or improve for the purpose of sale.).

☐ I, as owner of the property, am exclusively contracting with licensed contractors to construct the project (Sec. 7044, Business and Professions Code: The Contractors License Law does not apply to an owner of property who builds or improves thereon, and who contracts for such projects with a contractor(s) licensed pursuant to the Contractors License Law.).

Owner Signature Date

WORKER'S COMPENSATION DECLARATION

I hereby affirm under penalty of perjury one of the following declarations:

☐ I have and will maintain a certificate of consent to self-insure for worker's compensation, as provided for by Section 3700 of the Labor Code, for the performance of the work for which this permit is issued.

☐ I have and will maintain worker's compensation insurance, as required by Section 3700 of the Labor Code, for the performance of the work for which this permit is issued. My worker's compensation insurance carrier and policy number are:

Carrier STATE FUND

Policy Number 646 – 01 – 0010534

☐ I certify that in the performance of the work for which this permit is issued, I shall not employ any person in any manner so as to become subject to the worker's compensation laws of California, and agree that if I should become subject to the worker's compensation provisions of Section 3700 of the Labor Code, I shall forthwith comply with those provisions.

Applicant Signature Date

WARNING: FAILURE TO SECURE WORKER'S COMPENSATION COVERAGE IS UNLAWFUL, AND SHALL SUBJECT AN EMPLOYER TO CRIMINAL PENALTIES AND CIVIL FINES UP TO ONE HUNDRED THOUSAND DOLLARS ($100,000), IN ADDITION TO THE COST OF COMPENSATION, DAMAGES AS PROVIDED FOR IN SECTION 3706 OF THE LABOR CODE, INTEREST, AND ATTORNEY'S FEES.

LOBBYIST ORDINANCE CERTIFICATION

[Complete this section for permits in unincorporated Los Angeles County only]

This is to certify that I, as permit applicant, am familiar with the requirements of Los Angeles County Code Chapter 2.160 et seq., (relating to the Los Angeles County Lobbyist Ordinance) and that all persons acting on behalf of myself complied and will continue to comply therewith through the application process.

Applicant (Print Name) Applicant Signature

Company Name (if employed by an entity/agency) Date

JOB ADDRESS
LOCALITY

HAZARDOUS MATERIAL DECLARATION

Will the applicant or future building occupant handle a hazardous material or a mixture containing a hazardous material equal to or greater than the amount specified on the hazardous materials information guide?

Yes ☐ No ☐

Will the intended use of the building by the applicant or future building occupant require a permit for construction or modification from the South Coast Air Quality Management District (SCAQMD)? See permitting checklist for guidelines.

Yes ☐ No ☐

I have read the hazardous materials information guide and the SCAQMD permitting checklist, I understand my requirements under the Los Angeles County Code Title 2, Chapter 220 Sections 220.100 through 220.140 concerning hazardous material reporting and for obtaining a permit from the SCAQMD.

ASBESTOS NOTIFICATION

☐ Notification letter sent to SCAQMD or EPA

☐ I declare that notification of asbestos removal is not applicable to addressed project.

CONSTRUCTION LENDING AGENCY

I hereby affirm under penalty of perjury that there is a construction lending agency for the performance of the work for which this permit is issued (Sec. 3097, Civ.C.).

Lender's Name _____

Lender's Address _____

I certify that I have read this application and state under the penalty of perjury that the above information is correct. I agree to comply with all City and County ordinances and State laws relating to building construction, and hereby authorize representatives of this County to enter upon the above-mentioned property for inspection purposes

X _____

Applicant or Agent Signature

COUNTY OF LOS ANGELES
DEPARTMENT OF PUBLIC WORKS
BUILDING AND SAFETY / LAND DEVELOPMENT

CITY OF INDUSTRY
16005 CENTRAL AVENUE
LA PUENTE CA 91744
PHONE: (626) 961-9611 EXT:

0203

ELECTRICAL PERMIT
EL 0203 0105020047

LEGAL ID:
ON FILE

ASSESSOR INFORMATION NUMBER:

TENANT:
LA FA KNITS

OWNER: TEL. NO:
HUNSAKER DEVELOPMENT (949) 863-1390-
17761 MITCHELL NORTH
IRVINE, CA 92614

APPLICANT: TEL. NO:
YU (626) 575-6338-

CONTRACTOR: TEL. NO:
RICHYU DEVELOPMENT, INC. (626) 575-6338-
1845 BELCROFT AVE LIC. NO
SO EL MONTE CA 91733 629435 HIC *

ARCHITECT OR ENGINEER: TEL. NO:
LIC. NO:

5-15-01
Wiring in walls and
Roof ceiling OK

FEES PAID

FEE DESCRIPTION:	QUANTITY:	UOM:	AMOUNT:
AX P.C. FEE $152.00 MIN	0.00		4,067.70
A1 PERMIT ISSUANCE FEE			40.00
F1 120V, 15/20A BR CKTS	21.00	BR	476.60
F2 208, 277V LGT BR CKT	20.00	BR	784.00
IA N-RES EX FANS LT 3HP	11.00	EX	244.20
IB N-RES WTR HTR LT 3HP	2.00	WTR	44.40
JT TRANSFORMERS, 75 KVA	2.00	XFM	248.00
JV TRANSFORMERS, 150KVA	2.00	XFM	409.20
J5 OTHER PWR APP LT 3HP	24.00	PWR	532.80
J6 OTHR PWR APP +3-10HP	39.00	PWR	1,107.60
J7 OTH PWR APP +10-50HP	12.00	PWR	794.40
LA 100 AMP PANELS, MCC	1.00	PAN	55.60
LB 200 AMP PANELS, MCC	4.00	PAN	222.40
LC 225 AMP PANELS, MCC	2.00	PAN	111.20
LD 400 AMP PANELS, MCC	5.00	PAN	547.00
LH 1200 AMP PANELS, MCC	1.00	PAN	233.60
TOTAL FEES			9,918.70

* ADDITIONAL DATA ON FILE

REPORT ID: DPR265 ROUTE TO: BS0200

BUILDING ADDRESS:
16253 -57 GALE AV
INDH CA
NEAREST CROSS STREET: AZUSA
THOMAS PAGE: GRID: LOCALITY: INDUSTRY

ISSUED ON:	PROCESSED BY:	PLAN BY:	EXPIRES ON:
05/02/01	CI		10/29/01

FINAL DATE FINAL BY: CODE:
3-15-02

DESCRIPTION OF WORK
ELECTRICAL FOR TENANT IMPROVEMENT

SPECIAL CONDITIONS:

APPROVALS	DATE	INSPECTOR SIGNATURE
TEMPORARY POWER POLE		
UNDERGROUND CONDUIT		
UFER GROUND		
ROUGH CONDUIT		
ROUGH WIRING		
MAIN WATER LINE PLASTIC Y/N METAL Y/N		
UTILITY COMPANY NOTIFIED		
T-bar ceilg bm	6-27-01	
Elect. Roof Equip.	12-10-01	

LICENSED CONTRACTOR'S DECLARATION

I hereby affirm under penalty of perjury that I am licensed under provisions of Chapter 9 (commencing with Section 7000) of Division 3 of the Business and Professions Code, and my license is in full force and effect.

License Class A Lic. No. 609435

Contractor's Signature 5/2/01 Date

OWNER-BUILDER DECLARATION

I hereby affirm under penalty of perjury that I am exempt from the Contractors License Law for the following reason (Sec. 7031.5, Business and Professions Code: Any city or county which requires a permit to construct, alter, improve, demolish, or repair any structure, prior to its issuance, also requires the applicant for such permit to file a signed statement that he or she is licensed pursuant to the provisions of the Contractors License Law (Chapter 9 (commencing with Section 7000) of Division 3 of the Business and Professions Code) or that he or she is exempt therefrom and the basis for the alleged exemption. Any violation of Section 7031.5 by any applicant for a permit subjects the applicant to a civil penalty of not more than five hundred dollars ($500).):

☐ I am exempt under Sec. _____ , B.& P.C. for this reason:

[Electrical, Plumbing & Sewer Permits Only]

☐ I, as owner of the property, will do the work, and the structure is not intended or offered for sale (Sec. 7044, Business and Professions Code: The Contractors License Law does not apply to an owner of property who builds or improves thereon, and who does such work himself or herself, provided that such improvements are not intended or offered for sale. If, however, the building or improvement is sold within one year of completion, the owner-builder will have the burden of proving that he or she did not build or improve for the purpose of sale.).

[All Other Permits]

☐ I, as owner of the property, or my employees with wages as their sole compensation, will do the work, and the structure is not intended or offered for sale (Sec. 7044, Business and Professions Code: The Contractors License Law does not apply to an owner of property who builds or improves thereon, and who does such work himself or herself or through his or her own employees, provided that such improvements are not intended or offered for sale. If, however, the building or improvement is sold within one year of completion, the owner-builder will have the burden of proving that he or she did not build or improve for the purpose of sale.).

☐ I, as owner of the property, am exclusively contracting with licensed contractors to construct the project (Sec. 7044, Business and Professions Code: The Contractors License Law does not apply to an owner of property who builds or improves thereon, and who contracts for such projects with a contractor(s) licensed pursuant to the Contractors License Law.).

Owner Signature Date

WORKER'S COMPENSATION DECLARATION

I hereby affirm under penalty of perjury one of the following declarations:

☐ I have and will maintain a certificate of consent to self-insure for worker's compensation, as provided for by Section 3700 of the Labor Code, for the performance of the work for which this permit is issued.

☐ I have and will maintain worker's compensation insurance, as required by Section 3700 of the Labor Code, for the performance of the work for which this permit is issued. My worker's compensation insurance carrier and policy number are:

Carrier State Fund

Policy Number 1613694-00

☐ I certify that in the performance of the work for which this permit is issued, I shall not employ any person in any manner so as to become subject to the worker's compensation laws of California, and agree that if I should become subject to the worker's compensation provisions of Section 3700 of the Labor Code, I shall forthwith comply with those provisions.

Applicant Signature 5/2/01 Date

WARNING: FAILURE TO SECURE WORKER'S COMPENSATION COVERAGE IS UNLAWFUL, AND SHALL SUBJECT AN EMPLOYER TO CRIMINAL PENALTIES AND CIVIL FINES UP TO ONE HUNDRED THOUSAND DOLLARS ($100,000), IN ADDITION TO THE COST OF COMPENSATION, DAMAGES AS PROVIDED FOR IN SECTION 3706 OF THE LABOR CODE, INTEREST, AND ATTORNEY'S FEES.

LOBBYIST ORDINANCE CERTIFICATION

[Complete this section for permits in unincorporated Los Angeles County only]

This is to certify that I, as permit applicant, am familiar with the requirements of Los Angeles County Code Chapter 2.160 et seq., (relating to the Los Angeles County Lobbyist Ordinance) and that all persons acting on behalf of myself complied and will continue to comply therewith through the application process.

Applicant (Print Name) Applicant Signature

Company Name (if employed by an entity/agency) Date

JOB ADDRESS
LOCALITY

HAZARDOUS MATERIAL DECLARATION

Will the applicant or future building occupant handle a hazardous material or a mixture containing a hazardous material equal to or greater than the amount specified on the hazardous materials information guide?

Yes ☐ No ☐

Will the intended use of the building by the applicant or future building occupant require a permit for construction or modification from the South Coast Air Quality Management District (SCAQMD)? See permitting checklist for guidelines.

Yes ☐ No ☐

I have read the hazardous materials information guide and the SCAQMD permitting checklist, I understand my requirements under the Los Angeles County Code Title 2, Chapter 220 Sections 220.100 through 220.140 concerning hazardous material reporting and for obtaining a permit from the SCAQMD.

ASBESTOS NOTIFICATION

☐ Notification letter sent to SCAQMD or EPA

☐ I declare that notification of asbestos removal is not applicable to addressed project.

CONSTRUCTION LENDING AGENCY

I hereby affirm under penalty of perjury that there is a construction lending agency for the performance of the work for which this permit is issued (Sec. 3097, Civ.C.).

Lender's Name _____

Lender's Address _____

I certify that I have read this application and state under the penalty of perjury that the above information is correct. I agree to comply with all City and County ordinances and State laws relating to building construction, and hereby authorize representatives of this County to enter upon the above-mentioned property for inspection purposes.

Applicant or Agent Signature 5/2/01 Date

COUNTY OF LOS ANGELES
DEPARTMENT OF PUBLIC WORKS
BUILDING AND SAFETY / LAND DEVELOPMENT

CITY OF INDUSTRY
16005 CENTRAL AVENUE
LA PUENTE CA 91744
PHONE: (626) 961-9611 EXT:

0203

MECHANICAL PERMIT
ME 0203 0105020022

LEGAL ID:
ON FILE

ASSESSOR INFORMATION NUMBER:

TENANT:
LA FA KNITS

OWNER: TEL. NO:
HUNSAKER DEVELOPMENT (949) 863-1390-
17761 MITCHELL NORTH
IRVINE, CA 92614

APPLICANT: TEL. NO:
YU (626) 575-6338-

CONTRACTOR: TEL. NO:
RICHYU DEVELOPMENT, INC. (626) 575-6338-
1845 BELCROFT AVE LIC. NO
SO EL MONTE CA 91733 629435 HIC *

ARCHITECT OR ENGINEER: TEL. NO:
-
LIC. NO:

FEES PAID

FEE DESCRIPTION:	QUANTITY:	UOM:	AMOUNT:
01 PERMIT ISSUANCE FEE			40.00
02 REFRIG COMP < 100 KB	9.00	COM	349.20
19 BOILER > 500 KBTU	1.00	BOI	188.20
30 AIR INLETS/OUTLETS	120.00	IN/	744.00
32 APPLIANCE VENT	2.00	VEN	36.80
40 EVAPORATIVE COOLER	12.00	UNI	376.80
42 VENT SYSTEM (OTHER)	14.00	SYS	683.20
47 ALTER EXIST DUCT SYS	1.00	SYS	38.80
TOTAL FEES			2,457.00

6-27-01
(ductwork) OK
offices

* ADDITIONAL DATA ON FILE

REPORT ID: DPR264 ROUTE TO: BS0200

BUILDING ADDRESS:
16253 -57 GALE AV
INDH CA
NEAREST CROSS STREET: AZUSA
THOMAS PAGE: GRID: LOCALITY: INDUSTRY

ISSUED ON:	PROCESSED BY:	PLAN BY:	EXPIRES ON:
05/02/01	CI		10/29/01

FINAL DATE 3-15-02 FINAL BY: Rosario CODE:

DESCRIPTION OF WORK
MECHANICAL FOR TENANT IMPROVEMENT

SPECIAL CONDITIONS:

APPROVALS	DATE	INSPECTOR SIGNATURE
FAU/WALL FURNACE		
COMBUSTION AIR OPENINGS		
DUCT WORK		
AC/COMPRESSOR		
THERMOSTAT		
FIRE DAMPERS		
SMOKE DETECTION DEVICES		
COMMERCIAL HOOD		
Equipment	12-10-01	Rosario

PUBLIC WORKS
Public Service That Works

LICENSED CONTRACTOR'S DECLARATION

I hereby affirm under penalty of perjury that I am licensed under provisions of Chapter 9 (commencing with Section 7000) of Division 3 of the Business and Professions Code, and my license is in full force and effect.

License Class A Lic. No. 659435

Contractor's Signature _____ Date _____

OWNER-BUILDER DECLARATION

I hereby affirm under penalty of perjury that I am exempt from the Contractors License Law for the following reason (Sec. 7031.5, Business and Professions Code: Any city or county which requires a permit to construct, alter, improve, demolish, or repair any structure, prior to its issuance, also requires the applicant for such permit to file a signed statement that he or she is licensed pursuant to the provisions of the Contractors License Law (Chapter 9 (commencing with Section 7000) of Division 3 of the Business and Professions Code) or that he or she is exempt therefrom and the basis for the alleged exemption. Any violation of Section 7031.5 by any applicant for a permit subjects the applicant to a civil penalty of not more than five hundred dollars ($500).):

☐ I am exempt under Sec. _____ , B.& P.C. for this reason:

_____

_____

[Electrical, Plumbing & Sewer Permits Only]

☐ I, as owner of the property, will do the work, and the structure is not intended or offered for sale (Sec. 7044, Business and Professions Code: The Contractors License Law does not apply to an owner of property who builds or improves thereon, and who does such work himself or herself, provided that such improvements are not intended or offered for sale. If, however, the building or improvement is sold within one year of completion, the owner-builder will have the burden of proving that he or she did not build or improve for the purpose of sale.).

[All Other Permits]

☐ I, as owner of the property, or my employees with wages as their sole compensation, will do the work, and the structure is not intended or offered for sale (Sec 7044, Business and Professions Code: The Contractors License Law does not apply to an owner of property who builds or improves thereon, and who does such work himself or herself or through his or her own employees, provided that such improvements are not intended or offered for sale. If, however, the building or improvement is sold within one year of completion, the owner-builder will have the burden of proving that he or she did not build or improve for the purpose of sale.).

☐ I, as owner of the property, am exclusively contracting with licensed contractors to construct the project (Sec. 7044, Business and Professions Code: The Contractors License Law does not apply to an owner of property who builds or improves thereon, and who contracts for such projects with a contractor(s) licensed pursuant to the Contractors License Law.).

Owner Signature _____ Date _____

WORKER'S COMPENSATION DECLARATION

I hereby affirm under penalty of perjury one of the following declarations:

☐ I have and will maintain a certificate of consent to self-insure for worker's compensation, as provided for by Section 3700 of the Labor Code, for the performance of the work for which this permit is issued.

☐ I have and will maintain worker's compensation insurance, as required by Section 3700 of the Labor Code, for the performance of the work for which this permit is issued. My worker's compensation insurance carrier and policy number are:

Carrier State Fund

Policy Number 1613654-00

☐ I certify that in the performance of the work for which this permit is issued, I shall not employ any person in any manner so as to become subject to the worker's compensation laws of California, and agree that if I should become subject to the worker's compensation provisions of Section 3700 of the Labor Code, I shall forthwith comply with those provisions.

Applicant Signature _____ Date 5/2/01

WARNING: FAILURE TO SECURE WORKER'S COMPENSATION COVERAGE IS UNLAWFUL, AND SHALL SUBJECT AN EMPLOYER TO CRIMINAL PENALTIES AND CIVIL FINES UP TO ONE HUNDRED THOUSAND DOLLARS ($100,000), IN ADDITION TO THE COST OF COMPENSATION, DAMAGES AS PROVIDED FOR IN SECTION 3706 OF THE LABOR CODE, INTEREST, AND ATTORNEY'S FEES.

LOBBYIST ORDINANCE CERTIFICATION

[Complete this section for permits in unincorporated Los Angeles County only]

This is to certify that I, as permit applicant, am familiar with the requirements of Los Angeles County Code Chapter 2.160 et seq., (relating to the Los Angeles County Lobbyist Ordinance) and that all persons acting on behalf of myself complied and will continue to comply therewith through the application process.

Applicant (Print Name) _____ Applicant Signature _____

Company Name (if employed by an entity/agency) _____ Date _____

JOB ADDRESS
LOCALITY

HAZARDOUS MATERIAL DECLARATION

Will the applicant or future building occupant handle a hazardous material or a mixture containing a hazardous material equal to or greater than the amount specified on the hazardous materials information guide?

Yes ☐ No ☐

Will the intended use of the building by the applicant or future building occupant require a permit for construction or modification from the South Coast Air Quality Management District (SCAQMD)? See permitting checklist for guidelines.

Yes ☐ No ☐

I have read the hazardous materials information guide and the SCAQMD permitting checklist, I understand my requirements under the Los Angeles County Code Title 2, Chapter 220 Sections 220.100 through 220.140 concerning hazardous material reporting and for obtaining a permit from the SCAQMD.

ASBESTOS NOTIFICATION

☐ Notification letter sent to SCAQMD or EPA

☐ I declare that notification of asbestos removal is not applicable to addressed project.

CONSTRUCTION LENDING AGENCY

I hereby affirm under penalty of perjury that there is a construction lending agency for the performance of the work for which this permit is issued (Sec. 3097, Civ.C.).

Lender's Name _____

Lender's Address _____

I certify that I have read this application and state under the penalty of perjury that the above information is correct. I agree to comply with all City and County ordinances and State laws relating to building construction, and hereby authorize representatives of this County to enter upon the above-mentioned property for inspection purposes.

Applicant or Agent Signature _____ **Date** 5/2/01

COUNTY OF LOS ANGELES
DEPARTMENT OF PUBLIC WORKS
BUILDING AND SAFETY / LAND DEVELOPMENT

CITY OF INDUSTRY
16005 CENTRAL AVENUE
LA PUENTE CA 91744
PHONE: (626) 961-9611 EXT:

0203

MECHANICAL PERMIT
ME 0203 0111080004

LEGAL ID:
ON FILE

ASSESSOR INFORMATION NUMBER:

TENANT:
LA FA KNIT

OWNER: TEL. NO:
HUNSAKER DEVELOPMENT (949) 863-1390-
17761 MITCHELL NORTH
IRVINE, CA 92614

APPLICANT: TEL. NO:
SAFECO PLUMBING* -

CONTRACTOR: TEL. NO:
SAFECO PLUMBING HEATING AND ELEC (323) 261-2345-
5136 BEVERLY BLVD LIC. NO
LOS ANGELES CA 90022 322044 HIC *

ARCHITECT OR ENGINEER: TEL. NO:
-
LIC. NO:

FEES PAID

FEE DESCRIPTION:	QUANTITY: UOM:	AMOUNT:
01 PERMIT ISSUANCE FEE		41.20
02 REFRIG COMP < 100 KB	1.00 COM	40.00
36 AHU 2001 - 10000 CFM	12.00 AHU	688.80
TOTAL FEES		770.00

* ADDITIONAL DATA ON FILE

REPORT ID: DPR264 ROUTE TO: BS0200

BUILDING ADDRESS:
16253 -57 GALE AV
INDH CA
NEAREST CROSS STREET:
THOMAS PAGE: GRID: LOCALITY: INDUSTRY

ISSUED ON:	PROCESSED BY:	PLAN BY:	EXPIRES ON:
11/08/01	DY		05/07/02

FINAL DATE FINAL BY: CODE:
3-15-02

DESCRIPTION OF WORK
INSTALL (1) A/C UNIT, 12 SWAMP COOLERS

SPECIAL CONDITIONS:

APPROVALS	DATE	INSPECTOR SIGNATURE
FAU/WALL FURNACE		
COMBUSTION AIR OPENINGS		
DUCT WORK		
AC/COMPRESSOR	12-10-01	
THERMOSTAT		
FIRE DAMPERS		
SMOKE DETECTION DEVICES		
COMMERCIAL HOOD		

LICENSED CONTRACTOR'S DECLARATION

I hereby affirm under penalty of perjury that I am licensed under provisions of Chapter 9 (commencing with Section 7000) of Division 3 of the Business and Professions Code, and my license is in full force and effect.

License Class C20 Lic. No. 322044

Contractor's Signature — Date 11/8/01

OWNER-BUILDER DECLARATION

I hereby affirm under penalty of perjury that I am exempt from the Contractors License Law for the following reason (Sec. 7031.5, Business and Professions Code: Any city or county which requires a permit to construct, alter, improve, demolish, or repair any structure, prior to its issuance, also requires the applicant for such permit to file a signed statement that he or she is licensed pursuant to the provisions of the Contractors License Law (Chapter 9 (commencing with Section 7000) of Division 3 of the Business and Professions Code) or that he or she is exempt therefrom and the basis for the alleged exemption. Any violation of Section 7031.5 by any applicant for a permit subjects the applicant to a civil penalty of not more than five hundred dollars ($500).):

☐ I am exempt under Sec. _____ , B.& P.C. for this reason:

_____

_____

[Electrical, Plumbing & Sewer Permits Only]

☐ I, as owner of the property, will do the work, and the structure is not intended or offered for sale (Sec. 7044, Business and Professions Code: The Contractors License Law does not apply to an owner of property who builds or improves thereon, and who does such work himself or herself, provided that such improvements are not intended or offered for sale. If, however, the building or improvement is sold within one year of completion, the owner-builder will have the burden of proving that he or she did not build or improve for the purpose of sale.).

[All Other Permits]

☐ I, as owner of the property, or my employees with wages as their sole compensation, will do the work, and the structure is not intended or offered for sale (Sec 7044, Business and Professions Code: The Contractors License Law does not apply to an owner of property who builds or improves thereon, and who does such work himself or herself or through his or her own employees, provided that such improvements are not intended or offered for sale. If, however, the building or improvement is sold within one year of completion, the owner-builder will have the burden of proving that he or she did not build or improve for the purpose of sale.).

☐ I, as owner of the property, am exclusively contracting with licensed contractors to construct the project (Sec. 7044, Business and Professions Code: The Contractors License Law does not apply to an owner of property who builds or improves thereon, and who contracts for such projects with a contractor(s) licensed pursuant to the Contractors License Law.).

Owner Signature — Date

WORKER'S COMPENSATION DECLARATION

I hereby affirm under penalty of perjury one of the following declarations:

☐ I have and will maintain a certificate of consent to self-insure for worker's compensation, as provided for by Section 3700 of the Labor Code, for the performance of the work for which this permit is issued.

☐ I have and will maintain worker's compensation insurance, as required by Section 3700 of the Labor Code, for the performance of the work for which this permit is issued. My worker's compensation insurance carrier and policy number are:

Carrier _____

Policy Number _____

☐ I certify that in the performance of the work for which this permit is issued, I shall not employ any person in any manner so as to become subject to the worker's compensation laws of California, and agree that if I should become subject to the worker's compensation provisions of Section 3700 of the Labor Code, I shall forthwith comply with those provisions.

Applicant Signature — Date 11/8/01

WARNING: FAILURE TO SECURE WORKER'S COMPENSATION COVERAGE IS UNLAWFUL, AND SHALL SUBJECT AN EMPLOYER TO CRIMINAL PENALTIES AND CIVIL FINES UP TO ONE HUNDRED THOUSAND DOLLARS ($100,000), IN ADDITION TO THE COST OF COMPENSATION, DAMAGES AS PROVIDED FOR IN SECTION 3706 OF THE LABOR CODE, INTEREST, AND ATTORNEY'S FEES.

LOBBYIST ORDINANCE CERTIFICATION

[Complete this section for permits in unincorporated Los Angeles County only]

This is to certify that I, as permit applicant, am familiar with the requirements of Los Angeles County Code Chapter 2.160 et seq., (relating to the Los Angeles County Lobbyist Ordinance) and that all persons acting on behalf of myself complied and will continue to comply therewith through the application process.

Applicant (Print Name) — Applicant Signature

Company Name (if employed by an entity/agency) — Date

JOB ADDRESS
LOCALITY

HAZARDOUS MATERIAL DECLARATION

Will the applicant or future building occupant handle a hazardous material or a mixture containing a hazardous material equal to or greater than the amount specified on the hazardous materials information guide?

Yes ☐ No ☐

Will the intended use of the building by the applicant or future building occupant require a permit for construction or modification from the South Coast Air Quality Management District (SCAQMD)? See permitting checklist for guidelines.

Yes ☐ No ☐

I have read the hazardous materials information guide and the SCAQMD permitting checklist, I understand my requirements under the Los Angeles County Code Title 2, Chapter 220 Sections 220.100 through 220.140 concerning hazardous material reporting and for obtaining a permit from the SCAQMD.

ASBESTOS NOTIFICATION

☐ Notification letter sent to SCAQMD or EPA

☐ I declare that notification of asbestos removal is not applicable to addressed project.

CONSTRUCTION LENDING AGENCY

I hereby affirm under penalty of perjury that there is a construction lending agency for the performance of the work for which this permit is issued (Sec. 3097, Civ.C.).

Lender's Name _____

Lender's Address _____

I certify that I have read this application and state under the penalty of perjury that the above information is correct. I agree to comply with all City and County ordinances and State laws relating to building construction, and hereby authorize representatives of this County to enter upon the above-mentioned property for inspection purposes.

Applicant or Agent Signature — **Date** 11/8/01

COUNTY OF LOS ANGELES
DEPARTMENT OF PUBLIC WORKS
BUILDING AND SAFETY / LAND DEVELOPMENT

CITY OF INDUSTRY
16005 CENTRAL AVENUE
LA PUENTE CA 91744
PHONE: (626) 961-9611 EXT:

0203

PLUMBING PERMIT
PL 0203 0105020031

LEGAL ID:
ON FILE

ASSESSOR INFORMATION NUMBER:

TENANT:
LA FA KNITS

OWNER: TEL. NO:
HUNSAKER DEVELOPMENT (949) 863-1390-
17761 MITCHELL NORTH
IRVINE, CA 92614

APPLICANT: TEL. NO:
YU (626) 575-6338-

CONTRACTOR: TEL. NO:
RICHYU DEVELOPMENT, INC. (626) 575-6338-
1845 BELCROFT AVE LIC. NO
SO EL MONTE CA 91733 629435 HIC *

ARCHITECT OR ENGINEER: TEL. NO:
-
LIC. NO:

FEES PAID

FEE DESCRIPTION:	QUANTITY:	UOM:	AMOUNT:
0X P.C. FEE $152.00 MIN	0.00		546.16
01 PERMIT ISSUANCE FEE			40.00
05 BACKFLOW DEVICE(S)	1.00	DEV	23.40
11 CLOTHESWASHER(S)	2.00	FIX	46.80
15 DRINKING FOUNTAIN(S)	1.00	FIX	23.40
17 FLOOR DRAIN(S)	2.00	FIX	46.80
19 FLOOR SINK(S)	2.00	FIX	46.80
25 LAVATORIES / SINKS	5.00	FIX	117.00
26 MISCELLANEOUS FIXTUR	12.00	FIX	280.80
41 TRAP PRIMER(S)	3.00	SYS	70.20
45 WATER CLOSET/URINAL	9.00	FIX	210.60
47 WATER HEATER(S)	1.00	WTH	23.40
51 LOW PRS GAS LE5 OUTS	1.00	SYS	23.40
65 WATER PIPING 2-3 IN	1.00	LIN	72.80
TOTAL FEES			1,571.56

* ADDITIONAL DATA ON FILE

REPORT ID: DPR263 ROUTE TO: BS0200

BUILDING ADDRESS:
16253 -57 GALE AV
INDH CA
NEAREST CROSS STREET: AZUSA
THOMAS PAGE: GRID: LOCALITY: INDUSTRY

ISSUED ON:	PROCESSED BY:	PLAN BY:	EXPIRES ON:
05/02/01	FM		10/29/01

FINAL DATE: 3-15-02 FINAL BY: [signature] CODE:

DESCRIPTION OF WORK
PLUMBING FOR TENANT IMPROVEMENT FOR NEW OFFICE, BATHROOM & BOILER ROOM

SPECIAL CONDITIONS:

APPROVALS	DATE	INSPECTOR SIGNATURE
UNDER SLAB WORK		[signature]
WATER SERVICE PLASTIC Y/N METAL Y/N		
ROUGH PLUMBING	5.15.01	[signature]
GAS PIPING		
GAS VENT		
HOT WATER HEATER		
PLUMBING FIXTURES		
LAWN SPRINKLERS		
GAS TEST	12-6-01	[signature]
UTILITY COMPANY NOTIFIED		
CWV		
GRAY WATER SYSTEM		

LOS ANGELES COUNTY PUBLIC WORKS Public Service That Works

LICENSED CONTRACTOR'S DECLARATION

I hereby affirm under penalty of perjury that I am licensed under provisions of Chapter 9 (commencing with Section 7000) of Division 3 of the Business and Professions Code, and my license is in full force and effect.

License Class A Lic. No. 605435

Contractor's Signature Date 5/2/01

OWNER-BUILDER DECLARATION

I hereby affirm under penalty of perjury that I am exempt from the Contractors License Law for the following reason (Sec. 7031.5, Business and Professions Code: Any city or county which requires a permit to construct, alter, improve, demolish, or repair any structure, prior to its issuance, also requires the applicant for such permit to file a signed statement that he or she is licensed pursuant to the provisions of the Contractors License Law (Chapter 9 (commencing with Section 7000) of Division 3 of the Business and Professions Code) or that he or she is exempt therefrom and the basis for the alleged exemption. Any violation of Section 7031.5 by any applicant for a permit subjects the applicant to a civil penalty of not more than five hundred dollars ($500).):

☐ I am exempt under Sec. _____ , B.& P.C. for this reason:

[Electrical, Plumbing & Sewer Permits Only]

☐ I, as owner of the property, will do the work, and the structure is not intended or offered for sale (Sec. 7044, Business and Professions Code: The Contractors License Law does not apply to an owner of property who builds or improves thereon, and who does such work himself or herself, provided that such improvements are not intended or offered for sale. If, however, the building or improvement is sold within one year of completion, the owner-builder will have the burden of proving that he or she did not build or improve for the purpose of sale.).

[All Other Permits]

☐ I, as owner of the property, or my employees with wages as their sole compensation, will do the work, and the structure is not intended or offered for sale (Sec 7044, Business and Professions Code: The Contractors License Law does not apply to an owner of property who builds or improves thereon, and who does such work himself or herself or through his or her own employees, provided that such improvements are not intended or offered for sale. If, however, the building or improvement is sold within one year of completion, the owner-builder will have the burden of proving that he or she did not build or improve for the purpose of sale.).

☐ I, as owner of the property, am exclusively contracting with licensed contractors to construct the project (Sec. 7044, Business and Professions Code: The Contractors License Law does not apply to an owner of property who builds or improves thereon, and who contracts for such projects with a contractor(s) licensed pursuant to the Contractors License Law.).

Owner Signature Date

WORKER'S COMPENSATION DECLARATION

I hereby affirm under penalty of perjury one of the following declarations:

☐ I have and will maintain a certificate of consent to self-insure for worker's compensation, as provided for by Section 3700 of the Labor Code, for the performance of the work for which this permit is issued.

☐ I have and will maintain worker's compensation insurance, as required by Section 3700 of the Labor Code, for the performance of the work for which this permit is issued. My worker's compensation insurance carrier and policy number are:

Carrier State Fund

Policy Number 1613695K-00

☐ I certify that in the performance of the work for which this permit is issued, I shall not employ any person in any manner so as to become subject to the worker's compensation laws of California, and agree that if I should become subject to the worker's compensation provisions of Section 3700 of the Labor Code, I shall forthwith comply with those provisions.

Applicant Signature Date 5/2/01

WARNING: FAILURE TO SECURE WORKER'S COMPENSATION COVERAGE IS UNLAWFUL, AND SHALL SUBJECT AN EMPLOYER TO CRIMINAL PENALTIES AND CIVIL FINES UP TO ONE HUNDRED THOUSAND DOLLARS ($100,000), IN ADDITION TO THE COST OF COMPENSATION, DAMAGES AS PROVIDED FOR IN SECTION 3706 OF THE LABOR CODE, INTEREST, AND ATTORNEY'S FEES.

LOBBYIST ORDINANCE CERTIFICATION

[Complete this section for permits in unincorporated Los Angeles County only]

This is to certify that I, as permit applicant, am familiar with the requirements of Los Angeles County Code Chapter 2.160 et seq., (relating to the Los Angeles County Lobbyist Ordinance) and that all persons acting on behalf of myself complied and will continue to comply therewith through the application process.

Applicant (Print Name) Applicant Signature

Company Name (if employed by entity/agency) Date

JOB ADDRESS
LOCALITY

HAZARDOUS MATERIAL DECLARATION

Will the applicant or future building occupant handle a hazardous material or a mixture containing a hazardous material equal to or greater than the amount specified on the hazardous materials information guide?

Yes ☐ No ☐

Will the intended use of the building by the applicant or future building occupant require a permit for construction or modification from the South Coast Air Quality Management District (SCAQMD)? See permitting checklist for guidelines.

Yes ☐ No ☐

I have read the hazardous materials information guide and the SCAQMD permitting checklist, I understand my requirements under the Los Angeles County Code Title 2, Chapter 220 Sections 220.100 through 220.140 concerning hazardous material reporting and for obtaining a permit from the SCAQMD.

ASBESTOS NOTIFICATION

☐ Notification letter sent to SCAQMD or EPA

☐ I declare that notification of asbestos removal is not applicable to addressed project.

CONSTRUCTION LENDING AGENCY

I hereby affirm under penalty of perjury that there is a construction lending agency for the performance of the work for which this permit is issued (Sec. 3097, Civ.C.).

Lender's Name _____

Lender's Address _____

I certify that I have read this application and state under the penalty of perjury that the above information is correct. I agree to comply with all City and County ordinances and State laws relating to building construction, and hereby authorize representatives of this County to enter upon the above-mentioned property for inspection purposes.

Applicant or Agent Signature **Date** 5/2/01

COUNTY OF LOS ANGELES

Hours: 8:00-4:30
Monday-Friday
(626) 961-9611
FAX (626) 961-8166
16005 E. Central Avenue
La Puente, CA 91744

INSPECTION RECORD

Job Address: 16253-57 Gale
Permit No: 0012140011 Date: 5-2-01
Owner: ~~Hu~~ La Jolla knits
Description: T.I

NO.	INSPECTION	DATE	INSPECTOR
	Building Inspections and Approvals		
B1	Location/Setbacks		
B2	Soils Engineer		
B3	Foundation/Forms		
B4	Retaining Walls		
B5	Masonry Walls		
B6	Bolts/Hld Dwns/Strps		
B7	Floor Slab & Steel		
B8	Raised Floor Framing		
B9	Underfloor Insulation		
B10	1st Floor Sheathing		
B11	2nd Flr Frame/Sheath		
B12	Window Replacement		
B13	Roof Sheathing		
B14	Masonry/Mfg Fireplace		
B15	Roof Covering		
B16	Frame/Bracing	6/1/01	Downs
B17	Insulat/Weather Strip		
	Do Not Cover Walls Until Frame, Insulation, & Rough Electrical, Mechanical, & Plumbing Have Been Signed		
B18	Interior Lath/Drywall		
B19	Exterior Lath		
B20	T-Bar Ceiling	6/27/01	Downs
B21	Rated Floor/Ceiling		
B22	Rated Walls		
B23	Rated Shafts		
B24	Disabled Access		
B25	Demolition		
B26	Lot Drainage		
B27			
B28	(Address posted) Enter Building Final Below		
	Electrical Inspections and Approvals		
E1	Temporary Power		
E2	Service/Ground ☐ Location ☐ UFER ☐ Water Ground ☐ Driven Rod		
E3	Underground Elect		
E4	Outlets		
E5	Rough Conduit		
E6	Rough Wiring	5/15/01	Downs
E7	Dist Panel(s)		
E8	Rough Electrical	6/Final	
E9	Smoke Detectors		
E10	Svr Ground Fault Test		
E11	Service Panel		
E12			
E13	**Electrical Final**		

NO.	INSPECTION	DATE	INSPECTOR
	Mechanical Inspections and Approvals		
M1	FAU/Wall Furnace		
M2	Exhaust Vent		
M3	Combustion Air		
M4	Duct Work	6/27/01	Downs
M5	Rough Mechanical		
M6	AC/Compressor		
M7	Thermostat		
M8	Fire Dampers		
M9	Smoke Detectors		
M10	Commercial Hood		
M11	Boiler		
M12			
M13	**Mechanical Final**		
	Plumbing Inspections and Approvals		
P1	Water Service		
P2	Under Floor/Slab	5	DOWNS
P3	Shower Pan		
P4	Water Lines		
P5	Rough Gas Piping		
P6	Rough Plumbing	5/15/01	Downs
P7	Sewer (Public/Private)		
P8	Backflow Preventer		
P9	Water Heater		
P10	Lawn Sprinkler		
P11	Roof Drains		
P12	Gas (Test/Final)	12/6/01	Rocan
P13			
P14	**Plumbing Final**		
	Verify Other Approvals		
O1	Spec. Insp. Reports		
O2	Methane System		
O3	Grading Approval		
O4	Struct. Observation		
O5			
	Agency Approvals		
A1	Fire Department		
A2	Construction Division		
A3	Environmental Prog.		
A4	Health Department		
A5	AQMD		
A6	Planning Dept.		
A7	Business License		
A8	CalTrans		
A9	Highway Dedica/Impr		
A10			
B28	**BUILDING FINAL**		
	Certificate of Occupancy		

POST THIS CARD AND THE APPROVED PLANS IN A CONSPICUOUS PLACE ACCESSIBLE TO THE INSPECTOR. IT SHALL BE THE DUTY OF THE APPLICANT TO CAUSE THE WORK TO REMAIN ACCESSIBLE AND EXPOSED FOR INSPECTION PURPOSES. PERMITS WILL BE VOIDED IF WORK IS NOT STARTED WITHIN 180 DAYS OR IS SUSPENDED FOR A PERIOD EXCEEDING 180 DAYS.

20-0015 DPW Rev. 9/00

CITY OF INDUSTRY

Incorporated June 18, 1957

March 29, 2001

Mr. Peter Wang
Supervising Civil Engineer
La Puente District
County Engineering Office
16005 East Central Avenue
La Puente, CA 91744

Dear Mr. Wang:

The proposed interior improvements located at 16253 Gale Avenue, known as Lai Properties Inc., have been approved by the City of Industry.

Sincerely,

CITY OF INDUSTRY

Mike Kissell/mk

Mike Kissell
Planning Director

MK:MCH:jm

COUNTY OF LOS ANGELES
DEPARTMENT OF PUBLIC WORKS
BUILDING AND SAFETY / LAND DEVELOPMENT

CITY OF INDUSTRY
16005 CENTRAL AVENUE
LA PUENTE CA 91744
PHONE: (626) 961-9611 EXT:

0203

PLUMBING PERMIT
PL 0203 0107240012

LEGAL ID:
ON FILE

ASSESSOR INFORMATION NUMBER:

TENANT:
BRONZE KEY CORP

OWNER: TEL. NO:
HUNSAKER DEVELOPMENT (949) 863-1390-
17761 MITCHELL NORTH
IRVINE, CA 92614

APPLICANT: TEL. NO:
LEE (323) 389-7715-
2605 W OLYMPIC BL
LOS ANGELES CA 90006

CONTRACTOR: TEL. NO:
SEN AE CONSTRUCTION (213) 389-7715-
2605 W OLYMPIC BLVD #201 LIC. NO
LOS ANGELES CA 90006 637966 B

ARCHITECT OR ENGINEER: TEL. NO:
KWOK, TERENCE (323) 728-4833-
109 E. FLORAL DR. LIC. NO:
MONTEREY PARK, CA C-24796

7-27-01 Information to contractor Dan

7-30-01 1 floor sink & (1) Sink at N/wall ok Dan

* See Plumbing Permit PL 0107300089 for floor sink #5

FEES PAID

FEE DESCRIPTION:	QUANTITY: UOM:	AMOUNT:
01 PERMIT ISSUANCE FEE		41.20
25 LAVATORIES / SINKS	2.00 FIX	48.40
47 WATER HEATER(S)	1.00 WTH	24.20
	TOTAL FEES	113.80

REPORT ID: DPR263 ROUTE TO: BS0200

BUILDING ADDRESS:
16281 GALE AV
INDH CA 91745
NEAREST CROSS STREET: STIMSON
THOMAS PAGE: GRID: LOCALITY: INDUSTRY

ISSUED ON:	PROCESSED BY:	PLAN BY:	EXPIRES ON:
07/24/01	FM		01/20/02

FINAL DATE FINAL BY: CODE:
12-31-01 Dan

DESCRIPTION OF WORK
PLUMBING FOR NEW MOP SINK, SINK & WATER HEATER

SPECIAL CONDITIONS:

APPROVALS	DATE	INSPECTOR SIGNATURE
UNDER SLAB WORK	Dan	
WATER SERVICE PLASTIC Y/N METAL Y/N		
ROUGH PLUMBING	8-30 Dan	
GAS PIPING		
GAS VENT		
HOT WATER HEATER		
PLUMBING FIXTURES		
LAWN SPRINKLERS		
GAS TEST		
UTILITY COMPANY NOTIFIED		
CWV		
GRAY WATER SYSTEM		

LICENSED CONTRACTOR'S DECLARATION

I hereby affirm under penalty of perjury that I am licensed under provisions of Chapter 9 (commencing with Section 7000) of Division 3 of the Business and Professions Code, and my license is in full force and effect.

License Class B Lic. No. 637966

Contractor's Signature _____ Date 7/24/01

OWNER-BUILDER DECLARATION

I hereby affirm under penalty of perjury that I am exempt from the Contractors License Law for the following reason (Sec. 7031.5, Business and Professions Code: Any city or county which requires a permit to construct, alter, improve, demolish, or repair any structure, prior to its issuance, also requires the applicant for such permit to file a signed statement that he or she is licensed pursuant to the provisions of the Contractors License Law (Chapter 9 (commencing with Section 7000) of Division 3 of the Business and Professions Code) or that he or she is exempt therefrom and the basis for the alleged exemption. Any violation of Section 7031.5 by any applicant for a permit subjects the applicant to a civil penalty of not more than five hundred dollars ($500).):

☐ I am exempt under Sec. _____ , B.& P.C. for this reason:

_____

_____

[Electrical, Plumbing & Sewer Permits Only]

☐ I, as owner of the property, will do the work, and the structure is not intended or offered for sale (Sec. 7044, Business and Professions Code: The Contractors License Law does not apply to an owner of property who builds or improves thereon, and who does such work himself or herself, provided that such improvements are not intended or offered for sale. If, however, the building or improvement is sold within one year of completion, the owner-builder will have the burden of proving that he or she did not build or improve for the purpose of sale.).

[All Other Permits]

☐ I, as owner of the property, or my employees with wages as their sole compensation, will do the work, and the structure is not intended or offered for sale (Sec. 7044, Business and Professions Code: The Contractors License Law does not apply to an owner of property who builds or improves thereon, and who does such work himself or herself or through his or her own employees, provided that such improvements are not intended or offered for sale. If, however, the building or improvement is sold within one year of completion, the owner-builder will have the burden of proving that he or she did not build or improve for the purpose of sale.).

☐ I, as owner of the property, am exclusively contracting with licensed contractors to construct the project (Sec. 7044, Business and Professions Code: The Contractors License Law does not apply to an owner of property who builds or improves thereon, and who contracts for such projects with a contractor(s) licensed pursuant to the Contractors License Law.).

_____ _____

Owner Signature Date

WORKER'S COMPENSATION DECLARATION

I hereby affirm under penalty of perjury one of the following declarations:

☐ I have and will maintain a certificate of consent to self-insure for worker's compensation, as provided for by Section 3700 of the Labor Code, for the performance of the work for which this permit is issued.

☐ I have and will maintain worker's compensation insurance, as required by Section 3700 of the Labor Code, for the performance of the work for which this permit is issued. My worker's compensation insurance carrier and policy number are:

Carrier STATE FUND

Policy Number 91-2001

☐ I certify that in the performance of the work for which this permit is issued, I shall not employ any person in any manner so as to become subject to the worker's compensation laws of California, and agree that if I should become subject to the worker's compensation provisions of Section 3700 of the Labor Code, I shall forthwith comply with those provisions.

Applicant Signature _____ Date 7/24/01

WARNING: FAILURE TO SECURE WORKER'S COMPENSATION COVERAGE IS UNLAWFUL, AND SHALL SUBJECT AN EMPLOYER TO CRIMINAL PENALTIES AND CIVIL FINES UP TO ONE HUNDRED THOUSAND DOLLARS ($100,000), IN ADDITION TO THE COST OF COMPENSATION, DAMAGES AS PROVIDED FOR IN SECTION 3706 OF THE LABOR CODE, INTEREST, AND ATTORNEY'S FEES.

LOBBYIST ORDINANCE CERTIFICATION

[Complete this section for permits in unincorporated Los Angeles County only]

This is to certify that I, as permit applicant, am familiar with the requirements of Los Angeles County Code Chapter 2.160 et seq., (relating to the Los Angeles County Lobbyist Ordinance) and that all persons acting on behalf of myself complied and will continue to comply therewith through the application process.

~~BEN LEE~~ _____

Applicant (Print Name) Applicant Signature

~~SEA-BE CONSTRUCTION~~ 7/24/01

Company Name (if employed by an entity/agency) Date

JOB ADDRESS
LOCALITY

HAZARDOUS MATERIAL DECLARATION

Will the applicant or future building occupant handle a hazardous material or a mixture containing a hazardous material equal to or greater than the amount specified on the hazardous materials information guide?

Yes ☐ No ☐

Will the intended use of the building by the applicant or future building occupant require a permit for construction or modification from the South Coast Air Quality Management District (SCAQMD)? See permitting checklist for guidelines.

Yes ☐ No ☐

I have read the hazardous materials information guide and the SCAQMD permitting checklist, I understand my requirements under the Los Angeles County Code Title 2, Chapter 220 Sections 220.100 through 220.140 concerning hazardous material reporting and for obtaining a permit from the SCAQMD.

ASBESTOS NOTIFICATION

☐ Notification letter sent to SCAQMD or EPA

☐ I declare that notification of asbestos removal is not applicable to addressed project.

CONSTRUCTION LENDING AGENCY

I hereby affirm under penalty of perjury that there is a construction lending agency for the performance of the work for which this permit is issued (Sec. 3097, Civ.C.).

Lender's Name _____

Lender's Address _____

I certify that I have read this application and state under the penalty of perjury that the above information is correct. I agree to comply with all City and County ordinances and State laws relating to building construction, and hereby authorize representatives of this County to enter upon the above-mentioned property for inspection purposes.

_____ 7/24/01

Applicant or Agent Signature **Date**

BUILDING

16253 → 93 GALE AVE

COUNTY OF LOS ANGELES
DEPARTMENT OF PUBLIC WORKS
BUILDING AND SAFETY / LAND DEVELOPMENT

CITY OF INDUSTRY # 0203
16005 CENTRAL AVENUE
LA PUENTE CA 91744
PHONE: (626) 961-9611 EXT:

BUILDING PERMIT
FIRE SPRINKLER
BL 0203 0002150013

LEGAL ID:
ON FILE

ASSESSOR INFORMATION NUMBER:

TENANT:

OWNER: TEL. NO:
HUNSAKER DEVELOPMENT (949) 863-1390-
17761 MITCHELL NORTH
IRVINE, CA 92614

APPLICANT: TEL. NO:
BARROW (909) 360-5438-
4298 A CAMPBELL
RIVERSIDE CA 92509

CONTRACTOR: TEL. NO:
ACCENT FIRE PROTECTION (909) 360-5438-
4298 "A" CAMPBELL ST. LIC. NO
RIVERSIDE, CA 92509 645277C-16

ARCHITECT OR ENGINEER: TEL. NO:
HIMES, PETER, JEPSON, ARCHITECTS IN (714) 508-1868-
3002 DOW AVENUE, SUITE 140 LIC. NO:
TUSTIN, CA 92780 NONE

MAP NO: SEWER MAP BOOK: PAGE: FIRE ZONE: CMP:
00

NO. OF FAMILIES: DWELLING UNITS: APT/COND: STAT CLASS:
NO 20

AIR QUALITY:	SCHOOL WITHIN 1000 FEET	HAZARDOUS MATERIALS
NO	NO	NO

NUMBER OF ADDED/RELOCATED
SQ. FT SPRINKLER HEADS
STRUCTURE:

EXIST BLDG USE:
EXIST OCC GRP:

BLDGS. NOW ON LOT: VALUATION:
60,000

FEES PAID

FEE DESCRIPTION:	QUANTITY:	UOM:	AMOUNT:
AA BLDG PERMIT ISSUANCE			38.60
AE STRONG MOTION OTHER	60000.00	VAL	25.20
A6 PLAN MAINTENANCE FEE	60000.00	VAL	27.80
D1 PLANCHECK W/O EN-HC	60000.00	VAL	1,061.82
D2 PERMIT W/O EN-HC	60000.00	VAL	1,249.20
	TOTAL FEES		2,402.62

REPORT ID: DPR261 ROUTE TO: BS0200

BUILDING ADDRESS:
16253 -93 GALE AV
INDH CA 91744
NEAREST CROSS STREET: STIMSON
THOMAS PAGE: GRID: LOCALITY: CITY OF INDUST

ISSUED ON:	PROCESSED BY:	EXPIRES ON:
02/15/00	FM	08/13/00

FINAL DATE FINAL BY: CODE:
10-30-00

DESCRIPTION OF WORK
UNDERGROUND FOR FIRE SPRINKLERS

SPECIAL CONDITIONS:

APPROVALS	DATE	INSPECTOR SIGNATURE
FIRE DEPARTMENT INSPECT		
FIRE SPRINKLER HANGERS		
FIRE DEPARTMENT APPROVAL		

LICENSED CONTRACTOR'S DECLARATION

I hereby affirm under penalty of perjury that I am licensed under provisions of Chapter 9 (commencing with Section 7000) of Division 3 of the Business and Professions Code, and my license is in full force and effect.

License Class C-10 Lic. No. 645277

Contractor's Signature 2/15/2000 Date

OWNER-BUILDER DECLARATION

I hereby affirm under penalty of perjury that I am exempt from the Contractors License Law for the following reason (Sec. 7031.5, Business and Professions Code: Any city or county which requires a permit to construct, alter, improve, demolish, or repair any structure, prior to its issuance, also requires the applicant for such permit to file a signed statement that he or she is licensed pursuant to the provisions of the Contractors License Law (Chapter 9 (commencing with Section 7000) of Division 3 of the Business and Professions Code) or that he or she is exempt therefrom and the basis for the alleged exemption. Any violation of Section 7031.5 by any applicant for a permit subjects the applicant to a civil penalty of not more than five hundred dollars ($500).):

☐ I am exempt under Sec. _____ , B.& P.C. for this reason:

_____

_____

[Electrical, Plumbing & Sewer Permits Only]

☐ I, as owner of the property, will do the work, and the structure is not intended or offered for sale (Sec. 7044, Business and Professions Code: The Contractors License Law does not apply to an owner of property who builds or improves thereon, and who does such work himself or herself, provided that such improvements are not intended or offered for sale. If, however, the building or improvement is sold within one year of completion, the owner-builder will have the burden of proving that he or she did not build or improve for the purpose of sale.).

[All Other Permits]

☐ I, as owner of the property, or my employees with wages as their sole compensation, will do the work, and the structure is not intended or offered for sale (Sec. 7044, Business and Professions Code: The Contractors License Law does not apply to an owner of property who builds or improves thereon, and who does such work himself or herself or through his or her own employees, provided that such improvements are not intended or offered for sale. If, however, the building or improvement is sold within one year of completion, the owner-builder will have the burden of proving that he or she did not build or improve for the purpose of sale.).

☐ I, as owner of the property, am exclusively contracting with licensed contractors to construct the project (Sec. 7044, Business and Professions Code: The Contractors License Law does not apply to an owner of property who builds or improves thereon, and who contracts for such projects with a contractor(s) licensed pursuant to the Contractors License Law.).

Owner Signature Date

WORKER'S COMPENSATION DECLARATION

I hereby affirm under penalty of perjury one of the following declarations:

☐ I have and will maintain a certificate of consent to self-insure for worker's compensation, as provided for by Section 3700 of the Labor Code, for the performance of the work for which this permit is issued.

☐ I have and will maintain worker's compensation insurance, as required by Section 3700 of the Labor Code, for the performance of the work for which this permit is issued. My worker's compensation insurance carrier and policy number are:

Carrier STATE FUND

Policy Number 229-99 0012281

☐ I certify that in the performance of the work for which this permit is issued, I shall not employ any person in any manner so as to become subject to the worker's compensation laws of California, and agree that if I should become subject to the worker's compensation provisions of Section 3700 of the Labor Code, I shall forthwith comply with those provisions.

Applicant Signature Date

WARNING: FAILURE TO SECURE WORKER'S COMPENSATION COVERAGE IS UNLAWFUL, AND SHALL SUBJECT AN EMPLOYER TO CRIMINAL PENALTIES AND CIVIL FINES UP TO ONE HUNDRED THOUSAND DOLLARS ($100,000), IN ADDITION TO THE COST OF COMPENSATION, DAMAGES AS PROVIDED FOR IN SECTION 3706 OF THE LABOR CODE, INTEREST, AND ATTORNEY'S FEES.

LOBBYIST ORDINANCE CERTIFICATION

[Complete this section for permits in unincorporated Los Angeles County only]

This is to certify that I, as permit applicant, am familiar with the requirements of Los Angeles County Code Chapter 2.160 et seq., (relating to the Los Angeles County Lobbyist Ordinance) and that all persons acting on behalf of myself complied and will continue to comply therewith through the application process.

Applicant (Print Name) Applicant Signature

Company Name (if employed by an entity/agency) Date

JOB ADDRESS
LOCALITY

HAZARDOUS MATERIAL DECLARATION

Will the applicant or future building occupant handle a hazardous material or a mixture containing a hazardous material equal to or greater than the amount specified on the hazardous materials information guide?

Yes ☐ No ☐

Will the intended use of the building by the applicant or future building occupant require a permit for construction or modification from the South Coast Air Quality Management District (SCAQMD)? See permitting checklist for guidelines.

Yes ☐ No ☐

I have read the hazardous materials information guide and the SCAQMD permitting checklist, I understand my requirements under the Los Angeles County Code Title 2, Chapter 220 Sections 220.100 through 220.140 concerning hazardous material reporting and for obtaining a permit from the SCAQMD.

ASBESTOS NOTIFICATION

☐ Notification letter sent to SCAQMD or EPA

☐ I declare that notification of asbestos removal is not applicable to addressed project.

CONSTRUCTION LENDING AGENCY

I hereby affirm under penalty of perjury that there is a construction lending agency for the performance of the work for which this permit is issued (Sec. 3097, Civ.C.).

Lender's Name _____


Lender's Address _____

I certify that I have read this application and state under the penalty of perjury that the above information is correct. I agree to comply with all City and County ordinances and State laws relating to building construction, and hereby authorize representatives of this County to enter upon the above-mentioned property for inspection purposes.

Applicant or Agent Signature 2/15/2000 **Date**


KLT
CONSULTING STRUCTURAL ENGINEERS
3430 Irvine Avenue, Newport Beach, CA 92660
Tel: (949) 263-1308 Fax: (949) 263-1310

PROJECT GALE AVE DATE 8/1/2000 SHEET 1 OF 1
SUBJECT DETAIL CALC. BY JOB

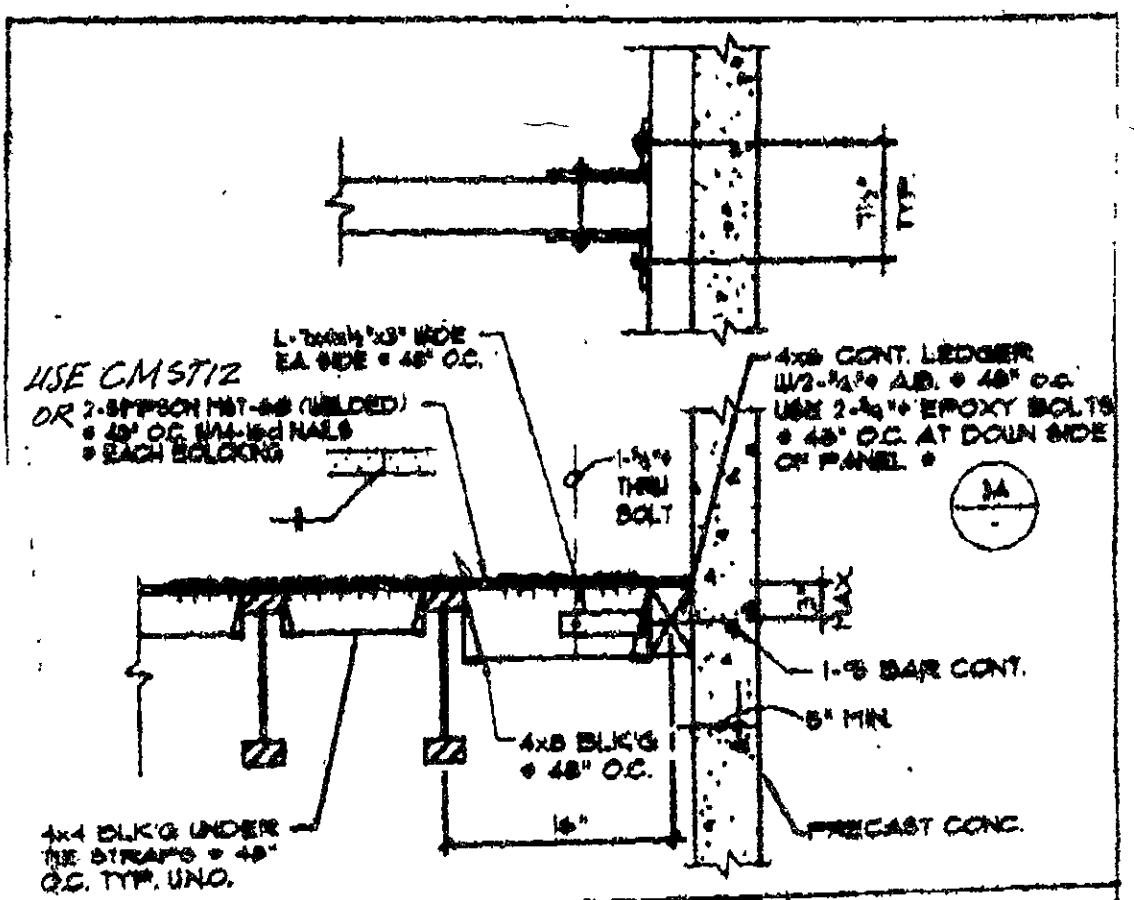

3 PURLIN WALL ANCHOR CONN.

REGISTERED PROFESSIONAL ENGINEER
FRANCIS K. Y. LO
No. 3040
Exp. 3-31-03
STRUCTURAL
STATE OF CALIFORNIA

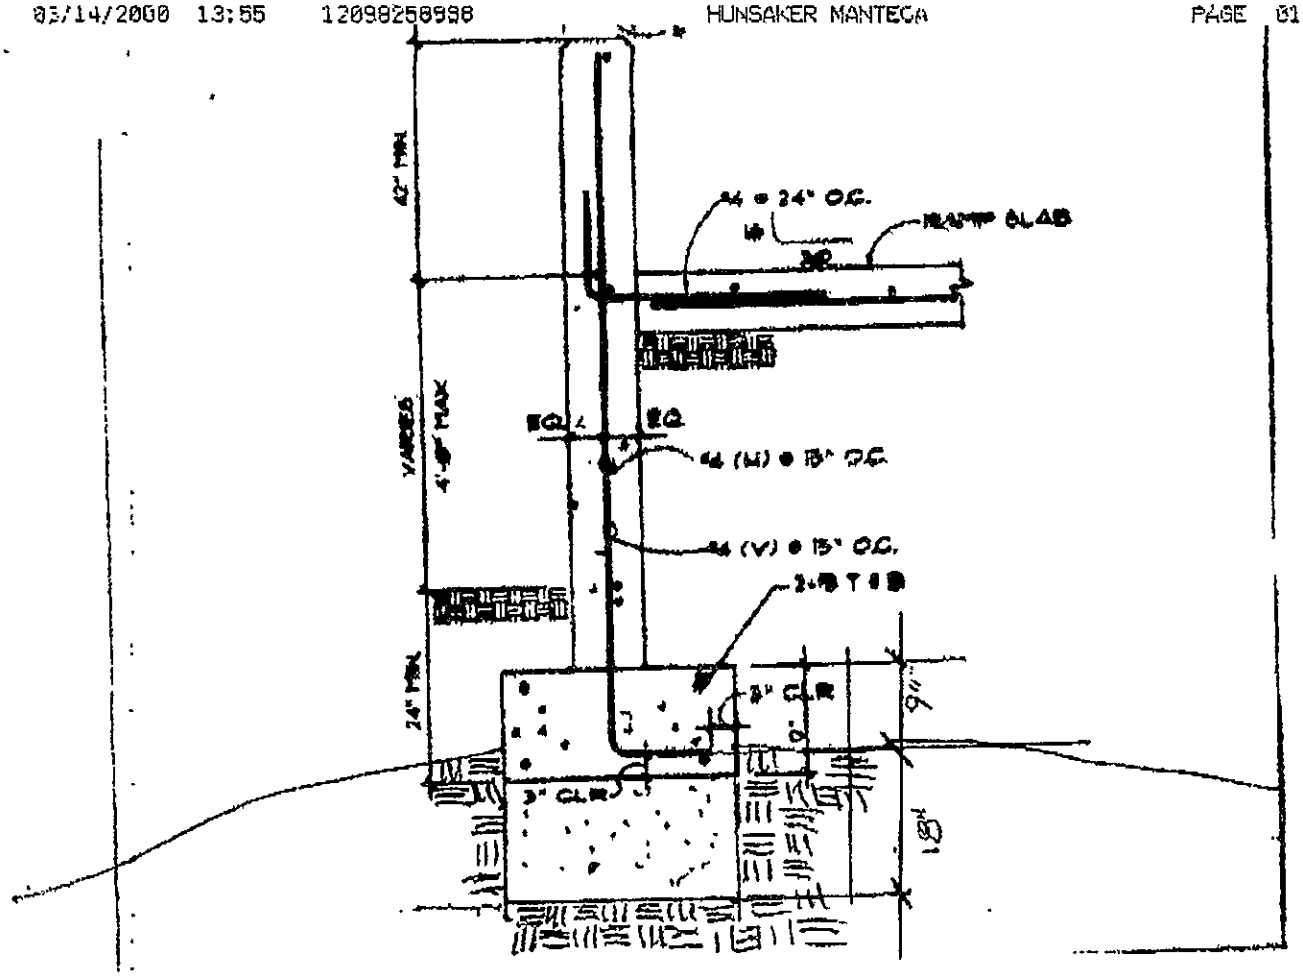

Job - Gale Ave.
City of Industry

TO - Francis Lo

REGISTERED PROFESSIONAL ENGINEER
FRANCIS K. Y. LO
No. 3840
Exp. 3-31-03
STRUCTURAL
STATE OF CALIFORNIA

From - Mike Hunsaker

FAX # 626-968-5305

SEWER

COUNTY OF LOS ANGELES
DEPARTMENT OF PUBLIC WORKS
BUILDING AND SAFETY / LAND DEVELOPMENT

CITY OF INDUSTRY
16005 CENTRAL AVENUE
LA PUENTE CA 91744
PHONE: (626) 961-9611 EXT:

0203

SEWER PERMIT
SE 0203 0008220003

LEGAL ID:
ON FILE

ASSESSOR INFORMATION NUMBER:

TENANT:

OWNER: TEL. NO:
HUNSAKER DEVELOPMENT (949) 863-1390-
17761 MITCHELL NORTH
IRVINE, CA 92614

APPLICANT: TEL. NO:
HUNSAKER (949) 863-1390-

CONTRACTOR: TEL. NO:
RICHARD C HUNSAKER (949) 863-1390-
17761 MITCHELL ST NORTH LIC. NO
IRVINE CA 92714 184422 B

ARCHITECT OR ENGINEER: TEL. NO:
LIC. NO:

SEWER MAP BOOK: PAGE:

7-25-00
Approved connection
(Courtesy)

SEWER / SEPTIC: N
EXIST OCC GRP:
BLDGS. NOW ON LOT:
CONNECTION TYPE:
ORIGINATION:
LENGTH ML TO PL: STATION: DEPTH:
MANHOLE REFERENCE: UPPER/LOWER:

COUNTY IMPROVEMENT NUMBER:
PLAN CHECK NUMBER:
JOB NUMBER:
TRUNK PERMIT NUMBER:
ROAD PERMIT NUMBER:
AFFADAVIT: NO
WAIVER: NO
EASEMENT: NO

RECORD INSTRUMENT NBR: RECORD DATE:
HIGHWAY/STREET WIDENING:
STATE ENCROACHMENT PERMIT NUMBER:

FEES PAID

FEE DESCRIPTION:	QUANTITY: UOM:	AMOUNT:
01 PERMIT ISSUANCE FEE		40.00
03 CONN TO PUBLIC SEWER	1.00 CON	67.40
	TOTAL FEES	107.40

REPORT ID: DPR266 ROUTE TO : BS0200

BUILDING ADDRESS:
16253 -93 GALE AV
INDH CA 91744
NEAREST CROSS STREET: STIMSON
THOMAS PAGE: GRID: LOCALITY: CITY OF INDUST

ISSUED ON: PROCESSED BY: EXPIRES ON:
08/24/00 DY 02/21/01

FINAL DATE FINAL BY: CODE:
10-30-00

DESCRIPTION OF WORK
CONNECT BLDG TO PUBLIC SEWER

SPECIAL CONDITIONS:

APPROVALS	DATE	INSPECTOR SIGNATURE
NEW HOUSE SEWER		
CONNECT ADDITIONAL BUILDING OR WORK		
SEPTIC TANK, SEEPAGE PIT AND/OR DRAIN FIELD		
DRYWELL __		
ALTER, REPAIR, SEWER OR SEWAGE DISPOSAL SYSTEM		
DISCONNECT PLUG AND ABANDON HOUSE SEWER		
BACKFILL SEPTIC TANKS __ SEEP. PIT __ CESSPOOL __		
GRAYWATER SYSTEM		

LICENSED CONTRACTOR'S DECLARATION

I hereby affirm under penalty of perjury that I am licensed under provisions of Chapter 9 (commencing with Section 7000) of Division 3 of the Business and Professions Code, and my license is in full force and effect.

License Class B Lic. No. 184432

Mike Humphrey 8-24-00

Contractor's Signature Date

OWNER-BUILDER DECLARATION

I hereby affirm under penalty of perjury that I am exempt from the Contractors License Law for the following reason (Sec. 7031.5, Business and Professions Code: Any city or county which requires a permit to construct, alter, improve, demolish, or repair any structure, prior to its issuance, also requires the applicant for such permit to file a signed statement that he or she is licensed pursuant to the provisions of the Contractors License Law (Chapter 9 (commencing with Section 7000) of Division 3 of the Business and Professions Code) or that he or she is exempt therefrom and the basis for the alleged exemption. Any violation of Section 7031.5 by any applicant for a permit subjects the applicant to a civil penalty of not more than five hundred dollars ($500).):

☐ I am exempt under Sec. _____ , B.& P.C. for this reason:

_____

_____

[Electrical, Plumbing & Sewer Permits Only]

☐ I, as owner of the property, will do the work, and the structure is not intended or offered for sale (Sec. 7044, Business and Professions Code: The Contractors License Law does not apply to an owner of property who builds or improves thereon, and who does such work himself or herself, provided that such improvements are not intended or offered for sale. If, however, the building or improvement is sold within one year of completion, the owner-builder will have the burden of proving that he or she did not build or improve for the purpose of sale.).

[All Other Permits]

☐ I, as owner of the property, or my employees with wages as their sole compensation, will do the work, and the structure is not intended or offered for sale (Sec 7044, Business and Professions Code: The Contractors License Law does not apply to an owner of property who builds or improves thereon, and who does such work himself or herself or through his or her own employees, provided that such improvements are not intended or offered for sale. If, however, the building or improvement is sold within one year of completion, the owner-builder will have the burden of proving that he or she did not build or improve for the purpose of sale.).

☐ I, as owner of the property, am exclusively contracting with licensed contractors to construct the project (Sec. 7044, Business and Professions Code: The Contractors License Law does not apply to an owner of property who builds or improves thereon, and who contracts for such projects with a contractor(s) licensed pursuant to the Contractors License Law.).

_____ _____

Owner Signature Date

WORKER'S COMPENSATION DECLARATION

I hereby affirm under penalty of perjury one of the following declarations:

☐ I have and will maintain a certificate of consent to self-insure for worker's compensation, as provided for by Section 3700 of the Labor Code, for the performance of the work for which this permit is issued.

☐ I have and will maintain worker's compensation insurance, as required by Section 3700 of the Labor Code, for the performance of the work for which this permit is issued. My worker's compensation insurance carrier and policy number are:

Carrier Clarke Marine

Policy Number VCGP000213

☐ I certify that in the performance of the work for which this permit is issued, I shall not employ any person in any manner so as to become subject to the worker's compensation laws of California, and agree that if I should become subject to the worker's compensation provisions of Section 3700 of the Labor Code, I shall forthwith comply with those provisions.

Mike Humphrey 8-24-00

Applicant Signature Date

WARNING: FAILURE TO SECURE WORKER'S COMPENSATION COVERAGE IS UNLAWFUL, AND SHALL SUBJECT AN EMPLOYER TO CRIMINAL PENALTIES AND CIVIL FINES UP TO ONE HUNDRED THOUSAND DOLLARS ($100,000), IN ADDITION TO THE COST OF COMPENSATION, DAMAGES AS PROVIDED FOR IN SECTION 3706 OF THE LABOR CODE, INTEREST, AND ATTORNEY'S FEES.

LOBBYIST ORDINANCE CERTIFICATION

[Complete this section for permits in unincorporated Los Angeles County only]

This is to certify that I, as permit applicant, am familiar with the requirements of Los Angeles County Code Chapter 2.160 et seq., (relating to the Los Angeles County Lobbyist Ordinance) and that all persons acting on behalf of myself complied and will continue to comply therewith through the application process.

_____ _____

Applicant (Print Name) Applicant Signature

_____ _____

Company Name (if employed by an entity/agency) Date

JOB ADDRESS
LOCALITY

HAZARDOUS MATERIAL DECLARATION

Will the applicant or future building occupant handle a hazardous material or a mixture containing a hazardous material equal to or greater than the amount specified on the hazardous materials information guide?

Yes ☐ No ☐

Will the intended use of the building by the applicant or future building occupant require a permit for construction or modification from the South Coast Air Quality Management District (SCAQMD)? See permitting checklist for guidelines.

Yes ☐ No ☐

I have read the hazardous materials information guide and the SCAQMD permitting checklist, I understand my requirements under the Los Angeles County Code Title 2, Chapter 220 Sections 220.100 through 220.140 concerning hazardous material reporting and for obtaining a permit from the SCAQMD.

ASBESTOS NOTIFICATION

☐ Notification letter sent to SCAQMD or EPA

☐ I declare that notification of asbestos removal is not applicable to addressed project.

CONSTRUCTION LENDING AGENCY

I hereby affirm under penalty of perjury that there is a construction lending agency for the performance of the work for which this permit is issued (Sec. 3097, Civ.C.).

Lender's Name _____

Lender's Address _____

I certify that I have read this application and state under the penalty of perjury that the above information is correct. I agree to comply with all City and County ordinances and State laws relating to building construction, and hereby authorize representatives of this County to enter upon the above-mentioned property for inspection purposes.

Mike Humphrey 8-24-00

Applicant or Agent Signature **Date**

HUNSAKER INVESTMENT COMPANY, LLC

August 23, 2000

Los Angeles County
Department of Public Works
1600 East Central Avenue
La Puente, CA 91744

RE: Mike Hunsaker's Authorization
16253 -16293 Gale Avenue
City of Industry, CA

Dear Public Works Department:

This letter is to authorize Mike Hunsaker to act as our agent, to obtain any necessary permits for our project at the above-referenced site.

Sincerely,

R. Brian Hunsaker
Managing Member

RBH:LEH

17761 Mitchell North ■ Irvine, CA 92614 ■ Telephone: (949) 863-1390
Mailing Address: PO Box 2423 ■ Santa Ana, CA 92707

COUNTY OF LOS ANGELES
DEPARTMENT OF PUBLIC WORKS
BUILDING AND SAFETY / LAND DEVELOPMENT

CITY OF INDUSTRY
16005 CENTRAL AVENUE
LA PUENTE CA 91744
PHONE: (626) 961-9611 EXT:

0203

MECHANICAL PERMIT
ME 0203 0001130011

LEGAL ID:
ON FILE

ASSESSOR INFORMATION NUMBER:

TENANT:

OWNER: TEL. NO:
HUNSAKER DEVELOPMENT (949) 863-1390-
17761 MITCHELL NORTH
IRVINE, CA 92614

APPLICANT: TEL. NO:
KENNETH HIMES (714) 508-1867-

CONTRACTOR: TEL. NO:
RICHARD C HUNSAKER (949) 863-1390-
17761 MITCHELL ST NORTH LIC. NO
IRVINE CA 92714 184422 B

ARCHITECT OR ENGINEER: TEL. NO:
HIMES, PETER, JEPSON, ARCHITECTS IN (714) 508-1868-
3002 DOW AVENUE, SUITE 140 LIC. NO:
TUSTIN, CA 92780 NONE

FEES PAID

FEE DESCRIPTION:	QUANTITY: UOM:	AMOUNT:
OX P.C. FEE $152.00 MIN	0.00	733.80
01 PERMIT ISSUANCE FEE		38.60
02 REFRIG COMP < 100 KB	17.00 COM	639.20
30 AIR INLETS/OUTLETS	86.00 IN/	516.00
41 SINGLE REGISTER FANS	22.00 FAN	312.40
	TOTAL FEES	2,240.00

REPORT ID: DPR264 ROUTE TO: BS0200

BUILDING ADDRESS:
16253 -93 GALE AV
INDH CA 91744
NEAREST CROSS STREET: STIMSON
THOMAS PAGE: GRID: LOCALITY: CITY OF INDUST

ISSUED ON:	PROCESSED BY:	PLAN BY:	EXPIRES ON:
01/26/00	FM		07/24/00

FINAL DATE FINAL BY: CODE:
10-30 00

DESCRIPTION OF WORK
MECHANICAL FOR NEW INDUSTRIAL SPEC BUILDING

SPECIAL CONDITIONS:

APPROVALS	DATE	INSPECTOR SIGNATURE
FAU/WALL FURNACE		
COMBUSTION AIR OPENINGS		
DUCT WORK		
AC/COMPRESSOR		
THERMOSTAT		
FIRE DAMPERS		
SMOKE DETECTION DEVICES		
COMMERCIAL HOOD		
Duct work A→E	9-27-00	
DUCTWORK FG, H&J	10-11-00	
DUCTWORK KL	10-16-00	

LICENSED CONTRACTOR'S DECLARATION

I hereby affirm under penalty of perjury that I am licensed under provisions of Chapter 9 (commencing with Section 7000) of Division 3 of the Business and Professions Code, and my license is in full force and effect.

License Class B Lic. No. 184422

Mike Humphrey 1-26-2000

Contractor's Signature Date

OWNER-BUILDER DECLARATION

I hereby affirm under penalty of perjury that I am exempt from the Contractors License Law for the following reason (Sec. 7031.5, Business and Professions Code: Any city or county which requires a permit to construct, alter, improve, demolish, or repair any structure, prior to its issuance, also requires the applicant for such permit to file a signed statement that he or she is licensed pursuant to the provisions of the Contractors License Law (Chapter 9 (commencing with Section 7000) of Division 3 of the Business and Professions Code) or that he or she is exempt therefrom and the basis for the alleged exemption. Any violation of Section 7031.5 by any applicant for a permit subjects the applicant to a civil penalty of not more than five hundred dollars ($500).):

☐ I am exempt under Sec. _____ , B.& P.C. for this reason:

[Electrical, Plumbing & Sewer Permits Only]

☐ I, as owner of the property, will do the work, and the structure is not intended or offered for sale (Sec. 7044, Business and Professions Code: The Contractors License Law does not apply to an owner of property who builds or improves thereon, and who does such work himself or herself, provided that such improvements are not intended or offered for sale. If, however, the building or improvement is sold within one year of completion, the owner-builder will have the burden of proving that he or she did not build or improve for the purpose of sale.).

[All Other Permits]

☐ I, as owner of the property, or my employees with wages as their sole compensation, will do the work, and the structure is not intended or offered for sale (Sec. 7044, Business and Professions Code: The Contractors License Law does not apply to an owner of property who builds or improves thereon, and who does such work himself or herself or through his or her own employees, provided that such improvements are not intended or offered for sale. If, however, the building or improvement is sold within one year of completion, the owner-builder will have the burden of proving that he or she did not build or improve for the purpose of sale.).

☐ I, as owner of the property, am exclusively contracting with licensed contractors to construct the project (Sec. 7044, Business and Professions Code: The Contractors License Law does not apply to an owner of property who builds or improves thereon, and who contracts for such projects with a contractor(s) licensed pursuant to the Contractors License Law.).

Owner Signature Date

WORKER'S COMPENSATION DECLARATION

I hereby affirm under penalty of perjury one of the following declarations:

☐ I have and will maintain a certificate of consent to self-insure for worker's compensation, as provided for by Section 3700 of the Labor Code, for the performance of the work for which this permit is issued.

☐ I have and will maintain worker's compensation insurance, as required by Section 3700 of the Labor Code, for the performance of the work for which this permit is issued. My worker's compensation insurance carrier and policy number are:

Carrier Clarke Marine

Policy Number CLS 514330

☐ I certify that in the performance of the work for which this permit is issued, I shall not employ any person in any manner so as to become subject to the worker's compensation laws of California, and agree that if I should become subject to the worker's compensation provisions of Section 3700 of the Labor Code, I shall forthwith comply with those provisions.

Applicant Signature Date

WARNING: FAILURE TO SECURE WORKER'S COMPENSATION COVERAGE IS UNLAWFUL, AND SHALL SUBJECT AN EMPLOYER TO CRIMINAL PENALTIES AND CIVIL FINES UP TO ONE HUNDRED THOUSAND DOLLARS ($100,000), IN ADDITION TO THE COST OF COMPENSATION, DAMAGES AS PROVIDED FOR IN SECTION 3706 OF THE LABOR CODE, INTEREST, AND ATTORNEY'S FEES.

LOBBYIST ORDINANCE CERTIFICATION

[Complete this section for permits in unincorporated Los Angeles County only]

This is to certify that I, as permit applicant, am familiar with the requirements of Los Angeles County Code Chapter 2.160 et seq., (relating to the Los Angeles County Lobbyist Ordinance) and that all persons acting on behalf of myself complied and will continue to comply therewith through the application process.

Applicant (Print Name) Applicant Signature

Company Name (if employed by an entity/agency) Date

JOB ADDRESS
LOCALITY

HAZARDOUS MATERIAL DECLARATION

Will the applicant or future building occupant handle a hazardous material or a mixture containing a hazardous material equal to or greater than the amount specified on the hazardous materials information guide?

Yes ☐ No ☐

Will the intended use of the building by the applicant or future building occupant require a permit for construction or modification from the South Coast Air Quality Management District (SCAQMD)? See permitting checklist for guidelines.

Yes ☐ No ☐

I have read the hazardous materials information guide and the SCAQMD permitting checklist, I understand my requirements under the Los Angeles County Code Title 2, Chapter 220 Sections 220.100 through 220.140 concerning hazardous material reporting and for obtaining a permit from the SCAQMD.

ASBESTOS NOTIFICATION

☐ Notification letter sent to SCAQMD or EPA

☐ I declare that notification of asbestos removal is not applicable to addressed project.

CONSTRUCTION LENDING AGENCY

I hereby affirm under penalty of perjury that there is a construction lending agency for the performance of the work for which this permit is issued (Sec. 3097, Civ.C.).

Lender's Name _____

Lender's Address _____

I certify that I have read this application and state under the penalty of perjury that the above information is correct. I agree to comply with all City and County ordinances and State laws relating to building construction, and hereby authorize representatives of this County to enter upon the above-mentioned property for inspection purposes.

Mike Humphrey 1-26-2000

Applicant or Agent Signature **Date**

COUNTY OF LOS ANGELES
DEPARTMENT OF PUBLIC WORKS
BUILDING AND SAFETY / LAND DEVELOPMENT

CITY OF INDUSTRY
16005 CENTRAL AVENUE
LA PUENTE CA 91744
PHONE: (626) 961-9611 EXT:

0203

PLUMBING PERMIT
PL 0203 0001130044

LEGAL ID:
ON FILE

ASSESSOR INFORMATION NUMBER:

TENANT:

OWNER: TEL. NO:
HUNSAKER DEVELOPMENT (949) 863-1390-
17761 MITCHELL NORTH
IRVINE, CA 92614

APPLICANT: TEL. NO:
KENNETH HIMES (714) 508-1867-

CONTRACTOR: TEL. NO:
RICHARD C HUNSAKER (949) 863-1390-
17761 MITCHELL ST NORTH LIC. NO
IRVINE CA 92714 184422 B

ARCHITECT OR ENGINEER: TEL. NO:
HIMES, PETER, JEPSON, ARCHITECTS IN (714) 508-1868-
3002 DOW AVENUE, SUITE 140 LIC. NO:
TUSTIN, CA 92780 NONE

FEES PAID

FEE DESCRIPTION:	QUANTITY:	UOM:	AMOUNT:
OX P.C. FEE $152.00 MIN	0.00		468.40
01 PERMIT ISSUANCE FEE			38.60
03 BACKWATER VALVE(S)	1.00	VAL	65.20
05 BACKFLOW DEVICE(S)	1.00	DEV	22.60
21 HOSE BIBB(S)	6.00	FIX	135.60
45 WATER CLOSET/URINAL	22.00	FIX	497.20
65 WATER PIPING 2-3 IN	1.00	LIN	70.40
85 ADD PC RAINWATER SYS	1.00	SYS	152.00
	TOTAL FEES		1,450.00

REPORT ID: DPR263 ROUTE TO: BS0200

BUILDING ADDRESS:
16253 -93 GALE AV
INDH CA 91744
NEAREST CROSS STREET: STIMSON
THOMAS PAGE: GRID: LOCALITY: CITY OF INDUST

ISSUED ON:	PROCESSED BY:	PLAN BY:	EXPIRES ON:
01/26/00	FM		07/24/00

FINAL DATE	FINAL BY:	CODE:
10-19-00	Downs	

DESCRIPTION OF WORK
PLUMBING FOR NEW INDUSTRIAL SPEC BUILDING

SPECIAL CONDITIONS:

APPROVALS	DATE	INSPECTOR SIGNATURE
UNDER SLAB WORK	3-22-00	
WATER SERVICE PLASTIC Y/N METAL Y/N		
ROUGH PLUMBING	8-1-00	
GAS PIPING		
GAS VENT		
HOT WATER HEATER		
PLUMBING FIXTURES		
LAWN SPRINKLERS		
GAS TEST		
UTILITY COMPANY NOTIFIED		
CWV		
GRAY WATER SYSTEM		

LICENSED CONTRACTOR'S DECLARATION

I hereby affirm under penalty of perjury that I am licensed under provisions of Chapter 9 (commencing with Section 7000) of Division 3 of the Business and Professions Code, and my license is in full force and effect.

License Class B Lic. No. 184422

Mike Hunnah 1-26-2000

Contractor's Signature Date

OWNER-BUILDER DECLARATION

I hereby affirm under penalty of perjury that I am exempt from the Contractors License Law for the following reason (Sec. 7031.5, Business and Professions Code: Any city or county which requires a permit to construct, alter, improve, demolish, or repair any structure, prior to its issuance, also requires the applicant for such permit to file a signed statement that he or she is licensed pursuant to the provisions of the Contractors License Law (Chapter 9 (commencing with Section 7000) of Division 3 of the Business and Professions Code) or that he or she is exempt therefrom and the basis for the alleged exemption. Any violation of Section 7031.5 by any applicant for a permit subjects the applicant to a civil penalty of not more than five hundred dollars ($500).):

☐ I am exempt under Sec. _____ , B.& P.C. for this reason:

_____

_____

[Electrical, Plumbing & Sewer Permits Only]

☐ I, as owner of the property, will do the work, and the structure is not intended or offered for sale (Sec. 7044, Business and Professions Code: The Contractors License Law does not apply to an owner of property who builds or improves thereon, and who does such work himself or herself, provided that such improvements are not intended or offered for sale. If, however, the building or improvement is sold within one year of completion, the owner-builder will have the burden of proving that he or she did not build or improve for the purpose of sale.).

[All Other Permits]

☐ I, as owner of the property, or my employees with wages as their sole compensation, will do the work, and the structure is not intended or offered for sale (Sec. 7044, Business and Professions Code: The Contractors License Law does not apply to an owner of property who builds or improves thereon, and who does such work himself or herself or through his or her own employees, provided that such improvements are not intended or offered for sale. If, however, the building or improvement is sold within one year of completion, the owner-builder will have the burden of proving that he or she did not build or improve for the purpose of sale.).

☐ I, as owner of the property, am exclusively contracting with licensed contractors to construct the project (Sec. 7044, Business and Professions Code: The Contractors License Law does not apply to an owner of property who builds or improves thereon, and who contracts for such projects with a contractor(s) licensed pursuant to the Contractors License Law.).

_____ _____

Owner Signature Date

WORKER'S COMPENSATION DECLARATION

I hereby affirm under penalty of perjury one of the following declarations:

☐ I have and will maintain a certificate of consent to self-insure for worker's compensation, as provided for by Section 3700 of the Labor Code, for the performance of the work for which this permit is issued.

☐ I have and will maintain worker's compensation insurance, as required by Section 3700 of the Labor Code, for the performance of the work for which this permit is issued. My worker's compensation insurance carrier and policy number are:

Carrier Clarke Marine

Policy Number CLS514330

☐ I certify that in the performance of the work for which this permit is issued, I shall not employ any person in any manner so as to become subject to the worker's compensation laws of California, and agree that if I should become subject to the worker's compensation provisions of Section 3700 of the Labor Code, I shall forthwith comply with those provisions.

_____ _____

Applicant Signature Date

WARNING: FAILURE TO SECURE WORKER'S COMPENSATION COVERAGE IS UNLAWFUL, AND SHALL SUBJECT AN EMPLOYER TO CRIMINAL PENALTIES AND CIVIL FINES UP TO ONE HUNDRED THOUSAND DOLLARS ($100,000), IN ADDITION TO THE COST OF COMPENSATION, DAMAGES AS PROVIDED FOR IN SECTION 3706 OF THE LABOR CODE, INTEREST, AND ATTORNEY'S FEES.

LOBBYIST ORDINANCE CERTIFICATION

[Complete this section for permits in unincorporated Los Angeles County only]

This is to certify that I, as permit applicant, am familiar with the requirements of Los Angeles County Code Chapter 2.160 et seq., (relating to the Los Angeles County Lobbyist Ordinance) and that all persons acting on behalf of myself complied and will continue to comply therewith through the application process.

_____ _____

Applicant (Print Name) Applicant Signature

_____ _____

Company Name (if employed by an entity/agency) Date

JOB ADDRESS
LOCALITY

HAZARDOUS MATERIAL DECLARATION

Will the applicant or future building occupant handle a hazardous material or a mixture containing a hazardous material equal to or greater than the amount specified on the hazardous materials information guide?

Yes ☐ No ☐

Will the intended use of the building by the applicant or future building occupant require a permit for construction or modification from the South Coast Air Quality Management District (SCAQMD)? See permitting checklist for guidelines.

Yes ☐ No ☐

I have read the hazardous materials information guide and the SCAQMD permitting checklist, I understand my requirements under the Los Angeles County Code Title 2, Chapter 220 Sections 220.100 through 220.140 concerning hazardous material reporting and for obtaining a permit from the SCAQMD.

ASBESTOS NOTIFICATION

☐ Notification letter sent to SCAQMD or EPA

☐ I declare that notification of asbestos removal is not applicable to addressed project.

CONSTRUCTION LENDING AGENCY

I hereby affirm under penalty of perjury that there is a construction lending agency for the performance of the work for which this permit is issued (Sec. 3097, Civ.C.).

Lender's Name _____

Lender's Address _____

I certify that I have read this application and state under the penalty of perjury that the above information is correct. I agree to comply with all City and County ordinances and State laws relating to building construction, and hereby authorize representatives of this County to enter upon the above-mentioned property for inspection purposes.

Mike Hunnah 1-26-2000

Applicant or Agent Signature **Date**

COUNTY OF LOS ANGELES
DEPARTMENT OF PUBLIC WORKS
BUILDING AND SAFETY / LAND DEVELOPMENT

CITY OF INDUSTRY
16005 CENTRAL AVENUE
LA PUENTE CA 91744
PHONE: (626) 961-9611 EXT:

0203

ELECTRICAL PERMIT
EL 0203 0001130026

LEGAL ID:
ON FILE

ASSESSOR INFORMATION NUMBER:

TENANT:

OWNER: TEL. NO:
HUNSAKER DEVELOPMENT (949) 863-1390-
17761 MITCHELL NORTH
IRVINE, CA 92614

APPLICANT: TEL. NO:
KENNETH HIMES (714) 508-1867-

CONTRACTOR: TEL. NO:
RICHARD C HUNSAKER (949) 863-1390-
17761 MITCHELL ST NORTH LIC. NO
IRVINE CA 92714 184422 B

ARCHITECT OR ENGINEER: TEL. NO:
HIMES, PETER, JEPSON, ARCHITECTS IN (714) 508-1868-
3002 DOW AVENUE, SUITE 140 LIC. NO:
TUSTIN, CA 92780 NONE

9-27-00
Electrical in ceilings
(units A thru E) OK
Dan

10-11-00 T-BAR CEILING
AREAS OK UNITS FG H & J.
Dan

10-16-00 T-bar K & L OK
Dan

FEES PAID

FEE DESCRIPTION:	QUANTITY:	UOM:	AMOUNT:
AX P.C. FEE $152.00 MIN	0.00		4,000.78
A1 PERMIT ISSUANCE FEE			38.60
G1 OUTLETS-LGT,SW,RECP	362.00	OUT	740.00
G2 LIGHTING FIXTURES	325.00	LGT	666.00
IA N-RES EX FANS LT 3HP	24.00	EX	513.60
IB N-RES WTR HTR LT 3HP	33.00	WTR	706.20
JB AC UNITS +3-10HP	20.00	AC	548.00
JN TRANSFORMERS, 15 KVA	1.00	XFR	64.00
JQ TRANSFORMERS 37.5KVA	11.00	XFM	704.00
JX MOTORS, LT 3 HP	6.00	MOT	128.40
J7 OTH PWR APP +10-50HP	2.00	PWR	128.00
LA 100 AMP PANELS, MCC	13.00	PAN	699.40
LC 225 AMP PANELS, MCC	11.00	PAN	591.80
LL 3000 AMP PANELS, MCC	1.00	PAN	226.00
TOTAL FEES			9,754.78

REPORT ID: DPR265 ROUTE TO: BS0200

BUILDING ADDRESS:
16253 -93 GALE AV
INDH CA 91744
NEAREST CROSS STREET: STIMSON
THOMAS PAGE: GRID: LOCALITY: CITY OF INDUST

ISSUED ON:	PROCESSED BY:	PLAN BY:	EXPIRES ON:
01/26/00	FM		07/24/00

FINAL DATE FINAL BY: CODE:
10-30-00 Dan

DESCRIPTION OF WORK
ELECTRICAL FOR NEW INDUSTRIAL SPEC BUILDING

SPECIAL CONDITIONS:

APPROVALS	DATE	INSPECTOR SIGNATURE
TEMPORARY POWER POLE		
UNDERGROUND CONDUIT SCAB	3-21-00	Dan
UFER GROUND	3-17-00	Dan
ROUGH CONDUIT walls	8-14-00	Dan
ROUGH WIRING		
MAIN WATER LINE PLASTIC Y/N METAL Y/N		
UTILITY COMPANY NOTIFIED		

LICENSED CONTRACTOR'S DECLARATION

I hereby affirm under penalty of perjury that I am licensed under provisions of Chapter 9 (commencing with Section 7000) of Division 3 of the Business and Professions Code, and my license is in full force and effect.

License Class B Lic. No. 184422

Mike Humphrey 1-26-2000

Contractor's Signature Date

OWNER-BUILDER DECLARATION

I hereby affirm under penalty of perjury that I am exempt from the Contractors License Law for the following reason (Sec. 7031.5, Business and Professions Code: Any city or county which requires a permit to construct, alter, improve, demolish, or repair any structure, prior to its issuance, also requires the applicant for such permit to file a signed statement that he or she is licensed pursuant to the provisions of the Contractors License Law (Chapter 9 (commencing with Section 7000) of Division 3 of the Business and Professions Code) or that he or she is exempt therefrom and the basis for the alleged exemption. Any violation of Section 7031.5 by any applicant for a permit subjects the applicant to a civil penalty of not more than five hundred dollars ($500).):

☐ I am exempt under Sec. _____ , B.& P.C. for this reason:

_____

_____

[Electrical, Plumbing & Sewer Permits Only]

☐ I, as owner of the property, will do the work, and the structure is not intended or offered for sale (Sec. 7044, Business and Professions Code: The Contractors License Law does not apply to an owner of property who builds or improves thereon, and who does such work himself or herself, provided that such improvements are not intended or offered for sale. If, however, the building or improvement is sold within one year of completion, the owner-builder will have the burden of proving that he or she did not build or improve for the purpose of sale.).

[All Other Permits]

☐ I, as owner of the property, or my employees with wages as their sole compensation, will do the work, and the structure is not intended or offered for sale (Sec. 7044, Business and Professions Code: The Contractors License Law does not apply to an owner of property who builds or improves thereon, and who does such work himself or herself or through his or her own employees, provided that such improvements are not intended or offered for sale. If, however, the building or improvement is sold within one year of completion, the owner-builder will have the burden of proving that he or she did not build or improve for the purpose of sale.).

☐ I, as owner of the property, am exclusively contracting with licensed contractors to construct the project (Sec. 7044, Business and Professions Code: The Contractors License Law does not apply to an owner of property who builds or improves thereon, and who contracts for such projects with a contractor(s) licensed pursuant to the Contractors License Law.).

_____ _____

Owner Signature Date

WORKER'S COMPENSATION DECLARATION

I hereby affirm under penalty of perjury one of the following declarations:

☐ I have and will maintain a certificate of consent to self-insure for worker's compensation, as provided for by Section 3700 of the Labor Code, for the performance of the work for which this permit is issued.

☐ I have and will maintain worker's compensation insurance, as required by Section 3700 of the Labor Code, for the performance of the work for which this permit is issued. My worker's compensation insurance carrier and policy number are:

Carrier Clarke Marine

Policy Number CLS 514330

☐ I certify that in the performance of the work for which this permit is issued, I shall not employ any person in any manner so as to become subject to the worker's compensation laws of California, and agree that if I should become subject to the worker's compensation provisions of Section 3700 of the Labor Code, I shall forthwith comply with those provisions.

_____ _____

Applicant Signature Date

WARNING: FAILURE TO SECURE WORKER'S COMPENSATION COVERAGE IS UNLAWFUL, AND SHALL SUBJECT AN EMPLOYER TO CRIMINAL PENALTIES AND CIVIL FINES UP TO ONE HUNDRED THOUSAND DOLLARS ($100,000), IN ADDITION TO THE COST OF COMPENSATION, DAMAGES AS PROVIDED FOR IN SECTION 3706 OF THE LABOR CODE, INTEREST, AND ATTORNEY'S FEES.

LOBBYIST ORDINANCE CERTIFICATION

[Complete this section for permits in unincorporated Los Angeles County only]

This is to certify that I, as permit applicant, am familiar with the requirements of Los Angeles County Code Chapter 2.160 et seq., (relating to the Los Angeles County Lobbyist Ordinance) and that all persons acting on behalf of myself complied and will continue to comply therewith through the application process.

_____ _____

Applicant (Print Name) Applicant Signature

_____ _____

Company Name (if employed by an entity/agency) Date

JOB ADDRESS
LOCALITY

HAZARDOUS MATERIAL DECLARATION

Will the applicant or future building occupant handle a hazardous material or a mixture containing a hazardous material equal to or greater than the amount specified on the hazardous materials information guide?

Yes ☐ No ☐

Will the intended use of the building by the applicant or future building occupant require a permit for construction or modification from the South Coast Air Quality Management District (SCAQMD)? See permitting checklist for guidelines.

Yes ☐ No ☐

I have read the hazardous materials information guide and the SCAQMD permitting checklist, I understand my requirements under the Los Angeles County Code Title 2, Chapter 220 Sections 220.100 through 220.140 concerning hazardous material reporting and for obtaining a permit from the SCAQMD.

ASBESTOS NOTIFICATION

☐ Notification letter sent to SCAQMD or EPA

☐ I declare that notification of asbestos removal is not applicable to addressed project.

CONSTRUCTION LENDING AGENCY

I hereby affirm under penalty of perjury that there is a construction lending agency for the performance of the work for which this permit is issued (Sec. 3097, Civ.C.).

Lender's Name _____

Lender's Address _____

I certify that I have read this application and state under the penalty of perjury that the above information is correct. I agree to comply with all City and County ordinances and State laws relating to building construction, and hereby authorize representatives of this County to enter upon the above-mentioned property for inspection purposes.

Mike Humphrey 1-26-2000

Applicant or Agent Signature **Date**

CITY OF INDUSTRY

Incorporated June 18, 1957

January 4, 2000

(Letter No. 1)

Mr. Steve Wright
Office Manager
La Puente District
County Engineering Office
16005 East Central Avenue
La Puente, CA 91744

Dear Mr. Wright:

The drainage and grading plan for the proposed development located on the north side of Gale Avenue, east of Ward Way, known as Hunsaker Development, is satisfactory to the City of Industry. Also, the building setback is within ordinance limitation and sewer facilities are available.

Sincerely,

CITY OF INDUSTRY

Mike Kissell

Mike Kissell
Planning Director

MK:MCR:jm

P.O. Box 3366, City of Industry, California 91744-0366 • Administrative Offices: 15651 E. Stafford St. • (626) 333-2211 • Fax (626) 961-6795

COUNTY OF LOS ANGELES

Hours: 8:00-4:30
Monday-Friday
(626) 961-9611
FAX (626) 961-8166
16005 E. Central Avenue
La Puente, CA 91744

INSPECTION RECORD

Job Address: 14281 Hale
Permit No: BLO110300039 Date: 10-30-01
Owner: Hernandez
Description: Fire Sprinkler

NO.	INSPECTION	DATE	INSPECTOR
	Building Inspections and Approvals		
B1	Location/Setbacks		
B2	Soils Engineer		
B3	Foundation/Forms		
B4	Retaining Walls		
B5	Masonry Walls		
B6	Bolts/Hld Dwns/Strps		
B7	Floor Slab & Steel		
B8	Raised Floor Framing		
B9	Underfloor Insulation		
B10	1st Floor Sheathing		
B11	2nd Flr Frame/Sheath		
B12	Window Replacement		
B13	Roof Sheathing		
B14	Masonry/Mfg Fireplace		
B15	Roof Covering		
B16	Frame/Bracing		
B17	Insulat/Weather Strip		
	Do Not Cover Walls Until Frame, Insulation, & Rough Electrical, Mechanical, & Plumbing Have Been Signed		
B18	Interior Lath/Drywall		
B19	Exterior Lath		
B20	T-Bar Ceiling		
B21	Rated Floor/Ceiling		
B22	Rated Walls		
B23	Rated Shafts		
B24	Disabled Access		
B25	Demolition		
B26	Lot Drainage		
B27			
B28	(Address posted) Enter Building Final Below		
	Electrical Inspections and Approvals		
E1	Temporary Power		
E2	Service/Ground ☐Location ☐UFER ☐Water Ground ☐Driven Rod		
E3	Underground Elect		
E4	Outlets		
E5	Rough Conduit		
E6	Rough Wiring		
E7	Dist Panel(s)		
E8	Rough Electrical		
E9	Smoke Detectors		
E10	Svr Ground Fault Test		
E11	Service Panel		
E12			
E13	**Electrical Final**		

NO.	INSPECTION	DATE	INSPECTOR
	Mechanical Inspections and Approvals		
M1	FAU/Wall Furnace		
M2	Exhaust Vent		
M3	Combustion Air		
M4	Duct Work		
M5	Rough Mechanical		
M6	AC/Compressor		
M7	Thermostat		
M8	Fire Dampers		
M9	Smoke Detectors		
M10	Commercial Hood		
M11	Boiler		
M12			
M13	**Mechanical Final**		
	Plumbing Inspections and Approvals		
P1	Water Service		
P2	Under Floor/Slab		
P3	Shower Pan		
P4	Water Lines		
P5	Rough Gas Piping		
P6	Rough Plumbing		
P7	Sewer (Public/Private)		
P8	Backflow Preventer		
P9	Water Heater		
P10	Lawn Sprinkler		
P11	Roof Drains		
P12	Gas (Test/Final)		
P13			
P14	**Plumbing Final**		
	Verify Other Approvals		
O1	Spec. Insp. Reports		
O2	Methane System		
O3	Grading Approval		
O4	Struct. Observation		
O5			
	Agency Approvals		
A1	Fire Department	10-31	C.B.
A2	Construction Division		
A3	Environmental Prog.		
A4	Health Department		
A5	AQMD		
A6	Planning Dept.		
A7	Business License		
A8	CalTrans		
A9	Highway Dedica/Impr		
A10			
B28	**BUILDING FINAL**		
	Certificate of Occupancy		

POST THIS CARD AND THE APPROVED PLANS IN A CONSPICUOUS PLACE ACCESSIBLE TO THE INSPECTOR. IT SHALL BE THE DUTY OF THE APPLICANT TO CAUSE THE WORK TO REMAIN ACCESSIBLE AND EXPOSED FOR INSPECTION PURPOSES. PERMITS WILL BE VOIDED IF WORK IS NOT STARTED WITHIN 180 DAYS OR IS SUSPENDED FOR A PERIOD EXCEEDING 180 DAYS.

COUNTY OF LOS ANGELES
DEPARTMENT OF PUBLIC WORKS
BUILDING AND SAFETY / LAND DEVELOPMENT

CITY OF INDUSTRY
16005 CENTRAL AVENUE
LA PUENTE CA 91744
PHONE: (626) 961-9611 EXT:

0203

MISCELLANEOUS PERMIT
MP 0203 0304020012
DUPLICATE

LEGAL ID:
ON FILE

ASSESSOR INFORMATION NUMBER:

TENANT:

OWNER: TEL. NO:
HUNSAKER DEVELOPMENT (949) 863-1390-
17761 MITCHELL NORTH
IRVINE, CA 92614

APPLICANT: TEL. NO:
SAME AS OWNER -

CONTRACTOR: TEL. NO:
SAME AS OWNER -
LIC. NO

ARCHITECT OR ENGINEER: TEL. NO:
-
LIC. NO:

MAP NO: SEWER MAP BOOK: PAGE: FIRE ZONE: CMP:

NO. OF FAMILIES: DWELLING UNITS: APT/COND: STAT CLASS:
NO

AIR QUALITY:	SCHOOL WITHIN 1000 FEET	HAZARDOUS MATERIALS
NO	NO	NO

REQUIRED SET BACK	YARD:	HWY:	TOTAL SETBACK FROM PROP LINE:	EXIST WIDTH:
FRONT PL-				
SIDE PL-				

	SQ. FT	NO. OF STORIES	CONST TYPE	NEW OCCUP GROUP
STRUCTURE:	7778	2	V	B

EXIST BLDG USE: WAREH
EXIST OCC GRP: B USE ZONE:

BLDGS. NOW ON LOT: VALUATION:
0

LIST ITEMS:
WAREHOUSE AND OFFICE

OCCUP LOAD EXIST:
OCCUP LOAD NEW:

PARKING SPACES REQUIRED:
PARKING SPACES PROVIDED:

EXIT HARDWARE:

NBR OF EXITS:

FEES PAID

FEE DESCRIPTION:	QUANTITY: UOM:	AMOUNT:
0A PERMIT ISSUANCE		21.20
02 OCC/USE ISPECT OTHER	7778.00 SQF	494.60
	TOTAL FEES	515.80

REPORT ID: DPR267 ROUTE TO: BS0200

BUILDING ADDRESS:
16257 GALE AV
INDH CA
NEAREST CROSS STREET: AZUSA
THOMAS PAGE: GRID: LOCALITY: CITY OF INDUST

ISSUED ON:	PROCESSED BY:	EXPIRES ON:
04/02/03	CI	09/29/03

FINAL DATE	FINAL BY:	CODE:
4/3/03		

DESCRIPTION OF WORK
OCCUPANCY FOR EXISTING SPACE / SEE EL 0105020047
FOR ELECTRICAL PERMIT

SPECIAL CONDITIONS:

LIMITED TIME USE
FROM TO

APPROVALS	DATE	INSPECTOR SIGNATURE
TRAILER USE		
SAFETY PERMIT		
TEMP. STRUCT. APPROVED		
TEMP. STRUCT. REMOVED		

LICENSED CONTRACTOR'S DECLARATION

I hereby affirm under penalty of perjury that I am licensed under provisions of Chapter 9 (commencing with Section 7000) of Division 3 of the Business and Professions Code, and my license is in full force and effect.

License Class _____ Lic. No. _____

Contractor's Signature _____ Date _____

OWNER-BUILDER DECLARATION

I hereby affirm under penalty of perjury that I am exempt from the Contractors License Law for the following reason (Sec. 7031.5, Business and Professions Code: Any city or county which requires a permit to construct, alter, improve, demolish, or repair any structure, prior to its issuance, also requires the applicant for such permit to file a signed statement that he or she is licensed pursuant to the provisions of the Contractors License Law (Chapter 9 (commencing with Section 7000) of Division 3 of the Business and Professions Code) or that he or she is exempt therefrom and the basis for the alleged exemption. Any violation of Section 7031.5 by any applicant for a permit subjects the applicant to a civil penalty of not more than five hundred dollars ($500).):

☐ I am exempt under Sec. _____ , B.& P.C. for this reason:

_____

_____

[Electrical, Plumbing & Sewer Permits Only]

☐ I, as owner of the property, will do the work, and the structure is not intended or offered for sale (Sec. 7044, Business and Professions Code: The Contractors License Law does not apply to an owner of property who builds or improves thereon, and who does such work himself or herself, provided that such improvements are not intended or offered for sale. If, however, the building or improvement is sold within one year of completion, the owner-builder will have the burden of proving that he or she did not build or improve for the purpose of sale.).

[All Other Permits]

☐ I, as owner of the property, or my employees with wages as their sole compensation, will do the work, and the structure is not intended or offered for sale (Sec. 7044, Business and Professions Code: The Contractors License Law does not apply to an owner of property who builds or improves thereon, and who does such work himself or herself or through his or her own employees, provided that such improvements are not intended or offered for sale. If, however, the building or improvement is sold within one year of completion, the owner-builder will have the burden of proving that he or she did not build or improve for the purpose of sale.).

☐ I, as owner of the property, am exclusively contracting with licensed contractors to construct the project (Sec. 7044, Business and Professions Code: The Contractors License Law does not apply to an owner of property who builds or improves thereon, and who contracts for such projects with a contractor(s) licensed pursuant to the Contractors License Law.).

Owner Signature _____ Date _____

WORKER'S COMPENSATION DECLARATION

I hereby affirm under penalty of perjury one of the following declarations:

☐ I have and will maintain a certificate of consent to self-insure for worker's compensation, as provided for by Section 3700 of the Labor Code, for the performance of the work for which this permit is issued.

☐ I have and will maintain worker's compensation insurance, as required by Section 3700 of the Labor Code, for the performance of the work for which this permit is issued. My worker's compensation insurance carrier and policy number are:

Carrier _____

Policy Number _____

☐ I certify that in the performance of the work for which this permit is issued, I shall not employ any person in any manner so as to become subject to the worker's compensation laws of California, and agree that if I should become subject to the worker's compensation provisions of Section 3700 of the Labor Code, I shall forthwith comply with those provisions.

Applicant Signature _____ Date _____

WARNING: FAILURE TO SECURE WORKER'S COMPENSATION COVERAGE IS UNLAWFUL, AND SHALL SUBJECT AN EMPLOYER TO CRIMINAL PENALTIES AND CIVIL FINES UP TO ONE HUNDRED THOUSAND DOLLARS ($100,000), IN ADDITION TO THE COST OF COMPENSATION, DAMAGES AS PROVIDED FOR IN SECTION 3706 OF THE LABOR CODE, INTEREST, AND ATTORNEY'S FEES.

LOBBYIST ORDINANCE CERTIFICATION

[Complete this section for permits in unincorporated Los Angeles County only]

This is to certify that I, as permit applicant, am familiar with the requirements of Los Angeles County Code Chapter 2.160 et seq., (relating to the Los Angeles County Lobbyist Ordinance) and that all persons acting on behalf of myself complied and will continue to comply therewith through the application process.

Applicant (Print Name) _____ Applicant Signature _____

Company Name (if employed by an entity/agency) _____ Date _____

JOB ADDRESS
LOCALITY

HAZARDOUS MATERIAL DECLARATION

Will the applicant or future building occupant handle a hazardous material or a mixture containing a hazardous material equal to or greater than the amount specified on the hazardous materials information guide?

Yes ☐ No ☐

Will the intended use of the building by the applicant or future building occupant require a permit for construction or modification from the South Coast Air Quality Management District (SCAQMD)? See permitting checklist for guidelines.

Yes ☐ No ☐

I have read the hazardous materials information guide and the SCAQMD permitting checklist, I understand my requirements under the Los Angeles County Code Title 2, Chapter 220 Sections 220.100 through 220.140 concerning hazardous material reporting and for obtaining a permit from the SCAQMD.

ASBESTOS NOTIFICATION

☐ Notification letter sent to SCAQMD or EPA

☐ I declare that notification of asbestos removal is not applicable to addressed project.

CONSTRUCTION LENDING AGENCY

I hereby affirm under penalty of perjury that there is a construction lending agency for the performance of the work for which this permit is issued (Sec. 3097, Civ.C.).

Lender's Name _____

Lender's Address _____

I certify that I have read this application and state under the penalty of perjury that the above information is correct. I agree to comply with all City and County ordinances and State laws relating to building construction, and hereby authorize representatives of this County to enter upon the above-mentioned property for inspection purposes.

Applicant or Agent Signature _____ **Date** _____

CITY OF INDUSTRY
Incorporated June 18, 1957

January 4, 2000

(Letter No. 1)

Mr. Steve Wright
Office Manager
La Puente District
County Engineering Office
16005 East Central Avenue
La Puente, CA 91744

16253-93 Gale

Dear Mr. Wright:

The drainage and grading plan for the proposed development located on the north side of Gale Avenue, east of Ward Way, known as Hunsaker Development, is satisfactory to the City of Industry. Also, the building setback is within ordinance limitation and sewer facilities are available.

Sincerely,

CITY OF INDUSTRY

Mike Kissell
Planning Director

MK:MCR:jm

Retaining wall on approved site plan. Separate letter for retaining wall not required.
6/22/00
MD

BL 0003/7001b

P.O. Box 3366, City of Industry, California 91744-0366 • Administrative Offices: 15651 E. Stafford St. • (626) 333-2211 • Fax (626) 961-6795

JN 8311

_____ were not made pursuant to the provisions of CEQA.

This document is being filed in duplicate. Please acknowledge the filing date and

the Patterson company, inc.
P.O. Box 4158, Orange, California 92863-4158
714/282-7292 • FAX 714/283-0766

June 22, 2000

To whom it may concern:

Martin Luna is authorized to sign for building permits on behalf of The Patterson Company, Inc.

If you have any questions, please call at your convenience.

Sincerely,

Russell Patterson, President

MIKE HUNSAKER
909 734-2010

ADMINISTRATIVE MANUEL
COUNTY OF LOS ANGELES
DEPARTMENT OF PUBLIC WORKS
BUILDING AND SAFETY DIVISION

ASSIGNMENT OF PERMIT

BUILDING PERMIT NO: _____

DATE OF ORIGINAL ISSUANCE: _____

BUILDING ADDRESS: 16255 16257 E. GALE AVE CITY OF INDUSTRY CA. 91745

LEGAL DESCRIPTION: _____

DESCRIPTION OF WORK: New electrical service - 6 SUB Panels Lites & Equipment

PERMITTEE(S): INFORMATION

	ORIGINAL	NEW
OWNER(S):	LATA KNIT CORP.	
CONTRACTOR:	RICHY DEVELOPMENT	
ARCHITECT:		
ENGINEER:		

NEW PERMITTEE SIGNATURE:: _____ Sifero Plumbing #322044

NEW OWNER SIGNATURE: _____

District Office Validation

Letter of Tenant / owner
stating what to make a change

ADMINISTRATIVE MANUEL
COUNTY OF LOS ANGELES
DEPARTMENT OF PUBLIC WORKS
BUILDING AND SAFETY DIVISION

ASSIGNMENT OF PERMIT

BUILDING PERMIT NO: _____

DATE OF ORIGINAL ISSUANCE: _____

BUILDING ADDRESS: 16253 (16257) E. GALE AVE. CITY OF INDUSTRY, CA 91745

LEGAL DESCRIPTION: _____

DESCRIPTION OF WORK: INSTALL water heater & plumbing

PERMITTEE(S): INFORMATION

	ORIGINAL	NEW
OWNER(S):	LAFA KNIT CORP.	
CONTRACTOR:	RICHYU DEVELOPMENT	
ARCHITECT:		
ENGINEER:		

NEW PERMITTEE SIGNATURE: _____ Steves Plumbing #322044

NEW OWNER SIGNATURE: _____


District Office Validation

KNITS T.I. Wolkes
16253, 16257 Gale Av.
City of Industry, CA 91745

BUILDING AND SAFETY DIVISION
Department of Public Works
APPROVED
UNDER TITLE 26
BY
MAY 11 2001


This set of plans and specifications MUST be kept on the job at all times and it is unlawful to make any changes or alterations on same without written permission from the Division of Building and Safety, County of Los Angeles. The stamping of this plan and specifications SHALL NOT be held to permit or to be an approval of the violation of any provisions of any County Ordinance or State

LICENSED ARCHITECT
PEN-HUN KAO
C-22122
RENEWAL DATE
STATE OF CALIFORNIA

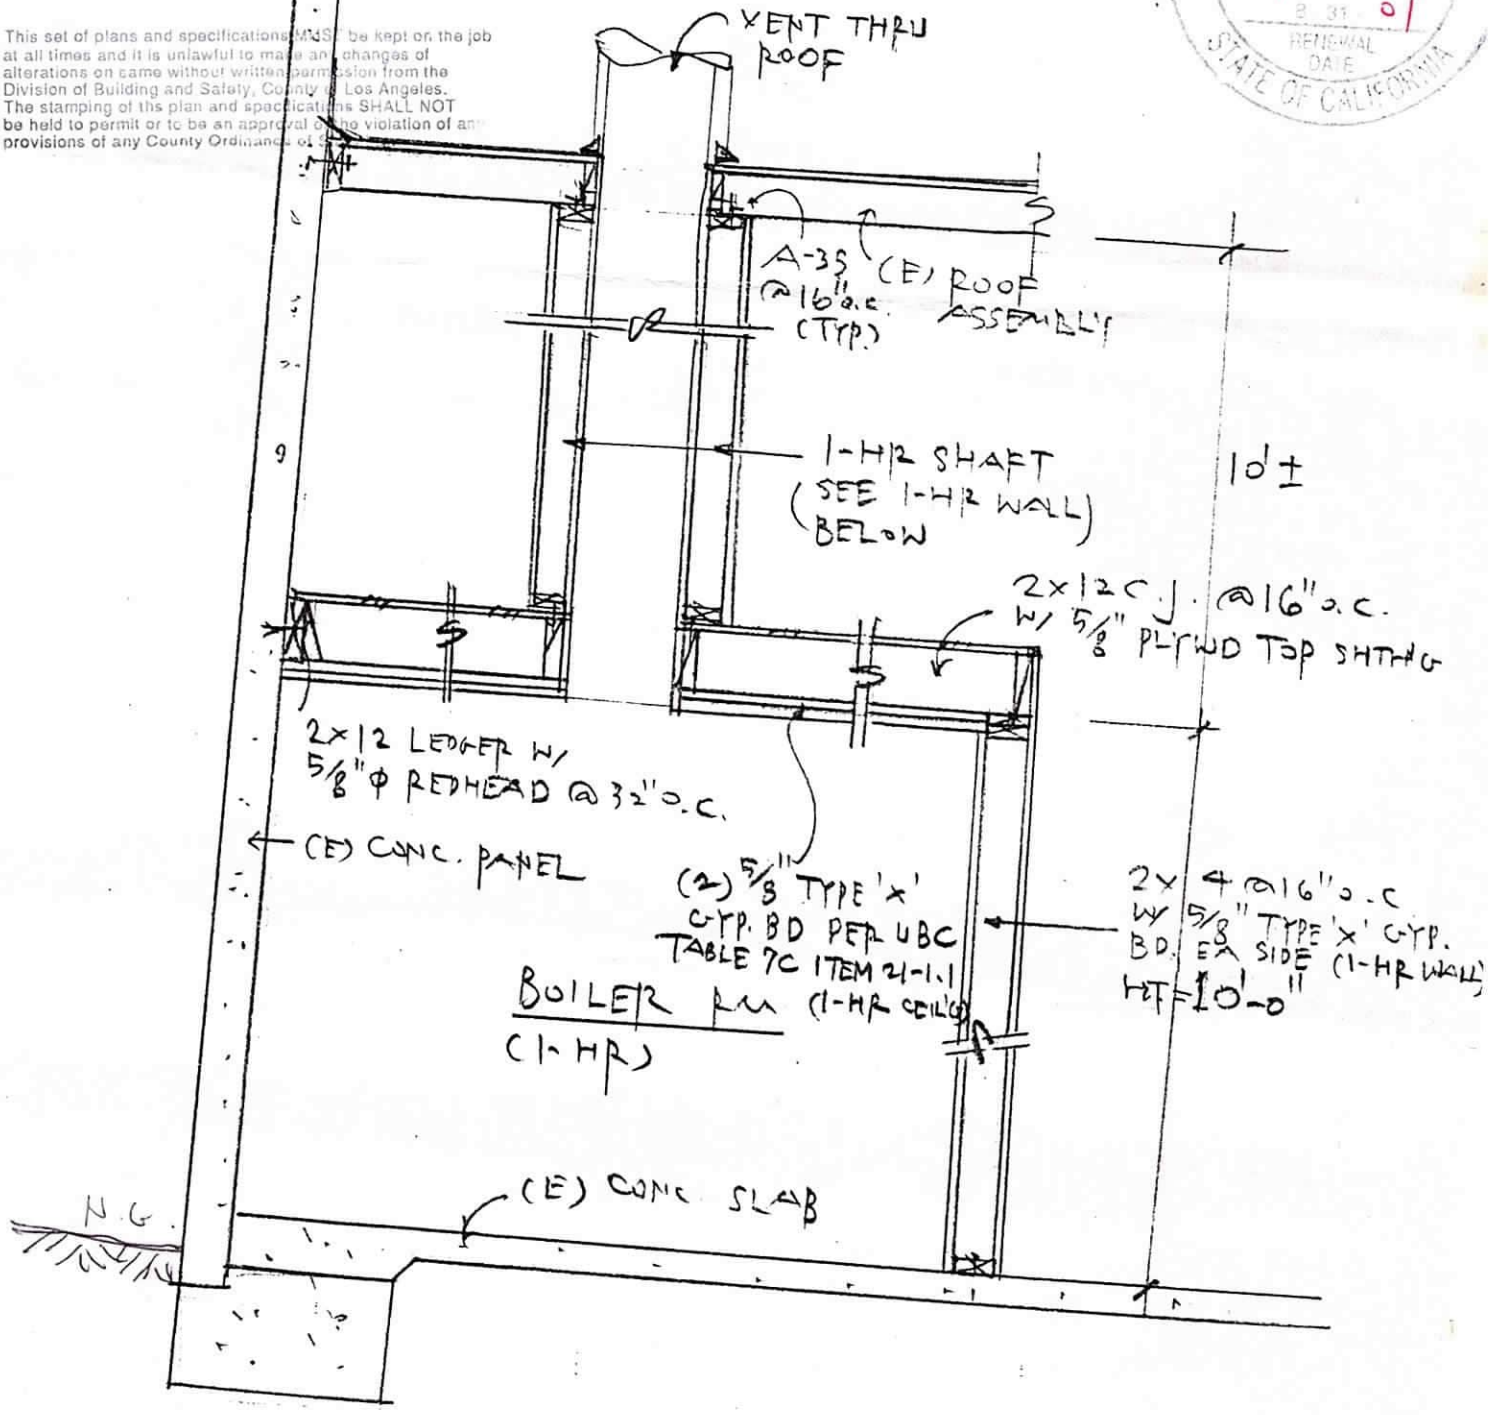



1-HR CONSTRUCTION BOILER ROOM

N.T.S

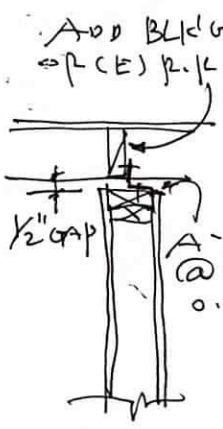

NON-BEARING WALL TO ROOF ASSEMBLY

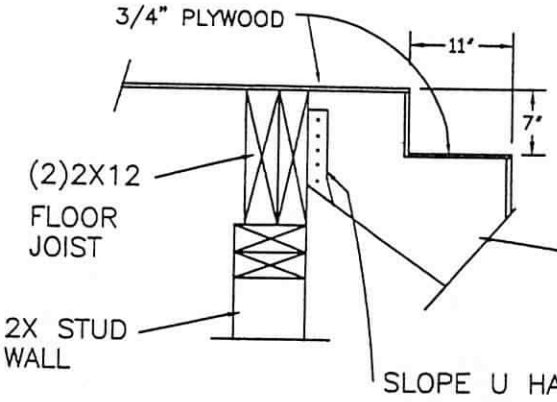

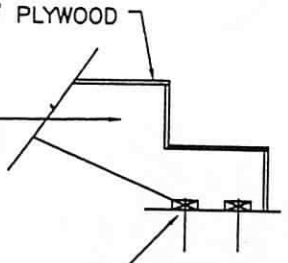


PRESSURE-TREATED 2X4 W/ 1/2" DIA. 4" LONG REDHEAD @12" O.C.


BUILDING AND SAFETY DIVISION
Department of Public Works
APPROVED
UNDER TITLE 26
BY
MAY 11 2001

This set of plans and specifications MUST be kept on the job at all times and it is unlawful to make any changes of alterations on same without written permission from the Division of Building and Safety, County of Los Angeles. The stamping of the plans and specifications shall NOT be held to permit or to be an approval of the violation of any provisions of State Law.

(3) (1) **INTERIOR STAIRS**

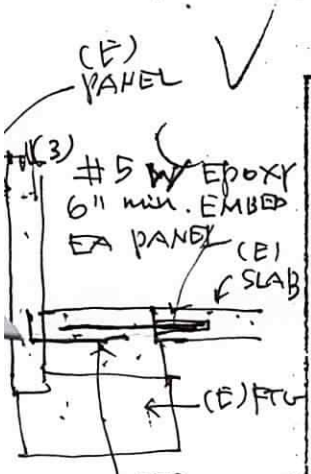

(4)

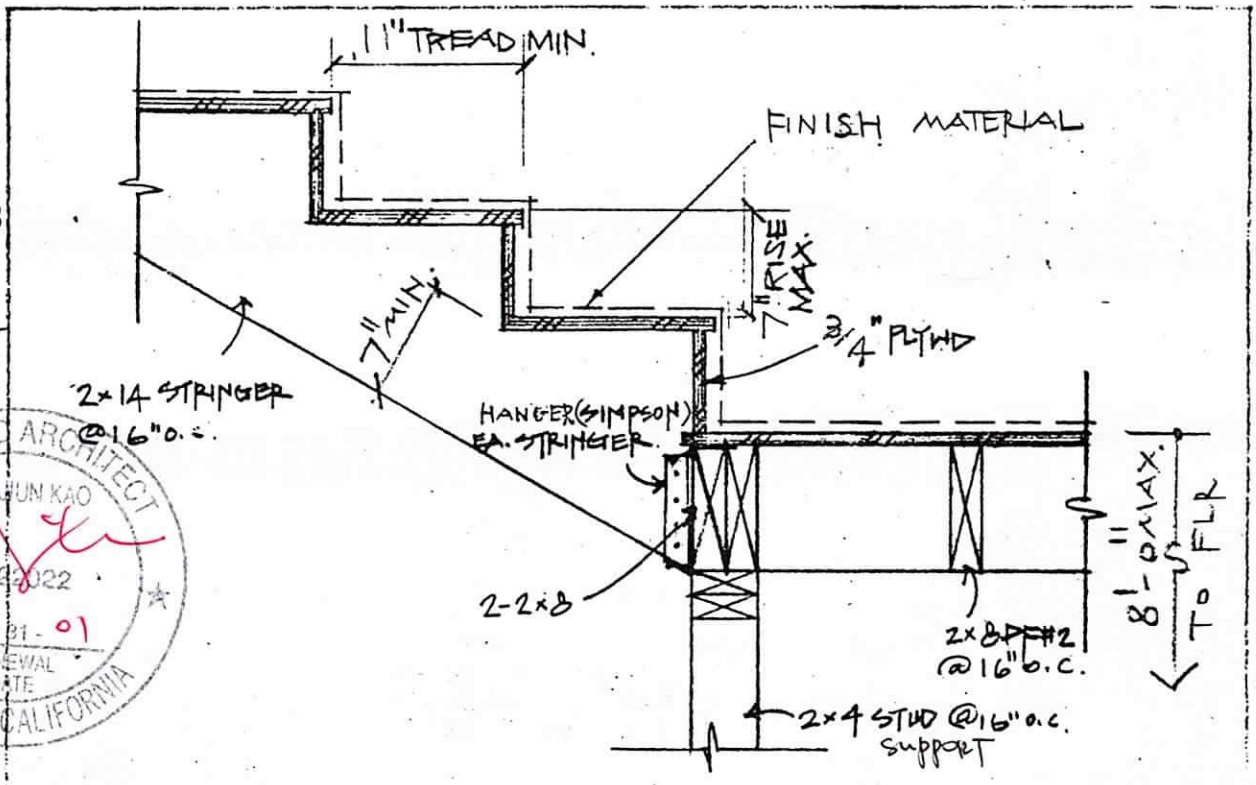

LICENSED ARCHITECT
PEN JUN KAO
C-22022
8-31-01
RENEWAL DATE
STATE OF CALIFORNIA

(2) STAIR DETAIL (LANDING TO STRINGER CONNECTION)

6

TABLE 7-C—MINIMUM PROTECTION FOR FLOOR AND ROOF SYSTEMS[a,1]—(Continued)

FLOOR OR ROOF CONSTRUCTION	ITEM NUMBER	CEILING CONSTRUCTION	THICKNESS OF FLOOR OR ROOF SLAB (Inches) × 25.4 for mm				MINIMUM THICKNESS OF CEILING (Inches)			
			4 Hr.	3 Hr.	2 Hr.	1 Hr.	4 Hr.	3 Hr.	2 Hr.	1 Hr.
21. Wood joist, floor trusses and roof trusses spaced 24″ (610 mm) o.c. with $^1/_2$″ (12.7 mm) wood structural panels with exterior glue applied at right angles to top of joist or truss with 8d nails. The wood structural panel thickness shall not be less than $^1/_2$″ (12.7 mm) nor less than required by Chapter 23.	21-1.1	Base layer $^5/_8$″ (15.9 mm) Type X gypsum wallboard applied at right angles to joist or truss 24″ (610 mm) o.c. with $1^1/_4$″ (32 mm) Type S or Type W drywall screws 24″ (610 mm) o.c. Face layer $^5/_8$″ (15.9 mm) Type X gypsum wallboard or veneer base applied at right angles to joist or truss through base layer with $1^7/_8$″ (48 mm) Type S or Type W drywall screws 12″ (305 mm) o.c. at joints and intermediate joist or truss. Face layer joints offset 24″ (610 mm) from base layer joints, $1^1/_2$″ (38 mm) Type G drywall screws placed 2″ (51 mm) back on either side of face layer end joints, 12″ (305 mm) o.c.				Varies				$1^1/_4$

[a]Generic fire-resistance ratings (those not designated as PROPRIETARY* in the listing) in the *Fire-Resistance Design Manual,* Fourteenth Edition, dated April 1994, as published by the Gypsum Association, may be accepted as if herein listed.

[1]Staples with equivalent holding power and penetration may be used as alternate fasteners to nails for attachment to wood framing.

[2]When the slab is in an unrestrained condition, minimum reinforcement cover shall not be less than $1^5/_8$ inches (41 mm) for four-hour (siliceous aggregate only); $1^1/_4$ inches (32 mm) for four- and three-hour; 1 inch (25 mm) for two-hour (siliceous aggregate only); and $^3/_4$ inch (19.1 mm) for all other restrained and unrestrained conditions.

[3]For all of the construction with gypsum wallboard described in this table, gypsum base for veneer plaster of the same size, thickness and core type may be substituted for gypsum wallboard, provided attachment is identical to that specified for the wallboard, and the joints on the face layer are reinforced and the entire surface is covered with a minimum of $^1/_{16}$-inch (1.6 mm) gypsum veneer plaster.

[4]Slab thickness over steel joists measured at the joists for metal lath form and at the top of the form for steel form units.

[5](a) The maximum allowable stress level for H-Series joists shall not exceed 22,000 psi (152 MPa).

(b) The allowable stress for K-Series joists shall not exceed 26,000 psi (179 MPa), the nominal depth of such joist shall not be less than 10 inches (254 mm) and the nominal joist weight shall not be less than 5 pounds per lineal foot (7.4 kg/m).

[6]Cement plaster with 15 pounds (6.8 kg) of hydrated lime and 3 pounds (1.4 kg) of approved additives or admixtures per bag of cement.

[7]Gypsum wallboard ceilings attached to steel framing may be suspended with $1^1/_2$-inch (38 mm) cold-formed carrying channels spaced 48 inches (1219 mm) on center, which are suspended with No. 8 SWG galvanized wire hangers spaced 48 inches (1219 mm) on center. Cross-furring channels are tied to the carrying channels with No. 18 SWG galvanized wire (double strand) and spaced as required for direct attachment to the framing. This alternative is also applicable to those steel framing assemblies recognized under Footnote a.

[8]Six-inch (152 mm) hollow clay tile with 2-inch (51 mm) concrete slab above.

[9]Four-inch (102 mm) hollow clay tile with $1^1/_2$-inch (38 mm) concrete slab above.

[10]Thickness measured to bottom of steel form units.

[11]Five-eighths inch (15.9 mm) of vermiculite gypsum plaster plus $^1/_2$ inch (12.7 mm) of approved vermiculite acoustical plastic.

[12]Furring channels spaced 12 inches (305 mm) on center.

[13]Double wood floor may be either of the following:

(a) Subfloor of 1-inch (25 mm) nominal boarding, a layer of asbestos paper weighing not less than 14 pounds per 100 square feet (0.7 kg/m^2) and a layer of 1-inch (25 mm) nominal tongue-and-groove finish flooring; or

(b) Subfloor of 1-inch (25 mm) nominal tongue-and-groove boarding or $^{15}/_{32}$-inch (11.9 mm) wood structural panels with exterior glue and a layer of 1-inch (25 mm) nominal tongue-and-groove finish flooring or $^{19}/_{32}$-inch (15.1 mm) wood structural panel finish flooring or a layer of Type I Grade M-1 particleboard not less than $^5/_8$ inch (15.9 mm) thick.

[14]The ceiling may be omitted over unusable space, and flooring may be omitted where unusable space occurs above.

[15]For properties of cooler or wallboard nails, see approved nationally recognized standards.

[16]Thickness measured on top of steel deck unit.

TABLE 7-D—PRECONDITIONING CYCLES FOR FIRE-RESISTIVE JOINT SYSTEMS

TYPE OF JOINT SYSTEM	NUMBER OF CYCLES
Expansion/contraction	500
Seismic	100
Wind sway	500

COUNTY OF LOS ANGELES
DEPARTMENT OF PUBLIC WORKS
BUILDING AND SAFETY / LAND DEVELOPMENT

CITY OF INDUSTRY
16005 CENTRAL AVENUE
LA PUENTE CA 91744
PHONE: (626) 961-9611 EXT:

0203

MECHANICAL PERMIT
ME 0203 0603030011

LEGAL ID:
ON FILE

ASSESSOR INFORMATION NUMBER:

TENANT:
SIERRA ELECTRONICS

OWNER: TEL. NO:
HUNSAKER DEVELOPMENT (949) 863-1390-
17761 MITCHELL NORTH
IRVINE, CA 92614

APPLICANT: TEL. NO:
CUNNINGHAM (714) 724-5112-
2348 E TRENTON
ORANGE CA 92867

CONTRACTOR: TEL. NO:
SEAN CUNNINGHAM (714) 289-0659-
2348 E TRENTON AVE LIC. NO
ORANGE CA 92867-4454 871805 B

ARCHITECT OR ENGINEER: TEL. NO:
-
LIC. NO:

FEES PAID

FEE DESCRIPTION:	QUANTITY:	UOM:	AMOUNT:
01 PERMIT ISSUANCE FEE			23.30
30 AIR INLETS/OUTLETS	2.00	IN/	7.20
47 ALTER EXIST DUCT SYS	1.00	SYS	22.70
TOTAL FEES			53.20

REPORT ID: DPR264 ROUTE TO: BS0200

BUILDING ADDRESS:
16253 GALE AV UNIT A
INDH CA 91744
NEAREST CROSS STREET:
THOMAS PAGE: GRID: LOCALITY: CITY OF INDUST

ISSUED ON:	PROCESSED BY:	PLAN BY:	EXPIRES ON:
03/03/06	FM		08/30/06

FINAL DATE FINAL BY: CODE:
2-10-07 Dan

DESCRIPTION OF WORK
MECHANICAL FOR T I FOR LUNCH ROOM W/KITCHEN

SPECIAL CONDITIONS:

APPROVALS	DATE	INSPECTOR SIGNATURE
FAU/WALL FURNACE		
COMBUSTION AIR OPENINGS		
DUCT WORK	Dan	
AC/COMPRESSOR		
THERMOSTAT		
FIRE DAMPERS		
SMOKE DETECTION DEVICES		
COMMERCIAL HOOD		

LICENSED CONTRACTOR'S DECLARATION

I hereby affirm under penalty of perjury that I am licensed under provisions of Chapter 9 (commencing with Section 7000) of Division 3 of the Business and Professions Code, and my license is in full force and effect.

License Class B Lic. No. 871805

Contractor's Signature _____ Date 3/3/06

OWNER-BUILDER DECLARATION

I hereby affirm under penalty of perjury that I am exempt from the Contractors License Law for the following reason (Sec. 7031.5, Business and Professions Code: Any city or county which requires a permit to construct, alter, improve, demolish, or repair any structure, prior to its issuance, also requires the applicant for such permit to file a signed statement that he or she is licensed pursuant to the provisions of the Contractors License Law (Chapter 9 (commencing with Section 7000) of Division 3 of the Business and Professions Code) or that he or she is exempt therefrom and the basis for the alleged exemption. Any violation of Section 7031.5 by any applicant for a permit subjects the applicant to a civil penalty of not more than five hundred dollars ($500).):

☐ I am exempt under Sec. _____ , B.& P.C. for this reason:

_____

_____

[Electrical, Plumbing & Sewer Permits Only]

☐ I, as owner of the property, will do the work, and the structure is not intended or offered for sale (Sec. 7044, Business and Professions Code: The Contractors License Law does not apply to an owner of property who builds or improves thereon, and who does such work himself or herself, provided that such improvements are not intended or offered for sale. If, however, the building or improvement is sold within one year of completion, the owner-builder will have the burden of proving that he or she did not build or improve for the purpose of sale.).

[All Other Permits]

☐ I, as owner of the property, or my employees with wages as their sole compensation, will do the work, and the structure is not intended or offered for sale (Sec 7044, Business and Professions Code: The Contractors License Law does not apply to an owner of property who builds or improves thereon, and who does such work himself or herself or through his or her own employees, provided that such improvements are not intended or offered for sale. If, however, the building or improvement is sold within one year of completion, the owner-builder will have the burden of proving that he or she did not build or improve for the purpose of sale.).

☐ I, as owner of the property, am exclusively contracting with licensed contractors to construct the project (Sec. 7044, Business and Professions Code: The Contractors License Law does not apply to an owner of property who builds or improves thereon, and who contracts for such projects with a contractor(s) licensed pursuant to the Contractors License Law.).

_____ _____

Owner Signature Date

WORKER'S COMPENSATION DECLARATION

I hereby affirm under penalty of perjury one of the following declarations:

☐ I have and will maintain a certificate of consent to self-insure for worker's compensation, as provided for by Section 3700 of the Labor Code, for the performance of the work for which this permit is issued.

☐ I have and will maintain worker's compensation insurance, as required by Section 3700 of the Labor Code, for the performance of the work for which this permit is issued. My worker's compensation insurance carrier and policy number are:

Carrier _____

Policy Number _____

☐ I certify that in the performance of the work for which this permit is issued, I shall not employ any person in any manner so as to become subject to the worker's compensation laws of California, and agree that if I should become subject to the worker's compensation provisions of Section 3700 of the Labor Code, I shall forthwith comply with those provisions.

_____ 3/3/06

Applicant Signature Date

WARNING: FAILURE TO SECURE WORKER'S COMPENSATION COVERAGE IS UNLAWFUL, AND SHALL SUBJECT AN EMPLOYER TO CRIMINAL PENALTIES AND CIVIL FINES UP TO ONE HUNDRED THOUSAND DOLLARS ($100,000), IN ADDITION TO THE COST OF COMPENSATION, DAMAGES AS PROVIDED FOR IN SECTION 3706 OF THE LABOR CODE, INTEREST, AND ATTORNEY'S FEES.

LOBBYIST ORDINANCE CERTIFICATION

[Complete this section for permits in unincorporated Los Angeles County only]

This is to certify that I, as permit applicant, am familiar with the requirements of Los Angeles County Code Chapter 2.160 et seq., (relating to the Los Angeles County Lobbyist Ordinance) and that all persons acting on behalf of myself complied and will continue to comply therewith through the application process.

_____ _____

Applicant (Print Name) Applicant Signature

_____ _____

Company Name (if employed by an entity/agency) Date

JOB ADDRESS
LOCALITY

HAZARDOUS MATERIAL DECLARATION

Will the applicant or future building occupant handle a hazardous material or a mixture containing a hazardous material equal to or greater than the amount specified on the hazardous materials information guide?

Yes ☐ No ☐

Will the intended use of the building by the applicant or future building occupant require a permit for construction or modification from the South Coast Air Quality Management District (SCAQMD)? See permitting checklist for guidelines.

Yes ☐ No ☐

I have read the hazardous materials information guide and the SCAQMD permitting checklist, I understand my requirements under the Los Angeles County Code Title 2, Chapter 220 Sections 220.100 through 220.140 concerning hazardous material reporting and for obtaining a permit from the SCAQMD.

ASBESTOS NOTIFICATION

☐ Notification letter sent to SCAQMD or EPA

☐ I declare that notification of asbestos removal is not applicable to addressed project.

CONSTRUCTION LENDING AGENCY

I hereby affirm under penalty of perjury that there is a construction lending agency for the performance of the work for which this permit is issued (Sec. 3097, Civ.C.).

Lender's Name _____

Lender's Address _____

I certify that I have read this application and state under the penalty of perjury that the above information is correct. I agree to comply with all City and County ordinances and State laws relating to building construction, and hereby authorize representatives of this County to enter upon the above-mentioned property for inspection purposes.

_____ 3/3/06

Applicant or Agent Signature **Date**

COUNTY OF LOS ANGELES
DEPARTMENT OF PUBLIC WORKS
BUILDING AND SAFETY / LAND DEVELOPMENT

CITY OF INDUSTRY
16005 CENTRAL AVENUE
LA PUENTE CA 91744
PHONE: (626) 961-9611 EXT:

0203

PLUMBING PERMIT
PL 0203 0603030016

LEGAL ID:
ON FILE

ASSESSOR INFORMATION NUMBER:

TENANT:
SIERRA ELECTRONICS

OWNER: TEL. NO:
HUNSAKER DEVELOPMENT (949) 863-1390-
17761 MITCHELL NORTH
IRVINE, CA 92614

APPLICANT: TEL. NO:
CUNNINGHAM (714) 724-5112-
2348 E TRENTON
ORANGE CA 92867

CONTRACTOR: TEL. NO:
SEAN CUNNINGHAM (714) 289-0659-
2348 E TRENTON AVE LIC. NO
ORANGE CA 92867-4454 871805 B

ARCHITECT OR ENGINEER: TEL. NO:
-
LIC. NO:

FEES PAID

FEE DESCRIPTION:	QUANTITY: UOM:	AMOUNT:
01 PERMIT ISSUANCE FEE		23.30
25 LAVATORIES / SINKS	1.00 FIX	13.60
TOTAL FEES		36.90

REPORT ID: DPR263 ROUTE TO: BS0200

BUILDING ADDRESS:
16253 GALE AV UNIT A
INDH CA 91744
NEAREST CROSS STREET:
THOMAS PAGE: GRID: LOCALITY: CITY OF INDUST

ISSUED ON:	PROCESSED BY:	PLAN BY:	EXPIRES ON:
03/03/06	FM		08/30/06

FINAL DATE	FINAL BY:	CODE:
2-16-07	Dan	

DESCRIPTION OF WORK
PLUMBING FOR T I FOR LUNCH ROOM W/KITCHEN

SPECIAL CONDITIONS:

APPROVALS	DATE	INSPECTOR SIGNATURE
UNDER SLAB WORK	4-4-06	Dan
WATER SERVICE PLASTIC Y/N METAL Y/N		
ROUGH PLUMBING	6-9-06	Dan
GAS PIPING		
GAS VENT		
HOT WATER HEATER		
PLUMBING FIXTURES		
LAWN SPRINKLERS		
GAS TEST		
UTILITY COMPANY NOTIFIED		
CWV		
GRAY WATER SYSTEM		

LICENSED CONTRACTOR'S DECLARATION

I hereby affirm under penalty of perjury that I am licensed under provisions of Chapter 9 (commencing with Section 7000) of Division 3 of the Business and Professions Code, and my license is in full force and effect.

License Class B Lic No. 871805

Contractor's Signature 3/3/06 Date

OWNER-BUILDER DECLARATION

I hereby affirm under penalty of perjury that I am exempt from the Contractors License Law for the following reason (Sec. 7031.5, Business and Professions Code: Any city or county which requires a permit to construct, alter, improve, demolish, or repair any structure, prior to its issuance, also requires the applicant for such permit to file a signed statement that he or she is licensed pursuant to the provisions of the Contractors License Law (Chapter 9 (commencing with Section 7000) of Division 3 of the Business and Professions Code) or that he or she is exempt therefrom and the basis for the alleged exemption. Any violation of Section 7031.5 by any applicant for a permit subjects the applicant to a civil penalty of not more than five hundred dollars ($500).):

☐ I am exempt under Sec. _____ , B.& P.C. for this reason:

[Electrical, Plumbing & Sewer Permits Only]

☐ I, as owner of the property, will do the work, and the structure is not intended or offered for sale (Sec. 7044, Business and Professions Code: The Contractors License Law does not apply to an owner of property who builds or improves thereon, and who does such work himself or herself, provided that such improvements are not intended or offered for sale. If, however, the building or improvement is sold within one year of completion, the owner-builder will have the burden of proving that he or she did not build or improve for the purpose of sale.).

[All Other Permits]

☐ I, as owner of the property, or my employees with wages as their sole compensation, will do the work, and the structure is not intended or offered for sale (Sec 7044, Business and Professions Code: The Contractors License Law does not apply to an owner of property who builds or improves thereon, and who does such work himself or herself or through his or her own employees, provided that such improvements are not intended or offered for sale. If, however, the building or improvement is sold within one year of completion, the owner-builder will have the burden of proving that he or she did not build or improve for the purpose of sale.).

☐ I, as owner of the property, am exclusively contracting with licensed contractors to construct the project (Sec. 7044, Business and Professions Code: The Contractors License Law does not apply to an owner of property who builds or improves thereon, and who contracts for such projects with a contractor(s) licensed pursuant to the Contractors License Law.).

Owner Signature Date

WORKER'S COMPENSATION DECLARATION

I hereby affirm under penalty of perjury one of the following declarations:

☐ I have and will maintain a certificate of consent to self-insure for worker's compensation, as provided for by Section 3700 of the Labor Code, for the performance of the work for which this permit is issued.

☐ I have and will maintain worker's compensation insurance, as required by Section 3700 of the Labor Code, for the performance of the work for which this permit is issued. My worker's compensation insurance carrier and policy number are:

Carrier _____

Policy Number _____

☐ I certify that in the performance of the work for which this permit is issued, I shall not employ any person in any manner so as to become subject to the worker's compensation laws of California, and agree that if I should become subject to the worker's compensation provisions of Section 3700 of the Labor Code, I shall forthwith comply with those provisions.

Applicant Signature 3/3/06 Date

WARNING: FAILURE TO SECURE WORKER'S COMPENSATION COVERAGE IS UNLAWFUL, AND SHALL SUBJECT AN EMPLOYER TO CRIMINAL PENALTIES AND CIVIL FINES UP TO ONE HUNDRED THOUSAND DOLLARS ($100,000), IN ADDITION TO THE COST OF COMPENSATION, DAMAGES AS PROVIDED FOR IN SECTION 3706 OF THE LABOR CODE, INTEREST, AND ATTORNEY'S FEES.

LOBBYIST ORDINANCE CERTIFICATION

[Complete this section for permits in unincorporated Los Angeles County only]

This is to certify that I, as permit applicant, am familiar with the requirements of Los Angeles County Code Chapter 2.160 et seq., (relating to the Los Angeles County Lobbyist Ordinance) and that all persons acting on behalf of myself complied and will continue to comply therewith through the application process.

Applicant (Print Name) Applicant Signature

Company Name (if employed by an entity/agency) Date

JOB ADDRESS
LOCALITY

HAZARDOUS MATERIAL DECLARATION

Will the applicant or future building occupant handle a hazardous material or a mixture containing a hazardous material equal to or greater than the amount specified on the hazardous materials information guide?

Yes ☐ No ☐

Will the intended use of the building by the applicant or future building occupant require a permit for construction or modification from the South Coast Air Quality Management District (SCAQMD)? See permitting checklist for guidelines.

Yes ☐ No ☐

I have read the hazardous materials information guide and the SCAQMD permitting checklist, I understand my requirements under the Los Angeles County Code Title 2, Chapter 220 Sections 220.100 through 220.140 concerning hazardous material reporting and for obtaining a permit from the SCAQMD.

ASBESTOS NOTIFICATION

☐ Notification letter sent to SCAQMD or EPA

☐ I declare that notification of asbestos removal is not applicable to addressed project.

CONSTRUCTION LENDING AGENCY

I hereby affirm under penalty of perjury that there is a construction lending agency for the performance of the work for which this permit is issued (Sec. 3097, Civ.C.).

Lender's Name _____

Lender's Address _____

I certify that I have read this application and state under the penalty of perjury that the above information is correct. I agree to comply with all City and County ordinances and State laws relating to building construction, and hereby authorize representatives of this County to enter upon the above-mentioned property for inspection purposes.

Applicant or Agent Signature 3/3/06 **Date**

COUNTY OF LOS ANGELES
DEPARTMENT OF PUBLIC WORKS
BUILDING AND SAFETY / LAND DEVELOPMENT

CITY OF INDUSTRY
16005 CENTRAL AVENUE
LA PUENTE CA 91744
PHONE: (626) 961-9611 EXT:

0203

ELECTRICAL PERMIT
EL 0203 0603030021

LEGAL ID:
ON FILE

ASSESSOR INFORMATION NUMBER:

TENANT:
SIERRA ELECTRONICS

OWNER: TEL. NO:
HUNSAKER DEVELOPMENT (949) 863-1390-
17761 MITCHELL NORTH
IRVINE, CA 92614

APPLICANT: TEL. NO:
CUNNINGHAM (714) 724-5112-
2348 E TRENTON
ORANGE CA 92867

CONTRACTOR: TEL. NO:
SEAN CUNNINGHAM (714) 289-0659-
2348 E TRENTON AVE LIC. NO
ORANGE CA 92867-4454 871805 B

ARCHITECT OR ENGINEER: TEL. NO:
-
LIC. NO:

FEES PAID

FEE DESCRIPTION:	QUANTITY: UOM:	AMOUNT:
A1 PERMIT ISSUANCE FEE		23.30
G1 OUTLETS-LGT,SW,RECP	13.00 OUT	23.40
G2 LIGHTING FIXTURES	4.00 LGT	7.20
	TOTAL FEES	53.90

REPORT ID: DPR265 ROUTE TO: BS0200

BUILDING ADDRESS:
16253 GALE AV UNIT A
INDH CA 91744
NEAREST CROSS STREET:
THOMAS PAGE: GRID: LOCALITY: CITY OF INDUST

ISSUED ON:	PROCESSED BY:	PLAN BY:	EXPIRES ON:
03/03/06	FM		08/30/06

FINAL DATE: FINAL BY: CODE:
2-16-07 Dale

DESCRIPTION OF WORK
ELECTRICAL FOR T I FOR LUNCH ROOM W/KITCHEN

SPECIAL CONDITIONS:

APPROVALS	DATE	INSPECTOR SIGNATURE
TEMPORARY POWER POLE		
UNDERGROUND CONDUIT		
UFER GROUND		
ROUGH CONDUIT		
ROUGH WIRING	6-4-06	
MAIN WATER LINE PLASTIC Y/N METAL Y/N		
UTILITY COMPANY NOTIFIED		

LICENSED CONTRACTOR'S DECLARATION

I hereby affirm under penalty of perjury that I am licensed under provisions of Chapter 9 (commencing with Section 7000) of Division 3 of the Business and Professions Code, and my license is in full force and effect.

License Class B Lic. No. 871805

Contractor's Signature _____ Date 3/3/06

OWNER-BUILDER DECLARATION

I hereby affirm under penalty of perjury, that I am exempt from the Contractors License Law for the following reason (Sec. 7031.5, Business and Professions Code: Any city or county which requires a permit to construct, alter, improve, demolish, or repair any structure, prior to its issuance, also requires the applicant for such permit to file a signed statement that he or she is licensed pursuant to the provisions of the Contractors License Law (Chapter 9 (commencing with Section 7000) of Division 3 of the Business and Professions Code) or that he or she is exempt therefrom and the basis for the alleged exemption. Any violation of Section 7031.5 by any applicant for a permit subjects the applicant to a civil penalty of not more than five hundred dollars ($500).):

☐ I am exempt under Sec. _____ , B.& P.C. for this reason:

_____

_____

[Electrical, Plumbing & Sewer Permits Only]

☐ I, as owner of the property, will do the work, and the structure is not intended or offered for sale (Sec. 7044, Business and Professions Code: The Contractors License Law does not apply to an owner of property who builds or improves thereon, and who does such work himself or herself, provided that such improvements are not intended or offered for sale. If, however, the building or improvement is sold within one year of completion, the owner-builder will have the burden of proving that he or she did not build or improve for the purpose of sale.).

[All Other Permits]

☐ I, as owner of the property, or my employees with wages as their sole compensation, will do the work, and the structure is not intended or offered for sale (Sec 7044, Business and Professions Code: The Contractors License Law does not apply to an owner of property who builds or improves thereon, and who does such work himself or herself or through his or her own employees, provided that such improvements are not intended or offered for sale. If, however, the building or improvement is sold within one year of completion, the owner-builder will have the burden of proving that he or she did not build or improve for the purpose of sale.).

☐ I, as owner of the property, am exclusively contracting with licensed contractors to construct the project (Sec. 7044, Business and Professions Code; The Contractors License Law does not apply to an owner of property who builds or improves thereon, and who contracts for such projects with a contractor(s) licensed pursuant to the Contractors License Law.).

_____ _____

Owner Signature Date

WORKER'S COMPENSATION DECLARATION

I hereby affirm under penalty of perjury one of the following declarations:

☐ I have and will maintain a certificate of consent to self-insure for worker's compensation, as provided for by Section 3700 of the Labor Code, for the performance of the work for which this permit is issued.

☐ I have and will maintain worker's compensation insurance, as required by Section 3700 of the Labor Code, for the performance of the work for which this permit is issued. My worker's compensation insurance carrier and policy number are:

Carrier _____

Policy Number _____

☐ I certify that in the performance of the work for which this permit is issued, I shall not employ any person in any manner so as to become subject to the worker's compensation laws of California, and agree that if I should become subject to the worker's compensation provisions of Section 3700 of the Labor Code, I shall forthwith comply with those provisions.

_____ 3/3/06

Applicant Signature Date

WARNING: FAILURE TO SECURE WORKER'S COMPENSATION COVERAGE IS UNLAWFUL, AND SHALL SUBJECT AN EMPLOYER TO CRIMINAL PENALTIES AND CIVIL FINES UP TO ONE HUNDRED THOUSAND DOLLARS ($100,000), IN ADDITION TO THE COST OF COMPENSATION, DAMAGES AS PROVIDED FOR IN SECTION 3706 OF THE LABOR CODE, INTEREST, AND ATTORNEY'S FEES.

LOBBYIST ORDINANCE CERTIFICATION

[Complete this section for permits in unincorporated Los Angeles County only]

This is to certify that I, as permit applicant, am familiar with the requirements of Los Angeles County Code Chapter 2.160 et seq., (relating to the Los Angeles County Lobbyist Ordinance) and that all persons acting on behalf of myself complied and will continue to comply therewith through the application process.

_____ _____

Applicant (Print Name) Applicant Signature

_____ _____

Company Name (if employed by an entity/agency) Date

JOB ADDRESS
LOCALITY

HAZARDOUS MATERIAL DECLARATION

Will the applicant or future building occupant handle a hazardous material or a mixture containing a hazardous material equal to or greater than the amount specified on the hazardous materials information guide?

Yes ☐ No ☐

Will the intended use of the building by the applicant or future building occupant require a permit for construction or modification from the South Coast Air Quality Management District (SCAQMD)? See permitting checklist for guidelines.

Yes ☐ No ☐

I have read the hazardous materials information guide and the SCAQMD permitting checklist, I understand my requirements under the Los Angeles County Code Title 2, Chapter 220 Sections 220.100 through 220.140 concerning hazardous material reporting and for obtaining a permit from the SCAQMD.

ASBESTOS NOTIFICATION

☐ Notification letter sent to SCAQMD or EPA

☐ I declare that notification of asbestos removal is not applicable to addressed project.

CONSTRUCTION LENDING AGENCY

I hereby affirm under penalty of perjury that there is a construction lending agency for the performance of the work for which this permit is issued (Sec. 3097, Civ.C.).

Lender's Name _____

Lender's Address _____

I certify that I have read this application and state under the penalty of perjury that the above information is correct. I agree to comply with all City and County ordinances and State laws relating to building construction, and hereby authorize representatives of this County to enter upon the above-mentioned property for inspection purposes.

_____ 3/3/06

Applicant or Agent Signature **Date**

CITY OF INDUSTRY

Incorporated June 18, 1957

February 27, 2006

Mr. Peter Wang
Supervising Engineer
La Puente District
County Engineering Office
16005 East Central Avenue
La Puente, CA 91744

Dear Mr. Wang:

The proposed Interior Improvements (break room / kitchen), located at 16253 Gale Avenue, known as Sierra Electronics, has been approved by the City of Industry.

Sincerely,

CITY OF INDUSTRY

Mike Kissell
Planning Director

MK:th

16253 GALE AVE. 'A'

COUNTY OF LOS ANGELES
DEPARTMENT OF PUBLIC WORKS
BUILDING AND SAFETY / LAND DEVELOPMENT

CITY OF INDUSTRY # 0203
16005 CENTRAL AVENUE
LA PUENTE CA 91744
PHONE: (626) 961-9611 EXT:

BUILDING PERMIT
FIRE SPRINKLER
BL 0203 0608220022

LEGAL ID:
ON FILE

ASSESSOR INFORMATION NUMBER:

TENANT:
SIERRA ELECTRONICS

OWNER: TEL. NO:
HUNSAKER DEVELOPMENT (949) 863-1390-
17761 MITCHELL NORTH
IRVINE, CA 92614

APPLICANT: TEL. NO:
SHELTON (714) 692-3573-
22745 LA PALMA AVE
YORBA LINDA CA 92887

CONTRACTOR: TEL. NO:
SHELTON FIRE PROTECTION (714) 692-3973-
22745 LA PALMA AVE LIC. NO
YORBA LINDA, CA 92887 677631 C16

ARCHITECT OR ENGINEER: TEL. NO:
-
LIC. NO:

MAP NO: SEWER MAP BOOK: PAGE: FIRE ZONE: CMP:
00

NO. OF FAMILIES: DWELLING UNITS: APT/COND: STAT CLASS:
NO 20

AIR QUALITY:	SCHOOL WITHIN 1000 FEET	HAZARDOUS MATERIALS
NO	NO	NO

NUMBER OF ADDED/RELOCATED

	SQ. FT	SPRINKLER HEADS
STRUCTURE:	385	

EXIST BLDG USE:
EXIST OCC GRP:

BLDGS. NOW ON LOT: VALUATION:
2,000

FEES PAID

FEE DESCRIPTION:	QUANTITY:	UOM:	AMOUNT:
D0 FIRE SPRINKLER PC	2000.00	VAL	71.90
AA BLDG PERMIT ISSUANCE			24.40
AE STRONG MOTION OTHER	2000.00	VAL	0.50
A6 PLAN MAINTENANCE FEE	2000.00	VAL	8.60
D2 PERMIT W/O EN-HC	2000.00	VAL	72.10
	TOTAL FEES		177.50

REPORT ID: DPR261 ROUTE TO: BS0200

BUILDING ADDRESS:
16253 GALE AV UNIT A
INDH CA 91744
NEAREST CROSS STREET:
THOMAS PAGE: GRID: LOCALITY: CITY OF INDUST

ISSUED ON:	PROCESSED BY:	EXPIRES ON:
08/22/06	DY	08/17/07

FINAL DATE	FINAL BY:	CODE:
2-16-07		

DESCRIPTION OF WORK
FIRE SPRINKLERS FOR LUNCH ROOM W/KITCHEN

SPECIAL CONDITIONS:
FIRE APPROVAL 8/22/2006

APPROVALS	DATE	INSPECTOR SIGNATURE
FIRE DEPARTMENT INSPECT		
FIRE SPRINKLER HANGERS		
FIRE DEPARTMENT APPROVAL	1-9-07	Form 486

LICENSED CONTRACTOR'S DECLARATION

I hereby affirm under penalty of perjury that I am licensed under provisions of Chapter 9 (commencing with Section 7000) of Division 3 of the Business and Professions Code, and my license is in full force and effect.

License Class C16 Lic. No. 677631

Contractor's Signature _____ Date 8/22/06

OWNER-BUILDER DECLARATION

I hereby affirm under penalty of perjury that I am exempt from the Contractors License Law for the following reason (Sec. 7031.5, Business and Professions Code: Any city or county which requires a permit to construct, alter, improve, demolish, or repair any structure, prior to its issuance, also requires the applicant for such permit to file a signed statement that he or she is licensed pursuant to the provisions of the Contractors License Law (Chapter 9 (commencing with Section 7000) of Division 3 of the Business and Professions Code) or that he or she is exempt therefrom and the basis for the alleged exemption. Any violation of Section 7031.5 by any applicant for a permit subjects the applicant to a civil penalty of not more than five hundred dollars ($500).):

☐ I am exempt under Sec. _____ , B.& P.C. for this reason:

_____

_____

[Electrical, Plumbing & Sewer Permits Only]

☐ I, as owner of the property, will do the work, and the structure is not intended or offered for sale (Sec. 7044, Business and Professions Code: The Contractors License Law does not apply to an owner of property who builds or improves thereon, and who does such work himself or herself, provided that such improvements are not intended or offered for sale. If, however, the building or improvement is sold within one year of completion, the owner-builder will have the burden of proving that he or she did not build or improve for the purpose of sale.).

[All Other Permits]

☐ I, as owner of the property, or my employees with wages as their sole compensation, will do the work, and the structure is not intended or offered for sale (Sec. 7044, Business and Professions Code: The Contractors License Law does not apply to an owner of property who builds or improves thereon, and who does such work himself or herself or through his or her own employees, provided that such improvements are not intended or offered for sale. If, however, the building or improvement is sold within one year of completion, the owner-builder will have the burden of proving that he or she did not build or improve for the purpose of sale.).

☐ I, as owner of the property, am exclusively contracting with licensed contractors to construct the project (Sec. 7044, Business and Professions Code: The Contractors License Law does not apply to an owner of property who builds or improves thereon, and who contracts for such projects with a contractor(s) licensed pursuant to the Contractors License Law.).

_____ _____

Owner Signature Date

WORKER'S COMPENSATION DECLARATION

I hereby affirm under penalty of perjury one of the following declarations:

☐ I have and will maintain a certificate of consent to self-insure for worker's compensation, as provided for by Section 3700 of the Labor Code, for the performance of the work for which this permit is issued.

☐ I have and will maintain worker's compensation insurance, as required by Section 3700 of the Labor Code, for the performance of the work for which this permit is issued. My worker's compensation insurance carrier and policy number are:

Carrier STATE COMPENSATION INSURANCE FUND

Policy Number 0011500-2006

☐ I certify that in the performance of the work for which this permit is issued, I shall not employ any person in any manner so as to become subject to the worker's compensation laws of California, and agree that if I should become subject to the worker's compensation provisions of Section 3700 of the Labor Code, I shall forthwith comply with those provisions.

_____ _____

Applicant Signature Date

WARNING: FAILURE TO SECURE WORKER'S COMPENSATION COVERAGE IS UNLAWFUL, AND SHALL SUBJECT AN EMPLOYER TO CRIMINAL PENALTIES AND CIVIL FINES UP TO ONE HUNDRED THOUSAND DOLLARS ($100,000), IN ADDITION TO THE COST OF COMPENSATION, DAMAGES AS PROVIDED FOR IN SECTION 3706 OF THE LABOR CODE, INTEREST, AND ATTORNEY'S FEES.

LOBBYIST ORDINANCE CERTIFICATION

[Complete this section for permits in unincorporated Los Angeles County only]

This is to certify that I, as permit applicant, am familiar with the requirements of Los Angeles County Code Chapter 2.160 et seq., (relating to the Los Angeles County Lobbyist Ordinance) and that all persons acting on behalf of myself complied and will continue to comply therewith through the application process.

_____ _____

Applicant (Print Name) Applicant Signature

_____ _____

Company Name (if employed by an entity/agency) Date

JOB ADDRESS

LOCALITY

HAZARDOUS MATERIAL DECLARATION

Will the applicant or future building occupant handle a hazardous material or a mixture containing a hazardous material equal to or greater than the amount specified on the hazardous materials information guide?

Yes ☐ No ☐

Will the intended use of the building by the applicant or future building occupant require a permit for construction or modification from the South Coast Air Quality Management District (SCAQMD)? See permitting checklist for guidelines.

Yes ☐ No ☐

I have read the hazardous materials information guide and the SCAQMD permitting checklist, I understand my requirements under the Los Angeles County Code Title 2, Chapter 220 Sections 220.100 through 220.140 concerning hazardous material reporting and for obtaining a permit from the SCAQMD.

ASBESTOS NOTIFICATION

☐ Notification letter sent to SCAQMD or EPA

☐ I declare that notification of asbestos removal is not applicable to addressed project.

CONSTRUCTION LENDING AGENCY

I hereby affirm under penalty of perjury that there is a construction lending agency for the performance of the work for which this permit is issued (Sec. 3097, Civ.C.).

Lender's Name _____

Lender's Address _____

I certify that I have read this application and state under the penalty of perjury that the above information is correct. I agree to comply with all City and County ordinances and State laws relating to building construction, and hereby authorize representatives of this County to enter upon the above-mentioned property for inspection purposes.

_____ 8/22/06

Applicant or Agent Signature **Date**

BUILDING

16281 GALE AVE.

COUNTY OF LOS ANGELES
DEPARTMENT OF PUBLIC WORKS
BUILDING AND SAFETY / LAND DEVELOPMENT

CITY OF INDUSTRY # 0203
16005 CENTRAL AVENUE
LA PUENTE CA 91744
PHONE: (626) 961-9611 EXT:

BUILDING PERMIT
FIRE SPRINKLER
BL 0203 0110300039

LEGAL ID:
ON FILE

ASSESSOR INFORMATION NUMBER:

TENANT:
UNI-MORACO CORP

OWNER: TEL. NO:
HUNSAKER DEVELOPMENT (949) 863-1390-
17761 MITCHELL NORTH
IRVINE, CA 92614

APPLICANT: TEL. NO:
PRO-TEK FIRE SPRINKLER SYSTEM -

CONTRACTOR: TEL. NO:
PRO-TEK FIRE SPRINKLER SYSTEM (818) 774-9322-
18325 SATICOY ST LIC. NO
#201 788713 C16
RESEDA, CA 91336

ARCHITECT OR ENGINEER: TEL. NO:
-
LIC. NO:

MAP NO: SEWER MAP BOOK: PAGE: FIRE ZONE: CMP:
00

NO. OF FAMILIES: DWELLING UNITS: APT/COND: STAT CLASS:
NO 20

AIR QUALITY:	SCHOOL WITHIN 1000 FEET	HAZARDOUS MATERIALS
NO	NO	NO

	NUMBER OF ADDED/RELOCATED
SQ. FT	SPRINKLER HEADS
STRUCTURE:	

EXIST BLDG USE:
EXIST OCC GRP:

BLDGS. NOW ON LOT: VALUATION:
4,000

FEES PAID

FEE DESCRIPTION:	QUANTITY: UOM:	AMOUNT:
AA BLDG PERMIT ISSUANCE		41.20
AE STRONG MOTION OTHER	4000.00 VAL	1.68
A6 PLAN MAINTENANCE FEE	4000.00 VAL	14.60
D0 FIRE SPRINKLER PC	4000.00 VAL	146.02
D2 PERMIT W/O EN-HC	4000.00 VAL	171.80
	TOTAL FEES	375.30

REPORT ID: DPR261 ROUTE TO: BS0200

BUILDING ADDRESS:
16281 GALE AV
INDH CA 91745
NEAREST CROSS STREET:
THOMAS PAGE: GRID: LOCALITY: CITY OF INDUST

ISSUED ON:	PROCESSED BY:	EXPIRES ON:
10/30/01	CI	04/28/02

FINAL DATE	FINAL BY:	CODE:
12-3-01		

DESCRIPTION OF WORK
FIRE SPRINKLERS

SPECIAL CONDITIONS:
FIRE DEPT APP ON PLANS

APPROVALS	DATE	INSPECTOR SIGNATURE
FIRE DEPARTMENT INSPECT		
FIRE SPRINKLER HANGERS		
FIRE DEPARTMENT APPROVAL	10-31-01	

PUBLIC WORKS
Public Service That Works

LICENSED CONTRACTOR'S DECLARATION

I hereby affirm under penalty of perjury that I am licensed under provisions of Chapter 9 (commencing with Section 7000) of Division 3 of the Business and Professions Code, and my license is in full force and effect.

License Class C16 Lic. No. 788713

Contractor's Signature 10/30/01 Date

OWNER-BUILDER DECLARATION

I hereby affirm under penalty of perjury that I am exempt from the Contractors License Law for the following reason (Sec. 7031.5, Business and Professions Code: Any city or county which requires a permit to construct, alter, improve, demolish, or repair any structure, prior to its issuance, also requires the applicant for such permit to file a signed statement that he or she is licensed pursuant to the provisions of the Contractors License Law (Chapter 9 (commencing with Section 7000) of Division 3 of the Business and Professions Code) or that he or she is exempt therefrom and the basis for the alleged exemption. Any violation of Section 7031.5 by any applicant for a permit subjects the applicant to a civil penalty of not more than five hundred dollars ($500).):

☐ I am exempt under Sec. _____ , B.& P.C. for this reason:

[Electrical, Plumbing & Sewer Permits Only]

☐ I, as owner of the property, will do the work, and the structure is not intended or offered for sale (Sec. 7044, Business and Professions Code: The Contractors License Law does not apply to an owner of property who builds or improves thereon, and who does such work himself or herself, provided that such improvements are not intended or offered for sale. If, however, the building or improvement is sold within one year of completion, the owner-builder will have the burden of proving that he or she did not build or improve for the purpose of sale.).

[All Other Permits]

☐ I, as owner of the property, or my employees with wages as their sole compensation, will do the work, and the structure is not intended or offered for sale (Sec. 7044, Business and Professions Code: The Contractors License Law does not apply to an owner of property who builds or improves thereon, and who does such work himself or herself or through his or her own employees, provided that such improvements are not intended or offered for sale. If, however, the building or improvement is sold within one year of completion, the owner-builder will have the burden of proving that he or she did not build or improve for the purpose of sale.).

☐ I, as owner of the property, am exclusively contracting with licensed contractors to construct the project (Sec. 7044, Business and Professions Code: The Contractors License Law does not apply to an owner of property who builds or improves thereon, and who contracts for such projects with a contractor(s) licensed pursuant to the Contractors License Law.).

Owner Signature Date

WORKER'S COMPENSATION DECLARATION

I hereby affirm under penalty of perjury one of the following declarations:

☐ I have and will maintain a certificate of consent to self-insure for worker's compensation, as provided for by Section 3700 of the Labor Code, for the performance of the work for which this permit is issued.

☐ I have and will maintain worker's compensation insurance, as required by Section 3700 of the Labor Code, for the performance of the work for which this permit is issued. My worker's compensation insurance carrier and policy number are:

Carrier Zenith Ins. Co.

Policy Number 0B10720

☐ I certify that in the performance of the work for which this permit is issued, I shall not employ any person in any manner so as to become subject to the worker's compensation laws of California, and agree that if I should become subject to the worker's compensation provisions of Section 3700 of the Labor Code, I shall forthwith comply with those provisions.

Applicant Signature Date

WARNING: FAILURE TO SECURE WORKER'S COMPENSATION COVERAGE IS UNLAWFUL, AND SHALL SUBJECT AN EMPLOYER TO CRIMINAL PENALTIES AND CIVIL FINES UP TO ONE HUNDRED THOUSAND DOLLARS ($100,000), IN ADDITION TO THE COST OF COMPENSATION, DAMAGES AS PROVIDED FOR IN SECTION 3706 OF THE LABOR CODE, INTEREST, AND ATTORNEY'S FEES.

LOBBYIST ORDINANCE CERTIFICATION

[Complete this section for permits in unincorporated Los Angeles County only]

This is to certify that I, as permit applicant, am familiar with the requirements of Los Angeles County Code Chapter 2.160 et seq., (relating to the Los Angeles County Lobbyist Ordinance) and that all persons acting on behalf of myself complied and will continue to comply therewith through the application process.

Applicant (Print Name) Applicant Signature

Company Name (if employed by an entity/agency) Date

JOB ADDRESS
LOCALITY

HAZARDOUS MATERIAL DECLARATION

Will the applicant or future building occupant handle a hazardous material or a mixture containing a hazardous material equal to or greater than the amount specified on the hazardous materials information guide?

Yes ☐ No ☐

Will the intended use of the building by the applicant or future building occupant require a permit for construction or modification from the South Coast Air Quality Management District (SCAQMD)? See permitting checklist for guidelines.

Yes ☐ No ☐

I have read the hazardous materials information guide and the SCAQMD permitting checklist, I understand my requirements under the Los Angeles County Code Title 2, Chapter 220 Sections 220.100 through 220.140 concerning hazardous material reporting and for obtaining a permit from the SCAQMD.

ASBESTOS NOTIFICATION

☐ Notification letter sent to SCAQMD or EPA

☐ I declare that notification of asbestos removal is not applicable to addressed project.

CONSTRUCTION LENDING AGENCY

I hereby affirm under penalty of perjury that there is a construction lending agency for the performance of the work for which this permit is issued (Sec. 3097, Civ.C.).

Lender's Name _____

Lender's Address _____

I certify that I have read this application and state under the penalty of perjury that the above information is correct. I agree to comply with all City and County ordinances and State laws relating to building construction, and hereby authorize representatives of this County to enter upon the above-mentioned property for inspection purposes.

Applicant or Agent Signature 10/30/01 **Date**

COUNTY OF LOS ANGELES
DEPARTMENT OF PUBLIC WORKS
BUILDING AND SAFETY / LAND DEVELOPMENT

CITY OF INDUSTRY
16005 CENTRAL AVENUE
LA PUENTE CA 91744
PHONE: (626) 961-9611 EXT:

0203

ELECTRICAL PERMIT
EL 0203 0107240017

LEGAL ID:
ON FILE

ASSESSOR INFORMATION NUMBER:

TENANT:
BRONZE KEY CORP

OWNER: TEL. NO:
HUNSAKER DEVELOPMENT (949) 863-1390-
17761 MITCHELL NORTH
IRVINE, CA 92614

APPLICANT: TEL. NO:
LEE (213) 389-7715-
2605 W OLYMPIC BD
LOS ANGELES CA 90006

CONTRACTOR: TEL. NO:
SEN AE CONSTRUCTION (213) 389-7715-
2605 W OLYMPIC BLVD #201 LIC. NO
LOS ANGELES CA 90006 637966 B

ARCHITECT OR ENGINEER: TEL. NO:
KWOK, TERENCE (323) 728-4833-
109 E. FLORAL DR. LIC. NO:
MONTEREY PARK, CA C-24796

FEES PAID

FEE DESCRIPTION:	QUANTITY: UOM:	AMOUNT:
A1 PERMIT ISSUANCE FEE		41.20
G1 OUTLETS-LGT,SW,RECP	33.00 OUT	88.00
G2 LIGHTING FIXTURES	15.00 LGT	45.00
IB N-RES WTR HTR LT 3HP	1.00 WTR	23.00
	TOTAL FEES	197.20

REPORT ID: DPR265 ROUTE TO: BS0200

BUILDING ADDRESS:
16281 GALE AV
INDH CA 91745
NEAREST CROSS STREET:
THOMAS PAGE: GRID: LOCALITY: INDUSTRY

ISSUED ON:	PROCESSED BY:	PLAN BY:	EXPIRES ON:
07/24/01	FM		01/20/02

FINAL DATE FINAL BY: CODE:
12-31-01

DESCRIPTION OF WORK
ELECTRICAL FOR T I - OFFICES IN WAREHOUSE

SPECIAL CONDITIONS:

APPROVALS	DATE	INSPECTOR SIGNATURE
TEMPORARY POWER POLE		
UNDERGROUND CONDUIT		
UFER GROUND		
ROUGH CONDUIT		
ROUGH WIRING		
MAIN WATER LINE PLASTIC Y/N METAL Y/N		
UTILITY COMPANY NOTIFIED		

LOS ANGELES COUNTY PUBLIC WORKS Public Services That Work

LICENSED CONTRACTOR'S DECLARATION

I hereby affirm under penalty of perjury that I am licensed under provisions of Chapter 9 (commencing with Section 7000) of Division 3 of the Business and Professions Code, and my license is in full force and effect.

License Class B1 Lic. No. 637866

Contractor's Signature [signature] Date 7/24/01

OWNER-BUILDER DECLARATION

I hereby affirm under penalty of perjury that I am exempt from the Contractors License Law for the following reason (Sec. 7031.5, Business and Professions Code: Any city or county which requires a permit to construct, alter, improve, demolish, or repair any structure, prior to its issuance, also requires the applicant for such permit to file a signed statement that he or she is licensed pursuant to the provisions of the Contractors License Law (Chapter 9 (commencing with Section 7000) of Division 3 of the Business and Professions Code) or that he or she is exempt therefrom and the basis for the alleged exemption. Any violation of Section 7031.5 by any applicant for a permit subjects the applicant to a civil penalty of not more than five hundred dollars ($500).):

☐ I am exempt under Sec. _____ , B.& P.C. for this reason:

_____

_____

[Electrical, Plumbing & Sewer Permits Only]

☐ I, as owner of the property, will do the work, and the structure is not intended or offered for sale (Sec. 7044, Business and Professions Code: The Contractors License Law does not apply to an owner of property who builds or improves thereon, and who does such work himself or herself, provided that such improvements are not intended or offered for sale. If, however, the building or improvement is sold within one year of completion, the owner-builder will have the burden of proving that he or she did not build or improve for the purpose of sale.).

[All Other Permits]

☐ I, as owner of the property, or my employees with wages as their sole compensation, will do the work, and the structure is not intended or offered for sale (Sec. 7044, Business and Professions Code: The Contractors License Law does not apply to an owner of property who builds or improves thereon, and who does such work himself or herself or through his or her own employees, provided that such improvements are not intended or offered for sale. If, however, the building or improvement is sold within one year of completion, the owner-builder will have the burden of proving that he or she did not build or improve for the purpose of sale.).

☐ I, as owner of the property, am exclusively contracting with licensed contractors to construct the project (Sec. 7044, Business and Professions Code: The Contractors License Law does not apply to an owner of property who builds or improves thereon, and who contracts for such projects with a contractor(s) licensed pursuant to the Contractors License Law.).

_____ _____

Owner Signature Date

WORKER'S COMPENSATION DECLARATION

I hereby affirm under penalty of perjury one of the following declarations:

☐ I have and will maintain a certificate of consent to self-insure for worker's compensation, as provided for by Section 3700 of the Labor Code, for the performance of the work for which this permit is issued.

☐ I have and will maintain worker's compensation insurance, as required by Section 3700 of the Labor Code, for the performance of the work for which this permit is issued. My worker's compensation insurance carrier and policy number are:

Carrier State Fund

Policy Number 91- [illegible]

☐ I certify that in the performance of the work for which this permit is issued, I shall not employ any person in any manner so as to become subject to the worker's compensation laws of California, and agree that if I should become subject to the worker's compensation provisions of Section 3700 of the Labor Code, I shall forthwith comply with those provisions.

_____ _____

Applicant Signature Date

WARNING: FAILURE TO SECURE WORKER'S COMPENSATION COVERAGE IS UNLAWFUL, AND SHALL SUBJECT AN EMPLOYER TO CRIMINAL PENALTIES AND CIVIL FINES UP TO ONE HUNDRED THOUSAND DOLLARS ($100,000), IN ADDITION TO THE COST OF COMPENSATION, DAMAGES AS PROVIDED FOR IN SECTION 3706 OF THE LABOR CODE, INTEREST, AND ATTORNEY'S FEES.

LOBBYIST ORDINANCE CERTIFICATION

[Complete this section for permits in unincorporated Los Angeles County only]

This is to certify that I, as permit applicant, am familiar with the requirements of Los Angeles County Code Chapter 2.160 et seq., (relating to the Los Angeles County Lobbyist Ordinance) and that all persons acting on behalf of myself complied and will continue to comply therewith through the application process.

_____ _____

Applicant (Print Name) Applicant Signature

_____ _____

Company Name (if employed by an entity/agency) Date

JOB ADDRESS

LOCALITY

HAZARDOUS MATERIAL DECLARATION

Will the applicant or future building occupant handle a hazardous material or a mixture containing a hazardous material equal to or greater than the amount specified on the hazardous materials information guide?

Yes ☐ No ☐

Will the intended use of the building by the applicant or future building occupant require a permit for construction or modification from the South Coast Air Quality Management District (SCAQMD)? See permitting checklist for guidelines.

Yes ☐ No ☐

I have read the hazardous materials information guide and the SCAQMD permitting checklist, I understand my requirements under the Los Angeles County Code Title 2, Chapter 220 Sections 220.100 through 220.140 concerning hazardous material reporting and for obtaining a permit from the SCAQMD.

ASBESTOS NOTIFICATION

☐ Notification letter sent to SCAQMD or EPA

☐ I declare that notification of asbestos removal is not applicable to addressed project.

CONSTRUCTION LENDING AGENCY

I hereby affirm under penalty of perjury that there is a construction lending agency for the performance of the work for which this permit is issued (Sec. 3097, Civ.C.).

Lender's Name _____

Lender's Address _____

I certify that I have read this application and state under the penalty of perjury that the above information is correct. I agree to comply with all City and County ordinances and State laws relating to building construction, and hereby authorize representatives of this County to enter upon the above-mentioned property for inspection purposes.

[signature] 7/24/01

Applicant or Agent Signature **Date**

COUNTY OF LOS ANGELES
DEPARTMENT OF PUBLIC WORKS
BUILDING AND SAFETY / LAND DEVELOPMENT

CITY OF INDUSTRY # 0203
16005 CENTRAL AVENUE
LA PUENTE CA 91744
PHONE: (626) 961-9611 EXT:

ELECTRICAL PERMIT
EL 0203 0108270027

LEGAL ID:
ON FILE

ASSESSOR INFORMATION NUMBER:

TENANT:
BRONZE KEY CORP

OWNER: TEL. NO:
HUNSAKER DEVELOPMENT (949) 863-1390-
17761 MITCHELL NORTH
IRVINE, CA 92614

APPLICANT: TEL. NO:
KWOK (323) 728-4833-

CONTRACTOR: TEL. NO:
SEN AE CONSTRUCTION (213) 389-7715-
4017 TROPICO WAY LIC. NO
LOS ANGELES CA 90006 637966 B

ARCHITECT OR ENGINEER: TEL. NO:
KWOK, TERENCE (323) 728-4833-
109 E. FLORAL DR. LIC. NO:
MONTEREY PARK, CA C-24796

FEES PAID

FEE DESCRIPTION:	QUANTITY: UOM:	AMOUNT:
A1 PERMIT ISSUANCE FEE		41.20
G1 OUTLETS-LGT,SW,RECP	30.00 OUT	82.00
G2 LIGHTING FIXTURES	6.00 LGT	18.00
IA N-RES EX FANS LT 3HP	4.00 EX	92.00
	TOTAL FEES	233.20

REPORT ID: DPR265 ROUTE TO: BS0200

BUILDING ADDRESS:
16281 GALE AV
INDH CA 91745
NEAREST CROSS STREET:
THOMAS PAGE: GRID: LOCALITY: INDUSTRY

ISSUED ON:	PROCESSED BY:	PLAN BY:	EXPIRES ON:
08/27/01	DY		02/23/02

FINAL DATE 12-3-01 FINAL BY: CODE:

DESCRIPTION OF WORK
ELECTRICAL WORK FOR T.I.

SPECIAL CONDITIONS:

APPROVALS	DATE	INSPECTOR SIGNATURE
TEMPORARY POWER POLE		
UNDERGROUND CONDUIT		
UFER GROUND		
ROUGH CONDUIT		
ROUGH WIRING		
MAIN WATER LINE PLASTIC Y/N METAL Y/N		
UTILITY COMPANY NOTIFIED		

LICENSED CONTRACTOR'S DECLARATION

I hereby affirm under penalty of perjury that I am licensed under provisions of Chapter 9 (commencing with Section 7000) of Division 3 of the Business and Professions Code, and my license is in full force and effect.

License Class B1 Lic. No. 637966

Contractor's Signature 8/27/01 Date

OWNER-BUILDER DECLARATION

I hereby affirm under penalty of perjury that I am exempt from the Contractors License Law for the following reason (Sec. 7031.5, Business and Professions Code: Any city or county which requires a permit to construct, alter, improve, demolish, or repair any structure, prior to its issuance, also requires the applicant for such permit to file a signed statement that he or she is licensed pursuant to the provisions of the Contractors License Law (Chapter 9 (commencing with Section 7000) of Division 3 of the Business and Professions Code) or that he or she is exempt therefrom and the basis for the alleged exemption. Any violation of Section 7031.5 by any applicant for a permit subjects the applicant to a civil penalty of not more than five hundred dollars ($500).):

☐ I am exempt under Sec. _____ , B.& P.C. for this reason:

_____

_____

[Electrical, Plumbing & Sewer Permits Only]

☐ I, as owner of the property, will do the work, and the structure is not intended or offered for sale (Sec. 7044, Business and Professions Code: The Contractors License Law does not apply to an owner of property who builds or improves thereon, and who does such work himself or herself, provided that such improvements are not intended or offered for sale. If, however, the building or improvement is sold within one year of completion, the owner-builder will have the burden of proving that he or she did not build or improve for the purpose of sale.).

[All Other Permits]

☐ I, as owner of the property, or my employees with wages as their sole compensation, will do the work, and the structure is not intended or offered for sale (Sec. 7044, Business and Professions Code: The Contractors License Law does not apply to an owner of property who builds or improves thereon, and who does such work himself or herself or through his or her own employees, provided that such improvements are not intended or offered for sale. If, however, the building or improvement is sold within one year of completion, the owner-builder will have the burden of proving that he or she did not build or improve for the purpose of sale.).

☐ I, as owner of the property, am exclusively contracting with licensed contractors to construct the project (Sec. 7044, Business and Professions Code: The Contractors License Law does not apply to an owner of property who builds or improves thereon, and who contracts for such projects with a contractor(s) licensed pursuant to the Contractors License Law.).

_____ _____

Owner Signature Date

WORKER'S COMPENSATION DECLARATION

I hereby affirm under penalty of perjury one of the following declarations:

☐ I have and will maintain a certificate of consent to self-insure for worker's compensation, as provided for by Section 3700 of the Labor Code, for the performance of the work for which this permit is issued.

☐ I have and will maintain worker's compensation insurance, as required by Section 3700 of the Labor Code, for the performance of the work for which this permit is issued. My worker's compensation insurance carrier and policy number are:

Carrier State Fund

Policy Number 6F-01 U11T0000 91

☐ I certify that in the performance of the work for which this permit is issued, I shall not employ any person in any manner so as to become subject to the worker's compensation laws of California, and agree that if I should become subject to the worker's compensation provisions of Section 3700 of the Labor Code, I shall forthwith comply with those provisions.

Applicant Signature 8/27/01 Date

WARNING: FAILURE TO SECURE WORKER'S COMPENSATION COVERAGE IS UNLAWFUL, AND SHALL SUBJECT AN EMPLOYER TO CRIMINAL PENALTIES AND CIVIL FINES UP TO ONE HUNDRED THOUSAND DOLLARS ($100,000), IN ADDITION TO THE COST OF COMPENSATION, DAMAGES AS PROVIDED FOR IN SECTION 3706 OF THE LABOR CODE, INTEREST, AND ATTORNEY'S FEES.

LOBBYIST ORDINANCE CERTIFICATION

[Complete this section for permits in unincorporated Los Angeles County only]

This is to certify that I, as permit applicant, am familiar with the requirements of Los Angeles County Code Chapter 2.160 et seq., (relating to the Los Angeles County Lobbyist Ordinance) and that all persons acting on behalf of myself complied and will continue to comply therewith through the application process.

_____ _____

Applicant (Print Name) Applicant Signature

_____ _____

Company Name (if employed by an entity/agency) Date

JOB ADDRESS
LOCALITY

HAZARDOUS MATERIAL DECLARATION

Will the applicant or future building occupant handle a hazardous material or a mixture containing a hazardous material equal to or greater than the amount specified on the hazardous materials information guide?

Yes ☐ No ☐

Will the intended use of the building by the applicant or future building occupant require a permit for construction or modification from the South Coast Air Quality Management District (SCAQMD)? See permitting checklist for guidelines.

Yes ☐ No ☐

I have read the hazardous materials information guide and the SCAQMD permitting checklist, I understand my requirements under the Los Angeles County Code Title 2, Chapter 220 Sections 220.100 through 220.140 concerning hazardous material reporting and for obtaining a permit from the SCAQMD.

ASBESTOS NOTIFICATION

☐ Notification letter sent to SCAQMD or EPA

☐ I declare that notification of asbestos removal is not applicable to addressed project.

CONSTRUCTION LENDING AGENCY

I hereby affirm under penalty of perjury that there is a construction lending agency for the performance of the work for which this permit is issued (Sec. 3097, Civ.C.).

Lender's Name _____

Lender's Address _____

I certify that I have read this application and state under the penalty of perjury that the above information is correct. I agree to comply with all City and County ordinances and State laws relating to building construction, and hereby authorize representatives of this County to enter upon the above-mentioned property for inspection purposes.

Applicant or Agent Signature **Date** 8/27/01

CITY OF INDUSTRY

Incorporated June 18, 1957

July 10, 2001

Mr. Bruce Hooper
Supervising Engineer
La Puente District
County Engineering Office
16005 East Central Avenue
La Puente, CA 91744

Dear Mr. Hooper:

The proposed interior improvements, located at 16281 East Gale Avenue, known as Bronze Key Corporation, have been approved by the City of Industry.

Sincerely,

CITY OF INDUSTRY

Mike Kissell/mh

Mike Kissell
Planning Director

MK:mh

P.O. Box 3366, City of Industry, California 91744-0366 • Administrative Offices: 15651 E. Stafford St. • (626) 333-2211 • Fax (626) 961-6795

CITY OF INDUSTRY

Incorporated June 18, 1957

July 10, 2001

Mr. Bruce Hooper
Supervising Engineer
La Puente District
County Engineering Office
16005 East Central Avenue
La Puente, CA 91744

BL 010713 00 30

Dear Mr. Hooper:

The proposed interior improvements (grinding room), located at 16281 East Gale Avenue, known as Bronze Key Corporation, have been approved by the City of Industry.

Sincerely,

CITY OF INDUSTRY

Mike Kissell /mh

Mike Kissell
Planning Director

MK:mh

COUNTY OF LOS ANGELES
DEPARTMENT OF PUBLIC WORKS
BUILDING AND SAFETY / LAND DEVELOPMENT

CITY OF INDUSTRY # 0203
16005 CENTRAL AVENUE
LA PUENTE CA 91744
PHONE: (626) 961-9611 EXT:

PLUMBING PERMIT
PL 0203 0108270021

LEGAL ID:
ON FILE

ASSESSOR INFORMATION NUMBER:

TENANT:
BRONZE KEY CORP

OWNER: TEL. NO:
HUNSAKER DEVELOPMENT (949) 863-1390-
17761 MITCHELL NORTH
IRVINE, CA 92614

APPLICANT: TEL. NO:
KWOK (323) 728-4833-

CONTRACTOR: TEL. NO:
SEN AE CONSTRUCTION (213) 389-7715-
4017 TROPICO WAY LIC. NO
LOS ANGELES CA 90006 637966 B

ARCHITECT OR ENGINEER: TEL. NO:
KWOK, TERENCE (323) 728-4833-
109 E. FLORAL DR. LIC. NO:
MONTEREY PARK, CA C-24796

FEES PAID

FEE DESCRIPTION:	QUANTITY: UOM:	AMOUNT:
01 PERMIT ISSUANCE FEE		41.20
17 FLOOR DRAIN(S)	1.00 FIX	24.20
25 LAVATORIES / SINKS	1.00 FIX	24.20
	TOTAL FEES	89.60

REPORT ID: DPR263 ROUTE TO: BS0200

BUILDING ADDRESS:
16281 GALE AV
INDH CA 91745
NEAREST CROSS STREET:
THOMAS PAGE: GRID: LOCALITY: INDUSTRY

ISSUED ON:	PROCESSED BY:	PLAN BY:	EXPIRES ON:
08/27/01	DY		02/23/02

FINAL DATE FINAL BY: CODE:
12 30

DESCRIPTION OF WORK
1 FLOOR DRAIN, 1 SINK

SPECIAL CONDITIONS:

APPROVALS	DATE	INSPECTOR SIGNATURE
UNDER SLAB WORK		
WATER SERVICE PLASTIC Y/N METAL Y/N		
ROUGH PLUMBING		
GAS PIPING		
GAS VENT		
HOT WATER HEATER		
PLUMBING FIXTURES		
LAWN SPRINKLERS		
GAS TEST		
UTILITY COMPANY NOTIFIED		
CWV		
GRAY WATER SYSTEM		

LICENSED CONTRACTOR'S DECLARATION

I hereby affirm under penalty of perjury that I am licensed under provisions of Chapter 9 (commencing with Section 7000) of Division 3 of the Business and Professions Code, and my license is in full force and effect.

License Class B1 Lic. No. 637966

Contractor's Signature 8/27/04 Date

OWNER-BUILDER DECLARATION

I hereby affirm under penalty of perjury that I am exempt from the Contractors License Law for the following reason (Sec. 7031.5, Business and Professions Code: Any city or county which requires a permit to construct, alter, improve, demolish, or repair any structure, prior to its issuance, also requires the applicant for such permit to file a signed statement that he or she is licensed pursuant to the provisions of the Contractors License Law (Chapter 9 (commencing with Section 7000) of Division 3 of the Business and Professions Code) or that he or she is exempt therefrom and the basis for the alleged exemption. Any violation of Section 7031.5 by any applicant for a permit subjects the applicant to a civil penalty of not more than five hundred dollars ($500).):

☐ I am exempt under Sec. _____ , B.& P.C. for this reason:

_____

_____

[Electrical, Plumbing & Sewer Permits Only]

☐ I, as owner of the property, will do the work, and the structure is not intended or offered for sale (Sec. 7044, Business and Professions Code: The Contractors License Law does not apply to an owner of property who builds or improves thereon, and who does such work himself or herself, provided that such improvements are not intended or offered for sale. If, however, the building or improvement is sold within one year of completion, the owner-builder will have the burden of proving that he or she did not build or improve for the purpose of sale.).

[All Other Permits]

☐ I, as owner of the property, or my employees with wages as their sole compensation, will do the work, and the structure is not intended or offered for sale (Sec. 7044, Business and Professions Code: The Contractors License Law does not apply to an owner of property who builds or improves thereon, and who does such work himself or herself or through his or her own employees, provided that such improvements are not intended or offered for sale. If, however, the building or improvement is sold within one year of completion, the owner-builder will have the burden of proving that he or she did not build or improve for the purpose of sale.).

☐ I, as owner of the property, am exclusively contracting with licensed contractors to construct the project (Sec. 7044, Business and Professions Code: The Contractors License Law does not apply to an owner of property who builds or improves thereon, and who contracts for such projects with a contractor(s) licensed pursuant to the Contractors License Law.).

_____ _____

Owner Signature Date

WORKER'S COMPENSATION DECLARATION

I hereby affirm under penalty of perjury one of the following declarations:

☐ I have and will maintain a certificate of consent to self-insure for worker's compensation, as provided for by Section 3700 of the Labor Code, for the performance of the work for which this permit is issued.

☐ I have and will maintain worker's compensation insurance, as required by Section 3700 of the Labor Code, for the performance of the work for which this permit is issued. My worker's compensation insurance carrier and policy number are:

Carrier State Fund

Policy Number 5640 1 UNIT 000091

☐ I certify that in the performance of the work for which this permit is issued, I shall not employ any person in any manner so as to become subject to the worker's compensation laws of California, and agree that if I should become subject to the worker's compensation provisions of Section 3700 of the Labor Code, I shall forthwith comply with those provisions.

_____ _____

Applicant Signature Date

WARNING: FAILURE TO SECURE WORKER'S COMPENSATION COVERAGE IS UNLAWFUL, AND SHALL SUBJECT AN EMPLOYER TO CRIMINAL PENALTIES AND CIVIL FINES UP TO ONE HUNDRED THOUSAND DOLLARS ($100,000), IN ADDITION TO THE COST OF COMPENSATION, DAMAGES AS PROVIDED FOR IN SECTION 3706 OF THE LABOR CODE, INTEREST, AND ATTORNEY'S FEES.

LOBBYIST ORDINANCE CERTIFICATION

[Complete this section for permits in unincorporated Los Angeles County only]

This is to certify that I, as permit applicant, am familiar with the requirements of Los Angeles County Code Chapter 2.160 et seq., (relating to the Los Angeles County Lobbyist Ordinance) and that all persons acting on behalf of myself complied and will continue to comply therewith through the application process.

_____ _____

Applicant (Print Name) Applicant Signature

_____ _____

Company Name (if employed by an entity/agency) Date

JOB ADDRESS
LOCALITY

HAZARDOUS MATERIAL DECLARATION

Will the applicant or future building occupant handle a hazardous material or a mixture containing a hazardous material equal to or greater than the amount specified on the hazardous materials information guide?

Yes ☐ No ☐

Will the intended use of the building by the applicant or future building occupant require a permit for construction or modification from the South Coast Air Quality Management District (SCAQMD)? See permitting checklist for guidelines.

Yes ☐ No ☐

I have read the hazardous materials information guide and the SCAQMD permitting checklist, I understand my requirements under the Los Angeles County Code Title 2, Chapter 220 Sections 220.100 through 220.140 concerning hazardous material reporting and for obtaining a permit from the SCAQMD.

ASBESTOS NOTIFICATION

☐ Notification letter sent to SCAQMD or EPA

☐ I declare that notification of asbestos removal is not applicable to addressed project.

CONSTRUCTION LENDING AGENCY

I hereby affirm under penalty of perjury that there is a construction lending agency for the performance of the work for which this permit is issued (Sec. 3097, Civ.C.).

Lender's Name _____

Lender's Address _____

I certify that I have read this application and state under the penalty of perjury that the above information is correct. I agree to comply with all City and County ordinances and State laws relating to building construction, and hereby authorize representatives of this County to enter upon the above-mentioned property for inspection purposes.

_____ 8/27/04

Applicant or Agent Signature **Date**

COUNTY OF LOS ANGELES
DEPARTMENT OF PUBLIC WORKS
BUILDING AND SAFETY / LAND DEVELOPMENT

CITY OF INDUSTRY # 0203
16005 CENTRAL AVENUE
LA PUENTE CA 91744
PHONE: (626) 961-9611 EXT:

PLUMBING PERMIT
PL 0203 0107300009

LEGAL ID:
ON FILE

ASSESSOR INFORMATION NUMBER:

TENANT:
BRONZE KEY CORP

OWNER: TEL. NO:
HUNSAKER DEVELOPMENT (949) 863-1390-
17761 MITCHELL NORTH
IRVINE, CA 92614

APPLICANT: TEL. NO:
LEE (323) 389-7715-
2605 W OLYMPIC BL
LOS ANGELES CA 90006

CONTRACTOR: TEL. NO:
SEN AE CONSTRUCTION (213) 389-7715-
4017 TROPICO WAY LIC. NO
LOS ANGELES CA 90006 637966 B

ARCHITECT OR ENGINEER: TEL. NO:
KWOK, TERENCE (323) 728-4833-
109 E. FLORAL DR. LIC. NO:
MONTEREY PARK, CA C-24796

FEES PAID

FEE DESCRIPTION:	QUANTITY: UOM:	AMOUNT:
01 PERMIT ISSUANCE FEE		41.20
19 FLOOR SINK(S)	1.00 FIX	24.20
	TOTAL FEES	65.40

REPORT ID: DPR263 ROUTE TO: BS0200

BUILDING ADDRESS:
16281 GALE AV
INDH CA 91745
NEAREST CROSS STREET: STIMSON
THOMAS PAGE: GRID: LOCALITY: INDUSTRY

ISSUED ON:	PROCESSED BY:	PLAN BY:	EXPIRES ON:
07/30/01	DY		01/26/02

FINAL DATE: 12-31-01 FINAL BY: Dan CODE:

DESCRIPTION OF WORK
(1) FLOOR SINK

SPECIAL CONDITIONS:

APPROVALS	DATE	INSPECTOR SIGNATURE
UNDER SLAB WORK	7-30-01	Dan
WATER SERVICE PLASTIC Y/N METAL Y/N		
ROUGH PLUMBING		Dan
GAS PIPING		
GAS VENT		
HOT WATER HEATER		
PLUMBING FIXTURES		
LAWN SPRINKLERS		
GAS TEST		
UTILITY COMPANY NOTIFIED		
CWV		
GRAY WATER SYSTEM		

LICENSED CONTRACTOR'S DECLARATION

I hereby affirm under penalty of perjury that I am licensed under provisions of Chapter 9 (commencing with Section 7000) of Division 3 of the Business and Professions Code, and my license is in full force and effect.

License Class D1 Lic. No. 634766

B Kapple 7/30/01

Contractor's Signature Date

OWNER-BUILDER DECLARATION

I hereby affirm under penalty of perjury that I am exempt from the Contractors License Law for the following reason (Sec. 7031.5, Business and Professions Code: Any city or county which requires a permit to construct, alter, improve, demolish, or repair any structure, prior to its issuance, also requires the applicant for such permit to file a signed statement that he or she is licensed pursuant to the provisions of the Contractors License Law (Chapter 9 (commencing with Section 7000) of Division 3 of the Business and Professions Code) or that he or she is exempt therefrom and the basis for the alleged exemption. Any violation of Section 7031.5 by any applicant for a permit subjects the applicant to a civil penalty of not more than five hundred dollars ($500).):

☐ I am exempt under Sec. _____ , B.& P.C. for this reason:

_____

_____

[Electrical, Plumbing & Sewer Permits Only]

☐ I, as owner of the property, will do the work, and the structure is not intended or offered for sale (Sec. 7044, Business and Professions Code: The Contractors License Law does not apply to an owner of property who builds or improves thereon, and who does such work himself or herself, provided that such improvements are not intended or offered for sale. If, however, the building or improvement is sold within one year of completion, the owner-builder will have the burden of proving that he or she did not build or improve for the purpose of sale.).

[All Other Permits]

☐ I, as owner of the property, or my employees with wages as their sole compensation, will do the work, and the structure is not intended or offered for sale (Sec. 7044, Business and Professions Code: The Contractors License Law does not apply to an owner of property who builds or improves thereon, and who does such work himself or herself or through his or her own employees, provided that such improvements are not intended or offered for sale. If, however, the building or improvement is sold within one year of completion, the owner-builder will have the burden of proving that he or she did not build or improve for the purpose of sale.).

☐ I, as owner of the property, am exclusively contracting with licensed contractors to construct the project (Sec. 7044, Business and Professions Code: The Contractors License Law does not apply to an owner of property who builds or improves thereon, and who contracts for such projects with a contractor(s) licensed pursuant to the Contractors License Law.).

_____ _____

Owner Signature Date

WORKER'S COMPENSATION DECLARATION

I hereby affirm under penalty of perjury one of the following declarations:

☐ I have and will maintain a certificate of consent to self-insure for worker's compensation, as provided for by Section 3700 of the Labor Code, for the performance of the work for which this permit is issued.

☐ I have and will maintain worker's compensation insurance, as required by Section 3700 of the Labor Code, for the performance of the work for which this permit is issued. My worker's compensation insurance carrier and policy number are:

Carrier State Farm

Policy Number 01 2001

☐ I certify that in the performance of the work for which this permit is issued, I shall not employ any person in any manner so as to become subject to the worker's compensation laws of California, and agree that if I should become subject to the worker's compensation provisions of Section 3700 of the Labor Code, I shall forthwith comply with those provisions.

B Kapple 7/30/01

Applicant Signature Date

WARNING: FAILURE TO SECURE WORKER'S COMPENSATION COVERAGE IS UNLAWFUL, AND SHALL SUBJECT AN EMPLOYER TO CRIMINAL PENALTIES AND CIVIL FINES UP TO ONE HUNDRED THOUSAND DOLLARS ($100,000), IN ADDITION TO THE COST OF COMPENSATION, DAMAGES AS PROVIDED FOR IN SECTION 3706 OF THE LABOR CODE, INTEREST, AND ATTORNEY'S FEES.

LOBBYIST ORDINANCE CERTIFICATION

[Complete this section for permits in unincorporated Los Angeles County only]

This is to certify that I, as permit applicant, am familiar with the requirements of Los Angeles County Code Chapter 2.160 et seq., (relating to the Los Angeles County Lobbyist Ordinance) and that all persons acting on behalf of myself complied and will continue to comply therewith through the application process.

_____ _____

Applicant (Print Name) Applicant Signature

_____ _____

Company Name (if employed by an entity/agency) Date

JOB ADDRESS
LOCALITY

HAZARDOUS MATERIAL DECLARATION

Will the applicant or future building occupant handle a hazardous material or a mixture containing a hazardous material equal to or greater than the amount specified on the hazardous materials information guide?

Yes ☐ No ☐

Will the intended use of the building by the applicant or future building occupant require a permit for construction or modification from the South Coast Air Quality Management District (SCAQMD)? See permitting checklist for guidelines.

Yes ☐ No ☐

I have read the hazardous materials information guide and the SCAQMD permitting checklist, I understand my requirements under the Los Angeles County Code Title 2, Chapter 220 Sections 220.100 through 220.140 concerning hazardous material reporting and for obtaining a permit from the SCAQMD.

ASBESTOS NOTIFICATION

☐ Notification letter sent to SCAQMD or EPA

☐ I declare that notification of asbestos removal is not applicable to addressed project.

CONSTRUCTION LENDING AGENCY

I hereby affirm under penalty of perjury that there is a construction lending agency for the performance of the work for which this permit is issued (Sec. 3097, Civ.C.).

Lender's Name _____

Lender's Address _____

I certify that I have read this application and state under the penalty of perjury that the above information is correct. I agree to comply with all City and County ordinances and State laws relating to building construction, and hereby authorize representatives of this County to enter upon the above-mentioned property for inspection purposes.

B Kapple

Applicant or Agent Signature **Date**

16253 GALE AVE

COUNTY OF LOS ANGELES
DEPARTMENT OF PUBLIC WORKS
BUILDING AND SAFETY / LAND DEVELOPMENT

CITY OF INDUSTRY # 0203
16005 CENTRAL AVENUE
LA PUENTE CA 91744
PHONE: (626) 961-9611 EXT:

BUILDING PERMIT
ALTERATION/REPAIR
BL 0203 1109290057

LEGAL ID:
ON FILE

ASSESSOR INFORMATION NUMBER:
8242-016-061

TENANT:

OWNER: TEL. NO:
HUNSAKER DEVELOPMENT (949) 863-1390-
17761 MITCHELL NORTH
IRVINE, CA 92614

APPLICANT: TEL. NO:
ISHO, GEORGE (626) 369-5166-
16253 GALE AVE
CITY OF INDUSTRY

CONTRACTOR: TEL. NO:
MARIO B ROMAN (626) 334-0628-
150 N ALAMEDA AVE LIC. NO
AZUSA CA 91702 888026 B

ARCHITECT OR ENGINEER: TEL. NO:
LIC. NO:

MAP NO:	SEWER MAP BOOK:	PAGE:	FIRE ZONE:	CMP:
X			3	25

NO. OF FAMILIES:	DWELLING UNITS:	APT/COND:	STAT CLASS:
	0	NO	21

AIR QUALITY:	SCHOOL WITHIN 1000 FEET	HAZARDOUS MATERIALS
NO	NO	NO

STRUCTURE:	SQ. FT	NO. OF STORIES	CONST TYPE
			VN

EXIST BLDG USE: WAREH USE ZONE: X
EXIST OCC GRP:

BLDGS. NOW ON LOT: VALUATION: 500

FEES PAID

FEE DESCRIPTION:	QUANTITY:	UOM:	AMOUNT:
AA BLDG PERMIT ISSUANCE			27.40
AB STATE GREEN BLDG FEE	500.00	VAL	1.00
AE STRONG MOTION OTHER	500.00	VAL	0.50
AX BUILDING REVIEW FEE			81.00
D2 PERMIT W/O EN-HC	500.00	VAL	43.10
	TOTAL FEES		153.00

REPORT ID: DPR261 ROUTE TO: BS0200

BUILDING ADDRESS:
16253 GALE AV UNIT A
INDH CA 91744
NEAREST CROSS STREET:
THOMAS PAGE: GRID: LOCALITY: CITY OF INDUST

ISSUED ON: PROCESSED BY:
09/29/11 GD

FINAL DATE FINAL BY: CODE:
10-4-11 Doums

DESCRIPTION OF WORK
REPLACING DRYWALL AT WAREHOUSE

SPECIAL CONDITIONS:
CITY OF INDUSTRY APPRV 09/06/11

APPROVALS	DATE	INSPECTOR SIGNATURE
LOCATION AND SETBACKS		
SOILS ENGINEER APPROVAL		
FOUNDATION/TRENCH FORMS		
SLAB/UNDER FLOOR		
RAISED FLOOR FRAMING		
UNDERFLOOR INSULATION		
FLOOR SHEATHING		
ROOF SHEATHING		
SHEAR PANELS		
FRAME INSPECTION		
FIRE SPRINKLER HANGERS		
INSULATION/WEATHER STRIP		
INTERIOR LATH/DRYWALL	PASS 9/30/11	Doums
EXTERIOR LATH		
RATED FLOOR/CEIL ASSEM.		
RATED WALL ASSEMBLIES		
RATED SHAFTS/OPENINGS		
T-BAR CEILINGS		
LOT DRAINAGE		

OWNER-BUILDER DECLARATION

I hereby affirm under penalty of perjury that I am exempt from the Contractors' State License Law for the reason(s) indicated below by the checkmark(s) I have placed next to the applicable item(s) (Section 7031.5, Business and Professions Code): Any city or county that requires a permit to construct, alter, improve, demolish, or repair any structure, prior to its issuance, also requires the applicant for the permit to file a signed statement that he or she is licensed pursuant to the provisions of the Contractors' State License Law (Chapter 9 (commencing with Section 7000) of Division 3 of the Business and Professions Code) or that he or she is exempt from licensure and the basis for the alleged exemption. Any violation of Section 7031.5 by any applicant for a permit subjects the applicant to a civil penalty of not more than five hundred dollars ($500).):

(_) I, as owner of the property, or my employees with wages as their sole compensation, will do (✓) all of or (_) portions of the work, and the structure is not intended or offered for sale (Section 7044, Business and Professions Code: The Contractors' State License Law does not apply to an owner of property who, through employees' or personal effort, builds or improves the property, provided that the improvements are not intended or offered for sale. If, however, the building or improvement is sold within one year of completion, the Owner-Builder will have the burden of proving that it was not built or improved for the purpose of sale.).

(_) I, as owner of the property, am exclusively contracting with licensed Contractors to construct the project (Section 7044, Business and Professions Code: The Contractors' State License Law does not apply to an owner of property who builds or improves thereon, and who contracts for the projects with a licensed Contractor pursuant to the Contractors' State License Law).

(_) I am exempt from licensure under the Contractors' State License Law for the following reason:

_____

By my signature below I acknowledge that, except for my personal residence in which I must have resided for at least one year prior to completion of the improvements covered by this permit, I cannot legally sell a structure that I have built as an owner-builder if it has not been constructed in its entirety by licensed contractors. I understand that a copy of the applicable law, Section 7044 of the Business and Professions Code, is available upon request when this application is submitted or at the following Web site: http://www.leginfo.ca.gov/calaw.html.

Date: _____

Signature of Property Owner or Authorized Agent

_____

LICENSED CONTRACTOR'S DECLARATION

I hereby affirm under penalty of perjury that I am licensed under provisions of Chapter 9 (commencing with Section 7000) of Division 3 of the Business and Professions Code, and my license is in full force and effect.

License Class B License No. 888026

Date _____ Contractor Signature _____

WORKERS' COMPENSATION DECLARATION

WARNING: FAILURE TO SECURE WORKERS' COMPENSATION COVERAGE IS UNLAWFUL, AND SHALL SUBJECT AN EMPLOYER TO CRIMINAL PENALTIES AND CIVIL FINES UP TO ONE HUNDRED THOUSAND DOLLARS ($100,000), IN ADDITION TO THE COST OF COMPENSATION, DAMAGES AS PROVIDED FOR IN SECTION 3706 OF THE LABOR CODE, INTEREST, AND ATTORNEY'S FEES.

I hereby affirm under penalty of perjury one of the following declarations:

____ I have and will maintain a certificate of consent to self-insure for workers' compensation, issued by the Director of Industrial Relations as provided for by Section 3700 of the Labor Code, for the performance of the work for which this permit is issued.

Policy No. _____

____ I have and will maintain workers' compensation insurance, as required by Section 3700 of the Labor Code, for the performance of the work for which this permit is issued. My workers' compensation insurance carrier and policy number are:

STATE FUND	1957163	11-1-11
Carrier	Policy Number	Expiration Date

_____ _____

Name of Agent Phone Number

____ I certify that, in the performance of the work for which this permit is issued, I shall not employ any person in any manner so as to become subject to the workers' compensation laws of California, and agree that, if I should become subject to the workers' compensation provisions of Section 3700 of the Labor Code, I shall forthwith comply with those provisions

_____ 9/29/11

Signature of Applicant Date

LOBBYIST ORDINANCE CERTIFICATION

Complete this section for permits in Unincorporated Los Angeles County only

This is to certify that I, as permit applicant, am familiar with the requirements of Los Angeles County Code Chapter 2.160 et seq., (relating to the Los Angeles County Lobbyist Ordinance) and that all persons acting on behalf of myself complied and will continue to comply therewith through the application process.

_____ _____

Applicant (Print Name) Applicant Signature

_____ _____

Company Name Date

JOB ADDRESS

LOCALITY

HAZARDOUS MATERIAL DECLARATION

Will the applicant or future building occupant handle a hazardous material or a mixture containing a hazardous material equal to or greater than the amount specified on the hazardous materials information guide?

Yes ☐ No ☐

Will the intended use of the building by the applicant or future building occupant require a permit for construction or modification from the South Coast Air Quality Management District (SCAQMD)? See permitting checklist for guidelines.

Yes ☐ No ☐

I have read the hazardous materials information guide and the SCAQMD permitting checklist, I understand my requirements under the Los Angeles County Code Title 2, Chapter 220 Sections 220.100 through 220.140 concerning hazardous material reporting and for obtaining a permit from the SCAQMD.

ASBESTOS NOTIFICATION

☐ Notification letter sent to AQMD and/or EPA

☐ I declare that notification of asbestos removal is not applicable to addressed project.

DECLARATION REGARDING CONSTRUCTION LENDING AGENCY

I hereby affirm under penalty of perjury that there is a Construction lending agency for the performance of the work for which this permit is issued (Section 3097, Civil Code).

Lender's Name

_____

Lender's Address

_____

By my signature below, I certify to each of the following:
I am the property owner or authorized to act on the property owner's behalf.
I have read this application and the information I have provided is correct.
I agree to comply with all applicable city and county ordinances and state laws relating to building construction.
I authorize representatives of this county to enter the above-identified property for inspection purposes.

Signature of Property Owner or Authorized Agent

_____

Date 9-29-11

COUNTY OF LOS ANGELES
DEPARTMENT OF PUBLIC WORKS
BUILDING AND SAFETY / LAND DEVELOPMENT

CITY OF INDUSTRY # 0203
16005 CENTRAL AVENUE
LA PUENTE CA 91744
PHONE: (626) 961-9611 EXT:

ELECTRICAL PERMIT
EL 0203 1109290026

LEGAL ID:
ON FILE

ASSESSOR INFORMATION NUMBER:
8242-016-061

TENANT:

OWNER: TEL. NO:
HUNSAKER DEVELOPMENT (949) 863-1390-
17761 MITCHELL NORTH
IRVINE, CA 92614

APPLICANT: TEL. NO:
ISHO, GEORGE (626) 369-5166-
16253 GALE AVE
CITY OF INDUSTRY

CONTRACTOR: TEL. NO:
MARIO B ROMAN (626) 334-0628-
150 N ALAMEDA AVE LIC. NO
AZUSA CA 91702 888026 B

ARCHITECT OR ENGINEER: TEL. NO:
-
LIC. NO:

FEES PAID

FEE DESCRIPTION:	QUANTITY: UOM:	AMOUNT:
A1 PERMIT ISSUANCE FEE		27.40
JE WATER HEATER +3-10HP	1.00 WTR	19.70
TOTAL FEES		47.10

REPORT ID: DPR265 ROUTE TO: BS0200

BUILDING ADDRESS:
16253 GALE AV UNIT A
INDH CA 91744
NEAREST CROSS STREET:
THOMAS PAGE: GRID: LOCALITY: CITY OF INDUST

ISSUED ON: PROCESSED BY: PLAN BY:
09/29/11 GD

FINAL DATE FINAL BY: CODE:
10-4-11 Sam

DESCRIPTION OF WORK
INSTALL ELECTRIC WATER HEATER

SPECIAL CONDITIONS:

APPROVALS	DATE	INSPECTOR SIGNATURE
TEMPORARY POWER POLE		
UNDERGROUND CONDUIT		
UFER GROUND		
ROUGH CONDUIT		
ROUGH WIRING		
MAIN WATER LINE PLASTIC Y/N METAL Y/N		
UTILITY COMPANY NOTIFIED		

OWNER-BUILDER DECLARATION

I hereby affirm under penalty of perjury that I am exempt from the Contractors' State License Law for the reason(s) indicated below by the checkmark(s) I have placed next to the applicable item(s) (Section 7031.5, Business and Professions Code): Any city or county that requires a permit to construct, alter, improve, demolish, or repair any structure, prior to its issuance, also requires the applicant for the permit to file a signed statement that he or she is licensed pursuant to the provisions of the Contractors' State License Law (Chapter 9 (commencing with Section 7000) of Division 3 of the Business and Professions Code) or that he or she is exempt from licensure and the basis for the alleged exemption. Any violation of Section 7031.5 by any applicant for a permit subjects the applicant to a civil penalty of not more than five hundred dollars ($500).):

(_) I, as owner of the property, or my employees with wages as their sole compensation, will do (✓) all of or (_) portions of the work, and the structure is not intended or offered for sale (Section 7044, Business and Professions Code: The Contractors' State License Law does not apply to an owner of property who, through employees' or personal effort, builds or improves the property, provided that the improvements are not intended or offered for sale. If, however, the building or improvement is sold within one year of completion, the Owner-Builder will have the burden of proving that it was not built or improved for the purpose of sale.).

(_) I, as owner of the property, am exclusively contracting with licensed Contractors to construct the project (Section 7044, Business and Professions Code: The Contractors' State License Law does not apply to an owner of property who builds or improves thereon, and who contracts for the projects with a licensed Contractor pursuant to the Contractors' State License Law).

(_) I am exempt from licensure under the Contractors' State License Law for the following reason:

_____

By my signature below I acknowledge that, except for my personal residence in which I must have resided for at least one year prior to completion of the improvements covered by this permit, I cannot legally sell a structure that I have built as an owner-builder if it has not been constructed in its entirety by licensed contractors. I understand that a copy of the applicable law, Section 7044 of the Business and Professions Code, is available upon request when this application is submitted or at the following Web site: http://www.leginfo.ca.gov/calaw.html.

Date: _____

Signature of Property Owner or Authorized Agent

_____

LICENSED CONTRACTOR'S DECLARATION

I hereby affirm under penalty of perjury that I am licensed under provisions of Chapter 9 (commencing with Section 7000) of Division 3 of the Business and Professions Code, and my license is in full force and effect.

License Class B License No. 888026

Date _____ Contractor Signature _____

WORKERS' COMPENSATION DECLARATION

WARNING: FAILURE TO SECURE WORKERS' COMPENSATION COVERAGE IS UNLAWFUL, AND SHALL SUBJECT AN EMPLOYER TO CRIMINAL PENALTIES AND CIVIL FINES UP TO ONE HUNDRED THOUSAND DOLLARS ($100,000), IN ADDITION TO THE COST OF COMPENSATION, DAMAGES AS PROVIDED FOR IN SECTION 3706 OF THE LABOR CODE, INTEREST, AND ATTORNEY'S FEES.

I hereby affirm under penalty of perjury one of the following declarations:

____ I have and will maintain a certificate of consent to self-insure for workers' compensation, issued by the Director of Industrial Relations as provided for by Section 3700 of the Labor Code, for the performance of the work for which this permit is issued.

Policy No. _____

____ I have and will maintain workers' compensation insurance, as required by Section 3700 of the Labor Code, for the performance of the work for which this permit is issued. My workers' compensation insurance carrier and policy number are:

STATE FUND	1957163	11-1-11
Carrier	Policy Number	Expiration Date

_____ _____

Name of Agent Phone Number

___ I certify that, in the performance of the work for which this permit is issued, I shall not employ any person in any manner so as to become subject to the workers' compensation laws of California, and agree that, if I should become subject to the workers' compensation provisions of Section 3700 of the Labor Code, I shall forthwith comply with those provisions

_____ 9/29/11

Signature of Applicant Date

LOBBYIST ORDINANCE CERTIFICATION

Complete this section for permits In Unincorporated Los Angeles County only

This is to certify that I, as permit applicant, am familiar with the requirements of Los Angeles County Code Chapter 2.160 et seq., (relating to the Los Angeles County Lobbyist Ordinance) and that all persons acting on behalf of myself complied and will continue to comply therewith through the application process.

_____ _____

Applicant (Print Name) Applicant Signature

_____ _____

Company Name Date

JOB ADDRESS

LOCALITY

HAZARDOUS MATERIAL DECLARATION

Will the applicant or future building occupant handle a hazardous material or a mixture containing a hazardous material equal to or greater than the amount specified on the hazardous materials information guide?

Yes ☐ No ☐

Will the intended use of the building by the applicant or future building occupant require a permit for construction or modification from the South Coast Air Quality Management District (SCAQMD)? See permitting checklist for guidelines.

Yes ☐ No ☐

I have read the hazardous materials information guide and the SCAQMD permitting checklist, I understand my requirements under the Los Angeles County Code Title 2, Chapter 220 Sections 220.100 through 220.140 concerning hazardous material reporting and for obtaining a permit from the SCAQMD.

ASBESTOS NOTIFICATION

☐ Notification letter sent to AQMD and/or EPA

☐ I declare that notification of asbestos removal is not applicable to addressed project.

DECLARATION REGARDING CONSTRUCTION LENDING AGENCY

I hereby affirm under penalty of perjury that there is a Construction lending agency for the performance of the work for which this permit is issued (Section 3097, Civil Code).

Lender's Name

_____

Lender's Address

_____

By my signature below, I certify to each of the following:
I am the property owner or authorized to act on the property owner's behalf.
I have read this application and the information I have provided is correct.
I agree to comply with all applicable city and county ordinances and state laws relating to building construction.
I authorize representatives of this county to enter the above-identified property for inspection purposes.

Signature of Property Owner or Authorized Agent

_____

Date 9-29-11

COUNTY OF LOS ANGELES
DEPARTMENT OF PUBLIC WORKS
BUILDING AND SAFETY / LAND DEVELOPMENT

CITY OF INDUSTRY
16005 CENTRAL AVENUE
LA PUENTE CA 91744
PHONE: (626) 961-9611 EXT:

0203

PLUMBING PERMIT
PL 0203 1109290016

LEGAL ID:
ON FILE

ASSESSOR INFORMATION NUMBER:
8242-016-061

TENANT:

OWNER: TEL. NO:
HUNSAKER DEVELOPMENT (949) 863-1390-
17761 MITCHELL NORTH
IRVINE, CA 92614

APPLICANT: TEL. NO:
ISHO, GEORGE (626) 369-5166-
16253 GALE AVE
CITY OF INDUSTRY

CONTRACTOR: TEL. NO:
MARIO B ROMAN (626) 334-0628-
150 N ALAMEDA AVE LIC. NO
AZUSA CA 91702 888026 B

ARCHITECT OR ENGINEER: TEL. NO:
-
LIC. NO:

FEES PAID

FEE DESCRIPTION:	QUANTITY: UOM:	AMOUNT:
01 PERMIT ISSUANCE FEE		27.40
19 FLOOR SINK(S)	1.00 FIX	16.00
47 WATER HEATER(S)	1.00 WTH	16.00
TOTAL FEES		59.40

REPORT ID: DPR263 ROUTE TO: BS0200

BUILDING ADDRESS:
16253 GALE AV UNIT A
INDH CA 91744
NEAREST CROSS STREET:
THOMAS PAGE: GRID: LOCALITY: CITY OF INDUST

ISSUED ON: PROCESSED BY: PLAN BY:
09/29/11 GD

FINAL DATE FINAL BY: CODE:
10-4-11 [signature]

DESCRIPTION OF WORK
REPLACING WATER HEATER AND INSTALL NEW MOP SINK

SPECIAL CONDITIONS:

APPROVALS	DATE	INSPECTOR SIGNATURE
UNDER SLAB WORK		
WATER SERVICE PLASTIC Y/N METAL Y/N		
ROUGH PLUMBING		
GAS PIPING		
GAS VENT		
HOT WATER HEATER		
PLUMBING FIXTURES MOP SINK (REPLACE)	10-30-11	[signature]
LAWN SPRINKLERS		
GAS TEST		
UTILITY COMPANY NOTIFIED		
CWV		
GRAY WATER SYSTEM		

OWNER-BUILDER DECLARATION

I hereby affirm under penalty of perjury that I am exempt from the Contractors' State License Law for the reason(s) indicated below by the checkmark(s) I have placed next to the applicable item(s) (Section 7031.5, Business and Professions Code): Any city or county that requires a permit to construct, alter, improve, demolish, or repair any structure, prior to its issuance, also requires the applicant for the permit to file a signed statement that he or she is licensed pursuant to the provisions of the Contractors' State License Law (Chapter 9 (commencing with Section 7000) of Division 3 of the Business and Professions Code) or that he or she is exempt from licensure and the basis for the alleged exemption. Any violation of Section 7031.5 by any applicant for a permit subjects the applicant to a civil penalty of not more than five hundred dollars ($500).):

(_) I, as owner of the property, or my employees with wages as their sole compensation, will do (✓) all of or (_) portions of the work, and the structure is not intended or offered for sale (Section 7044, Business and Professions Code: The Contractors' State License Law does not apply to an owner of property who, through employees' or personal effort, builds or improves the property, provided that the improvements are not intended or offered for sale. If, however, the building or improvement is sold within one year of completion, the Owner-Builder will have the burden of proving that it was not built or improved for the purpose of sale.).

(_) I, as owner of the property, am exclusively contracting with licensed Contractors to construct the project (Section 7044, Business and Professions Code: The Contractors' State License Law does not apply to an owner of property who builds or improves thereon, and who contracts for the projects with a licensed Contractor pursuant to the Contractors' State License Law).

(_) I am exempt from licensure under the Contractors' State License Law for the following reason:

_____

By my signature below I acknowledge that, except for my personal residence in which I must have resided for at least one year prior to completion of the improvements covered by this permit, I cannot legally sell a structure that I have built as an owner-builder if it has not been constructed in its entirety by licensed contractors. I understand that a copy of the applicable law, Section 7044 of the Business and Professions Code, is available upon request when this application is submitted or at the following Web site: http://www.leginfo.ca.gov/calaw.html.

Date: _____

Signature of Property Owner or Authorized Agent

_____

LICENSED CONTRACTOR'S DECLARATION

I hereby affirm under penalty of perjury that I am licensed under provisions of Chapter 9 (commencing with Section 7000) of Division 3 of the Business and Professions Code, and my license is in full force and effect.

License Class B License No. 888026

Date _____ Contractor Signature _____

WORKERS' COMPENSATION DECLARATION

WARNING: FAILURE TO SECURE WORKERS' COMPENSATION COVERAGE IS UNLAWFUL, AND SHALL SUBJECT AN EMPLOYER TO CRIMINAL PENALTIES AND CIVIL FINES UP TO ONE HUNDRED THOUSAND DOLLARS ($100,000), IN ADDITION TO THE COST OF COMPENSATION, DAMAGES AS PROVIDED FOR IN SECTION 3706 OF THE LABOR CODE, INTEREST, AND ATTORNEY'S FEES.

I hereby affirm under penalty of perjury one of the following declarations:

____I have and will maintain a certificate of consent to self-insure for workers' compensation, issued by the Director of Industrial Relations as provided for by Section 3700 of the Labor Code, for the performance of the work for which this permit is issued.

Policy No. _____

____ I have and will maintain workers' compensation insurance, as required by Section 3700 of the Labor Code, for the performance of the work for which this permit is issued. My workers' compensation insurance carrier and policy number are:

STATE FUND 1957163 11-1-11

Carrier Policy Number Expiration Date

_____ _____

Name of Agent Phone Number

___ I certify that, in the performance of the work for which this permit is issued, I shall not employ any person in any manner so as to become subject to the workers' compensation laws of California, and agree that, if I should become subject to the workers' compensation provisions of Section 3700 of the Labor Code, I shall forthwith comply with those provisions

_____ 9/29/11

Signature of Applicant Date

LOBBYIST ORDINANCE CERTIFICATION

Complete this section for permits in Unincorporated Los Angeles County only

This is to certify that I, as permit applicant, am familiar with the requirements of Los Angeles County Code Chapter 2.160 et seq., (relating to the Los Angeles County Lobbyist Ordinance) and that all persons acting on behalf of myself complied and will continue to comply therewith through the application process.

_____ _____

Applicant (Print Name) Applicant Signature

_____ _____

Company Name Date

JOB ADDRESS

LOCALITY

HAZARDOUS MATERIAL DECLARATION

Will the applicant or future building occupant handle a hazardous material or a mixture containing a hazardous material equal to or greater than the amount specified on the hazardous materials information guide?

Yes ☐ No ☐

Will the intended use of the building by the applicant or future building occupant require a permit for construction or modification from the South Coast Air Quality Management District (SCAQMD)? See permitting checklist for guidelines.

Yes ☐ No ☐

I have read the hazardous materials information guide and the SCAQMD permitting checklist, I understand my requirements under the Los Angeles County Code Title 2, Chapter 220 Sections 220.100 through 220.140 concerning hazardous material reporting and for obtaining a permit from the SCAQMD.

ASBESTOS NOTIFICATION

☐ Notification letter sent to AQMD and/or EPA

☐ I declare that notification of asbestos removal is not applicable to addressed project.

DECLARATION REGARDING CONSTRUCTION LENDING AGENCY

I hereby affirm under penalty of perjury that there is a Construction lending agency for the performance of the work for which this permit is issued (Section 3097, Civil Code).

Lender's Name

_____

Lender's Address

_____

By my signature below, I certify to each of the following:
I am the property owner or authorized to act on the property owner's behalf.
I have read this application and the information I have provided is correct.
I agree to comply with all applicable city and county ordinances and state laws relating to building construction.
I authorize representatives of this county to enter the above-identified property for inspection purposes.

Signature of Property Owner or Authorized Agent

_____

Date 9/29/11

FPD 486
04/03

COUNTY OF LOS ANGELES FIRE DEPARTMENT
FIRE PREVENTION DIVISION

EAST REGION INDUSTRY OFFICE
15660 E. Stafford St., Industry, CA 91744-3921
TEL: (626) 336-6950 FAX: (626) 961-2305

APPROVAL OF FIRE DEPARTMENT REQUIREMENTS

TO: BUILDING AND SAFETY

On **11/9/06** an inspection was made at:

Name of Business **SIERRA ELECTRONICS**

Address **16253 GALE AVE., CITY OF INDUSTRY**

Tract – Parcel – Legal Description _____

Sufficient compliance with Fire Department requirements has been made to permit occupancy of premises upon your approval.

Captain/Inspector

1/9/07
Date

c: File
Fire Prevention Engineering

Do Not Discard
File With Permit After Final Inspection

16281 GALE AVE.

COUNTY OF LOS ANGELES
DEPARTMENT OF PUBLIC WORKS
BUILDING AND SAFETY / LAND DEVELOPMENT

CITY OF INDUSTRY
16005 CENTRAL AVENUE
LA PUENTE CA 91744
PHONE: (626) 961-9611 EXT:

0203

BUILDING PERMIT
TENANT IMPROVEMENT
BL 0203 0108140009

LEGAL ID:
ON FILE

ASSESSOR INFORMATION NUMBER:

TENANT:
BRONZE KEY CORP

OWNER: TEL. NO:
HUNSAKER DEVELOPMENT (949) 863-1390-
17761 MITCHELL NORTH
IRVINE, CA 92614

APPLICANT: TEL. NO:
KWOK (323) 728-4833-

CONTRACTOR: TEL. NO:
SEN AE CONSTRUCTION (213) 389-7715-
4017 TROPICO WAY LIC. NO
LOS ANGELES CA 90006 637966 B

ARCHITECT OR ENGINEER: TEL. NO:
KWOK, TERENCE (323) 728-4833-
109 E. FLORAL DR. LIC. NO:
MONTEREY PARK, CA C-24796

MAP NO:	SEWER MAP BOOK:	PAGE:	FIRE ZONE:	CMP:
2543			3	04

NO. OF FAMILIES:	DWELLING UNITS:	APT/COND:	STAT CLASS:
		NO	22

AIR QUALITY:	SCHOOL WITHIN 1000 FEET	HAZARDOUS MATERIALS
NO	NO	NO

	SQ. FT	NO. OF STORIES	CONST TYPE	NEW OCCUP GROUP
STRUCTURE:	975	1	VN	XX

EXIST BLDG USE: OFFIC USE ZONE:
EXIST OCC GRP: XX

BLDGS. NOW ON LOT: VALUATION:
25,000

FEES PAID

FEE DESCRIPTION:	QUANTITY:	UOM:	AMOUNT:
A1 PLANCHECK W/EN-HC	25000.00	VAL	680.92
AA BLDG PERMIT ISSUANCE			41.20
AE STRONG MOTION OTHER	25000.00	VAL	10.50
A2 PERMIT W/ENERGY-HC	25000.00	VAL	801.32
A6 PLAN MAINTENANCE FEE	25000.00	VAL	15.80
08 CERTIF OF OCCUPANCY			150.20
	TOTAL FEES		1,699.94

REPORT ID: DPR261 ROUTE TO: BS0200

BUILDING ADDRESS:
16281 GALE AV
INDH CA 91745
NEAREST CROSS STREET:
THOMAS PAGE: GRID: LOCALITY: INDUSTRY

ISSUED ON:	PROCESSED BY:	EXPIRES ON:
08/27/01	DY	02/23/02

FINAL DATE FINAL BY: CODE:
12-31-01

DESCRIPTION OF WORK
TENANT IMPROVEMENT FOR 4 GRINDING ROOMS, STORAGE & UTILITY ROOM

SPECIAL CONDITIONS:
CITY APPROVAL 7/10/2001

APPROVALS	DATE	INSPECTOR SIGNATURE
LOCATION AND SETBACKS		
SOILS ENGINEER APPROVAL		
FOUNDATION/TRENCH FORMS		
SLAB/UNDER FLOOR		
RAISED FLOOR FRAMING		
UNDERFLOOR INSULATION		
FLOOR SHEATHING		
ROOF SHEATHING		
SHEAR PANELS		
FRAME INSPECTION		
FIRE SPRINKLER HANGERS		
INSULATION/WEATHER STRIP		
INTERIOR LATH/DRYWALL	8/31/01	
EXTERIOR LATH		
RATED FLOOR/CEIL ASSEM.		
RATED WALL ASSEMBLIES		
RATED SHAFTS/OPENINGS		
T-BAR CEILINGS		
LOT DRAINAGE		

LICENSED CONTRACTOR'S DECLARATION

I hereby affirm under penalty of perjury that I am licensed under provisions of Chapter 9 (commencing with Section 7000) of Division 3 of the Business and Professions Code, and my license is in full force and effect.

License Class B Lic. No. 637966

Contractor's Signature 8/27/01 Date

OWNER-BUILDER DECLARATION

I hereby affirm under penalty of perjury that I am exempt from the Contractors License Law for the following reason (Sec. 7031.5, Business and Professions Code: Any city or county which requires a permit to construct, alter, improve, demolish, or repair any structure, prior to its issuance, also requires the applicant for such permit to file a signed statement that he or she is licensed pursuant to the provisions of the Contractors License Law (Chapter 9 (commencing with Section 7000) of Division 3 of the Business and Professions Code) or that he or she is exempt therefrom and the basis for the alleged exemption. Any violation of Section 7031.5 by any applicant for a permit subjects the applicant to a civil penalty of not more than five hundred dollars ($500).):

☐ I am exempt under Sec. _____ , B.& P.C. for this reason:

_____

_____

[Electrical, Plumbing & Sewer Permits Only]

☐ I, as owner of the property, will do the work, and the structure is not intended or offered for sale (Sec. 7044, Business and Professions Code: The Contractors License Law does not apply to an owner of property who builds or improves thereon, and who does such work himself or herself, provided that such improvements are not intended or offered for sale. If, however, the building or improvement is sold within one year of completion, the owner-builder will have the burden of proving that he or she did not build or improve for the purpose of sale.).

[All Other Permits]

☐ I, as owner of the property, or my employees with wages as their sole compensation, will do the work, and the structure is not intended or offered for sale (Sec. 7044, Business and Professions Code: The Contractors License Law does not apply to an owner of property who builds or improves thereon, and who does such work himself or herself or through his or her own employees, provided that such improvements are not intended or offered for sale. If, however, the building or improvement is sold within one year of completion, the owner-builder will have the burden of proving that he or she did not build or improve for the purpose of sale.).

☐ I, as owner of the property, am exclusively contracting with licensed contractors to construct the project (Sec. 7044, Business and Professions Code: The Contractors License Law does not apply to an owner of property who builds or improves thereon, and who contracts for such projects with a contractor(s) licensed pursuant to the Contractors License Law.).

_____ _____

Owner Signature Date

WORKER'S COMPENSATION DECLARATION

I hereby affirm under penalty of perjury one of the following declarations:

☐ I have and will maintain a certificate of consent to self-insure for worker's compensation, as provided for by Section 3700 of the Labor Code, for the performance of the work for which this permit is issued.

☐ I have and will maintain worker's compensation insurance, as required by Section 3700 of the Labor Code, for the performance of the work for which this permit is issued. My worker's compensation insurance carrier and policy number are:

Carrier State Fund

Policy Number 564-01 0117000 01

☐ I certify that in the performance of the work for which this permit is issued, I shall not employ any person in any manner so as to become subject to the worker's compensation laws of California, and agree that if I should become subject to the worker's compensation provisions of Section 3700 of the Labor Code, I shall forthwith comply with those provisions.

_____ _____

Applicant Signature Date

WARNING: FAILURE TO SECURE WORKER'S COMPENSATION COVERAGE IS UNLAWFUL, AND SHALL SUBJECT AN EMPLOYER TO CRIMINAL PENALTIES AND CIVIL FINES UP TO ONE HUNDRED THOUSAND DOLLARS ($100,000), IN ADDITION TO THE COST OF COMPENSATION, DAMAGES AS PROVIDED FOR IN SECTION 3706 OF THE LABOR CODE, INTEREST, AND ATTORNEY'S FEES.

LOBBYIST ORDINANCE CERTIFICATION

[Complete this section for permits in unincorporated Los Angeles County only]

This is to certify that I, as permit applicant, am familiar with the requirements of Los Angeles County Code Chapter 2.160 et seq., (relating to the Los Angeles County Lobbyist Ordinance) and that all persons acting on behalf of myself complied and will continue to comply therewith through the application process.

_____ _____

Applicant (Print Name) Applicant Signature

_____ _____

Company Name (if employed by an entity/agency) Date

JOB ADDRESS
LOCALITY

HAZARDOUS MATERIAL DECLARATION

Will the applicant or future building occupant handle a hazardous material or a mixture containing a hazardous material equal to or greater than the amount specified on the hazardous materials information guide?

Yes ☐ No ☐

Will the intended use of the building by the applicant or future building occupant require a permit for construction or modification from the South Coast Air Quality Management District (SCAQMD)? See permitting checklist for guidelines.

Yes ☐ No ☐

I have read the hazardous materials information guide and the SCAQMD permitting checklist, I understand my requirements under the Los Angeles County Code Title 2, Chapter 220 Sections 220.100 through 220.140 concerning hazardous material reporting and for obtaining a permit from the SCAQMD.

ASBESTOS NOTIFICATION

☐ Notification letter sent to SCAQMD or EPA

☐ I declare that notification of asbestos removal is not applicable to addressed project.

CONSTRUCTION LENDING AGENCY

I hereby affirm under penalty of perjury that there is a construction lending agency for the performance of the work for which this permit is issued (Sec. 3097, Civ.C.).

Lender's Name _____

Lender's Address _____

I certify that I have read this application and state under the penalty of perjury that the above information is correct. I agree to comply with all City and County ordinances and State laws relating to building construction, and hereby authorize representatives of this County to enter upon the above-mentioned property for inspection purposes.

X _____ 8/27/01

Applicant or Agent Signature Date

16253 GALE AVE.

COUNTY OF LOS ANGELES
DEPARTMENT OF PUBLIC WORKS
BUILDING AND SAFETY / LAND DEVELOPMENT

CITY OF INDUSTRY # 0203
16005 CENTRAL AVENUE
LA PUENTE CA 91744
PHONE: (626) 961-9611 EXT:

BUILDING PERMIT
FIRE SPRINKLER
BL 0203 0008250007

LEGAL ID:
ON FILE

ASSESSOR INFORMATION NUMBER:

TENANT:

OWNER: TEL. NO:
HUNSAKER DEVELOPMENT (949) 863-1390-
17761 MITCHELL NORTH
IRVINE, CA 92614

APPLICANT: TEL. NO:
ACCENT FIRE PROTECTION (909) 360-5438-

CONTRACTOR: TEL. NO:
ACCENT FIRE PROTECTION (909) 360-5438-
4298 "A" CAMPBELL ST. LIC. NO
RIVERSIDE, CA 92509 B/L 1583 *

ARCHITECT OR ENGINEER: TEL. NO:
-
LIC. NO:

MAP NO: SEWER MAP BOOK: PAGE: FIRE ZONE: CMP:
00

NO. OF FAMILIES: DWELLING UNITS: APT/COND: STAT CLASS:
NO 20

AIR QUALITY:	SCHOOL WITHIN 1000 FEET	HAZARDOUS MATERIALS
NO	NO	NO

NUMBER OF ADDED/RELOCATED
SQ. FT SPRINKLER HEADS
STRUCTURE: 90000

EXIST BLDG USE:
EXIST OCC GRP:

BLDGS. NOW ON LOT: VALUATION:
100,000

FEES PAID

FEE DESCRIPTION:	QUANTITY: UOM:	AMOUNT:
AA BLDG PERMIT ISSUANCE		40.00
AE STRONG MOTION OTHER	100000.00 VAL	42.00
A6 PLAN MAINTENANCE FEE	100000.00 VAL	36.60
D0 FIRE SPRINKLER PC	100000.00 VAL	1,573.34
D2 PERMIT W/O EN-HC	100000.00 VAL	1,851.00
	TOTAL FEES	3,542.94

* ADDITIONAL DATA ON FILE

REPORT ID: DPR261 ROUTE TO: BS0200

BUILDING ADDRESS:
16253 -93 GALE AV
INDH CA 91744
NEAREST CROSS STREET: STIMSON
THOMAS PAGE: GRID: LOCALITY: INDUSTRY

ISSUED ON:	PROCESSED BY:	EXPIRES ON:
08/25/00	DY	02/22/01

FINAL DATE FINAL BY: CODE:
10-30-00

DESCRIPTION OF WORK
OVERHEAD FIRE SPRINKLERS

SPECIAL CONDITIONS:

APPROVALS	DATE	INSPECTOR SIGNATURE
FIRE DEPARTMENT INSPECT		
FIRE SPRINKLER HANGERS		
FIRE DEPARTMENT APPROVAL		

LICENSED CONTRACTOR'S DECLARATION

I hereby affirm under penalty of perjury that I am licensed under provisions of Chapter 9 (commencing with Section 7000) of Division 3 of the Business and Professions Code, and my license is in full force and effect.

License Class C-16 Lic. No. 645277

Contractor's Signature 8/25/2000 Date

OWNER-BUILDER DECLARATION

I hereby affirm under penalty of perjury that I am exempt from the Contractors License Law for the following reason (Sec. 7031.5, Business and Professions Code: Any city or county which requires a permit to construct, alter, improve, demolish, or repair any structure, prior to its issuance, also requires the applicant for such permit to file a signed statement that he or she is licensed pursuant to the provisions of the Contractors License Law (Chapter 9 (commencing with Section 7000) of Division 3 of the Business and Professions Code) or that he or she is exempt therefrom and the basis for the alleged exemption. Any violation of Section 7031.5 by any applicant for a permit subjects the applicant to a civil penalty of not more than five hundred dollars ($500).):

☐ I am exempt under Sec. _____ , B.& P.C. for this reason:

[Electrical, Plumbing & Sewer Permits Only]

☐ I, as owner of the property, will do the work, and the structure is not intended or offered for sale (Sec. 7044, Business and Professions Code: The Contractors License Law does not apply to an owner of property who builds or improves thereon, and who does such work himself or herself, provided that such improvements are not intended or offered for sale. If, however, the building or improvement is sold within one year of completion, the owner-builder will have the burden of proving that he or she did not build or improve for the purpose of sale.).

[All Other Permits]

☐ I, as owner of the property, or my employees with wages as their sole compensation, will do the work, and the structure is not intended or offered for sale (Sec. 7044, Business and Professions Code: The Contractors License Law does not apply to an owner of property who builds or improves thereon, and who does such work himself or herself or through his or her own employees, provided that such improvements are not intended or offered for sale. If, however, the building or improvement is sold within one year of completion, the owner-builder will have the burden of proving that he or she did not build or improve for the purpose of sale.).

☐ I, as owner of the property, am exclusively contracting with licensed contractors to construct the project (Sec. 7044, Business and Professions Code: The Contractors License Law does not apply to an owner of property who builds or improves thereon, and who contracts for such projects with a contractor(s) licensed pursuant to the Contractors License Law.).

Owner Signature Date

WORKER'S COMPENSATION DECLARATION

I hereby affirm under penalty of perjury one of the following declarations:

☐ I have and will maintain a certificate of consent to self-insure for worker's compensation, as provided for by Section 3700 of the Labor Code, for the performance of the work for which this permit is issued.

☐ I have and will maintain worker's compensation insurance, as required by Section 3700 of the Labor Code, for the performance of the work for which this permit is issued. My worker's compensation insurance carrier and policy number are:

Carrier STATE FUND

Policy Number 229-00-0012281

☐ I certify that in the performance of the work for which this permit is issued, I shall not employ any person in any manner so as to become subject to the worker's compensation laws of California, and agree that if I should become subject to the worker's compensation provisions of Section 3700 of the Labor Code, I shall forthwith comply with those provisions.

Applicant Signature Date

WARNING: FAILURE TO SECURE WORKER'S COMPENSATION COVERAGE IS UNLAWFUL, AND SHALL SUBJECT AN EMPLOYER TO CRIMINAL PENALTIES AND CIVIL FINES UP TO ONE HUNDRED THOUSAND DOLLARS ($100,000), IN ADDITION TO THE COST OF COMPENSATION, DAMAGES AS PROVIDED FOR IN SECTION 3706 OF THE LABOR CODE, INTEREST, AND ATTORNEY'S FEES.

LOBBYIST ORDINANCE CERTIFICATION

[Complete this section for permits in unincorporated Los Angeles County only]

This is to certify that I, as permit applicant, am familiar with the requirements of Los Angeles County Code Chapter 2.160 et seq., (relating to the Los Angeles County Lobbyist Ordinance) and that all persons acting on behalf of myself complied and will continue to comply therewith through the application process.

Applicant (Print Name) Applicant Signature

Company Name (if employed by an entity/agency) Date

JOB ADDRESS
LOCALITY

HAZARDOUS MATERIAL DECLARATION

Will the applicant or future building occupant handle a hazardous material or a mixture containing a hazardous material equal to or greater than the amount specified on the hazardous materials information guide?

Yes ☐ No ☐

Will the intended use of the building by the applicant or future building occupant require a permit for construction or modification from the South Coast Air Quality Management District (SCAQMD)? See permitting checklist for guidelines.

Yes ☐ No ☐

I have read the hazardous materials information guide and the SCAQMD permitting checklist, I understand my requirements under the Los Angeles County Code Title 2, Chapter 220 Sections 220.100 through 220.140 concerning hazardous material reporting and for obtaining a permit from the SCAQMD.

ASBESTOS NOTIFICATION

☐ Notification letter sent to SCAQMD or EPA

☐ I declare that notification of asbestos removal is not applicable to addressed project.

CONSTRUCTION LENDING AGENCY

I hereby affirm under penalty of perjury that there is a construction lending agency for the performance of the work for which this permit is issued (Sec. 3097, Civ.C.).

Lender's Name _____

Lender's Address _____

I certify that I have read this application and state under the penalty of perjury that the above information is correct. I agree to comply with all City and County ordinances and State laws relating to building construction, and hereby authorize representatives of this County to enter upon the above-mentioned property for inspection purposes.

Applicant or Agent Signature 8/25/2000 **Date**

BUILDING

16253 → 93 GALE AVE.

COUNTY OF LOS ANGELES
DEPARTMENT OF PUBLIC WORKS
BUILDING AND SAFETY / LAND DEVELOPMENT

CITY OF INDUSTRY
16005 CENTRAL AVENUE
LA PUENTE CA 91744
PHONE: (626) 961-9611 EXT:

0203

BUILDING PERMIT
RETAINING WALL
BL 0203 0003170016

RET. WALL & FENCE

LEGAL ID:
ON FILE

ASSESSOR INFORMATION NUMBER:

TENANT:

OWNER: TEL. NO:
HUNSAKER DEVELOPMENT (949) 863-1390-
17761 MITCHELL NORTH
IRVINE, CA 92614

APPLICANT: TEL. NO:
WLEZIEN (949) 380-1563-
92 ARGONAUT #234
ALISO VIEJO CA 92656

CONTRACTOR: TEL. NO:
THE PATTERSON COMPANY INC (714) 282-7292-
P. O. BOX 4158 LIC. NO
ORANGE CA 92863-4158 398409 B *

ARCHITECT OR ENGINEER: TEL. NO:
LAWRENCE R WLEZIEN, INC. (949) 380-1563-
92 ARGONAUT #235 LIC. NO:
ALISO VIEJO, CA 92656 NONE

MAP NO:	SEWER MAP BOOK:	PAGE:	FIRE ZONE:	CMP:
XX				00

NO. OF FAMILIES:	DWELLING UNITS:	APT/COND:	STAT CLASS:
		NO	20

AIR QUALITY:	SCHOOL WITHIN 1000 FEET	HAZARDOUS MATERIALS
NO	NO	NO

~~6-23-00 Rec'd Building OK~~
~~Steve Lucas~~ ~~D.I.S.~~
~~Dan~~

6-28-00 Testing from
Sta 3+50 to end OK
Dan

TOTAL HEIGHT: 7 FT
RETAINING HEIGHT: 3 FT
WALL LENGTH: 720 FT

EXIST BLDG USE: USE ZONE: XX
EXIST OCC GRP:

BLDGS. NOW ON LOT: VALUATION:
41,000

FEES PAID

FEE DESCRIPTION:	QUANTITY:	UOM:	AMOUNT:
D1 PLANCHECK W/O EN-HC	41000.00	VAL	802.06
AA BLDG PERMIT ISSUANCE			38.60
AE STRONG MOTION OTHER	41000.00	VAL	17.22
A6 PLAN MAINTENANCE FEE	41000.00	VAL	21.40
D2 PERMIT W/O EN-HC	41000.00	VAL	943.60
	TOTAL FEES		1,822.88

7-7-00

* ADDITIONAL DATA ON FILE

REPORT ID: DPR261 ROUTE TO: BS0200

BUILDING ADDRESS:
16253 -93 GALE AV
INDH CA 91744
NEAREST CROSS STREET: STIMSON
THOMAS PAGE: GRID: LOCALITY: CITY OF INDUST

ISSUED ON:	PROCESSED BY:	EXPIRES ON:
06/22/00	DY	12/19/00

FINAL DATE	FINAL BY:	CODE:
10-30-00	Dan	

DESCRIPTION OF WORK
RETAINING & FENCE WALL FOR NEW BUILDING

SPECIAL CONDITIONS:
PER MARY RETAINING WALL ON APPROVED SITE PLAN, LTR NOT REQ

APPROVALS	DATE	INSPECTOR SIGNATURE
LOCATION AND SETBACKS		
SOILS ENGINEER APPROVAL		
FOUND/TRENCH FORMS	6-30-00	Dan
FORMS/GROUT LIFT TO TOP	7-11-00	Dan
2ND GROUT LIFT		
3RD GROUT LIFT		
WALL DRAIN		
BACKFILL COMPACTION		
SURFACE DRAINAGE		

SUPERINTENDENT
MIKE

LICENSED CONTRACTOR'S DECLARATION

I hereby affirm under penalty of perjury that I am licensed under provisions of Chapter 9 (commencing with Section 7000) of Division 3 of the Business and Professions Code, and my license is in full force and effect.

License Class A-C 29 Lic. No. 398409

M Luna 062200

Contractor's Signature Date

OWNER-BUILDER DECLARATION

I hereby affirm under penalty of perjury that I am exempt from the Contractors License Law for the following reason (Sec. 7031.5, Business and Professions Code: Any city or county which requires a permit to construct, alter, improve, demolish, or repair any structure, prior to its issuance, also requires the applicant for such permit to file a signed statement that he or she is licensed pursuant to the provisions of the Contractors License Law (Chapter 9 (commencing with Section 7000) of Division 3 of the Business and Professions Code) or that he or she is exempt therefrom and the basis for the alleged exemption. Any violation of Section 7031.5 by any applicant for a permit subjects the applicant to a civil penalty of not more than five hundred dollars ($500).):

☐ I am exempt under Sec. _____ , B.& P.C. for this reason:

_____

_____

[Electrical, Plumbing & Sewer Permits Only]

☐ I, as owner of the property, will do the work, and the structure is not intended or offered for sale (Sec. 7044, Business and Professions Code: The Contractors License Law does not apply to an owner of property who builds or improves thereon, and who does such work himself or herself, provided that such improvements are not intended or offered for sale. If, however, the building or improvement is sold within one year of completion, the owner-builder will have the burden of proving that he or she did not build or improve for the purpose of sale.).

[All Other Permits]

☐ I, as owner of the property, or my employees with wages as their sole compensation, will do the work, and the structure is not intended or offered for sale (Sec 7044, Business and Professions Code: The Contractors License Law does not apply to an owner of property who builds or improves thereon, and who does such work himself or herself or through his or her own employees, provided that such improvements are not intended or offered for sale. If, however, the building or improvement is sold within one year of completion, the owner-builder will have the burden of proving that he or she did not build or improve for the purpose of sale.).

☐ I, as owner of the property, am exclusively contracting with licensed contractors to construct the project (Sec. 7044, Business and Professions Code: The Contractors License Law does not apply to an owner of property who builds or improves thereon, and who contracts for such projects with a contractor(s) licensed pursuant to the Contractors License Law.).

_____ _____

Owner Signature Date

WORKER'S COMPENSATION DECLARATION

I hereby affirm under penalty of perjury one of the following declarations:

☐ I have and will maintain a certificate of consent to self-insure for worker's compensation, as provided for by Section 3700 of the Labor Code, for the performance of the work for which this permit is issued.

☐ I have and will maintain worker's compensation insurance, as required by Section 3700 of the Labor Code, for the performance of the work for which this permit is issued. My worker's compensation insurance carrier and policy number are:

Carrier Davis & Graeber Ins Servi Inc

Policy Number 15415934

☐ I certify that in the performance of the work for which this permit is issued, I shall not employ any person in any manner so as to become subject to the worker's compensation laws of California, and agree that if I should become subject to the worker's compensation provisions of Section 3700 of the Labor Code, I shall forthwith comply with those provisions.

_____ _____

Applicant Signature Date

WARNING: FAILURE TO SECURE WORKER'S COMPENSATION COVERAGE IS UNLAWFUL, AND SHALL SUBJECT AN EMPLOYER TO CRIMINAL PENALTIES AND CIVIL FINES UP TO ONE HUNDRED THOUSAND DOLLARS ($100,000), IN ADDITION TO THE COST OF COMPENSATION, DAMAGES AS PROVIDED FOR IN SECTION 3706 OF THE LABOR CODE, INTEREST, AND ATTORNEY'S FEES.

LOBBYIST ORDINANCE CERTIFICATION

[Complete this section for permits in unincorporated Los Angeles County only]

This is to certify that I, as permit applicant, am familiar with the requirements of Los Angeles County Code Chapter 2.160 et seq., (relating to the Los Angeles County Lobbyist Ordinance) and that all persons acting on behalf of myself complied and will continue to comply therewith through the application process.

_____ _____

Applicant (Print Name) Applicant Signature

_____ _____

Company Name (if employed by an entity/agency) Date

JOB ADDRESS
LOCALITY

HAZARDOUS MATERIAL DECLARATION

Will the applicant or future building occupant handle a hazardous material or a mixture containing a hazardous material equal to or greater than the amount specified on the hazardous materials information guide?

Yes ☐ No ☐

Will the intended use of the building by the applicant or future building occupant require a permit for construction or modification from the South Coast Air Quality Management District (SCAQMD)? See permitting checklist for guidelines.

Yes ☐ No ☐

I have read the hazardous materials information guide and the SCAQMD permitting checklist, I understand my requirements under the Los Angeles County Code Title 2, Chapter 220 Sections 220.100 through 220.140 concerning hazardous material reporting and for obtaining a permit from the SCAQMD.

ASBESTOS NOTIFICATION

☐ Notification letter sent to SCAQMD or EPA

☐ I declare that notification of asbestos removal is not applicable to addressed project.

CONSTRUCTION LENDING AGENCY

I hereby affirm under penalty of perjury that there is a construction lending agency for the performance of the work for which this permit is issued (Sec. 3097, Civ.C.).

Lender's Name _____

Lender's Address _____

I certify that I have read this application and state under the penalty of perjury that the above information is correct. I agree to comply with all City and County ordinances and State laws relating to building construction, and hereby authorize representatives of this County to enter upon the above-mentioned property for inspection purposes.

X M Luna 062200

Applicant or Agent Signature **Date**

BUILDING

16281 GALE AVE.

COUNTY OF LOS ANGELES
DEPARTMENT OF PUBLIC WORKS
BUILDING AND SAFETY / LAND DEVELOPMENT

CITY OF INDUSTRY # 0203
16005 CENTRAL AVENUE
LA PUENTE CA 91744
PHONE: (626) 961-9611 EXT:

BUILDING PERMIT
TENANT IMPROVEMENT
BL 0203 0107130030

LEGAL ID:
ON FILE

ASSESSOR INFORMATION NUMBER:

TENANT:
BRONZE KEY CORP

OWNER: TEL. NO:
HUNSAKER DEVELOPMENT (949) 863-1390-
17761 MITCHELL NORTH
IRVINE, CA 92614

APPLICANT: TEL. NO:
KWOK (323) 728-4833-

CONTRACTOR: TEL. NO:
SEN AE CONSTRUCTION (213) 389-7715-
2605 W OLYMPIC BLVD #201 LIC. NO
LOS ANGELES CA 90006 637966 B

ARCHITECT OR ENGINEER: TEL. NO:
KWOK, TERENCE (323) 728-4833-
109 E. FLORAL DR. LIC. NO:
MONTEREY PARK, CA C-24796

MAP NO:	SEWER MAP BOOK:	PAGE:	FIRE ZONE:	CMP:
2543			3	04

NO. OF FAMILIES:	DWELLING UNITS:	APT/COND:	STAT CLASS:
		NO	22

AIR QUALITY:	SCHOOL WITHIN 1000 FEET	HAZARDOUS MATERIALS
NO	NO	NO

Fire Sprinklers -
BL 0110300 39 -
Fire Prev. Bureaus
OK 10-3-01

	SQ. FT	NO. OF STORIES	CONST TYPE	NEW OCCUP GROUP
STRUCTURE:	592	1	VN	XX

EXIST BLDG USE: OFFIC USE ZONE:
EXIST OCC GRP: XX

BLDGS. NOW ON LOT: VALUATION:
15,000

FEES PAID

FEE DESCRIPTION:	QUANTITY:	UOM:	AMOUNT:
A1 PLANCHECK W/EN-HC	15000.00	VAL	436.54
AA BLDG PERMIT ISSUANCE			41.20
AE STRONG MOTION OTHER	15000.00	VAL	6.30
A2 PERMIT W/ENERGY-HC	15000.00	VAL	513.82
A6 PLAN MAINTENANCE FEE	15000.00	VAL	14.60
08 CERTIF OF OCCUPANCY			150.20
	TOTAL FEES		1,162.66

8-30-01 Wall insulation ok

REPORT ID: DPR261 ROUTE TO: BS0200

BUILDING ADDRESS:
16281 GALE AV
INDH CA 91745
NEAREST CROSS STREET:
THOMAS PAGE: GRID: LOCALITY: INDUSTRY

ISSUED ON:	PROCESSED BY:	EXPIRES ON:
07/24/01	FM	01/20/02

FINAL DATE FINAL BY: CODE:
12/31/01

DESCRIPTION OF WORK
T.I. NEW OFFICE WITHIN WAREHOUSE

SPECIAL CONDITIONS:
CITY APPROVAL 7/10/2001

APPROVALS	DATE	INSPECTOR SIGNATURE
LOCATION AND SETBACKS		
SOILS ENGINEER APPROVAL		
FOUNDATION/TRENCH FORMS		
SLAB/UNDER FLOOR		
RAISED FLOOR FRAMING		
UNDERFLOOR INSULATION		
FLOOR SHEATHING		
ROOF SHEATHING		
SHEAR PANELS		
FRAME INSPECTION		
FIRE SPRINKLER HANGERS		
INSULATION/WEATHER STRIP		
INTERIOR LATH/DRYWALL	8-31-01	
EXTERIOR LATH		
RATED FLOOR/CEIL ASSEM.		
RATED WALL ASSEMBLIES		
RATED SHAFTS/OPENINGS		
T-BAR CEILINGS		
LOT DRAINAGE		

LICENSED CONTRACTOR'S DECLARATION

I hereby affirm under penalty of perjury that I am licensed under provisions of Chapter 9 (commencing with Section 7000) of Division 3 of the Business and Professions Code, and my license is in full force and effect.

License Class B1 Lic. No. 637966

Contractor's Signature _____ Date 7/24/01

OWNER-BUILDER DECLARATION

I hereby affirm under penalty of perjury that I am exempt from the Contractors License Law for the following reason (Sec. 7031.5, Business and Professions Code: Any city or county which requires a permit to construct, alter, improve, demolish, or repair any structure, prior to its issuance, also requires the applicant for such permit to file a signed statement that he or she is licensed pursuant to the provisions of the Contractors License Law (Chapter 9 (commencing with Section 7000) of Division 3 of the Business and Professions Code) or that he or she is exempt therefrom and the basis for the alleged exemption. Any violation of Section 7031.5 by any applicant for a permit subjects the applicant to a civil penalty of not more than five hundred dollars ($500).):

☐ I am exempt under Sec. _____ , B.& P.C. for this reason:

[Electrical, Plumbing & Sewer Permits Only]

☐ I, as owner of the property, will do the work, and the structure is not intended or offered for sale (Sec. 7044, Business and Professions Code: The Contractors License Law does not apply to an owner of property who builds or improves thereon, and who does such work himself or herself, provided that such improvements are not intended or offered for sale. If, however, the building or improvement is sold within one year of completion, the owner-builder will have the burden of proving that he or she did not build or improve for the purpose of sale.).

[All Other Permits]

☐ I, as owner of the property, or my employees with wages as their sole compensation, will do the work, and the structure is not intended or offered for sale (Sec. 7044, Business and Professions Code: The Contractors License Law does not apply to an owner of property who builds or improves thereon, and who does such work himself or herself or through his or her own employees, provided that such improvements are not intended or offered for sale. If, however, the building or improvement is sold within one year of completion, the owner-builder will have the burden of proving that he or she did not build or improve for the purpose of sale.).

☐ I, as owner of the property, am exclusively contracting with licensed contractors to construct the project (Sec. 7044, Business and Professions Code: The Contractors License Law does not apply to an owner of property who builds or improves thereon, and who contracts for such projects with a contractor(s) licensed pursuant to the Contractors License Law.).

Owner Signature _____ Date _____

WORKER'S COMPENSATION DECLARATION

I hereby affirm under penalty of perjury one of the following declarations:

☐ I have and will maintain a certificate of consent to self-insure for worker's compensation, as provided for by Section 3700 of the Labor Code, for the performance of the work for which this permit is issued.

☐ I have and will maintain worker's compensation insurance, as required by Section 3700 of the Labor Code, for the performance of the work for which this permit is issued. My worker's compensation insurance carrier and policy number are:

Carrier STATE FUND

Policy Number 9I-20001

☐ I certify that in the performance of the work for which this permit is issued, I shall not employ any person in any manner so as to become subject to the worker's compensation laws of California, and agree that if I should become subject to the worker's compensation provisions of Section 3700 of the Labor Code, I shall forthwith comply with those provisions.

Applicant Signature _____ Date 7/24/01

WARNING: FAILURE TO SECURE WORKER'S COMPENSATION COVERAGE IS UNLAWFUL, AND SHALL SUBJECT AN EMPLOYER TO CRIMINAL PENALTIES AND CIVIL FINES UP TO ONE HUNDRED THOUSAND DOLLARS ($100,000), IN ADDITION TO THE COST OF COMPENSATION, DAMAGES AS PROVIDED FOR IN SECTION 3706 OF THE LABOR CODE, INTEREST, AND ATTORNEY'S FEES.

LOBBYIST ORDINANCE CERTIFICATION

[Complete this section for permits in unincorporated Los Angeles County only]

This is to certify that I, as permit applicant, am familiar with the requirements of Los Angeles County Code Chapter 2.160 et seq., (relating to the Los Angeles County Lobbyist Ordinance) and that all persons acting on behalf of myself complied and will continue to comply therewith through the application process.

Applicant (Print Name) _____ Applicant Signature _____

Company Name (if employed by an entity/agency) _____ Date _____

JOB ADDRESS
LOCALITY

HAZARDOUS MATERIAL DECLARATION

Will the applicant or future building occupant handle a hazardous material or a mixture containing a hazardous material equal to or greater than the amount specified on the hazardous materials information guide?

Yes ☐ No ☐

Will the intended use of the building by the applicant or future building occupant require a permit for construction or modification from the South Coast Air Quality Management District (SCAQMD)? See permitting checklist for guidelines.

Yes ☐ No ☐

I have read the hazardous materials information guide and the SCAQMD permitting checklist, I understand my requirements under the Los Angeles County Code Title 2, Chapter 220 Sections 220.100 through 220.140 concerning hazardous material reporting and for obtaining a permit from the SCAQMD.

ASBESTOS NOTIFICATION

☐ Notification letter sent to SCAQMD or EPA

☐ I declare that notification of asbestos removal is not applicable to addressed project.

CONSTRUCTION LENDING AGENCY

I hereby affirm under penalty of perjury that there is a construction lending agency for the performance of the work for which this permit is issued (Sec. 3097, Civ.C.).

Lender's Name _____

Lender's Address _____

I certify that I have read this application and state under the penalty of perjury that the above information is correct. I agree to comply with all City and County ordinances and State laws relating to building construction, and hereby authorize representatives of this County to enter upon the above-mentioned property for inspection purposes.

Applicant or Agent Signature _____ **Date** 7/24/01

CITY OF INDUSTRY

Incorporated June 18, 1957

October 23, 2000

(Letter No. 2)

Mr. Steve Wright
Office Manager
La Puente District
County Engineering Office
16005 East Central Avenue
La Puente, CA 91744

Dear Mr. Wright:

The offsite improvements and onsite grading and drainage for the property located at 16253 E. Gale Avenue, known as Hunsaker Development, have been constructed and are satisfactory to the City of Industry.

Sincerely,

CITY OF INDUSTRY

Mike Kissell
Planning Director

MK:jm

P.O. Box 3366, City of Industry, California 91744-0366 • Administrative Offices: 15651 E. Stafford St. • (626) 333-2211 • Fax (626) 961-6795

JN 8311

CITY OF INDUSTRY

P.O. Box 3366, California 91744-3366
Administrative Offices: 15651 E. Stafford Street
(626) 333-2211

APPLICATION FOR DOMESTIC WASTEWATER CLEARANCE

1. Name and location of proposed/existing building: Hunsaker Warehouse (Spec)
   16253-93 Gale Ave - City of Industry, CA (owner/tenant)
2. Owner of proposed business: Hunsaker Development Company LLC
   Present address: 17761 Mitchell North - Irvine, CA 92614
   Person to contact: Brian Hunsaker Telephone: (949) 863-1390
3. Property owner of record: Hunsaker Development Company LLC
   Address: 17761 Mitchell North - Irvine, CA 92614 Telephone: (949) 863-1390
4. Detailed description of work: 11 unit spec warehouse 119,563 s.f.

5. If the site has any, or will have any, of the following wastewater pretreatment systems, please check those that apply:

____ Interceptor, clarifier, sump or trap	____ Chemical coagulation or precipitation
____ Screen or filter	____ Cyanide destruction
____ Centrifuge	____ Chromium reduction
____ Cyclone	____ Spill protection
____ Grit removal	____ Rainwater diversion or storage system
____ Grease or oil removal	____ Grinder over 2 horsepower
____ Solvent separation	____ Air flotation
____ Acid or base neutralization	____ Other ____

6. Type of business/product produced: None - WAREHOUSE
7. Valuation of development: $ 2,500,000
8. Architect - Engineer or Builder: Himes - Peters - Jepson Architects Inc
   Address: 3002 Dow Ave - Ste 140 - Tustin, CA 92780 Telephone: (714) 508-1868
9. Attached hereto and made a part of this application are:

- ☑ Three (3) sets of site plans indicating sewer location
- ☑ Three (3) sets plumbing plans
- ☑ Three (3) sets floor plans (b & c may be combined)
- ☑ Completed County Sanitation Districts Sewer Connection Fee Form

I hereby affirm that we are discharging domestic wastewater only and that all information furnished is true and correct to the best of my knowledge. Furthermore, it will remain our responsibility to adhere to the appropriate policies and procedures of the County Sanitation Districts if, at any time in the future, we intend to discharge industrial wastewater.

Approved for Domestic Use Only
CITY OF INDUSTRY
City Engineer
By John Balfour 12-9-99
Date

R. B. H.
Signature of owner or company administrative official

R. Brian Hunsaker 12-7-99
Name and date (please print)

Hunsaker Development Co, LLC
Firm and position
Managing Member

#8311

(REV. 12/96)

COUNTY SANITATION DISTRICTS
OF LOS ANGELES COUNTY

1955 Workman Mill Road, Whittier, CA 90601-1400
Mailing Address: P.O. Box 4998, Whittier, CA 90607-4998
Telephone: (562) 699-7411, FAX: (562) 699-5422
www.lacsd.org
Counter Hours: 7:00 a.m. - 4:00 p.m. Mon. - Thurs.
7:00 a.m. - 3:00 p.m. Fri.

CHARLES W. CARRY
Chief Engineer and General Manager

Account No.: 0400940
District No.: 21

SEWERAGE SYSTEM CONNECTION FEE

Date: December 08, 1999

Property Owner: HUNSAKER DEVELOPMENT CO. LLC (GALE AVE WAREHOUSE)

Address of Property: 16253 GALE AVENUE
CITY OF INDUSTRY, CA

Thomas Guide Page:

Contact: KENNETH HIMES

Phone: 714-508-1868

Mailing Address: 3002 DOW AVE., STE. 140
TUSTIN, CA 92780

County Assessor Map Book, Page, and Parcel Number: 8242-016-811

Structure is Proposed

User Category and Units of Usage:

Category: 20B

Number of Units:

Square Footage: 124,398

CONNECTION FEE CALCULATION

124.39	X	$168.00	=	$20,897.52
Number of Units of Usage		Connection Fee Per Unit of Usage		Connection Fee

COMMENTS:

INCLUDES PROPERTY ADDRESS: 16253-93 GALE AVE.

$20,897.52
Connection Fee Due

Fee Payment Received From:
HUNSAKER DEVELOPMENT CO. LLC
Amount: $20,897.52 Ck. No.: 03844
D.C.:

Processed by: LEH
Approved by:
Date: December 08, 1999

BUILDING DEPT COPY

VALID ONLY WHEN STAMPED

ELECTRICAL

16253-93 GALE AVE.

COUNTY OF LOS ANGELES
DEPARTMENT OF PUBLIC WORKS
BUILDING AND SAFETY / LAND DEVELOPMENT

CITY OF INDUSTRY # 0203
16005 CENTRAL AVENUE
LA PUENTE CA 91744
PHONE: (626) 961-9611 EXT:

ELECTRICAL PERMIT
EL 0203 0002080021

LEGAL ID:
ON FILE

ASSESSOR INFORMATION NUMBER:

TENANT:

OWNER: TEL. NO:
HUNSAKER DEVELOPMENT (949) 863-1390-
17761 MITCHELL NORTH
IRVINE, CA 92614

APPLICANT: TEL. NO:
ARREOLA (800) 446-2018-
10403 GLENOAKS BL
PACOIMA CA 91331

CONTRACTOR: TEL. NO:
NATIONAL CONSTRUCTIN RENTALS (800) 446-2018-
10403 GLENOAKS BLVD LIC. NO
PACOIMA CA 687160/C10

ARCHITECT OR ENGINEER: TEL. NO:
HIMES, PETER, JEPSON, ARCHITECTS IN (714) 508-1868-
3002 DOW AVENUE, SUITE 140 LIC. NO:
TUSTIN, CA 92780 NONE

FEES PAID

FEE DESCRIPTION:	QUANTITY:	UOM:	AMOUNT:
A1 PERMIT ISSUANCE FEE			38.60
E1 TEMP SERV POWER POLE	1.00	TMP	60.60
E2 TEMP DIST SYSTEM	1.00	TMP	30.00
TOTAL FEES			129.20

REPORT ID: DPR265 ROUTE TO: BS0200

BUILDING ADDRESS:
16253 -93 GALE AV
INDH CA 91744
NEAREST CROSS STREET: STIMSON
THOMAS PAGE: GRID: LOCALITY: CITY OF INDUST

ISSUED ON:	PROCESSED BY:	PLAN BY:	EXPIRES ON:
02/08/00	FM		08/06/00

FINAL DATE 2-10-00 FINAL BY: CODE:

DESCRIPTION OF WORK
TEMPORARY POWER POLE W/SUB POLE

SPECIAL CONDITIONS:

APPROVALS	DATE	INSPECTOR SIGNATURE
TEMPORARY POWER POLE		
UNDERGROUND CONDUIT		
UFER GROUND		
ROUGH CONDUIT		
ROUGH WIRING		
MAIN WATER LINE PLASTIC Y/N METAL Y/N		
UTILITY COMPANY NOTIFIED		

LICENSED CONTRACTOR'S DECLARATION

I hereby affirm under penalty of perjury that I am licensed under provisions of Chapter 9 (commencing with Section 7000) of Division 3 of the Business and Professions Code, and my license is in full force and effect.

License Class C-10 Lic. No. 687160

Contractor's Signature _____ Date 2-08-00

OWNER-BUILDER DECLARATION

I hereby affirm under penalty of perjury that I am exempt from the Contractors License Law for the following reason (Sec. 7031.5, Business and Professions Code: Any city or county which requires a permit to construct, alter, improve, demolish, or repair any structure, prior to its issuance, also requires the applicant for such permit to file a signed statement that he or she is licensed pursuant to the provisions of the Contractors License Law (Chapter 9 (commencing with Section 7000) of Division 3 of the Business and Professions Code) or that he or she is exempt therefrom and the basis for the alleged exemption. Any violation of Section 7031.5 by any applicant for a permit subjects the applicant to a civil penalty of not more than five hundred dollars ($500).):

☐ I am exempt under Sec. _____ , B.& P.C. for this reason:

_____

_____

[Electrical, Plumbing & Sewer Permits Only]

☐ I, as owner of the property, will do the work, and the structure is not intended or offered for sale (Sec. 7044, Business and Professions Code: The Contractors License Law does not apply to an owner of property who builds or improves thereon, and who does such work himself or herself, provided that such improvements are not intended or offered for sale. If, however, the building or improvement is sold within one year of completion, the owner-builder will have the burden of proving that he or she did not build or improve for the purpose of sale.).

[All Other Permits]

☐ I, as owner of the property, or my employees with wages as their sole compensation, will do the work, and the structure is not intended or offered for sale (Sec 7044, Business and Professions Code: The Contractors License Law does not apply to an owner of property who builds or improves thereon, and who does such work himself or herself or through his or her own employees, provided that such improvements are not intended or offered for sale. If, however, the building or improvement is sold within one year of completion, the owner-builder will have the burden of proving that he or she did not build or improve for the purpose of sale.).

☐ I, as owner of the property, am exclusively contracting with licensed contractors to construct the project (Sec. 7044, Business and Professions Code: The Contractors License Law does not apply to an owner of property who builds or improves thereon, and who contracts for such projects with a contractor(s) licensed pursuant to the Contractors License Law.).

_____ _____

Owner Signature Date

WORKER'S COMPENSATION DECLARATION

I hereby affirm under penalty of perjury one of the following declarations:

☐ I have and will maintain a certificate of consent to self-insure for worker's compensation, as provided for by Section 3700 of the Labor Code, for the performance of the work for which this permit is issued.

☑ I have and will maintain worker's compensation insurance, as required by Section 3700 of the Labor Code, for the performance of the work for which this permit is issued. My worker's compensation insurance carrier and policy number are:

Carrier American Protection

Policy Number 3BRC10887-00

☐ I certify that in the performance of the work for which this permit is issued, I shall not employ any person in any manner so as to become subject to the worker's compensation laws of California, and agree that if I should become subject to the worker's compensation provisions of Section 3700 of the Labor Code, I shall forthwith comply with those provisions.

_____ 2-08-00

Applicant Signature Date

WARNING: FAILURE TO SECURE WORKER'S COMPENSATION COVERAGE IS UNLAWFUL, AND SHALL SUBJECT AN EMPLOYER TO CRIMINAL PENALTIES AND CIVIL FINES UP TO ONE HUNDRED THOUSAND DOLLARS ($100,000), IN ADDITION TO THE COST OF COMPENSATION, DAMAGES AS PROVIDED FOR IN SECTION 3706 OF THE LABOR CODE, INTEREST, AND ATTORNEY'S FEES.

LOBBYIST ORDINANCE CERTIFICATION

[Complete this section for permits in unincorporated Los Angeles County only]

This is to certify that I, as permit applicant, am familiar with the requirements of Los Angeles County Code Chapter 2.160 et seq., (relating to the Los Angeles County Lobbyist Ordinance) and that all persons acting on behalf of myself complied and will continue to comply therewith through the application process.

Juan Arreola _____

Applicant (Print Name) Applicant Signature

National Const Rental 2-08-00

Company Name (if employed by an entity/agency) Date

JOB ADDRESS
LOCALITY

HAZARDOUS MATERIAL DECLARATION

Will the applicant or future building occupant handle a hazardous material or a mixture containing a hazardous material equal to or greater than the amount specified on the hazardous materials information guide?

Yes ☐ No ☐

Will the intended use of the building by the applicant or future building occupant require a permit for construction or modification from the South Coast Air Quality Management District (SCAQMD)? See permitting checklist for guidelines.

Yes ☐ No ☐

I have read the hazardous materials information guide and the SCAQMD permitting checklist, I understand my requirements under the Los Angeles County Code Title 2, Chapter 220 Sections 220.100 through 220.140 concerning hazardous material reporting and for obtaining a permit from the SCAQMD.

ASBESTOS NOTIFICATION

☐ Notification letter sent to SCAQMD or EPA

☐ I declare that notification of asbestos removal is not applicable to addressed project.

CONSTRUCTION LENDING AGENCY

I hereby affirm under penalty of perjury that there is a construction lending agency for the performance of the work for which this permit is issued (Sec. 3097, Civ.C.).

Lender's Name _____

Lender's Address _____

I certify that I have read this application and state under the penalty of perjury that the above information is correct. I agree to comply with all City and County ordinances and State laws relating to building construction, and hereby authorize representatives of this County to enter upon the above-mentioned property for inspection purposes.

_____ 2-08-00

Applicant or Agent Signature **Date**

CITY OF INDUSTRY

P.O. Box 3366 • 15651 E. Stafford St. • City of Industry, CA 91744-0366 • (626) 333-2211 • FAX (626) 961-6795

TRANSMITTAL

To: Mr. Steve Wright
Office Manager
La Puente District
County Engineering Office
16005 East Central Avenue
La Puente, CA 91744

Date: December 20, 1999

Re: **Domestic Wastewater Clearance**

We are sending you the following items via: ✓ First Class ___ Overnight ___ Messenger

Description: Approved Domestic Wastewater Clearance

Hunsaker Warehouse
16253-93 Gale Avenue

By Mary Rescoe
Mary Rescoe
Planning Assistant
/mr

BUILDING

16253 - 93 GALE AVE.

COUNTY OF LOS ANGELES
DEPARTMENT OF PUBLIC WORKS
BUILDING AND SAFETY / LAND DEVELOPMENT

CITY OF INDUSTRY
16005 CENTRAL AVENUE
LA PUENTE CA 91744
PHONE: (626) 961-9611 EXT:

0203

BUILDING PERMIT
NEW COMMERCIAL
BL 0203 9909100037

LEGAL ID:
ON FILE

ASSESSOR INFORMATION NUMBER:

TENANT:

OWNER: TEL. NO:
HUNSAKER DEVELOPMENT (949) 863-1390-
17761 MITCHELL NORTH
IRVINE, CA 92614

APPLICANT: TEL. NO:
KENNETH HIMES (714) 508-1867-

CONTRACTOR: TEL. NO:
RICHARD C HUNSAKER (949) 863-1390-
17761 MITCHELL ST NORTH LIC. NO
IRVINE CA 92714 184422 B

ARCHITECT OR ENGINEER: TEL. NO:
HIMES, PETER, JEPSON, ARCHITECTS IN (714) 508-1868-
3002 DOW AVENUE, SUITE 140 LIC. NO:
TUSTIN, CA 92780 NONE

MAP NO:	SEWER MAP BOOK:	PAGE:	FIRE ZONE:	CMP:
2543	CITY	CT	3	04

NO. OF FAMILIES:	DWELLING UNITS:	APT/COND:	STAT CLASS:
		NO	10

AIR QUALITY:	SCHOOL WITHIN 1000 FEET	HAZARDOUS MATERIALS
NO	NO	NO

	SQ. FT	NO. OF STORIES	CONST TYPE	NEW OCCUP GROUP
STRUCTURE:	12431	1	V	B

EXIST BLDG USE: USE ZONE: XX
EXIST OCC GRP:

BLDGS. NOW ON LOT: VALUATION: 2,500,000

FEES PAID

FEE DESCRIPTION:	QUANTITY:	UOM:	AMOUNT:
A1 PLANCHECK W/EN-HC	2500000.00	VAL	23,334.67
AA BLDG PERMIT ISSUANCE			38.60
AE STRONG MOTION OTHER	2500000.00	VAL	1,050.00
A2 PERMIT W/ENERGY-HC	2500000.00	VAL	27,452.57
A6 PLAN MAINTENANCE FEE	2500000.00	VAL	521.20
08 CERTIF OF OCCUPANCY			140.80
		TOTAL FEES	52,537.84

REPORT ID: DPR261 ROUTE TO: BS0200

BUILDING ADDRESS:
16253 -93 GALE AV
INDH CA 91744
NEAREST CROSS STREET: STIMSON
THOMAS PAGE: GRID: LOCALITY: CITY OF INDUST

ISSUED ON:	PROCESSED BY:	EXPIRES ON:
01/26/00	FM	07/24/00

FINAL DATE	FINAL BY:	CODE:
10 30 00	Dawn	

DESCRIPTION OF WORK
NEW INDUSTRIAL SPEC BUILDING (SHELL ONLY)

SPECIAL CONDITIONS:
CITY OF INDUSTRY APPROVAL LETTER 1/4/00

APPROVALS	DATE	INSPECTOR SIGNATURE
LOCATION AND SETBACKS		
SOILS ENGINEER APPROVAL		
FOUNDATION/TRENCH FORMS		
SLAB/UNDER FLOOR	3-31-00	Dan
RAISED FLOOR FRAMING		
UNDERFLOOR INSULATION		
FLOOR SHEATHING		
ROOF SHEATHING COMPLETED	7-7-00	Dan
SHEAR PANELS		
FRAME INSPECTION T.I.		Dan
FIRE SPRINKLER HANGERS		
INSULATION/WEATHER STRIP walls	8-22-00	Dan
INTERIOR LATH/DRYWALL COMPLETED	9-19-00	Dan
EXTERIOR LATH		
~~RATED FLOOR/CEIL ASSEM.~~ SITE WALL FTGS.	7-24-00	Dan
RATED WALL ASSEMBLIES DRYWALL P/F	9-6-00	Dan
RATED SHAFTS/OPENINGS		
T-BAR CEILINGS		
LOT DRAINAGE Sec. Ct Pour Strip	12-6-00	Dan
POOR SKIP Section B	7-6-00	Dan

3-2-00: INT. PADS except @ steps - Kasaroff

3-3-00 Cd bm & pads along line 12 OK Dan

3-13-00 Cd bm & pads along grid line B OK Dan

3-14-00 Interior footings OK Dan

3-17-00 Exterior ftg w/wall A→C: small OK Dan

3-21-00 Ext ftgs, N wall & E wall btm bars 12 & 18 OK Dan

3-22-00 Ext Ftg. PADS @ line H OK Dan

3-24-00 Remainder of ext ftgs. (A-Bldg) OK Dan

3-28-00 H.D. footings OK Dan

3-30-00 Slab PADS OK Dan

5-11-00 Wall panels steel (SECTION A) OK Dan

5-15-00 Wall panels steel OK (SECTION B) Dan

5-17-00 Wall pnl. steel (Section C) Dan

6-23-00 Roof nailing OK btwn. lines D & B Dan

6-30-00 Roof OK (Unit 'B') Pour strip OK (Unit 'A') Dan

LICENSED CONTRACTOR'S DECLARATION

I hereby affirm under penalty of perjury that I am licensed under provisions of Chapter 9 (commencing with Section 7000) of Division 3 of the Business and Professions Code, and my license is in full force and effect.

License Class B Lic. No. 184422

Mike Hunsaker 1-26-2000

Contractor's Signature Date

OWNER-BUILDER DECLARATION

I hereby affirm under penalty of perjury that I am exempt from the Contractors License Law for the following reason (Sec. 7031.5, Business and Professions Code: Any city or county which requires a permit to construct, alter, improve, demolish, or repair any structure, prior to its issuance, also requires the applicant for such permit to file a signed statement that he or she is licensed pursuant to the provisions of the Contractors License Law (Chapter 9 (commencing with Section 7000) of Division 3 of the Business and Professions Code) or that he or she is exempt therefrom and the basis for the alleged exemption. Any violation of Section 7031.5 by any applicant for a permit subjects the applicant to a civil penalty of not more than five hundred dollars ($500).):

☐ I am exempt under Sec. _____ , B.& P.C. for this reason:

[Electrical, Plumbing & Sewer Permits Only]

☐ I, as owner of the property, will do the work, and the structure is not intended or offered for sale (Sec. 7044, Business and Professions Code: The Contractors License Law does not apply to an owner of property who builds or improves thereon, and who does such work himself or herself, provided that such improvements are not intended or offered for sale. If, however, the building or improvement is sold within one year of completion, the owner-builder will have the burden of proving that he or she did not build or improve for the purpose of sale.).

[All Other Permits]

☐ I, as owner of the property, or my employees with wages as their sole compensation, will do the work, and the structure is not intended or offered for sale (Sec. 7044, Business and Professions Code: The Contractors License Law does not apply to an owner of property who builds or improves thereon, and who does such work himself or herself or through his or her own employees, provided that such improvements are not intended or offered for sale. If, however, the building or improvement is sold within one year of completion, the owner-builder will have the burden of proving that he or she did not build or improve for the purpose of sale.).

☐ I, as owner of the property, am exclusively contracting with licensed contractors to construct the project (Sec. 7044, Business and Professions Code: The Contractors License Law does not apply to an owner of property who builds or improves thereon, and who contracts for such projects with a contractor(s) licensed pursuant to the Contractors License Law.).

Owner Signature Date

WORKER'S COMPENSATION DECLARATION

I hereby affirm under penalty of perjury one of the following declarations:

☐ I have and will maintain a certificate of consent to self-insure for worker's compensation, as provided for by Section 3700 of the Labor Code, for the performance of the work for which this permit is issued.

☐ I have and will maintain worker's compensation insurance, as required by Section 3700 of the Labor Code, for the performance of the work for which this permit is issued. My worker's compensation insurance carrier and policy number are:

Carrier Clarke Marine

Policy Number CLS514330

☐ I certify that in the performance of the work for which this permit is issued, I shall not employ any person in any manner so as to become subject to the worker's compensation laws of California, and agree that if I should become subject to the worker's compensation provisions of Section 3700 of the Labor Code, I shall forthwith comply with those provisions.

Applicant Signature Date

WARNING: FAILURE TO SECURE WORKER'S COMPENSATION COVERAGE IS UNLAWFUL, AND SHALL SUBJECT AN EMPLOYER TO CRIMINAL PENALTIES AND CIVIL FINES UP TO ONE HUNDRED THOUSAND DOLLARS ($100,000), IN ADDITION TO THE COST OF COMPENSATION, DAMAGES AS PROVIDED FOR IN SECTION 3706 OF THE LABOR CODE, INTEREST, AND ATTORNEY'S FEES.

LOBBYIST ORDINANCE CERTIFICATION

[Complete this section for permits in unincorporated Los Angeles County only]

This is to certify that I, as permit applicant, am familiar with the requirements of Los Angeles County Code Chapter 2.160 et seq., (relating to the Los Angeles County Lobbyist Ordinance) and that all persons acting on behalf of myself complied and will continue to comply therewith through the application process.

Applicant (Print Name) Applicant Signature

Company Name (if employed by an entity/agency) Date

JOB ADDRESS
LOCALITY

HAZARDOUS MATERIAL DECLARATION

Will the applicant or future building occupant handle a hazardous material or a mixture containing a hazardous material equal to or greater than the amount specified on the hazardous materials information guide?

Yes ☐ No ☐

Will the intended use of the building by the applicant or future building occupant require a permit for construction or modification from the South Coast Air Quality Management District (SCAQMD)? See permitting checklist for guidelines.

Yes ☐ No ☐

I have read the hazardous materials information guide and the SCAQMD permitting checklist, I understand my requirements under the Los Angeles County Code Title 2, Chapter 220 Sections 220.100 through 220.140 concerning hazardous material reporting and for obtaining a permit from the SCAQMD.

ASBESTOS NOTIFICATION

☐ Notification letter sent to SCAQMD or EPA

☐ I declare that notification of asbestos removal is not applicable to addressed project.

CONSTRUCTION LENDING AGENCY

I hereby affirm under penalty of perjury that there is a construction lending agency for the performance of the work for which this permit is issued (Sec. 3097, Civ.C.).

Lender's Name _____

Lender's Address _____

I certify that I have read this application and state under the penalty of perjury that the above information is correct. I agree to comply with all City and County ordinances and State laws relating to building construction, and hereby authorize representatives of this County to enter upon the above-mentioned property for inspection purposes.

Mike Hunsaker 1-26-2000

Applicant or Agent Signature **Date**

16253 GALE AVE

COUNTY OF LOS ANGELES
DEPARTMENT OF PUBLIC WORKS
BUILDING AND SAFETY / LAND DEVELOPMENT

CITY OF INDUSTRY # 0203
16005 CENTRAL AVENUE
LA PUENTE CA 91744
PHONE: (626) 961-9611 EXT:

BUILDING PERMIT
TENANT IMPROVEMENT
BL 0203 0603030007
DUPLICATE

LEGAL ID:
ON FILE

ASSESSOR INFORMATION NUMBER:

TENANT:
SIERRA ELECTRONICS

OWNER: TEL. NO:
HUNSAKER DEVELOPMENT (949) 863-1390-
17761 MITCHELL NORTH
IRVINE, CA 92614

APPLICANT: TEL. NO:
CUNNINGHAM (714) 724-5112-
2348 E TRENTON
ORANGE CA 92867

CONTRACTOR: TEL. NO:
SEAN CUNNINGHAM (714) 289-0659-
2348 E TRENTON AVE LIC. NO
ORANGE CA 92867-4454 871805 B

ARCHITECT OR ENGINEER: TEL. NO:
-
LIC. NO:

MAP NO:	SEWER MAP BOOK:	PAGE:	FIRE ZONE:	CMP:
2543			3	04

NO. OF FAMILIES:	DWELLING UNITS:	APT/COND:	STAT CLASS:
		NO	22

AIR QUALITY:	SCHOOL WITHIN 1000 FEET	HAZARDOUS MATERIALS
NO	NO	NO

6-9-06
d.w. (inside) OK
Dan

	SQ. FT	NO. OF STORIES	CONST TYPE	NEW OCCUP GROUP
STRUCTURE:	385	1	VN	B

EXIST BLDG USE: WAREH USE ZONE:
EXIST OCC GRP: B

BLDGS. NOW ON LOT: VALUATION:
15,500

FEES PAID

FEE DESCRIPTION:	QUANTITY:	UOM:	AMOUNT:
A1 PLANCHECK W/EN-HC	15500.00	VAL	260.11
AA BLDG PERMIT ISSUANCE			23.30
AE STRONG MOTION OTHER	15500.00	VAL	3.26
A2 PERMIT W/ENERGY-HC	15500.00	VAL	306.13
A6 PLAN MAINTENANCE FEE	15500.00	VAL	8.40
08 CERTIF OF OCCUPANCY			84.90
	TOTAL FEES		686.10

REPORT ID: DPR261 ROUTE TO: BS0200

BUILDING ADDRESS:
16253 GALE AV UNIT A
INDH CA 91744
NEAREST CROSS STREET:
THOMAS PAGE: GRID: LOCALITY: CITY OF INDUST

ISSUED ON:	PROCESSED BY:	EXPIRES ON:
03/03/06	FM	02/26/07

FINAL DATE FINAL BY: CODE:
2-16-07 Dan

DESCRIPTION OF WORK
TENANT IMPROVEMENT FOR LUNCH ROOM W/KITCHEN

SPECIAL CONDITIONS:
CITY OF INDUSTRY APPROVAL LETTER 2/27/06

APPROVALS	DATE	INSPECTOR SIGNATURE
LOCATION AND SETBACKS		
SOILS ENGINEER APPROVAL		
FOUNDATION/TRENCH FORMS		
SLAB/UNDER FLOOR		
RAISED FLOOR FRAMING		
UNDERFLOOR INSULATION		
FLOOR SHEATHING		
ROOF SHEATHING		
SHEAR PANELS		
FRAME INSPECTION	6-9-06	Dan
FIRE SPRINKLER HANGERS		
INSULATION/WEATHER STRIP		Dan
INTERIOR LATH/DRYWALL	6-14-06	Dan
EXTERIOR LATH		
RATED FLOOR/CEIL ASSEM.		
RATED WALL ASSEMBLIES		
RATED SHAFTS/OPENINGS		
T-BAR CEILINGS	2-16-07	Dan
~~HOT DRAINAGE~~ FIRE	1-9-07	FORM 486
WALL INSUL	6-9-06	Dan

PUBLIC WORKS

LICENSED CONTRACTOR'S DECLARATION

I hereby affirm under penalty of perjury that I am licensed under provisions of Chapter 9 (commencing with Section 7000) of Division 3 of the Business and Professions Code, and my license is in full force and effect.

License Class B Lic. No. 871805

Contractor's Signature 3/3/06 Date

OWNER-BUILDER DECLARATION

I hereby affirm under penalty of perjury that I am exempt from the Contractors License Law for the following reason (Sec. 7031.5, Business and Professions Code: Any city or county which requires a permit to construct, alter, improve, demolish, or repair any structure, prior to its issuance, also requires the applicant for such permit to file a signed statement that he or she is licensed pursuant to the provisions of the Contractors License Law (Chapter 9 (commencing with Section 7000) of Division 3 of the Business and Professions Code) or that he or she is exempt therefrom and the basis for the alleged exemption. Any violation of Section 7031.5 by any applicant for a permit subjects the applicant to a civil penalty of not more than five hundred dollars ($500).):

☐ I am exempt under Sec. _____ , B.& P.C. for this reason:

_____

_____

[Electrical, Plumbing & Sewer Permits Only]

☐ I, as owner of the property, will do the work, and the structure is not intended or offered for sale (Sec. 7044, Business and Professions Code: The Contractors License Law does not apply to an owner of property who builds or improves thereon, and who does such work himself or herself, provided that such improvements are not intended or offered for sale. If, however, the building or improvement is sold within one year of completion, the owner-builder will have the burden of proving that he or she did not build or improve for the purpose of sale.).

[All Other Permits]

☐ I, as owner of the property, or my employees with wages as their sole compensation, will do the work, and the structure is not intended or offered for sale (Sec. 7044, Business and Professions Code: The Contractors License Law does not apply to an owner of property who builds or improves thereon, and who does such work himself or herself or through his or her own employees, provided that such improvements are not intended or offered for sale. If, however, the building or improvement is sold within one year of completion, the owner-builder will have the burden of proving that he or she did not build or improve for the purpose of sale.).

☐ I, as owner of the property, am exclusively contracting with licensed contractors to construct the project (Sec. 7044, Business and Professions Code: The Contractors License Law does not apply to an owner of property who builds or improves thereon, and who contracts for such projects with a contractor(s) licensed pursuant to the Contractors License Law.).

Owner Signature Date

WORKER'S COMPENSATION DECLARATION

I hereby affirm under penalty of perjury one of the following declarations:

☐ I have and will maintain a certificate of consent to self-insure for worker's compensation, as provided for by Section 3700 of the Labor Code, for the performance of the work for which this permit is issued.

☐ I have and will maintain worker's compensation insurance, as required by Section 3700 of the Labor Code, for the performance of the work for which this permit is issued. My worker's compensation insurance carrier and policy number are:

Carrier _____

Policy Number _____

☐ I certify that in the performance of the work for which this permit is issued, I shall not employ any person in any manner so as to become subject to the worker's compensation laws of California, and agree that if I should become subject to the worker's compensation provisions of Section 3700 of the Labor Code, I shall forthwith comply with those provisions.

Applicant Signature 3/3/06 Date

WARNING: FAILURE TO SECURE WORKER'S COMPENSATION COVERAGE IS UNLAWFUL, AND SHALL SUBJECT AN EMPLOYER TO CRIMINAL PENALTIES AND CIVIL FINES UP TO ONE HUNDRED THOUSAND DOLLARS ($100,000), IN ADDITION TO THE COST OF COMPENSATION, DAMAGES AS PROVIDED FOR IN SECTION 3706 OF THE LABOR CODE, INTEREST, AND ATTORNEY'S FEES.

LOBBYIST ORDINANCE CERTIFICATION

[Complete this section for permits in unincorporated Los Angeles County only]

This is to certify that I, as permit applicant, am familiar with the requirements of Los Angeles County Code Chapter 2.160 et seq., (relating to the Los Angeles County Lobbyist Ordinance) and that all persons acting on behalf of myself complied and will continue to comply therewith through the application process.

Applicant (Print Name) Applicant Signature

Company Name (if employed by an entity/agency) Date

JOB ADDRESS
LOCALITY

HAZARDOUS MATERIAL DECLARATION

Will the applicant or future building occupant handle a hazardous material or a mixture containing a hazardous material equal to or greater than the amount specified on the hazardous materials information guide?

Yes ☐ No ☐

Will the intended use of the building by the applicant or future building occupant require a permit for construction or modification from the South Coast Air Quality Management District (SCAQMD)? See permitting checklist for guidelines.

Yes ☐ No ☐

I have read the hazardous materials information guide and the SCAQMD permitting checklist, I understand my requirements under the Los Angeles County Code Title 2, Chapter 220 Sections 220.100 through 220.140 concerning hazardous material reporting and for obtaining a permit from the SCAQMD.

ASBESTOS NOTIFICATION

☐ Notification letter sent to SCAQMD or EPA

☐ I declare that notification of asbestos removal is not applicable to addressed project.

CONSTRUCTION LENDING AGENCY

I hereby affirm under penalty of perjury that there is a construction lending agency for the performance of the work for which this permit is issued (Sec. 3097, Civ.C.).

Lender's Name _____

Lender's Address _____

I certify that I have read this application and state under the penalty of perjury that the above information is correct. I agree to comply with all City and County ordinances and State laws relating to building construction, and hereby authorize representatives of this County to enter upon the above-mentioned property for inspection purposes.

Applicant or Agent Signature 3/3/06 Date

COUNTY OF LOS ANGELES
DEPARTMENT OF PUBLIC WORKS
BUILDING AND SAFETY / LAND DEVELOPMENT

CITY OF INDUSTRY # 0203
16005 CENTRAL AVENUE
LA PUENTE CA 91744
PHONE: (626) 961-9611 EXT:

BUILDING PERMIT
COMMERCIAL ADD/ALT/REP
BL 0203 1608310023

LEGAL ID:
ON FILE

ASSESSOR INFORMATION NUMBER:
8242-016-061

TENANT:

OWNER: TEL. NO:
HUNSAKER DEVELOPMENT
17761 MITCHELL NORTH
IRVINE, CA 92614

APPLICANT: TEL. NO:
GOLDSMITH, MORGAN (714) 573-0073-
180 E MAIN ST
TUSTIN CA 92780

CONTRACTOR: TEL. NO:
WARD-TEK CONSTRUCTION (714) 979-7386-
424 W. ROWLAND AVE LIC. NO
SANTA ANA CA 92707 816772 B

ARCHITECT OR ENGINEER: TEL. NO:
CHRIS HANSEN (714) 573-0073-
180 E. MAIN ST, SUITE #201 LIC. NO:
TUSTIN, CA 92705 3027

MAP NO: SEWER MAP BOOK: PAGE: FIRE ZONE: CMP:
3 00

NO. OF FAMILIES: DWELLING UNITS: APT/COND: STAT CLASS:
0 NO 22

AIR QUALITY:	SCHOOL WITHIN 1000 FEET	HAZARDOUS MATERIALS
NO	NO	NO

PERMIT EXPIRES 180 DAYS IF
1) WORK DOES NOT COMMENCE, OR
2) WORK IS SUSPENDED OR ABANDONED, OR
3) FAILS TO OBTAIN CODE REQUIRED INSPECTION

	SQ. FT	NO. OF STORIES	CONST TYPE	NEW OCCUP GROUP
STRUCTURE:	0	1	V-B	U

EXIST BLDG USE: COMME USE ZONE: XX
EXIST OCC GRP: U

BLDGS. NOW ON LOT: VALUATION:
4,000

FEES PAID

FEE DESCRIPTION:	QUANTITY:	UOM:	AMOUNT:
D1 PLANCHECK W/O EN-HC	4000.00	VAL	104.00
AA BLDG PERMIT ISSUANCE			29.20
AB STATE GREEN BLDG FEE	4000.00	VAL	1.00
AE STRONG MOTION OTHER	4000.00	VAL	1.10
A6 PLAN MAINTENANCE FEE	4000.00	VAL	10.40
D2 PERMIT W/O EN-HC	4000.00	VAL	122.40
	TOTAL FEES		268.10

REPORT ID: DPR261 ROUTE TO: BS0200

BUILDING ADDRESS:
16253 GALE AV UNIT A
INDH CA 91744
NEAREST CROSS STREET:
THOMAS PAGE: GRID: LOCALITY: CITY OF INDUST

ISSUED ON: PROCESSED BY:
09/14/16 BD

FINAL DATE FINAL BY: CODE:
10/5/16 1

DESCRIPTION OF WORK
REPAIR VEHICLE DAMAGED CONCRETE WALL PANEL.

SPECIAL CONDITIONS:

APPROVALS	DATE	INSPECTOR SIGNATURE
LOCATION AND SETBACKS		
SOILS ENGINEER APPROVAL		
FOUNDATION/TRENCH FORMS REBAR for Concrete wall	9/23/16	
SLAB/UNDER FLOOR		
RAISED FLOOR FRAMING		
UNDERFLOOR INSULATION		
FLOOR SHEATHING		
ROOF SHEATHING		
SHEAR PANELS		
FRAME INSPECTION		
FIRE SPRINKLER HANGERS		
INSULATION/WEATHER STRIP		
INTERIOR LATH/DRYWALL		
EXTERIOR LATH		
RATED FLOOR/CEIL ASSEM.		
RATED WALL ASSEMBLIES		
RATED SHAFTS/OPENINGS		
T-BAR CEILINGS		
LOT DRAINAGE		

COUNTY OF LOS ANGELES PUBLIC WORKS Public Service That Works

OWNER-BUILDER DECLARATION

I hereby affirm under penalty of perjury that I am exempt from the Contractors' State License Law for the reason(s) indicated below by the checkmark(s) I have placed next to the applicable item(s) (Section 7031.5, Business and Professions Code): Any city or county that requires a permit to construct, alter, improve, demolish, or repair any structure, prior to its issuance, also requires the applicant for the permit to file a signed statement that he or she is licensed pursuant to the provisions of the Contractors' State License Law (Chapter 9 (commencing with Section 7000) of Division 3 of the Business and Professions Code) or that he or she is exempt from licensure and the basis for the alleged exemption. Any violation of Section 7031.5 by any applicant for a permit subjects the applicant to a civil penalty of not more than five hundred dollars ($500).):

(_) I, as owner of the property, or my employees with wages as their sole compensation, will do (✓) all of or (_) portions of the work, and the structure is not intended or offered for sale (Section 7044, Business and Professions Code: The Contractors' State License Law does not apply to an owner of property who, through employees' or personal effort, builds or improves the property, provided that the improvements are not intended or offered for sale. If, however, the building or improvement is sold within one year of completion, the Owner-Builder will have the burden of proving that it was not built or improved for the purpose of sale.).

(_) I, as owner of the property, am exclusively contracting with licensed Contractors to construct the project (Section 7044, Business and Professions Code: The Contractors' State License Law does not apply to an owner of property who builds or improves thereon, and who contracts for the projects with a licensed Contractor pursuant to the Contractors' State License Law).

(_) I am exempt from licensure under the Contractors' State License Law for the following reason:

_____

By my signature below I acknowledge that, except for my personal residence in which I must have resided for at least one year prior to completion of the improvements covered by this permit, I cannot legally sell a structure that I have built as an owner-builder if it has not been constructed in its entirety by licensed contractors. I understand that a copy of the applicable law, Section 7044 of the Business and Professions Code, is available upon request when this application is submitted or at the following Web site: http://www.leginfo.ca.gov/calaw.html.

Date: _____

Signature of Property Owner or Authorized Agent

_____

LICENSED CONTRACTOR'S DECLARATION

I hereby affirm under penalty of perjury that I am licensed under provisions of Chapter 9 (commencing with Section 7000) of Division 3 of the Business and Professions Code, and my license is in full force and effect.

License Class B License No. 816772

Date 9/14/16 Contractor Signature Donald C Thomas

WORKERS' COMPENSATION DECLARATION

WARNING: FAILURE TO SECURE WORKERS' COMPENSATION COVERAGE IS UNLAWFUL, AND SHALL SUBJECT AN EMPLOYER TO CRIMINAL PENALTIES AND CIVIL FINES UP TO ONE HUNDRED THOUSAND DOLLARS ($100,000), IN ADDITION TO THE COST OF COMPENSATION, DAMAGES AS PROVIDED FOR IN SECTION 3706 OF THE LABOR CODE, INTEREST, AND ATTORNEY'S FEES.

I hereby affirm under penalty of perjury one of the following declarations:

____I have and will maintain a certificate of consent to self-insure for workers' compensation, issued by the Director of Industrial Relations as provided for by Section 3700 of the Labor Code, for the performance of the work for which this permit is issued.

Policy No. _____

__X__ I have and will maintain workers' compensation insurance, as required by Section 3700 of the Labor Code, for the performance of the work for which this permit is issued. My workers' compensation insurance carrier and policy number are:

STATE FUND 9099250 05/15/2017

Carrier Policy Number Expiration Date

_____ _____

Name of Agent Phone Number

___ I certify that, in the performance of the work for which this permit is issued, I shall not employ any person in any manner so as to become subject to the workers' compensation laws of California, and agree that, if I should become subject to the workers' compensation provisions of Section 3700 of the Labor Code, I shall forthwith comply with those provisions

_____ _____

Signature of Applicant Date

LOBBYIST ORDINANCE CERTIFICATION

Complete this section for permits in Unincorporated Los Angeles County only

This is to certify that I, as permit applicant, am familiar with the requirements of Los Angeles County Code Chapter 2.160 et seq., (relating to the Los Angeles County Lobbyist Ordinance) and that all persons acting on behalf of myself complied and will continue to comply therewith through the application process.

_____ _____

Applicant (Print Name) Applicant Signature

_____ _____

Company Name Date

JOB ADDRESS

LOCALITY

HAZARDOUS MATERIAL DECLARATION

Will the applicant or future building occupant handle a hazardous material or a mixture containing a hazardous material equal to or greater than the amount specified on the hazardous materials information guide?

Yes ☐ No ☒

Will the intended use of the building by the applicant or future building occupant require a permit for construction or modification from the South Coast Air Quality Management District (SCAQMD)? See permitting checklist for guidelines.

Yes ☐ No ☒

I have read the hazardous materials information guide and the SCAQMD permitting checklist, I understand my requirements under the Los Angeles County Code Title 2, Chapter 220 Sections 220.100 through 220.140 concerning hazardous material reporting and for obtaining a permit from the SCAQMD.

ASBESTOS NOTIFICATION

☐ Notification letter sent to AQMD and/or EPA

☒ I declare that notification of asbestos removal is not applicable to addressed project.

DECLARATION REGARDING CONSTRUCTION LENDING AGENCY

I hereby affirm under penalty of perjury that there is a Construction lending agency for the performance of the work for which this permit is issued (Section 3097, Civil Code).

Lender's Name

_____

Lender's Address

_____

By my signature below, I certify to each of the following:
I am the property owner or authorized to act on the property owner's behalf.
I have read this application and the information I have provided is correct.
I agree to comply with all applicable city and county ordinances and state laws relating to building construction.
I authorize representatives of this county to enter the above-identified property for inspection purposes.

Signature of Property Owner or Authorized Agent Donald C Thomas

Date 9/14/16.

Apollo Inspection Service, Inc.

Serving Southern California Since 1990

2409 Faircross Street
Torrance, CA 90505
310-995-6007 cel
310-326-9787 ofc
310-326-5841 fax
admin@apolloinspection.com

Deputy/Special Inspector Daily Report

Permit BL1608310023

Date 9-29-16

Project Residence
16253 Gale Ave City of Industry
LA County

Owner GM Properties

Contractor Ward Tek

Architect/Designer

Subcontractor

Engineer Hansen Hokama

Description of work observed

Provided special inspection for the following:

Inspected the proper drilling for 5/8" Hilti Kwik-Bolt TZ anchors @ 24 oc 3 1/2" embed for HSS column and base plate.

Observed that all holes were drilled to proper depth and diameter.

Observed that the contractor used proper cleaning and installation techniques.

Material was used per manufacturer specifications and in good condition (not expired)

All work was performed at column to panel delivery door repair

Reviewed approved plans, specifications, notes and engineer written approvals

I hereby certify that, at the time of this inspection, I have observed all of the above reported work, unless otherwise noted. To the best of my knowledge and belief, I have found this work to comply with the approved plans, specifications, and applicable section(s) of the governing Building Code, as applicable to the municipality where this project is located. This report cannot be construed to be a recommendation of work of any nature to be performed.

Sign _____

Special/Deputy Inspector-Print

Lic.No. P033001 Agency LADBS

BillTo: _____

The Owner or a successor in interest shall hold harmless Apollo Inspection Service, Inc., a California Corporation, from any and all legal proceedings of any nature whatsoever, that are related to the inspection services provided in this report. Should Apollo Inspection Service, Inc. be required to institute legal action for the collection of a debt incurred as the result of the acceptance of this report, Apollo Inspection Service, Inc. shall be entitled to Attorney's fees and costs incurred in said action.

Inspections are based on a 4 hour minimum. After 4 hrs is 8 hrs. Over 8 and Saturdays are time and one half.

Reg. Hrs. 8 O.T.Hrs. ___ Test Cyls ___ Type ___

Approved _____

Project Superintendent-Foreman-Other

Building

16253 → 93 Gale

COUNTY OF LOS ANGELES
DEPARTMENT OF PUBLIC WORKS
BUILDING AND SAFETY / LAND DEVELOPMENT

CITY OF INDUSTRY
16005 CENTRAL AVENUE
LA PUENTE CA 91744
PHONE: (626) 961-9611 EXT:

0203

BUILDING PERMIT
TENANT IMPROVEMENT
BL 0203 0008220047

LEGAL ID:
ON FILE

ASSESSOR INFORMATION NUMBER:

TENANT:
SPEC

OWNER: TEL. NO:
HUNSAKER DEVELOPMENT (949) 863-1390-
17761 MITCHELL NORTH
IRVINE, CA 92614

APPLICANT: TEL. NO:
HUNSAKER (949) 863-1390-

CONTRACTOR: TEL. NO:
RICHARD C HUNSAKER (949) 863-1390-
17761 MITCHELL ST NORTH LIC. NO
IRVINE CA 92714 184422 B

ARCHITECT OR ENGINEER: TEL. NO:
LIC. NO:

MAP NO: SEWER MAP BOOK: PAGE: FIRE ZONE: CMP:
XX 3 04

NO. OF FAMILIES: DWELLING UNITS: APT/COND: STAT CLASS:
NO 22

AIR QUALITY:	SCHOOL WITHIN 1000 FEET	HAZARDOUS MATERIALS
NO	NO	NO

8-30-00
addition drywall ' '
fastening for Unit E OK

9-27-00
10-11-00 T BAR CEILINGS
Units F, G, H & J O/K.

	SQ. FT	NO. OF STORIES	CONST TYPE	NEW OCCUP GROUP
STRUCTURE:	11950	1	VN	B

EXIST BLDG USE: OFFIC USE ZONE:
EXIST OCC GRP: B

BLDGS. NOW ON LOT: VALUATION: 25,000

FEES PAID

FEE DESCRIPTION:	QUANTITY:	UOM:	AMOUNT:
AA BLDG PERMIT ISSUANCE			40.00
AE STRONG MOTION OTHER	25000.00	VAL	10.50
A1 PLANCHECK W/EN-HC	10000.00	VAL	304.59
A2 PERMIT W/ENERGY-HC	25000.00	VAL	775.79
A6 PLAN MAINTENANCE FEE	25000.00	VAL	15.40
08 CERTIF OF OCCUPANCY			145.60
	TOTAL FEES		1,291.88

10-16-00 T Barker & L OK

REPORT ID: DPR261 ROUTE TO: BS0200

BUILDING ADDRESS:
16253 -93 GALE AV
INDH CA 91744
NEAREST CROSS STREET: STIMSON
THOMAS PAGE: GRID: LOCALITY: CITY OF INDUST

ISSUED ON:	PROCESSED BY:	EXPIRES ON:
08/24/00	DY	02/21/01

FINAL DATE: 10-30-00 FINAL BY: CODE:

DESCRIPTION OF WORK
ADDITIONAL INTERIOR PARTITIONS (NON LOAD BEARING)

SPECIAL CONDITIONS:

APPROVALS	DATE	INSPECTOR SIGNATURE
LOCATION AND SETBACKS		
SOILS ENGINEER APPROVAL		
FOUNDATION/TRENCH FORMS		
SLAB/UNDER FLOOR		
RAISED FLOOR FRAMING		
UNDERFLOOR INSULATION		
FLOOR SHEATHING		
ROOF SHEATHING		
SHEAR PANELS		
FRAME INSPECTION		
FIRE SPRINKLER HANGERS		
INSULATION/WEATHER STRIP		
INTERIOR LATH/DRYWALL		
EXTERIOR LATH		
RATED FLOOR/CEIL ASSEM.		
RATED WALL ASSEMBLIES		
RATED SHAFTS/OPENINGS		
T-BAR CEILINGS UNITS A thru E	9-27-00	
LOT DRAINAGE		

LICENSED CONTRACTOR'S DECLARATION

I hereby affirm under penalty of perjury that I am licensed under provisions of Chapter 9 (commencing with Section 7000) of Division 3 of the Business and Professions Code, and my license is in full force and effect.

License Class B Lic. No. 184422

Mike Hamm 8-24-00

Contractor's Signature Date

OWNER-BUILDER DECLARATION

I hereby affirm under penalty of perjury that I am exempt from the Contractors License Law for the following reason (Sec. 7031.5, Business and Professions Code: Any city or county which requires a permit to construct, alter, improve, demolish, or repair any structure, prior to its issuance, also requires the applicant for such permit to file a signed statement that he or she is licensed pursuant to the provisions of the Contractors License Law (Chapter 9 (commencing with Section 7000) of Division 3 of the Business and Professions Code) or that he or she is exempt therefrom and the basis for the alleged exemption. Any violation of Section 7031.5 by any applicant for a permit subjects the applicant to a civil penalty of not more than five hundred dollars ($500).):

☐ I am exempt under Sec. _____ , B.& P.C. for this reason:

_____

_____

[Electrical, Plumbing & Sewer Permits Only]

☐ I, as owner of the property, will do the work, and the structure is not intended or offered for sale (Sec. 7044, Business and Professions Code: The Contractors License Law does not apply to an owner of property who builds or improves thereon, and who does such work himself or herself, provided that such improvements are not intended or offered for sale. If, however, the building or improvement is sold within one year of completion, the owner-builder will have the burden of proving that he or she did not build or improve for the purpose of sale.).

[All Other Permits]

☐ I, as owner of the property, or my employees with wages as their sole compensation, will do the work, and the structure is not intended or offered for sale (Sec 7044, Business and Professions Code: The Contractors License Law does not apply to an owner of property who builds or improves thereon, and who does such work himself or herself or through his or her own employees, provided that such improvements are not intended or offered for sale. If, however, the building or improvement is sold within one year of completion, the owner-builder will have the burden of proving that he or she did not build or improve for the purpose of sale.).

☐ I, as owner of the property, am exclusively contracting with licensed contractors to construct the project (Sec. 7044, Business and Professions Code: The Contractors License Law does not apply to an owner of property who builds or improves thereon, and who contracts for such projects with a contractor(s) licensed pursuant to the Contractors License Law.).

_____ _____

Owner Signature Date

WORKER'S COMPENSATION DECLARATION

I hereby affirm under penalty of perjury one of the following declarations:

☐ I have and will maintain a certificate of consent to self-insure for worker's compensation, as provided for by Section 3700 of the Labor Code, for the performance of the work for which this permit is issued.

☐ I have and will maintain worker's compensation insurance, as required by Section 3700 of the Labor Code, for the performance of the work for which this permit is issued. My worker's compensation insurance carrier and policy number are:

Carrier Clarke Marine

Policy Number VCGP000213

☐ I certify that in the performance of the work for which this permit is issued, I shall not employ any person in any manner so as to become subject to the worker's compensation laws of California, and agree that if I should become subject to the worker's compensation provisions of Section 3700 of the Labor Code, I shall forthwith comply with those provisions.

_____ _____

Applicant Signature Date

WARNING: FAILURE TO SECURE WORKER'S COMPENSATION COVERAGE IS UNLAWFUL, AND SHALL SUBJECT AN EMPLOYER TO CRIMINAL PENALTIES AND CIVIL FINES UP TO ONE HUNDRED THOUSAND DOLLARS ($100,000), IN ADDITION TO THE COST OF COMPENSATION, DAMAGES AS PROVIDED FOR IN SECTION 3706 OF THE LABOR CODE, INTEREST, AND ATTORNEY'S FEES.

LOBBYIST ORDINANCE CERTIFICATION

[Complete this section for permits in unincorporated Los Angeles County only]

This is to certify that I, as permit applicant, am familiar with the requirements of Los Angeles County Code Chapter 2.160 et seq., (relating to the Los Angeles County Lobbyist Ordinance) and that all persons acting on behalf of myself complied and will continue to comply therewith through the application process.

_____ _____

Applicant (Print Name) Applicant Signature

_____ _____

Company Name (if employed by an entity/agency) Date

JOB ADDRESS
LOCALITY

HAZARDOUS MATERIAL DECLARATION

Will the applicant or future building occupant handle a hazardous material or a mixture containing a hazardous material equal to or greater than the amount specified on the hazardous materials information guide?

Yes ☐ No ☐

Will the intended use of the building by the applicant or future building occupant require a permit for construction or modification from the South Coast Air Quality Management District (SCAQMD)? See permitting checklist for guidelines.

Yes ☐ No ☐

I have read the hazardous materials information guide and the SCAQMD permitting checklist, I understand my requirements under the Los Angeles County Code Title 2, Chapter 220 Sections 220.100 through 220.140 concerning hazardous material reporting and for obtaining a permit from the SCAQMD.

ASBESTOS NOTIFICATION

☐ Notification letter sent to SCAQMD or EPA

☐ I declare that notification of asbestos removal is not applicable to addressed project.

CONSTRUCTION LENDING AGENCY

I hereby affirm under penalty of perjury that there is a construction lending agency for the performance of the work for which this permit is issued (Sec. 3097, Civ.C.).

Lender's Name _____

Lender's Address _____

I certify that I have read this application and state under the penalty of perjury that the above information is correct. I agree to comply with all City and County ordinances and State laws relating to building construction, and hereby authorize representatives of this County to enter upon the above-mentioned property for inspection purposes.

X Mike Hamm 8-24-00

Applicant or Agent Signature **Date**

APPENDIX D

ENVIRONMENTAL DATABASE INFORMATION

Marici - City of Industry BESS

16253-16293 Gale Avenue

City of Industry, Los Angeles County, California 91745

Inquiry Number: 7731200.2s
August 09, 2024

The EDR Radius Map™ Report with GeoCheck®

6 Armstrong Road, 4th floor
Shelton, CT 06484
Toll Free: 800.352.0050
www.edrnet.com

TABLE OF CONTENTS

SECTION	PAGE
Executive Summary	ES1
Overview Map	2
Detail Map	3
Map Findings Summary	4
Map Findings	9
Orphan Summary	688
Government Records Searched/Data Currency Tracking	GR-1

GEOCHECK ADDENDUM

Physical Setting Source Addendum	A-1
Physical Setting Source Summary	A-2
Physical Setting Source Map	A-10
Physical Setting Source Map Findings	A-11
Physical Setting Source Records Searched	PSGR-1

Thank you for your business.
Please contact EDR at 1-800-352-0050
with any questions or comments.

Disclaimer - Copyright and Trademark Notice

This Report contains certain information obtained from a variety of public and other sources reasonably available to Environmental Data Resources, LLC. It cannot be concluded from this Report that coverage information for the target and surrounding properties does not exist from other sources. This Report is provided on an "AS IS", "AS AVAILABLE" basis. **NO WARRANTY EXPRESS OR IMPLIED IS MADE WHATSOEVER IN CONNECTION WITH THIS REPORT. ENVIRONMENTAL DATA RESOURCES, LLC AND ITS SUBSIDIARIES, AFFILIATES AND THIRD PARTY SUPPLIERS DISCLAIM ALL WARRANTIES, OF ANY KIND OR NATURE, EXPRESS OR IMPLIED, ARISING OUT OF OR RELATED TO THIS REPORT OR ANY OF THE DATA AND INFORMATION PROVIDED IN THIS REPORT, INCLUDING WITHOUT LIMITATION, ANY WARRANTIES REGARDING ACCURACY, QUALITY, CORRECTNESS, COMPLETENESS, COMPREHENSIVENESS, SUITABILITY, MERCHANTABILITY, FITNESS FOR A PARTICULAR PURPOSE, TITLE, NON-INFRINGEMENT, MISAPPROPRIATION, OR OTHERWISE. ALL RISK IS ASSUMED BY THE USER. IN NO EVENT SHALL ENVIRONMENTAL DATA RESOURCES, LLC OR ITS SUBSIDIARIES, AFFILIATES OR THIRD PARTY SUPPLIERS BE LIABLE TO ANYONE FOR ANY DIRECT, INCIDENTAL, INDIRECT, SPECIAL, CONSEQUENTIAL OR OTHER DAMAGES OF ANY TYPE OR KIND (INCLUDING BUT NOT LIMITED TO LOSS OF PROFITS, LOSS OF USE, OR LOSS OF DATA) INFORMATION PROVIDED IN THIS REPORT.** Any analyses, estimates, ratings, environmental risk levels, or risk codes provided in this Report are provided for illustrative purposes only, and are not intended to provide, nor should they be interpreted as providing any facts regarding, or prediction or forecast of, any environmental risk for any property. Only an assessment performed by a qualified environmental professional can provide findings, opinions or conclusions regarding the environmental risk or conditions in, on or at any property.

Copyright 2024 by Environmental Data Resources, LLC. All rights reserved. Reproduction in any media or format, in whole or in part, of any report or map of Environmental Data Resources, LLC, or its affiliates, is prohibited without prior written permission.

EDR and its logos (including Sanborn and Sanborn Map) are trademarks of Environmental Data Resources, LLC or its affiliates. All other trademarks used herein are the property of their respective owners.

EXECUTIVE SUMMARY

A search of available environmental records was conducted by Environmental Data Resources, Inc. (EDR).
The results of this search follow:

TARGET PROPERTY ADDRESS

CITY OF INDUSTRY BESS
16253-16293 GALE AVENUE
CITY OF INDUSTRY, CA 91745
Elevation: 349 ft.
EDR Inquiry Number: 7731200.2s

STANDARD ENVIRONMENTAL RECORDS

Site	Map ID Direction Distance Distance ft. Elevation ft.	NPL	Proposed NPL	NPL LIENS	Delisted NPL	FEDERAL FACILITY	SEMS	SEMS-ARCHIVE	CORRACTS	RCRA-TSDF	RCRA-LQG	RCRA-SQG	RCRA-VSQG	LUCIS	US ENG CONTROLS	US INST CONTROLS	ERNS	RESPONSE	ENVIROSTOR	SWF/LF	LUST	INDIAN LUST	CPS-SLIC	FEMA UST	UST	AST	INDIAN UST	INDIAN VCP	VCP	BROWNFIELDS
TARGET PROPERTY SEARCH RESULTS																														
HENSIM USA DBA TIERRA MOTORSPORTS 16257 GALE AVE CITY OF INDUSTRY, CA 91745 1010683633	A1 TP																													
WHITE & BLUE LION INC 16265 GALE AVE CITY OF INDUSTRY, CA 91745 S118225781	A2 TP																													
SURROUNDING SITES SEARCH RESULTS																														
SAN GABRIEL VALLEY BALDWIN PARK, CA CCA0000001	Region < 1/8 1 ft.																													
SAN GABRIEL VALLEY (AREA 4) STIMSON AVE & OLD VALLEY BLVD LA PUENTE, CA 91744 1000114960	Region < 1/8 1 ft.	X					X								X															

ADDITIONAL ENVIRONMENTAL RECORDS

Site	Map ID Direction Distance Distance ft. Elevation ft.	US BROWNFIELDS	WMUDS/SWAT	SWRCY	HAULERS	INDIAN ODI	DEBRIS REGION 9	ODI	IHS OPEN DUMPS	AOCONCERN	US HIST CDL	HIST Cal-Sites	SCH	CDL	CERS HAZ WASTE	Toxic Pits	US CDL	SWEEPS UST	HIST UST	CA FID UST	CERS TANKS	LIENS	LIENS 2	DEED	HMIRS	CHMIRS	LDS	MCS	SPILLS 90	RCRA NonGen / NLR	FUDS	DOD	SCRD DRYCLEANERS	US FIN ASSUR	EPA WATCH LIST	2020 COR ACTION	TSCA	TRIS	SSTS	ROD	RMP	RAATS	PRP	PADS	ICIS	FTTS	MLTS	COAL ASH DOE	COAL ASH EPA	PCB TRANSFORMER	RADINFO	HIST FTTS	DOT OPS	CONSENT	INDIAN RESERV	FUSRAP	UMTRA	LEAD SMELTERS	US AIRS	US MINES	ABANDONED MINES	MINES MRDS	FINDS	ECHO	UXO	DOCKET HWC	FUELS PROGRAM	PFAS NPL	PFAS FEDERAL SITES	PFAS TRIS	PFAS TSCA	PFAS RCRA MANIFEST
TARGET PROPERTY SEARCH RESULTS	
HENSIM USA DBA TIERRA MOTORSPORTS 16257 GALE AVE CITY OF INDUSTRY, CA 91745 1010683633	A1 TP	X									
WHITE & BLUE LION INC 16265 GALE AVE CITY OF INDUSTRY, CA 91745 S118225781	A2 TP	
SURROUNDING SITES SEARCH RESULTS	
SAN GABRIEL VALLEY BALDWIN PARK, CA CCA0000001	Region < 1/8 1 ft.									X	
SAN GABRIEL VALLEY (AREA 4) STIMSON AVE & OLD VALLEY BLVD LA PUENTE, CA 91744 1000114960	Region < 1/8 1 ft.																																							X			X		X																		X	X								

TARGET PROPERTY ADDRESS

CITY OF INDUSTRY BESS
16253-16293 GALE AVENUE
CITY OF INDUSTRY, CA 91745
Elevation: 349 ft.
EDR Inquiry Number: 7731200.2s

SURROUNDING PROPERTY SEARCH RESULTS

STANDARD ENVIRONMENTAL RECORDS

Site	Map ID / Direction / Distance / Distance ft. / Elevation ft.	NPL	Proposed NPL	NPL LIENS	Delisted NPL	FEDERAL FACILITY	SEMS	SEMS-ARCHIVE	CORRACTS	RCRA-TSDF	RCRA-LQG	RCRA-SQG	RCRA-VSQG	LUCIS	US ENG CONTROLS	US INST CONTROLS	ERNS	RESPONSE	ENVIROSTOR	SWF/LF	LUST	INDIAN LUST	CPS-SLIC	FEMA UST	UST	AST	INDIAN UST	INDIAN VCP	VCP	BROWNFIELDS
METAL CUTTING SERVICE 16235 E. GALE AVE. CITY OF INDUSTRY, CA 91745 S100867996	B3 SW < 1/8 63 ft. 353 ft. Higher																						X							
METAL CUTTING SERVICE 16233 EAST GALE AVENUE INDUSTRY, CA 91745 1024787115	A4 West < 1/8 87 ft. 348 ft. Lower																													
CEROMET INC (DEST) 16233 GALE AVE CITY OF INDUSTRY, CA 91745 U003060962	A5 West < 1/8 87 ft. 348 ft. Lower																													
PETER VALLEJO 16257 FOLGER STREET HACIENDA HEIGHTS, CA 91745 1027680063	C6 South < 1/8 176 ft. 360 ft. Higher																													
PUENTE HILLS TOYOTA, INC. 17070 E GALE CITY OF INDUSTRY, CA 91748 S110503149	B7 SW < 1/8 180 ft. 352 ft. Higher																						X							

ADDITIONAL ENVIRONMENTAL RECORDS

Map ID	US BROWNFIELDS	WMUDS/SWAT	SWRCY	HAULERS	INDIAN ODI	DEBRIS REGION 9	ODI	IHS OPEN DUMPS	AOCONCERN	US HIST CDL	HIST Cal-Sites	SCH	CDL	CERS HAZ WASTE	Toxic Pits	US CDL	SWEEPS UST	HIST UST	CA FID UST	CERS TANKS	LIENS	LIENS 2	DEED	HMIRS	CHMIRS	LDS	MCS	SPILLS 90	RCRA NonGen / NLR
B3																													
A4																													X
A5														X															
C6																													X
B7																													

Map ID	FUDS	DOD	SCRD DRYCLEANERS	US FIN ASSUR	EPA WATCH LIST	2020 COR ACTION	TSCA	TRIS	SSTS	ROD	RMP	RAATS	PRP	PADS	ICIS	FTTS	MLTS	COAL ASH DOE	COAL ASH EPA	PCB TRANSFORMER	RADINFO	HIST FTTS	DOT OPS	CONSENT	INDIAN RESERV	FUSRAP	UMTRA	LEAD SMELTERS	US AIRS	US MINES	ABANDONED MINES	MINES MRDS	FINDS	ECHO	UXO	DOCKET HWC	FUELS PROGRAM	PFAS NPL	PFAS FEDERAL SITES	PFAS TRIS	PFAS TSCA	PFAS RCRA MANIFEST
B3	
A4	
A5	
C6	
B7	

EXECUTIVE SUMMARY

TARGET PROPERTY ADDRESS

CITY OF INDUSTRY BESS
16253-16293 GALE AVENUE
CITY OF INDUSTRY, CA 91745
Elevation: 349 ft.
EDR Inquiry Number: 7731200.2s

SURROUNDING PROPERTY SEARCH RESULTS

STANDARD ENVIRONMENTAL RECORDS

Site	Map ID Direction Distance Distance ft. Elevation ft.	NPL	Proposed NPL	NPL LIENS	Delisted NPL	FEDERAL FACILITY	SEMS	SEMS-ARCHIVE	CORRACTS	RCRA-TSDF	RCRA-LQG	RCRA-SQG	RCRA-VSQG	LUCIS	US ENG CONTROLS	US INST CONTROLS	ERNS	RESPONSE	ENVIROSTOR	SWF/LF	LUST	INDIAN LUST	CPS-SLIC	FEMA UST	UST	AST	INDIAN UST	INDIAN VCP	VCP	BROWNFIELDS
LENNAR HOMES OF CALIFORNIA LLC 16234 FOLGER ST. HACIENDA HEIGHTS, CA 91745 1027690751	C8 SSW < 1/8 218 ft. 359 ft. Higher																													
LENNAR HOMES OF CALIFORNIA LLC 16234 FOLGER ST HACIENDA HEIGHTS, CA 91745 1027525587	C9 SSW < 1/8 218 ft. 359 ft. Higher																													
BUCCOLA MANUFACTURING INC 16213 E GALE AVE CITY OF INDUSTRY, CA 91745 S117309449	B10 WSW < 1/8 241 ft. 351 ft. Higher																													
CROWN CITY FURNITURE MFG 16213 E GALE AV INDUSTRY, CA 91744 1005775806	B11 WSW < 1/8 295 ft. 351 ft. Higher																						X							
ORBIS INDUSTRIES INC DBA DIATO 16205 WARD WAY CITY OF INDUSTRY, CA 91748 S106764900	D12 West < 1/8 348 ft. 345 ft. Lower																						X							

ADDITIONAL ENVIRONMENTAL RECORDS

Site	Map ID Direction Distance Distance ft. Elevation ft.	US BROWNFIELDS	WMUDS/SWAT	SWRCY	HAULERS	INDIAN ODI	DEBRIS REGION 9	ODI	IHS OPEN DUMPS	AOCONCERN	US HIST CDL	HIST Cal-Sites	SCH	CDL	CERS HAZ WASTE	Toxic Pits	US CDL	SWEEPS UST	HIST UST	CA FID UST	CERS TANKS	LIENS	LIENS 2	DEED	HMIRS	CHMIRS	LDS	MCS	SPILLS 90	RCRA NonGen / NLR
LENNAR HOMES OF CALIFORNIA LLC 16234 FOLGER ST. HACIENDA HEIGHTS, CA 91745 1027690751	C8 SSW < 1/8 218 ft. 359 ft. Higher																													X
LENNAR HOMES OF CALIFORNIA LLC 16234 FOLGER ST HACIENDA HEIGHTS, CA 91745 1027525587	C9 SSW < 1/8 218 ft. 359 ft. Higher																													X
BUCCOLA MANUFACTURING INC 16213 E GALE AVE CITY OF INDUSTRY, CA 91745 S117309449	B10 WSW < 1/8 241 ft. 351 ft. Higher																													
CROWN CITY FURNITURE MFG 16213 E GALE AV INDUSTRY, CA 91744 1005775806	B11 WSW < 1/8 295 ft. 351 ft. Higher																													
ORBIS INDUSTRIES INC DBA DIATO 16205 WARD WAY CITY OF INDUSTRY, CA 91748 S106764900	D12 West < 1/8 348 ft. 345 ft. Lower																													

Site	Map ID Direction Distance Distance ft. Elevation ft.	FUDS	DOD	SCRD DRYCLEANERS	US FIN ASSUR	EPA WATCH LIST	2020 COR ACTION	TSCA	TRIS	SSTS	ROD	RMP	RAATS	PRP	PADS	ICIS	FTTS	MLTS	COAL ASH DOE	COAL ASH EPA	PCB TRANSFORMER	RADINFO	HIST FTTS	DOT OPS	CONSENT	INDIAN RESERV	FUSRAP	UMTRA	LEAD SMELTERS	US AIRS	US MINES	ABANDONED MINES	MINES MRDS	FINDS	ECHO	UXO	DOCKET HWC	FUELS PROGRAM	PFAS NPL	PFAS FEDERAL SITES	PFAS TRIS	PFAS TSCA	PFAS RCRA MANIFEST
LENNAR HOMES OF CALIFORNIA LLC 16234 FOLGER ST. HACIENDA HEIGHTS, CA 91745 1027690751	C8 SSW < 1/8 218 ft. 359 ft. Higher	
LENNAR HOMES OF CALIFORNIA LLC 16234 FOLGER ST HACIENDA HEIGHTS, CA 91745 1027525587	C9 SSW < 1/8 218 ft. 359 ft. Higher	
BUCCOLA MANUFACTURING INC 16213 E GALE AVE CITY OF INDUSTRY, CA 91745 S117309449	B10 WSW < 1/8 241 ft. 351 ft. Higher	
CROWN CITY FURNITURE MFG 16213 E GALE AV INDUSTRY, CA 91744 1005775806	B11 WSW < 1/8 295 ft. 351 ft. Higher																																	X									
ORBIS INDUSTRIES INC DBA DIATO 16205 WARD WAY CITY OF INDUSTRY, CA 91748 S106764900	D12 West < 1/8 348 ft. 345 ft. Lower	

EXECUTIVE SUMMARY

TARGET PROPERTY ADDRESS

CITY OF INDUSTRY BESS
16253-16293 GALE AVENUE
CITY OF INDUSTRY, CA 91745
Elevation: 349 ft.
EDR Inquiry Number: 7731200.2s

SURROUNDING PROPERTY SEARCH RESULTS

STANDARD ENVIRONMENTAL RECORDS

Site	Map ID Direction Distance Distance ft. Elevation ft.	NPL	Proposed NPL	NPL LIENS	Delisted NPL	FEDERAL FACILITY	SEMS	SEMS-ARCHIVE	CORRACTS	RCRA-TSDF	RCRA-LQG	RCRA-SQG	RCRA-VSQG	LUCIS	US ENG CONTROLS	US INST CONTROLS	ERNS	RESPONSE	ENVIROSTOR	SWF/LF	LUST	INDIAN LUST	CPS-SLIC	FEMA UST	UST	AST	INDIAN UST	INDIAN VCP	VCP	BROWNFIELDS
KRALL CAST INC 16205 WARD WAY CITY OF INDUSTRY, CA 91745 1025867639	D13 West < 1/8 354 ft. 345 ft. Lower																													
DPS DIESEL PARTS & SERVICE 16205 WARD WAY CITY OF INDUSTRY, CA 91745 1028889296	D14 West < 1/8 354 ft. 345 ft. Lower																													
FUTURE HITECH PLANNING 16207 WARD WAY CITY OF INDUSTRY, CA 91745 1026820897	D15 West < 1/8 357 ft. 345 ft. Lower																													
L.V.I. - PAUL TAYLOR ENT. INC 16207 WARD WAY CITY OF INDUSTRY (CORPORATE NA, CA 91745 S106764876	D16 West < 1/8 357 ft. 345 ft. Lower																					X							
SCE- WALNUT SUBSTATION 16333 GALE AVE, E CITY OF INDUSTRY, CA 91746 S108418271	E17 SSE < 1/8 401 ft. 360 ft. Higher																				X									

ADDITIONAL ENVIRONMENTAL RECORDS

Site	Map ID	US BROWNFIELDS	WMUDS/SWAT	SWRCY	HAULERS	INDIAN ODI	DEBRIS REGION 9	ODI	IHS OPEN DUMPS	AOCONCERN	US HIST CDL	HIST Cal-Sites	SCH	CDL	CERS HAZ WASTE	Toxic Pits	US CDL	SWEEPS UST	HIST UST	CA FID UST	CERS TANKS	LIENS	LIENS 2	DEED	HMIRS	CHMIRS	LDS	MCS	SPILLS 90	RCRA NonGen / NLR	FUDS	DOD	SCRD DRYCLEANERS	US FIN ASSUR	EPA WATCH LIST	2020 COR ACTION	TSCA
KRALL CAST INC	D13																													X							
DPS DIESEL PARTS & SERVICE	D14																													X							
FUTURE HITECH PLANNING	D15																													X							
L.V.I. - PAUL TAYLOR ENT. INC	D16																																				
SCE- WALNUT SUBSTATION	E17																																				

Site	Map ID	TRIS	SSTS	ROD	RMP	RAATS	PRP	PADS	ICIS	FTTS	MLTS	COAL ASH DOE	COAL ASH EPA	PCB TRANSFORMER	RADINFO	HIST FTTS	DOT OPS	CONSENT	INDIAN RESERV	FUSRAP	UMTRA	LEAD SMELTERS	US AIRS	US MINES	ABANDONED MINES	MINES MRDS	FINDS	ECHO	UXO	DOCKET HWC	FUELS PROGRAM	PFAS NPL	PFAS FEDERAL SITES	PFAS TRIS	PFAS TSCA	PFAS RCRA MANIFEST
KRALL CAST INC	D13																																			
DPS DIESEL PARTS & SERVICE	D14																																			
FUTURE HITECH PLANNING	D15																																			
L.V.I. - PAUL TAYLOR ENT. INC	D16																																			
SCE- WALNUT SUBSTATION	E17																																			

EXECUTIVE SUMMARY

TARGET PROPERTY ADDRESS

CITY OF INDUSTRY BESS
16253-16293 GALE AVENUE
CITY OF INDUSTRY, CA 91745
Elevation: 349 ft.
EDR Inquiry Number: 7731200.2s

SURROUNDING PROPERTY SEARCH RESULTS

STANDARD ENVIRONMENTAL RECORDS

Site	Map ID Direction Distance Distance ft. Elevation ft.	NPL	Proposed NPL	NPL LIENS	Delisted NPL	FEDERAL FACILITY	SEMS	SEMS-ARCHIVE	CORRACTS	RCRA-TSDF	RCRA-LQG	RCRA-SQG	RCRA-VSQG	LUCIS	US ENG CONTROLS	US INST CONTROLS	ERNS	RESPONSE	ENVIROSTOR	SWF/LF	LUST	INDIAN LUST	CPS-SLIC	FEMA UST	UST	AST	INDIAN UST	INDIAN VCP	VCP	BROWNFIELDS
SOUTHERN CALIFORNIA EDISON 16333 E GALE AVE INDUSTRY, CA S101585487	E18 SSE < 1/8 401 ft. 360 ft. Higher																													
SOUTHERN CALIFORNIA EDISON WALNUT SUBSTATION 16333 GALE AVE CITY OF INDUSTRY, CA 91745 1012176382	E19 SSE < 1/8 429 ft. 360 ft. Higher										X																			
SOUTHERN CALIFORNIA EDISON 16333 GALE LA PUENTE, CA 91745 1007199631	E20 SSE < 1/8 429 ft. 360 ft. Higher										X																			
16333 E GALE AVE INDUSTRY, CA A100344596	E21 SSE < 1/8 429 ft. 360 ft. Higher																									X				
SCE WALNUT SUBSTATION 16333 GALE AVE INDUSTRY, CA 91745 S113010533	E22 SSE < 1/8 429 ft. 360 ft. Higher																													

ADDITIONAL ENVIRONMENTAL RECORDS

Site	Map ID	US BROWNFIELDS	WMUDS/SWAT	SWRCY	HAULERS	INDIAN ODI	DEBRIS REGION 9	ODI	IHS OPEN DUMPS	AOCONCERN	US HIST CDL	HIST Cal-Sites	SCH	CDL	CERS HAZ WASTE	Toxic Pits	US CDL	SWEEPS UST	HIST UST	CA FID UST	CERS TANKS	LIENS	LIENS 2	DEED	HMIRS	CHMIRS	LDS	MCS	SPILLS 90	RCRA NonGen / NLR	FUDS	DOD	SCRD DRYCLEANERS	US FIN ASSUR	EPA WATCH LIST	2020 COR ACTION	TSCA	TRIS	SSTS	ROD	RMP	RAATS	PRP	PADS	ICIS	FTTS	MLTS	COAL ASH DOE	COAL ASH EPA	PCB TRANSFORMER	RADINFO	HIST FTTS	DOT OPS	CONSENT	INDIAN RESERV	FUSRAP	UMTRA	LEAD SMELTERS	US AIRS	US MINES	ABANDONED MINES	MINES MRDS	FINDS	ECHO	UXO	DOCKET HWC	FUELS PROGRAM	PFAS NPL	PFAS FEDERAL SITES	PFAS TRIS	PFAS TSCA	PFAS RCRA MANIFEST
SOUTHERN CALIFORNIA EDISON	E18																	X		X	
SOUTHERN CALIFORNIA EDISON WALNUT SUBSTATION	E19	
SOUTHERN CALIFORNIA EDISON	E20	
16333 E GALE AVE	E21	
SCE WALNUT SUBSTATION	E22														X						X	

EXECUTIVE SUMMARY

TARGET PROPERTY ADDRESS

CITY OF INDUSTRY BESS
16253-16293 GALE AVENUE
CITY OF INDUSTRY, CA 91745
Elevation: 349 ft.
EDR Inquiry Number: 7731200.2s

SURROUNDING PROPERTY SEARCH RESULTS

STANDARD ENVIRONMENTAL RECORDS

Site	Map ID Direction Distance Distance ft. Elevation ft.	NPL	Proposed NPL	NPL LIENS	Delisted NPL	FEDERAL FACILITY	SEMS	SEMS-ARCHIVE	CORRACTS	RCRA-TSDF	RCRA-LQG	RCRA-SQG	RCRA-VSQG	LUCIS	US ENG CONTROLS	US INST CONTROLS	ERNS	RESPONSE	ENVIROSTOR	SWF/LF	LUST	INDIAN LUST	CPS-SLIC	FEMA UST	UST	AST	INDIAN UST	INDIAN VCP	VCP	BROWNFIELDS
WALNUT SUBSTATION 16333 E GALE AVE CITY OF INDUSTRY, CA 91744 S118416855	E23 SSE < 1/8 429 ft. 360 ft. Higher																									X				
SCE - WALNUT SUBSTATION 16333 GALE AVE HACIENDA HTS, CA 91745 U004049078	E24 SSE < 1/8 429 ft. 360 ft. Higher																								X					
SCE- WALNUT SUBSTATION 16333 GALE AVE, E CITY OF INDUSTRY, CA 91746 1029102733	25 SE 1/8-1/4 741 ft. 363 ft. Higher																													
PHILLIPS AEROSPACE 16125 E GALE AVE CITY OF INDUSTRY, CA 91745 1027072885	F26 West 1/8-1/4 747 ft. 348 ft. Lower																													
PMW MANUFACTURING 16119 E GALE AVE INDUSTRY, CA 91745 1028903192	F27 West 1/8-1/4 752 ft. 347 ft. Lower																													

ADDITIONAL ENVIRONMENTAL RECORDS

Site	Map ID	US BROWNFIELDS	WMUDS/SWAT	SWRCY	HAULERS	INDIAN ODI	DEBRIS REGION 9	ODI	IHS OPEN DUMPS	AOCONCERN	US HIST CDL	HIST Cal-Sites	SCH	CDL	CERS HAZ WASTE	Toxic Pits	US CDL	SWEEPS UST	HIST UST	CA FID UST	CERS TANKS	LIENS	LIENS 2	DEED	HMIRS	CHMIRS	LDS	MCS	SPILLS 90	RCRA NonGen / NLR
WALNUT SUBSTATION	E23																		X											
SCE - WALNUT SUBSTATION	E24																													
SCE- WALNUT SUBSTATION	25																													
PHILLIPS AEROSPACE	F26																													X
PMW MANUFACTURING	F27																													X

Site	Map ID	FUDS	DOD	SCRD DRYCLEANERS	US FIN ASSUR	EPA WATCH LIST	2020 COR ACTION	TSCA	TRIS	SSTS	ROD	RMP	RAATS	PRP	PADS	ICIS	FTTS	MLTS	COAL ASH DOE	COAL ASH EPA	PCB TRANSFORMER	RADINFO	HIST FTTS	DOT OPS	CONSENT	INDIAN RESERV	FUSRAP	UMTRA	LEAD SMELTERS	US AIRS	US MINES	ABANDONED MINES	MINES MRDS	FINDS	ECHO	UXO	DOCKET HWC	FUELS PROGRAM	PFAS NPL	PFAS FEDERAL SITES	PFAS TRIS	PFAS TSCA	PFAS RCRA MANIFEST
WALNUT SUBSTATION	E23	
SCE - WALNUT SUBSTATION	E24	
SCE- WALNUT SUBSTATION	25	
PHILLIPS AEROSPACE	F26	
PMW MANUFACTURING	F27	

EXECUTIVE SUMMARY

TARGET PROPERTY ADDRESS

CITY OF INDUSTRY BESS
16253-16293 GALE AVENUE
CITY OF INDUSTRY, CA 91745
Elevation: 349 ft.
EDR Inquiry Number: 7731200.2s

STANDARD ENVIRONMENTAL RECORDS

SURROUNDING PROPERTY SEARCH RESULTS Site	Map ID Direction Distance Distance ft. Elevation ft.	NPL	Proposed NPL	NPL LIENS	Delisted NPL	FEDERAL FACILITY	SEMS	SEMS-ARCHIVE	CORRACTS	RCRA-TSDF	RCRA-LQG	RCRA-SQG	RCRA-VSQG	LUCIS	US ENG CONTROLS	US INST CONTROLS	ERNS	RESPONSE	ENVIROSTOR	SWF/LF	LUST	INDIAN LUST	CPS-SLIC	FEMA UST	UST	AST	INDIAN UST	INDIAN VCP	VCP	BROWNFIELDS
PMW MANUFACTURING 16119 E GALE AVE INDUSTRY, CA 91745 S106764784	F28 West 1/8-1/4 752 ft. 347 ft. Lower																													
PHILLIPS MACHINE & WELDING 16119 E. GALE AVE CITY OF INDUSTRY, CA 91745 1026485918	F29 West 1/8-1/4 752 ft. 347 ft. Lower																													
PHILLIPS MACHINE & WELDING CO INC 16119 E GALE AVE CITY OF INDUSTRY, CA 91745 S123626246	F30 West 1/8-1/4 752 ft. 347 ft. Lower																					X							
PHILLIPS MACHINE & WELDING E GALE AVE CITY OF INDUSTRY, CA 91745 1026041660	F31 West 1/8-1/4 752 ft. 347 ft. Lower																													
SOUTHERN CALIFORNIA GAS CO 920 S STIMSON AVE CITY OF INDUSTRY, CA 91745 S103489158	G32 West 1/8-1/4 795 ft. 344 ft. Lower																													

ADDITIONAL ENVIRONMENTAL RECORDS

Site	Map ID	US BROWNFIELDS	WMUDS/SWAT	SWRCY	HAULERS	INDIAN ODI	DEBRIS REGION 9	ODI	IHS OPEN DUMPS	AOCONCERN	US HIST CDL	HIST Cal-Sites	SCH	CDL	CERS HAZ WASTE	Toxic Pits	US CDL	SWEEPS UST	HIST UST	CA FID UST	CERS TANKS	LIENS	LIENS 2	DEED	HMIRS	CHMIRS	LDS	MCS	SPILLS 90	RCRA NonGen / NLR	FUDS	DOD	SCRD DRYCLEANERS	US FIN ASSUR	EPA WATCH LIST	2020 COR ACTION	TSCA	TRIS	SSTS	ROD	RMP	RAATS	PRP	PADS	ICIS	FTTS	MLTS	COAL ASH DOE	COAL ASH EPA	PCB TRANSFORMER	RADINFO	HIST FTTS	DOT OPS	CONSENT	INDIAN RESERV	FUSRAP	UMTRA	LEAD SMELTERS	US AIRS	US MINES	ABANDONED MINES	MINES MRDS	FINDS	ECHO	UXO	DOCKET HWC	FUELS PROGRAM	PFAS NPL	PFAS FEDERAL SITES	PFAS TRIS	PFAS TSCA	PFAS RCRA MANIFEST
PMW MANUFACTURING	F28	
PHILLIPS MACHINE & WELDING	F29																													X	
PHILLIPS MACHINE & WELDING CO INC	F30	
PHILLIPS MACHINE & WELDING	F31																													X	
SOUTHERN CALIFORNIA GAS CO	G32																	X	

EXECUTIVE SUMMARY

TARGET PROPERTY ADDRESS

CITY OF INDUSTRY BESS
16253-16293 GALE AVENUE
CITY OF INDUSTRY, CA 91745
Elevation: 349 ft.
EDR Inquiry Number: 7731200.2s

SURROUNDING PROPERTY SEARCH RESULTS

STANDARD ENVIRONMENTAL RECORDS

Site	Map ID / Direction / Distance / Distance ft. / Elevation ft.	NPL	Proposed NPL	NPL LIENS	Delisted NPL	FEDERAL FACILITY	SEMS	SEMS-ARCHIVE	CORRACTS	RCRA-TSDF	RCRA-LQG	RCRA-SQG	RCRA-VSQG	LUCIS	US ENG CONTROLS	US INST CONTROLS	ERNS	RESPONSE	ENVIROSTOR	SWF/LF	LUST	INDIAN LUST	CPS-SLIC	FEMA UST	UST	AST	INDIAN UST	INDIAN VCP	VCP	BROWNFIELDS
SOUTHERN CALIFORNIA GAS CO 920 STIMSON AVE INDUSTRY, CA 91745 1000167605	G33 West 1/8-1/4 795 ft. 344 ft. Lower											X																		
SOUTHERN CALIFORNIA GAS COMPANY: INDUSTRY BASE 920 S STIMSON AVE INDUSTRY, CA 91745 1028182849	G34 West 1/8-1/4 795 ft. 344 ft. Lower																													
SOUTHERN CALIFORNIA GAS COMAPNY 920 STIMSON AVE, S HACIENDA HEIGHTS, CA 91745 1029109394	G35 West 1/8-1/4 795 ft. 344 ft. Lower																													
SOUTHERN CALIFORNIA GAS COMPANY: INDUSTRY BASE 920 S STIMSON AVE INDUSTRY, CA 91745 U004357543	G36 West 1/8-1/4 795 ft. 344 ft. Lower																							X						
SOUTHERN CALIFORNIA GAS COMAPNY 920 STIMSON AVE, S HACIENDA HEIGHTS, CA 91745 S108245158	G37 West 1/8-1/4 795 ft. 344 ft. Lower																			X										

ADDITIONAL ENVIRONMENTAL RECORDS

Map ID	US BROWNFIELDS	WMUDS/SWAT	SWRCY	HAULERS	INDIAN ODI	DEBRIS REGION 9	ODI	IHS OPEN DUMPS	AOCONCERN	US HIST CDL	HIST Cal-Sites	SCH	CDL	CERS HAZ WASTE	Toxic Pits	US CDL	SWEEPS UST	HIST UST	CA FID UST	CERS TANKS	LIENS	LIENS 2	DEED	HMIRS	CHMIRS	LDS	MCS	SPILLS 90	RCRA NonGen / NLR	FUDS	DOD	SCRD DRYCLEANERS	US FIN ASSUR	EPA WATCH LIST	2020 COR ACTION
G33																																			
G34																																			
G35																																			
G36																																			
G37																																			

Map ID	TSCA	TRIS	SSTS	ROD	RMP	RAATS	PRP	PADS	ICIS	FTTS	MLTS	COAL ASH DOE	COAL ASH EPA	PCB TRANSFORMER	RADINFO	HIST FTTS	DOT OPS	CONSENT	INDIAN RESERV	FUSRAP	UMTRA	LEAD SMELTERS	US AIRS	US MINES	ABANDONED MINES	MINES MRDS	FINDS	ECHO	UXO	DOCKET HWC	FUELS PROGRAM	PFAS NPL	PFAS FEDERAL SITES	PFAS TRIS	PFAS TSCA	PFAS RCRA MANIFEST
G33																											X									
G34																																				
G35																																				
G36																																				
G37																																				

EXECUTIVE SUMMARY

TARGET PROPERTY ADDRESS

CITY OF INDUSTRY BESS
16253-16293 GALE AVENUE
CITY OF INDUSTRY, CA 91745
Elevation: 349 ft.
EDR Inquiry Number: 7731200.2s

SURROUNDING PROPERTY SEARCH RESULTS

STANDARD ENVIRONMENTAL RECORDS

Site	Map ID Direction Distance Distance ft. Elevation ft.	NPL	Proposed NPL	NPL LIENS	Delisted NPL	FEDERAL FACILITY	SEMS	SEMS-ARCHIVE	CORRACTS	RCRA-TSDF	RCRA-LQG	RCRA-SQG	RCRA-VSQG	LUCIS	US ENG CONTROLS	US INST CONTROLS	ERNS	RESPONSE	ENVIROSTOR	SWF/LF	LUST	INDIAN LUST	CPS-SLIC	FEMA UST	UST	AST	INDIAN UST	INDIAN VCP	VCP	BROWNFIELDS
INDUSTRY 920 S STIMSON AVE CITY OF INDUSTRY, CA 91745 U001569694	G38 West 1/8-1/4 795 ft. 344 ft. Lower																													
SOUTHERN CALIFORNIA GAS CO 920 S STIMSON AVE HACIENDA HTS, CA 91745 U004344252	G39 West 1/8-1/4 795 ft. 344 ft. Lower																								X					
TOMASA SARABIA 16309 SHADYBEND DR HACIENDA HEIGHTS, CA 91745 1026823084	40 South 1/8-1/4 807 ft. 370 ft. Higher																													
SNAK KING 16150 E STEPHENS ST CITY OF INDUSTRY, CA 91745 1004677463	H41 NNE 1/8-1/4 970 ft. 337 ft. Lower											X																		
7-11 #23961 16107 GALE AVE INDUSTRY, CA 91745 S104160206	F42 West 1/8-1/4 984 ft. 346 ft. Lower																				X									

ADDITIONAL ENVIRONMENTAL RECORDS

Site	Map ID Direction Distance Distance ft. Elevation ft.	US BROWNFIELDS	WMUDS/SWAT	SWRCY	HAULERS	INDIAN ODI	DEBRIS REGION 9	ODI	IHS OPEN DUMPS	AOCONCERN	US HIST CDL	HIST Cal-Sites	SCH	CDL	CERS HAZ WASTE	Toxic Pits	US CDL	SWEEPS UST	HIST UST	CA FID UST	CERS TANKS	LIENS	LIENS 2	DEED	HMIRS	CHMIRS	LDS	MCS	SPILLS 90	RCRA NonGen / NLR	FUDS	DOD	SCRD DRYCLEANERS	US FIN ASSUR	EPA WATCH LIST	2020 COR ACTION	TSCA	TRIS	SSTS	ROD	RMP	RAATS	PRP	PADS	ICIS	FTTS	MLTS	COAL ASH DOE	COAL ASH EPA	PCB TRANSFORMER	RADINFO	HIST FTTS	DOT OPS	CONSENT	INDIAN RESERV	FUSRAP	UMTRA	LEAD SMELTERS	US AIRS	US MINES	ABANDONED MINES	MINES MRDS	FINDS	ECHO	UXO	DOCKET HWC	FUELS PROGRAM	PFAS NPL	PFAS FEDERAL SITES	PFAS TRIS	PFAS TSCA	PFAS RCRA MANIFEST
INDUSTRY 920 S STIMSON AVE CITY OF INDUSTRY, CA 91745 U001569694	G38 West 1/8-1/4 795 ft. 344 ft. Lower														X				X		X	
SOUTHERN CALIFORNIA GAS CO 920 S STIMSON AVE HACIENDA HTS, CA 91745 U004344252	G39 West 1/8-1/4 795 ft. 344 ft. Lower	
TOMASA SARABIA 16309 SHADYBEND DR HACIENDA HEIGHTS, CA 91745 1026823084	40 South 1/8-1/4 807 ft. 370 ft. Higher																													X	
SNAK KING 16150 E STEPHENS ST CITY OF INDUSTRY, CA 91745 1004677463	H41 NNE 1/8-1/4 970 ft. 337 ft. Lower	
7-11 #23961 16107 GALE AVE INDUSTRY, CA 91745 S104160206	F42 West 1/8-1/4 984 ft. 346 ft. Lower	

EXECUTIVE SUMMARY

TARGET PROPERTY ADDRESS

CITY OF INDUSTRY BESS
16253-16293 GALE AVENUE
CITY OF INDUSTRY, CA 91745
Elevation: 349 ft.
EDR Inquiry Number: 7731200.2s

SURROUNDING PROPERTY SEARCH RESULTS

STANDARD ENVIRONMENTAL RECORDS

Site	Map ID Direction Distance Distance ft. Elevation ft.	NPL	Proposed NPL	NPL LIENS	Delisted NPL	FEDERAL FACILITY	SEMS	SEMS-ARCHIVE	CORRACTS	RCRA-TSDF	RCRA-LQG	RCRA-SQG	RCRA-VSQG	LUCIS	US ENG CONTROLS	US INST CONTROLS	ERNS	RESPONSE	ENVIROSTOR	SWF/LF	LUST	INDIAN LUST	CPS-SLIC	FEMA UST	UST	AST	INDIAN UST	INDIAN VCP	VCP	BROWNFIELDS
SOUTHLAND CORP SS 23961 16107 GALE AVE LA PUENTE, CA 91745 S101583440	F43 West 1/8-1/4 984 ft. 346 ft. Lower																													
7-11 #23961 16107 GALE AVE INDUSTRY, CA 91745 1028912668	F44 West 1/8-1/4 984 ft. 346 ft. Lower																													
PHILLIP AND RHONDA GARRETTSON 1227 HINNEN AVENUE LA PUENTE, CA 91745 1027521189	I45 SSW 1/8-1/4 992 ft. 364 ft. Higher																													
PHILLIP OR RHONDA GARRETTSON 1227 HINNEN AVENUE LA PUENTE, CA 91745 1027521354	I46 SSW 1/8-1/4 992 ft. 364 ft. Higher																													
UNITED STATIONERS 918 S STIMSON AVE CITY OF INDUSTRY (CORPORATE NA, CA 91745 S103993342	J47 WNW 1/8-1/4 996 ft. 340 ft. Lower																													

ADDITIONAL ENVIRONMENTAL RECORDS

Map ID	US BROWNFIELDS	WMUDS/SWAT	SWRCY	HAULERS	INDIAN ODI	DEBRIS REGION 9	ODI	IHS OPEN DUMPS	AOCONCERN	US HIST CDL	HIST Cal-Sites	SCH	CDL	CERS HAZ WASTE	Toxic Pits	US CDL	SWEEPS UST	HIST UST	CA FID UST	CERS TANKS	LIENS	LIENS 2	DEED	HMIRS	CHMIRS	LDS	MCS	SPILLS 90	RCRA NonGen / NLR
F43																	X		X										
F44																													
I45																													X
I46																													X
J47																													

Map ID	FUDS	DOD	SCRD DRYCLEANERS	US FIN ASSUR	EPA WATCH LIST	2020 COR ACTION	TSCA	TRIS	SSTS	ROD	RMP	RAATS	PRP	PADS	ICIS	FTTS	MLTS	COAL ASH DOE	COAL ASH EPA	PCB TRANSFORMER	RADINFO	HIST FTTS	DOT OPS	CONSENT	INDIAN RESERV	FUSRAP	UMTRA	LEAD SMELTERS	US AIRS	US MINES	ABANDONED MINES	MINES MRDS	FINDS	ECHO	UXO	DOCKET HWC	FUELS PROGRAM	PFAS NPL	PFAS FEDERAL SITES	PFAS TRIS	PFAS TSCA	PFAS RCRA MANIFEST
F43	
F44	
I45	
I46	
J47	

EXECUTIVE SUMMARY

TARGET PROPERTY ADDRESS

CITY OF INDUSTRY BESS
16253-16293 GALE AVENUE
CITY OF INDUSTRY, CA 91745
Elevation: 349 ft.
EDR Inquiry Number: 7731200.2s

STANDARD ENVIRONMENTAL RECORDS

SURROUNDING PROPERTY SEARCH RESULTS Site	Map ID Direction Distance Distance ft. Elevation ft.	NPL	Proposed NPL	NPL LIENS	Delisted NPL	FEDERAL FACILITY	SEMS	SEMS-ARCHIVE	CORRACTS	RCRA-TSDF	RCRA-LQG	RCRA-SQG	RCRA-VSQG	LUCIS	US ENG CONTROLS	US INST CONTROLS	ERNS	RESPONSE	ENVIROSTOR	SWF/LF	LUST	INDIAN LUST	CPS-SLIC	FEMA UST	UST	AST	INDIAN UST	INDIAN VCP	VCP	BROWNFIELDS
CHALLENGER ENTERPRISES INC 918 S STIMSON AVE INDUSTRY, CA 91745 S124838649	J48 WNW 1/8-1/4 996 ft. 340 ft. Lower																						X							
7-ELEVEN STORE 23961 (2135) 16107 E GAIL AVE CITY OF INDUSTRY, CA 91745 U001569668	F49 West 1/8-1/4 1015 ft. 344 ft. Lower																													
SNAK KING CORPORATION 16150 E STEPHENS ST CITY OF INDUSTRY, CA 91745 S113746961	H50 North 1/8-1/4 1062 ft. 336 ft. Lower																													
RYDER TRUCK RENTAL, INC. 811 STIMSON AVE. S. INDUSTRY, CA 91765 1029100701	J51 NW 1/8-1/4 1070 ft. 338 ft. Lower																													
FIRE STATION 43 921 S STIMSON CITY OF INDUSTRY, CA 91744 U001569617	J52 WNW 1/8-1/4 1072 ft. 340 ft. Lower																													

ADDITIONAL ENVIRONMENTAL RECORDS

Site	Map ID	US BROWNFIELDS	WMUDS/SWAT	SWRCY	HAULERS	INDIAN ODI	DEBRIS REGION 9	ODI	IHS OPEN DUMPS	AOCONCERN	US HIST CDL	HIST Cal-Sites	SCH	CDL	CERS HAZ WASTE	Toxic Pits	US CDL	SWEEPS UST	HIST UST	CA FID UST	CERS TANKS	LIENS	LIENS 2	DEED	HMIRS	CHMIRS	LDS	MCS	SPILLS 90	RCRA NonGen / NLR	FUDS	DOD	SCRD DRYCLEANERS	US FIN ASSUR	EPA WATCH LIST	2020 COR ACTION
CHALLENGER ENTERPRISES INC	J48																																			
7-ELEVEN STORE 23961 (2135)	F49																		X																	
SNAK KING CORPORATION	H50														X						X															
RYDER TRUCK RENTAL, INC.	J51																																			
FIRE STATION 43	J52																		X																	

Site	Map ID	TSCA	TRIS	SSTS	ROD	RMP	RAATS	PRP	PADS	ICIS	FTTS	MLTS	COAL ASH DOE	COAL ASH EPA	PCB TRANSFORMER	RADINFO	HIST FTTS	DOT OPS	CONSENT	INDIAN RESERV	FUSRAP	UMTRA	LEAD SMELTERS	US AIRS	US MINES	ABANDONED MINES	MINES MRDS	FINDS	ECHO	UXO	DOCKET HWC	FUELS PROGRAM	PFAS NPL	PFAS FEDERAL SITES	PFAS TRIS	PFAS TSCA	PFAS RCRA MANIFEST
CHALLENGER ENTERPRISES INC	J48																																				
7-ELEVEN STORE 23961 (2135)	F49																																				
SNAK KING CORPORATION	H50																																				
RYDER TRUCK RENTAL, INC.	J51																																				
FIRE STATION 43	J52																																				

EXECUTIVE SUMMARY

TARGET PROPERTY ADDRESS

CITY OF INDUSTRY BESS
16253-16293 GALE AVENUE
CITY OF INDUSTRY, CA 91745
Elevation: 349 ft.
EDR Inquiry Number: 7731200.2s

STANDARD ENVIRONMENTAL RECORDS

SURROUNDING PROPERTY SEARCH RESULTS Site	Map ID Direction Distance Distance ft. Elevation ft.	NPL	Proposed NPL	NPL LIENS	Delisted NPL	FEDERAL FACILITY	SEMS	SEMS-ARCHIVE	CORRACTS	RCRA-TSDF	RCRA-LQG	RCRA-SQG	RCRA-VSQG	LUCIS	US ENG CONTROLS	US INST CONTROLS	ERNS	RESPONSE	ENVIROSTOR	SWF/LF	LUST	INDIAN LUST	CPS-SLIC	FEMA UST	UST	AST	INDIAN UST	INDIAN VCP	VCP	BROWNFIELDS
RYDER TRUCK RENTAL-0923 811 STIMSON CITY OF INDUSTRY, CA 91745 U001569704	K53 NW 1/8-1/4 1080 ft. 336 ft. Lower																													
SOUTHERN PACIFIC/CITY OF IND. 650 STIMSON AVE INDUSTRY, CA 91745 1029109513	L54 NNW 1/8-1/4 1087 ft. 333 ft. Lower																													
SOUTHERN PACIFIC/CITY OF IND. 650 STIMSON AVE INDUSTRY, CA 91745 S101296415	L55 NNW 1/8-1/4 1087 ft. 333 ft. Lower																				X									
SOUTHERN PACIFIC TRANS CO 650 S STIMSON AVE CITY OF INDUSTRY, CA 91745 S101582895	L56 NNW 1/8-1/4 1087 ft. 333 ft. Lower																													
PARSEC, INC. 650 S STIMSON AVE CITY OF INDUSTRY, CA 91745 1024793389	L57 NNW 1/8-1/4 1087 ft. 333 ft. Lower																													

ADDITIONAL ENVIRONMENTAL RECORDS

Site	Map ID	US BROWNFIELDS	WMUDS/SWAT	SWRCY	HAULERS	INDIAN ODI	DEBRIS REGION 9	ODI	IHS OPEN DUMPS	AOCONCERN	US HIST CDL	HIST Cal-Sites	SCH	CDL	CERS HAZ WASTE	Toxic Pits	US CDL	SWEEPS UST	HIST UST	CA FID UST	CERS TANKS	LIENS	LIENS 2	DEED	HMIRS	CHMIRS	LDS	MCS	SPILLS 90	RCRA NonGen / NLR	FUDS	DOD	SCRD DRYCLEANERS	US FIN ASSUR	EPA WATCH LIST	2020 COR ACTION	TSCA	TRIS	SSTS	ROD	RMP	RAATS	PRP	PADS	ICIS	FTTS	MLTS	COAL ASH DOE	COAL ASH EPA	PCB TRANSFORMER	RADINFO	HIST FTTS	DOT OPS	CONSENT	INDIAN RESERV	FUSRAP	UMTRA	LEAD SMELTERS	US AIRS	US MINES	ABANDONED MINES	MINES MRDS	FINDS	ECHO	UXO	DOCKET HWC	FUELS PROGRAM	PFAS NPL	PFAS FEDERAL SITES	PFAS TRIS	PFAS TSCA	PFAS RCRA MANIFEST
RYDER TRUCK RENTAL-0923	K53																		X	
SOUTHERN PACIFIC/CITY OF IND.	L54	
SOUTHERN PACIFIC/CITY OF IND.	L55	
SOUTHERN PACIFIC TRANS CO	L56																	X		X	
PARSEC, INC.	L57																													X	

EXECUTIVE SUMMARY

TARGET PROPERTY ADDRESS

CITY OF INDUSTRY BESS
16253-16293 GALE AVENUE
CITY OF INDUSTRY, CA 91745
Elevation: 349 ft.
EDR Inquiry Number: 7731200.2s

SURROUNDING PROPERTY SEARCH RESULTS

STANDARD ENVIRONMENTAL RECORDS

Site	Map ID Direction Distance Distance ft. Elevation ft.	NPL	Proposed NPL	NPL LIENS	Delisted NPL	FEDERAL FACILITY	SEMS	SEMS-ARCHIVE	CORRACTS	RCRA-TSDF	RCRA-LQG	RCRA-SQG	RCRA-VSQG	LUCIS	US ENG CONTROLS	US INST CONTROLS	ERNS	RESPONSE	ENVIROSTOR	SWF/LF	LUST	INDIAN LUST	CPS-SLIC	FEMA UST	UST	AST	INDIAN UST	INDIAN VCP	VCP	BROWNFIELDS
811 S STIMSON AVE INDUSTRY, CA A100345361	K58 NW 1/8-1/4 1091 ft. 336 ft. Lower																									X				
RYDER TRUCK RENTAL INC 811 S STIMSON AVE CITY OF INDUSTRY, CA 91745 S106931677	K59 NW 1/8-1/4 1091 ft. 336 ft. Lower																													
RYDER TRUCK RENTAL (CITY OF INDUSTRY) 811 SOUTH STIMSON AVENUE CITY OF INDUSTRY, CA 91745 1027216374	K60 NW 1/8-1/4 1091 ft. 336 ft. Lower																													
RYDER TRANSPORTATION RENTAL 811 S STIMSON AVE CITY OF INDUSTRY, CA 91745 1024786293	K61 NW 1/8-1/4 1091 ft. 336 ft. Lower																													
RYDER TRUCK RENTAL, INC. 811 STIMSON AVE. CITY OF INDUSTRY, CA 91745 S106764936	K62 NW 1/8-1/4 1091 ft. 336 ft. Lower																						X							

ADDITIONAL ENVIRONMENTAL RECORDS

Map ID	US BROWNFIELDS	WMUDS/SWAT	SWRCY	HAULERS	INDIAN ODI	DEBRIS REGION 9	ODI	IHS OPEN DUMPS	AOCONCERN	US HIST CDL	HIST Cal-Sites	SCH	CDL	CERS HAZ WASTE	Toxic Pits	US CDL	SWEEPS UST	HIST UST	CA FID UST	CERS TANKS	LIENS	LIENS 2	DEED	HMIRS	CHMIRS	LDS	MCS	SPILLS 90	RCRA NonGen / NLR
K58																													
K59														X			X			X									
K60																													X
K61																													X
K62																													

Map ID	FUDS	DOD	SCRD DRYCLEANERS	US FIN ASSUR	EPA WATCH LIST	2020 COR ACTION	TSCA	TRIS	SSTS	ROD	RMP	RAATS	PRP	PADS	ICIS	FTTS	MLTS	COAL ASH DOE	COAL ASH EPA	PCB TRANSFORMER	RADINFO	HIST FTTS	DOT OPS	CONSENT	INDIAN RESERV	FUSRAP	UMTRA	LEAD SMELTERS	US AIRS	US MINES	ABANDONED MINES	MINES MRDS	FINDS	ECHO	UXO	DOCKET HWC	FUELS PROGRAM	PFAS NPL	PFAS FEDERAL SITES	PFAS TRIS	PFAS TSCA	PFAS RCRA MANIFEST
K58	
K59	
K60	
K61	
K62	

EXECUTIVE SUMMARY

TARGET PROPERTY ADDRESS

CITY OF INDUSTRY BESS
16253-16293 GALE AVENUE
CITY OF INDUSTRY, CA 91745
Elevation: 349 ft.
EDR Inquiry Number: 7731200.2s

SURROUNDING PROPERTY SEARCH RESULTS

STANDARD ENVIRONMENTAL RECORDS

Site	Map ID / Direction / Distance / Distance ft. / Elevation ft.	NPL	Proposed NPL	NPL LIENS	Delisted NPL	FEDERAL FACILITY	SEMS	SEMS-ARCHIVE	CORRACTS	RCRA-TSDF	RCRA-LQG	RCRA-SQG	RCRA-VSQG	LUCIS	US ENG CONTROLS	US INST CONTROLS	ERNS	RESPONSE	ENVIROSTOR	SWF/LF	LUST	INDIAN LUST	CPS-SLIC	FEMA UST	UST	AST	INDIAN UST	INDIAN VCP	VCP	BROWNFIELDS
RYDER TRUCK RENTAL #0923 811 S STIMSON AVE INDUSTRY, CA 91745 A100424028	K63 NW 1/8-1/4 1091 ft. 336 ft. Lower																									X				
RYDER TRUCK RENTAL INC 811 S STIMSON AVE HACIENDA HTS, CA 91745 U004344019	K64 NW 1/8-1/4 1091 ft. 336 ft. Lower																								X					
RYDER TRUCK RENTAL 811 STIMSON AVE S INDUSTRY, CA 91745 1029100743	K65 NW 1/8-1/4 1091 ft. 336 ft. Lower																													
RYDER TRUCK RENTAL #0923 811 S STIMSON AVE INDUSTRY, CA 91745 U004357544	K66 NW 1/8-1/4 1091 ft. 336 ft. Lower																								X					
RYDER TRUCK RENTAL #0923 811 S STIMSON AVE INDUSTRY, CA 91745 1028187712	K67 NW 1/8-1/4 1091 ft. 336 ft. Lower																													

ADDITIONAL ENVIRONMENTAL RECORDS

Site	Map ID / Direction / Distance / Distance ft. / Elevation ft.	US BROWNFIELDS	WMUDS/SWAT	SWRCY	HAULERS	INDIAN ODI	DEBRIS REGION 9	ODI	IHS OPEN DUMPS	AOCONCERN	US HIST CDL	HIST Cal-Sites	SCH	CDL	CERS HAZ WASTE	Toxic Pits	US CDL	SWEEPS UST	HIST UST	CA FID UST	CERS TANKS	LIENS	LIENS 2	DEED	HMIRS	CHMIRS	LDS	MCS	SPILLS 90	RCRA NonGen / NLR	FUDS	DOD	SCRD DRYCLEANERS	US FIN ASSUR	EPA WATCH LIST	2020 COR ACTION	TSCA	TRIS	SSTS	ROD	RMP	RAATS	PRP	PADS	ICIS	FTTS	MLTS	COAL ASH DOE	COAL ASH EPA	PCB TRANSFORMER	RADINFO	HIST FTTS	DOT OPS	CONSENT	INDIAN RESERV	FUSRAP	UMTRA	LEAD SMELTERS	US AIRS	US MINES	ABANDONED MINES	MINES MRDS	FINDS	ECHO	UXO	DOCKET HWC	FUELS PROGRAM	PFAS NPL	PFAS FEDERAL SITES	PFAS TRIS	PFAS TSCA	PFAS RCRA MANIFEST
RYDER TRUCK RENTAL #0923 811 S STIMSON AVE INDUSTRY, CA 91745 A100424028	K63 NW 1/8-1/4 1091 ft. 336 ft. Lower	
RYDER TRUCK RENTAL INC 811 S STIMSON AVE HACIENDA HTS, CA 91745 U004344019	K64 NW 1/8-1/4 1091 ft. 336 ft. Lower	
RYDER TRUCK RENTAL 811 STIMSON AVE S INDUSTRY, CA 91745 1029100743	K65 NW 1/8-1/4 1091 ft. 336 ft. Lower	
RYDER TRUCK RENTAL #0923 811 S STIMSON AVE INDUSTRY, CA 91745 U004357544	K66 NW 1/8-1/4 1091 ft. 336 ft. Lower	
RYDER TRUCK RENTAL #0923 811 S STIMSON AVE INDUSTRY, CA 91745 1028187712	K67 NW 1/8-1/4 1091 ft. 336 ft. Lower	

EXECUTIVE SUMMARY

TARGET PROPERTY ADDRESS

CITY OF INDUSTRY BESS
16253-16293 GALE AVENUE
CITY OF INDUSTRY, CA 91745
Elevation: 349 ft.
EDR Inquiry Number: 7731200.2s

STANDARD ENVIRONMENTAL RECORDS

SURROUNDING PROPERTY SEARCH RESULTS Site	Map ID Direction Distance Distance ft. Elevation ft.	NPL	Proposed NPL	NPL LIENS	Delisted NPL	FEDERAL FACILITY	SEMS	SEMS-ARCHIVE	CORRACTS	RCRA-TSDF	RCRA-LQG	RCRA-SQG	RCRA-VSQG	LUCIS	US ENG CONTROLS	US INST CONTROLS	ERNS	RESPONSE	ENVIROSTOR	SWF/LF	LUST	INDIAN LUST	CPS-SLIC	FEMA UST	UST	AST	INDIAN UST	INDIAN VCP	VCP	BROWNFIELDS
RYDER TRUCK RENTAL 811 STIMSON AVE S INDUSTRY, CA 91745 S101296416	K68 NW 1/8-1/4 1091 ft. 336 ft. Lower																				X									
LA COUNTY FIRE STATION #043 921 STIMSON AVE S INDUSTRY, CA 91745 S102432406	J69 WNW 1/8-1/4 1125 ft. 341 ft. Lower																				X									
LOS ANGELES COUNTY FIRE DEPARTMENT - FS 043 921 S STIMSON AVE-STATION 43 INDUSTRY, CA 91745 1024791792	J70 WNW 1/8-1/4 1125 ft. 341 ft. Lower																													
LA COUNTY FIRE STATION #043 921 STIMSON AVE S INDUSTRY, CA 91745 1029013061	J71 WNW 1/8-1/4 1125 ft. 341 ft. Lower																													
LA CO FD FIRE STA #043 921 S STIMSON AVE INDUSTRY, CA 91745 S102057122	J72 WNW 1/8-1/4 1125 ft. 341 ft. Lower																													

ADDITIONAL ENVIRONMENTAL RECORDS

Site	Map ID Direction Distance Distance ft. Elevation ft.	US BROWNFIELDS	WMUDS/SWAT	SWRCY	HAULERS	INDIAN ODI	DEBRIS REGION 9	ODI	IHS OPEN DUMPS	AOCONCERN	US HIST CDL	HIST Cal-Sites	SCH	CDL	CERS HAZ WASTE	Toxic Pits	US CDL	SWEEPS UST	HIST UST	CA FID UST	CERS TANKS	LIENS	LIENS 2	DEED	HMIRS	CHMIRS	LDS	MCS	SPILLS 90	RCRA NonGen / NLR	FUDS	DOD	SCRD DRYCLEANERS	US FIN ASSUR	EPA WATCH LIST	2020 COR ACTION	TSCA	TRIS	SSTS	ROD	RMP	RAATS	PRP	PADS	ICIS	FTTS	MLTS	COAL ASH DOE	COAL ASH EPA	PCB TRANSFORMER	RADINFO	HIST FTTS	DOT OPS	CONSENT	INDIAN RESERV	FUSRAP	UMTRA	LEAD SMELTERS	US AIRS	US MINES	ABANDONED MINES	MINES MRDS	FINDS	ECHO	UXO	DOCKET HWC	FUELS PROGRAM	PFAS NPL	PFAS FEDERAL SITES	PFAS TRIS	PFAS TSCA	PFAS RCRA MANIFEST
RYDER TRUCK RENTAL 811 STIMSON AVE S INDUSTRY, CA 91745 S101296416	K68 NW 1/8-1/4 1091 ft. 336 ft. Lower	
LA COUNTY FIRE STATION #043 921 STIMSON AVE S INDUSTRY, CA 91745 S102432406	J69 WNW 1/8-1/4 1125 ft. 341 ft. Lower	
LOS ANGELES COUNTY FIRE DEPARTMENT - FS 043 921 S STIMSON AVE-STATION 43 INDUSTRY, CA 91745 1024791792	J70 WNW 1/8-1/4 1125 ft. 341 ft. Lower																													X	
LA COUNTY FIRE STATION #043 921 STIMSON AVE S INDUSTRY, CA 91745 1029013061	J71 WNW 1/8-1/4 1125 ft. 341 ft. Lower	
LA CO FD FIRE STA #043 921 S STIMSON AVE INDUSTRY, CA 91745 S102057122	J72 WNW 1/8-1/4 1125 ft. 341 ft. Lower														X			X	

EXECUTIVE SUMMARY

TARGET PROPERTY ADDRESS

CITY OF INDUSTRY BESS
16253-16293 GALE AVENUE
CITY OF INDUSTRY, CA 91745
Elevation: 349 ft.
EDR Inquiry Number: 7731200.2s

STANDARD ENVIRONMENTAL RECORDS

SURROUNDING PROPERTY SEARCH RESULTS Site	Map ID Direction Distance Distance ft. Elevation ft.	NPL	Proposed NPL	NPL LIENS	Delisted NPL	FEDERAL FACILITY	SEMS	SEMS-ARCHIVE	CORRACTS	RCRA-TSDF	RCRA-LQG	RCRA-SQG	RCRA-VSQG	LUCIS	US ENG CONTROLS	US INST CONTROLS	ERNS	RESPONSE	ENVIROSTOR	SWF/LF	LUST	INDIAN LUST	CPS-SLIC	FEMA UST	UST	AST	INDIAN UST	INDIAN VCP	VCP	BROWNFIELDS
SO-CAL AIRGAS 81038111 ALONDRA BLVD E. PARAMOUNT, CA 90723 S105025527	M73 WNW 1/8-1/4 1128 ft. 342 ft. Lower																													
M.G. INDUSTRIES 999 STIMSON AVE. CITY OF INDUSTRY, CA 91745 S106764884	M74 WNW 1/8-1/4 1128 ft. 342 ft. Lower																						X							
SO-CAL AIRGAS 999 S. STIMSON AVE. CITY OF INDUSTRY, CA 91745 S126421131	M75 WNW 1/8-1/4 1128 ft. 342 ft. Lower																						X							
P T HUTCHINS LTD 901 S STIMSON AVE INDUSTRY, CA 91745 A100423063	J76 WNW 1/8-1/4 1128 ft. 340 ft. Lower																									X				
P T HUTCHINS COMPANY 901 S STIMSON AVE CITY OF INDUSTRY, CA 91745 1025881469	J77 WNW 1/8-1/4 1128 ft. 340 ft. Lower																													

ADDITIONAL ENVIRONMENTAL RECORDS

Site	Map ID	US BROWNFIELDS	WMUDS/SWAT	SWRCY	HAULERS	INDIAN ODI	DEBRIS REGION 9	ODI	IHS OPEN DUMPS	AOCONCERN	US HIST CDL	HIST Cal-Sites	SCH	CDL	CERS HAZ WASTE	Toxic Pits	US CDL	SWEEPS UST	HIST UST	CA FID UST	CERS TANKS	LIENS	LIENS 2	DEED	HMIRS	CHMIRS	LDS	MCS	SPILLS 90	RCRA NonGen / NLR
SO-CAL AIRGAS	M73																													
M.G. INDUSTRIES	M74																													
SO-CAL AIRGAS	M75																													
P T HUTCHINS LTD	J76																													
P T HUTCHINS COMPANY	J77																													X

Site	Map ID	FUDS	DOD	SCRD DRYCLEANERS	US FIN ASSUR	EPA WATCH LIST	2020 COR ACTION	TSCA	TRIS	SSTS	ROD	RMP	RAATS	PRP	PADS	ICIS	FTTS	MLTS	COAL ASH DOE	COAL ASH EPA	PCB TRANSFORMER	RADINFO	HIST FTTS	DOT OPS	CONSENT	INDIAN RESERV	FUSRAP	UMTRA	LEAD SMELTERS	US AIRS	US MINES	ABANDONED MINES	MINES MRDS	FINDS	ECHO	UXO	DOCKET HWC	FUELS PROGRAM	PFAS NPL	PFAS FEDERAL SITES	PFAS TRIS	PFAS TSCA	PFAS RCRA MANIFEST
SO-CAL AIRGAS	M73	
M.G. INDUSTRIES	M74	
SO-CAL AIRGAS	M75	
P T HUTCHINS LTD	J76	
P T HUTCHINS COMPANY	J77	

EXECUTIVE SUMMARY

TARGET PROPERTY ADDRESS

CITY OF INDUSTRY BESS
16253-16293 GALE AVENUE
CITY OF INDUSTRY, CA 91745
Elevation: 349 ft.
EDR Inquiry Number: 7731200.2s

SURROUNDING PROPERTY SEARCH RESULTS

STANDARD ENVIRONMENTAL RECORDS

Site	Map ID Direction Distance Distance ft. Elevation ft.	NPL	Proposed NPL	NPL LIENS	Delisted NPL	FEDERAL FACILITY	SEMS	SEMS-ARCHIVE	CORRACTS	RCRA-TSDF	RCRA-LQG	RCRA-SQG	RCRA-VSQG	LUCIS	US ENG CONTROLS	US INST CONTROLS	ERNS	RESPONSE	ENVIROSTOR	SWF/LF	LUST	INDIAN LUST	CPS-SLIC	FEMA UST	UST	AST	INDIAN UST	INDIAN VCP	VCP	BROWNFIELDS
P T HUTCHINS COMPANY 901 S STIMSON AVE CITY OF INDUSTRY, CA 91745 1016148105	J78 WNW 1/8-1/4 1128 ft. 340 ft. Lower											X																		
PT HUTCHINS CO 901 S STIMSON AVE CITY OF INDUSTRY, CA 91745 S117311945	J79 WNW 1/8-1/4 1128 ft. 340 ft. Lower																						X							
CARDINAL POWDER COATINGS 901 S STIMSON AVE CITY OF INDUSTRY (CORPORATE NA, CA 91745 S106764785	J80 WNW 1/8-1/4 1128 ft. 340 ft. Lower																													
SHANT KAB 16327 DENLEY ST LA PUENTE, CA 91745 1027214763	N81 South 1/8-1/4 1131 ft. 376 ft. Higher																													
INDUSTRY DEBURRING, INC. 715 STIMSON AVE CITY OF INDUSTRY (CORPORATE NA, CA 91745 S106764860	K82 NW 1/8-1/4 1170 ft. 334 ft. Lower																						X							

ADDITIONAL ENVIRONMENTAL RECORDS

Site	Map ID	US BROWNFIELDS	WMUDS/SWAT	SWRCY	HAULERS	INDIAN ODI	DEBRIS REGION 9	ODI	IHS OPEN DUMPS	AOCONCERN	US HIST CDL	HIST Cal-Sites	SCH	CDL	CERS HAZ WASTE	Toxic Pits	US CDL	SWEEPS UST	HIST UST	CA FID UST	CERS TANKS	LIENS	LIENS 2	DEED	HMIRS	CHMIRS	LDS	MCS	SPILLS 90	RCRA NonGen / NLR	FUDS	DOD	SCRD DRYCLEANERS	US FIN ASSUR	EPA WATCH LIST	2020 COR ACTION	TSCA	TRIS	SSTS	ROD	RMP	RAATS	PRP	PADS	ICIS	FTTS	MLTS	COAL ASH DOE	COAL ASH EPA	PCB TRANSFORMER	RADINFO	HIST FTTS	DOT OPS	CONSENT	INDIAN RESERV	FUSRAP	UMTRA	LEAD SMELTERS	US AIRS	US MINES	ABANDONED MINES	MINES MRDS	FINDS	ECHO	UXO	DOCKET HWC	FUELS PROGRAM	PFAS NPL	PFAS FEDERAL SITES	PFAS TRIS	PFAS TSCA	PFAS RCRA MANIFEST
P T HUTCHINS COMPANY	J78	X	X								
PT HUTCHINS CO	J79	
CARDINAL POWDER COATINGS	J80	
SHANT KAB	N81																												X	
INDUSTRY DEBURRING, INC.	K82	

EXECUTIVE SUMMARY

TARGET PROPERTY ADDRESS

CITY OF INDUSTRY BESS
16253-16293 GALE AVENUE
CITY OF INDUSTRY, CA 91745
Elevation: 349 ft.
EDR Inquiry Number: 7731200.2s

SURROUNDING PROPERTY SEARCH RESULTS

STANDARD ENVIRONMENTAL RECORDS

Site	Map ID Direction Distance Distance ft. Elevation ft.	NPL	Proposed NPL	NPL LIENS	Delisted NPL	FEDERAL FACILITY	SEMS	SEMS-ARCHIVE	CORRACTS	RCRA-TSDF	RCRA-LQG	RCRA-SQG	RCRA-VSQG	LUCIS	US ENG CONTROLS	US INST CONTROLS	ERNS	RESPONSE	ENVIROSTOR	SWF/LF	LUST	INDIAN LUST	CPS-SLIC	FEMA UST	UST	AST	INDIAN UST	INDIAN VCP	VCP	BROWNFIELDS
PERFECTA UV FINISHING 715 S. STIMSON AVE. CITY OF INDUSTRY, CA 91745 1026722781	K83 NW 1/8-1/4 1170 ft. 334 ft. Lower																													
GUANG SONG HU 16314 DENLEY ST. LA PUENTE, CA 91745 1026468249	N84 South 1/8-1/4 1177 ft. 376 ft. Higher																													
HRL INC CITY OF INDUSTRY, CA 1027369381	L85 NNW 1/8-1/4 1183 ft. 323 ft. Lower																													
LANSCO DIE CASTING 711 S STIMSON AVE CITY OF INDUSTRY, CA 91745 U001569699	K86 NW 1/8-1/4 1188 ft. 334 ft. Lower																													
LANSCO DIE CASTING, INC. 711 S. STIMSON AVENUE CITY OF INDUSTRY, CA 91745 S118757410	K87 NW 1/8-1/4 1188 ft. 334 ft. Lower																		X											

ADDITIONAL ENVIRONMENTAL RECORDS

Site	Map ID	US BROWNFIELDS	WMUDS/SWAT	SWRCY	HAULERS	INDIAN ODI	DEBRIS REGION 9	ODI	IHS OPEN DUMPS	AOCONCERN	US HIST CDL	HIST Cal-Sites	SCH	CDL	CERS HAZ WASTE	Toxic Pits	US CDL	SWEEPS UST	HIST UST	CA FID UST	CERS TANKS	LIENS	LIENS 2	DEED	HMIRS	CHMIRS	LDS	MCS	SPILLS 90	RCRA NonGen / NLR
PERFECTA UV FINISHING	K83																													X
GUANG SONG HU	N84																													X
HRL INC	L85																													
LANSCO DIE CASTING	K86																		X											
LANSCO DIE CASTING, INC.	K87																													

Site	Map ID	FUDS	DOD	SCRD DRYCLEANERS	US FIN ASSUR	EPA WATCH LIST	2020 COR ACTION	TSCA	TRIS	SSTS	ROD	RMP	RAATS	PRP	PADS	ICIS	FTTS	MLTS	COAL ASH DOE	COAL ASH EPA	PCB TRANSFORMER	RADINFO	HIST FTTS	DOT OPS	CONSENT	INDIAN RESERV	FUSRAP	UMTRA	LEAD SMELTERS	US AIRS	US MINES	ABANDONED MINES	MINES MRDS	FINDS	ECHO	UXO	DOCKET HWC	FUELS PROGRAM	PFAS NPL	PFAS FEDERAL SITES	PFAS TRIS	PFAS TSCA	PFAS RCRA MANIFEST
PERFECTA UV FINISHING	K83	
GUANG SONG HU	N84	
HRL INC	L85	
LANSCO DIE CASTING	K86	
LANSCO DIE CASTING, INC.	K87	

EXECUTIVE SUMMARY

TARGET PROPERTY ADDRESS

CITY OF INDUSTRY BESS
16253-16293 GALE AVENUE
CITY OF INDUSTRY, CA 91745
Elevation: 349 ft.
EDR Inquiry Number: 7731200.2s

SURROUNDING PROPERTY SEARCH RESULTS

STANDARD ENVIRONMENTAL RECORDS

Site	Map ID Direction Distance Distance ft. Elevation ft.	NPL	Proposed NPL	NPL LIENS	Delisted NPL	FEDERAL FACILITY	SEMS	SEMS-ARCHIVE	CORRACTS	RCRA-TSDF	RCRA-LQG	RCRA-SQG	RCRA-VSQG	LUCIS	US ENG CONTROLS	US INST CONTROLS	ERNS	RESPONSE	ENVIROSTOR	SWF/LF	LUST	INDIAN LUST	CPS-SLIC	FEMA UST	UST	AST	INDIAN UST	INDIAN VCP	VCP	BROWNFIELDS
LANSCO DIE CASTING INC 711 S STINSON AVE CITY OF INDUSTRY, CA 91745 1000378320	K88 NW 1/8-1/4 1188 ft. 334 ft. Lower											X																		
TRIVIEW GLASS 711 S STIMSON AVE CITY OF INDUSTRY, CA 91745 1024850307	K89 NW 1/8-1/4 1188 ft. 334 ft. Lower																													
LEGGETT & PLATT INC 16040 STEPHENS ST CITY OF INDUSTRY, CA 91745 1024818058	O90 North 1/8-1/4 1204 ft. 335 ft. Lower																													
J.P. STEVENS & COMPANY, INC. 16040 STEPHENS ST CITY OF INDUSTRY (CORPORATE NA, CA 91745 S106764865	O91 North 1/8-1/4 1204 ft. 335 ft. Lower																													
J.P. STEVENS & COMPANY, INC. 16040 STEPHENS ST. CITY OF INDUSTRY, CA 91745 S113149485	O92 North 1/8-1/4 1204 ft. 335 ft. Lower																						X							

ADDITIONAL ENVIRONMENTAL RECORDS

Map ID	US BROWNFIELDS	WMUDS/SWAT	SWRCY	HAULERS	INDIAN ODI	DEBRIS REGION 9	ODI	IHS OPEN DUMPS	AOCONCERN	US HIST CDL	HIST Cal-Sites	SCH	CDL	CERS HAZ WASTE	Toxic Pits	US CDL	SWEEPS UST	HIST UST	CA FID UST	CERS TANKS	LIENS	LIENS 2	DEED	HMIRS	CHMIRS	LDS	MCS	SPILLS 90	RCRA NonGen / NLR	FUDS	DOD	SCRD DRYCLEANERS	US FIN ASSUR	EPA WATCH LIST	2020 COR ACTION
K88														X																					
K89																													X						
O90																													X						
O91																																			
O92																																			

Map ID	TSCA	TRIS	SSTS	ROD	RMP	RAATS	PRP	PADS	ICIS	FTTS	MLTS	COAL ASH DOE	COAL ASH EPA	PCB TRANSFORMER	RADINFO	HIST FTTS	DOT OPS	CONSENT	INDIAN RESERV	FUSRAP	UMTRA	LEAD SMELTERS	US AIRS	US MINES	ABANDONED MINES	MINES MRDS	FINDS	ECHO	UXO	DOCKET HWC	FUELS PROGRAM	PFAS NPL	PFAS FEDERAL SITES	PFAS TRIS	PFAS TSCA	PFAS RCRA MANIFEST
K88																																				
K89																																				
O90																																				
O91																																				
O92																																				

EXECUTIVE SUMMARY

TARGET PROPERTY ADDRESS

CITY OF INDUSTRY BESS
16253-16293 GALE AVENUE
CITY OF INDUSTRY, CA 91745
Elevation: 349 ft.
EDR Inquiry Number: 7731200.2s

SURROUNDING PROPERTY SEARCH RESULTS

STANDARD ENVIRONMENTAL RECORDS

Site	Map ID Direction Distance Distance ft. Elevation ft.	NPL	Proposed NPL	NPL LIENS	Delisted NPL	FEDERAL FACILITY	SEMS	SEMS-ARCHIVE	CORRACTS	RCRA-TSDF	RCRA-LQG	RCRA-SQG	RCRA-VSQG	LUCIS	US ENG CONTROLS	US INST CONTROLS	ERNS	RESPONSE	ENVIROSTOR	SWF/LF	LUST	INDIAN LUST	CPS-SLIC	FEMA UST	UST	AST	INDIAN UST	INDIAN VCP	VCP	BROWNFIELDS
BRYAN PRESS 1011 S STIMSON AVE CITY OF INDUSTRY, CA 91745 1000857825	M93 West 1/8-1/4 1211 ft. 343 ft. Lower											X																		
BRYAN PRESS 1011 STIMSON AVE. CITY OF INDUSTRY, CA 91745 S106764808	M94 West 1/8-1/4 1211 ft. 343 ft. Lower																						X							
BRYAN PRESS 1011 S STIMSON AVE CITY OF INDUSTRY, CA 91745 1024791578	M95 West 1/8-1/4 1211 ft. 343 ft. Lower																													
MICRODOT PRODUCTIONS 1011 S STIMSON AVE CITY OF INDUSTRY, CA 91745 1027469910	M96 West 1/8-1/4 1211 ft. 343 ft. Lower																													
UNOCAL #5493 16051 GALE AVE E INDUSTRY, CA 91745 S102440041	P97 West 1/8-1/4 1216 ft. 345 ft. Lower																				X									

ADDITIONAL ENVIRONMENTAL RECORDS

Site	US BROWNFIELDS	WMUDS/SWAT	SWRCY	HAULERS	INDIAN ODI	DEBRIS REGION 9	ODI	IHS OPEN DUMPS	AOCONCERN	US HIST CDL	HIST Cal-Sites	SCH	CDL	CERS HAZ WASTE	Toxic Pits	US CDL	SWEEPS UST	HIST UST	CA FID UST	CERS TANKS	LIENS	LIENS 2	DEED	HMIRS	CHMIRS	LDS	MCS	SPILLS 90	RCRA NonGen / NLR	FUDS	DOD	SCRD DRYCLEANERS	US FIN ASSUR	EPA WATCH LIST	2020 COR ACTION	TSCA	TRIS	SSTS	ROD	RMP	RAATS	PRP	PADS	ICIS	FTTS	MLTS	COAL ASH DOE	COAL ASH EPA	PCB TRANSFORMER	RADINFO	HIST FTTS	DOT OPS	CONSENT	INDIAN RESERV	FUSRAP	UMTRA	LEAD SMELTERS	US AIRS	US MINES	ABANDONED MINES	MINES MRDS	FINDS	ECHO	UXO	DOCKET HWC	FUELS PROGRAM	PFAS NPL	PFAS FEDERAL SITES	PFAS TRIS	PFAS TSCA	PFAS RCRA MANIFEST
BRYAN PRESS 1011 S STIMSON AVE CITY OF INDUSTRY, CA 91745 1000857825	
BRYAN PRESS 1011 STIMSON AVE. CITY OF INDUSTRY, CA 91745 S106764808	
BRYAN PRESS 1011 S STIMSON AVE CITY OF INDUSTRY, CA 91745 1024791578																													X	
MICRODOT PRODUCTIONS 1011 S STIMSON AVE CITY OF INDUSTRY, CA 91745 1027469910																													X	
UNOCAL #5493 16051 GALE AVE E INDUSTRY, CA 91745 S102440041	

EXECUTIVE SUMMARY

TARGET PROPERTY ADDRESS

CITY OF INDUSTRY BESS
16253-16293 GALE AVENUE
CITY OF INDUSTRY, CA 91745
Elevation: 349 ft.
EDR Inquiry Number: 7731200.2s

SURROUNDING PROPERTY SEARCH RESULTS

STANDARD ENVIRONMENTAL RECORDS

Site	Map ID Direction Distance Distance ft. Elevation ft.	NPL	Proposed NPL	NPL LIENS	Delisted NPL	FEDERAL FACILITY	SEMS	SEMS-ARCHIVE	CORRACTS	RCRA-TSDF	RCRA-LQG	RCRA-SQG	RCRA-VSQG	LUCIS	US ENG CONTROLS	US INST CONTROLS	ERNS	RESPONSE	ENVIROSTOR	SWF/LF	LUST	INDIAN LUST	CPS-SLIC	FEMA UST	UST	AST	INDIAN UST	INDIAN VCP	VCP	BROWNFIELDS
UNOCAL #5493 16051 GALE AVE E INDUSTRY, CA 91745 1029123996	P98 West 1/8-1/4 1216 ft. 345 ft. Lower																													
GOLDEN STATE ENTERPRISES SITE #2705678 16051 EAST GALE AVENUE CITY OF INDUSTRY, CA 91745 1026489944	P99 West 1/8-1/4 1216 ft. 345 ft. Lower																													
GOLDEN STATE ENTERPRISES SITE #2705678 16051 GALE AVE CITY OF INDUSTRY, CA 91745 S101583963	P100 West 1/8-1/4 1216 ft. 345 ft. Lower																													
UNITED PACIFIC 0647 16051 E GALE AVE INDUSTRY, CA 91745 U004265343	P101 West 1/8-1/4 1216 ft. 345 ft. Lower																							X					
UNITED PACIFIC 0647 16051 E GALE AVE CITY OF INDUSTRY, CA 91745 1027513976	P102 West 1/8-1/4 1216 ft. 345 ft. Lower																													

ADDITIONAL ENVIRONMENTAL RECORDS

Site	Map ID Direction Distance Distance ft. Elevation ft.	US BROWNFIELDS	WMUDS/SWAT	SWRCY	HAULERS	INDIAN ODI	DEBRIS REGION 9	ODI	IHS OPEN DUMPS	AOCONCERN	US HIST CDL	HIST Cal-Sites	SCH	CDL	CERS HAZ WASTE	Toxic Pits	US CDL	SWEEPS UST	HIST UST	CA FID UST	CERS TANKS	LIENS	LIENS 2	DEED	HMIRS	CHMIRS	LDS	MCS	SPILLS 90	RCRA NonGen / NLR	FUDS	DOD	SCRD DRYCLEANERS	US FIN ASSUR	EPA WATCH LIST	2020 COR ACTION	TSCA	TRIS	SSTS	ROD	RMP	RAATS	PRP	PADS	ICIS	FTTS	MLTS	COAL ASH DOE	COAL ASH EPA	PCB TRANSFORMER	RADINFO	HIST FTTS	DOT OPS	CONSENT	INDIAN RESERV	FUSRAP	UMTRA	LEAD SMELTERS	US AIRS	US MINES	ABANDONED MINES	MINES MRDS	FINDS	ECHO	UXO	DOCKET HWC	FUELS PROGRAM	PFAS NPL	PFAS FEDERAL SITES	PFAS TRIS	PFAS TSCA	PFAS RCRA MANIFEST
UNOCAL #5493 16051 GALE AVE E INDUSTRY, CA 91745 1029123996	P98 West 1/8-1/4 1216 ft. 345 ft. Lower	
GOLDEN STATE ENTERPRISES SITE #2705678 16051 EAST GALE AVENUE CITY OF INDUSTRY, CA 91745 1026489944	P99 West 1/8-1/4 1216 ft. 345 ft. Lower																													X	
GOLDEN STATE ENTERPRISES SITE #2705678 16051 GALE AVE CITY OF INDUSTRY, CA 91745 S101583963	P100 West 1/8-1/4 1216 ft. 345 ft. Lower														X			X		X	X	
UNITED PACIFIC 0647 16051 E GALE AVE INDUSTRY, CA 91745 U004265343	P101 West 1/8-1/4 1216 ft. 345 ft. Lower	
UNITED PACIFIC 0647 16051 E GALE AVE CITY OF INDUSTRY, CA 91745 1027513976	P102 West 1/8-1/4 1216 ft. 345 ft. Lower																													X	

EXECUTIVE SUMMARY

TARGET PROPERTY ADDRESS

CITY OF INDUSTRY BESS
16253-16293 GALE AVENUE
CITY OF INDUSTRY, CA 91745
Elevation: 349 ft.
EDR Inquiry Number: 7731200.2s

SURROUNDING PROPERTY SEARCH RESULTS

STANDARD ENVIRONMENTAL RECORDS

Site	Map ID Direction Distance Distance ft. Elevation ft.	NPL	Proposed NPL	NPL LIENS	Delisted NPL	FEDERAL FACILITY	SEMS	SEMS-ARCHIVE	CORRACTS	RCRA-TSDF	RCRA-LQG	RCRA-SQG	RCRA-VSQG	LUCIS	US ENG CONTROLS	US INST CONTROLS	ERNS	RESPONSE	ENVIROSTOR	SWF/LF	LUST	INDIAN LUST	CPS-SLIC	FEMA UST	UST	AST	INDIAN UST	INDIAN VCP	VCP	BROWNFIELDS
GOLDEN STATE ENTERPRISES 2705678 16051 E GALE AVE INDUSTRY, CA 91745 1028187406	P103 West 1/8-1/4 1216 ft. 345 ft. Lower																													
UNITED PACIFIC #647 16051 E. GALE AVE. CITY OF INDUSTRY, CA 91745 1026170446	P104 West 1/8-1/4 1216 ft. 345 ft. Lower																													
CIRCLE K STORES #5678 16051 GALE AVE # 5678 HACIENDA HTS, CA 91745 U004049418	P105 West 1/8-1/4 1216 ft. 345 ft. Lower																								X					
SERVICE STATION 5493 16051 E GALE AVE CITY OF INDUSTRY, CA 91744 S113088677	P106 West 1/8-1/4 1216 ft. 345 ft. Lower																													
GALE UNION 76 16051 E GALE INDUSTRY, CA 91745 1000840849	P107 West 1/8-1/4 1216 ft. 345 ft. Lower											X																		

ADDITIONAL ENVIRONMENTAL RECORDS

Site	Map ID Direction Distance Distance ft. Elevation ft.	US BROWNFIELDS	WMUDS/SWAT	SWRCY	HAULERS	INDIAN ODI	DEBRIS REGION 9	ODI	IHS OPEN DUMPS	AOCONCERN	US HIST CDL	HIST Cal-Sites	SCH	CDL	CERS HAZ WASTE	Toxic Pits	US CDL	SWEEPS UST	HIST UST	CA FID UST	CERS TANKS	LIENS	LIENS 2	DEED	HMIRS	CHMIRS	LDS	MCS	SPILLS 90	RCRA NonGen / NLR	FUDS	DOD	SCRD DRYCLEANERS	US FIN ASSUR	EPA WATCH LIST	2020 COR ACTION	TSCA	TRIS	SSTS	ROD	RMP	RAATS	PRP	PADS	ICIS	FTTS	MLTS	COAL ASH DOE	COAL ASH EPA	PCB TRANSFORMER	RADINFO	HIST FTTS	DOT OPS	CONSENT	INDIAN RESERV	FUSRAP	UMTRA	LEAD SMELTERS	US AIRS	US MINES	ABANDONED MINES	MINES MRDS	FINDS	ECHO	UXO	DOCKET HWC	FUELS PROGRAM	PFAS NPL	PFAS FEDERAL SITES	PFAS TRIS	PFAS TSCA	PFAS RCRA MANIFEST
GOLDEN STATE ENTERPRISES 2705678 16051 E GALE AVE INDUSTRY, CA 91745 1028187406	P103 West 1/8-1/4 1216 ft. 345 ft. Lower	
UNITED PACIFIC #647 16051 E. GALE AVE. CITY OF INDUSTRY, CA 91745 1026170446	P104 West 1/8-1/4 1216 ft. 345 ft. Lower																													X	
CIRCLE K STORES #5678 16051 GALE AVE # 5678 HACIENDA HTS, CA 91745 U004049418	P105 West 1/8-1/4 1216 ft. 345 ft. Lower	
SERVICE STATION 5493 16051 E GALE AVE CITY OF INDUSTRY, CA 91744 S113088677	P106 West 1/8-1/4 1216 ft. 345 ft. Lower																		X	
GALE UNION 76 16051 E GALE INDUSTRY, CA 91745 1000840849	P107 West 1/8-1/4 1216 ft. 345 ft. Lower	X									

EXECUTIVE SUMMARY

TARGET PROPERTY ADDRESS

CITY OF INDUSTRY BESS
16253-16293 GALE AVENUE
CITY OF INDUSTRY, CA 91745
Elevation: 349 ft.
EDR Inquiry Number: 7731200.2s

SURROUNDING PROPERTY SEARCH RESULTS

STANDARD ENVIRONMENTAL RECORDS

Site	Map ID Direction Distance Distance ft. Elevation ft.	NPL	Proposed NPL	NPL LIENS	Delisted NPL	FEDERAL FACILITY	SEMS	SEMS-ARCHIVE	CORRACTS	RCRA-TSDF	RCRA-LQG	RCRA-SQG	RCRA-VSQG	LUCIS	US ENG CONTROLS	US INST CONTROLS	ERNS	RESPONSE	ENVIROSTOR	SWF/LF	LUST	INDIAN LUST	CPS-SLIC	FEMA UST	UST	AST	INDIAN UST	INDIAN VCP	VCP	BROWNFIELDS
TOSCO 05678 16051 E GALE AVE CITY OF INDUSTRY, CA 91744 1007200353	P108 West 1/8-1/4 1218 ft. 345 ft. Lower											X																		
STOODY COMPANY / STOODY DELORO STELLITE INC CITY OF INDUSTRY, CA 1027423752	Q109 SE 1/8-1/4 1290 ft. 367 ft. Higher																													
LANGER JUICE CO INC 16195 STEPHENS ST CITY OF INDUSTRY, CA 91745 1025866567	R110 NNE 1/8-1/4 1300 ft. 340 ft. Lower																													
LANGER JUICE CO. 16195 STEPHENS ST. CITY OF INDUSTRY, CA 91745 1024748447	R111 NNE 1/8-1/4 1300 ft. 340 ft. Lower																													
L & A JUICE CO INC 16195 STEPHENS ST CITY OF INDUSTRY, CA 91745 S106764872	R112 NNE 1/8-1/4 1300 ft. 340 ft. Lower																						X							

ADDITIONAL ENVIRONMENTAL RECORDS

Site	Map ID	US BROWNFIELDS	WMUDS/SWAT	SWRCY	HAULERS	INDIAN ODI	DEBRIS REGION 9	ODI	IHS OPEN DUMPS	AOCONCERN	US HIST CDL	HIST Cal-Sites	SCH	CDL	CERS HAZ WASTE	Toxic Pits	US CDL	SWEEPS UST	HIST UST	CA FID UST	CERS TANKS	LIENS	LIENS 2	DEED	HMIRS	CHMIRS	LDS	MCS	SPILLS 90	RCRA NonGen / NLR	FUDS	DOD	SCRD DRYCLEANERS	US FIN ASSUR	EPA WATCH LIST	2020 COR ACTION
TOSCO 05678	P108																																			
STOODY COMPANY / STOODY DELORO STELLITE INC	Q109																																			
LANGER JUICE CO INC	R110																													X						
LANGER JUICE CO.	R111																													X						
L & A JUICE CO INC	R112																																			

Site	Map ID	TSCA	TRIS	SSTS	ROD	RMP	RAATS	PRP	PADS	ICIS	FTTS	MLTS	COAL ASH DOE	COAL ASH EPA	PCB TRANSFORMER	RADINFO	HIST FTTS	DOT OPS	CONSENT	INDIAN RESERV	FUSRAP	UMTRA	LEAD SMELTERS	US AIRS	US MINES	ABANDONED MINES	MINES MRDS	FINDS	ECHO	UXO	DOCKET HWC	FUELS PROGRAM	PFAS NPL	PFAS FEDERAL SITES	PFAS TRIS	PFAS TSCA	PFAS RCRA MANIFEST
TOSCO 05678	P108																																				
STOODY COMPANY / STOODY DELORO STELLITE INC	Q109																																				
LANGER JUICE CO INC	R110																																				
LANGER JUICE CO.	R111																																				
L & A JUICE CO INC	R112																																				

EXECUTIVE SUMMARY

TARGET PROPERTY ADDRESS

CITY OF INDUSTRY BESS
16253-16293 GALE AVENUE
CITY OF INDUSTRY, CA 91745
Elevation: 349 ft.
EDR Inquiry Number: 7731200.2s

SURROUNDING PROPERTY SEARCH RESULTS

STANDARD ENVIRONMENTAL RECORDS

Site	Map ID Direction Distance Distance ft. Elevation ft.	NPL	Proposed NPL	NPL LIENS	Delisted NPL	FEDERAL FACILITY	SEMS	SEMS-ARCHIVE	CORRACTS	RCRA-TSDF	RCRA-LQG	RCRA-SQG	RCRA-VSQG	LUCIS	US ENG CONTROLS	US INST CONTROLS	ERNS	RESPONSE	ENVIROSTOR	SWF/LF	LUST	INDIAN LUST	CPS-SLIC	FEMA UST	UST	AST	INDIAN UST	INDIAN VCP	VCP	BROWNFIELDS
LANGER JUICE CO INC 16195 STEPHENS ST INDUSTRY, CA 91745 S113119245	R113 NNE 1/8-1/4 1300 ft. 340 ft. Lower																													
CARDINAL INDUSTRIAL FINISHES 16030 PHOENIX DR CITY OF INDUSTRY, CA 91733 S103587522	S114 WNW 1/4-1/2 1347 ft. 339 ft. Lower																				X									
CARDINAL INDUSTRIAL FINISHES 16030 PHOENIX DR CITY OF INDUSTRY, CA 91733 1028930599	S115 WNW 1/4-1/2 1347 ft. 338 ft. Lower																													
CALIFORNIA STEEL & TUBE 16049 STEPHENS ST CITY OF INDUSTRY, CA 91745 U001569677	O116 North 1/4-1/2 1390 ft. 334 ft. Lower																						X							
ARCUS DATA SEC 16035 ROBIN WAY CITY OF INDUSTRY (CORPORATE NA, CA 91745 S106764908	M117 WNW 1/4-1/2 1411 ft. 340 ft. Lower																						X							

ADDITIONAL ENVIRONMENTAL RECORDS

Site	Map ID	US BROWNFIELDS	WMUDS/SWAT	SWRCY	HAULERS	INDIAN ODI	DEBRIS REGION 9	ODI	IHS OPEN DUMPS	AOCONCERN	US HIST CDL	HIST Cal-Sites	SCH	CDL	CERS HAZ WASTE	Toxic Pits	US CDL	SWEEPS UST	HIST UST	CA FID UST	CERS TANKS	LIENS	LIENS 2	DEED	HMIRS	CHMIRS	LDS	MCS	SPILLS 90	RCRA NonGen / NLR	FUDS	DOD	SCRD DRYCLEANERS	US FIN ASSUR	EPA WATCH LIST	2020 COR ACTION	TSCA	TRIS	SSTS	ROD	RMP	RAATS	PRP	PADS	ICIS	FTTS	MLTS	COAL ASH DOE	COAL ASH EPA	PCB TRANSFORMER	RADINFO	HIST FTTS	DOT OPS	CONSENT	INDIAN RESERV	FUSRAP	UMTRA	LEAD SMELTERS	US AIRS	US MINES	ABANDONED MINES	MINES MRDS	FINDS	ECHO	UXO	DOCKET HWC	FUELS PROGRAM	PFAS NPL	PFAS FEDERAL SITES	PFAS TRIS	PFAS TSCA	PFAS RCRA MANIFEST
LANGER JUICE CO INC	R113														X	
CARDINAL INDUSTRIAL FINISHES	S114	
CARDINAL INDUSTRIAL FINISHES	S115	
CALIFORNIA STEEL & TUBE	O116																		X	
ARCUS DATA SEC	M117	

EXECUTIVE SUMMARY

TARGET PROPERTY ADDRESS

CITY OF INDUSTRY BESS
16253-16293 GALE AVENUE
CITY OF INDUSTRY, CA 91745
Elevation: 349 ft.
EDR Inquiry Number: 7731200.2s

SURROUNDING PROPERTY SEARCH RESULTS

STANDARD ENVIRONMENTAL RECORDS

Site	Map ID / Direction / Distance / Distance ft. / Elevation ft.	NPL	Proposed NPL	NPL LIENS	Delisted NPL	FEDERAL FACILITY	SEMS	SEMS-ARCHIVE	CORRACTS	RCRA-TSDF	RCRA-LQG	RCRA-SQG	RCRA-VSQG	LUCIS	US ENG CONTROLS	US INST CONTROLS	ERNS	RESPONSE	ENVIROSTOR	SWF/LF	LUST	INDIAN LUST	CPS-SLIC	FEMA UST	UST	AST	INDIAN UST	INDIAN VCP	VCP	BROWNFIELDS
NATURAL NECTAR 16020 PHOENIX DR. CITY OF INDUSTRY, CA 91745 S106764897	S118 WNW 1/4-1/2 1495 ft. 338 ft. Lower																						X							
STOODY COMPANY 16425 E. GALE AVE. CITY OF INDUSTRY, CA 91745 S105034992	Q119 SE 1/4-1/2 1526 ft. 369 ft. Higher																						X							
MECHANICAL ENERGY SYSTEMS, INC 16025 ROBIN WAY CITY OF INDUSTRY (CORPORATE NA, CA 91745 S106764889	120 WNW 1/4-1/2 1581 ft. 340 ft. Lower																						X							
BARR DOOR SALES, INC. 16010 PHOENIX DR CITY OF INDUSTRY (CORPORATE NA, CA 91745 S106764803	S121 WNW 1/4-1/2 1629 ft. 337 ft. Lower																						X							
PITNEY BOWES 16035 E PHOENIX DR CITY OF INDUSTRY (CORPORATE NA, CA 91745 S103982023	T122 WNW 1/4-1/2 1648 ft. 336 ft. Lower																						X							

ADDITIONAL ENVIRONMENTAL RECORDS

Site	US BROWNFIELDS	WMUDS/SWAT	SWRCY	HAULERS	INDIAN ODI	DEBRIS REGION 9	ODI	IHS OPEN DUMPS	AOCONCERN	US HIST CDL	HIST Cal-Sites	SCH	CDL	CERS HAZ WASTE	Toxic Pits	US CDL	SWEEPS UST	HIST UST	CA FID UST	CERS TANKS	LIENS	LIENS 2	DEED	HMIRS	CHMIRS	LDS	MCS	SPILLS 90	RCRA NonGen / NLR	FUDS	DOD	SCRD DRYCLEANERS	US FIN ASSUR	EPA WATCH LIST	2020 COR ACTION	TSCA	TRIS	SSTS	ROD	RMP	RAATS	PRP	PADS	ICIS	FTTS	MLTS	COAL ASH DOE	COAL ASH EPA	PCB TRANSFORMER	RADINFO	HIST FTTS	DOT OPS	CONSENT	INDIAN RESERV	FUSRAP	UMTRA	LEAD SMELTERS	US AIRS	US MINES	ABANDONED MINES	MINES MRDS	FINDS	ECHO	UXO	DOCKET HWC	FUELS PROGRAM	PFAS NPL	PFAS FEDERAL SITES	PFAS TRIS	PFAS TSCA	PFAS RCRA MANIFEST
NATURAL NECTAR (S118)	
STOODY COMPANY (Q119)	
MECHANICAL ENERGY SYSTEMS, INC (120)	
BARR DOOR SALES, INC. (S121)	
PITNEY BOWES (T122)	

EXECUTIVE SUMMARY

TARGET PROPERTY ADDRESS

CITY OF INDUSTRY BESS
16253-16293 GALE AVENUE
CITY OF INDUSTRY, CA 91745
Elevation: 349 ft.
EDR Inquiry Number: 7731200.2s

STANDARD ENVIRONMENTAL RECORDS

SURROUNDING PROPERTY SEARCH RESULTS Site	Map ID Direction Distance Distance ft. Elevation ft.	NPL	Proposed NPL	NPL LIENS	Delisted NPL	FEDERAL FACILITY	SEMS	SEMS-ARCHIVE	CORRACTS	RCRA-TSDF	RCRA-LQG	RCRA-SQG	RCRA-VSQG	LUCIS	US ENG CONTROLS	US INST CONTROLS	ERNS	RESPONSE	ENVIROSTOR	SWF/LF	LUST	INDIAN LUST	CPS-SLIC	FEMA UST	UST	AST	INDIAN UST	INDIAN VCP	VCP	BROWNFIELDS
FORMER TTFI, INC. 1225 JOHNSON DR. CITY OF INDUSTRY, CA 91745 S106484503	U123 SE 1/4-1/2 1652 ft. 373 ft. Higher																						X							
LILI INTERNATIONAL 1245 JOHNSON DR. CITY OF INDUSTRY, CA 91745 S106484501	U124 SE 1/4-1/2 1678 ft. 376 ft. Higher																						X							
DRAW TITE 16025 PHOENIX DR. CITY OF INDUSTRY, CA 91745 S106764832	T125 NW 1/4-1/2 1749 ft. 335 ft. Lower																						X							
TRANE COMPANY 16500 E. GALE AVE. CITY OF INDUSTRY, CA 91745 S106764958	U126 SE 1/4-1/2 1829 ft. 373 ft. Higher																						X							
WALNUT CREEK ENERGY PARK 911 BIXBY DRIVE CITY OF INDUSTRY, CA 91745 S108742423	127 East 1/4-1/2 1846 ft. 356 ft. Higher																		X										X	

ADDITIONAL ENVIRONMENTAL RECORDS

Site	US BROWNFIELDS	WMUDS/SWAT	SWRCY	HAULERS	INDIAN ODI	DEBRIS REGION 9	ODI	IHS OPEN DUMPS	AOCONCERN	US HIST CDL	HIST Cal-Sites	SCH	CDL	CERS HAZ WASTE	Toxic Pits	US CDL	SWEEPS UST	HIST UST	CA FID UST	CERS TANKS	LIENS	LIENS 2	DEED	HMIRS	CHMIRS	LDS	MCS	SPILLS 90	RCRA NonGen / NLR	FUDS	DOD	SCRD DRYCLEANERS	US FIN ASSUR	EPA WATCH LIST	2020 COR ACTION	TSCA	TRIS	SSTS	ROD	RMP	RAATS	PRP	PADS	ICIS	FTTS	MLTS	COAL ASH DOE	COAL ASH EPA	PCB TRANSFORMER	RADINFO	HIST FTTS	DOT OPS	CONSENT	INDIAN RESERV	FUSRAP	UMTRA	LEAD SMELTERS	US AIRS	US MINES	ABANDONED MINES	MINES MRDS	FINDS	ECHO	UXO	DOCKET HWC	FUELS PROGRAM	PFAS NPL	PFAS FEDERAL SITES	PFAS TRIS	PFAS TSCA	PFAS RCRA MANIFEST
FORMER TTFI, INC. (U123)	
LILI INTERNATIONAL (U124)	
DRAW TITE (T125)	
TRANE COMPANY (U126)	
WALNUT CREEK ENERGY PARK (127)	

EXECUTIVE SUMMARY

TARGET PROPERTY ADDRESS

CITY OF INDUSTRY BESS
16253-16293 GALE AVENUE
CITY OF INDUSTRY, CA 91745
Elevation: 349 ft.
EDR Inquiry Number: 7731200.2s

SURROUNDING PROPERTY SEARCH RESULTS

STANDARD ENVIRONMENTAL RECORDS

Site	Map ID Direction Distance Distance ft. Elevation ft.	NPL	Proposed NPL	NPL LIENS	Delisted NPL	FEDERAL FACILITY	SEMS	SEMS-ARCHIVE	CORRACTS	RCRA-TSDF	RCRA-LQG	RCRA-SQG	RCRA-VSQG	LUCIS	US ENG CONTROLS	US INST CONTROLS	ERNS	RESPONSE	ENVIROSTOR	SWF/LF	LUST	INDIAN LUST	CPS-SLIC	FEMA UST	UST	AST	INDIAN UST	INDIAN VCP	VCP	BROWNFIELDS
A. GEO. DIACK, INC. 1250 JOHNSON DR. CITY OF INDUSTRY, CA 91745 S106764781	V128 SE 1/4-1/2 1904 ft. 380 ft. Higher																						X							
AQUARIUS SYSTEMS AMERICA INC. 1315 JOHNSON DR. CITY OF INDUSTRY, CA 91745 S106764880	V129 SE 1/4-1/2 1948 ft. 384 ft. Higher																						X							
COSMOS FOOD CO., INC. 16015 PHOENIX DR CITY OF INDUSTRY, CA 91745 S117705932	130 NW 1/4-1/2 1956 ft. 333 ft. Lower																						X							
WESTERN SALES NETWORK 16520 E GALE AVE CITY OF INDUSTRY (CORPORATE NA, CA 91745 S106764984	W131 SE 1/4-1/2 1985 ft. 375 ft. Higher																						X							
SUPERIOR TOOL 1310 JOHNSON DR. CITY OF INDUSTRY, CA 91745 S103946678	V132 SE 1/4-1/2 2019 ft. 383 ft. Higher																						X							

ADDITIONAL ENVIRONMENTAL RECORDS

Site	Map ID	US BROWNFIELDS	WMUDS/SWAT	SWRCY	HAULERS	INDIAN ODI	DEBRIS REGION 9	ODI	IHS OPEN DUMPS	AOCONCERN	US HIST CDL	HIST Cal-Sites	SCH	CDL	CERS HAZ WASTE	Toxic Pits	US CDL	SWEEPS UST	HIST UST	CA FID UST	CERS TANKS	LIENS	LIENS 2	DEED	HMIRS	CHMIRS	LDS	MCS	SPILLS 90	RCRA NonGen / NLR	FUDS	DOD	SCRD DRYCLEANERS	US FIN ASSUR	EPA WATCH LIST	2020 COR ACTION	TSCA	TRIS	SSTS	ROD	RMP	RAATS	PRP	PADS	ICIS	FTTS	MLTS	COAL ASH DOE	COAL ASH EPA	PCB TRANSFORMER	RADINFO	HIST FTTS	DOT OPS	CONSENT	INDIAN RESERV	FUSRAP	UMTRA	LEAD SMELTERS	US AIRS	US MINES	ABANDONED MINES	MINES MRDS	FINDS	ECHO	UXO	DOCKET HWC	FUELS PROGRAM	PFAS NPL	PFAS FEDERAL SITES	PFAS TRIS	PFAS TSCA	PFAS RCRA MANIFEST
A. GEO. DIACK, INC.	V128	
AQUARIUS SYSTEMS AMERICA INC.	V129	
COSMOS FOOD CO., INC.	130														X	
WESTERN SALES NETWORK	W131	
SUPERIOR TOOL	V132	

EXECUTIVE SUMMARY

TARGET PROPERTY ADDRESS

CITY OF INDUSTRY BESS
16253-16293 GALE AVENUE
CITY OF INDUSTRY, CA 91745
Elevation: 349 ft.
EDR Inquiry Number: 7731200.2s

SURROUNDING PROPERTY SEARCH RESULTS

STANDARD ENVIRONMENTAL RECORDS

Site	Map ID Direction Distance Distance ft. Elevation ft.	NPL	Proposed NPL	NPL LIENS	Delisted NPL	FEDERAL FACILITY	SEMS	SEMS-ARCHIVE	CORRACTS	RCRA-TSDF	RCRA-LQG	RCRA-SQG	RCRA-VSQG	LUCIS	US ENG CONTROLS	US INST CONTROLS	ERNS	RESPONSE	ENVIROSTOR	SWF/LF	LUST	INDIAN LUST	CPS-SLIC	FEMA UST	UST	AST	INDIAN UST	INDIAN VCP	VCP	BROWNFIELDS
MOBIL OIL (FORMER BULK PL 16300 OLD VALLEY LA PUENTE, CA 91746 S103891212	X133 NE 1/4-1/2 2035 ft. 351 ft. Higher																													
MOBIL FORMER BULK PLANT # 04-419 16300 OLD VALLEY BLVD LA PUENTE, CA 91746 S105693236	X134 NE 1/4-1/2 2035 ft. 351 ft. Higher																				X									
EVERITT AND RAY INC 1325 JOHNSON DRIVE INDUSTRY, CA 91745 S106764837	Y135 SSE 1/4-1/2 2049 ft. 386 ft. Higher																						X							
SPRINGS MILLS, INC. 15939 E. VALLEY BLVD. CITY OF INDUSTRY, CA 91745 S106764944	Z136 NNW 1/4-1/2 2075 ft. 330 ft. Lower																						X							
KIM LIGHTING 16555 E. GALE AVENUE INDUSTRY, CA 91745 S118757414	W137 SE 1/4-1/2 2078 ft. 374 ft. Higher																		X											

ADDITIONAL ENVIRONMENTAL RECORDS

Map ID	US BROWNFIELDS	WMUDS/SWAT	SWRCY	HAULERS	INDIAN ODI	DEBRIS REGION 9	ODI	IHS OPEN DUMPS	AOCONCERN	US HIST CDL	HIST Cal-Sites	SCH	CDL	CERS HAZ WASTE	Toxic Pits	US CDL	SWEEPS UST	HIST UST	CA FID UST	CERS TANKS	LIENS	LIENS 2	DEED	HMIRS	CHMIRS	LDS	MCS	SPILLS 90	RCRA NonGen / NLR	FUDS	DOD	SCRD DRYCLEANERS	US FIN ASSUR	EPA WATCH LIST	2020 COR ACTION
X133																																			
X134																																			
Y135																		X																	
Z136																																			
W137																																			

Map ID	TSCA	TRIS	SSTS	ROD	RMP	RAATS	PRP	PADS	ICIS	FTTS	MLTS	COAL ASH DOE	COAL ASH EPA	PCB TRANSFORMER	RADINFO	HIST FTTS	DOT OPS	CONSENT	INDIAN RESERV	FUSRAP	UMTRA	LEAD SMELTERS	US AIRS	US MINES	ABANDONED MINES	MINES MRDS	FINDS	ECHO	UXO	DOCKET HWC	FUELS PROGRAM	PFAS NPL	PFAS FEDERAL SITES	PFAS TRIS	PFAS TSCA	PFAS RCRA MANIFEST
X133																																				
X134																																				
Y135																																				
Z136																																				
W137																																				

EXECUTIVE SUMMARY

TARGET PROPERTY ADDRESS

CITY OF INDUSTRY BESS
16253-16293 GALE AVENUE
CITY OF INDUSTRY, CA 91745
Elevation: 349 ft.
EDR Inquiry Number: 7731200.2s

SURROUNDING PROPERTY SEARCH RESULTS

STANDARD ENVIRONMENTAL RECORDS

Site	Map ID / Direction / Distance / Distance ft. / Elevation ft.	NPL	Proposed NPL	NPL LIENS	Delisted NPL	FEDERAL FACILITY	SEMS	SEMS-ARCHIVE	CORRACTS	RCRA-TSDF	RCRA-LQG	RCRA-SQG	RCRA-VSQG	LUCIS	US ENG CONTROLS	US INST CONTROLS	ERNS	RESPONSE	ENVIROSTOR	SWF/LF	LUST	INDIAN LUST	CPS-SLIC	FEMA UST	UST	AST	INDIAN UST	INDIAN VCP	VCP	BROWNFIELDS
KIM LIGHTING 16555 E GALE AVE CITY OF INDUSTRY (CORPORATE NA, CA 91749 1006816084	W138 SE 1/4-1/2 2078 ft. 374 ft. Higher																						X							
ELECTRO MED 1320 JOHNSON DR INDUSTRY, CA 91745 S112901627	Y139 SE 1/4-1/2 2111 ft. 386 ft. Higher																						X							
TALLYS TRUCK /LA PUENTE MOTORS 16303 OLD VALLEY BLVD LA PUENTE, CA 91744 S101584293	X140 NE 1/4-1/2 2111 ft. 352 ft. Higher																				X									
TALLYS TRUCK /LA PUENTE MOTORS 16303 OLD VALLEY BLVD LA PUENTE, CA 91744 1029114530	X141 NE 1/4-1/2 2111 ft. 352 ft. Higher																													
COMMERCIAL CHAIR COMPANY 16000 PHOENIX DR. CITY OF INDUSTRY, CA 91745 S113052318	142 WNW 1/4-1/2 2130 ft. 333 ft. Lower																						X							

ADDITIONAL ENVIRONMENTAL RECORDS

Site	Map ID	US BROWNFIELDS	WMUDS/SWAT	SWRCY	HAULERS	INDIAN ODI	DEBRIS REGION 9	ODI	IHS OPEN DUMPS	AOCONCERN	US HIST CDL	HIST Cal-Sites	SCH	CDL	CERS HAZ WASTE	Toxic Pits	US CDL	SWEEPS UST	HIST UST	CA FID UST	CERS TANKS	LIENS	LIENS 2	DEED	HMIRS	CHMIRS	LDS	MCS	SPILLS 90	RCRA NonGen / NLR	FUDS	DOD	SCRD DRYCLEANERS	US FIN ASSUR	EPA WATCH LIST	2020 COR ACTION	TSCA	TRIS	SSTS	ROD	RMP	RAATS	PRP	PADS	ICIS	FTTS	MLTS	COAL ASH DOE	COAL ASH EPA	PCB TRANSFORMER	RADINFO	HIST FTTS	DOT OPS	CONSENT	INDIAN RESERV	FUSRAP	UMTRA	LEAD SMELTERS	US AIRS	US MINES	ABANDONED MINES	MINES MRDS	FINDS	ECHO	UXO	DOCKET HWC	FUELS PROGRAM	PFAS NPL	PFAS FEDERAL SITES	PFAS TRIS	PFAS TSCA	PFAS RCRA MANIFEST
KIM LIGHTING	W138	
ELECTRO MED	Y139	
TALLYS TRUCK /LA PUENTE MOTORS	X140																	X		X	
TALLYS TRUCK /LA PUENTE MOTORS	X141	
COMMERCIAL CHAIR COMPANY	142	

EXECUTIVE SUMMARY

TARGET PROPERTY ADDRESS

CITY OF INDUSTRY BESS
16253-16293 GALE AVENUE
CITY OF INDUSTRY, CA 91745
Elevation: 349 ft.
EDR Inquiry Number: 7731200.2s

SURROUNDING PROPERTY SEARCH RESULTS

STANDARD ENVIRONMENTAL RECORDS

Site	Map ID / Direction / Distance / Distance ft. / Elevation ft.	NPL	Proposed NPL	NPL LIENS	Delisted NPL	FEDERAL FACILITY	SEMS	SEMS-ARCHIVE	CORRACTS	RCRA-TSDF	RCRA-LQG	RCRA-SQG	RCRA-VSQG	LUCIS	US ENG CONTROLS	US INST CONTROLS	ERNS	RESPONSE	ENVIROSTOR	SWF/LF	LUST	INDIAN LUST	CPS-SLIC	FEMA UST	UST	AST	INDIAN UST	INDIAN VCP	VCP	BROWNFIELDS
L C COX OIL CO INC 16325 OLD VALLEY BLVD LA PUENTE, CA 91744 S101618903	X143 NE 1/4-1/2 2143 ft. 353 ft. Higher																						X							
GMC RV 16209 OLD VALLEY BLVD LA PUENTE, CA 91744 S124844731	144 NNE 1/4-1/2 2165 ft. 349 ft. Higher																						X							
VALLEY DIESEL 16337 OLD VALLEY BLVD. CITY OF INDUSTRY, CA 91744 S126104363	X145 NE 1/4-1/2 2175 ft. 354 ft. Higher																						X							
AMERICAN KAL 1355 DARIUS CT. CITY OF INDUSTRY, CA 91744 S106764794	Y146 SSE 1/4-1/2 2190 ft. 389 ft. Higher																						X							
SERVICE RUBBER & GASKET CO. 16341 OLD VALLEY BLVD. CITY OF INDUSTRY, CA 91744 S106764940	AA147 NE 1/4-1/2 2212 ft. 354 ft. Higher																						X							

ADDITIONAL ENVIRONMENTAL RECORDS

Site	US BROWNFIELDS	WMUDS/SWAT	SWRCY	HAULERS	INDIAN ODI	DEBRIS REGION 9	ODI	IHS OPEN DUMPS	AOCONCERN	US HIST CDL	HIST Cal-Sites	SCH	CDL	CERS HAZ WASTE	Toxic Pits	US CDL	SWEEPS UST	HIST UST	CA FID UST	CERS TANKS	LIENS	LIENS 2	DEED	HMIRS	CHMIRS	LDS	MCS	SPILLS 90	RCRA NonGen / NLR	FUDS	DOD	SCRD DRYCLEANERS	US FIN ASSUR	EPA WATCH LIST	2020 COR ACTION
L C COX OIL CO INC														X			X		X																
GMC RV																																			
VALLEY DIESEL																																			
AMERICAN KAL																																			
SERVICE RUBBER & GASKET CO.																																			

Site	TSCA	TRIS	SSTS	ROD	RMP	RAATS	PRP	PADS	ICIS	FTTS	MLTS	COAL ASH DOE	COAL ASH EPA	PCB TRANSFORMER	RADINFO	HIST FTTS	DOT OPS	CONSENT	INDIAN RESERV	FUSRAP	UMTRA	LEAD SMELTERS	US AIRS	US MINES	ABANDONED MINES	MINES MRDS	FINDS	ECHO	UXO	DOCKET HWC	FUELS PROGRAM	PFAS NPL	PFAS FEDERAL SITES	PFAS TRIS	PFAS TSCA	PFAS RCRA MANIFEST
L C COX OIL CO INC																																				
GMC RV																																				
VALLEY DIESEL																																				
AMERICAN KAL																																				
SERVICE RUBBER & GASKET CO.																																				

EXECUTIVE SUMMARY

TARGET PROPERTY ADDRESS

CITY OF INDUSTRY BESS
16253-16293 GALE AVENUE
CITY OF INDUSTRY, CA 91745
Elevation: 349 ft.
EDR Inquiry Number: 7731200.2s

SURROUNDING PROPERTY SEARCH RESULTS		STANDARD ENVIRONMENTAL RECORDS																													ADDITIONAL ENVIRONMENTAL RECORDS	
Site	Map ID Direction Distance Distance ft. Elevation ft.	NPL	Proposed NPL	NPL LIENS	Delisted NPL	FEDERAL FACILITY	SEMS	SEMS-ARCHIVE	CORRACTS	RCRA-TSDF	RCRA-LQG	RCRA-SQG	RCRA-VSQG	LUCIS	US ENG CONTROLS	US INST CONTROLS	ERNS	RESPONSE	ENVIROSTOR	SWF/LF	LUST	INDIAN LUST	CPS-SLIC	FEMA UST	UST	AST	INDIAN UST	INDIAN VCP	VCP	BROWNFIELDS	US BROWNFIELDS	WMUDS/SWAT	SWRCY	HAULERS	INDIAN ODI	DEBRIS REGION 9	ODI	IHS OPEN DUMPS	AOCONCERN	US HIST CDL	HIST Cal-Sites	SCH	CDL	CERS HAZ WASTE	Toxic Pits	US CDL	SWEEPS UST	HIST UST	CA FID UST	CERS TANKS	LIENS	LIENS 2	DEED	HMIRS	CHMIRS	LDS	MCS	SPILLS 90	RCRA NonGen / NLR	FUDS	DOD	SCRD DRYCLEANERS	US FIN ASSUR	EPA WATCH LIST	2020 COR ACTION	TSCA	TRIS	SSTS	ROD	RMP	RAATS	PRP	PADS	ICIS	FTTS	MLTS	COAL ASH DOE	COAL ASH EPA	PCB TRANSFORMER	RADINFO	HIST FTTS	DOT OPS	CONSENT	INDIAN RESERV	FUSRAP	UMTRA	LEAD SMELTERS	US AIRS	US MINES	ABANDONED MINES	MINES MRDS	FINDS	ECHO	UXO	DOCKET HWC	FUELS PROGRAM	PFAS NPL	PFAS FEDERAL SITES	PFAS TRIS	PFAS TSCA	PFAS RCRA MANIFEST
NUSIGN SUPPLY INC 1365 DARIUS CT CITY OF INDUSTRY, CA 91745 1000148668	148 SSE 1/4-1/2 2226 ft. 393 ft. Higher											X											X	X	X								
GRABER INDUSTRIES 15933 E. VALLEY BLVD. CITY OF INDUSTRY, CA 91744 S106764847	Z149 NNW 1/4-1/2 2277 ft. 329 ft. Lower																						X	
UNITED PACKAGING COMPANY 1215 BIXBY DR CITY OF INDUSTRY (CORPORATE NA, CA 91745 S106764965	AB150 SE 1/4-1/2 2291 ft. 380 ft. Higher																						X	
ADVANCED COLOR GRAPHICS, INC. 16622 JOHNSON DR. CITY OF INDUSTRY, CA 91745 S106764788	Y151 SE 1/4-1/2 2311 ft. 389 ft. Higher																						X	
ALTERNATIVE AUTO. ENGINEERING 519 HOFGAARDEN ST. CITY OF INDUSTRY, CA 91744 S106764792	AA152 NE 1/4-1/2 2323 ft. 357 ft. Higher																						X	

EXECUTIVE SUMMARY

TARGET PROPERTY ADDRESS

CITY OF INDUSTRY BESS
16253-16293 GALE AVENUE
CITY OF INDUSTRY, CA 91745
Elevation: 349 ft.
EDR Inquiry Number: 7731200.2s

STANDARD ENVIRONMENTAL RECORDS

SURROUNDING PROPERTY SEARCH RESULTS Site	Map ID Direction Distance Distance ft. Elevation ft.	NPL	Proposed NPL	NPL LIENS	Delisted NPL	FEDERAL FACILITY	SEMS	SEMS-ARCHIVE	CORRACTS	RCRA-TSDF	RCRA-LQG	RCRA-SQG	RCRA-VSQG	LUCIS	US ENG CONTROLS	US INST CONTROLS	ERNS	RESPONSE	ENVIROSTOR	SWF/LF	LUST	INDIAN LUST	CPS-SLIC	FEMA UST	UST	AST	INDIAN UST	INDIAN VCP	VCP	BROWNFIELDS
WESTCOAST PLUSH WORKSHOP LTD 1255 BIXBY DR INDUSTRY, CA 91745 S106764861	AB153 SE 1/4-1/2 2328 ft. 383 ft. Higher																						X							
SCHWEITZER ENTERPRISES, INC. 1285 BIXBY DR CITY OF INDUSTRY (CORPORATE NA, CA 91745 S106764938	AC154 SE 1/4-1/2 2358 ft. 385 ft. Higher																						X							
MATTEL INC 15930 VALLEY BLVD E INDUSTRY, CA 91744 S103587491	AD155 NNW 1/4-1/2 2381 ft. 329 ft. Lower																				X									
UNIS TRANSPORTATION 15930 E VALLEY BLVD CITY OF INDUSTRY, CA 91789 S124668744	AD156 NNW 1/4-1/2 2381 ft. 329 ft. Lower																						X							
MATTEL INC 15930 VALLEY BLVD E INDUSTRY, CA 91744 1029019294	AD157 NNW 1/4-1/2 2381 ft. 329 ft. Lower																													

ADDITIONAL ENVIRONMENTAL RECORDS

Site	Map ID	US BROWNFIELDS	WMUDS/SWAT	SWRCY	HAULERS	INDIAN ODI	DEBRIS REGION 9	ODI	IHS OPEN DUMPS	AOCONCERN	US HIST CDL	HIST Cal-Sites	SCH	CDL	CERS HAZ WASTE	Toxic Pits	US CDL	SWEEPS UST	HIST UST	CA FID UST	CERS TANKS	LIENS	LIENS 2	DEED	HMIRS	CHMIRS	LDS	MCS	SPILLS 90	RCRA NonGen / NLR	FUDS	DOD	SCRD DRYCLEANERS	US FIN ASSUR	EPA WATCH LIST	2020 COR ACTION	TSCA	TRIS	SSTS	ROD	RMP	RAATS	PRP	PADS	ICIS	FTTS	MLTS	COAL ASH DOE	COAL ASH EPA	PCB TRANSFORMER	RADINFO	HIST FTTS	DOT OPS	CONSENT	INDIAN RESERV	FUSRAP	UMTRA	LEAD SMELTERS	US AIRS	US MINES	ABANDONED MINES	MINES MRDS	FINDS	ECHO	UXO	DOCKET HWC	FUELS PROGRAM	PFAS NPL	PFAS FEDERAL SITES	PFAS TRIS	PFAS TSCA	PFAS RCRA MANIFEST
WESTCOAST PLUSH WORKSHOP LTD	AB153	
SCHWEITZER ENTERPRISES, INC.	AC154	
MATTEL INC	AD155	
UNIS TRANSPORTATION	AD156														X	
MATTEL INC	AD157	

EXECUTIVE SUMMARY

TARGET PROPERTY ADDRESS

CITY OF INDUSTRY BESS
16253-16293 GALE AVENUE
CITY OF INDUSTRY, CA 91745
Elevation: 349 ft.
EDR Inquiry Number: 7731200.2s

SURROUNDING PROPERTY SEARCH RESULTS

STANDARD ENVIRONMENTAL RECORDS

Site	Map ID Direction Distance Distance ft. Elevation ft.	NPL	Proposed NPL	NPL LIENS	Delisted NPL	FEDERAL FACILITY	SEMS	SEMS-ARCHIVE	CORRACTS	RCRA-TSDF	RCRA-LQG	RCRA-SQG	RCRA-VSQG	LUCIS	US ENG CONTROLS	US INST CONTROLS	ERNS	RESPONSE	ENVIROSTOR	SWF/LF	LUST	INDIAN LUST	CPS-SLIC	FEMA UST	UST	AST	INDIAN UST	INDIAN VCP	VCP
MATTEL INC 15930 VALLEY INDUSTRY, CA 91744 S101296427	AD158 NNW 1/4-1/2 2381 ft. 329 ft. Lower																												
MOOK & BLANCHARD INC 546 S HOFGAARDEN ST LA PUENTE, CA 91744 S124852014	AA159 NE 1/4-1/2 2395 ft. 361 ft. Higher																						X						
LA PUENTE U S FOODS 16101 OLD VALLEY BLVD LA PUENTE, CA 91744 S106026665	AE160 NNE 1/4-1/2 2396 ft. 340 ft. Lower																						X						
SUPERIOR PROFILES INC 1325 BIXBY DR INDUSTRY, CA 91745 S106932704	AC161 SE 1/4-1/2 2413 ft. 387 ft. Higher																						X						
MOBIL OIL CORP LA PUENTE B P 16030 OLD VALLEY BLVD LA PUENTE, CA 91746 1000686599	AF162 North 1/4-1/2 2433 ft. 337 ft. Lower											X									X								

ADDITIONAL ENVIRONMENTAL RECORDS

Map ID	BROWNFIELDS	US BROWNFIELDS	WMUDS/SWAT	SWRCY	HAULERS	INDIAN ODI	DEBRIS REGION 9	ODI	IHS OPEN DUMPS	AOCONCERN	US HIST CDL	HIST Cal-Sites	SCH	CDL	CERS HAZ WASTE	Toxic Pits	US CDL	SWEEPS UST	HIST UST	CA FID UST	CERS TANKS	LIENS	LIENS 2	DEED	HMIRS	CHMIRS	LDS	MCS	SPILLS 90	RCRA NonGen / NLR	FUDS	DOD	SCRD DRYCLEANERS	US FIN ASSUR	EPA WATCH LIST	2020 COR ACTION
AD158																																				
AA159																																				
AE160																																				
AC161															X			X																		
AF162																		X		X																

Map ID	TSCA	TRIS	SSTS	ROD	RMP	RAATS	PRP	PADS	ICIS	FTTS	MLTS	COAL ASH DOE	COAL ASH EPA	PCB TRANSFORMER	RADINFO	HIST FTTS	DOT OPS	CONSENT	INDIAN RESERV	FUSRAP	UMTRA	LEAD SMELTERS	US AIRS	US MINES	ABANDONED MINES	MINES MRDS	FINDS	ECHO	UXO	DOCKET HWC	FUELS PROGRAM	PFAS NPL	PFAS FEDERAL SITES	PFAS TRIS	PFAS TSCA	PFAS RCRA MANIFEST
AD158																																				
AA159																																				
AE160																																				
AC161																																				
AF162																											X	X								

EXECUTIVE SUMMARY

TARGET PROPERTY ADDRESS

CITY OF INDUSTRY BESS
16253-16293 GALE AVENUE
CITY OF INDUSTRY, CA 91745
Elevation: 349 ft.
EDR Inquiry Number: 7731200.2s

SURROUNDING PROPERTY SEARCH RESULTS

STANDARD ENVIRONMENTAL RECORDS

Site	Map ID Direction Distance Distance ft. Elevation ft.	NPL	Proposed NPL	NPL LIENS	Delisted NPL	FEDERAL FACILITY	SEMS	SEMS-ARCHIVE	CORRACTS	RCRA-TSDF	RCRA-LQG	RCRA-SQG	RCRA-VSQG	LUCIS	US ENG CONTROLS	US INST CONTROLS	ERNS	RESPONSE	ENVIROSTOR	SWF/LF	LUST	INDIAN LUST	CPS-SLIC	FEMA UST	UST	AST	INDIAN UST	INDIAN VCP	VCP	BROWNFIELDS
FORMER EXXONMOBIL BULK PLANT 04419 16030 OLD VALLEY BLVD LA PUENTE, CA 91746 1028964109	AF163 North 1/4-1/2 2433 ft. 337 ft. Lower																													
AMERICAN RUBBERBAND COMPANY 524 HOFGAARDEN ST. LA PUENTE, CA 91744 S106764795	AA164 NE 1/4-1/2 2447 ft. 363 ft. Higher																						X							
JANITROL 1270 BIXBY DR. CITY OF INDUSTRY, CA 91745 S106764868	AB165 SE 1/4-1/2 2450 ft. 385 ft. Higher																						X							
ROYAL CROWN ENT. INC. 520 HOFGAARDEN ST. CITY OF INDUSTRY, CA 91744 S106764932	AA166 NE 1/4-1/2 2490 ft. 364 ft. Higher																						X							
2020 AUTOBODY TECH INC 1300 BIXBY DR CITY OF INDUSTRY, CA 91745 S113101202	AC167 SE 1/4-1/2 2491 ft. 386 ft. Higher																						X							

ADDITIONAL ENVIRONMENTAL RECORDS

Site	US BROWNFIELDS	WMUDS/SWAT	SWRCY	HAULERS	INDIAN ODI	DEBRIS REGION 9	ODI	IHS OPEN DUMPS	AOCONCERN	US HIST CDL	HIST Cal-Sites	SCH	CDL	CERS HAZ WASTE	Toxic Pits	US CDL	SWEEPS UST	HIST UST	CA FID UST	CERS TANKS	LIENS	LIENS 2	DEED	HMIRS	CHMIRS	LDS	MCS	SPILLS 90	RCRA NonGen / NLR	FUDS	DOD	SCRD DRYCLEANERS	US FIN ASSUR	EPA WATCH LIST	2020 COR ACTION	TSCA	TRIS	SSTS	ROD	RMP	RAATS	PRP	PADS	ICIS	FTTS	MLTS	COAL ASH DOE	COAL ASH EPA	PCB TRANSFORMER	RADINFO	HIST FTTS	DOT OPS	CONSENT	INDIAN RESERV	FUSRAP	UMTRA	LEAD SMELTERS	US AIRS	US MINES	ABANDONED MINES	MINES MRDS	FINDS	ECHO	UXO	DOCKET HWC	FUELS PROGRAM	PFAS NPL	PFAS FEDERAL SITES	PFAS TRIS	PFAS TSCA	PFAS RCRA MANIFEST
FORMER EXXONMOBIL BULK PLANT 04419	
AMERICAN RUBBERBAND COMPANY	
JANITROL	
ROYAL CROWN ENT. INC.	
2020 AUTOBODY TECH INC	

EXECUTIVE SUMMARY

TARGET PROPERTY ADDRESS

CITY OF INDUSTRY BESS
16253-16293 GALE AVENUE
CITY OF INDUSTRY, CA 91745
Elevation: 349 ft.
EDR Inquiry Number: 7731200.2s

SURROUNDING PROPERTY SEARCH RESULTS

STANDARD ENVIRONMENTAL RECORDS

Site	Map ID Direction Distance Distance ft. Elevation ft.	NPL	Proposed NPL	NPL LIENS	Delisted NPL	FEDERAL FACILITY	SEMS	SEMS-ARCHIVE	CORRACTS	RCRA-TSDF	RCRA-LQG	RCRA-SQG	RCRA-VSQG	LUCIS	US ENG CONTROLS	US INST CONTROLS	ERNS	RESPONSE	ENVIROSTOR	SWF/LF	LUST	INDIAN LUST	CPS-SLIC	FEMA UST	UST	AST	INDIAN UST	INDIAN VCP	VCP	BROWNFIELDS
FRANCOLI CONST. CO. 16047 OLD VALLEY BLVD. CITY OF INDUSTRY, CA 91744 S106764802	AE168 North 1/4-1/2 2502 ft. 338 ft. Lower																						X							
PITMAN COMPANY 16644 JOHNSON DR CITY OF INDUSTRY, CA 91744 S112998846	169 SE 1/4-1/2 2502 ft. 390 ft. Higher																						X							
JESSE'S AUTO REPAIR 16045 OLD VALLEY BLVD. CITY OF INDUSTRY, CA 91744 S106764825	AE170 North 1/4-1/2 2516 ft. 338 ft. Lower																						X							
ANITEC 1350 BIXBY DR. CITY OF INDUSTRY, CA 91745 S106764924	AC171 SE 1/4-1/2 2542 ft. 388 ft. Higher																						X							
DISPENSING DYNAMICS INTERNATIONAL 1020 BIXBY DR CITY OF INDUSTRY, CA 91745 S113046509	172 ESE 1/4-1/2 2547 ft. 365 ft. Higher																						X							

ADDITIONAL ENVIRONMENTAL RECORDS

Site	US BROWNFIELDS	WMUDS/SWAT	SWRCY	HAULERS	INDIAN ODI	DEBRIS REGION 9	ODI	IHS OPEN DUMPS	AOCONCERN	US HIST CDL	HIST Cal-Sites	SCH	CDL	CERS HAZ WASTE	Toxic Pits	US CDL	SWEEPS UST	HIST UST	CA FID UST	CERS TANKS	LIENS	LIENS 2	DEED	HMIRS	CHMIRS	LDS	MCS	SPILLS 90	RCRA NonGen / NLR	FUDS	DOD	SCRD DRYCLEANERS	US FIN ASSUR	EPA WATCH LIST	2020 COR ACTION	TSCA	TRIS	SSTS	ROD	RMP	RAATS	PRP	PADS	ICIS	FTTS	MLTS	COAL ASH DOE	COAL ASH EPA	PCB TRANSFORMER	RADINFO	HIST FTTS	DOT OPS	CONSENT	INDIAN RESERV	FUSRAP	UMTRA	LEAD SMELTERS	US AIRS	US MINES	ABANDONED MINES	MINES MRDS	FINDS	ECHO	UXO	DOCKET HWC	FUELS PROGRAM	PFAS NPL	PFAS FEDERAL SITES	PFAS TRIS	PFAS TSCA	PFAS RCRA MANIFEST
FRANCOLI CONST. CO.	
PITMAN COMPANY	
JESSE'S AUTO REPAIR	
ANITEC	
DISPENSING DYNAMICS INTERNATIONAL	

EXECUTIVE SUMMARY

TARGET PROPERTY ADDRESS

CITY OF INDUSTRY BESS
16253-16293 GALE AVENUE
CITY OF INDUSTRY, CA 91745
Elevation: 349 ft.
EDR Inquiry Number: 7731200.2s

SURROUNDING PROPERTY SEARCH RESULTS

STANDARD ENVIRONMENTAL RECORDS

Site	Map ID Direction Distance Distance ft. Elevation ft.	NPL	Proposed NPL	NPL LIENS	Delisted NPL	FEDERAL FACILITY	SEMS	SEMS-ARCHIVE	CORRACTS	RCRA-TSDF	RCRA-LQG	RCRA-SQG	RCRA-VSQG	LUCIS	US ENG CONTROLS	US INST CONTROLS	ERNS	RESPONSE	ENVIROSTOR	SWF/LF	LUST	INDIAN LUST	CPS-SLIC	FEMA UST	UST	AST	INDIAN UST	INDIAN VCP	VCP	BROWNFIELDS
G T E 16500 OLD VALLEY BLVD. CITY OF INDUSTRY, CA 91744 S106764841	173 ENE 1/4-1/2 2564 ft. 356 ft. Higher																						X							
REEDS LAWNMOWER SHOP 16016 OLD VALLEY BLVD LA PUENTE, CA 91744 S124840652	AF174 North 1/4-1/2 2567 ft. 336 ft. Lower																						X							
H P SAFE CUTTING TOOL MFG CO 16605 E GALE AVENUE CITY OF INDUSTRY, CA 91745 1000474492	AG175 ESE 1/4-1/2 2567 ft. 375 ft. Higher											X											X							
LA PUENTE PAINT & BODY 16046 ABBEY ST. LA PUENTE, CA 91744 S113055005	AE176 North 1/4-1/2 2581 ft. 339 ft. Lower																						X							
BULLOCKS DISTIBUTION CO 16633 GALE AVE E INDUSTRY, CA 91744 S101296388	AG177 SE 1/4-1/2 2597 ft. 378 ft. Higher																				X									

ADDITIONAL ENVIRONMENTAL RECORDS

Site	Map ID Direction Distance Distance ft. Elevation ft.	US BROWNFIELDS	WMUDS/SWAT	SWRCY	HAULERS	INDIAN ODI	DEBRIS REGION 9	ODI	IHS OPEN DUMPS	AOCONCERN	US HIST CDL	HIST Cal-Sites	SCH	CDL	CERS HAZ WASTE	Toxic Pits	US CDL	SWEEPS UST	HIST UST	CA FID UST	CERS TANKS	LIENS	LIENS 2	DEED	HMIRS	CHMIRS	LDS	MCS	SPILLS 90	RCRA NonGen / NLR	FUDS	DOD	SCRD DRYCLEANERS	US FIN ASSUR	EPA WATCH LIST	2020 COR ACTION	TSCA	TRIS	SSTS	ROD	RMP	RAATS	PRP	PADS	ICIS	FTTS	MLTS	COAL ASH DOE	COAL ASH EPA	PCB TRANSFORMER	RADINFO	HIST FTTS	DOT OPS	CONSENT	INDIAN RESERV	FUSRAP	UMTRA	LEAD SMELTERS	US AIRS	US MINES	ABANDONED MINES	MINES MRDS	FINDS	ECHO	UXO	DOCKET HWC	FUELS PROGRAM	PFAS NPL	PFAS FEDERAL SITES	PFAS TRIS	PFAS TSCA	PFAS RCRA MANIFEST
G T E 16500 OLD VALLEY BLVD. CITY OF INDUSTRY, CA 91744 S106764841	173 ENE 1/4-1/2 2564 ft. 356 ft. Higher	
REEDS LAWNMOWER SHOP 16016 OLD VALLEY BLVD LA PUENTE, CA 91744 S124840652	AF174 North 1/4-1/2 2567 ft. 336 ft. Lower	
H P SAFE CUTTING TOOL MFG CO 16605 E GALE AVENUE CITY OF INDUSTRY, CA 91745 1000474492	AG175 ESE 1/4-1/2 2567 ft. 375 ft. Higher																		X	X	X								
LA PUENTE PAINT & BODY 16046 ABBEY ST. LA PUENTE, CA 91744 S113055005	AE176 North 1/4-1/2 2581 ft. 339 ft. Lower	
BULLOCKS DISTIBUTION CO 16633 GALE AVE E INDUSTRY, CA 91744 S101296388	AG177 SE 1/4-1/2 2597 ft. 378 ft. Higher	

EXECUTIVE SUMMARY

TARGET PROPERTY ADDRESS

CITY OF INDUSTRY BESS
16253-16293 GALE AVENUE
CITY OF INDUSTRY, CA 91745
Elevation: 349 ft.
EDR Inquiry Number: 7731200.2s

SURROUNDING PROPERTY SEARCH RESULTS

STANDARD ENVIRONMENTAL RECORDS

Site	Map ID Direction Distance Distance ft. Elevation ft.	NPL	Proposed NPL	NPL LIENS	Delisted NPL	FEDERAL FACILITY	SEMS	SEMS-ARCHIVE	CORRACTS	RCRA-TSDF	RCRA-LQG	RCRA-SQG	RCRA-VSQG	LUCIS	US ENG CONTROLS	US INST CONTROLS	ERNS	RESPONSE	ENVIROSTOR	SWF/LF	LUST	INDIAN LUST	CPS-SLIC	FEMA UST	UST	AST	INDIAN UST	INDIAN VCP	VCP	BROWNFIELDS
RACHLIN FURNITURE 16610 E. CHESTNUT ST. CITY OF INDUSTRY, CA 91745 S106764928	AH178 East 1/4-1/2 2611 ft. 355 ft. Higher																						X							
WALNUT CREEK ENERGY PARK 911 BIXBY DR CITY OF INDUSTRY, CA 91745 S123590260	AH179 East 1/4-1/2 2628 ft. 354 ft. Higher																						X							
MITCHELL RUBBER PRODUCTS 491 WILSON WAY CITY OF INDUSTRY, CA 91744 1000170133	180 NW 1/4-1/2 2631 ft. 324 ft. Lower											X									X		X			X				
LIMA RECYCLING CENTER LA PUENTE 16023 OLD VALLEY BLVD LA PUENTE, CA 91744 S107137250	AF181 North 1/4-1/2 2632 ft. 337 ft. Lower																													
ALMAC FELT COMPANY 16620 E. CHESTNUT ST. CITY OF INDUSTRY, CA 91745 S106764790	AH182 East 1/4-1/2 2638 ft. 354 ft. Higher																						X							

ADDITIONAL ENVIRONMENTAL RECORDS

Site	US BROWNFIELDS	WMUDS/SWAT	SWRCY	HAULERS	INDIAN ODI	DEBRIS REGION 9	ODI	IHS OPEN DUMPS	AOCONCERN	US HIST CDL	HIST Cal-Sites	SCH	CDL	CERS HAZ WASTE	Toxic Pits	US CDL	SWEEPS UST	HIST UST	CA FID UST	CERS TANKS	LIENS	LIENS 2	DEED	HMIRS	CHMIRS	LDS	MCS	SPILLS 90	RCRA NonGen / NLR	FUDS	DOD	SCRD DRYCLEANERS	US FIN ASSUR	EPA WATCH LIST	2020 COR ACTION	TSCA	TRIS	SSTS	ROD	RMP	RAATS	PRP	PADS	ICIS	FTTS	MLTS	COAL ASH DOE	COAL ASH EPA	PCB TRANSFORMER	RADINFO	HIST FTTS	DOT OPS	CONSENT	INDIAN RESERV	FUSRAP	UMTRA	LEAD SMELTERS	US AIRS	US MINES	ABANDONED MINES	MINES MRDS	FINDS	ECHO	UXO	DOCKET HWC	FUELS PROGRAM	PFAS NPL	PFAS FEDERAL SITES	PFAS TRIS	PFAS TSCA	PFAS RCRA MANIFEST
RACHLIN FURNITURE 16610 E. CHESTNUT ST. CITY OF INDUSTRY, CA 91745 S106764928	
WALNUT CREEK ENERGY PARK 911 BIXBY DR CITY OF INDUSTRY, CA 91745 S123590260	
MITCHELL RUBBER PRODUCTS 491 WILSON WAY CITY OF INDUSTRY, CA 91744 1000170133	
LIMA RECYCLING CENTER LA PUENTE 16023 OLD VALLEY BLVD LA PUENTE, CA 91744 S107137250			X	
ALMAC FELT COMPANY 16620 E. CHESTNUT ST. CITY OF INDUSTRY, CA 91745 S106764790	

EXECUTIVE SUMMARY

TARGET PROPERTY ADDRESS

CITY OF INDUSTRY BESS
16253-16293 GALE AVENUE
CITY OF INDUSTRY, CA 91745
Elevation: 349 ft.
EDR Inquiry Number: 7731200.2s

STANDARD ENVIRONMENTAL RECORDS


SURROUNDING PROPERTY SEARCH RESULTS Site	Map ID Direction Distance Distance ft. Elevation ft.	NPL	Proposed NPL	NPL LIENS	Delisted NPL	FEDERAL FACILITY	SEMS	SEMS-ARCHIVE	CORRACTS	RCRA-TSDF	RCRA-LQG	RCRA-SQG	RCRA-VSQG	LUCIS	US ENG CONTROLS	US INST CONTROLS	ERNS	RESPONSE	ENVIROSTOR	SWF/LF	LUST	INDIAN LUST	CPS-SLIC	FEMA UST	UST	AST	INDIAN UST	INDIAN VCP	VCP	BROWNFIELDS
PAC FOUNDRIES-INDUSTRY 16800 CHESTNUT ST CITY OF INDUSTRY, CA 91745 S101669365	183 East 1/2-1 3788 ft. 357 ft. Higher																		X				X							
DE-BEST MANUFACTURING CO INC 16122 MAIN STREET CARSON, CA 90745 S101480610	184 NNE 1/2-1 3802 ft. 380 ft. Higher																		X											
BDP CO. 855 ANAHEIM-PUENTE ROAD CITY OF INDUSTRY, CA 91745 S103959256	185 NNW 1/2-1 4021 ft. 321 ft. Lower																		X											

ADDITIONAL ENVIRONMENTAL RECORDS

Site	Map ID	US BROWNFIELDS	WMUDS/SWAT	SWRCY	HAULERS	INDIAN ODI	DEBRIS REGION 9	ODI	IHS OPEN DUMPS	AOCONCERN	US HIST CDL	HIST Cal-Sites	SCH	CDL	CERS HAZ WASTE	Toxic Pits	US CDL	SWEEPS UST	HIST UST	CA FID UST	CERS TANKS	LIENS	LIENS 2	DEED	HMIRS	CHMIRS	LDS	MCS	SPILLS 90	RCRA NonGen / NLR	FUDS	DOD	SCRD DRYCLEANERS	US FIN ASSUR	EPA WATCH LIST	2020 COR ACTION
PAC FOUNDRIES-INDUSTRY	183														X																					
DE-BEST MANUFACTURING CO INC	184																																			
BDP CO.	185																																			

Site	Map ID	TSCA	TRIS	SSTS	ROD	RMP	RAATS	PRP	PADS	ICIS	FTTS	MLTS	COAL ASH DOE	COAL ASH EPA	PCB TRANSFORMER	RADINFO	HIST FTTS	DOT OPS	CONSENT	INDIAN RESERV	FUSRAP	UMTRA	LEAD SMELTERS	US AIRS	US MINES	ABANDONED MINES	MINES MRDS	FINDS	ECHO	UXO	DOCKET HWC	FUELS PROGRAM	PFAS NPL	PFAS FEDERAL SITES	PFAS TRIS	PFAS TSCA	PFAS RCRA MANIFEST
PAC FOUNDRIES-INDUSTRY	183																																				
DE-BEST MANUFACTURING CO INC	184																																				
BDP CO.	185																																				

OVERVIEW MAP - 7731200.2S

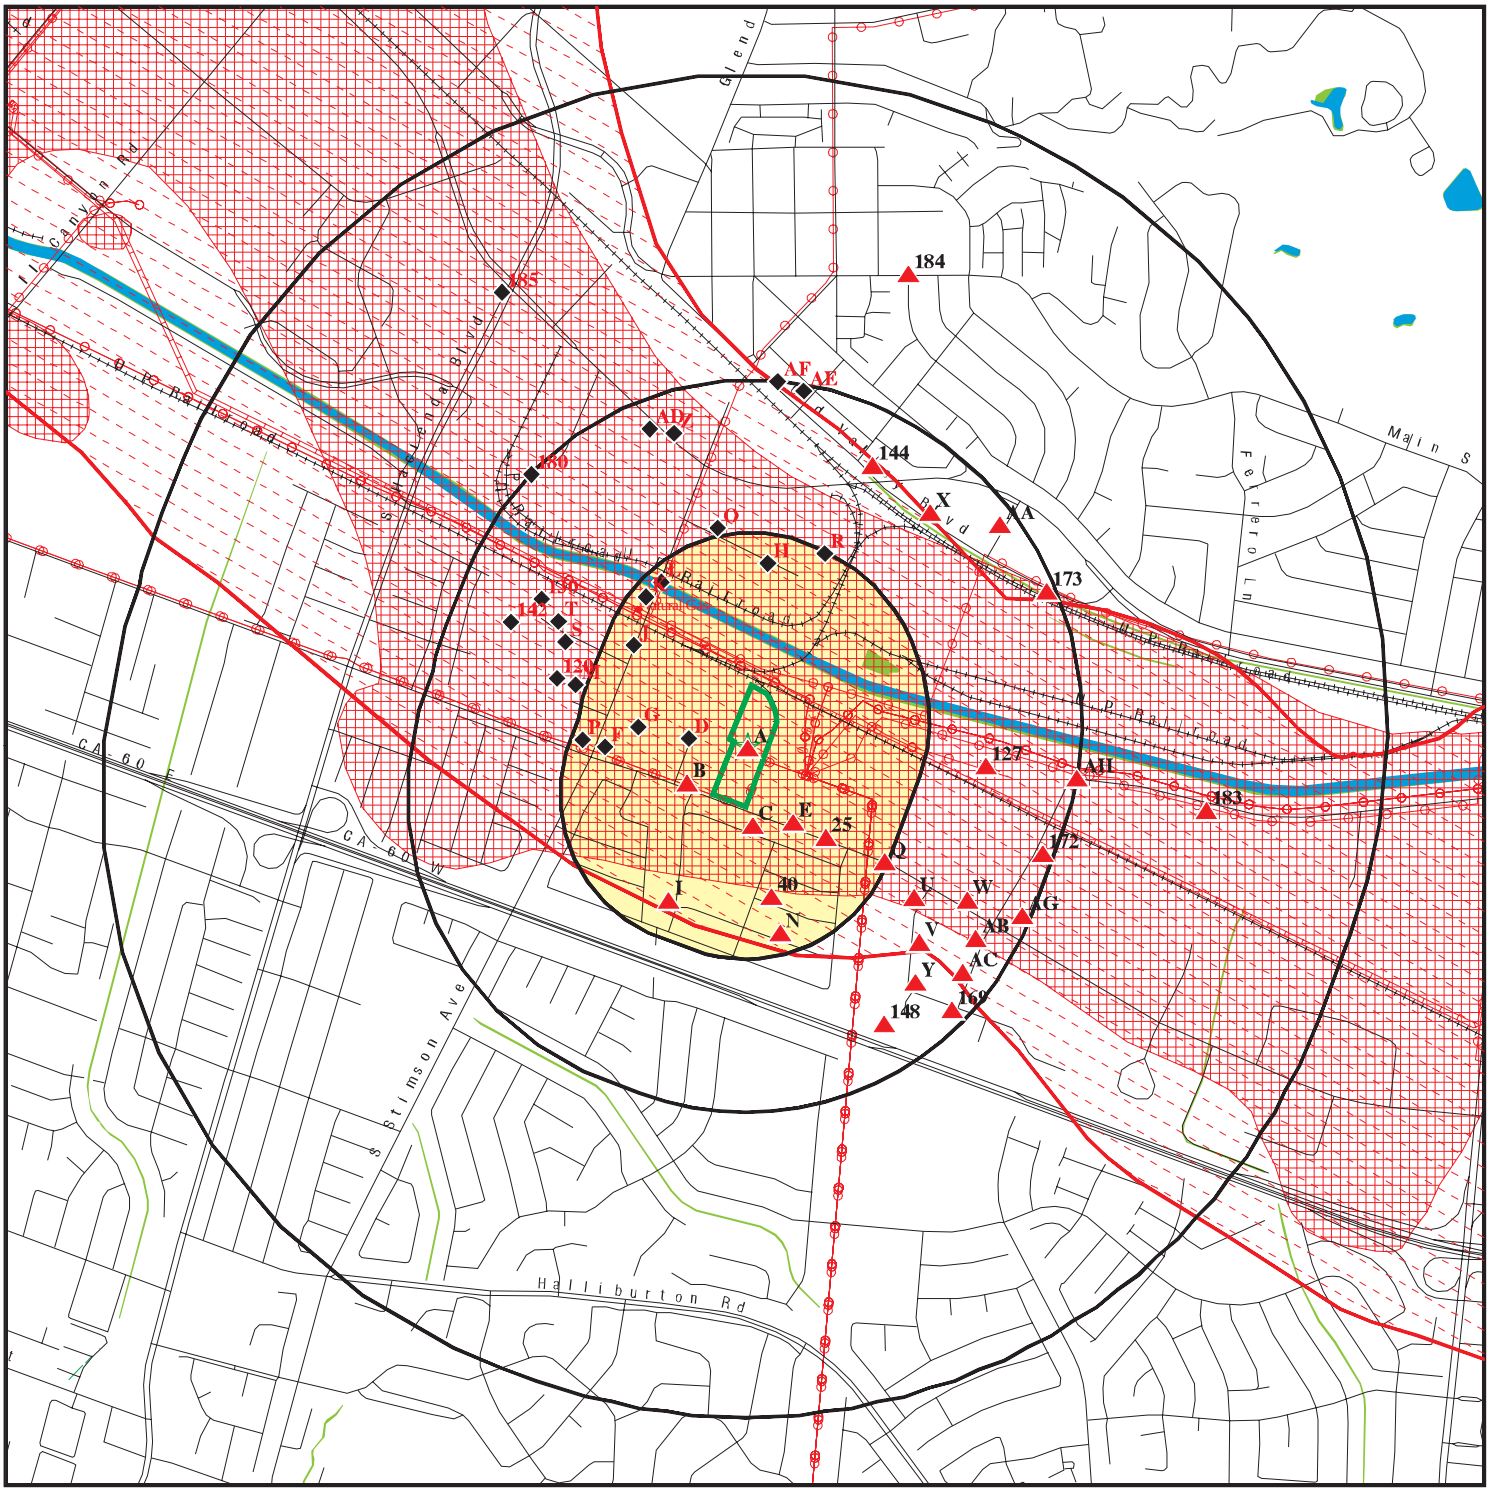

Target Property

Sites at elevations higher than or equal to the target property

Sites at elevations lower than the target property

Manufactured Gas Plants

National Priority List Sites

Dept. Defense Sites

0 1/4 1/2 1 Miles

Indian Reservations BIA

Power transmission lines

Pipelines

Special Flood Hazard Area (1%)

0.2% Annual Chance Flood Hazard

National Wetland Inventory

State Wetlands

Areas of Concern


N

This report includes Interactive Map Layers to display and/or hide map information. The legend includes only those icons for the default map view.

SITE NAME:	City of Industry BESS	CLIENT:	Terracon
ADDRESS:	16253-16293 Gale Avenue City of Industry CA 91745	CONTACT:	Klara Perkins
		INQUIRY #:	7731200.2s
LAT/LONG:	34.008912 / 117.951597	DATE:	August 09, 2024 1:39 pm

Copyright © 2024 EDR, Inc. © 2015 TomTom Rel. 2015.

DETAIL MAP - 7731200.2S

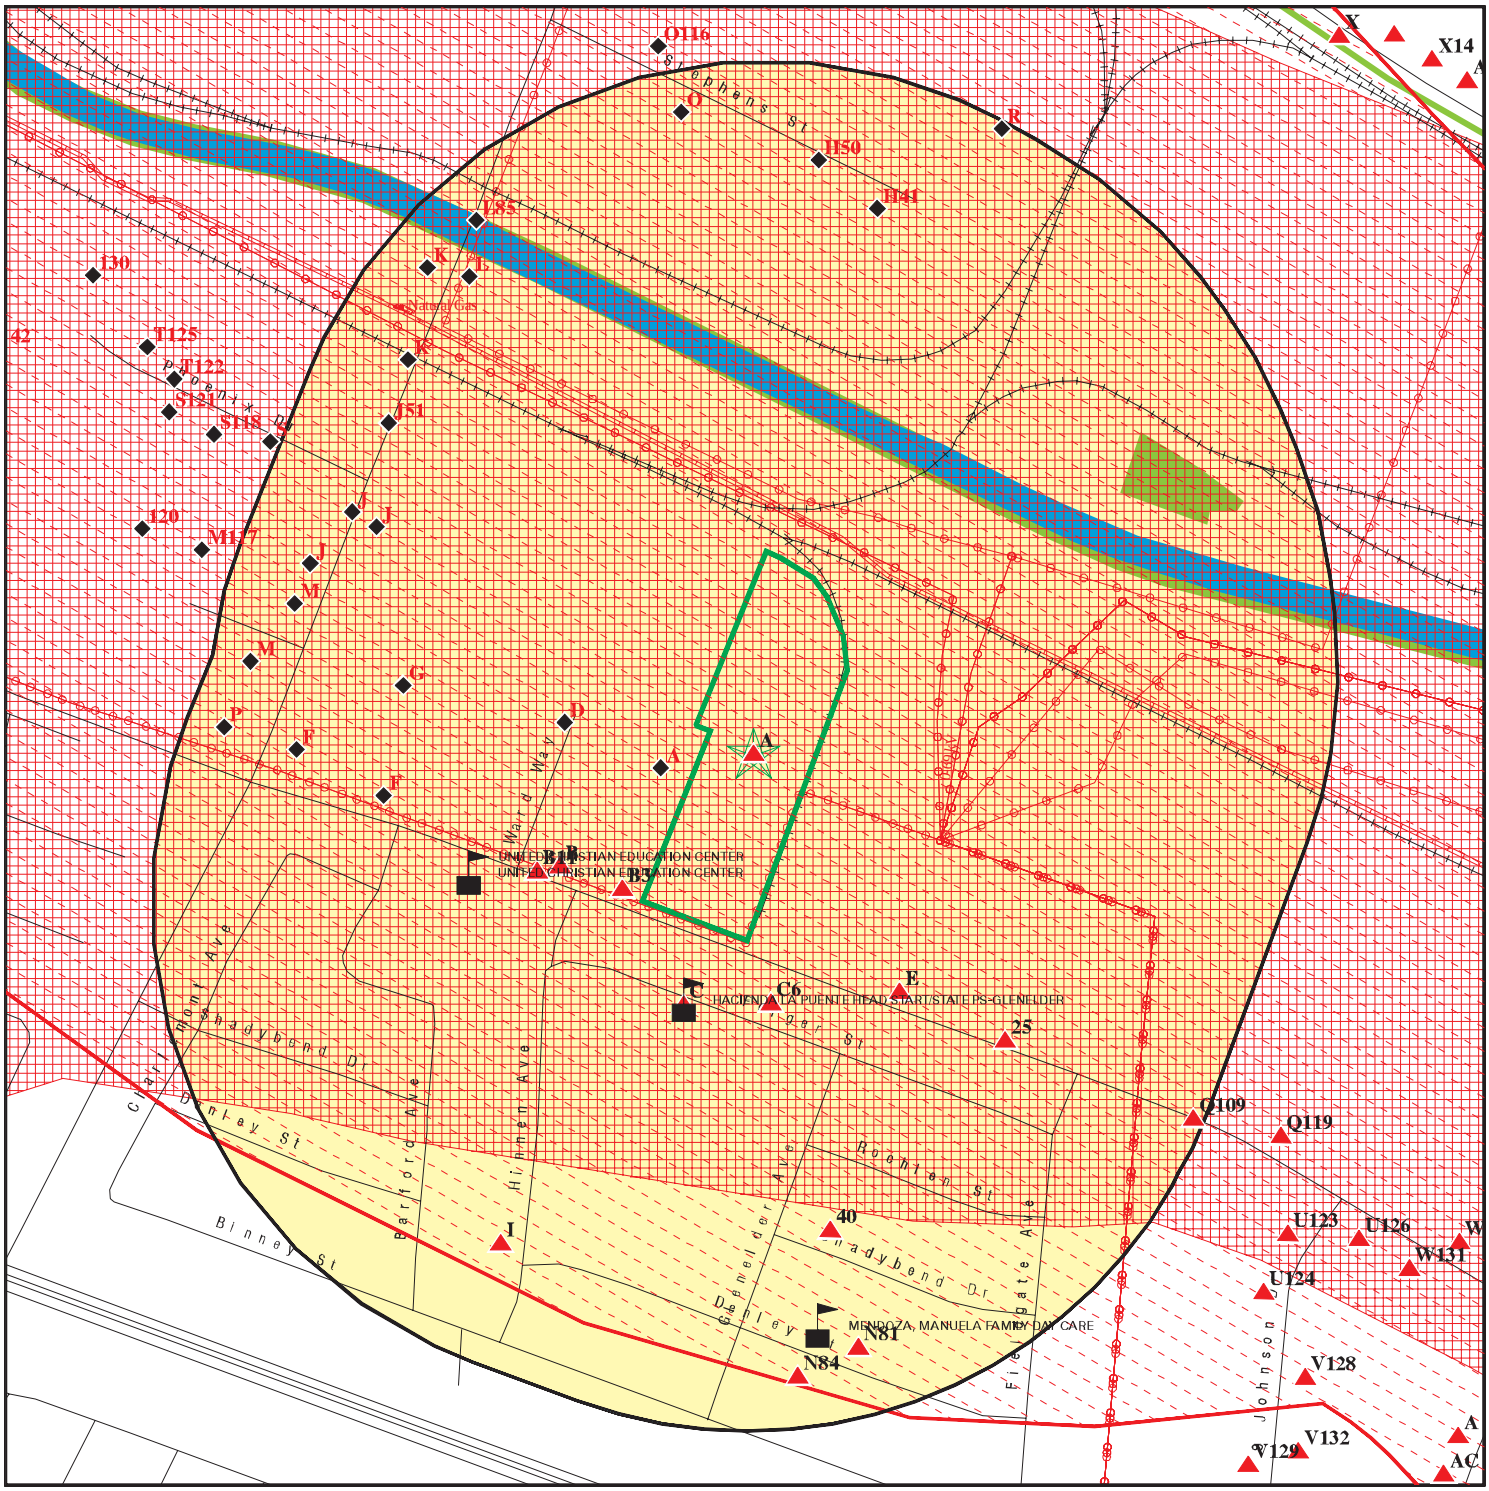

- Target Property
- Sites at elevations higher than or equal to the target property
- Sites at elevations lower than the target property
- Manufactured Gas Plants
- Sensitive Receptors
- National Priority List Sites
- Dept. Defense Sites
- Indian Reservations BIA
- Power transmission lines
- Pipelines
- Special Flood Hazard Area (1%)
- 0.2% Annual Chance Flood Hazard
- National Wetland Inventory
- State Wetlands
- Areas of Concern

This report includes Interactive Map Layers to display and/or hide map information. The legend includes only those icons for the default map view.

SITE NAME:	City of Industry BESS	CLIENT:	Terracon
ADDRESS:	16253-16293 Gale Avenue City of Industry CA 91745	CONTACT:	Klara Perkins
		INQUIRY #:	7731200.2s
LAT/LONG:	34.008912 / 117.951597	DATE:	August 09, 2024 1:41 pm

Copyright © 2024 EDR, Inc. © 2015 TomTom Rel. 2015.

MAP FINDINGS SUMMARY

Database	Search Distance (Miles)	Target Property	< 1/8	1/8 - 1/4	1/4 - 1/2	1/2 - 1	> 1	Total Plotted
STANDARD ENVIRONMENTAL RECORDS								
Lists of Federal NPL (Superfund) sites								
NPL	1.000		1	0	0	0	NR	1
Proposed NPL	1.000		0	0	0	0	NR	0
NPL LIENS	1.000		0	0	0	0	NR	0
Lists of Federal Delisted NPL sites								
Delisted NPL	1.000		0	0	0	0	NR	0
Lists of Federal sites subject to CERCLA removals and CERCLA orders								
FEDERAL FACILITY	0.500		0	0	0	NR	NR	0
SEMS	0.500		1	0	0	NR	NR	1
Lists of Federal CERCLA sites with NFRAP								
SEMS-ARCHIVE	0.500		0	0	0	NR	NR	0
Lists of Federal RCRA facilities undergoing Corrective Action								
CORRACTS	1.000		0	0	0	0	NR	0
Lists of Federal RCRA TSD facilities								
RCRA-TSDF	0.500		0	0	0	NR	NR	0
Lists of Federal RCRA generators								
RCRA-LQG	0.250		2	0	NR	NR	NR	2
RCRA-SQG	0.250		0	7	NR	NR	NR	7
RCRA-VSQG	0.250		0	0	NR	NR	NR	0
Federal institutional controls / engineering controls registries								
LUCIS	0.500		0	0	0	NR	NR	0
US ENG CONTROLS	0.500		1	0	0	NR	NR	1
US INST CONTROLS	0.500		0	0	0	NR	NR	0
Federal ERNS list								
ERNS	TP		NR	NR	NR	NR	NR	0
Lists of state- and tribal (Superfund) equivalent sites								
RESPONSE	1.000		0	0	0	0	NR	0
Lists of state- and tribal hazardous waste facilities								
ENVIROSTOR	1.000		0	1	2	3	NR	6
Lists of state and tribal landfills and solid waste disposal facilities								
SWF/LF	0.500		0	0	0	NR	NR	0

MAP FINDINGS SUMMARY

Database	Search Distance (Miles)	Target Property	< 1/8	1/8 - 1/4	1/4 - 1/2	1/2 - 1	> 1	Total Plotted
Lists of state and tribal leaking storage tanks								
LUST	0.500		1	6	7	NR	NR	14
INDIAN LUST	0.500		0	0	0	NR	NR	0
CPS-SLIC	0.500		5	10	54	NR	NR	69
Lists of state and tribal registered storage tanks								
FEMA UST	0.250		0	0	NR	NR	NR	0
UST	0.250		1	6	NR	NR	NR	7
AST	0.250		2	3	NR	NR	NR	5
INDIAN UST	0.250		0	0	NR	NR	NR	0
Lists of state and tribal voluntary cleanup sites								
INDIAN VCP	0.500		0	0	0	NR	NR	0
VCP	0.500		0	0	1	NR	NR	1
Lists of state and tribal brownfield sites								
BROWNFIELDS	0.500		0	0	0	NR	NR	0
ADDITIONAL ENVIRONMENTAL RECORDS								
Local Brownfield lists								
US BROWNFIELDS	0.500		0	0	0	NR	NR	0
Local Lists of Landfill / Solid Waste Disposal Sites								
WMUDS/SWAT	0.500		0	0	0	NR	NR	0
SWRCY	0.500		0	0	1	NR	NR	1
HAULERS	TP		NR	NR	NR	NR	NR	0
INDIAN ODI	0.500		0	0	0	NR	NR	0
DEBRIS REGION 9	0.500		0	0	0	NR	NR	0
ODI	0.500		0	0	0	NR	NR	0
IHS OPEN DUMPS	0.500		0	0	0	NR	NR	0
Local Lists of Hazardous waste / Contaminated Sites								
AOCONCERN	1.000		1	0	0	0	NR	1
US HIST CDL	TP		NR	NR	NR	NR	NR	0
HIST Cal-Sites	1.000		0	0	0	0	NR	0
SCH	0.250		0	0	NR	NR	NR	0
CDL	TP		NR	NR	NR	NR	NR	0
CERS HAZ WASTE	0.250		2	7	NR	NR	NR	9
Toxic Pits	1.000		0	0	0	0	NR	0
US CDL	TP		NR	NR	NR	NR	NR	0
Local Lists of Registered Storage Tanks								
SWEEPS UST	0.250		1	6	NR	NR	NR	7
HIST UST	0.250		1	6	NR	NR	NR	7
CA FID UST	0.250		1	3	NR	NR	NR	4
CERS TANKS	0.250		1	4	NR	NR	NR	5

MAP FINDINGS SUMMARY

Database	Search Distance (Miles)	Target Property	< 1/8	1/8 - 1/4	1/4 - 1/2	1/2 - 1	> 1	Total Plotted
Local Land Records								
LIENS	TP		NR	NR	NR	NR	NR	0
LIENS 2	TP		NR	NR	NR	NR	NR	0
DEED	0.500		0	0	0	NR	NR	0
Records of Emergency Release Reports								
HMIRS	TP		NR	NR	NR	NR	NR	0
CHMIRS	TP		NR	NR	NR	NR	NR	0
LDS	TP		NR	NR	NR	NR	NR	0
MCS	TP		NR	NR	NR	NR	NR	0
SPILLS 90	TP		NR	NR	NR	NR	NR	0
Other Ascertainable Records								
RCRA NonGen / NLR	0.250		7	24	NR	NR	NR	31
FUDS	1.000		0	0	0	0	NR	0
DOD	1.000		0	0	0	0	NR	0
SCRD DRYCLEANERS	0.500		0	0	0	NR	NR	0
US FIN ASSUR	TP		NR	NR	NR	NR	NR	0
EPA WATCH LIST	TP		NR	NR	NR	NR	NR	0
2020 COR ACTION	0.250		0	0	NR	NR	NR	0
TSCA	TP		NR	NR	NR	NR	NR	0
TRIS	TP		NR	NR	NR	NR	NR	0
SSTS	TP		NR	NR	NR	NR	NR	0
ROD	1.000		1	0	0	0	NR	1
RMP	TP		NR	NR	NR	NR	NR	0
RAATS	TP		NR	NR	NR	NR	NR	0
PRP	TP		NR	NR	NR	NR	NR	0
PADS	TP		NR	NR	NR	NR	NR	0
ICIS	TP		NR	NR	NR	NR	NR	0
FTTS	TP		NR	NR	NR	NR	NR	0
MLTS	TP		NR	NR	NR	NR	NR	0
COAL ASH DOE	TP		NR	NR	NR	NR	NR	0
COAL ASH EPA	0.500		0	0	0	NR	NR	0
PCB TRANSFORMER	TP		NR	NR	NR	NR	NR	0
RADINFO	TP		NR	NR	NR	NR	NR	0
HIST FTTS	TP		NR	NR	NR	NR	NR	0
DOT OPS	TP		NR	NR	NR	NR	NR	0
CONSENT	1.000		0	0	0	0	NR	0
INDIAN RESERV	1.000		0	0	0	0	NR	0
FUSRAP	1.000		0	0	0	0	NR	0
UMTRA	0.500		0	0	0	NR	NR	0
LEAD SMELTERS	TP		NR	NR	NR	NR	NR	0
US AIRS	TP		NR	NR	NR	NR	NR	0
US MINES	0.250		0	0	NR	NR	NR	0
ABANDONED MINES	0.250		0	0	NR	NR	NR	0
MINES MRDS	0.250		0	0	NR	NR	NR	0
FINDS	TP	1	NR	NR	NR	NR	NR	1
ECHO	TP		NR	NR	NR	NR	NR	0
UXO	1.000		0	0	0	0	NR	0
DOCKET HWC	TP		NR	NR	NR	NR	NR	0

MAP FINDINGS SUMMARY

Database	Search Distance (Miles)	Target Property	< 1/8	1/8 - 1/4	1/4 - 1/2	1/2 - 1	> 1	Total Plotted
FUELS PROGRAM	0.250		0	0	NR	NR	NR	0
PFAS NPL	0.250		0	0	NR	NR	NR	0
PFAS FEDERAL SITES	0.250		0	0	NR	NR	NR	0
PFAS TRIS	0.250		0	0	NR	NR	NR	0
PFAS TSCA	0.250		0	0	NR	NR	NR	0
PFAS RCRA MANIFEST	0.250		0	0	NR	NR	NR	0
PFAS ATSDR	0.250		0	0	NR	NR	NR	0
PFAS WQP	0.250		0	0	NR	NR	NR	0
PFAS PROJECT	0.250		0	0	NR	NR	NR	0
PFAS NPDES	0.250		0	0	NR	NR	NR	0
PFAS ECHO	0.250		0	2	NR	NR	NR	2
PFAS ECHO FIRE TRAIN	0.250		0	0	NR	NR	NR	0
PFAS PT 139 AIRPORT	0.250		0	0	NR	NR	NR	0
AQUEOUS FOAM NRC	0.250		0	0	NR	NR	NR	0
BIOSOLIDS	TP		NR	NR	NR	NR	NR	0
UST FINDER RELEASE	0.500		0	8	4	NR	NR	12
UST FINDER	0.250		0	3	NR	NR	NR	3
E MANIFEST	0.250		4	19	NR	NR	NR	23
PFAS	0.250		0	0	NR	NR	NR	0
AQUEOUS FOAM	0.250		0	0	NR	NR	NR	0
CA BOND EXP. PLAN	1.000		0	0	0	0	NR	0
CHROME PLATING	0.500		0	0	0	NR	NR	0
Cortese	0.500		1	6	5	NR	NR	12
CUPA Listings	0.250		0	0	NR	NR	NR	0
DRYCLEANERS	0.250		1	1	NR	NR	NR	2
EMI	TP		NR	NR	NR	NR	NR	0
ENF	TP		NR	NR	NR	NR	NR	0
Financial Assurance	TP		NR	NR	NR	NR	NR	0
ICE	TP		NR	NR	NR	NR	NR	0
HIST CORTESE	0.500		0	5	6	NR	NR	11
LOS ANGELES CO. HMS	TP		NR	NR	NR	NR	NR	0
HWP	1.000		0	0	1	0	NR	1
HWT	0.250		0	0	NR	NR	NR	0
HWTS	TP	1	NR	NR	NR	NR	NR	1
HAZNET	TP	1	NR	NR	NR	NR	NR	1
LA CO LF METHANE	0.500		0	0	0	NR	NR	0
MINES	0.250		0	0	NR	NR	NR	0
MWMP	0.250		0	0	NR	NR	NR	0
NPDES	TP		NR	NR	NR	NR	NR	0
PEST LIC	TP		NR	NR	NR	NR	NR	0
PROC	0.500		0	0	0	NR	NR	0
Notify 65	1.000		0	0	0	0	NR	0
HAZMAT	0.250		0	0	NR	NR	NR	0
HAZMAT LA	0.250		0	0	NR	NR	NR	0
Site Mitigation	TP		NR	NR	NR	NR	NR	0
UIC	TP		NR	NR	NR	NR	NR	0
UIC GEO	TP		NR	NR	NR	NR	NR	0
WASTEWATER PITS	0.500		0	0	0	NR	NR	0
WDS	TP		NR	NR	NR	NR	NR	0
WIP	0.250		4	11	NR	NR	NR	15
MILITARY PRIV SITES	TP		NR	NR	NR	NR	NR	0

MAP FINDINGS SUMMARY

Database	Search Distance (Miles)	Target Property	< 1/8	1/8 - 1/4	1/4 - 1/2	1/2 - 1	> 1	Total Plotted
PROJECT	TP		NR	NR	NR	NR	NR	0
WDR	TP		NR	NR	NR	NR	NR	0
CIWQS	TP		NR	NR	NR	NR	NR	0
CERS	TP		NR	NR	NR	NR	NR	0
NON-CASE INFO	TP		NR	NR	NR	NR	NR	0
OTHER OIL GAS	TP		NR	NR	NR	NR	NR	0
PROD WATER PONDS	TP		NR	NR	NR	NR	NR	0
SAMPLING POINT	TP		NR	NR	NR	NR	NR	0
WELL STIM PROJ	TP		NR	NR	NR	NR	NR	0
EDR HIGH RISK HISTORICAL RECORDS								
EDR Exclusive Records								
EDR MGP	1.000		0	0	0	0	NR	0
EDR Hist Auto	0.125		0	NR	NR	NR	NR	0
EDR Hist Cleaner	0.125		0	NR	NR	NR	NR	0
EDR RECOVERED GOVERNMENT ARCHIVES								
Exclusive Recovered Govt. Archives								
RGA LF	TP		NR	NR	NR	NR	NR	0
RGA LUST	TP		NR	NR	NR	NR	NR	0
- Totals --		3	39	138	81	3	0	264

NOTES:

TP = Target Property

NR = Not Requested at this Search Distance

Sites may be listed in more than one database

A1 **HENSIM USA DBA TIERRA MOTORSPORTS** **FINDS** **1010683633**
Target **16257 GALE AVE** **N/A**
Property **CITY OF INDUSTRY, CA 91745**

Site 1 of 4 in cluster A

Actual: **349 ft.**

FINDS:
Registry ID: 110033194763

Click Here for FRS Facility Detail Report:

Environmental Interest/Information System:
The Integrated Compliance Information System (ICIS) provides a database that, when complete, will contain integrated enforcement and compliance information across most of EPA's programs. The vision for ICIS is to replace EPA's independent databases that contain enforcement data with a single repository for that information. Currently, ICIS contains all Federal Administrative and Judicial enforcement actions and a subset of the Permit Compliance System (PCS), which supports the National Pollutant Discharge Elimination System (NPDES). This information is maintained in ICIS by EPA in the Regional offices and it at Headquarters. A future release of ICIS will completely replace PCS and will integrate that information with Federal actions already in the system. ICIS also has the capability to track other activities that support compliance and enforcement programs, including incident tracking, compliance assistance, and compliance monitoring.

Click this hyperlink while viewing on your computer to access additional FINDS: detail in the EDR Site Report.

A2 **WHITE & BLUE LION INC** **HWTS** **S118225781**
Target **16265 GALE AVE** **HAZNET** **N/A**
Property **CITY OF INDUSTRY, CA 91745**

Site 2 of 4 in cluster A

Actual: **349 ft.**

HWTS:

Name:	WHITE & BLUE LION INC
Address:	16265 GALE AVE
City,State,Zip:	CITY OF INDUSTRY, CA 91745
EPA ID:	CAC002791091
Inactive Date:	01/23/2015
Create Date:	10/24/2014
Mailing Address:	16265 GALE AVE
Mailing City,State,Zip:	CITY OF INDUSTRY, CA 91745
Owner Name:	HONGSHENG XIE
Owner Address:	16265 GALE AVE
Owner City,State,Zip:	CITY OF INDUSTRY, CA 91745
Contact Name:	MOLLY LIU
Contact Address:	16265 GALE AVE
City,State,Zip:	CITY OF INDUSTRY, CA 91745
Facility Status:	Inactive
Facility Type:	TEMPORARY
Category:	STATE
Latitude:	34.007557
Longitude:	-117.951891

NAICS:

EPA ID:	CAC002791091
Create Date:	2014-10-24 17:21:50.737
NAICS Code:	99999

WHITE & BLUE LION INC (Continued) **S118225781**

NAICS Description:	Not Otherwise Specified
Issued EPA ID Date:	2014-10-24 17:21:50.74000
Inactive Date:	2015-01-23 17:21:50.73700
Facility Name:	WHITE & BLUE LION INC
Facility Address:	16265 GALE AVE
Facility City:	CITY OF INDUSTRY
Facility State:	CA
Facility Zip:	91745

HAZNET:

Name:	WHITE & BLUE LION INC
Address:	16265 GALE AVE
City,State,Zip:	CITY OF INDUSTRY, CA 91745
Contact:	MOLLY LIU
Telephone:	6265863485
Mailing Address:	16265 GALE AVE
Year:	2014
Gepaid:	CAC002791091
TSD EPA ID:	CAD008364432
CA Waste Code:	352 - Other organic solids
Disposal Method:	H141 - Storage, Bulking, And/Or Transfer Off Site--No Treatment/Reovery (H010-H129) Or (H131-H135)
Tons:	1.6
Year:	2014
Gepaid:	CAC002791091
TSD EPA ID:	CAD008364432
CA Waste Code:	135 - Unspecified aqueous solution
Disposal Method:	H141 - Storage, Bulking, And/Or Transfer Off Site--No Treatment/Reovery (H010-H129) Or (H131-H135)
Tons:	0.5

Additional Info:

Year:	2014
Gen EPA ID:	CAC002791091
Shipment Date:	20141106
Creation Date:	12/30/2014 22:15:05
Receipt Date:	20141110
Manifest ID:	013548369JJK
Trans EPA ID:	CAR000172189
Trans Name:	AMBERWICK CORPORATION
TSDF EPA ID:	CAD008364432
Trans Name:	RHO-CHEM LLC
Waste Code Description:	135 - Unspecified aqueous solution
Meth Code:	H141 - Storage, Bulking, And/Or Transfer Off Site--No Treatment/Reovery (H010-H129) Or (H131-H135)
Quantity Tons:	0.5
Waste Quantity:	1000
Quantity Unit:	P
Shipment Date:	20141106
Creation Date:	12/30/2014 22:15:05

WHITE & BLUE LION INC (Continued) **S118225781**

Receipt Date:	20141110
Manifest ID:	013548369JJK
Trans EPA ID:	CAR000172189
Trans Name:	AMBERWICK CORPORATION
TSDF EPA ID:	CAD008364432
Trans Name:	RHO-CHEM LLC
Waste Code Description:	352 - Other organic solids
Meth Code:	H141 - Storage, Bulking, And/Or Transfer Off Site--No Treatment/Reovery (H010-H129) Or (H131-H135)
Quantity Tons:	1.6
Waste Quantity:	3200
Quantity Unit:	P

Areas of Concern **SAN GABRIEL VALLEY** **AOCONCERN** **CCA0000001**
N/A

BALDWIN PARK, CA

< 1/8
1 ft.

AOC:

Description:	San Gabriel Valley areas where VOC contamination is at or above the MCL as designated by region 9 EPA office.

NPL Region **SAN GABRIEL VALLEY (AREA 4)** **NPL** **1000114960**
STIMSON AVE & OLD VALLEY BLVD **SEMS** **CAD980817985**
LA PUENTE, CA 91744 **US ENG CONTROLS**
ROD
PRP
ICIS
FINDS
ECHO

< 1/8
1 ft.

NPL:

EPA Region:	9
EPA ID:	CAD980817985
Site ID:	902091
Name:	SAN GABRIEL VALLEY (AREA 4)
Address:	STIMSON AVE & OLD VALLEY BLVD
City,State,Zip:	LA PUENTE, CA 91744
Federal:	N
Final Date:	1984-05-08 00:00:00
Latitude:	34.016669
Longitude:	-117.9583
Site Score:	28.899999999999999

Substance as of 08/2019:

NPL Status:	Currently on the Final NPL
NPL Status:	Currently on the Final NPL
Substance ID:	U210
CAS Number:	127-18-4
Substance:	TETRACHLOROETHENE
Pathway:	GROUND WATER PATHWAY
Scoring:	4
NPL Status:	Currently on the Final NPL
Substance ID:	U228

SAN GABRIEL VALLEY (AREA 4) (Continued) **1000114960**

CAS Number: 79-01-6
Substance: TRICHLOROETHYLENE (TCE)
Pathway: GROUND WATER PATHWAY
Scoring: 4

Summary Details:

Conditions at listing September 1983): San Gabriel Valley Area 4) is a ground water plume that runs along the axis of the San Jose Creek in the San Gabriel ground water basin in La Puenta, Los Angeles County, California. The plume is about1 mile long and 1 mile wide. Ground water is contaminated with trichloroethylene TCE) and perchloroethylene PCE), according to analyses by State agencies and local water companies. Many public wells in the area exceed the EPA SuggestedNo Adverse Response Levels SNARL) for TCE and PCE. Approximately 100,000 people are affected. Cities and public water companies in the area have tested to ensure that their water supplies contain less than 5 parts per billion ppb) of TCE, alevel considered safe for human consumption. When alternative methods of reducing the TCE level below 5 ppb are not effective, wells are removed from service. Status June 1984):
A supplemental sampling program of contaminated wells will begin soon to get a snapshot view of the degree of contamination. The State Department of Health Services and EPA are preparing to initiate a remedial investigation/ feasibility study to determine the aerial and vertical extent of contamination and to develop alternatives for treatment and management of the problem. EPA continues its investigation to identify sources of the contamination.
This site, along with the three other San Gabriel Valley sites, was added tothe NPL in May 1984 because it involves a serious problem that required taking immediate remedial action.

Category as of 08/2019:
NPL Status: Currently on the Final NPL
Category Description: Depth To Aquifer-<= 10 Feet
Category Value: 1

NPL Status: Currently on the Final NPL
Category Description: Distance To Nearest Population-> 0 And <= 1/4 Mile
Category Value: 10

Narratives as of 08/2019:
NPL Name: SAN GABRIEL VALLEY (AREA 4)

Site as of 08/2019:
EPA Region: 09
Site ID: 0902091
Site Status: F
Federal Site: N
Date Finalized: 05/08/84
Date Proposed: 09/08/83

Site Status as of 08/2019:
Proposed Date: 09/08/1983
Final Date: 05/08/1984
NPL Status: Final

Narr:

SAN GABRIEL VALLEY (AREA 4) (Continued) **1000114960**

Site Name: San Gabriel Valley (Area 4)
Site EPA ID: CAD980817985
Listing Date: 5/8/1984
Site Score: 28.9
Federal Facility Indicator: No
Site List URL: https://semspub.epa.gov/src/document/09/2400235
Site Progress URL: https://cumulis.epa.gov/supercpad/cursites/csitinfo.cfm?id=0902091
Federal Register URL: https://semspub.epa.gov/src/document/11/189626
Site Location URL: https://epa.maps.arcgis.com/apps/webappviewer/index.html?id=33cebcdfdd1b4c3a8b51d416956c41f1&query=Superfund_National_Priorities_List__NPL__Sites_with_Status_Information_7557,SITE_EPA_ID=%27CAD980817985%27

SEMS:
Site ID: 0902091
EPA ID: CAD980817985
Name: SAN GABRIEL VALLEY (AREA 4)
Address: STIMSON AVE & OLD VALLEY BLVD
City,State,Zip: LA PUENTE, CA 91744
Cong District: 34,32
FIPS Code: 06037
Latitude: 34.016669
Longitude: -117.958300
FF: N
NPL: Currently on the Final NPL

SEMS Detail:
Region: 09
Site ID: 0902091
EPA ID: CAD980817985
Site Name: SAN GABRIEL VALLEY (AREA 4)
NPL: F
FF: N
OU: 00
Action Code: AR
Action Name: ADMIN REC
SEQ: 1
Start Date: 2000-07-24 04:00:00
Current Action Lead: EPA Perf

Region: 09
Site ID: 0902091
EPA ID: CAD980817985
Site Name: SAN GABRIEL VALLEY (AREA 4)
NPL: F
FF: N
OU: 00
Action Code: CR
Action Name: CI
SEQ: 1
Start Date: 1984-05-01 05:00:00
Finish Date: 2008-10-28 04:00:00
Current Action Lead: EPA Perf

Region: 09
Site ID: 0902091
EPA ID: CAD980817985

SAN GABRIEL VALLEY (AREA 4) (Continued) **1000114960**

Site Name:	SAN GABRIEL VALLEY (AREA 4)
NPL:	F
FF:	N
OU:	00
Action Code:	CR
Action Name:	CI
SEQ:	2
Start Date:	2011-10-01 04:00:00
Current Action Lead:	EPA Perf
Region:	09
Site ID:	0902091
EPA ID:	CAD980817985
Site Name:	SAN GABRIEL VALLEY (AREA 4)
NPL:	F
FF:	N
OU:	00
Action Code:	CR
Action Name:	CI
SEQ:	3
Start Date:	2011-12-22 05:00:00
Current Action Lead:	EPA Perf
Region:	09
Site ID:	0902091
EPA ID:	CAD980817985
Site Name:	SAN GABRIEL VALLEY (AREA 4)
NPL:	F
FF:	N
OU:	00
Action Code:	CR
Action Name:	CI
SEQ:	4
Start Date:	2011-12-22 05:00:00
Current Action Lead:	EPA Perf
Region:	09
Site ID:	0902091
EPA ID:	CAD980817985
Site Name:	SAN GABRIEL VALLEY (AREA 4)
NPL:	F
FF:	N
OU:	00
Action Code:	CR
Action Name:	CI
SEQ:	5
Start Date:	2011-12-31 05:00:00
Current Action Lead:	EPA Perf
Region:	09
Site ID:	0902091
EPA ID:	CAD980817985
Site Name:	SAN GABRIEL VALLEY (AREA 4)
NPL:	F
FF:	N
OU:	00
Action Code:	FE

SAN GABRIEL VALLEY (AREA 4) (Continued) **1000114960**

Action Name:	5 YEAR
SEQ:	1
Start Date:	2011-03-02 05:00:00
Finish Date:	2011-03-02 05:00:00
Current Action Lead:	EPA Perf
Region:	09
Site ID:	0902091
EPA ID:	CAD980817985
Site Name:	SAN GABRIEL VALLEY (AREA 4)
NPL:	F
FF:	N
OU:	00
Action Code:	FE
Action Name:	5 YEAR
SEQ:	2
Start Date:	2016-01-27 05:00:00
Finish Date:	2016-09-29 05:00:00
Current Action Lead:	EPA Perf
Region:	09
Site ID:	0902091
EPA ID:	CAD980817985
Site Name:	SAN GABRIEL VALLEY (AREA 4)
NPL:	F
FF:	N
OU:	00
Action Code:	FE
Action Name:	5 YEAR
SEQ:	3
Start Date:	2020-11-24 06:00:00
Finish Date:	2021-09-23 05:00:00
Current Action Lead:	EPA Perf
Region:	09
Site ID:	0902091
EPA ID:	CAD980817985
Site Name:	SAN GABRIEL VALLEY (AREA 4)
NPL:	F
FF:	N
OU:	00
Action Code:	RS
Action Name:	RV ASSESS
SEQ:	1
Start Date:	1991-12-27 05:00:00
Finish Date:	1991-12-27 05:00:00
Current Action Lead:	EPA Perf
Region:	09
Site ID:	0902091
EPA ID:	CAD980817985
Site Name:	SAN GABRIEL VALLEY (AREA 4)
NPL:	F
FF:	N
OU:	00
Action Code:	HR
Action Name:	HAZRANK

SAN GABRIEL VALLEY (AREA 4) (Continued) **1000114960**

SEQ:	1
Start Date:	1983-09-01 04:00:00
Finish Date:	1983-09-01 04:00:00
Current Action Lead:	EPA Perf
Region:	09
Site ID:	0902091
EPA ID:	CAD980817985
Site Name:	SAN GABRIEL VALLEY (AREA 4)
NPL:	F
FF:	N
OU:	00
Action Code:	NF
Action Name:	NPL FINL
SEQ:	1
Start Date:	1984-05-08 05:00:00
Finish Date:	1984-05-08 05:00:00
Current Action Lead:	EPA Perf
Region:	09
Site ID:	0902091
EPA ID:	CAD980817985
Site Name:	SAN GABRIEL VALLEY (AREA 4)
NPL:	F
FF:	N
OU:	00
Action Code:	NP
Action Name:	PROPOSED
SEQ:	1
Start Date:	1983-09-08 04:00:00
Finish Date:	1983-09-08 04:00:00
Current Action Lead:	EPA Perf
Region:	09
Site ID:	0902091
EPA ID:	CAD980817985
Site Name:	SAN GABRIEL VALLEY (AREA 4)
NPL:	F
FF:	N
OU:	00
Action Code:	PA
Action Name:	PA
SEQ:	1
Start Date:	1983-09-01 04:00:00
Finish Date:	1983-09-01 04:00:00
Qual:	H
Current Action Lead:	EPA Perf
Region:	09
Site ID:	0902091
EPA ID:	CAD980817985
Site Name:	SAN GABRIEL VALLEY (AREA 4)
NPL:	F
FF:	N
OU:	00
Action Code:	DS
Action Name:	DISCVRY

SAN GABRIEL VALLEY (AREA 4) (Continued) **1000114960**

SEQ: 1
Start Date: 1980-04-01 05:00:00
Finish Date: 1980-04-01 05:00:00
Current Action Lead: St Perf

Region: 09
Site ID: 0902091
EPA ID: CAD980817985
Site Name: SAN GABRIEL VALLEY (AREA 4)
NPL: F
FF: N
OU: 00
Action Code: SI
Action Name: SI
SEQ: 1
Start Date: 1983-03-01 05:00:00
Finish Date: 1983-09-01 04:00:00
Qual: H
Current Action Lead: St Perf

Region: 09
Site ID: 0902091
EPA ID: CAD980817985
Site Name: SAN GABRIEL VALLEY (AREA 4)
NPL: F
FF: N
OU: 00
Action Code: SI
Action Name: SI
SEQ: 2
Start Date: 1983-03-01 05:00:00
Finish Date: 1983-09-01 04:00:00
Qual: H
Current Action Lead: EPA Perf

Region: 09
Site ID: 0902091
EPA ID: CAD980817985
Site Name: SAN GABRIEL VALLEY (AREA 4)
NPL: F
FF: N
OU: 00
Action Code: MA
Action Name: ST COOP
SEQ: 1
Start Date: 2006-06-23 04:00:00
Current Action Lead: EPA Perf

Region: 09
Site ID: 0902091
EPA ID: CAD980817985
Site Name: SAN GABRIEL VALLEY (AREA 4)
NPL: F
FF: N
OU: 00
Action Code: MA
Action Name: ST COOP

SAN GABRIEL VALLEY (AREA 4) (Continued) **1000114960**

SEQ: 2
Start Date: 2010-10-07 04:00:00
Current Action Lead: EPA Perf

Region: 09
Site ID: 0902091
EPA ID: CAD980817985
Site Name: SAN GABRIEL VALLEY (AREA 4)
NPL: F
FF: N
OU: 00
Action Code: TA
Action Name: TECH ASSIST
SEQ: 2
Start Date: 2018-08-07 05:00:00
Current Action Lead: EPA Perf

Region: 09
Site ID: 0902091
EPA ID: CAD980817985
Site Name: SAN GABRIEL VALLEY (AREA 4)
NPL: F
FF: N
OU: 01
Action Code: ED
Action Name: R/H ASMT
SEQ: 1
Start Date: 1992-09-16 04:00:00
Finish Date: 1992-09-16 04:00:00
Current Action Lead: EPA Perf

Region: 09
Site ID: 0902091
EPA ID: CAD980817985
Site Name: SAN GABRIEL VALLEY (AREA 4)
NPL: F
FF: N
OU: 01
Action Code: JF
Action Name: ECO RISK
SEQ: 1
Start Date: 1992-09-16 04:00:00
Finish Date: 1992-09-16 04:00:00
Current Action Lead: EPA Perf

Region: 09
Site ID: 0902091
EPA ID: CAD980817985
Site Name: SAN GABRIEL VALLEY (AREA 4)
NPL: F
FF: N
OU: 01
Action Code: CO
Action Name: RI/FS
SEQ: 1
Start Date: 1996-12-20 05:00:00
Finish Date: 1998-09-30 04:00:00

SAN GABRIEL VALLEY (AREA 4) (Continued) **1000114960**

Current Action Lead:	EPA Perf
Region:	09
Site ID:	0902091
EPA ID:	CAD980817985
Site Name:	SAN GABRIEL VALLEY (AREA 4)
NPL:	F
FF:	N
OU:	01
Action Code:	BF
Action Name:	PRP RA
SEQ:	1
Start Date:	2009-07-21 05:00:00
Current Action Lead:	EPA Ovrsght
Region:	09
Site ID:	0902091
EPA ID:	CAD980817985
Site Name:	SAN GABRIEL VALLEY (AREA 4)
NPL:	F
FF:	N
OU:	01
Action Code:	BE
Action Name:	PRP RD
SEQ:	1
Start Date:	2002-03-29 05:00:00
Finish Date:	2009-07-21 05:00:00
Current Action Lead:	EPA Ovrsght
Region:	09
Site ID:	0902091
EPA ID:	CAD980817985
Site Name:	SAN GABRIEL VALLEY (AREA 4)
NPL:	F
FF:	N
OU:	01
Action Code:	BD
Action Name:	PRP RI/FS
SEQ:	1
Start Date:	1993-09-30 04:00:00
Finish Date:	1996-12-20 05:00:00
Current Action Lead:	EPA Ovrsght
Region:	09
Site ID:	0902091
EPA ID:	CAD980817985
Site Name:	SAN GABRIEL VALLEY (AREA 4)
NPL:	F
FF:	N
OU:	01
Action Code:	RO
Action Name:	ROD
SEQ:	1
Start Date:	1998-09-30 04:00:00
Finish Date:	1998-09-30 04:00:00
Current Action Lead:	EPA Perf

SAN GABRIEL VALLEY (AREA 4) (Continued) **1000114960**

Region:	09
Site ID:	0902091
EPA ID:	CAD980817985
Site Name:	SAN GABRIEL VALLEY (AREA 4)
NPL:	F
FF:	N
OU:	04
Action Code:	RD
Action Name:	RD
SEQ:	1
Start Date:	2001-09-27 04:00:00
Finish Date:	2005-07-25 04:00:00
Current Action Lead:	EPA Perf

Region:	09
Site ID:	0902091
EPA ID:	CAD980817985
Site Name:	SAN GABRIEL VALLEY (AREA 4)
NPL:	F
FF:	N
OU:	04
Action Code:	BF
Action Name:	PRP RA
SEQ:	2
Start Date:	2006-02-27 05:00:00
Current Action Lead:	EPA Ovrsght

Region:	09
Site ID:	0902091
EPA ID:	CAD980817985
Site Name:	SAN GABRIEL VALLEY (AREA 4)
NPL:	F
FF:	N
OU:	04
Action Code:	BE
Action Name:	PRP RD
SEQ:	2
Start Date:	2005-07-25 04:00:00
Finish Date:	2005-07-25 04:00:00
Current Action Lead:	EPA Ovrsght

Region:	09
Site ID:	0902091
EPA ID:	CAD980817985
Site Name:	SAN GABRIEL VALLEY (AREA 4)
NPL:	F
FF:	N
OU:	04
Action Code:	TA
Action Name:	TECH ASSIST
SEQ:	1
Start Date:	2017-07-27 05:00:00
Current Action Lead:	EPA Perf

Region:	09
Site ID:	0902091
EPA ID:	CAD980817985

SAN GABRIEL VALLEY (AREA 4) (Continued) **1000114960**

Site Name:	SAN GABRIEL VALLEY (AREA 4)
NPL:	F
FF:	N
OU:	06
Action Code:	OM
Action Name:	OM
SEQ:	3
Start Date:	2023-09-06 05:00:00
Current Action Lead:	EPA Ovrsght

Region:	09
Site ID:	0902091
EPA ID:	CAD980817985
Site Name:	SAN GABRIEL VALLEY (AREA 4)
NPL:	F
FF:	N
OU:	06
Action Code:	BF
Action Name:	PRP RA
SEQ:	4
Start Date:	2020-08-06 05:00:00
Current Action Lead:	EPA Ovrsght

Region:	09
Site ID:	0902091
EPA ID:	CAD980817985
Site Name:	SAN GABRIEL VALLEY (AREA 4)
NPL:	F
FF:	N
OU:	06
Action Code:	BE
Action Name:	PRP RD
SEQ:	4
Start Date:	2011-09-26 04:00:00
Finish Date:	2020-08-06 05:00:00
Current Action Lead:	EPA Ovrsght

Region:	09
Site ID:	0902091
EPA ID:	CAD980817985
Site Name:	SAN GABRIEL VALLEY (AREA 4)
NPL:	F
FF:	N
OU:	08
Action Code:	NA
Action Name:	PRP RI
SEQ:	1
Start Date:	2015-03-12 04:00:00
Current Action Lead:	St Ovrsght

SIte:

Name:	SAN GABRIEL VALLEY (AREA 4)
Address:	STIMSON AVE & OLD VALLEY BLVD
City,State,Zip:	LA PUENTE, CA 91744
Action Taken Date:	06/14/2005
EPA ID:	CAD980817985

SAN GABRIEL VALLEY (AREA 4) (Continued) **1000114960**

Action Name: Explanation of Significant Differences
Action ID: 1
Operable Unit: 01
Contaminated Media: Groundwater
Federal Facility: N
Fiscal Year: 2005
NPL Status: Currently on the Final NPL
Superfund Alternative Agreement: N
Latitude: 34.016669
Longitude: -117.958300

Media:
EPA ID: CAD980817985
Contaminated Media: Groundwater
Action ID: 1
Operable Unit: 01
Action Name: Explanation of Significant Differences
Action Taken Date: 06/14/2005
Federal Facility: N
Fiscal Year: 2005
NPL Status: Currently on the Final NPL
Superfund Alternative Agreement: N
Latitude: 34.016669
Longitude: -117.958300

EPA ID: CAD980817985
Contaminated Media: Groundwater
Action ID: 1
Operable Unit: 01
Action Name: Explanation of Significant Differences
Action Taken Date: 06/14/2005
Federal Facility: N

SAN GABRIEL VALLEY (AREA 4) (Continued) **1000114960**

Fiscal Year:	2005
NPL Status:	Currently on the Final NPL
Superfund Alternative Agreement:	N
Latitude:	34.016669
Longitude:	-117.958300

EPA ID:	CAD980817985
Contaminated Media:	Groundwater
Action ID:	1
Operable Unit:	01
Action Name:	Record of Decision
Action Taken Date:	09/30/1998
Federal Facility:	N
Fiscal Year:	1998
NPL Status:	Currently on the Final NPL
Superfund Alternative Agreement:	N
Latitude:	34.016669
Longitude:	-117.958300

SAN GABRIEL VALLEY (AREA 4) (Continued) **1000114960**

EPA ID:	CAD980817985
Contaminated Media:	Groundwater
Action ID:	1
Operable Unit:	01
Action Name:	Record of Decision
Action Taken Date:	09/30/1998
Federal Facility:	N
Fiscal Year:	1998
NPL Status:	Currently on the Final NPL
Superfund Alternative Agreement:	N
Latitude:	34.016669
Longitude:	-117.958300

EPA ID:	CAD980817985
Contaminated Media:	Groundwater
Action ID:	1
Operable Unit:	01
Action Name:	Record of Decision
Action Taken Date:	09/30/1998
Federal Facility:	N
Fiscal Year:	1998
NPL Status:	Currently on the Final NPL
Superfund Alternative Agreement:	N
Latitude:	34.016669
Longitude:	-117.958300

EPA ID:	CAD980817985
Contaminated Media:	Groundwater
Action ID:	1
Operable Unit:	01
Action Name:	Record of Decision
Action Taken Date:	09/30/1998
Federal Facility:	N
Fiscal Year:	1998
NPL Status:	Currently on the Final NPL
Superfund Alternative Agreement:	N
Latitude:	34.016669
Longitude:	-117.958300

EPA ID:	CAD980817985
Contaminated Media:	Groundwater
Action ID:	1
Operable Unit:	01
Action Name:	Record of Decision
Action Taken Date:	09/30/1998
Federal Facility:	N
Fiscal Year:	1998
NPL Status:	Currently on the Final NPL
Superfund Alternative Agreement:	N
Latitude:	34.016669
Longitude:	-117.958300

ROD:

Name:	SAN GABRIEL VALLEY (AREA 4)
Address:	STIMSON AVE & OLD VALLEY BLVD
City,State,Zip:	LA PUENTE, CA 91744

SAN GABRIEL VALLEY (AREA 4) (Continued) **1000114960**

EPA ID: CAD980817985
RG: 9
Site ID: 902091
Action: GOVT Decision Document (ROD)
Operable Unit Number: CD, RD/RA INTERMEDIATE ZONE
SEQ ID: 1
Action Completion: 1998-09-30 00:00:00
NPL Status: Final

Name: SAN GABRIEL VALLEY (AREA 4)
Address: STIMSON AVE & OLD VALLEY BLVD
City,State,Zip: LA PUENTE, CA 91744
EPA ID: CAD980817985
RG: 9
Site ID: 902091
Action: GOVT ESD
Operable Unit Number: CD, RD/RA INTERMEDIATE ZONE
SEQ ID: 1
Action Completion: 2005-06-14 00:00:00
NPL Status: Final

PRP:
PRP Name:
A & J SYSTEMS
A&E PLASTICS CO.
A-1 ORNAMENTAL IRON
ACORN ENGINEERING CO.
ACORN ENGINEERING CO.
ACORN ENGINEERING CO.
ACROMIL
ADAMS AND COLTRIN, INC.
ADAMS CAMPBELL CO., LTD.
ADAMS CAMPBELL CO., LTD.
ADVANCED HEAT TECHNOLOGY CORP.
AEROJET ELECTROSYSTEMS
AEROJET-GENERAL CORP.
AEROSOL SERVICES CO.
AEROSOL SERVICES CO.
AEROSOL SERVICES COMPANY
AEROSOL SERVICES COMPANY
AEROSOL SERVICES COMPANY
AIR DISTRIBUTION PRODUCTS, INC.
ALLFAST FASTENING SYSTEMS, INC.

Click this hyperlink while viewing on your computer to access
303 additional PRP: record(s) in the EDR Site Report.

ICIS:
Enforcement Action ID: 09-2013-2520
FRS ID: 110009267907
Action Name: LeVan Specialty Company, Inc Consent Decree
Facility Name: SAN GABRIEL VALLEY (AREA 4)
Facility Address: STIMSON AVE & OLD VALLEY BLVD
LA PUENTE, CA 91744
Enforcement Action Type: Civil Judicial Action
Facility County: LOS ANGELES
Program System Acronym: CERCLIS
Enforcement Action Forum Desc: Judicial

SAN GABRIEL VALLEY (AREA 4) (Continued) **1000114960**

EA Type Code: CIV
Latitude in Decimal Degrees: 34.01666
Longitude in Decimal Degrees: -117.9583
Program System Acronym: CAD980817985

Enforcement Action ID: 09-2013-2519
FRS ID: 110009267907
Action Name: John D. Williams, Trustee of the Julia A. Fisher Living Trust Consent Decree
Facility Name: SAN GABRIEL VALLEY (AREA 4)
Facility Address: STIMSON AVE & OLD VALLEY BLVD
LA PUENTE, CA 91744
Enforcement Action Type: Civil Judicial Action
Facility County: LOS ANGELES
Program System Acronym: CERCLIS
Enforcement Action Forum Desc: Judicial
EA Type Code: CIV
Latitude in Decimal Degrees: 34.01666
Longitude in Decimal Degrees: -117.9583
Program System Acronym: CAD980817985

Enforcement Action ID: 09-2013-2513
FRS ID: 110009267907
Action Name: Bentley Prince Street, Inc.
Facility Name: SAN GABRIEL VALLEY (AREA 4)
Facility Address: STIMSON AVE & OLD VALLEY BLVD
LA PUENTE, CA 91744
Enforcement Action Type: Civil Judicial Action
Facility County: LOS ANGELES
Program System Acronym: CERCLIS
Enforcement Action Forum Desc: Judicial
EA Type Code: CIV
Latitude in Decimal Degrees: 34.01666
Longitude in Decimal Degrees: -117.9583
Program System Acronym: CAD980817985

Enforcement Action ID: 09-2012-2506
FRS ID: 110009267907
Action Name: Mancino Trust Litigation, Puente Valley Superfund Site
Facility Name: SAN GABRIEL VALLEY (AREA 4)
Facility Address: STIMSON AVE & OLD VALLEY BLVD
LA PUENTE, CA 91744
Enforcement Action Type: Civil Judicial Action
Facility County: LOS ANGELES
Program System Acronym: CERCLIS
Enforcement Action Forum Desc: Judicial
EA Type Code: CIV
Latitude in Decimal Degrees: 34.01666
Longitude in Decimal Degrees: -117.9583
Program System Acronym: CAD980817985

Enforcement Action ID: 09-2011-2517
FRS ID: 110009267907
Action Name: Puente Valley OU Unilateral Admin Order for RD/RA
Facility Name: SAN GABRIEL VALLEY (AREA 4)
Facility Address: STIMSON AVE & OLD VALLEY BLVD
LA PUENTE, CA 91744

SAN GABRIEL VALLEY (AREA 4) (Continued) **1000114960**

Enforcement Action Type:	CERCLA 106 AO For Resp Action/Imm Haz
Facility County:	LOS ANGELES
Program System Acronym:	CERCLIS
Enforcement Action Forum Desc:	Administrative - Formal
EA Type Code:	106
Latitude in Decimal Degrees:	34.01666
Longitude in Decimal Degrees:	-117.9583
Program System Acronym:	CAD980817985
Enforcement Action ID:	09-2009-2529
FRS ID:	110009267907
Action Name:	Puente Valley OU Access Order to Los Angeles County
Facility Name:	SAN GABRIEL VALLEY (AREA 4)
Facility Address:	STIMSON AVE & OLD VALLEY BLVD
	LA PUENTE, CA 91744
Enforcement Action Type:	CERCLA 104E5A AO For Access And/Or Info
Facility County:	LOS ANGELES
Program System Acronym:	ICIS
Enforcement Action Forum Desc:	Administrative - Formal
EA Type Code:	104E5A
Latitude in Decimal Degrees:	34.01666
Longitude in Decimal Degrees:	-117.9583
Program System Acronym:	1655794
Enforcement Action ID:	09-2008-2531
FRS ID:	110009267907
Action Name:	Puente Valley Site, Valley Proctor CD for Cost Recovery
Facility Name:	SAN GABRIEL VALLEY (AREA 4)
Facility Address:	STIMSON AVE & OLD VALLEY BLVD
	LA PUENTE, CA 91744
Enforcement Action Type:	Civil Judicial Action
Facility County:	LOS ANGELES
Program System Acronym:	CERCLIS
Enforcement Action Forum Desc:	Judicial
EA Type Code:	CIV
Latitude in Decimal Degrees:	34.01666
Longitude in Decimal Degrees:	-117.9583
Program System Acronym:	CAD980817985
Enforcement Action ID:	09-2008-2506
FRS ID:	110009267907
Action Name:	Puente Valley CD w/ Northrup Grumman for RD/RA and Cost Recovery
Facility Name:	SAN GABRIEL VALLEY (AREA 4)
Facility Address:	STIMSON AVE & OLD VALLEY BLVD
	LA PUENTE, CA 91744
Enforcement Action Type:	Civil Judicial Action
Facility County:	LOS ANGELES
Program System Acronym:	CERCLIS
Enforcement Action Forum Desc:	Judicial
EA Type Code:	CIV
Latitude in Decimal Degrees:	34.01666
Longitude in Decimal Degrees:	-117.9583
Program System Acronym:	CAD980817985
Enforcement Action ID:	09-2007-0141
FRS ID:	110009267907
Action Name:	San Gabriel Area 4 / Puente Valley (Creftcon et al.)

SAN GABRIEL VALLEY (AREA 4) (Continued) **1000114960**

Facility Name:	SAN GABRIEL VALLEY (AREA 4)
Facility Address:	STIMSON AVE & OLD VALLEY BLVD
	LA PUENTE, CA 91744
Enforcement Action Type:	Civil Judicial Action
Facility County:	LOS ANGELES
Program System Acronym:	CERCLIS
Enforcement Action Forum Desc:	Judicial
EA Type Code:	CIV
Latitude in Decimal Degrees:	34.01666
Longitude in Decimal Degrees:	-117.9583
Program System Acronym:	CAD980817985

Enforcement Action ID:	09-2007-0127
FRS ID:	110009267907
Action Name:	San Gabriel Area 4 / Puente Valley (Teledyne)
Facility Name:	SAN GABRIEL VALLEY (AREA 4)
Facility Address:	STIMSON AVE & OLD VALLEY BLVD
	LA PUENTE, CA 91744
Enforcement Action Type:	Civil Judicial Action
Facility County:	LOS ANGELES
Program System Acronym:	CERCLIS
Enforcement Action Forum Desc:	Judicial
EA Type Code:	CIV
Latitude in Decimal Degrees:	34.01666
Longitude in Decimal Degrees:	-117.9583
Program System Acronym:	CAD980817985

Enforcement Action ID:	09-2006-0264
FRS ID:	110009267907
Action Name:	San Gabriel Area 4 / Puente Valley (Saint Gobain)
Facility Name:	SAN GABRIEL VALLEY (AREA 4)
Facility Address:	STIMSON AVE & OLD VALLEY BLVD
	LA PUENTE, CA 91744
Enforcement Action Type:	Civil Judicial Action
Facility County:	LOS ANGELES
Program System Acronym:	ICIS
Enforcement Action Forum Desc:	Judicial
EA Type Code:	CIV
Latitude in Decimal Degrees:	34.01666
Longitude in Decimal Degrees:	-117.9583
Program System Acronym:	1655794

Enforcement Action ID:	09-2005-0030
FRS ID:	110009267907
Action Name:	San Gabriel - Saltire Industrial (National Case) (Bankruptcy)
Facility Name:	SAN GABRIEL VALLEY (AREA 4)
Facility Address:	STIMSON AVE & OLD VALLEY BLVD
	LA PUENTE, CA 91744
Enforcement Action Type:	Bankruptcy
Facility County:	LOS ANGELES
Program System Acronym:	ICIS
Enforcement Action Forum Desc:	Judicial
EA Type Code:	BNK
Latitude in Decimal Degrees:	34.01666
Longitude in Decimal Degrees:	-117.9583
Program System Acronym:	1655794

SAN GABRIEL VALLEY (AREA 4) (Continued) **1000114960**

Enforcement Action ID:	09-2003-0101
FRS ID:	110009267907
Action Name:	San Gabriel / Puente Valley OU
Facility Name:	SAN GABRIEL VALLEY (AREA 4)
Facility Address:	STIMSON AVE & OLD VALLEY BLVD LA PUENTE, CA 91744
Enforcement Action Type:	Civil Judicial Action
Facility County:	LOS ANGELES
Program System Acronym:	ICIS
Enforcement Action Forum Desc:	Judicial
EA Type Code:	CIV
Latitude in Decimal Degrees:	34.01666
Longitude in Decimal Degrees:	-117.9583
Program System Acronym:	1655794

Enforcement Action ID:	09-2003-0050
FRS ID:	110009267907
Action Name:	Exide Technologies Bankruptcy (NC)
Facility Name:	SAN GABRIEL VALLEY (AREA 4)
Facility Address:	STIMSON AVE & OLD VALLEY BLVD LA PUENTE, CA 91744
Enforcement Action Type:	Bankruptcy
Facility County:	LOS ANGELES
Program System Acronym:	ICIS
Enforcement Action Forum Desc:	Judicial
EA Type Code:	BNK
Latitude in Decimal Degrees:	34.01666
Longitude in Decimal Degrees:	-117.9583
Program System Acronym:	1655794

Enforcement Action ID:	09-2002-0035
FRS ID:	110009267907
Action Name:	San Gabriel / Puente Valley
Facility Name:	SAN GABRIEL VALLEY (AREA 4)
Facility Address:	STIMSON AVE & OLD VALLEY BLVD LA PUENTE, CA 91744
Enforcement Action Type:	CERCLA 106 AO For Resp Action/Imm Haz
Facility County:	LOS ANGELES
Program System Acronym:	ICIS
Enforcement Action Forum Desc:	Administrative - Formal
EA Type Code:	106
Latitude in Decimal Degrees:	34.01666
Longitude in Decimal Degrees:	-117.9583
Program System Acronym:	1655794

Facility Name:	SAN GABRIEL VALLEY (AREA 4)
Address:	STIMSON AVE & OLD VALLEY BLVD
Tribal Indicator:	N
Fed Facility:	No

Facility Name:	SAN GABRIEL VALLEY (AREA 4)
Address:	STIMSON AVE & OLD VALLEY BLVD
Tribal Indicator:	N
Fed Facility:	No

Facility Name:	SAN GABRIEL VALLEY (AREA 4)

SAN GABRIEL VALLEY (AREA 4) (Continued) **1000114960**

Address: STIMSON AVE & OLD VALLEY BLVD
Tribal Indicator: N
Fed Facility: No

Facility Name: SAN GABRIEL VALLEY (AREA 4)
Address: STIMSON AVE & OLD VALLEY BLVD
Tribal Indicator: N
Fed Facility: No

Facility Name: SAN GABRIEL VALLEY (AREA 4)
Address: STIMSON AVE & OLD VALLEY BLVD
Tribal Indicator: N
Fed Facility: No

Facility Name: SAN GABRIEL VALLEY (AREA 4)
Address: STIMSON AVE & OLD VALLEY BLVD
Tribal Indicator: N
Fed Facility: No

Facility Name: SAN GABRIEL VALLEY (AREA 4)
Address: STIMSON AVE & OLD VALLEY BLVD
Tribal Indicator: N
Fed Facility: No

Facility Name: SAN GABRIEL VALLEY (AREA 4)
Address: STIMSON AVE & OLD VALLEY BLVD
Tribal Indicator: N
Fed Facility: No

Facility Name: SAN GABRIEL VALLEY (AREA 4)
Address: STIMSON AVE & OLD VALLEY BLVD
Tribal Indicator: N
Fed Facility: No

Facility Name: SAN GABRIEL VALLEY (AREA 4)
Address: STIMSON AVE & OLD VALLEY BLVD
Tribal Indicator: N
Fed Facility: No

Facility Name: SAN GABRIEL VALLEY (AREA 4)
Address: STIMSON AVE & OLD VALLEY BLVD
Tribal Indicator: N
Fed Facility: No

Facility Name: SAN GABRIEL VALLEY (AREA 4)
Address: STIMSON AVE & OLD VALLEY BLVD
Tribal Indicator: N
Fed Facility: No

Facility Name: SAN GABRIEL VALLEY (AREA 4)
Address: STIMSON AVE & OLD VALLEY BLVD
Tribal Indicator: N
Fed Facility: No

Facility Name: SAN GABRIEL VALLEY (AREA 4)
Address: STIMSON AVE & OLD VALLEY BLVD
Tribal Indicator: N
Fed Facility: No

Facility Name: SAN GABRIEL VALLEY (AREA 4)
Address: STIMSON AVE & OLD VALLEY BLVD
Tribal Indicator: N

SAN GABRIEL VALLEY (AREA 4) (Continued) **1000114960**

Fed Facility: No

Facility Name: SAN GABRIEL VALLEY (AREA 4)
Address: STIMSON AVE & OLD VALLEY BLVD
Tribal Indicator: N
Fed Facility: No

Facility Name: SAN GABRIEL VALLEY (AREA 4)
Address: STIMSON AVE & OLD VALLEY BLVD
Tribal Indicator: N
Fed Facility: No

Facility Name: SAN GABRIEL VALLEY (AREA 4)
Address: STIMSON AVE & OLD VALLEY BLVD
Tribal Indicator: N
Fed Facility: No

Facility Name: SAN GABRIEL VALLEY (AREA 4)
Address: STIMSON AVE & OLD VALLEY BLVD
Tribal Indicator: N
Fed Facility: No

Facility Name: SAN GABRIEL VALLEY (AREA 4)
Address: STIMSON AVE & OLD VALLEY BLVD
Tribal Indicator: N
Fed Facility: No

Facility Name: SAN GABRIEL VALLEY (AREA 4)
Address: STIMSON AVE & OLD VALLEY BLVD
Tribal Indicator: N
Fed Facility: No

Facility Name: SAN GABRIEL VALLEY (AREA 4)
Address: STIMSON AVE & OLD VALLEY BLVD
Tribal Indicator: N
Fed Facility: No

Facility Name: SAN GABRIEL VALLEY (AREA 4)
Address: STIMSON AVE & OLD VALLEY BLVD
Tribal Indicator: N
Fed Facility: No

Facility Name: SAN GABRIEL VALLEY (AREA 4)
Address: STIMSON AVE & OLD VALLEY BLVD
Tribal Indicator: N
Fed Facility: No

Facility Name: SAN GABRIEL VALLEY (AREA 4)
Address: STIMSON AVE & OLD VALLEY BLVD
Tribal Indicator: N
Fed Facility: No

SAN GABRIEL VALLEY (AREA 4) (Continued) **1000114960**

Facility Name: SAN GABRIEL VALLEY (AREA 4)
Address: STIMSON AVE & OLD VALLEY BLVD
Tribal Indicator: N
Fed Facility: No

Facility Name: SAN GABRIEL VALLEY (AREA 4)
Address: STIMSON AVE & OLD VALLEY BLVD
Tribal Indicator: N
Fed Facility: No

Facility Name: SAN GABRIEL VALLEY (AREA 4)
Address: STIMSON AVE & OLD VALLEY BLVD
Tribal Indicator: N
Fed Facility: No

Facility Name: SAN GABRIEL VALLEY (AREA 4)
Address: STIMSON AVE & OLD VALLEY BLVD
Tribal Indicator: N
Fed Facility: No

Facility Name: SAN GABRIEL VALLEY (AREA 4)
Address: STIMSON AVE & OLD VALLEY BLVD
Tribal Indicator: N
Fed Facility: No

FINDS:
Registry ID: 110009267907

Click Here for FRS Facility Detail Report:

Environmental Interest/Information System:

The Integrated Compliance Information System (ICIS) provides a database that, when complete, will contain integrated enforcement and compliance information across most of EPA's programs. The vision for ICIS is to replace EPA's independent databases that contain enforcement data with a single repository for that information. Currently, ICIS contains all Federal Administrative and Judicial enforcement actions and a subset of the Permit Compliance System (PCS), which supports the National Pollutant Discharge Elimination System (NPDES). This information is maintained in ICIS by EPA in the Regional offices and it at Headquarters. A future release of ICIS will completely replace PCS and will integrate that information with Federal actions already in the system. ICIS also has the capability to track other activities that support compliance and enforcement programs, including incident tracking, compliance assistance, and compliance monitoring.
THE SUPERFUND ENTERPRISE MANAGEMENT SYSTEM (SEMS) INTEGRATES MULTIPLE LEGACY SYSTEMS INTO A COMPREHENSIVE TRACKING AND REPORTING TOOL, PROVIDING DATA ON THE INVENTORY OF ACTIVE AND ARCHIVED HAZARDOUS WASTE SITES EVALUATED BY THE SUPERFUND PROGRAM. IT CONTAINS SITES THAT ARE EITHER PROPOSED TO BE OR ARE ON THE NATIONAL PRIORITIES LIST (NPL) AS WELL AS SITES THAT ARE IN THE SCREENING AND ASSESSMENT PHASE FOR POSSIBLE INCLUSION ON THE NPL.

Click this hyperlink while viewing on your computer to access additional FINDS: detail in the EDR Site Report.

SAN GABRIEL VALLEY (AREA 4) (Continued) **1000114960**

ECHO:
- Envid: 1000114960
- Registry ID: 110009267907
- DFR URL: http://echo.epa.gov/detailed-facility-report?fid=110009267907
- Name: SAN GABRIEL VALLEY (AREA 4)
- Address: STIMSON AVE & OLD VALLEY BLVD
- City,State,Zip: LA PUENTE, CA 91744

B3 **METAL CUTTING SERVICE** **CPS-SLIC** **S100867996**
SW **16235 E. GALE AVE.** **WIP** **N/A**
< 1/8 **CITY OF INDUSTRY, CA 91745**
0.012 mi.
63 ft. **Site 1 of 4 in cluster B**

Relative: Higher

Actual: 353 ft.

CPS-SLIC:
- Name: METAL CUTTING SERVICE
- Address: 16235 E. GALE AVE.
- City,State,Zip: CITY OF INDUSTRY, CA 91745
- Region: STATE
- **Facility Status: Completed - Case Closed**
- Status Date: 05/01/1989
- Global Id: T10000015653
- Lead Agency: LOS ANGELES RWQCB (REGION 4)
- Latitude: 34.00767
- Longitude: -117.95251
- Case Type: Cleanup Program Site
- Case Worker: WIP
- RB Case Number: 105.0174
- EPA Region: 9
- Cuf Case: NO
- Begin Date: 01/01/1985
- No Further Action Date: 05/01/1989
- CA Water Watershed Name: San Gabriel River - Upper San Gabriel (405.20)
- Dwr Groundwater Subbasin Name: San Gabriel Valley (4-013)
- CA Enviroscreen 3 Score: 86-90%
- CA Enviroscreen 4 Score: 90-95%
- Military DOD Site: No
- RWQCB Region: LOS ANGELES RWQCB (REGION 4)

Click here to access the California GeoTracker records for this facility:

WIP:
- Name: METAL CUTTING SERVICE
- Address: 16235 E Gale Ave
- City,State,Zip: CITY OF INDUSTRY (CORPORATE NAME INDUSTRY), CA 91745
- Region: 4
- File Number: 105.0174
- **File Status: Historical**
- Staff: RWANG
- Facility Suite: Not reported

A4 **METAL CUTTING SERVICE** **RCRA NonGen / NLR** **1024787115**
West **16233 EAST GALE AVENUE** **E MANIFEST** **CAL000028617**
< 1/8 **INDUSTRY, CA 91745**
0.016 mi.
87 ft. **Site 3 of 4 in cluster A**

Relative: **Lower**
Actual: **348 ft.**

RCRA Listings:

Date Form Received by Agency:	19900510
Handler Name:	Metal Cutting Service
Handler Address:	16233 East Gale Avenue
Handler City,State,Zip:	INDUSTRY, CA 91745-1719
EPA ID:	CAL000028617
Contact Name:	DAVID VIEL
Contact Address:	16233 EAST GALE AVE
Contact City,State,Zip:	HACIENDA HEIGHTS, CA 91745
Contact Telephone:	626-968-4764
Contact Fax:	626-333-4051
Contact Email:	DVIEL@METALCUT.COM
EPA Region:	09
Federal Waste Generator Description:	Not a generator, verified
Active Site Indicator:	Handler Activities
Mailing Address:	16233 EAST GALE AVE
Mailing City,State,Zip:	HACIENDA HEIGHTS, CA 91745-1719
Owner Name:	Viel David
Owner Type:	Other
Operator Name:	David Viel
Operator Type:	Other
Short-Term Generator Activity:	No
Importer Activity:	No
Mixed Waste Generator:	No
Transporter Activity:	No
Transfer Facility Activity:	No
Recycler Activity with Storage:	No
Small Quantity On-Site Burner Exemption:	No
Smelting Melting and Refining Furnace Exemption:	No
Underground Injection Control:	No
Off-Site Waste Receipt:	No
Universal Waste Indicator:	Yes
Universal Waste Destination Facility:	Yes
Federal Universal Waste:	No
Active Site State-Reg Handler:	---
Hazardous Secondary Material Indicator:	N
2018 GPRA Permit Baseline:	Not on the Baseline
2018 GPRA Renewals Baseline:	Not on the Baseline
202 GPRA Corrective Action Baseline:	No
Subject to Corrective Action Universe:	No
Non-TSDFs Where RCRA CA has Been Imposed Universe:	No
Corrective Action Priority Ranking:	No NCAPS ranking
Environmental Control Indicator:	No
Institutional Control Indicator:	No
Human Exposure Controls Indicator:	N/A
Groundwater Controls Indicator:	N/A
Significant Non-Complier Universe:	No
Unaddressed Significant Non-Complier Universe:	No
Addressed Significant Non-Complier Universe:	No
Significant Non-Complier With a Compliance Schedule Universe:	No
Handler Date of Last Change:	20180905
Recognized Trader-Importer:	No
Recognized Trader-Exporter:	No

METAL CUTTING SERVICE (Continued) **1024787115**

Importer of Spent Lead Acid Batteries:	No
Exporter of Spent Lead Acid Batteries:	No
Recycler Activity Without Storage:	No
Manifest Broker:	No
Sub-Part P Indicator:	No

Handler - Owner Operator:

Owner/Operator Indicator:	Operator
Owner/Operator Name: DAVID VIEL	
Legal Status:	Other
Owner/Operator Address:	16233 EAST GALE AVE
Owner/Operator City,State,Zip:	HACIENDA HEIGHTS, CA 91745
Owner/Operator Telephone:	626-968-4764
Owner/Operator Indicator:	Owner
Owner/Operator Name: VIEL DAVID	
Legal Status:	Other
Owner/Operator Address:	16233 EAST GALE AVE
Owner/Operator City,State,Zip:	HACIENDA HEIGHTS, CA 91745-1719
Owner/Operator Telephone:	626-968-4764

Historic Generators:

Receive Date:	19900510
Handler Name: METAL CUTTING SERVICE	
Federal Waste Generator Description:	Not a generator, verified
Large Quantity Handler of Universal Waste:	No
Recognized Trader Importer:	No
Recognized Trader Exporter:	No
Spent Lead Acid Battery Importer:	No
Spent Lead Acid Battery Exporter:	No
Current Record:	Yes

List of NAICS Codes and Descriptions:

NAICS Code:	336399
NAICS Description:	ALL OTHER MOTOR VEHICLE PARTS MANUFACTURING

Facility Has Received Notices of Violations:

Violations:	No Violations Found

Evaluation Action Summary:

Evaluations:	No Evaluations Found

E MANIFEST:

Manifest Tracking Number:	022155331JJK
Last Updated Date:	20221026
Shipped Date:	20220922
Received Date:	20220927
Manifest Status:	Signed
Submission Type:	DataImage5Copy
Origin Type:	Web
Generator EPA ID:	CAL000028617
Generator Name:	Metal Cutting Service

METAL CUTTING SERVICE (Continued) **1024787115**

Generator Mail Street 1:	16233 EAST GALE AVENUE
Generator Mail City:	INDUSTRY
Generator Mail State:	CA
Generator Mail Zip:	91745-1719
Generator Location Street 1:	16233 EAST GALE AVE
Generator Location City:	HACIENDA HEIGHTS
Generator Location Zip:	91745-1719
Generator Location State:	CA
Designated Facility EPA ID:	AZR000520304
Designated Facility Name:	Aa Sydcol Llc
Designated Facility Mail Street 2:	3155 GOLDEN WILLOW CT
Designated Facility Mail City:	YORBA LINDA
Designated Facility Mail Zip:	92886-1303
Designated Facility Mail State:	CA
Designated Facility Location Street 1:	2264 E 13TH ST
Designated Facility Location City:	YUMA
Designated Facility Location Zip:	85365-1858
Designated Facility Location State:	AZ
Manifest Residue Indicator:	N
Rejection Indicator:	N

State Waste:

Manifest Tracking Number:	022155331JJK
Waste Line Number:	1
State Waste Code Owner:	CA
State Waste Code:	352
State Waste:	Other organic solids

Manifest Tracking Number:	022155331JJK
Waste Line Number:	2
State Waste Code Owner:	CA
State Waste Code:	135
State Waste:	Unspecified aqueous solution

Transporter:

Manifest Tracking Number:	022155331JJK
Transporter Line Number:	1
Transporter EPA ID:	CAD982359671
Transporter Name:	Lightning Oil Co

Manifest Tracking Number:	022155331JJK
Transporter Line Number:	2
Transporter EPA ID:	CAD980585293
Transporter Name:	Industrial Waste Utilization

Waste Line:

Manifest Tracking Number:	022155331JJK
Waste Line Number:	1
U.S. DOT Hazardous Indicator:	N
Non-Hazardous Waste Description:	NON-RCRA HAZARDOUS WASTE SOLID
Number of Containers:	5
Container Type Code:	DM
Container Type Description:	Metal drums, barrels, kegs
Waste Quantity:	750
Quantity Unit of Measure Code:	P
Quantity Unit of Measure Description:	Pounds

METAL CUTTING SERVICE (Continued) **1024787115**

Waste Quantity, in Tons:	0.375
Acute Waste Quantity, in Tons:	0
Non-Acute Waste Quantity, in Tons:	0.375
Waste Quantity, in Kilograms:	340.13626
Acute Waste Quantity, in Kilograms:	0
Non-Acute Waste Quantity, in Kilorgrams:	340.13626
Management Method Code:	H141
Management Method Description:	STORAGE, BULKING AND/OR TRANSFER OFF SITE
Waste Residue Indicator:	N
Quantity Discrepancy Indicator:	N
Waste Type Discrepancy Indicator:	N
EPA Waste Indicator:	N
Manifest Tracking Number:	022155331JJK
Waste Line Number:	2
U.S. DOT Hazardous Indicator:	N
Non-Hazardous Waste Description:	NON-RCRA HAZARDOUS WASTE LIQUID
Number of Containers:	9
Container Type Code:	DM
Container Type Description:	Metal drums, barrels, kegs
Waste Quantity:	450
Quantity Unit of Measure Code:	G
Quantity Unit of Measure Description:	Gallons
Waste Quantity, in Tons:	1.8765638
Acute Waste Quantity, in Tons:	0
Non-Acute Waste Quantity, in Tons:	1.8765638
Waste Quantity, in Kilograms:	1702.0997
Acute Waste Quantity, in Kilograms:	0
Non-Acute Waste Quantity, in Kilorgrams:	1702.0997
Management Method Code:	H141
Management Method Description:	STORAGE, BULKING AND/OR TRANSFER OFF SITE
Waste Residue Indicator:	N
Quantity Discrepancy Indicator:	N
Waste Type Discrepancy Indicator:	N
EPA Waste Indicator:	N

A5 **CEROMET INC (DEST)** **CERS HAZ WASTE** **U003060962**
West **16233 GALE AVE** **LOS ANGELES CO. HMS** **N/A**
< 1/8 **CITY OF INDUSTRY, CA 91745** **CERS**
0.016 mi.
87 ft. **Site 4 of 4 in cluster A**

Relative: **Lower**
Actual: **348 ft.**

CERS HAZ WASTE:

Name:	METAL CUTTING SERVICE INC
Address:	16233 GALE AVE
City,State,Zip:	INDUSTRY, CA 91745
Site ID:	397476
CERS ID:	10268503
CERS Description:	Hazardous Waste Generator
Name:	METAL CUTTING SERVICE INC
Address:	16233 GALE AVE
City,State,Zip:	INDUSTRY, CA 91745
Site ID:	397476
CERS ID:	10268503
CERS Description:	Hazardous Waste Onsite Treatment

CEROMET INC (DEST) (Continued) **U003060962**

LOS ANGELES CO. HMS:
Name: CEROMET INC (DEST)
Address: 16233 GALE AVE
City,State,Zip: CITY OF INDUSTRY, CA 91745
Region: LA
Permit Category: Not reported
Facility Id: 004829-I05015
Facility Type: Not reported
Facility Status: OPEN
Area: 6H
Permit Number: Not reported
Permit Status: Not reported

CERS:
Name: METAL CUTTING SERVICE INC
Address: 16233 GALE AVE
City,State,Zip: INDUSTRY, CA 91745
Site ID: 397476
CERS ID: 10268503
CERS Description: Chemical Storage Facilities

Violations:
Site ID: 397476
Site Name: METAL CUTTING SERVICE INC
Violation Date: 03-01-2022
Citation: HSC 6.95 25508(a)(3) - California Health and Safety Code, Chapter 6.95, Section(s) 25508(a)(3)
Violation Description: Failure to report program data electronically.
Violation Notes: OBSERVATION: The business failed to electronically submit the Business Activities Page and/or Business Owner Operator Identification Page, or failed to report complete or accurate information on these forms. Due to the evaporator, please mark "YES" for the question "Does your facility treat hazardous waste?" CORRECTIVE ACTION: Complete and electronically submit the Business Activities Page and/or Business Owner Operator Identification Page.
Violation Division: Los Angeles County Fire Department
Violation Program: HMRRP
Violation Source: CERS,

Site ID: 397476
Site Name: METAL CUTTING SERVICE INC
Violation Date: 03-01-2022
Citation: HSC 6.5 25201.5(d)(7) - California Health and Safety Code, Chapter 6.5, Section(s) 25201.5(d)(7)
Violation Description: Failure to submit the signature page for the onsite treatment notification.
Violation Notes: OBSERVATION: Owner/Operator did not submit Onsite HW Treatment notification information to the CUPA sixty (60) days prior to beginning the first treatment. CORRECTIVE ACTION: Submit the required Onsite HW Treatment notification to the CUPA.
Violation Division: Los Angeles County Fire Department
Violation Program: CE
Violation Source: CERS,

Evaluation:
Eval General Type: Compliance Evaluation Inspection

CEROMET INC (DEST) (Continued) **U003060962**

Eval Date: 03-01-2022
Violations Found: Yes
Eval Type: Routine done by local agency
Eval Notes: David Viel, President
Eval Division: Los Angeles County Fire Department
Eval Program: HMRRP
Eval Source: CERS,

Eval General Type: Compliance Evaluation Inspection
Eval Date: 03-05-2019
Violations Found: No
Eval Type: Routine done by local agency
Eval Notes: David Viel, President
Eval Division: Los Angeles County Fire Department
Eval Program: HMRRP
Eval Source: CERS,

Eval General Type: Compliance Evaluation Inspection
Eval Date: 10-20-2015
Violations Found: No
Eval Type: Routine done by local agency
Eval Notes: David Viel, President
Eval Division: Los Angeles County Fire Department
Eval Program: HW
Eval Source: CERS,

Eval General Type: Compliance Evaluation Inspection
Eval Date: 03-01-2022
Violations Found: No
Eval Type: Routine done by local agency
Eval Notes: David Viel, President
Eval Division: Los Angeles County Fire Department
Eval Program: HW
Eval Source: CERS,

Eval General Type: Compliance Evaluation Inspection
Eval Date: 03-01-2022
Violations Found: Yes
Eval Type: Routine done by local agency
Eval Notes: David Viel, President
Eval Division: Los Angeles County Fire Department
Eval Program: CE
Eval Source: CERS,

Eval General Type: Compliance Evaluation Inspection
Eval Date: 10-20-2015
Violations Found: No
Eval Type: Routine done by local agency
Eval Notes: David Viel, President
Eval Division: Los Angeles County Fire Department
Eval Program: HMRRP
Eval Source: CERS,

Eval General Type: Compliance Evaluation Inspection
Eval Date: 03-05-2019
Violations Found: No
Eval Type: Routine done by local agency

CEROMET INC (DEST) (Continued) **U003060962**

Eval Notes: David Viel, President
Eval Division: Los Angeles County Fire Department
Eval Program: HW
Eval Source: CERS,

Affiliation:
Affiliation Type Desc: Identification Signer
Entity Name: DAVID VIEL
Entity Title: PRESIDENT
Affiliation Phone: ,

Affiliation Type Desc: Parent Corporation
Entity Name: METAL CUTTING SERVICE INC
Affiliation Phone: ,

Affiliation Type Desc: CUPA District
Entity Name: Los Angeles County Fire
Affiliation Address: 5825 Rickenbacker Road
Affiliation City: Commerce
Affiliation State: CA
Affiliation Zip: 90040-3027
Affiliation Phone: (323) 890-4000,

Affiliation Type Desc: Document Preparer
Entity Name: David Viel
Affiliation Phone: ,

Affiliation Type Desc: Environmental Contact
Entity Name: DAVID VIEL
Affiliation Address: 16233 E GALE AVE
Affiliation City: INDUSTRY
Affiliation State: CA
Affiliation Zip: 91745
Affiliation Phone: ,

Affiliation Type Desc: Legal Owner
Entity Name: METAL CUTTING SERVICE INC.
Affiliation Address: 16233 GALE AV
Affiliation City: CITY OF INDUSTRY
Affiliation State: CA
Affiliation Country: United States
Affiliation Zip: 91745
Affiliation Phone: (626) 968-4764,

Affiliation Type Desc: Operator
Entity Name: DAVID VIEL
Affiliation Phone: (626) 968-4764,

Affiliation Type Desc: Facility Mailing Address
Entity Name: Mailing Address
Affiliation Address: 16233 East Gale Avenue
Affiliation City: City of Industry
Affiliation State: CA
Affiliation Zip: 91745
Affiliation Phone: ,

Affiliation Type Desc: Onsite Treatment Unit Owner Operator

CEROMET INC (DEST) (Continued) **U003060962**

Entity Name:	DAVID VIEL
Entity Title:	PRESIDENT
Affiliation Phone:	,
Affiliation Type Desc:	Property Owner
Entity Name:	Milon Viel
Affiliation Address:	16233 East Gale Avenue
Affiliation City:	City of Industry
Affiliation State:	CA
Affiliation Country:	United States
Affiliation Zip:	91745
Affiliation Phone:	(626) 968-4764,

C6 **PETER VALLEJO** **RCRA NonGen / NLR** **1027680063**
South **16257 FOLGER STREET** **CAC003221750**
< 1/8 **HACIENDA HEIGHTS, CA 91745**
0.033 mi.
176 ft. **Site 1 of 3 in cluster C**

Relative: **Higher**
Actual: **360 ft.**

RCRA Listings:

Date Form Received by Agency:	20230309
Handler Name:	Peter Vallejo
Handler Address:	16257 Folger Street
Handler City,State,Zip:	HACIENDA HEIGHTS, CA 91745
EPA ID:	CAC003221750
Contact Name:	PETER VALLEJO
Contact Address:	16257 FOLGER STREET
Contact City,State,Zip:	HACIENDA HEIGHTS, CA 91745
Contact Telephone:	626-475-2331
Contact Email:	ENVIROWORK.ALYSSA@GMAIL.COM
EPA Region:	09
Federal Waste Generator Description:	Not a generator, verified
Mailing Address:	16257 FOLGER STREET
Mailing City,State,Zip:	HACIENDA HEIGHTS, CA 91745
Owner Name:	Peter Vallejo
Owner Type:	Other
Operator Name:	Peter Vallejo
Operator Type:	Other
Short-Term Generator Activity:	No
Importer Activity:	No
Mixed Waste Generator:	No
Transporter Activity:	No
Transfer Facility Activity:	No
Recycler Activity with Storage:	No
Small Quantity On-Site Burner Exemption:	No
Smelting Melting and Refining Furnace Exemption:	No
Underground Injection Control:	No
Off-Site Waste Receipt:	No
Universal Waste Indicator:	No
Universal Waste Destination Facility:	No
Federal Universal Waste:	No
Active Site State-Reg Handler:	---
Hazardous Secondary Material Indicator:	N
2018 GPRA Permit Baseline:	Not on the Baseline
2018 GPRA Renewals Baseline:	Not on the Baseline
202 GPRA Corrective Action Baseline:	No
Subject to Corrective Action Universe:	No

PETER VALLEJO (Continued) **1027680063**

Non-TSDFs Where RCRA CA has Been Imposed Universe:	No
Corrective Action Priority Ranking:	No NCAPS ranking
Environmental Control Indicator:	No
Institutional Control Indicator:	No
Human Exposure Controls Indicator:	N/A
Groundwater Controls Indicator:	N/A
Significant Non-Complier Universe:	No
Unaddressed Significant Non-Complier Universe:	No
Addressed Significant Non-Complier Universe:	No
Significant Non-Complier With a Compliance Schedule Universe:	No
Handler Date of Last Change:	20230309
Recognized Trader-Importer:	No
Recognized Trader-Exporter:	No
Importer of Spent Lead Acid Batteries:	No
Exporter of Spent Lead Acid Batteries:	No
Recycler Activity Without Storage:	No
Manifest Broker:	No
Sub-Part P Indicator:	No

Handler - Owner Operator:

Owner/Operator Indicator:	Operator
Owner/Operator Name: PETER VALLEJO	
Legal Status:	Other
Owner/Operator Address:	16257 FOLGER STREET
Owner/Operator City,State,Zip:	HACIENDA HEIGHTS, CA 91745
Owner/Operator Telephone:	626-475-2331

Owner/Operator Indicator:	Owner
Owner/Operator Name: PETER VALLEJO	
Legal Status:	Other
Owner/Operator Address:	16257 FOLGER STREET
Owner/Operator City,State,Zip:	HACIENDA HEIGHTS, CA 91745
Owner/Operator Telephone:	626-475-2331

Historic Generators:

Receive Date:	20230309
Handler Name: PETER VALLEJO	
Federal Waste Generator Description:	Not a generator, verified
Large Quantity Handler of Universal Waste:	No
Recognized Trader Importer:	No
Recognized Trader Exporter:	No
Spent Lead Acid Battery Importer:	No
Spent Lead Acid Battery Exporter:	No
Current Record:	Yes
Non Storage Recycler Activity:	No
Electronic Manifest Broker:	No

List of NAICS Codes and Descriptions:

NAICS Code:	56299
NAICS Description:	ALL OTHER WASTE MANAGEMENT SERVICES

Facility Has Received Notices of Violations:

Violations:	No Violations Found

PETER VALLEJO (Continued) **1027680063**

Evaluation Action Summary:
Evaluations: No Evaluations Found

B7 **PUENTE HILLS TOYOTA, INC.** **CPS-SLIC** **S110503149**
SW **17070 E GALE** **EMI** **N/A**
< 1/8 **CITY OF INDUSTRY, CA 91748** **CERS**
0.034 mi.
180 ft. **Site 2 of 4 in cluster B**

Relative:
Higher

Actual:
352 ft.

CPS-SLIC:

Name:	SPECTROL ELECTRONICS
Address:	17070 E. GALE AVE.
City,State,Zip:	CITY OF INDUSTRY, CA 91749
Region:	STATE
Facility Status:	**Completed - Case Closed**
Status Date:	01/09/2001
Global Id:	SL603798671
Lead Agency:	LOS ANGELES RWQCB (REGION 4)
Latitude:	34.007937
Longitude:	-117.953161
Case Type:	Cleanup Program Site
RB Case Number:	105.0260
Potential Media Affected:	Aquifer used for drinking water supply
EPA Region:	9
Coordinate Source:	Manual Entry on Screens
Cuf Case:	NO
Begin Date:	08/13/1980
Leak Reported Date:	01/02/1965
No Further Action Date:	01/09/2001
CA Water Watershed Name:	San Gabriel River - Upper San Gabriel (405.20)
Dwr Groundwater Subbasin Name:	San Gabriel Valley (4-013)
CA Enviroscreen 3 Score:	96-100% (highest scores)
CA Enviroscreen 4 Score:	90-95%
Military DOD Site:	No
RWQCB Region:	LOS ANGELES RWQCB (REGION 4)

Click here to access the California GeoTracker records for this facility:

EMI:

Name:	PUENTE HILLS TOYOTA, INC.
Address:	17070 E GALE
City,State,Zip:	CITY OF INDUSTRY, CA 91748
Year:	2008
County Code:	19
Air Basin:	SC
Facility ID:	128235
Air District Name:	SC
SIC Code:	5511
Air District Name:	SOUTH COAST AQMD
Total Organic Hydrocarbon Gases Tons/Yr:	2.096608381476747154
Reactive Organic Gases Tons/Yr:	2.0555884304
Carbon Monoxide Emissions Tons/Yr:	.02
NOX - Oxides of Nitrogen Tons/Yr:	.1
SOX - Oxides of Sulphur Tons/Yr:	.000662628176
Particulate Matter Tons/Yr:	.005987604
Part. Matter 10 Micrometers and Smllr Tons/Yr:	.005987604

PUENTE HILLS TOYOTA, INC. (Continued) **S110503149**

Name:	PUENTE HILLS TOYOTA, INC.
Address:	17070 E GALE
City,State,Zip:	CITY OF INDUSTRY, CA 91748
Year:	2012
County Code:	19
Air Basin:	SC
Facility ID:	128235
Air District Name:	SC
SIC Code:	5511
Air District Name:	SOUTH COAST AQMD
Total Organic Hydrocarbon Gases Tons/Yr:	0.56464072692
Reactive Organic Gases Tons/Yr:	0.55101
Carbon Monoxide Emissions Tons/Yr:	0.02627
NOX - Oxides of Nitrogen Tons/Yr:	0.0976
SOX - Oxides of Sulphur Tons/Yr:	0.00062
Particulate Matter Tons/Yr:	0.00563
Part. Matter 10 Micrometers and Smllr Tons/Yr:	0.00563

Name:	PUENTE HILLS TOYOTA, INC.
Address:	17070 E GALE
City,State,Zip:	CITY OF INDUSTRY, CA 91748
Year:	2016
County Code:	19
Air Basin:	SC
Facility ID:	128235
Air District Name:	SC
SIC Code:	5511
Air District Name:	SOUTH COAST AQMD
Total Organic Hydrocarbon Gases Tons/Yr:	0.85479996872
Reactive Organic Gases Tons/Yr:	0.8169528
Particulate Matter Tons/Yr:	0.077596
Part. Matter 10 Micrometers and Smllr Tons/Yr:	0.07449216

Name:	PUENTE HILLS TOYOTA, INC.
Address:	17070 E GALE
City,State,Zip:	CITY OF INDUSTRY, CA 91748
Year:	2020
County Code:	19
Air Basin:	SC
Facility ID:	128235
Air District Name:	SC
SIC Code:	5511
Air District Name:	SOUTH COAST AQMD
Total Organic Hydrocarbon Gases Tons/Yr:	1.0581380943
Reactive Organic Gases Tons/Yr:	1.0230741
Carbon Monoxide Emissions Tons/Yr:	0.02319
NOX - Oxides of Nitrogen Tons/Yr:	0.06
SOX - Oxides of Sulphur Tons/Yr:	0.000399
Particulate Matter Tons/Yr:	0.04498
Part. Matter 10 Micrometers and Smllr Tons/Yr:	0.04335012

CERS:

Name:	SPECTROL ELECTRONICS
Address:	17070 E. GALE AVE.
City,State,Zip:	CITY OF INDUSTRY, CA 91749
Site ID:	905174
CERS ID:	SL603798671

PUENTE HILLS TOYOTA, INC. (Continued) **S110503149**

CERS Description: Cleanup Program Site

Name: PUENTE HILLS TOYOTA, INC.
Address: 17070 E GALE
City,State,Zip: CITY OF INDUSTRY, CA 91748
Site ID: 488433
CERS ID: 110041380966
CERS Description: US EPA Air Emission Inventory System (EIS)

Affiliation:
Affiliation Type Desc: Environmental Contact
Entity Name: MEL HEES
Affiliation Address: 17070 GALE AVE
Affiliation City: INDUSTRY
Affiliation Phone: ,

Affiliation Type Desc: Property Owner
Entity Name: FREDRICK HITCHCOCK
Affiliation Address: 17070 GALE AVE
Affiliation City: INDUSTRY
Affiliation Phone: ,

Affiliation Type Desc: UST PO Name
Entity Name: HITCHCOCK REAL EST HOLDINGS
Affiliation Address: 17070 GALE AVE
Affiliation City: INDUSTRY
Affiliation Phone: ,

C8 **LENNAR HOMES OF CALIFORNIA LLC** **RCRA NonGen / NLR** **1027690751**
SSW **16234 FOLGER ST.** **CAC003233241**
< 1/8 **HACIENDA HEIGHTS, CA 91745**
0.041 mi.
218 ft. **Site 2 of 3 in cluster C**

Relative:
Higher

Actual:
359 ft.

RCRA Listings:
Date Form Received by Agency: 20230518
Handler Name: Lennar Homes Of California Llc
Handler Address: 16234 Folger St.
Handler City,State,Zip: HACIENDA HEIGHTS, CA 91745
EPA ID: CAC003233241
Contact Name: LENNAR HOMES OF CALIFORNIA LLC
Contact Address: 2000 FIVEPOINT, SUITE 365
Contact City,State,Zip: IRVINE, CA 92618
Contact Telephone: 818-455-1002
Contact Email: LEVON.GHUKASYAN@LENNAR.COM
EPA Region: 09
Federal Waste Generator Description: Not a generator, verified
Mailing Address: 2000 FIVEPOINT, SUITE 365
Mailing City,State,Zip: IRVINE, CA 92618
Owner Name: Lennar Homes Of Calinornia Llc
Owner Type: Other
Operator Name: Lennar Homes Of California Llc
Operator Type: Other
Short-Term Generator Activity: No
Importer Activity: No
Mixed Waste Generator: No
Transporter Activity: No

LENNAR HOMES OF CALIFORNIA LLC (Continued) **1027690751**

Transfer Facility Activity:	No
Recycler Activity with Storage:	No
Small Quantity On-Site Burner Exemption:	No
Smelting Melting and Refining Furnace Exemption:	No
Underground Injection Control:	No
Off-Site Waste Receipt:	No
Universal Waste Indicator:	No
Universal Waste Destination Facility:	No
Federal Universal Waste:	No
Active Site State-Reg Handler:	---
Hazardous Secondary Material Indicator:	N
2018 GPRA Permit Baseline:	Not on the Baseline
2018 GPRA Renewals Baseline:	Not on the Baseline
202 GPRA Corrective Action Baseline:	No
Subject to Corrective Action Universe:	No
Non-TSDFs Where RCRA CA has Been Imposed Universe:	No
Corrective Action Priority Ranking:	No NCAPS ranking
Environmental Control Indicator:	No
Institutional Control Indicator:	No
Human Exposure Controls Indicator:	N/A
Groundwater Controls Indicator:	N/A
Significant Non-Complier Universe:	No
Unaddressed Significant Non-Complier Universe:	No
Addressed Significant Non-Complier Universe:	No
Significant Non-Complier With a Compliance Schedule Universe:	No
Handler Date of Last Change:	20230518
Recognized Trader-Importer:	No
Recognized Trader-Exporter:	No
Importer of Spent Lead Acid Batteries:	No
Exporter of Spent Lead Acid Batteries:	No
Recycler Activity Without Storage:	No
Manifest Broker:	No
Sub-Part P Indicator:	No

Handler - Owner Operator:

Owner/Operator Indicator:	Operator
Owner/Operator Name:	LENNAR HOMES OF CALIFORNIA LLC
Legal Status:	Other
Owner/Operator Address:	2000 FIVEPOINT, SUITE 365
Owner/Operator City,State,Zip:	IRVINE, CA 92618
Owner/Operator Telephone:	818-455-1002

Owner/Operator Indicator:	Owner
Owner/Operator Name:	LENNAR HOMES OF CALINORNIA LLC
Legal Status:	Other
Owner/Operator Address:	2000 FIVEPOINT, SUITE 365
Owner/Operator City,State,Zip:	IRVINE, CA 92618
Owner/Operator Telephone:	949-349-8000

Historic Generators:

Receive Date:	20230518
Handler Name:	LENNAR HOMES OF CALIFORNIA LLC
Federal Waste Generator Description:	Not a generator, verified
Large Quantity Handler of Universal Waste:	No
Recognized Trader Importer:	No

LENNAR HOMES OF CALIFORNIA LLC (Continued) **1027690751**

Recognized Trader Exporter:	No
Spent Lead Acid Battery Importer:	No
Spent Lead Acid Battery Exporter:	No
Current Record:	Yes
Non Storage Recycler Activity:	No
Electronic Manifest Broker:	No

List of NAICS Codes and Descriptions:

NAICS Code:	336350
NAICS Description:	MOTOR VEHICLE TRANSMISSION AND POWER TRAIN PARTS MANUFACTURING

Facility Has Received Notices of Violations:

Violations:	No Violations Found

Evaluation Action Summary:

Evaluations:	No Evaluations Found

C9 **LENNAR HOMES OF CALIFORNIA LLC** **RCRA NonGen / NLR** **1027525587**
SSW **16234 FOLGER ST** **E MANIFEST** **CAC003218168**
< 1/8 **HACIENDA HEIGHTS, CA 91745**
0.041 mi.
218 ft. **Site 3 of 3 in cluster C**

Relative: **Higher**

Actual: **359 ft.**

RCRA Listings:

Date Form Received by Agency:	20230216
Handler Name:	Lennar Homes Of California Llc
Handler Address:	16234 Folger St
Handler City,State,Zip:	HACIENDA HEIGHTS, CA 91745
EPA ID:	CAC003218168
Contact Name:	LENNAR HOMES OF CALIFORNIA LLC
Contact Address:	2000 FIVEPOINT, SUITE 365
Contact City,State,Zip:	IRVINE, CA 92618
Contact Telephone:	818-455-1002
Contact Email:	LEVON.GHUKASYAN@LENNAR.COM
EPA Region:	09
Federal Waste Generator Description:	Not a generator, verified
Mailing Address:	2000 FIVEPOINT, SUITE 365
Mailing City,State,Zip:	IRVINE, CA 92618
Owner Name:	Lennar Homes Of California Llc
Owner Type:	Other
Operator Name:	Lennar Homes Of California Llc
Operator Type:	Other
Short-Term Generator Activity:	No
Importer Activity:	No
Mixed Waste Generator:	No
Transporter Activity:	No
Transfer Facility Activity:	No
Recycler Activity with Storage:	No
Small Quantity On-Site Burner Exemption:	No
Smelting Melting and Refining Furnace Exemption:	No
Underground Injection Control:	No
Off-Site Waste Receipt:	No
Universal Waste Indicator:	No
Universal Waste Destination Facility:	No
Federal Universal Waste:	No

LENNAR HOMES OF CALIFORNIA LLC (Continued) **1027525587**

Active Site State-Reg Handler:	---
Hazardous Secondary Material Indicator:	N
2018 GPRA Permit Baseline:	Not on the Baseline
2018 GPRA Renewals Baseline:	Not on the Baseline
202 GPRA Corrective Action Baseline:	No
Subject to Corrective Action Universe:	No
Non-TSDFs Where RCRA CA has Been Imposed Universe:	No
Corrective Action Priority Ranking:	No NCAPS ranking
Environmental Control Indicator:	No
Institutional Control Indicator:	No
Human Exposure Controls Indicator:	N/A
Groundwater Controls Indicator:	N/A
Significant Non-Complier Universe:	No
Unaddressed Significant Non-Complier Universe:	No
Addressed Significant Non-Complier Universe:	No
Significant Non-Complier With a Compliance Schedule Universe:	No
Handler Date of Last Change:	20230216
Recognized Trader-Importer:	No
Recognized Trader-Exporter:	No
Importer of Spent Lead Acid Batteries:	No
Exporter of Spent Lead Acid Batteries:	No
Recycler Activity Without Storage:	No
Manifest Broker:	No
Sub-Part P Indicator:	No

Handler - Owner Operator:

Owner/Operator Indicator:	Owner
Owner/Operator Name:	LENNAR HOMES OF CALIFORNIA LLC
Legal Status:	Other
Owner/Operator Address:	2000 FIVEPOINT, SUITE 365
Owner/Operator City,State,Zip:	IRVINE, CA 92618
Owner/Operator Telephone:	949-349-8000

Owner/Operator Indicator:	Operator
Owner/Operator Name:	LENNAR HOMES OF CALIFORNIA LLC
Legal Status:	Other
Owner/Operator Address:	2000 FIVEPOINT, SUITE 365
Owner/Operator City,State,Zip:	IRVINE, CA 92618
Owner/Operator Telephone:	818-455-1002

Historic Generators:

Receive Date:	20230216
Handler Name:	LENNAR HOMES OF CALIFORNIA LLC
Federal Waste Generator Description:	Not a generator, verified
Large Quantity Handler of Universal Waste:	No
Recognized Trader Importer:	No
Recognized Trader Exporter:	No
Spent Lead Acid Battery Importer:	No
Spent Lead Acid Battery Exporter:	No
Current Record:	Yes
Non Storage Recycler Activity:	No
Electronic Manifest Broker:	No

List of NAICS Codes and Descriptions:

NAICS Code:	336350

LENNAR HOMES OF CALIFORNIA LLC (Continued) **1027525587**

NAICS Description: MOTOR VEHICLE TRANSMISSION AND POWER TRAIN PARTS MANUFACTURING

Facility Has Received Notices of Violations:
Violations: No Violations Found

Evaluation Action Summary:
Evaluations: No Evaluations Found

E MANIFEST:

Manifest Tracking Number:	019327625JJK
Last Updated Date:	20230608
Shipped Date:	20230314
Received Date:	20230320
Manifest Status:	Signed
Submission Type:	DataImage5Copy
Origin Type:	Web
Generator EPA ID:	CAC003218168
Generator Name:	Lennar Homes Of California Llc
Generator Mail Street 1:	16234 FOLGER ST
Generator Mail City:	HACIENDA HEIGHTS
Generator Mail State:	CA
Generator Mail Zip:	91745
Generator Location Street 1:	2000 FIVEPOINT, SUITE 365
Generator Location City:	IRVINE
Generator Location Zip:	92618
Generator Location State:	CA
Designated Facility EPA ID:	AZD983476680
Designated Facility Name:	1522 Lighting Resources
Designated Facility Mail Street 2:	1545 E VICTORY ST
Designated Facility Mail City:	PHOENIX
Designated Facility Mail Zip:	85040
Designated Facility Mail State:	AZ
Designated Facility Location Street 1:	1522 E VICTORY ST
Designated Facility Location Street 2:	STE 4
Designated Facility Location City:	PHOENIX
Designated Facility Location Zip:	85040
Designated Facility Location State:	AZ
Manifest Residue Indicator:	N
Rejection Indicator:	N

Federal Waste:

Manifest Tracking Number:	019327625JJK
Waste Line Number:	1
Federal Waste Code:	D009
Federal Waste:	MERCURY

PCB Information:

Manifest Tracking Number:	019327625JJK
Waste Line Number:	1
Article or Container ID:	754679
Date of Removal:	20230314
Load Type:	Container
Load Type Description:	Container
Waste Type:	PCB

LENNAR HOMES OF CALIFORNIA LLC (Continued) **1027525587**

Weight: 543

Manifest Tracking Number: 019327625JJK
Waste Line Number: 1
Article or Container ID: 754680
Date of Removal: 20230314
Load Type: Container
Load Type Description: Container
Waste Type: PCB
Weight: 543

Manifest Tracking Number: 019327625JJK
Waste Line Number: 1
Article or Container ID: 754678
Date of Removal: 20230314
Load Type: Container
Load Type Description: Container
Waste Type: PCB
Weight: 543

State Waste:
Manifest Tracking Number: 019327625JJK
Waste Line Number: 1
State Waste Code Owner: CA
State Waste Code: 261
State Waste: Polychlorinated biphenyls and material containing PCBs

Transporter:
Manifest Tracking Number: 019327625JJK
Transporter Line Number: 1
Transporter EPA ID: CAR000156125
Transporter Name: Lighting Resources Llc

Manifest Tracking Number: 019327625JJK
Transporter Line Number: 2
Transporter EPA ID: CAR000156125
Transporter Name: Lighting Resources Llc

Waste Line:
Manifest Tracking Number: 019327625JJK
Waste Line Number: 1
U.S. DOT Hazardous Indicator: Y
U.S. DOT ID Number: UN3432
U.S. DOT Description: Un3432 Polychlorinated Biphenyls Solid N.O.S. 9 Pg Iii Rq Drum #'S 754678, 754679, 754680
Number of Containers: 3
Container Type Code: DM
Container Type Description: Metal drums, barrels, kegs
Waste Quantity: 543
Quantity Unit of Measure Code: K
Quantity Unit of Measure Description: Kilograms
Waste Quantity, in Tons: 0.59865713
Acute Waste Quantity, in Tons: 0
Non-Acute Waste Quantity, in Tons: 0.59865713
Waste Quantity, in Kilograms: 543
Acute Waste Quantity, in Kilograms: 0

LENNAR HOMES OF CALIFORNIA LLC (Continued) **1027525587**

Non-Acute Waste Quantity, in Kilorgrams:	543
Management Method Code:	H141
Management Method Description:	STORAGE, BULKING AND/OR TRANSFER OFF SITE
Waste Residue Indicator:	N
Quantity Discrepancy Indicator:	Y
Waste Type Discrepancy Indicator:	N
EPA Waste Indicator:	Y

B10 **BUCCOLA MANUFACTURING INC** **DRYCLEANERS** **S117309449**
WSW **16213 E GALE AVE** **HWTS** **N/A**
< 1/8 **CITY OF INDUSTRY, CA 91745** **HAZNET**
0.046 mi.
241 ft. **Site 3 of 4 in cluster B**

Relative: **Higher**
Actual: **351 ft.**

DRYCLEANERS:

Name:	BUCCOLA MANUFACTURING INC
Address:	16213 E GALE AVE
City,State,Zip:	CITY OF INDUSTRY, CA 917451719
EPA Id:	CAL000028441
NAICS Code:	81232
NAICS Description:	Drycleaning and Laundry Services (except Coin-Operated)
SIC Code:	7211
SIC Description:	Power Laundries, Family and Commercial
Create Date:	05/10/1990
Facility Active:	No
Inactive Date:	06/30/2017
Owner Name:	S RUSSELL BUCCOLA
Owner Address:	16213 E GALE AVE
Owner Telephone:	6269688396
Contact Name:	RICHARD BUCCOLA
Contact Address:	16213 E GALE AVE
Contact Telephone:	6269688396
Contact Fax:	6269689780
Mailing Address 1:	16213 E GALE AVE
Mailing City:	CITY OF INDUSTRY
Mailing State:	CA
Mailing Zip:	917451719
Owner Fax:	0
Region Code:	3
Latitude:	34.008042
Longitude:	-117.953518

HWTS:

Name:	BUCCOLA MANUFACTURING INC
Address:	16213 E GALE AVE
City,State,Zip:	CITY OF INDUSTRY, CA 91745
EPA ID:	CAL000028441
Inactive Date:	06/30/2017
Create Date:	05/10/1990
Mailing Address:	16213 E GALE AVE
Mailing City,State,Zip:	CITY OF INDUSTRY, CA 917451719
Owner Name:	S RUSSELL BUCCOLA
Owner Address:	16213 E GALE AVE
Owner City,State,Zip:	CITY OF INDUSTRY, CA 917451719
Contact Name:	RICHARD BUCCOLA
Contact Address:	16213 E GALE AVE
City,State,Zip:	CITY OF INDUSTRY, CA 917451719

BUCCOLA MANUFACTURING INC (Continued) **S117309449**

Facility Status:	Inactive
Facility Type:	PERMANENT
Category:	STATE
Latitude:	34.008042
Longitude:	-117.953518

NAICS:

EPA ID:	CAL000028441
Create Date:	2002-03-14 16:36:27.000
NAICS Code:	337121
NAICS Description:	Upholstered Household Furniture Manufacturing
Issued EPA ID Date:	1990-05-10 00:00:00
Inactive Date:	2017-06-30 00:00:00
Facility Name:	BUCCOLA MANUFACTURING INC
Facility Address:	16213 E GALE AVE
Facility City:	CITY OF INDUSTRY
Facility State:	CA
Facility Zip:	917451719

EPA ID:	CAL000028441
Create Date:	2016-06-21 09:38:27.583
NAICS Code:	81232
NAICS Description:	Drycleaning and Laundry Services (except Coin-Operated)
Issued EPA ID Date:	1990-05-10 00:00:00
Inactive Date:	2017-06-30 00:00:00
Facility Name:	BUCCOLA MANUFACTURING INC
Facility Address:	16213 E GALE AVE
Facility City:	CITY OF INDUSTRY
Facility State:	CA
Facility Zip:	917451719

HAZNET:

Name:	BUCCOLA MANUFACTURING INC
Address:	16213 E GALE AVE
City,State,Zip:	CITY OF INDUSTRY, CA 917451719
Contact:	RICHARD BUCCOLA
Telephone:	6269688396
Mailing Address:	16213 E GALE AVE

Year:	2011
Gepaid:	CAL000028441
TSD EPA ID:	ARD981057870
CA Waste Code:	343 - Unspecified organic liquid mixture
Disposal Method:	H061 - Fuel Blending Prior To Energy Recovery At Another Site
Tons:	0.165

Year:	2007
Gepaid:	CAL000028441
TSD EPA ID:	ARD981057870
CA Waste Code:	343 - Unspecified organic liquid mixture
Disposal Method:	H061 - Fuel Blending Prior To Energy Recovery At Another Site
Tons:	0.187

Year:	2006
Gepaid:	CAL000028441
TSD EPA ID:	ARD981057870

BUCCOLA MANUFACTURING INC (Continued) **S117309449**

CA Waste Code: 343 - Unspecified organic liquid mixture
Disposal Method: H061 - Fuel Blending Prior To Energy Recovery At Another Site
Tons: 0.187

Year: 2004
Gepaid: CAL000028441
TSD EPA ID: CAD008302903
CA Waste Code: 331 - Off-specification, aged or surplus organics
Disposal Method: H01 - Transfer Station
Tons: 0.5445

Year: 1996
Gepaid: CAL000028441
TSD EPA ID: CAD008364432
CA Waste Code: 214 - Unspecified solvent mixture
Disposal Method: R01 - Recycler
Tons: 0.54

Year: 1989
Gepaid: CAL000028441
TSD EPA ID: CAT080011059
CA Waste Code: 214 - Unspecified solvent mixture
Disposal Method: R01 - Recycler
Tons: 0.2293

Additional Info:
Year: 2011
Gen EPA ID: CAL000028441

Shipment Date: 20111123
Creation Date: 6/27/2012 20:30:08
Receipt Date: 20111209
Manifest ID: 009469847JJK
Trans EPA ID: CAR000175422
Trans Name: WORLDWIDE RECOVERY SYSTEMS INC
Trans 2 EPA ID: NJD986607380
Trans 2 Name: MAUMEE EXPRESS INC
TSDF EPA ID: ARD981057870
Trans Name: RINECO
Waste Code Description: 343 - Unspecified organic liquid mixture
RCRA Code: D001
Meth Code: H061 - Fuel Blending Prior To Energy Recovery At Another Site
Quantity Tons: 0.165
Waste Quantity: 330
Quantity Unit: P

Additional Info:
Year: 2007
Gen EPA ID: CAL000028441

Shipment Date: 20070601
Creation Date: 12/28/2007 18:30:06
Receipt Date: 20070618
Manifest ID: 002383028JJK
Trans EPA ID: CAR000175422

BUCCOLA MANUFACTURING INC (Continued) **S117309449**

Trans Name:	WORLDWIDE RECOVERY SYSTEMS INC
Trans 2 EPA ID:	NJD986607380
Trans 2 Name:	MAUMEE EXPRESS INC
TSDF EPA ID:	ARD981057870
Trans Name:	RINECO
Waste Code Description:	343 - Unspecified organic liquid mixture
RCRA Code:	D001
Meth Code:	H061 - Fuel Blending Prior To Energy Recovery At Another Site
Quantity Tons:	0.187
Waste Quantity:	55
Quantity Unit:	G

Additional Info:

Year:	2006
Gen EPA ID:	CAL000028441
Shipment Date:	20061219
Creation Date:	8/7/2007 18:30:14
Receipt Date:	20070102
Manifest ID:	000473250JJK
Trans EPA ID:	CAR000175422
Trans Name:	WORLDWIDE RECOVERY SYSTEMS INC
Trans 2 EPA ID:	NJD986607380
Trans 2 Name:	MAUMEE EXPRESS INC
TSDF EPA ID:	ARD981057870
Trans Name:	RINECO
Waste Code Description:	343 - Unspecified organic liquid mixture
RCRA Code:	D001
Meth Code:	H061 - Fuel Blending Prior To Energy Recovery At Another Site
Quantity Tons:	0.187
Waste Quantity:	55
Quantity Unit:	G

Additional Info:

Year:	2004
Gen EPA ID:	CAL000028441
Shipment Date:	20040322
Creation Date:	8/23/2004 8:25:08
Receipt Date:	20040324
Manifest ID:	23423656
Trans EPA ID:	CAR000118455
Trans Name:	WORLDWIDE RECOVERY SYSTEMS INC
TSDF EPA ID:	CAD008302903
Trans Name:	ONYX ENVIRONMENTAL SERVICES
TSDF Alt EPA ID:	CAD008302903
Waste Code Description:	331 - Off-specification, aged, or surplus organics
RCRA Code:	D001
Meth Code:	H01 - Transfer Station
Quantity Tons:	0.5445
Waste Quantity:	165
Quantity Unit:	G

Additional Info:

Year:	1996
Gen EPA ID:	CAL000028441

BUCCOLA MANUFACTURING INC (Continued) **S117309449**

Shipment Date:	19960912
Creation Date:	5/30/1997 0:00:00
Receipt Date:	19960916
Manifest ID:	96048708
Trans EPA ID:	CA0000970392
TSDF EPA ID:	CAD008364432
Waste Code Description:	214 - Unspecified solvent mixture
RCRA Code:	D001
Meth Code:	R01 - Recycler
Quantity Tons:	0.54
Waste Quantity:	150
Quantity Unit:	G

B11 **CROWN CITY FURNITURE MFG** **CPS-SLIC** **1005775806**
WSW **16213 E GALE AV** **FINDS** **N/A**
< 1/8 **INDUSTRY, CA 91744** **EMI**
0.056 mi. **WIP**
295 ft. **Site 4 of 4 in cluster B** **CERS**

Relative: **Higher**
Actual: **351 ft.**

CPS-SLIC:

Name:	BUCCOLA MANUFACTURING CO., INC.
Address:	16213 E. GALE AVE.
City,State,Zip:	CITY OF INDUSTRY, CA 91744
Region:	STATE
Facility Status:	**Completed - Case Closed**
Status Date:	06/29/1995
Global Id:	T10000015544
Lead Agency:	LOS ANGELES RWQCB (REGION 4)
Latitude:	34.00817
Longitude:	-117.95335
Case Type:	Cleanup Program Site
Case Worker:	WIP
RB Case Number:	105.0046
EPA Region:	9
Cuf Case:	NO
Begin Date:	01/01/1985
No Further Action Date:	06/29/1995
CA Water Watershed Name:	San Gabriel River - Upper San Gabriel (405.20)
Dwr Groundwater Subbasin Name:	San Gabriel Valley (4-013)
CA Enviroscreen 3 Score:	86-90%
CA Enviroscreen 4 Score:	90-95%
Military DOD Site:	No
RWQCB Region:	LOS ANGELES RWQCB (REGION 4)

Click here to access the California GeoTracker records for this facility:

Name:	CROWN CITY FURNITURE CO.
Address:	16213 E. GALE AVE.
City,State,Zip:	CITY OF INDUSTRY, CA 91744
Region:	STATE
Facility Status:	**Completed - Case Closed**
Status Date:	03/17/1997
Global Id:	T10000015562
Lead Agency:	LOS ANGELES RWQCB (REGION 4)
Latitude:	34.00817
Longitude:	-117.95335
Case Type:	Cleanup Program Site
Case Worker:	WIP

CROWN CITY FURNITURE MFG (Continued) **1005775806**

RB Case Number:	105.0071
EPA Region:	9
Cuf Case:	NO
Begin Date:	01/01/1985
No Further Action Date:	03/17/1997
CA Water Watershed Name:	San Gabriel River - Upper San Gabriel (405.20)
Dwr Groundwater Subbasin Name:	San Gabriel Valley (4-013)
CA Enviroscreen 3 Score:	86-90%
CA Enviroscreen 4 Score:	90-95%
Military DOD Site:	No
RWQCB Region:	LOS ANGELES RWQCB (REGION 4)

Click here to access the California GeoTracker records for this facility:

FINDS:
Registry ID: 110002424305

Click Here for FRS Facility Detail Report:

Environmental Interest/Information System:
THE EMISSION INVENTORY SYSTEM (EIS) MAINTAINS AN INVENTORY OF LARGE STATIONARY SOURCES AND VOLUNTARILY-REPORTED SMALLER SOURCES OF AIR POINT POLLUTANT EMITTERS. IT CONTAINS INFORMATION ABOUT FACILITY SITES AND THEIR PHYSICAL LOCATION, EMISSIONS UNITS, EMISSIONS PROCESSES, RELEASE POINTS, CONTROL APPROACHES, AND REGULATIONS. FACILITY INVENTORY DATA ARE KEPT SEPARATE FROM THE EMISSIONS DATA AND HAVE STABLE IDENTIFIERS TO IMPROVE CONTINUITY FROM YEAR TO YEAR AND TO HELP IDENTIFY DUPLICATE OR MISSING FACILITIES
CEDRI is a web application used by EPA programs and various stakeholders to manage environmental data transmitted to EPA in order to meet EPA's reporting requirements.

Click this hyperlink while viewing on your computer to access additional FINDS: detail in the EDR Site Report.

EMI:

Name:	CROWN CITY FURNITURE MFG
Address:	16213 E GALE AV
City,State,Zip:	INDUSTRY, CA 91744
Year:	1987
County Code:	19
Air Basin:	SC
Facility ID:	3771
Air District Name:	SC
SIC Code:	2521
Air District Name:	SOUTH COAST AQMD
Total Organic Hydrocarbon Gases Tons/Yr:	16
Reactive Organic Gases Tons/Yr:	15
Carbon Monoxide Emissions Tons/Yr:	0
NOX - Oxides of Nitrogen Tons/Yr:	0
SOX - Oxides of Sulphur Tons/Yr:	0
Particulate Matter Tons/Yr:	0
Part. Matter 10 Micrometers and Smllr Tons/Yr:	0

Name:	CROWN CITY FURNITURE MFG
Address:	16213 E GALE AV
City,State,Zip:	INDUSTRY, CA 91744
Year:	1990

CROWN CITY FURNITURE MFG (Continued) **1005775806**

County Code:	19
Air Basin:	SC
Facility ID:	3771
Air District Name:	SC
SIC Code:	2521
Air District Name:	SOUTH COAST AQMD
Total Organic Hydrocarbon Gases Tons/Yr:	7
Reactive Organic Gases Tons/Yr:	7
Carbon Monoxide Emissions Tons/Yr:	0
NOX - Oxides of Nitrogen Tons/Yr:	0
SOX - Oxides of Sulphur Tons/Yr:	0
Particulate Matter Tons/Yr:	0
Part. Matter 10 Micrometers and Smllr Tons/Yr:	0

Name:	CROWN CITY FURNITURE MFG
Address:	16213 E GALE AV
City,State,Zip:	INDUSTRY, CA 91744
Year:	1993
County Code:	19
Air Basin:	SC
Facility ID:	3771
Air District Name:	SC
SIC Code:	2521
Air District Name:	SOUTH COAST AQMD
Total Organic Hydrocarbon Gases Tons/Yr:	2
Reactive Organic Gases Tons/Yr:	2
Carbon Monoxide Emissions Tons/Yr:	0
NOX - Oxides of Nitrogen Tons/Yr:	0
SOX - Oxides of Sulphur Tons/Yr:	0
Particulate Matter Tons/Yr:	0
Part. Matter 10 Micrometers and Smllr Tons/Yr:	0

Name:	CROWN CITY FURNITURE MFG
Address:	16213 E GALE AV
City,State,Zip:	INDUSTRY, CA 91744
Year:	1995
County Code:	19
Air Basin:	SC
Facility ID:	3771
Air District Name:	SC
SIC Code:	2521
Air District Name:	SOUTH COAST AQMD
Total Organic Hydrocarbon Gases Tons/Yr:	2
Reactive Organic Gases Tons/Yr:	2
Carbon Monoxide Emissions Tons/Yr:	0
NOX - Oxides of Nitrogen Tons/Yr:	0
SOX - Oxides of Sulphur Tons/Yr:	0
Particulate Matter Tons/Yr:	0
Part. Matter 10 Micrometers and Smllr Tons/Yr:	0

Name:	CROWN CITY FURNITURE MFG
Address:	16213 E GALE AVE
City,State,Zip:	INDUSTRY, CA 91744
Year:	1996
County Code:	19
Air Basin:	SC
Facility ID:	3771

CROWN CITY FURNITURE MFG (Continued) **1005775806**

Air District Name:	SC
SIC Code:	2521
Air District Name:	SOUTH COAST AQMD
Total Organic Hydrocarbon Gases Tons/Yr:	4
Reactive Organic Gases Tons/Yr:	4
Carbon Monoxide Emissions Tons/Yr:	0
NOX - Oxides of Nitrogen Tons/Yr:	0
SOX - Oxides of Sulphur Tons/Yr:	0
Particulate Matter Tons/Yr:	0
Part. Matter 10 Micrometers and Smllr Tons/Yr:	0

Name:	CROWN CITY FURNITURE MFG
Address:	16213 E GALE AV
City,State,Zip:	INDUSTRY, CA 91744
Year:	1997
County Code:	19
Air Basin:	SC
Facility ID:	3771
Air District Name:	SC
SIC Code:	2511
Air District Name:	SOUTH COAST AQMD
Total Organic Hydrocarbon Gases Tons/Yr:	7
Reactive Organic Gases Tons/Yr:	7
Carbon Monoxide Emissions Tons/Yr:	0
NOX - Oxides of Nitrogen Tons/Yr:	0
SOX - Oxides of Sulphur Tons/Yr:	0
Particulate Matter Tons/Yr:	0
Part. Matter 10 Micrometers and Smllr Tons/Yr:	0

Name:	CROWN CITY FURNITURE MFG
Address:	16213 E GALE AV
City,State,Zip:	INDUSTRY, CA 91744
Year:	1998
County Code:	19
Air Basin:	SC
Facility ID:	3771
Air District Name:	SC
SIC Code:	2511
Air District Name:	SOUTH COAST AQMD
Total Organic Hydrocarbon Gases Tons/Yr:	7
Reactive Organic Gases Tons/Yr:	7
Carbon Monoxide Emissions Tons/Yr:	0
NOX - Oxides of Nitrogen Tons/Yr:	0
SOX - Oxides of Sulphur Tons/Yr:	0
Particulate Matter Tons/Yr:	0
Part. Matter 10 Micrometers and Smllr Tons/Yr:	0

Name:	CROWN CITY FURNITURE MFG
Address:	16213 E GALE AV
City,State,Zip:	INDUSTRY, CA 91744
Year:	1999
County Code:	19
Air Basin:	SC
Facility ID:	3771
Air District Name:	SC
SIC Code:	2511
Air District Name:	SOUTH COAST AQMD

CROWN CITY FURNITURE MFG (Continued) **1005775806**

Total Organic Hydrocarbon Gases Tons/Yr: 7
Reactive Organic Gases Tons/Yr: 7
Carbon Monoxide Emissions Tons/Yr: 0
NOX - Oxides of Nitrogen Tons/Yr: 0
SOX - Oxides of Sulphur Tons/Yr: 0
Particulate Matter Tons/Yr: 0
Part. Matter 10 Micrometers and Smllr Tons/Yr: 0

Name: CROWN CITY FURNITURE MFG
Address: 16213 E GALE AV
City,State,Zip: INDUSTRY, CA 91744
Year: 2000
County Code: 19
Air Basin: SC
Facility ID: 3771
Air District Name: SC
SIC Code: 2511
Air District Name: SOUTH COAST AQMD
Total Organic Hydrocarbon Gases Tons/Yr: 7
Reactive Organic Gases Tons/Yr: 7
Carbon Monoxide Emissions Tons/Yr: 0
NOX - Oxides of Nitrogen Tons/Yr: 0
SOX - Oxides of Sulphur Tons/Yr: 0
Particulate Matter Tons/Yr: 0
Part. Matter 10 Micrometers and Smllr Tons/Yr: 0

Name: CROWN CITY FURNITURE MFG
Address: 16213 E GALE AV
City,State,Zip: INDUSTRY, CA 91744
Year: 2001
County Code: 19
Air Basin: SC
Facility ID: 3771
Air District Name: SC
SIC Code: 2511
Air District Name: SOUTH COAST AQMD
Total Organic Hydrocarbon Gases Tons/Yr: 3
Reactive Organic Gases Tons/Yr: 3
Carbon Monoxide Emissions Tons/Yr: 0
NOX - Oxides of Nitrogen Tons/Yr: 0
SOX - Oxides of Sulphur Tons/Yr: 0
Particulate Matter Tons/Yr: 0
Part. Matter 10 Micrometers and Smllr Tons/Yr: 0

Name: CROWN CITY FURNITURE MFG
Address: 16213 E GALE AVE
City,State,Zip: CITY OF INDUSTRY, CA 91744
Year: 2002
County Code: 19
Air Basin: SC
Facility ID: 3771
Air District Name: SC
SIC Code: 2521
Air District Name: SOUTH COAST AQMD
Total Organic Hydrocarbon Gases Tons/Yr: 1
Reactive Organic Gases Tons/Yr: 1
Carbon Monoxide Emissions Tons/Yr: 0

CROWN CITY FURNITURE MFG (Continued) **1005775806**

NOX - Oxides of Nitrogen Tons/Yr: 0
SOX - Oxides of Sulphur Tons/Yr: 0
Particulate Matter Tons/Yr: 0
Part. Matter 10 Micrometers and Smllr Tons/Yr: 0

Name: CROWN CITY FURNITURE MFG
Address: 16213 E GALE AVE
City,State,Zip: CITY OF INDUSTRY, CA 91744
Year: 2003
County Code: 19
Air Basin: SC
Facility ID: 3771
Air District Name: SC
SIC Code: 2521
Air District Name: SOUTH COAST AQMD
Total Organic Hydrocarbon Gases Tons/Yr: 1
Reactive Organic Gases Tons/Yr: 1
Carbon Monoxide Emissions Tons/Yr: 0
NOX - Oxides of Nitrogen Tons/Yr: 0
SOX - Oxides of Sulphur Tons/Yr: 0
Particulate Matter Tons/Yr: 0
Part. Matter 10 Micrometers and Smllr Tons/Yr: 0

Name: CROWN CITY FURNITURE MFG
Address: 16213 E GALE AVE
City,State,Zip: CITY OF INDUSTRY, CA 91744
Year: 2004
County Code: 19
Air Basin: SC
Facility ID: 3771
Air District Name: SC
SIC Code: 2521
Air District Name: SOUTH COAST AQMD
Total Organic Hydrocarbon Gases Tons/Yr: 1.3558
Reactive Organic Gases Tons/Yr: 1.34
Carbon Monoxide Emissions Tons/Yr: 0
NOX - Oxides of Nitrogen Tons/Yr: 0
SOX - Oxides of Sulphur Tons/Yr: 0
Particulate Matter Tons/Yr: 0
Part. Matter 10 Micrometers and Smllr Tons/Yr: 0

Name: CROWN CITY FURNITURE MFG
Address: 16213 E GALE AVE
City,State,Zip: CITY OF INDUSTRY, CA 91744
Year: 2008
County Code: 19
Air Basin: SC
Facility ID: 3771
Air District Name: SC
SIC Code: 2512
Air District Name: SOUTH COAST AQMD
Total Organic Hydrocarbon Gases Tons/Yr: .5299028961174007139
Reactive Organic Gases Tons/Yr: .5065
Carbon Monoxide Emissions Tons/Yr: 0
NOX - Oxides of Nitrogen Tons/Yr: 0
SOX - Oxides of Sulphur Tons/Yr: 0
Particulate Matter Tons/Yr: 0

CROWN CITY FURNITURE MFG (Continued) **1005775806**

Part. Matter 10 Micrometers and Smllr Tons/Yr:0

Name:	CROWN CITY FURNITURE MFG
Address:	16213 E GALE AVE
City,State,Zip:	CITY OF INDUSTRY, CA 91744
Year:	2012
County Code:	19
Air Basin:	SC
Facility ID:	3771
Air District Name:	SC
SIC Code:	2521
Air District Name:	SOUTH COAST AQMD
Total Organic Hydrocarbon Gases Tons/Yr:	1.4146401656
Reactive Organic Gases Tons/Yr:	1.3943
Carbon Monoxide Emissions Tons/Yr:	0
NOX - Oxides of Nitrogen Tons/Yr:	0
SOX - Oxides of Sulphur Tons/Yr:	0
Particulate Matter Tons/Yr:	0
Part. Matter 10 Micrometers and Smllr Tons/Yr:	0

Name:	CROWN CITY FURNITURE MFG
Address:	16213 E GALE AVE
City,State,Zip:	CITY OF INDUSTRY, CA 91744
Year:	2013
County Code:	19
Air Basin:	SC
Facility ID:	3771
Air District Name:	SC
SIC Code:	2521
Air District Name:	SOUTH COAST AQMD
Total Organic Hydrocarbon Gases Tons/Yr:	1.94073841
Reactive Organic Gases Tons/Yr:	1.913
Carbon Monoxide Emissions Tons/Yr:	0
NOX - Oxides of Nitrogen Tons/Yr:	0
SOX - Oxides of Sulphur Tons/Yr:	0
Particulate Matter Tons/Yr:	0
Part. Matter 10 Micrometers and Smllr Tons/Yr:	0

WIP:

Name:	BUCCOLA MANUFACTURING CO., INC
Address:	16213 E Gale Ave
City,State,Zip:	CITY OF INDUSTRY (CORPORATE NAME INDUSTRY), CA 91744
Region:	4
File Number:	105.0046
File Status:	**Historical**
Staff:	RWANG
Facility Suite:	Not reported

Name:	CROWN CITY FURNITURE CO.
Address:	16213 E Gale Ave
City,State,Zip:	CITY OF INDUSTRY (CORPORATE NAME INDUSTRY), CA 91744
Region:	4
File Number:	105.0071
File Status:	**Historical**
Staff:	UNIDENTIFIED
Facility Suite:	Not reported

CROWN CITY FURNITURE MFG (Continued) **1005775806**

CERS:
Name: CROWN CITY FURNITURE CO.
Address: 16213 E. GALE AVE.
City,State,Zip: CITY OF INDUSTRY, CA 91744
Site ID: 886265
CERS ID: T10000015562
CERS Description: Cleanup Program Site

Affiliation:
Affiliation Type Desc: Regional Board Caseworker
Entity Name: WELL INVESTIGATION PROGRAM - LOS ANGELES RWQCB (REGION 4)
Affiliation Address: 320 W. 4TH ST., SUITE 200
Affiliation City: LOS ANGELES
Affiliation State: CA
Affiliation Phone: ,

Name: CROWN CITY FURNITURE MFG
Address: 16213 E GALE AV
City,State,Zip: INDUSTRY, CA 91744
Site ID: 463233
CERS ID: 110002424305
CERS Description: US EPA Air Emission Inventory System (EIS)

Name: BUCCOLA MANUFACTURING CO., INC.
Address: 16213 E. GALE AVE.
City,State,Zip: CITY OF INDUSTRY, CA 91744
Site ID: 895288
CERS ID: T10000015544
CERS Description: Cleanup Program Site

Affiliation:
Affiliation Type Desc: Regional Board Caseworker
Entity Name: WELL INVESTIGATION PROGRAM - LOS ANGELES RWQCB (REGION 4)
Affiliation Address: 320 W. 4TH ST., SUITE 200
Affiliation City: LOS ANGELES
Affiliation State: CA
Affiliation Phone: ,

D12 **ORBIS INDUSTRIES INC DBA DIATO** **CPS-SLIC S106764900**
West **16205 WARD WAY** **WIP N/A**
< 1/8 **CITY OF INDUSTRY, CA 91748**
0.066 mi.
348 ft. **Site 1 of 5 in cluster D**

Relative: **Lower**
Actual: **345 ft.**

CPS-SLIC:
Name: ORBIS INDUSTRIES INC DBA DIATO
Address: 16205 WARD WAY
City,State,Zip: CITY OF INDUSTRY, CA 91748
Region: STATE
Facility Status: **Completed - Case Closed**
Status Date: 01/01/1996
Global Id: T10000015666
Lead Agency: LOS ANGELES RWQCB (REGION 4)
Latitude: 34.00924
Longitude: -117.95346
Case Type: Cleanup Program Site

ORBIS INDUSTRIES INC DBA DIATO (Continued) **S106764900**

Case Worker:	WIP
RB Case Number:	105.0193
EPA Region:	9
Cuf Case:	NO
Begin Date:	01/01/1985
No Further Action Date:	01/01/1996
CA Water Watershed Name:	San Gabriel River - Upper San Gabriel (405.20)
Dwr Groundwater Subbasin Name:	San Gabriel Valley (4-013)
CA Enviroscreen 3 Score:	86-90%
CA Enviroscreen 4 Score:	90-95%
Military DOD Site:	No
RWQCB Region:	LOS ANGELES RWQCB (REGION 4)

Click here to access the California GeoTracker records for this facility:

WIP:

Name:	ORBIS INDUSTRIES INC DBA DIATO
Address:	16205 Ward Way
City,State,Zip:	CITY OF INDUSTRY (CORPORATE NAME INDUSTRY), CA 91748
Region:	4
File Number:	105.0193
File Status:	**Historical**
Staff:	UNIDENTIFIED
Facility Suite:	Not reported

D13 **KRALL CAST INC** **RCRA NonGen / NLR** **1025867639**
West **16205 WARD WAY** **E MANIFEST** **CAL000325960**
< 1/8 **CITY OF INDUSTRY, CA 91745**
0.067 mi.
354 ft. **Site 2 of 5 in cluster D**

Relative: **Lower**

Actual: **345 ft.**

RCRA Listings:

Date Form Received by Agency:	20071019
Handler Name:	Krall Cast Inc
Handler Address:	16205 Ward Way
Handler City,State,Zip:	CITY OF INDUSTRY, CA 91745-1715
EPA ID:	CAL000325960
Contact Name:	TONY KRALLMAN
Contact Address:	16205 WARD WAY
Contact City,State,Zip:	CITY OF INDUSTRY, CA 91745
Contact Telephone:	909-241-6409
Contact Fax:	626-333-2929
Contact Email:	AARON@BLACKOAKFOUNDRY.COM
EPA Region:	09
Federal Waste Generator Description:	Not a generator, verified
Active Site Indicator:	Handler Activities
Mailing Address:	16205 WARD WAY
Mailing City,State,Zip:	CITY OF INDUSTRY, CA 91745-1715
Owner Name:	Krall Cast Inc
Owner Type:	Other
Operator Name:	Tony Krallman
Operator Type:	Other
Short-Term Generator Activity:	No
Importer Activity:	No
Mixed Waste Generator:	No
Transporter Activity:	No
Transfer Facility Activity:	No

KRALL CAST INC (Continued) **1025867639**

Recycler Activity with Storage:	Yes
Small Quantity On-Site Burner Exemption:	No
Smelting Melting and Refining Furnace Exemption:	No
Underground Injection Control:	No
Off-Site Waste Receipt:	No
Universal Waste Indicator:	Yes
Universal Waste Destination Facility:	Yes
Federal Universal Waste:	No
Active Site State-Reg Handler:	---
Hazardous Secondary Material Indicator:	N
2018 GPRA Permit Baseline:	Not on the Baseline
2018 GPRA Renewals Baseline:	Not on the Baseline
202 GPRA Corrective Action Baseline:	No
Subject to Corrective Action Universe:	No
Non-TSDFs Where RCRA CA has Been Imposed Universe:	No
Corrective Action Priority Ranking:	No NCAPS ranking
Environmental Control Indicator:	No
Institutional Control Indicator:	No
Human Exposure Controls Indicator:	N/A
Groundwater Controls Indicator:	N/A
Significant Non-Complier Universe:	No
Unaddressed Significant Non-Complier Universe:	No
Addressed Significant Non-Complier Universe:	No
Significant Non-Complier With a Compliance Schedule Universe:	No
Handler Date of Last Change:	20190627
Recognized Trader-Importer:	No
Recognized Trader-Exporter:	No
Importer of Spent Lead Acid Batteries:	No
Exporter of Spent Lead Acid Batteries:	No
Recycler Activity Without Storage:	No
Manifest Broker:	No
Sub-Part P Indicator:	No

Handler - Owner Operator:

Owner/Operator Indicator:	Operator
Owner/Operator Name: TONY KRALLMAN	
Legal Status:	Other
Owner/Operator Address:	16205 WARD WAY
Owner/Operator City,State,Zip:	CITY OF INDUSTRY, CA 91745
Owner/Operator Telephone:	909-241-6409
Owner/Operator Indicator:	Owner
Owner/Operator Name: KRALL CAST INC	
Legal Status:	Other
Owner/Operator Address:	16205 WARD WAY
Owner/Operator City,State,Zip:	CITY OF INDUSTRY, CA 91745-1715
Owner/Operator Telephone:	626-333-0678

Historic Generators:

Receive Date:	20071019
Handler Name: KRALL CAST INC	
Federal Waste Generator Description:	Not a generator, verified
Large Quantity Handler of Universal Waste:	No
Current Record:	Yes

KRALL CAST INC (Continued) **1025867639**

List of NAICS Codes and Descriptions:
NAICS Code: 331512
NAICS Description: STEEL INVESTMENT FOUNDRIES

Facility Has Received Notices of Violations:
Violations: No Violations Found

Evaluation Action Summary:
Evaluations: No Evaluations Found

E MANIFEST:

Manifest Tracking Number:	019214814JJK
Last Updated Date:	20201130
Shipped Date:	20190620
Received Date:	20190625
Manifest Status:	Corrected
Submission Type:	DataImage5Copy
Origin Type:	Service
Generator EPA ID:	CAL000325960
Generator Name:	Krall Cast Inc
Generator Mail Street 1:	16205 WARD WAY
Generator Mail City:	CITY OF INDUSTRY
Generator Mail State:	CA
Generator Mail Zip:	91745-1715
Generator Location Street 1:	16205 WARD WAY
Generator Location City:	CITY OF INDUSTRY
Generator Location Zip:	91745-1715
Generator Location State:	CA
Designated Facility EPA ID:	NVT330010000
Designated Facility Name:	Us Ecology Nevada, Inc
Designated Facility Mail Street 2:	PO BOX 578
Designated Facility Mail City:	BEATTY
Designated Facility Mail Zip:	89003
Designated Facility Mail State:	NV
Designated Facility Location Street 1:	HWY 95 11 MI S OF BEATTY
Designated Facility Location City:	BEATTY
Designated Facility Location Zip:	89003
Designated Facility Location State:	NV
Manifest Residue Indicator:	N
Rejection Indicator:	N

Manifest Tracking Number:	021285910JJK
Last Updated Date:	20210111
Shipped Date:	20200303
Received Date:	20200310
Manifest Status:	Corrected
Submission Type:	DataImage5Copy
Origin Type:	Service
Generator EPA ID:	CAL000325960
Generator Name:	Krall Cast Inc
Generator Mail Street 1:	16205 WARD WAY
Generator Mail City:	CITY OF INDUSTRY
Generator Mail State:	CA
Generator Mail Zip:	91745-1715

KRALL CAST INC (Continued) **1025867639**

Generator Location Street 1:	16205 WARD WAY
Generator Location City:	CITY OF INDUSTRY
Generator Location Zip:	91745-1715
Generator Location State:	CA
Designated Facility EPA ID:	NVT330010000
Designated Facility Name:	Us Ecology Nevada, Inc
Designated Facility Mail Street 2:	PO BOX 578
Designated Facility Mail City:	BEATTY
Designated Facility Mail Zip:	89003
Designated Facility Mail State:	NV
Designated Facility Location Street 1:	HWY 95 11 MI S OF BEATTY
Designated Facility Location City:	BEATTY
Designated Facility Location Zip:	89003
Designated Facility Location State:	NV
Manifest Residue Indicator:	N
Rejection Indicator:	N

Federal Waste:

Manifest Tracking Number:	021285910JJK
Waste Line Number:	1
Federal Waste Code:	D007
Federal Waste:	CHROMIUM

State Waste:

Manifest Tracking Number:	021285910JJK
Waste Line Number:	1
State Waste Code Owner:	CA
State Waste Code:	181
State Waste:	Other inorganic solid waste

Transporter:

Manifest Tracking Number:	021285910JJK
Transporter Line Number:	1
Transporter EPA ID:	CAR000175422
Transporter Name:	Worldwide Recovery System Inc

Waste Line:

Manifest Tracking Number:	021285910JJK
Waste Line Number:	1
U.S. DOT Hazardous Indicator:	Y
U.S. DOT ID Number:	NA3077
U.S. DOT Description:	Na3077, Hazardous Waste, Solid, N.O.S., 9, Pg Iii
Number of Containers:	2
Container Type Code:	DM
Container Type Description:	Metal drums, barrels, kegs
Waste Quantity:	1000
Quantity Unit of Measure Code:	P
Quantity Unit of Measure Description:	Pounds
Waste Quantity, in Tons:	0.5
Acute Waste Quantity, in Tons:	0
Non-Acute Waste Quantity, in Tons:	0.5
Waste Quantity, in Kilograms:	453.515
Acute Waste Quantity, in Kilograms:	0
Non-Acute Waste Quantity, in Kilorgrams:	453.515
Management Method Code:	H132

KRALL CAST INC (Continued) **1025867639**

Management Method Description:	LANDFILL (WITH PRIOR TREATMENT AND/OR STABILIZATION)
Waste Residue Indicator:	N
Quantity Discrepancy Indicator:	N
Waste Type Discrepancy Indicator:	N
EPA Waste Indicator:	Y

D14 **DPS DIESEL PARTS & SERVICE** **RCRA NonGen / NLR** **1028889296**
West **16205 WARD WAY** **CAC003250271**
< 1/8 **CITY OF INDUSTRY, CA 91745**
0.067 mi.
354 ft. **Site 3 of 5 in cluster D**

Relative: **Lower**
Actual: **345 ft.**

RCRA Listings:

Date Form Received by Agency:	20240118
Handler Name:	Dps Diesel Parts & Service
Handler Address:	16205 Ward Way
Handler City,State,Zip:	CITY OF INDUSTRY, CA 91745
EPA ID:	CAC003269408
Contact Name:	JOSE JUAN CARBAJAL
Contact Address:	16205 WARD WAY
Contact City,State,Zip:	CITY OF INDUSTRY, CA 91745
Contact Telephone:	877-261-8591
Contact Email:	SALES@DIESELPARTSDPS.COM
EPA Region:	09
Federal Waste Generator Description:	Not a generator, verified
Mailing Address:	16205 WARD WAY
Mailing City,State,Zip:	CITY OF INDUSTRY, CA 91745
Owner Name:	Jose Juan Carbajal
Owner Type:	Other
Operator Name:	Jose Juan Carbajal
Operator Type:	Other
Short-Term Generator Activity:	No
Importer Activity:	No
Mixed Waste Generator:	No
Transporter Activity:	No
Transfer Facility Activity:	No
Recycler Activity with Storage:	No
Small Quantity On-Site Burner Exemption:	No
Smelting Melting and Refining Furnace Exemption:	No
Underground Injection Control:	No
Off-Site Waste Receipt:	No
Universal Waste Indicator:	No
Universal Waste Destination Facility:	No
Federal Universal Waste:	No
Active Site State-Reg Handler:	---
Hazardous Secondary Material Indicator:	N
2018 GPRA Permit Baseline:	Not on the Baseline
2018 GPRA Renewals Baseline:	Not on the Baseline
202 GPRA Corrective Action Baseline:	No
Subject to Corrective Action Universe:	No
Non-TSDFs Where RCRA CA has Been Imposed Universe:	No
Corrective Action Priority Ranking:	No NCAPS ranking
Environmental Control Indicator:	No
Institutional Control Indicator:	No
Human Exposure Controls Indicator:	N/A
Groundwater Controls Indicator:	N/A
Significant Non-Complier Universe:	No
Unaddressed Significant Non-Complier Universe:	No

DPS DIESEL PARTS & SERVICE (Continued) **1028889296**

Addressed Significant Non-Complier Universe:	No
Significant Non-Complier With a Compliance Schedule Universe:	No
Handler Date of Last Change:	20240118
Recognized Trader-Importer:	No
Recognized Trader-Exporter:	No
Importer of Spent Lead Acid Batteries:	No
Exporter of Spent Lead Acid Batteries:	No
Recycler Activity Without Storage:	No
Manifest Broker:	No
Sub-Part P Indicator:	No

Handler - Owner Operator:

Owner/Operator Indicator:	Owner
Owner/Operator Name: JOSE JUAN CARBAJAL	
Legal Status:	Other
Owner/Operator Address:	16205 WARD WAY
Owner/Operator City,State,Zip:	CITY OF INDUSTRY, CA 91745
Owner/Operator Telephone:	877-261-8591
Owner/Operator Indicator:	Operator
Owner/Operator Name: JOSE JUAN CARBAJAL	
Legal Status:	Other
Owner/Operator Address:	16205 WARD WAY
Owner/Operator City,State,Zip:	CITY OF INDUSTRY, CA 91745
Owner/Operator Telephone:	877-261-8591

Historic Generators:

Receive Date:	20240118
Handler Name: DPS DIESEL PARTS & SERVICE	
Federal Waste Generator Description:	Not a generator, verified
Large Quantity Handler of Universal Waste:	No
Recognized Trader Importer:	No
Recognized Trader Exporter:	No
Spent Lead Acid Battery Importer:	No
Spent Lead Acid Battery Exporter:	No
Current Record:	Yes
Non Storage Recycler Activity:	No
Electronic Manifest Broker:	No

List of NAICS Codes and Descriptions:

NAICS Code:	336110
NAICS Description:	AUTOMOBILE AND LIGHT DUTY MOTOR VEHICLE MANUFACTURING

Facility Has Received Notices of Violations:

Violations:	No Violations Found

Evaluation Action Summary:

Evaluations:	No Evaluations Found

D15 **FUTURE HITECH PLANNING** **RCRA NonGen / NLR** **1026820897**
West **16207 WARD WAY** **CAC003133794**
< 1/8 **CITY OF INDUSTRY, CA 91745**
0.068 mi.
357 ft. **Site 4 of 5 in cluster D**

Relative: **Lower**
Actual: **345 ft.**

RCRA Listings:

Date Form Received by Agency:	20210810
Handler Name:	Future Hitech Planning
Handler Address:	16207 Ward Way
Handler City,State,Zip:	CITY OF INDUSTRY, CA 91745
EPA ID:	CAC003133794
Contact Name:	NHAT DUONG
Contact Address:	16207 WARD WAY
Contact City,State,Zip:	CITY OF INDUSTRY, CA 91745
Contact Telephone:	707-931-1243
Contact Email:	INFO@FUTUREHITECHPLANNING.COM
EPA Region:	09
Federal Waste Generator Description:	Not a generator, verified
Mailing Address:	16207 WARD WAY
Mailing City,State,Zip:	CITY OF INDUSTRY, CA 91745
Owner Name:	Nhat Duong
Owner Type:	Other
Operator Name:	Nhat Duong
Operator Type:	Other
Short-Term Generator Activity:	No
Importer Activity:	No
Mixed Waste Generator:	No
Transporter Activity:	No
Transfer Facility Activity:	No
Recycler Activity with Storage:	No
Small Quantity On-Site Burner Exemption:	No
Smelting Melting and Refining Furnace Exemption:	No
Underground Injection Control:	No
Off-Site Waste Receipt:	No
Universal Waste Indicator:	No
Universal Waste Destination Facility:	No
Federal Universal Waste:	No
Active Site State-Reg Handler:	---
Hazardous Secondary Material Indicator:	N
2018 GPRA Permit Baseline:	Not on the Baseline
2018 GPRA Renewals Baseline:	Not on the Baseline
202 GPRA Corrective Action Baseline:	No
Subject to Corrective Action Universe:	No
Non-TSDFs Where RCRA CA has Been Imposed Universe:	No
Corrective Action Priority Ranking:	No NCAPS ranking
Environmental Control Indicator:	No
Institutional Control Indicator:	No
Human Exposure Controls Indicator:	N/A
Groundwater Controls Indicator:	N/A
Significant Non-Complier Universe:	No
Unaddressed Significant Non-Complier Universe:	No
Addressed Significant Non-Complier Universe:	No
Significant Non-Complier With a Compliance Schedule Universe:	No
Handler Date of Last Change:	20210812
Recognized Trader-Importer:	No
Recognized Trader-Exporter:	No
Importer of Spent Lead Acid Batteries:	No
Exporter of Spent Lead Acid Batteries:	No

FUTURE HITECH PLANNING (Continued) **1026820897**

Recycler Activity Without Storage: No
Manifest Broker: No
Sub-Part P Indicator: No

Handler - Owner Operator:
Owner/Operator Indicator: Owner
Owner/Operator Name: NHAT DUONG
Legal Status: Other
Owner/Operator Address: 16207 WARD WAY
Owner/Operator City,State,Zip: CITY OF INDUSTRY, CA 91745
Owner/Operator Telephone: 707-931-1243

Owner/Operator Indicator: Operator
Owner/Operator Name: NHAT DUONG
Legal Status: Other
Owner/Operator Address: 16207 WARD WAY
Owner/Operator City,State,Zip: CITY OF INDUSTRY, CA 91745
Owner/Operator Telephone: 707-931-1243

Historic Generators:
Receive Date: 20210810
Handler Name: FUTURE HITECH PLANNING
Federal Waste Generator Description: Not a generator, verified
Large Quantity Handler of Universal Waste: No
Recognized Trader Importer: No
Recognized Trader Exporter: No
Spent Lead Acid Battery Importer: No
Spent Lead Acid Battery Exporter: No
Current Record: Yes
Non Storage Recycler Activity: No
Electronic Manifest Broker: No

List of NAICS Codes and Descriptions:
NAICS Code: 56299
NAICS Description: ALL OTHER WASTE MANAGEMENT SERVICES

Facility Has Received Notices of Violations:
Violations: No Violations Found

Evaluation Action Summary:
Evaluations: No Evaluations Found

D16 **L.V.I. - PAUL TAYLOR ENT. INC** **CPS-SLIC** **S106764876**
West **16207 WARD WAY** **HWTS** **N/A**
< 1/8 **CITY OF INDUSTRY (CORPORATE NA, CA 91745** **NPDES**
0.068 mi. **WIP**
357 ft. **Site 5 of 5 in cluster D** **CERS**

Relative: CPS-SLIC:
Lower Name: L.V.I. - PAUL TAYLOR ENT. INC.
Address: 16207 WARD WAY
Actual: City,State,Zip: CITY OF INDUSTRY, CA 91745
345 ft. Region: STATE

L.V.I. - PAUL TAYLOR ENT. INC (Continued) **S106764876**

Facility Status:	**Completed - Case Closed**
Status Date:	10/18/1996
Global Id:	T10000015636
Lead Agency:	LOS ANGELES RWQCB (REGION 4)
Latitude:	34.00883
Longitude:	-117.95338
Case Type:	Cleanup Program Site
Case Worker:	WIP
RB Case Number:	105.0151
EPA Region:	9
Cuf Case:	NO
Begin Date:	01/01/1985
No Further Action Date:	10/18/1996
CA Water Watershed Name:	San Gabriel River - Upper San Gabriel (405.20)
Dwr Groundwater Subbasin Name:	San Gabriel Valley (4-013)
CA Enviroscreen 3 Score:	86-90%
CA Enviroscreen 4 Score:	90-95%
Military DOD Site:	No
RWQCB Region:	LOS ANGELES RWQCB (REGION 4)

Click here to access the California GeoTracker records for this facility:

HWTS:

Name:	HACIENDA CNC INC
Address:	16207 WARD WAY
City,State,Zip:	INDUSTRY, CA 91745
EPA ID:	CAC002939777
Inactive Date:	03/10/2018
Create Date:	12/08/2017
Mailing Address:	16207 WARD WAY
Mailing City,State,Zip:	INDUSTRY, CA 91745
Owner Name:	HACIENDA CNC INC
Owner Address:	16207 WARD WAY
Owner City,State,Zip:	INDUSTRY, CA 91745
Contact Name:	JAMES NGO
Contact Address:	16207 WARD WAY
City,State,Zip:	INDUSTRY, CA 91745
Facility Status:	Inactive
Facility Type:	TEMPORARY
Category:	STATE
Latitude:	34.009011
Longitude:	-117.953314

NPDES:

Name:	FUTURE HITECH PLANNING
Address:	16207 WARD WAY
City,State,Zip:	INDUSTRY, CA 91745
Facility Status:	Terminated
NPDES Number:	CAS000001
Region:	4
Agency Number:	0
Regulatory Measure ID:	507120
Order Number:	97-03-DWQ
WDID:	4 19NEC005037
Regulatory Measure Type:	Enrollee
Program Type:	Industrial

L.V.I. - PAUL TAYLOR ENT. INC (Continued) **S106764876**

Effective Date Of Regulatory Measure:	03/26/2019
Termination Date Of Regulatory Measure:	03/27/2023
Discharge Address:	16207 Ward Way
Discharge Name:	Future HiTech Planning
Discharge City:	CITY OF INDUSTRY
Discharge State:	California
Discharge Zip:	91745

Name:	HACIENDA CNC INC
Address:	16207 WARD WAY
City,State,Zip:	INDUSTRY, CA 91745
WDID:	4 19NEC003946
Regulatory Measure Type:	Industrial
Status:	Terminated
Status Date:	06/04/2019
Operator Name:	Hacienda CNC Inc
Operator Address:	16207 Ward Way
Operator City:	City Of Industry
Operator State:	California
Operator Zip:	91745

NPDES as of 03/2018:

NPDES Number:	CAS000001
Status:	Active
Agency Number:	0
Region:	4
Regulatory Measure ID:	494219
Order Number:	97-03-DWQ
Regulatory Measure Type:	Enrollee
WDID:	4 19NEC003946
Program Type:	Industrial
Effective Date Of Regulatory Measure:	01/22/2018
Discharge Name:	Hacienda CNC Inc
Discharge Address:	16207 Ward Way
Discharge City:	City Of Industry
Discharge State:	California
Discharge Zip:	91745

WIP:

Name:	L.V.I. - PAUL TAYLOR ENT. INC
Address:	16207 Ward Way
City,State,Zip:	CITY OF INDUSTRY (CORPORATE NAME INDUSTRY), CA 91745
Region:	4
File Number:	105.0151
File Status:	**Historical**
Staff:	RSK
Facility Suite:	Not reported

CERS:

Name:	FUTURE HITECH PLANNING
Address:	16207 WARD WAY
City,State,Zip:	INDUSTRY, CA 91745
Site ID:	102842
CERS ID:	871366
CERS Description:	Industrial Facility Storm Water

L.V.I. - PAUL TAYLOR ENT. INC (Continued) **S106764876**

Evaluation:
- Eval General Type: Compliance Evaluation Inspection
- Eval Date: 05-07-2019
- Violations Found: No
- Eval Type: Industrial Storm Water Compliance Evaluation
- Eval Notes: Facility was inspected for NEC requirements. during the inspection, minor issues issues were, now resolved. For details see attached report.
- Eval Division: Water Boards
- Eval Program: INDSTW
- Eval Source: SMARTS,

- Eval General Type: Compliance Evaluation Inspection
- Eval Date: 05-12-2021
- Violations Found: No
- Eval Type: Industrial Storm Water Compliance Evaluation
- Eval Notes: Outdoor storage of racking equipment, plastic drums, and other miscellaneous items and evidence of painting activities were observed by the southeast end of the drainage swale, do not meet the NEC requirements. Between July 9, and July 12, 2021, Mr. Duong emailed information about removal of outdoor storage and prohibitions of outdoor painting activities to meet NEC requirements. Review of the changes were made to determine the NEC requirements were met. See attached correspondence/photos.
- Eval Division: Water Boards
- Eval Program: INDSTW
- Eval Source: SMARTS,

Affiliation:
- Affiliation Type Desc: Owner/Operator
- Entity Name: Future HiTech Planning
- Entity Title: Operator
- Affiliation Address: 16207 Ward Way
- Affiliation City: CITY OF INDUSTRY
- Affiliation State: CA
- Affiliation Zip: 91745
- Affiliation Phone: ,

- Name: L.V.I. - PAUL TAYLOR ENT. INC.
- Address: 16207 WARD WAY
- City,State,Zip: CITY OF INDUSTRY, CA 91745
- Site ID: 858466
- CERS ID: T10000015636
- CERS Description: Cleanup Program Site

Affiliation:
- Affiliation Type Desc: Regional Board Caseworker
- Entity Name: WELL INVESTIGATION PROGRAM - LOS ANGELES RWQCB (REGION 4)
- Affiliation Address: 320 W. 4TH ST., SUITE 200
- Affiliation City: LOS ANGELES
- Affiliation State: CA
- Affiliation Phone: ,

E17 **SCE- WALNUT SUBSTATION** **LUST** **S108418271**
SSE **16333 GALE AVE, E** **Cortese** **N/A**
< 1/8 **CITY OF INDUSTRY, CA 91746** **CERS**
0.076 mi.
401 ft. **Site 1 of 8 in cluster E**

Relative:
Higher

Actual:
360 ft.

LUST:

Name:	SCE- WALNUT SUBSTATION
Address:	16333 GALE AVE, E
City,State,Zip:	CITY OF INDUSTRY, CA 91746
Lead Agency:	LOS ANGELES RWQCB (REGION 4)
Case Type:	LUST Cleanup Site
Geo Track:	http://geotracker.waterboards.ca.gov/profile_report.asp?global_id=T0603708568
Global Id:	T0603708568
Latitude:	34.0086064140854
Longitude:	-117.950908474869
Status:	Completed - Case Closed
Status Date:	10/15/2019
Case Worker:	AJL
RB Case Number:	R-12372
Local Agency:	LOS ANGELES COUNTY
File Location:	Regional Board
Local Case Number:	012249-012372
Potential Media Affect:	Under Investigation
Potential Contaminants of Concern:	Gasoline
EPA Region:	9
Coordinate Source:	Google Map Move
Cuf Case:	NO
Begin Date:	05/09/2002
Leak Reported Date:	05/13/2002
How Discovered:	Tank Closure
Discharge Source:	Tank
Stop Method:	Close and Remove Tank
No Further Action Date:	10/15/2019
CA Water Watershed Name:	San Gabriel River - Upper San Gabriel (405.20)
Dwr Groundwater Subbasin Name:	San Gabriel Valley (4-013)
CA Enviroscreen 3 Score:	86-90%
CA Enviroscreen 4 Score:	90-95%
Military DOD Site:	No
RWQCB Region:	LOS ANGELES RWQCB (REGION 4)

LUST:

Global Id:	T0603708568
Contact Type:	Regional Board Caseworker - Primary Caseworker
Contact Name:	AHMAD J. LAMAA
Organization Name:	LOS ANGELES RWQCB (REGION 4)
Address:	320 West 4th Street Suite 200
City:	Los Angeles
Email:	alamaa@waterboards.ca.gov
Global Id:	T0603708568
Contact Type:	Local Agency Caseworker
Contact Name:	MANUEL R REGALADO
Organization Name:	LOS ANGELES COUNTY
Address:	900 S. FREMONT AVE.
City:	ALHAMBRA
Email:	mregalad@dpw.lacounty.gov
Global Id:	T0603708568
Contact Type:	Local Agency Caseworker

SCE- WALNUT SUBSTATION (Continued) **S108418271**

Contact Name: RANI IYER
Organization Name: LOS ANGELES COUNTY
Address: 900 S. FREMONT AVE.
City: ALHAMBRA
Email: riyer@dpw.lacounty.gov

LUST:

Global Id: T0603708568
Action Type: ENFORCEMENT
Date: 09/22/2009
Action: Staff Letter

Global Id: T0603708568
Action Type: ENFORCEMENT
Date: 04/10/2019
Action: Notification - Public Notice of Case Closure

Global Id: T0603708568
Action Type: Other
Date: 05/13/2002
Action: Leak Reported

Global Id: T0603708568
Action Type: ENFORCEMENT
Date: 09/10/2019
Action: Site Visit / Inspection / Sampling

Global Id: T0603708568
Action Type: RESPONSE
Date: 10/22/2009
Action: Other Report / Document

Global Id: T0603708568
Action Type: RESPONSE
Date: 07/11/2014
Action: Conceptual Site Model

Global Id: T0603708568
Action Type: ENFORCEMENT
Date: 06/25/2009
Action: Referral to Regional Board

Global Id: T0603708568
Action Type: ENFORCEMENT
Date: 08/14/2019
Action: State Water Board - Closure Order - #2019-0041

Global Id: T0603708568
Action Type: Other
Date: 05/09/2002
Action: Leak Discovery

Global Id: T0603708568
Action Type: REMEDIATION
Date: 05/13/2002

Global Id: T0603708568

SCE- WALNUT SUBSTATION (Continued) **S108418271**

Action Type: ENFORCEMENT
Date: 10/15/2019
Action: Closure/No Further Action Letter

Global Id: T0603708568
Action Type: RESPONSE
Date: 12/12/2016
Action: Request for Closure - Regulator Responded

LUST:
Global Id: T0603708568
Status: Open - Case Begin Date
Status Date: 05/09/2002

Global Id: T0603708568
Status: Open - Site Assessment
Status Date: 05/13/2002

Global Id: T0603708568
Status: Open - Referred
Status Date: 06/25/2009

Global Id: T0603708568
Status: Open - Site Assessment
Status Date: 09/22/2009

Global Id: T0603708568
Status: Open - Eligible for Closure
Status Date: 06/10/2016

Global Id: T0603708568
Status: Completed - Case Closed
Status Date: 10/15/2019

CORTESE:
Name: SCE- WALNUT SUBSTATION
Address: 16333 GALE AVE, E
City,State,Zip: CITY OF INDUSTRY, CA 91746
Region: CORTESE
Global ID: T0603708568
Site/Facility Type: LUST CLEANUP SITE
Cleanup Status: COMPLETED - CASE CLOSED
Flag: active
File Name: Active Open

CERS:
Name: SCE- WALNUT SUBSTATION
Address: 16333 GALE AVE, E
City,State,Zip: CITY OF INDUSTRY, CA 91746
Site ID: 858493
CERS ID: T0603708568
CERS Description: Leaking Underground Storage Tank Cleanup Site

Affiliation:
Affiliation Type Desc: Local Agency Caseworker

SCE- WALNUT SUBSTATION (Continued) **S108418271**

Entity Name: RANI IYER - LOS ANGELES COUNTY
Affiliation Address: 900 S. FREMONT AVE.
Affiliation City: ALHAMBRA
Affiliation State: CA
Affiliation Phone: ,

Affiliation Type Desc: Regional Board Caseworker
Entity Name: AHMAD J. LAMAA - LOS ANGELES RWQCB (REGION 4)
Affiliation Address: 320 West 4th Street Suite 200
Affiliation City: Los Angeles
Affiliation State: CA
Affiliation Phone: ,

E18 **SOUTHERN CALIFORNIA EDISON** **SWEEPS UST** **S101585487**
SSE **16333 E GALE AVE** **CA FID UST** **N/A**
< 1/8 **INDUSTRY, CA**
0.076 mi.
401 ft. **Site 2 of 8 in cluster E**

Relative: **Higher**
Actual: **360 ft.**

SWEEPS UST:
Name: SOUTHERN CALIFORNIA EDISON
Address: 16333 E GALE AVE
City: INDUSTRY
Status: Active
Comp Number: 12372
Number: 9
Board Of Equalization: 44-007438
Referral Date: 06-30-89
Created Date: 06-30-89
SWRCB Tank Id: 19-000-012372-000001
Tank Status: A
Active Date: 06-30-89
Tank Use: UNKNOWN
STG: W
Number Of Tanks: 1

CA FID UST:
Facility ID: 19024318
Regulated By: UTNKA
Regulated ID: 00022249
Facility Phone: 8180000000
Mailing Address: BOX
Mailing City,St,Zip: INDUSTRY
Status: Active

E19 **SOUTHERN CALIFORNIA EDISON WALNUT SUBSTATION** **RCRA-LQG** **1012176382**
SSE **16333 GALE AVE** **E MANIFEST** **CAR000203133**
< 1/8 **CITY OF INDUSTRY, CA 91745**
0.081 mi.
429 ft. **Site 3 of 8 in cluster E**

Relative: **Higher**
Actual: **360 ft.**

RCRA Listings:

Date Form Received by Agency:	20101207
Handler Name:	Sce Walnut Substation
Handler Address:	16333 E Gale Ave
Handler City,State,Zip:	CITY OF INDUSTRY, CA 91745
EPA ID:	CAR000203133
Contact Name:	SARA M DUVALL
Contact Address:	PO BOX 800
Contact City,State,Zip:	ROSEMEAD, CA 91770
Contact Telephone:	626-302-4781
Contact Fax:	626-302-2031
Contact Email:	SARA.DUVALL@SCE.COM
Contact Title:	TECHNICAL SPEC
EPA Region:	09
Land Type:	Private
Federal Waste Generator Description:	Large Quantity Generator
Active Site Indicator:	Handler Activities
Mailing Address:	PO BOX 800
Mailing City,State,Zip:	ROSEMEAD, CA 91770
Owner Name:	Southern California Edison
Owner Type:	Private
Operator Name:	Southern California Edison
Operator Type:	Private
Short-Term Generator Activity:	No
Importer Activity:	No
Mixed Waste Generator:	No
Transporter Activity:	No
Transfer Facility Activity:	No
Recycler Activity with Storage:	No
Small Quantity On-Site Burner Exemption:	No
Smelting Melting and Refining Furnace Exemption:	No
Underground Injection Control:	No
Off-Site Waste Receipt:	No
Universal Waste Indicator:	No
Universal Waste Destination Facility:	No
Federal Universal Waste:	No
Active Site State-Reg Handler:	---
Hazardous Secondary Material Indicator:	N
2018 GPRA Permit Baseline:	Not on the Baseline
2018 GPRA Renewals Baseline:	Not on the Baseline
202 GPRA Corrective Action Baseline:	No
Subject to Corrective Action Universe:	No
Non-TSDFs Where RCRA CA has Been Imposed Universe:	No
Corrective Action Priority Ranking:	No NCAPS ranking
Environmental Control Indicator:	No
Institutional Control Indicator:	No
Human Exposure Controls Indicator:	N/A
Groundwater Controls Indicator:	N/A
Significant Non-Complier Universe:	No
Unaddressed Significant Non-Complier Universe:	No
Addressed Significant Non-Complier Universe:	No
Significant Non-Complier With a Compliance Schedule Universe:	No
Handler Date of Last Change:	20110126

SOUTHERN CALIFORNIA EDISON WALNUT SUBSTATION (Continued) **1012176382**

Recognized Trader-Importer:	No
Recognized Trader-Exporter:	No
Importer of Spent Lead Acid Batteries:	No
Exporter of Spent Lead Acid Batteries:	No
Recycler Activity Without Storage:	No
Manifest Broker:	No
Sub-Part P Indicator:	No

Hazardous Waste Summary:

Waste Code:	D001
Waste Description:	Ignitable Waste
Waste Code:	D002
Waste Description:	Corrosive Waste
Waste Code:	D008
Waste Description:	Lead
Waste Code:	D018
Waste Description:	Benzene
Waste Code:	D039
Waste Description:	Tetrachloroethylene
Waste Code:	D040
Waste Description:	Trichloroethylene
Waste Code:	F001
Waste Description:	The Following Spent Halogenated Solvents Used In Degreasing: Tetrachloroethylene, Trichlorethylene, Methylene Chloride, 1,1,1-Trichloroethane, Carbon Tetrachloride And Chlorinated Fluorocarbons; All Spent Solvent Mixtures/Blends Used In Degreasing Containing, Before Use, A Total Of Ten Percent Or More (By Volume) Of One Or More Of The Above Halogenated Solvents Or Those Solvents Listed In F002, F004, And F005; And Still Bottoms From The Recovery Of These Spent Solvents And Spent Solvent Mixtures.
Waste Code:	F002
Waste Description:	The Following Spent Halogenated Solvents: Tetrachloroethylene, Methylene Chloride, Trichloroethylene, 1,1,1-Trichloroethane, Chlorobenzene, 1,1,2-Trichloro-1,2,2-Trifluoroethane, Ortho-Dichlorobenzene, Trichlorofluoromethane, And 1,1,2, Trichloroethane; All Spent Solvent Mixtures/Blends Containing, Before Use, A Total Of Ten Percent Or More (By Volume) Of One Or More Of The Above Halogenated Solvents Or Those Solvents Listed In F001, F004, And F005; And Still Bottoms From The Recovery Of These Spent Solvents And Spent Solvent Mixtures.
Waste Code:	F003
Waste Description:	The Following Spent Nonhalogenated Solvents: Xylene, Acetone, Ethyl Acetate, Ethyl Benzene, Ethyl Ether, Methyl Isobutyl Ketone, N-Butyl Alcohol, Cyclohexanone, And Methanol; All Spent Solvent Mixtures/Blends Containing, Before Use, Only The Above Spent Nonhalogenated Solvents; And All Spent Solvent Mixtures/Blends Containing, Before Use, One Or More Of The Above Nonhalogenated Solvents, And A Total Of Ten Percent Or More (By Volume) Of One Or

SOUTHERN CALIFORNIA EDISON WALNUT SUBSTATION (Continued) **1012176382**

More Of Those Solvents Listed In F001, F002, F004, And F005; And Still Bottoms From The Recovery Of These Spent Solvents And Spent Solvent Mixtures.

Waste Code: F005
Waste Description: The Following Spent Nonhalogenated Solvents: Toluene, Methyl Ethyl Ketone, Carbon Disulfide, Isobutanol, Pyridine, Benzene, 2-Ethoxyethanol, And 2-Nitropropane; All Spent Solvent Mixtures/Blends Containing, Before Use, A Total Of Ten Percent Or More (By Volume) Of One Or More Of The Above Nonhalogenated Solvents Or Those Solvents Listed In F001, F002, Or F004; And Still Bottoms From The Recovery Of These Spent Solvents And Spent Solvent Mixtures.

Handler - Owner Operator:
Owner/Operator Indicator: Owner
Owner/Operator Name: SOUTHERN CALIFORNIA EDISON
Legal Status: Private
Date Became Current: 19570701
Owner/Operator Address: PO BOX 800
Owner/Operator City,State,Zip: ROSEMEAD, CA 91770
Owner/Operator Telephone: 626-302-1212

Owner/Operator Indicator: Operator
Owner/Operator Name: SOUTHERN CALIFORNIA EDISON
Legal Status: Private
Date Became Current: 19570701

Owner/Operator Indicator: Owner
Owner/Operator Name: SOUTHERN CALIFORNIA EDISON
Legal Status: Private
Date Became Current: 19570701
Owner/Operator Address: PO BOX 800
Owner/Operator City,State,Zip: ROSEMEAD, CA 91770

Owner/Operator Indicator: Operator
Owner/Operator Name: SOUTHERN CALIFORNIA EDISON
Legal Status: Private
Date Became Current: 19570701

Historic Generators:
Receive Date: 20091009
Handler Name: WALNUT SUBSTATION
Federal Waste Generator Description: Large Quantity Generator
Large Quantity Handler of Universal Waste: No
Recognized Trader Importer: No
Recognized Trader Exporter: No
Spent Lead Acid Battery Importer: No
Spent Lead Acid Battery Exporter: No
Current Record: No

Receive Date: 20101207
Handler Name: SCE WALNUT SUBSTATION
Federal Waste Generator Description: Large Quantity Generator
Large Quantity Handler of Universal Waste: No
Recognized Trader Importer: No
Recognized Trader Exporter: No

SOUTHERN CALIFORNIA EDISON WALNUT SUBSTATION (Continued) **1012176382**

Spent Lead Acid Battery Importer: No
Spent Lead Acid Battery Exporter: No
Current Record: Yes

List of NAICS Codes and Descriptions:
NAICS Code: 221121
NAICS Description: ELECTRIC BULK POWER TRANSMISSION AND CONTROL

Facility Has Received Notices of Violations:
Violations: No Violations Found

Evaluation Action Summary:
Evaluations: No Evaluations Found

E MANIFEST:
Manifest Tracking Number: 012318807FLE
Last Updated Date: 20200331
Shipped Date: 20181003
Received Date: 20181003
Manifest Status: Signed
Submission Type: DataImage5Copy
Origin Type: Web
Generator EPA ID: CAR000203133
Generator Name: Sce Walnut Substation
Generator Mail Street 1: 16333 E GALE AVE
Generator Mail City: CITY OF INDUSTRY
Generator Mail State: CA
Generator Mail Zip: 91745
Generator Location Street 1: PO BOX 800
Generator Location Street 2: ATTN SARA DUVALL
Generator Location City: ROSEMEAD
Generator Location Zip: 91770
Generator Location State: CA
Designated Facility EPA ID: CAD050806850
Designated Facility Name: Clean Harbors Los Angles Llc
Designated Facility Mail Street 2: 5756 ALBA STREET
Designated Facility Mail City: LOS ANGELES
Designated Facility Mail Zip: 90058
Designated Facility Mail State: CA
Designated Facility Location Street 1: 5756 ALBA STREET
Designated Facility Location City: LOS ANGELES
Designated Facility Location Zip: 90058
Designated Facility Location State: CA
Manifest Residue Indicator: N
Rejection Indicator: N

Manifest Tracking Number: 012319075FLE
Last Updated Date: 20200330
Shipped Date: 20190417
Received Date: 20190417
Manifest Status: Signed
Submission Type: DataImage5Copy
Origin Type: Web
Generator EPA ID: CAR000203133

SOUTHERN CALIFORNIA EDISON WALNUT SUBSTATION (Continued) **1012176382**

Generator Name:	Sce Walnut Substation
Generator Mail Street 1:	16333 E GALE AVE
Generator Mail City:	CITY OF INDUSTRY
Generator Mail State:	CA
Generator Mail Zip:	91745
Generator Location Street 1:	PO BOX 800
Generator Location Street 2:	ATTN SARA DUVALL
Generator Location City:	ROSEMEAD
Generator Location Zip:	91770
Generator Location State:	CA
Designated Facility EPA ID:	CAD050806850
Designated Facility Name:	Clean Harbors Los Angles Llc
Designated Facility Mail Street 2:	5756 ALBA STREET
Designated Facility Mail City:	LOS ANGELES
Designated Facility Mail Zip:	90058
Designated Facility Mail State:	CA
Designated Facility Location Street 1:	5756 ALBA STREET
Designated Facility Location City:	LOS ANGELES
Designated Facility Location Zip:	90058
Designated Facility Location State:	CA
Manifest Residue Indicator:	N
Rejection Indicator:	N

Manifest Tracking Number:	012321775FLE
Last Updated Date:	20191121
Shipped Date:	20190515
Received Date:	20190515
Manifest Status:	Signed
Submission Type:	DataImage5Copy
Origin Type:	Web
Generator EPA ID:	CAR000203133
Generator Name:	Southern California Edison Walnut Substation
Generator Mail Street 1:	16333 GALE AVE
Generator Mail City:	CITY OF INDUSTRY
Generator Mail State:	CA
Generator Mail Zip:	91745-1710
Generator Location Street 1:	PO BOX 800
Generator Location City:	ROSEMEAD
Generator Location Zip:	91770-0000
Generator Location State:	CA
Designated Facility EPA ID:	CAD050806850
Designated Facility Name:	Clean Harbors Los Angles Llc
Designated Facility Mail Street 2:	5756 ALBA STREET
Designated Facility Mail City:	LOS ANGELES
Designated Facility Mail Zip:	90058
Designated Facility Mail State:	CA
Designated Facility Location Street 1:	5756 ALBA STREET
Designated Facility Location City:	LOS ANGELES
Designated Facility Location Zip:	90058
Designated Facility Location State:	CA
Manifest Residue Indicator:	N
Rejection Indicator:	N

Manifest Tracking Number:	012322050FLE
Last Updated Date:	20200828
Shipped Date:	20190306
Received Date:	20190306

SOUTHERN CALIFORNIA EDISON WALNUT SUBSTATION (Continued) **1012176382**

Manifest Status:	Corrected
Submission Type:	DataImage5Copy
Origin Type:	Web
Generator EPA ID:	CAR000203133
Generator Name:	Sce Walnut Substation
Generator Mail Street 1:	16333 E GALE AVE
Generator Mail City:	CITY OF INDUSTRY
Generator Mail State:	CA
Generator Mail Zip:	91745
Generator Location Street 1:	PO BOX 800
Generator Location Street 2:	ATTN SARA DUVALL
Generator Location City:	ROSEMEAD
Generator Location Zip:	91770
Generator Location State:	CA
Designated Facility EPA ID:	CAD050806850
Designated Facility Name:	Clean Harbors Los Angles Llc
Designated Facility Mail Street 2:	5756 ALBA STREET
Designated Facility Mail City:	LOS ANGELES
Designated Facility Mail Zip:	90058
Designated Facility Mail State:	CA
Designated Facility Location Street 1:	5756 ALBA STREET
Designated Facility Location City:	LOS ANGELES
Designated Facility Location Zip:	90058
Designated Facility Location State:	CA
Manifest Residue Indicator:	N
Rejection Indicator:	N

Manifest Tracking Number:	012322051FLE
Last Updated Date:	20191126
Shipped Date:	20190306
Received Date:	20190306
Manifest Status:	Signed
Submission Type:	DataImage5Copy
Origin Type:	Web
Generator EPA ID:	CAR000203133
Generator Name:	Southern California Edison Walnut Substation
Generator Mail Street 1:	16333 GALE AVE
Generator Mail City:	CITY OF INDUSTRY
Generator Mail State:	CA
Generator Mail Zip:	91745-1710
Generator Location Street 1:	PO BOX 800
Generator Location City:	ROSEMEAD
Generator Location Zip:	91770-0000
Generator Location State:	CA
Designated Facility EPA ID:	CAD050806850
Designated Facility Name:	Clean Harbors Los Angles Llc
Designated Facility Mail Street 2:	5756 ALBA STREET
Designated Facility Mail City:	LOS ANGELES
Designated Facility Mail Zip:	90058
Designated Facility Mail State:	CA
Designated Facility Location Street 1:	5756 ALBA STREET
Designated Facility Location City:	LOS ANGELES
Designated Facility Location Zip:	90058
Designated Facility Location State:	CA
Manifest Residue Indicator:	N
Rejection Indicator:	N

SOUTHERN CALIFORNIA EDISON WALNUT SUBSTATION (Continued) **1012176382**

Manifest Tracking Number:	012323497FLE
Last Updated Date:	20191107
Shipped Date:	20181128
Received Date:	20181128
Manifest Status:	Signed
Submission Type:	DataImage5Copy
Origin Type:	Web
Generator EPA ID:	CAR000203133
Generator Name:	Southern California Edison Walnut Substation
Generator Mail Street 1:	16333 GALE AVE
Generator Mail City:	CITY OF INDUSTRY
Generator Mail State:	CA
Generator Mail Zip:	91745-1710
Generator Location Street 1:	PO BOX 800
Generator Location City:	ROSEMEAD
Generator Location Zip:	91770-0000
Generator Location State:	CA
Designated Facility EPA ID:	CAD050806850
Designated Facility Name:	Clean Harbors Los Angles Llc
Designated Facility Mail Street 2:	5756 ALBA STREET
Designated Facility Mail City:	LOS ANGELES
Designated Facility Mail Zip:	90058
Designated Facility Mail State:	CA
Designated Facility Location Street 1:	5756 ALBA STREET
Designated Facility Location City:	LOS ANGELES
Designated Facility Location Zip:	90058
Designated Facility Location State:	CA
Manifest Residue Indicator:	N
Rejection Indicator:	N

Manifest Tracking Number:	016289813FLE
Last Updated Date:	20211027
Shipped Date:	20210929
Received Date:	20210929
Manifest Status:	Signed
Submission Type:	DataImage5Copy
Origin Type:	Web
Generator EPA ID:	CAR000203133
Generator Name:	Sce Walnut Substation
Generator Mail Street 1:	16333 E GALE AVE
Generator Mail City:	CITY OF INDUSTRY
Generator Mail State:	CA
Generator Mail Zip:	91745
Generator Location Street 1:	PO BOX 800
Generator Location Street 2:	ATTN SARA DUVALL
Generator Location City:	ROSEMEAD
Generator Location Zip:	91770
Generator Location State:	CA
Designated Facility EPA ID:	CAD050806850
Designated Facility Name:	Emerald Transformer Los Angeles, Llc
Designated Facility Mail Street Number:	5756
Designated Facility Mail Street 2:	ALBA STREET
Designated Facility Mail City:	LOS ANGELES
Designated Facility Mail Zip:	90058
Designated Facility Mail State:	CA
Designated Facility Location Street Number:	5756
Designated Facility Location Street 1:	ALBA STREET

SOUTHERN CALIFORNIA EDISON WALNUT SUBSTATION (Continued) **1012176382**

Designated Facility Location City:	LOS ANGELES
Designated Facility Location Zip:	90058
Designated Facility Location State:	CA
Manifest Residue Indicator:	N
Rejection Indicator:	N
Manifest Tracking Number:	013483358FLE
Last Updated Date:	20191231
Shipped Date:	20190904
Received Date:	20190904
Manifest Status:	Signed
Submission Type:	DataImage5Copy
Origin Type:	Web
Generator EPA ID:	CAR000203133
Generator Name:	Southern California Edison Walnut Substation
Generator Mail Street 1:	16333 GALE AVE
Generator Mail City:	CITY OF INDUSTRY
Generator Mail State:	CA
Generator Mail Zip:	91745-1710
Generator Location Street 1:	PO BOX 800
Generator Location City:	ROSEMEAD
Generator Location Zip:	91770-0000
Generator Location State:	CA
Designated Facility EPA ID:	CAD050806850
Designated Facility Name:	Clean Harbors Los Angles Llc
Designated Facility Mail Street 2:	5756 ALBA STREET
Designated Facility Mail City:	LOS ANGELES
Designated Facility Mail Zip:	90058
Designated Facility Mail State:	CA
Designated Facility Location Street 1:	5756 ALBA STREET
Designated Facility Location City:	LOS ANGELES
Designated Facility Location Zip:	90058
Designated Facility Location State:	CA
Manifest Residue Indicator:	N
Rejection Indicator:	N
Manifest Tracking Number:	012315717FLE
Last Updated Date:	20200330
Shipped Date:	20181226
Received Date:	20181226
Manifest Status:	Signed
Submission Type:	DataImage5Copy
Origin Type:	Web
Generator EPA ID:	CAR000203133
Generator Name:	Sce Walnut Substation
Generator Mail Street 1:	16333 E GALE AVE
Generator Mail City:	CITY OF INDUSTRY
Generator Mail State:	CA
Generator Mail Zip:	91745
Generator Location Street 1:	PO BOX 800
Generator Location Street 2:	ATTN SARA DUVALL
Generator Location City:	ROSEMEAD
Generator Location Zip:	91770
Generator Location State:	CA
Designated Facility EPA ID:	CAD050806850
Designated Facility Name:	Clean Harbors Los Angles Llc
Designated Facility Mail Street 2:	5756 ALBA STREET

SOUTHERN CALIFORNIA EDISON WALNUT SUBSTATION (Continued) **1012176382**

Designated Facility Mail City:	LOS ANGELES
Designated Facility Mail Zip:	90058
Designated Facility Mail State:	CA
Designated Facility Location Street 1:	5756 ALBA STREET
Designated Facility Location City:	LOS ANGELES
Designated Facility Location Zip:	90058
Designated Facility Location State:	CA
Manifest Residue Indicator:	N
Rejection Indicator:	N
Manifest Tracking Number:	013901910FLE
Last Updated Date:	20200423
Shipped Date:	20200219
Received Date:	20200219
Manifest Status:	Signed
Submission Type:	DataImage5Copy
Origin Type:	Web
Generator EPA ID:	CAR000203133
Generator Name:	Sce Walnut Substation
Generator Mail Street 1:	16333 E GALE AVE
Generator Mail City:	CITY OF INDUSTRY
Generator Mail State:	CA
Generator Mail Zip:	91745
Generator Location Street 1:	PO BOX 800
Generator Location Street 2:	ATTN SARA DUVALL
Generator Location City:	ROSEMEAD
Generator Location Zip:	91770
Generator Location State:	CA
Designated Facility EPA ID:	CAD050806850
Designated Facility Name:	Clean Harbors Los Angles Llc
Designated Facility Mail Street Number:	5756
Designated Facility Mail Street 2:	ALBA STREET
Designated Facility Mail City:	LOS ANGELES
Designated Facility Mail Zip:	90058
Designated Facility Mail State:	CA
Designated Facility Location Street Number:	5756
Designated Facility Location Street 1:	ALBA STREET
Designated Facility Location City:	LOS ANGELES
Designated Facility Location Zip:	90058
Designated Facility Location State:	CA
Manifest Residue Indicator:	N
Rejection Indicator:	N
Manifest Tracking Number:	013903344FLE
Last Updated Date:	20200901
Shipped Date:	20200708
Received Date:	20200708
Manifest Status:	Signed
Submission Type:	DataImage5Copy
Origin Type:	Web
Generator EPA ID:	CAR000203133
Generator Name:	Sce Walnut Substation
Generator Mail Street 1:	16333 E GALE AVE
Generator Mail City:	CITY OF INDUSTRY
Generator Mail State:	CA
Generator Mail Zip:	91745
Generator Location Street 1:	PO BOX 800

SOUTHERN CALIFORNIA EDISON WALNUT SUBSTATION (Continued) **1012176382**

Generator Location Street 2: ATTN SARA DUVALL
Generator Location City: ROSEMEAD
Generator Location Zip: 91770
Generator Location State: CA
Designated Facility EPA ID: CAD050806850
Designated Facility Name: Clean Harbors Los Angles Llc
Designated Facility Mail Street Number: 5756
Designated Facility Mail Street 2: ALBA STREET
Designated Facility Mail City: LOS ANGELES
Designated Facility Mail Zip: 90058
Designated Facility Mail State: CA
Designated Facility Location Street Number: 5756
Designated Facility Location Street 1: ALBA STREET
Designated Facility Location City: LOS ANGELES
Designated Facility Location Zip: 90058
Designated Facility Location State: CA
Manifest Residue Indicator: N
Rejection Indicator: N

Federal Waste:
Manifest Tracking Number: 013903489FLE
Waste Line Number: 1
Federal Waste Code: D001
Federal Waste: IGNITABLE WASTE

Manifest Tracking Number: 013903489FLE
Waste Line Number: 1
Federal Waste Code: D018
Federal Waste: BENZENE

Manifest Tracking Number: 013903489FLE
Waste Line Number: 1
Federal Waste Code: D035
Federal Waste: METHYL ETHYL KETONE

Manifest Tracking Number: 013903489FLE
Waste Line Number: 1
Federal Waste Code: F002
Federal Waste: THE FOLLOWING SPENT HALOGENATED SOLVENTS: TETRACHLOROETHYLENE, METHYLENE CHLORIDE, TRICHLOROETHYLENE, 1,1,1-TRICHLOROETHANE, CHLOROBENZENE, 1,1,2-TRICHLORO-1,2,2-TRIFLUOROETHANE, ORTHO-DICHLOROBENZENE, TRICHLOROFLUOROMETHANE, AND 1,1,2, TRICHLOROETHANE; ALL SPENT SOLVENT MIXTURES/BLENDS CONTAINING, BEFORE USE, A TOTAL OF TEN PERCENT OR MORE (BY VOLUME) OF ONE OR MORE OF THE ABOVE HALOGENATED SOLVENTS OR THOSE SOLVENTS LISTED IN F001, F004, AND F005; AND STILL BOTTOMS FROM THE RECOVERY OF THESE SPENT SOLVENTS AND SPENT SOLVENT MIXTURES.

Manifest Tracking Number: 013903489FLE
Waste Line Number: 1
Federal Waste Code: F003
Federal Waste: THE FOLLOWING SPENT NONHALOGENATED SOLVENTS: XYLENE, ACETONE, ETHYL ACETATE, ETHYL BENZENE, ETHYL ETHER, METHYL ISOBUTYL KETONE, N-BUTYL ALCOHOL, CYCLOHEXANONE, AND METHANOL; ALL SPENT SOLVENT MIXTURES/BLENDS CONTAINING, BEFORE USE, ONLY THE ABOVE SPENT NONHALOGENATED SOLVENTS; AND ALL SPENT SOLVENT MIXTURES/BLENDS CONTAINING, BEFORE USE, ONE OR MORE OF THE ABOVE NONHALOGENATED

SOUTHERN CALIFORNIA EDISON WALNUT SUBSTATION (Continued) **1012176382**

SOLVENTS, AND A TOTAL OF TEN PERCENT OR MORE (BY VOLUME) OF ONE OR MORE OF THOSE SOLVENTS LISTED IN F001, F002, F004, AND F005; AND STILL BOTTOMS FROM THE RECOVERY OF THESE SPENT SOLVENTS AND SPENT SOLVENT MIXTURES.

State Waste:

Manifest Tracking Number:	013903489FLE
Waste Line Number:	1
State Waste Code Owner:	CA
State Waste Code:	214
State Waste:	Unspecified solvent mixture

Transporter:

Manifest Tracking Number:	013903489FLE
Transporter Line Number:	1
Transporter EPA ID:	FLR000168203
Transporter Name:	Florida Transformer Llc Dba Emerald Transformer

Waste Line:

Manifest Tracking Number:	013903489FLE
Waste Line Number:	1
U.S. DOT Hazardous Indicator:	Y
U.S. DOT ID Number:	UN1993
U.S. DOT Description:	Un1993, Waste Flammable Liquids, N.O.S., (Methyl Ethyl Ketone, Xylene), 3, Pgiii
Number of Containers:	2
Container Type Code:	TP
Container Type Description:	Portable tanks
Waste Quantity:	2900
Quantity Unit of Measure Code:	P
Quantity Unit of Measure Description:	Pounds
Waste Quantity, in Tons:	1.45
Acute Waste Quantity, in Tons:	0
Non-Acute Waste Quantity, in Tons:	1.45
Waste Quantity, in Kilograms:	1315.1936
Acute Waste Quantity, in Kilograms:	0
Non-Acute Waste Quantity, in Kilorgrams:	1315.1936
Management Method Code:	H141
Management Method Description:	STORAGE, BULKING AND/OR TRANSFER OFF SITE
Waste Residue Indicator:	N
Quantity Discrepancy Indicator:	N
Waste Type Discrepancy Indicator:	N
EPA Waste Indicator:	Y

Click this hyperlink while viewing on your computer to access
39 additional US EManifest: record(s) in the EDR Site Report.

E20 **SOUTHERN CALIFORNIA EDISON** **RCRA-LQG** **1007199631**
SSE **16333 GALE** **CAD981694128**
< 1/8 **LA PUENTE, CA 91745**
0.081 mi.
429 ft. **Site 4 of 8 in cluster E**

Relative: Higher

Actual: 360 ft.

RCRA Listings:

Date Form Received by Agency:	19960229
Handler Name:	Southern California Edison
Handler Address:	16333 Gale
Handler City,State,Zip:	LA PUENTE, CA 91745
EPA ID:	CAD981694128
Contact Name:	KATHRYN VANDERSLICE
Contact Telephone:	818-302-9320
EPA Region:	09
Biennial Report Cycle:	1995
Mailing Address:	P.O. BOX 800
Mailing City,State,Zip:	ROSEMEAD, CA 91770
Universal Waste Indicator:	No
Universal Waste Destination Facility:	No
Federal Universal Waste:	No
Active Site State-Reg Handler:	---
Hazardous Secondary Material Indicator:	N
2018 GPRA Permit Baseline:	Not on the Baseline
2018 GPRA Renewals Baseline:	Not on the Baseline
202 GPRA Corrective Action Baseline:	No
Subject to Corrective Action Universe:	No
Non-TSDFs Where RCRA CA has Been Imposed Universe:	No
Corrective Action Priority Ranking:	No NCAPS ranking
Environmental Control Indicator:	No
Institutional Control Indicator:	No
Human Exposure Controls Indicator:	N/A
Groundwater Controls Indicator:	N/A
Significant Non-Complier Universe:	No
Unaddressed Significant Non-Complier Universe:	No
Addressed Significant Non-Complier Universe:	No
Significant Non-Complier With a Compliance Schedule Universe:	No
Handler Date of Last Change:	20140916

Historic Generators:

Receive Date:	19960229
Handler Name:	SOUTHERN CALIFORNIA EDISON
Federal Waste Generator Description:	Large Quantity Generator
Large Quantity Handler of Universal Waste:	No
Recognized Trader Importer:	No
Recognized Trader Exporter:	No
Spent Lead Acid Battery Importer:	No
Spent Lead Acid Battery Exporter:	No
Current Record:	Yes

List of NAICS Codes and Descriptions:

NAICS Code:	2211
NAICS Description:	ELECTRIC POWER GENERATION, TRANSMISSION AND DISTRIBUTION

Facility Has Received Notices of Violations:

Violations:	No Violations Found

SOUTHERN CALIFORNIA EDISON (Continued) **1007199631**

Evaluation Action Summary:
Evaluations: No Evaluations Found

E21 **AST** **A100344596**
SSE **16333 E GALE AVE** **N/A**
< 1/8 **INDUSTRY, CA**
0.081 mi.
429 ft. **Site 5 of 8 in cluster E**

Relative: Higher
Actual: 360 ft.

AST:
Address: 16333 E GALE AVE
City/Zip: INDUSTRY,
Certified Unified Program Agencies: Los Angeles County
Owner: SO CAL EDISON (WALNUT SUB)
Total Gallons: 3702

E22 **SCE WALNUT SUBSTATION** **CERS HAZ WASTE** **S113010533**
SSE **16333 GALE AVE** **CERS TANKS** **N/A**
< 1/8 **INDUSTRY, CA 91745** **HWTS**
0.081 mi. **HAZNET**
429 ft. **Site 6 of 8 in cluster E** **CERS**

Relative: Higher
Actual: 360 ft.

CERS HAZ WASTE:
Name: SCE WALNUT SUBSTATION
Address: 16333 GALE AVE
City,State,Zip: INDUSTRY, CA 91745
Site ID: 69614
CERS ID: 10159863
CERS Description: Hazardous Waste Generator

CERS TANKS:
Name: SCE WALNUT SUBSTATION
Address: 16333 GALE AVE
City,State,Zip: INDUSTRY, CA 91745
Site ID: 69614
CERS ID: 10159863
CERS Description: Aboveground Petroleum Storage

HWTS:
Name: SOUTHERN CALIFORNIA EDISON WALNUT SUBSTATION
Address: 16333 GALE AVE
City,State,Zip: CITY OF INDUSTRY, CA 91745
EPA ID: CAD981694128
Inactive Date: 06/30/2018
Create Date: 04/10/1987
Mailing Address: PO BOX 800
Mailing City,State,Zip: ROSEMEAD, CA 917700000
Owner Name: SOUTHERN CALIFORNIA EDISON
Owner Address: PO BOX 800
Owner City,State,Zip: ROSEMEAD, CA 917700000
Contact Name: SARA M. DUVALL
Contact Address: P.O. BOX 800
City,State,Zip: ROSEMEAD, CA 91770
Facility Status: Inactive

SCE WALNUT SUBSTATION (Continued) **S113010533**

Facility Type: PERMANENT
Category: STATE
Latitude: 34.007099
Longitude: -117.950423

NAICS:
EPA ID: CAD981694128
Create Date: 2004-10-20 10:23:57.043
NAICS Code: 221112
NAICS Description: Fossil Fuel Electric Power Generation
Issued EPA ID Date: 1987-04-10 00:00:00
Inactive Date: 2018-06-30 00:00:00
Facility Name: SOUTHERN CALIFORNIA EDISON WALNUT SUBSTATION
Facility Address: 16333 GALE AVE
Facility City: CITY OF INDUSTRY
Facility State: CA
Facility Zip: 917451710

HAZNET:
Name: SOUTHERN CALIFORNIA EDISON WALNUT SUBSTATION
Address: 16333 GALE AVE
City,State,Zip: CITY OF INDUSTRY, CA 917451710
Contact: STAN MARSH
Telephone: 6263029711
Mailing Address: 2244 WALNUT GROVE AVE

Year: 2009
Gepaid: CAD981694128
TSD EPA ID: CAD050806850
CA Waste Code: 352 - Other organic solids
Disposal Method: H141 - Storage, Bulking, And/Or Transfer Off Site--No Treatment/Reovery (H010-H129) Or (H131-H135)
Tons: 0.15

Year: 2009
Gepaid: CAD981694128
TSD EPA ID: CAD050806850
CA Waste Code: 223 - Unspecified oil-containing waste
Disposal Method: H141 - Storage, Bulking, And/Or Transfer Off Site--No Treatment/Reovery (H010-H129) Or (H131-H135)
Tons: 0.425

Year: 2009
Gepaid: CAD981694128
TSD EPA ID: CAD009007626
CA Waste Code: 151 - Asbestos containing waste
Disposal Method: H132 - Landfill Or Surface Impoundment That Will Be Closed As Landfill(To Include On-Site Treatment And/Or Stabilization)
Tons: 0.8

Year: 2009
Gepaid: CAD981694128
TSD EPA ID: CAD050806850
CA Waste Code: 181 - Other inorganic solid waste
Disposal Method: H141 - Storage, Bulking, And/Or Transfer Off Site--No Treatment/Reovery (H010-H129) Or (H131-H135)

SCE WALNUT SUBSTATION (Continued) **S113010533**

Tons: 0.1375

Year: 2009
Gepaid: CAD981694128
TSD EPA ID: CAD050806850
CA Waste Code: 261 - Polychlorinated biphenyls and material containing PCBs
Disposal Method: H141 - Storage, Bulking, And/Or Transfer Off Site--No Treatment/Reovery (H010-H129) Or (H131-H135)
Tons: 2.11

Year: 2008
Gepaid: CAD981694128
TSD EPA ID: CAD050806850
CA Waste Code: 261 - Polychlorinated biphenyls and material containing PCBs
Disposal Method: H141 - Storage, Bulking, And/Or Transfer Off Site--No Treatment/Reovery (H010-H129) Or (H131-H135)
Tons: 4.15604

Year: 2008
Gepaid: CAD981694128
TSD EPA ID: CAD050806850
CA Waste Code: 223 - Unspecified oil-containing waste
Disposal Method: H141 - Storage, Bulking, And/Or Transfer Off Site--No Treatment/Reovery (H010-H129) Or (H131-H135)
Tons: 0.5401

Year: 2008
Gepaid: CAD981694128
TSD EPA ID: CAD050806850
CA Waste Code: 221 - Waste oil and mixed oil
Disposal Method: H141 - Storage, Bulking, And/Or Transfer Off Site--No Treatment/Reovery (H010-H129) Or (H131-H135)
Tons: 0.07

Year: 2008
Gepaid: CAD981694128
TSD EPA ID: CAD050806850
CA Waste Code: 731 - Liquids with polychloronated biphenyls >= 50 Mg./L
Disposal Method: H141 - Storage, Bulking, And/Or Transfer Off Site--No Treatment/Reovery (H010-H129) Or (H131-H135)
Tons: 0.14987

Year: 2008
Gepaid: CAD981694128
TSD EPA ID: CAD050806850
CA Waste Code: 211 - Halogenated solvents (chloroforms, methyl chloride, perchloroethylene, etc)
Disposal Method: H141 - Storage, Bulking, And/Or Transfer Off Site--No Treatment/Reovery (H010-H129) Or (H131-H135)
Tons: 0.14

Click this hyperlink while viewing on your computer to access
97 additional CA HAZNET: record(s) in the EDR Site Report.

Additional Info:
Year: 2009

SCE WALNUT SUBSTATION (Continued) **S113010533**

Gen EPA ID:	CAD981694128
Shipment Date:	20090903
Creation Date:	12/8/2009 18:30:18
Receipt Date:	20090903
Manifest ID:	002686769FLE
Trans EPA ID:	MAD039322250
Trans Name:	CLEAN HARBORS ENVIRONMENTAL SERVICES INC
TSDF EPA ID:	CAD050806850
Trans Name:	CLEAN HARBORS LOS ANGELES LLC
Waste Code Description:	261 - Not reported
Meth Code:	H141 - Storage, Bulking, And/Or Transfer Off Site--No Treatment/Reovery (H010-H129) Or (H131-H135)
Quantity Tons:	0.275
Waste Quantity:	550
Quantity Unit:	P
Shipment Date:	20090730
Creation Date:	10/13/2009 18:30:10
Receipt Date:	20090730
Manifest ID:	002684397FLE
Trans EPA ID:	MAD039322250
Trans Name:	CLEAN HARBORS ENVIRONMENTAL SERVICES INC
TSDF EPA ID:	CAD050806850
Trans Name:	CLEAN HARBORS LOS ANGELES LLC
Waste Code Description:	261 - Not reported
Meth Code:	H141 - Storage, Bulking, And/Or Transfer Off Site--No Treatment/Reovery (H010-H129) Or (H131-H135)
Quantity Tons:	0.475
Waste Quantity:	950
Quantity Unit:	P
Shipment Date:	20090702
Creation Date:	10/12/2009 18:30:08
Receipt Date:	20090702
Manifest ID:	002684105FLE
Trans EPA ID:	MAD039322250
Trans Name:	CLEAN HARBORS ENVIRONMENTAL SERVICES INC
TSDF EPA ID:	CAD050806850
Trans Name:	CLEAN HARBORS LOS ANGELES LLC
Waste Code Description:	223 - Unspecified oil-containing waste
Meth Code:	H141 - Storage, Bulking, And/Or Transfer Off Site--No Treatment/Reovery (H010-H129) Or (H131-H135)
Quantity Tons:	0.425
Waste Quantity:	850
Quantity Unit:	P
Shipment Date:	20090702
Creation Date:	10/12/2009 18:30:08
Receipt Date:	20090702
Manifest ID:	002684105FLE
Trans EPA ID:	MAD039322250
Trans Name:	CLEAN HARBORS ENVIRONMENTAL SERVICES INC
TSDF EPA ID:	CAD050806850
Trans Name:	CLEAN HARBORS LOS ANGELES LLC
Waste Code Description:	181 - Other inorganic solid waste Organics
Meth Code:	H141 - Storage, Bulking, And/Or Transfer Off Site--No

SCE WALNUT SUBSTATION (Continued) **S113010533**

	Treatment/Reovery (H010-H129) Or (H131-H135)
Quantity Tons:	0.1375
Waste Quantity:	275
Quantity Unit:	P
Shipment Date:	20090702
Creation Date:	10/12/2009 18:30:08
Receipt Date:	20090702
Manifest ID:	002684105FLE
Trans EPA ID:	MAD039322250
Trans Name:	CLEAN HARBORS ENVIRONMENTAL SERVICES INC
TSDF EPA ID:	CAD050806850
Trans Name:	CLEAN HARBORS LOS ANGELES LLC
Waste Code Description:	261 - Not reported
Meth Code:	H141 - Storage, Bulking, And/Or Transfer Off Site--No Treatment/Reovery (H010-H129) Or (H131-H135)
Quantity Tons:	0.175
Waste Quantity:	350
Quantity Unit:	P
Shipment Date:	20090604
Creation Date:	8/12/2009 18:30:08
Receipt Date:	20090604
Manifest ID:	002688290FLE
Trans EPA ID:	MAD039322250
Trans Name:	CLEAN HARBORS ENVIRONMENTAL SERVICES INC
TSDF EPA ID:	CAD050806850
Trans Name:	CLEAN HARBORS LOS ANGELES LLC
Waste Code Description:	352 - Other organic solids
RCRA Code:	F005
Meth Code:	H141 - Storage, Bulking, And/Or Transfer Off Site--No Treatment/Reovery (H010-H129) Or (H131-H135)
Quantity Tons:	0.15
Waste Quantity:	300
Quantity Unit:	P
Additional Code 1:	F003
Additional Code 2:	F001
Shipment Date:	20090604
Creation Date:	8/12/2009 18:30:08
Receipt Date:	20090604
Manifest ID:	002688290FLE
Trans EPA ID:	MAD039322250
Trans Name:	CLEAN HARBORS ENVIRONMENTAL SERVICES INC
TSDF EPA ID:	CAD050806850
Trans Name:	CLEAN HARBORS LOS ANGELES LLC
Waste Code Description:	261 - Not reported
Meth Code:	H141 - Storage, Bulking, And/Or Transfer Off Site--No Treatment/Reovery (H010-H129) Or (H131-H135)
Quantity Tons:	1
Waste Quantity:	2000
Quantity Unit:	P
Shipment Date:	20090326
Creation Date:	5/11/2009 18:30:09
Receipt Date:	20090402
Manifest ID:	003709941JJK

SCE WALNUT SUBSTATION (Continued) **S113010533**

Trans EPA ID: CAD073609893
Trans Name: KARCHER ENVIRONMENTAL INC
TSDF EPA ID: CAD009007626
Trans Name: AZUSA LAND RECLAMATION
Waste Code Description: 151 - Asbestos-containing waste
Meth Code: H132 - Landfill Or Surface Impoundment That Will Be Closed As Landfill(To Include On-Site Treatment And/Or Stabilization)
Quantity Tons: 0.4
Waste Quantity: 1
Quantity Unit: Y

Shipment Date: 20090325
Creation Date: 5/11/2009 18:30:09
Receipt Date: 20090402
Manifest ID: 003709937JJK
Trans EPA ID: CAD073609893
Trans Name: KARCHER ENVIRONMENTAL INC
TSDF EPA ID: CAD009007626
Trans Name: AZUSA LAND RECLAMATION
Waste Code Description: 151 - Asbestos-containing waste
Meth Code: H132 - Landfill Or Surface Impoundment That Will Be Closed As Landfill(To Include On-Site Treatment And/Or Stabilization)
Quantity Tons: 0.4
Waste Quantity: 1
Quantity Unit: Y

Shipment Date: 20090305
Creation Date: 6/16/2009 18:30:30
Receipt Date: 20090305
Manifest ID: 001753403FLE
Trans EPA ID: MAD039322250
Trans Name: CLEAN HARBORS ENVIRONMENTAL SERVICES INC
TSDF EPA ID: CAD050806850
Trans Name: CLEAN HARBORS LOS ANGELES LLC
Waste Code Description: 261 - Not reported
Meth Code: H141 - Storage, Bulking, And/Or Transfer Off Site--No Treatment/Reovery (H010-H129) Or (H131-H135)
Quantity Tons: 0.185
Waste Quantity: 370
Quantity Unit: P

Additional Info:
Year: 2008
Gen EPA ID: CAD981694128

Shipment Date: 20081002
Creation Date: 1/9/2009 18:30:19
Receipt Date: 20081002
Manifest ID: 001751508FLE
Trans EPA ID: MAD039322250
Trans Name: CLEAN HARBORS ENVIRONMENTAL SERVICES INC
TSDF EPA ID: CAD050806850
Trans Name: CLEAN HARBORS LOS ANGELES LLC
Waste Code Description: 223 - Unspecified oil-containing waste
Meth Code: H141 - Storage, Bulking, And/Or Transfer Off Site--No Treatment/Reovery (H010-H129) Or (H131-H135)
Quantity Tons: 0.025

SCE WALNUT SUBSTATION (Continued) **S113010533**

Waste Quantity:	50
Quantity Unit:	P
Shipment Date:	20081002
Creation Date:	1/9/2009 18:30:19
Receipt Date:	20081002
Manifest ID:	001751508FLE
Trans EPA ID:	MAD039322250
Trans Name:	CLEAN HARBORS ENVIRONMENTAL SERVICES INC
TSDF EPA ID:	CAD050806850
Trans Name:	CLEAN HARBORS LOS ANGELES LLC
Waste Code Description:	261 - Not reported
Meth Code:	H141 - Storage, Bulking, And/Or Transfer Off Site--No Treatment/Reovery (H010-H129) Or (H131-H135)
Quantity Tons:	3.3
Waste Quantity:	6600
Quantity Unit:	P
Shipment Date:	20081002
Creation Date:	1/9/2009 18:30:19
Receipt Date:	20081002
Manifest ID:	001751508FLE
Trans EPA ID:	MAD039322250
Trans Name:	CLEAN HARBORS ENVIRONMENTAL SERVICES INC
TSDF EPA ID:	CAD050806850
Trans Name:	CLEAN HARBORS LOS ANGELES LLC
Waste Code Description:	223 - Unspecified oil-containing waste
Meth Code:	- Not reported
Quantity Tons:	0.2
Waste Quantity:	400
Quantity Unit:	P
Shipment Date:	20080612
Creation Date:	9/4/2008 18:30:07
Receipt Date:	20080612
Manifest ID:	001752279FLE
Trans EPA ID:	MAD039322250
Trans Name:	CLEAN HARBORS ENVIRONMENTAL SERVICES INC
TSDF EPA ID:	CAD050806850
Trans Name:	CLEAN HARBORS LOS ANGELES LLC
Waste Code Description:	352 - Other organic solids
RCRA Code:	F005
Meth Code:	H141 - Storage, Bulking, And/Or Transfer Off Site--No Treatment/Reovery (H010-H129) Or (H131-H135)
Quantity Tons:	0.1
Waste Quantity:	200
Quantity Unit:	P
Additional Code 1:	F003
Additional Code 2:	F001
Shipment Date:	20080612
Creation Date:	9/4/2008 18:30:07
Receipt Date:	20080612
Manifest ID:	001752279FLE
Trans EPA ID:	MAD039322250
Trans Name:	CLEAN HARBORS ENVIRONMENTAL SERVICES INC
TSDF EPA ID:	CAD050806850

SCE WALNUT SUBSTATION (Continued) **S113010533**

Trans Name:	CLEAN HARBORS LOS ANGELES LLC
Waste Code Description:	261 - Not reported
Meth Code:	H141 - Storage, Bulking, And/Or Transfer Off Site--No Treatment/Reovery (H010-H129) Or (H131-H135)
Quantity Tons:	0.02204
Waste Quantity:	20
Quantity Unit:	K
Shipment Date:	20080612
Creation Date:	9/4/2008 18:30:07
Receipt Date:	20080612
Manifest ID:	001752279FLE
Trans EPA ID:	MAD039322250
Trans Name:	CLEAN HARBORS ENVIRONMENTAL SERVICES INC
TSDF EPA ID:	CAD050806850
Trans Name:	CLEAN HARBORS LOS ANGELES LLC
Waste Code Description:	731 - Liquids with polychlorinated biphenyls > 50 mg/l
Meth Code:	H141 - Storage, Bulking, And/Or Transfer Off Site--No Treatment/Reovery (H010-H129) Or (H131-H135)
Quantity Tons:	0.14987
Waste Quantity:	136
Quantity Unit:	K
Shipment Date:	20080606
Creation Date:	8/29/2008 18:30:24
Receipt Date:	20080606
Manifest ID:	001752239FLE
Trans EPA ID:	MAD039322250
Trans Name:	CLEAN HARBORS ENVIRONMENTAL SERVICES INC
TSDF EPA ID:	CAD050806850
Trans Name:	CLEAN HARBORS LOS ANGELES LLC
Waste Code Description:	261 - Not reported
Meth Code:	H141 - Storage, Bulking, And/Or Transfer Off Site--No Treatment/Reovery (H010-H129) Or (H131-H135)
Quantity Tons:	0.834
Waste Quantity:	200
Quantity Unit:	G
Shipment Date:	20080606
Creation Date:	8/29/2008 18:30:24
Receipt Date:	20080606
Manifest ID:	001752239FLE
Trans EPA ID:	MAD039322250
Trans Name:	CLEAN HARBORS ENVIRONMENTAL SERVICES INC
TSDF EPA ID:	CAD050806850
Trans Name:	CLEAN HARBORS LOS ANGELES LLC
Waste Code Description:	223 - Unspecified oil-containing waste
Meth Code:	H141 - Storage, Bulking, And/Or Transfer Off Site--No Treatment/Reovery (H010-H129) Or (H131-H135)
Quantity Tons:	0.1251
Waste Quantity:	30
Quantity Unit:	G
Shipment Date:	20080606
Creation Date:	8/29/2008 18:30:24
Receipt Date:	20080606
Manifest ID:	001752239FLE

SCE WALNUT SUBSTATION (Continued) **S113010533**

Trans EPA ID:	MAD039322250
Trans Name:	CLEAN HARBORS ENVIRONMENTAL SERVICES INC
TSDF EPA ID:	CAD050806850
Trans Name:	CLEAN HARBORS LOS ANGELES LLC
Waste Code Description:	223 - Unspecified oil-containing waste
Meth Code:	H141 - Storage, Bulking, And/Or Transfer Off Site--No Treatment/Reovery (H010-H129) Or (H131-H135)
Quantity Tons:	0.05
Waste Quantity:	100
Quantity Unit:	P
Shipment Date:	20080606
Creation Date:	8/29/2008 18:30:24
Receipt Date:	20080606
Manifest ID:	001752239FLE
Trans EPA ID:	MAD039322250
Trans Name:	CLEAN HARBORS ENVIRONMENTAL SERVICES INC
TSDF EPA ID:	CAD050806850
Trans Name:	CLEAN HARBORS LOS ANGELES LLC
Waste Code Description:	352 - Other organic solids
RCRA Code:	F005
Meth Code:	H141 - Storage, Bulking, And/Or Transfer Off Site--No Treatment/Reovery (H010-H129) Or (H131-H135)
Quantity Tons:	0.6
Waste Quantity:	1200
Quantity Unit:	P
Additional Code 1:	F003
Additional Code 2:	F001

Additional Info:

Year:	2007
Gen EPA ID:	CAD981694128
Shipment Date:	20071206
Creation Date:	3/28/2008 18:30:13
Receipt Date:	20071206
Manifest ID:	000976043FLE
Trans EPA ID:	MAD039322250
Trans Name:	CLEAN HARBORS ENV SERVICES INC
TSDF EPA ID:	CAD050806850
Trans Name:	CLEAN HARBORS LOS ANGELES LLC
Waste Code Description:	221 - Waste oil and mixed oil
Meth Code:	H141 - Storage, Bulking, And/Or Transfer Off Site--No Treatment/Reovery (H010-H129) Or (H131-H135)
Quantity Tons:	1.35
Waste Quantity:	2700
Quantity Unit:	P
Shipment Date:	20070928
Creation Date:	4/22/2008 18:30:36
Receipt Date:	20070928
Manifest ID:	001073349FLE
Trans EPA ID:	MAD039322250
Trans Name:	CLEAN HARBORS ENV SERVICES INC
TSDF EPA ID:	CAD050806850
Trans Name:	CLEAN HARBORS LOS ANGELES LLC
Waste Code Description:	731 - Liquids with polychlorinated biphenyls > 50 mg/l

SCE WALNUT SUBSTATION (Continued) **S113010533**

Meth Code:	- Not reported
Quantity Tons:	0.025
Waste Quantity:	50
Quantity Unit:	P
Shipment Date:	20070928
Creation Date:	4/22/2008 18:30:36
Receipt Date:	20070928
Manifest ID:	001073349FLE
Trans EPA ID:	MAD039322250
Trans Name:	CLEAN HARBORS ENV SERVICES INC
TSDF EPA ID:	CAD050806850
Trans Name:	CLEAN HARBORS LOS ANGELES LLC
Waste Code Description:	352 - Other organic solids
RCRA Code:	F005
Meth Code:	- Not reported
Quantity Tons:	0.45
Waste Quantity:	900
Quantity Unit:	P
Additional Code 1:	F003
Additional Code 2:	F001
Shipment Date:	20070928
Creation Date:	4/22/2008 18:30:36
Receipt Date:	20070928
Manifest ID:	001073349FLE
Trans EPA ID:	MAD039322250
Trans Name:	CLEAN HARBORS ENV SERVICES INC
TSDF EPA ID:	CAD050806850
Trans Name:	CLEAN HARBORS LOS ANGELES LLC
Waste Code Description:	331 - Off-specification, aged, or surplus organics
RCRA Code:	D001
Meth Code:	- Not reported
Quantity Tons:	0.07
Waste Quantity:	140
Quantity Unit:	P
Shipment Date:	20070928
Manifest ID:	001073349FLE
Trans EPA ID:	MAD039322250
Trans Name:	CLEAN HARBORS ENV SERVICES INC
TSDF EPA ID:	CAD050806850
Trans Name:	CLEAN HARBORS LOS ANGELES LLC
Waste Code Description:	261 - Not reported
Meth Code:	- Not reported
Quantity Tons:	1.275
Waste Quantity:	2550
Quantity Unit:	P
Shipment Date:	20070928
Creation Date:	4/22/2008 18:30:36
Receipt Date:	20070928
Manifest ID:	001073349FLE
Trans EPA ID:	MAD039322250
Trans Name:	CLEAN HARBORS ENV SERVICES INC
TSDF EPA ID:	CAD050806850
Trans Name:	CLEAN HARBORS LOS ANGELES LLC

SCE WALNUT SUBSTATION (Continued) **S113010533**

Waste Code Description:	223 - Unspecified oil-containing waste
Meth Code:	- Not reported
Quantity Tons:	0.075
Waste Quantity:	150
Quantity Unit:	P
Shipment Date:	20070525
Creation Date:	10/18/2007 18:30:24
Receipt Date:	20070612
Manifest ID:	001222621JJK
Trans EPA ID:	CAD073609893
Trans Name:	KARCHER ENVIRONMENTAL
TSDF EPA ID:	CAD009007626
Trans Name:	AZUSA LAND RECLAMATION
Waste Code Description:	151 - Asbestos-containing waste
Meth Code:	H132 - Landfill Or Surface Impoundment That Will Be Closed As Landfill(To Include On-Site Treatment And/Or Stabilization)
Quantity Tons:	0.4
Waste Quantity:	1
Quantity Unit:	Y
Shipment Date:	20070406
Creation Date:	8/29/2007 18:30:21
Receipt Date:	20070406
Manifest ID:	000947023FLE
Trans EPA ID:	MAD039322250
Trans Name:	CLEAN HARBORS ENV SERVICES INC
TSDF EPA ID:	CAD050806850
Trans Name:	CLEAN HARBORS LOS ANGELES LLC
Waste Code Description:	352 - Other organic solids
Meth Code:	H141 - Storage, Bulking, And/Or Transfer Off Site--No Treatment/Reovery (H010-H129) Or (H131-H135)
Quantity Tons:	0.2
Waste Quantity:	400
Quantity Unit:	P
Shipment Date:	20070406
Creation Date:	8/29/2007 18:30:21
Receipt Date:	20070406
Manifest ID:	000947023FLE
Trans EPA ID:	MAD039322250
Trans Name:	CLEAN HARBORS ENV SERVICES INC
TSDF EPA ID:	CAD050806850
Trans Name:	CLEAN HARBORS LOS ANGELES LLC
Waste Code Description:	352 - Other organic solids
Meth Code:	H141 - Storage, Bulking, And/Or Transfer Off Site--No Treatment/Reovery (H010-H129) Or (H131-H135)
Quantity Tons:	0.25
Waste Quantity:	500
Quantity Unit:	P
Shipment Date:	20070406
Creation Date:	8/29/2007 18:30:21
Receipt Date:	20070406
Manifest ID:	000947023FLE
Trans EPA ID:	MAD039322250
Trans Name:	CLEAN HARBORS ENV SERVICES INC

SCE WALNUT SUBSTATION (Continued) **S113010533**

TSDF EPA ID:	CAD050806850
Trans Name:	CLEAN HARBORS LOS ANGELES LLC
Waste Code Description:	261 - Not reported
Meth Code:	H141 - Storage, Bulking, And/Or Transfer Off Site--No Treatment/Reovery (H010-H129) Or (H131-H135)
Quantity Tons:	1.8348
Waste Quantity:	440
Quantity Unit:	G

Additional Info:

Year:	2006
Gen EPA ID:	CAD981694128
Shipment Date:	20061226
Creation Date:	2/23/2008 18:30:22
Receipt Date:	20061226
Manifest ID:	000507758FLE
Trans EPA ID:	MAD039322250
Trans Name:	CLEAN HARBORS ENV SERVICES INC
TSDF EPA ID:	CAD050806850
Trans Name:	CLEAN HARBORS LOS ANGELES LLC
Waste Code Description:	221 - Waste oil and mixed oil
Meth Code:	H141 - Storage, Bulking, And/Or Transfer Off Site--No Treatment/Reovery (H010-H129) Or (H131-H135)
Quantity Tons:	0.9
Waste Quantity:	1800
Quantity Unit:	P
Shipment Date:	20061211
Creation Date:	2/23/2008 18:30:22
Receipt Date:	20061211
Manifest ID:	000585475FLE
Trans EPA ID:	MAD039322250
Trans Name:	CLEAN HARBORS ENV SERVICES INC
TSDF EPA ID:	CAD050806850
Trans Name:	CLEAN HARBORS LOS ANGELES LLC
Waste Code Description:	221 - Waste oil and mixed oil
Meth Code:	- Not reported
Quantity Tons:	1
Waste Quantity:	2000
Quantity Unit:	P
Shipment Date:	20061205
Creation Date:	2/23/2008 18:30:22
Receipt Date:	20061205
Manifest ID:	000585333FLE
Trans EPA ID:	MAD039322250
Trans Name:	CLEAN HARBORS ENV SERVICES INC
TSDF EPA ID:	CAD050806850
Trans Name:	CLEAN HARBORS LOS ANGELES LLC
Waste Code Description:	221 - Waste oil and mixed oil
Meth Code:	H141 - Storage, Bulking, And/Or Transfer Off Site--No Treatment/Reovery (H010-H129) Or (H131-H135)
Quantity Tons:	1.2
Waste Quantity:	2400
Quantity Unit:	P

SCE WALNUT SUBSTATION (Continued) **S113010533**

Shipment Date:	20061128
Creation Date:	3/30/2007 13:33:25
Receipt Date:	20061204
Manifest ID:	000168935JJK
Trans EPA ID:	CAD073609893
Trans Name:	KARCHER ENVIRONMENTAL
TSDF EPA ID:	CAD009007626
Trans Name:	AZUSA LAND RECLAMATION
Waste Code Description:	151 - Asbestos-containing waste
Meth Code:	H132 - Landfill Or Surface Impoundment That Will Be Closed As Landfill(To Include On-Site Treatment And/Or Stabilization)
Quantity Tons:	2
Waste Quantity:	5
Quantity Unit:	Y

Shipment Date:	20061127
Creation Date:	4/19/2007 18:31:30
Receipt Date:	20061127
Manifest ID:	000505908FLE
Trans EPA ID:	CAT080032253
Trans Name:	O C VACUUM INC
TSDF EPA ID:	CAD050806850
Trans Name:	CLEAN HARBORS LOS ANGELES LLC
Waste Code Description:	261 - Not reported
Meth Code:	- Not reported
Quantity Tons:	19.182
Waste Quantity:	4600
Quantity Unit:	G

Shipment Date:	20061108
Creation Date:	4/19/2007 18:31:30
Receipt Date:	20061109
Manifest ID:	000585166FLE
Trans EPA ID:	MAD039322250
Trans Name:	CLEAN HARBORS ENV SERVICES INC
TSDF EPA ID:	CAD050806850
Trans Name:	CLEAN HARBORS LOS ANGELES LLC
Waste Code Description:	261 - Not reported
Meth Code:	- Not reported
Quantity Tons:	0.08706
Waste Quantity:	79
Quantity Unit:	K

Shipment Date:	20061108
Creation Date:	4/19/2007 18:31:30
Receipt Date:	20061109
Manifest ID:	000585166FLE
Trans EPA ID:	MAD039322250
Trans Name:	CLEAN HARBORS ENV SERVICES INC
TSDF EPA ID:	CAD050806850
Trans Name:	CLEAN HARBORS LOS ANGELES LLC
Waste Code Description:	731 - Liquids with polychlorinated biphenyls > 50 mg/l
Meth Code:	- Not reported
Quantity Tons:	0.08706
Waste Quantity:	79
Quantity Unit:	K

SCE WALNUT SUBSTATION (Continued) **S113010533**

Shipment Date: 20060718
Creation Date: 9/14/2006 18:31:42
Manifest ID: 24909144
Trans EPA ID: MAD039322250
Trans Name: CLEAN HARBORS ENV SERVICES INC
TSDF EPA ID: CAD050806850
Trans Name: CLEAN HARBORS LOS ANGELES LLC
TSDF Alt EPA ID: HFHQ36-0200
Waste Code Description: 221 - Waste oil and mixed oil
Meth Code: - Not reported
Quantity Tons: 0.675
Waste Quantity: 1350
Quantity Unit: P

Shipment Date: 20060703
Creation Date: 9/13/2006 18:30:23
Receipt Date: 20060711
Manifest ID: 24707185
Trans EPA ID: CAD073609893
Trans Name: KARCHER ENVIRONMENTAL INC
TSDF EPA ID: CAD009007626
Trans Name: AZUSA LAND RECLAMATION
TSDF Alt EPA ID: CAD009007626
Waste Code Description: 151 - Asbestos-containing waste
Meth Code: D80 - Disposal, Land Fill
Quantity Tons: 0.4214
Waste Quantity: 0.5
Quantity Unit: Y

Shipment Date: 20060320
Creation Date: 9/13/2006 18:31:19
Receipt Date: 20060320
Manifest ID: 25193267
Trans EPA ID: MAD039322250
Trans Name: CLEAN HARBORS ENV SERVICES INC
TSDF EPA ID: CAD050806850
Trans Name: CLEAN HARBORS LOS ANGELES LLC
TSDF Alt EPA ID: HFHQ36-0200
Waste Code Description: 352 - Other organic solids
RCRA Code: F001
Meth Code: H01 - Transfer Station
Quantity Tons: 0.1
Waste Quantity: 200
Quantity Unit: P

Additional Info:
Year: 2005
Gen EPA ID: CAD981694128

Shipment Date: 20051217
Creation Date: 7/27/2006 18:30:34
Receipt Date: 20051219
Manifest ID: 25149918
Trans EPA ID: MAD039322250
Trans Name: CLEAN HARBORS ENV SERVICES INC
TSDF EPA ID: CAD050806850
Trans Name: CLEAN HARBORS LOS ANGELES LLC

SCE WALNUT SUBSTATION (Continued) **S113010533**

TSDF Alt EPA ID:	HFHQ36-0200
Waste Code Description:	221 - Waste oil and mixed oil
Meth Code:	H01 - Transfer Station
Quantity Tons:	12.255
Waste Quantity:	3225
Quantity Unit:	G
Shipment Date:	20051214
Creation Date:	6/22/2006 18:32:03
Receipt Date:	20051215
Manifest ID:	25149900
Trans EPA ID:	MAD039322250
Trans Name:	CLEAN HARBORS ENV SERVICES INC
TSDF EPA ID:	CAD050806850
Trans Name:	CLEAN HARBORS LOS ANGELES LLC
TSDF Alt EPA ID:	HFHQ36 0200
Waste Code Description:	352 - Other organic solids
Meth Code:	H01 - Transfer Station
Quantity Tons:	0.1
Waste Quantity:	200
Quantity Unit:	P
Shipment Date:	20051214
Creation Date:	6/22/2006 18:32:03
Receipt Date:	20051215
Manifest ID:	25149900
Trans EPA ID:	MAD039322250
Trans Name:	CLEAN HARBORS ENV SERVICES INC
TSDF EPA ID:	CAD050806850
Trans Name:	CLEAN HARBORS LOS ANGELES LLC
TSDF Alt EPA ID:	HFHQ36 0200
Waste Code Description:	352 - Other organic solids
RCRA Code:	F001
Meth Code:	H01 - Transfer Station
Quantity Tons:	0.03
Waste Quantity:	60
Quantity Unit:	P
Shipment Date:	20051214
Creation Date:	6/22/2006 18:32:03
Receipt Date:	20051215
Manifest ID:	25149900
Trans EPA ID:	MAD039322250
Trans Name:	CLEAN HARBORS ENV SERVICES INC
TSDF EPA ID:	CAD050806850
Trans Name:	CLEAN HARBORS LOS ANGELES LLC
TSDF Alt EPA ID:	HFHQ36 0200
Waste Code Description:	261 - Not reported
Meth Code:	H01 - Transfer Station
Quantity Tons:	0.75
Waste Quantity:	1500
Quantity Unit:	P
Shipment Date:	20051101
Creation Date:	1/4/2007 18:30:12
Receipt Date:	20051101
Manifest ID:	24678047

SCE WALNUT SUBSTATION (Continued) **S113010533**

Trans EPA ID:	MAD039322250
Trans Name:	CLEAN HARBORS ENV SERVICES INC
TSDF EPA ID:	CAD050806850
Trans Name:	CLEAN HARBORS LOS ANGELES LLC
TSDF Alt EPA ID:	HFHQ36 0200
Waste Code Description:	352 - Other organic solids
Meth Code:	H01 - Transfer Station
Quantity Tons:	0.3
Waste Quantity:	600
Quantity Unit:	P
Shipment Date:	20051101
Creation Date:	1/4/2007 18:30:12
Receipt Date:	20051101
Manifest ID:	24678047
Trans EPA ID:	MAD039322250
Trans Name:	CLEAN HARBORS ENV SERVICES INC
TSDF EPA ID:	CAD050806850
Trans Name:	CLEAN HARBORS LOS ANGELES LLC
TSDF Alt EPA ID:	HFHQ36 0200
Waste Code Description:	512 - Other empty containers 30 gallons or more
Meth Code:	H01 - Transfer Station
Quantity Tons:	0.175
Waste Quantity:	350
Quantity Unit:	P
Shipment Date:	20051101
Creation Date:	1/4/2007 18:30:12
Receipt Date:	20051101
Manifest ID:	24678047
Trans EPA ID:	MAD039322250
Trans Name:	CLEAN HARBORS ENV SERVICES INC
TSDF EPA ID:	CAD050806850
Trans Name:	CLEAN HARBORS LOS ANGELES LLC
TSDF Alt EPA ID:	HFHQ36 0200
Waste Code Description:	352 - Other organic solids
RCRA Code:	F001
Meth Code:	H01 - Transfer Station
Quantity Tons:	0.125
Waste Quantity:	250
Quantity Unit:	P
Shipment Date:	20051028
Creation Date:	1/4/2007 18:30:12
Receipt Date:	20051028
Manifest ID:	24678104
Trans EPA ID:	CAT080032253
Trans Name:	O C VACUUM INC
TSDF EPA ID:	CAD050806850
Trans Name:	CLEAN HARBORS LOS ANGELES LLC
TSDF Alt EPA ID:	HFHQ36 0200
Waste Code Description:	221 - Waste oil and mixed oil
Meth Code:	H01 - Transfer Station
Quantity Tons:	4.37
Waste Quantity:	1150
Quantity Unit:	G

SCE WALNUT SUBSTATION (Continued) **S113010533**

Shipment Date:	20050921
Creation Date:	3/12/2006 18:30:40
Receipt Date:	20050927
Manifest ID:	24220082
Trans EPA ID:	CAD073609893
Trans Name:	KARCHER ENVIRONMENTAL INC
TSDF EPA ID:	CAD009007626
Trans Name:	AZUSA LAND RECLAMATION
TSDF Alt EPA ID:	CAD009007626
Waste Code Description:	151 - Asbestos-containing waste
Meth Code:	D80 - Disposal, Land Fill
Quantity Tons:	0.8428
Waste Quantity:	1
Quantity Unit:	Y

Shipment Date:	20050819
Creation Date:	1/4/2007 18:30:12
Receipt Date:	20050819
Manifest ID:	24710638
Trans EPA ID:	MAD039322250
Trans Name:	CLEAN HARBORS ENV SERVICES INC
TSDF EPA ID:	CAD050806850
Trans Name:	CLEAN HARBORS LOS ANGELES LLC
TSDF Alt EPA ID:	HFHQ36 0200
Waste Code Description:	- Not reported
Meth Code:	H01 - Transfer Station

Additional Info:

Year:	2004
Gen EPA ID:	CAD981694128

Shipment Date:	20041228
Creation Date:	4/20/2006 18:32:04
Receipt Date:	20041229
Manifest ID:	24162244
Trans EPA ID:	MAD039322250
Trans Name:	CLEAN HARBORS ENV SERVICES INC
TSDF EPA ID:	CAD050806850
Trans Name:	CLEAN HARBORS LOS ANGELES LLC
TSDF Alt EPA ID:	HFHQ36 0200
Waste Code Description:	214 - Unspecified solvent mixture
RCRA Code:	223
Meth Code:	H01 - Transfer Station
Quantity Tons:	0.18
Waste Quantity:	50
Quantity Unit:	G

Shipment Date:	20041228
Creation Date:	4/20/2006 18:32:04
Receipt Date:	20041229
Manifest ID:	24162244
Trans EPA ID:	MAD039322250
Trans Name:	CLEAN HARBORS ENV SERVICES INC
TSDF EPA ID:	CAD050806850
Trans Name:	CLEAN HARBORS LOS ANGELES LLC
TSDF Alt EPA ID:	HFHQ36 0200
Waste Code Description:	352 - Other organic solids

SCE WALNUT SUBSTATION (Continued) **S113010533**

Meth Code:	H01 - Transfer Station
Quantity Tons:	0.25
Waste Quantity:	500
Quantity Unit:	P
Shipment Date:	20041228
Creation Date:	4/20/2006 18:32:04
Receipt Date:	20041229
Manifest ID:	24162244
Trans EPA ID:	MAD039322250
Trans Name:	CLEAN HARBORS ENV SERVICES INC
TSDF EPA ID:	CAD050806850
Trans Name:	CLEAN HARBORS LOS ANGELES LLC
TSDF Alt EPA ID:	HFHQ36 0200
Waste Code Description:	352 - Other organic solids
RCRA Code:	F001
Meth Code:	H01 - Transfer Station
Quantity Tons:	0.125
Waste Quantity:	250
Quantity Unit:	P
Shipment Date:	20041228
Creation Date:	4/20/2006 18:32:04
Receipt Date:	20041229
Manifest ID:	24162243
Trans EPA ID:	MAD039322250
Trans Name:	CLEAN HARBORS ENV SERVICES INC
TSDF EPA ID:	CAD050806850
Trans Name:	CLEAN HARBORS LOS ANGELES LLC
TSDF Alt EPA ID:	HFHQ36 0200
Waste Code Description:	- Not reported
Meth Code:	H01 - Transfer Station
Shipment Date:	20041228
Creation Date:	4/20/2006 18:32:04
Receipt Date:	20041229
Manifest ID:	24162243
Trans EPA ID:	MAD039322250
Trans Name:	CLEAN HARBORS ENV SERVICES INC
TSDF EPA ID:	CAD050806850
Trans Name:	CLEAN HARBORS LOS ANGELES LLC
TSDF Alt EPA ID:	HFHQ36 0200
Waste Code Description:	221 - Waste oil and mixed oil
RCRA Code:	NONE
Meth Code:	H01 - Transfer Station
Quantity Tons:	1.9635
Waste Quantity:	3927
Quantity Unit:	P
Shipment Date:	20041108
Creation Date:	3/13/2007 18:30:13
Receipt Date:	20041108
Manifest ID:	23456929
Trans EPA ID:	MAD039322250
Trans Name:	CLEAN HARBORS ENV SERVICES INC
TSDF EPA ID:	CAD050806850
Trans Name:	CLEAN HARBORS LOS ANGELES LLC

SCE WALNUT SUBSTATION (Continued) **S113010533**

TSDF Alt EPA ID: HFHQ36 0200
Waste Code Description: - Not reported
Meth Code: H01 - Transfer Station

Shipment Date: 20041108
Creation Date: 3/13/2007 18:30:13
Receipt Date: 20041108
Manifest ID: 23456929
Trans EPA ID: MAD039322250
Trans Name: CLEAN HARBORS ENV SERVICES INC
TSDF EPA ID: CAD050806850
Trans Name: CLEAN HARBORS LOS ANGELES LLC
TSDF Alt EPA ID: HFHQ36 0200
Waste Code Description: 221 - Waste oil and mixed oil
RCRA Code: NONE
Meth Code: H01 - Transfer Station
Quantity Tons: 0.55
Waste Quantity: 1100
Quantity Unit: P

Shipment Date: 20040413
Creation Date: 10/15/2004 10:46:40
Receipt Date: 20040414
Manifest ID: 23818448
Trans EPA ID: MAD039322250
Trans Name: CLEAN HARBORS ENV SERVICES INC
TSDF EPA ID: CAD050806850
Trans Name: CLEAN HARBORS LOS ANGELES LLC
TSDF Alt EPA ID: HFHQ36 0200
Waste Code Description: 352 - Other organic solids
RCRA Code: F001
Meth Code: H01 - Transfer Station
Quantity Tons: 0.25
Waste Quantity: 500
Quantity Unit: P

Shipment Date: 20040413
Creation Date: 10/15/2004 10:46:40
Receipt Date: 20040414
Manifest ID: 23818448
Trans EPA ID: MAD039322250
Trans Name: CLEAN HARBORS ENV SERVICES INC
TSDF EPA ID: CAD050806850
Trans Name: CLEAN HARBORS LOS ANGELES LLC
TSDF Alt EPA ID: HFHQ36 0200
Waste Code Description: 214 - Unspecified solvent mixture
Meth Code: H01 - Transfer Station
Quantity Tons: 0.45
Waste Quantity: 900
Quantity Unit: P

Shipment Date: 20040413
Creation Date: 10/15/2004 10:46:40
Receipt Date: 20040414
Manifest ID: 23818448
Trans EPA ID: MAD039322250
Trans Name: CLEAN HARBORS ENV SERVICES INC

SCE WALNUT SUBSTATION (Continued) **S113010533**

TSDF EPA ID: CAD050806850
Trans Name: CLEAN HARBORS LOS ANGELES LLC
TSDF Alt EPA ID: HFHQ36 0200
Waste Code Description: 352 - Other organic solids
Meth Code: H01 - Transfer Station
Quantity Tons: 0.2375
Waste Quantity: 475
Quantity Unit: P

Additional Info:
Year: 2003
Gen EPA ID: CAD981694128

Shipment Date: 20031223
Creation Date: 8/17/2004 10:07:55
Manifest ID: 22978686
Trans EPA ID: MAD039322250
Trans Name: CLEAN HARBORS ENV SERVICES INC
TSDF EPA ID: CAD050806850
Trans Name: CLEAN HARBORS LOS ANGELES LLC
TSDF Alt EPA ID: HFHQ36 0200
Waste Code Description: - Not reported
Meth Code: - Not reported
Quantity Tons: 0.3
Waste Quantity: 600
Quantity Unit: P

Shipment Date: 20031222
Creation Date: 8/13/2004 7:53:20
Receipt Date: 20031223
Manifest ID: 22978686
Trans EPA ID: MAD039322250
Trans Name: CLEAN HARBORS ENV SERVICES INC
TSDF EPA ID: CAD050806850
Trans Name: CLEAN HARBORS LOS ANGELES LLC
TSDF Alt EPA ID: HFHQ36 0200
Waste Code Description: - Not reported
Meth Code: H01 - Transfer Station
Quantity Tons: 0.3
Waste Quantity: 600
Quantity Unit: P

Shipment Date: 20031203
Creation Date: 8/13/2004 7:53:20
Receipt Date: 20031203
Manifest ID: 22125707
Trans EPA ID: MAD039322250
Trans Name: CLEAN HARBORS ENV SERVICES INC
TSDF EPA ID: CAD050806850
Trans Name: CLEAN HARBORS LOS ANGELES LLC
TSDF Alt EPA ID: HFHQ36 0200
Waste Code Description: - Not reported
Meth Code: H01 - Transfer Station
Quantity Tons: 0.5
Waste Quantity: 1000
Quantity Unit: P

SCE WALNUT SUBSTATION (Continued) **S113010533**

Shipment Date:	20031203
Creation Date:	8/13/2004 7:53:20
Receipt Date:	20031203
Manifest ID:	22125707
Trans EPA ID:	MAD039322250
Trans Name:	CLEAN HARBORS ENV SERVICES INC
TSDF EPA ID:	CAD050806850
Trans Name:	CLEAN HARBORS LOS ANGELES LLC
TSDF Alt EPA ID:	HFHQ36 0200
Waste Code Description:	- Not reported
Meth Code:	H01 - Transfer Station

Shipment Date:	20030904
Creation Date:	8/3/2004 15:00:31
Receipt Date:	20030904
Manifest ID:	22868206
Trans EPA ID:	MAD039322250
Trans Name:	CLEAN HARBORS ENV SERVICES INC
TSDF EPA ID:	CAD050806850
Trans Name:	CLEAN HARBORS LOS ANGELES LLC
TSDF Alt EPA ID:	HFHQ36 0200
Waste Code Description:	352 - Other organic solids
Meth Code:	H01 - Transfer Station
Quantity Tons:	0.375
Waste Quantity:	750
Quantity Unit:	P

Shipment Date:	20030514
Creation Date:	7/22/2004 7:52:41
Receipt Date:	20030514
Manifest ID:	22660938
Trans EPA ID:	MAD039322250
TSDF EPA ID:	CAD050806850
Waste Code Description:	261 - Not reported
Meth Code:	H01 - Transfer Station
Quantity Tons:	0.834
Waste Quantity:	200
Quantity Unit:	G

Shipment Date:	20030107
Creation Date:	5/21/2003 18:32:18
Receipt Date:	20030114
Manifest ID:	22125460
Trans EPA ID:	MAD039322250
Trans 2 EPA ID:	CAT000624247
TSDF EPA ID:	UTD981552177
Waste Code Description:	261 - Not reported
Meth Code:	T03 - Treatment, Incineration
Quantity Tons:	0.50141
Waste Quantity:	455
Quantity Unit:	K

Shipment Date:	20030107
Creation Date:	5/19/2003 18:31:05
Receipt Date:	20030108
Manifest ID:	22125475
Trans EPA ID:	MAD039322250

SCE WALNUT SUBSTATION (Continued) **S113010533**

TSDF EPA ID: CAD050806850
Waste Code Description: 261 - Not reported
Meth Code: H01 - Transfer Station
Quantity Tons: 0.0551
Waste Quantity: 50
Quantity Unit: K

Shipment Date: 20030107
Creation Date: 5/19/2003 18:31:05
Receipt Date: 20030108
Manifest ID: 22125475
Trans EPA ID: MAD039322250
TSDF EPA ID: CAD050806850
Waste Code Description: 261 - Not reported
Meth Code: H01 - Transfer Station
Quantity Tons: 1.70259
Waste Quantity: 1545
Quantity Unit: K

Additional Info:
Year: 2002
Gen EPA ID: CAD981694128

Shipment Date: 20021230
Creation Date: 3/30/2003 18:31:13
Receipt Date: 20021231
Manifest ID: 22124529
Trans EPA ID: MAD039322250
TSDF EPA ID: CAD050806850
Waste Code Description: 352 - Other organic solids
Meth Code: H01 - Transfer Station
Quantity Tons: 0.2
Waste Quantity: 400
Quantity Unit: P

Shipment Date: 20021230
Creation Date: 3/30/2003 18:31:13
Receipt Date: 20021231
Manifest ID: 22124529
Trans EPA ID: MAD039322250
TSDF EPA ID: CAD050806850
Waste Code Description: 223 - Unspecified oil-containing waste
RCRA Code: D001
Meth Code: H01 - Transfer Station
Quantity Tons: 0.525
Waste Quantity: 1050
Quantity Unit: P

Shipment Date: 20020412
Creation Date: 7/17/2002 18:33:08
Receipt Date: 20020415
Manifest ID: 98786585
Trans EPA ID: CAT000624247
TSDF EPA ID: UTD981552177
Waste Code Description: - Not reported
RCRA Code: D012
Meth Code: R01 - Recycler

SCE WALNUT SUBSTATION (Continued) **S113010533**

Quantity Tons:	8.34
Waste Quantity:	2000
Quantity Unit:	G
Shipment Date:	20020410
Creation Date:	5/28/2003 18:57:48
Manifest ID:	20943494
Trans EPA ID:	CAD981682693
Trans 2 EPA ID:	N A
TSDF EPA ID:	CAD050806850
Waste Code Description:	352 - Other organic solids
RCRA Code:	F003
Meth Code:	- Not reported
Quantity Tons:	0.85
Waste Quantity:	1700
Quantity Unit:	P
Shipment Date:	20020410
Creation Date:	5/28/2003 18:57:48
Manifest ID:	20943494
Trans EPA ID:	CAD981682693
Trans 2 EPA ID:	N A
TSDF EPA ID:	CAD050806850
Waste Code Description:	223 - Unspecified oil-containing waste
RCRA Code:	D001
Meth Code:	- Not reported
Quantity Tons:	1
Waste Quantity:	2000
Quantity Unit:	P
Shipment Date:	20020410
Creation Date:	5/28/2003 18:57:48
Manifest ID:	20943495
Trans EPA ID:	CAD981682693
Trans 2 EPA ID:	N A
TSDF EPA ID:	CAT000646117
Waste Code Description:	352 - Other organic solids
Meth Code:	- Not reported
Quantity Tons:	0.15
Waste Quantity:	300
Quantity Unit:	P

Additional Info:

Year:	2001
Gen EPA ID:	CAD981694128
Shipment Date:	20011029
Creation Date:	12/17/2001 0:00:00
Receipt Date:	20011030
Manifest ID:	98786494
Trans EPA ID:	CAT000624247
TSDF EPA ID:	UTD981552177
Waste Code Description:	261 - Not reported
Meth Code:	T03 - Treatment, Incineration
Quantity Tons:	17.931
Waste Quantity:	4300
Quantity Unit:	G

SCE WALNUT SUBSTATION (Continued) **S113010533**

Shipment Date:	20011015
Creation Date:	12/17/2001 0:00:00
Receipt Date:	20011016
Manifest ID:	21340811
Trans EPA ID:	CAT000624247
TSDF EPA ID:	UTD981552177
Waste Code Description:	261 - Not reported
Meth Code:	T03 - Treatment, Incineration
Quantity Tons:	17.931
Waste Quantity:	4300
Quantity Unit:	G

Shipment Date:	20010923
Creation Date:	12/17/2001 0:00:00
Receipt Date:	20010924
Manifest ID:	99723827
Trans EPA ID:	CAT000624247
TSDF EPA ID:	UTD981552177
Waste Code Description:	261 - Not reported
Meth Code:	T03 - Treatment, Incineration
Quantity Tons:	18.765
Waste Quantity:	4500
Quantity Unit:	G

Shipment Date:	20010604
Creation Date:	7/30/2001 0:00:00
Receipt Date:	20010614
Manifest ID:	20457149
Trans EPA ID:	CAD981682693
Trans 2 EPA ID:	N A
TSDF EPA ID:	CAT000646117
TSDF Alt EPA ID:	CAT000646117
Waste Code Description:	352 - Other organic solids
Meth Code:	D80 - Disposal, Land Fill
Quantity Tons:	0.225
Waste Quantity:	450
Quantity Unit:	P

Shipment Date:	20010430
Creation Date:	7/20/2009 18:30:33
Receipt Date:	20090430
Manifest ID:	001753924FLE
Trans EPA ID:	MAD039322250
Trans Name:	CLEAN HARBORS ENVIRONMENTAL SERVICES INC
TSDF EPA ID:	CAD050806850
Trans Name:	CLEAN HARBORS LOS ANGELES LLC
Waste Code Description:	261 - Not reported
Meth Code:	H141 - Storage, Bulking, And/Or Transfer Off Site--No Treatment/Reovery (H010-H129) Or (H131-H135)
Quantity Tons:	0.8
Waste Quantity:	1600
Quantity Unit:	P

Shipment Date:	20010112
Creation Date:	3/22/2001 0:00:00
Receipt Date:	20010118

SCE WALNUT SUBSTATION (Continued) **S113010533**

Manifest ID: 20456996
Trans EPA ID: CAD981682693
Trans 2 EPA ID: N A
TSDF EPA ID: CAT000646117
TSDF Alt EPA ID: CAT000646117
Waste Code Description: 352 - Other organic solids
Meth Code: D80 - Disposal, Land Fill
Quantity Tons: 0.1
Waste Quantity: 200
Quantity Unit: P

Shipment Date: 20010112
Creation Date: 4/30/2001 0:00:00
Receipt Date: 20010118
Manifest ID: 20456995
Trans EPA ID: CAD981682693
Trans 2 EPA ID: N A
TSDF EPA ID: CAD050806850
TSDF Alt EPA ID: CAD050806850
Waste Code Description: 741 - Liquids with halogenated organic compounds > 1000 mg/l
RCRA Code: F001
Meth Code: H01 - Transfer Station
Quantity Tons: 0.2125
Waste Quantity: 425
Quantity Unit: P

Shipment Date: 20010112
Creation Date: 3/22/2001 0:00:00
Receipt Date: 20010118
Manifest ID: 20456996
Trans EPA ID: CAD981682693
Trans 2 EPA ID: N A
TSDF EPA ID: CAT000646117
TSDF Alt EPA ID: CAT000646117
Waste Code Description: 223 - Unspecified oil-containing waste
Meth Code: D80 - Disposal, Land Fill
Quantity Tons: 1.6
Waste Quantity: 3200
Quantity Unit: P

Additional Info:
Year: 2000
Gen EPA ID: CAD981694128

Shipment Date: 20001030
Creation Date: 12/13/2000 0:00:00
Receipt Date: 20001031
Manifest ID: 99724607
Trans EPA ID: CAT000624247
TSDF EPA ID: UTD981552177
Waste Code Description: 261 - Not reported
Meth Code: T03 - Treatment, Incineration
Quantity Tons: 21.684
Waste Quantity: 5200
Quantity Unit: G

Shipment Date: 20000616

SCE WALNUT SUBSTATION (Continued) **S113010533**

Creation Date:	8/28/2000 0:00:00
Receipt Date:	20000622
Manifest ID:	99834323
Trans EPA ID:	CAD981682693
Trans 2 EPA ID:	N A
TSDF EPA ID:	CAD050806850
TSDF Alt EPA ID:	CAD050806850
Waste Code Description:	741 - Liquids with halogenated organic compounds > 1000 mg/l
RCRA Code:	F001
Meth Code:	H01 - Transfer Station
Quantity Tons:	0.4
Waste Quantity:	800
Quantity Unit:	P

Shipment Date:	20000616
Creation Date:	8/28/2000 0:00:00
Receipt Date:	20000622
Manifest ID:	99834323
Trans EPA ID:	CAD981682693
Trans 2 EPA ID:	N A
TSDF EPA ID:	CAD050806850
TSDF Alt EPA ID:	CAD050806850
Waste Code Description:	352 - Other organic solids
RCRA Code:	F003
Meth Code:	H01 - Transfer Station
Quantity Tons:	0.6
Waste Quantity:	1200
Quantity Unit:	P

Shipment Date:	20000616
Creation Date:	8/9/2000 0:00:00
Receipt Date:	20000622
Manifest ID:	99834345
Trans EPA ID:	CAD981682693
Trans 2 EPA ID:	N A
TSDF EPA ID:	CAT000646117
TSDF Alt EPA ID:	CAT000646117
Waste Code Description:	352 - Other organic solids
Meth Code:	D80 - Disposal, Land Fill
Quantity Tons:	0.9
Waste Quantity:	1800
Quantity Unit:	P

Shipment Date:	20000616
Creation Date:	8/9/2000 0:00:00
Receipt Date:	20000622
Manifest ID:	99834345
Trans EPA ID:	CAD981682693
Trans 2 EPA ID:	N A
TSDF EPA ID:	CAT000646117
TSDF Alt EPA ID:	CAT000646117
Waste Code Description:	223 - Unspecified oil-containing waste
Meth Code:	D80 - Disposal, Land Fill
Quantity Tons:	0.125
Waste Quantity:	250
Quantity Unit:	P

SCE WALNUT SUBSTATION (Continued) **S113010533**

Shipment Date: 20000328
Creation Date: 5/17/2000 0:00:00
Receipt Date: 20000329
Manifest ID: 98779253
Trans EPA ID: CAT000624247
TSDF EPA ID: UTD981552177
Waste Code Description: 261 - Not reported
Meth Code: T03 - Treatment, Incineration
Quantity Tons: 1.251
Waste Quantity: 300
Quantity Unit: G

Shipment Date: 20000110
Creation Date: 2/28/2000 0:00:00
Receipt Date: 20000111
Manifest ID: 99727359
Trans EPA ID: CAT000624247
TSDF EPA ID: UTD981552177
Waste Code Description: 261 - Not reported
Meth Code: - Not reported
Quantity Tons: 6.255
Waste Quantity: 1500
Quantity Unit: G

CERS:
Name: SCE WALNUT SUBSTATION
Address: 16333 GALE AVE
City,State,Zip: INDUSTRY, CA 91745
Site ID: 69614
CERS ID: 10159863
CERS Description: Chemical Storage Facilities

Evaluation:
Eval General Type: Compliance Evaluation Inspection
Eval Date: 03-07-2019
Violations Found: No
Eval Type: Routine done by local agency
Eval Notes: PATRICIO ROMERO, SAFETY AND ENVIRONMENTAL SPECIALIST
Eval Division: Los Angeles County Fire Department
Eval Program: APSA
Eval Source: CERS,

Eval General Type: Compliance Evaluation Inspection
Eval Date: 04-05-2022
Violations Found: No
Eval Type: Routine done by local agency
Eval Notes: Chukwuemeka Odunze, Field Tech.
Eval Division: Los Angeles County Fire Department
Eval Program: APSA
Eval Source: CERS,

Eval General Type: Compliance Evaluation Inspection
Eval Date: 04-05-2022
Violations Found: No
Eval Type: Routine done by local agency
Eval Notes: Chukwuemeka Odunze, Field Tech.
Eval Division: Los Angeles County Fire Department

SCE WALNUT SUBSTATION (Continued) **S113010533**

Eval Program: HW
Eval Source: CERS,

Eval General Type: Compliance Evaluation Inspection
Eval Date: 03-07-2019
Violations Found: No
Eval Type: Routine done by local agency
Eval Notes: PATRICIO ROMERO, SAFETY AND ENVIRONMENTAL SPECIALIST
Eval Division: Los Angeles County Fire Department
Eval Program: HW
Eval Source: CERS,

Eval General Type: Compliance Evaluation Inspection
Eval Date: 04-05-2022
Violations Found: No
Eval Type: Routine done by local agency
Eval Notes: Chukwuemeka Odunze, Field Tech.
Eval Division: Los Angeles County Fire Department
Eval Program: HMRRP
Eval Source: CERS,

Eval General Type: Compliance Evaluation Inspection
Eval Date: 12-14-2015
Violations Found: No
Eval Type: Routine done by local agency
Eval Notes: Mitchell Oda, Safety and Environmental Specialist
Eval Division: Los Angeles County Fire Department
Eval Program: APSA
Eval Source: CERS,

Eval General Type: Compliance Evaluation Inspection
Eval Date: 12-14-2015
Violations Found: No
Eval Type: Routine done by local agency
Eval Notes: Mitchell Oda, Safety and Environmental Specialist
Eval Division: Los Angeles County Fire Department
Eval Program: HW
Eval Source: CERS,

Eval General Type: Compliance Evaluation Inspection
Eval Date: 03-07-2019
Violations Found: No
Eval Type: Routine done by local agency
Eval Notes: PATRICIO ROMERO, SAFETY AND ENVIRONMENTAL SPECIALIST
Eval Division: Los Angeles County Fire Department
Eval Program: HMRRP
Eval Source: CERS,

Eval General Type: Compliance Evaluation Inspection
Eval Date: 12-14-2015
Violations Found: No
Eval Type: Routine done by local agency
Eval Notes: Mitchell Oda, Safety and Environmental Specialist
Eval Division: Los Angeles County Fire Department
Eval Program: HMRRP
Eval Source: CERS,

SCE WALNUT SUBSTATION (Continued) **S113010533**

Affiliation:

Affiliation Type Desc:	CUPA District
Entity Name:	Los Angeles County Fire
Affiliation Address:	5825 Rickenbacker Road
Affiliation City:	Commerce
Affiliation State:	CA
Affiliation Zip:	90040-3027
Affiliation Phone:	(323) 890-4000,
Affiliation Type Desc:	Document Preparer
Entity Name:	Jeremy Gates
Affiliation Phone:	,
Affiliation Type Desc:	Facility Mailing Address
Entity Name:	Mailing Address
Affiliation Address:	P.O. Box 5085 (Attn: ESD, Programs & Governance)
Affiliation City:	Rosemead
Affiliation State:	CA
Affiliation Zip:	91770
Affiliation Phone:	,
Affiliation Type Desc:	Parent Corporation
Entity Name:	Southern California Edison, Transmission and Distribution Organization (TD)
Affiliation Phone:	,
Affiliation Type Desc:	Legal Owner
Entity Name:	Southern California Edison
Affiliation Address:	P.O. Box 5085 (Attn: ESD, Programs & Governance)
Affiliation City:	Rosemead
Affiliation State:	CA
Affiliation Country:	United States
Affiliation Zip:	91770
Affiliation Phone:	(626) 302-1212,
Affiliation Type Desc:	Property Owner
Entity Name:	Southern California Edison
Affiliation Address:	P.O. Box 5085 (Attn: ESD, Programs & Governance)
Affiliation City:	Rosemead
Affiliation State:	CA
Affiliation Country:	United States
Affiliation Zip:	91770
Affiliation Phone:	(626) 302-1212,
Affiliation Type Desc:	Environmental Contact
Entity Name:	Environmental Notification Center
Affiliation Address:	P.O. Box 5085 (Attn: ESD, Programs & Governance)
Affiliation City:	Rosemead
Affiliation State:	CA
Affiliation Zip:	91770
Affiliation Phone:	,
Affiliation Type Desc:	Identification Signer
Entity Name:	Jeremy Gates
Entity Title:	Senior Advisor
Affiliation Phone:	,

SCE WALNUT SUBSTATION (Continued) **S113010533**

Affiliation Type Desc: Operator
Entity Name: Southern California Edison
Affiliation Phone: (626) 302-1212,

E23 **WALNUT SUBSTATION** **AST** **S118416855**
SSE **16333 E GALE AVE** **HIST UST** **N/A**
< 1/8 **CITY OF INDUSTRY, CA 91744**
0.081 mi.
429 ft. **Site 7 of 8 in cluster E**

Relative:
Higher

Actual:
360 ft.

AST:

Name:	SCE WALNUT SUBSTATION
Address:	16333 GALE AVE
City/Zip:	CITY OF INDUSTRY,91745
Owner:	Southern California Edison
CERSID:	10159863
Facility ID:	LACoFA0011844
Business Name:	Southern California Edison, Transmission and Distribution Organization (TD)
Phone:	(626) 302-1212
Mailing Address:	P.O. Box 800 (Attn: CES Compliance Gateway 6040)
Mailing Address City:	Rosemead
Mailing Address State:	CA
Mailing Address Zip Code:	91770
Operator Name:	Southern California Edison
Operator Phone:	(626) 302-1212
Owner Phone:	(626) 302-1212
Owner Mail Address:	P.O. Box 800 (Attn: CES Compliance Gateway 6040)
Owner State:	CA
Owner Zip Code:	91770
Owner Country:	United States
Property Owner Name:	Southern California Edison
Property Owner Phone:	(626) 302-1212
Property Owner Mailing Address:	P.O. Box 800 (Attn: CES Compliance Gateway 6040)
Property Owner City:	Rosemead
Property Owner Stat :	CA
Property Owner Zip Code:	91770
Property Owner Country:	United States
EPAID:	CAR000203133

HIST UST:

Name:	WALNUT SUBSTATION
Address:	16333 E GALE AVE
City,State,Zip:	CITY OF INDUSTRY, CA 91744
File Number:	00028734
URL:	https://documents.geotracker.waterboards.ca.gov/ustpdfs/pdf/00028734.pdf

Click here for Geo Tracker PDF:

E24 **SCE - WALNUT SUBSTATION** **UST** **U004049078**
SSE **16333 GALE AVE** **N/A**
< 1/8 **HACIENDA HTS, CA 91745**
0.081 mi.
429 ft. **Site 8 of 8 in cluster E**

Relative: Higher
Actual: 360 ft.

UST:

Name:	SCE - WALNUT SUBSTATION
Address:	16333 GALE AVE
City,State,Zip:	HACIENDA HTS, CA 91745
Facility ID:	12372
Permitting Agency:	LOS ANGELES COUNTY
Latitude:	34.00714
Longitude:	-117.95052

---

25 **SCE- WALNUT SUBSTATION** **UST FINDER RELEASE** **1029102733**
SE **16333 GALE AVE, E** **N/A**
1/8-1/4 **CITY OF INDUSTRY, CA 91746**
0.140 mi.
741 ft.

Relative: Higher
Actual: 363 ft.

UST FINDER RELEASE:

Object ID:	66666
Lust ID:	CAT0603708568
Name:	SCE- WALNUT SUBSTATION
Address:	16333 GALE AVE, E
City,State,Zip:	CITY OF INDUSTRY, CA 91746
Address Match Type:	StreetAddress
Status:	No Further Action
Population within 1500ft:	797
Domestic Wells within 1500ft:	0
Land Use:	Developed, Medium Intensity
Within SPA:	No
Within WHPA:	No
Within 100yr Floodplain:	No
EPA Region:	9
Coordinate Source:	Geocode
X Coord:	-117.94936
Y Coord:	34.00679
Latitude:	34.00679
Longitude:	-117.949359999999

F26 **PHILLIPS AEROSPACE** **RCRA NonGen / NLR** **1027072885**
West **16125 E GALE AVE** **E MANIFEST** **CAC003144487**
1/8-1/4 **CITY OF INDUSTRY, CA 91745**
0.141 mi.
747 ft. **Site 1 of 10 in cluster F**

Relative: Lower
Actual: 348 ft.

RCRA Listings:

Date Form Received by Agency:	20211020
Handler Name:	Phillips Aerospace
Handler Address:	16125 E Gale Ave
Handler City,State,Zip:	CITY OF INDUSTRY, CA 91745
EPA ID:	CAC003144487
Contact Name:	DON MCKENNA
Contact Address:	16125 E GALE AVE
Contact City,State,Zip:	CITY OF INDUSTRY, CA 91745
Contact Telephone:	626-855-4600

PHILLIPS AEROSPACE (Continued) **1027072885**

Contact Fax:	626-855-4612
Contact Email:	DAVID.DIAZ@ECCINC.US
EPA Region:	09
Federal Waste Generator Description:	Not a generator, verified
Mailing Address:	16125 E GALE AVE
Mailing City,State,Zip:	CITY OF INDUSTRY, CA 91745
Owner Name:	Phillips Aerospace
Owner Type:	Other
Operator Name:	Don Mckenna
Operator Type:	Other
Short-Term Generator Activity:	No
Importer Activity:	No
Mixed Waste Generator:	No
Transporter Activity:	No
Transfer Facility Activity:	No
Recycler Activity with Storage:	No
Small Quantity On-Site Burner Exemption:	No
Smelting Melting and Refining Furnace Exemption:	No
Underground Injection Control:	No
Off-Site Waste Receipt:	No
Universal Waste Indicator:	No
Universal Waste Destination Facility:	No
Federal Universal Waste:	No
Active Site State-Reg Handler:	---
Hazardous Secondary Material Indicator:	N
2018 GPRA Permit Baseline:	Not on the Baseline
2018 GPRA Renewals Baseline:	Not on the Baseline
202 GPRA Corrective Action Baseline:	No
Subject to Corrective Action Universe:	No
Non-TSDFs Where RCRA CA has Been Imposed Universe:	No
Corrective Action Priority Ranking:	No NCAPS ranking
Environmental Control Indicator:	No
Institutional Control Indicator:	No
Human Exposure Controls Indicator:	N/A
Groundwater Controls Indicator:	N/A
Significant Non-Complier Universe:	No
Unaddressed Significant Non-Complier Universe:	No
Addressed Significant Non-Complier Universe:	No
Significant Non-Complier With a Compliance Schedule Universe:	No
Handler Date of Last Change:	20211020
Recognized Trader-Importer:	No
Recognized Trader-Exporter:	No
Importer of Spent Lead Acid Batteries:	No
Exporter of Spent Lead Acid Batteries:	No
Recycler Activity Without Storage:	No
Manifest Broker:	No
Sub-Part P Indicator:	No

Handler - Owner Operator:

Owner/Operator Indicator:	Owner
Owner/Operator Name: PHILLIPS AEROSPACE	
Legal Status:	Other
Owner/Operator Address:	16125 E GALE AVE
Owner/Operator City,State,Zip:	CITY OF INDUSTRY, CA 91745
Owner/Operator Telephone:	626-855-4600

PHILLIPS AEROSPACE (Continued) **1027072885**

Owner/Operator Indicator: Operator
Owner/Operator Name: DON MCKENNA
Legal Status: Other
Owner/Operator Address: 16125 E GALE AVE
Owner/Operator City,State,Zip: CITY OF INDUSTRY, CA 91745
Owner/Operator Telephone: 626-855-4600

Historic Generators:
Receive Date: 20211020
Handler Name: PHILLIPS AEROSPACE
Federal Waste Generator Description: Not a generator, verified
Large Quantity Handler of Universal Waste: No
Recognized Trader Importer: No
Recognized Trader Exporter: No
Spent Lead Acid Battery Importer: No
Spent Lead Acid Battery Exporter: No
Current Record: Yes
Non Storage Recycler Activity: No
Electronic Manifest Broker: No

List of NAICS Codes and Descriptions:
NAICS Code: 333517
NAICS Description: MACHINE TOOL MANUFACTURING

Facility Has Received Notices of Violations:
Violations: No Violations Found

Evaluation Action Summary:
Evaluations: No Evaluations Found

E MANIFEST:
Manifest Tracking Number: 016617104FLE
Last Updated Date: 20220201
Shipped Date: 20211029
Received Date: 20211105
Manifest Status: Signed
Submission Type: DataImage5Copy
Origin Type: Web
Generator EPA ID: CAC003144487
Generator Name: Phillips Aerospace
Generator Mail Street 1: 16125 E GALE AVE
Generator Mail City: CITY OF INDUSTRY
Generator Mail State: CA
Generator Mail Zip: 91745
Generator Location Street 1: 16125 E GALE AVE
Generator Location City: CITY OF INDUSTRY
Generator Location Zip: 91745
Generator Location State: CA
Designated Facility EPA ID: AZR000520478
Designated Facility Name: Environmental Waste Solutions, Inc.
Designated Facility Mail Street 2: PO BOX 626
Designated Facility Mail City: LOMA LINDA
Designated Facility Mail Zip: 92354
Designated Facility Mail State: CA

PHILLIPS AEROSPACE (Continued) **1027072885**

Designated Facility Location Street 1: 31915 INDUSTRIAL LANE
Designated Facility Location City: PARKER
Designated Facility Location Zip: 85344
Designated Facility Location State: AZ
Manifest Residue Indicator: N
Rejection Indicator: N

State Waste:
Manifest Tracking Number: 016617104FLE
Waste Line Number: 1
State Waste Code Owner: CA
State Waste Code: 223
State Waste: Unspecified oil-containing waste

Transporter:
Manifest Tracking Number: 016617104FLE
Transporter Line Number: 1
Transporter EPA ID: CAR000241448
Transporter Name: Environmental & Chemical Consulting Inc

Waste Line:
Manifest Tracking Number: 016617104FLE
Waste Line Number: 1
U.S. DOT Hazardous Indicator: N
Non-Hazardous Waste Description: NON RCRA HAZARDOUS WASTE LIQUID
Number of Containers: 5
Container Type Code: DM
Container Type Description: Metal drums, barrels, kegs
Waste Quantity: 275
Quantity Unit of Measure Code: G
Quantity Unit of Measure Description: Gallons
Waste Quantity, in Tons: 1.146789
Acute Waste Quantity, in Tons: 0
Non-Acute Waste Quantity, in Tons: 1.146789
Waste Quantity, in Kilograms: 1040.172
Acute Waste Quantity, in Kilograms: 0
Non-Acute Waste Quantity, in Kilorgrams: 1040.172
Management Method Code: H141
Management Method Description: STORAGE, BULKING AND/OR TRANSFER OFF SITE
Waste Residue Indicator: N
Quantity Discrepancy Indicator: N
Waste Type Discrepancy Indicator: N
EPA Waste Indicator: N

F27 **PMW MANUFACTURING** **RCRA NonGen / NLR** **1028903192**
West **16119 E GALE AVE** **CAL000480873**
1/8-1/4 **INDUSTRY, CA 91745**
0.142 mi.
752 ft. **Site 2 of 10 in cluster F**

Relative: **Lower**
Actual: **347 ft.**

RCRA Listings:
Date Form Received by Agency: 20231004
Handler Name: Pmw Manufacturing
Handler Address: 16119 E Gale Ave
Handler City,State,Zip: INDUSTRY, CA 91745
EPA ID: CAL000480873

PMW MANUFACTURING (Continued) **1028903192**

Contact Name:	DONALD MCKENNA JR
Contact Address:	16125 E GALE AVE
Contact City,State,Zip:	INDUSTRY, CA 91745
Contact Telephone:	626-855-4600
Contact Email:	DMCKENNA@PMWCORP.COM
EPA Region:	09
Federal Waste Generator Description:	Not a generator, verified
Mailing Address:	16125 E GALE AVE
Mailing City,State,Zip:	INDUSTRY, CA 91745
Owner Name:	Pmw Manufacturing
Owner Type:	Other
Operator Name:	Donald Mckenna Jr
Operator Type:	Other
Short-Term Generator Activity:	No
Importer Activity:	No
Mixed Waste Generator:	No
Transporter Activity:	No
Transfer Facility Activity:	No
Recycler Activity with Storage:	No
Small Quantity On-Site Burner Exemption:	No
Smelting Melting and Refining Furnace Exemption:	No
Underground Injection Control:	No
Off-Site Waste Receipt:	No
Universal Waste Indicator:	No
Universal Waste Destination Facility:	No
Federal Universal Waste:	No
Active Site State-Reg Handler:	---
Hazardous Secondary Material Indicator:	N
2018 GPRA Permit Baseline:	Not on the Baseline
2018 GPRA Renewals Baseline:	Not on the Baseline
202 GPRA Corrective Action Baseline:	No
Subject to Corrective Action Universe:	No
Non-TSDFs Where RCRA CA has Been Imposed Universe:	No
Corrective Action Priority Ranking:	No NCAPS ranking
Environmental Control Indicator:	No
Institutional Control Indicator:	No
Human Exposure Controls Indicator:	N/A
Groundwater Controls Indicator:	N/A
Significant Non-Complier Universe:	No
Unaddressed Significant Non-Complier Universe:	No
Addressed Significant Non-Complier Universe:	No
Significant Non-Complier With a Compliance Schedule Universe:	No
Handler Date of Last Change:	20231006
Recognized Trader-Importer:	No
Recognized Trader-Exporter:	No
Importer of Spent Lead Acid Batteries:	No
Exporter of Spent Lead Acid Batteries:	No
Recycler Activity Without Storage:	No
Manifest Broker:	No
Sub-Part P Indicator:	No

Handler - Owner Operator:

Owner/Operator Indicator:	Operator
Owner/Operator Name: DONALD MCKENNA JR	
Legal Status:	Other
Owner/Operator Address:	16125 E GALE AVE

PMW MANUFACTURING (Continued) **1028903192**

Owner/Operator City,State,Zip: INDUSTRY, CA 91745
Owner/Operator Telephone: 626-855-4600

Owner/Operator Indicator: Owner
Owner/Operator Name: PMW MANUFACTURING
Legal Status: Other
Owner/Operator Address: 16125 E GALE AVE
Owner/Operator City,State,Zip: INDUSTRY, CA 91745
Owner/Operator Telephone: 626-855-4600

Historic Generators:
Receive Date: 20231004
Handler Name: PMW MANUFACTURING
Federal Waste Generator Description: Not a generator, verified
Large Quantity Handler of Universal Waste: No
Recognized Trader Importer: No
Recognized Trader Exporter: No
Spent Lead Acid Battery Importer: No
Spent Lead Acid Battery Exporter: No
Current Record: Yes
Non Storage Recycler Activity: No
Electronic Manifest Broker: No

List of NAICS Codes and Descriptions:
NAICS Code: 336390
NAICS Description: OTHER MOTOR VEHICLE PARTS MANUFACTURING

Facility Has Received Notices of Violations:
Violations: No Violations Found

Evaluation Action Summary:
Evaluations: No Evaluations Found

F28 **PMW MANUFACTURING** **HWTS** **S106764784**
West **16119 E GALE AVE** **WIP** **N/A**
1/8-1/4 **INDUSTRY, CA 91745**
0.142 mi.
752 ft. **Site 3 of 10 in cluster F**

Relative: HWTS:
Lower
Name: PMW MANUFACTURING
Actual: Address: 16119 E GALE AVE
347 ft. City,State,Zip: INDUSTRY, CA 91745
EPA ID: CAL000480873
Create Date: 10/04/2023
Last Act Date: 10/04/2023
Mailing Address: 16125 E GALE AVE
Mailing City,State,Zip: INDUSTRY, CA
Owner Name: PMW MANUFACTURING
Owner Address: 16125 E GALE AVE
Owner City,State,Zip: INDUSTRY, CA 91745
Owner Phone: 6268554600
Contact Name: DONALD MCKENNA JR
Contact Address: 16125 E GALE AVE
City,State,Zip: INDUSTRY, CA 91745

PMW MANUFACTURING (Continued) **S106764784**

Contact Phone: 6268554600

WIP:
Name: M. G. COMFORT APPAREL INC.
Address: 16119 E Gale Ave
City,State,Zip: CITY OF INDUSTRY (CORPORATE NAME INDUSTRY), CA 91745
Region: 4
File Number: 105.0006
File Status: Historical
Staff: SY
Facility Suite: Not reported

F29 **PHILLIPS MACHINE & WELDING** **RCRA NonGen / NLR** **1026485918**
West **16119 E. GALE AVE** **E MANIFEST** **CAC003197700**
1/8-1/4 **CITY OF INDUSTRY, CA 91745**
0.142 mi.
752 ft. **Site 4 of 10 in cluster F**

Relative: **Lower**
Actual: **347 ft.**

RCRA Listings:

Date Form Received by Agency:	20221003
Handler Name:	Phillips Machine & Welding
Handler Address:	16119 E. Gale Ave
Handler City,State,Zip:	CITY OF INDUSTRY, CA 91745
EPA ID:	CAC003197700
Contact Name:	DON MCKENNA
Contact Address:	16119 E. GALE AVE
Contact City,State,Zip:	CITY OF INDUSTRY, CA 91745
Contact Telephone:	626-855-4600
Contact Email:	VERONICA@ECCINC.US
EPA Region:	09
Federal Waste Generator Description:	Not a generator, verified
Mailing Address:	16119 E. GALE AVE
Mailing City,State,Zip:	CITY OF INDUSTRY, CA 91745
Owner Name:	Don Mckenna
Owner Type:	Other
Operator Name:	Don Mckenna
Operator Type:	Other
Short-Term Generator Activity:	No
Importer Activity:	No
Mixed Waste Generator:	No
Transporter Activity:	No
Transfer Facility Activity:	No
Recycler Activity with Storage:	No
Small Quantity On-Site Burner Exemption:	No
Smelting Melting and Refining Furnace Exemption:	No
Underground Injection Control:	No
Off-Site Waste Receipt:	No
Universal Waste Indicator:	No
Universal Waste Destination Facility:	No
Federal Universal Waste:	No
Active Site State-Reg Handler:	---
Hazardous Secondary Material Indicator:	N
2018 GPRA Permit Baseline:	Not on the Baseline
2018 GPRA Renewals Baseline:	Not on the Baseline
202 GPRA Corrective Action Baseline:	No
Subject to Corrective Action Universe:	No
Non-TSDFs Where RCRA CA has Been Imposed Universe:	No

PHILLIPS MACHINE & WELDING (Continued) **1026485918**

Corrective Action Priority Ranking:	No NCAPS ranking
Environmental Control Indicator:	No
Institutional Control Indicator:	No
Human Exposure Controls Indicator:	N/A
Groundwater Controls Indicator:	N/A
Significant Non-Complier Universe:	No
Unaddressed Significant Non-Complier Universe:	No
Addressed Significant Non-Complier Universe:	No
Significant Non-Complier With a Compliance Schedule Universe:	No
Handler Date of Last Change:	20221004
Recognized Trader-Importer:	No
Recognized Trader-Exporter:	No
Importer of Spent Lead Acid Batteries:	No
Exporter of Spent Lead Acid Batteries:	No
Recycler Activity Without Storage:	No
Manifest Broker:	No
Sub-Part P Indicator:	No

Handler - Owner Operator:

Owner/Operator Indicator:	Operator
Owner/Operator Name: DON MCKENNA	
Legal Status:	Other
Owner/Operator Address:	16119 E. GALE AVE
Owner/Operator City,State,Zip:	CITY OF INDUSTRY, CA 91745
Owner/Operator Telephone:	626-855-4600

Owner/Operator Indicator:	Owner
Owner/Operator Name: DON MCKENNA	
Legal Status:	Other
Owner/Operator Address:	16119 E. GALE AVE
Owner/Operator City,State,Zip:	CITY OF INDUSTRY, CA 91745
Owner/Operator Telephone:	626-855-4600

Historic Generators:

Receive Date:	20221003
Handler Name: PHILLIPS MACHINE & WELDING	
Federal Waste Generator Description:	Not a generator, verified
Large Quantity Handler of Universal Waste:	No
Recognized Trader Importer:	No
Recognized Trader Exporter:	No
Spent Lead Acid Battery Importer:	No
Spent Lead Acid Battery Exporter:	No
Current Record:	Yes
Non Storage Recycler Activity:	No
Electronic Manifest Broker:	No

List of NAICS Codes and Descriptions:

NAICS Code:	56299
NAICS Description:	ALL OTHER WASTE MANAGEMENT SERVICES

Facility Has Received Notices of Violations:

Violations:	No Violations Found

PHILLIPS MACHINE & WELDING (Continued) **1026485918**

Evaluation Action Summary:
Evaluations: No Evaluations Found

E MANIFEST:

Manifest Tracking Number:	014089492FLE
Last Updated Date:	20201215
Shipped Date:	20201111
Received Date:	20201116
Manifest Status:	Signed
Submission Type:	DataImage5Copy
Origin Type:	Web
Generator EPA ID:	CAC003092062
Generator Name:	Phillips Machine & Welding
Generator Mail Street 1:	16119 E. GALE AVE
Generator Mail City:	CITY OF INDUSTRY
Generator Mail State:	CA
Generator Mail Zip:	91745
Generator Location Street 1:	16119 E. GALE AVE
Generator Location City:	CITY OF INDUSTRY
Generator Location Zip:	91745
Generator Location State:	CA
Designated Facility EPA ID:	AZR000520478
Designated Facility Name:	Environmental Waste Solutions, Inc.
Designated Facility Mail Street 2:	PO BOX 626
Designated Facility Mail City:	LOMA LINDA
Designated Facility Mail Zip:	92354-0626
Designated Facility Mail State:	CA
Designated Facility Location Street 1:	31915 INDUSTRIAL LANE
Designated Facility Location City:	PAKER
Designated Facility Location Zip:	85344
Designated Facility Location State:	AZ
Manifest Residue Indicator:	N
Rejection Indicator:	N

Manifest Tracking Number:	014089492FLE
Last Updated Date:	20201215
Shipped Date:	20201111
Received Date:	20201116
Manifest Status:	Signed
Submission Type:	DataImage5Copy
Origin Type:	Web
Generator EPA ID:	CAC003092062
Generator Name:	Phillips Machine & Welding
Generator Mail Street 1:	16119 E. GALE AVE
Generator Mail City:	CITY OF INDUSTRY
Generator Mail State:	CA
Generator Mail Zip:	91745
Generator Location Street 1:	16119 E. GALE AVE
Generator Location City:	CITY OF INDUSTRY
Generator Location Zip:	91745
Generator Location State:	CA
Designated Facility EPA ID:	AZR000520478
Designated Facility Name:	Environmental Waste Solutions, Inc.
Designated Facility Mail Street 2:	PO BOX 626
Designated Facility Mail City:	LOMA LINDA

PHILLIPS MACHINE & WELDING (Continued) **1026485918**

Designated Facility Mail Zip:	92354-0626
Designated Facility Mail State:	CA
Designated Facility Location Street 1:	31915 INDUSTRIAL LANE
Designated Facility Location City:	PAKER
Designated Facility Location Zip:	85344
Designated Facility Location State:	AZ
Manifest Residue Indicator:	N
Rejection Indicator:	N
Manifest Tracking Number:	017500904FLE
Last Updated Date:	20221018
Shipped Date:	20221007
Received Date:	20221012
Manifest Status:	Signed
Submission Type:	DataImage5Copy
Origin Type:	Web
Generator EPA ID:	CAC003197700
Generator Name:	Phillips Machine & Welding
Generator Mail Street 1:	16119 E. GALE AVE
Generator Mail City:	CITY OF INDUSTRY
Generator Mail State:	CA
Generator Mail Zip:	91745
Generator Location Street 1:	16119 E. GALE AVE
Generator Location City:	CITY OF INDUSTRY
Generator Location Zip:	91745
Generator Location State:	CA
Designated Facility EPA ID:	AZR000520478
Designated Facility Name:	Environmental Waste Solutions, Inc.
Designated Facility Mail Street 2:	PO BOX 626
Designated Facility Mail City:	LOMA LINDA
Designated Facility Mail Zip:	92354
Designated Facility Mail State:	CA
Designated Facility Location Street 1:	31915 INDUSTRIAL LANE
Designated Facility Location City:	PARKER
Designated Facility Location Zip:	85344
Designated Facility Location State:	AZ
Manifest Residue Indicator:	N
Rejection Indicator:	N
Manifest Tracking Number:	017500904FLE
Last Updated Date:	20221018
Shipped Date:	20221007
Received Date:	20221012
Manifest Status:	Signed
Submission Type:	DataImage5Copy
Origin Type:	Web
Generator EPA ID:	CAC003197700
Generator Name:	Phillips Machine & Welding
Generator Mail Street 1:	16119 E. GALE AVE
Generator Mail City:	CITY OF INDUSTRY
Generator Mail State:	CA
Generator Mail Zip:	91745
Generator Location Street 1:	16119 E. GALE AVE
Generator Location City:	CITY OF INDUSTRY
Generator Location Zip:	91745
Generator Location State:	CA
Designated Facility EPA ID:	AZR000520478

PHILLIPS MACHINE & WELDING (Continued) **1026485918**

Designated Facility Name:	Environmental Waste Solutions, Inc.
Designated Facility Mail Street 2:	PO BOX 626
Designated Facility Mail City:	LOMA LINDA
Designated Facility Mail Zip:	92354
Designated Facility Mail State:	CA
Designated Facility Location Street 1:	31915 INDUSTRIAL LANE
Designated Facility Location City:	PARKER
Designated Facility Location Zip:	85344
Designated Facility Location State:	AZ
Manifest Residue Indicator:	N
Rejection Indicator:	N

State Waste:

Manifest Tracking Number:	017500904FLE
Waste Line Number:	1
State Waste Code Owner:	CA
State Waste Code:	134
State Waste:	Aqueous solution with <10% total organic residues

Transporter:

Manifest Tracking Number:	017500904FLE
Transporter Line Number:	1
Transporter EPA ID:	CAR000241448
Transporter Name:	Environmental & Chemical Consulting Inc

Waste Line:

Manifest Tracking Number:	017500904FLE
Waste Line Number:	1
U.S. DOT Hazardous Indicator:	N
Non-Hazardous Waste Description:	NON RCRA HAZARDOUS WASTE LIQUID
Number of Containers:	5
Container Type Code:	DF
Container Type Description:	Fiberboard or plastic drums, barrels, kegs
Waste Quantity:	275
Quantity Unit of Measure Code:	G
Quantity Unit of Measure Description:	Gallons
Waste Quantity, in Tons:	1.146789
Acute Waste Quantity, in Tons:	0
Non-Acute Waste Quantity, in Tons:	1.146789
Waste Quantity, in Kilograms:	1040.172
Acute Waste Quantity, in Kilograms:	0
Non-Acute Waste Quantity, in Kilorgrams:	1040.172
Management Method Code:	H141
Management Method Description:	STORAGE, BULKING AND/OR TRANSFER OFF SITE
Waste Residue Indicator:	N
Quantity Discrepancy Indicator:	N
Waste Type Discrepancy Indicator:	N
EPA Waste Indicator:	N

F30 **PHILLIPS MACHINE & WELDING CO INC** **CPS-SLIC** **S123626246**
West **16119 E GALE AVE** **DRYCLEANERS** **N/A**
1/8-1/4 **CITY OF INDUSTRY, CA 91745** **HWTS**
0.142 mi. **HAZNET**
752 ft. **Site 5 of 10 in cluster F**

Relative:
Lower

Actual:
347 ft.

CPS-SLIC:

Name:	M.G. COMFORT APPAREL INC.
Address:	16119 E. GALE AVE.
City,State,Zip:	CITY OF INDUSTRY, CA 91745
Region:	STATE
Facility Status:	**Completed - Case Closed**
Status Date:	04/29/1991
Global Id:	T10000015511
Lead Agency:	LOS ANGELES RWQCB (REGION 4)
Latitude:	34.00875
Longitude:	-117.95491
Case Type:	Cleanup Program Site
Case Worker:	WIP
RB Case Number:	105.0006
EPA Region:	9
Cuf Case:	NO
Begin Date:	01/01/1985
No Further Action Date:	04/29/1991
CA Water Watershed Name:	San Gabriel River - Upper San Gabriel (405.20)
Dwr Groundwater Subbasin Name:	San Gabriel Valley (4-013)
CA Enviroscreen 3 Score:	86-90%
CA Enviroscreen 4 Score:	90-95%
Military DOD Site:	No
RWQCB Region:	LOS ANGELES RWQCB (REGION 4)

Click here to access the California GeoTracker records for this facility:

DRYCLEANERS:

Name:	PHILLIPS MACHINE & WELDING
Address:	16119 E. GALE AVE
City,State,Zip:	CITY OF INDUSTRY, CA 91745
EPA Id:	CAC003092062
NAICS Code:	333318
NAICS Description:	Other Commercial and Service Industry Machinery Manufacturing
SIC Code:	3582
SIC Description:	Commercial Laundry Equipment
Create Date:	11/09/2020
Facility Active:	No
Inactive Date:	02/08/2021
Owner Name:	DON MCKENNA
Owner Address:	16119 E. GALE AVE
Owner Telephone:	6268554600
Contact Name:	PHILLIPS MACHINE & WELDING
Contact Address:	16125 E GALE AVE
Contact Telephone:	6268554600
Mailing Address 1:	16119 E. GALE AVE
Mailing City:	CITY OF INDUSTRY
Mailing State:	CA
Mailing Zip:	91745
Region Code:	3
Latitude:	0
Longitude:	0

PHILLIPS MACHINE & WELDING CO INC (Continued) **S123626246**

HWTS:

Name:	PHILLIPS MACHINE & WELDING CO INC
Address:	16119 E GALE AVE
City,State,Zip:	CITY OF INDUSTRY, CA 91745
EPA ID:	CAL000334621
Inactive Date:	06/30/2017
Create Date:	07/17/2008
Mailing Address:	16125 E GALE AVE
Mailing City,State,Zip:	CITY OF INDUSTRY, CA 917451709
Owner Name:	PHILLIPS MACHINE & WELDING CO INC
Owner Address:	16125 E GALE AVE
Owner City,State,Zip:	CITY OF INDUSTRY, CA 917451709
Contact Name:	KENNETH WILLIAMSON
Contact Address:	16119 E GALE AVE
City,State,Zip:	CITY OF INDUSTRY, CA 917451709
Facility Status:	Inactive
Facility Type:	PERMANENT
Category:	STATE
Latitude:	34.008584
Longitude:	-117.955458

NAICS:

EPA ID:	CAL000334621
Create Date:	2008-07-17 15:26:51.370
NAICS Code:	337215
NAICS Description:	Showcase, Partition, Shelving, and Locker Manufacturing
Issued EPA ID Date:	2008-07-17 15:26:51.34000
Inactive Date:	2017-06-30 00:00:00
Facility Name:	PHILLIPS MACHINE & WELDING CO INC
Facility Address:	16119 E GALE AVE
Facility City:	CITY OF INDUSTRY
Facility State:	CA
Facility Zip:	917451709

Name:	PHILLIPS MACHINE & WELDING
Address:	16119 E. GALE AVE
City,State,Zip:	CITY OF INDUSTRY, CA 91745
EPA ID:	CAC003197700
Inactive Date:	01/02/2023
Create Date:	10/03/2022
Last Act Date:	01/03/2023
Mailing Address:	16119 E. GALE AVE
Mailing City,State,Zip:	CITY OF INDUSTRY, CA
Owner Name:	DON MCKENNA
Owner Address:	16119 E. GALE AVE
Owner City,State,Zip:	CITY OF INDUSTRY, CA 91745
Owner Phone:	6268554600
Contact Name:	DON MCKENNA
Contact Address:	16119 E. GALE AVE
City,State,Zip:	CITY OF INDUSTRY, CA 91745
Contact Phone:	6268554600

HAZNET:

Name:	PHILLIPS MACHINE & WELDING
Address:	16119 E. GALE AVE
City,State,Zip:	CITY OF INDUSTRY, CA 91745

PHILLIPS MACHINE & WELDING CO INC (Continued) **S123626246**

Contact:	PHILLIPS MACHINE & WELDING
Telephone:	6268554600
Mailing Address:	16119 E. GALE AVE
Year:	2020
Gepaid:	CAC003092062
TSD EPA ID:	AZR000520478
CA Waste Code:	134 - Aqueous solution with total organic residues less than 10 percent
Disposal Method:	H141 - Storage, Bulking, And/Or Transfer Off Site--No Treatment/Reovery (H010-H129) Or (H131-H135)
Tons:	0.924
Year:	2016
Gepaid:	CAL000334621
TSD EPA ID:	CAT080013352
CA Waste Code:	221 - Waste oil and mixed oil
Disposal Method:	H039 - Other Recovery Of Reclamation For Reuse Including Acid Regeneration, Organics Recovery Ect
Tons:	0.38
Year:	2015
Gepaid:	CAL000334621
TSD EPA ID:	AZR000501510
CA Waste Code:	123 - Unspecified alkaline solution
Disposal Method:	H141 - Storage, Bulking, And/Or Transfer Off Site--No Treatment/Reovery (H010-H129) Or (H131-H135)
Tons:	0.4587
Year:	2013
Gepaid:	CAL000334621
TSD EPA ID:	CAD982444481
CA Waste Code:	223 - Unspecified oil-containing waste
Disposal Method:	H141 - Storage, Bulking, And/Or Transfer Off Site--No Treatment/Reovery (H010-H129) Or (H131-H135)
Tons:	0.4587
Year:	2012
Gepaid:	CAL000334621
TSD EPA ID:	CAD982444481
CA Waste Code:	135 - Unspecified aqueous solution
Disposal Method:	H141 - Storage, Bulking, And/Or Transfer Off Site--No Treatment/Reovery (H010-H129) Or (H131-H135)
Tons:	0.42
Year:	2010
Gepaid:	CAL000334621
TSD EPA ID:	CAD982444481
CA Waste Code:	223 - Unspecified oil-containing waste
Disposal Method:	H141 - Storage, Bulking, And/Or Transfer Off Site--No Treatment/Reovery (H010-H129) Or (H131-H135)
Tons:	0.4587
Year:	2009
Gepaid:	CAL000334621
TSD EPA ID:	CAD982444481
CA Waste Code:	223 - Unspecified oil-containing waste

PHILLIPS MACHINE & WELDING CO INC (Continued) **S123626246**

Disposal Method:	H141 - Storage, Bulking, And/Or Transfer Off Site--No Treatment/Reovery (H010-H129) Or (H131-H135)
Tons:	0.4587
Year:	2008
Gepaid:	CAL000334621
TSD EPA ID:	CAD982444481
CA Waste Code:	223 - Unspecified oil-containing waste
Disposal Method:	H141 - Storage, Bulking, And/Or Transfer Off Site--No Treatment/Reovery (H010-H129) Or (H131-H135)
Tons:	0.417

Additional Info:

Year:	2020
Gen EPA ID:	CAC003092062
Shipment Date:	11/11/2020
Creation Date:	12/15/2020
Receipt Date:	11/16/2020
Manifest ID:	014089492FLE
Trans EPA ID:	CAR000241448
Trans Name:	ENVIRONMENTAL & CHEMICAL CONSULTING INC
TSDF EPA ID:	AZR000520478
Trans Name:	ENVIRONMENTAL WASTE SOLUTIONS, INC.
Waste Code Description:	134 - Aqueous solution with <10% total organic residues
Meth Code:	H141 - Storage, Bulking, And/Or Transfer Off Site--No Treatment/Reovery (H010-H129) Or (H131-H135)
Quantity Tons:	0.924
Waste Quantity:	220
Quantity Unit:	G

Additional Info:

Year:	2016
Gen EPA ID:	CAL000334621
Shipment Date:	20150420
Creation Date:	9/10/2015 22:15:09
Receipt Date:	20150430
Manifest ID:	012544977JJK
Trans EPA ID:	CAR000203109
Trans Name:	J&R ENVIRONMENTAL INC
Trans 2 EPA ID:	CAD980585293
Trans 2 Name:	INDUSTRIAL WASTE UTILIZATION
TSDF EPA ID:	AZR000501510
Trans Name:	AA SYDCOL LLC
Waste Code Description:	123 - Unspecified alkaline solution
Meth Code:	H141 - Storage, Bulking, And/Or Transfer Off Site--No Treatment/Reovery (H010-H129) Or (H131-H135)
Quantity Tons:	0.4587
Waste Quantity:	110
Quantity Unit:	G

Additional Info:

Year:	2015
Gen EPA ID:	CAL000334621

PHILLIPS MACHINE & WELDING CO INC (Continued) **S123626246**

Shipment Date:	20150420
Creation Date:	9/10/2015 22:15:09
Receipt Date:	20150430
Manifest ID:	012544977JJK
Trans EPA ID:	CAR000203109
Trans Name:	J&R ENVIRONMENTAL INC
Trans 2 EPA ID:	CAD980585293
Trans 2 Name:	INDUSTRIAL WASTE UTILIZATION
TSDF EPA ID:	AZR000501510
Trans Name:	AA SYDCOL LLC
Waste Code Description:	123 - Unspecified alkaline solution
Meth Code:	H141 - Storage, Bulking, And/Or Transfer Off Site--No Treatment/Reovery (H010-H129) Or (H131-H135)
Quantity Tons:	0.4587
Waste Quantity:	110
Quantity Unit:	G

Additional Info:

Year:	2013
Gen EPA ID:	CAL000334621

Shipment Date:	20130417
Creation Date:	6/13/2013 22:15:07
Receipt Date:	20130424
Manifest ID:	011068365JJK
Trans EPA ID:	CAD982413262
Trans Name:	EVERGREEN ENVIRONMENTAL SERVICES
TSDF EPA ID:	CAD982444481
Trans Name:	FILTER RECYCLING SERVICE
Waste Code Description:	223 - Unspecified oil-containing waste
Meth Code:	H141 - Storage, Bulking, And/Or Transfer Off Site--No Treatment/Reovery (H010-H129) Or (H131-H135)
Quantity Tons:	0.4587
Waste Quantity:	110
Quantity Unit:	G

Additional Info:

Year:	2012
Gen EPA ID:	CAL000334621

Shipment Date:	20120703
Creation Date:	9/17/2012 22:15:26
Receipt Date:	20120706
Manifest ID:	009484460JJK
Trans EPA ID:	CAD982413262
Trans Name:	EVERGREEN ENVIRONMENTAL SERVICES
TSDF EPA ID:	CAD982444481
Trans Name:	FILTER RECYCLING SERVICE
Waste Code Description:	135 - Unspecified aqueous solution
Meth Code:	H141 - Storage, Bulking, And/Or Transfer Off Site--No Treatment/Reovery (H010-H129) Or (H131-H135)
Quantity Tons:	0.42
Waste Quantity:	100
Quantity Unit:	G

PHILLIPS MACHINE & WELDING CO INC (Continued) **S123626246**

Additional Info:

Year:	2010
Gen EPA ID:	CAL000334621
Shipment Date:	20100902
Creation Date:	11/3/2010 18:30:08
Receipt Date:	20100903
Manifest ID:	007628576JJK
Trans EPA ID:	CAR000172460
Trans Name:	ENVIRONMENTAL LOGISTICS INC
TSDF EPA ID:	CAD982444481
Trans Name:	FILTER RECYCLING SERVICES INC
Waste Code Description:	223 - Unspecified oil-containing waste
Meth Code:	H141 - Storage, Bulking, And/Or Transfer Off Site--No Treatment/Reovery (H010-H129) Or (H131-H135)
Quantity Tons:	0.4587
Waste Quantity:	110
Quantity Unit:	G

Additional Info:

Year:	2009
Gen EPA ID:	CAL000334621
Shipment Date:	20091204
Creation Date:	2/3/2010 18:31:10
Receipt Date:	20091207
Manifest ID:	006645241JJK
Trans EPA ID:	CAR000172460
Trans Name:	ENVIRONMENTAL LOGISTICS INC
TSDF EPA ID:	CAD982444481
Trans Name:	FILTER RECYCLING SERVICES INC
Waste Code Description:	223 - Unspecified oil-containing waste
Meth Code:	H141 - Storage, Bulking, And/Or Transfer Off Site--No Treatment/Reovery (H010-H129) Or (H131-H135)
Quantity Tons:	0.4587
Waste Quantity:	110
Quantity Unit:	G

Additional Info:

Year:	2008
Gen EPA ID:	CAL000334621
Shipment Date:	20080724
Creation Date:	9/25/2008 18:30:18
Receipt Date:	20080730
Manifest ID:	004852905JJK
Trans EPA ID:	CAR000172460
Trans Name:	ENVIRONMENTAL LOGISTICS INC
TSDF EPA ID:	CAD982444481
Trans Name:	FILTER RECYCLING SERVICES INC
Waste Code Description:	223 - Unspecified oil-containing waste
Meth Code:	H141 - Storage, Bulking, And/Or Transfer Off Site--No Treatment/Reovery (H010-H129) Or (H131-H135)
Quantity Tons:	0.417
Waste Quantity:	100
Quantity Unit:	G

PHILLIPS MACHINE & WELDING CO INC (Continued) **S123626246**

F31 **PHILLIPS MACHINE & WELDING** **RCRA NonGen / NLR** **1026041660**
West **E GALE AVE** **E MANIFEST** **CAC003047797**
1/8-1/4 **CITY OF INDUSTRY, CA 91745**
0.142 mi.
752 ft. **Site 6 of 10 in cluster F**

Relative: **Lower**
Actual: **347 ft.**

RCRA Listings:

Date Form Received by Agency:	20191218
Handler Name:	Phillips Machine & Welding Co. Inc.
Handler Address:	16119 E Gale Ave
Handler City,State,Zip:	CITY OF INDUSTRY, CA 91745
EPA ID:	CAC003047797
Contact Name:	KENNETH WILLIAMSON
Contact Address:	16125 E GALE AVE
Contact City,State,Zip:	CITY OF INDUSTRY, CA 91745
Contact Telephone:	626-855-4600
Contact Email:	DAVID.DIAZ@ECCINC.US
EPA Region:	09
Federal Waste Generator Description:	Not a generator, verified
Mailing Address:	16125 E GALE AVE
Mailing City,State,Zip:	CITY OF INDUSTRY, CA 91745
Owner Name:	Phillips Machine & Welding Co. Inc.
Owner Type:	Other
Operator Name:	Kenneth Williamson
Operator Type:	Other
Short-Term Generator Activity:	No
Importer Activity:	No
Mixed Waste Generator:	No
Transporter Activity:	No
Transfer Facility Activity:	No
Recycler Activity with Storage:	No
Small Quantity On-Site Burner Exemption:	No
Smelting Melting and Refining Furnace Exemption:	No
Underground Injection Control:	No
Off-Site Waste Receipt:	No
Universal Waste Indicator:	No
Universal Waste Destination Facility:	No
Federal Universal Waste:	No
Active Site State-Reg Handler:	---
Hazardous Secondary Material Indicator:	N
2018 GPRA Permit Baseline:	Not on the Baseline
2018 GPRA Renewals Baseline:	Not on the Baseline
202 GPRA Corrective Action Baseline:	No
Subject to Corrective Action Universe:	No
Non-TSDFs Where RCRA CA has Been Imposed Universe:	No
Corrective Action Priority Ranking:	No NCAPS ranking
Environmental Control Indicator:	No
Institutional Control Indicator:	No
Human Exposure Controls Indicator:	N/A
Groundwater Controls Indicator:	N/A
Significant Non-Complier Universe:	No
Unaddressed Significant Non-Complier Universe:	No
Addressed Significant Non-Complier Universe:	No
Significant Non-Complier With a Compliance Schedule Universe:	No
Handler Date of Last Change:	20200210
Recognized Trader-Importer:	No
Recognized Trader-Exporter:	No

PHILLIPS MACHINE & WELDING (Continued) **1026041660**

Importer of Spent Lead Acid Batteries: No
Exporter of Spent Lead Acid Batteries: No
Recycler Activity Without Storage: No
Manifest Broker: No
Sub-Part P Indicator: No

Handler - Owner Operator:
Owner/Operator Indicator: Operator
Owner/Operator Name: KENNETH WILLIAMSON
Legal Status: Other
Owner/Operator Address: 16125 E GALE AVE
Owner/Operator City,State,Zip: CITY OF INDUSTRY, CA 91745
Owner/Operator Telephone: 626-855-4600

Owner/Operator Indicator: Owner
Owner/Operator Name: PHILLIPS MACHINE & WELDING CO. INC.
Legal Status: Other
Owner/Operator Address: 16125 E GALE AVE
Owner/Operator City,State,Zip: CITY OF INDUSTRY, CA 91745
Owner/Operator Telephone: 626-855-4600

Historic Generators:
Receive Date: 20191218
Handler Name: PHILLIPS MACHINE & WELDING CO. INC.
Federal Waste Generator Description: Not a generator, verified
Large Quantity Handler of Universal Waste: No
Recognized Trader Importer: No
Recognized Trader Exporter: No
Spent Lead Acid Battery Importer: No
Spent Lead Acid Battery Exporter: No
Current Record: Yes

List of NAICS Codes and Descriptions:
NAICS Code: 332999
NAICS Description: ALL OTHER MISCELLANEOUS FABRICATED METAL PRODUCT MANUFACTURING

Facility Has Received Notices of Violations:
Violations: No Violations Found

Evaluation Action Summary:
Evaluations: No Evaluations Found

E MANIFEST:
Manifest Tracking Number: 014076337FLE
Last Updated Date: 20200131
Shipped Date: 20200115
Received Date: 20200120
Manifest Status: Signed
Submission Type: DataImage5Copy
Origin Type: Web
Generator EPA ID: CAC003047797
Generator Name: Phillips Machine & Welding

PHILLIPS MACHINE & WELDING (Continued) **1026041660**

Generator Mail Street Number:	16125
Generator Mail Street 1:	E GALE AVE
Generator Mail City:	CITY OF INDUSTRY
Generator Mail State:	CA
Generator Mail Zip:	91745
Generator Location Street Number:	16125
Generator Location Street 1:	E Gale Ave
Generator Location City:	City of Industry
Generator Location Zip:	91745
Generator Location State:	CA
Designated Facility EPA ID:	AZR000520478
Designated Facility Name:	Environmental Waste Solutions, Inc.
Designated Facility Mail Street 2:	PO BOX 626
Designated Facility Mail City:	LOMA LINDA
Designated Facility Mail Zip:	92354-0626
Designated Facility Mail State:	CA
Designated Facility Location Street 1:	31915 INDUSTRIAL LANE
Designated Facility Location City:	PAKER
Designated Facility Location Zip:	85344
Designated Facility Location State:	AZ
Manifest Residue Indicator:	N
Rejection Indicator:	N

State Waste:

Manifest Tracking Number:	014076337FLE
Waste Line Number:	1
State Waste Code Owner:	CA
State Waste Code:	331
State Waste:	Off-specification, aged, or surplus organics

Transporter:

Manifest Tracking Number:	014076337FLE
Transporter Line Number:	1
Transporter EPA ID:	CAR000241448
Transporter Name:	Environmental & Chemical Consulting Inc

Waste Line:

Manifest Tracking Number:	014076337FLE
Waste Line Number:	1
U.S. DOT Hazardous Indicator:	N
Non-Hazardous Waste Description:	NON-RCRA HAZARDOUS WASTE LIQUID, (COOLANT)
Number of Containers:	8
Container Type Code:	DM
Container Type Description:	Metal drums, barrels, kegs
Waste Quantity:	400
Quantity Unit of Measure Code:	G
Quantity Unit of Measure Description:	Gallons
Waste Quantity, in Tons:	1.6680567
Acute Waste Quantity, in Tons:	0
Non-Acute Waste Quantity, in Tons:	1.6680567
Waste Quantity, in Kilograms:	1512.9775
Acute Waste Quantity, in Kilograms:	0
Non-Acute Waste Quantity, in Kilorgrams:	1512.9775
Management Method Code:	H141
Management Method Description:	STORAGE, BULKING AND/OR TRANSFER OFF SITE
Waste Residue Indicator:	N

PHILLIPS MACHINE & WELDING (Continued) **1026041660**

Quantity Discrepancy Indicator: N
Waste Type Discrepancy Indicator: N
EPA Waste Indicator: N

G32 **SOUTHERN CALIFORNIA GAS CO** **SWEEPS UST** **S103489158**
West **920 S STIMSON AVE** **LOS ANGELES CO. HMS** **N/A**
1/8-1/4 **CITY OF INDUSTRY, CA 91745**
0.151 mi.
795 ft. **Site 1 of 8 in cluster G**

Relative: **Lower**
Actual: **344 ft.**

SWEEPS UST:
Name: SO CALIF GAS CO
Address: 920 S STIMSON AVE
City: INDUSTRY
Status: Active
Comp Number: 12692
Number: 9
Referral Date: 06-30-89
Created Date: 06-30-89

LOS ANGELES CO. HMS:
Name: SOUTHERN CALIFORNIA GAS CO
Address: 920 S STIMSON AVE
City,State,Zip: CITY OF INDUSTRY, CA 917451640
Region: LA
Permit Category: T
Facility Id: 012532-012692
Facility Type: 0
Facility Status: Permit
Area: 6H
Permit Number: 00004513T
Permit Status: Removed

Name: SOUTHERN CALIFORNIA GAS CO
Address: 920 S STIMSON AVE
City,State,Zip: CITY OF INDUSTRY, CA 917451640
Region: LA
Permit Category: T
Facility Id: 012532-012692
Facility Type: 0
Facility Status: Permit
Area: 6H
Permit Number: 0000T4513
Permit Status: Permit

G33 **SOUTHERN CALIFORNIA GAS CO** **RCRA-SQG** **1000167605**
West **920 STIMSON AVE** **FINDS** **CAD981423114**
1/8-1/4 **INDUSTRY, CA 91745** **E MANIFEST**
0.151 mi.
795 ft. **Site 2 of 8 in cluster G**

Relative: **Lower**
Actual: **344 ft.**

RCRA Listings:
Date Form Received by Agency: 19860623
Handler Name: So Calif Gas Co/Industry Base
Handler Address: 920 Stimson Ave
Handler City,State,Zip: INDUSTRY, CA 91745

SOUTHERN CALIFORNIA GAS CO (Continued) **1000167605**

EPA ID:	CAD981423114
Contact Name:	ENVIRONMENTAL MANAGER
Contact Address:	920 STIMSON AVE
Contact City,State,Zip:	INDUSTRY, CA 91745
Contact Telephone:	213-689-3075
EPA Region:	09
Land Type:	Other
Federal Waste Generator Description:	Small Quantity Generator
Active Site Indicator:	Handler Activities
State District Owner:	Ca
State District:	3
Mailing Address:	P O BOX 3249 TERMINAL ANNEX
Mailing City,State,Zip:	LOS ANGELES, CA 90051
Owner Name:	So California Gas Co
Owner Type:	Private
Operator Name:	Not Required
Operator Type:	Private
Short-Term Generator Activity:	No
Importer Activity:	No
Mixed Waste Generator:	No
Transporter Activity:	No
Transfer Facility Activity:	No
Recycler Activity with Storage:	No
Small Quantity On-Site Burner Exemption:	No
Smelting Melting and Refining Furnace Exemption:	No
Underground Injection Control:	No
Off-Site Waste Receipt:	No
Universal Waste Indicator:	No
Universal Waste Destination Facility:	No
Federal Universal Waste:	No
Active Site State-Reg Handler:	---
Hazardous Secondary Material Indicator:	N
2018 GPRA Permit Baseline:	Not on the Baseline
2018 GPRA Renewals Baseline:	Not on the Baseline
202 GPRA Corrective Action Baseline:	No
Subject to Corrective Action Universe:	No
Non-TSDFs Where RCRA CA has Been Imposed Universe:	No
Corrective Action Priority Ranking:	No NCAPS ranking
Environmental Control Indicator:	No
Institutional Control Indicator:	No
Human Exposure Controls Indicator:	N/A
Groundwater Controls Indicator:	N/A
Significant Non-Complier Universe:	No
Unaddressed Significant Non-Complier Universe:	No
Addressed Significant Non-Complier Universe:	No
Significant Non-Complier With a Compliance Schedule Universe:	No
Handler Date of Last Change:	20020627
Recognized Trader-Importer:	No
Recognized Trader-Exporter:	No
Importer of Spent Lead Acid Batteries:	No
Exporter of Spent Lead Acid Batteries:	No
Recycler Activity Without Storage:	No
Manifest Broker:	No
Sub-Part P Indicator:	No

SOUTHERN CALIFORNIA GAS CO (Continued) **1000167605**

Handler - Owner Operator:
Owner/Operator Indicator: Owner
Owner/Operator Name: SO CALIFORNIA GAS CO
Legal Status: Private
Owner/Operator Address: NOT REQUIRED
Owner/Operator City,State,Zip: NOT REQUIRED, ME 99999
Owner/Operator Telephone: 415-555-1212

Owner/Operator Indicator: Operator
Owner/Operator Name: NOT REQUIRED
Legal Status: Private
Owner/Operator Address: NOT REQUIRED
Owner/Operator City,State,Zip: NOT REQUIRED, ME 99999
Owner/Operator Telephone: 415-555-1212

Historic Generators:
Receive Date: 19860623
Handler Name: SO CALIF GAS CO/INDUSTRY BASE
Federal Waste Generator Description: Small Quantity Generator
State District Owner: Ca
Large Quantity Handler of Universal Waste: No
Recognized Trader Importer: No
Recognized Trader Exporter: No
Spent Lead Acid Battery Importer: No
Spent Lead Acid Battery Exporter: No
Current Record: Yes

Receive Date: 19900413
Handler Name: SOUTHERN CALIFORNIA GAS CO
Federal Waste Generator Description: Large Quantity Generator
Large Quantity Handler of Universal Waste: No
Recognized Trader Importer: No
Recognized Trader Exporter: No
Spent Lead Acid Battery Importer: No
Spent Lead Acid Battery Exporter: No
Current Record: No

List of NAICS Codes and Descriptions:
NAICS Code: 2212
NAICS Description: NATURAL GAS DISTRIBUTION

Facility Has Received Notices of Violations:
Violations: No Violations Found

Evaluation Action Summary:
Evaluations: No Evaluations Found

FINDS:
Registry ID: 110055678011

Click Here for FRS Facility Detail Report:

Environmental Interest/Information System:
The California Environmental Reporting System (CERS) is a statewide

SOUTHERN CALIFORNIA GAS CO (Continued) **1000167605**

web-based user and information exchange system to support over 140,000 regulated businesses and over 130 local agencies in electronically collecting and reporting significant hazardous materials, hazardous waste and compliance and enforcement data as mandated by California law. Under oversight by Cal/EPA, certified local governing agencies (Unified Program Agencies - UPAs) consolidate, coordinate and provide consistent regulatory activities for six state and federal environmental programs.
The California Environmental Protection Agency (CalEPA) has recently implemented a new data warehouse system (nSite). This data warehouse combines and merges facility and site information from five different systems managed within CalEPA. The five systems are: California Environmental Reporting System (CERS),EnviroStor, GeoTracker, California Integrated Water Quality System (CIWQS), andToxic Release Inventory (TRI).

Click this hyperlink while viewing on your computer to access additional FINDS: detail in the EDR Site Report.

E MANIFEST:

Manifest Tracking Number:	021125208JJK
Last Updated Date:	20200521
Shipped Date:	20200420
Received Date:	20200424
Manifest Status:	Signed
Submission Type:	DataImage5Copy
Origin Type:	Service
Generator EPA ID:	CAD981423114
Generator Name:	Southern California Gas Company
Generator Mail Street 1:	920 SOUTH STIMSON AVENUE
Generator Mail City:	CITY OF INDUSTRY
Generator Mail State:	CA
Generator Mail Zip:	91745
Generator Location Street 1:	8101 South Rosemead Boulevard
Generator Location Street 2:	SC723D
Generator Location City:	Pico Rivera
Generator Location Zip:	90660
Generator Location State:	CA
Generator Contact Company Name:	Southern California Gas Company
Designated Facility EPA ID:	CAD980675276
Designated Facility Name:	Clean Harbors Buttonwillow Llc
Designated Facility Mail Street 2:	PO Box 787
Designated Facility Mail City:	Buttonwillow
Designated Facility Mail Zip:	93206
Designated Facility Mail State:	CA
Designated Facility Location Street 1:	2500 West Lokern Road
Designated Facility Location City:	Buttonwillow
Designated Facility Location Zip:	93206
Designated Facility Location State:	CA
Manifest Residue Indicator:	N
Rejection Indicator:	N

Manifest Tracking Number:	021125209JJK
Last Updated Date:	20200827
Shipped Date:	20200420
Received Date:	20200421
Manifest Status:	Corrected
Submission Type:	DataImage5Copy

SOUTHERN CALIFORNIA GAS CO (Continued) **1000167605**

Origin Type:	Service
Generator EPA ID:	CAD981423114
Generator Name:	Southern California Gas Company
Generator Mail Street 1:	920 SOUTH STIMSON AVENUE
Generator Mail City:	CITY OF INDUSTRY
Generator Mail State:	CA
Generator Mail Zip:	91745
Generator Location Street 1:	8101 South Rosemead Boulevard
Generator Location Street 2:	SC723D
Generator Location City:	Pico Rivera
Generator Location Zip:	90660
Generator Location State:	CA
Generator Contact Company Name:	Southern California Gas Company
Designated Facility EPA ID:	CAD044429835
Designated Facility Name:	Clean Harbors Wilmington Llc
Designated Facility Mail Street 2:	1737 East Denni Street
Designated Facility Mail City:	Wilmington
Designated Facility Mail Zip:	90744
Designated Facility Mail State:	CA
Designated Facility Location Street 1:	1737 East Denni Street
Designated Facility Location City:	Wilmington
Designated Facility Location Zip:	90744
Designated Facility Location State:	CA
Manifest Residue Indicator:	N
Rejection Indicator:	N

Manifest Tracking Number:	021125296JJK
Last Updated Date:	20200106
Shipped Date:	20191203
Received Date:	20191203
Manifest Status:	Signed
Submission Type:	DataImage5Copy
Origin Type:	Web
Generator EPA ID:	CAD981423114
Generator Name:	Southern California Gas Co
Generator Mail Street 1:	920 STIMSON AVE
Generator Mail City:	INDUSTRY
Generator Mail State:	CA
Generator Mail Zip:	91745-0000
Generator Location Street 1:	8101 S. ROSEMEAD BLVD.
Generator Location Street 2:	ML: SC723D ATTN: MARTY CASTILLO
Generator Location City:	PICO RIVERA
Generator Location Zip:	90660
Generator Location State:	CA
Designated Facility EPA ID:	CAT000625137
Designated Facility Name:	Southern California Gas Co
Designated Facility Mail Street 1:	ATTN: NANCY LEE, SC721A
Designated Facility Mail Street 2:	8101 S. ROSEMEAD BOULEVARD
Designated Facility Mail City:	PICO RIVERA
Designated Facility Mail Zip:	90660
Designated Facility Mail State:	CA
Designated Facility Location Street 1:	8101 S. ROSEMEAD BLVD.
Designated Facility Location City:	PICO RIVERA
Designated Facility Location Zip:	90660
Designated Facility Location State:	CA
Manifest Residue Indicator:	N
Rejection Indicator:	N

SOUTHERN CALIFORNIA GAS CO (Continued) **1000167605**

Manifest Tracking Number:	021125372JJK
Last Updated Date:	20200129
Shipped Date:	20191231
Received Date:	20191231
Manifest Status:	Signed
Submission Type:	DataImage5Copy
Origin Type:	Web
Generator EPA ID:	CAD981423114
Generator Name:	Southern California Gas Co
Generator Mail Street 1:	920 STIMSON AVE
Generator Mail City:	INDUSTRY
Generator Mail State:	CA
Generator Mail Zip:	91745-0000
Generator Location Street 1:	8101 S. ROSEMEAD BLVD.
Generator Location Street 2:	ML: SC723D ATTN: MARTY CASTILLO
Generator Location City:	PICO RIVERA
Generator Location Zip:	90660
Generator Location State:	CA
Designated Facility EPA ID:	CAT000625137
Designated Facility Name:	Southern California Gas Co
Designated Facility Mail Street Number:	8101
Designated Facility Mail Street 1:	ATTN: NANCY LEE, SC721A
Designated Facility Mail Street 2:	S. ROSEMEAD BOULEVARD
Designated Facility Mail City:	PICO RIVERA
Designated Facility Mail Zip:	90660
Designated Facility Mail State:	CA
Designated Facility Location Street Number:	8101
Designated Facility Location Street 1:	S. ROSEMEAD BLVD.
Designated Facility Location City:	PICO RIVERA
Designated Facility Location Zip:	90660
Designated Facility Location State:	CA
Manifest Residue Indicator:	N
Rejection Indicator:	N

Manifest Tracking Number:	021125404JJK
Last Updated Date:	20200129
Shipped Date:	20191231
Received Date:	20191231
Manifest Status:	Signed
Submission Type:	DataImage5Copy
Origin Type:	Web
Generator EPA ID:	CAD981423114
Generator Name:	Southern California Gas Co
Generator Mail Street 1:	920 STIMSON AVE
Generator Mail City:	INDUSTRY
Generator Mail State:	CA
Generator Mail Zip:	91745-0000
Generator Location Street 1:	8101 S. ROSEMEAD BLVD.
Generator Location Street 2:	ML: SC723D ATTN: MARTY CASTILLO
Generator Location City:	PICO RIVERA
Generator Location Zip:	90660
Generator Location State:	CA
Designated Facility EPA ID:	CAT000625137
Designated Facility Name:	Southern California Gas Co
Designated Facility Mail Street Number:	8101
Designated Facility Mail Street 1:	ATTN: NANCY LEE, SC721A
Designated Facility Mail Street 2:	S. ROSEMEAD BOULEVARD

SOUTHERN CALIFORNIA GAS CO (Continued) **1000167605**

Designated Facility Mail City:	PICO RIVERA
Designated Facility Mail Zip:	90660
Designated Facility Mail State:	CA
Designated Facility Location Street Number:	8101
Designated Facility Location Street 1:	S. ROSEMEAD BLVD.
Designated Facility Location City:	PICO RIVERA
Designated Facility Location Zip:	90660
Designated Facility Location State:	CA
Manifest Residue Indicator:	N
Rejection Indicator:	N

Manifest Tracking Number:	021125463JJK
Last Updated Date:	20200302
Shipped Date:	20200211
Received Date:	20200211
Manifest Status:	Signed
Submission Type:	DataImage5Copy
Origin Type:	Web
Generator EPA ID:	CAD981423114
Generator Name:	So Calif Gas Co/Industry Base
Generator Mail Street 1:	920 STIMSON AVE
Generator Mail City:	INDUSTRY
Generator Mail State:	CA
Generator Mail Zip:	91745
Generator Location Street 1:	P O BOX 3249 TERMINAL ANNEX
Generator Location City:	LOS ANGELES
Generator Location Zip:	90051
Generator Location State:	CA
Designated Facility EPA ID:	CAT000625137
Designated Facility Name:	Southern California Gas Co
Designated Facility Mail Street Number:	8101
Designated Facility Mail Street 1:	ATTN: NANCY LEE, SC721A
Designated Facility Mail Street 2:	S. ROSEMEAD BOULEVARD
Designated Facility Mail City:	PICO RIVERA
Designated Facility Mail Zip:	90660
Designated Facility Mail State:	CA
Designated Facility Location Street Number:	8101
Designated Facility Location Street 1:	S. ROSEMEAD BLVD.
Designated Facility Location City:	PICO RIVERA
Designated Facility Location Zip:	90660
Designated Facility Location State:	CA
Manifest Residue Indicator:	N
Rejection Indicator:	N

Manifest Tracking Number:	021124885JJK
Last Updated Date:	20200706
Shipped Date:	20200623
Received Date:	20200623
Manifest Status:	Signed
Submission Type:	DataImage5Copy
Origin Type:	Web
Generator EPA ID:	CAD981423114
Generator Name:	So Calif Gas Co/Industry Base
Generator Mail Street 1:	920 STIMSON AVE
Generator Mail City:	INDUSTRY
Generator Mail State:	CA
Generator Mail Zip:	91745

SOUTHERN CALIFORNIA GAS CO (Continued) **1000167605**

Generator Location Street 1:	P O BOX 3249 TERMINAL ANNEX
Generator Location City:	LOS ANGELES
Generator Location Zip:	90051
Generator Location State:	CA
Designated Facility EPA ID:	CAT000625137
Designated Facility Name:	Southern California Gas Co
Designated Facility Mail Street Number:	8101
Designated Facility Mail Street 1:	ATTN: NANCY LEE, SC721A
Designated Facility Mail Street 2:	S. ROSEMEAD BOULEVARD
Designated Facility Mail City:	PICO RIVERA
Designated Facility Mail Zip:	90660
Designated Facility Mail State:	CA
Designated Facility Location Street Number:	8101
Designated Facility Location Street 1:	S. ROSEMEAD BLVD.
Designated Facility Location City:	PICO RIVERA
Designated Facility Location Zip:	90660
Designated Facility Location State:	CA
Manifest Residue Indicator:	N
Rejection Indicator:	N

Manifest Tracking Number:	021124913JJK
Last Updated Date:	20200819
Shipped Date:	20200807
Received Date:	20200807
Manifest Status:	Signed
Submission Type:	DataImage5Copy
Origin Type:	Web
Generator EPA ID:	CAD981423114
Generator Name:	So Calif Gas Co/Industry Base
Generator Mail Street 1:	920 STIMSON AVE
Generator Mail City:	INDUSTRY
Generator Mail State:	CA
Generator Mail Zip:	91745
Generator Location Street 1:	P O BOX 3249 TERMINAL ANNEX
Generator Location City:	LOS ANGELES
Generator Location Zip:	90051
Generator Location State:	CA
Designated Facility EPA ID:	CAT000625137
Designated Facility Name:	Southern California Gas Co
Designated Facility Mail Street Number:	8101
Designated Facility Mail Street 1:	ATTN: NANCY LEE, SC721A
Designated Facility Mail Street 2:	S. ROSEMEAD BOULEVARD
Designated Facility Mail City:	PICO RIVERA
Designated Facility Mail Zip:	90660
Designated Facility Mail State:	CA
Designated Facility Location Street Number:	8101
Designated Facility Location Street 1:	S. ROSEMEAD BLVD.
Designated Facility Location City:	PICO RIVERA
Designated Facility Location Zip:	90660
Designated Facility Location State:	CA
Manifest Residue Indicator:	N
Rejection Indicator:	N

Manifest Tracking Number:	021125134JJK
Last Updated Date:	20200207
Shipped Date:	20200128
Received Date:	20200128

SOUTHERN CALIFORNIA GAS CO (Continued) **1000167605**

Manifest Status:	Signed
Submission Type:	DataImage5Copy
Origin Type:	Web
Generator EPA ID:	CAD981423114
Generator Name:	So Calif Gas Co/Industry Base
Generator Mail Street 1:	920 STIMSON AVE
Generator Mail City:	INDUSTRY
Generator Mail State:	CA
Generator Mail Zip:	91745
Generator Location Street 1:	P O BOX 3249 TERMINAL ANNEX
Generator Location City:	LOS ANGELES
Generator Location Zip:	90051
Generator Location State:	CA
Designated Facility EPA ID:	CAT000625137
Designated Facility Name:	Southern California Gas Co
Designated Facility Mail Street Number:	8101
Designated Facility Mail Street 1:	ATTN: NANCY LEE, SC721A
Designated Facility Mail Street 2:	S. ROSEMEAD BOULEVARD
Designated Facility Mail City:	PICO RIVERA
Designated Facility Mail Zip:	90660
Designated Facility Mail State:	CA
Designated Facility Location Street Number:	8101
Designated Facility Location Street 1:	S. ROSEMEAD BLVD.
Designated Facility Location City:	PICO RIVERA
Designated Facility Location Zip:	90660
Designated Facility Location State:	CA
Manifest Residue Indicator:	N
Rejection Indicator:	N

Manifest Tracking Number:	021786759JJK
Last Updated Date:	20201015
Shipped Date:	20201013
Received Date:	20201013
Manifest Status:	Signed
Submission Type:	DataImage5Copy
Origin Type:	Web
Generator EPA ID:	CAD981423114
Generator Name:	So Calif Gas Co/Industry Base
Generator Mail Street 1:	920 STIMSON AVE
Generator Mail City:	INDUSTRY
Generator Mail State:	CA
Generator Mail Zip:	91745
Generator Location Street 1:	P O BOX 3249 TERMINAL ANNEX
Generator Location City:	LOS ANGELES
Generator Location Zip:	90051
Generator Location State:	CA
Designated Facility EPA ID:	CAT000625137
Designated Facility Name:	Southern California Gas Co
Designated Facility Mail Street Number:	8101
Designated Facility Mail Street 1:	ATTN: NANCY LEE, SC721A
Designated Facility Mail Street 2:	S. ROSEMEAD BOULEVARD
Designated Facility Mail City:	PICO RIVERA
Designated Facility Mail Zip:	90660
Designated Facility Mail State:	CA
Designated Facility Location Street Number:	8101
Designated Facility Location Street 1:	S. ROSEMEAD BLVD.
Designated Facility Location City:	PICO RIVERA

SOUTHERN CALIFORNIA GAS CO (Continued) **1000167605**

Designated Facility Location Zip:	90660
Designated Facility Location State:	CA
Manifest Residue Indicator:	N
Rejection Indicator:	N
Manifest Tracking Number:	021786832JJK
Last Updated Date:	20211101
Shipped Date:	20211022
Received Date:	20211022
Manifest Status:	Signed
Submission Type:	DataImage5Copy
Origin Type:	Web
Generator EPA ID:	CAD981423114
Generator Name:	So Calif Gas Co/Industry Base
Generator Mail Street 1:	920 STIMSON AVE
Generator Mail City:	INDUSTRY
Generator Mail State:	CA
Generator Mail Zip:	91745
Generator Location Street 1:	P O BOX 3249 TERMINAL ANNEX
Generator Location City:	LOS ANGELES
Generator Location Zip:	90051
Generator Location State:	CA
Designated Facility EPA ID:	CAT000625137
Designated Facility Name:	Southern California Gas Co
Designated Facility Mail Street Number:	8101
Designated Facility Mail Street 1:	ATTN: NANCY LEE, SC721A
Designated Facility Mail Street 2:	S. ROSEMEAD BOULEVARD
Designated Facility Mail City:	PICO RIVERA
Designated Facility Mail Zip:	90660
Designated Facility Mail State:	CA
Designated Facility Location Street Number:	8101
Designated Facility Location Street 1:	S. ROSEMEAD BLVD.
Designated Facility Location City:	PICO RIVERA
Designated Facility Location Zip:	90660
Designated Facility Location State:	CA
Manifest Residue Indicator:	N
Rejection Indicator:	N

State Waste:

Manifest Tracking Number:	022606271JJK
Waste Line Number:	1
State Waste Code Owner:	CA
State Waste Code:	331
State Waste:	Off-specification, aged, or surplus organics

Transporter:

Manifest Tracking Number:	022606271JJK
Transporter Line Number:	1
Transporter EPA ID:	MAD039322250
Transporter Name:	Clean Harbors Environmental Services, Inc.

Waste Line:

Manifest Tracking Number:	022606271JJK
Waste Line Number:	1
U.S. DOT Hazardous Indicator:	N
Non-Hazardous Waste Description:	NONE, NON-RCRA HAZARDOUS WASTE, LIQUIDS, N/A, NONE

SOUTHERN CALIFORNIA GAS CO (Continued) **1000167605**

Number of Containers:	1
Container Type Code:	DM
Container Type Description:	Metal drums, barrels, kegs
Waste Quantity:	30
Quantity Unit of Measure Code:	G
Quantity Unit of Measure Description:	Gallons
Waste Quantity, in Tons:	0.12510425
Acute Waste Quantity, in Tons:	0
Non-Acute Waste Quantity, in Tons:	0.12510425
Waste Quantity, in Kilograms:	113.47331
Acute Waste Quantity, in Kilograms:	0
Non-Acute Waste Quantity, in Kilorgrams:	113.47331
Management Method Code:	H141
Management Method Description:	STORAGE, BULKING AND/OR TRANSFER OFF SITE
Waste Residue Indicator:	N
Quantity Discrepancy Indicator:	N
Waste Type Discrepancy Indicator:	N
EPA Waste Indicator:	N

Click this hyperlink while viewing on your computer to access
38 additional US EManifest: record(s) in the EDR Site Report.

G34 **SOUTHERN CALIFORNIA GAS COMPANY: INDUSTRY BASE** **UST FINDER** **1028182849**
West **920 S STIMSON AVE** **N/A**
1/8-1/4 **INDUSTRY, CA 91745**
0.151 mi.
795 ft. **Site 3 of 8 in cluster G**

Relative: **Lower**
Actual: **344 ft.**

UST FINDER:

Object ID:	727080
Facility ID:	CA10151469
Name:	SOUTHERN CALIFORNIA GAS COMPANY: INDUSTRY BASE
Address:	920 S STIMSON AVE
City,State,Zip:	INDUSTRY, CA 91745
Address Match Type:	PointAddress
Open USTs:	1
Population 1500ft:	902
Private Wells 1500ft:	0
Within 100yr Floodplain:	No
Land Use:	Developed, Medium Intensity
Facility Status:	Open UST(s)
EPA Region:	9
Coordinate Source:	Geocode
X Coord:	-117.95474097
Y Coord:	34.0093169890001
Latitude:	34.009316989225
Longitude:	-117.954740970374

UST FINDER:

Object ID:	2246919
Facility ID:	CA10151469
Tank ID:	CA10151469-001_A Stand-alone Tank_1
Tank Status:	Open
Installation Date:	1988/06/01 16:00:00+00
Tank Capacity:	12000
Substances:	Regular Unleaded
Tank Wall Type:	Double Wall

G35 **SOUTHERN CALIFORNIA GAS COMAPNY** **UST FINDER RELEASE** **1029109394**
West **920 STIMSON AVE, S** **N/A**
1/8-1/4 **HACIENDA HEIGHTS, CA 91745**
0.151 mi.
795 ft. **Site 4 of 8 in cluster G**

Relative: UST FINDER RELEASE:
Lower

Object ID:	66567
Lust ID:	CAT0603716061
Name:	SOUTHERN CALIFORNIA GAS COMAPNY
Address:	920 STIMSON AVE, S
City,State,Zip:	HACIENDA HEIGHTS, CA 91745
Address Match Type:	PointAddress
Status:	No Further Action
Population within 1500ft:	1020
Domestic Wells within 1500ft:	0
Land Use:	Developed, Medium Intensity
Within SPA:	No
Within WHPA:	No
Within 100yr Floodplain:	No
EPA Region:	9
Coordinate Source:	Geocode
X Coord:	-117.95557
Y Coord:	34.0096800000001
Latitude:	34.00968
Longitude:	-117.955569999999

Actual:
344 ft.

G36 **SOUTHERN CALIFORNIA GAS COMPANY: INDUSTRY BASE** **UST** **U004357543**
West **920 S STIMSON AVE** **N/A**
1/8-1/4 **INDUSTRY, CA 91745**
0.151 mi.
795 ft. **Site 5 of 8 in cluster G**

Relative: UST:
Lower

Name:	SOUTHERN CALIFORNIA GAS COMPANY: INDUSTRY BASE
Address:	920 S STIMSON AVE
City,State,Zip:	INDUSTRY, CA 91745
Facility ID:	LACoFA0025696
Permitting Agency:	Los Angeles County Fire Department
CERSID:	10151469
Latitude:	34.0094100
Longitude:	-117.954710
Owner type:	Non-Government
Facility type:	Fuel Distribution
Num of closed ust:	0
Num of oos ust:	0
Epa region:	9
Tribal lands:	No
Tank owner name:	SOUTHERN CALIFORNIA GAS CO
Tank owner mailing address:	555 W. 5th Street #GT02A
Tank owner mailing city:	Los Angeles
Tank owner mailing zip:	90013-1010
Tank owner mailing state:	CA
Tank operator name:	SOUTHERN CALIFORNIA GAS CO
Tank operator mailing address:	920 S. Stimson Ave.
Tank operator mailing city:	Industry
Tank operator mailing zip:	91745
Tank operator mailing state:	CA
Tankidnumber:	1
Tank status:	Confirmed/Updated Information

Actual:
344 ft.

SOUTHERN CALIFORNIA GAS COMPANY: INDUSTRY BASE (Continued) **U004357543**

Tank configuration:	Stand Alone Tank
Tank installation date:	6/1/1988 12:00:00 AM
Tank num of compartments:	1
Tank contents:	Regular Unleaded
Tank capacity gallons:	12000
Tank type:	Double Wall
Tank pc construction:	Steel
Tank pwpiping construction:	Fiberglass
Tank piping type:	23 CCR S2636(a)(3) Suction
Tank piping construction:	Double Walled
Tank sacrificial anode:	No
Tank cp impressed current:	No
Tank cp shutoff:	Yes
Tank alarms:	No
Tank ball float:	No
Tank spill bucket:	Yes

G37 **SOUTHERN CALIFORNIA GAS COMAPNY** **LUST** **S108245158**
West **920 STIMSON AVE, S** **Cortese** **N/A**
1/8-1/4 **HACIENDA HEIGHTS, CA 91745** **CERS**
0.151 mi.
795 ft. **Site 6 of 8 in cluster G**

Relative: **Lower**
Actual: **344 ft.**

LUST:

Name:	SOUTHERN CALIFORNIA GAS COMAPNY
Address:	920 STIMSON AVE, S
City,State,Zip:	HACIENDA HEIGHTS, CA 91745
Lead Agency:	LOS ANGELES RWQCB (REGION 4)
Case Type:	LUST Cleanup Site
Geo Track:	http://geotracker.waterboards.ca.gov/profile_report.asp?global_id=T0603716061
Global Id:	T0603716061
Latitude:	34.009409
Longitude:	-117.95471
Status:	Completed - Case Closed
Status Date:	01/25/2010
Case Worker:	GK
RB Case Number:	R-12692
Local Agency:	LOS ANGELES COUNTY
File Location:	Regional Board
Local Case Number:	C588683
Potential Media Affect:	Aquifer used for drinking water supply
Potential Contaminants of Concern:	Gasoline
EPA Region:	9
Coordinate Source:	Manual Entry on Screens
Cuf Case:	NO
Begin Date:	11/08/2001
Leak Reported Date:	11/15/2001
How Discovered:	UST System Modification
Discharge Source:	Dispenser
Stop Method:	Replace product piping
No Further Action Date:	01/25/2010
CA Water Watershed Name:	San Gabriel River - Upper San Gabriel (405.20)
Dwr Groundwater Subbasin Name:	San Gabriel Valley (4-013)
CA Enviroscreen 3 Score:	96-100% (highest scores)
CA Enviroscreen 4 Score:	90-95%
Military DOD Site:	No
RWQCB Region:	LOS ANGELES RWQCB (REGION 4)

SOUTHERN CALIFORNIA GAS COMAPNY (Continued) **S108245158**

LUST:
Global Id: T0603716061
Contact Type: Regional Board Caseworker
Contact Name: AHMAD J. LAMAA
Organization Name: LOS ANGELES RWQCB (REGION 4)
Address: 320 West 4th Street Suite 200
City: Los Angeles
Email: alamaa@waterboards.ca.gov

Global Id: T0603716061
Contact Type: Regional Board Caseworker - Primary Caseworker
Contact Name: GREGG KWEY
Organization Name: LOS ANGELES RWQCB (REGION 4)
Address: 320 WEST 4TH ST. SUITE 200- 1ST FLOOR
City: R4 UNKNOWN, LOS ANGELES
Email: gkwey@waterboards.ca.gov
Phone Number: 2135766702

Global Id: T0603716061
Contact Type: Local Agency Caseworker
Contact Name: MANUEL R REGALADO
Organization Name: LOS ANGELES COUNTY
Address: 900 S. FREMONT AVE.
City: ALHAMBRA
Email: mregalad@dpw.lacounty.gov

Global Id: T0603716061
Contact Type: Local Agency Caseworker
Contact Name: RANI IYER
Organization Name: LOS ANGELES COUNTY
Address: 900 S. FREMONT AVE.
City: ALHAMBRA
Email: riyer@dpw.lacounty.gov

LUST:
Global Id: T0603716061
Action Type: ENFORCEMENT
Date: 01/25/2010
Action: Closure/No Further Action Letter

Global Id: T0603716061
Action Type: Other
Date: 11/15/2001
Action: Leak Reported

Global Id: T0603716061
Action Type: RESPONSE
Date: 03/15/2009
Action: Other Report / Document

Global Id: T0603716061
Action Type: ENFORCEMENT
Date: 02/03/2009
Action: Staff Letter

Global Id: T0603716061

SOUTHERN CALIFORNIA GAS COMAPNY (Continued) **S108245158**

Action Type: Other
Date: 11/08/2001
Action: Leak Discovery

Global Id: T0603716061
Action Type: REMEDIATION
Date: 11/15/2001

LUST:
Global Id: T0603716061
Status: Open - Case Begin Date
Status Date: 11/08/2001

Global Id: T0603716061
Status: Open - Site Assessment
Status Date: 11/15/2001

Global Id: T0603716061
Status: Open - Referred
Status Date: 10/23/2008

Global Id: T0603716061
Status: Completed - Case Closed
Status Date: 01/25/2010

CORTESE:
Name: SOUTHERN CALIFORNIA GAS COMAPNY
Address: 920 STIMSON AVE, S
City,State,Zip: HACIENDA HEIGHTS, CA 91745
Region: CORTESE
Global ID: T0603716061
Site/Facility Type: LUST CLEANUP SITE
Cleanup Status: COMPLETED - CASE CLOSED
Flag: active
File Name: Active Open

CERS:
Name: SOUTHERN CALIFORNIA GAS COMAPNY
Address: 920 STIMSON AVE, S
City,State,Zip: HACIENDA HEIGHTS, CA 91745
Site ID: 899473
CERS ID: T0603716061
CERS Description: Leaking Underground Storage Tank Cleanup Site

Affiliation:
Affiliation Type Desc: Local Agency Caseworker
Entity Name: RANI IYER - LOS ANGELES COUNTY
Affiliation Address: 900 S. FREMONT AVE.
Affiliation City: ALHAMBRA
Affiliation State: CA
Affiliation Phone: ,

Affiliation Type Desc: Regional Board Caseworker
Entity Name: GREGG KWEY - LOS ANGELES RWQCB (REGION 4)
Affiliation Address: 320 WEST 4TH ST. SUITE 200- 1ST FLOOR

SOUTHERN CALIFORNIA GAS COMAPNY (Continued) **S108245158**

Affiliation City: R4 UNKNOWN, LOS ANGELES
Affiliation State: CA
Affiliation Phone: 2135766702,

Affiliation Type Desc: Regional Board Caseworker
Entity Name: AHMAD J. LAMAA - LOS ANGELES RWQCB (REGION 4)
Affiliation Address: 320 West 4th Street Suite 200
Affiliation City: Los Angeles
Affiliation State: CA
Affiliation Phone: ,

Affiliation Type Desc: Local Agency Caseworker
Entity Name: MANUEL R REGALADO - LOS ANGELES COUNTY
Affiliation Address: 900 S. FREMONT AVE.
Affiliation City: ALHAMBRA
Affiliation State: CA
Affiliation Phone: ,

G38 **INDUSTRY** **CERS HAZ WASTE** **U001569694**
West **920 S STIMSON AVE** **HIST UST** **N/A**
1/8-1/4 **CITY OF INDUSTRY, CA 91745** **CERS TANKS**
0.151 mi. **CERS**
795 ft. **Site 7 of 8 in cluster G**

Relative: **Lower**
Actual: **344 ft.**

CERS HAZ WASTE:
Name: SOUTHERN CALIFORNIA GAS COMPANY: INDUSTRY BASE
Address: 920 S STIMSON AVE
City,State,Zip: INDUSTRY, CA 91745
Site ID: 155478
CERS ID: 10151469
CERS Description: Hazardous Waste Generator

HIST UST:
Name: INDUSTRY
Address: 920 S STIMSON AVE
City,State,Zip: CITY OF INDUSTRY, CA 91745
File Number: 000286d4
URL: https://documents.geotracker.waterboards.ca.gov/ustpdfs/pdf/000286d4.pdf
Region: STATE
Facility ID: 00000007508
Facility Type: Other
Other Type: PUBLIC UTILITY
Contact Name: D. L. LUERA
Telephone: 8183562371
Owner Name: SOUTHERN CALIF. GAS COMPANY
Owner Address: BOX 3249 TERMINAL ANNEX
Owner City,St,Zip: LOS ANGELES, CA 90051
Total Tanks: 0004

Tank Num: 001
Container Num: DSGU400
Tank Capacity: 00012000
Tank Used for: PRODUCT
Type of Fuel: 1
Container Construction Thickness: .25
Leak Detection: Stock Inventor

INDUSTRY (Continued) **U001569694**

Tank Num: 002
Container Num: DSGU401
Tank Capacity: 00000000
Tank Used for: WASTE
Type of Fuel: 0
Container Construction Thickness: 6
Leak Detection: None

Tank Num: 003
Container Num: DSGU402
Tank Capacity: 00000550
Tank Used for: WASTE
Type of Fuel: 5
Container Construction Thickness: 12.
Leak Detection: None

Tank Num: 004
Container Num: DSGU403
Tank Capacity: 00000550
Tank Used for: PRODUCT
Type of Fuel: 4
Container Construction Thickness: 12.
Leak Detection: Stock Inventor

Click here for Geo Tracker PDF:

CERS TANKS:
Name: SOUTHERN CALIFORNIA GAS COMPANY: INDUSTRY BASE
Address: 920 S STIMSON AVE
City,State,Zip: INDUSTRY, CA 91745
Site ID: 155478
CERS ID: 10151469
CERS Description: Underground Storage Tank

CERS:
Name: SOUTHERN CALIFORNIA GAS COMPANY: INDUSTRY BASE
Address: 920 S STIMSON AVE
City,State,Zip: INDUSTRY, CA 91745
Site ID: 155478
CERS ID: 10151469
CERS Description: Chemical Storage Facilities

Evaluation:
Eval General Type: Compliance Evaluation Inspection
Eval Date: 03-24-2017
Violations Found: No
Eval Type: Routine done by local agency
Eval Notes: SENSORS IN PLACE; SUMPS/SPBK CLEAN AND DRY; CERS ACCEPTED; ,ALL DOCUMENTS/CERTIFICATION ONSITE/CERS/HMS.
Eval Division: Los Angeles County Department of Public Works
Eval Program: UST
Eval Source: CERS,

Eval General Type: Compliance Evaluation Inspection
Eval Date: 03-29-2016
Violations Found: No
Eval Type: Routine done by local agency

INDUSTRY (Continued) **U001569694**

Eval Notes: NOV-CORRECT CERS:MONITORING PLAN;CTES-040115,SCTR-050614,VRTLS 350 PLUS PANEL,VR 208-BOTH SUMPS & UDC,VR 344-ANN,SUCTION PUMP,FLPR
Eval Division: Los Angeles County Department of Public Works
Eval Program: UST
Eval Source: CERS,

Eval General Type: Compliance Evaluation Inspection
Eval Date: 05-12-2017
Violations Found: No
Eval Type: Routine done by local agency
Eval Division: Los Angeles County Fire Department
Eval Program: HW
Eval Source: CERS,

Eval General Type: Compliance Evaluation Inspection
Eval Date: 06-09-2022
Violations Found: No
Eval Type: Routine done by local agency
Eval Notes: ALL DOCS ONSITE,NO ALARMS SINCE LAST M.C, VR- ALL SYSTEMS NORMAL. SUMPS DRY, SENSORS AT LOW PT.CERS ACCPTD 060922.
Eval Division: Los Angeles County Department of Public Works
Eval Program: UST
Eval Source: CERS,

Eval General Type: Compliance Evaluation Inspection
Eval Date: 02-18-2021
Violations Found: No
Eval Type: Routine done by local agency
Eval Notes: Max Garcia, Field Supervisor
Eval Division: Los Angeles County Fire Department
Eval Program: HW
Eval Source: CERS,

Eval General Type: Compliance Evaluation Inspection
Eval Date: 06-11-2021
Violations Found: No
Eval Type: Routine done by local agency
Eval Notes: ALL SENSORS AT LOWEST POINT AND IN PROPER POSITION, ALL TEST BOOTS PULLED BACK, ALL REQUIRED DOCUMENTS ON SITE
Eval Division: Los Angeles County Department of Public Works
Eval Program: UST
Eval Source: CERS,

Eval General Type: Compliance Evaluation Inspection
Eval Date: 06-15-2018
Violations Found: No
Eval Type: Routine done by local agency
Eval Notes: SENSORS IN FILL/STP SUMP IN PROPER POSITION AND TEST BOOTS OFF.SUMPS,UDC,SPBK DRY.
Eval Division: Los Angeles County Department of Public Works
Eval Program: UST
Eval Source: CERS,

Eval General Type: Compliance Evaluation Inspection
Eval Date: 10-26-2022
Violations Found: No
Eval Type: Routine done by local agency

INDUSTRY (Continued) **U001569694**

Eval Notes: LDS CERTIFIED.DOCUMENTS ONSITE. DW SUCTION PIPING, SUMPS/UDC-208S CERS ACCEPTED.
Eval Division: Los Angeles County Department of Public Works
Eval Program: UST
Eval Source: CERS,

Eval General Type: Compliance Evaluation Inspection
Eval Date: 05-12-2014
Violations Found: No
Eval Type: Routine done by local agency
Eval Division: Los Angeles County Fire Department
Eval Program: HW
Eval Source: CERS,

Eval General Type: Compliance Evaluation Inspection
Eval Date: 05-12-2017
Violations Found: No
Eval Type: Routine done by local agency
Eval Notes: EMMA MILLER
Eval Division: Los Angeles County Fire Department
Eval Program: HMRRP
Eval Source: CERS,

Eval General Type: Compliance Evaluation Inspection
Eval Date: 06-04-2019
Violations Found: No
Eval Type: Routine done by local agency
Eval Notes: CERS ACCPTED.NO LIQUID IN SUMPS OR UDC.SENSORS IN PLACE @ LOW POINT .ALL TESTING/DO REPORTS @ SITE.MAINTENANCE LOG @ SITE.TRAINING CRRNT
Eval Division: Los Angeles County Department of Public Works
Eval Program: UST
Eval Source: CERS,

Eval General Type: Compliance Evaluation Inspection
Eval Date: 02-18-2021
Violations Found: No
Eval Type: Routine done by local agency
Eval Notes: Max Garcia, Field Supervisor
Eval Division: Los Angeles County Fire Department
Eval Program: HMRRP
Eval Source: CERS,

Eval General Type: Compliance Evaluation Inspection
Eval Date: 03-06-2020
Violations Found: No
Eval Type: Routine done by local agency
Eval Notes: VR-ALL SYS NORMAL,NO ALARMS SINCE LAST M.C. 3YRS OF DOCS ONSITE. SUMPS CLEAN&DRY.MC:060419,SB989:032417,OVFL:060419.CERS ACCPTD030620
Eval Division: Los Angeles County Department of Public Works
Eval Program: UST
Eval Source: CERS,

Eval General Type: Compliance Evaluation Inspection
Eval Date: 04-02-2015
Violations Found: No
Eval Type: Routine done by local agency
Eval Notes: CTLS 04/01/15.VR208 IN SUMPS AND UDC.VR344 ANNULAR.AO SMITH DW

INDUSTRY (Continued) **U001569694**

PIPINSUCTION PIPING.DOCUMENTS UPLOADED TO CERS.

Eval Division: Los Angeles County Department of Public Works
Eval Program: UST
Eval Source: CERS,

Eval General Type: Compliance Evaluation Inspection
Eval Date: 05-12-2014
Violations Found: No
Eval Type: Routine done by local agency
Eval Division: Los Angeles County Fire Department
Eval Program: HMRRP
Eval Source: CERS,

Affiliation:

Affiliation Type Desc: CUPA District
Entity Name: Los Angeles County Fire
Affiliation Address: 5825 Rickenbacker Road
Affiliation City: Commerce
Affiliation State: CA
Affiliation Zip: 90040-3027
Affiliation Phone: (323) 890-4000,

Affiliation Type Desc: Document Preparer
Entity Name: Emma Miller
Affiliation Phone: ,

Affiliation Type Desc: UST Permit Applicant
Entity Name: Frank Kalinowski
Entity Title: ENVIRONMENTAL ADVISOR
Affiliation Phone: (714) 634-5006,

Affiliation Type Desc: UST Tank Operator
Entity Name: SOUTHERN CALIFORNIA GAS CO
Affiliation Address: 920 S. Stimson Ave.
Affiliation City: Industry
Affiliation State: CA
Affiliation Country: United States
Affiliation Zip: 91745
Affiliation Phone: (818) 696-3021,

Affiliation Type Desc: UST Tank Owner
Entity Name: SOUTHERN CALIFORNIA GAS CO
Affiliation Address: 555 W. 5th Street #GT02A
Affiliation City: Los Angeles
Affiliation State: CA
Affiliation Country: United States
Affiliation Zip: 90013-1010
Affiliation Phone: (818) 696-3021,

Affiliation Type Desc: Facility Mailing Address
Entity Name: Mailing Address
Affiliation Address: 1919 S. STATE COLLEGE BLVD. SC 8321
Affiliation City: ANAHEIM
Affiliation State: CA
Affiliation Zip: 92806-6114
Affiliation Phone: ,

INDUSTRY (Continued) **U001569694**

Affiliation Type Desc:	Legal Owner
Entity Name:	SOUTHERN CALIFORNIA GAS CO
Affiliation Address:	555 W. 5th St.
Affiliation City:	Los Angeles
Affiliation State:	CA
Affiliation Country:	United States
Affiliation Zip:	90013
Affiliation Phone:	(818) 696-3021,
Affiliation Type Desc:	Operator
Entity Name:	Southern California Gas Company - Industry Base
Affiliation Phone:	(818) 696-3021,
Affiliation Type Desc:	Parent Corporation
Entity Name:	Southern California Gas Company
Affiliation Phone:	,
Affiliation Type Desc:	Property Owner
Entity Name:	Southern California Gas Company
Affiliation Address:	1919 S. State College Blvd. SC8321
Affiliation City:	Anaheim
Affiliation State:	CA
Affiliation Country:	United States
Affiliation Zip:	92806
Affiliation Phone:	(818) 696-3021,
Affiliation Type Desc:	UST Property Owner Name
Entity Name:	SOUTHERN CALIFORNIA GAS CO
Affiliation Address:	920 S. Stimson Ave.
Affiliation City:	Industry
Affiliation State:	CA
Affiliation Country:	United States
Affiliation Zip:	91745
Affiliation Phone:	(818) 696-3021,
Affiliation Type Desc:	Environmental Contact
Entity Name:	Emma Miller
Affiliation Address:	1919 S. STATE COLLEGE BLVD. SC8321
Affiliation City:	ANAHEIM
Affiliation State:	CA
Affiliation Zip:	92806-6114
Affiliation Phone:	,
Affiliation Type Desc:	Identification Signer
Entity Name:	Emma Miller
Entity Title:	Environmental Advisor
Affiliation Phone:	,

G39 **SOUTHERN CALIFORNIA GAS CO** **UST** **U004344252**
West **920 S STIMSON AVE** **N/A**
1/8-1/4 **HACIENDA HTS, CA 91745**
0.151 mi.
795 ft. **Site 8 of 8 in cluster G**

Relative: UST:
Lower
Name: SOUTHERN CALIFORNIA GAS CO
Actual: Address: 920 S STIMSON AVE
344 ft. City,State,Zip: HACIENDA HTS, CA 91745
Facility ID: 12692
Permitting Agency: LOS ANGELES COUNTY
Latitude: 34.010758
Longitude: -117.953362

---

40 **TOMASA SARABIA** **RCRA NonGen / NLR** **1026823084**
South **16309 SHADYBEND DR** **E MANIFEST** **CAC003136071**
1/8-1/4 **HACIENDA HEIGHTS, CA 91745**
0.153 mi.
807 ft.

Relative: RCRA Listings:
Higher
Date Form Received by Agency: 20210825
Actual: Handler Name: Tomasa Sarabia
370 ft. Handler Address: 16309 Shadybend Dr
Handler City,State,Zip: HACIENDA HEIGHTS, CA 91745
EPA ID: CAC003136071
Contact Name: RUSSELL BARRAGAN
Contact Address: 2321 E 4TH ST #C147
Contact City,State,Zip: SANTA ANA, CA 92705
Contact Telephone: 714-722-5413
Contact Email: RUSSELL@TEAMHAZ.COM
EPA Region: 09
Federal Waste Generator Description: Not a generator, verified
Mailing Address: 2321 E 4TH ST #C147
Mailing City,State,Zip: SANTA ANA, CA 92701
Owner Name: Tomasa Sarabia
Owner Type: Other
Operator Name: Russell Barragan
Operator Type: Other
Short-Term Generator Activity: No
Importer Activity: No
Mixed Waste Generator: No
Transporter Activity: No
Transfer Facility Activity: No
Recycler Activity with Storage: No
Small Quantity On-Site Burner Exemption: No
Smelting Melting and Refining Furnace Exemption: No
Underground Injection Control: No
Off-Site Waste Receipt: No
Universal Waste Indicator: No
Universal Waste Destination Facility: No
Federal Universal Waste: No
Active Site State-Reg Handler: ---
Hazardous Secondary Material Indicator: N
2018 GPRA Permit Baseline: Not on the Baseline
2018 GPRA Renewals Baseline: Not on the Baseline
202 GPRA Corrective Action Baseline: No
Subject to Corrective Action Universe: No
Non-TSDFs Where RCRA CA has Been Imposed Universe: No

TOMASA SARABIA (Continued) **1026823084**

Corrective Action Priority Ranking:	No NCAPS ranking
Environmental Control Indicator:	No
Institutional Control Indicator:	No
Human Exposure Controls Indicator:	N/A
Groundwater Controls Indicator:	N/A
Significant Non-Complier Universe:	No
Unaddressed Significant Non-Complier Universe:	No
Addressed Significant Non-Complier Universe:	No
Significant Non-Complier With a Compliance Schedule Universe:	No
Handler Date of Last Change:	20210825
Recognized Trader-Importer:	No
Recognized Trader-Exporter:	No
Importer of Spent Lead Acid Batteries:	No
Exporter of Spent Lead Acid Batteries:	No
Recycler Activity Without Storage:	No
Manifest Broker:	No
Sub-Part P Indicator:	No

Handler - Owner Operator:

Owner/Operator Indicator:	Operator
Owner/Operator Name: RUSSELL BARRAGAN	
Legal Status:	Other
Owner/Operator Address:	2321 E 4TH ST #C147
Owner/Operator City,State,Zip:	SANTA ANA, CA 92705
Owner/Operator Telephone:	714-722-5413

Owner/Operator Indicator:	Owner
Owner/Operator Name: TOMASA SARABIA	
Legal Status:	Other
Owner/Operator Address:	16309 SHADYBEND DR
Owner/Operator City,State,Zip:	HACIENDA HEIGHTS, CA 91745
Owner/Operator Telephone:	626-926-6130

Historic Generators:

Receive Date:	20210825
Handler Name: TOMASA SARABIA	
Federal Waste Generator Description:	Not a generator, verified
Large Quantity Handler of Universal Waste:	No
Recognized Trader Importer:	No
Recognized Trader Exporter:	No
Spent Lead Acid Battery Importer:	No
Spent Lead Acid Battery Exporter:	No
Current Record:	Yes
Non Storage Recycler Activity:	No
Electronic Manifest Broker:	No

List of NAICS Codes and Descriptions:

NAICS Code:	56299
NAICS Description:	ALL OTHER WASTE MANAGEMENT SERVICES

Facility Has Received Notices of Violations:

Violations:	No Violations Found

TOMASA SARABIA (Continued) **1026823084**

Evaluation Action Summary:
Evaluations: No Evaluations Found

E MANIFEST:

Manifest Tracking Number:	022985014JJK
Last Updated Date:	20220803
Shipped Date:	20210927
Received Date:	20210927
Manifest Status:	Signed
Submission Type:	DataImage5Copy
Origin Type:	Service
Generator EPA ID:	CAC003136071
Generator Name:	Tomasa Sarabia
Generator Mail Street 1:	16309 SHADYBEND DR
Generator Mail City:	HACIENDA HEIGHTS
Generator Mail State:	CA
Generator Mail Zip:	91745
Generator Location Street 1:	2321 E 4TH ST #C147
Generator Location City:	SANTA ANA
Generator Location Zip:	92701
Generator Location State:	CA
Designated Facility EPA ID:	CAD009007626
Designated Facility Name:	Azusa Land Reclamation Co Inc
Designated Facility Mail Street 2:	1211 W. GLADSTONE STREET
Designated Facility Mail City:	AZUSA
Designated Facility Mail Zip:	91702
Designated Facility Mail State:	CA
Designated Facility Location Street 1:	1211 W. GLADSTONE STREET
Designated Facility Location City:	AZUSA
Designated Facility Location Zip:	91702
Designated Facility Location State:	CA
Manifest Residue Indicator:	N
Rejection Indicator:	N

State Waste:

Manifest Tracking Number:	022985014JJK
Waste Line Number:	1
State Waste Code Owner:	CA
State Waste Code:	151
State Waste:	Asbestos-containing waste

Transporter:

Manifest Tracking Number:	022985014JJK
Transporter Line Number:	1
Transporter EPA ID:	CAL000367448
Transporter Name:	Star Resources Corp

Waste Line:

Manifest Tracking Number:	022985014JJK
Waste Line Number:	1
U.S. DOT Hazardous Indicator:	Y
U.S. DOT ID Number:	NA2212
U.S. DOT Description:	Na2212, Asbestos, 9, Pg Iii, Rq (1 Lb)
Number of Containers:	91

TOMASA SARABIA (Continued) **1026823084**

Container Type Code:	BA
Container Type Description:	Burlap, cloth, paper, or plastic bags
Waste Quantity:	9
Quantity Unit of Measure Code:	Y
Quantity Unit of Measure Description:	Cubic Yards
Waste Quantity, in Tons:	7.56
Acute Waste Quantity, in Tons:	0
Non-Acute Waste Quantity, in Tons:	7.56
Waste Quantity, in Kilograms:	6857.147
Acute Waste Quantity, in Kilograms:	0
Non-Acute Waste Quantity, in Kilorgrams:	6857.147
Management Method Code:	H132
Management Method Description:	LANDFILL (WITH PRIOR TREATMENT AND/OR STABILIZATION)
Waste Residue Indicator:	N
Quantity Discrepancy Indicator:	N
Waste Type Discrepancy Indicator:	N
EPA Waste Indicator:	N

H41 **SNAK KING** **RCRA-SQG** **1004677463**
NNE **16150 E STEPHENS ST** **E MANIFEST** **CAR000097576**
1/8-1/4 **CITY OF INDUSTRY, CA 91745** **HWTS**
0.184 mi. **HAZNET**
970 ft. **Site 1 of 2 in cluster H**

Relative: **Lower**
Actual: **337 ft.**

RCRA Listings:

Date Form Received by Agency:	20010530
Handler Name:	Snak King
Handler Address:	16150 Stephens St
Handler City,State,Zip:	CITY OF INDUSTRY, CA 91745
EPA ID:	CAR000097576
Contact Name:	MARCO POBLANO
Contact Address:	16150 STEPHENS ST
Contact City,State,Zip:	CITY OF INDUSTRY, CA 91745
Contact Telephone:	626-336-7711
EPA Region:	09
Land Type:	Private
Federal Waste Generator Description:	Small Quantity Generator
Active Site Indicator:	Handler Activities
Mailing Address:	16150 STEPHENS ST
Mailing City,State,Zip:	CITY OF INDUSTRY, CA 91745
Owner Name:	Barry Levin
Owner Type:	Private
Short-Term Generator Activity:	No
Importer Activity:	No
Mixed Waste Generator:	No
Transporter Activity:	No
Transfer Facility Activity:	No
Recycler Activity with Storage:	No
Small Quantity On-Site Burner Exemption:	No
Smelting Melting and Refining Furnace Exemption:	No
Underground Injection Control:	No
Off-Site Waste Receipt:	No
Universal Waste Indicator:	No
Universal Waste Destination Facility:	No
Federal Universal Waste:	No
Active Site State-Reg Handler:	---
Hazardous Secondary Material Indicator:	N
2018 GPRA Permit Baseline:	Not on the Baseline

SNAK KING (Continued) **1004677463**

2018 GPRA Renewals Baseline:	Not on the Baseline
202 GPRA Corrective Action Baseline:	No
Subject to Corrective Action Universe:	No
Non-TSDFs Where RCRA CA has Been Imposed Universe:	No
Corrective Action Priority Ranking:	No NCAPS ranking
Environmental Control Indicator:	No
Institutional Control Indicator:	No
Human Exposure Controls Indicator:	N/A
Groundwater Controls Indicator:	N/A
Significant Non-Complier Universe:	No
Unaddressed Significant Non-Complier Universe:	No
Addressed Significant Non-Complier Universe:	No
Significant Non-Complier With a Compliance Schedule Universe:	No
Handler Date of Last Change:	20021007
Recognized Trader-Importer:	No
Recognized Trader-Exporter:	No
Importer of Spent Lead Acid Batteries:	No
Exporter of Spent Lead Acid Batteries:	No
Recycler Activity Without Storage:	No
Manifest Broker:	No
Sub-Part P Indicator:	No

Hazardous Waste Summary:

Waste Code:	D039
Waste Description:	Tetrachloroethylene

Handler - Owner Operator:

Owner/Operator Indicator:	Owner
Owner/Operator Name: BARRY LEVIN	
Legal Status:	Private
Owner/Operator Address:	16150 STEPHENS ST
Owner/Operator City,State,Zip:	CITY OF INDUSTRY, CA 91745
Owner/Operator Telephone:	626-336-7711

Historic Generators:

Receive Date:	20010530
Handler Name: SNAK KING	
Federal Waste Generator Description:	Small Quantity Generator
Large Quantity Handler of Universal Waste:	No
Recognized Trader Importer:	No
Recognized Trader Exporter:	No
Spent Lead Acid Battery Importer:	No
Spent Lead Acid Battery Exporter:	No
Current Record:	Yes

List of NAICS Codes and Descriptions:

NAICS Codes:	No NAICS Codes Found

Facility Has Received Notices of Violations:

Violations:	No Violations Found

Evaluation Action Summary:

Evaluations:	No Evaluations Found

SNAK KING (Continued) **1004677463**

E MANIFEST:

Manifest Tracking Number:	007597233SKS
Last Updated Date:	20210610
Shipped Date:	20210511
Received Date:	20210520
Manifest Status:	Signed
Submission Type:	DataImage5Copy
Origin Type:	Service
Generator EPA ID:	CAR000097576
Generator Name:	Snak King
Generator Mail Street 1:	16150 STEPHENS ST
Generator Mail City:	CITY OF INDUSTRY
Generator Mail State:	CA
Generator Mail Zip:	91745
Generator Location Street 1:	16150 Stephens St
Generator Location City:	City Of Industry
Generator Location Zip:	91745
Generator Location State:	CA
Generator Contact Company Name:	Snak King
Designated Facility EPA ID:	CAT000613935
Designated Facility Name:	Safety-Kleen Systems, Inc.
Designated Facility Mail Street 2:	2918 Worthen Avenue
Designated Facility Mail City:	Los Angeles
Designated Facility Mail Zip:	90039
Designated Facility Mail State:	CA
Designated Facility Location Street 1:	2918 Worthen Avenue
Designated Facility Location City:	Los Angeles
Designated Facility Location Zip:	90039
Designated Facility Location State:	CA
Manifest Residue Indicator:	N
Rejection Indicator:	N

Manifest Tracking Number:	022116493JJK
Last Updated Date:	20210322
Shipped Date:	20210308
Received Date:	20210316
Manifest Status:	Signed
Submission Type:	DataImage5Copy
Origin Type:	Service
Generator EPA ID:	CAR000097576
Generator Name:	Snak King
Generator Mail Street 1:	16150 E STEPHENS ST
Generator Mail City:	CITY OF INDUSTRY
Generator Mail State:	CA
Generator Mail Zip:	91745
Generator Location Street 1:	16150 E STEPHENS ST
Generator Location City:	CITY OF INDUSTRY
Generator Location Zip:	91745
Generator Location State:	CA
Designated Facility EPA ID:	NVT330010000
Designated Facility Name:	Us Ecology Nevada, Inc.
Designated Facility Mail Street 2:	HWY 95 11 MILES S. OF BEATTY
Designated Facility Mail City:	BEATTY
Designated Facility Mail Zip:	89003
Designated Facility Mail State:	NV
Designated Facility Location Street 1:	HWY 95 11 MILES S. OF BEATTY
Designated Facility Location City:	BEATTY

SNAK KING (Continued) **1004677463**

Designated Facility Location Zip:	89003
Designated Facility Location State:	NV
Manifest Residue Indicator:	N
Rejection Indicator:	N
Manifest Tracking Number:	007162996SKS
Last Updated Date:	20190927
Shipped Date:	20190827
Received Date:	20190830
Manifest Status:	Signed
Submission Type:	DataImage5Copy
Origin Type:	Service
Generator EPA ID:	CAR000097576
Generator Name:	Snak King
Generator Mail Street 1:	16150 STEPHENS ST
Generator Mail City:	CITY OF INDUSTRY
Generator Mail State:	CA
Generator Mail Zip:	91745
Generator Location Street 1:	16150 Stephens St
Generator Location City:	City Of Industry
Generator Location Zip:	91745
Generator Location State:	CA
Designated Facility EPA ID:	CAT000613935
Designated Facility Mail Street 2:	2918 Worthen Avenue
Designated Facility Mail City:	Los Angeles
Designated Facility Mail Zip:	90039
Designated Facility Mail State:	CA
Designated Facility Location Street 1:	2918 Worthen Avenue
Designated Facility Location City:	Los Angeles
Designated Facility Location Zip:	90039
Designated Facility Location State:	CA
Designated Facility Contact Company Name:	Safety-Kleen Systems, Inc.
Manifest Residue Indicator:	N
Rejection Indicator:	N

State Waste:

Manifest Tracking Number:	007162996SKS
Waste Line Number:	1
State Waste Code Owner:	CA
State Waste Code:	134
State Waste:	Aqueous solution with <10% total organic residues

Transporter:

Manifest Tracking Number:	007162996SKS
Transporter Line Number:	1
Transporter EPA ID:	TXR000081205
Transporter Name:	Safety-Kleen Systems, Inc.
Manifest Tracking Number:	007162996SKS
Transporter Line Number:	2
Transporter EPA ID:	MAD039322250
Transporter Name:	Clean Harbors Environmental Services, Inc.

Waste Line:

Manifest Tracking Number:	007162996SKS
Waste Line Number:	1

SNAK KING (Continued) **1004677463**

U.S. DOT Hazardous Indicator:	N
Non-Hazardous Waste Description:	NONE, NON-RCRA HAZARDOUS WASTE, LIQUID (AQUEOUS PARTS WASHER SOLUTION), N/A, NONE
Number of Containers:	1
Container Type Code:	DF
Container Type Description:	Fiberboard or plastic drums, barrels, kegs
Waste Quantity:	25
Quantity Unit of Measure Code:	G
Quantity Unit of Measure Description:	Gallons
Waste Quantity, in Tons:	0.104253545
Acute Waste Quantity, in Tons:	0
Non-Acute Waste Quantity, in Tons:	0.104253545
Waste Quantity, in Kilograms:	94.5611
Acute Waste Quantity, in Kilograms:	0
Non-Acute Waste Quantity, in Kilorgrams:	94.5611
Management Method Code:	H141
Management Method Description:	STORAGE, BULKING AND/OR TRANSFER OFF SITE
Waste Residue Indicator:	N
Quantity Discrepancy Indicator:	N
Waste Type Discrepancy Indicator:	N
EPA Waste Indicator:	N

HWTS:

Name:	SNAK KING
Address:	16150 STEPHENS ST
City,State,Zip:	CITY OF INDUSTRY, CA 91745
EPA ID:	CAR000097576
Create Date:	04/24/2002
Mailing Address:	16150 STEPHENS ST
Mailing City,State,Zip:	CITY OF INDUSTRY, CA 917450000
Owner Name:	BARRY LEVIN
Owner Address:	16150 STEPHENS ST
Owner City,State,Zip:	CITY OF INDUSTRY, CA 917450000
Contact Name:	VESNA KELLEY
Contact Address:	16150 STEPHENS ST
City,State,Zip:	CITY OF INDUSTRY, CA 91745
Facility Status:	Active
Facility Type:	PERMANENT
Category:	FEDERAL
Latitude:	34.013425
Longitude:	-117.951059

NAICS:

EPA ID:	CAR000097576
Create Date:	2003-10-24 07:19:00.000
NAICS Code:	311919
NAICS Description:	Other Snack Food Manufacturing
Issued EPA ID Date:	2002-04-24 16:50:31.14000
Facility Name:	SNAK KING
Facility Address:	16150 STEPHENS ST
Facility City:	CITY OF INDUSTRY
Facility State:	CA
Facility Zip:	91745

EPA ID:	CAR000097576
Create Date:	2002-04-24 16:50:31.170
NAICS Code:	999999

SNAK KING (Continued) **1004677463**

NAICS Description: Not Otherwise Specified
Issued EPA ID Date: 2002-04-24 16:50:31.14000
Facility Name: SNAK KING
Facility Address: 16150 STEPHENS ST
Facility City: CITY OF INDUSTRY
Facility State: CA
Facility Zip: 91745

HAZNET:
Name: SNAK KING
Address: 16150 STEPHENS ST
City,State,Zip: CITY OF INDUSTRY, CA 91745
Contact: VESNA KELLEY
Telephone: 6263637716
Mailing Address: 16150 STEPHENS ST

Year: 2021
Gepaid: CAR000097576
TSD EPA ID: NVT330010000
CA Waste Code: 135 - Unspecified aqueous solution
Disposal Method: H039 - Other Recovery Of Reclamation For Reuse Including Acid Regeneration, Organics Recovery Ect
Tons: 0.126

Year: 2021
Gepaid: CAR000097576
TSD EPA ID: NVT330010000
CA Waste Code: 221 - Waste oil and mixed oil
Disposal Method: H039 - Other Recovery Of Reclamation For Reuse Including Acid Regeneration, Organics Recovery Ect
Tons: 0.627

Year: 2021
Gepaid: CAR000097576
TSD EPA ID: CAT000613935
CA Waste Code: 134 - Aqueous solution with total organic residues less than 10 percent
Disposal Method: H141 - Storage, Bulking, And/Or Transfer Off Site--No Treatment/Reovery (H010-H129) Or (H131-H135)
Tons: 0.168

Year: 2019
Gepaid: CAR000097576
TSD EPA ID: CAT000613935
CA Waste Code: 134 - Aqueous solution with total organic residues less than 10 percent
Disposal Method: H141 - Storage, Bulking, And/Or Transfer Off Site--No Treatment/Reovery (H010-H129) Or (H131-H135)
Tons: 0.10500

Year: 2018
Gepaid: CAR000097576
TSD EPA ID: CAT000613935
CA Waste Code: 134 - Aqueous solution with total organic residues less than 10 percent
Disposal Method: H141 - Storage, Bulking, And/Or Transfer Off Site--No

SNAK KING (Continued) **1004677463**

	Treatment/Reovery (H010-H129) Or (H131-H135)
Tons:	0.75600
Year:	2017
Gepaid:	CAR000097576
TSD EPA ID:	CAD008364432
CA Waste Code:	343 - Unspecified organic liquid mixture
Disposal Method:	H141 - Storage, Bulking, And/Or Transfer Off Site--No Treatment/Reovery (H010-H129) Or (H131-H135)
Tons:	0.017
Year:	2017
Gepaid:	CAR000097576
TSD EPA ID:	CAD008364432
CA Waste Code:	551 - Laboratory waste chemicals
Disposal Method:	H141 - Storage, Bulking, And/Or Transfer Off Site--No Treatment/Reovery (H010-H129) Or (H131-H135)
Tons:	0.10925
Year:	2017
Gepaid:	CAR000097576
TSD EPA ID:	CAT000613935
CA Waste Code:	134 - Aqueous solution with total organic residues less than 10 percent
Disposal Method:	H141 - Storage, Bulking, And/Or Transfer Off Site--No Treatment/Reovery (H010-H129) Or (H131-H135)
Tons:	1.512
Year:	2017
Gepaid:	CAR000097576
TSD EPA ID:	NVT330010000
CA Waste Code:	221 - Waste oil and mixed oil
Disposal Method:	H039 - Other Recovery Of Reclamation For Reuse Including Acid Regeneration, Organics Recovery Ect
Tons:	0.209
Year:	2016
Gepaid:	CAR000097576
TSD EPA ID:	NVT330010000
CA Waste Code:	352 - Other organic solids
Disposal Method:	H132 - Landfill Or Surface Impoundment That Will Be Closed As Landfill(To Include On-Site Treatment And/Or Stabilization)
Tons:	0.2

Click this hyperlink while viewing on your computer to access
50 additional CA HAZNET: record(s) in the EDR Site Report.

Detail Two:

Year:	2019
EM Manifest ID:	605269
Shipment Date:	8/27/2019
Receipt Date:	8/30/2019
Manifest Number:	007162996SKS
Generator EPA ID:	CAR000097576
Name:	SNAK KING
Address:	16150 STEPHENS ST

SNAK KING (Continued) **1004677463**

City:	CITY OF INDUSTRY
Zip:	91745
Telephone:	800-483-3718
Contact:	Concho Rejin
Contact Telephone:	626-336-7711
Transporter 1 EPA ID:	TXR000081205
Transporter 2 EPA ID:	MAD039322250
TSDF EPA ID:	CAT000613935
TSDF Name:	Safety-Kleen Systems, Inc.
TSDF Address 1:	2918 Worthen Avenue
TSDF City:	Los Angeles
TSDF Zip:	90039
TSDF Telephone:	800-483-3718

State:

Year:	2019
EM Manifest ID:	605269
Generator EPA ID:	CAR000097576
Shipment Date:	2019-08-27
Manifest Number:	007162996SKS
Line Number:	1
Method Code:	H141
Quantity Tons:	0.10500
Quantity Waste:	25.000000
Quantity Unit:	G
Number of Containers:	1
Type of Container:	Fiberboard or plastic drums, barrels, kegs
Quantity Type:	Gallons
State Code:	134

Detail Two:

Year:	2018
EM Manifest ID:	016609415JJK20170217_D_1
Shipment Date:	2/17/2017
Receipt Date:	2/23/2017
Manifest Number:	016609415JJK
Generator EPA ID:	CAR000097576
Name:	SNAK KING
Transporter 1 EPA ID:	CAR000172189
Transporter 2 EPA ID:	CAR000045963
TSDF EPA ID:	NVT330010000
TSDF Name:	US ECOLOGY

State:

Year:	2018
EM Manifest ID:	016609415JJK20170217_D_1
Generator EPA ID:	CAR000097576
Shipment Date:	2017-02-17
Manifest Number:	016609415JJK
Line Number:	1
Method Code:	H039
Quantity Tons:	0.22935
Quantity Waste:	55.000000
Quantity Unit:	G
Number of Containers:	1
Type of Container:	NULL
Quantity Type:	NULL

SNAK KING (Continued) **1004677463**

State Code: 221

Year: 2018
EM Manifest ID: 017304662JJK20171201_D_1
Shipment Date: 12/1/2017
Receipt Date: 12/5/2017
Manifest Number: 017304662JJK
Generator EPA ID: CAR000097576
Name: SNAK KING
Transporter 1 EPA ID: CAR000172189
Transporter 2 EPA ID: CAR000045963
TSDF EPA ID: NVT330010000
TSDF Name: US ECOLOGY

State:
Year: 2018
EM Manifest ID: 017304662JJK20171201_D_1
Generator EPA ID: CAR000097576
Shipment Date: 2017-12-01
Manifest Number: 017304662JJK
Line Number: 1
Method Code: H039
Quantity Tons: 0.20900
Quantity Waste: 55.000000
Quantity Unit: G
Number of Containers: 1
Type of Container: NULL
Quantity Type: NULL
State Code: 221

Year: 2018
EM Manifest ID: 017304660JJK20171201_D_1
Shipment Date: 12/1/2017
Receipt Date: 12/14/2017
Manifest Number: 017304660JJK
Generator EPA ID: CAR000097576
Name: SNAK KING
Transporter 1 EPA ID: CAR000172189
Transporter 2 EPA ID: MNS000110924
TSDF EPA ID: CAD008364432
TSDF Name: RHO-CHEM LLC

Federal:
Year: 2018
EM Manifest ID: 017304660JJK20171201_D_1
Generator EPA ID: CAR000097576
Shipment Date: 2017-12-01
Manifest Number: 017304660JJK
Line Number: 1
Method Code: H141
Quantity Tons: 0.01700
Quantity Waste: 5.000000
Quantity Unit: G
Number of Containers: 1
Type of Container: NULL
Quantity Type: NULL

SNAK KING (Continued) **1004677463**

Federal Code:	D001
Year:	2018
EM Manifest ID:	017304660JJK20171201_D_1
Generator EPA ID:	CAR000097576
Shipment Date:	2017-12-01
Manifest Number:	017304660JJK
Line Number:	1
Method Code:	H141
Quantity Tons:	0.01700
Quantity Waste:	5.000000
Quantity Unit:	G
Number of Containers:	1
Type of Container:	NULL
Quantity Type:	NULL
Federal Code:	F003
Year:	2018
EM Manifest ID:	017304660JJK20171201_D_1
Generator EPA ID:	CAR000097576
Shipment Date:	2017-12-01
Manifest Number:	017304660JJK
Line Number:	2
Method Code:	H141
Quantity Tons:	0.02085
Quantity Waste:	5.000000
Quantity Unit:	G
Number of Containers:	1
Type of Container:	NULL
Quantity Type:	NULL
Federal Code:	D009
Year:	2018
EM Manifest ID:	017304660JJK20171201_D_1
Generator EPA ID:	CAR000097576
Shipment Date:	2017-12-01
Manifest Number:	017304660JJK
Line Number:	3
Method Code:	H141
Quantity Tons:	0.02085
Quantity Waste:	5.000000
Quantity Unit:	G
Number of Containers:	1
Type of Container:	NULL
Quantity Type:	NULL
Federal Code:	D002
Year:	2018
EM Manifest ID:	017304660JJK20171201_D_1
Generator EPA ID:	CAR000097576
Shipment Date:	2017-12-01
Manifest Number:	017304660JJK
Line Number:	3
Method Code:	H141
Quantity Tons:	0.02085
Quantity Waste:	5.000000
Quantity Unit:	G

SNAK KING (Continued) **1004677463**

Number of Containers: 1
Type of Container: NULL
Quantity Type: NULL
Federal Code: D004

State:
Year: 2018
EM Manifest ID: 017304660JJK20171201_D_1
Generator EPA ID: CAR000097576
Shipment Date: 2017-12-01
Manifest Number: 017304660JJK
Line Number: 1
Method Code: H141
Quantity Tons: 0.01700
Quantity Waste: 5.000000
Quantity Unit: G
Number of Containers: 1
Type of Container: NULL
Quantity Type: NULL
State Code: 343

Year: 2018
EM Manifest ID: 017304660JJK20171201_D_1
Generator EPA ID: CAR000097576
Shipment Date: 2017-12-01
Manifest Number: 017304660JJK
Line Number: 2
Method Code: H141
Quantity Tons: 0.02085
Quantity Waste: 5.000000
Quantity Unit: G
Number of Containers: 1
Type of Container: NULL
Quantity Type: NULL
State Code: 551

Year: 2018
EM Manifest ID: 017304660JJK20171201_D_1
Generator EPA ID: CAR000097576
Shipment Date: 2017-12-01
Manifest Number: 017304660JJK
Line Number: 3
Method Code: H141
Quantity Tons: 0.02085
Quantity Waste: 5.000000
Quantity Unit: G
Number of Containers: 1
Type of Container: NULL
Quantity Type: NULL
State Code: 551

Year: 2018
EM Manifest ID: 017304660JJK20171201_D_1
Generator EPA ID: CAR000097576
Shipment Date: 2017-12-01
Manifest Number: 017304660JJK
Line Number: 4

SNAK KING (Continued) **1004677463**

Method Code:	H141
Quantity Tons:	0.02085
Quantity Waste:	5.000000
Quantity Unit:	G
Number of Containers:	1
Type of Container:	NULL
Quantity Type:	NULL
State Code:	551

Year:	2018
EM Manifest ID:	017304661JJK20171201_D_1
Shipment Date:	12/1/2017
Receipt Date:	12/14/2017
Manifest Number:	017304661JJK
Generator EPA ID:	CAR000097576
Name:	SNAK KING
Transporter 1 EPA ID:	CAR000172189
Transporter 2 EPA ID:	MNS000110924
TSDF EPA ID:	CAD008364432
TSDF Name:	RHO-CHEM LLC

Federal:

Year:	2018
EM Manifest ID:	017304661JJK20171201_D_1
Generator EPA ID:	CAR000097576
Shipment Date:	2017-12-01
Manifest Number:	017304661JJK
Line Number:	1
Method Code:	H141
Quantity Tons:	0.02085
Quantity Waste:	5.000000
Quantity Unit:	G
Number of Containers:	1
Type of Container:	NULL
Quantity Type:	NULL
Federal Code:	D001

Year:	2018
EM Manifest ID:	017304661JJK20171201_D_1
Generator EPA ID:	CAR000097576
Shipment Date:	2017-12-01
Manifest Number:	017304661JJK
Line Number:	1
Method Code:	H141
Quantity Tons:	0.02085
Quantity Waste:	5.000000
Quantity Unit:	G
Number of Containers:	1
Type of Container:	NULL
Quantity Type:	NULL
Federal Code:	D002

Year:	2018
EM Manifest ID:	017304661JJK20171201_D_1
Generator EPA ID:	CAR000097576
Shipment Date:	2017-12-01
Manifest Number:	017304661JJK

SNAK KING (Continued) **1004677463**

Line Number:	2
Method Code:	H141
Quantity Tons:	0.00500
Quantity Waste:	10.000000
Quantity Unit:	P
Number of Containers:	1
Type of Container:	NULL
Quantity Type:	NULL
Federal Code:	D002

State:

Year:	2018
EM Manifest ID:	017304661JJK20171201_D_1
Generator EPA ID:	CAR000097576
Shipment Date:	2017-12-01
Manifest Number:	017304661JJK
Line Number:	1
Method Code:	H141
Quantity Tons:	0.02085
Quantity Waste:	5.000000
Quantity Unit:	G
Number of Containers:	1
Type of Container:	NULL
Quantity Type:	NULL
State Code:	551

Year:	2018
EM Manifest ID:	017304661JJK20171201_D_1
Generator EPA ID:	CAR000097576
Shipment Date:	2017-12-01
Manifest Number:	017304661JJK
Line Number:	2
Method Code:	H141
Quantity Tons:	0.00500
Quantity Waste:	10.000000
Quantity Unit:	P
Number of Containers:	1
Type of Container:	NULL
Quantity Type:	NULL
State Code:	551

Year:	2018
EM Manifest ID:	017304661JJK20171201_D_1
Generator EPA ID:	CAR000097576
Shipment Date:	2017-12-01
Manifest Number:	017304661JJK
Line Number:	3
Method Code:	H141
Quantity Tons:	0.02085
Quantity Waste:	5.000000
Quantity Unit:	G
Number of Containers:	1
Type of Container:	NULL
Quantity Type:	NULL
State Code:	551

SNAK KING (Continued) **1004677463**

Additional Info:

Year:	2017
Gen EPA ID:	CAR000097576
Shipment Date:	20171201
Creation Date:	6/27/2018 18:30:40
Receipt Date:	20171214
Manifest ID:	017304661JJK
Trans EPA ID:	CAR000172189
Trans Name:	AMBERWICK CORPORATION
Trans 2 EPA ID:	MNS000110924
Trans 2 Name:	STERICYCLE SPECIALTY WASTE SOLUTIONS INC
TSDF EPA ID:	CAD008364432
Trans Name:	RHO-CHEM LLC
Waste Code Description:	551 - Laboratory waste chemicals 561 Detergent and soap
RCRA Code:	D002
Meth Code:	H141 - Storage, Bulking, And/Or Transfer Off Site--No Treatment/Reovery (H010-H129) Or (H131-H135)
Quantity Tons:	0.005
Waste Quantity:	10
Quantity Unit:	P
Shipment Date:	20171201
Creation Date:	10/18/2018 18:30:10
Receipt Date:	20171205
Manifest ID:	017304662JJK
Trans EPA ID:	CAR000172189
Trans Name:	AMBERWICK CORPORATION
Trans 2 EPA ID:	CAR000045963
Trans 2 Name:	ARO TRUCKING
TSDF EPA ID:	NVT330010000
Trans Name:	US ECOLOGY
Waste Code Description:	221 - Waste oil and mixed oil
Meth Code:	H039 - Other Recovery Of Reclamation For Reuse Including Acid Regeneration, Organics Recovery Ect
Quantity Tons:	0.209
Waste Quantity:	55
Quantity Unit:	G
Shipment Date:	20171201
Creation Date:	6/27/2018 18:30:40
Receipt Date:	20171214
Manifest ID:	017304661JJK
Trans EPA ID:	CAR000172189
Trans Name:	AMBERWICK CORPORATION
Trans 2 EPA ID:	MNS000110924
Trans 2 Name:	STERICYCLE SPECIALTY WASTE SOLUTIONS INC
TSDF EPA ID:	CAD008364432
Trans Name:	RHO-CHEM LLC
Waste Code Description:	551 - Laboratory waste chemicals 561 Detergent and soap
RCRA Code:	D002
Meth Code:	H141 - Storage, Bulking, And/Or Transfer Off Site--No Treatment/Reovery (H010-H129) Or (H131-H135)
Quantity Tons:	0.02085
Waste Quantity:	5
Quantity Unit:	G
Additional Code 1:	D001

SNAK KING (Continued) **1004677463**

Shipment Date:	20171201
Creation Date:	6/27/2018 18:30:40
Receipt Date:	20171214
Manifest ID:	017304660JJK
Trans EPA ID:	CAR000172189
Trans Name:	AMBERWICK CORPORATION
Trans 2 EPA ID:	MNS000110924
Trans 2 Name:	STERICYCLE SPECIALTY WASTE SOLUTIONS INC
TSDF EPA ID:	CAD008364432
Trans Name:	RHO-CHEM LLC
Waste Code Description:	551 - Laboratory waste chemicals 561 Detergent and soap
RCRA Code:	D009
Meth Code:	H141 - Storage, Bulking, And/Or Transfer Off Site--No Treatment/Reovery (H010-H129) Or (H131-H135)
Quantity Tons:	0.02085
Waste Quantity:	5
Quantity Unit:	G

Shipment Date:	20171201
Creation Date:	6/27/2018 18:30:40
Receipt Date:	20171214
Manifest ID:	017304660JJK
Trans EPA ID:	CAR000172189
Trans Name:	AMBERWICK CORPORATION
Trans 2 EPA ID:	MNS000110924
Trans 2 Name:	STERICYCLE SPECIALTY WASTE SOLUTIONS INC
TSDF EPA ID:	CAD008364432
Trans Name:	RHO-CHEM LLC
Waste Code Description:	551 - Laboratory waste chemicals 561 Detergent and soap
RCRA Code:	D004
Meth Code:	H141 - Storage, Bulking, And/Or Transfer Off Site--No Treatment/Reovery (H010-H129) Or (H131-H135)
Quantity Tons:	0.02085
Waste Quantity:	5
Quantity Unit:	G
Additional Code 1:	D002

Shipment Date:	20171201
Creation Date:	6/27/2018 18:30:40
Receipt Date:	20171214
Manifest ID:	017304660JJK
Trans EPA ID:	CAR000172189
Trans Name:	AMBERWICK CORPORATION
Trans 2 EPA ID:	MNS000110924
Trans 2 Name:	STERICYCLE SPECIALTY WASTE SOLUTIONS INC
TSDF EPA ID:	CAD008364432
Trans Name:	RHO-CHEM LLC
Waste Code Description:	551 - Laboratory waste chemicals 561 Detergent and soap
Meth Code:	H141 - Storage, Bulking, And/Or Transfer Off Site--No Treatment/Reovery (H010-H129) Or (H131-H135)
Quantity Tons:	0.02085
Waste Quantity:	5
Quantity Unit:	G

Shipment Date:	20171201
Creation Date:	6/27/2018 18:30:40

SNAK KING (Continued) **1004677463**

Receipt Date:	20171214
Manifest ID:	017304661JJK
Trans EPA ID:	CAR000172189
Trans Name:	AMBERWICK CORPORATION
Trans 2 EPA ID:	MNS000110924
Trans 2 Name:	STERICYCLE SPECIALTY WASTE SOLUTIONS INC
TSDF EPA ID:	CAD008364432
Trans Name:	RHO-CHEM LLC
Waste Code Description:	551 - Laboratory waste chemicals 561 Detergent and soap
Meth Code:	H141 - Storage, Bulking, And/Or Transfer Off Site--No Treatment/Reovery (H010-H129) Or (H131-H135)
Quantity Tons:	0.02085
Waste Quantity:	5
Quantity Unit:	G
Shipment Date:	20171201
Creation Date:	6/27/2018 18:30:40
Receipt Date:	20171214
Manifest ID:	017304660JJK
Trans EPA ID:	CAR000172189
Trans Name:	AMBERWICK CORPORATION
Trans 2 EPA ID:	MNS000110924
Trans 2 Name:	STERICYCLE SPECIALTY WASTE SOLUTIONS INC
TSDF EPA ID:	CAD008364432
Trans Name:	RHO-CHEM LLC
Waste Code Description:	343 - Unspecified organic liquid mixture
RCRA Code:	F003
Meth Code:	H141 - Storage, Bulking, And/Or Transfer Off Site--No Treatment/Reovery (H010-H129) Or (H131-H135)
Quantity Tons:	0.017
Waste Quantity:	5
Quantity Unit:	G
Additional Code 1:	D001
Shipment Date:	20171122
Creation Date:	8/3/2018 18:30:48
Receipt Date:	20171122
Manifest ID:	006363895SKS
Trans EPA ID:	TXR000081205
Trans Name:	SAFETY-KLEEN SYSTEMS INC
TSDF EPA ID:	CAT000613935
Trans Name:	SAFETY-KLEEN SYSTEMS INC
Waste Code Description:	134 - Aqueous solution with <10% total organic residues
Meth Code:	H141 - Storage, Bulking, And/Or Transfer Off Site--No Treatment/Reovery (H010-H129) Or (H131-H135)
Quantity Tons:	0.168
Waste Quantity:	40
Quantity Unit:	G
Shipment Date:	20171013
Creation Date:	7/30/2018 18:30:20
Receipt Date:	20171013
Manifest ID:	006410039SKS
Trans EPA ID:	TXR000081205
Trans Name:	SAFETY-KLEEN SYSTEMS INC
TSDF EPA ID:	CAT000613935
Trans Name:	SAFETY-KLEEN SYSTEMS INC

SNAK KING (Continued) **1004677463**

Waste Code Description: 134 - Aqueous solution with <10% total organic residues
Meth Code: H141 - Storage, Bulking, And/Or Transfer Off Site--No Treatment/Reovery (H010-H129) Or (H131-H135)
Quantity Tons: 0.168
Waste Quantity: 40
Quantity Unit: G

Additional Info:
Year: 2016
Gen EPA ID: CAR000097576

Shipment Date: 20151216
Creation Date: 2/9/2016 22:15:57
Receipt Date: 20151216
Manifest ID: 005169563SKS
Trans EPA ID: TXR000081205
Trans Name: SAFETY-KLEEN SYSTEMS INC
TSDF EPA ID: CAT000613935
Trans Name: SAFETY-KLEEN SYSTEMS INC
Waste Code Description: 134 - Aqueous solution with <10% total organic residues
Meth Code: H141 - Storage, Bulking, And/Or Transfer Off Site--No Treatment/Reovery (H010-H129) Or (H131-H135)
Quantity Tons: 0.168
Waste Quantity: 40
Quantity Unit: G

Shipment Date: 20151130
Creation Date: 6/30/2016 18:31:00
Receipt Date: 20151208
Manifest ID: 014279182JJK
Trans EPA ID: CAR000172189
Trans Name: AMBERWICK CORPORATION
TSDF EPA ID: NVT330010000
Trans Name: US ECOLOGY
Waste Code Description: 221 - Waste oil and mixed oil
Meth Code: H039 - Other Recovery Of Reclamation For Reuse Including Acid Regeneration, Organics Recovery Ect
Quantity Tons: 0.627
Waste Quantity: 165
Quantity Unit: G

Shipment Date: 20151130
Creation Date: 6/30/2016 18:31:00
Receipt Date: 20151208
Manifest ID: 014279182JJK
Trans EPA ID: CAR000172189
Trans Name: AMBERWICK CORPORATION
TSDF EPA ID: NVT330010000
Trans Name: US ECOLOGY
Waste Code Description: 352 - Other organic solids
Meth Code: H132 - Landfill Or Surface Impoundment That Will Be Closed As Landfill(To Include On-Site Treatment And/Or Stabilization)
Quantity Tons: 0.085
Waste Quantity: 170
Quantity Unit: P

Shipment Date: 20151130

SNAK KING (Continued) **1004677463**

Creation Date:	6/30/2016 18:31:00
Receipt Date:	20151208
Manifest ID:	014279182JJK
Trans EPA ID:	CAR000172189
Trans Name:	AMBERWICK CORPORATION
TSDF EPA ID:	NVT330010000
Trans Name:	US ECOLOGY
Waste Code Description:	211 - Halogenated solvents (chloroform, methyl chloride, perchloroethylene, etc.
RCRA Code:	U044
Meth Code:	- Not reported
Quantity Tons:	0.06255
Waste Quantity:	15
Quantity Unit:	G
Shipment Date:	20151119
Creation Date:	7/14/2016 18:31:06
Receipt Date:	20151125
Manifest ID:	014294527JJK
Trans EPA ID:	CAR000172189
Trans Name:	AMBERWICK CORPORATION
TSDF EPA ID:	CAD008252405
Trans Name:	PACIFIC RESOURCE RECOVERY
Waste Code Description:	214 - Unspecified solvent mixture
RCRA Code:	D001
Meth Code:	H061 - Fuel Blending Prior To Energy Recovery At Another Site
Quantity Tons:	0.198
Waste Quantity:	55
Quantity Unit:	G
Shipment Date:	20151119
Creation Date:	6/30/2016 18:31:00
Receipt Date:	20151125
Manifest ID:	014294526JJK
Trans EPA ID:	CAR000172189
Trans Name:	AMBERWICK CORPORATION
TSDF EPA ID:	NVT330010000
Trans Name:	US ECOLOGY
Waste Code Description:	221 - Waste oil and mixed oil
Meth Code:	H039 - Other Recovery Of Reclamation For Reuse Including Acid Regeneration, Organics Recovery Ect
Quantity Tons:	0.209
Waste Quantity:	55
Quantity Unit:	G
Shipment Date:	20151119
Creation Date:	6/30/2016 18:31:00
Receipt Date:	20151125
Manifest ID:	014294526JJK
Trans EPA ID:	CAR000172189
Trans Name:	AMBERWICK CORPORATION
TSDF EPA ID:	NVT330010000
Trans Name:	US ECOLOGY
Waste Code Description:	291 - Latex waste
Meth Code:	H039 - Other Recovery Of Reclamation For Reuse Including Acid Regeneration, Organics Recovery Ect
Quantity Tons:	0.4587

SNAK KING (Continued) **1004677463**

Waste Quantity:	110
Quantity Unit:	G
Shipment Date:	20151116
Creation Date:	1/19/2016 22:15:12
Receipt Date:	20151130
Manifest ID:	005118891SKS
Trans EPA ID:	TXR000081205
Trans Name:	SAFETY-KLEEN SYSTEMS INC
TSDF EPA ID:	CAD044429835
Trans Name:	CLEAN HARBORS WILMINGTON LLC
Waste Code Description:	223 - Unspecified oil-containing waste
Meth Code:	H141 - Storage, Bulking, And/Or Transfer Off Site--No Treatment/Reovery (H010-H129) Or (H131-H135)
Quantity Tons:	0.1
Waste Quantity:	200
Quantity Unit:	P
Shipment Date:	20151116
Creation Date:	1/11/2016 22:16:49
Receipt Date:	20151116
Manifest ID:	005155450SKS
Trans EPA ID:	TXR000081205
Trans Name:	SAFETY-KLEEN SYSTEMS INC
TSDF EPA ID:	CAT000613935
Trans Name:	SAFETY-KLEEN SYSTEMS INC
Waste Code Description:	134 - Aqueous solution with <10% total organic residues
Meth Code:	H141 - Storage, Bulking, And/Or Transfer Off Site--No Treatment/Reovery (H010-H129) Or (H131-H135)
Quantity Tons:	0.168
Waste Quantity:	40
Quantity Unit:	G
Shipment Date:	20151021
Creation Date:	12/18/2015 22:15:09
Receipt Date:	20151021
Manifest ID:	005150107SKS
Trans EPA ID:	TXR000081205
Trans Name:	SAFETY-KLEEN SYSTEMS INC
TSDF EPA ID:	CAT000613935
Trans Name:	SAFETY-KLEEN SYSTEMS INC
Waste Code Description:	134 - Aqueous solution with <10% total organic residues
Meth Code:	H141 - Storage, Bulking, And/Or Transfer Off Site--No Treatment/Reovery (H010-H129) Or (H131-H135)
Quantity Tons:	0.126
Waste Quantity:	30
Quantity Unit:	G

Additional Info:

Year:	2015
Gen EPA ID:	CAR000097576
Shipment Date:	20151216
Creation Date:	2/9/2016 22:15:57
Receipt Date:	20151216
Manifest ID:	005169563SKS
Trans EPA ID:	TXR000081205

SNAK KING (Continued) **1004677463**

Trans Name:	SAFETY-KLEEN SYSTEMS INC
TSDF EPA ID:	CAT000613935
Trans Name:	SAFETY-KLEEN SYSTEMS INC
Waste Code Description:	134 - Aqueous solution with <10% total organic residues
Meth Code:	H141 - Storage, Bulking, And/Or Transfer Off Site--No Treatment/Reovery (H010-H129) Or (H131-H135)
Quantity Tons:	0.168
Waste Quantity:	40
Quantity Unit:	G
Shipment Date:	20151130
Creation Date:	6/30/2016 18:31:00
Receipt Date:	20151208
Manifest ID:	014279182JJK
Trans EPA ID:	CAR000172189
Trans Name:	AMBERWICK CORPORATION
TSDF EPA ID:	NVT330010000
Trans Name:	US ECOLOGY
Waste Code Description:	352 - Other organic solids
Meth Code:	H132 - Landfill Or Surface Impoundment That Will Be Closed As Landfill(To Include On-Site Treatment And/Or Stabilization)
Quantity Tons:	0.085
Waste Quantity:	170
Quantity Unit:	P
Shipment Date:	20151130
Creation Date:	6/30/2016 18:31:00
Receipt Date:	20151208
Manifest ID:	014279182JJK
Trans EPA ID:	CAR000172189
Trans Name:	AMBERWICK CORPORATION
TSDF EPA ID:	NVT330010000
Trans Name:	US ECOLOGY
Waste Code Description:	221 - Waste oil and mixed oil
Meth Code:	H039 - Other Recovery Of Reclamation For Reuse Including Acid Regeneration, Organics Recovery Ect
Quantity Tons:	0.627
Waste Quantity:	165
Quantity Unit:	G
Shipment Date:	20151130
Creation Date:	6/30/2016 18:31:00
Receipt Date:	20151208
Manifest ID:	014279182JJK
Trans EPA ID:	CAR000172189
Trans Name:	AMBERWICK CORPORATION
TSDF EPA ID:	NVT330010000
Trans Name:	US ECOLOGY
Waste Code Description:	211 - Halogenated solvents (chloroform, methyl chloride, perchloroethylene, etc.
RCRA Code:	U044
Meth Code:	- Not reported
Quantity Tons:	0.06255
Waste Quantity:	15
Quantity Unit:	G
Shipment Date:	20151119

SNAK KING (Continued) **1004677463**

Creation Date:	7/14/2016 18:31:06
Receipt Date:	20151125
Manifest ID:	014294527JJK
Trans EPA ID:	CAR000172189
Trans Name:	AMBERWICK CORPORATION
TSDF EPA ID:	CAD008252405
Trans Name:	PACIFIC RESOURCE RECOVERY
Waste Code Description:	214 - Unspecified solvent mixture
RCRA Code:	D001
Meth Code:	H061 - Fuel Blending Prior To Energy Recovery At Another Site
Quantity Tons:	0.198
Waste Quantity:	55
Quantity Unit:	G
Shipment Date:	20151119
Creation Date:	6/30/2016 18:31:00
Receipt Date:	20151125
Manifest ID:	014294526JJK
Trans EPA ID:	CAR000172189
Trans Name:	AMBERWICK CORPORATION
TSDF EPA ID:	NVT330010000
Trans Name:	US ECOLOGY
Waste Code Description:	221 - Waste oil and mixed oil
Meth Code:	H039 - Other Recovery Of Reclamation For Reuse Including Acid Regeneration, Organics Recovery Ect
Quantity Tons:	0.209
Waste Quantity:	55
Quantity Unit:	G
Shipment Date:	20151119
Creation Date:	6/30/2016 18:31:00
Receipt Date:	20151125
Manifest ID:	014294526JJK
Trans EPA ID:	CAR000172189
Trans Name:	AMBERWICK CORPORATION
TSDF EPA ID:	NVT330010000
Trans Name:	US ECOLOGY
Waste Code Description:	291 - Latex waste
Meth Code:	H039 - Other Recovery Of Reclamation For Reuse Including Acid Regeneration, Organics Recovery Ect
Quantity Tons:	0.4587
Waste Quantity:	110
Quantity Unit:	G
Shipment Date:	20151116
Creation Date:	1/11/2016 22:16:49
Receipt Date:	20151116
Manifest ID:	005155450SKS
Trans EPA ID:	TXR000081205
Trans Name:	SAFETY-KLEEN SYSTEMS INC
TSDF EPA ID:	CAT000613935
Trans Name:	SAFETY-KLEEN SYSTEMS INC
Waste Code Description:	134 - Aqueous solution with <10% total organic residues
Meth Code:	H141 - Storage, Bulking, And/Or Transfer Off Site--No Treatment/Reovery (H010-H129) Or (H131-H135)
Quantity Tons:	0.168
Waste Quantity:	40

SNAK KING (Continued) **1004677463**

Quantity Unit:	G
Shipment Date:	20151116
Creation Date:	1/19/2016 22:15:12
Receipt Date:	20151130
Manifest ID:	005118891SKS
Trans EPA ID:	TXR000081205
Trans Name:	SAFETY-KLEEN SYSTEMS INC
TSDF EPA ID:	CAD044429835
Trans Name:	CLEAN HARBORS WILMINGTON LLC
Waste Code Description:	223 - Unspecified oil-containing waste
Meth Code:	H141 - Storage, Bulking, And/Or Transfer Off Site--No Treatment/Reovery (H010-H129) Or (H131-H135)
Quantity Tons:	0.1
Waste Quantity:	200
Quantity Unit:	P
Shipment Date:	20151021
Creation Date:	12/18/2015 22:15:09
Receipt Date:	20151021
Manifest ID:	005150107SKS
Trans EPA ID:	TXR000081205
Trans Name:	SAFETY-KLEEN SYSTEMS INC
TSDF EPA ID:	CAT000613935
Trans Name:	SAFETY-KLEEN SYSTEMS INC
Waste Code Description:	134 - Aqueous solution with <10% total organic residues
Meth Code:	H141 - Storage, Bulking, And/Or Transfer Off Site--No Treatment/Reovery (H010-H129) Or (H131-H135)
Quantity Tons:	0.126
Waste Quantity:	30
Quantity Unit:	G

Additional Info:

Year:	2014
Gen EPA ID:	CAR000097576
Shipment Date:	20141223
Creation Date:	3/3/2015 22:15:07
Receipt Date:	20141225
Manifest ID:	004610570SKS
Trans EPA ID:	TXR000081205
Trans Name:	SAFETY-KLEEN SYSTEMS INC
TSDF EPA ID:	CAT000613935
Trans Name:	SAFETY-KLEEN SYSTEMS INC
Waste Code Description:	134 - Aqueous solution with <10% total organic residues
Meth Code:	H141 - Storage, Bulking, And/Or Transfer Off Site--No Treatment/Reovery (H010-H129) Or (H131-H135)
Quantity Tons:	0.126
Waste Quantity:	30
Quantity Unit:	G
Shipment Date:	20141126
Creation Date:	2/13/2015 22:15:17
Receipt Date:	20141126
Manifest ID:	004516620SKS
Trans EPA ID:	TXR000081205
Trans Name:	SAFETY-KLEEN SYSTEMS INC

SNAK KING (Continued) **1004677463**

TSDF EPA ID:	CAT000613935
Trans Name:	SAFETY-KLEEN SYSTEMS INC
Waste Code Description:	134 - Aqueous solution with <10% total organic residues
Meth Code:	H141 - Storage, Bulking, And/Or Transfer Off Site--No Treatment/Reovery (H010-H129) Or (H131-H135)
Quantity Tons:	0.126
Waste Quantity:	30
Quantity Unit:	G
Shipment Date:	20141029
Creation Date:	1/26/2015 22:15:11
Receipt Date:	20141029
Manifest ID:	004594171SKS
Trans EPA ID:	TXR000081205
Trans Name:	SAFETY-KLEEN SYSTEMS INC
TSDF EPA ID:	CAT000613935
Trans Name:	SAFETY-KLEEN SYSTEMS INC
Waste Code Description:	134 - Aqueous solution with <10% total organic residues
Meth Code:	H141 - Storage, Bulking, And/Or Transfer Off Site--No Treatment/Reovery (H010-H129) Or (H131-H135)
Quantity Tons:	0.126
Waste Quantity:	30
Quantity Unit:	G
Shipment Date:	20141002
Creation Date:	12/29/2014 22:15:00
Receipt Date:	20141013
Manifest ID:	004535934SKS
Trans EPA ID:	TXR000081205
Trans Name:	SAFETY-KLEEN SYSTEMS INC
TSDF EPA ID:	CAD044429835
Trans Name:	CLEAN HARBORS WILMINGTON LLC
Waste Code Description:	223 - Unspecified oil-containing waste
Meth Code:	H141 - Storage, Bulking, And/Or Transfer Off Site--No Treatment/Reovery (H010-H129) Or (H131-H135)
Quantity Tons:	0.15
Waste Quantity:	300
Quantity Unit:	P
Shipment Date:	20141002
Creation Date:	4/29/2015 22:15:12
Receipt Date:	20141018
Manifest ID:	004551328SKS
Trans EPA ID:	TXR000081205
Trans Name:	SAFETY-KLEEN SYSTEMS INC
Trans 2 EPA ID:	AZR000513770
Trans 2 Name:	SLT
TSDF EPA ID:	NED981723513
Trans Name:	CLEAN HARBORS ENVIRONMENTAL SERVICES IN
Waste Code Description:	212 - Oxygenated solvents (acetone, butanol, ethyl acetate, etc.
RCRA Code:	F005
Meth Code:	H040 - Incineration--Thermal Destruction Other Than Use As A Fuel
Quantity Tons:	0.1
Waste Quantity:	200
Quantity Unit:	P
Additional Code 1:	F003
Additional Code 2:	D006

SNAK KING (Continued) **1004677463**

Additional Code 3:	D005
Additional Code 4:	D001
Shipment Date:	20141002
Creation Date:	12/17/2014 22:14:47
Receipt Date:	20141002
Manifest ID:	004674778SKS
Trans EPA ID:	TXR000081205
Trans Name:	SAFETY-KLEEN SYSTEMS INC
TSDF EPA ID:	CAT000613935
Trans Name:	SAFETY-KLEEN SYSTEMS INC
Waste Code Description:	134 - Aqueous solution with <10% total organic residues
Meth Code:	H141 - Storage, Bulking, And/Or Transfer Off Site--No Treatment/Reovery (H010-H129) Or (H131-H135)
Quantity Tons:	0.126
Waste Quantity:	30
Quantity Unit:	G
Shipment Date:	20140909
Creation Date:	11/1/2014 22:15:05
Receipt Date:	20140909
Manifest ID:	004551112SKS
Trans EPA ID:	TXR000081205
Trans Name:	SAFETY-KLEEN SYSTEMS INC
TSDF EPA ID:	CAT000613935
Trans Name:	SAFETY-KLEEN SYSTEMS INC
Waste Code Description:	134 - Aqueous solution with <10% total organic residues
Meth Code:	H141 - Storage, Bulking, And/Or Transfer Off Site--No Treatment/Reovery (H010-H129) Or (H131-H135)
Quantity Tons:	0.126
Waste Quantity:	30
Quantity Unit:	G
Shipment Date:	20140815
Creation Date:	11/3/2014 22:14:33
Receipt Date:	20140815
Manifest ID:	004324946SKS
Trans EPA ID:	TXR000081205
Trans Name:	SAFETY-KLEEN SYSTEMS INC
TSDF EPA ID:	CAT000613935
Trans Name:	SAFETY-KLEEN SYSTEMS INC
Waste Code Description:	134 - Aqueous solution with <10% total organic residues
Meth Code:	H141 - Storage, Bulking, And/Or Transfer Off Site--No Treatment/Reovery (H010-H129) Or (H131-H135)
Quantity Tons:	0.126
Waste Quantity:	30
Quantity Unit:	G
Shipment Date:	20140721
Creation Date:	9/22/2014 22:15:02
Receipt Date:	20140721
Manifest ID:	004306967SKS
Trans EPA ID:	TXR000081205
Trans Name:	SAFETY-KLEEN SYSTEMS INC
TSDF EPA ID:	CAT000613935
Trans Name:	SAFETY-KLEEN SYSTEMS INC
Waste Code Description:	134 - Aqueous solution with <10% total organic residues

SNAK KING (Continued) **1004677463**

Meth Code:	H141 - Storage, Bulking, And/Or Transfer Off Site--No Treatment/Reovery (H010-H129) Or (H131-H135)
Quantity Tons:	0.126
Waste Quantity:	30
Quantity Unit:	G
Shipment Date:	20140621
Creation Date:	8/17/2014 22:15:17
Receipt Date:	20140621
Manifest ID:	004364443SKS
Trans EPA ID:	TXR000081205
Trans Name:	SAFETY-KLEEN SYSTEMS INC
TSDF EPA ID:	CAT000613935
Trans Name:	SAFETY-KLEEN SYSTEMS INC
Waste Code Description:	134 - Aqueous solution with <10% total organic residues
Meth Code:	H141 - Storage, Bulking, And/Or Transfer Off Site--No Treatment/Reovery (H010-H129) Or (H131-H135)
Quantity Tons:	0.126
Waste Quantity:	30
Quantity Unit:	G

Additional Info:

Year:	2013
Gen EPA ID:	CAR000097576
Shipment Date:	20131216
Creation Date:	3/3/2014 22:15:17
Receipt Date:	20131216
Manifest ID:	004062962SKS
Trans EPA ID:	TXR000081205
Trans Name:	SAFETY-KLEEN SYSTEMS INC
TSDF EPA ID:	CAT000613935
Trans Name:	SAFETY-KLEEN SYSTEMS INC
Waste Code Description:	134 - Aqueous solution with <10% total organic residues
Meth Code:	H141 - Storage, Bulking, And/Or Transfer Off Site--No Treatment/Reovery (H010-H129) Or (H131-H135)
Quantity Tons:	0.168
Waste Quantity:	40
Quantity Unit:	G
Shipment Date:	20131121
Creation Date:	2/24/2014 22:15:23
Receipt Date:	20131121
Manifest ID:	004024620SKS
Trans EPA ID:	TXR000081205
Trans Name:	SAFETY-KLEEN SYSTEMS INC
TSDF EPA ID:	CAT000613935
Trans Name:	SAFETY-KLEEN SYSTEMS INC
Waste Code Description:	134 - Aqueous solution with <10% total organic residues
Meth Code:	H141 - Storage, Bulking, And/Or Transfer Off Site--No Treatment/Reovery (H010-H129) Or (H131-H135)
Quantity Tons:	0.126
Waste Quantity:	30
Quantity Unit:	G
Shipment Date:	20131021
Creation Date:	2/25/2014 22:15:05

SNAK KING (Continued) **1004677463**

Receipt Date:	20131021
Manifest ID:	003747397SKS
Trans EPA ID:	TXR000081205
Trans Name:	SAFETY-KLEEN SYSTEMS INC
TSDF EPA ID:	CAT000613935
Trans Name:	SAFETY-KLEEN SYSTEMS INC
Waste Code Description:	134 - Aqueous solution with <10% total organic residues
Meth Code:	H141 - Storage, Bulking, And/Or Transfer Off Site--No Treatment/Reovery (H010-H129) Or (H131-H135)
Quantity Tons:	0.168
Waste Quantity:	40
Quantity Unit:	G
Shipment Date:	20130927
Creation Date:	11/1/2013 22:15:05
Receipt Date:	20130927
Manifest ID:	003726690SKS
Trans EPA ID:	TXR000081205
Trans Name:	SAFETY-KLEEN SYSTEMS INC
TSDF EPA ID:	CAT000613893
Trans Name:	SAFETY-KLEEN SYSTEMS INC
Waste Code Description:	134 - Aqueous solution with <10% total organic residues
Meth Code:	H141 - Storage, Bulking, And/Or Transfer Off Site--No Treatment/Reovery (H010-H129) Or (H131-H135)
Quantity Tons:	0.168
Waste Quantity:	40
Quantity Unit:	G
Shipment Date:	20130829
Creation Date:	1/6/2014 22:15:06
Receipt Date:	20130904
Manifest ID:	003723927SKS
Trans EPA ID:	TXR000081205
Trans Name:	SAFETY-KLEEN SYSTEMS INC
TSDF EPA ID:	CAT000613893
Trans Name:	SAFETY-KLEEN SYSTEMS INC
Waste Code Description:	134 - Aqueous solution with <10% total organic residues
Meth Code:	H141 - Storage, Bulking, And/Or Transfer Off Site--No Treatment/Reovery (H010-H129) Or (H131-H135)
Quantity Tons:	0.084
Waste Quantity:	20
Quantity Unit:	G
Shipment Date:	20130730
Creation Date:	11/29/2013 22:15:05
Receipt Date:	20130802
Manifest ID:	003704264SKS
Trans EPA ID:	TXR000081205
Trans Name:	SAFETY-KLEEN SYSTEMS INC
TSDF EPA ID:	CAT000613893
Trans Name:	SAFETY-KLEEN SYSTEMS INC
Waste Code Description:	134 - Aqueous solution with <10% total organic residues
Meth Code:	H141 - Storage, Bulking, And/Or Transfer Off Site--No Treatment/Reovery (H010-H129) Or (H131-H135)
Quantity Tons:	0.147
Waste Quantity:	35
Quantity Unit:	G

SNAK KING (Continued) **1004677463**

Shipment Date:	20130730
Creation Date:	2/12/2014 22:15:06
Receipt Date:	20130819
Manifest ID:	003831793SKS
Trans EPA ID:	TXR000081205
Trans Name:	SAFETY-KLEEN SYSTEMS INC
Trans 2 EPA ID:	AZR000508515
Trans 2 Name:	SLT
TSDF EPA ID:	NED981723513
Trans Name:	CLEAN HARBORS ENVIRONMENTAL SERVICES IN
Waste Code Description:	212 - Oxygenated solvents (acetone, butanol, ethyl acetate, etc.
RCRA Code:	F005
Meth Code:	H040 - Incineration--Thermal Destruction Other Than Use As A Fuel
Quantity Tons:	0.03
Waste Quantity:	60
Quantity Unit:	P
Additional Code 1:	F003
Additional Code 2:	D006
Additional Code 3:	D005
Additional Code 4:	D001

Shipment Date:	20130702
Creation Date:	11/16/2013 22:15:17
Receipt Date:	20130710
Manifest ID:	003690539SKS
Trans EPA ID:	TXR000081205
Trans Name:	SAFETY-KLEEN SYSTEMS INC
TSDF EPA ID:	CAT000613893
Trans Name:	SAFETY-KLEEN SYSTEMS INC
Waste Code Description:	134 - Aqueous solution with <10% total organic residues
Meth Code:	H141 - Storage, Bulking, And/Or Transfer Off Site--No Treatment/Reovery (H010-H129) Or (H131-H135)
Quantity Tons:	0.168
Waste Quantity:	40
Quantity Unit:	G

Shipment Date:	20130607
Creation Date:	10/16/2013 22:15:20
Receipt Date:	20130615
Manifest ID:	003107279SKS
Trans EPA ID:	TXR000081205
Trans Name:	SAFETY-KLEEN SYSTEMS INC
TSDF EPA ID:	CAT000613893
Trans Name:	SAFETY-KLEEN SYSTEMS INC
Waste Code Description:	134 - Aqueous solution with <10% total organic residues
Meth Code:	H141 - Storage, Bulking, And/Or Transfer Off Site--No Treatment/Reovery (H010-H129) Or (H131-H135)
Quantity Tons:	0.168
Waste Quantity:	40
Quantity Unit:	G

Shipment Date:	20130506
Creation Date:	9/28/2013 22:15:06
Receipt Date:	20130509
Manifest ID:	003379006SKS
Trans EPA ID:	TXR000081205

SNAK KING (Continued) **1004677463**

Trans Name:	SAFETY-KLEEN SYSTEMS INC
TSDF EPA ID:	CAT000613893
Trans Name:	SAFETY-KLEEN SYSTEMS INC
Waste Code Description:	134 - Aqueous solution with <10% total organic residues
Meth Code:	H141 - Storage, Bulking, And/Or Transfer Off Site--No Treatment/Reovery (H010-H129) Or (H131-H135)
Quantity Tons:	0.168
Waste Quantity:	40
Quantity Unit:	G

Additional Info:

Year:	2012
Gen EPA ID:	CAR000097576
Shipment Date:	20121214
Creation Date:	8/22/2013 22:15:07
Manifest ID:	003453389SKS
Trans EPA ID:	TXR000081205
Trans Name:	SAFETY-KLEEN SYSTEMS INC
TSDF EPA ID:	CAT000613893
Trans Name:	SAFETY-KLEEN SYSTEMS INC
Waste Code Description:	134 - Aqueous solution with <10% total organic residues
Meth Code:	H141 - Storage, Bulking, And/Or Transfer Off Site--No Treatment/Reovery (H010-H129) Or (H131-H135)
Quantity Tons:	0.168
Waste Quantity:	40
Quantity Unit:	G
Shipment Date:	20121214
Creation Date:	5/4/2013 22:15:12
Receipt Date:	20121227
Manifest ID:	003472923SKS
Trans EPA ID:	TXR000081205
Trans Name:	SAFETY-KLEEN SYSTEMS INC
Trans 2 EPA ID:	OKD981588791
Trans 2 Name:	TRIAD TRANSPORT INC
TSDF EPA ID:	TXD077603371
Trans Name:	SAFETY-KLEEN SYSTEMS INC
Waste Code Description:	331 - Off-specification, aged, or surplus organics
RCRA Code:	D035
Meth Code:	H061 - Fuel Blending Prior To Energy Recovery At Another Site
Quantity Tons:	0.04
Waste Quantity:	80
Quantity Unit:	P
Additional Code 1:	D001
Shipment Date:	20121214
Creation Date:	5/4/2013 22:15:12
Receipt Date:	20121227
Manifest ID:	003472923SKS
Trans EPA ID:	TXR000081205
Trans Name:	SAFETY-KLEEN SYSTEMS INC
Trans 2 EPA ID:	OKD981588791
Trans 2 Name:	TRIAD TRANSPORT INC
TSDF EPA ID:	TXD077603371
Trans Name:	SAFETY-KLEEN SYSTEMS INC
Waste Code Description:	331 - Off-specification, aged, or surplus organics

SNAK KING (Continued) **1004677463**

RCRA Code:	D001
Meth Code:	H061 - Fuel Blending Prior To Energy Recovery At Another Site
Quantity Tons:	0.02
Waste Quantity:	40
Quantity Unit:	P
Shipment Date:	20121115
Creation Date:	4/4/2013 22:15:21
Receipt Date:	20121119
Manifest ID:	003442482SKS
Trans EPA ID:	TXR000081205
Trans Name:	SAFETY-KLEEN SYSTEMS INC
TSDF EPA ID:	CAT000613893
Trans Name:	SAFETY-KLEEN SYSTEMS INC
Waste Code Description:	134 - Aqueous solution with <10% total organic residues
Meth Code:	H141 - Storage, Bulking, And/Or Transfer Off Site--No Treatment/Reovery (H010-H129) Or (H131-H135)
Quantity Tons:	0.168
Waste Quantity:	40
Quantity Unit:	G
Shipment Date:	20120918
Creation Date:	8/21/2013 22:15:07
Receipt Date:	20120920
Manifest ID:	003502263SKS
Trans EPA ID:	TXR000081205
Trans Name:	SAFETY-KLEEN SYSTEMS INC
TSDF EPA ID:	CAT000613893
Trans Name:	SAFETY-KLEEN SYSTEMS INC
Waste Code Description:	134 - Aqueous solution with <10% total organic residues
Meth Code:	H141 - Storage, Bulking, And/Or Transfer Off Site--No Treatment/Reovery (H010-H129) Or (H131-H135)
Quantity Tons:	0.168
Waste Quantity:	40
Quantity Unit:	G
Shipment Date:	20120823
Creation Date:	1/9/2013 22:15:17
Receipt Date:	20120827
Manifest ID:	003140101SKS
Trans EPA ID:	TXR000050930
Trans Name:	SAFETY-KLEEN SYSTEMS INC
TSDF EPA ID:	CAT000613893
Trans Name:	SAFETY-KLEEN SYSTEMS INC
Waste Code Description:	134 - Aqueous solution with <10% total organic residues
Meth Code:	H141 - Storage, Bulking, And/Or Transfer Off Site--No Treatment/Reovery (H010-H129) Or (H131-H135)
Quantity Tons:	0.168
Waste Quantity:	40
Quantity Unit:	G
Shipment Date:	20120725
Creation Date:	6/1/2013 22:15:05
Receipt Date:	20120727
Manifest ID:	003295074SKS
Trans EPA ID:	TXR000050930
Trans Name:	SAFETY-KLEEN SYSTEMS INC

SNAK KING (Continued) **1004677463**

TSDF EPA ID:	CAT000613893
Trans Name:	SAFETY-KLEEN SYSTEMS INC
Waste Code Description:	134 - Aqueous solution with <10% total organic residues
Meth Code:	H141 - Storage, Bulking, And/Or Transfer Off Site--No Treatment/Reovery (H010-H129) Or (H131-H135)
Quantity Tons:	0.168
Waste Quantity:	40
Quantity Unit:	G
Shipment Date:	20120627
Creation Date:	5/29/2013 22:15:15
Receipt Date:	20120629
Manifest ID:	003139913SKS
Trans EPA ID:	TXR000050930
Trans Name:	SAFETY-KLEEN SYSTEMS INC
TSDF EPA ID:	CAT000613893
Trans Name:	SAFETY-KLEEN SYSTEMS INC
Waste Code Description:	134 - Aqueous solution with <10% total organic residues
Meth Code:	H141 - Storage, Bulking, And/Or Transfer Off Site--No Treatment/Reovery (H010-H129) Or (H131-H135)
Quantity Tons:	0.168
Waste Quantity:	40
Quantity Unit:	G
Shipment Date:	20120530
Creation Date:	5/30/2013 22:15:07
Receipt Date:	20120601
Manifest ID:	003278880SKS
Trans EPA ID:	TXR000050930
Trans Name:	SAFETY-KLEEN SYSTEMS INC
TSDF EPA ID:	CAT000613893
Trans Name:	SAFETY-KLEEN SYSTEMS INC
Waste Code Description:	134 - Aqueous solution with <10% total organic residues
Meth Code:	H141 - Storage, Bulking, And/Or Transfer Off Site--No Treatment/Reovery (H010-H129) Or (H131-H135)
Quantity Tons:	0.168
Waste Quantity:	40
Quantity Unit:	G
Shipment Date:	20120510
Creation Date:	5/29/2013 22:15:15
Receipt Date:	20120521
Manifest ID:	003157541SKS
Trans EPA ID:	TXR000050930
Trans Name:	SAFETY-KLEEN SYSTEMS INC
Trans 2 EPA ID:	OKD981588791
Trans 2 Name:	TRIAD TRANSPORT INC
TSDF EPA ID:	TXD077603371
Trans Name:	SAFETY-KLEEN SYSTEMS INC
Waste Code Description:	491 - Unspecified sludge waste
RCRA Code:	F005
Meth Code:	H061 - Fuel Blending Prior To Energy Recovery At Another Site
Quantity Tons:	0.15
Waste Quantity:	300
Quantity Unit:	P
Additional Code 1:	D035
Additional Code 2:	D001

SNAK KING (Continued) **1004677463**

Additional Info:

Year:	2011
Gen EPA ID:	CAR000097576
Shipment Date:	20111213
Creation Date:	5/22/2012 20:30:10
Receipt Date:	20111216
Manifest ID:	002785285SKS
Trans EPA ID:	TXR000050930
Trans Name:	SAFETY-KLEEN SYSTEMS INC
TSDF EPA ID:	CAT000613893
Trans Name:	SAFETY-KLEEN SYSTEMS INC
Waste Code Description:	134 - Aqueous solution with <10% total organic residues
Meth Code:	H141 - Storage, Bulking, And/Or Transfer Off Site--No Treatment/Reovery (H010-H129) Or (H131-H135)
Quantity Tons:	0.168
Waste Quantity:	40
Quantity Unit:	G
Shipment Date:	20111116
Creation Date:	4/14/2012 20:30:11
Receipt Date:	20111118
Manifest ID:	002726073SKS
Trans EPA ID:	TXR000050930
Trans Name:	SAFETY-KLEEN SYSTEMS INC
TSDF EPA ID:	CAT000613893
Trans Name:	SAFETY-KLEEN SYSTEMS INC
Waste Code Description:	134 - Aqueous solution with <10% total organic residues
Meth Code:	H141 - Storage, Bulking, And/Or Transfer Off Site--No Treatment/Reovery (H010-H129) Or (H131-H135)
Quantity Tons:	0.084
Waste Quantity:	20
Quantity Unit:	G
Shipment Date:	20111024
Creation Date:	3/26/2012 20:30:13
Receipt Date:	20111028
Manifest ID:	002704855SKS
Trans EPA ID:	TXR000050930
Trans Name:	SAFETY-KLEEN SYSTEMS INC
TSDF EPA ID:	CAT000613893
Trans Name:	SAFETY-KLEEN SYSTEMS INC
Waste Code Description:	134 - Aqueous solution with <10% total organic residues
Meth Code:	H141 - Storage, Bulking, And/Or Transfer Off Site--No Treatment/Reovery (H010-H129) Or (H131-H135)
Quantity Tons:	0.084
Waste Quantity:	20
Quantity Unit:	G
Shipment Date:	20110928
Creation Date:	3/22/2012 20:30:11
Receipt Date:	20111003
Manifest ID:	002699373SKS
Trans EPA ID:	TXR000050930
Trans Name:	SAFETY-KLEEN SYSTEMS INC
TSDF EPA ID:	CAT000613893

SNAK KING (Continued) **1004677463**

Trans Name:	SAFETY-KLEEN SYSTEMS INC
Waste Code Description:	134 - Aqueous solution with <10% total organic residues
Meth Code:	H141 - Storage, Bulking, And/Or Transfer Off Site--No Treatment/Reovery (H010-H129) Or (H131-H135)
Quantity Tons:	0.084
Waste Quantity:	20
Quantity Unit:	G
Shipment Date:	20110831
Creation Date:	2/11/2012 20:30:14
Receipt Date:	20110907
Manifest ID:	004322542FLE
Trans EPA ID:	TXR000050930
Trans Name:	SAFETY-KLEEN SYSTEMS INC
TSDF EPA ID:	CAT000613893
Trans Name:	SAFETY-KLEEN SYSTEMS INC
Waste Code Description:	134 - Aqueous solution with <10% total organic residues
Meth Code:	H141 - Storage, Bulking, And/Or Transfer Off Site--No Treatment/Reovery (H010-H129) Or (H131-H135)
Quantity Tons:	0.084
Waste Quantity:	20
Quantity Unit:	G
Shipment Date:	20110804
Creation Date:	2/7/2012 20:30:12
Receipt Date:	20110809
Manifest ID:	004303445FLE
Trans EPA ID:	TXR000050930
Trans Name:	SAFETY-KLEEN SYSTEMS INC
TSDF EPA ID:	CAT000613893
Trans Name:	SAFETY-KLEEN SYSTEMS INC
Waste Code Description:	134 - Aqueous solution with <10% total organic residues
Meth Code:	H141 - Storage, Bulking, And/Or Transfer Off Site--No Treatment/Reovery (H010-H129) Or (H131-H135)
Quantity Tons:	0.168
Waste Quantity:	40
Quantity Unit:	G
Shipment Date:	20110706
Creation Date:	12/15/2011 18:30:22
Receipt Date:	20110712
Manifest ID:	002692488SKS
Trans EPA ID:	TXR000050930
Trans Name:	SAFETY-KLEEN SYSTEMS INC
TSDF EPA ID:	CAT000613893
Trans Name:	SAFETY-KLEEN SYSTEMS INC
Waste Code Description:	134 - Aqueous solution with <10% total organic residues
Meth Code:	H141 - Storage, Bulking, And/Or Transfer Off Site--No Treatment/Reovery (H010-H129) Or (H131-H135)
Quantity Tons:	0.168
Waste Quantity:	40
Quantity Unit:	G
Shipment Date:	20110606
Creation Date:	7/14/2011 18:30:27
Receipt Date:	20110606
Manifest ID:	003623165FLE

SNAK KING (Continued) **1004677463**

Trans EPA ID:	TXR000050930
Trans Name:	SAFETY-KLEEN SYSTEMS INC
TSDF EPA ID:	CAT000613935
Trans Name:	SAFETY-KLEEN SYSTEMS INC
Waste Code Description:	134 - Aqueous solution with <10% total organic residues
Meth Code:	H141 - Storage, Bulking, And/Or Transfer Off Site--No Treatment/Reovery (H010-H129) Or (H131-H135)
Quantity Tons:	0.084
Waste Quantity:	20
Quantity Unit:	G
Shipment Date:	20110511
Creation Date:	7/14/2011 18:30:22
Receipt Date:	20110511
Manifest ID:	004244902FLE
Trans EPA ID:	TXR000050930
Trans Name:	SAFETY-KLEEN SYSTEMS INC
TSDF EPA ID:	CAT000613935
Trans Name:	SAFETY-KLEEN SYSTEMS INC
Waste Code Description:	134 - Aqueous solution with <10% total organic residues
Meth Code:	H141 - Storage, Bulking, And/Or Transfer Off Site--No Treatment/Reovery (H010-H129) Or (H131-H135)
Quantity Tons:	0.168
Waste Quantity:	40
Quantity Unit:	G
Shipment Date:	20110413
Creation Date:	9/16/2011 18:30:12
Receipt Date:	20110421
Manifest ID:	002836113SKS
Trans EPA ID:	TXR000050930
Trans Name:	SAFETY-KLEEN SYSTEMS INC
Trans 2 EPA ID:	OKD981588791
Trans 2 Name:	TRIAD TRANSPORT INC
TSDF EPA ID:	TXD077603371
Trans Name:	SAFETY-KLEEN SYSTEMS INC
Waste Code Description:	212 - Oxygenated solvents (acetone, butanol, ethyl acetate, etc.
RCRA Code:	F005
Meth Code:	H061 - Fuel Blending Prior To Energy Recovery At Another Site
Quantity Tons:	0.15
Waste Quantity:	300
Quantity Unit:	P
Additional Code 1:	F003
Additional Code 2:	D035
Additional Code 3:	D001

F42 **7-11 #23961** **LUST** **S104160206**
West **16107 GALE AVE** **Cortese** **N/A**
1/8-1/4 **INDUSTRY, CA 91745** **HIST CORTESE**
0.186 mi. **CERS**
984 ft. **Site 7 of 10 in cluster F**

Relative: LUST:
Lower

Name:	7-11 #23961
Address:	16107 GALE AVE
City,State,Zip:	INDUSTRY, CA 91745
Lead Agency:	LOS ANGELES RWQCB (REGION 4)
Case Type:	LUST Cleanup Site

Actual:
346 ft.

7-11 #23961 (Continued) **S104160206**

Geo Track:	http://geotracker.waterboards.ca.gov/profile_report.asp?global_id=T0603703132
Global Id:	T0603703132
Latitude:	34.008923
Longitude:	-117.955553
Status:	Completed - Case Closed
Status Date:	09/09/1996
Case Worker:	YR
RB Case Number:	I-05922
Local Agency:	LOS ANGELES COUNTY
Potential Media Affect:	Aquifer used for drinking water supply
Potential Contaminants of Concern:	Gasoline
EPA Region:	9
Coordinate Source:	Google Geocode
Cuf Case:	YES
Begin Date:	05/30/1992
Leak Reported Date:	10/08/1992
How Discovered:	Tank Closure
Discharge Source:	Other
Discharge Cause:	Unknown
No Further Action Date:	09/09/1996
CA Water Watershed Name:	San Gabriel River - Upper San Gabriel (405.20)
Dwr Groundwater Subbasin Name:	San Gabriel Valley (4-013)
CA Enviroscreen 3 Score:	96-100% (highest scores)
CA Enviroscreen 4 Score:	90-95%
Military DOD Site:	No
RWQCB Region:	LOS ANGELES RWQCB (REGION 4)

LUST:

Global Id:	T0603703132
Contact Type:	Local Agency Caseworker
Contact Name:	JOHN AWUJO
Organization Name:	LOS ANGELES COUNTY
Address:	900 S FREMONT AVE
City:	ALHAMBRA
Email:	jawujo@dpw.lacounty.gov
Phone Number:	6264583507

Global Id:	T0603703132
Contact Type:	Regional Board Caseworker - Primary Caseworker
Contact Name:	YUE RONG
Organization Name:	LOS ANGELES RWQCB (REGION 4)
Address:	320 W. 4TH ST., SUITE 200
City:	Los Angeles
Email:	yrong@waterboards.ca.gov

LUST:

Global Id:	T0603703132
Action Type:	Other
Date:	10/08/1992
Action:	Leak Reported

Global Id:	T0603703132
Action Type:	ENFORCEMENT
Date:	09/09/1996
Action:	Closure/No Further Action Letter

Global Id: T0603703132

7-11 #23961 (Continued) **S104160206**

Action Type: Other
Date: 05/30/1992
Action: Leak Discovery

LUST:
Global Id: T0603703132
Status: Open - Case Begin Date
Status Date: 05/30/1992

Global Id: T0603703132
Status: Completed - Case Closed
Status Date: 09/09/1996

LUST REG 4:
Region: 4
Regional Board: 04
County: Los Angeles
Facility Id: I-05922
Status: Case Closed
Substance: Gasoline
Case Type: Groundwater
Global ID: T0603703132
Staff: UNK
Local Agency: 19000
Cross Street: STIMSON
Date Leak Discovered: 5/30/1992
Date Leak First Reported: 10/8/1992
Date Leak Record Entered: 9/22/1992
Date Case Last Changed on Database: 10/28/1996
Date the Case was Closed: 9/9/1996
How Leak Discovered: Tank Closure
Cause of Leak: UNK
Leak Source: UNK
Approx. Dist To Production Well (ft): 3336.1637963410559102441416265
Source of Cleanup Funding: UNK
Responsible Party: SOUTHLAND CORP
RP Address: P.O. BOX 404, PLEASANTON, CA 94588
Program: LUST
Lat/Long: 34.0088227 / -1
Summary: 10/28/96 WELL ABANDONMENT PERMITS

CORTESE:
Name: 7-11 #23961
Address: 16107 GALE AVE
City,State,Zip: INDUSTRY, CA 91745
Region: CORTESE
Global ID: T0603703132
Site/Facility Type: LUST CLEANUP SITE
Cleanup Status: COMPLETED - CASE CLOSED
Flag: active
File Name: Active Open

HIST CORTESE:
edr_fname: 7-11 #23961

7-11 #23961 (Continued) **S104160206**

edr_fadd1: 16107 GALE
City,State,Zip: INDUSTRY, CA 91745
Region: CORTESE
Facility County Code: 19
Reg By: LTNKA
Reg Id: I-5922

CERS:
Name: 7-11 #23961
Address: 16107 GALE AVE
City,State,Zip: INDUSTRY, CA 91745
Site ID: 855147
CERS ID: T0603703132
CERS Description: Leaking Underground Storage Tank Cleanup Site

Affiliation:
Affiliation Type Desc: Local Agency Caseworker
Entity Name: JOHN AWUJO - LOS ANGELES COUNTY
Affiliation Address: 900 S FREMONT AVE
Affiliation City: ALHAMBRA
Affiliation State: CA
Affiliation Phone: 6264583507,

Affiliation Type Desc: Regional Board Caseworker
Entity Name: YUE RONG - LOS ANGELES RWQCB (REGION 4)
Affiliation Address: 320 W. 4TH ST., SUITE 200
Affiliation City: Los Angeles
Affiliation State: CA
Affiliation Phone: ,

F43 **SOUTHLAND CORP SS 23961** **SWEEPS UST** **S101583440**
West **16107 GALE AVE** **CA FID UST** **N/A**
1/8-1/4 **LA PUENTE, CA 91745** **LOS ANGELES CO. HMS**
0.186 mi.
984 ft. **Site 8 of 10 in cluster F**

Relative:
Lower

Actual:
346 ft.

SWEEPS UST:
Name: THE SOUTHLAND CORP SS 23961
Address: 16107 E GALE AVE
City: INDUSTRY
Status: Active
Comp Number: 5922
Number: 9
Board Of Equalization: 44-002251
Referral Date: 06-30-89
Created Date: 06-30-89
SWRCB Tank Id: 19-000-005922-000001
Tank Status: A
Active Date: 06-30-89
Tank Use: UNKNOWN
STG: W
Number Of Tanks: 3

Name: THE SOUTHLAND CORP SS 23961
Address: 16107 E GALE AVE
City: INDUSTRY
Status: Active

SOUTHLAND CORP SS 23961 (Continued) **S101583440**

Comp Number: 5922
Number: 9
Board Of Equalization: 44-002251
Referral Date: 06-30-89
Created Date: 06-30-89
SWRCB Tank Id: 19-000-005922-000002
Tank Status: A
Active Date: 06-30-89
Tank Use: UNKNOWN
STG: W

Name: THE SOUTHLAND CORP SS 23961
Address: 16107 E GALE AVE
City: INDUSTRY
Status: Active
Comp Number: 5922
Number: 9
Board Of Equalization: 44-002251
Referral Date: 06-30-89
Created Date: 06-30-89
SWRCB Tank Id: 19-000-005922-000003
Tank Status: A
Active Date: 06-30-89
Tank Use: UNKNOWN
STG: W

CA FID UST:
Facility ID: 19003776
Regulated By: UTNKA
Regulated ID: 00005296
Facility Phone: 8180000000
Mailing Address: 0 BOX
Mailing City,St,Zip: INDUSTRY
Status: Active

LOS ANGELES CO. HMS:
Name: SOUTHLAND CORP SS 23961
Address: 16107 GALE AVE
City,State,Zip: LA PUENTE, CA 917451709
Region: LA
Permit Category: T
Facility Id: 005712-005922
Facility Type: 0
Facility Status: Removed
Area: 6H
Permit Number: 00001533T
Permit Status: Removed

F44 **7-11 #23961** **UST FINDER RELEASE** **1028912668**
West **16107 GALE AVE** **N/A**
1/8-1/4 **INDUSTRY, CA 91745**
0.186 mi.
984 ft. **Site 9 of 10 in cluster F**

Relative: **Lower**
Actual: **346 ft.**

UST FINDER RELEASE:

Object ID:	66566
Lust ID:	CAT0603703132
Name:	7-11 #23961
Address:	16107 GALE AVE
City,State,Zip:	INDUSTRY, CA 91745
Address Match Type:	PointAddress
Status:	No Further Action
Population within 1500ft:	1302
Domestic Wells within 1500ft:	0
Land Use:	Developed, Medium Intensity
Within SPA:	No
Within WHPA:	No
Within 100yr Floodplain:	No
EPA Region:	9
Coordinate Source:	Geocode
X Coord:	-117.95567
Y Coord:	34.00861
Latitude:	34.0086099999999
Longitude:	-117.955669999999

I45 **PHILLIP AND RHONDA GARRETTSON** **RCRA NonGen / NLR** **1027521189**
SSW **1227 HINNEN AVENUE** **E MANIFEST** **CAC003213462**
1/8-1/4 **LA PUENTE, CA 91745**
0.188 mi.
992 ft. **Site 1 of 2 in cluster I**

Relative: **Higher**
Actual: **364 ft.**

RCRA Listings:

Date Form Received by Agency:	20230120
Handler Name:	Phillip And Rhonda Garrettson
Handler Address:	1227 Hinnen Avenue
Handler City,State,Zip:	LA PUENTE, CA 91745
EPA ID:	CAC003213462
Contact Name:	PHILLIP AND RHONDA GARRETTSON
Contact Address:	19922 CAMINO DE ROSA
Contact City,State,Zip:	WALNUT, CA 91789
Contact Telephone:	909-287-6772
Contact Email:	RHONDAGARRETTSON@GMAIL.COM
EPA Region:	09
Federal Waste Generator Description:	Not a generator, verified
Mailing Address:	19922 CAMINO DE ROSA
Mailing City,State,Zip:	WALNUT, CA 91789
Owner Name:	Phillip And Rhonda Garrettson
Owner Type:	Other
Operator Name:	Phillip And Rhonda Garrettson
Operator Type:	Other
Short-Term Generator Activity:	No
Importer Activity:	No
Mixed Waste Generator:	No
Transporter Activity:	No
Transfer Facility Activity:	No
Recycler Activity with Storage:	No
Small Quantity On-Site Burner Exemption:	No
Smelting Melting and Refining Furnace Exemption:	No

PHILLIP AND RHONDA GARRETTSON (Continued) **1027521189**

Underground Injection Control:	No
Off-Site Waste Receipt:	No
Universal Waste Indicator:	No
Universal Waste Destination Facility:	No
Federal Universal Waste:	No
Active Site State-Reg Handler:	---
Hazardous Secondary Material Indicator:	N
2018 GPRA Permit Baseline:	Not on the Baseline
2018 GPRA Renewals Baseline:	Not on the Baseline
202 GPRA Corrective Action Baseline:	No
Subject to Corrective Action Universe:	No
Non-TSDFs Where RCRA CA has Been Imposed Universe:	No
Corrective Action Priority Ranking:	No NCAPS ranking
Environmental Control Indicator:	No
Institutional Control Indicator:	No
Human Exposure Controls Indicator:	N/A
Groundwater Controls Indicator:	N/A
Significant Non-Complier Universe:	No
Unaddressed Significant Non-Complier Universe:	No
Addressed Significant Non-Complier Universe:	No
Significant Non-Complier With a Compliance Schedule Universe:	No
Handler Date of Last Change:	20230203
Recognized Trader-Importer:	No
Recognized Trader-Exporter:	No
Importer of Spent Lead Acid Batteries:	No
Exporter of Spent Lead Acid Batteries:	No
Recycler Activity Without Storage:	No
Manifest Broker:	No
Sub-Part P Indicator:	No

Handler - Owner Operator:

Owner/Operator Indicator:	Operator
Owner/Operator Name:	PHILLIP AND RHONDA GARRETTSON
Legal Status:	Other
Owner/Operator Address:	19922 CAMINO DE ROSA
Owner/Operator City,State,Zip:	WALNUT, CA 91789
Owner/Operator Telephone:	909-287-6772

Owner/Operator Indicator:	Owner
Owner/Operator Name:	PHILLIP AND RHONDA GARRETTSON
Legal Status:	Other
Owner/Operator Address:	19922 CAMINO DE ROSA
Owner/Operator City,State,Zip:	WALNUT, CA 91789
Owner/Operator Telephone:	909-287-6772

Historic Generators:

Receive Date:	20230120
Handler Name:	PHILLIP AND RHONDA GARRETTSON
Federal Waste Generator Description:	Not a generator, verified
Large Quantity Handler of Universal Waste:	No
Recognized Trader Importer:	No
Recognized Trader Exporter:	No
Spent Lead Acid Battery Importer:	No
Spent Lead Acid Battery Exporter:	No
Current Record:	Yes

PHILLIP AND RHONDA GARRETTSON (Continued) **1027521189**

Non Storage Recycler Activity: No
Electronic Manifest Broker: No

List of NAICS Codes and Descriptions:
NAICS Code: 56299
NAICS Description: ALL OTHER WASTE MANAGEMENT SERVICES

Facility Has Received Notices of Violations:
Violations: No Violations Found

Evaluation Action Summary:
Evaluations: No Evaluations Found

E MANIFEST:

Manifest Tracking Number:	023644803JJK
Last Updated Date:	20230215
Shipped Date:	20230125
Received Date:	20230208
Manifest Status:	Signed
Submission Type:	DataImage5Copy
Origin Type:	Web
Generator EPA ID:	CAC003213462
Generator Name:	Phillip And Rhonda Garrettson
Generator Mail Street 1:	1227 HINNEN AVENUE
Generator Mail City:	LA PUENTE
Generator Mail State:	CA
Generator Mail Zip:	91745
Generator Location Street 1:	19922 CAMINO DE ROSA
Generator Location City:	WALNUT
Generator Location Zip:	91789
Generator Location State:	CA
Designated Facility EPA ID:	AZR000520882
Designated Facility Name:	La Paz County Landfill
Designated Facility Mail Street 2:	26999 HIGHWAY 95
Designated Facility Mail City:	PARKER
Designated Facility Mail Zip:	85344
Designated Facility Mail State:	AZ
Designated Facility Location Street 1:	26999 HIGHWAY 95
Designated Facility Location City:	PARKER
Designated Facility Location Zip:	85344
Designated Facility Location State:	AZ
Manifest Residue Indicator:	N
Rejection Indicator:	N

Manifest Tracking Number:	023644858JJK
Last Updated Date:	20230406
Shipped Date:	20230224
Received Date:	20230303
Manifest Status:	Signed
Submission Type:	DataImage5Copy
Origin Type:	Service
Generator EPA ID:	CAC003213462
Generator Name:	Philip & Rhonda Garrettson
Generator Mail Street 1:	1227 HINNEN AVE

PHILLIP AND RHONDA GARRETTSON (Continued) **1027521189**

Generator Mail City:	LA PUENTE
Generator Mail State:	CA
Generator Mail Zip:	91745
Generator Location Street 1:	9922 CAMINO DE ROSA
Generator Location City:	WALNUT
Generator Location Zip:	91789
Generator Location State:	CA
Designated Facility EPA ID:	NVT330010000
Designated Facility Name:	Us Ecology Nevada, Inc.
Designated Facility Mail Street 2:	HWY 95 11 MILES S. OF BEATTY
Designated Facility Mail City:	BEATTY
Designated Facility Mail Zip:	89003
Designated Facility Mail State:	NV
Designated Facility Location Street 1:	HWY 95 11 MILES S. OF BEATTY
Designated Facility Location City:	BEATTY
Designated Facility Location Zip:	89003
Designated Facility Location State:	NV
Manifest Residue Indicator:	N
Rejection Indicator:	N

Federal Waste:

Manifest Tracking Number:	023644858JJK
Waste Line Number:	1
Federal Waste Code:	D008
Federal Waste:	LEAD

State Waste:

Manifest Tracking Number:	023644858JJK
Waste Line Number:	1
State Waste Code Owner:	CA
State Waste Code:	181
State Waste:	Other inorganic solid waste

Manifest Tracking Number:	023644858JJK
Waste Line Number:	1
State Waste Code Owner:	CA
State Waste Code:	352
State Waste:	Other organic solids

Transporter:

Manifest Tracking Number:	023644858JJK
Transporter Line Number:	1
Transporter EPA ID:	CAR000049064
Transporter Name:	E.C.T.I.

Manifest Tracking Number:	023644858JJK
Transporter Line Number:	2
Transporter EPA ID:	CAR000174292
Transporter Name:	Alliance Environmental Group

Manifest Tracking Number:	023644858JJK
Transporter Line Number:	3
Transporter EPA ID:	CAR000045963
Transporter Name:	Aro Trucking

PHILLIP AND RHONDA GARRETTSON (Continued) **1027521189**

Waste Line:

Manifest Tracking Number:	023644858JJK
Waste Line Number:	1
U.S. DOT Hazardous Indicator:	Y
U.S. DOT ID Number:	NA3077
U.S. DOT Description:	Rq, Na3077, Hazardous Waste, Solid, N.O.S., (Lead), 9, Pg Iii
Number of Containers:	1
Container Type Code:	DM
Container Type Description:	Metal drums, barrels, kegs
Waste Quantity:	150
Quantity Unit of Measure Code:	P
Quantity Unit of Measure Description:	Pounds
Waste Quantity, in Tons:	0.075
Acute Waste Quantity, in Tons:	0
Non-Acute Waste Quantity, in Tons:	0.075
Waste Quantity, in Kilograms:	68.02725
Acute Waste Quantity, in Kilograms:	0
Non-Acute Waste Quantity, in Kilorgrams:	68.02725
Management Method Code:	H132
Management Method Description:	LANDFILL (WITH PRIOR TREATMENT AND/OR STABILIZATION)
Waste Residue Indicator:	N
Quantity Discrepancy Indicator:	N
Waste Type Discrepancy Indicator:	N
EPA Waste Indicator:	Y

I46 **PHILLIP OR RHONDA GARRETTSON** **RCRA NonGen / NLR** **1027521354**
SSW **1227 HINNEN AVENUE** **CAC003213635**
1/8-1/4 **LA PUENTE, CA 91745**
0.188 mi.
992 ft. **Site 2 of 2 in cluster I**

Relative: **Higher**

Actual: **364 ft.**

RCRA Listings:

Date Form Received by Agency:	20230123
Handler Name:	Phillip Or Rhonda Garrettson
Handler Address:	1227 Hinnen Avenue
Handler City,State,Zip:	LA PUENTE, CA 91745
EPA ID:	CAC003213635
Contact Name:	PHILLIP OR RHONDA GARRETTSON
Contact Address:	19922 CAMINO DE ROSA
Contact City,State,Zip:	WALNUT, CA 91789
Contact Telephone:	909-573-5562
Contact Email:	RHONDAGARRETTSON@GMAIL.COM
EPA Region:	09
Federal Waste Generator Description:	Not a generator, verified
Mailing Address:	19922 CAMINO DE ROSA
Mailing City,State,Zip:	WALNUT, CA 91789
Owner Name:	Phillip Or Rhonda Garrettson
Owner Type:	Other
Operator Name:	Phillip Or Rhonda Garrettson
Operator Type:	Other
Short-Term Generator Activity:	No
Importer Activity:	No
Mixed Waste Generator:	No
Transporter Activity:	No
Transfer Facility Activity:	No
Recycler Activity with Storage:	No
Small Quantity On-Site Burner Exemption:	No

PHILLIP OR RHONDA GARRETTSON (Continued) **1027521354**

Smelting Melting and Refining Furnace Exemption:	No
Underground Injection Control:	No
Off-Site Waste Receipt:	No
Universal Waste Indicator:	No
Universal Waste Destination Facility:	No
Federal Universal Waste:	No
Active Site State-Reg Handler:	---
Hazardous Secondary Material Indicator:	N
2018 GPRA Permit Baseline:	Not on the Baseline
2018 GPRA Renewals Baseline:	Not on the Baseline
202 GPRA Corrective Action Baseline:	No
Subject to Corrective Action Universe:	No
Non-TSDFs Where RCRA CA has Been Imposed Universe:	No
Corrective Action Priority Ranking:	No NCAPS ranking
Environmental Control Indicator:	No
Institutional Control Indicator:	No
Human Exposure Controls Indicator:	N/A
Groundwater Controls Indicator:	N/A
Significant Non-Complier Universe:	No
Unaddressed Significant Non-Complier Universe:	No
Addressed Significant Non-Complier Universe:	No
Significant Non-Complier With a Compliance Schedule Universe:	No
Handler Date of Last Change:	20230203
Recognized Trader-Importer:	No
Recognized Trader-Exporter:	No
Importer of Spent Lead Acid Batteries:	No
Exporter of Spent Lead Acid Batteries:	No
Recycler Activity Without Storage:	No
Manifest Broker:	No
Sub-Part P Indicator:	No

Handler - Owner Operator:

Owner/Operator Indicator:	Operator
Owner/Operator Name:	PHILLIP OR RHONDA GARRETTSON
Legal Status:	Other
Owner/Operator Address:	19922 CAMINO DE ROSA
Owner/Operator City,State,Zip:	WALNUT, CA 91789
Owner/Operator Telephone:	909-573-5562

Owner/Operator Indicator:	Owner
Owner/Operator Name:	PHILLIP OR RHONDA GARRETTSON
Legal Status:	Other
Owner/Operator Address:	19922 CAMINO DE ROSA
Owner/Operator City,State,Zip:	WALNUT, CA 91789
Owner/Operator Telephone:	909-573-5562

Historic Generators:

Receive Date:	20230123
Handler Name:	PHILLIP OR RHONDA GARRETTSON
Federal Waste Generator Description:	Not a generator, verified
Large Quantity Handler of Universal Waste:	No
Recognized Trader Importer:	No
Recognized Trader Exporter:	No
Spent Lead Acid Battery Importer:	No
Spent Lead Acid Battery Exporter:	No

PHILLIP OR RHONDA GARRETTSON (Continued) **1027521354**

Current Record: Yes
Non Storage Recycler Activity: No
Electronic Manifest Broker: No

List of NAICS Codes and Descriptions:
NAICS Code: 56299
NAICS Description: ALL OTHER WASTE MANAGEMENT SERVICES

Facility Has Received Notices of Violations:
Violations: No Violations Found

Evaluation Action Summary:
Evaluations: No Evaluations Found

J47 **UNITED STATIONERS** **WIP** **S103993342**
WNW **918 S STIMSON AVE** **N/A**
1/8-1/4 **CITY OF INDUSTRY (CORPORATE NA, CA 91745**
0.189 mi.
996 ft. **Site 1 of 13 in cluster J**

Relative: **Lower**
Actual: **340 ft.**

WIP:
Name: UNITED STATIONERS
Address: 918 S Stimson Ave
City,State,Zip: CITY OF INDUSTRY (CORPORATE NAME INDUSTRY), CA 91745
Region: 4
File Number: 105.0292
File Status: **Historical**
Staff: WLIU
Facility Suite: Not reported

J48 **CHALLENGER ENTERPRISES INC** **CPS-SLIC** **S124838649**
WNW **918 S STIMSON AVE** **HWTS** **N/A**
1/8-1/4 **INDUSTRY, CA 91745**
0.189 mi.
996 ft. **Site 2 of 13 in cluster J**

Relative: **Lower**
Actual: **340 ft.**

CPS-SLIC:
Name: UNITED STATIONERS
Address: 918 S. STIMSON AVE.
City,State,Zip: CITY OF INDUSTRY, CA 91745
Region: STATE
Facility Status: **Completed - Case Closed**
Status Date: 08/27/1991
Global Id: T10000015752
Lead Agency: LOS ANGELES RWQCB (REGION 4)
Latitude: 34.01053
Longitude: -117.95327
Case Type: Cleanup Program Site
Case Worker: WIP
RB Case Number: 105.0292
EPA Region: 9
Cuf Case: NO
Begin Date: 01/01/1985
No Further Action Date: 08/27/1991

CHALLENGER ENTERPRISES INC (Continued) **S124838649**

CA Water Watershed Name:	San Gabriel River - Upper San Gabriel (405.20)
Dwr Groundwater Subbasin Name:	San Gabriel Valley (4-013)
CA Enviroscreen 3 Score:	86-90%
CA Enviroscreen 4 Score:	90-95%
Military DOD Site:	No
RWQCB Region:	LOS ANGELES RWQCB (REGION 4)

Click here to access the California GeoTracker records for this facility:

HWTS:

Name:	CHALLENGER ENTERPRISES INC
Address:	918 S STIMSON AVE
City,State,Zip:	INDUSTRY, CA 91745
EPA ID:	CAL000259237
Inactive Date:	06/30/2007
Create Date:	09/16/2002
Mailing Address:	2971 E WHITE STAR AVE
Mailing City,State,Zip:	ANAHEIM, CA 928060000
Owner Name:	CHALLENGER ENTERPRISES INC
Owner Address:	2971 E WHITE STAR AVE
Owner City,State,Zip:	ANAHEIM, CA 928060000
Contact Name:	LOUISE PHILLIPS/OFF MGR
Contact Address:	2971 E WHITE STAR AVE
City,State,Zip:	ANAHEIM, CA 928060000
Facility Status:	Inactive
Facility Type:	PERMANENT
Category:	STATE
Latitude:	34.010715
Longitude:	-117.955153

NAICS:

EPA ID:	CAL000259237
Create Date:	2002-09-16 11:41:04.997
NAICS Code:	333924
NAICS Description:	Industrial Truck, Tractor, Trailer, and Stacker Machinery Manufacturing
Issued EPA ID Date:	2002-09-16 11:41:04.99700
Inactive Date:	2007-06-30 00:00:00
Facility Name:	CHALLENGER ENTERPRISES INC
Facility Address:	918 S STIMSON AVE
Facility City:	INDUSTRY
Facility State:	CA
Facility Zip:	91745

F49 **7-ELEVEN STORE 23961 (2135)** **HIST UST** **U001569668**
West **16107 E GAIL AVE** **N/A**
1/8-1/4 **CITY OF INDUSTRY, CA 91745**
0.192 mi.
1015 ft. **Site 10 of 10 in cluster F**

Relative: **Lower**

Actual: **344 ft.**

HIST UST:

Name:	7-ELEVEN STORE 23961 (2135)
Address:	16107 E GAIL AVE
City,State,Zip:	CITY OF INDUSTRY, CA 91745
File Number:	00028c4e
URL:	https://documents.geotracker.waterboards.ca.gov/ustpdfs/pdf/00028c4e.pdf
Region:	STATE

7-ELEVEN STORE 23961 (2135) (Continued) **U001569668**

Facility ID:	00000005296
Facility Type:	Gas Station
Contact Name:	KURT NILL
Telephone:	7145999361
Owner Name:	THE SOUTHLAND CORPORATION
Owner Address:	1240 S. STATE COLLEGE BLVD., S
Owner City,St,Zip:	ANAHEIM, CA 92806
Total Tanks:	0003
Tank Num:	001
Container Num:	1
Year Installed:	1983
Tank Capacity:	00010000
Tank Used for:	PRODUCT
Type of Fuel:	UNLEADED
Leak Detection:	Stock Inventor, 10
Tank Num:	002
Container Num:	2
Year Installed:	1983
Tank Capacity:	00010000
Tank Used for:	PRODUCT
Type of Fuel:	REGULAR
Leak Detection:	Stock Inventor, 10
Tank Num:	003
Container Num:	3
Year Installed:	1983
Tank Capacity:	00010000
Tank Used for:	PRODUCT
Type of Fuel:	06
Leak Detection:	Stock Inventor, 10

Click here for Geo Tracker PDF:

H50 **SNAK KING CORPORATION** **CERS HAZ WASTE** **S113746961**
North **16150 E STEPHENS ST** **CERS TANKS** **N/A**
1/8-1/4 **CITY OF INDUSTRY, CA 91745** **EMI**
0.201 mi. **NPDES**
1062 ft. **Site 2 of 2 in cluster H** **CIWQS**
CERS

Relative:
Lower

Actual:
336 ft.

CERS HAZ WASTE:

Name:	SNAK KING
Address:	16150 E STEPHENS ST
City,State,Zip:	INDUSTRY, CA 91745
Site ID:	402380
CERS ID:	10289182
CERS Description:	Hazardous Waste Generator

CERS TANKS:

Name:	SNAK KING
Address:	16150 E STEPHENS ST
City,State,Zip:	INDUSTRY, CA 91745
Site ID:	402380
CERS ID:	10289182
CERS Description:	Aboveground Petroleum Storage

SNAK KING CORPORATION (Continued) **S113746961**

EMI:

Name:	SNAK KING CORPORATION
Address:	16150 E STEPHENS ST
City,State,Zip:	CITY OF INDUSTRY, CA 91745
Year:	2009
County Code:	19
Air Basin:	SC
Facility ID:	119596
Air District Name:	SC
SIC Code:	2096
Air District Name:	SOUTH COAST AQMD
Total Organic Hydrocarbon Gases Tons/Yr:	1.23951385812054
Reactive Organic Gases Tons/Yr:	0.45606999999999998
Carbon Monoxide Emissions Tons/Yr:	1.8200000000000001
NOX - Oxides of Nitrogen Tons/Yr:	3.3799999999999999
SOX - Oxides of Sulphur Tons/Yr:	0.033671
Particulate Matter Tons/Yr:	1.4670099999999999
Part. Matter 10 Micrometers and Smllr Tons/Yr:	0.93227950000000004

Name:	SNAK KING CORPORATION
Address:	16150 E STEPHENS ST
City,State,Zip:	CITY OF INDUSTRY, CA 91745
Year:	2010
County Code:	19
Air Basin:	SC
Facility ID:	119596
Air District Name:	SC
SIC Code:	2096
Air District Name:	SOUTH COAST AQMD
Total Organic Hydrocarbon Gases Tons/Yr:	1.4762716780537599
Reactive Organic Gases Tons/Yr:	0.54423999999999995
Carbon Monoxide Emissions Tons/Yr:	2.2895699999999999
NOX - Oxides of Nitrogen Tons/Yr:	5.4132699999999998
SOX - Oxides of Sulphur Tons/Yr:	3.4520000000000002E-2
Particulate Matter Tons/Yr:	1.59399
Part. Matter 10 Micrometers and Smllr Tons/Yr:	0.99425001999999996

Name:	SNAK KING CORPORATION
Address:	16150 E STEPHENS ST
City,State,Zip:	CITY OF INDUSTRY, CA 91745
Year:	2011
County Code:	19
Air Basin:	SC
Facility ID:	119596
Air District Name:	SC
SIC Code:	2096
Air District Name:	SOUTH COAST AQMD
Total Organic Hydrocarbon Gases Tons/Yr:	1.8021493401
Reactive Organic Gases Tons/Yr:	0.61249
Carbon Monoxide Emissions Tons/Yr:	2.51127
NOX - Oxides of Nitrogen Tons/Yr:	5.50799
SOX - Oxides of Sulphur Tons/Yr:	0.049
Particulate Matter Tons/Yr:	1.59164
Part. Matter 10 Micrometers and Smllr Tons/Yr:	1.0537545

Name:	SNAK KING CORPORATION
Address:	16150 E STEPHENS ST

SNAK KING CORPORATION (Continued) **S113746961**

City,State,Zip:	CITY OF INDUSTRY, CA 91745
Year:	2012
County Code:	19
Air Basin:	SC
Facility ID:	119596
Air District Name:	SC
SIC Code:	9999
Air District Name:	SOUTH COAST AQMD
Total Organic Hydrocarbon Gases Tons/Yr:	1.7321675373
Reactive Organic Gases Tons/Yr:	0.5892
Carbon Monoxide Emissions Tons/Yr:	2.38177
NOX - Oxides of Nitrogen Tons/Yr:	5.23557
SOX - Oxides of Sulphur Tons/Yr:	0.03881
Particulate Matter Tons/Yr:	2.18881
Part. Matter 10 Micrometers and Smllr Tons/Yr:	1.33321252

Name:	SNAK KING CORPORATION
Address:	16150 E STEPHENS ST
City,State,Zip:	CITY OF INDUSTRY, CA 91745
Year:	2013
County Code:	19
Air Basin:	SC
Facility ID:	119596
Air District Name:	SC
SIC Code:	2052
Air District Name:	SOUTH COAST AQMD
Total Organic Hydrocarbon Gases Tons/Yr:	1.5886441904
Reactive Organic Gases Tons/Yr:	0.52388
Carbon Monoxide Emissions Tons/Yr:	2.2609
NOX - Oxides of Nitrogen Tons/Yr:	4.88044
SOX - Oxides of Sulphur Tons/Yr:	0.03676
Particulate Matter Tons/Yr:	2.06325
Part. Matter 10 Micrometers and Smllr Tons/Yr:	1.24493998

Name:	SNAK KING CORPORATION
Address:	16150 E STEPHENS ST
City,State,Zip:	CITY OF INDUSTRY, CA 91745
Year:	2014
County Code:	19
Air Basin:	SC
Facility ID:	119596
Air District Name:	SC
SIC Code:	2096
Air District Name:	SOUTH COAST AQMD
Total Organic Hydrocarbon Gases Tons/Yr:	1.6611874552
Reactive Organic Gases Tons/Yr:	0.58689
Carbon Monoxide Emissions Tons/Yr:	2.48968
NOX - Oxides of Nitrogen Tons/Yr:	5.2654
SOX - Oxides of Sulphur Tons/Yr:	0.03769
Particulate Matter Tons/Yr:	2.10547
Part. Matter 10 Micrometers and Smllr Tons/Yr:	1.60346814

Name:	SNAK KING CORPORATION
Address:	16150 E STEPHENS ST
City,State,Zip:	CITY OF INDUSTRY, CA 91745
Year:	2015
County Code:	19

SNAK KING CORPORATION (Continued) **S113746961**

Air Basin:	SC
Facility ID:	119596
Air District Name:	SC
SIC Code:	2096
Air District Name:	SOUTH COAST AQMD
Total Organic Hydrocarbon Gases Tons/Yr:	11.331222807
Reactive Organic Gases Tons/Yr:	10.353454055
Carbon Monoxide Emissions Tons/Yr:	2.32031748
NOX - Oxides of Nitrogen Tons/Yr:	4.99143872
SOX - Oxides of Sulphur Tons/Yr:	0.03452826
Particulate Matter Tons/Yr:	1.852497425
Part. Matter 10 Micrometers and Smllr Tons/Yr:	1.4177736163

Name:	SNAK KING CORPORATION
Address:	16150 E STEPHENS ST
City,State,Zip:	CITY OF INDUSTRY, CA 91745
Year:	2016
County Code:	19
Air Basin:	SC
Facility ID:	119596
Air District Name:	SC
SIC Code:	2096
Air District Name:	SOUTH COAST AQMD
Total Organic Hydrocarbon Gases Tons/Yr:	1.4107086898
Reactive Organic Gases Tons/Yr:	0.4543
Carbon Monoxide Emissions Tons/Yr:	2.274905
NOX - Oxides of Nitrogen Tons/Yr:	4.79325
SOX - Oxides of Sulphur Tons/Yr:	0.0349564
Particulate Matter Tons/Yr:	1.951351
Part. Matter 10 Micrometers and Smllr Tons/Yr:	1.47976095

Name:	SNAK KING CORPORATION
Address:	16150 E STEPHENS ST
City,State,Zip:	CITY OF INDUSTRY, CA 91745
Year:	2017
County Code:	19
Air Basin:	SC
Facility ID:	119596
Air District Name:	SC
SIC Code:	2096
Air District Name:	SOUTH COAST AQMD
Total Organic Hydrocarbon Gases Tons/Yr:	1.4433558194
Reactive Organic Gases Tons/Yr:	0.46991
Carbon Monoxide Emissions Tons/Yr:	2.3142
NOX - Oxides of Nitrogen Tons/Yr:	4.91
SOX - Oxides of Sulphur Tons/Yr:	0.0355216
Particulate Matter Tons/Yr:	2.04986
Part. Matter 10 Micrometers and Smllr Tons/Yr:	1.55133304

Name:	SNAK KING CORPORATION
Address:	16150 E STEPHENS ST
City,State,Zip:	CITY OF INDUSTRY, CA 91745
Year:	2018
County Code:	19
Air Basin:	SC
Facility ID:	119596
Air District Name:	SC

SNAK KING CORPORATION (Continued) **S113746961**

SIC Code:	2096
Air District Name:	SOUTH COAST AQMD
Total Organic Hydrocarbon Gases Tons/Yr:	1.5269667168
Reactive Organic Gases Tons/Yr:	0.50073595
Carbon Monoxide Emissions Tons/Yr:	2.33587
NOX - Oxides of Nitrogen Tons/Yr:	4.8998285
SOX - Oxides of Sulphur Tons/Yr:	0.03515025
Particulate Matter Tons/Yr:	1.9816169
Part. Matter 10 Micrometers and Smllr Tons/Yr:	1.522047155

Name:	SNAK KING CORPORATION
Address:	16150 E STEPHENS ST
City,State,Zip:	CITY OF INDUSTRY, CA 91745
Year:	2019
County Code:	19
Air Basin:	SC
Facility ID:	119596
Air District Name:	SC
SIC Code:	2096
Air District Name:	SOUTH COAST AQMD
Total Organic Hydrocarbon Gases Tons/Yr:	1.4973269488
Reactive Organic Gases Tons/Yr:	0.51263875
Carbon Monoxide Emissions Tons/Yr:	2.4079
NOX - Oxides of Nitrogen Tons/Yr:	5.0631535
SOX - Oxides of Sulphur Tons/Yr:	0.03596925
Particulate Matter Tons/Yr:	2.0082089
Part. Matter 10 Micrometers and Smllr Tons/Yr:	2.008143575

Name:	SNAK KING CORPORATION
Address:	16150 E STEPHENS ST
City,State,Zip:	CITY OF INDUSTRY, CA 91745
Year:	2020
County Code:	19
Air Basin:	SC
Facility ID:	119596
Air District Name:	SC
SIC Code:	2096
Air District Name:	SOUTH COAST AQMD
Total Organic Hydrocarbon Gases Tons/Yr:	1.4003097526
Reactive Organic Gases Tons/Yr:	0.47242
Carbon Monoxide Emissions Tons/Yr:	2.20033
NOX - Oxides of Nitrogen Tons/Yr:	4.72736
SOX - Oxides of Sulphur Tons/Yr:	0.0343239
Particulate Matter Tons/Yr:	2.042775
Part. Matter 10 Micrometers and Smllr Tons/Yr:	2.0427177

Name:	SNAK KING CORPORATION
Address:	16150 E STEPHENS ST
City,State,Zip:	CITY OF INDUSTRY, CA 91745
Year:	2021
County Code:	19
Air Basin:	SC
Facility ID:	119596
Air District Name:	SC
SIC Code:	2096
Air District Name:	SOUTH COAST AQMD
Total Organic Hydrocarbon Gases Tons/Yr:	1.3186252255

SNAK KING CORPORATION (Continued) **S113746961**

Reactive Organic Gases Tons/Yr:	0.473293001
Carbon Monoxide Emissions Tons/Yr:	2.235942537
NOX - Oxides of Nitrogen Tons/Yr:	4.634144145
SOX - Oxides of Sulphur Tons/Yr:	0.03353556
Particulate Matter Tons/Yr:	1.901619597
Part. Matter 10 Micrometers and Smllr Tons/Yr:	1.9015836431

NPDES:

Name:	SNAK KING CORPORATION
Address:	16150 E STEPHENS STREET
City,State,Zip:	CITY OF INDUSTRY, CA 91745
Facility Status:	Active
NPDES Number:	CAS000001
Region:	4
Agency Number:	0
Regulatory Measure ID:	457711
Order Number:	97-03-DWQ
WDID:	4 19I025715
Regulatory Measure Type:	Enrollee
Program Type:	Industrial
Effective Date Of Regulatory Measure:	07/02/2015
Discharge Address:	16150 E Stephens Street
Discharge Name:	Snak King
Discharge City:	City of Industry
Discharge State:	California
Discharge Zip:	91745

NPDES as of 03/2018:

NPDES Number:	CAS000001
Status:	Active
Agency Number:	0
Region:	4
Regulatory Measure ID:	457711
Order Number:	97-03-DWQ
Regulatory Measure Type:	Enrollee
WDID:	4 19I025715
Program Type:	Industrial
Effective Date Of Regulatory Measure:	07/02/2015
Discharge Name:	Snak King
Discharge Address:	16150 E Stephens Street
Discharge City:	City of Industry
Discharge State:	California
Discharge Zip:	91745

Region:	4
Regulatory Measure ID:	457711
Regulatory Measure Type:	Industrial
WDID:	4 19I025715
Received Date:	07/02/2015
Processed Date:	07/02/2015
Status:	Active
Status Date:	07/02/2015
Place Size:	9.13
Place Size Unit:	Acres
Contact:	Concho Rejin
Contact Phone:	626-336-7711
Contact Email:	crejin@snakking.com

SNAK KING CORPORATION (Continued) **S113746961**

Operator Name:	Snak King
Operator Address:	16150 E Stephens Street
Operator City:	City of Industry
Operator State:	California
Operator Zip:	91745
Operator Contact:	Mark Schieldge
Operator Contact Title:	Vice President
Operator Contact Phone:	626-336-7711
Operator Contact Email:	mschieldge@snakking.com
Operator Type:	Private Business
Developer State:	California
Dir Discharge Uswater Ind:	Y
Receiving Water Name:	San Jose Creek
Certifier:	Mark Schieldge
Certifier Title:	VP Quality and Innovation
Certification Date:	11-AUG-15
Primary Sic:	2096-Potato Chips, Corn Chips, and Similar Snacks

Name:	SNAK KING CORPORATION
Address:	16150 E STEPHENS STREET
City,State,Zip:	CITY OF INDUSTRY, CA 91745
WDID:	4 19I025715
Regulatory Measure Type:	Industrial
Status:	Active
Status Date:	07/02/2015
Operator Name:	Snak King
Operator Address:	16150 E Stephens Street
Operator City:	City of Industry
Operator State:	California
Operator Zip:	91745

NPDES as of 03/2018:

NPDES Number:	CAS000001
Status:	Active
Agency Number:	0
Region:	4
Regulatory Measure ID:	457711
Order Number:	97-03-DWQ
Regulatory Measure Type:	Enrollee
WDID:	4 19I025715
Program Type:	Industrial
Effective Date Of Regulatory Measure:	07/02/2015
Discharge Name:	Snak King
Discharge Address:	16150 E Stephens Street
Discharge City:	City of Industry
Discharge State:	California
Discharge Zip:	91745

Region:	4
Regulatory Measure ID:	457711
Regulatory Measure Type:	Industrial
WDID:	4 19I025715
Received Date:	07/02/2015
Processed Date:	07/02/2015
Status:	Active
Status Date:	07/02/2015
Place Size:	9.13

SNAK KING CORPORATION (Continued) **S113746961**

Place Size Unit:	Acres
Contact:	Concho Rejin
Contact Phone:	626-336-7711
Contact Email:	crejin@snakking.com
Operator Name:	Snak King
Operator Address:	16150 E Stephens Street
Operator City:	City of Industry
Operator State:	California
Operator Zip:	91745
Operator Contact:	Mark Schieldge
Operator Contact Title:	Vice President
Operator Contact Phone:	626-336-7711
Operator Contact Email:	mschieldge@snakking.com
Operator Type:	Private Business
Developer State:	California
Dir Discharge Uswater Ind:	Y
Receiving Water Name:	San Jose Creek
Certifier:	Mark Schieldge
Certifier Title:	VP Quality and Innovation
Certification Date:	11-AUG-15
Primary Sic:	2096-Potato Chips, Corn Chips, and Similar Snacks

CIWQS:

Name:	SNAK KING CORPORATION
Address:	16150 E STEPHENS STREET
City,State,Zip:	CITY OF INDUSTRY, CA 91745
Agency:	Snak King
Agency Address:	16150 E Stephens Street, City Of Industry, CA 91745
Place/Project Type:	Industrial - Potato Chips, Corn Chips, and Similar Snacks
SIC/NAICS:	2096
Region:	4
Program:	INDSTW
Regulatory Measure Status:	Active
Regulatory Measure Type:	Storm water industrial
Order Number:	2014-0057-DWQ
WDID:	4 19I025715
NPDES Number:	CAS000001
Effective Date:	07/02/2015
Enforcement Actions within 5 years:	2
Violations within 5 years:	2
Latitude:	34.01244
Longitude:	-117.95052

CERS:

Name:	SNAK KING CORPORATION
Address:	16150 E STEPHENS ST
City,State,Zip:	CITY OF INDUSTRY, CA 91745
Site ID:	494827
CERS ID:	110012243045
CERS Description:	US EPA Air Emission Inventory System (EIS)

Affiliation:

Affiliation Type Desc:	Environmental Contact
Entity Name:	MARCO POBLANO
Affiliation Address:	16150 STEPHENS ST
Affiliation City:	INDUSTRY

SNAK KING CORPORATION (Continued) **S113746961**

Affiliation State: CA
Affiliation Phone: ,

Affiliation Type Desc: Environmental Contact
Entity Name: Mark Schieldge
Affiliation Address: 16150 E STEPHENS ST
Affiliation City: INDUSTRY
Affiliation Phone: ,

Name: SNAK KING CORPORATION
Address: 16150 E STEPHENS STREET
City,State,Zip: CITY OF INDUSTRY, CA 91745
Site ID: 542724
CERS ID: 837056
CERS Description: Industrial Facility Storm Water

Violations:
Site ID: 542724
Site Name: Snak King Corporation
Violation Date: 08-31-2022
Citation: 2014-0057-DWQ - Industrial General Permit
Violation Description: SW - Deficient Report
Violation Notes: incomplete level 2 era tech report
Violation Division: Water Boards
Violation Program: INDSTW
Violation Source: SMARTS,

Site ID: 542724
Site Name: Snak King Corporation
Violation Date: 01-08-2021
Citation: 2014-0057-DWQ - Industrial General Permit
Violation Description: SWPPP
Violation Notes: Failure to develop a complete SWPPP
Violation Division: Water Boards
Violation Program: INDSTW
Violation Source: SMARTS,

Enforcement Action:
Site ID: 542724
Site Name: Snak King Corporation
Site Address: 16150 E STEPHENS STREET
Site City: CITY OF INDUSTRY
Site Zip: 91745
Enf Action Date: 01-08-2021
Enf Action Type: Notice of Violation
Enf Action Description: Notice of Violation
Enf Action Notes: Failure to develop a complete SWPPP
Enf Action Division: Water Boards
Enf Action Program: INDSTW
Enf Action Source: SMARTS,

Site ID: 542724
Site Name: Snak King Corporation
Site Address: 16150 E STEPHENS STREET
Site City: CITY OF INDUSTRY
Site Zip: 91745

SNAK KING CORPORATION (Continued) **S113746961**

Enf Action Date:	08-31-2022
Enf Action Type:	Notice of Violation
Enf Action Description:	Notice of Violation
Enf Action Notes:	incomplete level 2 era tech report
Enf Action Division:	Water Boards
Enf Action Program:	INDSTW
Enf Action Source:	SMARTS,

Affiliation:

Affiliation Type Desc:	Owner/Operator
Entity Name:	Snak King
Entity Title:	Operator
Affiliation Address:	16150 E Stephens Street
Affiliation City:	City of Industry
Affiliation State:	CA
Affiliation Zip:	91745
Affiliation Phone:	,

J51 **RYDER TRUCK RENTAL, INC.** **UST FINDER RELEASE** **1029100701**
NW **811 STIMSON AVE. S.** **N/A**
1/8-1/4 **INDUSTRY, CA 91765**
0.203 mi.
1070 ft. **Site 3 of 13 in cluster J**

Relative: **Lower**

Actual: **338 ft.**

UST FINDER RELEASE:

Object ID:	66585
Lust ID:	CAT0603513264
Name:	RYDER TRUCK RENTAL, INC.
Address:	811 STIMSON AVE. S.
City,State,Zip:	INDUSTRY, CA 91765
Address Match Type:	PointAddress
Status:	No Further Action
Population within 1500ft:	371
Domestic Wells within 1500ft:	0
Land Use:	Developed, High Intensity
Within SPA:	No
Within WHPA:	No
Within 100yr Floodplain:	No
EPA Region:	9
Coordinate Source:	Geocode
X Coord:	-117.95484
Y Coord:	34.01135
Latitude:	34.01135
Longitude:	-117.95484

J52 **FIRE STATION 43** **HIST UST** **U001569617**
WNW **921 S STIMSON** **N/A**
1/8-1/4 **CITY OF INDUSTRY, CA 91744**
0.203 mi.
1072 ft. **Site 4 of 13 in cluster J**

Relative: **Lower**
Actual: **340 ft.**

HIST UST:

Name:	FIRE STATION 43
Address:	921 S STIMSON
City,State,Zip:	CITY OF INDUSTRY, CA 91744
File Number:	00027456
URL:	https://documents.geotracker.waterboards.ca.gov/ustpdfs/pdf/00027456.pdf
Region:	STATE
Facility ID:	00000034204
Facility Type:	Other
Other Type:	FIRE STATION
Telephone:	2132672242
Owner Name:	L.A. COUNTY MECHANICAL DEPARTM
Owner Address:	1100 N. EASTERN AVE.
Owner City,St,Zip:	LOS ANGELES, CA 90063
Total Tanks:	0002
Tank Num:	001
Container Num:	#1
Year Installed:	1973
Tank Capacity:	00001000
Tank Used for:	PRODUCT
Type of Fuel:	UNLEADED
Leak Detection:	Stock Inventor
Tank Num:	002
Container Num:	#2
Tank Capacity:	00001000
Tank Used for:	PRODUCT
Type of Fuel:	DIESEL
Leak Detection:	Stock Inventor

Click here for Geo Tracker PDF:

K53 **RYDER TRUCK RENTAL-0923** **HIST UST** **U001569704**
NW **811 STIMSON** **N/A**
1/8-1/4 **CITY OF INDUSTRY, CA 91745**
0.205 mi.
1080 ft. **Site 1 of 18 in cluster K**

Relative: **Lower**
Actual: **336 ft.**

HIST UST:

Name:	RYDER TRUCK RENTAL-0923
Address:	811 STIMSON
City,State,Zip:	CITY OF INDUSTRY, CA 91745
File Number:	000280ea
URL:	https://documents.geotracker.waterboards.ca.gov/ustpdfs/pdf/000280ea.pdf
Region:	STATE
Facility ID:	00000006363
Facility Type:	Gas Station
Other Type:	TRUCK REPAIRS
Contact Name:	J. ROSENCRANS
Telephone:	8189613451
Owner Name:	RYDER TRUCK RENTAL
Owner Address:	3600 N.W. 82ND. AVE
Owner City,St,Zip:	MIAMI, FL 33166

RYDER TRUCK RENTAL-0923 (Continued) **U001569704**

Total Tanks:	0007
Tank Num:	001
Container Num:	1
Tank Capacity:	00012000
Tank Used for:	PRODUCT
Type of Fuel:	DIESEL
Leak Detection:	Stock Inventor
Tank Num:	002
Container Num:	2
Tank Capacity:	00012000
Tank Used for:	PRODUCT
Type of Fuel:	DIESEL
Leak Detection:	Stock Inventor
Tank Num:	003
Container Num:	3
Tank Capacity:	00012000
Tank Used for:	PRODUCT
Type of Fuel:	REGULAR
Leak Detection:	Stock Inventor
Tank Num:	004
Container Num:	4
Tank Capacity:	00005000
Tank Used for:	PRODUCT
Type of Fuel:	UNLEADED
Leak Detection:	Stock Inventor
Tank Num:	005
Container Num:	5
Tank Capacity:	00002000
Tank Used for:	WASTE
Type of Fuel:	WASTE OIL
Leak Detection:	None
Tank Num:	006
Container Num:	6
Tank Capacity:	00005000
Tank Used for:	PRODUCT
Leak Detection:	Stock Inventor
Tank Num:	007
Container Num:	7
Tank Capacity:	00001000
Tank Used for:	WASTE
Type of Fuel:	WASTE OIL
Leak Detection:	None

Click here for Geo Tracker PDF:

L54 **SOUTHERN PACIFIC/CITY OF IND.** **UST FINDER RELEASE** **1029109513**
NNW **650 STIMSON AVE** **N/A**
1/8-1/4 **INDUSTRY, CA 91745**
0.206 mi.
1087 ft. **Site 1 of 5 in cluster L**

Relative: **Lower**
Actual: **333 ft.**

UST FINDER RELEASE:

Object ID:	66620
Lust ID:	CAT0603700155
Name:	SOUTHERN PACIFIC/CITY OF IND.
Address:	650 STIMSON AVE
City,State,Zip:	INDUSTRY, CA 91745
Address Match Type:	StreetAddress
Status:	No Further Action
Population within 1500ft:	0
Domestic Wells within 1500ft:	0
Land Use:	Developed, High Intensity
Within SPA:	No
Within WHPA:	No
Within 100yr Floodplain:	No
EPA Region:	9
Coordinate Source:	Geocode
X Coord:	-117.95366
Y Coord:	34.01358
Latitude:	34.0135799999999
Longitude:	-117.953659999999

L55 **SOUTHERN PACIFIC/CITY OF IND.** **LUST** **S101296415**
NNW **650 STIMSON AVE** **Cortese** **N/A**
1/8-1/4 **INDUSTRY, CA 91745** **HIST CORTESE**
0.206 mi. **CERS**
1087 ft. **Site 2 of 5 in cluster L**

Relative: **Lower**
Actual: **333 ft.**

LUST:

Name:	SOUTHERN PACIFIC/CITY OF IND.
Address:	650 STIMSON AVE
City,State,Zip:	INDUSTRY, CA 91745
Lead Agency:	LOS ANGELES RWQCB (REGION 4)
Case Type:	LUST Cleanup Site
Geo Track:	http://geotracker.waterboards.ca.gov/profile_report.asp?global_id=T0603700155
Global Id:	T0603700155
Latitude:	34.0093262112715
Longitude:	-117.940729657611
Status:	Completed - Case Closed
Status Date:	10/17/1996
Case Worker:	YR
RB Case Number:	105.0279
Local Agency:	LOS ANGELES COUNTY
Potential Media Affect:	Aquifer used for drinking water supply
Potential Contaminants of Concern:	* Solvents
EPA Region:	9
Coordinate Source:	Google Map Move
Cuf Case:	NO
Begin Date:	03/30/1988
Leak Reported Date:	06/07/1988
How Discovered:	Tank Closure
Discharge Source:	Other
Discharge Cause:	Unknown
No Further Action Date:	10/17/1996
CA Water Watershed Name:	San Gabriel River - Upper San Gabriel (405.20)

SOUTHERN PACIFIC/CITY OF IND. (Continued) **S101296415**

Dwr Groundwater Subbasin Name: San Gabriel Valley (4-013)
CA Enviroscreen 3 Score: 86-90%
CA Enviroscreen 4 Score: 90-95%
Military DOD Site: No
RWQCB Region: LOS ANGELES RWQCB (REGION 4)

LUST:
Global Id: T0603700155
Contact Type: Local Agency Caseworker
Contact Name: JOHN AWUJO
Organization Name: LOS ANGELES COUNTY
Address: 900 S FREMONT AVE
City: ALHAMBRA
Email: jawujo@dpw.lacounty.gov
Phone Number: 6264583507

Global Id: T0603700155
Contact Type: Regional Board Caseworker - Primary Caseworker
Contact Name: YUE RONG
Organization Name: LOS ANGELES RWQCB (REGION 4)
Address: 320 W. 4TH ST., SUITE 200
City: Los Angeles
Email: yrong@waterboards.ca.gov

LUST:
Global Id: T0603700155
Action Type: Other
Date: 03/30/1988
Action: Leak Discovery

Global Id: T0603700155
Action Type: Other
Date: 06/07/1988
Action: Leak Reported

Global Id: T0603700155
Action Type: Other
Date: 03/30/1988
Action: Leak Stopped

LUST:
Global Id: T0603700155
Status: Open - Case Begin Date
Status Date: 03/30/1988

Global Id: T0603700155
Status: Open - Remediation
Status Date: 07/05/1988

Global Id: T0603700155
Status: Open - Site Assessment
Status Date: 02/01/1989

Global Id: T0603700155
Status: Completed - Case Closed
Status Date: 10/17/1996

SOUTHERN PACIFIC/CITY OF IND. (Continued) **S101296415**

LUST REG 4:

Region:	4	
Regional Board:	04	
County:	Los Angeles	
Facility Id:	105.0279	
Status:	Case Closed	
Substance:	Solvents	
Case Type:	Groundwater	
Global ID:	T0603700155	
Staff:	UNK	
Local Agency:	19000	
Cross Street:	PHOENIX	
Date Leak Discovered:	3/30/1988	
Date Leak First Reported:		6/7/1988
Date Leak Record Entered:	7/5/1988	
Date Leak Stopped:	3/30/1988	
Date Case Last Changed on Database:		3/25/1993
Date the Case was Closed:		10/17/1996
How Leak Discovered:	Tank Closure	
Cause of Leak:	UNK	
Leak Source:	UNK	
Operator:	SOUTHERN PACIFIC	
Approx. Dist To Production Well (ft):		1454.671093047893942908585 7054
Source of Cleanup Funding:		UNK
Pollution Characterization Began:		2/1/1989
Remediation Plan Submitted:		7/5/1988
Responsible Party:	SOUTHERN PACIFIC	
RP Address:	1 MARKET PLAZA, RM.1007, SAN FRANCISCO, CA 94105	
Program:	LUST	
Lat/Long:	34.029464 / -1	

CORTESE:

Name:	SOUTHERN PACIFIC/CITY OF IND.
Address:	650 STIMSON AVE
City,State,Zip:	INDUSTRY, CA 91745
Region:	CORTESE
Global ID:	T0603700155
Site/Facility Type:	LUST CLEANUP SITE
Cleanup Status:	COMPLETED - CASE CLOSED
Flag:	active
File Name:	Active Open

HIST CORTESE:

edr_fname:	SOUTHERN PACIFIC/CITY OF
edr_fadd1:	650 STIMSON
City,State,Zip:	INDUSTRY, CA 91747
Region:	CORTESE
Facility County Code:	19
Reg By:	LTNKA
Reg Id:	105.0279

CERS:

Name:	SOUTHERN PACIFIC/CITY OF IND.
Address:	650 STIMSON AVE
City,State,Zip:	INDUSTRY, CA 91745

SOUTHERN PACIFIC/CITY OF IND. (Continued) **S101296415**

Site ID: 848220
CERS ID: T0603700155
CERS Description: Leaking Underground Storage Tank Cleanup Site

Affiliation:
Affiliation Type Desc: Local Agency Caseworker
Entity Name: JOHN AWUJO - LOS ANGELES COUNTY
Affiliation Address: 900 S FREMONT AVE
Affiliation City: ALHAMBRA
Affiliation State: CA
Affiliation Phone: 6264583507,

Affiliation Type Desc: Regional Board Caseworker
Entity Name: YUE RONG - LOS ANGELES RWQCB (REGION 4)
Affiliation Address: 320 W. 4TH ST., SUITE 200
Affiliation City: Los Angeles
Affiliation State: CA
Affiliation Phone: ,

L56 **SOUTHERN PACIFIC TRANS CO** **SWEEPS UST** **S101582895**
NNW **650 S STIMSON AVE** **CA FID UST** **N/A**
1/8-1/4 **CITY OF INDUSTRY, CA 91745** **LOS ANGELES CO. HMS**
0.206 mi.
1087 ft. **Site 3 of 5 in cluster L**

Relative:
Lower

Actual:
333 ft.

SWEEPS UST:
Name: SOUTHERN PACIFIC TRANS CO
Address: 650 S STIMSON AVE
City: INDUSTRY
Status: Active
Comp Number: 12182
Number: 9
Referral Date: 06-30-89
Created Date: 06-30-89

CA FID UST:
Facility ID: 19001786
Regulated By: UTNKA
Regulated ID: 00041510
Facility Phone: 8180000000
Mailing Address: 200 MARION WAY
Mailing City,St,Zip: INDUSTRY
Status: Active

LOS ANGELES CO. HMS:
Name: SOUTHERN PACIFIC TRANS CO
Address: 650 S STIMSON AVE
City,State,Zip: CITY OF INDUSTRY, CA 91745
Region: LA
Permit Category: T
Facility Id: 012080-012182
Facility Type: 0
Facility Status: Removed
Area: 6H
Permit Number: 00003809T
Permit Status: Removed

L57 **PARSEC, INC.** **RCRA NonGen / NLR** **1024793389**
NNW **650 S STIMSON AVE** **E MANIFEST** **CAL000138069**
1/8-1/4 **CITY OF INDUSTRY, CA 91745**
0.206 mi.
1087 ft. **Site 4 of 5 in cluster L**

Relative: **Lower**
Actual: **333 ft.**

RCRA Listings:

Date Form Received by Agency:	19950421
Handler Name:	Parsec Inc
Handler Address:	650 S Stimson Ave
Handler City,State,Zip:	CITY OF INDUSTRY, CA 91745-0000
EPA ID:	CAL000138069
Contact Name:	TIM COLLINS
Contact Address:	1100 GEST ST
Contact City,State,Zip:	CINCINNATI, OH 45203-1198
Contact Telephone:	513-562-8258
Contact Fax:	513-621-4439
Contact Email:	TCOLLINS@PARSECINC.COM
EPA Region:	09
Federal Waste Generator Description:	Not a generator, verified
Active Site Indicator:	Handler Activities
Mailing Address:	1100 GEST ST
Mailing City,State,Zip:	CINCINNATI, OH 45203-1198
Owner Name:	Parsec Inc
Owner Type:	Other
Operator Name:	Tim Collins
Operator Type:	Other
Short-Term Generator Activity:	No
Importer Activity:	No
Mixed Waste Generator:	No
Transporter Activity:	No
Transfer Facility Activity:	No
Recycler Activity with Storage:	No
Small Quantity On-Site Burner Exemption:	No
Smelting Melting and Refining Furnace Exemption:	No
Underground Injection Control:	No
Off-Site Waste Receipt:	No
Universal Waste Indicator:	Yes
Universal Waste Destination Facility:	Yes
Federal Universal Waste:	No
Active Site State-Reg Handler:	---
Hazardous Secondary Material Indicator:	N
2018 GPRA Permit Baseline:	Not on the Baseline
2018 GPRA Renewals Baseline:	Not on the Baseline
202 GPRA Corrective Action Baseline:	No
Subject to Corrective Action Universe:	No
Non-TSDFs Where RCRA CA has Been Imposed Universe:	No
Corrective Action Priority Ranking:	No NCAPS ranking
Environmental Control Indicator:	No
Institutional Control Indicator:	No
Human Exposure Controls Indicator:	N/A
Groundwater Controls Indicator:	N/A
Significant Non-Complier Universe:	No
Unaddressed Significant Non-Complier Universe:	No
Addressed Significant Non-Complier Universe:	No
Significant Non-Complier With a Compliance Schedule Universe:	No
Handler Date of Last Change:	20180905
Recognized Trader-Importer:	No
Recognized Trader-Exporter:	No

PARSEC, INC. (Continued) **1024793389**

Importer of Spent Lead Acid Batteries: No
Exporter of Spent Lead Acid Batteries: No
Recycler Activity Without Storage: No
Manifest Broker: No
Sub-Part P Indicator: No

Handler - Owner Operator:
Owner/Operator Indicator: Operator
Owner/Operator Name: TIM COLLINS
Legal Status: Other
Owner/Operator Address: 1100 GEST ST
Owner/Operator City,State,Zip: CINCINNATI, OH 45203-1198
Owner/Operator Telephone: 513-562-8258

Owner/Operator Indicator: Owner
Owner/Operator Name: PARSEC INC
Legal Status: Other
Owner/Operator Address: 1100 GEST ST
Owner/Operator City,State,Zip: CINCINNATI, OH 45203-1198
Owner/Operator Telephone: 513-621-6111

Historic Generators:
Receive Date: 19950421
Handler Name: PARSEC INC
Federal Waste Generator Description: Not a generator, verified
Large Quantity Handler of Universal Waste: No
Recognized Trader Importer: No
Recognized Trader Exporter: No
Spent Lead Acid Battery Importer: No
Spent Lead Acid Battery Exporter: No
Current Record: Yes

List of NAICS Codes and Descriptions:
NAICS Code: 482111
NAICS Description: LINE-HAUL RAILROADS

NAICS Code: 4871
NAICS Description: SCENIC AND SIGHTSEEING TRANSPORTATION, LAND

Facility Has Received Notices of Violations:
Violations: No Violations Found

Evaluation Action Summary:
Evaluations: No Evaluations Found

E MANIFEST:
Manifest Tracking Number: 007597901SKS
Last Updated Date: 20210629
Shipped Date: 20210423
Received Date: 20210510
Manifest Status: Signed
Submission Type: DataImage5Copy

PARSEC, INC. (Continued) **1024793389**

Origin Type:	Service
Generator EPA ID:	CAL000138069
Generator Name:	Parsec, Inc.
Generator Mail Street 1:	650 S STIMSON AVE
Generator Mail City:	CITY OF INDUSTRY
Generator Mail State:	CA
Generator Mail Zip:	91745
Generator Location Street 1:	650 S Stimson Ave
Generator Location City:	City Of Industry
Generator Location Zip:	91745
Generator Location State:	CA
Generator Contact Company Name:	PARSEC, Inc.
Designated Facility EPA ID:	CAD044429835
Designated Facility Name:	Clean Harbors Wilmington Llc
Designated Facility Mail Street 2:	1737 East Denni Street
Designated Facility Mail City:	Wilmington
Designated Facility Mail Zip:	90744
Designated Facility Mail State:	CA
Designated Facility Location Street 1:	1737 East Denni Street
Designated Facility Location City:	Wilmington
Designated Facility Location Zip:	90744
Designated Facility Location State:	CA
Manifest Residue Indicator:	N
Rejection Indicator:	N

Manifest Tracking Number:	006965869SKS
Last Updated Date:	20190828
Shipped Date:	20190228
Received Date:	20190313
Manifest Status:	Corrected
Submission Type:	DataImage5Copy
Origin Type:	Service
Generator EPA ID:	CAL000138069
Generator Name:	Parsec, Inc.
Generator Mail Street 1:	650 S STIMSON AVE
Generator Mail City:	CITY OF INDUSTRY
Generator Mail State:	CA
Generator Mail Zip:	91745
Generator Location Street 1:	650 S Stimson Ave
Generator Location City:	City Of Industry
Generator Location Zip:	91745
Generator Location State:	CA
Designated Facility EPA ID:	CAD044429835
Designated Facility Mail Street 2:	1737 East Denni Street
Designated Facility Mail City:	Wilmington
Designated Facility Mail Zip:	90744
Designated Facility Mail State:	CA
Designated Facility Location Street 1:	1737 East Denni Street
Designated Facility Location City:	Wilmington
Designated Facility Location Zip:	90744
Designated Facility Location State:	CA
Designated Facility Contact Company Name:	Clean Harbors Wilmington LLC
Manifest Residue Indicator:	N
Rejection Indicator:	N

Manifest Tracking Number:	007272741SKS
Last Updated Date:	20200102

PARSEC, INC. (Continued) **1024793389**

Shipped Date:	20191206
Received Date:	20191212
Manifest Status:	Signed
Submission Type:	DataImage5Copy
Origin Type:	Service
Generator EPA ID:	CAL000138069
Generator Name:	Parsec, Inc.
Generator Mail Street 1:	650 S STIMSON AVE
Generator Mail City:	CITY OF INDUSTRY
Generator Mail State:	CA
Generator Mail Zip:	91745
Generator Location Street 1:	650 S Stimson Ave
Generator Location City:	City Of Industry
Generator Location Zip:	91745
Generator Location State:	CA
Designated Facility EPA ID:	AZR000003681
Designated Facility Mail Street 2:	4301 West Jefferson Street
Designated Facility Mail City:	Phoenix
Designated Facility Mail Zip:	85043
Designated Facility Mail State:	AZ
Designated Facility Location Street 1:	4301 West Jefferson Street
Designated Facility Location City:	Phoenix
Designated Facility Location Zip:	85043
Designated Facility Location State:	AZ
Designated Facility Contact Company Name:	Thermo Fluids, Inc.
Manifest Residue Indicator:	N
Rejection Indicator:	N

Manifest Tracking Number:	007272836SKS
Last Updated Date:	20200116
Shipped Date:	20191206
Received Date:	20191227
Manifest Status:	Signed
Submission Type:	DataImage5Copy
Origin Type:	Service
Generator EPA ID:	CAL000138069
Generator Name:	Parsec, Inc.
Generator Mail Street 1:	650 S STIMSON AVE
Generator Mail City:	CITY OF INDUSTRY
Generator Mail State:	CA
Generator Mail Zip:	91745
Generator Location Street 1:	650 S Stimson Ave
Generator Location City:	City Of Industry
Generator Location Zip:	91745
Generator Location State:	CA
Generator Contact Company Name:	PARSEC, Inc.
Designated Facility EPA ID:	CAD044429835
Designated Facility Mail Street 2:	1737 East Denni Street
Designated Facility Mail City:	Wilmington
Designated Facility Mail Zip:	90744
Designated Facility Mail State:	CA
Designated Facility Location Street 1:	1737 East Denni Street
Designated Facility Location City:	Wilmington
Designated Facility Location Zip:	90744
Designated Facility Location State:	CA
Designated Facility Contact Company Name:	Clean Harbors Wilmington LLC
Manifest Residue Indicator:	N

PARSEC, INC. (Continued) **1024793389**

Rejection Indicator: N

Manifest Tracking Number: 007587126SKS
Last Updated Date: 20210408
Shipped Date: 20210218
Received Date: 20210305
Manifest Status: Signed
Submission Type: DataImage5Copy
Origin Type: Service
Generator EPA ID: CAL000138069
Generator Name: Parsec, Inc.
Generator Mail Street 1: 650 S STIMSON AVE
Generator Mail City: CITY OF INDUSTRY
Generator Mail State: CA
Generator Mail Zip: 91745
Generator Location Street 1: 650 S Stimson Ave
Generator Location City: City Of Industry
Generator Location Zip: 91745
Generator Location State: CA
Generator Contact Company Name: PARSEC, Inc.
Designated Facility EPA ID: UTD991301748
Designated Facility Name: Clean Harbors Grassy Mountain Llc
Designated Facility Mail Street 2: PO Box 22750
Designated Facility Mail City: Salt Lake City
Designated Facility Mail Zip: 84122
Designated Facility Mail State: UT
Designated Facility Location Street 1: 3 Miles East 7 Miles North of Knolls
Designated Facility Location Street 2: Exit 41 off I-80
Designated Facility Location City: Grantsville
Designated Facility Location Zip: 84029
Designated Facility Location State: UT
Manifest Residue Indicator: N
Rejection Indicator: N

State Waste:
Manifest Tracking Number: 007587126SKS
Waste Line Number: 1
State Waste Code Owner: CA
State Waste Code: 223
State Waste: Unspecified oil-containing waste

Transporter:
Manifest Tracking Number: 007587126SKS
Transporter Line Number: 1
Transporter EPA ID: TXR000081205
Transporter Name: Safety-Kleen Systems, Inc.

Manifest Tracking Number: 007587126SKS
Transporter Line Number: 2
Transporter EPA ID: MAD039322250
Transporter Name: Clean Harbors Environmental Services, Inc.

Manifest Tracking Number: 007587126SKS
Transporter Line Number: 3
Transporter EPA ID: MOD095038998
Transporter Name: Tri State Motor Transit

PARSEC, INC. (Continued) **1024793389**

Waste Line:
- Manifest Tracking Number: 007587126SKS
- Waste Line Number: 1
- U.S. DOT Hazardous Indicator: N
- Non-Hazardous Waste Description: NONE, NON-RCRA HAZARDOUS WASTE, SOLID) USED OIL FILTERS CONTAINING USED OI (DRAINED AND UNDRAINED OIL FILTERS), N/A, NONE
- Number of Containers: 1
- Container Type Code: DM
- Container Type Description: Metal drums, barrels, kegs
- Waste Quantity: 200
- Quantity Unit of Measure Code: P
- Quantity Unit of Measure Description: Pounds
- Waste Quantity, in Tons: 0.1
- Acute Waste Quantity, in Tons: 0
- Non-Acute Waste Quantity, in Tons: 0.1
- Waste Quantity, in Kilograms: 90.703
- Acute Waste Quantity, in Kilograms: 0
- Non-Acute Waste Quantity, in Kilorgrams: 90.703
- Management Method Code: H132
- Management Method Description: LANDFILL (WITH PRIOR TREATMENT AND/OR STABILIZATION)
- Waste Residue Indicator: N
- Quantity Discrepancy Indicator: N
- Waste Type Discrepancy Indicator: N
- EPA Waste Indicator: N

K58 **AST** **A100345361**
NW **811 S STIMSON AVE** **N/A**
1/8-1/4 **INDUSTRY, CA**
0.207 mi.
1091 ft. **Site 2 of 18 in cluster K**

Relative: **Lower**
Actual: **336 ft.**

AST:
- Address: 811 S STIMSON AVE
- City/Zip: INDUSTRY,
- Certified Unified Program Agencies: Los Angeles County
- Owner: RYDER TRUCK RENTAL INC
- Total Gallons: 3702

K59 **RYDER TRUCK RENTAL INC** **CERS HAZ WASTE** **S106931677**
NW **811 S STIMSON AVE** **SWEEPS UST** **N/A**
1/8-1/4 **CITY OF INDUSTRY, CA 91745** **CERS TANKS**
0.207 mi. **HWTS**
1091 ft. **Site 3 of 18 in cluster K** **CERS**

Relative: **Lower**
Actual: **336 ft.**

CERS HAZ WASTE:
- Name: RYDER TRUCK RENTAL #0923
- Address: 811 S STIMSON AVE
- City,State,Zip: INDUSTRY, CA 91745
- Site ID: 401038
- CERS ID: 10295197
- CERS Description: Hazardous Waste Generator

SWEEPS UST:
- Name: RYDER TRUCK RENTAL INC
- Address: 811 S STIMSON AVE

RYDER TRUCK RENTAL INC (Continued) **S106931677**

City: CITY OF INDUSTRY
Comp Number: 11452
SWRCB Tank Id: 19-000-011452-000001
Capacity: 6000
Tank Use: M.V. FUEL
STG: PRODUCT
Content: REG UNLEADED
Number Of Tanks: 6

Name: RYDER TRUCK RENTAL INC
Address: 811 S STIMSON AVE
City: CITY OF INDUSTRY
Comp Number: 11452
SWRCB Tank Id: 19-000-011452-000002
Capacity: 12000
Tank Use: M.V. FUEL
STG: PRODUCT
Content: REG UNLEADED

Name: RYDER TRUCK RENTAL INC
Address: 811 S STIMSON AVE
City: CITY OF INDUSTRY
Comp Number: 11452
SWRCB Tank Id: 19-000-011452-000003
Capacity: 12000
Tank Use: M.V. FUEL
STG: PRODUCT
Content: DIESEL

Name: RYDER TRUCK RENTAL INC
Address: 811 S STIMSON AVE
City: CITY OF INDUSTRY
Comp Number: 11452
SWRCB Tank Id: 19-000-011452-000004
Capacity: 12000
Tank Use: M.V. FUEL
STG: PRODUCT
Content: DIESEL

Name: RYDER TRUCK RENTAL INC
Address: 811 S STIMSON AVE
City: CITY OF INDUSTRY
Comp Number: 11452
SWRCB Tank Id: 19-000-011452-000005
Capacity: 6000
Tank Use: OIL
STG: WASTE

Name: RYDER TRUCK RENTAL INC
Address: 811 S STIMSON AVE
City: CITY OF INDUSTRY
Comp Number: 11452
SWRCB Tank Id: 19-000-011452-000006
Capacity: 1000
Tank Use: OIL
STG: WASTE

RYDER TRUCK RENTAL INC (Continued) **S106931677**

CERS TANKS:
Name: RYDER TRUCK RENTAL #0923
Address: 811 S STIMSON AVE
City,State,Zip: INDUSTRY, CA 91745
Site ID: 401038
CERS ID: 10295197
CERS Description: Aboveground Petroleum Storage

Name: RYDER TRUCK RENTAL #0923
Address: 811 S STIMSON AVE
City,State,Zip: INDUSTRY, CA 91745
Site ID: 401038
CERS ID: 10295197
CERS Description: Underground Storage Tank

HWTS:
Name: RYDER TRUCK RENTAL (CITY OF INDUSTRY)
Address: 811 SOUTH STIMSON AVENUE
City,State,Zip: CITY OF INDUSTRY, CA 91745
EPA ID: CAC003181126
Inactive Date: 09/14/2022
Create Date: 06/15/2022
Last Act Date: 09/15/2022
Mailing Address: P.O BOX 025719
Mailing City,State,Zip: MIAMI, FL
Owner Name: RYDER TRUCK RENTAL (CITY OF INDUST
Owner Address: P.O BOX 025719
Owner City,State,Zip: MIAMI, FL 33102
Owner Phone: 3308416144
Contact Name: JASON BLACKBURN
Contact Address: P.O BOX 025719
City,State,Zip: MIAMI, FL 33102
Contact Phone: 3308416144

CERS:
Name: RYDER TRUCK RENTAL #0923
Address: 811 S STIMSON AVE
City,State,Zip: INDUSTRY, CA 91745
Site ID: 401038
CERS ID: 10295197
CERS Description: Chemical Storage Facilities

Violations:
Site ID: 401038
Site Name: RYDER TRUCK RENTAL #0923
Violation Date: 04-18-2017
Citation: 23 CCR 16 2632(d)(1)(C), 2641(h), 2711(a)(8) - California Code of Regulations, Title 23, Chapter 16, Section(s) 2632(d)(1)(C), 2641(h), 2711(a)(8)
Violation Description: Failure to submit or update a plot plan.
Violation Notes: Returned to compliance on 12/27/2017.
Violation Division: Los Angeles County Department of Public Works
Violation Program: UST
Violation Source: CERS,

Site ID: 401038

RYDER TRUCK RENTAL INC (Continued) **S106931677**

Site Name:	RYDER TRUCK RENTAL #0923
Violation Date:	02-19-2016
Citation:	23 CCR 16 2715(a) - California Code of Regulations, Title 23, Chapter 16, Section(s) 2715(a)
Violation Description:	The owner/operator has failed to designate an UST operator or to inform the CUPA or any change in the designated UST operator(s) within 30 days after a change.
Violation Notes:	Returned to compliance on 12/27/2017.
Violation Division:	Los Angeles County Department of Public Works
Violation Program:	UST
Violation Source:	CERS,
Site ID:	401038
Site Name:	RYDER TRUCK RENTAL #0923
Violation Date:	04-18-2017
Citation:	23 CCR 16 2641(h) - California Code of Regulations, Title 23, Chapter 16, Section(s) 2641(h)
Violation Description:	Failure to have an approved UST Monitoring Plan.
Violation Notes:	Returned to compliance on 12/27/2017.
Violation Division:	Los Angeles County Department of Public Works
Violation Program:	UST
Violation Source:	CERS,
Site ID:	401038
Site Name:	RYDER TRUCK RENTAL #0923
Violation Date:	04-22-2015
Citation:	23 CCR 16 2715(a) - California Code of Regulations, Title 23, Chapter 16, Section(s) 2715(a)
Violation Description:	The owner/operator has failed to designate an UST operator or to inform the CUPA or any change in the designated UST operator(s) within 30 days after a change.
Violation Notes:	Returned to compliance on 12/27/2017. CERS CORRECTIONS: TANK INFO/OSDO/RESPONSE PLAN/MONITORING PLAN NOT WORK UPDATE CERS PER ANNOTATED COPY OF CERS EMAILED TO CONTACT PERSON
Violation Division:	Los Angeles County Department of Public Works
Violation Program:	UST
Violation Source:	CERS,
Site ID:	401038
Site Name:	RYDER TRUCK RENTAL #0923
Violation Date:	04-22-2015
Citation:	HSC 6.7 25286(a) - California Health and Safety Code, Chapter 6.7, Section(s) 25286(a)
Violation Description:	Failure to submit an complete and accurate application for a permit to operate an underground storage tank, or for renewal of the permit.
Violation Notes:	Returned to compliance on 12/27/2017. CERS CORRECTIONS: TANK INFO/OSDO/RESPONSE PLAN/MONITORING PLAN NOT WORK UPDATE CERS PER ANNOTATED COPY OF CERS EMAILED TO CONTACT PERSON
Violation Division:	Los Angeles County Department of Public Works
Violation Program:	UST
Violation Source:	CERS,
Site ID:	401038
Site Name:	RYDER TRUCK RENTAL #0923
Violation Date:	04-08-2014
Citation:	22 CCR 12 66262.34(f) - California Code of Regulations, Title 22, Chapter 12, Section(s) 66262.34(f)

RYDER TRUCK RENTAL INC (Continued) **S106931677**

Violation Description:	Failure to properly label hazardous waste accumulation containers with the following requirements: "Hazardous Waste", name and address of the generator, physical and chemical characteristics of the Hazardous Waste, and starting accumulation date.
Violation Notes:	Returned to compliance on 05/09/2014.
Violation Division:	Los Angeles County Fire Department
Violation Program:	HW
Violation Source:	CERS,
Site ID:	401038
Site Name:	RYDER TRUCK RENTAL #0923
Violation Date:	09-19-2023
Citation:	HSC 6.5 25250.22 - California Health and Safety Code, Chapter 6.5, Section(s) 25250.22
Violation Description:	Failure to properly manage used oil and/or fuel filters in accordance with the requirements.
Violation Notes:	Returned to compliance on 10/03/2023. OBSERVATION: Observed 4 x 55g of Used oil and/or fuel filters were observed without a label indicating accumulation start date. CORRECTIVE ACTION: Submit documentation to the CUPA demonstrating that the used oil and/or fuel filters are being properly managed and submit a photo showing accumulation start date is noted on the report.
Violation Division:	Los Angeles County Fire Department
Violation Program:	HW
Violation Source:	CERS,
Site ID:	401038
Site Name:	RYDER TRUCK RENTAL #0923
Violation Date:	02-27-2019
Citation:	23 CCR 16 2715(a)(2) - California Code of Regulations, Title 23, Chapter 16, Section(s) 2715(a)(2)
Violation Description:	Failure to submit the Underground Storage Tank Statement of Understanding and Compliance Form.
Violation Notes:	Returned to compliance on 08/09/2019.
Violation Division:	Los Angeles County Department of Public Works
Violation Program:	UST
Violation Source:	CERS,
Site ID:	401038
Site Name:	RYDER TRUCK RENTAL #0923
Violation Date:	04-08-2014
Citation:	22 CCR 12 66262.40(a) - California Code of Regulations, Title 22, Chapter 12, Section(s) 66262.40(a)
Violation Description:	Failure to maintain uniform hazardous waste manifest, consolidated manifest, or bills of lading copies for three years.
Violation Notes:	Returned to compliance on 05/09/2014. OBSERVATION: Copies of hazardous waste disposal records for 2014,2013,2012. Hazardous waste generators shall retain copies of all manifests signed off by the disposal facility and all receipts used in a consolidated manifesting procedure on site for three years and have them readily available for review. CORRECTIVE ACTION: Immediately locate a copy of all manifests and receipts for the last three years, maintain them on site, and submit copies to the CUPA by 05/08/2014.
Violation Division:	Los Angeles County Fire Department
Violation Program:	HW
Violation Source:	CERS,

RYDER TRUCK RENTAL INC (Continued) **S106931677**

Site ID:	401038
Site Name:	RYDER TRUCK RENTAL #0923
Violation Date:	02-24-2021
Citation:	HSC 6.7 25292.1(a) - California Health and Safety Code, Chapter 6.7, Section(s) 25292.1(a)
Violation Description:	Failure to operate the UST system to prevent unauthorized releases including leaks, spills, and/or overfills.
Violation Notes:	Returned to compliance on 03/23/2021. TANK INFO, PLOT PLAN, DIESEL SPILL BUCKET FAILED 2020 TEST, OPEN VIOLATIONS V#945911: CERS AND 2019 CTLS INCOMPLETE CORRECT AND UPDATE CERS, REPAIR/REPLACE/RETEST SPILL BUCKET AND SUBMIT RESULTS, SUBMIT FULL AND COMPLETE CTLS TEST RESULTS
Violation Division:	Los Angeles County Department of Public Works
Violation Program:	UST
Violation Source:	CERS,

Site ID:	401038
Site Name:	RYDER TRUCK RENTAL #0923
Violation Date:	05-04-2017
Citation:	HSC 6.95 25508(a)(1) - California Health and Safety Code, Chapter 6.95, Section(s) 25508(a)(1)
Violation Description:	Failure to complete and electronically submit hazardous material inventory information for all reportable hazardous materials on site at or above reportable quantities.
Violation Notes:	Returned to compliance on 05/12/2018. OBSERVATION: The facility has not submitted the Hazardous Materials Inventory Chemical Description page for the following to the CUPA. One 1,000 gallon tank DEF One 55 gallon drum degreaser (at wash bay) One 125 gallon container degreaser (at wash bay) Two 55 gallon drum new antifreeze One 55 gallon drum ATF One 55 gallon drum gear oil CORRECTIVE ACTION: Complete and submit the Hazardous Materials Inventory Chemical Description page for all materials listed above electronically in the California Environmental Reporting System (CERS).
Violation Division:	Los Angeles County Fire Department
Violation Program:	HMRRP
Violation Source:	CERS,

Site ID:	401038
Site Name:	RYDER TRUCK RENTAL #0923
Violation Date:	02-19-2016
Citation:	23 CCR 16 2712(i) - California Code of Regulations, Title 23, Chapter 16, Section(s) 2712(i)
Violation Description:	Failure to submit, obtain approval, or maintain a complete/accurate response plan.
Violation Notes:	Returned to compliance on 12/27/2017.
Violation Division:	Los Angeles County Department of Public Works
Violation Program:	UST
Violation Source:	CERS,

Site ID:	401038
Site Name:	RYDER TRUCK RENTAL #0923
Violation Date:	02-27-2019
Citation:	HSC 6.7 25291(a)(2) - California Health and Safety Code, Chapter 6.7, Section(s) 25291(a)(2)
Violation Description:	Failure to maintain secondary containment (e.g., failure of secondary containment testing).
Violation Notes:	Returned to compliance on 08/09/2019.
Violation Division:	Los Angeles County Department of Public Works

RYDER TRUCK RENTAL INC (Continued) **S106931677**

Violation Program: UST
Violation Source: CERS,

Site ID: 401038
Site Name: RYDER TRUCK RENTAL #0923
Violation Date: 02-27-2019
Citation: 23 CCR 16 2712(i) - California Code of Regulations, Title 23, Chapter 16, Section(s) 2712(i)
Violation Description: Failure to have current UST Monitoring Plan available on site.
Violation Notes: Returned to compliance on 08/09/2019.
Violation Division: Los Angeles County Department of Public Works
Violation Program: UST
Violation Source: CERS,

Site ID: 401038
Site Name: RYDER TRUCK RENTAL #0923
Violation Date: 02-19-2016
Citation: HSC 6.7 25299 - California Health and Safety Code, Chapter 6.7, Section(s) 25299
Violation Description: Failure to comply with one or more of the operating permit conditions.
Violation Notes: Returned to compliance on 12/27/2017.
Violation Division: Los Angeles County Department of Public Works
Violation Program: UST
Violation Source: CERS,

Site ID: 401038
Site Name: RYDER TRUCK RENTAL #0923
Violation Date: 02-19-2016
Citation: 23 CCR 16 2712(i) - California Code of Regulations, Title 23, Chapter 16, Section(s) 2712(i)
Violation Description: Failure to maintain on site an approved monitoring plan.
Violation Notes: Returned to compliance on 12/27/2017.
Violation Division: Los Angeles County Department of Public Works
Violation Program: UST
Violation Source: CERS,

Site ID: 401038
Site Name: RYDER TRUCK RENTAL #0923
Violation Date: 02-24-2021
Citation: HSC 6.7 25284, 25286 - California Health and Safety Code, Chapter 6.7, Section(s) 25284, 25286
Violation Description: Failure to submit a complete and accurate application for a permit to operate a UST, or for renewal of the permit.
Violation Notes: Returned to compliance on 03/23/2021. TANK INFO, PLOT PLAN, DIESEL SPILL BUCKET FAILED 2020 TEST, OPEN VIOLATIONS V#945911: CERS AND 2019 CTLS INCOMPLETE CORRECT AND UPDATE CERS, REPAIR/REPLACE/RETEST SPILL BUCKET AND SUBMIT RESULTS, SUBMIT FULL AND COMPLETE CTLS TEST RESULTS
Violation Division: Los Angeles County Department of Public Works
Violation Program: UST
Violation Source: CERS,

Site ID: 401038
Site Name: RYDER TRUCK RENTAL #0923
Violation Date: 06-11-2020
Citation: 23 CCR 16 2712 - California Code of Regulations, Title 23, Chapter 16, Section(s) 2712
Violation Description: Failure to comply with any of the applicable requirements of the

RYDER TRUCK RENTAL INC (Continued) **S106931677**

	permit issued for the operation of the UST system.
Violation Notes:	Returned to compliance on 01/15/2021. MONIT CERT DATED 02/21/20 REJECTED DUE TO FAILED DIESEL SPILL BUCKET AND SECTION VI INCOMPLETE (MISSING LLD MODEL) MAKE NECESSARY REPAIRS TO DSL SPILL BUCKET (PERM MAY BE REQD), AND RE-TEST. SUBMIT COMPLETE TEST RESULTS.
Violation Division:	Los Angeles County Department of Public Works
Violation Program:	UST
Violation Source:	CERS,
Site ID:	401038
Site Name:	RYDER TRUCK RENTAL #0923
Violation Date:	11-03-2020
Citation:	HSC 6.67 25270.4.5(a) - California Health and Safety Code, Chapter 6.67, Section(s) 25270.4.5(a)
Violation Description:	Failure to maintain a complete copy of the SPCC Plan at the facility if the facility is normally attended at least four hours per day, or at the nearest field office if the facility is not so attended.
Violation Notes:	Returned to compliance on 10/29/2021. OBSERVATION: Failure to maintain SPCC plan onsite if facility is manned at least four (4) hours per day, or at the nearest field office if the facility is not so attended. Facility's SPCC plan was not available on site for review at the time of inspection. CORRECTIVE ACTION: Maintain SPCC plan onsite If facility staffed 4 hrs/day, or at the nearest field office if the facility is not so attended.
Violation Division:	Los Angeles County Fire Department
Violation Program:	APSA
Violation Source:	CERS,
Site ID:	401038
Site Name:	RYDER TRUCK RENTAL #0923
Violation Date:	02-27-2019
Citation:	23 CCR 16 2712(i) - California Code of Regulations, Title 23, Chapter 16, Section(s) 2712(i)
Violation Description:	Failure to submit a current UST Response Plan available on site.
Violation Notes:	Returned to compliance on 08/09/2019.
Violation Division:	Los Angeles County Department of Public Works
Violation Program:	UST
Violation Source:	CERS,
Site ID:	401038
Site Name:	RYDER TRUCK RENTAL #0923
Violation Date:	10-07-2022
Citation:	23 CCR 16 2712 - California Code of Regulations, Title 23, Chapter 16, Section(s) 2712
Violation Description:	Failure to comply with any of the applicable requirements of the permit issued for the operation of the UST system.
Violation Notes:	OUTDATED AND MISSING FINANCIAL RESP. CERT (1/1/17 0N FILE) PROVIDE A CURRENT FRCT TO THIS INSPECTOR AND TO YOUR CERS SUBMITTAL
Violation Division:	Los Angeles County Department of Public Works
Violation Program:	UST
Violation Source:	CERS,
Site ID:	401038
Site Name:	RYDER TRUCK RENTAL #0923
Violation Date:	02-19-2016
Citation:	HSC 6.75 25299.30-25299.34 - California Health and Safety Code, Chapter 6.75, Section(s) 25299.30-25299.34

RYDER TRUCK RENTAL INC (Continued) **S106931677**

Violation Description: Failure to submit and maintain complete and current Certification of Financial Responsibility or other mechanism of financial assurance.
Violation Notes: Returned to compliance on 12/27/2017.
Violation Division: Los Angeles County Department of Public Works
Violation Program: UST
Violation Source: CERS,

Site ID: 401038
Site Name: RYDER TRUCK RENTAL #0923
Violation Date: 02-21-2020
Citation: HSC 6.7 25284, 25286 - California Health and Safety Code, Chapter 6.7, Section(s) 25284, 25286
Violation Description: Failure to submit a complete and accurate application for a permit to operate a UST, or for renewal of the permit.
Violation Notes: NOVC: CERS(TNK INFO),'19 CTLT REJECTED(INCOMPLETE),SEVERAL D.O RPTS MISSING SITE ACKNLGMNT. UPLOAD CERS CORRECTIONS OUTLINED IN EMAIL,RE-SUMBMIT COMPLETE 022719 CTLT RSLTS,PROVIDE SIGNED COPIES OF D.O. RPTS REFERENCED IN NOTICE.
Violation Division: Los Angeles County Department of Public Works
Violation Program: UST
Violation Source: CERS,

Site ID: 401038
Site Name: RYDER TRUCK RENTAL #0923
Violation Date: 02-19-2016
Citation: 23 CCR 16 2712(f) - California Code of Regulations, Title 23, Chapter 16, Section(s) 2712(f)
Violation Description: Failure to implement the corrections specified in the inspection report within 30 calendar days of receiving an inspection report from either the local agency or the special inspector.
Violation Notes: Returned to compliance on 12/27/2017.
Violation Division: Los Angeles County Department of Public Works
Violation Program: UST
Violation Source: CERS,

Site ID: 401038
Site Name: RYDER TRUCK RENTAL #0923
Violation Date: 04-18-2017
Citation: 23 CCR 16 2641(h) - California Code of Regulations, Title 23, Chapter 16, Section(s) 2641(h)
Violation Description: Failure to have an approved UST Response Plan.
Violation Notes: Returned to compliance on 12/27/2017.
Violation Division: Los Angeles County Department of Public Works
Violation Program: UST
Violation Source: CERS,

Site ID: 401038
Site Name: RYDER TRUCK RENTAL #0923
Violation Date: 09-19-2023
Citation: 22 CCR 15 66265.31 - California Code of Regulations, Title 22, Chapter 15, Section(s) 66265.31
Violation Description: Failure to maintain and operate the facility to minimize the possibility of a fire, explosion, or any unplanned sudden or non-sudden release of hazardous waste or hazardous waste constituents to air, soil, or surface water which could threaten human health or the environment.
Violation Notes: OBSERVATION: Facility uses an open day tank (without a lid) to store

RYDER TRUCK RENTAL INC (Continued) **S106931677**

used oil from drainage of used oil filters. The tank does not have a lid and remains open at all times. CORRECTIVE ACTION: Submit photos/documentation to the CUPA demonstrating the day tank remains closed when not in use to avoid fire/explosion from possible welding sparks, etc.
Violation Division: Los Angeles County Fire Department
Violation Program: HW
Violation Source: CERS,

Site ID: 401038
Site Name: RYDER TRUCK RENTAL #0923
Violation Date: 11-03-2020
Citation: 22 CCR 15 66265.174 - California Code of Regulations, Title 22, Chapter 15, Section(s) 66265.174
Violation Description: Failure to inspect weekly, areas where hazardous waste containers are stored or transferred. The owner or operator shall look for leaking containers and for deterioration of containers and the containment system caused by corrosion or other factors.
Violation Notes: Returned to compliance on 10/28/2021. OBSERVATION: Facility's weekly inspection records of 55-gallon drums containing hazardous wastes (e.g. used paper oil filters, etc.) were not available on site for review at the time of inspection. CORRECTIVE ACTION: Submit a copy of the inspection log to the CUPA demonstrating that the hazardous waste storage area is being inspected weekly.
Violation Division: Los Angeles County Fire Department
Violation Program: HW
Violation Source: CERS,

Site ID: 401038
Site Name: RYDER TRUCK RENTAL #0923
Violation Date: 04-18-2017
Citation: HSC 6.7 25290.1(c), 25290.2(c), 25291(a)(2), 25292(e) - California Health and Safety Code, Chapter 6.7, Section(s) 25290.1(c), 25290.2(c), 25291(a)(2), 25292(e)
Violation Description: Failure to maintain secondary containment (e.g. failure of secondary containment testing).
Violation Notes: Returned to compliance on 12/27/2017.
Violation Division: Los Angeles County Department of Public Works
Violation Program: UST
Violation Source: CERS,

Site ID: 401038
Site Name: RYDER TRUCK RENTAL #0923
Violation Date: 02-27-2019
Citation: 23 CCR 16 2641(h) - California Code of Regulations, Title 23, Chapter 16, Section(s) 2641(h)
Violation Description: Failure to have an approved UST Monitoring Plan.
Violation Notes: Returned to compliance on 08/09/2019.
Violation Division: Los Angeles County Department of Public Works
Violation Program: UST
Violation Source: CERS,

Site ID: 401038
Site Name: RYDER TRUCK RENTAL #0923
Violation Date: 02-27-2019
Citation: HSC 6.7 25293 - California Health and Safety Code, Chapter 6.7, Section(s) 25293

RYDER TRUCK RENTAL INC (Continued) **S106931677**

Violation Description: Failure to maintain UST records in sufficient detail to enable the UPA to determine whether the UST systems are in compliance.
Violation Notes: Returned to compliance on 08/09/2019.
Violation Division: Los Angeles County Department of Public Works
Violation Program: UST
Violation Source: CERS,

Site ID: 401038
Site Name: RYDER TRUCK RENTAL #0923
Violation Date: 02-24-2021
Citation: 23 CCR 16 2712 - California Code of Regulations, Title 23, Chapter 16, Section(s) 2712
Violation Description: Failure to comply with any of the applicable requirements of the permit issued for the operation of the UST system.
Violation Notes: Returned to compliance on 03/23/2021. TANK INFO, PLOT PLAN, DIESEL SPILL BUCKET FAILED 2020 TEST, OPEN VIOLATIONS V#945911: CERS AND 2019 CTLS INCOMPLETE CORRECT AND UPDATE CERS, REPAIR/REPLACE/RETEST SPILL BUCKET AND SUBMIT RESULTS, SUBMIT FULL AND COMPLETE CTLS TEST RESULTS
Violation Division: Los Angeles County Department of Public Works
Violation Program: UST
Violation Source: CERS,

Site ID: 401038
Site Name: RYDER TRUCK RENTAL #0923
Violation Date: 02-27-2019
Citation: HSC 6.7 25284, 25286 - California Health and Safety Code, Chapter 6.7, Section(s) 25284, 25286
Violation Description: Failure to submit a complete and accurate application for a permit to operate a UST, or for renewal of the permit.
Violation Notes: Returned to compliance on 08/09/2019.
Violation Division: Los Angeles County Department of Public Works
Violation Program: UST
Violation Source: CERS,

Site ID: 401038
Site Name: RYDER TRUCK RENTAL #0923
Violation Date: 02-27-2019
Citation: 23 CCR 16 2711(a)(8) - California Code of Regulations, Title 23, Chapter 16, Section(s) 2711(a)(8)
Violation Description: Failure to submit or maintain a current facility plot plan.
Violation Notes: Returned to compliance on 08/09/2019.
Violation Division: Los Angeles County Department of Public Works
Violation Program: UST
Violation Source: CERS,

Site ID: 401038
Site Name: RYDER TRUCK RENTAL #0923
Violation Date: 11-03-2020
Citation: 22 CCR 15 66265.195(c) - California Code of Regulations, Title 22, Chapter 15, Section(s) 66265.195(c)
Violation Description: Failure to conduct and document inspections of hazardous waste tank systems each operating day and retain records of those inspections at the facility.
Violation Notes: Returned to compliance on 10/28/2021. OBSERVATION: Daily inspections of the 500-gallon aboveground tank system have not been conducted and documented. - facility's daily inspection records of one 500-gallon aboveground tank containing HW used oil were not available on site for

RYDER TRUCK RENTAL INC (Continued) **S106931677**

review at the time of inspection; CORRECTIVE ACTION: Submit documentation to the CUPA demonstrating that the above tank system is being properly inspected and documented.
Violation Division: Los Angeles County Fire Department
Violation Program: HW
Violation Source: CERS,

Site ID: 401038
Site Name: RYDER TRUCK RENTAL #0923
Violation Date: 02-27-2019
Citation: 23 CCR 16 2716(f) - California Code of Regulations, Title 23, Chapter 16, Section(s) 2716(f)
Violation Description: "Failure to maintain on-site, or off-site at a readily available location if approved by the UPA, copies of Designated Operator inspection records as follows: Designated operator monthly inspection records for inspections performed before October 1, 2018 must be kept for 12 months from the month of inspection. For inspections performed on or after October 1, 2018, copies of the ""Designated Underground Storage Tank Operator Visual Inspection Report"" must be kept for 36 months from the month of inspection. "
Violation Notes: Returned to compliance on 08/09/2019.
Violation Division: Los Angeles County Department of Public Works
Violation Program: UST
Violation Source: CERS,

Site ID: 401038
Site Name: RYDER TRUCK RENTAL #0923
Violation Date: 08-31-2017
Citation: 23 CCR 16 2712(i) - California Code of Regulations, Title 23, Chapter 16, Section(s) 2712(i)
Violation Description: Failure to have a UST Monitoring Plan available on site.
Violation Notes: Returned to compliance on 02/27/2019.
Violation Division: Los Angeles County Department of Public Works
Violation Program: UST
Violation Source: CERS,

Site ID: 401038
Site Name: RYDER TRUCK RENTAL #0923
Violation Date: 04-18-2017
Citation: 23 CCR 16 2715(a) - California Code of Regulations, Title 23, Chapter 16, Section(s) 2715(a)
Violation Description: Failure to notify the CUPA of the designated operator (DO) identification and/or change of the DO within 30 days.
Violation Notes: Returned to compliance on 12/27/2017.
Violation Division: Los Angeles County Department of Public Works
Violation Program: UST
Violation Source: CERS,

Site ID: 401038
Site Name: RYDER TRUCK RENTAL #0923
Violation Date: 02-24-2021
Citation: 23 CCR 16 2641(h) - California Code of Regulations, Title 23, Chapter 16, Section(s) 2641(h)
Violation Description: Failure to submit or maintain a current facility plot plan.
Violation Notes: Returned to compliance on 03/23/2021. TANK INFO, PLOT PLAN, DIESEL SPILL BUCKET FAILED 2020 TEST, OPEN VIOLATIONS V#945911: CERS AND 2019 CTLS INCOMPLETE CORRECT AND UPDATE CERS, REPAIR/REPLACE/RETEST SPILL

RYDER TRUCK RENTAL INC (Continued) **S106931677**

BUCKET AND SUBMIT RESULTS, SUBMIT FULL AND COMPLETE CTLS TEST RESULTS

Violation Division: Los Angeles County Department of Public Works
Violation Program: UST
Violation Source: CERS,

Site ID: 401038
Site Name: RYDER TRUCK RENTAL #0923
Violation Date: 11-03-2020
Citation: HSC 6.67 25270.4.5(a) - California Health and Safety Code, Chapter 6.67, Section(s) 25270.4.5(a)
Violation Description: Failure to comply with one or more of the following requirements: 1. Have record of inspections and tests, including integrity tests, signed by the appropriate supervisor or inspector. 2. Keep written procedures and records of inspections and tests, including integrity tests, for at least three years. 3. Keep comparison records.
Violation Notes: Returned to compliance on 10/28/2021. OBSERVATION: Failure to comply with one or more of the following requirements: 1. Have record of inspections and tests, including integrity tests, signed by the appropriate supervisor or inspector. 2. Keep written procedures and records of inspections and tests, including integrity tests, for at least three years. 3. Keep comparison records for bulk storage containers subject to 40 CFR 112.8(c)(6). - facility's routine aboveground storage tank inspection records were not available on site for review at the time of inspection; CORRECTIVE ACTION: Keep written inspection procedures, records of inspections and testing, signed by appropriate supervisor/inspector, for at least 3 years.
Violation Division: Los Angeles County Fire Department
Violation Program: APSA
Violation Source: CERS,

Site ID: 401038
Site Name: RYDER TRUCK RENTAL #0923
Violation Date: 02-24-2021
Citation: 23 CCR 16 2712(f) - California Code of Regulations, Title 23, Chapter 16, Section(s) 2712(f)
Violation Description: Failure to implement the corrections specified in the inspection report within 30 days of receiving an inspection report from either the UPA or special inspector.
Violation Notes: Returned to compliance on 03/23/2021. TANK INFO, PLOT PLAN, DIESEL SPILL BUCKET FAILED 2020 TEST, OPEN VIOLATIONS V#945911: CERS AND 2019 CTLS INCOMPLETE CORRECT AND UPDATE CERS, REPAIR/REPLACE/RETEST SPILL BUCKET AND SUBMIT RESULTS, SUBMIT FULL AND COMPLETE CTLS TEST RESULTS
Violation Division: Los Angeles County Department of Public Works
Violation Program: UST
Violation Source: CERS,

Site ID: 401038
Site Name: RYDER TRUCK RENTAL #0923
Violation Date: 10-07-2022
Citation: HSC 6.7 25292.2(a) - California Health and Safety Code, Chapter 6.7, Section(s) 25292.2(a)
Violation Description: Failure to submit and maintain complete and current Certification of Financial Responsibility or other mechanism of financial assurance.
Violation Notes: OUTDATED AND MISSING FINANCIAL RESP. CERT (1/1/17 0N FILE) PROVIDE A CURRENT FRCT TO THIS INSPECTOR AND TO YOUR CERS SUBMITTAL
Violation Division: Los Angeles County Department of Public Works
Violation Program: UST

RYDER TRUCK RENTAL INC (Continued) **S106931677**

Violation Source:	CERS,
Site ID:	401038
Site Name:	RYDER TRUCK RENTAL #0923
Violation Date:	04-22-2015
Citation:	23 CCR 16 2712(i) - California Code of Regulations, Title 23, Chapter 16, Section(s) 2712(i)
Violation Description:	Failure to maintain on site an approved monitoring plan.
Violation Notes:	Returned to compliance on 12/27/2017. CERS CORRECTIONS: TANK INFO/OSDO/RESPONSE PLAN/MONITORING PLAN NOT WORK UPDATE CERS PER ANNOTATED COPY OF CERS EMAILED TO CONTACT PERSON
Violation Division:	Los Angeles County Department of Public Works
Violation Program:	UST
Violation Source:	CERS,
Site ID:	401038
Site Name:	RYDER TRUCK RENTAL #0923
Violation Date:	04-22-2015
Citation:	23 CCR 16 2712(i) - California Code of Regulations, Title 23, Chapter 16, Section(s) 2712(i)
Violation Description:	Failure to submit, obtain approval, or maintain a complete/accurate response plan.
Violation Notes:	Returned to compliance on 12/27/2017. CERS CORRECTIONS: TANK INFO/OSDO/RESPONSE PLAN/MONITORING PLAN NOT WORK UPDATE CERS PER ANNOTATED COPY OF CERS EMAILED TO CONTACT PERSON
Violation Division:	Los Angeles County Department of Public Works
Violation Program:	UST
Violation Source:	CERS,
Site ID:	401038
Site Name:	RYDER TRUCK RENTAL #0923
Violation Date:	02-21-2020
Citation:	23 CCR 16 2712 - California Code of Regulations, Title 23, Chapter 16, Section(s) 2712
Violation Description:	Failure to comply with any of the applicable requirements of the permit issued for the operation of the UST system.
Violation Notes:	NOVC: CERS(TNK INFO),'19 CTLT REJECTED(INCOMPLETE),SEVERAL D.O RPTS MISSING SITE ACKNLGMNT. UPLOAD CERS CORRECTIONS OUTLINED IN EMAIL,RE-SUMBMIT COMPLETE 022719 CTLT RSLTS,PROVIDE SIGNED COPIES OF D.O. RPTS REFERENCED IN NOTICE.
Violation Division:	Los Angeles County Department of Public Works
Violation Program:	UST
Violation Source:	CERS,
Site ID:	401038
Site Name:	RYDER TRUCK RENTAL #0923
Violation Date:	02-27-2019
Citation:	HSC 6.7 25292.2(a) - California Health and Safety Code, Chapter 6.7, Section(s) 25292.2(a)
Violation Description:	Failure to submit and maintain complete and current Certification of Financial Responsibility or other mechanism of financial assurance.
Violation Notes:	Returned to compliance on 08/09/2019.
Violation Division:	Los Angeles County Department of Public Works
Violation Program:	UST
Violation Source:	CERS,
Site ID:	401038

RYDER TRUCK RENTAL INC (Continued) **S106931677**

Site Name:	RYDER TRUCK RENTAL #0923
Violation Date:	11-03-2020
Citation:	HSC 6.95 25505(a)(4) - California Health and Safety Code, Chapter 6.95, Section(s) 25505(a)(4)
Violation Description:	Failure to provide initial and annual training to all employees in safety procedures in the event of a release or threatened release of a hazardous material or failure to document and maintain training records for a minimum of three years.
Violation Notes:	Returned to compliance on 10/28/2021. OBSERVATION: The business failed to provide initial and annual training to all employees in safety procedures in the event of a release or threatened release of a hazardous material; or failed to document and maintains training records for a minimum of three years. CORRECTIVE ACTION: Establish and electronically submit an employee training program containing provisions for training applicable staff in release reporting procedures. Submit documentation to the unified program agency demonstrating appropriate personnel have received initial training and maintain ongoing annual training records for a minimum of three years.
Violation Division:	Los Angeles County Fire Department
Violation Program:	HMRRP
Violation Source:	CERS,
Site ID:	401038
Site Name:	RYDER TRUCK RENTAL #0923
Violation Date:	02-24-2021
Citation:	HSC 6.7 25284.2 - California Health and Safety Code, Chapter 6.7, Section(s) 25284.2
Violation Description:	"Failure to meet one or more of the following requirements: Install or maintain a liquid-tight spill container. Have a minimum capacity of five gallons. Have a functional drain valve or other method for the removal of liquid from the spill container. Be resistant to galvanic corrosion. Perform a tightness test at installation, every 12 months thereafter, or within 30 days after a repair to the spill container. Tested using applicable manufacturer guidelines, industry codes, engineering standards, or a method approved by a professional engineer. Tested by a certified UST service technician. Maintain records of spill containment testing for 36 months. "
Violation Notes:	Returned to compliance on 03/23/2021. TANK INFO, PLOT PLAN, DIESEL SPILL BUCKET FAILED 2020 TEST, OPEN VIOLATIONS V#945911: CERS AND 2019 CTLS INCOMPLETE CORRECT AND UPDATE CERS, REPAIR/REPLACE/RETEST SPILL BUCKET AND SUBMIT RESULTS, SUBMIT FULL AND COMPLETE CTLS TEST RESULTS
Violation Division:	Los Angeles County Department of Public Works
Violation Program:	UST
Violation Source:	CERS,
Site ID:	401038
Site Name:	RYDER TRUCK RENTAL #0923
Violation Date:	02-27-2019
Citation:	23 CCR 16 2712(b)(2) - California Code of Regulations, Title 23, Chapter 16, Section(s) 2712(b)(2)
Violation Description:	Failure to maintain monitoring records for release detection and/or maintain records of appropriate follow-up actions.
Violation Notes:	Returned to compliance on 08/09/2019.
Violation Division:	Los Angeles County Department of Public Works
Violation Program:	UST
Violation Source:	CERS,

RYDER TRUCK RENTAL INC (Continued) **S106931677**

Site ID:	401038
Site Name:	RYDER TRUCK RENTAL #0923
Violation Date:	11-03-2020
Citation:	22 CCR 15 66265.192(h) - California Code of Regulations, Title 22, Chapter 15, Section(s) 66265.192(h)
Violation Description:	Failure of generator to obtain assessment or reassessment every five (5) years or the remaining service life of the tank system, as stated in the engineer's assessment, whichever is less. This assessment applies to onground or aboveground tank systems containing only non-RCRA hazardous wastes generated onsite, or for a small quantity generator onground or aboveground tank systems containing RCRA hazardous wastes generated onsite.
Violation Notes:	Returned to compliance on 11/19/2020. OBSERVATION: A hazardous waste tank reassessment has not been conducted for the following tank system within 5 years of the previous tank system assessment or within the remaining service life of the tank system as stated in the engineer's report, whichever is less. - facility's HW tank assessment report for one 500-gallon aboveground tank containing HW used oil was not available on site for review at the time of inspection; CORRECTIVE ACTION: Obtain a written hazardous waste tank system reassessment for the above tank system in accordance with 22 CCR 15 66265.192 and submit a copy to the CUPA.
Violation Division:	Los Angeles County Fire Department
Violation Program:	HW
Violation Source:	CERS,

Site ID:	401038
Site Name:	RYDER TRUCK RENTAL #0923
Violation Date:	02-27-2019
Citation:	23 CCR 16 2716(e) - California Code of Regulations, Title 23, Chapter 16, Section(s) 2716(e)
Violation Description:	For designated operator (DO) monthly inspections conducted before October 1, 2018, failure to comply with one or more of the following requirements: Be performed by an ICC certified DO. Inspect monthly alarm history report, check that alarms are documented and responded to appropriately, and attach a copy. Inspect for the presence of liquid/debris in spill containers. Inspect for the presence of liquid/debris in under dispenser containment (UDC) and ensure that the monitoring equipment is positioned correctly. Inspect for liquid or debris in containment sumps where an alarm occurred with no service visit. Check that all testing and maintenance has been completed and documented. Verify that all facility employees have been trained in accordance with 23 CCR 2715(c). For designated operator (DO) 30 day inspections conducted on and after October 1, 2018, failure to conduct the designated UST operator visual inspection at least once every 30 days.
Violation Notes:	Returned to compliance on 08/09/2019.
Violation Division:	Los Angeles County Department of Public Works
Violation Program:	UST
Violation Source:	CERS,

Site ID:	401038
Site Name:	RYDER TRUCK RENTAL #0923
Violation Date:	02-19-2016
Citation:	HSC 6.7 25286(a) - California Health and Safety Code, Chapter 6.7, Section(s) 25286(a)
Violation Description:	Failure to submit an complete and accurate application for a permit to

RYDER TRUCK RENTAL INC (Continued) **S106931677**

	operate an underground storage tank, or for renewal of the permit.
Violation Notes:	Returned to compliance on 12/27/2017.
Violation Division:	Los Angeles County Department of Public Works
Violation Program:	UST
Violation Source:	CERS,
Site ID:	401038
Site Name:	RYDER TRUCK RENTAL #0923
Violation Date:	11-03-2020
Citation:	22 CCR 12 66262.40(a) - California Code of Regulations, Title 22, Chapter 12, Section(s) 66262.40(a)
Violation Description:	Failure to keep a copy of each properly signed manifest for at least three years from the date the waste was accepted by the initial transporter. The manifest signed at the time the waste was accepted for transport shall be kept until receiving a signed copy from the designated facility which received the waste.
Violation Notes:	Returned to compliance on 10/28/2021. OBSERVATION: Uniform Hazardous Waste Manifests for used oil, used coolant, used and drained paper oil filters, spent aqueous parts washer fluids, etc. were not available at the time of inspection. CORRECTIVE ACTION: Locate a copy of all manifests for used oil, used coolant, used and drained paper oil filters, spent aqueous parts washer fluids, etc. and submit copies to the CUPA.
Violation Division:	Los Angeles County Fire Department
Violation Program:	HW
Violation Source:	CERS,
Site ID:	401038
Site Name:	RYDER TRUCK RENTAL #0923
Violation Date:	08-31-2017
Citation:	23 CCR 16 2712(b) - California Code of Regulations, Title 23, Chapter 16, Section(s) 2712(b)
Violation Description:	Failure to maintain records of repairs, lining, and upgrades on site, or off site if approved by the CUPA, for the life of the UST.
Violation Notes:	Returned to compliance on 02/27/2019.
Violation Division:	Los Angeles County Department of Public Works
Violation Program:	UST
Violation Source:	CERS,
Site ID:	401038
Site Name:	RYDER TRUCK RENTAL #0923
Violation Date:	04-18-2017
Citation:	HSC 6.75 25299.30-25299.34 - California Health and Safety Code, Chapter 6.75, Section(s) 25299.30-25299.34
Violation Description:	Failure to submit and maintain complete and current Certification of Financial Responsibility or other mechanism of financial assurance.
Violation Notes:	Returned to compliance on 12/27/2017.
Violation Division:	Los Angeles County Department of Public Works
Violation Program:	UST
Violation Source:	CERS,
Site ID:	401038
Site Name:	RYDER TRUCK RENTAL #0923
Violation Date:	11-03-2020
Citation:	HSC 6.95 25508.2 - California Health and Safety Code, Chapter 6.95, Section(s) 25508.2
Violation Description:	Failure to annually review and electronically certify that the

RYDER TRUCK RENTAL INC (Continued) **S106931677**

business plan is complete and accurate on or before the annual due date.

Violation Notes: Returned to compliance on 10/01/2021. OBSERVATION: The business failed to electronically submit and certify that the business plan is complete, accurate, and in compliance with EPCRA on or before the annual due date. 2020 California Environmental Reporting System (CERS) submittal was missing/inaccurate; Reviewed CERS submittals submitted on 10/1/2020 and found the following needed to be addressed: - Not using the most up-to-date form to complete facility s Consolidated Emergency Response / Contingency Plan (CER/CP); Old CER/CP form was used - please use attached Rev. 03/07/17 CER/CP form; - Inaccurate quantities of hazardous materials reported on the hazardous materials and waste inventory matrix report; Observed the following hazardous materials and hazardous waste on site during the inspection: - 1 x ???-cuft (medium size) compressed gas cylinder containing R-502; - 1 x 230-cuft compressed gas cylinder containing nitrogen; - 1 x 257-cuft compressed gas [Truncated]
Violation Division: Los Angeles County Fire Department
Violation Program: HMRRP
Violation Source: CERS,

Site ID: 401038
Site Name: RYDER TRUCK RENTAL #0923
Violation Date: 02-27-2019
Citation: 23 CCR 16 2641(h) - California Code of Regulations, Title 23, Chapter 16, Section(s) 2641(h)
Violation Description: Failure to have an approved UST Response Plan.
Violation Notes: Returned to compliance on 08/09/2019.
Violation Division: Los Angeles County Department of Public Works
Violation Program: UST
Violation Source: CERS,

Site ID: 401038
Site Name: RYDER TRUCK RENTAL #0923
Violation Date: 02-27-2019
Citation: 23 CCR 16 2715(f) - California Code of Regulations, Title 23, Chapter 16, Section(s) 2715(f)
Violation Description: Failure to have a properly qualified service technician test leak detection equipment as required every 12 months (vapor, pressure, hydrostatic (VPH) system, sensors, line-leak detectors (LLD), automatic tank gauge (ATG), etc.).
Violation Notes: Returned to compliance on 08/09/2019.
Violation Division: Los Angeles County Department of Public Works
Violation Program: UST
Violation Source: CERS,

Evaluation:
Eval General Type: Compliance Evaluation Inspection
Eval Date: 02-24-2021
Violations Found: Yes
Eval Type: Routine done by local agency
Eval Notes: NOVC: TANK INFO, PLOT PLAN, DIESEL SPILL BUCKET FAILED 2020 TEST, OPEN VIOLATIONS V#945911: CERS AND 2019 CTLS INCOMPLETE
Eval Division: Los Angeles County Department of Public Works
Eval Program: UST
Eval Source: CERS,

RYDER TRUCK RENTAL INC (Continued) **S106931677**

Eval General Type: Other/Unknown
Eval Date: 10-13-2021
Violations Found: No
Eval Type: Other, not routine, done by local agency
Eval Division: Los Angeles County Fire Department
Eval Program: APSA
Eval Source: CERS,

Eval General Type: Other/Unknown
Eval Date: 10-28-2021
Violations Found: No
Eval Type: Other, not routine, done by local agency
Eval Division: Los Angeles County Fire Department
Eval Program: APSA
Eval Source: CERS,

Eval General Type: Other/Unknown
Eval Date: 10-28-2021
Violations Found: No
Eval Type: Other, not routine, done by local agency
Eval Division: Los Angeles County Fire Department
Eval Program: HW
Eval Source: CERS,

Eval General Type: Compliance Evaluation Inspection
Eval Date: 11-02-2020
Violations Found: Yes
Eval Type: Routine done by local agency
Eval Notes: Alma Armendariz, Supervisor
Eval Division: Los Angeles County Fire Department
Eval Program: HMRRP
Eval Source: CERS,

Eval General Type: Other/Unknown
Eval Date: 12-14-2020
Violations Found: No
Eval Type: Other, not routine, done by local agency
Eval Division: Los Angeles County Fire Department
Eval Program: HW
Eval Source: CERS,

Eval General Type: Compliance Evaluation Inspection
Eval Date: 02-21-2020
Violations Found: Yes
Eval Type: Routine done by local agency
Eval Notes: NOVC: CERS(TNK INFO),'19 CTLT REJECTED(INCOMPLETE),SEVERAL D.O RPTS MISSING SITE ACKNLGMNT.|NO ALARMS SINCE LAST M.C./3YRS DOCS ONSITE.
Eval Division: Los Angeles County Department of Public Works
Eval Program: UST
Eval Source: CERS,

Eval General Type: Other/Unknown
Eval Date: 04-03-2019
Violations Found: No
Eval Type: Other, not routine, done by local agency
Eval Notes: 4/3/2019 C Nugas CERS submittal dated 5/12/2017 HM corrective actions completed

RYDER TRUCK RENTAL INC (Continued) **S106931677**

Eval Division: Los Angeles County Fire Department
Eval Program: HMRRP
Eval Source: CERS,

Eval General Type: Compliance Evaluation Inspection
Eval Date: 04-08-2014
Violations Found: No
Eval Type: Routine done by local agency
Eval Division: Los Angeles County Fire Department
Eval Program: HMRRP
Eval Source: CERS,

Eval General Type: Compliance Evaluation Inspection
Eval Date: 04-08-2014
Violations Found: Yes
Eval Type: Routine done by local agency
Eval Division: Los Angeles County Fire Department
Eval Program: HW
Eval Source: CERS,

Eval General Type: Compliance Evaluation Inspection
Eval Date: 04-22-2015
Violations Found: Yes
Eval Type: Routine done by local agency
Eval Notes: NOVC: CERS CORRECTIONS(TANK/OSDO/MONITORING PLAN/RESPONSE PLAN) SENSORS OK/ DOCUMENTS AND CERTIFICATIONS WERE ONSITE AND CURRENT
Eval Division: Los Angeles County Department of Public Works
Eval Program: UST
Eval Source: CERS,

Eval General Type: Other/Unknown
Eval Date: 06-11-2020
Violations Found: Yes
Eval Type: Other, not routine, done by local agency
Eval Notes: NOVC ISSUED FOR REJECTED TEST RESULTS (C#949841) FOR FAILED DSL SPBK AND INCOMPLETE SECTION VI.
Eval Division: Los Angeles County Department of Public Works
Eval Program: UST
Eval Source: CERS,

Eval General Type: Compliance Evaluation Inspection
Eval Date: 09-19-2023
Violations Found: No
Eval Type: Routine done by local agency
Eval Notes: Marco Vasquez, Operation Manager
Eval Division: Los Angeles County Fire Department
Eval Program: APSA
Eval Source: CERS,

Eval General Type: Compliance Evaluation Inspection
Eval Date: 11-02-2020
Violations Found: Yes
Eval Type: Routine done by local agency
Eval Notes: Alma Armendariz, Supervisor
Eval Division: Los Angeles County Fire Department
Eval Program: HW
Eval Source: CERS,

RYDER TRUCK RENTAL INC (Continued) **S106931677**

Eval General Type: Other/Unknown
Eval Date: 11-15-2021
Violations Found: No
Eval Type: Other, not routine, done by local agency
Eval Division: Los Angeles County Fire Department
Eval Program: APSA
Eval Source: CERS,

Eval General Type: Other/Unknown
Eval Date: 12-14-2020
Violations Found: No
Eval Type: Other, not routine, done by local agency
Eval Division: Los Angeles County Fire Department
Eval Program: HMRRP
Eval Source: CERS,

Eval General Type: Compliance Evaluation Inspection
Eval Date: 02-19-2016
Violations Found: Yes
Eval Type: Routine done by local agency
Eval Notes: NOV-FRCT IN CERS EXP 100114,NO RESPONSE PLAN IN CERS,NO DO STATEMENT IN CERS,CERS CORS:FACILITY INFO,MON PLAN;VR SIMPLICITY-CERT 042215
Eval Division: Los Angeles County Department of Public Works
Eval Program: UST
Eval Source: CERS,

Eval General Type: Compliance Evaluation Inspection
Eval Date: 04-18-2017
Violations Found: Yes
Eval Type: Routine done by local agency
Eval Notes: NOVC: SCTR TEST 02/19/16(UDCS & SUMPS TESTED AT 2 INCHES, NOT 4"); CORRECTIONS(FRCT & OSDO EXPIRED/PLOT PLAN/MONITORING PLAN)
Eval Division: Los Angeles County Department of Public Works
Eval Program: UST
Eval Source: CERS,

Eval General Type: Compliance Evaluation Inspection
Eval Date: 05-03-2017
Violations Found: No
Eval Type: Routine done by local agency
Eval Notes: Sheree Parker, Service Manager Guillermo Guzman, TRP
Eval Division: Los Angeles County Fire Department
Eval Program: APSA
Eval Source: CERS,

Eval General Type: Compliance Evaluation Inspection
Eval Date: 05-03-2017
Violations Found: Yes
Eval Type: Routine done by local agency
Eval Notes: Sheree Parker, Service Manager Guillermo Guzman, TRP
Eval Division: Los Angeles County Fire Department
Eval Program: HMRRP
Eval Source: CERS,

Eval General Type: Compliance Evaluation Inspection
Eval Date: 09-19-2023
Violations Found: No

RYDER TRUCK RENTAL INC (Continued) **S106931677**

Eval Type: Routine done by local agency
Eval Notes: Marco Vasquez, Operation Manager
Eval Division: Los Angeles County Fire Department
Eval Program: HMRRP
Eval Source: CERS,

Eval General Type: Compliance Evaluation Inspection
Eval Date: 09-19-2023
Violations Found: Yes
Eval Type: Routine done by local agency
Eval Notes: Marco Vasquez, Operation Manager
Eval Division: Los Angeles County Fire Department
Eval Program: HW
Eval Source: CERS,

Eval General Type: Other/Unknown
Eval Date: 10-03-2023
Violations Found: No
Eval Type: Other, not routine, done by local agency
Eval Notes: Operator sent a correction of compliance document with- 1. Photos of label drums - Abate 2.Operator stated this is not an overnight storage container. A sign was placed to make sure it is emptied daily to minimize the possibility of fire/explosion/release. However, oil is constantly deposited into this tank, therefore there is always (for the most part) will be oil in the tank that doesn't have a lid. Photo of open tank provided-outstanding.
Eval Division: Los Angeles County Fire Department
Eval Program: HW
Eval Source: CERS,

Eval General Type: Compliance Evaluation Inspection
Eval Date: 10-07-2022
Violations Found: Yes
Eval Type: Routine done by local agency
Eval Notes: NOTICE ISSUED FOR EXPIRED FRCT. TANK EQUIPMENT OK,ENSORS CORRECT ANDAT LOW POINTS, SUMPS/UDC CLEAN DRY.
Eval Division: Los Angeles County Department of Public Works
Eval Program: UST
Eval Source: CERS,

Eval General Type: Other/Unknown
Eval Date: 10-13-2021
Violations Found: No
Eval Type: Other, not routine, done by local agency
Eval Division: Los Angeles County Fire Department
Eval Program: HMRRP
Eval Source: CERS,

Eval General Type: Other/Unknown
Eval Date: 10-28-2021
Violations Found: No
Eval Type: Other, not routine, done by local agency
Eval Division: Los Angeles County Fire Department
Eval Program: HMRRP
Eval Source: CERS,

Eval General Type: Compliance Evaluation Inspection

RYDER TRUCK RENTAL INC (Continued) **S106931677**

Eval Date: 11-02-2020
Violations Found: Yes
Eval Type: Routine done by local agency
Eval Notes: Alma Armendariz, Supervisor
Eval Division: Los Angeles County Fire Department
Eval Program: APSA
Eval Source: CERS,

Eval General Type: Other/Unknown
Eval Date: 12-14-2020
Violations Found: No
Eval Type: Other, not routine, done by local agency
Eval Division: Los Angeles County Fire Department
Eval Program: APSA
Eval Source: CERS,

Eval General Type: Other/Unknown
Eval Date: 12-21-2023
Violations Found: No
Eval Type: Other, not routine, done by local agency
Eval Division: Los Angeles County Fire Department
Eval Program: HW
Eval Source: CERS,

Eval General Type: Compliance Evaluation Inspection
Eval Date: 02-27-2019
Violations Found: Yes
Eval Type: Routine done by local agency
Eval Notes: NOVC:MON CERT REJECT,SB989 NOT@4",CERS,MON CERT 2018 &SB989 011718& 083117 NOT@SITE,NO DECEMBER '18 DO RPRT,WRONG DO SIGN,NO CMPLNCE SGN
Eval Division: Los Angeles County Department of Public Works
Eval Program: UST
Eval Source: CERS,

Eval General Type: Compliance Evaluation Inspection
Eval Date: 04-08-2014
Violations Found: No
Eval Type: Routine done by local agency
Eval Division: Los Angeles County Fire Department
Eval Program: APSA
Eval Source: CERS,

Eval General Type: Compliance Evaluation Inspection
Eval Date: 04-10-2014
Violations Found: No
Eval Type: Routine done by local agency
Eval Division: Los Angeles County Fire Department
Eval Program: APSA
Eval Source: CERS,

Eval General Type: Compliance Evaluation Inspection
Eval Date: 05-03-2017
Violations Found: No
Eval Type: Routine done by local agency
Eval Notes: Sheree Parker, Service Manager Guillermo Guzman, TRP
Eval Division: Los Angeles County Fire Department
Eval Program: HW

RYDER TRUCK RENTAL INC (Continued) **S106931677**

Eval Source: CERS,

Eval General Type: Compliance Evaluation Inspection
Eval Date: 08-31-2017
Violations Found: Yes
Eval Type: Routine done by local agency
Eval Notes: SITE HAS TWO CERS CORRECTIONS, ALL EQUIPMENT CORRECT, SENSORD AT LOW POINTS SUMP/UDC CLEAN. V/R ALL NORMAL. RE-TEST FOR LEAKING BUCKET
Eval Division: Los Angeles County Department of Public Works
Eval Program: UST
Eval Source: CERS,

Eval General Type: Other/Unknown
Eval Date: 10-13-2021
Violations Found: No
Eval Type: Other, not routine, done by local agency
Eval Division: Los Angeles County Fire Department
Eval Program: HW
Eval Source: CERS,

Eval General Type: Other/Unknown
Eval Date: 11-28-2023
Violations Found: No
Eval Type: Other, not routine, done by local agency
Eval Division: Los Angeles County Fire Department
Eval Program: HW
Eval Source: CERS,

Affiliation:
Affiliation Type Desc: Document Preparer
Entity Name: Ebony Coleman
Affiliation Phone: ,

Affiliation Type Desc: Identification Signer
Entity Name: Eric Harvey
Entity Title: Manager - Compliance, RFS
Affiliation Phone: ,

Affiliation Type Desc: UST Property Owner Name
Entity Name: RYDER TRANSPORTATION, INC
Affiliation Address: 11690 NW 105th St
Affiliation City: Miami
Affiliation State: FL
Affiliation Country: United States
Affiliation Zip: 33178
Affiliation Phone: (305) 500-3726,

Affiliation Type Desc: Operator
Entity Name: RYDER TRUCK RENTAL INC
Affiliation Phone: (281) 647-8900,

Affiliation Type Desc: Parent Corporation
Entity Name: RYDER TRANSPORTATION SERVICES
Affiliation Phone: ,

Affiliation Type Desc: Property Owner
Entity Name: RYDER TRANSPORTATION, INC

RYDER TRUCK RENTAL INC (Continued) **S106931677**

Affiliation Address:	11690 NW 105th St
Affiliation City:	Miami
Affiliation State:	FL
Affiliation Country:	United States
Affiliation Zip:	33178
Affiliation Phone:	(305) 500-3726,
Affiliation Type Desc:	Facility Mailing Address
Entity Name:	Mailing Address
Affiliation Address:	757 N. Eldridge Parkway, Suite 760
Affiliation City:	HOUSTON
Affiliation State:	TX
Affiliation Zip:	77079
Affiliation Phone:	,
Affiliation Type Desc:	CUPA District
Entity Name:	Los Angeles County Fire
Affiliation Address:	5825 Rickenbacker Road
Affiliation City:	Commerce
Affiliation State:	CA
Affiliation Zip:	90040-3027
Affiliation Phone:	(323) 890-4000,
Affiliation Type Desc:	Environmental Contact
Entity Name:	RYDER FS
Affiliation Address:	757 N. Eldridge Parkway, Suite 760
Affiliation City:	HOUSTON
Affiliation State:	TX
Affiliation Zip:	77079
Affiliation Phone:	,
Affiliation Type Desc:	Legal Owner
Entity Name:	RYDER TRUCK RENTAL INC.
Affiliation Address:	757 N. Eldridge Parkway, Suite 760
Affiliation City:	HOUSTON
Affiliation State:	TX
Affiliation Country:	United States
Affiliation Zip:	77079
Affiliation Phone:	(281) 647-8900,
Affiliation Type Desc:	UST Permit Applicant
Entity Name:	Amy White
Entity Title:	Sr. Compliance Manager
Affiliation Phone:	(800) 215-4839,
Affiliation Type Desc:	UST Tank Operator
Entity Name:	RYDER TRUCK RENTAL INC
Affiliation Address:	757 N. Eldridge Parkway, Suite 760
Affiliation City:	HOUSTON
Affiliation State:	TX
Affiliation Country:	United States
Affiliation Zip:	77079
Affiliation Phone:	(281) 647-8900,
Affiliation Type Desc:	UST Tank Owner
Entity Name:	RYDER TRUCK RENTAL INC
Affiliation Address:	757 N. Eldridge Parkway, Suite 760

RYDER TRUCK RENTAL INC (Continued) **S106931677**

Affiliation City:	HOUSTON
Affiliation State:	TX
Affiliation Country:	United States
Affiliation Zip:	77079
Affiliation Phone:	(281) 647-8900,

K60 **RYDER TRUCK RENTAL (CITY OF INDUSTRY)** **RCRA NonGen / NLR** **1027216374**
NW **811 SOUTH STIMSON AVENUE** **E MANIFEST** **CAC003181126**
1/8-1/4 **CITY OF INDUSTRY, CA 91745**
0.207 mi.
1091 ft. **Site 4 of 18 in cluster K**

Relative: **Lower**
Actual: **336 ft.**

RCRA Listings:

Date Form Received by Agency:	20220615
Handler Name:	Ryder Truck Rental (City Of Industry)
Handler Address:	811 South Stimson Avenue
Handler City,State,Zip:	CITY OF INDUSTRY, CA 91745
EPA ID:	CAC003181126
Contact Name:	JASON BLACKBURN
Contact Address:	P.O BOX 025719
Contact City,State,Zip:	MIAMI, FL 33102
Contact Telephone:	330-841-6144
Contact Email:	JASON_L_BLACKBURN@RYDER.COM
EPA Region:	09
Federal Waste Generator Description:	Not a generator, verified
Mailing Address:	P.O BOX 025719
Mailing City,State,Zip:	MIAMI, FL 33102
Owner Name:	Ryder Truck Rental (City Of Indust
Owner Type:	Other
Operator Name:	Jason Blackburn
Operator Type:	Other
Short-Term Generator Activity:	No
Importer Activity:	No
Mixed Waste Generator:	No
Transporter Activity:	No
Transfer Facility Activity:	No
Recycler Activity with Storage:	No
Small Quantity On-Site Burner Exemption:	No
Smelting Melting and Refining Furnace Exemption:	No
Underground Injection Control:	No
Off-Site Waste Receipt:	No
Universal Waste Indicator:	No
Universal Waste Destination Facility:	No
Federal Universal Waste:	No
Active Site State-Reg Handler:	---
Hazardous Secondary Material Indicator:	N
2018 GPRA Permit Baseline:	Not on the Baseline
2018 GPRA Renewals Baseline:	Not on the Baseline
202 GPRA Corrective Action Baseline:	No
Subject to Corrective Action Universe:	No
Non-TSDFs Where RCRA CA has Been Imposed Universe:	No
Corrective Action Priority Ranking:	No NCAPS ranking
Environmental Control Indicator:	No
Institutional Control Indicator:	No
Human Exposure Controls Indicator:	N/A
Groundwater Controls Indicator:	N/A
Significant Non-Complier Universe:	No

RYDER TRUCK RENTAL (CITY OF INDUSTRY) (Continued) **1027216374**

Unaddressed Significant Non-Complier Universe:	No
Addressed Significant Non-Complier Universe:	No
Significant Non-Complier With a Compliance Schedule Universe:	No
Handler Date of Last Change:	20220617
Recognized Trader-Importer:	No
Recognized Trader-Exporter:	No
Importer of Spent Lead Acid Batteries:	No
Exporter of Spent Lead Acid Batteries:	No
Recycler Activity Without Storage:	No
Manifest Broker:	No
Sub-Part P Indicator:	No

Handler - Owner Operator:

Owner/Operator Indicator:	Operator
Owner/Operator Name: JASON BLACKBURN	
Legal Status:	Other
Owner/Operator Address:	P.O BOX 025719
Owner/Operator City,State,Zip:	MIAMI, FL 33102
Owner/Operator Telephone:	330-841-6144

Owner/Operator Indicator:	Owner
Owner/Operator Name: RYDER TRUCK RENTAL (CITY OF INDUST	
Legal Status:	Other
Owner/Operator Address:	P.O BOX 025719
Owner/Operator City,State,Zip:	MIAMI, FL 33102
Owner/Operator Telephone:	330-841-6144

Historic Generators:

Receive Date:	20220615
Handler Name:	RYDER TRUCK RENTAL (CITY OF INDUSTRY)
Federal Waste Generator Description:	Not a generator, verified
Large Quantity Handler of Universal Waste:	No
Recognized Trader Importer:	No
Recognized Trader Exporter:	No
Spent Lead Acid Battery Importer:	No
Spent Lead Acid Battery Exporter:	No
Current Record:	Yes
Non Storage Recycler Activity:	No
Electronic Manifest Broker:	No

List of NAICS Codes and Descriptions:

NAICS Code:	56299
NAICS Description:	ALL OTHER WASTE MANAGEMENT SERVICES

Facility Has Received Notices of Violations:

Violations:	No Violations Found

Evaluation Action Summary:

Evaluations:	No Evaluations Found

E MANIFEST:

Manifest Tracking Number:	023643644JJK

RYDER TRUCK RENTAL (CITY OF INDUSTRY) (Continued) **1027216374**

Last Updated Date:	20220726
Shipped Date:	20220621
Received Date:	20220707
Manifest Status:	Signed
Submission Type:	DataImage5Copy
Origin Type:	Web
Generator EPA ID:	CAC003181126
Generator Name:	Ryder Truck Rental (City Of Industry)
Generator Mail Street 1:	811 SOUTH STIMSON AVENUE
Generator Mail City:	CITY OF INDUSTRY
Generator Mail State:	CA
Generator Mail Zip:	91745
Generator Location Street 1:	P.O BOX 025719
Generator Location City:	MIAMI
Generator Location Zip:	33102
Generator Location State:	FL
Designated Facility EPA ID:	AZR000520882
Designated Facility Name:	La Paz County Landfill
Designated Facility Mail Street 2:	26999 HIGHWAY 95
Designated Facility Mail City:	PARKER
Designated Facility Mail Zip:	85344
Designated Facility Mail State:	AZ
Designated Facility Location Street 1:	26999 HIGHWAY 95
Designated Facility Location City:	PARKER
Designated Facility Location Zip:	85344
Designated Facility Location State:	AZ
Manifest Residue Indicator:	N
Rejection Indicator:	N

State Waste:

Manifest Tracking Number:	023643644JJK
Waste Line Number:	1
State Waste Code Owner:	CA
State Waste Code:	151
State Waste:	Asbestos-containing waste

Transporter:

Manifest Tracking Number:	023643644JJK
Transporter Line Number:	1
Transporter EPA ID:	CAL000160111
Transporter Name:	Alliance Evironmental Group

Manifest Tracking Number:	023643644JJK
Transporter Line Number:	2
Transporter EPA ID:	CAR000049064
Transporter Name:	E C T I

Waste Line:

Manifest Tracking Number:	023643644JJK
Waste Line Number:	1
U.S. DOT Hazardous Indicator:	Y
U.S. DOT ID Number:	NA2212
U.S. DOT Description:	Rq Na2212, Asbestos, 9, Pgiii
Number of Containers:	4
Container Type Code:	BA
Container Type Description:	Burlap, cloth, paper, or plastic bags

RYDER TRUCK RENTAL (CITY OF INDUSTRY) (Continued) **1027216374**

Waste Quantity:	1
Quantity Unit of Measure Code:	Y
Quantity Unit of Measure Description:	Cubic Yards
Waste Quantity, in Tons:	0.84
Acute Waste Quantity, in Tons:	0
Non-Acute Waste Quantity, in Tons:	0.84
Waste Quantity, in Kilograms:	761.9052
Acute Waste Quantity, in Kilograms:	0
Non-Acute Waste Quantity, in Kilorgrams:	761.9052
Management Method Code:	H132
Management Method Description:	LANDFILL (WITH PRIOR TREATMENT AND/OR STABILIZATION)
Waste Residue Indicator:	N
Quantity Discrepancy Indicator:	N
Waste Type Discrepancy Indicator:	N
EPA Waste Indicator:	N

K61 **RYDER TRANSPORTATION RENTAL** **RCRA NonGen / NLR** **1024786293**
NW **811 S STIMSON AVE** **E MANIFEST** **CAL000015541**
1/8-1/4 **CITY OF INDUSTRY, CA 91745**
0.207 mi.
1091 ft. **Site 5 of 18 in cluster K**

Relative: RCRA Listings:
Lower

Actual:
336 ft.

Date Form Received by Agency:	19891114
Handler Name:	Ryder Transportation Rental
Handler Address:	811 S Stimson Ave
Handler City,State,Zip:	CITY OF INDUSTRY, CA 91745-1628
EPA ID:	CAL000015541
Contact Name:	STACY HAMMON
Contact Address:	840 S MAPLE AVE
Contact City,State,Zip:	MONTEBELLO, CA 90640-0000
Contact Telephone:	323-726-1011
Contact Email:	SHAMMON@RYDER.COM
EPA Region:	09
Federal Waste Generator Description:	Not a generator, verified
Active Site Indicator:	Handler Activities
Mailing Address:	840 S MAPLE AVE
Mailing City,State,Zip:	MONTEBELLO, CA 90640-0000
Owner Name:	Ryder Truck Rental
Owner Type:	Other
Operator Name:	Stacy Hammon
Operator Type:	Other
Short-Term Generator Activity:	No
Importer Activity:	No
Mixed Waste Generator:	No
Transporter Activity:	No
Transfer Facility Activity:	No
Recycler Activity with Storage:	No
Small Quantity On-Site Burner Exemption:	No
Smelting Melting and Refining Furnace Exemption:	No
Underground Injection Control:	No
Off-Site Waste Receipt:	No
Universal Waste Indicator:	Yes
Universal Waste Destination Facility:	Yes
Federal Universal Waste:	No
Active Site State-Reg Handler:	---
Hazardous Secondary Material Indicator:	N
2018 GPRA Permit Baseline:	Not on the Baseline

RYDER TRANSPORTATION RENTAL (Continued) **1024786293**

2018 GPRA Renewals Baseline:	Not on the Baseline
202 GPRA Corrective Action Baseline:	No
Subject to Corrective Action Universe:	No
Non-TSDFs Where RCRA CA has Been Imposed Universe:	No
Corrective Action Priority Ranking:	No NCAPS ranking
Environmental Control Indicator:	No
Institutional Control Indicator:	No
Human Exposure Controls Indicator:	N/A
Groundwater Controls Indicator:	N/A
Significant Non-Complier Universe:	No
Unaddressed Significant Non-Complier Universe:	No
Addressed Significant Non-Complier Universe:	No
Significant Non-Complier With a Compliance Schedule Universe:	No
Handler Date of Last Change:	20180905
Recognized Trader-Importer:	No
Recognized Trader-Exporter:	No
Importer of Spent Lead Acid Batteries:	No
Exporter of Spent Lead Acid Batteries:	No
Recycler Activity Without Storage:	No
Manifest Broker:	No
Sub-Part P Indicator:	No

Handler - Owner Operator:

Owner/Operator Indicator:	Operator
Owner/Operator Name: STACY HAMMON	
Legal Status:	Other
Owner/Operator Address:	840 S MAPLE AVE
Owner/Operator City,State,Zip:	MONTEBELLO, CA 90640-0000
Owner/Operator Telephone:	323-726-1011

Owner/Operator Indicator:	Owner
Owner/Operator Name: RYDER TRUCK RENTAL	
Legal Status:	Other
Owner/Operator Address:	11690 NW 105 ST
Owner/Operator City,State,Zip:	MIAMI, FL 33178-1103
Owner/Operator Telephone:	305-500-3619

Historic Generators:

Receive Date:	19891114
Handler Name:	RYDER TRANSPORTATION RENTAL
Federal Waste Generator Description:	Not a generator, verified
Large Quantity Handler of Universal Waste:	No
Recognized Trader Importer:	No
Recognized Trader Exporter:	No
Spent Lead Acid Battery Importer:	No
Spent Lead Acid Battery Exporter:	No
Current Record:	Yes

List of NAICS Codes and Descriptions:

NAICS Code:	53212
NAICS Description:	TRUCK, UTILITY TRAILER, AND RV (RECREATIONAL VEHICLE) RENTAL AND LEASING

Facility Has Received Notices of Violations:

RYDER TRANSPORTATION RENTAL (Continued) **1024786293**

Violations: No Violations Found

Evaluation Action Summary:
Evaluations: No Evaluations Found

E MANIFEST:

Manifest Tracking Number:	007205122SKS
Last Updated Date:	20200327
Shipped Date:	20200219
Received Date:	20200305
Manifest Status:	Signed
Submission Type:	DataImage5Copy
Origin Type:	Service
Generator EPA ID:	CAL000015541
Generator Name:	Ryder T/S 0923
Generator Mail Street 1:	811 S STIMSON AVE
Generator Mail City:	CITY OF INDUSTRY
Generator Mail State:	CA
Generator Mail Zip:	91745
Generator Location Street 1:	811 S Stimson Ave
Generator Location City:	City Of Industry
Generator Location Zip:	91745
Generator Location State:	CA
Generator Contact Company Name:	Ryder T/S 0923
Designated Facility EPA ID:	CAD044429835
Designated Facility Mail Street 2:	1737 East Denni Street
Designated Facility Mail City:	Wilmington
Designated Facility Mail Zip:	90744
Designated Facility Mail State:	CA
Designated Facility Location Street 1:	1737 East Denni Street
Designated Facility Location City:	Wilmington
Designated Facility Location Zip:	90744
Designated Facility Location State:	CA
Designated Facility Contact Company Name:	Clean Harbors Wilmington LLC
Manifest Residue Indicator:	N
Rejection Indicator:	N

Manifest Tracking Number:	007466854SKS
Last Updated Date:	20200730
Shipped Date:	20200630
Received Date:	20200710
Manifest Status:	Signed
Submission Type:	DataImage5Copy
Origin Type:	Service
Generator EPA ID:	CAL000015541
Generator Name:	Ryder T/S 0923
Generator Mail Street 1:	811 S STIMSON AVE
Generator Mail City:	CITY OF INDUSTRY
Generator Mail State:	CA
Generator Mail Zip:	91745
Generator Location Street 1:	811 S Stimson Ave
Generator Location City:	City Of Industry
Generator Location Zip:	91745
Generator Location State:	CA
Generator Contact Company Name:	Ryder T/S 0923

RYDER TRANSPORTATION RENTAL (Continued) **1024786293**

Designated Facility EPA ID:	CAD044429835
Designated Facility Name:	Clean Harbors Wilmington Llc
Designated Facility Mail Street 2:	1737 East Denni Street
Designated Facility Mail City:	Wilmington
Designated Facility Mail Zip:	90744
Designated Facility Mail State:	CA
Designated Facility Location Street 1:	1737 East Denni Street
Designated Facility Location City:	Wilmington
Designated Facility Location Zip:	90744
Designated Facility Location State:	CA
Manifest Residue Indicator:	N
Rejection Indicator:	N

Manifest Tracking Number:	008012342SKS
Last Updated Date:	20211019
Shipped Date:	20210908
Received Date:	20210920
Manifest Status:	Signed
Submission Type:	DataImage5Copy
Origin Type:	Service
Generator EPA ID:	CAL000015541
Generator Name:	Ryder T/S 0923
Generator Mail Street 1:	811 S STIMSON AVE
Generator Mail City:	CITY OF INDUSTRY
Generator Mail State:	CA
Generator Mail Zip:	91745
Generator Location Street 1:	811 S Stimson Ave
Generator Location City:	City Of Industry
Generator Location Zip:	91745
Generator Location State:	CA
Generator Contact Company Name:	Ryder T/S 0923
Designated Facility EPA ID:	UTD991301748
Designated Facility Name:	Clean Harbors Grassy Mountain Llc
Designated Facility Mail Street 2:	PO Box 22750
Designated Facility Mail City:	Salt Lake City
Designated Facility Mail Zip:	84122
Designated Facility Mail State:	UT
Designated Facility Location Street 1:	3 Miles East 7 Miles North of Knolls
Designated Facility Location Street 2:	Exit 41 off I-80
Designated Facility Location City:	Grantsville
Designated Facility Location Zip:	84029
Designated Facility Location State:	UT
Manifest Residue Indicator:	N
Rejection Indicator:	N

Manifest Tracking Number:	007166210SKS
Last Updated Date:	20200612
Shipped Date:	20200512
Received Date:	20200520
Manifest Status:	Signed
Submission Type:	DataImage5Copy
Origin Type:	Service
Generator EPA ID:	CAL000015541
Generator Name:	Ryder T/S 0923
Generator Mail Street 1:	811 S STIMSON AVE
Generator Mail City:	CITY OF INDUSTRY
Generator Mail State:	CA

RYDER TRANSPORTATION RENTAL (Continued) **1024786293**

Generator Mail Zip:	91745
Generator Location Street 1:	811 S Stimson Ave
Generator Location City:	City Of Industry
Generator Location Zip:	91745
Generator Location State:	CA
Generator Contact Company Name:	Ryder T/S 0923
Designated Facility EPA ID:	CAD044429835
Designated Facility Mail Street 2:	1737 East Denni Street
Designated Facility Mail City:	Wilmington
Designated Facility Mail Zip:	90744
Designated Facility Mail State:	CA
Designated Facility Location Street 1:	1737 East Denni Street
Designated Facility Location City:	Wilmington
Designated Facility Location Zip:	90744
Designated Facility Location State:	CA
Designated Facility Contact Company Name:	Clean Harbors Wilmington LLC
Manifest Residue Indicator:	N
Rejection Indicator:	N

Manifest Tracking Number:	006650719SKS
Last Updated Date:	20181129
Shipped Date:	20181004
Received Date:	20181019
Manifest Status:	Signed
Submission Type:	DataImage5Copy
Origin Type:	Service
Generator EPA ID:	CAL000015541
Generator Name:	Ryder T/S 0923
Generator Mail Street 1:	811 S STIMSON AVE
Generator Mail City:	CITY OF INDUSTRY
Generator Mail State:	CA
Generator Mail Zip:	91745
Generator Location Street 1:	811 S Stimson Ave
Generator Location City:	City Of Industry
Generator Location Zip:	91745
Generator Location State:	CA
Designated Facility EPA ID:	CAD044429835
Designated Facility Mail Street 2:	1737 East Denni Street
Designated Facility Mail City:	Wilmington
Designated Facility Mail Zip:	90744
Designated Facility Mail State:	CA
Designated Facility Location Street 1:	1737 East Denni Street
Designated Facility Location City:	Wilmington
Designated Facility Location Zip:	90744
Designated Facility Location State:	CA
Designated Facility Contact Company Name:	Clean Harbors Wilmington LLC
Manifest Residue Indicator:	N
Rejection Indicator:	N

Manifest Tracking Number:	006652907SKS
Last Updated Date:	20190828
Shipped Date:	20190111
Received Date:	20190123
Manifest Status:	Corrected
Submission Type:	DataImage5Copy
Origin Type:	Service
Generator EPA ID:	CAL000015541

RYDER TRANSPORTATION RENTAL (Continued) **1024786293**

Generator Name:	Ryder T/S 0923
Generator Mail Street 1:	811 S STIMSON AVE
Generator Mail City:	CITY OF INDUSTRY
Generator Mail State:	CA
Generator Mail Zip:	91745
Generator Location Street 1:	811 S Stimson Ave
Generator Location City:	City Of Industry
Generator Location Zip:	91745
Generator Location State:	CA
Designated Facility EPA ID:	CAD044429835
Designated Facility Mail Street 2:	1737 East Denni Street
Designated Facility Mail City:	Wilmington
Designated Facility Mail Zip:	90744
Designated Facility Mail State:	CA
Designated Facility Location Street 1:	1737 East Denni Street
Designated Facility Location City:	Wilmington
Designated Facility Location Zip:	90744
Designated Facility Location State:	CA
Designated Facility Contact Company Name:	Clean Harbors Wilmington LLC
Manifest Residue Indicator:	N
Rejection Indicator:	N

Manifest Tracking Number:	006747129SKS
Last Updated Date:	20191021
Shipped Date:	20190917
Received Date:	20190924
Manifest Status:	Signed
Submission Type:	DataImage5Copy
Origin Type:	Service
Generator EPA ID:	CAL000015541
Generator Name:	Ryder T/S 0923
Generator Mail Street 1:	811 S STIMSON AVE
Generator Mail City:	CITY OF INDUSTRY
Generator Mail State:	CA
Generator Mail Zip:	91745
Generator Location Street 1:	811 S Stimson Ave
Generator Location City:	City Of Industry
Generator Location Zip:	91745
Generator Location State:	CA
Designated Facility EPA ID:	CAD044429835
Designated Facility Mail Street 2:	1737 East Denni Street
Designated Facility Mail City:	Wilmington
Designated Facility Mail Zip:	90744
Designated Facility Mail State:	CA
Designated Facility Location Street 1:	1737 East Denni Street
Designated Facility Location City:	Wilmington
Designated Facility Location Zip:	90744
Designated Facility Location State:	CA
Designated Facility Contact Company Name:	Clean Harbors Wilmington LLC
Manifest Residue Indicator:	N
Rejection Indicator:	N

Manifest Tracking Number:	008544468SKS
Last Updated Date:	20221212
Shipped Date:	20221102
Received Date:	20221116
Manifest Status:	Signed

RYDER TRANSPORTATION RENTAL (Continued) **1024786293**

Submission Type:	DataImage5Copy
Origin Type:	Service
Generator EPA ID:	CAL000015541
Generator Name:	Ryder T/S 0923
Generator Mail Street 1:	811 S STIMSON AVE
Generator Mail City:	CITY OF INDUSTRY
Generator Mail State:	CA
Generator Mail Zip:	91745
Generator Location Street 1:	811 S Stimson Ave
Generator Location City:	City Of Industry
Generator Location Zip:	91745
Generator Location State:	CA
Generator Contact Company Name:	Ryder T/S 0923
Designated Facility EPA ID:	CAD044429835
Designated Facility Name:	Clean Harbors Wilmington Llc
Designated Facility Mail Street 2:	1737 East Denni Street
Designated Facility Mail City:	Wilmington
Designated Facility Mail Zip:	90744
Designated Facility Mail State:	CA
Designated Facility Location Street 1:	1737 East Denni Street
Designated Facility Location City:	Wilmington
Designated Facility Location Zip:	90744
Designated Facility Location State:	CA
Manifest Residue Indicator:	N
Rejection Indicator:	N

Manifest Tracking Number:	007048923SKS
Last Updated Date:	20190828
Shipped Date:	20190627
Received Date:	20190710
Manifest Status:	Corrected
Submission Type:	DataImage5Copy
Origin Type:	Service
Generator EPA ID:	CAL000015541
Generator Name:	Ryder T/S 0923
Generator Mail Street 1:	811 S STIMSON AVE
Generator Mail City:	CITY OF INDUSTRY
Generator Mail State:	CA
Generator Mail Zip:	91745
Generator Location Street 1:	811 S Stimson Ave
Generator Location City:	City Of Industry
Generator Location Zip:	91745
Generator Location State:	CA
Designated Facility EPA ID:	CAD044429835
Designated Facility Mail Street 2:	1737 East Denni Street
Designated Facility Mail City:	Wilmington
Designated Facility Mail Zip:	90744
Designated Facility Mail State:	CA
Designated Facility Location Street 1:	1737 East Denni Street
Designated Facility Location City:	Wilmington
Designated Facility Location Zip:	90744
Designated Facility Location State:	CA
Designated Facility Contact Company Name:	Clean Harbors Wilmington LLC
Manifest Residue Indicator:	N
Rejection Indicator:	N

Manifest Tracking Number:	007434973SKS

RYDER TRANSPORTATION RENTAL (Continued) **1024786293**

Last Updated Date:	20200916
Shipped Date:	20200805
Received Date:	20200819
Manifest Status:	Signed
Submission Type:	DataImage5Copy
Origin Type:	Service
Generator EPA ID:	CAL000015541
Generator Name:	Ryder T/S 0923
Generator Mail Street 1:	811 S STIMSON AVE
Generator Mail City:	CITY OF INDUSTRY
Generator Mail State:	CA
Generator Mail Zip:	91745
Generator Location Street 1:	811 S Stimson Ave
Generator Location City:	City Of Industry
Generator Location Zip:	91745
Generator Location State:	CA
Generator Contact Company Name:	Ryder T/S 0923
Designated Facility EPA ID:	CAD044429835
Designated Facility Name:	Clean Harbors Wilmington Llc
Designated Facility Mail Street 2:	1737 East Denni Street
Designated Facility Mail City:	Wilmington
Designated Facility Mail Zip:	90744
Designated Facility Mail State:	CA
Designated Facility Location Street 1:	1737 East Denni Street
Designated Facility Location City:	Wilmington
Designated Facility Location Zip:	90744
Designated Facility Location State:	CA
Manifest Residue Indicator:	N
Rejection Indicator:	N

Manifest Tracking Number:	007272626SKS
Last Updated Date:	20191230
Shipped Date:	20191127
Received Date:	20191205
Manifest Status:	Signed
Submission Type:	DataImage5Copy
Origin Type:	Service
Generator EPA ID:	CAL000015541
Generator Name:	Ryder T/S 0923
Generator Mail Street 1:	811 S STIMSON AVE
Generator Mail City:	CITY OF INDUSTRY
Generator Mail State:	CA
Generator Mail Zip:	91745
Generator Location Street 1:	811 S Stimson Ave
Generator Location City:	City Of Industry
Generator Location Zip:	91745
Generator Location State:	CA
Designated Facility EPA ID:	CAD044429835
Designated Facility Mail Street 2:	1737 East Denni Street
Designated Facility Mail City:	Wilmington
Designated Facility Mail Zip:	90744
Designated Facility Mail State:	CA
Designated Facility Location Street 1:	1737 East Denni Street
Designated Facility Location City:	Wilmington
Designated Facility Location Zip:	90744
Designated Facility Location State:	CA
Designated Facility Contact Company Name:	Clean Harbors Wilmington LLC

RYDER TRANSPORTATION RENTAL (Continued) **1024786293**

Manifest Residue Indicator: N
Rejection Indicator: N

State Waste:
Manifest Tracking Number: 008339484SKS
Waste Line Number: 1
State Waste Code Owner: CA
State Waste Code: 223
State Waste: Unspecified oil-containing waste

Transporter:
Manifest Tracking Number: 008339484SKS
Transporter Line Number: 1
Transporter EPA ID: TXR000081205
Transporter Name: Safety-Kleen Systems, Inc.

Manifest Tracking Number: 008339484SKS
Transporter Line Number: 2
Transporter EPA ID: MAD039322250
Transporter Name: Clean Harbors Environmental Services, Inc.

Manifest Tracking Number: 008339484SKS
Transporter Line Number: 3
Transporter EPA ID: MAD039322250
Transporter Name: Clean Harbors Environmental Services, Inc.

Manifest Tracking Number: 008339484SKS
Transporter Line Number: 4
Transporter EPA ID: MAD039322250
Transporter Name: Clean Harbors Environmental Services, Inc.

Waste Line:
Manifest Tracking Number: 008339484SKS
Waste Line Number: 1
U.S. DOT Hazardous Indicator: N
Non-Hazardous Waste Description: NONE, NON-RCRA HAZARDOUS WASTE, SOLID) USED OIL FILTERS CONTAINING USED OI (DRAINED AND UNDRAINED OIL FILTERS), N/A, NONE
Number of Containers: 3
Container Type Code: DM
Container Type Description: Metal drums, barrels, kegs
Waste Quantity: 600
Quantity Unit of Measure Code: P
Quantity Unit of Measure Description: Pounds
Waste Quantity, in Tons: 0.3
Acute Waste Quantity, in Tons: 0
Non-Acute Waste Quantity, in Tons: 0.3
Waste Quantity, in Kilograms: 272.109
Acute Waste Quantity, in Kilograms: 0
Non-Acute Waste Quantity, in Kilorgrams: 272.109
Management Method Code: H141
Management Method Description: STORAGE, BULKING AND/OR TRANSFER OFF SITE
Waste Residue Indicator: N
Quantity Discrepancy Indicator: N
Waste Type Discrepancy Indicator: N
EPA Waste Indicator: N

RYDER TRANSPORTATION RENTAL (Continued) **1024786293**

Click this hyperlink while viewing on your computer to access
17 additional US EManifest: record(s) in the EDR Site Report.

K62 **RYDER TRUCK RENTAL, INC.** **CPS-SLIC** **S106764936**
NW **811 STIMSON AVE.** **WIP** **N/A**
1/8-1/4 **CITY OF INDUSTRY, CA 91745**
0.207 mi.
1091 ft. **Site 6 of 18 in cluster K**

Relative:
Lower

Actual:
336 ft.

CPS-SLIC:

Name:	RYDER TRUCK RENTAL, INC.
Address:	811 STIMSON AVE.
City,State,Zip:	CITY OF INDUSTRY, CA 91745
Region:	STATE
Facility Status:	**Completed - Case Closed**
Status Date:	01/01/1996
Global Id:	T10000015711
Lead Agency:	LOS ANGELES RWQCB (REGION 4)
Latitude:	34.01126
Longitude:	-117.95533
Case Type:	Cleanup Program Site
Case Worker:	WIP
RB Case Number:	105.0247
EPA Region:	9
Cuf Case:	NO
Begin Date:	01/01/1985
No Further Action Date:	01/01/1996
CA Water Watershed Name:	San Gabriel River - Upper San Gabriel (405.20)
Dwr Groundwater Subbasin Name:	San Gabriel Valley (4-013)
CA Enviroscreen 3 Score:	86-90%
CA Enviroscreen 4 Score:	90-95%
Military DOD Site:	No
RWQCB Region:	LOS ANGELES RWQCB (REGION 4)

Click here to access the California GeoTracker records for this facility:

WIP:

Name:	RYDER TRUCK RENTAL, INC.
Address:	811 Stimson Ave
City,State,Zip:	CITY OF INDUSTRY (CORPORATE NAME INDUSTRY), CA 91745
Region:	4
File Number:	105.0247
File Status:	**Historical**
Staff:	UNIDENTIFIED
Facility Suite:	Not reported

K63 **RYDER TRUCK RENTAL #0923** **AST** **A100424028**
NW **811 S STIMSON AVE** **N/A**
1/8-1/4 **INDUSTRY, CA 91745**
0.207 mi.
1091 ft. **Site 7 of 18 in cluster K**

Relative: AST:
Lower

Actual: Name:	RYDER TRUCK RENTAL #0923
336 ft. Address:	811 S STIMSON AVE
City/Zip:	INDUSTRY,91745
Owner:	RYDER TRUCK RENTAL INC.
CERSID:	10295197
Facility ID:	LACoFA0025697
Business Name:	Ryder Transportation Services
Phone:	(626) 333-7209
Mailing Address:	16155 PARK ROW STE#140
Mailing Address City:	HOUSTON
Mailing Address State:	TX
Mailing Address Zip Code:	77084
Operator Name:	RYDER TRUCK RENTAL INC
Operator Phone:	281-647-8900
Owner Phone:	(281) 647-8900
Owner Mail Address:	16155 PARK ROW, STE 140
Owner State:	TX
Owner Zip Code:	77084
Owner Country:	United States
EPAID:	CAL000015541

K64 **RYDER TRUCK RENTAL INC** **UST** **U004344019**
NW **811 S STIMSON AVE** **N/A**
1/8-1/4 **HACIENDA HTS, CA 91745**
0.207 mi.
1091 ft. **Site 8 of 18 in cluster K**

Relative: UST:
Lower

Actual: Name:	RYDER TRUCK RENTAL INC
336 ft. Address:	811 S STIMSON AVE
City,State,Zip:	HACIENDA HTS, CA 91745
Facility ID:	11452
Permitting Agency:	LOS ANGELES COUNTY
Latitude:	34.0126385
Longitude:	-117.9537619

K65 **RYDER TRUCK RENTAL** **UST FINDER RELEASE** **1029100743**
NW **811 STIMSON AVE S** **N/A**
1/8-1/4 **INDUSTRY, CA 91745**
0.207 mi.
1091 ft. **Site 9 of 18 in cluster K**

Relative: UST FINDER RELEASE:
Lower

Actual: Object ID:	66584
336 ft. Lust ID:	CAT0603703802
Name:	RYDER TRUCK RENTAL
Address:	811 STIMSON AVE S
City,State,Zip:	INDUSTRY, CA 91745
Address Match Type:	PointAddress
Status:	No Further Action
Population within 1500ft:	371

RYDER TRUCK RENTAL (Continued) **1029100743**

Domestic Wells within 1500ft:	0
Land Use:	Developed, High Intensity
Within SPA:	No
Within WHPA:	No
Within 100yr Floodplain:	No
EPA Region:	9
Coordinate Source:	Geocode
X Coord:	-117.95484
Y Coord:	34.01135
Latitude:	34.01135
Longitude:	-117.95484

K66 **RYDER TRUCK RENTAL #0923** **UST** **U004357544**
NW **811 S STIMSON AVE** **N/A**
1/8-1/4 **INDUSTRY, CA 91745**
0.207 mi.
1091 ft. **Site 10 of 18 in cluster K**

Relative: **Lower**

Actual: **336 ft.**

UST:

Name:	RYDER TRUCK RENTAL #0923
Address:	811 S STIMSON AVE
City,State,Zip:	INDUSTRY, CA 91745
Facility ID:	LACoFA0025697
Permitting Agency:	Los Angeles County Fire Department
CERSID:	10295197
Latitude:	34.0116300
Longitude:	-117.955560
Owner type:	Non-Government
Facility type:	Other
Num of closed ust:	0
Num of oos ust:	0
Epa region:	9
Tribal lands:	No
Tank owner name:	RYDER TRUCK RENTAL INC
Tank owner mailing address:	757 N. Eldridge Parkway, Suite 760
Tank owner mailing city:	HOUSTON
Tank owner mailing zip:	77079
Tank owner mailing state:	TX
Tank operator name:	RYDER TRUCK RENTAL INC
Tank operator mailing address:	757 N. Eldridge Parkway, Suite 760
Tank operator mailing city:	HOUSTON
Tank operator mailing zip:	77079
Tank operator mailing state:	TX
Tankidnumber:	6
Tank status:	Confirmed/Updated Information
Tank configuration:	Stand Alone Tank
Tank installation date:	10/16/2002 12:00:00 AM
Tank num of compartments:	1
Tank contents:	Diesel
Tank capacity gallons:	20000
Tank type:	Double Wall
Tank pc construction:	Fiberglass
Tank pwpiping construction:	Fiberglass
Tank piping type:	Pressure
Tank piping construction:	Double Walled
Tank sacrificial anode:	No
Tank cp impressed current:	No
Tank cp shutoff:	No

RYDER TRUCK RENTAL #0923 (Continued) **U004357544**

Tank alarms: Yes
Tank ball float: No
Tank spill bucket: Yes

K67 **RYDER TRUCK RENTAL #0923** **UST FINDER** **1028187712**
NW **811 S STIMSON AVE** **N/A**
1/8-1/4 **INDUSTRY, CA 91745**
0.207 mi.
1091 ft. **Site 11 of 18 in cluster K**

Relative: **Lower**
Actual: **336 ft.**

UST FINDER:
Object ID: 731943
Facility ID: CA10295197
Name: RYDER TRUCK RENTAL #0923
Address: 811 S STIMSON AVE
City,State,Zip: INDUSTRY, CA 91745
Address Match Type: StreetAddress
Open USTs: 1
Population 1500ft: 298
Private Wells 1500ft: 0
Within 100yr Floodplain: No
Land Use: Developed, High Intensity
Facility Status: Open UST(s)
EPA Region: 9
Coordinate Source: Geocode
X Coord: -117.954774155
Y Coord: 34.0115539220001
Latitude: 34.0115539223804
Longitude: -117.954774154507

UST FINDER:
Object ID: 2260636
Facility ID: CA10295197
Tank ID: CA10295197-001_A Stand-alone Tank_1
Tank Status: Open
Installation Date: 2002/10/16 15:59:59+00
Tank Capacity: 20000
Substances: Diesel
Tank Wall Type: Double Wall

K68 **RYDER TRUCK RENTAL** **LUST** **S101296416**
NW **811 STIMSON AVE S** **Cortese** **N/A**
1/8-1/4 **INDUSTRY, CA 91745** **HIST CORTESE**
0.207 mi. **CERS**
1091 ft. **Site 12 of 18 in cluster K**

Relative: **Lower**
Actual: **336 ft.**

LUST:
Name: RYDER TRUCK RENTAL, INC.
Address: 811 STIMSON AVE. S.
City,State,Zip: INDUSTRY, CA 91765
Lead Agency: LOS ANGELES RWQCB (REGION 4)
Case Type: LUST Cleanup Site
Geo Track: http://geotracker.waterboards.ca.gov/profile_report.asp?global_id=T0603513264
Global Id: T0603513264
Latitude: 34.011738
Longitude: -117.954672

RYDER TRUCK RENTAL (Continued) **S101296416**

Status:	Completed - Case Closed
Status Date:	06/06/2006
RB Case Number:	I-11452A
Local Agency:	LOS ANGELES COUNTY
Local Case Number:	011415-011452
Potential Media Affect:	Aquifer used for drinking water supply
Potential Contaminants of Concern:	Gasoline, Diesel
EPA Region:	9
Coordinate Source:	Google Geocode
Cuf Case:	NO
Begin Date:	04/30/2003
Leak Reported Date:	06/21/2004
How Discovered:	Other Means
How Discovered Description:	TANK REMOVAL
Discharge Source:	Piping
Discharge Cause:	Unknown
Stop Method:	Other Means
Stop Description:	TANKS REMOVED AND 1 NEW TANK INSTALLED
No Further Action Date:	06/06/2006
CA Water Watershed Name:	San Gabriel River - Upper San Gabriel (405.20)
Dwr Groundwater Subbasin Name:	San Gabriel Valley (4-013)
CA Enviroscreen 3 Score:	96-100% (highest scores)
CA Enviroscreen 4 Score:	90-95%
Military DOD Site:	No
RWQCB Region:	LOS ANGELES RWQCB (REGION 4)

LUST:

Global Id:	T0603513264
Contact Type:	Local Agency Caseworker
Contact Name:	TIM SMITH
Organization Name:	LOS ANGELES COUNTY
Address:	900 S. FREMONT AVE.
City:	ALHAMBRA
Email:	tsmith@dpw.lacounty.gov

LUST:

Global Id:	T0603513264
Action Type:	Other
Date:	06/21/2004
Action:	Leak Reported
Global Id:	T0603513264
Action Type:	RESPONSE
Date:	04/15/2006
Action:	Monitoring Report - Quarterly
Global Id:	T0603513264
Action Type:	RESPONSE
Date:	01/15/2006
Action:	Monitoring Report - Quarterly
Global Id:	T0603513264
Action Type:	ENFORCEMENT
Date:	04/29/2005
Action:	Staff Letter
Global Id:	T0603513264

RYDER TRUCK RENTAL (Continued) **S101296416**

Action Type: ENFORCEMENT
Date: 06/06/2006
Action: Site Visit / Inspection / Sampling

Global Id: T0603513264
Action Type: ENFORCEMENT
Date: 06/06/2006
Action: Closure/No Further Action Letter

Global Id: T0603513264
Action Type: RESPONSE
Date: 04/15/2005
Action: Soil and Water Investigation Workplan

Global Id: T0603513264
Action Type: ENFORCEMENT
Date: 08/23/2004
Action: Staff Letter

Global Id: T0603513264
Action Type: ENFORCEMENT
Date: 02/22/2005
Action: Staff Letter

Global Id: T0603513264
Action Type: Other
Date: 04/30/2003
Action: Leak Discovery

Global Id: T0603513264
Action Type: RESPONSE
Date: 10/15/2005
Action: Soil and Water Investigation Report

Global Id: T0603513264
Action Type: ENFORCEMENT
Date: 11/10/2005
Action: Staff Letter

Global Id: T0603513264
Action Type: RESPONSE
Date: 12/15/2004
Action: Other Report / Document

Global Id: T0603513264
Action Type: RESPONSE
Date: 10/15/2006
Action: Well Destruction Report

LUST:
Global Id: T0603513264
Status: Open - Case Begin Date
Status Date: 04/30/2003

Global Id: T0603513264
Status: Open - Site Assessment
Status Date: 07/16/2004

RYDER TRUCK RENTAL (Continued) **S101296416**

Global Id: T0603513264
Status: Open - Site Assessment
Status Date: 02/17/2005

Global Id: T0603513264
Status: Open - Site Assessment
Status Date: 04/29/2005

Global Id: T0603513264
Status: Completed - Case Closed
Status Date: 06/06/2006

Name: RYDER TRUCK RENTAL
Address: 811 STIMSON AVE S
City,State,Zip: INDUSTRY, CA 91745
Lead Agency: LOS ANGELES RWQCB (REGION 4)
Case Type: LUST Cleanup Site
Geo Track: http://geotracker.waterboards.ca.gov/profile_report.asp?global_id=T0603703802
Global Id: T0603703802
Latitude: 34.0118546
Longitude: -117.9547604
Status: Completed - Case Closed
Status Date: 11/05/1996
Case Worker: YR
RB Case Number: I-11452
Local Agency: LOS ANGELES COUNTY
Potential Media Affect: Aquifer used for drinking water supply
Potential Contaminants of Concern: Diesel
EPA Region: 9
Coordinate Source: * Historical Geocode - Exact Address Match
Cuf Case: YES
Begin Date: 03/03/1989
Leak Reported Date: 05/02/1989
How Discovered: Nuisance Conditions
Discharge Source: Piping
Discharge Cause: Physc / Mech Damage
No Further Action Date: 11/05/1996
CA Water Watershed Name: San Gabriel River - Upper San Gabriel (405.20)
Dwr Groundwater Subbasin Name: San Gabriel Valley (4-013)
CA Enviroscreen 3 Score: 86-90%
CA Enviroscreen 4 Score: 90-95%
Military DOD Site: No
RWQCB Region: LOS ANGELES RWQCB (REGION 4)

LUST:
Global Id: T0603703802
Contact Type: Local Agency Caseworker
Contact Name: JOHN AWUJO
Organization Name: LOS ANGELES COUNTY
Address: 900 S FREMONT AVE
City: ALHAMBRA
Email: jawujo@dpw.lacounty.gov
Phone Number: 6264583507

Global Id: T0603703802
Contact Type: Regional Board Caseworker - Primary Caseworker
Contact Name: YUE RONG

RYDER TRUCK RENTAL (Continued) **S101296416**

Organization Name: LOS ANGELES RWQCB (REGION 4)
Address: 320 W. 4TH ST., SUITE 200
City: Los Angeles
Email: yrong@waterboards.ca.gov

LUST:
Global Id: T0603703802
Action Type: Other
Date: 03/03/1989
Action: Leak Discovery

Global Id: T0603703802
Action Type: ENFORCEMENT
Date: 11/05/1996
Action: Closure/No Further Action Letter

Global Id: T0603703802
Action Type: Other
Date: 05/02/1989
Action: Leak Reported

Global Id: T0603703802
Action Type: Other
Date: 03/07/1989
Action: Leak Stopped

LUST:
Global Id: T0603703802
Status: Open - Case Begin Date
Status Date: 03/03/1989

Global Id: T0603703802
Status: Open - Site Assessment
Status Date: 12/05/1989

Global Id: T0603703802
Status: Open - Site Assessment
Status Date: 04/11/1990

Global Id: T0603703802
Status: Completed - Case Closed
Status Date: 11/05/1996

LUST REG 4:
Region: 4
Regional Board: 04
County: Los Angeles
Facility Id: I-11452
Status: Case Closed
Substance: Diesel
Case Type: Groundwater
Global ID: T0603703802
Staff: UNK
Local Agency: 19000
Date Leak Discovered: 3/3/1989

RYDER TRUCK RENTAL (Continued) **S101296416**

Date Leak First Reported: 5/2/1989
Date Leak Stopped: 3/7/1989
Date Case Last Changed on Database: 12/13/1996
Date the Case was Closed: 11/5/1996
How Leak Discovered: Nuisance Conditions
Cause of Leak: Structure Failure
Leak Source: Piping
Operator: CAMPFIELD,BOB
Approx. Dist To Production Well (ft): 2268.1276706197096659363020872
Source of Cleanup Funding: Piping
Preliminary Site Assessment Workplan Submitted: 12/5/1989
Preliminary Site Assessment Began: 4/11/1990
Responsible Party: RYDER COMMERCIAL LEASING & SER
RP Address: 3400 W HIGHWAY 13, BURNSVILLE, MINNESOTA 55337
Program: LUST
Lat/Long: 34.0118546 / -1

CORTESE:
Name: RYDER TRUCK RENTAL
Address: 811 STIMSON AVE S
City,State,Zip: INDUSTRY, CA 91745
Region: CORTESE
Global ID: T0603703802
Site/Facility Type: LUST CLEANUP SITE
Cleanup Status: COMPLETED - CASE CLOSED
Flag: active
File Name: Active Open

HIST CORTESE:
edr_fname: RYDER TRUCK RENTAL
edr_fadd1: 811 STIMSON
City,State,Zip: INDUSTRY, CA 91745
Region: CORTESE
Facility County Code: 19
Reg By: LTNKA
Reg Id: I-11452

CERS:
Name: RYDER TRUCK RENTAL, INC.
Address: 811 STIMSON AVE. S.
City,State,Zip: INDUSTRY, CA 91765
Site ID: 887424
CERS ID: T0603513264
CERS Description: Leaking Underground Storage Tank Cleanup Site

Affiliation:
Affiliation Type Desc: Local Agency Caseworker
Entity Name: TIM SMITH - LOS ANGELES COUNTY
Affiliation Address: 900 S. FREMONT AVE.
Affiliation City: ALHAMBRA
Affiliation State: CA
Affiliation Phone: ,

Name: RYDER TRUCK RENTAL
Address: 811 STIMSON AVE S

RYDER TRUCK RENTAL (Continued) **S101296416**

City,State,Zip: INDUSTRY, CA 91745
Site ID: 879758
CERS ID: T0603703802
CERS Description: Leaking Underground Storage Tank Cleanup Site

Affiliation:
Affiliation Type Desc: Local Agency Caseworker
Entity Name: JOHN AWUJO - LOS ANGELES COUNTY
Affiliation Address: 900 S FREMONT AVE
Affiliation City: ALHAMBRA
Affiliation State: CA
Affiliation Phone: 6264583507,

Affiliation Type Desc: Regional Board Caseworker
Entity Name: YUE RONG - LOS ANGELES RWQCB (REGION 4)
Affiliation Address: 320 W. 4TH ST., SUITE 200
Affiliation City: Los Angeles
Affiliation State: CA
Affiliation Phone: ,

Name: RYDER TRUCK RENTAL, INC.
Address: 811 STIMSON AVE.
City,State,Zip: CITY OF INDUSTRY, CA 91745
Site ID: 888607
CERS ID: T10000015711
CERS Description: Cleanup Program Site

Affiliation:
Affiliation Type Desc: Regional Board Caseworker
Entity Name: WELL INVESTIGATION PROGRAM - LOS ANGELES RWQCB (REGION 4)
Affiliation Address: 320 W. 4TH ST., SUITE 200
Affiliation City: LOS ANGELES
Affiliation State: CA
Affiliation Phone: ,

J69 **LA COUNTY FIRE STATION #043** **LUST** **S102432406**
WNW **921 STIMSON AVE S** **Cortese** **N/A**
1/8-1/4 **INDUSTRY, CA 91745** **HIST CORTESE**
0.213 mi. **CERS**
1125 ft. **Site 5 of 13 in cluster J**

Relative: **Lower**
Actual: **341 ft.**

LUST:
Name: LA COUNTY FIRE STATION #043
Address: 921 STIMSON AVE S
City,State,Zip: INDUSTRY, CA 91745
Lead Agency: LOS ANGELES COUNTY
Case Type: LUST Cleanup Site
Geo Track: http://geotracker.waterboards.ca.gov/profile_report.asp?global_id=T0603705137
Global Id: T0603705137
Latitude: 34.010376
Longitude: -117.955748
Status: Completed - Case Closed
Status Date: 11/18/1996
Case Worker: JOA
RB Case Number: R-12512
Local Agency: LOS ANGELES COUNTY
Potential Media Affect: Soil

LA COUNTY FIRE STATION #043 (Continued) **S102432406**

Potential Contaminants of Concern: Aviation
EPA Region: 9
Coordinate Source: Google Geocode
Cuf Case: NO
Begin Date: 11/18/1996
Leak Reported Date: 11/18/1996
No Further Action Date: 11/18/1996
CA Water Watershed Name: San Gabriel River - Upper San Gabriel (405.20)
Dwr Groundwater Subbasin Name: San Gabriel Valley (4-013)
CA Enviroscreen 3 Score: 96-100% (highest scores)
CA Enviroscreen 4 Score: 90-95%
Military DOD Site: No
RWQCB Region: LOS ANGELES RWQCB (REGION 4)

LUST:
Global Id: T0603705137
Contact Type: Local Agency Caseworker - Primary Caseworker
Contact Name: JOHN AWUJO
Organization Name: LOS ANGELES COUNTY
Address: 900 S FREMONT AVE
City: ALHAMBRA
Email: jawujo@dpw.lacounty.gov
Phone Number: 6264583507

Global Id: T0603705137
Contact Type: Regional Board Caseworker
Contact Name: YUE RONG
Organization Name: LOS ANGELES RWQCB (REGION 4)
Address: 320 W. 4TH ST., SUITE 200
City: Los Angeles
Email: yrong@waterboards.ca.gov

LUST:
Global Id: T0603705137
Action Type: Other
Date: 11/18/1996
Action: Leak Reported

LUST:
Global Id: T0603705137
Status: Completed - Case Closed
Status Date: 11/18/1996

Global Id: T0603705137
Status: Open - Case Begin Date
Status Date: 11/18/1996

LUST REG 4:
Region: 4
Regional Board: 04
County: Los Angeles
Facility Id: R-12512
Status: Case Closed
Substance: 1
Case Type: Soil

LA COUNTY FIRE STATION #043 (Continued) **S102432406**

Global ID: T0603705137
Staff: UNK
Local Agency: 19000
Date Leak First Reported: 11/18/1996
Date Leak Record Entered: 11/21/1996
Date Case Last Changed on Database: 11/18/1996
Date the Case was Closed: 11/18/1996
Approx. Dist To Production Well (ft): 2675.259612439058619152316 52
Responsible Party: LOS ANGELES COUNTY FIRE DEPT.
RP Address: 1320 N EASTER AVE, LOS ANGELES CA 90063-3294
Program: LUST
Lat/Long: 34.0107707 / -1

CORTESE:
Name: LA COUNTY FIRE STATION #043
Address: 921 STIMSON AVE S
City,State,Zip: INDUSTRY, CA 91745
Region: CORTESE
Global ID: T0603705137
Site/Facility Type: LUST CLEANUP SITE
Cleanup Status: COMPLETED - CASE CLOSED
Flag: active
File Name: Active Open

HIST CORTESE:
edr_fname: LA COUNTY FIRE STATION #0
edr_fadd1: 921 STIMSON
City,State,Zip: INDUSTRY, CA 91745
Region: CORTESE
Facility County Code: 19
Reg By: LTNKA
Reg Id: R-12512

CERS:
Name: LA COUNTY FIRE STATION #043
Address: 921 STIMSON AVE S
City,State,Zip: INDUSTRY, CA 91745
Site ID: 849296
CERS ID: T0603705137
CERS Description: Leaking Underground Storage Tank Cleanup Site

Affiliation:
Affiliation Type Desc: Local Agency Caseworker
Entity Name: JOHN AWUJO - LOS ANGELES COUNTY
Affiliation Address: 900 S FREMONT AVE
Affiliation City: ALHAMBRA
Affiliation State: CA
Affiliation Phone: 6264583507,

Affiliation Type Desc: Regional Board Caseworker
Entity Name: YUE RONG - LOS ANGELES RWQCB (REGION 4)
Affiliation Address: 320 W. 4TH ST., SUITE 200
Affiliation City: Los Angeles
Affiliation State: CA
Affiliation Phone: ,

J70 **LOS ANGELES COUNTY FIRE DEPARTMENT - FS 043** **RCRA NonGen / NLR** **1024791792**
WNW **921 S STIMSON AVE-STATION 43** **E MANIFEST** **CAL000112244**
1/8-1/4 **INDUSTRY, CA 91745**
0.213 mi.
1125 ft. **Site 6 of 13 in cluster J**

Relative: **Lower**

Actual: **341 ft.**

RCRA Listings:

Date Form Received by Agency:	19930414
Handler Name:	Los Angeles County Fire Department - Fs 043
Handler Address:	921 S Stimson Ave-Station 43
Handler City,State,Zip:	INDUSTRY, CA 91745-1687
EPA ID:	CAL000112244
Contact Name:	TONY JIMENEZ
Contact Address:	2300 E 27TH ST
Contact City,State,Zip:	SIGNAL HILL, CA 90755-0000
Contact Telephone:	562-988-3625
Contact Fax:	562-988-3630
Contact Email:	TONY.JIMENEZ@FIRE.LACOUNTY.GOV
EPA Region:	09
Federal Waste Generator Description:	Not a generator, verified
Active Site Indicator:	Handler Activities
Mailing Address:	2300 EAST 27TH STREET
Mailing City,State,Zip:	SIGNAL HILL, CA 90755-0000
Owner Name:	La County Fire Department
Owner Type:	Other
Operator Name:	Tony Jimenez
Operator Type:	Other
Short-Term Generator Activity:	No
Importer Activity:	No
Mixed Waste Generator:	No
Transporter Activity:	No
Transfer Facility Activity:	No
Recycler Activity with Storage:	No
Small Quantity On-Site Burner Exemption:	No
Smelting Melting and Refining Furnace Exemption:	No
Underground Injection Control:	No
Off-Site Waste Receipt:	No
Universal Waste Indicator:	Yes
Universal Waste Destination Facility:	Yes
Federal Universal Waste:	No
Active Site State-Reg Handler:	---
Hazardous Secondary Material Indicator:	N
2018 GPRA Permit Baseline:	Not on the Baseline
2018 GPRA Renewals Baseline:	Not on the Baseline
202 GPRA Corrective Action Baseline:	No
Subject to Corrective Action Universe:	No
Non-TSDFs Where RCRA CA has Been Imposed Universe:	No
Corrective Action Priority Ranking:	No NCAPS ranking
Environmental Control Indicator:	No
Institutional Control Indicator:	No
Human Exposure Controls Indicator:	N/A
Groundwater Controls Indicator:	N/A
Significant Non-Complier Universe:	No
Unaddressed Significant Non-Complier Universe:	No
Addressed Significant Non-Complier Universe:	No
Significant Non-Complier With a Compliance Schedule Universe:	No
Handler Date of Last Change:	20180905
Recognized Trader-Importer:	No
Recognized Trader-Exporter:	No

LOS ANGELES COUNTY FIRE DEPARTMENT - FS 043 (Continued) **1024791792**

Importer of Spent Lead Acid Batteries: No
Exporter of Spent Lead Acid Batteries: No
Recycler Activity Without Storage: No
Manifest Broker: No
Sub-Part P Indicator: No

Handler - Owner Operator:
Owner/Operator Indicator: Owner
Owner/Operator Name: LA COUNTY FIRE DEPARTMENT
Legal Status: Other
Owner/Operator Address: 1320 N EASTERN AVE
Owner/Operator City,State,Zip: LOS ANGELES, CA 90063
Owner/Operator Telephone: 818-209-1694

Owner/Operator Indicator: Operator
Owner/Operator Name: TONY JIMENEZ
Legal Status: Other
Owner/Operator Address: 2300 E 27TH ST
Owner/Operator City,State,Zip: SIGNAL HILL, CA 90755-0000
Owner/Operator Telephone: 562-988-3625

Historic Generators:
Receive Date: 19930414
Handler Name: LOS ANGELES COUNTY FIRE DEPARTMENT - FS 043
Federal Waste Generator Description: Not a generator, verified
Large Quantity Handler of Universal Waste: No
Recognized Trader Importer: No
Recognized Trader Exporter: No
Spent Lead Acid Battery Importer: No
Spent Lead Acid Battery Exporter: No
Current Record: Yes

List of NAICS Codes and Descriptions:
NAICS Code: 92216
NAICS Description: FIRE PROTECTION

Facility Has Received Notices of Violations:
Violations: No Violations Found

Evaluation Action Summary:
Evaluations: No Evaluations Found

E MANIFEST:
Manifest Tracking Number: 019299388JJK
Last Updated Date: 20190109
Shipped Date: 20181210
Received Date: 20181211
Manifest Status: Signed
Submission Type: DataImage5Copy
Origin Type: Service
Generator EPA ID: CAL000112244
Generator Name: Los Angeles County Fire Department - Fs 043

LOS ANGELES COUNTY FIRE DEPARTMENT - FS 043 (Continued) **1024791792**

Generator Mail Street 1:	921 S STIMSON AVE-STATION 43
Generator Mail City:	INDUSTRY
Generator Mail State:	CA
Generator Mail Zip:	91745-1687
Generator Location Street 1:	2300 EAST 27TH STREET
Generator Location City:	SIGNAL HILL
Generator Location Zip:	90755-0000
Generator Location State:	CA
Designated Facility EPA ID:	CAT080013352
Designated Facility Name:	Demenno/Kerdoon
Designated Facility Mail Street Number:	2000
Designated Facility Mail Street 1:	CA90222 CA037US 2000
Designated Facility Mail Street 2:	2000 N. ALAMEDA STREET
Designated Facility Mail City:	COMPTON
Designated Facility Mail Zip:	90222
Designated Facility Mail State:	CA
Designated Facility Location Street Number:	2000
Designated Facility Location Street 1:	2000 N. ALAMEDA STREET
Designated Facility Location City:	COMPTON
Designated Facility Location Zip:	90222-0000
Designated Facility Location State:	CA
Manifest Residue Indicator:	N
Rejection Indicator:	N

Manifest Tracking Number:	022862820JJK
Last Updated Date:	20211028
Shipped Date:	20210930
Received Date:	20211005
Manifest Status:	Signed
Submission Type:	DataImage5Copy
Origin Type:	Service
Generator EPA ID:	CAL000112244
Generator Name:	Los Angeles County Fire Department - Fs 043
Generator Mail Street 1:	921 S STIMSON AVE-STATION 43
Generator Mail City:	INDUSTRY
Generator Mail State:	CA
Generator Mail Zip:	91745-1687
Generator Location Street 1:	2300 EAST 27TH STREET
Generator Location City:	SIGNAL HILL
Generator Location Zip:	90755-0000
Generator Location State:	CA
Designated Facility EPA ID:	CAT080013352
Designated Facility Name:	World Oil Recycling
Designated Facility Mail Street Number:	2000
Designated Facility Mail Street 1:	CA90222 CA037US 2000
Designated Facility Mail Street 2:	N. ALAMEDA STREET
Designated Facility Mail City:	COMPTON
Designated Facility Mail Zip:	90222
Designated Facility Mail State:	CA
Designated Facility Location Street Number:	2000
Designated Facility Location Street 1:	N. ALAMEDA STREET
Designated Facility Location City:	COMPTON
Designated Facility Location Zip:	90222-0000
Designated Facility Location State:	CA
Manifest Residue Indicator:	N
Rejection Indicator:	N

LOS ANGELES COUNTY FIRE DEPARTMENT - FS 043 (Continued) **1024791792**

Manifest Tracking Number:	022862899JJK
Last Updated Date:	20211119
Shipped Date:	20211022
Received Date:	20211026
Manifest Status:	Signed
Submission Type:	DataImage5Copy
Origin Type:	Service
Generator EPA ID:	CAL000112244
Generator Name:	Los Angeles County Fire Department - Fs 043
Generator Mail Street 1:	921 S STIMSON AVE-STATION 43
Generator Mail City:	INDUSTRY
Generator Mail State:	CA
Generator Mail Zip:	91745
Generator Location Street 1:	2300 EAST 27TH STREET
Generator Location City:	SIGNAL HILL
Generator Location Zip:	90755
Generator Location State:	CA
Designated Facility EPA ID:	CAT080013352
Designated Facility Name:	World Oil Recycling
Designated Facility Mail Street Number:	2000
Designated Facility Mail Street 1:	CA90222 CA037US 2000
Designated Facility Mail Street 2:	N. ALAMEDA STREET
Designated Facility Mail City:	COMPTON
Designated Facility Mail Zip:	90222
Designated Facility Mail State:	CA
Designated Facility Location Street Number:	2000
Designated Facility Location Street 1:	N. ALAMEDA STREET
Designated Facility Location City:	COMPTON
Designated Facility Location Zip:	90222-0000
Designated Facility Location State:	CA
Manifest Residue Indicator:	N
Rejection Indicator:	N

Manifest Tracking Number:	020954490JJK
Last Updated Date:	20200206
Shipped Date:	20200117
Received Date:	20200121
Manifest Status:	Signed
Submission Type:	DataImage5Copy
Origin Type:	Service
Generator EPA ID:	CAL000112244
Generator Name:	Los Angeles County Fire Department - Fs 043
Generator Mail Street 1:	921 S STIMSON AVE-STATION 43
Generator Mail City:	INDUSTRY
Generator Mail State:	CA
Generator Mail Zip:	91745-1687
Generator Location Street 1:	2300 EAST 27TH STREET
Generator Location City:	SIGNAL HILL
Generator Location Zip:	90755-0000
Generator Location State:	CA
Designated Facility EPA ID:	CAT080013352
Designated Facility Name:	World Oil Recycling
Designated Facility Mail Street Number:	2000
Designated Facility Mail Street 1:	CA90222 CA037US 2000
Designated Facility Mail Street 2:	N. ALAMEDA STREET
Designated Facility Mail City:	COMPTON
Designated Facility Mail Zip:	90222

LOS ANGELES COUNTY FIRE DEPARTMENT - FS 043 (Continued) **1024791792**

Designated Facility Mail State:	CA
Designated Facility Location Street Number:	2000
Designated Facility Location Street 1:	N. ALAMEDA STREET
Designated Facility Location City:	COMPTON
Designated Facility Location Zip:	90222-0000
Designated Facility Location State:	CA
Manifest Residue Indicator:	N
Rejection Indicator:	N

State Waste:

Manifest Tracking Number:	020954490JJK
Waste Line Number:	1
State Waste Code Owner:	CA
State Waste Code:	223
State Waste:	Unspecified oil-containing waste

Transporter:

Manifest Tracking Number:	020954490JJK
Transporter Line Number:	1
Transporter EPA ID:	CAR000206086
Transporter Name:	North State Environmental Inc

Waste Line:

Manifest Tracking Number:	020954490JJK
Waste Line Number:	1
U.S. DOT Hazardous Indicator:	N
Non-Hazardous Waste Description:	NON-RCRA HAZARDOUS WASTE LIQUID (OIL)
Number of Containers:	1
Container Type Code:	DM
Container Type Description:	Metal drums, barrels, kegs
Waste Quantity:	55
Quantity Unit of Measure Code:	G
Quantity Unit of Measure Description:	Gallons
Waste Quantity, in Tons:	0.2293578
Acute Waste Quantity, in Tons:	0
Non-Acute Waste Quantity, in Tons:	0.2293578
Waste Quantity, in Kilograms:	208.03441
Acute Waste Quantity, in Kilograms:	0
Non-Acute Waste Quantity, in Kilorgrams:	208.03441
Management Method Code:	H039
Management Method Description:	OTHER RECOVERY OR RECLAMATION FOR REUSE
Waste Residue Indicator:	N
Quantity Discrepancy Indicator:	N
Waste Type Discrepancy Indicator:	N
EPA Waste Indicator:	N

J71 **LA COUNTY FIRE STATION #043** **UST FINDER RELEASE** **1029013061**
WNW **921 STIMSON AVE S** **N/A**
1/8-1/4 **INDUSTRY, CA 91745**
0.213 mi.
1125 ft. **Site 7 of 13 in cluster J**

Relative: **Lower**

Actual: **341 ft.**

UST FINDER RELEASE:

Object ID:	66570
Lust ID:	CAT0603705137
Name:	LA COUNTY FIRE STATION #043

LA COUNTY FIRE STATION #043 (Continued) **1029013061**

Address:	921 STIMSON AVE S
City,State,Zip:	INDUSTRY, CA 91745
Address Match Type:	PointAddress
Status:	No Further Action
Population within 1500ft:	820
Domestic Wells within 1500ft:	0
Land Use:	Developed, Medium Intensity
Within SPA:	No
Within WHPA:	No
Within 100yr Floodplain:	No
EPA Region:	9
Coordinate Source:	Geocode
X Coord:	-117.95538
Y Coord:	34.01025
Latitude:	34.0102499999999
Longitude:	-117.95538

J72 **LA CO FD FIRE STA #043** **CERS HAZ WASTE** **S102057122**
WNW **921 S STIMSON AVE** **SWEEPS UST** **N/A**
1/8-1/4 **INDUSTRY, CA 91745** **LOS ANGELES CO. HMS**
0.213 mi. **CERS**
1125 ft. **Site 8 of 13 in cluster J**

Relative: **Lower**
Actual: **341 ft.**

CERS HAZ WASTE:

Name:	LA CO FD STATION #043
Address:	921 S STIMSON AVE
City,State,Zip:	INDUSTRY, CA 91745
Site ID:	128728
CERS ID:	10286809
CERS Description:	Hazardous Waste Generator

SWEEPS UST:

Name:	LA CO FD FIRE STA #043
Address:	921 S STIMSON AVE
City:	INDUSTRY
Status:	Active
Comp Number:	12512
Number:	5
Board Of Equalization:	44-009790
Referral Date:	06-27-91
Action Date:	06-27-91
Created Date:	06-30-89
SWRCB Tank Id:	19-000-012512-000001
Tank Status:	A
Active Date:	06-30-89
Tank Use:	UNKNOWN
STG:	W
Number Of Tanks:	2

Name:	LA CO FD FIRE STA #043
Address:	921 S STIMSON AVE
City:	INDUSTRY
Status:	Active
Comp Number:	12512
Number:	5
Board Of Equalization:	44-009790
Referral Date:	06-27-91

LA CO FD FIRE STA #043 (Continued) **S102057122**

Action Date: 06-27-91
Created Date: 06-30-89
SWRCB Tank Id: 19-000-012512-000002
Tank Status: A
Active Date: 06-30-89
Tank Use: UNKNOWN
STG: W

LOS ANGELES CO. HMS:
Name: LA CO FD FIRE STA #043
Address: 921 S STIMSON AVE
City,State,Zip: CITY OF INDUSTRY, CA 917451687
Region: LA
Permit Category: T
Facility Id: 012381-012512
Facility Type: 0
Facility Status: Removed
Area: 6H
Permit Number: 00004258T
Permit Status: Removed

CERS:
Name: LA CO FD STATION #043
Address: 921 S STIMSON AVE
City,State,Zip: INDUSTRY, CA 91745
Site ID: 128728
CERS ID: 10286809
CERS Description: Chemical Storage Facilities

Evaluation:
Eval General Type: Compliance Evaluation Inspection
Eval Date: 04-18-2018
Violations Found: No
Eval Type: Routine done by local agency
Eval Notes: Captain Queen, Fire Captain. No significant violations observed at the time of inspection.
Eval Division: Los Angeles County Fire Department
Eval Program: HMRRP
Eval Source: CERS,

Eval General Type: Compliance Evaluation Inspection
Eval Date: 04-18-2018
Violations Found: No
Eval Type: Routine done by local agency
Eval Notes: Captain Queen, Fire Captain. No significant violations observed at the time of inspection.
Eval Division: Los Angeles County Fire Department
Eval Program: HW
Eval Source: CERS,

Eval General Type: Compliance Evaluation Inspection
Eval Date: 06-25-2021
Violations Found: No
Eval Type: Routine done by local agency
Eval Notes: Consent to do inspection was given by Captain Francisco Lewis.
Eval Division: Los Angeles County Fire Department
Eval Program: HW

LA CO FD FIRE STA #043 (Continued) **S102057122**

Eval Source: CERS,

Eval General Type: Compliance Evaluation Inspection
Eval Date: 06-25-2021
Violations Found: No
Eval Type: Routine done by local agency
Eval Notes: Consent to do inspection was given by Captain Francisco Lewis.
Eval Division: Los Angeles County Fire Department
Eval Program: HMRRP
Eval Source: CERS,

Affiliation:
Affiliation Type Desc: CUPA District
Entity Name: Los Angeles County Fire
Affiliation Address: 5825 Rickenbacker Road
Affiliation City: Commerce
Affiliation State: CA
Affiliation Zip: 90040-3027
Affiliation Phone: (323) 890-4000,

Affiliation Type Desc: Environmental Contact
Entity Name: CAPTAIN ON DUTY
Affiliation Address: 921 S STIMSON AVE
Affiliation City: CITY OF INDUSTRY
Affiliation State: CA
Affiliation Zip: 91745
Affiliation Phone: ,

Affiliation Type Desc: Facility Mailing Address
Entity Name: Mailing Address
Affiliation Address: 921 S STIMSON AVE
Affiliation City: CITY OF INDUSTRY
Affiliation State: CA
Affiliation Zip: 91745
Affiliation Phone: ,

Affiliation Type Desc: Operator
Entity Name: LA CO Fire Dept - Construction and Maintenance Division
Affiliation Phone: (323) 881-6122,

Affiliation Type Desc: Legal Owner
Entity Name: LA CO FIRE DEPT
Affiliation Address: 1320 N EASTERN AVE
Affiliation City: LOS ANGELES
Affiliation State: CA
Affiliation Country: United States
Affiliation Zip: 90063
Affiliation Phone: (323) 881-6183,

Affiliation Type Desc: Parent Corporation
Entity Name: LA CO FD
Affiliation Phone: ,

Affiliation Type Desc: Document Preparer
Entity Name: JUAN A. GONZALEZ
Affiliation Phone: ,

M73 **SO-CAL AIRGAS** **HIST CORTESE** **S105025527**
WNW **81038111 ALONDRA BLVD E.** **WIP** **N/A**
1/8-1/4 **PARAMOUNT, CA 90723**
0.214 mi.
1128 ft. **Site 1 of 8 in cluster M**

Relative:
Lower

Actual:
342 ft.

HIST CORTESE:

edr_fname:	SO-CAL AIRGAS
edr_fadd1:	81038111 ALONDRA BLVD E.
City,State,Zip:	PARAMOUNT, CA 90723
Region:	CORTESE
Facility County Code:	19
Reg By:	LTNKA
Reg Id:	R-27076

WIP:

Name:	SO-CAL AIRGAS
Address:	999 S Stimson Ave
City,State,Zip:	CITY OF INDUSTRY (CORPORATE NAME INDUSTRY), CA 91745
Region:	4
File Number:	105.0161
File Status:	**Historical**
Staff:	UNIDENTIFIED
Facility Suite:	Not reported

M74 **M.G. INDUSTRIES** **CPS-SLIC** **S106764884**
WNW **999 STIMSON AVE.** **WIP** **N/A**
1/8-1/4 **CITY OF INDUSTRY, CA 91745**
0.214 mi.
1128 ft. **Site 2 of 8 in cluster M**

Relative:
Lower

Actual:
342 ft.

CPS-SLIC:

Name:	M.G. INDUSTRIES
Address:	999 STIMSON AVE.
City,State,Zip:	CITY OF INDUSTRY, CA 91745
Region:	STATE
Facility Status:	**Completed - Case Closed**
Status Date:	05/11/1988
Global Id:	T10000015644
Lead Agency:	LOS ANGELES RWQCB (REGION 4)
Latitude:	34.01001
Longitude:	-117.95588
Case Type:	Cleanup Program Site
Case Worker:	WIP
RB Case Number:	105.0163
EPA Region:	9
Cuf Case:	NO
Begin Date:	01/01/1985
No Further Action Date:	05/11/1988
CA Water Watershed Name:	San Gabriel River - Upper San Gabriel (405.20)
Dwr Groundwater Subbasin Name:	San Gabriel Valley (4-013)
CA Enviroscreen 3 Score:	86-90%
CA Enviroscreen 4 Score:	90-95%
Military DOD Site:	No
RWQCB Region:	LOS ANGELES RWQCB (REGION 4)

Click here to access the California GeoTracker records for this facility:

M.G. INDUSTRIES (Continued) **S106764884**

WIP:
Name: M.G. INDUSTRIES
Address: 999 Stimson Ave
City,State,Zip: CITY OF INDUSTRY (CORPORATE NAME INDUSTRY), CA 91745
Region: 4
File Number: 105.0163
File Status: Historical
Staff: DKOO
Facility Suite: Not reported

M75 **SO-CAL AIRGAS** **CPS-SLIC** **S126421131**
WNW **999 S. STIMSON AVE.** **N/A**
1/8-1/4 **CITY OF INDUSTRY, CA 91745**
0.214 mi.
1128 ft. **Site 3 of 8 in cluster M**

Relative: **Lower**
Actual: **342 ft.**

CPS-SLIC:
Name: SO-CAL AIRGAS
Address: 999 S. STIMSON AVE.
City,State,Zip: CITY OF INDUSTRY, CA 91745
Region: STATE
Facility Status: Completed - Case Closed
Status Date: 01/01/1996
Global Id: T10000015642
Lead Agency: LOS ANGELES RWQCB (REGION 4)
Latitude: 34.01001
Longitude: -117.95588
Case Type: Cleanup Program Site
Case Worker: WIP
RB Case Number: 105.0161
EPA Region: 9
Cuf Case: NO
Begin Date: 01/01/1985
No Further Action Date: 01/01/1996
CA Water Watershed Name: San Gabriel River - Upper San Gabriel (405.20)
Dwr Groundwater Subbasin Name: San Gabriel Valley (4-013)
CA Enviroscreen 3 Score: 86-90%
CA Enviroscreen 4 Score: 90-95%
Military DOD Site: No
RWQCB Region: LOS ANGELES RWQCB (REGION 4)

Click here to access the California GeoTracker records for this facility:

J76 **P T HUTCHINS LTD** **AST** **A100423063**
WNW **901 S STIMSON AVE** **N/A**
1/8-1/4 **INDUSTRY, CA 91745**
0.214 mi.
1128 ft. **Site 9 of 13 in cluster J**

Relative: **Lower**
Actual: **340 ft.**

AST:
Name: P T HUTCHINS LTD
Address: 901 S STIMSON AVE
City/Zip: INDUSTRY,91745
Owner: P T HUTCHINS LTD
CERSID: 10289029
Facility ID: LACoFA0025699

P T HUTCHINS LTD (Continued) **A100423063**

Business Name:	P T HUTCHINS LTD
Phone:	(626) 333-3329
Fax:	626-333-7664
Mailing Address:	901 STIMSON AVE
Mailing Address City:	INDUSTRY
Mailing Address State:	CA
Mailing Address Zip Code:	91745
Operator Name:	JASON NADIN
Operator Phone:	(562) 320-3144
Owner Phone:	(626) 333-3329
Owner Mail Address:	901 STIMSON AVE
Owner State:	CA
Owner Zip Code:	91745
Owner Country:	United States
Property Owner Name:	Ward Hutchins
Property Owner Phone:	323-353-6692
Property Owner Mailing Address:	1130 East Mountain Drive
Property Owner City:	Santa barbara
Property Owner Stat :	CA
Property Owner Zip Code:	93108
Property Owner Country:	United States
EPAID:	CAP000237818

J77 **P T HUTCHINS COMPANY** **RCRA NonGen / NLR** **1025881469**
WNW **901 S STIMSON AVE** **CAP000237818**
1/8-1/4 **CITY OF INDUSTRY, CA 91745**
0.214 mi.
1128 ft. **Site 10 of 13 in cluster J**

Relative: **Lower**
Actual: **340 ft.**

RCRA Listings:

Date Form Received by Agency:	20130811
Handler Name:	P T Hutchins Company
Handler Address:	901 S Stimson Ave
Handler City,State,Zip:	CITY OF INDUSTRY, CA 91745
EPA ID:	CAP000237818
Contact Name:	JASON J NADIN
Contact Address:	901 S STIMSON AVE
Contact City,State,Zip:	CITY OF INDUSTRY, CA 91745
Contact Telephone:	626-333-3329 x400
Contact Fax:	626-333-7664
Contact Email:	JNADIN@PTHUTCHINS.COM
Contact Title:	DIR OF OPS
EPA Region:	09
Land Type:	Private
Federal Waste Generator Description:	Not a generator, verified
Mailing Address:	901 S STIMSON AVE
Mailing City,State,Zip:	CITY OF INDUSTRY, CA 91745
Owner Name:	Ward Hutchins
Owner Type:	Private
Operator Name:	P T Hutchins Company
Operator Type:	Private
Short-Term Generator Activity:	No
Importer Activity:	No
Mixed Waste Generator:	No
Transporter Activity:	No
Transfer Facility Activity:	No
Recycler Activity with Storage:	No
Small Quantity On-Site Burner Exemption:	No

P T HUTCHINS COMPANY (Continued) **1025881469**

Smelting Melting and Refining Furnace Exemption:	No
Underground Injection Control:	No
Off-Site Waste Receipt:	No
Universal Waste Indicator:	No
Universal Waste Destination Facility:	No
Federal Universal Waste:	No
Active Site State-Reg Handler:	---
Hazardous Secondary Material Indicator:	N
2018 GPRA Permit Baseline:	Not on the Baseline
2018 GPRA Renewals Baseline:	Not on the Baseline
202 GPRA Corrective Action Baseline:	No
Subject to Corrective Action Universe:	No
Non-TSDFs Where RCRA CA has Been Imposed Universe:	No
Corrective Action Priority Ranking:	No NCAPS ranking
Environmental Control Indicator:	No
Institutional Control Indicator:	No
Human Exposure Controls Indicator:	N/A
Groundwater Controls Indicator:	N/A
Significant Non-Complier Universe:	No
Unaddressed Significant Non-Complier Universe:	No
Addressed Significant Non-Complier Universe:	No
Significant Non-Complier With a Compliance Schedule Universe:	No
Handler Date of Last Change:	20130812
Recognized Trader-Importer:	No
Recognized Trader-Exporter:	No
Importer of Spent Lead Acid Batteries:	No
Exporter of Spent Lead Acid Batteries:	No
Recycler Activity Without Storage:	No
Manifest Broker:	No
Sub-Part P Indicator:	No

Hazardous Waste Summary:

Waste Code:	D001
Waste Description:	Ignitable Waste

Handler - Owner Operator:

Owner/Operator Indicator:	Owner
Owner/Operator Name: WARD HUTCHINS	
Legal Status:	Private
Date Became Current:	19920601
Owner/Operator Address:	901 S STIMSON AVE
Owner/Operator City,State,Zip:	CITY OF INDUSTRY, CA 91745
Owner/Operator Indicator:	Operator
Owner/Operator Name: P T HUTCHINS COMPANY	
Legal Status:	Private
Date Became Current:	20110320
Owner/Operator Indicator:	Owner
Owner/Operator Name: WARD HUTCHINS	
Legal Status:	Private
Date Became Current:	19920601
Owner/Operator Address:	901 S STIMSON AVE
Owner/Operator City,State,Zip:	CITY OF INDUSTRY, CA 91745

P T HUTCHINS COMPANY (Continued) **1025881469**

Owner/Operator Indicator: Operator
Owner/Operator Name: P T HUTCHINS COMPANY
Legal Status: Private
Date Became Current: 20110320

Historic Generators:
Receive Date: 20130811
Handler Name: P T HUTCHINS COMPANY
Federal Waste Generator Description: Not a generator, verified
Large Quantity Handler of Universal Waste: No
Recognized Trader Importer: No
Recognized Trader Exporter: No
Spent Lead Acid Battery Importer: No
Spent Lead Acid Battery Exporter: No
Current Record: Yes

Receive Date: 20130503
Handler Name: P T HUTCHINS COMPANY
Federal Waste Generator Description: Small Quantity Generator
Large Quantity Handler of Universal Waste: No
Recognized Trader Importer: No
Recognized Trader Exporter: No
Spent Lead Acid Battery Importer: No
Spent Lead Acid Battery Exporter: No
Current Record: No

List of NAICS Codes and Descriptions:
NAICS Code: 42469
NAICS Description: OTHER CHEMICAL AND ALLIED PRODUCTS MERCHANT WHOLESALERS

Facility Has Received Notices of Violations:
Violations: No Violations Found

Evaluation Action Summary:
Evaluations: No Evaluations Found

J78 **P T HUTCHINS COMPANY** **RCRA-SQG** **1016148105**
WNW **901 S STIMSON AVE** **FINDS** **CAR000239434**
1/8-1/4 **CITY OF INDUSTRY, CA 91745** **ECHO**
0.214 mi.
1128 ft. **Site 11 of 13 in cluster J**

Relative: **Lower**
Actual: **340 ft.**

RCRA Listings:
Date Form Received by Agency: 20170215
Handler Name: P.T. Hutchins Co
Handler Address: S Stimson Ave
Handler City,State,Zip: CITY OF INDUSTRY, CA 91745
EPA ID: CAR000239434
Contact Name: SERGIO A FERRINO
Contact Address: S STIMSON AVE
Contact City,State,Zip: CITY OF INDUSTRY, CA 91745
Contact Telephone: 626-333-3329 x336
Contact Email: SFERRINO@PTHUTCHINS.COM
Contact Title: WAREHOUSE MANAGER
EPA Region: 09

P T HUTCHINS COMPANY (Continued) **1016148105**

Land Type:	Private
Federal Waste Generator Description:	Small Quantity Generator
Active Site Indicator:	Handler Activities
Mailing Address:	S STIMSON AVE
Mailing City,State,Zip:	CITY OF INDUSTRY, CA 91745
Owner Name:	Azelis Americas
Owner Type:	Private
Operator Name:	Pt Hutchins Co
Operator Type:	Private
Short-Term Generator Activity:	No
Importer Activity:	No
Mixed Waste Generator:	No
Transporter Activity:	No
Transfer Facility Activity:	No
Recycler Activity with Storage:	No
Small Quantity On-Site Burner Exemption:	No
Smelting Melting and Refining Furnace Exemption:	No
Underground Injection Control:	No
Off-Site Waste Receipt:	No
Universal Waste Indicator:	No
Universal Waste Destination Facility:	No
Federal Universal Waste:	No
Active Site State-Reg Handler:	---
Hazardous Secondary Material Indicator:	N
2018 GPRA Permit Baseline:	Not on the Baseline
2018 GPRA Renewals Baseline:	Not on the Baseline
202 GPRA Corrective Action Baseline:	No
Subject to Corrective Action Universe:	No
Non-TSDFs Where RCRA CA has Been Imposed Universe:	No
Corrective Action Priority Ranking:	No NCAPS ranking
Environmental Control Indicator:	No
Institutional Control Indicator:	No
Human Exposure Controls Indicator:	N/A
Groundwater Controls Indicator:	N/A
Significant Non-Complier Universe:	No
Unaddressed Significant Non-Complier Universe:	No
Addressed Significant Non-Complier Universe:	No
Significant Non-Complier With a Compliance Schedule Universe:	No
Handler Date of Last Change:	20170316
Recognized Trader-Importer:	No
Recognized Trader-Exporter:	No
Importer of Spent Lead Acid Batteries:	No
Exporter of Spent Lead Acid Batteries:	No
Recycler Activity Without Storage:	No
Manifest Broker:	No
Sub-Part P Indicator:	No

Hazardous Waste Summary:

Waste Code:	D001
Waste Description:	Ignitable Waste
Waste Code:	D002
Waste Description:	Corrosive Waste

Handler - Owner Operator:

P T HUTCHINS COMPANY (Continued) **1016148105**

Owner/Operator Indicator: Operator
Owner/Operator Name: PT HUTCHINS CO
Legal Status: Private
Date Became Current: 20110320

Owner/Operator Indicator: Owner
Owner/Operator Name: WARD HUTCHINS
Legal Status: Private
Date Became Current: 19920601
Owner/Operator Address: 901 S STIMSON AVE
Owner/Operator City,State,Zip: CITY OF INDUSTRY, CA 91745

Owner/Operator Indicator: Owner
Owner/Operator Name: AZELIS AMERICAS
Legal Status: Private
Date Became Current: 20160102
Owner/Operator Address: 901 S STIMSON AVE
Owner/Operator City,State,Zip: CITY OF INDUSTRY, CA 91745
Owner/Operator Telephone: 626-333-3329

Owner/Operator Indicator: Operator
Owner/Operator Name: PT HUTCHINS CO
Legal Status: Private
Date Became Current: 20160102

Historic Generators:
Receive Date: 20130611
Handler Name: PT HUTCHINS CO
Federal Waste Generator Description: Small Quantity Generator
Large Quantity Handler of Universal Waste: No
Recognized Trader Importer: No
Recognized Trader Exporter: No
Spent Lead Acid Battery Importer: No
Spent Lead Acid Battery Exporter: No
Current Record: No

Receive Date: 20170215
Handler Name: P.T. HUTCHINS CO
Federal Waste Generator Description: Small Quantity Generator
Large Quantity Handler of Universal Waste: No
Recognized Trader Importer: No
Recognized Trader Exporter: No
Spent Lead Acid Battery Importer: No
Spent Lead Acid Battery Exporter: No
Current Record: Yes

List of NAICS Codes and Descriptions:
NAICS Code: 42469
NAICS Description: OTHER CHEMICAL AND ALLIED PRODUCTS MERCHANT WHOLESALERS

Facility Has Received Notices of Violations:
Violations: No Violations Found

Evaluation Action Summary:
Evaluations: No Evaluations Found

P T HUTCHINS COMPANY (Continued) **1016148105**

FINDS:
Registry ID: 110055439887

Click Here for FRS Facility Detail Report:

Environmental Interest/Information System:
The California Environmental Reporting System (CERS) is a statewide web-based user and information exchange system to support over 140,000 regulated businesses and over 130 local agencies in electronically collecting and reporting significant hazardous materials, hazardous waste and compliance and enforcement data as mandated by California law. Under oversight by Cal/EPA, certified local governing agencies (Unified Program Agencies - UPAs) consolidate, coordinate and provide consistent regulatory activities for six state and federal environmental programs.
The California Environmental Protection Agency (CalEPA) has recently implemented a new data warehouse system (nSite). This data warehouse combines and merges facility and site information from five different systems managed within CalEPA. The five systems are: California Environmental Reporting System (CERS),EnviroStor, GeoTracker, California Integrated Water Quality System (CIWQS), andToxic Release Inventory (TRI).
The Resource Conservation and Recovery Act Information System (RCRAInfo) is EPA's comprehensive information system in support of the Resource Conservation and Recovery Act (RCRA) of 1976 and the Hazardous and Solid Waste Amendments (HSWA) of 1984. It tracks many types of information about generators, transporters, treaters, storers, and disposers of hazardous waste.

Click this hyperlink while viewing on your computer to access additional FINDS: detail in the EDR Site Report.

ECHO:

Envid:	1016148105
Registry ID:	110055439887
DFR URL:	http://echo.epa.gov/detailed-facility-report?fid=110055439887
Name:	P T HUTCHINS COMPANY
Address:	901 S STIMSON AVE
City,State,Zip:	CITY OF INDUSTRY, CA 91745

J79 **PT HUTCHINS CO** **CPS-SLIC S117311945**
WNW **901 S STIMSON AVE** **HWTS N/A**
1/8-1/4 **CITY OF INDUSTRY, CA 91745** **HAZNET**
0.214 mi.
1128 ft. **Site 12 of 13 in cluster J**

Relative: **Lower**
Actual: **340 ft.**

CPS-SLIC:

Name:	CARDINAL POWDER COATINGS
Address:	901 S. STIMSON AVE.
City,State,Zip:	CITY OF INDUSTRY, CA 91745
Region:	STATE
Facility Status:	**Completed - Case Closed**
Status Date:	10/19/1995
Global Id:	T10000015512
Lead Agency:	LOS ANGELES RWQCB (REGION 4)
Latitude:	34.01077
Longitude:	-117.95569
Case Type:	Cleanup Program Site

PT HUTCHINS CO (Continued) **S117311945**

Case Worker:	WIP
RB Case Number:	105.0007
EPA Region:	9
Cuf Case:	NO
Begin Date:	01/01/1985
No Further Action Date:	10/19/1995
CA Water Watershed Name:	San Gabriel River - Upper San Gabriel (405.20)
Dwr Groundwater Subbasin Name:	San Gabriel Valley (4-013)
CA Enviroscreen 3 Score:	86-90%
CA Enviroscreen 4 Score:	90-95%
Military DOD Site:	No
RWQCB Region:	LOS ANGELES RWQCB (REGION 4)

Click here to access the California GeoTracker records for this facility:

HWTS:

Name:	PT HUTCHINS CO
Address:	901 S STIMSON AVE
City,State,Zip:	CITY OF INDUSTRY, CA 91745
EPA ID:	CAR000239434
Inactive Date:	06/30/2017
Create Date:	09/09/2013
Mailing Address:	901 S STIMSON AVE
Mailing City,State,Zip:	CITY OF INDUSTRY, CA 917450000
Owner Name:	PT HUTCHINS CO
Owner Address:	901 S STIMSON AVE
Owner City,State,Zip:	CITY OF INDUSTRY, CA 917450000
Contact Name:	SERGIO A FERRINO
Contact Address:	901 S STIMSON AVE
City,State,Zip:	CITY OF INDUSTRY, CA 917450000
Facility Status:	Inactive
Facility Type:	PERMANENT
Category:	FEDERAL
Latitude:	34.010748
Longitude:	-117.9555615

NAICS:

EPA ID:	CAR000239434
Create Date:	2016-03-29 10:23:26.523
NAICS Code:	49319
NAICS Description:	Other Warehousing and Storage
Issued EPA ID Date:	2013-09-09 08:34:44
Inactive Date:	2017-06-30 00:00:00
Facility Name:	PT HUTCHINS CO
Facility Address:	901 S STIMSON AVE
Facility City:	CITY OF INDUSTRY
Facility State:	CA
Facility Zip:	917450000

HAZNET:

Name:	PT HUTCHINS CO
Address:	901 S STIMSON AVE
City,State,Zip:	CITY OF INDUSTRY, CA 917450000
Contact:	SERGIO A FERRINO
Telephone:	6263333329
Mailing Address:	901 S STIMSON AVE

PT HUTCHINS CO (Continued) **S117311945**

Year: 2018
Gepaid: CAR000239434
TSD EPA ID: CAD008364432
CA Waste Code: 343 - Unspecified organic liquid mixture
Disposal Method: H141 - Storage, Bulking, And/Or Transfer Off Site--No Treatment/Reovery (H010-H129) Or (H131-H135)
Tons: 0.00750

Year: 2018
Gepaid: CAR000239434
TSD EPA ID: NVT330010000
CA Waste Code: 331 - Off-specification, aged or surplus organics
Disposal Method: H039 - Other Recovery Of Reclamation For Reuse Including Acid Regeneration, Organics Recovery Ect
Tons: 0.02000

Year: 2018
Gepaid: CAR000239434
TSD EPA ID: MXC130619001
CA Waste Code: 214 - Unspecified solvent mixture
Disposal Method: H020 - Solvents Recovery
Tons: 0.79200

Year: 2018
Gepaid: CAR000239434
TSD EPA ID: AZR000506980
CA Waste Code: 331 - Off-specification, aged or surplus organics
Disposal Method: -
Tons: 0.90750

Year: 2018
Gepaid: CAR000239434
TSD EPA ID: AZR000520304
CA Waste Code: 331 - Off-specification, aged or surplus organics
Disposal Method: H141 - Storage, Bulking, And/Or Transfer Off Site--No Treatment/Reovery (H010-H129) Or (H131-H135)
Tons: 0.18150

Year: 2018
Gepaid: CAR000239434
TSD EPA ID: NVT330010000
CA Waste Code: 122 - Alkaline solution without metals pH >= 12.5
Disposal Method: H039 - Other Recovery Of Reclamation For Reuse Including Acid Regeneration, Organics Recovery Ect
Tons: 0.13750

Year: 2017
Gepaid: CAR000239434
TSD EPA ID: NVT330010000
CA Waste Code: 341 - Organic liquids (nonsolvents) with halogens
Disposal Method: H039 - Other Recovery Of Reclamation For Reuse Including Acid Regeneration, Organics Recovery Ect
Tons: 0.22935

Year: 2017
Gepaid: CAR000239434
TSD EPA ID: NVT330010000

PT HUTCHINS CO (Continued) **S117311945**

CA Waste Code: 122 - Alkaline solution without metals pH >= 12.5
Disposal Method: H039 - Other Recovery Of Reclamation For Reuse Including Acid Regeneration, Organics Recovery Ect
Tons: 0.15

Year: 2017
Gepaid: CAR000239434
TSD EPA ID: MXC130619001
CA Waste Code: 214 - Unspecified solvent mixture
Disposal Method: H020 - Solvents Recovery
Tons: 4.554

Year: 2017
Gepaid: CAR000239434
TSD EPA ID: AZR000506980
CA Waste Code: 331 - Off-specification, aged or surplus organics
Disposal Method: -
Tons: 0.1815

Click this hyperlink while viewing on your computer to access
26 additional CA HAZNET: record(s) in the EDR Site Report.

Detail Two:
Year: 2018
EM Manifest ID: 017119356JJK20170503_D_1
Shipment Date: 5/3/2017
Receipt Date: 5/16/2017
Manifest Number: 017119356JJK
Generator EPA ID: CAR000239434
Name: PT HUTCHINS COMPANY LTD
Transporter 1 EPA ID: CAD981377864
Transporter 2 EPA ID: CAR000163824
TSDF EPA ID: MXC130619001
TSDF Name: RECICLADORA TEMARRY DE MEXICO SA DE CV

Federal:
Year: 2018
EM Manifest ID: 017119356JJK20170503_D_1
Generator EPA ID: CAR000239434
Shipment Date: 2017-05-03
Manifest Number: 017119356JJK
Line Number: 1
Method Code: H020
Quantity Tons: 0.59400
Quantity Waste: 165.000000
Quantity Unit: G
Number of Containers: 3
Type of Container: NULL
Quantity Type: NULL
Federal Code: D001

Year: 2018
EM Manifest ID: 017119356JJK20170503_D_1
Generator EPA ID: CAR000239434
Shipment Date: 2017-05-03
Manifest Number: 017119356JJK

PT HUTCHINS CO (Continued) **S117311945**

Line Number: 2
Method Code: H020
Quantity Tons: 1.58400
Quantity Waste: 440.000000
Quantity Unit: G
Number of Containers: 8
Type of Container: NULL
Quantity Type: NULL
Federal Code: D001

State:
Year: 2018
EM Manifest ID: 017119356JJK20170503_D_1
Generator EPA ID: CAR000239434
Shipment Date: 2017-05-03
Manifest Number: 017119356JJK
Line Number: 1
Method Code: H020
Quantity Tons: 0.59400
Quantity Waste: 165.000000
Quantity Unit: G
Number of Containers: 3
Type of Container: NULL
Quantity Type: NULL
State Code: 214

Year: 2018
EM Manifest ID: 017119356JJK20170503_D_1
Generator EPA ID: CAR000239434
Shipment Date: 2017-05-03
Manifest Number: 017119356JJK
Line Number: 2
Method Code: H020
Quantity Tons: 1.58400
Quantity Waste: 440.000000
Quantity Unit: G
Number of Containers: 8
Type of Container: NULL
Quantity Type: NULL
State Code: 214

Year: 2018
EM Manifest ID: 017799472JJK20180321_D_1
Shipment Date: 3/21/2018
Receipt Date: 4/11/2018
Manifest Number: 017799472JJK
Generator EPA ID: CAR000239434
Name: PT HUTCHINS COMPANY LTD
Transporter 1 EPA ID: CAD981377864
Transporter 2 EPA ID: CAD980585293
TSDF EPA ID: NVT330010000
TSDF Name: US ECOLOGY NEVADA INC

State:
Year: 2018
EM Manifest ID: 017799472JJK20180321_D_1

PT HUTCHINS CO (Continued) **S117311945**

Generator EPA ID: CAR000239434
Shipment Date: 2018-03-21
Manifest Number: 017799472JJK
Line Number: 1
Method Code: H039
Quantity Tons: 0.02000
Quantity Waste: 40.000000
Quantity Unit: P
Number of Containers: 1
Type of Container: NULL
Quantity Type: NULL
State Code: 331

Year: 2018
EM Manifest ID: 017799347JJK20180316_D_1
Shipment Date: 3/16/2018
Receipt Date: 4/4/2018
Manifest Number: 017799347JJK
Generator EPA ID: CAR000239434
Name: PT HUTCHINS COMPANY LTD
Transporter 1 EPA ID: CAD981377864
Transporter 2 EPA ID: CAD980585293
TSDF EPA ID: AZR000520304
TSDF Name: AA SYDCOL LLC DBA SYDCOL

State:
Year: 2018
EM Manifest ID: 017799347JJK20180316_D_1
Generator EPA ID: CAR000239434
Shipment Date: 2018-03-16
Manifest Number: 017799347JJK
Line Number: 1
Method Code: H141
Quantity Tons: 0.18150
Quantity Waste: 55.000000
Quantity Unit: G
Number of Containers: 1
Type of Container: NULL
Quantity Type: NULL
State Code: 331

Year: 2018
EM Manifest ID: 017799346JJK20180316_D_1
Shipment Date: 3/16/2018
Receipt Date: 4/11/2018
Manifest Number: 017799346JJK
Generator EPA ID: CAR000239434
Name: PT HUTCHINS COMPANY LTD
Transporter 1 EPA ID: CAD981377864
Transporter 2 EPA ID: CAR000194217
TSDF EPA ID: MXC130619001
TSDF Name: RECICLADORA TEMARRY DE MEXICO SA DE CV

Federal:
Year: 2018
EM Manifest ID: 017799346JJK20180316_D_1

PT HUTCHINS CO (Continued) **S117311945**

Generator EPA ID:	CAR000239434
Shipment Date:	2018-03-16
Manifest Number:	017799346JJK
Line Number:	1
Method Code:	H020
Quantity Tons:	0.19800
Quantity Waste:	55.000000
Quantity Unit:	G
Number of Containers:	1
Type of Container:	NULL
Quantity Type:	NULL
Federal Code:	D001
Year:	2018
EM Manifest ID:	017799346JJK20180316_D_1
Generator EPA ID:	CAR000239434
Shipment Date:	2018-03-16
Manifest Number:	017799346JJK
Line Number:	2
Method Code:	H020
Quantity Tons:	0.59400
Quantity Waste:	165.000000
Quantity Unit:	G
Number of Containers:	3
Type of Container:	NULL
Quantity Type:	NULL
Federal Code:	D001

State:

Year:	2018
EM Manifest ID:	017799346JJK20180316_D_1
Generator EPA ID:	CAR000239434
Shipment Date:	2018-03-16
Manifest Number:	017799346JJK
Line Number:	1
Method Code:	H020
Quantity Tons:	0.19800
Quantity Waste:	55.000000
Quantity Unit:	G
Number of Containers:	1
Type of Container:	NULL
Quantity Type:	NULL
State Code:	214
Year:	2018
EM Manifest ID:	017799346JJK20180316_D_1
Generator EPA ID:	CAR000239434
Shipment Date:	2018-03-16
Manifest Number:	017799346JJK
Line Number:	2
Method Code:	H020
Quantity Tons:	0.59400
Quantity Waste:	165.000000
Quantity Unit:	G
Number of Containers:	3
Type of Container:	NULL
Quantity Type:	NULL

PT HUTCHINS CO (Continued) **S117311945**

State Code: 214

Year: 2018
EM Manifest ID: 017799446JJK20180316_D_1
Shipment Date: 3/16/2018
Receipt Date: 4/10/2018
Manifest Number: 017799446JJK
Generator EPA ID: CAR000239434
Name: PT HUTCHINS COMPANY LTD
Transporter 1 EPA ID: CAD981377864
Transporter 2 EPA ID: MNS000110924
TSDF EPA ID: CAD008364432
TSDF Name: RHO-CHEM LLC

Federal:
Year: 2018
EM Manifest ID: 017799446JJK20180316_D_1
Generator EPA ID: CAR000239434
Shipment Date: 2018-03-16
Manifest Number: 017799446JJK
Line Number: 1
Method Code: H141
Quantity Tons: 0.00750
Quantity Waste: 15.000000
Quantity Unit: P
Number of Containers: 1
Type of Container: NULL
Quantity Type: NULL
Federal Code: U223

State:
Year: 2018
EM Manifest ID: 017799446JJK20180316_D_1
Generator EPA ID: CAR000239434
Shipment Date: 2018-03-16
Manifest Number: 017799446JJK
Line Number: 1
Method Code: H141
Quantity Tons: 0.00750
Quantity Waste: 15.000000
Quantity Unit: P
Number of Containers: 1
Type of Container: NULL
Quantity Type: NULL
State Code: 343

Year: 2018
EM Manifest ID: 017799445JJK20180316_D_1
Shipment Date: 3/16/2018
Receipt Date: 4/11/2018
Manifest Number: 017799445JJK
Generator EPA ID: CAR000239434
Name: PT HUTCHINS COMPANY LTD
Transporter 1 EPA ID: CAD981377864
Transporter 2 EPA ID: CAD980585293

PT HUTCHINS CO (Continued) **S117311945**

TSDF EPA ID: NVT330010000
TSDF Name: US ECOLOGY NEVADA INC

Federal:
Year: 2018
EM Manifest ID: 017799445JJK20180316_D_1
Generator EPA ID: CAR000239434
Shipment Date: 2018-03-16
Manifest Number: 017799445JJK
Line Number: 1
Method Code: H039
Quantity Tons: 0.13750
Quantity Waste: 275.000000
Quantity Unit: P
Number of Containers: 1
Type of Container: NULL
Quantity Type: NULL
Federal Code: D002

State:
Year: 2018
EM Manifest ID: 017799445JJK20180316_D_1
Generator EPA ID: CAR000239434
Shipment Date: 2018-03-16
Manifest Number: 017799445JJK
Line Number: 1
Method Code: H039
Quantity Tons: 0.13750
Quantity Waste: 275.000000
Quantity Unit: P
Number of Containers: 1
Type of Container: NULL
Quantity Type: NULL
State Code: 122

Year: 2018
EM Manifest ID: 017799348JJK20180316_D_1
Shipment Date: 3/16/2018
Receipt Date: 3/30/2018
Manifest Number: 017799348JJK
Generator EPA ID: CAR000239434
Name: PT HUTCHINS COMPANY LTD
Transporter 1 EPA ID: CAD981377864
Transporter 2 EPA ID: CAR000269548
TSDF EPA ID: AZR000506980
TSDF Name: SOUTH YUMA COUNTY LANDFILL

State:
Year: 2018
EM Manifest ID: 017799348JJK20180316_D_1
Generator EPA ID: CAR000239434
Shipment Date: 2018-03-16
Manifest Number: 017799348JJK
Line Number: 1
Quantity Tons: 0.90750
Quantity Waste: 275.000000
Quantity Unit: G

PT HUTCHINS CO (Continued) **S117311945**

Number of Containers: 1
Type of Container: NULL
Quantity Type: NULL
State Code: 331

Year: 2018
EM Manifest ID: 017798987JJK20171219_D_1
Shipment Date: 12/19/2017
Receipt Date: 1/5/2018
Manifest Number: 017798987JJK
Generator EPA ID: CAR000239434
Name: PT HUTCHINS COMPANY LTD
Transporter 1 EPA ID: CAD981377864
Transporter 2 EPA ID: CAR000194217
TSDF EPA ID: MXC130619001
TSDF Name: RECICLADORA TEMARRY DE MEXICO SA DE CV

Federal:
Year: 2018
EM Manifest ID: 017798987JJK20171219_D_1
Generator EPA ID: CAR000239434
Shipment Date: 2017-12-19
Manifest Number: 017798987JJK
Line Number: 1
Method Code: H020
Quantity Tons: 2.75220
Quantity Waste: 660.000000
Quantity Unit: G
Number of Containers: 12
Type of Container: NULL
Quantity Type: NULL
Federal Code: D001

Year: 2018
EM Manifest ID: 017798987JJK20171219_D_1
Generator EPA ID: CAR000239434
Shipment Date: 2017-12-19
Manifest Number: 017798987JJK
Line Number: 2
Method Code: H020
Quantity Tons: 0.22935
Quantity Waste: 55.000000
Quantity Unit: G
Number of Containers: 1
Type of Container: NULL
Quantity Type: NULL
Federal Code: D001

State:
Year: 2018
EM Manifest ID: 017798987JJK20171219_D_1
Generator EPA ID: CAR000239434
Shipment Date: 2017-12-19
Manifest Number: 017798987JJK
Line Number: 1
Method Code: H020

PT HUTCHINS CO (Continued) **S117311945**

Quantity Tons:	2.75220
Quantity Waste:	660.000000
Quantity Unit:	G
Number of Containers:	12
Type of Container:	NULL
Quantity Type:	NULL
State Code:	272
Year:	2018
EM Manifest ID:	017798987JJK20171219_D_1
Generator EPA ID:	CAR000239434
Shipment Date:	2017-12-19
Manifest Number:	017798987JJK
Line Number:	2
Method Code:	H020
Quantity Tons:	0.22935
Quantity Waste:	55.000000
Quantity Unit:	G
Number of Containers:	1
Type of Container:	NULL
Quantity Type:	NULL
State Code:	272
Year:	2018
EM Manifest ID:	017798986JJK20171219_D_1
Shipment Date:	12/19/2017
Receipt Date:	1/5/2018
Manifest Number:	017798986JJK
Generator EPA ID:	CAR000239434
Name:	PT HUTCHINS COMPANY LTD
Transporter 1 EPA ID:	CAD981377864
Transporter 2 EPA ID:	CAD980585293
TSDF EPA ID:	NVT330010000
TSDF Name:	US ECOLOGY NEVADA INC

State:

Year:	2018
EM Manifest ID:	017798986JJK20171219_D_1
Generator EPA ID:	CAR000239434
Shipment Date:	2017-12-19
Manifest Number:	017798986JJK
Line Number:	1
Method Code:	H039
Quantity Tons:	0.22935
Quantity Waste:	55.000000
Quantity Unit:	G
Number of Containers:	1
Type of Container:	NULL
Quantity Type:	NULL
State Code:	141
Year:	2018
EM Manifest ID:	017798986JJK20171219_D_1
Generator EPA ID:	CAR000239434
Shipment Date:	2017-12-19
Manifest Number:	017798986JJK
Line Number:	2

PT HUTCHINS CO (Continued) **S117311945**

Method Code: H039
Quantity Tons: 1.37610
Quantity Waste: 330.000000
Quantity Unit: G
Number of Containers: 6
Type of Container: NULL
Quantity Type: NULL
State Code: 141

Year: 2018
EM Manifest ID: 017798603JJK20171004_D_1
Shipment Date: 10/4/2017
Receipt Date: 10/16/2017
Manifest Number: 017798603JJK
Generator EPA ID: CAR000239434
Name: PT HUTCHINS COMPANY LTD
Transporter 1 EPA ID: CAD981377864
Transporter 2 EPA ID: CAR000194217
TSDF EPA ID: MXC130619001
TSDF Name: RECICLADORA TEMARRY DE MEXICO SA DE CV

Federal:
Year: 2018
EM Manifest ID: 017798603JJK20171004_D_1
Generator EPA ID: CAR000239434
Shipment Date: 2017-10-04
Manifest Number: 017798603JJK
Line Number: 1
Method Code: H020
Quantity Tons: 2.17800
Quantity Waste: 605.000000
Quantity Unit: G
Number of Containers: 11
Type of Container: NULL
Quantity Type: NULL
Federal Code: D001

Year: 2018
EM Manifest ID: 017798603JJK20171004_D_1
Generator EPA ID: CAR000239434
Shipment Date: 2017-10-04
Manifest Number: 017798603JJK
Line Number: 2
Method Code: H020
Quantity Tons: 0.19800
Quantity Waste: 55.000000
Quantity Unit: G
Number of Containers: 1
Type of Container: NULL
Quantity Type: NULL
Federal Code: D001

Year: 2018
EM Manifest ID: 017798603JJK20171004_D_1
Generator EPA ID: CAR000239434
Shipment Date: 2017-10-04
Manifest Number: 017798603JJK

PT HUTCHINS CO (Continued) **S117311945**

Line Number: 3
Method Code: H020
Quantity Tons: 0.18150
Quantity Waste: 55.000000
Quantity Unit: G
Number of Containers: 1
Type of Container: NULL
Quantity Type: NULL
Federal Code: D001

State:
Year: 2018
EM Manifest ID: 017798603JJK20171004_D_1
Generator EPA ID: CAR000239434
Shipment Date: 2017-10-04
Manifest Number: 017798603JJK
Line Number: 1
Method Code: H020
Quantity Tons: 2.17800
Quantity Waste: 605.000000
Quantity Unit: G
Number of Containers: 11
Type of Container: NULL
Quantity Type: NULL
State Code: 214

Year: 2018
EM Manifest ID: 017798603JJK20171004_D_1
Generator EPA ID: CAR000239434
Shipment Date: 2017-10-04
Manifest Number: 017798603JJK
Line Number: 2
Method Code: H020
Quantity Tons: 0.19800
Quantity Waste: 55.000000
Quantity Unit: G
Number of Containers: 1
Type of Container: NULL
Quantity Type: NULL
State Code: 214

Year: 2018
EM Manifest ID: 017798603JJK20171004_D_1
Generator EPA ID: CAR000239434
Shipment Date: 2017-10-04
Manifest Number: 017798603JJK
Line Number: 3
Method Code: H020
Quantity Tons: 0.18150
Quantity Waste: 55.000000
Quantity Unit: G
Number of Containers: 1
Type of Container: NULL
Quantity Type: NULL
State Code: 331

PT HUTCHINS CO (Continued) **S117311945**

Additional Info:

Year:	2017
Gen EPA ID:	CAR000239434
Shipment Date:	20171219
Creation Date:	10/16/2018 18:31:31
Receipt Date:	20180105
Manifest ID:	017798987JJK
Trans EPA ID:	CAD981377864
Trans Name:	IDR ENVIRONMENTAL SERVICES
Trans 2 EPA ID:	CAR000194217
Trans 2 Name:	TEMARRY RECYCLING INC
TSDF EPA ID:	MXC130619001
Trans Name:	RECICLADORA TEMARRY DE MEXICO SA DE CV
Waste Code Description:	272 - Polymeric resin waste
RCRA Code:	D001
Meth Code:	H020 - Solvents Recovery
Quantity Tons:	0.22935
Waste Quantity:	55
Quantity Unit:	G
Shipment Date:	20171219
Creation Date:	10/16/2018 18:31:31
Receipt Date:	20180105
Manifest ID:	017798987JJK
Trans EPA ID:	CAD981377864
Trans Name:	IDR ENVIRONMENTAL SERVICES
Trans 2 EPA ID:	CAR000194217
Trans 2 Name:	TEMARRY RECYCLING INC
TSDF EPA ID:	MXC130619001
Trans Name:	RECICLADORA TEMARRY DE MEXICO SA DE CV
Waste Code Description:	272 - Polymeric resin waste
RCRA Code:	D001
Meth Code:	H020 - Solvents Recovery
Quantity Tons:	2.7522
Waste Quantity:	660
Quantity Unit:	G
Shipment Date:	20171219
Creation Date:	10/24/2018 18:30:33
Receipt Date:	20180105
Manifest ID:	017798986JJK
Trans EPA ID:	CAD981377864
Trans Name:	IDR ENVIRONMENTAL SERVICES
Trans 2 EPA ID:	CAD980585293
Trans 2 Name:	INDUSTRIAL WASTE UTILIZATION
TSDF EPA ID:	NVT330010000
Trans Name:	US ECOLOGY NEVADA INC
Waste Code Description:	141 - Off-specification, aged, or surplus inorganics
Meth Code:	H039 - Other Recovery Of Reclamation For Reuse Including Acid Regeneration, Organics Recovery Ect
Quantity Tons:	1.3761
Waste Quantity:	330
Quantity Unit:	G
Shipment Date:	20171219
Creation Date:	10/24/2018 18:30:33

PT HUTCHINS CO (Continued) **S117311945**

Receipt Date:	20180105
Manifest ID:	017798986JJK
Trans EPA ID:	CAD981377864
Trans Name:	IDR ENVIRONMENTAL SERVICES
Trans 2 EPA ID:	CAD980585293
Trans 2 Name:	INDUSTRIAL WASTE UTILIZATION
TSDF EPA ID:	NVT330010000
Trans Name:	US ECOLOGY NEVADA INC
Waste Code Description:	141 - Off-specification, aged, or surplus inorganics
Meth Code:	H039 - Other Recovery Of Reclamation For Reuse Including Acid Regeneration, Organics Recovery Ect
Quantity Tons:	0.22935
Waste Quantity:	55
Quantity Unit:	G
Shipment Date:	20171004
Creation Date:	6/20/2018 18:31:51
Receipt Date:	20171025
Manifest ID:	017798604JJK
Trans EPA ID:	CAD981377864
Trans Name:	IDR ENVIRONMENTAL SERVICES
Trans 2 EPA ID:	MNS000110924
Trans 2 Name:	STERICYCLE SPECIALTY WASTE SOLUTIONS INC
TSDF EPA ID:	CAD008364432
Trans Name:	RHO - CHEM LLC
Waste Code Description:	343 - Unspecified organic liquid mixture
RCRA Code:	U223
Meth Code:	H141 - Storage, Bulking, And/Or Transfer Off Site--No Treatment/Reovery (H010-H129) Or (H131-H135)
Quantity Tons:	0.017
Waste Quantity:	5
Quantity Unit:	G
Shipment Date:	20171004
Creation Date:	7/10/2018 18:30:24
Receipt Date:	20171017
Manifest ID:	017798605JJK
Trans EPA ID:	CAD981377864
Trans Name:	IDR ENVIRONMENTAL SERVICES
TSDF EPA ID:	AZR000506980
Trans Name:	SOUTH YUMA COUNTY LANDFILL
Waste Code Description:	331 - Off-specification, aged, or surplus organics
Meth Code:	- Not reported
Quantity Tons:	0.1815
Waste Quantity:	55
Quantity Unit:	G
Shipment Date:	20171004
Creation Date:	7/30/2018 18:30:10
Receipt Date:	20171016
Manifest ID:	017798603JJK
Trans EPA ID:	CAD981377864
Trans Name:	IDR ENVIRONMENTAL SERVICES
Trans 2 EPA ID:	CAR000194217
Trans 2 Name:	TEMARRY RECYCLING INC
TSDF EPA ID:	MXC130619001
Trans Name:	RECICLADORA TEMARRY DE MEXICO SA DE CV

PT HUTCHINS CO (Continued) **S117311945**

Waste Code Description:	331 - Off-specification, aged, or surplus organics
RCRA Code:	D001
Meth Code:	H020 - Solvents Recovery
Quantity Tons:	0.1815
Waste Quantity:	55
Quantity Unit:	G
Shipment Date:	20171004
Creation Date:	7/30/2018 18:30:10
Receipt Date:	20171016
Manifest ID:	017798603JJK
Trans EPA ID:	CAD981377864
Trans Name:	IDR ENVIRONMENTAL SERVICES
Trans 2 EPA ID:	CAR000194217
Trans 2 Name:	TEMARRY RECYCLING INC
TSDF EPA ID:	MXC130619001
Trans Name:	RECICLADORA TEMARRY DE MEXICO SA DE CV
Waste Code Description:	214 - Unspecified solvent mixture
RCRA Code:	D001
Meth Code:	H020 - Solvents Recovery
Quantity Tons:	0.198
Waste Quantity:	55
Quantity Unit:	G
Shipment Date:	20171004
Creation Date:	7/30/2018 18:30:10
Receipt Date:	20171016
Manifest ID:	017798603JJK
Trans EPA ID:	CAD981377864
Trans Name:	IDR ENVIRONMENTAL SERVICES
Trans 2 EPA ID:	CAR000194217
Trans 2 Name:	TEMARRY RECYCLING INC
TSDF EPA ID:	MXC130619001
Trans Name:	RECICLADORA TEMARRY DE MEXICO SA DE CV
Waste Code Description:	214 - Unspecified solvent mixture
RCRA Code:	D001
Meth Code:	H020 - Solvents Recovery
Quantity Tons:	2.178
Waste Quantity:	605
Quantity Unit:	G
Shipment Date:	20170503
Creation Date:	7/25/2018 18:30:29
Receipt Date:	20170516
Manifest ID:	017119356JJK
Trans EPA ID:	CAD981377864
Trans Name:	IDR ENVIRONMENTAL SERVICES
Trans 2 EPA ID:	CAR000163824
Trans 2 Name:	TRIMSA USA
TSDF EPA ID:	MXC130619001
Trans Name:	RECICLADORA TEMARRY DE MEXICO SA DE CV
Waste Code Description:	214 - Unspecified solvent mixture
RCRA Code:	D001
Meth Code:	H020 - Solvents Recovery
Quantity Tons:	0.594
Waste Quantity:	165
Quantity Unit:	G

PT HUTCHINS CO (Continued) **S117311945**

Additional Info:

Year:	2016
Gen EPA ID:	CAR000239434
Shipment Date:	20151217
Manifest ID:	014824977JJK
Trans EPA ID:	CAD981377864
Trans Name:	IDR ENVIRONMENTAL SERVICES
Trans 2 EPA ID:	CAD981412356
Trans 2 Name:	PACIFIC TRANS ENVIROMENTAL SERVICES
TSDF EPA ID:	NVT330010000
Trans Name:	US ECOLOGY
Waste Code Description:	141 - Off-specification, aged, or surplus inorganics
Meth Code:	H039 - Other Recovery Of Reclamation For Reuse Including Acid Regeneration, Organics Recovery Ect
Quantity Tons:	6.6303
Waste Quantity:	1590
Quantity Unit:	G
Shipment Date:	20151217
Creation Date:	9/21/2016 18:30:44
Receipt Date:	20160105
Manifest ID:	014824977JJK
Trans EPA ID:	CAD981377864
Trans Name:	IDR ENVIRONMENTAL SERVICES
Trans 2 EPA ID:	CAD981412356
Trans 2 Name:	PACIFIC TRANS ENVIROMENTAL SERVICES
TSDF EPA ID:	NVT330010000
Trans Name:	US ECOLOGY
Waste Code Description:	122 - Alkaline solution without metals (pH > 12.5
RCRA Code:	D002
Meth Code:	H039 - Other Recovery Of Reclamation For Reuse Including Acid Regeneration, Organics Recovery Ect
Quantity Tons:	0.24
Waste Quantity:	480
Quantity Unit:	P
Shipment Date:	20151217
Creation Date:	9/21/2016 18:30:44
Receipt Date:	20160105
Manifest ID:	014824977JJK
Trans EPA ID:	CAD981377864
Trans Name:	IDR ENVIRONMENTAL SERVICES
Trans 2 EPA ID:	CAD981412356
Trans 2 Name:	PACIFIC TRANS ENVIROMENTAL SERVICES
TSDF EPA ID:	NVT330010000
Trans Name:	US ECOLOGY
Waste Code Description:	122 - Alkaline solution without metals (pH > 12.5
RCRA Code:	D002
Meth Code:	H039 - Other Recovery Of Reclamation For Reuse Including Acid Regeneration, Organics Recovery Ect
Quantity Tons:	0.44
Waste Quantity:	880
Quantity Unit:	P
Shipment Date:	20151217

PT HUTCHINS CO (Continued) **S117311945**

Manifest ID:	014824977JJK
Trans EPA ID:	CAD981377864
Trans Name:	IDR ENVIRONMENTAL SERVICES
Trans 2 EPA ID:	CAD981412356
Trans 2 Name:	PACIFIC TRANS ENVIROMENTAL SERVICES
TSDF EPA ID:	NVT330010000
Trans Name:	US ECOLOGY
Waste Code Description:	141 - Off-specification, aged, or surplus inorganics
Meth Code:	H039 - Other Recovery Of Reclamation For Reuse Including Acid Regeneration, Organics Recovery Ect
Quantity Tons:	0.44
Waste Quantity:	880
Quantity Unit:	P
Shipment Date:	20151217
Manifest ID:	014824977JJK
Trans EPA ID:	CAD981377864
Trans Name:	IDR ENVIRONMENTAL SERVICES
Trans 2 EPA ID:	CAD981412356
Trans 2 Name:	PACIFIC TRANS ENVIROMENTAL SERVICES
TSDF EPA ID:	NVT330010000
Trans Name:	US ECOLOGY
Waste Code Description:	141 - Off-specification, aged, or surplus inorganics
Meth Code:	H039 - Other Recovery Of Reclamation For Reuse Including Acid Regeneration, Organics Recovery Ect
Quantity Tons:	0.842
Waste Quantity:	1684
Quantity Unit:	P
Shipment Date:	20151217
Manifest ID:	014824977JJK
Trans EPA ID:	CAD981377864
Trans Name:	IDR ENVIRONMENTAL SERVICES
Trans 2 EPA ID:	CAD981412356
Trans 2 Name:	PACIFIC TRANS ENVIROMENTAL SERVICES
TSDF EPA ID:	NVT330010000
Trans Name:	US ECOLOGY
Waste Code Description:	141 - Off-specification, aged, or surplus inorganics
Meth Code:	H039 - Other Recovery Of Reclamation For Reuse Including Acid Regeneration, Organics Recovery Ect
Quantity Tons:	0.1995
Waste Quantity:	399
Quantity Unit:	P
Shipment Date:	20151217
Manifest ID:	014824977JJK
Trans EPA ID:	CAD981377864
Trans Name:	IDR ENVIRONMENTAL SERVICES
Trans 2 EPA ID:	CAD981412356
Trans 2 Name:	PACIFIC TRANS ENVIROMENTAL SERVICES
TSDF EPA ID:	NVT330010000
Trans Name:	US ECOLOGY
Waste Code Description:	141 - Off-specification, aged, or surplus inorganics
Meth Code:	H039 - Other Recovery Of Reclamation For Reuse Including Acid Regeneration, Organics Recovery Ect
Quantity Tons:	0.6315
Waste Quantity:	1263

PT HUTCHINS CO (Continued) **S117311945**

Quantity Unit:	P
Shipment Date:	20151217
Manifest ID:	014824977JJK
Trans EPA ID:	CAD981377864
Trans Name:	IDR ENVIRONMENTAL SERVICES
Trans 2 EPA ID:	CAD981412356
Trans 2 Name:	PACIFIC TRANS ENVIROMENTAL SERVICES
TSDF EPA ID:	NVT330010000
Trans Name:	US ECOLOGY
Waste Code Description:	141 - Off-specification, aged, or surplus inorganics
Meth Code:	H039 - Other Recovery Of Reclamation For Reuse Including Acid Regeneration, Organics Recovery Ect
Quantity Tons:	7.5
Waste Quantity:	15000
Quantity Unit:	P
Shipment Date:	20151217
Creation Date:	9/21/2016 18:30:44
Receipt Date:	20160105
Manifest ID:	014824977JJK
Trans EPA ID:	CAD981377864
Trans Name:	IDR ENVIRONMENTAL SERVICES
Trans 2 EPA ID:	CAD981412356
Trans 2 Name:	PACIFIC TRANS ENVIROMENTAL SERVICES
TSDF EPA ID:	NVT330010000
Trans Name:	US ECOLOGY
Waste Code Description:	122 - Alkaline solution without metals (pH > 12.5
RCRA Code:	D002
Meth Code:	H039 - Other Recovery Of Reclamation For Reuse Including Acid Regeneration, Organics Recovery Ect
Quantity Tons:	0.227
Waste Quantity:	454
Quantity Unit:	P
Shipment Date:	20151210
Creation Date:	9/30/2016 18:31:31
Receipt Date:	20151218
Manifest ID:	014824978JJK
Trans EPA ID:	CAD981377864
Trans Name:	IDR ENVIRONMENTAL SERVICES
Trans 2 EPA ID:	CAD980585293
Trans 2 Name:	INDUSTRIAL WASTE UTILIZATION
TSDF EPA ID:	AZR000501510
Trans Name:	AA SYDCOL LLC DBA SYDCOL
Waste Code Description:	341 - Organic liquids (nonsolvents) with halogens
Meth Code:	H141 - Storage, Bulking, And/Or Transfer Off Site--No Treatment/Reovery (H010-H129) Or (H131-H135)
Quantity Tons:	0.792
Waste Quantity:	1584
Quantity Unit:	P

Additional Info:

Year:	2015
Gen EPA ID:	CAR000239434
Shipment Date:	20151217

PT HUTCHINS CO (Continued) **S117311945**

Manifest ID:	014824977JJK
Trans EPA ID:	CAD981377864
Trans Name:	IDR ENVIRONMENTAL SERVICES
Trans 2 EPA ID:	CAD981412356
Trans 2 Name:	PACIFIC TRANS ENVIROMENTAL SERVICES
TSDF EPA ID:	NVT330010000
Trans Name:	US ECOLOGY
Waste Code Description:	141 - Off-specification, aged, or surplus inorganics
Meth Code:	H039 - Other Recovery Of Reclamation For Reuse Including Acid Regeneration, Organics Recovery Ect
Quantity Tons:	0.44
Waste Quantity:	880
Quantity Unit:	P
Shipment Date:	20151217
Creation Date:	9/21/2016 18:30:44
Receipt Date:	20160105
Manifest ID:	014824977JJK
Trans EPA ID:	CAD981377864
Trans Name:	IDR ENVIRONMENTAL SERVICES
Trans 2 EPA ID:	CAD981412356
Trans 2 Name:	PACIFIC TRANS ENVIROMENTAL SERVICES
TSDF EPA ID:	NVT330010000
Trans Name:	US ECOLOGY
Waste Code Description:	122 - Alkaline solution without metals (pH > 12.5
RCRA Code:	D002
Meth Code:	H039 - Other Recovery Of Reclamation For Reuse Including Acid Regeneration, Organics Recovery Ect
Quantity Tons:	0.227
Waste Quantity:	454
Quantity Unit:	P
Shipment Date:	20151217
Creation Date:	9/21/2016 18:30:44
Receipt Date:	20160105
Manifest ID:	014824977JJK
Trans EPA ID:	CAD981377864
Trans Name:	IDR ENVIRONMENTAL SERVICES
Trans 2 EPA ID:	CAD981412356
Trans 2 Name:	PACIFIC TRANS ENVIROMENTAL SERVICES
TSDF EPA ID:	NVT330010000
Trans Name:	US ECOLOGY
Waste Code Description:	122 - Alkaline solution without metals (pH > 12.5
RCRA Code:	D002
Meth Code:	H039 - Other Recovery Of Reclamation For Reuse Including Acid Regeneration, Organics Recovery Ect
Quantity Tons:	0.24
Waste Quantity:	480
Quantity Unit:	P
Shipment Date:	20151217
Creation Date:	9/21/2016 18:30:44
Receipt Date:	20160105
Manifest ID:	014824977JJK
Trans EPA ID:	CAD981377864
Trans Name:	IDR ENVIRONMENTAL SERVICES
Trans 2 EPA ID:	CAD981412356

PT HUTCHINS CO (Continued) **S117311945**

Trans 2 Name:	PACIFIC TRANS ENVIROMENTAL SERVICES
TSDF EPA ID:	NVT330010000
Trans Name:	US ECOLOGY
Waste Code Description:	122 - Alkaline solution without metals (pH > 12.5
RCRA Code:	D002
Meth Code:	H039 - Other Recovery Of Reclamation For Reuse Including Acid Regeneration, Organics Recovery Ect
Quantity Tons:	0.44
Waste Quantity:	880
Quantity Unit:	P
Shipment Date:	20151217
Manifest ID:	014824977JJK
Trans EPA ID:	CAD981377864
Trans Name:	IDR ENVIRONMENTAL SERVICES
Trans 2 EPA ID:	CAD981412356
Trans 2 Name:	PACIFIC TRANS ENVIROMENTAL SERVICES
TSDF EPA ID:	NVT330010000
Trans Name:	US ECOLOGY
Waste Code Description:	141 - Off-specification, aged, or surplus inorganics
Meth Code:	H039 - Other Recovery Of Reclamation For Reuse Including Acid Regeneration, Organics Recovery Ect
Quantity Tons:	6.6303
Waste Quantity:	1590
Quantity Unit:	G
Shipment Date:	20151217
Manifest ID:	014824977JJK
Trans EPA ID:	CAD981377864
Trans Name:	IDR ENVIRONMENTAL SERVICES
Trans 2 EPA ID:	CAD981412356
Trans 2 Name:	PACIFIC TRANS ENVIROMENTAL SERVICES
TSDF EPA ID:	NVT330010000
Trans Name:	US ECOLOGY
Waste Code Description:	141 - Off-specification, aged, or surplus inorganics
Meth Code:	H039 - Other Recovery Of Reclamation For Reuse Including Acid Regeneration, Organics Recovery Ect
Quantity Tons:	7.5
Waste Quantity:	15000
Quantity Unit:	P
Shipment Date:	20151217
Manifest ID:	014824977JJK
Trans EPA ID:	CAD981377864
Trans Name:	IDR ENVIRONMENTAL SERVICES
Trans 2 EPA ID:	CAD981412356
Trans 2 Name:	PACIFIC TRANS ENVIROMENTAL SERVICES
TSDF EPA ID:	NVT330010000
Trans Name:	US ECOLOGY
Waste Code Description:	141 - Off-specification, aged, or surplus inorganics
Meth Code:	H039 - Other Recovery Of Reclamation For Reuse Including Acid Regeneration, Organics Recovery Ect
Quantity Tons:	0.6315
Waste Quantity:	1263
Quantity Unit:	P
Shipment Date:	20151217

PT HUTCHINS CO (Continued) **S117311945**

Manifest ID:	014824977JJK
Trans EPA ID:	CAD981377864
Trans Name:	IDR ENVIRONMENTAL SERVICES
Trans 2 EPA ID:	CAD981412356
Trans 2 Name:	PACIFIC TRANS ENVIROMENTAL SERVICES
TSDF EPA ID:	NVT330010000
Trans Name:	US ECOLOGY
Waste Code Description:	141 - Off-specification, aged, or surplus inorganics
Meth Code:	H039 - Other Recovery Of Reclamation For Reuse Including Acid Regeneration, Organics Recovery Ect
Quantity Tons:	0.1995
Waste Quantity:	399
Quantity Unit:	P
Shipment Date:	20151217
Manifest ID:	014824977JJK
Trans EPA ID:	CAD981377864
Trans Name:	IDR ENVIRONMENTAL SERVICES
Trans 2 EPA ID:	CAD981412356
Trans 2 Name:	PACIFIC TRANS ENVIROMENTAL SERVICES
TSDF EPA ID:	NVT330010000
Trans Name:	US ECOLOGY
Waste Code Description:	141 - Off-specification, aged, or surplus inorganics
Meth Code:	H039 - Other Recovery Of Reclamation For Reuse Including Acid Regeneration, Organics Recovery Ect
Quantity Tons:	0.842
Waste Quantity:	1684
Quantity Unit:	P
Shipment Date:	20151210
Creation Date:	9/30/2016 18:31:31
Receipt Date:	20151218
Manifest ID:	014824971JJK
Trans EPA ID:	CAD981377864
Trans Name:	IDR ENVIRONMENTAL SERVICES
Trans 2 EPA ID:	CAD980585293
Trans 2 Name:	INDUSTRIAL WASTE UTILIZATION
TSDF EPA ID:	AZR000501510
Trans Name:	AA SYDCOL LLC DBA SYDCOL
Waste Code Description:	352 - Other organic solids
Meth Code:	H141 - Storage, Bulking, And/Or Transfer Off Site--No Treatment/Reovery (H010-H129) Or (H131-H135)
Quantity Tons:	0.8428
Waste Quantity:	1
Quantity Unit:	Y

Additional Info:

Year:	2014
Gen EPA ID:	CAR000239434
Shipment Date:	20140918
Creation Date:	11/8/2014 22:15:22
Receipt Date:	20140924
Manifest ID:	012529410JJK
Trans EPA ID:	CAD981377864
Trans Name:	IDR ENVIRONMENTAL SERVICES
Trans 2 EPA ID:	CAD983649880

PT HUTCHINS CO (Continued) **S117311945**

Trans 2 Name:	PSC ENVIRONMENTAL SERVICES OF POMONA LP
TSDF EPA ID:	CAD008364432
Trans Name:	RHO-CHEM LLC
Waste Code Description:	343 - Unspecified organic liquid mixture
Meth Code:	H141 - Storage, Bulking, And/Or Transfer Off Site--No Treatment/Reovery (H010-H129) Or (H131-H135)
Quantity Tons:	0.561
Waste Quantity:	165
Quantity Unit:	G
Shipment Date:	20140918
Creation Date:	11/8/2014 22:15:22
Receipt Date:	20140924
Manifest ID:	012529410JJK
Trans EPA ID:	CAD981377864
Trans Name:	IDR ENVIRONMENTAL SERVICES
Trans 2 EPA ID:	CAD983649880
Trans 2 Name:	PSC ENVIRONMENTAL SERVICES OF POMONA LP
TSDF EPA ID:	CAD008364432
Trans Name:	RHO-CHEM LLC
Waste Code Description:	343 - Unspecified organic liquid mixture
Meth Code:	H141 - Storage, Bulking, And/Or Transfer Off Site--No Treatment/Reovery (H010-H129) Or (H131-H135)
Quantity Tons:	0.187
Waste Quantity:	55
Quantity Unit:	G
Shipment Date:	20140806
Creation Date:	1/26/2015 22:15:30
Receipt Date:	20140819
Manifest ID:	012529266JJK
Trans EPA ID:	CAD981377864
Trans Name:	IDR ENVIRONMENTAL SERVICES
Trans 2 EPA ID:	CAR000163824
Trans 2 Name:	TRIMSA USA INC
TSDF EPA ID:	MXC130619001
Trans Name:	RECICLADORA TEMARRY DE MEXICO SA DE CV
Waste Code Description:	272 - Polymeric resin waste
RCRA Code:	D001
Meth Code:	H020 - Solvents Recovery
Quantity Tons:	2.2935
Waste Quantity:	550
Quantity Unit:	G
Shipment Date:	20140806
Creation Date:	1/26/2015 22:15:30
Receipt Date:	20140819
Manifest ID:	012529266JJK
Trans EPA ID:	CAD981377864
Trans Name:	IDR ENVIRONMENTAL SERVICES
Trans 2 EPA ID:	CAR000163824
Trans 2 Name:	TRIMSA USA INC
TSDF EPA ID:	MXC130619001
Trans Name:	RECICLADORA TEMARRY DE MEXICO SA DE CV
Waste Code Description:	272 - Polymeric resin waste
RCRA Code:	D001
Meth Code:	H020 - Solvents Recovery

PT HUTCHINS CO (Continued) **S117311945**

Quantity Tons:	0.0417
Waste Quantity:	10
Quantity Unit:	G
Shipment Date:	20140806
Creation Date:	11/3/2014 22:14:33
Receipt Date:	20140822
Manifest ID:	012529264JJK
Trans EPA ID:	CAD981377864
Trans Name:	IDR ENVIRONMENTAL SERVICES
Trans 2 EPA ID:	CAD983649880
Trans 2 Name:	PSC ENVIRONMENTAL SERVICES OF POMONA LP
TSDF EPA ID:	CAD008364432
Trans Name:	RHO-CHEM LLC
Waste Code Description:	331 - Off-specification, aged, or surplus organics
Meth Code:	H141 - Storage, Bulking, And/Or Transfer Off Site--No Treatment/Reovery (H010-H129) Or (H131-H135)
Quantity Tons:	0.0165
Waste Quantity:	5
Quantity Unit:	G
Shipment Date:	20140806
Creation Date:	2/6/2015 22:15:05
Receipt Date:	20140822
Manifest ID:	011252514JJK
Trans EPA ID:	CAD981377864
Trans Name:	IDR ENVIRONMENTAL SERVICES
Trans 2 EPA ID:	CAD980585293
Trans 2 Name:	INDUSTRIAL WASTE UTILIZATION
TSDF EPA ID:	NVT330010000
Trans Name:	US ECOLOGY
Waste Code Description:	343 - Unspecified organic liquid mixture
RCRA Code:	D002
Meth Code:	H039 - Other Recovery Of Reclamation For Reuse Including Acid Regeneration, Organics Recovery Ect
Quantity Tons:	0.187
Waste Quantity:	55
Quantity Unit:	G
Shipment Date:	20140430
Creation Date:	9/12/2014 22:15:05
Receipt Date:	20140506
Manifest ID:	012528865JJK
Trans EPA ID:	CAD981377864
Trans Name:	IDR ENVIRONMENTAL SERVICES
Trans 2 EPA ID:	CAD983649880
Trans 2 Name:	PSC ENVIRONMENTAL SERVICES OF POMONA LP
Trans Name:	21ST CENTURY ENVIRONMENTAL MANAGEMENT OF NEVADA LLC
Waste Code Description:	141 - Off-specification, aged, or surplus inorganics
Meth Code:	H141 - Storage, Bulking, And/Or Transfer Off Site--No Treatment/Reovery (H010-H129) Or (H131-H135)
Quantity Tons:	0.5005
Waste Quantity:	1001
Quantity Unit:	P
Shipment Date:	20140129
Creation Date:	7/20/2014 22:15:06

PT HUTCHINS CO (Continued) **S117311945**

Receipt Date:	20140219
Manifest ID:	012528576JJK
Trans EPA ID:	CAD981377864
Trans Name:	IDR ENVIRONMENTAL SERVICES
Trans 2 EPA ID:	CAD980585293
Trans 2 Name:	INDUSTRIAL WASTE UTILIZATION
TSDF EPA ID:	NVT330010000
Trans Name:	US ECOLOGY
Waste Code Description:	352 - Other organic solids
Meth Code:	H132 - Landfill Or Surface Impoundment That Will Be Closed As Landfill(To Include On-Site Treatment And/Or Stabilization)
Quantity Tons:	1.3761
Waste Quantity:	330
Quantity Unit:	G
Shipment Date:	20140129
Creation Date:	7/7/2014 22:15:06
Receipt Date:	20140213
Manifest ID:	012528575JJK
Trans EPA ID:	CAD981377864
Trans Name:	IDR ENVIRONMENTAL SERVICES
Trans 2 EPA ID:	CAR000163824
Trans 2 Name:	TRIMSA USA INC
TSDF EPA ID:	MXC130619001
Trans Name:	RECICLADORA TEMARRY DE MEXICO SA DE CV
Waste Code Description:	272 - Polymeric resin waste
RCRA Code:	D001
Meth Code:	H020 - Solvents Recovery
Quantity Tons:	0.9174
Waste Quantity:	220
Quantity Unit:	G

Additional Info:

Year:	2013
Gen EPA ID:	CAR000239434
Shipment Date:	20131218
Creation Date:	6/6/2014 22:15:25
Receipt Date:	20140108
Manifest ID:	011253487JJK
Trans EPA ID:	CAD981377864
Trans Name:	IDR ENVIRONMENTAL SERVICES
Trans 2 EPA ID:	CAD980585293
Trans 2 Name:	INDUSTRIAL WASTE UTILIZATION
TSDF EPA ID:	AZR000501510
Trans Name:	AA SYDCOL LLC DBA SYDCOL
Waste Code Description:	135 - Unspecified aqueous solution
Meth Code:	H141 - Storage, Bulking, And/Or Transfer Off Site--No Treatment/Reovery (H010-H129) Or (H131-H135)
Quantity Tons:	0.462
Waste Quantity:	110
Quantity Unit:	G
Shipment Date:	20131218
Creation Date:	6/6/2014 22:15:25
Receipt Date:	20140108
Manifest ID:	011253487JJK

PT HUTCHINS CO (Continued) **S117311945**

Trans EPA ID:	CAD981377864
Trans Name:	IDR ENVIRONMENTAL SERVICES
Trans 2 EPA ID:	CAD980585293
Trans 2 Name:	INDUSTRIAL WASTE UTILIZATION
TSDF EPA ID:	AZR000501510
Trans Name:	AA SYDCOL LLC DBA SYDCOL
Waste Code Description:	135 - Unspecified aqueous solution
Meth Code:	H141 - Storage, Bulking, And/Or Transfer Off Site--No Treatment/Reovery (H010-H129) Or (H131-H135)
Quantity Tons:	0.231
Waste Quantity:	55
Quantity Unit:	G
Shipment Date:	20131218
Creation Date:	6/6/2014 22:15:25
Receipt Date:	20140108
Manifest ID:	011253487JJK
Trans EPA ID:	CAD981377864
Trans Name:	IDR ENVIRONMENTAL SERVICES
Trans 2 EPA ID:	CAD980585293
Trans 2 Name:	INDUSTRIAL WASTE UTILIZATION
TSDF EPA ID:	AZR000501510
Trans Name:	AA SYDCOL LLC DBA SYDCOL
Waste Code Description:	135 - Unspecified aqueous solution
Meth Code:	H141 - Storage, Bulking, And/Or Transfer Off Site--No Treatment/Reovery (H010-H129) Or (H131-H135)
Quantity Tons:	1.155
Waste Quantity:	275
Quantity Unit:	G
Shipment Date:	20131218
Creation Date:	6/6/2014 22:15:25
Receipt Date:	20140108
Manifest ID:	011253487JJK
Trans EPA ID:	CAD981377864
Trans Name:	IDR ENVIRONMENTAL SERVICES
Trans 2 EPA ID:	CAD980585293
Trans 2 Name:	INDUSTRIAL WASTE UTILIZATION
TSDF EPA ID:	AZR000501510
Trans Name:	AA SYDCOL LLC DBA SYDCOL
Waste Code Description:	135 - Unspecified aqueous solution
Meth Code:	H141 - Storage, Bulking, And/Or Transfer Off Site--No Treatment/Reovery (H010-H129) Or (H131-H135)
Quantity Tons:	0.231
Waste Quantity:	55
Quantity Unit:	G
Shipment Date:	20131218
Creation Date:	5/24/2014 22:15:13
Receipt Date:	20140110
Manifest ID:	011253490JJK
Trans EPA ID:	CAD981377864
Trans Name:	IDR ENVIRONMENTAL SERVICES
Trans 2 EPA ID:	CAD980585293
Trans 2 Name:	INDUSTRIAL WASTE UTILIZATION
TSDF EPA ID:	NVT330010000
Trans Name:	US ECOLOGY

PT HUTCHINS CO (Continued) **S117311945**

Waste Code Description:	343 - Unspecified organic liquid mixture
Meth Code:	H039 - Other Recovery Of Reclamation For Reuse Including Acid Regeneration, Organics Recovery Ect
Quantity Tons:	0.187
Waste Quantity:	55
Quantity Unit:	G
Shipment Date:	20131218
Creation Date:	1/22/2015 22:14:45
Receipt Date:	20131231
Manifest ID:	011253489JJK
Trans EPA ID:	CAD981377864
Trans Name:	IDR ENVIRONMENTAL SERVICES
Trans 2 EPA ID:	CAR000163824
Trans 2 Name:	TRIMSA USA INC
TSDF EPA ID:	02-IV-99-10
Trans Name:	RECICLADORA TEMARRY DE MEXICO SA DE CV
Waste Code Description:	214 - Unspecified solvent mixture
RCRA Code:	D001
Meth Code:	H020 - Solvents Recovery
Quantity Tons:	0.198
Waste Quantity:	55
Quantity Unit:	G
Shipment Date:	20131218
Creation Date:	5/24/2014 22:15:13
Receipt Date:	20140110
Manifest ID:	011253490JJK
Trans EPA ID:	CAD981377864
Trans Name:	IDR ENVIRONMENTAL SERVICES
Trans 2 EPA ID:	CAD980585293
Trans 2 Name:	INDUSTRIAL WASTE UTILIZATION
TSDF EPA ID:	NVT330010000
Trans Name:	US ECOLOGY
Waste Code Description:	791 - Liquids with pH < 2 792 Liquids with pH < 2 with metals
RCRA Code:	D002
Meth Code:	H039 - Other Recovery Of Reclamation For Reuse Including Acid Regeneration, Organics Recovery Ect
Quantity Tons:	0.22935
Waste Quantity:	55
Quantity Unit:	G
Shipment Date:	20131218
Creation Date:	5/24/2014 22:15:13
Receipt Date:	20140110
Manifest ID:	011253490JJK
Trans EPA ID:	CAD981377864
Trans Name:	IDR ENVIRONMENTAL SERVICES
Trans 2 EPA ID:	CAD980585293
Trans 2 Name:	INDUSTRIAL WASTE UTILIZATION
TSDF EPA ID:	NVT330010000
Trans Name:	US ECOLOGY
Waste Code Description:	791 - Liquids with pH < 2 792 Liquids with pH < 2 with metals
RCRA Code:	D002
Meth Code:	H039 - Other Recovery Of Reclamation For Reuse Including Acid Regeneration, Organics Recovery Ect
Quantity Tons:	1.14675

PT HUTCHINS CO (Continued) **S117311945**

Waste Quantity:	275
Quantity Unit:	G
Shipment Date:	20131218
Creation Date:	5/24/2014 22:15:13
Receipt Date:	20140110
Manifest ID:	011253490JJK
Trans EPA ID:	CAD981377864
Trans Name:	IDR ENVIRONMENTAL SERVICES
Trans 2 EPA ID:	CAD980585293
Trans 2 Name:	INDUSTRIAL WASTE UTILIZATION
TSDF EPA ID:	NVT330010000
Trans Name:	US ECOLOGY
Waste Code Description:	122 - Alkaline solution without metals (pH > 12.5
RCRA Code:	D002
Meth Code:	H039 - Other Recovery Of Reclamation For Reuse Including Acid Regeneration, Organics Recovery Ect
Quantity Tons:	0.22935
Waste Quantity:	55
Quantity Unit:	G
Shipment Date:	20131218
Creation Date:	2/24/2014 22:15:23
Receipt Date:	20140108
Manifest ID:	011253488JJK
Trans EPA ID:	CAD981377864
Trans Name:	IDR ENVIRONMENTAL SERVICES
Trans 2 EPA ID:	CAD983649880
Trans 2 Name:	PSC ENVIRONMENTAL SERVICES OF POMONA LP
TSDF EPA ID:	CAD008364432
Trans Name:	RHO-CHEM LLC
Waste Code Description:	331 - Off-specification, aged, or surplus organics
Meth Code:	H141 - Storage, Bulking, And/Or Transfer Off Site--No Treatment/Reovery (H010-H129) Or (H131-H135)
Quantity Tons:	0.0165
Waste Quantity:	5
Quantity Unit:	G

J80 **CARDINAL POWDER COATINGS** **WIP** **S106764785**
WNW **901 S STIMSON AVE** **N/A**
1/8-1/4 **CITY OF INDUSTRY (CORPORATE NA, CA 91745**
0.214 mi.
1128 ft. **Site 13 of 13 in cluster J**

Relative: **Lower**
Actual: **340 ft.**

WIP:

Name:	CARDINAL POWDER COATINGS
Address:	901 S Stimson Ave
City,State,Zip:	CITY OF INDUSTRY (CORPORATE NAME INDUSTRY), CA 91745
Region:	4
File Number:	105.0007
File Status:	**Historical**
Staff:	RWANG
Facility Suite:	Not reported

N81 **SHANT KAB** **RCRA NonGen / NLR** **1027214763**
South **16327 DENLEY ST** **CAC003179421**
1/8-1/4 **LA PUENTE, CA 91745**
0.214 mi.
1131 ft. **Site 1 of 2 in cluster N**

Relative: **Higher**
Actual: **376 ft.**

RCRA Listings:

Date Form Received by Agency:	20220606
Handler Name:	Shant Kab
Handler Address:	16327 Denley St
Handler City,State,Zip:	LA PUENTE, CA 91745
EPA ID:	CAC003179421
Contact Name:	SHANT KAB
Contact Address:	16327 DENLEY ST
Contact City,State,Zip:	LA PUENTE, CA 91745
Contact Telephone:	844-442-9292
Contact Email:	EGENTRY@HAZAWAYTODAY.COM
EPA Region:	09
Federal Waste Generator Description:	Not a generator, verified
Mailing Address:	16327 DENLEY ST
Mailing City,State,Zip:	LA PUENTE, CA 91745
Owner Name:	Shant Kab
Owner Type:	Other
Operator Name:	Shant Kab
Operator Type:	Other
Short-Term Generator Activity:	No
Importer Activity:	No
Mixed Waste Generator:	No
Transporter Activity:	No
Transfer Facility Activity:	No
Recycler Activity with Storage:	No
Small Quantity On-Site Burner Exemption:	No
Smelting Melting and Refining Furnace Exemption:	No
Underground Injection Control:	No
Off-Site Waste Receipt:	No
Universal Waste Indicator:	No
Universal Waste Destination Facility:	No
Federal Universal Waste:	No
Active Site State-Reg Handler:	---
Hazardous Secondary Material Indicator:	N
2018 GPRA Permit Baseline:	Not on the Baseline
2018 GPRA Renewals Baseline:	Not on the Baseline
202 GPRA Corrective Action Baseline:	No
Subject to Corrective Action Universe:	No
Non-TSDFs Where RCRA CA has Been Imposed Universe:	No
Corrective Action Priority Ranking:	No NCAPS ranking
Environmental Control Indicator:	No
Institutional Control Indicator:	No
Human Exposure Controls Indicator:	N/A
Groundwater Controls Indicator:	N/A
Significant Non-Complier Universe:	No
Unaddressed Significant Non-Complier Universe:	No
Addressed Significant Non-Complier Universe:	No
Significant Non-Complier With a Compliance Schedule Universe:	No
Handler Date of Last Change:	20220606
Recognized Trader-Importer:	No
Recognized Trader-Exporter:	No
Importer of Spent Lead Acid Batteries:	No
Exporter of Spent Lead Acid Batteries:	No

SHANT KAB (Continued) **1027214763**

Recycler Activity Without Storage: No
Manifest Broker: No
Sub-Part P Indicator: No

Handler - Owner Operator:
Owner/Operator Indicator: Owner
Owner/Operator Name: SHANT KAB
Legal Status: Other
Owner/Operator Address: 16327 DENLEY ST
Owner/Operator City,State,Zip: LA PUENTE, CA 91745
Owner/Operator Telephone: 844-442-9292

Owner/Operator Indicator: Operator
Owner/Operator Name: SHANT KAB
Legal Status: Other
Owner/Operator Address: 16327 DENLEY ST
Owner/Operator City,State,Zip: LA PUENTE, CA 91745
Owner/Operator Telephone: 844-442-9292

Historic Generators:
Receive Date: 20220606
Handler Name: SHANT KAB
Federal Waste Generator Description: Not a generator, verified
Large Quantity Handler of Universal Waste: No
Recognized Trader Importer: No
Recognized Trader Exporter: No
Spent Lead Acid Battery Importer: No
Spent Lead Acid Battery Exporter: No
Current Record: Yes
Non Storage Recycler Activity: No
Electronic Manifest Broker: No

List of NAICS Codes and Descriptions:
NAICS Code: 56299
NAICS Description: ALL OTHER WASTE MANAGEMENT SERVICES

Facility Has Received Notices of Violations:
Violations: No Violations Found

Evaluation Action Summary:
Evaluations: No Evaluations Found

K82 **INDUSTRY DEBURRING, INC.** **CPS-SLIC** **S106764860**
NW **715 STIMSON AVE** **WIP** **N/A**
1/8-1/4 **CITY OF INDUSTRY (CORPORATE NA, CA 91745**
0.222 mi.
1170 ft. **Site 13 of 18 in cluster K**

Relative: **Lower**
Actual: **334 ft.**

CPS-SLIC:
Name: INDUSTRY DEBURRING, INC.
Address: 715 STIMSON AVE.
City,State,Zip: CITY OF INDUSTRY, CA 91745
Region: STATE

INDUSTRY DEBURRING, INC. (Continued) **S106764860**

Facility Status:	**Completed - Case Closed**
Status Date:	01/30/1997
Global Id:	T10000015612
Lead Agency:	LOS ANGELES RWQCB (REGION 4)
Latitude:	34.01299
Longitude:	-117.95615
Case Type:	Cleanup Program Site
Case Worker:	WIP
RB Case Number:	105.0130 / 105.0194
EPA Region:	9
Cuf Case:	NO
Begin Date:	01/01/1985
No Further Action Date:	01/30/1997
CA Water Watershed Name:	San Gabriel River - Upper San Gabriel (405.20)
Dwr Groundwater Subbasin Name:	San Gabriel Valley (4-013)
CA Enviroscreen 3 Score:	86-90%
CA Enviroscreen 4 Score:	90-95%
Military DOD Site:	No
RWQCB Region:	LOS ANGELES RWQCB (REGION 4)

Click here to access the California GeoTracker records for this facility:

WIP:

Name:	INDUSTRY DEBURRING, INC.
Address:	715 Stimson Ave
City,State,Zip:	CITY OF INDUSTRY (CORPORATE NAME INDUSTRY), CA 91745
Region:	4
File Number:	105.0130
File Status:	**Historical**
Staff:	JCL
Facility Suite:	Not reported

K83 **PERFECTA UV FINISHING** **RCRA NonGen / NLR** **1026722781**
NW **715 S. STIMSON AVE.** **E MANIFEST** **CAL000459861**
1/8-1/4 **CITY OF INDUSTRY, CA 91745**
0.222 mi.
1170 ft. **Site 14 of 18 in cluster K**

Relative: **Lower**
Actual: **334 ft.**

RCRA Listings:

Date Form Received by Agency:	20210203
Handler Name:	Perfecta Uv Finishing
Handler Address:	715 S Stimson Ave
Handler City,State,Zip:	CITY OF INDUSTRY, CA 91745
EPA ID:	CAL000459861
Contact Name:	MATT MUNDEN
Contact Address:	715 S STIMSON AVE
Contact City,State,Zip:	CITY OF INDUSTRY, CA 91745
Contact Telephone:	714-671-9700
Contact Fax:	714-671-9770
Contact Email:	MATT@TALBERTUSA.COM
EPA Region:	09
Federal Waste Generator Description:	Not a generator, verified
Mailing Address:	711 S STIMSON AVE
Mailing City,State,Zip:	CITY OF INDUSTRY, CA 91745
Owner Name:	Talbert Architectural Panel & Door Inc
Owner Type:	Other
Operator Name:	Matt Munden

PERFECTA UV FINISHING (Continued) **1026722781**

Operator Type:	Other
Short-Term Generator Activity:	No
Importer Activity:	No
Mixed Waste Generator:	No
Transporter Activity:	No
Transfer Facility Activity:	No
Recycler Activity with Storage:	No
Small Quantity On-Site Burner Exemption:	No
Smelting Melting and Refining Furnace Exemption:	No
Underground Injection Control:	No
Off-Site Waste Receipt:	No
Universal Waste Indicator:	No
Universal Waste Destination Facility:	No
Federal Universal Waste:	No
Active Site State-Reg Handler:	---
Hazardous Secondary Material Indicator:	N
2018 GPRA Permit Baseline:	Not on the Baseline
2018 GPRA Renewals Baseline:	Not on the Baseline
202 GPRA Corrective Action Baseline:	No
Subject to Corrective Action Universe:	No
Non-TSDFs Where RCRA CA has Been Imposed Universe:	No
Corrective Action Priority Ranking:	No NCAPS ranking
Environmental Control Indicator:	No
Institutional Control Indicator:	No
Human Exposure Controls Indicator:	N/A
Groundwater Controls Indicator:	N/A
Significant Non-Complier Universe:	No
Unaddressed Significant Non-Complier Universe:	No
Addressed Significant Non-Complier Universe:	No
Significant Non-Complier With a Compliance Schedule Universe:	No
Handler Date of Last Change:	20210226
Recognized Trader-Importer:	No
Recognized Trader-Exporter:	No
Importer of Spent Lead Acid Batteries:	No
Exporter of Spent Lead Acid Batteries:	No
Recycler Activity Without Storage:	No
Manifest Broker:	No
Sub-Part P Indicator:	No

Handler - Owner Operator:

Owner/Operator Indicator:	Owner
Owner/Operator Name: TALBERT ARCHITECTURAL PANEL & DOOR INC	
Legal Status:	Other
Owner/Operator Address:	711 S STIMSON AVE
Owner/Operator City,State,Zip:	CITY OF INDUSTRY, CA 91745
Owner/Operator Telephone:	714-671-9700

Owner/Operator Indicator:	Operator
Owner/Operator Name: MATT MUNDEN	
Legal Status:	Other
Owner/Operator Address:	715 S STIMSON AVE
Owner/Operator City,State,Zip:	CITY OF INDUSTRY, CA 91745
Owner/Operator Telephone:	714-671-9700

Historic Generators:

PERFECTA UV FINISHING (Continued) **1026722781**

Receive Date: 20210203
Handler Name: PERFECTA UV FINISHING
Federal Waste Generator Description: Not a generator, verified
Large Quantity Handler of Universal Waste: No
Recognized Trader Importer: No
Recognized Trader Exporter: No
Spent Lead Acid Battery Importer: No
Spent Lead Acid Battery Exporter: No
Current Record: Yes
Non Storage Recycler Activity: No
Electronic Manifest Broker: No

List of NAICS Codes and Descriptions:
NAICS Code: 321211
NAICS Description: HARDWOOD VENEER AND PLYWOOD MANUFACTURING

Facility Has Received Notices of Violations:
Violations: No Violations Found

Evaluation Action Summary:
Evaluations: No Evaluations Found

E MANIFEST:
Manifest Tracking Number: 016735043FLE
Last Updated Date: 20220818
Shipped Date: 20220718
Received Date: 20220728
Manifest Status: Signed
Submission Type: DataImage5Copy
Origin Type: Web
Generator EPA ID: CAL000459861
Generator Name: Perfecta Uv Finishing
Generator Mail Street 1: 715 S STIMSON AVE
Generator Mail City: CITY OF INDUSTRY
Generator Mail State: CA
Generator Mail Zip: 91745
Generator Location Street 1: 711 S STIMSON AVE
Generator Location City: CITY OF INDUSTRY
Generator Location Zip: 91745
Generator Location State: CA
Designated Facility EPA ID: AZR000520304
Designated Facility Name: Aa Sydcol Llc
Designated Facility Mail Street 2: 3155 GOLDEN WILLOW CT
Designated Facility Mail City: YORBA LINDA
Designated Facility Mail Zip: 92886-1303
Designated Facility Mail State: CA
Designated Facility Location Street 1: 2264 E 13TH ST
Designated Facility Location City: YUMA
Designated Facility Location Zip: 85365-1858
Designated Facility Location State: AZ
Manifest Residue Indicator: N
Rejection Indicator: N

Manifest Tracking Number: 016735675FLE

PERFECTA UV FINISHING (Continued) **1026722781**

Last Updated Date:	20220616
Shipped Date:	20220504
Received Date:	20220520
Manifest Status:	Signed
Submission Type:	DataImage5Copy
Origin Type:	Web
Generator EPA ID:	CAL000459861
Generator Name:	Perfecta Uv Finishing
Generator Mail Street 1:	715 S STIMSON AVE
Generator Mail City:	CITY OF INDUSTRY
Generator Mail State:	CA
Generator Mail Zip:	91745
Generator Location Street 1:	711 S STIMSON AVE
Generator Location City:	CITY OF INDUSTRY
Generator Location Zip:	91745
Generator Location State:	CA
Designated Facility EPA ID:	AZR000520304
Designated Facility Name:	Aa Sydcol Llc
Designated Facility Mail Street 2:	3155 GOLDEN WILLOW CT
Designated Facility Mail City:	YORBA LINDA
Designated Facility Mail Zip:	92886-1303
Designated Facility Mail State:	CA
Designated Facility Location Street 1:	2264 E 13TH ST
Designated Facility Location City:	YUMA
Designated Facility Location Zip:	85365-1858
Designated Facility Location State:	AZ
Manifest Residue Indicator:	N
Rejection Indicator:	N

Manifest Tracking Number:	016736278FLE
Last Updated Date:	20230106
Shipped Date:	20221208
Received Date:	20221219
Manifest Status:	Signed
Submission Type:	DataImage5Copy
Origin Type:	Web
Generator EPA ID:	CAL000459861
Generator Name:	Perfecta Uv Finishing
Generator Mail Street 1:	715 S STIMSON AVE
Generator Mail City:	CITY OF INDUSTRY
Generator Mail State:	CA
Generator Mail Zip:	91745
Generator Location Street 1:	711 S STIMSON AVE
Generator Location City:	CITY OF INDUSTRY
Generator Location Zip:	91745
Generator Location State:	CA
Designated Facility EPA ID:	AZR000520304
Designated Facility Name:	Aa Sydcol Llc
Designated Facility Mail Street 2:	3155 GOLDEN WILLOW CT
Designated Facility Mail City:	YORBA LINDA
Designated Facility Mail Zip:	92886-1303
Designated Facility Mail State:	CA
Designated Facility Location Street 1:	2264 E 13TH ST
Designated Facility Location City:	YUMA
Designated Facility Location Zip:	85365-1858
Designated Facility Location State:	AZ
Manifest Residue Indicator:	N

PERFECTA UV FINISHING (Continued) **1026722781**

Rejection Indicator:	N
Manifest Tracking Number:	016736300FLE
Last Updated Date:	20230120
Shipped Date:	20221208
Received Date:	20221215
Manifest Status:	Signed
Submission Type:	DataImage5Copy
Origin Type:	Web
Generator EPA ID:	CAL000459861
Generator Name:	Perfecta Uv Finishing
Generator Mail Street 1:	715 S STIMSON AVE
Generator Mail City:	CITY OF INDUSTRY
Generator Mail State:	CA
Generator Mail Zip:	91745
Generator Location Street 1:	711 S STIMSON AVE
Generator Location City:	CITY OF INDUSTRY
Generator Location Zip:	91745
Generator Location State:	CA
Designated Facility EPA ID:	CAD008252405
Designated Facility Name:	Pacific Resource Recovery Services Inc
Designated Facility Mail Street Number:	3150
Designated Facility Mail Street 1:	CA90023 CA037US 3150
Designated Facility Mail Street 2:	EAST PICO BLVD
Designated Facility Mail City:	LOS ANGELES
Designated Facility Mail Zip:	90023
Designated Facility Mail State:	CA
Designated Facility Location Street Number:	3150
Designated Facility Location Street 1:	EAST PICO BLVD
Designated Facility Location City:	LOS ANGELES
Designated Facility Location Zip:	90023-0000
Designated Facility Location State:	CA
Manifest Residue Indicator:	N
Rejection Indicator:	N
Manifest Tracking Number:	022762237JJK
Last Updated Date:	20230411
Shipped Date:	20230316
Received Date:	20230327
Manifest Status:	Signed
Submission Type:	DataImage5Copy
Origin Type:	Service
Generator EPA ID:	CAL000459861
Generator Name:	Perfecta Uv Finishing
Generator Mail Street 1:	715 S. STIMSON AVE.
Generator Mail City:	CITY OF INDUSTRY
Generator Mail State:	CA
Generator Mail Zip:	91745
Generator Location Street 1:	715 S. STIMSON AVE.
Generator Location City:	CITY OF INDUSTRY
Generator Location Zip:	91745
Generator Location State:	CA
Designated Facility EPA ID:	NVT330010000
Designated Facility Name:	Us Ecology Nevada, Inc.
Designated Facility Mail Street 2:	HWY 95 11 MILES S. OF BEATTY
Designated Facility Mail City:	BEATTY
Designated Facility Mail Zip:	89003

PERFECTA UV FINISHING (Continued) **1026722781**

Designated Facility Mail State:	NV
Designated Facility Location Street 1:	HWY 95 11 MILES S. OF BEATTY
Designated Facility Location City:	BEATTY
Designated Facility Location Zip:	89003
Designated Facility Location State:	NV
Manifest Residue Indicator:	N
Rejection Indicator:	N
Manifest Tracking Number:	022762238JJK
Last Updated Date:	20230418
Shipped Date:	20230316
Received Date:	20230403
Manifest Status:	Signed
Submission Type:	DataImage5Copy
Origin Type:	Service
Generator EPA ID:	CAL000459861
Generator Name:	Perfecta Uv Finishing
Generator Mail Street 1:	715 S STIMSON AVE
Generator Mail City:	CITY OF INDUSTRY
Generator Mail State:	CA
Generator Mail Zip:	91745-1627
Generator Location Street 1:	715 S STIMSON AVE
Generator Location City:	CITY OF INDUSTRY
Generator Location Zip:	91745-1627
Generator Location State:	CA
Designated Facility EPA ID:	AZD081705402
Designated Facility Name:	Heritage Environmental Services Llc
Designated Facility Mail Street 2:	284 E STOREY RD
Designated Facility Mail City:	COOLIDGE
Designated Facility Mail Zip:	85128
Designated Facility Mail State:	AZ
Designated Facility Location Street 1:	284 E STOREY RD
Designated Facility Location City:	COOLIDGE
Designated Facility Location Zip:	85128
Designated Facility Location State:	AZ
Manifest Residue Indicator:	N
Rejection Indicator:	N
Manifest Tracking Number:	017956306FLE
Last Updated Date:	20221101
Shipped Date:	20221005
Received Date:	20221017
Manifest Status:	Signed
Submission Type:	DataImage5Copy
Origin Type:	Web
Generator EPA ID:	CAL000459861
Generator Name:	Perfecta Uv Finishing
Generator Mail Street 1:	715 S STIMSON AVE
Generator Mail City:	CITY OF INDUSTRY
Generator Mail State:	CA
Generator Mail Zip:	91745
Generator Location Street 1:	711 S STIMSON AVE
Generator Location City:	CITY OF INDUSTRY
Generator Location Zip:	91745
Generator Location State:	CA
Designated Facility EPA ID:	AZR000520304
Designated Facility Name:	Aa Sydcol Llc

PERFECTA UV FINISHING (Continued) **1026722781**

Designated Facility Mail Street 2:	3155 GOLDEN WILLOW CT
Designated Facility Mail City:	YORBA LINDA
Designated Facility Mail Zip:	92886-1303
Designated Facility Mail State:	CA
Designated Facility Location Street 1:	2264 E 13TH ST
Designated Facility Location City:	YUMA
Designated Facility Location Zip:	85365-1858
Designated Facility Location State:	AZ
Manifest Residue Indicator:	N
Rejection Indicator:	N

State Waste:

Manifest Tracking Number:	017956306FLE
Waste Line Number:	1
State Waste Code Owner:	CA
State Waste Code:	352
State Waste:	Other organic solids

Transporter:

Manifest Tracking Number:	017956306FLE
Transporter Line Number:	1
Transporter EPA ID:	FLD981018773
Transporter Name:	Triumvirate Environmental Services Inc

Manifest Tracking Number:	017956306FLE
Transporter Line Number:	2
Transporter EPA ID:	CAD980585293
Transporter Name:	Industrial Waste Utilization

Waste Line:

Manifest Tracking Number:	017956306FLE
Waste Line Number:	1
U.S. DOT Hazardous Indicator:	N
Non-Hazardous Waste Description:	NON-RCRA HAZARDOUS WASTE, SOLID, ((CONTAMINATED DEBRIS))
Number of Containers:	3
Container Type Code:	DM
Container Type Description:	Metal drums, barrels, kegs
Waste Quantity:	490
Quantity Unit of Measure Code:	P
Quantity Unit of Measure Description:	Pounds
Waste Quantity, in Tons:	0.245
Acute Waste Quantity, in Tons:	0
Non-Acute Waste Quantity, in Tons:	0.245
Waste Quantity, in Kilograms:	222.22237
Acute Waste Quantity, in Kilograms:	0
Non-Acute Waste Quantity, in Kilorgrams:	222.22237
Management Method Code:	H141
Management Method Description:	STORAGE, BULKING AND/OR TRANSFER OFF SITE
Waste Residue Indicator:	N
Quantity Discrepancy Indicator:	N
Waste Type Discrepancy Indicator:	N
EPA Waste Indicator:	N

N84 **GUANG SONG HU** **RCRA NonGen / NLR** **1026468249**
South **16314 DENLEY ST.** **E MANIFEST** **CAC003073654**
1/8-1/4 **LA PUENTE, CA 91745**
0.223 mi.
1177 ft. **Site 2 of 2 in cluster N**

Relative: **Higher**
Actual: **376 ft.**

RCRA Listings:

Date Form Received by Agency:	20200707
Handler Name:	Guang Song Hu
Handler Address:	16314 Denley St.
Handler City,State,Zip:	LA PUENTE, CA 91745
EPA ID:	CAC003073654
Contact Name:	GOUANG SONG HU
Contact Address:	16314 DENLEY ST.
Contact City,State,Zip:	LA PUENTE, CA 91745
Contact Telephone:	626-642-6023
Contact Email:	CHUCK@ABSOLUTEABATEMENT.NET
EPA Region:	09
Federal Waste Generator Description:	Not a generator, verified
Mailing Address:	16314 DENLEY ST.
Mailing City,State,Zip:	LA PUENTE, CA 91745
Owner Name:	Guang Song Hu
Owner Type:	Other
Operator Name:	Gouang Song Hu
Operator Type:	Other
Short-Term Generator Activity:	No
Importer Activity:	No
Mixed Waste Generator:	No
Transporter Activity:	No
Transfer Facility Activity:	No
Recycler Activity with Storage:	No
Small Quantity On-Site Burner Exemption:	No
Smelting Melting and Refining Furnace Exemption:	No
Underground Injection Control:	No
Off-Site Waste Receipt:	No
Universal Waste Indicator:	No
Universal Waste Destination Facility:	No
Federal Universal Waste:	No
Active Site State-Reg Handler:	---
Hazardous Secondary Material Indicator:	N
2018 GPRA Permit Baseline:	Not on the Baseline
2018 GPRA Renewals Baseline:	Not on the Baseline
202 GPRA Corrective Action Baseline:	No
Subject to Corrective Action Universe:	No
Non-TSDFs Where RCRA CA has Been Imposed Universe:	No
Corrective Action Priority Ranking:	No NCAPS ranking
Environmental Control Indicator:	No
Institutional Control Indicator:	No
Human Exposure Controls Indicator:	N/A
Groundwater Controls Indicator:	N/A
Significant Non-Complier Universe:	No
Unaddressed Significant Non-Complier Universe:	No
Addressed Significant Non-Complier Universe:	No
Significant Non-Complier With a Compliance Schedule Universe:	No
Handler Date of Last Change:	20200710
Recognized Trader-Importer:	No
Recognized Trader-Exporter:	No
Importer of Spent Lead Acid Batteries:	No
Exporter of Spent Lead Acid Batteries:	No

GUANG SONG HU (Continued) **1026468249**

Recycler Activity Without Storage: No
Manifest Broker: No
Sub-Part P Indicator: No

Handler - Owner Operator:
Owner/Operator Indicator: Operator
Owner/Operator Name: GOUANG SONG HU
Legal Status: Other
Owner/Operator Address: 16314 DENLEY ST.
Owner/Operator City,State,Zip: LA PUENTE, CA 91745
Owner/Operator Telephone: 626-642-6023

Owner/Operator Indicator: Owner
Owner/Operator Name: GUANG SONG HU
Legal Status: Other
Owner/Operator Address: 16314 DENLEY ST.
Owner/Operator City,State,Zip: LA PUENTE, CA 91745
Owner/Operator Telephone: 626-642-6023

Historic Generators:
Receive Date: 20200707
Handler Name: GUANG SONG HU
Federal Waste Generator Description: Not a generator, verified
Large Quantity Handler of Universal Waste: No
Recognized Trader Importer: No
Recognized Trader Exporter: No
Spent Lead Acid Battery Importer: No
Spent Lead Acid Battery Exporter: No
Current Record: Yes

List of NAICS Codes and Descriptions:
NAICS Code: 56299
NAICS Description: ALL OTHER WASTE MANAGEMENT SERVICES

Facility Has Received Notices of Violations:
Violations: No Violations Found

Evaluation Action Summary:
Evaluations: No Evaluations Found

E MANIFEST:
Manifest Tracking Number: 019529498JJK
Last Updated Date: 20200727
Shipped Date: 20200707
Received Date: 20200714
Manifest Status: Signed
Submission Type: DataImage5Copy
Origin Type: Web
Generator EPA ID: CAC003073654
Generator Name: Guang Song Hu
Generator Mail Street 1: 16314 DENLEY ST.
Generator Mail City: LA PUENTE

GUANG SONG HU (Continued) **1026468249**

Generator Mail State:	CA
Generator Mail Zip:	91745
Generator Location Street 1:	16314 DENLEY ST.
Generator Location City:	LA PUENTE
Generator Location Zip:	91745
Generator Location State:	CA
Designated Facility EPA ID:	AZR000520882
Designated Facility Name:	La Paz County Landfill
Designated Facility Mail Street 2:	26999 HIGHWAY 95
Designated Facility Mail City:	PARKER
Designated Facility Mail Zip:	85344
Designated Facility Mail State:	AZ
Designated Facility Location Street 1:	26999 HIGHWAY 95
Designated Facility Location City:	PARKER
Designated Facility Location Zip:	85344
Designated Facility Location State:	AZ
Manifest Residue Indicator:	N
Rejection Indicator:	N

State Waste:

Manifest Tracking Number:	019529498JJK
Waste Line Number:	1
State Waste Code Owner:	CA
State Waste Code:	151
State Waste:	Asbestos-containing waste

Transporter:

Manifest Tracking Number:	019529498JJK
Transporter Line Number:	1
Transporter EPA ID:	CAL000385657
Transporter Name:	Absolute Abatement And Demolition
Manifest Tracking Number:	019529498JJK
Transporter Line Number:	2
Transporter EPA ID:	CAR000049064
Transporter Name:	E C T I

Waste Line:

Manifest Tracking Number:	019529498JJK
Waste Line Number:	1
U.S. DOT Hazardous Indicator:	Y
U.S. DOT ID Number:	NA2212
U.S. DOT Description:	R.Q. Na2212,Asbestos,9,Pgiii
Number of Containers:	14
Container Type Code:	BA
Container Type Description:	Burlap, cloth, paper, or plastic bags
Waste Quantity:	2
Quantity Unit of Measure Code:	Y
Quantity Unit of Measure Description:	Cubic Yards
Waste Quantity, in Tons:	1.68
Acute Waste Quantity, in Tons:	0
Non-Acute Waste Quantity, in Tons:	1.68
Waste Quantity, in Kilograms:	1523.8104
Acute Waste Quantity, in Kilograms:	0
Non-Acute Waste Quantity, in Kilorgrams:	1523.8104
Management Method Code:	H132

GUANG SONG HU (Continued) **1026468249**

Management Method Description:	LANDFILL (WITH PRIOR TREATMENT AND/OR STABILIZATION)
Waste Residue Indicator:	N
Quantity Discrepancy Indicator:	N
Waste Type Discrepancy Indicator:	N
EPA Waste Indicator:	N

L85 **HRL INC** **PFAS ECHO** **1027369381**
NNW **N/A**
1/8-1/4 **CITY OF INDUSTRY, CA**
0.224 mi.
1183 ft. **Site 5 of 5 in cluster L**

Relative: **Lower**
Actual: **323 ft.**

PFAS ECHO:

Name:	HRL INC
City,State,Zip:	CITY OF INDUSTRY, CA
Latitude:	34.012847
Longitude:	-117.954058
Count:	1
County:	LOS ANGELES
Status:	Unknown
Region:	09
Industry:	Metal Coating
ECHO Facility Report:	https://echo.epa.gov/detailed-facility-report?fid=110002143289
Facility Percent Minority:	91.128
Facility Derived Tribes:	-
Facility Population:	5801.5
EPA Programs:	-
Federal Facility:	No
Federal Agency:	-
Facility FIPS Code:	06037
Facility Indian Country Flag:	N
Facility Collection Method:	ADDRESS MATCHING-HOUSE NUMBER
Facility Derived HUC:	18070106
Facility Derived WBD:	180701060502
Facility Derived CD113:	32
Facility Derived CB2010:	060374082022105
Facility Major Flag:	-
Facility Active Flag:	-
Facility Inspection Count:	0
Facility Date Last Inspection:	-
Facility Days Last Inspection:	-
Facility Informal Count:	0
Facility Date Last Informal Action:	-
Facility Formal Action Count:	0
Facility Date Last Formal Action:	-
Facility Total Penalties:	0
Facility Penalty Count:	-
Facility Date Last Penalty:	-
Facility Last Penalty AMT:	-
Facility QTRS With NC:	-
Facility Programs With SNC:	0
Facility Compliance Status:	-
Facility SNC Flag:	N
AIR Flag:	N
NPDES Flag:	N
SDWIS Flag:	N
RCRA Flag:	N
TRI Flag:	N

HRL INC (Continued) **1027369381**

GHG Flag:	N
AIR IDS:	-
CAA Permit Types:	-
CAA NAICS:	-
CAA SICS:	-
NPDES IDS:	-
CWA Permit Types:	-
CWA NAICS:	-
CWA SICS:	-
RCRA IDS:	-
RCRA Permit Types:	-
RCRA NAICS:	-
SDWA IDS:	-
SDWA System Types:	-
SDWA Compliance Status:	-
SDWA SNC Flag:	N
TRI IDS:	91745HRLNC715SS
TRI Releases Transfers:	-
TRI On Site Releases:	-
TRI Off Site Transfers:	-
TRI Reporter:	-
Facility IMP Water Flag:	-
EJSCREEN Flag US:	Y

EJSCREEN Report:

K86 **LANSCO DIE CASTING** **HIST UST** **U001569699**
NW **711 S STIMSON AVE** **WDS** **N/A**
1/8-1/4 **CITY OF INDUSTRY, CA 91745** **WIP**
0.225 mi.
1188 ft. **Site 15 of 18 in cluster K**

Relative: **Lower**
Actual: **334 ft.**

HIST UST:

Name:	LANSCO DIE CASTING
Address:	711 S STIMSON AVE
City,State,Zip:	CITY OF INDUSTRY, CA 91745
File Number:	000268c4
URL:	https://documents.geotracker.waterboards.ca.gov/ustpdfs/pdf/000268c4.pdf
Region:	STATE
Facility ID:	00000029211
Facility Type:	Other
Other Type:	DIE CAST PLANT
Contact Name:	JIM WILLIAMS
Telephone:	8189613441
Owner Name:	C. ROY HERRING
Owner Address:	711 S. STIMSON AVE.
Owner City,St,Zip:	CITY OF INDUSTRY, CA 91745
Total Tanks:	0006
Tank Num:	001
Container Num:	D1995080
Year Installed:	1980
Tank Capacity:	00009950
Tank Used for:	PRODUCT
Type of Fuel:	DIESEL
Container Construction Thickness:	1/4
Leak Detection:	Stock Inventor

LANSCO DIE CASTING (Continued) **U001569699**

Tank Num:	002
Container Num:	C1-1260-78
Year Installed:	1978
Tank Capacity:	00001260
Tank Used for:	WASTE
Container Construction Thickness:	6
Leak Detection:	None

Tank Num:	003
Container Num:	C2-1260-80
Year Installed:	1980
Tank Capacity:	00001260
Tank Used for:	WASTE
Container Construction Thickness:	6
Leak Detection:	None

Tank Num:	004
Container Num:	D-8036
Year Installed:	1980
Tank Capacity:	00000260
Tank Used for:	PRODUCT
Container Construction Thickness:	11
Leak Detection:	Visual

Tank Num:	005
Container Num:	D1-55-84
Year Installed:	1984
Tank Capacity:	00000055
Tank Used for:	WASTE
Type of Fuel:	WASTE OIL
Leak Detection:	Visual

Tank Num:	006
Container Num:	D-0110
Year Installed:	1982
Tank Capacity:	00000130
Tank Used for:	PRODUCT
Container Construction Thickness:	12
Leak Detection:	Visual

Click here for Geo Tracker PDF:

WDS:

Name:	LANSCO DIE CASTING INC.
Address:	711 S Stimson Ave
City:	CITY OF INDUSTRY (CORPORATE NAME INDUSTRY)
Facility ID:	4 19I004092
Facility Type:	Other - Does not fall into the category of Municipal/Domestic, Industrial, Agricultural or Solid Waste (Class I, II or III)
Facility Status:	Active - Any facility with a continuous or seasonal discharge that is under Waste Discharge Requirements.
NPDES Number:	CAS000001 The 1st 2 characters designate the state. The remaining 7 are assigned by the Regional Board
Subregion:	4
Facility Telephone:	6269613441
Facility Contact:	Jim Williams
Agency Name:	LANSCO DIE CASTING INC.

LANSCO DIE CASTING (Continued) **U001569699**

Agency Address:	711 S. Stimson Ave
Agency City,St,Zip:	Industry 9174
Agency Contact:	Ron Garland
Agency Telephone:	6269613441
Agency Type:	Private
SIC Code:	3363
SIC Code 2:	3364
Primary Waste Type:	Designated/Influent or Solid Wastes that pose a significant threat to water quality because of their high concentrations (E.G., BOD, Hardness, TRF, Chloride). 'Manageable' hazardous wastes (E.G., inorganic salts and heavy metals) are included in this category.
Primary Waste:	STORMS
Waste2:	Stormwater Runoff
Primary Waste Type:	Designated/Influent or Solid Wastes that pose a significant threat to water quality because of their high concentrations (E.G., BOD, Hardness, TRF, Chloride). 'Manageable' hazardous wastes (E.G., inorganic salts and heavy metals) are included in this category.
Design Flow:	0
Baseline Flow:	0
Reclamation:	No reclamation requirements associated with this facility.
POTW:	The facility is not a POTW.
Treat To Water:	Minor Threat to Water Quality. A violation of a regional board order should cause a relatively minor impairment of beneficial uses compared to a major or minor threat. Not: All nurds without a TTWQ will be considered a minor threat to water quality unless coded at a higher Level. A Zero (0) may be used to code those NURDS that are found to represent no threat to water quality.
Complexity:	Category C - Facilities having no waste treatment systems, such as cooling water dischargers or thosewho must comply through best management practices, facilities with passive waste treatment and disposal systems, such as septic systems with subsurface disposal, or dischargers having waste storage systems with land disposal such as dairy waste ponds.

WIP:

Name:	LANSCO DIE CASTING INC.
Address:	711 S Stimson Ave
City,State,Zip:	CITY OF INDUSTRY (CORPORATE NAME INDUSTRY), CA 91745
Region:	4
File Number:	105.0194
File Status:	**Historical**
Staff:	JCL
Facility Suite:	Not reported

K87 **LANSCO DIE CASTING, INC.** **ENVIROSTOR** **S118757410**
NW **711 S. STIMSON AVENUE** **N/A**
1/8-1/4 **CITY OF INDUSTRY, CA 91745**
0.225 mi.
1188 ft. **Site 16 of 18 in cluster K**

Relative: **Lower**

Actual: **334 ft.**

ENVIROSTOR:

Name:	LANSCO DIE CASTING, INC.
Address:	711 S. STIMSON AVENUE
City,State,Zip:	CITY OF INDUSTRY, CA 91745
Facility ID:	71002493
Status:	No Action Required
Site Type:	Tiered Permit

LANSCO DIE CASTING, INC. (Continued) **S118757410**

Site Type Detailed:	Tiered Permit
NPL:	NO
Regulatory Agencies:	NONE SPECIFIED
Lead Agency:	NONE SPECIFIED
Division Branch:	Cleanup Chatsworth
Assembly:	56
Senate:	30
Restricted Use:	NO
Site Mgmt Req:	NONE SPECIFIED
Latitude:	34.01365
Longitude:	-117.9537
APN:	NONE SPECIFIED
Past Use:	NONE SPECIFIED
Potential COC:	NONE SPECIFIED
Confirmed COC:	NONE SPECIFIED
Potential Description:	NONE SPECIFIED
Alias Name:	CAD059817064
Alias Type:	EPA Identification Number
Alias Name:	110000477859
Alias Type:	EPA (FRS #)
Alias Name:	71002493
Alias Type:	Envirostor ID Number

Completed Info:

Completed Area Name:	PROJECT WIDE
Completed Document Type:	Phase I Verification
Completed Date:	05/07/1998
Comments:	Inspection report sent on 5/7/1998

K88 **LANSCO DIE CASTING INC** **RCRA-SQG** **1000378320**
NW **711 S STINSON AVE** **CERS HAZ WASTE** **CAD059817064**
1/8-1/4 **CITY OF INDUSTRY, CA 91745** **EMI**
0.225 mi. **CERS**
1188 ft. **Site 17 of 18 in cluster K**

Relative: **Lower**
Actual: **334 ft.**

RCRA Listings:

Date Form Received by Agency:	19960901
Handler Name:	Lansco Die Casting Inc
Handler Address:	711 S Stinson Ave
Handler City,State,Zip:	CITY OF INDUSTRY, CA 91745
EPA ID:	CAD059817064
EPA Region:	09
Federal Waste Generator Description:	Small Quantity Generator
Active Site Indicator:	Handler Activities
State District Owner:	Ca
State District:	3
Mailing Address:	711 S STINSON AVE
Mailing City,State,Zip:	CITY OF INDUSTRY, CA 91745
Operator Name:	Not Required
Operator Type:	Private
Short-Term Generator Activity:	No
Importer Activity:	No
Mixed Waste Generator:	No
Transporter Activity:	No
Transfer Facility Activity:	No
Recycler Activity with Storage:	No
Small Quantity On-Site Burner Exemption:	No

LANSCO DIE CASTING INC (Continued) **1000378320**

Smelting Melting and Refining Furnace Exemption:	No
Underground Injection Control:	No
Off-Site Waste Receipt:	No
Universal Waste Indicator:	No
Universal Waste Destination Facility:	No
Federal Universal Waste:	No
Active Site State-Reg Handler:	---
Hazardous Secondary Material Indicator:	N
2018 GPRA Permit Baseline:	Not on the Baseline
2018 GPRA Renewals Baseline:	Not on the Baseline
202 GPRA Corrective Action Baseline:	No
Subject to Corrective Action Universe:	No
Non-TSDFs Where RCRA CA has Been Imposed Universe:	No
Corrective Action Priority Ranking:	No NCAPS ranking
Environmental Control Indicator:	No
Institutional Control Indicator:	No
Human Exposure Controls Indicator:	N/A
Groundwater Controls Indicator:	N/A
Significant Non-Complier Universe:	No
Unaddressed Significant Non-Complier Universe:	No
Addressed Significant Non-Complier Universe:	No
Significant Non-Complier With a Compliance Schedule Universe:	No
Handler Date of Last Change:	20060905
Recognized Trader-Importer:	No
Recognized Trader-Exporter:	No
Importer of Spent Lead Acid Batteries:	No
Exporter of Spent Lead Acid Batteries:	No
Recycler Activity Without Storage:	No
Manifest Broker:	No
Sub-Part P Indicator:	No

Handler - Owner Operator:

Owner/Operator Indicator:	Operator
Owner/Operator Name: NOT REQUIRED	
Legal Status:	Private
Owner/Operator Address:	NOT REQUIRED
Owner/Operator City,State,Zip:	NOT REQUIRED, ME 99999
Owner/Operator Telephone:	415-555-1212
Owner/Operator Indicator:	Owner
Owner/Operator Name: LANSCO DIE CASTING	
Legal Status:	Private
Owner/Operator Address:	NOT REQUIRED
Owner/Operator City,State,Zip:	NOT REQUIRED, ME 99999
Owner/Operator Telephone:	415-555-1212
Owner/Operator Indicator:	Operator
Owner/Operator Name: NOT REQUIRED	
Legal Status:	Private
Owner/Operator Address:	NOT REQUIRED
Owner/Operator City,State,Zip:	NOT REQUIRED, ME 99999
Owner/Operator Telephone:	415-555-1212

Historic Generators:

Receive Date:	19960901

LANSCO DIE CASTING INC (Continued) **1000378320**

Handler Name: LANSCO DIE CASTING INC
Federal Waste Generator Description: Large Quantity Generator
State District Owner: Ca
Large Quantity Handler of Universal Waste: No
Recognized Trader Importer: No
Recognized Trader Exporter: No
Spent Lead Acid Battery Importer: No
Spent Lead Acid Battery Exporter: No
Current Record: No

Receive Date: 19960901
Handler Name: LANSCO DIE CASTING INC
Federal Waste Generator Description: Small Quantity Generator
State District Owner: Ca
Large Quantity Handler of Universal Waste: No
Recognized Trader Importer: No
Recognized Trader Exporter: No
Spent Lead Acid Battery Importer: No
Spent Lead Acid Battery Exporter: No
Current Record: Yes

Receive Date: 19900703
Handler Name: LANSCO DIE CASTING INC
Federal Waste Generator Description: Large Quantity Generator
State District Owner: Ca
Large Quantity Handler of Universal Waste: No
Recognized Trader Importer: No
Recognized Trader Exporter: No
Spent Lead Acid Battery Importer: No
Spent Lead Acid Battery Exporter: No
Current Record: No

Receive Date: 19940325
Handler Name: LANSCO DIE CASTING, INC.
Federal Waste Generator Description: Large Quantity Generator
Large Quantity Handler of Universal Waste: No
Recognized Trader Importer: No
Recognized Trader Exporter: No
Spent Lead Acid Battery Importer: No
Spent Lead Acid Battery Exporter: No
Current Record: No

List of NAICS Codes and Descriptions:
NAICS Code: 331521
NAICS Description: ALUMINUM DIE-CASTING FOUNDRIES

NAICS Code: 331522
NAICS Description: NONFERROUS (EXCEPT ALUMINUM) DIE-CASTING FOUNDRIES

Facility Has Received Notices of Violations:
Violations: No Violations Found

Evaluation Action Summary:
Evaluations: No Evaluations Found

LANSCO DIE CASTING INC (Continued) **1000378320**

CERS HAZ WASTE:
Name: TALBERT ARCHITECTURAL PANELS
Address: 711 S STIMSON AVE
City,State,Zip: INDUSTRY, CA 91745
Site ID: 404383
CERS ID: 10264729
CERS Description: Hazardous Waste Generator

EMI:
Name: LANSCO DIE CASTING INC/INDUSTR
Address: 711 S STIMSON AV
City,State,Zip: INDUSTRY, CA 917450000
Year: 1995
County Code: 19
Air Basin: SC
Facility ID: 75894
Air District Name: SC
SIC Code: 3364
Air District Name: SOUTH COAST AQMD
Total Organic Hydrocarbon Gases Tons/Yr: 13
Reactive Organic Gases Tons/Yr: 1
Carbon Monoxide Emissions Tons/Yr: 1
NOX - Oxides of Nitrogen Tons/Yr: 3
SOX - Oxides of Sulphur Tons/Yr: 0
Particulate Matter Tons/Yr: 2
Part. Matter 10 Micrometers and Smllr Tons/Yr: 1

Name: LANSCO DIE CASTING INC/INDUSTR
Address: 711 S STIMSON AVE
City,State,Zip: INDUSTRY, CA 917450000
Year: 1996
County Code: 19
Air Basin: SC
Facility ID: 75894
Air District Name: SC
SIC Code: 3364
Air District Name: SOUTH COAST AQMD
Total Organic Hydrocarbon Gases Tons/Yr: 1
Reactive Organic Gases Tons/Yr: 0
Carbon Monoxide Emissions Tons/Yr: 1
NOX - Oxides of Nitrogen Tons/Yr: 3
SOX - Oxides of Sulphur Tons/Yr: 0
Particulate Matter Tons/Yr: 5
Part. Matter 10 Micrometers and Smllr Tons/Yr: 3

CERS:
Name: TALBERT ARCHITECTURAL PANELS
Address: 711 S STIMSON AVE
City,State,Zip: INDUSTRY, CA 91745
Site ID: 404383
CERS ID: 10264729
CERS Description: Chemical Storage Facilities

Violations:
Site ID: 404383
Site Name: Talbert Architectural Panels

LANSCO DIE CASTING INC (Continued) **1000378320**

Violation Date:	04-01-2022
Citation:	HSC 6.95 25508(a)(3) - California Health and Safety Code, Chapter 6.95, Section(s) 25508(a)(3)
Violation Description:	Failure to report program data electronically.
Violation Notes:	Returned to compliance on 05/18/2022. OBSERVATION: The business failed to provide accurate Business Owner Operator information on these forms. Business is operating under: 'TALBERT ARCHITECTURE AND DOORS INC." and not under single owner. CORRECTIVE ACTION: Complete and electronically submit the Business Activities Page and/or Business Owner Operator Identification Page.
Violation Division:	Los Angeles County Fire Department
Violation Program:	HMRRP
Violation Source:	CERS,
Site ID:	404383
Site Name:	Talbert Architectural Panels
Violation Date:	06-07-2018
Citation:	22 CCR 12 66262.34(f) - California Code of Regulations, Title 22, Chapter 12, Section(s) 66262.34(f)
Violation Description:	Failure to properly label hazardous waste accumulation containers and portable tanks with the following requirements: "Hazardous Waste", name and address of the generator, physical and chemical characteristics of the Hazardous Waste, and starting accumulation date.
Violation Notes:	Returned to compliance on 06/07/2018. OBSERVATION: 10 yard bin of Silicone waste located in the insulating area was observed without a hazardous waste label. CORRECTIVE ACTION: Container listed above has been properly labeled prior to leaving site.
Violation Division:	Los Angeles County Fire Department
Violation Program:	HW
Violation Source:	CERS,
Site ID:	404383
Site Name:	Talbert Architectural Panels
Violation Date:	04-01-2022
Citation:	HSC 6.95 25508(a)(3) - California Health and Safety Code, Chapter 6.95, Section(s) 25508(a)(3)
Violation Description:	Failure to complete and electronically submit a site map with all required content.
Violation Notes:	Returned to compliance on 04/28/2022. OBSERVATION: The business failed to electronically submit a site map with all required content including: north orientation, loading area, internal roads, adjacent streets, storm and sewer drains, access and exit points, emergency shut offs, evacuation staging area, hazardous materials/waste storage areas and emergency response equipment. CORRECTIVE ACTION: Electronically submit a site map with all required content.
Violation Division:	Los Angeles County Fire Department
Violation Program:	HMRRP
Violation Source:	CERS,
Site ID:	404383
Site Name:	Talbert Architectural Panels
Violation Date:	04-01-2022
Citation:	22 CCR 12 66262.34(f) - California Code of Regulations, Title 22, Chapter 12, Section(s) 66262.34(f)
Violation Description:	Failure to properly label hazardous waste accumulation containers and portable tanks with the following requirements: "Hazardous Waste",

LANSCO DIE CASTING INC (Continued) **1000378320**

	name and address of the generator, physical and chemical characteristics of the Hazardous Waste, and starting accumulation date.
Violation Notes:	Returned to compliance on 04/01/2022. OBSERVATION: Observed missing accumulation dated on 3 drums of hazardous waste with spent UV finisher stored in the warehouse. CORRECTIVE ACTION: Ensure all hazardous waste containers are properly labeled.
Violation Division:	Los Angeles County Fire Department
Violation Program:	HW
Violation Source:	CERS,
Site ID:	404383
Site Name:	Talbert Architectural Panels
Violation Date:	09-22-2014
Citation:	HSC 6.95 25508.2 - California Health and Safety Code, Chapter 6.95, Section(s) 25508.2
Violation Description:	Failure to annually review and electronically certify that the business plan is complete, accurate, and up-to-date.
Violation Notes:	Returned to compliance on 10/28/2014. OBSERVATION: The facility has not annually reviewed and certified that the business plan is complete, accurate, and up-to-date. Noted on 4/17/14 CERS submittal, that Business Activities, Hazardous Materials Inventory and Site map not accurate and complete. CORRECTIVE ACTION: Review, revise, and certify the business plan electronically in the California Environmental Reporting System (CERS) within 30 days of this notice (10/22/14).
Violation Division:	Los Angeles County Fire Department
Violation Program:	HMRRP
Violation Source:	CERS,
Site ID:	404383
Site Name:	Talbert Architectural Panels
Violation Date:	04-01-2022
Citation:	HSC 6.95 25508(a)(3) - California Health and Safety Code, Chapter 6.95, Section(s) 25508(a)(3)
Violation Description:	Failure to complete and electronically submit hazardous material inventory information for all reportable hazardous materials on site at or above reportable quantities.
Violation Notes:	Returned to compliance on 05/18/2022. OBSERVATION: The business failed to electronically submit complete and accurate chemical inventory information for all hazardous materials on site at or above reportable quantities. Following hazardous material observed on site: 1 x 55g of acetone in warehouse 20 x 8g of propane + 2 x 25g propane at exterior of the building 20 x 55g UV finishing + 100 x 5g of UV finishing 1 x 55g of hydraulic/heat transfer oil CORRECTIVE ACTION: Electronically submit complete and accurate chemical inventory information for all hazardous materials on site at or above reportable quantities.
Violation Division:	Los Angeles County Fire Department
Violation Program:	HMRRP
Violation Source:	CERS,
Site ID:	404383
Site Name:	Talbert Architectural Panels
Violation Date:	06-07-2018
Citation:	Un-Specified
Violation Description:	Hazardous Waste Generator Program - Administration/Documentation - General Local Ordinance

LANSCO DIE CASTING INC (Continued) **1000378320**

Violation Notes:	Returned to compliance on 06/07/2018. OBSERVATION: Owner/Operator failed to obtain or maintain an active permit. CORRECTIVE ACTION: Every business or business concern within the jurisdiction of the LACoCUPA and subject to one or more of the program elements shall be required to apply for, pay the permit fees, and obtain from the LACoCUPA a unified program facility permit for the program elements applicable to such facility prior to the commencement of any business or activity related to any of the program elements. The permit required under this section shall be posted and conspicuously displayed at the location falling under the requirements of this chapter. Every person, business, or business concern within the jurisdiction of the LACoCUPA and subject to the requirements of one or more of the program elements shall be required to pay the applicable annual fees and any applicable late payment penalty and apply for and obtain from the LACoCUPA a unified program facility permit for the program elements [Truncated]
Violation Division:	Los Angeles County Fire Department
Violation Program:	HW
Violation Source:	CERS,
Site ID:	404383
Site Name:	Talbert Architectural Panels
Violation Date:	06-07-2018
Citation:	HSC 6.95 25508(a)(1) - California Health and Safety Code, Chapter 6.95, Section(s) 25508(a)(1)
Violation Description:	Failure to complete and electronically submit hazardous material inventory information for all reportable hazardous materials on site at or above reportable quantities.
Violation Notes:	Returned to compliance on 03/06/2019. OBSERVATION: The business failed to complete and electronically submit chemical inventory information for all reportable hazardous materials on site at or above reportable quantities. Disclose all chemicals at or above 55gallons, 500lbs and/or 200cuft. Failed to report: 2x300 cf - Argon 8x8 gallon - Propane 275 gallon - Griniding fluid 5x55 gallon - Dow Crowning 982 (Silicone glass seal) CORRECTIVE ACTION: Complete and electronically submit the chemical inventory information for all reportable hazardous materials on site at or above reportable quantities.
Violation Division:	Los Angeles County Fire Department
Violation Program:	HMRRP
Violation Source:	CERS,
Site ID:	404383
Site Name:	Talbert Architectural Panels
Violation Date:	06-07-2018
Citation:	HSC 6.95 25508(a)(1) - California Health and Safety Code, Chapter 6.95, Section(s) 25508(a)(1)
Violation Description:	Failure to complete and electronically submit a site map with all required content.
Violation Notes:	Returned to compliance on 03/06/2019. OBSERVATION: The business failed to complete and electronically submit a site map with all required content including: north orientation, loading area, internal roads, adjacent streets, storm and sewer drains, access and exit points, emergency shut offs, and evacuation staging area. CORRECTIVE ACTION: Complete and electronically submit a site map with all required content.
Violation Division:	Los Angeles County Fire Department
Violation Program:	HMRRP

LANSCO DIE CASTING INC (Continued) **1000378320**

Violation Source: CERS,

Evaluation:
Eval General Type: Compliance Evaluation Inspection
Eval Date: 06-07-2018
Violations Found: Yes
Eval Type: Routine done by local agency
Eval Notes: Miguel Barrientos, CI/HS Manager
Eval Division: Los Angeles County Fire Department
Eval Program: HW
Eval Source: CERS,

Eval General Type: Other/Unknown
Eval Date: 06-27-2018
Violations Found: No
Eval Type: Other, not routine, done by local agency
Eval Notes: Bin labeled at time of inspection.
Eval Division: Los Angeles County Fire Department
Eval Program: HW
Eval Source: CERS,

Eval General Type: Compliance Evaluation Inspection
Eval Date: 09-22-2014
Violations Found: Yes
Eval Type: Routine done by local agency
Eval Notes: Jorge Galvin, maintenance engineer
Eval Division: Los Angeles County Fire Department
Eval Program: HMRRP
Eval Source: CERS,

Eval General Type: Compliance Evaluation Inspection
Eval Date: 04-01-2022
Violations Found: Yes
Eval Type: Routine done by local agency
Eval Notes: Jeffrey Tustin, Vice President
Eval Division: Los Angeles County Fire Department
Eval Program: HW
Eval Source: CERS,

Eval General Type: Compliance Evaluation Inspection
Eval Date: 06-07-2018
Violations Found: Yes
Eval Type: Routine done by local agency
Eval Notes: Miguel Barrientos, CI/HS Manager
Eval Division: Los Angeles County Fire Department
Eval Program: HMRRP
Eval Source: CERS,

Eval General Type: Other/Unknown
Eval Date: 03-06-2019
Violations Found: No
Eval Type: Other, not routine, done by local agency
Eval Notes: UPDATED MAP WITH ALL INFORMATION UPLOADED ON 8/8/18/.
Eval Division: Los Angeles County Fire Department
Eval Program: HMRRP
Eval Source: CERS,

LANSCO DIE CASTING INC (Continued) **1000378320**

Eval General Type: Compliance Evaluation Inspection
Eval Date: 04-01-2022
Violations Found: Yes
Eval Type: Routine done by local agency
Eval Notes: Jeffrey Tustin, Vice President
Eval Division: Los Angeles County Fire Department
Eval Program: HMRRP
Eval Source: CERS,

Eval General Type: Other/Unknown
Eval Date: 04-28-2022
Violations Found: No
Eval Type: Other, not routine, done by local agency
Eval Notes: 1. Under "Owner" the business owner (Talbert Architectural Panel & Door, Inc.) should be listed not property owner- 2. HM Inventory not accurately reported: Following inventory was observed during last inspection: 1 x 55g of acetone in warehouse 20 x 8g of propane + 2 x 25g propane at exterior of the building 20 x 55g UV finishing + 100 x 5g of UV finishing 1 x 55g of hydraulic/heat transfer oil To report highest HM on site for that reporting year. 3. Site map-ok. HMBP reviewed-rejected
Eval Division: Los Angeles County Fire Department
Eval Program: HMRRP
Eval Source: CERS,

Eval General Type: Other/Unknown
Eval Date: 05-18-2022
Violations Found: No
Eval Type: Other, not routine, done by local agency
Eval Notes: CERS partially accepted as well
Eval Division: Los Angeles County Fire Department
Eval Program: HMRRP
Eval Source: CERS,

Affiliation:
Affiliation Type Desc: Environmental Contact
Entity Name: Matt Munden
Affiliation Address: 711 S STIMSON AVE
Affiliation City: INDUSTRY
Affiliation State: CA
Affiliation Zip: 91745
Affiliation Phone: ,

Affiliation Type Desc: Identification Signer
Entity Name: Angie Talbert
Entity Title: Office Administrator
Affiliation Phone: ,

Affiliation Type Desc: Legal Owner
Entity Name: Talbert Architectural Panel & Door, Inc
Affiliation Address: 711 S STIMSON AVE
Affiliation City: INDUSTRY
Affiliation State: CA
Affiliation Country: United States
Affiliation Zip: 91745
Affiliation Phone: (714) 671-9700,

LANSCO DIE CASTING INC (Continued) **1000378320**

Affiliation Type Desc:	Parent Corporation
Entity Name:	Talbert Architectural Panel & Door, Inc.
Affiliation Phone:	,
Affiliation Type Desc:	Document Preparer
Entity Name:	Angie Talbert
Affiliation Phone:	,
Affiliation Type Desc:	Operator
Entity Name:	Talbert Architectural Panel & Door, Inc.
Affiliation Phone:	(714) 671-9700,
Affiliation Type Desc:	Facility Mailing Address
Entity Name:	Mailing Address
Affiliation Address:	711 S STIMSON AVE
Affiliation City:	INDUSTRY
Affiliation State:	CA
Affiliation Zip:	91745
Affiliation Phone:	,
Affiliation Type Desc:	Property Owner
Entity Name:	TTP Stimson LLC
Affiliation Address:	711 S STIMSON AVE
Affiliation City:	INDUSTRY
Affiliation State:	CA
Affiliation Country:	United States
Affiliation Zip:	91745
Affiliation Phone:	(714) 671-9700,
Affiliation Type Desc:	CUPA District
Entity Name:	Los Angeles County Fire
Affiliation Address:	5825 Rickenbacker Road
Affiliation City:	Commerce
Affiliation State:	CA
Affiliation Zip:	90040-3027
Affiliation Phone:	(323) 890-4000,

K89 **TRIVIEW GLASS** **RCRA NonGen / NLR** **1024850307**
NW **711 S STIMSON AVE** **E MANIFEST** **CAL000407758**
1/8-1/4 **CITY OF INDUSTRY, CA 91745**
0.225 mi.
1188 ft. **Site 18 of 18 in cluster K**

Relative: **Lower**
Actual: **334 ft.**

RCRA Listings:

Date Form Received by Agency:	20150616
Handler Name:	Triview Glass
Handler Address:	711 S Stimson Ave
Handler City,State,Zip:	CITY OF INDUSTRY, CA 91745
EPA ID:	CAL000407758
Contact Name:	MIGUEL BARRIENTOS
Contact Address:	711 S STIMSON AVE
Contact City,State,Zip:	CITY OF INDUSTRY, CA 91745
Contact Telephone:	800-452-7745
Contact Fax:	714-447-0123
Contact Email:	MBARRIENTOS@TRIVIEWGLASS.COM
EPA Region:	09
Federal Waste Generator Description:	Not a generator, verified

TRIVIEW GLASS (Continued) **1024850307**

Active Site Indicator:	Handler Activities
Mailing Address:	711 S STIMSON AVE
Mailing City,State,Zip:	CITY OF INDUSTRY, CA 91745
Owner Name:	Alexander Kastaniuk
Owner Type:	Other
Operator Name:	Miguel Barrientos
Operator Type:	Other
Short-Term Generator Activity:	No
Importer Activity:	No
Mixed Waste Generator:	No
Transporter Activity:	No
Transfer Facility Activity:	No
Recycler Activity with Storage:	No
Small Quantity On-Site Burner Exemption:	No
Smelting Melting and Refining Furnace Exemption:	No
Underground Injection Control:	No
Off-Site Waste Receipt:	No
Universal Waste Indicator:	Yes
Universal Waste Destination Facility:	Yes
Federal Universal Waste:	No
Active Site State-Reg Handler:	---
Hazardous Secondary Material Indicator:	N
2018 GPRA Permit Baseline:	Not on the Baseline
2018 GPRA Renewals Baseline:	Not on the Baseline
202 GPRA Corrective Action Baseline:	No
Subject to Corrective Action Universe:	No
Non-TSDFs Where RCRA CA has Been Imposed Universe:	No
Corrective Action Priority Ranking:	No NCAPS ranking
Environmental Control Indicator:	No
Institutional Control Indicator:	No
Human Exposure Controls Indicator:	N/A
Groundwater Controls Indicator:	N/A
Significant Non-Complier Universe:	No
Unaddressed Significant Non-Complier Universe:	No
Addressed Significant Non-Complier Universe:	No
Significant Non-Complier With a Compliance Schedule Universe:	No
Handler Date of Last Change:	20180906
Recognized Trader-Importer:	No
Recognized Trader-Exporter:	No
Importer of Spent Lead Acid Batteries:	No
Exporter of Spent Lead Acid Batteries:	No
Recycler Activity Without Storage:	No
Manifest Broker:	No
Sub-Part P Indicator:	No

Handler - Owner Operator:

Owner/Operator Indicator:	Operator
Owner/Operator Name: MIGUEL BARRIENTOS	
Legal Status:	Other
Owner/Operator Address:	711 S STIMSON AVE
Owner/Operator City,State,Zip:	CITY OF INDUSTRY, CA 91745
Owner/Operator Telephone:	800-452-7745
Owner/Operator Indicator:	Owner
Owner/Operator Name: ALEXANDER KASTANIUK	
Legal Status:	Other

TRIVIEW GLASS (Continued) **1024850307**

Owner/Operator Address: 711 S STIMSON AVE
Owner/Operator City,State,Zip: CITY OF INDUSTRY, CA 91745
Owner/Operator Telephone: 800-452-7745

Historic Generators:
Receive Date: 20150616
Handler Name: TRIVIEW GLASS
Federal Waste Generator Description: Not a generator, verified
Large Quantity Handler of Universal Waste: No
Recognized Trader Importer: No
Recognized Trader Exporter: No
Spent Lead Acid Battery Importer: No
Spent Lead Acid Battery Exporter: No
Current Record: Yes

List of NAICS Codes and Descriptions:
NAICS Code: 327211
NAICS Description: FLAT GLASS MANUFACTURING

Facility Has Received Notices of Violations:
Violations: No Violations Found

Evaluation Action Summary:
Evaluations: No Evaluations Found

E MANIFEST:
Manifest Tracking Number: 019214407JJK
Last Updated Date: 20190403
Shipped Date: 20190314
Received Date: 20190321
Manifest Status: Signed
Submission Type: DataImage5Copy
Origin Type: Service
Generator EPA ID: CAL000407758
Generator Name: Triview Glass Industries Llc
Generator Mail Street 1: 711 S STIMSON AVE
Generator Mail City: CITY OF INDUSTRY
Generator Mail State: CA
Generator Mail Zip: 91745
Generator Location Street 1: 711 S STIMSON AVE
Generator Location City: CITY OF INDUSTRY
Generator Location Zip: 91745
Generator Location State: CA
Designated Facility EPA ID: AZR000515924
Designated Facility Name: Yuma Yes Waste Transfer Facility
Designated Facility Mail Street 2: 2730 E 13TH ST
Designated Facility Mail City: YUMA
Designated Facility Mail Zip: 85365-1901
Designated Facility Mail State: AZ
Designated Facility Location Street 1: 2730 E 13TH ST
Designated Facility Location City: YUMA
Designated Facility Location Zip: 85365-1901
Designated Facility Location State: AZ
Manifest Residue Indicator: N

TRIVIEW GLASS (Continued) **1024850307**

Rejection Indicator:	N
Manifest Tracking Number:	020782431JJK
Last Updated Date:	20191114
Shipped Date:	20191028
Received Date:	20191030
Manifest Status:	Signed
Submission Type:	DataImage5Copy
Origin Type:	Service
Generator EPA ID:	CAL000407758
Generator Name:	Triview Glass
Generator Mail Street 1:	711 S STIMSON AVE
Generator Mail City:	CITY OF INDUSTRY
Generator Mail State:	CA
Generator Mail Zip:	91745
Generator Location Street 1:	711 S STIMSON AVE
Generator Location City:	CITY OF INDUSTRY
Generator Location Zip:	91745
Generator Location State:	CA
Designated Facility EPA ID:	AZR000521146
Designated Facility Name:	Yuma Yes 2 Waste Transfer Station
Designated Facility Mail Street 1:	STE 105
Designated Facility Mail Street 2:	2621 GREEN RIVER RD
Designated Facility Mail City:	CORONA
Designated Facility Mail Zip:	92882
Designated Facility Mail State:	CA
Designated Facility Location Street 1:	6500 S US HIGHWAY 95
Designated Facility Location City:	YUMA
Designated Facility Location Zip:	85365
Designated Facility Location State:	AZ
Manifest Residue Indicator:	N
Rejection Indicator:	N
Manifest Tracking Number:	020782484JJK
Last Updated Date:	20191206
Shipped Date:	20191101
Received Date:	20191105
Manifest Status:	Signed
Submission Type:	DataImage5Copy
Origin Type:	Service
Generator EPA ID:	CAL000407758
Generator Name:	Triview Glass
Generator Mail Street 1:	711 S STIMSON AVE
Generator Mail City:	CITY OF INDUSTRY
Generator Mail State:	CA
Generator Mail Zip:	91745
Generator Location Street 1:	711 S STIMSON AVE
Generator Location City:	CITY OF INDUSTRY
Generator Location Zip:	91745
Generator Location State:	CA
Designated Facility EPA ID:	AZR000521146
Designated Facility Name:	Yuma Yes 2 Waste Transfer Station
Designated Facility Mail Street 1:	STE 105
Designated Facility Mail Street 2:	2621 GREEN RIVER RD
Designated Facility Mail City:	CORONA
Designated Facility Mail Zip:	92882
Designated Facility Mail State:	CA

TRIVIEW GLASS (Continued) **1024850307**

Designated Facility Location Street 1:	6500 S US HIGHWAY 95
Designated Facility Location City:	YUMA
Designated Facility Location Zip:	85365
Designated Facility Location State:	AZ
Manifest Residue Indicator:	N
Rejection Indicator:	N

Manifest Tracking Number:	020198759JJK
Last Updated Date:	20190424
Shipped Date:	20190328
Received Date:	20190404
Manifest Status:	Signed
Submission Type:	DataImage5Copy
Origin Type:	Service
Generator EPA ID:	CAL000407758
Generator Name:	Triview Glass
Generator Mail Street 1:	711 S STIMSON AVE
Generator Mail City:	CITY OF INDUSTRY
Generator Mail State:	CA
Generator Mail Zip:	91745
Generator Location Street 1:	711 S STIMSON AVE
Generator Location City:	CITY OF INDUSTRY
Generator Location Zip:	91745
Generator Location State:	CA
Designated Facility EPA ID:	AZR000515924
Designated Facility Name:	Yuma Yes Waste Transfer Facility
Designated Facility Mail Street 2:	2730 E 13TH ST
Designated Facility Mail City:	YUMA
Designated Facility Mail Zip:	85365-1901
Designated Facility Mail State:	AZ
Designated Facility Location Street 1:	2730 E 13TH ST
Designated Facility Location City:	YUMA
Designated Facility Location Zip:	85365-1901
Designated Facility Location State:	AZ
Manifest Residue Indicator:	N
Rejection Indicator:	N

Manifest Tracking Number:	020199117JJK
Last Updated Date:	20190521
Shipped Date:	20190502
Received Date:	20190508
Manifest Status:	Signed
Submission Type:	DataImage5Copy
Origin Type:	Service
Generator EPA ID:	CAL000407758
Generator Name:	Triview Glass Industries Llc
Generator Mail Street 1:	711 S STIMSON AVE
Generator Mail City:	CITY OF INDUSTRY
Generator Mail State:	CA
Generator Mail Zip:	91745
Generator Location Street 1:	711 S STIMSON AVE
Generator Location City:	CITY OF INDUSTRY
Generator Location Zip:	91745
Generator Location State:	CA
Designated Facility EPA ID:	AZR000515924
Designated Facility Name:	Yuma Yes Waste Transfer Facility
Designated Facility Mail Street 2:	2730 E 13TH ST

TRIVIEW GLASS (Continued) **1024850307**

Designated Facility Mail City:	YUMA
Designated Facility Mail Zip:	85365-1901
Designated Facility Mail State:	AZ
Designated Facility Location Street 1:	2730 E 13TH ST
Designated Facility Location City:	YUMA
Designated Facility Location Zip:	85365-1901
Designated Facility Location State:	AZ
Manifest Residue Indicator:	N
Rejection Indicator:	N
Manifest Tracking Number:	020781702JJK
Last Updated Date:	20191017
Shipped Date:	20190925
Received Date:	20190925
Manifest Status:	Signed
Submission Type:	DataImage5Copy
Origin Type:	Service
Generator EPA ID:	CAL000407758
Generator Name:	Triview Glass Industries Llc
Generator Mail Street 1:	711 S STIMSON AVE
Generator Mail City:	CITY OF INDUSTRY
Generator Mail State:	CA
Generator Mail Zip:	91745
Generator Location Street 1:	711 S STIMSON AVE
Generator Location City:	CITY OF INDUSTRY
Generator Location Zip:	91745
Generator Location State:	CA
Designated Facility EPA ID:	AZR000521146
Designated Facility Name:	Yuma Yes 2 Waste Transfer Station
Designated Facility Mail Street 1:	STE 105
Designated Facility Mail Street 2:	2621 GREEN RIVER RD
Designated Facility Mail City:	CORONA
Designated Facility Mail Zip:	92882
Designated Facility Mail State:	CA
Designated Facility Location Street 1:	6500 S US HIGHWAY 95
Designated Facility Location City:	YUMA
Designated Facility Location Zip:	85365
Designated Facility Location State:	AZ
Manifest Residue Indicator:	N
Rejection Indicator:	N
Manifest Tracking Number:	019217823JJK
Last Updated Date:	20181106
Shipped Date:	20181018
Received Date:	20181024
Manifest Status:	Signed
Submission Type:	DataImage5Copy
Origin Type:	Service
Generator EPA ID:	CAL000407758
Generator Name:	Triview Glass
Generator Mail Street 1:	711 S STIMSON AVE
Generator Mail City:	CITY OF INDUSTRY
Generator Mail State:	CA
Generator Mail Zip:	91745
Generator Location Street 1:	711 S STIMSON AVE
Generator Location City:	CITY OF INDUSTRY
Generator Location Zip:	91745

TRIVIEW GLASS (Continued) **1024850307**

Generator Location State:	CA
Designated Facility EPA ID:	AZR000515924
Designated Facility Name:	Yuma Yes Waste Transfer Facility
Designated Facility Mail Street 2:	2730 E 13TH ST
Designated Facility Mail City:	YUMA
Designated Facility Mail Zip:	85365-1901
Designated Facility Mail State:	AZ
Designated Facility Location Street 1:	2730 E 13TH ST
Designated Facility Location City:	YUMA
Designated Facility Location Zip:	85365-1901
Designated Facility Location State:	AZ
Manifest Residue Indicator:	N
Rejection Indicator:	N

Manifest Tracking Number:	021296673JJK
Last Updated Date:	20191230
Shipped Date:	20191127
Received Date:	20191206
Manifest Status:	Signed
Submission Type:	DataImage5Copy
Origin Type:	Service
Generator EPA ID:	CAL000407758
Generator Name:	Triview Glass Industries Llc
Generator Mail Street 1:	711 S. STIMSON AVE
Generator Mail City:	CITY OF INDUSTRY
Generator Mail State:	CA
Generator Mail Zip:	91745
Generator Location Street 1:	711 S. Stimson Ave
Generator Location City:	City of Industry
Generator Location Zip:	91745
Generator Location State:	CA
Designated Facility EPA ID:	CAD044429835
Designated Facility Name:	Clean Harbors Wilmington Llc
Designated Facility Mail Street 2:	1737 East Denni Street
Designated Facility Mail City:	Wilmington
Designated Facility Mail Zip:	90744
Designated Facility Mail State:	CA
Designated Facility Location Street 1:	1737 East Denni Street
Designated Facility Location City:	Wilmington
Designated Facility Location Zip:	90744
Designated Facility Location State:	CA
Manifest Residue Indicator:	N
Rejection Indicator:	N

Manifest Tracking Number:	021296689JJK
Last Updated Date:	20200106
Shipped Date:	20191127
Received Date:	20191203
Manifest Status:	Signed
Submission Type:	DataImage5Copy
Origin Type:	Service
Generator EPA ID:	CAL000407758
Generator Name:	Triview Glass
Generator Mail Street 1:	711 S STIMSON AVE
Generator Mail City:	CITY OF INDUSTRY
Generator Mail State:	CA
Generator Mail Zip:	91745

TRIVIEW GLASS (Continued) **1024850307**

Generator Location Street 1:	711 S STIMSON AVE
Generator Location City:	CITY OF INDUSTRY
Generator Location Zip:	91745
Generator Location State:	CA
Designated Facility EPA ID:	AZR000515924
Designated Facility Name:	Yuma Yes Waste Transfer Facility
Designated Facility Mail Street 2:	2730 E 13TH ST
Designated Facility Mail City:	YUMA
Designated Facility Mail Zip:	85365-1901
Designated Facility Mail State:	AZ
Designated Facility Location Street 1:	2730 E 13TH ST
Designated Facility Location City:	YUMA
Designated Facility Location Zip:	85365-1901
Designated Facility Location State:	AZ
Manifest Residue Indicator:	N
Rejection Indicator:	N

Manifest Tracking Number:	021296697JJK
Last Updated Date:	20210104
Shipped Date:	20191127
Received Date:	20191204
Manifest Status:	Corrected
Submission Type:	DataImage5Copy
Origin Type:	Service
Generator EPA ID:	CAL000407758
Generator Name:	Triview Glass
Generator Mail Street 1:	711 S STIMSON AVE
Generator Mail City:	CITY OF INDUSTRY
Generator Mail State:	CA
Generator Mail Zip:	91745
Generator Location Street 1:	711 S STIMSON AVE
Generator Location City:	CITY OF INDUSTRY
Generator Location Zip:	91745
Generator Location State:	CA
Designated Facility EPA ID:	NVT330010000
Designated Facility Name:	Us Ecology Nevada, Inc
Designated Facility Mail Street 2:	PO BOX 578
Designated Facility Mail City:	BEATTY
Designated Facility Mail Zip:	89003
Designated Facility Mail State:	NV
Designated Facility Location Street 1:	HWY 95 11 MI S OF BEATTY
Designated Facility Location City:	BEATTY
Designated Facility Location Zip:	89003
Designated Facility Location State:	NV
Manifest Residue Indicator:	N
Rejection Indicator:	N

Manifest Tracking Number:	019216365JJK
Last Updated Date:	20181221
Shipped Date:	20181207
Received Date:	20181211
Manifest Status:	Signed
Submission Type:	DataImage5Copy
Origin Type:	Service
Generator EPA ID:	CAL000407758
Generator Name:	Triview Glass
Generator Mail Street 1:	711 S STIMSON AVE

TRIVIEW GLASS (Continued) **1024850307**

Generator Mail City:	CITY OF INDUSTRY
Generator Mail State:	CA
Generator Mail Zip:	91745
Generator Location Street 1:	711 S STIMSON AVE
Generator Location City:	CITY OF INDUSTRY
Generator Location Zip:	91745
Generator Location State:	CA
Designated Facility EPA ID:	AZR000515924
Designated Facility Name:	Yuma Yes Waste Transfer Facility
Designated Facility Mail Street 2:	2730 E 13TH ST
Designated Facility Mail City:	YUMA
Designated Facility Mail Zip:	85365-1901
Designated Facility Mail State:	AZ
Designated Facility Location Street 1:	2730 E 13TH ST
Designated Facility Location City:	YUMA
Designated Facility Location Zip:	85365-1901
Designated Facility Location State:	AZ
Manifest Residue Indicator:	N
Rejection Indicator:	N

State Waste:

Manifest Tracking Number:	021286630JJK
Waste Line Number:	1
State Waste Code Owner:	CA
State Waste Code:	223
State Waste:	Unspecified oil-containing waste

Transporter:

Manifest Tracking Number:	021286630JJK
Transporter Line Number:	1
Transporter EPA ID:	CAR000175422
Transporter Name:	Worldwide Recovery System Inc

Waste Line:

Manifest Tracking Number:	021286630JJK
Waste Line Number:	1
U.S. DOT Hazardous Indicator:	N
Non-Hazardous Waste Description:	NON RCRA HAZARDOUS WASTE, LIQUID (OILY WATER)
Number of Containers:	1
Container Type Code:	DM
Container Type Description:	Metal drums, barrels, kegs
Waste Quantity:	55
Quantity Unit of Measure Code:	G
Quantity Unit of Measure Description:	Gallons
Waste Quantity, in Tons:	0.2293578
Acute Waste Quantity, in Tons:	0
Non-Acute Waste Quantity, in Tons:	0.2293578
Waste Quantity, in Kilograms:	208.03441
Acute Waste Quantity, in Kilograms:	0
Non-Acute Waste Quantity, in Kilorgrams:	208.03441
Management Method Code:	H141
Management Method Description:	STORAGE, BULKING AND/OR TRANSFER OFF SITE
Waste Residue Indicator:	N
Quantity Discrepancy Indicator:	N
Waste Type Discrepancy Indicator:	N
EPA Waste Indicator:	N

TRIVIEW GLASS (Continued) **1024850307**

Click this hyperlink while viewing on your computer to access
5 additional US EManifest: record(s) in the EDR Site Report.

O90 **LEGGETT & PLATT INC** **RCRA NonGen / NLR 1024818058**
North **16040 STEPHENS ST** **E MANIFEST CAL000323996**
1/8-1/4 **CITY OF INDUSTRY, CA 91745**
0.228 mi.
1204 ft. **Site 1 of 4 in cluster O**

Relative: **Lower**
Actual: **335 ft.**

RCRA Listings:

Date Form Received by Agency:	20070821
Handler Name:	Leggett & Platt Inc
Handler Address:	16040 Stephens St
Handler City,State,Zip:	CITY OF INDUSTRY, CA 91745-1721
EPA ID:	CAL000323996
Contact Name:	DARREN MEADE
Contact Address:	16040 STEPHENS ST
Contact City,State,Zip:	CITY OF INDUSTRY, CA 91745
Contact Telephone:	626-330-4150
Contact Fax:	626-855-1017
Contact Email:	DARREN.MEADE@LEGGETT.COM
EPA Region:	09
Federal Waste Generator Description:	Not a generator, verified
Active Site Indicator:	Handler Activities
Mailing Address:	16040 STEPHENS ST
Mailing City,State,Zip:	CITY OF INDUSTRY, CA 91745-1721
Owner Name:	L & P Property Management Company
Owner Type:	Other
Operator Name:	Darren Meade
Operator Type:	Other
Short-Term Generator Activity:	No
Importer Activity:	No
Mixed Waste Generator:	No
Transporter Activity:	No
Transfer Facility Activity:	No
Recycler Activity with Storage:	No
Small Quantity On-Site Burner Exemption:	No
Smelting Melting and Refining Furnace Exemption:	No
Underground Injection Control:	No
Off-Site Waste Receipt:	No
Universal Waste Indicator:	Yes
Universal Waste Destination Facility:	Yes
Federal Universal Waste:	No
Active Site State-Reg Handler:	---
Hazardous Secondary Material Indicator:	N
2018 GPRA Permit Baseline:	Not on the Baseline
2018 GPRA Renewals Baseline:	Not on the Baseline
202 GPRA Corrective Action Baseline:	No
Subject to Corrective Action Universe:	No
Non-TSDFs Where RCRA CA has Been Imposed Universe:	No
Corrective Action Priority Ranking:	No NCAPS ranking
Environmental Control Indicator:	No
Institutional Control Indicator:	No
Human Exposure Controls Indicator:	N/A
Groundwater Controls Indicator:	N/A
Significant Non-Complier Universe:	No
Unaddressed Significant Non-Complier Universe:	No
Addressed Significant Non-Complier Universe:	No

LEGGETT & PLATT INC (Continued) **1024818058**

Significant Non-Complier With a Compliance Schedule Universe: No
Handler Date of Last Change: 20180905
Recognized Trader-Importer: No
Recognized Trader-Exporter: No
Importer of Spent Lead Acid Batteries: No
Exporter of Spent Lead Acid Batteries: No
Recycler Activity Without Storage: No
Manifest Broker: No
Sub-Part P Indicator: No

Handler - Owner Operator:
Owner/Operator Indicator: Owner
Owner/Operator Name: L & P PROPERTY MANAGEMENT COMPANY
Legal Status: Other
Owner/Operator Address: 1 LEGGETT RD
Owner/Operator City,State,Zip: CARTHAGE, MO 64836-9649
Owner/Operator Telephone: 417-358-8131

Owner/Operator Indicator: Operator
Owner/Operator Name: DARREN MEADE
Legal Status: Other
Owner/Operator Address: 16040 STEPHENS ST
Owner/Operator City,State,Zip: CITY OF INDUSTRY, CA 91745
Owner/Operator Telephone: 626-330-4150

Historic Generators:
Receive Date: 20070821
Handler Name: LEGGETT & PLATT INC
Federal Waste Generator Description: Not a generator, verified
Large Quantity Handler of Universal Waste: No
Recognized Trader Importer: No
Recognized Trader Exporter: No
Spent Lead Acid Battery Importer: No
Spent Lead Acid Battery Exporter: No
Current Record: Yes

List of NAICS Codes and Descriptions:
NAICS Code: 42184
NAICS Description: INDUSTRIAL SUPPLIES WHOLESALERS

Facility Has Received Notices of Violations:
Violations: No Violations Found

Evaluation Action Summary:
Evaluations: No Evaluations Found

E MANIFEST:
Manifest Tracking Number: 007597010SKS
Last Updated Date: 20210609
Shipped Date: 20210430
Received Date: 20210514
Manifest Status: Signed

LEGGETT & PLATT INC (Continued) **1024818058**

Submission Type:	DataImage5Copy
Origin Type:	Service
Generator EPA ID:	CAL000323996
Generator Name:	Leggett Platt
Generator Mail Street 1:	16040 STEPHENS ST
Generator Mail City:	CITY OF INDUSTRY
Generator Mail State:	CA
Generator Mail Zip:	91745
Generator Location Street 1:	16040 Stephens St
Generator Location City:	City Of Industry
Generator Location Zip:	91745
Generator Location State:	CA
Generator Contact Company Name:	Leggett Platt
Designated Facility EPA ID:	UTD991301748
Designated Facility Name:	Clean Harbors Grassy Mountain Llc
Designated Facility Mail Street 2:	PO Box 22750
Designated Facility Mail City:	Salt Lake City
Designated Facility Mail Zip:	84122
Designated Facility Mail State:	UT
Designated Facility Location Street 1:	3 Miles East 7 Miles North of Knolls
Designated Facility Location Street 2:	Exit 41 off I-80
Designated Facility Location City:	Grantsville
Designated Facility Location Zip:	84029
Designated Facility Location State:	UT
Manifest Residue Indicator:	N
Rejection Indicator:	N

Manifest Tracking Number:	008370494SKS
Last Updated Date:	20220228
Shipped Date:	20220120
Received Date:	20220201
Manifest Status:	Signed
Submission Type:	DataImage5Copy
Origin Type:	Service
Generator EPA ID:	CAL000323996
Generator Name:	Leggett Platt
Generator Mail Street 1:	16040 STEPHENS ST
Generator Mail City:	CITY OF INDUSTRY
Generator Mail State:	CA
Generator Mail Zip:	91745
Generator Location Street 1:	16040 Stephens St
Generator Location City:	City Of Industry
Generator Location Zip:	91745
Generator Location State:	CA
Generator Contact Company Name:	Leggett Platt
Designated Facility EPA ID:	UTD991301748
Designated Facility Name:	Clean Harbors Grassy Mountain Llc
Designated Facility Mail Street 2:	PO Box 22750
Designated Facility Mail City:	Salt Lake City
Designated Facility Mail Zip:	84122
Designated Facility Mail State:	UT
Designated Facility Location Street 1:	3 Miles East 7 Miles North of Knolls
Designated Facility Location Street 2:	Exit 41 off I-80
Designated Facility Location City:	Grantsville
Designated Facility Location Zip:	84029
Designated Facility Location State:	UT
Manifest Residue Indicator:	N

LEGGETT & PLATT INC (Continued) **1024818058**

Rejection Indicator:	N
Manifest Tracking Number:	007048882SKS
Last Updated Date:	20190827
Shipped Date:	20190524
Received Date:	20190604
Manifest Status:	Corrected
Submission Type:	DataImage5Copy
Origin Type:	Service
Generator EPA ID:	CAL000323996
Generator Name:	Leggett Platt
Generator Mail Street 1:	16040 STEPHENS ST
Generator Mail City:	CITY OF INDUSTRY
Generator Mail State:	CA
Generator Mail Zip:	91745
Generator Location Street 1:	16040 Stephens St
Generator Location City:	City Of Industry
Generator Location Zip:	91745
Generator Location State:	CA
Designated Facility EPA ID:	CAD044429835
Designated Facility Mail Street 2:	1737 East Denni Street
Designated Facility Mail City:	Wilmington
Designated Facility Mail Zip:	90744
Designated Facility Mail State:	CA
Designated Facility Location Street 1:	1737 East Denni Street
Designated Facility Location City:	Wilmington
Designated Facility Location Zip:	90744
Designated Facility Location State:	CA
Designated Facility Contact Company Name:	Clean Harbors Wilmington LLC
Manifest Residue Indicator:	N
Rejection Indicator:	N
Manifest Tracking Number:	007441129SKS
Last Updated Date:	20200403
Shipped Date:	20200226
Received Date:	20200312
Manifest Status:	Signed
Submission Type:	DataImage5Copy
Origin Type:	Service
Generator EPA ID:	CAL000323996
Generator Name:	Leggett Platt
Generator Mail Street 1:	16040 STEPHENS ST
Generator Mail City:	CITY OF INDUSTRY
Generator Mail State:	CA
Generator Mail Zip:	91745
Generator Location Street 1:	16040 Stephens St
Generator Location City:	City Of Industry
Generator Location Zip:	91745
Generator Location State:	CA
Generator Contact Company Name:	Leggett Platt
Designated Facility EPA ID:	CAD044429835
Designated Facility Name:	Clean Harbors Wilmington Llc
Designated Facility Mail Street 2:	1737 East Denni Street
Designated Facility Mail City:	Wilmington
Designated Facility Mail Zip:	90744
Designated Facility Mail State:	CA
Designated Facility Location Street 1:	1737 East Denni Street

LEGGETT & PLATT INC (Continued) **1024818058**

Designated Facility Location City:	Wilmington
Designated Facility Location Zip:	90744
Designated Facility Location State:	CA
Manifest Residue Indicator:	N
Rejection Indicator:	N
Manifest Tracking Number:	011836657FLE
Last Updated Date:	20180919
Shipped Date:	20180726
Received Date:	20180808
Manifest Status:	Signed
Submission Type:	DataImage5Copy
Origin Type:	Service
Generator EPA ID:	CAL000323996
Generator Name:	Leggett Platt
Generator Mail Street 1:	16040 STEPHENS ST
Generator Mail City:	CITY OF INDUSTRY
Generator Mail State:	CA
Generator Mail Zip:	91745
Generator Location Street 1:	16040 Stephens St
Generator Location City:	City Of Industry
Generator Location Zip:	91745
Generator Location State:	CA
Designated Facility EPA ID:	CAD044429835
Designated Facility Name:	Clean Harbors Wilmington Llc
Designated Facility Mail Street 2:	1737 East Denni Street
Designated Facility Mail City:	Wilmington
Designated Facility Mail Zip:	90744
Designated Facility Mail State:	CA
Designated Facility Location Street 1:	1737 East Denni Street
Designated Facility Location City:	Wilmington
Designated Facility Location Zip:	90744
Designated Facility Location State:	CA
Manifest Residue Indicator:	N
Rejection Indicator:	N
Manifest Tracking Number:	008621379SKS
Last Updated Date:	20230417
Shipped Date:	20230308
Received Date:	20230327
Manifest Status:	Signed
Submission Type:	DataImage5Copy
Origin Type:	Service
Generator EPA ID:	CAL000323996
Generator Name:	Leggett Platt
Generator Mail Street 1:	16040 STEPHENS ST
Generator Mail City:	CITY OF INDUSTRY
Generator Mail State:	CA
Generator Mail Zip:	91745
Generator Location Street 1:	16040 Stephens St
Generator Location City:	City Of Industry
Generator Location Zip:	91745
Generator Location State:	CA
Generator Contact Company Name:	Leggett Platt
Designated Facility EPA ID:	CAD044429835
Designated Facility Name:	Clean Harbors Wilmington Llc
Designated Facility Mail Street 2:	1737 East Denni Street

LEGGETT & PLATT INC (Continued) **1024818058**

Designated Facility Mail City:	Wilmington
Designated Facility Mail Zip:	90744
Designated Facility Mail State:	CA
Designated Facility Location Street 1:	1737 East Denni Street
Designated Facility Location City:	Wilmington
Designated Facility Location Zip:	90744
Designated Facility Location State:	CA
Manifest Residue Indicator:	N
Rejection Indicator:	N

State Waste:

Manifest Tracking Number:	008621379SKS
Waste Line Number:	1
State Waste Code Owner:	CA
State Waste Code:	352
State Waste:	Other organic solids

Manifest Tracking Number:	008621379SKS
Waste Line Number:	2
State Waste Code Owner:	CA
State Waste Code:	221
State Waste:	Waste oil and mixed oil

Transporter:

Manifest Tracking Number:	008621379SKS
Transporter Line Number:	1
Transporter EPA ID:	TXR000081205
Transporter Name:	Safety-Kleen Systems, Inc.

Manifest Tracking Number:	008621379SKS
Transporter Line Number:	2
Transporter EPA ID:	MAD039322250
Transporter Name:	Clean Harbors Environmental Services, Inc.

Manifest Tracking Number:	008621379SKS
Transporter Line Number:	3
Transporter EPA ID:	MAD039322250
Transporter Name:	Clean Harbors Environmental Services, Inc.

Manifest Tracking Number:	008621379SKS
Transporter Line Number:	4
Transporter EPA ID:	MAD039322250
Transporter Name:	Clean Harbors Environmental Services, Inc.

Waste Line:

Manifest Tracking Number:	008621379SKS
Waste Line Number:	1
U.S. DOT Hazardous Indicator:	N
Non-Hazardous Waste Description:	NONE, NON-RCRA HAZARDOUS WASTE, SOLIDS, N/A, NONE
Number of Containers:	1
Container Type Code:	DM
Container Type Description:	Metal drums, barrels, kegs
Waste Quantity:	500
Quantity Unit of Measure Code:	P
Quantity Unit of Measure Description:	Pounds
Waste Quantity, in Tons:	0.25

LEGGETT & PLATT INC (Continued) **1024818058**

Acute Waste Quantity, in Tons:	0
Non-Acute Waste Quantity, in Tons:	0.25
Waste Quantity, in Kilograms:	226.7575
Acute Waste Quantity, in Kilograms:	0
Non-Acute Waste Quantity, in Kilorgrams:	226.7575
Management Method Code:	H141
Management Method Description:	STORAGE, BULKING AND/OR TRANSFER OFF SITE
Waste Residue Indicator:	N
Quantity Discrepancy Indicator:	N
Waste Type Discrepancy Indicator:	N
EPA Waste Indicator:	N
Manifest Tracking Number:	008621379SKS
Waste Line Number:	2
U.S. DOT Hazardous Indicator:	N
Non-Hazardous Waste Description:	NONE, NON-RCRA HAZARDOUS WASTE, LIQUIDS, N/A, NONE
Number of Containers:	1
Container Type Code:	DM
Container Type Description:	Metal drums, barrels, kegs
Waste Quantity:	300
Quantity Unit of Measure Code:	P
Quantity Unit of Measure Description:	Pounds
Waste Quantity, in Tons:	0.15
Acute Waste Quantity, in Tons:	0
Non-Acute Waste Quantity, in Tons:	0.15
Waste Quantity, in Kilograms:	136.0545
Acute Waste Quantity, in Kilograms:	0
Non-Acute Waste Quantity, in Kilorgrams:	136.0545
Management Method Code:	H141
Management Method Description:	STORAGE, BULKING AND/OR TRANSFER OFF SITE
Waste Residue Indicator:	N
Quantity Discrepancy Indicator:	N
Waste Type Discrepancy Indicator:	N
EPA Waste Indicator:	N

O91 **J.P. STEVENS & COMPANY, INC.** **WIP** **S106764865**
North **16040 STEPHENS ST** **N/A**
1/8-1/4 **CITY OF INDUSTRY (CORPORATE NA, CA 91745**
0.228 mi.
1204 ft. **Site 2 of 4 in cluster O**

Relative: **Lower**
Actual: **335 ft.**

WIP:

Name:	J.P. STEVENS & COMPANY, INC.
Address:	16040 Stephens St
City,State,Zip:	CITY OF INDUSTRY (CORPORATE NAME INDUSTRY), CA 91745
Region:	4
File Number:	105.0138
File Status:	**Historical**
Staff:	SBR
Facility Suite:	Not reported

O92 **J.P. STEVENS & COMPANY, INC.** **CPS-SLIC** **S113149485**
North **16040 STEPHENS ST.** **HWTS** **N/A**
1/8-1/4 **CITY OF INDUSTRY, CA 91745** **HAZNET**
0.228 mi. **NPDES**
1204 ft. **Site 3 of 4 in cluster O** **CIWQS**
CERS

Relative:
Lower

Actual:
335 ft.

CPS-SLIC:

Name:	J.P. STEVENS & COMPANY, INC.
Address:	16040 STEPHENS ST.
City,State,Zip:	CITY OF INDUSTRY, CA 91745
Region:	STATE
Facility Status:	**Completed - Case Closed**
Status Date:	03/07/1989
Global Id:	T10000015618
Lead Agency:	LOS ANGELES RWQCB (REGION 4)
Latitude:	34.01318
Longitude:	-117.9529
Case Type:	Cleanup Program Site
Case Worker:	WIP
RB Case Number:	105.0138
EPA Region:	9
Cuf Case:	NO
Begin Date:	01/01/1985
No Further Action Date:	03/07/1989
CA Water Watershed Name:	San Gabriel River - Upper San Gabriel (405.20)
Dwr Groundwater Subbasin Name:	San Gabriel Valley (4-013)
CA Enviroscreen 3 Score:	86-90%
CA Enviroscreen 4 Score:	90-95%
Military DOD Site:	No
RWQCB Region:	LOS ANGELES RWQCB (REGION 4)

Click here to access the California GeoTracker records for this facility:

HWTS:

Name:	LEGGETT & PLATT INC
Address:	16040 STEPHENS ST
City,State,Zip:	CITY OF INDUSTRY, CA 91745
EPA ID:	CAL000323996
Create Date:	08/21/2007
Mailing Address:	16040 STEPHENS ST
Mailing City,State,Zip:	CITY OF INDUSTRY, CA 917451721
Owner Name:	L & P PROPERTY MANAGEMENT COMPANY
Owner Address:	1 LEGGETT RD
Owner City,State,Zip:	CARTHAGE, MO 648369649
Contact Name:	GABRIEL CASTRO
Contact Address:	16040 STEPHENS ST
City,State,Zip:	CITY OF INDUSTRY, CA 91745
Facility Status:	Active
Facility Type:	PERMANENT
Category:	STATE
Latitude:	34.014115
Longitude:	-117.952797

NAICS:

EPA ID:	CAL000323996
Create Date:	2007-08-21 14:24:10.360
NAICS Code:	42184
NAICS Description:	Industrial Supplies Wholesalers

J.P. STEVENS & COMPANY, INC. (Continued) **S113149485**

Issued EPA ID Date:	2007-08-21 14:24:10.30000
Facility Name:	LEGGETT & PLATT INC
Facility Address:	16040 STEPHENS ST
Facility City:	CITY OF INDUSTRY
Facility State:	CA
Facility Zip:	917451721

HAZNET:

Name:	LEGGETT & PLATT INC
Address:	16040 STEPHENS ST
City,State,Zip:	CITY OF INDUSTRY, CA 917451721
Contact:	GABRIEL CASTRO
Telephone:	6263304150
Mailing Address:	16040 STEPHENS ST
Year:	2021
Gepaid:	CAL000323996
TSD EPA ID:	UTD991301748
CA Waste Code:	352 - Other organic solids
Disposal Method:	H132 - Landfill Or Surface Impoundment That Will Be Closed As Landfill(To Include On-Site Treatment And/Or Stabilization)
Tons:	0.2
Year:	2020
Gepaid:	CAL000323996
TSD EPA ID:	CAD044429835
CA Waste Code:	221 - Waste oil and mixed oil
Disposal Method:	H141 - Storage, Bulking, And/Or Transfer Off Site--No Treatment/Reovery (H010-H129) Or (H131-H135)
Tons:	0.075
Year:	2018
Gepaid:	CAL000323996
TSD EPA ID:	CAD044429835
CA Waste Code:	221 - Waste oil and mixed oil
Disposal Method:	H141 - Storage, Bulking, And/Or Transfer Off Site--No Treatment/Reovery (H010-H129) Or (H131-H135)
Tons:	0.17500
Year:	2015
Gepaid:	CAL000323996
TSD EPA ID:	CAD044429835
CA Waste Code:	352 - Other organic solids
Disposal Method:	H141 - Storage, Bulking, And/Or Transfer Off Site--No Treatment/Reovery (H010-H129) Or (H131-H135)
Tons:	0.125
Year:	2014
Gepaid:	CAL000323996
TSD EPA ID:	CAD044429835
CA Waste Code:	352 - Other organic solids
Disposal Method:	H141 - Storage, Bulking, And/Or Transfer Off Site--No Treatment/Reovery (H010-H129) Or (H131-H135)
Tons:	0.1
Year:	2013

J.P. STEVENS & COMPANY, INC. (Continued) **S113149485**

Gepaid: CAL000323996
TSD EPA ID: CAD044429835
CA Waste Code: 352 - Other organic solids
Disposal Method: H141 - Storage, Bulking, And/Or Transfer Off Site--No Treatment/Reovery (H010-H129) Or (H131-H135)
Tons: 0.1

Year: 2010
Gepaid: CAL000323996
TSD EPA ID: NVT330010000
CA Waste Code: 352 - Other organic solids
Disposal Method: H132 - Landfill Or Surface Impoundment That Will Be Closed As Landfill(To Include On-Site Treatment And/Or Stabilization)
Tons: 0.075

Year: 2010
Gepaid: CAL000323996
TSD EPA ID: CAD981696420
CA Waste Code: 221 - Waste oil and mixed oil
Disposal Method: H141 - Storage, Bulking, And/Or Transfer Off Site--No Treatment/Reovery (H010-H129) Or (H131-H135)
Tons: 0.152

Year: 2010
Gepaid: CAL000323996
TSD EPA ID: NVT330010000
CA Waste Code: 135 - Unspecified aqueous solution
Disposal Method: H039 - Other Recovery Of Reclamation For Reuse Including Acid Regeneration, Organics Recovery Ect
Tons: 0.105

Year: 2009
Gepaid: CAL000323996
TSD EPA ID: NVT330010000
CA Waste Code: 352 - Other organic solids
Disposal Method: H132 - Landfill Or Surface Impoundment That Will Be Closed As Landfill(To Include On-Site Treatment And/Or Stabilization)
Tons: 0.2

Click this hyperlink while viewing on your computer to access
5 additional CA HAZNET: record(s) in the EDR Site Report.

Additional Info:
Year: 2021
Gen EPA ID: CAL000323996

Shipment Date: 2/26/2020
Creation Date: 4/1/2020
Receipt Date: 3/12/2020
Manifest ID: 007441129SKS
Trans EPA ID: TXR000081205
Trans Name: Safety-Kleen Systems, Inc.
Trans 2 EPA ID: MAD039322250
Trans 2 Name: Clean Harbors Environmental Services, Inc.
TSDF EPA ID: CAD044429835
Trans Name: Clean Harbors Wilmington LLC

J.P. STEVENS & COMPANY, INC. (Continued) **S113149485**

Waste Code Description:	221 - Waste oil and mixed oil
Meth Code:	H141 - Storage, Bulking, And/Or Transfer Off Site--No Treatment/Reovery (H010-H129) Or (H131-H135)
Quantity Tons:	0.075
Waste Quantity:	150
Quantity Unit:	P

Additional Info:

Year:	2020
Gen EPA ID:	CAL000323996
Shipment Date:	2/26/2020
Creation Date:	4/1/2020
Receipt Date:	3/12/2020
Manifest ID:	007441129SKS
Trans EPA ID:	TXR000081205
Trans Name:	Safety-Kleen Systems, Inc.
Trans 2 EPA ID:	MAD039322250
Trans 2 Name:	Clean Harbors Environmental Services, Inc.
TSDF EPA ID:	CAD044429835
Trans Name:	Clean Harbors Wilmington LLC
Waste Code Description:	221 - Waste oil and mixed oil
Meth Code:	H141 - Storage, Bulking, And/Or Transfer Off Site--No Treatment/Reovery (H010-H129) Or (H131-H135)
Quantity Tons:	0.075
Waste Quantity:	150
Quantity Unit:	P

Detail Two:

Year:	2020
EM Manifest ID:	1149291
Shipment Date:	2/26/2020
Receipt Date:	3/12/2020
Manifest Number:	007441129SKS
Generator EPA ID:	CAL000323996
Name:	LEGGETT PLATT
Address:	16040 STEPHENS ST
City:	CITY OF INDUSTRY
Zip:	91745
Telephone:	800-483-3718
Contact:	marisol Gacia
Contact Telephone:	626-330-4150
Transporter 1 EPA ID:	TXR000081205
Transporter 2 EPA ID:	MAD039322250
TSDF EPA ID:	CAD044429835
TSDF Name:	Clean Harbors Wilmington LLC
TSDF Address 1:	1737 East Denni Street
TSDF City:	Wilmington
TSDF Zip:	90744
TSDF Telephone:	800-483-3718

State:

Year:	2020
EM Manifest ID:	1149291
Generator EPA ID:	CAL000323996
Shipment Date:	2020-02-26
Manifest Number:	007441129SKS

J.P. STEVENS & COMPANY, INC. (Continued) **S113149485**

Line Number: 1
Method Code: H141
Quantity Tons: 0.07500
Quantity Waste: 150.000000
Quantity Unit: P
Number of Containers: 1
Type of Container: Metal drums, barrels, kegs
Quantity Type: Pounds
State Code: 221

Detail Two:
Year: 2018
EM Manifest ID: 94653
Shipment Date: 7/26/2018
Receipt Date: 8/8/2018
Manifest Number: 011836657FLE
Generator EPA ID: CAL000323996
Name: LEGGETT PLATT
Address: 16040 STEPHENS ST
City: CITY OF INDUSTRY
Zip: 91745
Telephone: 800-483-3718
Contact: marisol Gacia
Contact Telephone: 626-330-4150
Transporter 1 EPA ID: TXR000081205
Transporter 2 EPA ID: MAD039322250
TSDF EPA ID: CAD044429835
TSDF Name: Clean Harbors Wilmington LLC
TSDF Address 1: 1737 East Denni Street
TSDF City: Wilmington
TSDF Zip: 90744
TSDF Telephone: 800-483-3718

State:
Year: 2018
EM Manifest ID: 94653
Generator EPA ID: CAL000323996
Shipment Date: 2018-07-26
Manifest Number: 011836657FLE
Line Number: 1
Method Code: H141
Quantity Tons: 0.17500
Quantity Waste: 350.000000
Quantity Unit: P
Number of Containers: 1
Type of Container: Metal drums, barrels, kegs
Quantity Type: Pounds
State Code: 221

Additional Info:
Year: 2015
Gen EPA ID: CAL000323996

Shipment Date: 20151210
Creation Date: 3/22/2016 22:15:24

J.P. STEVENS & COMPANY, INC. (Continued) **S113149485**

Receipt Date:	20151218
Manifest ID:	005118535SKS
Trans EPA ID:	TXR000081205
Trans Name:	SAFETY-KLEEN SYSTEMS INC
TSDF EPA ID:	CAD044429835
Trans Name:	CLEAN HARBORS WILMINGTON LLC
Waste Code Description:	352 - Other organic solids
Meth Code:	H141 - Storage, Bulking, And/Or Transfer Off Site--No Treatment/Reovery (H010-H129) Or (H131-H135)
Quantity Tons:	0.125
Waste Quantity:	250
Quantity Unit:	P

Additional Info:

Year:	2014
Gen EPA ID:	CAL000323996
Shipment Date:	20141126
Creation Date:	3/9/2015 22:15:06
Receipt Date:	20141212
Manifest ID:	004536485SKS
Trans EPA ID:	TXR000081205
Trans Name:	SAFETY-KLEEN SYSTEMS INC
TSDF EPA ID:	CAD044429835
Trans Name:	CLEAN HARBORS WILMINGTON LLC
Waste Code Description:	352 - Other organic solids
Meth Code:	H141 - Storage, Bulking, And/Or Transfer Off Site--No Treatment/Reovery (H010-H129) Or (H131-H135)
Quantity Tons:	0.1
Waste Quantity:	200
Quantity Unit:	P

Additional Info:

Year:	2013
Gen EPA ID:	CAL000323996
Shipment Date:	20131205
Creation Date:	3/18/2014 22:15:05
Receipt Date:	20131216
Manifest ID:	004097175SKS
Trans EPA ID:	TXR000081205
Trans Name:	SAFETY-KLEEN SYSTEMS INC
TSDF EPA ID:	CAD044429835
Trans Name:	CLEAN HARBORS WILMINGTON LLC
Waste Code Description:	352 - Other organic solids
Meth Code:	H141 - Storage, Bulking, And/Or Transfer Off Site--No Treatment/Reovery (H010-H129) Or (H131-H135)
Quantity Tons:	0.1
Waste Quantity:	200
Quantity Unit:	P

Additional Info:

Year:	2010
Gen EPA ID:	CAL000323996
Shipment Date:	20101123

J.P. STEVENS & COMPANY, INC. (Continued) **S113149485**

Creation Date:	5/20/2011 18:30:13
Receipt Date:	20101201
Manifest ID:	007323982JJK
Trans EPA ID:	CAR000172189
Trans Name:	AMBERWICK CORPORATION
TSDF EPA ID:	NVT330010000
Trans Name:	US ECOLOGY
Waste Code Description:	135 - Unspecified aqueous solution
Meth Code:	H039 - Other Recovery Of Reclamation For Reuse Including Acid Regeneration, Organics Recovery Ect
Quantity Tons:	0.105
Waste Quantity:	25
Quantity Unit:	G
Shipment Date:	20101123
Creation Date:	2/11/2011 18:30:08
Receipt Date:	20101203
Manifest ID:	007323983JJK
Trans EPA ID:	CAR000172189
Trans Name:	AMBERWICK CORPORATION
TSDF EPA ID:	CAD981696420
Trans Name:	EVERGREEN
Waste Code Description:	221 - Waste oil and mixed oil
Meth Code:	H141 - Storage, Bulking, And/Or Transfer Off Site--No Treatment/Reovery (H010-H129) Or (H131-H135)
Quantity Tons:	0.152
Waste Quantity:	40
Quantity Unit:	G
Shipment Date:	20101123
Creation Date:	5/20/2011 18:30:13
Receipt Date:	20101201
Manifest ID:	007323982JJK
Trans EPA ID:	CAR000172189
Trans Name:	AMBERWICK CORPORATION
TSDF EPA ID:	NVT330010000
Trans Name:	US ECOLOGY
Waste Code Description:	352 - Other organic solids
Meth Code:	H132 - Landfill Or Surface Impoundment That Will Be Closed As Landfill(To Include On-Site Treatment And/Or Stabilization)
Quantity Tons:	0.075
Waste Quantity:	150
Quantity Unit:	P

Additional Info:

Year:	2009
Gen EPA ID:	CAL000323996
Shipment Date:	20091119
Creation Date:	2/3/2010 18:30:22
Receipt Date:	20091130
Manifest ID:	006313894JJK
Trans EPA ID:	CAR000172189
Trans Name:	AMBERWICK CORPORATION
TSDF EPA ID:	CAD981696420
Trans Name:	EVERGREEN
Waste Code Description:	221 - Waste oil and mixed oil

J.P. STEVENS & COMPANY, INC. (Continued) **S113149485**

Meth Code:	H141 - Storage, Bulking, And/Or Transfer Off Site--No Treatment/Reovery (H010-H129) Or (H131-H135)
Quantity Tons:	0.209
Waste Quantity:	55
Quantity Unit:	G
Shipment Date:	20091119
Creation Date:	5/20/2010 18:30:40
Receipt Date:	20091123
Manifest ID:	006313893JJK
Trans EPA ID:	CAR000172189
Trans Name:	AMBERWICK CORPORATION
TSDF EPA ID:	NVT330010000
Trans Name:	US ECOLOGY
Waste Code Description:	352 - Other organic solids
Meth Code:	H132 - Landfill Or Surface Impoundment That Will Be Closed As Landfill(To Include On-Site Treatment And/Or Stabilization)
Quantity Tons:	0.2
Waste Quantity:	400
Quantity Unit:	P

Additional Info:

Year:	2008
Gen EPA ID:	CAL000323996
Shipment Date:	20081119
Creation Date:	1/14/2009 18:30:08
Receipt Date:	20081121
Manifest ID:	005227013JJK
Trans EPA ID:	CAR000172189
Trans Name:	AMBERWICK CORPORATION
TSDF EPA ID:	CAD981696420
Trans Name:	EVERGREEN
Waste Code Description:	221 - Waste oil and mixed oil
Meth Code:	H141 - Storage, Bulking, And/Or Transfer Off Site--No Treatment/Reovery (H010-H129) Or (H131-H135)
Quantity Tons:	0.209
Waste Quantity:	55
Quantity Unit:	G
Shipment Date:	20081119
Creation Date:	4/8/2009 18:30:08
Receipt Date:	20081121
Manifest ID:	005227012JJK
Trans EPA ID:	CAR000172189
Trans Name:	AMBERWICK CORPORATION
TSDF EPA ID:	NVT330010000
Trans Name:	US ECOLOGY
Waste Code Description:	352 - Other organic solids
Meth Code:	H132 - Landfill Or Surface Impoundment That Will Be Closed As Landfill(To Include On-Site Treatment And/Or Stabilization)
Quantity Tons:	0.225
Waste Quantity:	450
Quantity Unit:	P

Additional Info:

J.P. STEVENS & COMPANY, INC. (Continued) **S113149485**

Year:	2007
Gen EPA ID:	CAL000323996
Shipment Date:	20071119
Creation Date:	3/4/2008 18:30:21
Receipt Date:	20071129
Manifest ID:	003097469JJK
Trans EPA ID:	CAR000172189
Trans Name:	AMBERWICK CORPORATION
TSDF EPA ID:	CAD981696420
Trans Name:	EVERGREEN
Waste Code Description:	221 - Waste oil and mixed oil
Meth Code:	H141 - Storage, Bulking, And/Or Transfer Off Site--No Treatment/Reovery (H010-H129) Or (H131-H135)
Quantity Tons:	0.209
Waste Quantity:	55
Quantity Unit:	G
Shipment Date:	20071119
Creation Date:	4/22/2008 18:30:17
Receipt Date:	20071128
Manifest ID:	003097468JJK
Trans EPA ID:	CAR000172189
Trans Name:	AMBERWICK CORPORATION
TSDF EPA ID:	NVT330010000
Trans Name:	US ECOLOGY
Waste Code Description:	352 - Other organic solids
Meth Code:	H132 - Landfill Or Surface Impoundment That Will Be Closed As Landfill(To Include On-Site Treatment And/Or Stabilization)
Quantity Tons:	0.1
Waste Quantity:	200
Quantity Unit:	P

NPDES:

Name:	L & P PROPERTY MANAGEMENT
Address:	16040 STEPHENS STREET
City,State,Zip:	CITY OF INDUSTRY, CA 91745
Facility Status:	Active
NPDES Number:	CAS000001
Region:	4
Agency Number:	0
Regulatory Measure ID:	486289
Order Number:	97-03-DWQ
WDID:	4 19NEC003328
Regulatory Measure Type:	Enrollee
Program Type:	Industrial
Effective Date Of Regulatory Measure:	06/23/2017
Discharge Address:	16040 Stephens Street
Discharge Name:	L & P Property Management
Discharge City:	City of Industry
Discharge State:	California
Discharge Zip:	91745

NPDES as of 03/2018:

NPDES Number:	CAS000001
Status:	Active
Agency Number:	0

J.P. STEVENS & COMPANY, INC. (Continued) **S113149485**

Region:	4
Regulatory Measure ID:	486289
Order Number:	97-03-DWQ
Regulatory Measure Type:	Enrollee
WDID:	4 19NEC003328
Program Type:	Industrial
Effective Date Of Regulatory Measure:	06/23/2017
Discharge Name:	L & P Property Management
Discharge Address:	16040 Stephens Street
Discharge City:	City of Industry
Discharge State:	California
Discharge Zip:	91745

Region:	4
Regulatory Measure ID:	486289
Regulatory Measure Type:	Industrial
WDID:	4 19NEC003328
Received Date:	05/25/2017
Processed Date:	06/23/2017
Status:	Active
Status Date:	06/23/2017
Place Size:	168000
Place Size Unit:	SqFt
Contact:	Marali Oregel
Contact Title:	HR Safety Manager
Contact Phone:	626-330-4150
Contact Phone Ext:	34222
Contact Email:	moregel12@gmail.com
Operator Name:	L & P Property Management
Operator Address:	16040 Stephens Street
Operator City:	City of Industry
Operator State:	California
Operator Zip:	91745
Operator Contact:	marali oregel
Operator Contact Title:	HR Safety Manager
Operator Contact Phone:	626-330-4150
Operator Contact Phone Ext:	34222
Operator Contact Email:	marali.oregel@leggett.com
Operator Type:	Private Business
Developer State:	California
Certifier:	marali oregel
Certifier Title:	HR Safety Manager
Certification Date:	25-MAY-17
Primary Sic:	3495-Wire Springs

Name:	L & P PROPERTY MANAGEMENT
Address:	16040 STEPHENS STREET
City,State,Zip:	CITY OF INDUSTRY, CA 91745
WDID:	4 19NEC003328
Regulatory Measure Type:	Industrial
Status:	Active
Status Date:	06/23/2017
Operator Name:	L & P Property Management
Operator Address:	16040 Stephens Street
Operator City:	City of Industry
Operator State:	California

J.P. STEVENS & COMPANY, INC. (Continued) **S113149485**

Operator Zip: 91745

NPDES as of 03/2018:
NPDES Number: CAS000001
Status: Active
Agency Number: 0
Region: 4
Regulatory Measure ID: 486289
Order Number: 97-03-DWQ
Regulatory Measure Type: Enrollee
WDID: 4 19NEC003328
Program Type: Industrial
Effective Date Of Regulatory Measure: 06/23/2017
Discharge Name: L & P Property Management
Discharge Address: 16040 Stephens Street
Discharge City: City of Industry
Discharge State: California
Discharge Zip: 91745

Region: 4
Regulatory Measure ID: 486289
Regulatory Measure Type: Industrial
WDID: 4 19NEC003328
Received Date: 05/25/2017
Processed Date: 06/23/2017
Status: Active
Status Date: 06/23/2017
Place Size: 168000
Place Size Unit: SqFt
Contact: Marali Oregel
Contact Title: HR Safety Manager
Contact Phone: 626-330-4150
Contact Phone Ext: 34222
Contact Email: moregel12@gmail.com
Operator Name: L & P Property Management
Operator Address: 16040 Stephens Street
Operator City: City of Industry
Operator State: California
Operator Zip: 91745
Operator Contact: marali oregel
Operator Contact Title: HR Safety Manager
Operator Contact Phone: 626-330-4150
Operator Contact Phone Ext: 34222
Operator Contact Email: marali.oregel@leggett.com
Operator Type: Private Business
Developer State: California
Certifier: marali oregel
Certifier Title: HR Safety Manager
Certification Date: 25-MAY-17
Primary Sic: 3495-Wire Springs

CIWQS:
Name: L & P PROPERTY MANAGEMENT
Address: 16040 STEPHENS STREET
City,State,Zip: CITY OF INDUSTRY, CA 91745
Agency: L & P Property Management

J.P. STEVENS & COMPANY, INC. (Continued) **S113149485**

Agency Address:	16040 Stephens Street, City Of Industry, CA 91745
Place/Project Type:	Industrial - Wire Springs
SIC/NAICS:	3495
Region:	4
Program:	INDSTW
Regulatory Measure Status:	Active
Regulatory Measure Type:	Storm water industrial
Order Number:	2014-0057-DWQ
WDID:	4 19NEC003328
NPDES Number:	CAS000001
Effective Date:	06/23/2017
Enforcement Actions within 5 years:	1
Violations within 5 years:	1
Latitude:	34.01314
Longitude:	-117.9527

Name:	L & P PROPERTY MANAGEMENT
Address:	16040 STEPHENS STREET
City,State,Zip:	CITY OF INDUSTRY, CA 91745
Agency:	L & P Property Management
Agency Address:	16040 Stephens Street, City Of Industry, CA 91745
Place/Project Type:	Industrial - Wire Springs
SIC/NAICS:	3495
Region:	4
Program:	INDSTW
Regulatory Measure Status:	Active
Regulatory Measure Type:	Storm water industrial
Order Number:	2014-0057-DWQ
WDID:	4 19NEC003328
NPDES Number:	CAS000001
Effective Date:	06/23/2017
Enforcement Actions within 5 years:	1
Violations within 5 years:	1
Latitude:	34.01314
Longitude:	-117.9527

CERS:

Name:	J.P. STEVENS & COMPANY, INC.
Address:	16040 STEPHENS ST.
City,State,Zip:	CITY OF INDUSTRY, CA 91745
Site ID:	867460
CERS ID:	T10000015618
CERS Description:	Cleanup Program Site

Affiliation:

Affiliation Type Desc:	Regional Board Caseworker
Entity Name:	WELL INVESTIGATION PROGRAM - LOS ANGELES RWQCB (REGION 4)
Affiliation Address:	320 W. 4TH ST., SUITE 200
Affiliation City:	LOS ANGELES
Affiliation State:	CA
Affiliation Phone:	,

Name:	FALCON PRODUCTS INC
Address:	16040 STEPHENS ST
City,State,Zip:	CITY OF INDUSTRY, CA 917451716
Site ID:	467446

J.P. STEVENS & COMPANY, INC. (Continued) **S113149485**

CERS ID: 110001167601
CERS Description: US EPA Air Emission Inventory System (EIS)

Affiliation:
Affiliation Type Desc: Environmental Contact
Entity Name: GUILLERMO ARIAS
Affiliation Address: 16040 STEPHENS ST
Affiliation City: INDUSTRY
Affiliation State: CA
Affiliation Phone: ,

Name: L & P PROPERTY MANAGEMENT
Address: 16040 STEPHENS STREET
City,State,Zip: CITY OF INDUSTRY, CA 91745
Site ID: 535168
CERS ID: 855286
CERS Description: Industrial Facility Storm Water

Violations:
Site ID: 535168
Site Name: L & P Property Management
Violation Date: 10-02-2021
Citation: 2014-0057-DWQ - Industrial General Permit
Violation Description: SW - Failure to meet NEC criteria
Violation Notes: Discharger failed to recertify the NEC by October 1, 2021
Violation Division: Water Boards
Violation Program: INDSTW
Violation Source: SMARTS,

Evaluation:
Eval General Type: Compliance Evaluation Inspection
Eval Date: 01-16-2018
Violations Found: No
Eval Type: Industrial Storm Water Compliance Evaluation
Eval Notes: The facility meets NEC qualification. Please see the attached inspection report.
Eval Division: Water Boards
Eval Program: INDSTW
Eval Source: SMARTS,

Enforcement Action:
Site ID: 535168
Site Name: L & P Property Management
Site Address: 16040 STEPHENS STREET
Site City: CITY OF INDUSTRY
Site Zip: 91745
Enf Action Date: 10-18-2021
Enf Action Type: Notice of Violation
Enf Action Description: Notice of Violation
Enf Action Notes: Discharger did not recertify NEC by October 1, 2021
Enf Action Division: Water Boards
Enf Action Program: INDSTW
Enf Action Source: SMARTS,

Affiliation:
Affiliation Type Desc: Owner/Operator

J.P. STEVENS & COMPANY, INC. (Continued) **S113149485**

Entity Name:	L & P Property Management
Entity Title:	Operator
Affiliation Address:	16040 Stephens Street
Affiliation City:	City of Industry
Affiliation State:	CA
Affiliation Zip:	91745
Affiliation Phone:	,

M93 **BRYAN PRESS** **RCRA-SQG** **1000857825**
West **1011 S STIMSON AVE** **CAD983672734**
1/8-1/4 **CITY OF INDUSTRY, CA 91745**
0.229 mi.
1211 ft. **Site 4 of 8 in cluster M**

Relative: **Lower**
Actual: **343 ft.**

RCRA Listings:

Date Form Received by Agency:	19930810
Handler Name:	Bryan Press
Handler Address:	S Stimson Ave
Handler City,State,Zip:	CITY OF INDUSTRY, CA 91745-1630
EPA ID:	CAD983672734
Contact Name:	SHERI JAN BRYAN
Contact Address:	1011 S STIMSON AVE
Contact City,State,Zip:	CITY OF INDUSTRY, CA 91745-1630
Contact Telephone:	818-961-9257
EPA Region:	09
Land Type:	Private
Federal Waste Generator Description:	Small Quantity Generator
Active Site Indicator:	Handler Activities
Mailing Address:	S STIMSON AVE
Mailing City,State,Zip:	CITY OF INDUSTRY, CA 91745-1630
Owner Name:	Kenneth G Bryan
Owner Type:	Private
Short-Term Generator Activity:	No
Importer Activity:	No
Mixed Waste Generator:	No
Transporter Activity:	No
Transfer Facility Activity:	No
Recycler Activity with Storage:	No
Small Quantity On-Site Burner Exemption:	No
Smelting Melting and Refining Furnace Exemption:	No
Underground Injection Control:	No
Off-Site Waste Receipt:	No
Universal Waste Indicator:	No
Universal Waste Destination Facility:	No
Federal Universal Waste:	No
Active Site State-Reg Handler:	---
Hazardous Secondary Material Indicator:	N
2018 GPRA Permit Baseline:	Not on the Baseline
2018 GPRA Renewals Baseline:	Not on the Baseline
202 GPRA Corrective Action Baseline:	No
Subject to Corrective Action Universe:	No
Non-TSDFs Where RCRA CA has Been Imposed Universe:	No
Corrective Action Priority Ranking:	No NCAPS ranking
Environmental Control Indicator:	No
Institutional Control Indicator:	No
Human Exposure Controls Indicator:	N/A
Groundwater Controls Indicator:	N/A

BRYAN PRESS (Continued) **1000857825**

Significant Non-Complier Universe:	No
Unaddressed Significant Non-Complier Universe:	No
Addressed Significant Non-Complier Universe:	No
Significant Non-Complier With a Compliance Schedule Universe:	No
Handler Date of Last Change:	20000915
Recognized Trader-Importer:	No
Recognized Trader-Exporter:	No
Importer of Spent Lead Acid Batteries:	No
Exporter of Spent Lead Acid Batteries:	No
Recycler Activity Without Storage:	No
Manifest Broker:	No
Sub-Part P Indicator:	No

Handler - Owner Operator:

Owner/Operator Indicator:	Owner
Owner/Operator Name: KENNETH G BRYAN	
Legal Status:	Private
Owner/Operator Address:	1011 S STIMSON AVE
Owner/Operator City,State,Zip:	CITY OF INDUSTRY, CA 91745-1630
Owner/Operator Telephone:	818-961-9257

Historic Generators:

Receive Date:	19930810
Handler Name: BRYAN PRESS	
Federal Waste Generator Description:	Small Quantity Generator
Large Quantity Handler of Universal Waste:	No
Recognized Trader Importer:	No
Recognized Trader Exporter:	No
Spent Lead Acid Battery Importer:	No
Spent Lead Acid Battery Exporter:	No
Current Record:	Yes

List of NAICS Codes and Descriptions:

NAICS Codes:	No NAICS Codes Found

Facility Has Received Notices of Violations:

Violations:	No Violations Found

Evaluation Action Summary:

Evaluations:	No Evaluations Found

M94 **BRYAN PRESS** **CPS-SLIC** **S106764808**
West **1011 STIMSON AVE.** **WIP** **N/A**
1/8-1/4 **CITY OF INDUSTRY, CA 91745**
0.229 mi.
1211 ft. **Site 5 of 8 in cluster M**

Relative: CPS-SLIC:
Lower

Name:	BRYAN PRESS
Address:	1011 STIMSON AVE.
City,State,Zip:	CITY OF INDUSTRY, CA 91745
Region:	STATE
Facility Status:	**Completed - Case Closed**

Actual:
343 ft.

BRYAN PRESS (Continued) **S106764808**

Status Date:	05/11/1988
Global Id:	T10000015543
Lead Agency:	LOS ANGELES RWQCB (REGION 4)
Latitude:	34.00948
Longitude:	-117.95606
Case Type:	Cleanup Program Site
Case Worker:	WIP
RB Case Number:	105.0045
EPA Region:	9
Cuf Case:	NO
Begin Date:	01/01/1985
No Further Action Date:	05/11/1988
CA Water Watershed Name:	San Gabriel River - Upper San Gabriel (405.20)
Dwr Groundwater Subbasin Name:	San Gabriel Valley (4-013)
CA Enviroscreen 3 Score:	86-90%
CA Enviroscreen 4 Score:	90-95%
Military DOD Site:	No
RWQCB Region:	LOS ANGELES RWQCB (REGION 4)

Click here to access the California GeoTracker records for this facility:

WIP:

Name:	BRYAN PRESS
Address:	1011 Stimson Ave
City,State,Zip:	CITY OF INDUSTRY (CORPORATE NAME INDUSTRY), CA 91745
Region:	4
File Number:	105.0045
File Status:	**Historical**
Staff:	DKOO
Facility Suite:	Not reported

M95 **BRYAN PRESS** **RCRA NonGen / NLR 1024791578**
West **1011 S STIMSON AVE** **E MANIFEST CAL000107910**
1/8-1/4 **CITY OF INDUSTRY, CA 91745**
0.229 mi.
1211 ft. **Site 6 of 8 in cluster M**

Relative: **Lower**
Actual: **343 ft.**

RCRA Listings:

Date Form Received by Agency:	19930422
Handler Name:	Bryan Press
Handler Address:	1011 S Stimson Ave
Handler City,State,Zip:	CITY OF INDUSTRY, CA 91745-1630
EPA ID:	CAL000107910
Contact Name:	SHERI JAN BRYAN
Contact Address:	1011 S STIMSON AVE
Contact City,State,Zip:	CITY OF INDUSTRY, CA 91745
Contact Telephone:	626-961-9257
Contact Fax:	626-336-0786
Contact Email:	LAURA@BRYANPRESS.COM
EPA Region:	09
Federal Waste Generator Description:	Not a generator, verified
Active Site Indicator:	Handler Activities
Mailing Address:	1011 S STIMSON AVE
Mailing City,State,Zip:	CITY OF INDUSTRY, CA 91745-1630
Owner Name:	Bryan Enterprises Inc
Owner Type:	Other
Operator Name:	Sheri Jan Bryan

BRYAN PRESS (Continued) **1024791578**

Operator Type:	Other
Short-Term Generator Activity:	No
Importer Activity:	No
Mixed Waste Generator:	No
Transporter Activity:	No
Transfer Facility Activity:	No
Recycler Activity with Storage:	No
Small Quantity On-Site Burner Exemption:	No
Smelting Melting and Refining Furnace Exemption:	No
Underground Injection Control:	No
Off-Site Waste Receipt:	No
Universal Waste Indicator:	Yes
Universal Waste Destination Facility:	Yes
Federal Universal Waste:	No
Active Site State-Reg Handler:	---
Hazardous Secondary Material Indicator:	N
2018 GPRA Permit Baseline:	Not on the Baseline
2018 GPRA Renewals Baseline:	Not on the Baseline
202 GPRA Corrective Action Baseline:	No
Subject to Corrective Action Universe:	No
Non-TSDFs Where RCRA CA has Been Imposed Universe:	No
Corrective Action Priority Ranking:	No NCAPS ranking
Environmental Control Indicator:	No
Institutional Control Indicator:	No
Human Exposure Controls Indicator:	N/A
Groundwater Controls Indicator:	N/A
Significant Non-Complier Universe:	No
Unaddressed Significant Non-Complier Universe:	No
Addressed Significant Non-Complier Universe:	No
Significant Non-Complier With a Compliance Schedule Universe:	No
Handler Date of Last Change:	20180905
Recognized Trader-Importer:	No
Recognized Trader-Exporter:	No
Importer of Spent Lead Acid Batteries:	No
Exporter of Spent Lead Acid Batteries:	No
Recycler Activity Without Storage:	No
Manifest Broker:	No
Sub-Part P Indicator:	No

Handler - Owner Operator:

Owner/Operator Indicator:	Operator
Owner/Operator Name: SHERI JAN BRYAN	
Legal Status:	Other
Owner/Operator Address:	1011 S STIMSON AVE
Owner/Operator City,State,Zip:	CITY OF INDUSTRY, CA 91745
Owner/Operator Telephone:	626-961-9257

Owner/Operator Indicator:	Owner
Owner/Operator Name: BRYAN ENTERPRISES INC	
Legal Status:	Other
Owner/Operator Address:	1011 S STIMSON AVE
Owner/Operator City,State,Zip:	CITY OF INDUSTRY, CA 91745-1630
Owner/Operator Telephone:	626-961-9257

Historic Generators:

BRYAN PRESS (Continued) **1024791578**

Receive Date: 19930422
Handler Name: BRYAN PRESS
Federal Waste Generator Description: Not a generator, verified
Large Quantity Handler of Universal Waste: No
Recognized Trader Importer: No
Recognized Trader Exporter: No
Spent Lead Acid Battery Importer: No
Spent Lead Acid Battery Exporter: No
Current Record: Yes

List of NAICS Codes and Descriptions:
NAICS Code: 56299
NAICS Description: ALL OTHER WASTE MANAGEMENT SERVICES

Facility Has Received Notices of Violations:
Violations: No Violations Found

Evaluation Action Summary:
Evaluations: No Evaluations Found

E MANIFEST:
Manifest Tracking Number: 007434039SKS
Last Updated Date: 20200422
Shipped Date: 20200319
Received Date: 20200402
Manifest Status: Signed
Submission Type: DataImage5Copy
Origin Type: Service
Generator EPA ID: CAL000107910
Generator Name: Bryan Press Inc
Generator Mail Street 1: 1011 S STIMSON AVE
Generator Mail City: CITY OF INDUSTRY
Generator Mail State: CA
Generator Mail Zip: 91745
Generator Location Street 1: 1011 S Stimson Ave
Generator Location City: City Of Industry
Generator Location Zip: 91745
Generator Location State: CA
Generator Contact Company Name: Bryan Press Inc
Designated Facility EPA ID: NED981723513
Designated Facility Name: Clean Harbors Environmental Services, Inc.
Designated Facility Mail Street 2: 2247 South Highway 71
Designated Facility Mail City: Kimball
Designated Facility Mail Zip: 69145
Designated Facility Mail State: NE
Designated Facility Location Street 1: 2247 South Highway 71
Designated Facility Location City: Kimball
Designated Facility Location Zip: 69145
Designated Facility Location State: NE
Manifest Residue Indicator: N
Rejection Indicator: N

Federal Waste:
Manifest Tracking Number: 007434039SKS

BRYAN PRESS (Continued) **1024791578**

Waste Line Number: 1
Federal Waste Code: D001
Federal Waste: IGNITABLE WASTE

Manifest Tracking Number: 007434039SKS
Waste Line Number: 1
Federal Waste Code: D005
Federal Waste: BARIUM

Manifest Tracking Number: 007434039SKS
Waste Line Number: 1
Federal Waste Code: D006
Federal Waste: CADMIUM

Manifest Tracking Number: 007434039SKS
Waste Line Number: 1
Federal Waste Code: D007
Federal Waste: CHROMIUM

Manifest Tracking Number: 007434039SKS
Waste Line Number: 1
Federal Waste Code: D008
Federal Waste: LEAD

Manifest Tracking Number: 007434039SKS
Waste Line Number: 1
Federal Waste Code: D035
Federal Waste: METHYL ETHYL KETONE

Manifest Tracking Number: 007434039SKS
Waste Line Number: 1
Federal Waste Code: F003
Federal Waste: THE FOLLOWING SPENT NONHALOGENATED SOLVENTS: XYLENE, ACETONE, ETHYL ACETATE, ETHYL BENZENE, ETHYL ETHER, METHYL ISOBUTYL KETONE, N-BUTYL ALCOHOL, CYCLOHEXANONE, AND METHANOL; ALL SPENT SOLVENT MIXTURES/BLENDS CONTAINING, BEFORE USE, ONLY THE ABOVE SPENT NONHALOGENATED SOLVENTS; AND ALL SPENT SOLVENT MIXTURES/BLENDS CONTAINING, BEFORE USE, ONE OR MORE OF THE ABOVE NONHALOGENATED SOLVENTS, AND A TOTAL OF TEN PERCENT OR MORE (BY VOLUME) OF ONE OR MORE OF THOSE SOLVENTS LISTED IN F001, F002, F004, AND F005; AND STILL BOTTOMS FROM THE RECOVERY OF THESE SPENT SOLVENTS AND SPENT SOLVENT MIXTURES.

Manifest Tracking Number: 007434039SKS
Waste Line Number: 1
Federal Waste Code: F005
Federal Waste: THE FOLLOWING SPENT NONHALOGENATED SOLVENTS: TOLUENE, METHYL ETHYL KETONE, CARBON DISULFIDE, ISOBUTANOL, PYRIDINE, BENZENE, 2-ETHOXYETHANOL, AND 2-NITROPROPANE; ALL SPENT SOLVENT MIXTURES/BLENDS CONTAINING, BEFORE USE, A TOTAL OF TEN PERCENT OR MORE (BY VOLUME) OF ONE OR MORE OF THE ABOVE NONHALOGENATED SOLVENTS OR THOSE SOLVENTS LISTED IN F001, F002, OR F004; AND STILL BOTTOMS FROM THE RECOVERY OF THESE SPENT SOLVENTS AND SPENT SOLVENT MIXTURES.

State Waste:
Manifest Tracking Number: 007434039SKS
Waste Line Number: 1

BRYAN PRESS (Continued) **1024791578**

State Waste Code Owner: CA
State Waste Code: 352
State Waste: Other organic solids

Transporter:
Manifest Tracking Number: 007434039SKS
Transporter Line Number: 1
Transporter EPA ID: TXR000081205
Transporter Name: Safety-Kleen Systems, Inc.

Manifest Tracking Number: 007434039SKS
Transporter Line Number: 2
Transporter EPA ID: MAD039322250
Transporter Name: Clean Harbors Environmental Services, Inc.

Manifest Tracking Number: 007434039SKS
Transporter Line Number: 3
Transporter EPA ID: MAD039322250
Transporter Name: Clean Harbors Environmental Services, Inc.

Waste Line:
Manifest Tracking Number: 007434039SKS
Waste Line Number: 1
U.S. DOT Hazardous Indicator: Y
U.S. DOT ID Number: UN1325
U.S. DOT Description: Un1325, Waste Un1325, Waste Flammable Solids, Organic, N.O.S.,), 4.1, Pg Ii (Paint Solids), 4.1, Pg Iii
Number of Containers: 1
Container Type Code: DM
Container Type Description: Metal drums, barrels, kegs
Waste Quantity: 100
Quantity Unit of Measure Code: P
Quantity Unit of Measure Description: Pounds
Waste Quantity, in Tons: 0.05
Acute Waste Quantity, in Tons: 0
Non-Acute Waste Quantity, in Tons: 0.05
Waste Quantity, in Kilograms: 45.3515
Acute Waste Quantity, in Kilograms: 0
Non-Acute Waste Quantity, in Kilorgrams: 45.3515
Management Method Code: H040
Management Method Description: INCINERATION
Waste Residue Indicator: N
Quantity Discrepancy Indicator: N
Waste Type Discrepancy Indicator: N
EPA Waste Indicator: Y

M96 **MICRODOT PRODUCTIONS** **RCRA NonGen / NLR** **1027469910**
West **1011 S STIMSON AVE** **CAL000474366**
1/8-1/4 **CITY OF INDUSTRY, CA 91745**
0.229 mi.
1211 ft. **Site 7 of 8 in cluster M**

Relative: **Lower**
Actual: **343 ft.**

RCRA Listings:
Date Form Received by Agency: 20221102
Handler Name: Microdot Productions
Handler Address: 1011 S Stimson Ave
Handler City,State,Zip: CITY OF INDUSTRY, CA 91745

MICRODOT PRODUCTIONS (Continued) **1027469910**

EPA ID:	CAL000474366
Contact Name:	KHAI CU
Contact Address:	1011 S STIMSON AVE
Contact City,State,Zip:	CITY OF INDUSTRY, CA 91745
Contact Telephone:	626-893-0658
Contact Email:	KHAI@MIRODOTPRODUCTIONS.COM
EPA Region:	09
Federal Waste Generator Description:	Not a generator, verified
Mailing Address:	1011 S STIMSON AVE
Mailing City,State,Zip:	CITY OF INDUSTRY, CA 91745
Owner Name:	Julie Ha
Owner Type:	Other
Operator Name:	Khai Cu
Operator Type:	Other
Short-Term Generator Activity:	No
Importer Activity:	No
Mixed Waste Generator:	No
Transporter Activity:	No
Transfer Facility Activity:	No
Recycler Activity with Storage:	No
Small Quantity On-Site Burner Exemption:	No
Smelting Melting and Refining Furnace Exemption:	No
Underground Injection Control:	No
Off-Site Waste Receipt:	No
Universal Waste Indicator:	No
Universal Waste Destination Facility:	No
Federal Universal Waste:	No
Active Site State-Reg Handler:	---
Hazardous Secondary Material Indicator:	N
2018 GPRA Permit Baseline:	Not on the Baseline
2018 GPRA Renewals Baseline:	Not on the Baseline
202 GPRA Corrective Action Baseline:	No
Subject to Corrective Action Universe:	No
Non-TSDFs Where RCRA CA has Been Imposed Universe:	No
Corrective Action Priority Ranking:	No NCAPS ranking
Environmental Control Indicator:	No
Institutional Control Indicator:	No
Human Exposure Controls Indicator:	N/A
Groundwater Controls Indicator:	N/A
Significant Non-Complier Universe:	No
Unaddressed Significant Non-Complier Universe:	No
Addressed Significant Non-Complier Universe:	No
Significant Non-Complier With a Compliance Schedule Universe:	No
Handler Date of Last Change:	20221102
Recognized Trader-Importer:	No
Recognized Trader-Exporter:	No
Importer of Spent Lead Acid Batteries:	No
Exporter of Spent Lead Acid Batteries:	No
Recycler Activity Without Storage:	No
Manifest Broker:	No
Sub-Part P Indicator:	No

Handler - Owner Operator:

Owner/Operator Indicator:	Operator
Owner/Operator Name: KHAI CU	
Legal Status:	Other

MICRODOT PRODUCTIONS (Continued) **1027469910**

Owner/Operator Address: 1011 S STIMSON AVE
Owner/Operator City,State,Zip: CITY OF INDUSTRY, CA 91745
Owner/Operator Telephone: 626-893-0658

Owner/Operator Indicator: Owner
Owner/Operator Name: JULIE HA
Legal Status: Other
Owner/Operator Address: 1011 S STIMSON AVE
Owner/Operator City,State,Zip: CITY OF INDUSTRY, CA 91745
Owner/Operator Telephone: 626-435-5734

Historic Generators:
Receive Date: 20221102
Handler Name: MICRODOT PRODUCTIONS
Federal Waste Generator Description: Not a generator, verified
Large Quantity Handler of Universal Waste: No
Recognized Trader Importer: No
Recognized Trader Exporter: No
Spent Lead Acid Battery Importer: No
Spent Lead Acid Battery Exporter: No
Current Record: Yes
Non Storage Recycler Activity: No
Electronic Manifest Broker: No

List of NAICS Codes and Descriptions:
NAICS Code: 56299
NAICS Description: ALL OTHER WASTE MANAGEMENT SERVICES

Facility Has Received Notices of Violations:
Violations: No Violations Found

Evaluation Action Summary:
Evaluations: No Evaluations Found

P97 **UNOCAL #5493** **LUST** **S102440041**
West **16051 GALE AVE E** **Cortese** **N/A**
1/8-1/4 **INDUSTRY, CA 91745** **CERS**
0.230 mi.
1216 ft. **Site 1 of 12 in cluster P**

Relative: LUST:
Lower
Actual: Name: UNOCAL #5493
345 ft. Address: 16051 GALE AVE E
City,State,Zip: INDUSTRY, CA 91745
Lead Agency: LOS ANGELES COUNTY
Case Type: LUST Cleanup Site
Geo Track: http://geotracker.waterboards.ca.gov/profile_report.asp?global_id=T0603704894
Global Id: T0603704894
Latitude: 34.0090682
Longitude: -117.9571639
Status: Completed - Case Closed
Status Date: 12/07/1995
Case Worker: JOA
RB Case Number: R-10018
Local Agency: LOS ANGELES COUNTY

UNOCAL #5493 (Continued) **S102440041**

Potential Media Affect:	Soil
Potential Contaminants of Concern:	Other Solvent or Non-Petroleum Hydrocarbon
EPA Region:	9
Coordinate Source:	Google Geocode
Cuf Case:	YES
Begin Date:	02/13/1995
Leak Reported Date:	02/13/1995
How Discovered:	Tank Closure
Discharge Source:	Other
Discharge Cause:	Unknown
No Further Action Date:	12/07/1995
CA Water Watershed Name:	San Gabriel River - Upper San Gabriel (405.20)
Dwr Groundwater Subbasin Name:	San Gabriel Valley (4-013)
CA Enviroscreen 3 Score:	86-90%
CA Enviroscreen 4 Score:	70-75%
Military DOD Site:	No
RWQCB Region:	LOS ANGELES RWQCB (REGION 4)

LUST:

Global Id:	T0603704894
Contact Type:	Local Agency Caseworker - Primary Caseworker
Contact Name:	JOHN AWUJO
Organization Name:	LOS ANGELES COUNTY
Address:	900 S FREMONT AVE
City:	ALHAMBRA
Email:	jawujo@dpw.lacounty.gov
Phone Number:	6264583507

Global Id:	T0603704894
Contact Type:	Regional Board Caseworker
Contact Name:	YUE RONG
Organization Name:	LOS ANGELES RWQCB (REGION 4)
Address:	320 W. 4TH ST., SUITE 200
City:	Los Angeles
Email:	yrong@waterboards.ca.gov

LUST:

Global Id:	T0603704894
Action Type:	Other
Date:	02/13/1995
Action:	Leak Reported

Global Id:	T0603704894
Action Type:	ENFORCEMENT
Date:	12/07/1995
Action:	Closure/No Further Action Letter

Global Id:	T0603704894
Action Type:	Other
Date:	07/07/1995
Action:	Leak Stopped

Global Id:	T0603704894
Action Type:	Other
Date:	07/07/1995
Action:	Leak Discovery

UNOCAL #5493 (Continued) **S102440041**

LUST:

Global Id:	T0603704894
Status:	Open - Case Begin Date
Status Date:	02/13/1995
Global Id:	T0603704894
Status:	Open - Site Assessment
Status Date:	07/07/1995
Global Id:	T0603704894
Status:	Completed - Case Closed
Status Date:	12/07/1995

LUST REG 4:

Region:	4	
Regional Board:	04	
County:	Los Angeles	
Facility Id:	R-10018	
Status:	Leak being confirmed	
Substance:	Hydrocarbons	
Case Type:	Soil	
Global ID:	T0603704894	
Staff:	UNK	
Local Agency:	19000	
Cross Street:	STIMPSON	
Date Leak Discovered:	7/7/1995	
Date Leak First Reported:		2/13/1995
Date Leak Record Entered:	4/5/1995	
Date Confirmation Began:	7/7/1995	
Date Leak Stopped:	7/7/1995	
Date Case Last Changed on Database:		7/7/1995
How Leak Discovered:	Tank Closure	
Cause of Leak:	UNK	
Leak Source:	UNK	
Operator:	CHUNG O KIM	
Approx. Dist To Production Well (ft):		3452.4866919918097815477110104
Source of Cleanup Funding:		UNK
Responsible Party:	UNOCAL CORPORATION	
RP Address:	376 VALENCIA AVE S, BLDG F, BREA, CA 92621	
Program:	LUST	
Lat/Long:	34.0092197 / -1	
Summary:	PREVIOUS ENTRY REPORTED 02/13/95; LEAK DISCOVERED 12/30/94 HOW? TT STOPPED 12/30/94 HOW? RC SOURCE T CAUSE C CASE TYPES LEAK BEING CONFIRMED 02/13/95 STATUS ="1" SUBSTANCE WAS 12035, NOW 76	

CORTESE:

Name:	UNOCAL #5493
Address:	16051 GALE AVE E
City,State,Zip:	INDUSTRY, CA 91745
Region:	CORTESE
Global ID:	T0603704894
Site/Facility Type:	LUST CLEANUP SITE
Cleanup Status:	COMPLETED - CASE CLOSED
Flag:	active
File Name:	Active Open

UNOCAL #5493 (Continued) **S102440041**

CERS:
- Name: UNOCAL #5493
- Address: 16051 GALE AVE E
- City,State,Zip: INDUSTRY, CA 91745
- Site ID: 865627
- CERS ID: T0603704894
- CERS Description: Leaking Underground Storage Tank Cleanup Site

Affiliation:
- Affiliation Type Desc: Local Agency Caseworker
- Entity Name: JOHN AWUJO - LOS ANGELES COUNTY
- Affiliation Address: 900 S FREMONT AVE
- Affiliation City: ALHAMBRA
- Affiliation State: CA
- Affiliation Phone: 6264583507,

- Affiliation Type Desc: Regional Board Caseworker
- Entity Name: YUE RONG - LOS ANGELES RWQCB (REGION 4)
- Affiliation Address: 320 W. 4TH ST., SUITE 200
- Affiliation City: Los Angeles
- Affiliation State: CA
- Affiliation Phone: ,

P98 **UNOCAL #5493** **UST FINDER RELEASE** **1029123996**
West **16051 GALE AVE E** **N/A**
1/8-1/4 **INDUSTRY, CA 91745**
0.230 mi.
1216 ft. **Site 2 of 12 in cluster P**

Relative: **Lower**
Actual: **345 ft.**

UST FINDER RELEASE:
- Object ID: 66561
- Lust ID: CAT0603704894
- Name: UNOCAL #5493
- Address: 16051 GALE AVE E
- City,State,Zip: INDUSTRY, CA 91745
- Address Match Type: PointAddress
- Status: No Further Action
- Population within 1500ft: 1438
- Domestic Wells within 1500ft: 0
- Land Use: Developed, High Intensity
- Within SPA: No
- Within WHPA: No
- Within 100yr Floodplain: No
- EPA Region: 9
- Coordinate Source: Geocode
- X Coord: -117.95641
- Y Coord: 34.0088200000001
- Latitude: 34.00882
- Longitude: -117.95641

P99 **GOLDEN STATE ENTERPRISES SITE #2705678** **RCRA NonGen / NLR** **1026489944**
West **16051 EAST GALE AVENUE** **E MANIFEST** **CAL000392850**
1/8-1/4 **CITY OF INDUSTRY, CA 91745**
0.230 mi.
1216 ft. **Site 3 of 12 in cluster P**

Relative: **Lower**
Actual: **345 ft.**

RCRA Listings:

Date Form Received by Agency:	20200708
Handler Name:	Gse-Gale-2705678
Handler Address:	16051 Gale Ave
Handler City,State,Zip:	HACIENDA HEIGHTS, CA 91745
EPA ID:	CAL000392850
Contact Name:	LISA THOMPSON
Contact Address:	29501 CANWOOD ST STE 200
Contact City,State,Zip:	AGOURA HILLS, CA 91301
Contact Telephone:	818-366-8984
Contact Fax:	818-206-5715
Contact Email:	LTHOMPSON@GSG.EMAIL
EPA Region:	09
Federal Waste Generator Description:	Not a generator, verified
Mailing Address:	29501 CANWOOD ST STE 200
Mailing City,State,Zip:	AGOURA HILLS, CA 91301-1570
Operator Name:	Golden State Enterprises
Operator Type:	Other
Short-Term Generator Activity:	No
Importer Activity:	No
Mixed Waste Generator:	No
Transporter Activity:	No
Transfer Facility Activity:	No
Recycler Activity with Storage:	No
Small Quantity On-Site Burner Exemption:	No
Smelting Melting and Refining Furnace Exemption:	No
Underground Injection Control:	No
Off-Site Waste Receipt:	No
Universal Waste Indicator:	No
Universal Waste Destination Facility:	No
Federal Universal Waste:	No
Active Site State-Reg Handler:	---
Hazardous Secondary Material Indicator:	N
2018 GPRA Permit Baseline:	Not on the Baseline
2018 GPRA Renewals Baseline:	Not on the Baseline
202 GPRA Corrective Action Baseline:	No
Subject to Corrective Action Universe:	No
Non-TSDFs Where RCRA CA has Been Imposed Universe:	No
Corrective Action Priority Ranking:	No NCAPS ranking
Environmental Control Indicator:	No
Institutional Control Indicator:	No
Human Exposure Controls Indicator:	N/A
Groundwater Controls Indicator:	N/A
Significant Non-Complier Universe:	No
Unaddressed Significant Non-Complier Universe:	No
Addressed Significant Non-Complier Universe:	No
Significant Non-Complier With a Compliance Schedule Universe:	No
Handler Date of Last Change:	20200709
Recognized Trader-Importer:	No
Recognized Trader-Exporter:	No
Importer of Spent Lead Acid Batteries:	No
Exporter of Spent Lead Acid Batteries:	No
Recycler Activity Without Storage:	No

GOLDEN STATE ENTERPRISES SITE #2705678 (Continued) **1026489944**

Manifest Broker: No
Sub-Part P Indicator: No

Handler - Owner Operator:
Owner/Operator Indicator: Owner
Owner/Operator Name: GOLDEN STATE ENTERPRISES
Legal Status: Other
Owner/Operator Address: 29501 CANWOOD ST STE 200
Owner/Operator City,State,Zip: AGOURA HILLS, CA 91301-0000
Owner/Operator Telephone: 818-206-5700

Owner/Operator Indicator: Operator
Owner/Operator Name: GOLDEN STATE ENTERPRISES
Legal Status: Other
Owner/Operator Address: 29501 CANWOOD ST STE 200
Owner/Operator City,State,Zip: AGOURA HILLS, CA 91301-0000
Owner/Operator Telephone: 818-206-5700

Owner/Operator Indicator: Operator
Owner/Operator Name: LISA THOMPSON
Legal Status: Other
Owner/Operator Address: 29501 CANWOOD ST STE 200
Owner/Operator City,State,Zip: AGOURA HILLS, CA 91301
Owner/Operator Telephone: 818-366-8984

Historic Generators:
Receive Date: 20200708
Handler Name: GSE-GALE-2705678
Federal Waste Generator Description: Not a generator, verified
Large Quantity Handler of Universal Waste: No
Recognized Trader Importer: No
Recognized Trader Exporter: No
Spent Lead Acid Battery Importer: No
Spent Lead Acid Battery Exporter: No
Current Record: Yes
Non Storage Recycler Activity: No
Electronic Manifest Broker: No

Receive Date: 20140115
Handler Name: GOLDEN STATE ENTERPRISES SITE #2705678
Federal Waste Generator Description: Not a generator, verified
Large Quantity Handler of Universal Waste: No
Recognized Trader Importer: No
Recognized Trader Exporter: No
Spent Lead Acid Battery Importer: No
Spent Lead Acid Battery Exporter: No
Current Record: No

List of NAICS Codes and Descriptions:
NAICS Code: 44719
NAICS Description: OTHER GASOLINE STATIONS

Facility Has Received Notices of Violations:
Violations: No Violations Found

GOLDEN STATE ENTERPRISES SITE #2705678 (Continued) **1026489944**

Evaluation Action Summary:
Evaluations: No Evaluations Found

E MANIFEST:

Manifest Tracking Number:	021591602JJK
Last Updated Date:	20200420
Shipped Date:	20200324
Received Date:	20200327
Manifest Status:	Signed
Submission Type:	DataImage5Copy
Origin Type:	Service
Generator EPA ID:	CAL000392850
Generator Name:	Golden State Enterprises Site #2705678
Generator Mail Street 1:	16051 GALE AVE
Generator Mail City:	CITY OF INDUSTRY
Generator Mail State:	CA
Generator Mail Zip:	91745
Generator Location Street 1:	29501 CANWOOD ST STE 200
Generator Location City:	AGOURA HILLS
Generator Location Zip:	91301
Generator Location State:	CA
Designated Facility EPA ID:	CAT080013352
Designated Facility Name:	World Oil Recycling
Designated Facility Mail Street Number:	2000
Designated Facility Mail Street 1:	CA90222 CA037US 2000
Designated Facility Mail Street 2:	N. ALAMEDA STREET
Designated Facility Mail City:	COMPTON
Designated Facility Mail Zip:	90222
Designated Facility Mail State:	CA
Designated Facility Location Street Number:	2000
Designated Facility Location Street 1:	N. ALAMEDA STREET
Designated Facility Location City:	COMPTON
Designated Facility Location Zip:	90222-0000
Designated Facility Location State:	CA
Manifest Residue Indicator:	N
Rejection Indicator:	N

Manifest Tracking Number:	021591758JJK
Last Updated Date:	20200722
Shipped Date:	20200610
Received Date:	20200612
Manifest Status:	Signed
Submission Type:	DataImage5Copy
Origin Type:	Web
Generator EPA ID:	CAL000392850
Generator Name:	Gse-Gale-2705678
Generator Mail Street 1:	16051 GALE AVE
Generator Mail City:	HACIENDA HEIGHTS
Generator Mail State:	CA
Generator Mail Zip:	91745
Generator Location Street 1:	29501 CANWOOD ST STE 200
Generator Location City:	AGOURA HILLS
Generator Location Zip:	91301-1570
Generator Location State:	CA
Designated Facility EPA ID:	CAD028409019

GOLDEN STATE ENTERPRISES SITE #2705678 (Continued) **1026489944**

Designated Facility Name:	Crosby & Overton
Designated Facility Mail Street Number:	1630
Designated Facility Mail Street 1:	CA90813 CA037US 1630
Designated Facility Mail Street 2:	W. 17TH STREET
Designated Facility Mail City:	LONG BEACH
Designated Facility Mail Zip:	90813
Designated Facility Mail State:	CA
Designated Facility Location Street Number:	1630
Designated Facility Location Street 1:	W. 17TH STREET
Designated Facility Location City:	LONG BEACH
Designated Facility Location Zip:	90813-0000
Designated Facility Location State:	CA
Manifest Residue Indicator:	N
Rejection Indicator:	N

Manifest Tracking Number:	021591759JJK
Last Updated Date:	20200707
Shipped Date:	20200610
Received Date:	20200612
Manifest Status:	Signed
Submission Type:	DataImage5Copy
Origin Type:	Service
Generator EPA ID:	CAL000392850
Generator Name:	Golden State Enterprises Site #2705678
Generator Mail Street 1:	16051 GALE AVE
Generator Mail City:	CITY OF INDUSTRY
Generator Mail State:	CA
Generator Mail Zip:	91745-1606
Generator Location Street 1:	29501 CANWOOD ST STE 200
Generator Location City:	AGOURA HILLS
Generator Location Zip:	91301-1570
Generator Location State:	CA
Designated Facility EPA ID:	CAT080013352
Designated Facility Name:	World Oil Recycling
Designated Facility Mail Street Number:	2000
Designated Facility Mail Street 1:	CA90222 CA037US 2000
Designated Facility Mail Street 2:	N. ALAMEDA STREET
Designated Facility Mail City:	COMPTON
Designated Facility Mail Zip:	90222
Designated Facility Mail State:	CA
Designated Facility Location Street Number:	2000
Designated Facility Location Street 1:	N. ALAMEDA STREET
Designated Facility Location City:	COMPTON
Designated Facility Location Zip:	90222-0000
Designated Facility Location State:	CA
Manifest Residue Indicator:	N
Rejection Indicator:	N

Manifest Tracking Number:	013215712FLE
Last Updated Date:	20190830
Shipped Date:	20190702
Received Date:	20190717
Manifest Status:	Corrected
Submission Type:	DataImage5Copy
Origin Type:	Service
Generator EPA ID:	CAL000392850
Generator Name:	Golden State Enterprises Site #2705678

GOLDEN STATE ENTERPRISES SITE #2705678 (Continued) **1026489944**

Generator Mail Street 1:	16051 EAST GALE AVENUE
Generator Mail City:	CITY OF INDUSTRY
Generator Mail State:	CA
Generator Mail Zip:	91745
Generator Location Street 1:	29501 Canwood Street
Generator Location Street 2:	Suite 200
Generator Location City:	Agoura Hills
Generator Location Zip:	91301
Generator Location State:	CA
Designated Facility EPA ID:	UTD991301748
Designated Facility Name:	Clean Harbors Grassy Mountain Llc
Designated Facility Mail Street 2:	PO Box 22750
Designated Facility Mail City:	Salt Lake City
Designated Facility Mail Zip:	84122
Designated Facility Mail State:	UT
Designated Facility Location Street 1:	PO Box 22750
Designated Facility Location City:	Salt Lake City
Designated Facility Location Zip:	84122
Designated Facility Location State:	UT
Manifest Residue Indicator:	N
Rejection Indicator:	N

Manifest Tracking Number:	013215713FLE
Last Updated Date:	20190827
Shipped Date:	20190702
Received Date:	20190715
Manifest Status:	Corrected
Submission Type:	DataImage5Copy
Origin Type:	Service
Generator EPA ID:	CAL000392850
Generator Name:	Golden State Enterprises Site #2705678
Generator Mail Street 1:	16051 EAST GALE AVENUE
Generator Mail City:	CITY OF INDUSTRY
Generator Mail State:	CA
Generator Mail Zip:	91745
Generator Location Street 1:	29501 Canwood Street
Generator Location Street 2:	Suite 200
Generator Location City:	Agoura Hills
Generator Location Zip:	91301
Generator Location State:	CA
Designated Facility EPA ID:	CAD044429835
Designated Facility Name:	Clean Harbors Wilmington Llc
Designated Facility Mail Street 2:	1737 East Denni Street
Designated Facility Mail City:	Wilmington
Designated Facility Mail Zip:	90744
Designated Facility Mail State:	CA
Designated Facility Location Street 1:	1737 East Denni Street
Designated Facility Location City:	Wilmington
Designated Facility Location Zip:	90744
Designated Facility Location State:	CA
Manifest Residue Indicator:	N
Rejection Indicator:	N

State Waste:

Manifest Tracking Number:	013215713FLE
Waste Line Number:	1
State Waste Code Owner:	CA

GOLDEN STATE ENTERPRISES SITE #2705678 (Continued) **1026489944**

State Waste Code: 352
State Waste: Other organic solids

Transporter:
Manifest Tracking Number: 013215713FLE
Transporter Line Number: 1
Transporter EPA ID: MAD039322250
Transporter Name: Clean Harbors Environmental Services, Inc.

Manifest Tracking Number: 013215713FLE
Transporter Line Number: 2
Transporter EPA ID: MAD039322250
Transporter Name: Clean Harbors Environmental Services, Inc.

Manifest Tracking Number: 013215713FLE
Transporter Line Number: 3
Transporter EPA ID: MAD039322250
Transporter Name: Clean Harbors Environmental Services, Inc.

Waste Line:
Manifest Tracking Number: 013215713FLE
Waste Line Number: 1
U.S. DOT Hazardous Indicator: N
Non-Hazardous Waste Description: NONE, NON-RCRA HAZARDOUS WASTE, SOLID (FILTERS, ABSORBENT), N/A, NONE
Number of Containers: 1
Container Type Code: DM
Container Type Description: Metal drums, barrels, kegs
Waste Quantity: 200
Quantity Unit of Measure Code: P
Quantity Unit of Measure Description: Pounds
Waste Quantity, in Tons: 0.1
Acute Waste Quantity, in Tons: 0
Non-Acute Waste Quantity, in Tons: 0.1
Waste Quantity, in Kilograms: 90.703
Acute Waste Quantity, in Kilograms: 0
Non-Acute Waste Quantity, in Kilorgrams: 90.703
Management Method Code: H141
Management Method Description: STORAGE, BULKING AND/OR TRANSFER OFF SITE
Waste Residue Indicator: N
Quantity Discrepancy Indicator: N
Waste Type Discrepancy Indicator: N
EPA Waste Indicator: N

P100
West
1/8-1/4
0.230 mi.
1216 ft.

Relative:
Lower

Actual:
345 ft.

GOLDEN STATE ENTERPRISES SITE #2705678
16051 GALE AVE
CITY OF INDUSTRY, CA 91745

Site 4 of 12 in cluster P

CERS HAZ WASTE **S101583963**
SWEEPS UST **N/A**
CERS TANKS
CA FID UST
LOS ANGELES CO. HMS
HWTS
HAZNET
CERS

CERS HAZ WASTE:
Name: UNITED PACIFIC 0647
Address: 16051 E GALE AVE
City,State,Zip: INDUSTRY, CA 91745
Site ID: 33727

GOLDEN STATE ENTERPRISES SITE #2705678 (Continued) **S101583963**

CERS ID: 10285723
CERS Description: Hazardous Waste Generator

SWEEPS UST:
Name: UNOCAL CORP SS 5493
Address: 16051 E GALE AVE
City: INDUSTRY
Status: Active
Comp Number: 10018
Number: 9
Board Of Equalization: 44-001057
Referral Date: 06-30-89
Created Date: 06-30-89
SWRCB Tank Id: 19-000-010018-000001
Tank Status: A
Active Date: 06-30-89
Tank Use: UNKNOWN
STG: W
Number Of Tanks: 3

Name: UNOCAL CORP SS 5493
Address: 16051 E GALE AVE
City: INDUSTRY
Status: Active
Comp Number: 10018
Number: 9
Board Of Equalization: 44-001057
Referral Date: 06-30-89
Created Date: 06-30-89
SWRCB Tank Id: 19-000-010018-000002
Tank Status: A
Active Date: 06-30-89
Tank Use: UNKNOWN
STG: W

Name: UNOCAL CORP SS 5493
Address: 16051 E GALE AVE
City: INDUSTRY
Status: Active
Comp Number: 10018
Number: 9
Board Of Equalization: 44-001057
Referral Date: 06-30-89
Created Date: 06-30-89
SWRCB Tank Id: 19-000-010018-000003
Tank Status: A
Active Date: 06-30-89
Tank Use: UNKNOWN
STG: W

CERS TANKS:
Name: UNITED PACIFIC 0647
Address: 16051 E GALE AVE
City,State,Zip: INDUSTRY, CA 91745
Site ID: 33727
CERS ID: 10285723

GOLDEN STATE ENTERPRISES SITE #2705678 (Continued) **S101583963**

CERS Description: Underground Storage Tank

CA FID UST:
Facility ID: 19007627
Regulated By: UTNKA
Regulated ID: 00008026
Facility Phone: 8180000000
Mailing Address: 3701 WILSHIRE BLVD
Mailing City,St,Zip: INDUSTRY
Status: Active

LOS ANGELES CO. HMS:
Name: UNOCAL CORP SS 5493
Address: 16051 GALE AVE
City,State,Zip: CITY OF INDUSTRY, CA 917451606
Region: LA
Permit Category: T
Facility Id: 010149-010018
Facility Type: 0
Facility Status: Closed
Area: 6H
Permit Number: 00001459T
Permit Status: Closed

Name: CIRCLE K STORES #5678
Address: 16051 GALE AVE
City,State,Zip: CITY OF INDUSTRY, CA 917451606
Region: LA
Permit Category: T
Facility Id: 010149-024812
Facility Type: 0
Facility Status: Removed
Area: 6H
Permit Number: 000191452
Permit Status: Removed

Name: AL SAL OIL CO #36
Address: 16051 GALE AVE
City,State,Zip: CITY OF INDUSTRY, CA 917451606
Region: LA
Permit Category: T
Facility Id: 010149-036128
Facility Type: 0
Facility Status: Closed
Area: 6H
Permit Number: 000332861
Permit Status: Closed

Name: GOLDEN STATE ENTRPRS #2705678
Address: 16051 GALE AVE
City,State,Zip: CITY OF INDUSTRY, CA 917451606
Region: LA
Permit Category: T
Facility Id: 010149-058978
Facility Type: 0
Facility Status: Closed

GOLDEN STATE ENTERPRISES SITE #2705678 (Continued) **S101583963**

Area: 6H
Permit Number: 000769330
Permit Status: Closed

HWTS:

Name:	GOLDEN STATE ENTERPRISES SITE #2705678
Address:	16051 GALE AVE
City,State,Zip:	CITY OF INDUSTRY, CA 91745
EPA ID:	CAL000392850
Inactive Date:	07/08/2020
Create Date:	01/15/2014
Mailing Address:	29501 CANWOOD ST STE 200
Mailing City,State,Zip:	AGOURA HILLS, CA 913011570
Owner Name:	GOLDEN STATE ENTERPRISES
Owner Address:	29501 CANWOOD ST STE 200
Owner City,State,Zip:	AGOURA HILLS, CA 913010000
Contact Name:	LISA THOMPSON
Contact Address:	29501 CANWOOD ST STE 200
City,State,Zip:	AGOURA HILLS, CA 91301
Facility Status:	Inactive
Facility Type:	PERMANENT
Category:	STATE
Latitude:	34.009092
Longitude:	-117.956295

HAZNET:

Name:	GOLDEN STATE ENTERPRISES SITE #2705678
Address:	16051 GALE AVE
City,State,Zip:	CITY OF INDUSTRY, CA 91745
Contact:	LISA THOMPSON
Telephone:	8183668984
Mailing Address:	29501 CANWOOD ST STE 200
Year:	2020
Gepaid:	CAL000392850
TSD EPA ID:	CAT080013352
CA Waste Code:	134 - Aqueous solution with total organic residues less than 10 percent
Disposal Method:	H039 - Other Recovery Of Reclamation For Reuse Including Acid Regeneration, Organics Recovery Ect
Tons:	0.336
Year:	2020
Gepaid:	CAL000392850
TSD EPA ID:	CAD028409019
CA Waste Code:	512 - Other empty containers 30 gallons or more
Disposal Method:	H141 - Storage, Bulking, And/Or Transfer Off Site--No Treatment/Reovery (H010-H129) Or (H131-H135)
Tons:	0.0425
Year:	2020
Gepaid:	CAL000392850
TSD EPA ID:	CAD028409019
CA Waste Code:	352 - Other organic solids
Disposal Method:	H141 - Storage, Bulking, And/Or Transfer Off Site--No Treatment/Reovery (H010-H129) Or (H131-H135)

GOLDEN STATE ENTERPRISES SITE #2705678 (Continued) **S101583963**

Tons:	0.175
Year:	2018
Gepaid:	CAL000392850
TSD EPA ID:	CAD044429835
CA Waste Code:	352 - Other organic solids
Disposal Method:	H141 - Storage, Bulking, And/Or Transfer Off Site--No Treatment/Reovery (H010-H129) Or (H131-H135)
Tons:	0.10000
Year:	2018
Gepaid:	CAL000392850
TSD EPA ID:	CAD980675276
CA Waste Code:	134 - Aqueous solution with total organic residues less than 10 percent
Disposal Method:	H141 - Storage, Bulking, And/Or Transfer Off Site--No Treatment/Reovery (H010-H129) Or (H131-H135)
Tons:	0.20000
Year:	2017
Gepaid:	CAL000392850
TSD EPA ID:	CAD044429835
CA Waste Code:	134 - Aqueous solution with total organic residues less than 10 percent
Disposal Method:	H141 - Storage, Bulking, And/Or Transfer Off Site--No Treatment/Reovery (H010-H129) Or (H131-H135)
Tons:	0.25
Year:	2016
Gepaid:	CAL000392850
TSD EPA ID:	CAD044429835
CA Waste Code:	352 - Other organic solids
Disposal Method:	H141 - Storage, Bulking, And/Or Transfer Off Site--No Treatment/Reovery (H010-H129) Or (H131-H135)
Tons:	0.125
Year:	2016
Gepaid:	CAL000392850
TSD EPA ID:	CAD044429835
CA Waste Code:	134 - Aqueous solution with total organic residues less than 10 percent
Disposal Method:	H141 - Storage, Bulking, And/Or Transfer Off Site--No Treatment/Reovery (H010-H129) Or (H131-H135)
Tons:	0.15
Year:	2016
Gepaid:	CAL000392850
TSD EPA ID:	CAT080013352
CA Waste Code:	241 - Tank bottom waste
Disposal Method:	H039 - Other Recovery Of Reclamation For Reuse Including Acid Regeneration, Organics Recovery Ect
Tons:	3.753
Year:	2015
Gepaid:	CAL000392850
TSD EPA ID:	CAD044429835
CA Waste Code:	134 - Aqueous solution with total organic residues less than 10

GOLDEN STATE ENTERPRISES SITE #2705678 (Continued) **S101583963**

	percent
Disposal Method:	H141 - Storage, Bulking, And/Or Transfer Off Site--No Treatment/Reovery (H010-H129) Or (H131-H135)
Tons:	0.1

Click this hyperlink while viewing on your computer to access
1 additional CA HAZNET: record(s) in the EDR Site Report.

Additional Info:

Year:	2020
Gen EPA ID:	CAL000392850
Shipment Date:	6/10/2020
Creation Date:	7/13/2020
Receipt Date:	6/12/2020
Manifest ID:	021591758JJK
Trans EPA ID:	CAR000031211
Trans Name:	CALIFORNIA HAZARDOUS SVCS INC
TSDF EPA ID:	CAD028409019
Trans Name:	CROSBY & OVERTON
Waste Code Description:	352 - Other organic solids
Meth Code:	H141 - Storage, Bulking, And/Or Transfer Off Site--No Treatment/Reovery (H010-H129) Or (H131-H135)
Quantity Tons:	0.175
Waste Quantity:	350
Quantity Unit:	P
Shipment Date:	6/10/2020
Creation Date:	6/29/2020
Receipt Date:	6/12/2020
Manifest ID:	021591759JJK
Trans EPA ID:	CAR000031211
Trans Name:	CALIFORNIA HAZARDOUS SVCS INC
TSDF EPA ID:	CAT080013352
Trans Name:	WORLD OIL RECYCLING
Waste Code Description:	134 - Aqueous solution with <10% total organic residues
RCRA Code:	D001
Meth Code:	H039 - Other Recovery Of Reclamation For Reuse Including Acid Regeneration, Organics Recovery Ect
Quantity Tons:	0.126
Waste Quantity:	30
Quantity Unit:	G
Shipment Date:	6/10/2020
Creation Date:	7/13/2020
Receipt Date:	6/12/2020
Manifest ID:	021591758JJK
Trans EPA ID:	CAR000031211
Trans Name:	CALIFORNIA HAZARDOUS SVCS INC
TSDF EPA ID:	CAD028409019
Trans Name:	CROSBY & OVERTON
Waste Code Description:	512 - Other empty containers 30 gallons or more
Meth Code:	H141 - Storage, Bulking, And/Or Transfer Off Site--No Treatment/Reovery (H010-H129) Or (H131-H135)
Quantity Tons:	0.0425
Waste Quantity:	85

GOLDEN STATE ENTERPRISES SITE #2705678 (Continued) **S101583963**

Quantity Unit: P

Shipment Date: 3/24/2020
Creation Date: 4/16/2020
Receipt Date: 3/27/2020
Manifest ID: 021591602JJK
Trans EPA ID: CAR000031211
Trans Name: CALIFORNIA HAZARDOUS SVCS INC
TSDF EPA ID: CAT080013352
Trans Name: WORLD OIL RECYCLING
Waste Code Description: 134 - Aqueous solution with <10% total organic residues
RCRA Code: D001
Meth Code: H039 - Other Recovery Of Reclamation For Reuse Including Acid Regeneration, Organics Recovery Ect
Quantity Tons: 0.21
Waste Quantity: 50
Quantity Unit: G

Additional Info:
Year: 2017
Gen EPA ID: CAL000392850

Shipment Date: 20170109
Creation Date: 3/23/2017 18:30:13
Receipt Date: 20170109
Manifest ID: 010230501FLE
Trans EPA ID: MAD039322250
Trans Name: CLEAN HARBORS ENVIRONMENTAL SERVICES, INC.
TSDF EPA ID: CAD044429835
Trans Name: CLEAN HARBORS OF WILMINGTON, LLC
Waste Code Description: 134 - Aqueous solution with <10% total organic residues
Meth Code: H141 - Storage, Bulking, And/Or Transfer Off Site--No Treatment/Reovery (H010-H129) Or (H131-H135)
Quantity Tons: 0.25
Waste Quantity: 500
Quantity Unit: P

Additional Info:
Year: 2016
Gen EPA ID: CAL000392850

Shipment Date: 20151229
Creation Date: 5/24/2016 16:38:09
Receipt Date: 20160108
Manifest ID: 009019186FLE
Trans EPA ID: MAD039322250
Trans Name: CLEAN HARBORS ENVIRONMENTAL SERVICE INC
TSDF EPA ID: CAD044429835
Trans Name: CLEAN HARBORS WILMINGTON LLC
Waste Code Description: 134 - Aqueous solution with <10% total organic residues
Meth Code: H141 - Storage, Bulking, And/Or Transfer Off Site--No Treatment/Reovery (H010-H129) Or (H131-H135)
Quantity Tons: 0.1
Waste Quantity: 200
Quantity Unit: P

GOLDEN STATE ENTERPRISES SITE #2705678 (Continued) **S101583963**

Shipment Date:	20151229
Creation Date:	5/24/2016 16:38:09
Receipt Date:	20160108
Manifest ID:	009019186FLE
Trans EPA ID:	MAD039322250
Trans Name:	CLEAN HARBORS ENVIRONMENTAL SERVICE INC
TSDF EPA ID:	CAD044429835
Trans Name:	CLEAN HARBORS WILMINGTON LLC
Waste Code Description:	352 - Other organic solids
Meth Code:	H141 - Storage, Bulking, And/Or Transfer Off Site--No Treatment/Reovery (H010-H129) Or (H131-H135)
Quantity Tons:	0.1
Waste Quantity:	200
Quantity Unit:	P

Shipment Date:	20150512
Creation Date:	8/31/2015 22:15:34
Receipt Date:	20150513
Manifest ID:	008315692FLE
Trans EPA ID:	MAD039322250
Trans Name:	CLEAN HARBORS ENVIRONMENTAL SERVICES INC
TSDF EPA ID:	CAD044429835
Trans Name:	CLEAN HARBORS WILMINGTON LLC
Waste Code Description:	352 - Other organic solids
Meth Code:	H141 - Storage, Bulking, And/Or Transfer Off Site--No Treatment/Reovery (H010-H129) Or (H131-H135)
Quantity Tons:	0.225
Waste Quantity:	450
Quantity Unit:	P

Additional Info:

Year:	2015
Gen EPA ID:	CAL000392850

Shipment Date:	20151229
Creation Date:	5/24/2016 16:38:09
Receipt Date:	20160108
Manifest ID:	009019186FLE
Trans EPA ID:	MAD039322250
Trans Name:	CLEAN HARBORS ENVIRONMENTAL SERVICE INC
TSDF EPA ID:	CAD044429835
Trans Name:	CLEAN HARBORS WILMINGTON LLC
Waste Code Description:	134 - Aqueous solution with <10% total organic residues
Meth Code:	H141 - Storage, Bulking, And/Or Transfer Off Site--No Treatment/Reovery (H010-H129) Or (H131-H135)
Quantity Tons:	0.1
Waste Quantity:	200
Quantity Unit:	P

Shipment Date:	20151229
Creation Date:	5/24/2016 16:38:09
Receipt Date:	20160108
Manifest ID:	009019186FLE
Trans EPA ID:	MAD039322250
Trans Name:	CLEAN HARBORS ENVIRONMENTAL SERVICE INC
TSDF EPA ID:	CAD044429835
Trans Name:	CLEAN HARBORS WILMINGTON LLC

GOLDEN STATE ENTERPRISES SITE #2705678 (Continued) **S101583963**

Waste Code Description:	352 - Other organic solids
Meth Code:	H141 - Storage, Bulking, And/Or Transfer Off Site--No Treatment/Reovery (H010-H129) Or (H131-H135)
Quantity Tons:	0.1
Waste Quantity:	200
Quantity Unit:	P
Shipment Date:	20150512
Creation Date:	8/31/2015 22:15:34
Receipt Date:	20150513
Manifest ID:	008315692FLE
Trans EPA ID:	MAD039322250
Trans Name:	CLEAN HARBORS ENVIRONMENTAL SERVICES INC
TSDF EPA ID:	CAD044429835
Trans Name:	CLEAN HARBORS WILMINGTON LLC
Waste Code Description:	352 - Other organic solids
Meth Code:	H141 - Storage, Bulking, And/Or Transfer Off Site--No Treatment/Reovery (H010-H129) Or (H131-H135)
Quantity Tons:	0.225
Waste Quantity:	450
Quantity Unit:	P

CERS:

Name:	UNITED PACIFIC 0647
Address:	16051 E GALE AVE
City,State,Zip:	INDUSTRY, CA 91745
Site ID:	33727
CERS ID:	10285723
CERS Description:	Chemical Storage Facilities

Violations:

Site ID:	33727
Site Name:	United Pacific 0647
Violation Date:	02-12-2020
Citation:	HSC 6.95 25508(a)(1) - California Health and Safety Code, Chapter 6.95, Section(s) 25508(a)(1)
Violation Description:	Failure to annually review and electronically certify that the business plan is complete and accurate on or before the annual due date.
Violation Notes:	Returned to compliance on 03/11/2020. OBSERVATION: The business failed to electronically submit and certify that the business plan is complete, accurate, and in compliance with EPCRA on or before the annual due date. 2019 California Environmental Reporting System (CERS) submittal was missing/inaccurate; Reviewed CERS submittals submitted on 12/30/2019 and found the following needed to be addressed: - Inaccurate quantities of hazardous materials reported on the hazardous materials and waste inventory matrix report; - observed one 55-gallon drum containing hazardous waste liquid (water with trace hydrocarbon) stored next to the Dumpster was not reported to CERS; CORRECTIVE ACTION: Electronically submit and certify that the business plan is complete, accurate, and in compliance with EPCRA on or before the annual due date.
Violation Division:	Los Angeles County Fire Department
Violation Program:	HMRRP
Violation Source:	CERS,
Site ID:	33727

GOLDEN STATE ENTERPRISES SITE #2705678 (Continued) **S101583963**

Site Name:	United Pacific 0647
Violation Date:	04-14-2016
Citation:	23 CCR 16 2712(b) - California Code of Regulations, Title 23, Chapter 16, Section(s) 2712(b)
Violation Description:	Failure to maintain records of repairs, lining, and upgrades on site, or off site if approved by the CUPA, for the life of the underground storage tank and/or failure to maintain written monitoring and maintenance records on site, or off site if approved by the CUPA, for a period of 3 years, 6 1/2 years for cathodic protection, and 5 years for written performance claims pertaining to release detection systems and calibration and maintenance records for such systems.
Violation Notes:	Returned to compliance on 04/12/2017.
Violation Division:	Los Angeles County Department of Public Works
Violation Program:	UST
Violation Source:	CERS,
Site ID:	33727
Site Name:	United Pacific 0647
Violation Date:	04-18-2017
Citation:	HSC 6.7 25284.2 - California Health and Safety Code, Chapter 6.7, Section(s) 25284.2
Violation Description:	Failure to test the spill bucket annually.
Violation Notes:	Returned to compliance on 07/19/2017.
Violation Division:	Los Angeles County Department of Public Works
Violation Program:	UST
Violation Source:	CERS,
Site ID:	33727
Site Name:	United Pacific 0647
Violation Date:	04-05-2021
Citation:	23 CCR 16 2712(i) - California Code of Regulations, Title 23, Chapter 16, Section(s) 2712(i)
Violation Description:	Failure to submit a current UST Response Plan available on site.
Violation Notes:	Returned to compliance on 12/30/2021. PLOT PLAN, RESPONSE PLAN, MONITORING PLAN CORRECT AND UPDATE CERS
Violation Division:	Los Angeles County Department of Public Works
Violation Program:	UST
Violation Source:	CERS,
Site ID:	33727
Site Name:	United Pacific 0647
Violation Date:	04-18-2017
Citation:	23 CCR 16 2641(a) - California Code of Regulations, Title 23, Chapter 16, Section(s) 2641(a)
Violation Description:	Failure of leak detection equipment to be located such that equipment is capable of detecting a leak at the earliest possible opportunity.
Violation Notes:	Returned to compliance on 07/19/2017.
Violation Division:	Los Angeles County Department of Public Works
Violation Program:	UST
Violation Source:	CERS,
Site ID:	33727
Site Name:	United Pacific 0647
Violation Date:	04-15-2019
Citation:	HSC 6.7 25284, 25286 - California Health and Safety Code, Chapter 6.7, Section(s) 25284, 25286
Violation Description:	Failure to submit a complete and accurate application for a permit to

GOLDEN STATE ENTERPRISES SITE #2705678 (Continued) **S101583963**

	operate a UST, or for renewal of the permit.
Violation Notes:	Returned to compliance on 08/09/2019.
Violation Division:	Los Angeles County Department of Public Works
Violation Program:	UST
Violation Source:	CERS,
Site ID:	33727
Site Name:	United Pacific 0647
Violation Date:	04-14-2016
Citation:	HSC 6.7 25299 - California Health and Safety Code, Chapter 6.7, Section(s) 25299
Violation Description:	Failure to comply with one or more of the operating permit conditions.
Violation Notes:	Returned to compliance on 04/12/2017.
Violation Division:	Los Angeles County Department of Public Works
Violation Program:	UST
Violation Source:	CERS,
Site ID:	33727
Site Name:	United Pacific 0647
Violation Date:	01-13-2021
Citation:	23 CCR 16 2712 - California Code of Regulations, Title 23, Chapter 16, Section(s) 2712
Violation Description:	Failure to comply with any of the applicable requirements of the permit issued for the operation of the UST system.
Violation Notes:	Returned to compliance on 04/19/2021. NOVC:OVERDUE FES OF $3747.00 FOR FD. EMAILED NOTICE AND INVOICE TO TOM ROBINS
Violation Division:	Los Angeles County Department of Public Works
Violation Program:	UST
Violation Source:	CERS,
Site ID:	33727
Site Name:	United Pacific 0647
Violation Date:	04-12-2022
Citation:	HSC 6.7 25284, 25286 - California Health and Safety Code, Chapter 6.7, Section(s) 25284, 25286
Violation Description:	Failure to submit a complete and accurate application for a permit to operate a UST, or for renewal of the permit.
Violation Notes:	Returned to compliance on 04/13/2022. 1)CERS:TANK INFO.2)LIQ-UDC#13/14,5/6,7/8 & 87 STP SMP. 1)UPDATE CERS.2)UDCS & SUMPS REQ LIQUID/DEBRIS FREE
Violation Division:	Los Angeles County Department of Public Works
Violation Program:	UST
Violation Source:	CERS,
Site ID:	33727
Site Name:	United Pacific 0647
Violation Date:	04-15-2019
Citation:	HSC 6.7 25293 - California Health and Safety Code, Chapter 6.7, Section(s) 25293
Violation Description:	Failure to maintain UST records in sufficient detail to enable the UPA to determine whether the UST systems are in compliance.
Violation Notes:	Returned to compliance on 08/09/2019.
Violation Division:	Los Angeles County Department of Public Works
Violation Program:	UST
Violation Source:	CERS,
Site ID:	33727

GOLDEN STATE ENTERPRISES SITE #2705678 (Continued) **S101583963**

Site Name: United Pacific 0647
Violation Date: 04-14-2016
Citation: 23 CCR 16 2715(c)(2) - California Code of Regulations, Title 23, Chapter 16, Section(s) 2715(c)(2)
Violation Description: Failure to comply with one or more of the following: maintain the spill bucket in good condition, containment free of debris/liquid, and/or to remove the contents of the spill bucket when a release/leak/spill was observed.
Violation Notes: Returned to compliance on 04/12/2017.
Violation Division: Los Angeles County Department of Public Works
Violation Program: UST
Violation Source: CERS,

Site ID: 33727
Site Name: United Pacific 0647
Violation Date: 04-05-2021
Citation: 23 CCR 16 2712(i) - California Code of Regulations, Title 23, Chapter 16, Section(s) 2712(i)
Violation Description: Failure to have current UST Monitoring Plan available on site.
Violation Notes: Returned to compliance on 12/30/2021. PLOT PLAN, RESPONSE PLAN, MONITORING PLAN CORRECT AND UPDATE CERS
Violation Division: Los Angeles County Department of Public Works
Violation Program: UST
Violation Source: CERS,

Site ID: 33727
Site Name: United Pacific 0647
Violation Date: 04-14-2016
Citation: 23 CCR 16 2712 - California Code of Regulations, Title 23, Chapter 16, Section(s) 2712
Violation Description: Failure to obtain permit to install, replace, repair, or modify part of the UST system containment or leak detection equipment.
Violation Notes: Returned to compliance on 04/12/2017.
Violation Division: Los Angeles County Department of Public Works
Violation Program: UST
Violation Source: CERS,

Site ID: 33727
Site Name: United Pacific 0647
Violation Date: 04-14-2016
Citation: 23 CCR 16 2711(a)(8) - California Code of Regulations, Title 23, Chapter 16, Section(s) 2711(a)(8)
Violation Description: Failure to submit, obtain approval, or maintain a complete/accurate plot plan.
Violation Notes: Returned to compliance on 04/12/2017.
Violation Division: Los Angeles County Department of Public Works
Violation Program: UST
Violation Source: CERS,

Site ID: 33727
Site Name: United Pacific 0647
Violation Date: 04-14-2016
Citation: HSC 6.7 25291 - California Health and Safety Code, Chapter 6.7, Section(s) 25291
Violation Description: Failure to maintain under-dispenser containment, sumps, and/or other secondary containment in good condition and/or free of debris/liquid.
Violation Notes: Returned to compliance on 04/12/2017.

GOLDEN STATE ENTERPRISES SITE #2705678 (Continued) **S101583963**

Violation Division:	Los Angeles County Department of Public Works
Violation Program:	UST
Violation Source:	CERS,
Site ID:	33727
Site Name:	United Pacific 0647
Violation Date:	04-14-2016
Citation:	HSC 6.7 25286(a) - California Health and Safety Code, Chapter 6.7, Section(s) 25286(a)
Violation Description:	Failure to submit an complete and accurate application for a permit to operate an underground storage tank, or for renewal of the permit.
Violation Notes:	Returned to compliance on 04/12/2017.
Violation Division:	Los Angeles County Department of Public Works
Violation Program:	UST
Violation Source:	CERS,
Site ID:	33727
Site Name:	United Pacific 0647
Violation Date:	04-12-2023
Citation:	23 CCR 16 2712(f) - California Code of Regulations, Title 23, Chapter 16, Section(s) 2712(f)
Violation Description:	Failure to implement the corrections specified in the inspection report within 30 days of receiving an inspection report from either the UPA or special inspector.
Violation Notes:	SPIL CONTAINER ON 91 AND DIESEL FAILED ON 4/12/22, AND 4/12/23 NOT FIVE GAL. NOT HOLDING 5 GAL LIQUID DURING TESTING. OBTAIN REPAIR PERMIT, REPAIR, TEST AND SUBMIT A PASSING TEST RESULT
Violation Division:	Los Angeles County Department of Public Works
Violation Program:	UST
Violation Source:	CERS,
Site ID:	33727
Site Name:	United Pacific 0647
Violation Date:	04-14-2016
Citation:	23 CCR 16 2712(i) - California Code of Regulations, Title 23, Chapter 16, Section(s) 2712(i)
Violation Description:	Failure to maintain on site an approved monitoring plan.
Violation Notes:	Returned to compliance on 04/12/2017.
Violation Division:	Los Angeles County Department of Public Works
Violation Program:	UST
Violation Source:	CERS,
Site ID:	33727
Site Name:	United Pacific 0647
Violation Date:	04-12-2022
Citation:	23 CCR 16 2712 - California Code of Regulations, Title 23, Chapter 16, Section(s) 2712
Violation Description:	Failure to comply with any of the applicable requirements of the permit issued for the operation of the UST system.
Violation Notes:	Returned to compliance on 04/13/2022. 1)CERS:TANK INFO.2)LIQ-UDC#13/14,5/6,7/8 & 87 STP SMP. 1)UPDATE CERS.2)UDCS & SUMPS REQ LIQUID/DEBRIS FREE
Violation Division:	Los Angeles County Department of Public Works
Violation Program:	UST
Violation Source:	CERS,
Site ID:	33727

GOLDEN STATE ENTERPRISES SITE #2705678 (Continued) **S101583963**

Site Name:	United Pacific 0647
Violation Date:	04-15-2019
Citation:	23 CCR 16 2641(j) - California Code of Regulations, Title 23, Chapter 16, Section(s) 2641(j)
Violation Description:	Failure of the leak detection equipment to be installed, calibrated, operated, and/or maintained properly.
Violation Notes:	Returned to compliance on 08/09/2019.
Violation Division:	Los Angeles County Department of Public Works
Violation Program:	UST
Violation Source:	CERS,

Site ID:	33727
Site Name:	United Pacific 0647
Violation Date:	04-05-2021
Citation:	23 CCR 16 2641(h) - California Code of Regulations, Title 23, Chapter 16, Section(s) 2641(h)
Violation Description:	Failure to have an approved UST Monitoring Plan.
Violation Notes:	Returned to compliance on 12/30/2021. PLOT PLAN, RESPONSE PLAN, MONITORING PLAN CORRECT AND UPDATE CERS
Violation Division:	Los Angeles County Department of Public Works
Violation Program:	UST
Violation Source:	CERS,

Site ID:	33727
Site Name:	United Pacific 0647
Violation Date:	04-12-2023
Citation:	HSC 6.7 25284.2 - California Health and Safety Code, Chapter 6.7, Section(s) 25284.2
Violation Description:	"Failure to meet one or more of the following requirements: Install or maintain a liquid-tight spill container. Have a minimum capacity of five gallons. Have a functional drain valve or other method for the removal of liquid from the spill container. Be resistant to galvanic corrosion. Perform a tightness test at installation, every 12 months thereafter, or within 30 days after a repair to the spill container. Tested using applicable manufacturer guidelines, industry codes, engineering standards, or a method approved by a professional engineer. Tested by a certified UST service technician. Maintain records of spill containment testing for 36 months. "
Violation Notes:	SPIL CONTAINER ON 91 AND DIESEL FAILED ON 4/12/22, AND 4/12/23 NOT FIVE GAL. NOT HOLDING 5 GAL LIQUID DURING TESTING. OBTAIN REPAIR PERMIT, REPAIR, TEST AND SUBMIT A PASSING TEST RESULT
Violation Division:	Los Angeles County Department of Public Works
Violation Program:	UST
Violation Source:	CERS,

Site ID:	33727
Site Name:	United Pacific 0647
Violation Date:	04-05-2021
Citation:	23 CCR 16 2641(h) - California Code of Regulations, Title 23, Chapter 16, Section(s) 2641(h)
Violation Description:	Failure to have an approved UST Response Plan.
Violation Notes:	Returned to compliance on 12/30/2021. PLOT PLAN, RESPONSE PLAN, MONITORING PLAN CORRECT AND UPDATE CERS
Violation Division:	Los Angeles County Department of Public Works
Violation Program:	UST
Violation Source:	CERS,

GOLDEN STATE ENTERPRISES SITE #2705678 (Continued) **S101583963**

Site ID:	33727
Site Name:	United Pacific 0647
Violation Date:	04-15-2015
Citation:	23 CCR 16 2711(a)(8) - California Code of Regulations, Title 23, Chapter 16, Section(s) 2711(a)(8)
Violation Description:	Failure to submit, obtain approval, or maintain a complete/accurate plot plan.
Violation Notes:	Returned to compliance on 04/23/2015.
Violation Division:	Los Angeles County Department of Public Works
Violation Program:	UST
Violation Source:	CERS,

Site ID:	33727
Site Name:	United Pacific 0647
Violation Date:	04-15-2019
Citation:	23 CCR 16 2712(b)(1)(G) - California Code of Regulations, Title 23, Chapter 16, Section(s) 2712(b)(1)(G)
Violation Description:	Failure to comply with one or more of the following overfill prevention equipment requirements: Alert the transfer operator when the tank is 90 percent full by restricting the flow into the tank or triggering an audible and visual alarm; or Restrict delivery of flow to the tank at least 30 minutes before the tank overfills, provided the restriction occurs when the tank is filled to no more than 95 percent of capacity; and activate an audible alarm at least five minutes before the tank overfills; or Provide positive shut-off of flow to the tank when the tank is filled to no more than 95 percent of capacity; or Provide positive shut-off of flow to the tank so that none of the fittings located on the top of the tank are exposed to product due to overfilling. Install/retrofit overfill prevention equipment that does not use flow restrictors on vent piping to meet overfill prevention equipment requirements when the overfill prevention equipment is installed, repaired, or replaced on and after October 1, 2018. For USTs installed before October 1, 2018, perform an inspection by October 13, 2018 and every 36 months thereafter. For USTs installed on and after October 1, 2018, perform an inspection at installation and every 36 months thereafter. Inspected within 30 days after a repair to the overfill prevention equipment. Inspected using an applicable manufacturer guidelines, industry codes, engineering standards, or a method approved by a professional engineer. Inspected by a certified UST service technician. Maintain records of overfill prevention equipment inspection for 36 months.
Violation Notes:	Returned to compliance on 08/09/2019.
Violation Division:	Los Angeles County Department of Public Works
Violation Program:	UST
Violation Source:	CERS,

Site ID:	33727
Site Name:	United Pacific 0647
Violation Date:	04-05-2021
Citation:	23 CCR 16 2641(h) - California Code of Regulations, Title 23, Chapter 16, Section(s) 2641(h)
Violation Description:	Failure to submit or maintain a current facility plot plan.
Violation Notes:	Returned to compliance on 12/30/2021. PLOT PLAN, RESPONSE PLAN, MONITORING PLAN CORRECT AND UPDATE CERS
Violation Division:	Los Angeles County Department of Public Works
Violation Program:	UST
Violation Source:	CERS,

GOLDEN STATE ENTERPRISES SITE #2705678 (Continued) **S101583963**

Site ID:	33727
Site Name:	United Pacific 0647
Violation Date:	04-15-2019
Citation:	23 CCR 16 2716(f) - California Code of Regulations, Title 23, Chapter 16, Section(s) 2716(f)
Violation Description:	"Failure to maintain on-site, or off-site at a readily available location if approved by the UPA, copies of Designated Operator inspection records as follows: Designated operator monthly inspection records for inspections performed before October 1, 2018 must be kept for 12 months from the month of inspection. For inspections performed on or after October 1, 2018, copies of the ""Designated Underground Storage Tank Operator Visual Inspection Report"" must be kept for 36 months from the month of inspection. "
Violation Notes:	Returned to compliance on 08/09/2019.
Violation Division:	Los Angeles County Department of Public Works
Violation Program:	UST
Violation Source:	CERS,

Site ID:	33727
Site Name:	United Pacific 0647
Violation Date:	04-12-2023
Citation:	23 CCR 16 2712 - California Code of Regulations, Title 23, Chapter 16, Section(s) 2712
Violation Description:	Failure to comply with any of the applicable requirements of the permit issued for the operation of the UST system.
Violation Notes:	SPIL CONTAINER ON 91 AND DIESEL FAILED ON 4/12/22, AND 4/12/23 NOT FIVE GAL. NOT HOLDING 5 GAL LIQUID DURING TESTING. OBTAIN REPAIR PERMIT, REPAIR, TEST AND SUBMIT A PASSING TEST RESULT
Violation Division:	Los Angeles County Department of Public Works
Violation Program:	UST
Violation Source:	CERS,

Site ID:	33727
Site Name:	United Pacific 0647
Violation Date:	04-18-2017
Citation:	HSC 6.7 25290.1(c)(3), 25290.2(c)(3) - California Health and Safety Code, Chapter 6.7, Section(s) 25290.1(c)(3), 25290.2(c)(3)
Violation Description:	Failure to keep water out of the secondary containment of UST systems installed on or after July 1, 2003 and before July 1, 2004, or on or after July 1, 2004.
Violation Notes:	Returned to compliance on 07/19/2017.
Violation Division:	Los Angeles County Department of Public Works
Violation Program:	UST
Violation Source:	CERS,

Site ID:	33727
Site Name:	United Pacific 0647
Violation Date:	03-10-2023
Citation:	HSC 6.95 25508(a)(3) - California Health and Safety Code, Chapter 6.95, Section(s) 25508(a)(3)
Violation Description:	Failure to complete and electronically submit hazardous material inventory information for all reportable hazardous materials on site at or above reportable quantities.
Violation Notes:	Returned to compliance on 05/31/2023. OBSERVATION: The business failed to electronically submit complete and accurate chemical inventory information for all hazardous materials on site at or above reportable quantities. Facility carries approximately 20 x 15lbs "Blue Rhino" in

GOLDEN STATE ENTERPRISES SITE #2705678 (Continued) **S101583963**

	a cage-not reported on HM inventory CORRECTIVE ACTION: Electronically submit complete and accurate chemical inventory information for all hazardous materials on site at or above reportable quantities.
Violation Division:	Los Angeles County Fire Department
Violation Program:	HMRRP
Violation Source:	CERS,
Site ID:	33727
Site Name:	United Pacific 0647
Violation Date:	04-14-2016
Citation:	23 CCR 16 2636(f)(1) - California Code of Regulations, Title 23, Chapter 16, Section(s) 2636(f)(1)
Violation Description:	Failure of the double wall pressurized piping in the under dispenser containment to be continuously monitored by a method that either shuts down the flow of product to the dispenser or activates an audible/visual alarm when a leak is detected.
Violation Notes:	Returned to compliance on 04/12/2017.
Violation Division:	Los Angeles County Department of Public Works
Violation Program:	UST
Violation Source:	CERS,
Site ID:	33727
Site Name:	United Pacific 0647
Violation Date:	04-05-2021
Citation:	23 CCR 16 2712 - California Code of Regulations, Title 23, Chapter 16, Section(s) 2712
Violation Description:	Failure to comply with any of the applicable requirements of the permit issued for the operation of the UST system.
Violation Notes:	Returned to compliance on 12/30/2021. PLOT PLAN, RESPONSE PLAN, MONITORING PLAN CORRECT AND UPDATE CERS
Violation Division:	Los Angeles County Department of Public Works
Violation Program:	UST
Violation Source:	CERS,
Site ID:	33727
Site Name:	United Pacific 0647
Violation Date:	04-15-2019
Citation:	23 CCR 16 2716(e) - California Code of Regulations, Title 23, Chapter 16, Section(s) 2716(e)
Violation Description:	For designated operator (DO) monthly inspections conducted before October 1, 2018, failure to comply with one or more of the following requirements: Be performed by an ICC certified DO. Inspect monthly alarm history report, check that alarms are documented and responded to appropriately, and attach a copy. Inspect for the presence of liquid/debris in spill containers. Inspect for the presence of liquid/debris in under dispenser containment (UDC) and ensure that the monitoring equipment is positioned correctly. Inspect for liquid or debris in containment sumps where an alarm occurred with no service visit. Check that all testing and maintenance has been completed and documented. Verify that all facility employees have been trained in accordance with 23 CCR 2715(c). For designated operator (DO) 30 day inspections conducted on and after October 1, 2018, failure to conduct the designated UST operator visual inspection at least once every 30 days.
Violation Notes:	Returned to compliance on 08/09/2019.
Violation Division:	Los Angeles County Department of Public Works
Violation Program:	UST

GOLDEN STATE ENTERPRISES SITE #2705678 (Continued) **S101583963**

Violation Source: CERS,

Evaluation:
Eval General Type: Compliance Evaluation Inspection
Eval Date: 02-12-2020
Violations Found: Yes
Eval Type: Routine done by local agency
Eval Notes: Amanda Cuevas, cashier
Eval Division: Los Angeles County Fire Department
Eval Program: HMRRP
Eval Source: CERS,

Eval General Type: Compliance Evaluation Inspection
Eval Date: 03-10-2023
Violations Found: No
Eval Type: Routine done by local agency
Eval Notes: Cidney Garcia
Eval Division: Los Angeles County Fire Department
Eval Program: HW
Eval Source: CERS,

Eval General Type: Compliance Evaluation Inspection
Eval Date: 03-10-2023
Violations Found: Yes
Eval Type: Routine done by local agency
Eval Notes: Cidney Garcia, Cashier
Eval Division: Los Angeles County Fire Department
Eval Program: HMRRP
Eval Source: CERS,

Eval General Type: Other/Unknown
Eval Date: 03-19-2020
Violations Found: No
Eval Type: Other, not routine, done by local agency
Eval Division: Los Angeles County Fire Department
Eval Program: HMRRP
Eval Source: CERS,

Eval General Type: Compliance Evaluation Inspection
Eval Date: 04-12-2017
Violations Found: Yes
Eval Type: Routine done by local agency
Eval Notes: NOVC:NEED TO SUBMIT 11/18/16 SPBK REPORT;LIQUID IN 91 F&ATG,DSL F&P SUMPS,87 FSUMP;UDC 5/6&9-14 HAVE LIQUID,F&CHAIN NOT TRIP SHEAR VALVE
Eval Division: Los Angeles County Department of Public Works
Eval Program: UST
Eval Source: CERS,

Eval General Type: Compliance Evaluation Inspection
Eval Date: 04-12-2022
Violations Found: Yes
Eval Type: Routine done by local agency
Eval Notes: NOVC:1)CERS:TANK INFO.2)LIQ-UDC#13/14,5/6,7/8 & 87 STP SMP. DOCS ONSITE. OVFL-MECH FLAP VALVES. UDCS-F&C. SUMPS(208S)
Eval Division: Los Angeles County Department of Public Works
Eval Program: UST
Eval Source: CERS,

GOLDEN STATE ENTERPRISES SITE #2705678 (Continued) **S101583963**

Eval General Type: Compliance Evaluation Inspection
Eval Date: 04-15-2019
Violations Found: Yes
Eval Type: Routine done by local agency
Eval Notes: NOVC:CERS,OVFL OVERDUE,DO RPRT NOV 2018 NOT W/ALRM HST,NO SEPT 2018 DO RPRT,SET UP DATA WRNING 8/21/18 W/O EXPLNTN,UDC 13/14 F&C NOT WRK
Eval Division: Los Angeles County Department of Public Works
Eval Program: UST
Eval Source: CERS,

Eval General Type: Compliance Evaluation Inspection
Eval Date: 09-23-2016
Violations Found: No
Eval Type: Routine done by local agency
Eval Notes: Raphael Scalise, Site Manager
Eval Division: Los Angeles County Fire Department
Eval Program: HMRRP
Eval Source: CERS,

Eval General Type: Other/Unknown
Eval Date: 01-13-2021
Violations Found: Yes
Eval Type: Other, not routine, done by local agency
Eval Notes: NOVC:OVERDUE FES OF $3747.00 FOR FD. EMAILED NOTICE AND INVOICE TO TOM ROBINS
Eval Division: Los Angeles County Department of Public Works
Eval Program: UST
Eval Source: CERS,

Eval General Type: Compliance Evaluation Inspection
Eval Date: 04-05-2021
Violations Found: Yes
Eval Type: Routine done by local agency
Eval Notes: NOVC: PLOT PLAN, RESPONSE PLAN, MONITORING PLAN
Eval Division: Los Angeles County Department of Public Works
Eval Program: UST
Eval Source: CERS,

Eval General Type: Compliance Evaluation Inspection
Eval Date: 04-12-2023
Violations Found: Yes
Eval Type: Routine done by local agency
Eval Notes: NOTICE ISSUED, 91 FILL/SPIL BUCKET NOT 5 GAL. OUTSTANDING ITEMS ON DO REPORT. ALL OTHER ITEMS PASSING. PAPERWORK COMPLETE.
Eval Division: Los Angeles County Department of Public Works
Eval Program: UST
Eval Source: CERS,

Eval General Type: Other/Unknown
Eval Date: 05-31-2023
Violations Found: No
Eval Type: Other, not routine, done by local agency
Eval Division: Los Angeles County Fire Department
Eval Program: HMRRP
Eval Source: CERS,

Eval General Type: Compliance Evaluation Inspection

GOLDEN STATE ENTERPRISES SITE #2705678 (Continued) **S101583963**

Eval Date: 09-23-2016
Violations Found: No
Eval Type: Routine done by local agency
Eval Notes: Raphael Scalise, Site Manager
Eval Division: Los Angeles County Fire Department
Eval Program: HW
Eval Source: CERS,

Eval General Type: Compliance Evaluation Inspection
Eval Date: 10-25-2013
Violations Found: No
Eval Type: Routine done by local agency
Eval Notes: Inspection conducted by T. Yamakawa
Eval Division: Los Angeles County Fire Department
Eval Program: HMRRP
Eval Source: CERS,

Eval General Type: Compliance Evaluation Inspection
Eval Date: 07-19-2017
Violations Found: No
Eval Type: Routine done by local agency
Eval Notes: SENSORS IN PLACE; SUMPS/UDCS/SPBKS CLEAN AND DRY. ALL DOCUMENTS AND CERTS ONSITE/CURRENT.CERS DATED 12/13/16 ACCEPTED 4/18/17-STILL OK
Eval Division: Los Angeles County Department of Public Works
Eval Program: UST
Eval Source: CERS,

Eval General Type: Compliance Evaluation Inspection
Eval Date: 10-25-2013
Violations Found: No
Eval Type: Routine done by local agency
Eval Notes: Inspection conducted by T. Yamakawa
Eval Division: Los Angeles County Fire Department
Eval Program: HW
Eval Source: CERS,

Eval General Type: Compliance Evaluation Inspection
Eval Date: 02-12-2020
Violations Found: No
Eval Type: Routine done by local agency
Eval Notes: Amanda Cuevas, cashier
Eval Division: Los Angeles County Fire Department
Eval Program: HW
Eval Source: CERS,

Eval General Type: Compliance Evaluation Inspection
Eval Date: 04-14-2016
Violations Found: Yes
Eval Type: Routine done by local agency
Eval Notes: SUMP; LIQ IN 91 FILL & STP SUMP;LIQ IN 89 STP SUMP & 87 STP SUMP;UDC CHAINS NOT TAUT IN #1/2, 3/4,5/6,7/8,9/10,11/12. TOOL IN UDC#9/10.
Eval Division: Los Angeles County Department of Public Works
Eval Program: UST
Eval Source: CERS,

Eval General Type: Compliance Evaluation Inspection
Eval Date: 04-15-2015

GOLDEN STATE ENTERPRISES SITE #2705678 (Continued) **S101583963**

Violations Found: Yes
Eval Type: Routine done by local agency
Eval Notes: MISSING DOCUMENTATION ON PLOT PLAN IN CERS. V000802349. ALL SUMPS UDC'S CLEAN DRY, SENSORS IN LOWEST POINTS, V/R STATING ALL NORMAL.
Eval Division: Los Angeles County Department of Public Works
Eval Program: UST
Eval Source: CERS,

Eval General Type: Compliance Evaluation Inspection
Eval Date: 09-24-2019
Violations Found: No
Eval Type: Routine done by local agency
Eval Notes: 3YRS OF DOCS ONSITE.SENSORS IN PROPER LOCATION.ALARM RESPONSE & W/O ONSITE.VR-ALL SYS NORMAL.CERS ACCEPTED ON 080919(DOCS STILL CURRENT)
Eval Division: Los Angeles County Department of Public Works
Eval Program: UST
Eval Source: CERS,

Eval General Type: Compliance Evaluation Inspection
Eval Date: 10-25-2013
Violations Found: No
Eval Type: Routine done by local agency
Eval Division: Los Angeles County Fire Department
Eval Program: HMRRP
Eval Source: CERS,

Eval General Type: Compliance Evaluation Inspection
Eval Date: 10-25-2013
Violations Found: No
Eval Type: Routine done by local agency
Eval Division: Los Angeles County Fire Department
Eval Program: HW
Eval Source: CERS,

Affiliation:
Affiliation Type Desc: Facility Mailing Address
Entity Name: Mailing Address
Affiliation Address: 4130 Cover Street
Affiliation City: Long Beach
Affiliation State: CA
Affiliation Zip: 90808
Affiliation Phone: ,

Affiliation Type Desc: Document Preparer
Entity Name: Tom Robins
Affiliation Phone: ,

Affiliation Type Desc: Environmental Contact
Entity Name: Tom Robins
Affiliation Address: 4130 Cover Street
Affiliation City: Long Beach
Affiliation State: CA
Affiliation Zip: 90808
Affiliation Phone: ,

Affiliation Type Desc: Legal Owner
Entity Name: APRO, LLC

GOLDEN STATE ENTERPRISES SITE #2705678 (Continued) **S101583963**

Affiliation Address:	4130 Cover Street
Affiliation City:	Long Beach
Affiliation State:	CA
Affiliation Country:	United States
Affiliation Zip:	90808
Affiliation Phone:	(310) 323-3992,
Affiliation Type Desc:	UST Property Owner Name
Entity Name:	GOLDEN STATE ENTERPRISES, LLC
Affiliation Address:	29501 CANWOOD ST SUITE 200
Affiliation City:	AGOURA HILLS
Affiliation State:	CA
Affiliation Country:	United States
Affiliation Zip:	90808
Affiliation Phone:	(310) 323-3992,
Affiliation Type Desc:	UST Tank Owner
Entity Name:	APRO LLC
Affiliation Address:	4130 Cover Street
Affiliation City:	Long Beach
Affiliation State:	CA
Affiliation Country:	United States
Affiliation Zip:	90808
Affiliation Phone:	(310) 323-3992,
Affiliation Type Desc:	CUPA District
Entity Name:	Los Angeles County Fire
Affiliation Address:	5825 Rickenbacker Road
Affiliation City:	Commerce
Affiliation State:	CA
Affiliation Zip:	90040-3027
Affiliation Phone:	(323) 890-4000,
Affiliation Type Desc:	Identification Signer
Entity Name:	Tom Robins
Entity Title:	Staff Geologist
Affiliation Phone:	,
Affiliation Type Desc:	Operator
Entity Name:	APRO, LLC
Affiliation Phone:	(310) 323-3992,
Affiliation Type Desc:	Parent Corporation
Entity Name:	APRO LLC
Affiliation Phone:	,
Affiliation Type Desc:	Property Owner
Entity Name:	GOLDEN STATE ENTERPRISES, LLC
Affiliation Address:	29501 CANWOOD ST SUITE 200
Affiliation City:	AGOURA HILLS
Affiliation State:	CA
Affiliation Country:	United States
Affiliation Zip:	90808
Affiliation Phone:	(310) 323-3992,
Affiliation Type Desc:	UST Tank Operator
Entity Name:	APRO, LLC

GOLDEN STATE ENTERPRISES SITE #2705678 (Continued) **S101583963**

Affiliation Address:	4130 Cover Street
Affiliation City:	Long Beach
Affiliation State:	CA
Affiliation Country:	United States
Affiliation Zip:	90808
Affiliation Phone:	(310) 323-3992,

P101 **UNITED PACIFIC 0647** **UST** **U004265343**
West **16051 E GALE AVE** **N/A**
1/8-1/4 **INDUSTRY, CA 91745**
0.230 mi.
1216 ft. **Site 5 of 12 in cluster P**

Relative: UST:
Lower

Actual:
345 ft.

Name:	UNITED PACIFIC 0647
Address:	16051 E GALE AVE
City,State,Zip:	INDUSTRY, CA 91745
Facility ID:	LACoFA0011859
Permitting Agency:	Los Angeles County Fire Department
CERSID:	10285723
Latitude:	34.0090900
Longitude:	-117.956290
Owner type:	Non-Government
Facility type:	Motor Vehicle Fueling
Num of closed ust:	0
Num of oos ust:	0
Epa region:	9
Tribal lands:	No
Tank owner name:	APRO LLC
Tank owner mailing address:	4130 Cover Street
Tank owner mailing city:	Long Beach
Tank owner mailing zip:	90808
Tank owner mailing state:	CA
Tank operator name:	APRO, LLC
Tank operator mailing address:	4130 Cover Street
Tank operator mailing city:	Long Beach
Tank operator mailing zip:	90808
Tank operator mailing state:	CA
Tankidnumber:	2
Tank status:	Confirmed/Updated Information
Tank configuration:	Stand Alone Tank
Tank installation date:	2/27/2001 12:00:00 AM
Tank num of compartments:	1
Tank contents:	Midgraded Unleaded
Tank capacity gallons:	20000
Tank type:	Double Wall
Tank pc construction:	Steel
Tank pwpiping construction:	Fiberglass
Tank piping type:	Pressure
Tank piping construction:	Double Walled
Tank sacrificial anode:	No
Tank cp impressed current:	No
Tank cp shutoff:	Yes
Tank alarms:	No
Tank ball float:	No
Tank spill bucket:	Yes

UNITED PACIFIC 0647 (Continued) **U004265343**

Name:	UNITED PACIFIC 0647
Address:	16051 E GALE AVE
City,State,Zip:	INDUSTRY, CA 91745
Facility ID:	LACoFA0011859
Permitting Agency:	Los Angeles County Fire Department
CERSID:	10285723
Latitude:	34.0090900
Longitude:	-117.956290
Owner type:	Non-Government
Facility type:	Motor Vehicle Fueling
Num of closed ust:	0
Num of oos ust:	0
Epa region:	9
Tribal lands:	No
Tank owner name:	APRO LLC
Tank owner mailing address:	4130 Cover Street
Tank owner mailing city:	Long Beach
Tank owner mailing zip:	90808
Tank owner mailing state:	CA
Tank operator name:	APRO, LLC
Tank operator mailing address:	4130 Cover Street
Tank operator mailing city:	Long Beach
Tank operator mailing zip:	90808
Tank operator mailing state:	CA
Tankidnumber:	4
Tank status:	Confirmed/Updated Information
Tank configuration:	Stand Alone Tank
Tank installation date:	2/27/2001 12:00:00 AM
Tank num of compartments:	1
Tank contents:	Diesel
Tank capacity gallons:	20000
Tank type:	Double Wall
Tank pc construction:	Steel
Tank pwpiping construction:	Fiberglass
Tank piping type:	Pressure
Tank piping construction:	Double Walled
Tank sacrificial anode:	No
Tank cp impressed current:	No
Tank cp shutoff:	Yes
Tank alarms:	No
Tank ball float:	No
Tank spill bucket:	Yes

Name:	UNITED PACIFIC 0647
Address:	16051 E GALE AVE
City,State,Zip:	INDUSTRY, CA 91745
Facility ID:	LACoFA0011859
Permitting Agency:	Los Angeles County Fire Department
CERSID:	10285723
Latitude:	34.0090900
Longitude:	-117.956290
Owner type:	Non-Government
Facility type:	Motor Vehicle Fueling
Num of closed ust:	0
Num of oos ust:	0
Epa region:	9
Tribal lands:	No

UNITED PACIFIC 0647 (Continued) **U004265343**

Tank owner name:	APRO LLC
Tank owner mailing address:	4130 Cover Street
Tank owner mailing city:	Long Beach
Tank owner mailing zip:	90808
Tank owner mailing state:	CA
Tank operator name:	APRO, LLC
Tank operator mailing address:	4130 Cover Street
Tank operator mailing city:	Long Beach
Tank operator mailing zip:	90808
Tank operator mailing state:	CA
Tankidnumber:	3
Tank status:	Confirmed/Updated Information
Tank configuration:	Stand Alone Tank
Tank installation date:	2/27/2001 12:00:00 AM
Tank num of compartments:	1
Tank contents:	Premium Unleaded
Tank capacity gallons:	20000
Tank type:	Double Wall
Tank pc construction:	Steel
Tank pwpiping construction:	Fiberglass
Tank piping type:	Pressure
Tank piping construction:	Double Walled
Tank sacrificial anode:	No
Tank cp impressed current:	No
Tank cp shutoff:	Yes
Tank alarms:	No
Tank ball float:	No
Tank spill bucket:	Yes

Name:	UNITED PACIFIC 0647
Address:	16051 E GALE AVE
City,State,Zip:	INDUSTRY, CA 91745
Facility ID:	LACoFA0011859
Permitting Agency:	Los Angeles County Fire Department
CERSID:	10285723
Latitude:	34.0090900
Longitude:	-117.956290
Owner type:	Non-Government
Facility type:	Motor Vehicle Fueling
Num of closed ust:	0
Num of oos ust:	0
Epa region:	9
Tribal lands:	No
Tank owner name:	APRO LLC
Tank owner mailing address:	4130 Cover Street
Tank owner mailing city:	Long Beach
Tank owner mailing zip:	90808
Tank owner mailing state:	CA
Tank operator name:	APRO, LLC
Tank operator mailing address:	4130 Cover Street
Tank operator mailing city:	Long Beach
Tank operator mailing zip:	90808
Tank operator mailing state:	CA
Tankidnumber:	1
Tank status:	Confirmed/Updated Information
Tank configuration:	Stand Alone Tank
Tank installation date:	2/27/2001 12:00:00 AM

UNITED PACIFIC 0647 (Continued) **U004265343**

Tank num of compartments:	1
Tank contents:	Regular Unleaded
Tank capacity gallons:	20000
Tank type:	Double Wall
Tank pc construction:	Steel
Tank pwpiping construction:	Fiberglass
Tank piping type:	Pressure
Tank piping construction:	Double Walled
Tank sacrificial anode:	No
Tank cp impressed current:	No
Tank cp shutoff:	Yes
Tank alarms:	No
Tank ball float:	No
Tank spill bucket:	Yes

P102 **UNITED PACIFIC 0647** **RCRA NonGen / NLR** **1027513976**
West **16051 E GALE AVE** **CAC003205714**
1/8-1/4 **CITY OF INDUSTRY, CA 91745**
0.230 mi.
1216 ft. **Site 6 of 12 in cluster P**

Relative: **Lower**

Actual: **345 ft.**

RCRA Listings:

Date Form Received by Agency:	20221123
Handler Name:	United Pacific 0647
Handler Address:	16051 E Gale Ave
Handler City,State,Zip:	CITY OF INDUSTRY, CA 91745
EPA ID:	CAC003205714
Contact Name:	TOM ROBINS
Contact Address:	4130 COVER ST.
Contact City,State,Zip:	LONG BEACH, CA 90808
Contact Telephone:	310-808-6812
Contact Email:	MREDMAN@CGRS.COM
EPA Region:	09
Federal Waste Generator Description:	Not a generator, verified
Mailing Address:	4130 COVER ST.
Mailing City,State,Zip:	LONG BEACH, CA 90808
Owner Name:	Apro Llc Dba United Pacific
Owner Type:	Other
Operator Name:	Tom Robins
Operator Type:	Other
Short-Term Generator Activity:	No
Importer Activity:	No
Mixed Waste Generator:	No
Transporter Activity:	No
Transfer Facility Activity:	No
Recycler Activity with Storage:	No
Small Quantity On-Site Burner Exemption:	No
Smelting Melting and Refining Furnace Exemption:	No
Underground Injection Control:	No
Off-Site Waste Receipt:	No
Universal Waste Indicator:	No
Universal Waste Destination Facility:	No
Federal Universal Waste:	No
Active Site State-Reg Handler:	---
Hazardous Secondary Material Indicator:	N
2018 GPRA Permit Baseline:	Not on the Baseline
2018 GPRA Renewals Baseline:	Not on the Baseline
202 GPRA Corrective Action Baseline:	No

UNITED PACIFIC 0647 (Continued) **1027513976**

Subject to Corrective Action Universe:	No
Non-TSDFs Where RCRA CA has Been Imposed Universe:	No
Corrective Action Priority Ranking:	No NCAPS ranking
Environmental Control Indicator:	No
Institutional Control Indicator:	No
Human Exposure Controls Indicator:	N/A
Groundwater Controls Indicator:	N/A
Significant Non-Complier Universe:	No
Unaddressed Significant Non-Complier Universe:	No
Addressed Significant Non-Complier Universe:	No
Significant Non-Complier With a Compliance Schedule Universe:	No
Handler Date of Last Change:	20221123
Recognized Trader-Importer:	No
Recognized Trader-Exporter:	No
Importer of Spent Lead Acid Batteries:	No
Exporter of Spent Lead Acid Batteries:	No
Recycler Activity Without Storage:	No
Manifest Broker:	No
Sub-Part P Indicator:	No

Handler - Owner Operator:

Owner/Operator Indicator:	Owner
Owner/Operator Name: APRO LLC DBA UNITED PACIFIC	
Legal Status:	Other
Owner/Operator Address:	4130 COVER ST.
Owner/Operator City,State,Zip:	LONG BEACH, CA 90808
Owner/Operator Telephone:	310-808-6812

Owner/Operator Indicator:	Operator
Owner/Operator Name: TOM ROBINS	
Legal Status:	Other
Owner/Operator Address:	4130 COVER ST.
Owner/Operator City,State,Zip:	LONG BEACH, CA 90808
Owner/Operator Telephone:	310-808-6812

Historic Generators:

Receive Date:	20221123
Handler Name: UNITED PACIFIC 0647	
Federal Waste Generator Description:	Not a generator, verified
Large Quantity Handler of Universal Waste:	No
Recognized Trader Importer:	No
Recognized Trader Exporter:	No
Spent Lead Acid Battery Importer:	No
Spent Lead Acid Battery Exporter:	No
Current Record:	Yes
Non Storage Recycler Activity:	No
Electronic Manifest Broker:	No

List of NAICS Codes and Descriptions:

NAICS Code:	56299
NAICS Description:	ALL OTHER WASTE MANAGEMENT SERVICES

Facility Has Received Notices of Violations:

Violations:	No Violations Found

UNITED PACIFIC 0647 (Continued) **1027513976**

Evaluation Action Summary:
Evaluations: No Evaluations Found

P103 **GOLDEN STATE ENTERPRISES 2705678** **UST FINDER** **1028187406**
West **16051 E GALE AVE** **N/A**
1/8-1/4 **INDUSTRY, CA 91745**
0.230 mi.
1216 ft. **Site 7 of 12 in cluster P**

Relative:
Lower

Actual:
345 ft.

UST FINDER:

Object ID:	731637
Facility ID:	CA10285723
Name:	GOLDEN STATE ENTERPRISES 2705678
Address:	16051 E GALE AVE
City,State,Zip:	INDUSTRY, CA 91745
Address Match Type:	StreetAddress
Open USTs:	4
Population 1500ft:	1514
Private Wells 1500ft:	0
Within 100yr Floodplain:	No
Land Use:	Developed, High Intensity
Facility Status:	Open UST(s)
EPA Region:	9
Coordinate Source:	Geocode
X Coord:	-117.956982379
Y Coord:	34.0090568250001
Latitude:	34.0090568247744
Longitude:	-117.956982378943

UST FINDER:

Object ID:	2259766
Facility ID:	CA10285723
Tank ID:	CA10285723-001_A Stand-alone Tank_1
Tank Status:	Open
Installation Date:	2001/02/27 15:59:59+00
Tank Capacity:	20000
Substances:	Regular Unleaded
Tank Wall Type:	Double Wall

Object ID:	2259767
Facility ID:	CA10285723
Tank ID:	CA10285723-002_A Stand-alone Tank_1
Tank Status:	Open
Installation Date:	2001/02/27 15:59:59+00
Tank Capacity:	20000
Substances:	Midgrade Unleaded
Tank Wall Type:	Double Wall

Object ID:	2259768
Facility ID:	CA10285723
Tank ID:	CA10285723-003_A Stand-alone Tank_1
Tank Status:	Open
Installation Date:	2001/02/27 15:59:59+00
Tank Capacity:	20000
Substances:	Premium Unleaded
Tank Wall Type:	Double Wall

GOLDEN STATE ENTERPRISES 2705678 (Continued) **1028187406**

Object ID:	2259769
Facility ID:	CA10285723
Tank ID:	CA10285723-004_A Stand-alone Tank_1
Tank Status:	Open
Installation Date:	2001/02/27 15:59:59+00
Tank Capacity:	20000
Substances:	Diesel
Tank Wall Type:	Double Wall

P104 **UNITED PACIFIC #647** **RCRA NonGen / NLR 1026170446**
West **16051 E. GALE AVE.** **E MANIFEST CAL000454004**
1/8-1/4 **CITY OF INDUSTRY, CA 91745**
0.230 mi.
1216 ft. **Site 8 of 12 in cluster P**

Relative: **Lower**
Actual: **345 ft.**

RCRA Listings:

Date Form Received by Agency:	20200325
Handler Name:	Apro Llc Dba United Pacific 0647
Handler Address:	N Gale
Handler City,State,Zip:	INDUSTRY, CA 91745
EPA ID:	CAL000454004
Contact Name:	TOM ROBINS
Contact Address:	COVER ST
Contact City,State,Zip:	LONG BEACH, CA 90808
Contact Telephone:	310-323-3992
Contact Email:	TOM.ROBINS@UNITEDPACIFIC.COM
Contact Title:	STAFF GEOLOGIST
EPA Region:	09
Land Type:	Private
Federal Waste Generator Description:	Not a generator, verified
Mailing Address:	COVER ST
Mailing City,State,Zip:	LONG BEACH, CA 90808
Owner Name:	Apro Llc Dba United Pacific
Owner Type:	Private
Operator Name:	Apro Llc Dba United Pacific
Operator Type:	Private
Short-Term Generator Activity:	No
Importer Activity:	No
Mixed Waste Generator:	No
Transporter Activity:	No
Transfer Facility Activity:	No
Recycler Activity with Storage:	No
Small Quantity On-Site Burner Exemption:	No
Smelting Melting and Refining Furnace Exemption:	No
Underground Injection Control:	No
Off-Site Waste Receipt:	No
Universal Waste Indicator:	No
Universal Waste Destination Facility:	No
Federal Universal Waste:	No
Active Site State-Reg Handler:	---
Hazardous Secondary Material Indicator:	N
2018 GPRA Permit Baseline:	Not on the Baseline
2018 GPRA Renewals Baseline:	Not on the Baseline
202 GPRA Corrective Action Baseline:	No
Subject to Corrective Action Universe:	No
Non-TSDFs Where RCRA CA has Been Imposed Universe:	No
Corrective Action Priority Ranking:	No NCAPS ranking

UNITED PACIFIC #647 (Continued) **1026170446**

Environmental Control Indicator:	No
Institutional Control Indicator:	No
Human Exposure Controls Indicator:	N/A
Groundwater Controls Indicator:	N/A
Significant Non-Complier Universe:	No
Unaddressed Significant Non-Complier Universe:	No
Addressed Significant Non-Complier Universe:	No
Significant Non-Complier With a Compliance Schedule Universe:	No
Handler Date of Last Change:	20200401
Recognized Trader-Importer:	No
Recognized Trader-Exporter:	No
Importer of Spent Lead Acid Batteries:	No
Exporter of Spent Lead Acid Batteries:	No
Recycler Activity Without Storage:	No
Manifest Broker:	No
Sub-Part P Indicator:	No

Handler - Owner Operator:

Owner/Operator Indicator:	Operator
Owner/Operator Name:	APRO LLC DBA UNITED PACIFIC
Legal Status:	Private
Owner/Operator Address:	4130 COVER ST
Owner/Operator City,State,Zip:	LONG BEACH, CA 90808
Owner/Operator Telephone:	310-323-3992

Owner/Operator Indicator:	Owner
Owner/Operator Name:	APRO LLC DBA UNITED PACIFIC
Legal Status:	Private
Owner/Operator Address:	4130 COVER ST
Owner/Operator City,State,Zip:	LONG BEACH, CA 90808
Owner/Operator Telephone:	310-323-3992

Historic Generators:

Receive Date:	20200325
Handler Name:	APRO LLC DBA UNITED PACIFIC 0647
Federal Waste Generator Description:	Not a generator, verified
Large Quantity Handler of Universal Waste:	No
Recognized Trader Importer:	No
Recognized Trader Exporter:	No
Spent Lead Acid Battery Importer:	No
Spent Lead Acid Battery Exporter:	No
Current Record:	Yes
Non Storage Recycler Activity:	No
Electronic Manifest Broker:	No

List of NAICS Codes and Descriptions:

NAICS Code:	447190
NAICS Description:	OTHER GASOLINE STATIONS

Facility Has Received Notices of Violations:

Violations:	No Violations Found

Evaluation Action Summary:

Evaluations:	No Evaluations Found

UNITED PACIFIC #647 (Continued) **1026170446**

E MANIFEST:

Manifest Tracking Number:	022895062JJK
Last Updated Date:	20210816
Shipped Date:	20210713
Received Date:	20210722
Manifest Status:	Signed
Submission Type:	DataImage5Copy
Origin Type:	Web
Generator EPA ID:	CAL000454004
Generator Name:	Apro Llc Dba United Pacific 0647
Generator Mail Street Number:	16051
Generator Mail Street 1:	N GALE
Generator Mail City:	INDUSTRY
Generator Mail State:	CA
Generator Mail Zip:	91745
Generator Location Street Number:	4130
Generator Location Street 1:	COVER ST
Generator Location City:	LONG BEACH
Generator Location Zip:	90808
Generator Location State:	CA
Designated Facility EPA ID:	CAD028409019
Designated Facility Name:	Crosby & Overton
Designated Facility Mail Street Number:	1630
Designated Facility Mail Street 1:	CA90813 CA037US 1630
Designated Facility Mail Street 2:	W. 17TH STREET
Designated Facility Mail City:	LONG BEACH
Designated Facility Mail Zip:	90813
Designated Facility Mail State:	CA
Designated Facility Location Street Number:	1630
Designated Facility Location Street 1:	W. 17TH STREET
Designated Facility Location City:	LONG BEACH
Designated Facility Location Zip:	90813-0000
Designated Facility Location State:	CA
Manifest Residue Indicator:	N
Rejection Indicator:	N

Manifest Tracking Number:	022895063JJK
Last Updated Date:	20210817
Shipped Date:	20210713
Received Date:	20210722
Manifest Status:	Signed
Submission Type:	DataImage5Copy
Origin Type:	Web
Generator EPA ID:	CAL000454004
Generator Name:	Apro Llc Dba United Pacific 0647
Generator Mail Street Number:	16051
Generator Mail Street 1:	N GALE
Generator Mail City:	INDUSTRY
Generator Mail State:	CA
Generator Mail Zip:	91745
Generator Location Street Number:	4130
Generator Location Street 1:	COVER ST
Generator Location City:	LONG BEACH
Generator Location Zip:	90808
Generator Location State:	CA
Designated Facility EPA ID:	CAD028409019
Designated Facility Name:	Crosby & Overton

UNITED PACIFIC #647 (Continued) **1026170446**

Designated Facility Mail Street Number:	1630
Designated Facility Mail Street 1:	CA90813 CA037US 1630
Designated Facility Mail Street 2:	W. 17TH STREET
Designated Facility Mail City:	LONG BEACH
Designated Facility Mail Zip:	90813
Designated Facility Mail State:	CA
Designated Facility Location Street Number:	1630
Designated Facility Location Street 1:	W. 17TH STREET
Designated Facility Location City:	LONG BEACH
Designated Facility Location Zip:	90813-0000
Designated Facility Location State:	CA
Manifest Residue Indicator:	N
Rejection Indicator:	N

Manifest Tracking Number:	024507619JJK
Last Updated Date:	20221114
Shipped Date:	20221013
Received Date:	20221019
Manifest Status:	Signed
Submission Type:	DataImage5Copy
Origin Type:	Service
Generator EPA ID:	CAL000454004
Generator Name:	United Pacific #647
Generator Mail Street 1:	16051 E. GALE AVE.
Generator Mail City:	CITY OF INDUSTRY
Generator Mail State:	CA
Generator Mail Zip:	91745
Generator Location Street 1:	16051 E. GALE AVE.
Generator Location City:	CITY OF INDUSTRY
Generator Location Zip:	91745
Generator Location State:	CA
Designated Facility EPA ID:	CAD028409019
Designated Facility Name:	Crosby & Overton
Designated Facility Mail Street 2:	1630 W. 17TH STREET
Designated Facility Mail City:	LONG BEACH
Designated Facility Mail Zip:	90813
Designated Facility Mail State:	CA
Designated Facility Location Street 1:	1630 W. 17TH STREET
Designated Facility Location City:	LONG BEACH
Designated Facility Location Zip:	90813
Designated Facility Location State:	CA
Manifest Residue Indicator:	N
Rejection Indicator:	N

Manifest Tracking Number:	023850981JJK
Last Updated Date:	20220615
Shipped Date:	20220510
Received Date:	20220518
Manifest Status:	Signed
Submission Type:	DataImage5Copy
Origin Type:	Service
Generator EPA ID:	CAL000454004
Generator Name:	Apro Llc Dba United Pacific 0647
Generator Mail Street Number:	16051
Generator Mail Street 1:	N GALE
Generator Mail City:	INDUSTRY
Generator Mail State:	CA

UNITED PACIFIC #647 (Continued) **1026170446**

Generator Mail Zip:	91745
Generator Location Street Number:	4130
Generator Location Street 1:	COVER ST
Generator Location City:	LONG BEACH
Generator Location Zip:	90808
Generator Location State:	CA
Designated Facility EPA ID:	CAT080013352
Designated Facility Name:	World Oil Recycling
Designated Facility Mail Street Number:	2000
Designated Facility Mail Street 1:	CA90222 CA037US 2000
Designated Facility Mail Street 2:	N. ALAMEDA STREET
Designated Facility Mail City:	COMPTON
Designated Facility Mail Zip:	90222
Designated Facility Mail State:	CA
Designated Facility Location Street Number:	2000
Designated Facility Location Street 1:	N. ALAMEDA STREET
Designated Facility Location City:	COMPTON
Designated Facility Location Zip:	90222-0000
Designated Facility Location State:	CA
Manifest Residue Indicator:	N
Rejection Indicator:	N

Manifest Tracking Number:	023851049JJK
Last Updated Date:	20220607
Shipped Date:	20220510
Received Date:	20220519
Manifest Status:	Signed
Submission Type:	DataImage5Copy
Origin Type:	Service
Generator EPA ID:	CAL000454004
Generator Name:	United Pacific #647
Generator Mail Street 1:	16051 E. GALE AVE.
Generator Mail City:	CITY OF INDUSTRY
Generator Mail State:	CA
Generator Mail Zip:	91745
Generator Location Street 1:	16051 E. GALE AVE.
Generator Location City:	CITY OF INDUSTRY
Generator Location Zip:	91745
Generator Location State:	CA
Designated Facility EPA ID:	CAD028409019
Designated Facility Name:	Crosby & Overton
Designated Facility Mail Street 2:	1630 W. 17TH STREET
Designated Facility Mail City:	LONG BEACH
Designated Facility Mail Zip:	90813
Designated Facility Mail State:	CA
Designated Facility Location Street 1:	1630 W. 17TH STREET
Designated Facility Location City:	LONG BEACH
Designated Facility Location Zip:	90813
Designated Facility Location State:	CA
Manifest Residue Indicator:	N
Rejection Indicator:	N

Manifest Tracking Number:	025008663JJK
Last Updated Date:	20230215
Shipped Date:	20230117
Received Date:	20230125
Manifest Status:	Signed

UNITED PACIFIC #647 (Continued) **1026170446**

Submission Type:	DataImage5Copy
Origin Type:	Service
Generator EPA ID:	CAL000454004
Generator Name:	United Pacific #647
Generator Mail Street 1:	16051 E. GALE AVE.
Generator Mail City:	CITY OF INDUSTRY
Generator Mail State:	CA
Generator Mail Zip:	91745
Generator Location Street 1:	16051 E. GALE AVE.
Generator Location City:	CITY OF INDUSTRY
Generator Location Zip:	91745
Generator Location State:	CA
Designated Facility EPA ID:	CAD028409019
Designated Facility Name:	Crosby & Overton
Designated Facility Mail Street 2:	1630 W. 17TH STREET
Designated Facility Mail City:	LONG BEACH
Designated Facility Mail Zip:	90813
Designated Facility Mail State:	CA
Designated Facility Location Street 1:	1630 W. 17TH STREET
Designated Facility Location City:	LONG BEACH
Designated Facility Location Zip:	90813
Designated Facility Location State:	CA
Manifest Residue Indicator:	N
Rejection Indicator:	N

Manifest Tracking Number:	025008664JJK
Last Updated Date:	20230215
Shipped Date:	20230117
Received Date:	20230125
Manifest Status:	Signed
Submission Type:	DataImage5Copy
Origin Type:	Service
Generator EPA ID:	CAL000454004
Generator Name:	United Pacific #647
Generator Mail Street 1:	16051 E. GALE AVE.
Generator Mail City:	CITY OF INDUSTRY
Generator Mail State:	CA
Generator Mail Zip:	91745
Generator Location Street 1:	16051 E. GALE AVE.
Generator Location City:	CITY OF INDUSTRY
Generator Location Zip:	91745
Generator Location State:	CA
Designated Facility EPA ID:	CAD028409019
Designated Facility Name:	Crosby & Overton
Designated Facility Mail Street 2:	1630 W. 17TH STREET
Designated Facility Mail City:	LONG BEACH
Designated Facility Mail Zip:	90813
Designated Facility Mail State:	CA
Designated Facility Location Street 1:	1630 W. 17TH STREET
Designated Facility Location City:	LONG BEACH
Designated Facility Location Zip:	90813
Designated Facility Location State:	CA
Manifest Residue Indicator:	N
Rejection Indicator:	N

State Waste:

Manifest Tracking Number:	025008664JJK

UNITED PACIFIC #647 (Continued) **1026170446**

Waste Line Number: 1
State Waste Code Owner: CA
State Waste Code: 352
State Waste: Other organic solids

Transporter:
Manifest Tracking Number: 025008664JJK
Transporter Line Number: 1
Transporter EPA ID: CAR000288795
Transporter Name: Able Environmental Services

Waste Line:
Manifest Tracking Number: 025008664JJK
Waste Line Number: 1
U.S. DOT Hazardous Indicator: N
Non-Hazardous Waste Description: NON-RCRA HAZARDOUS WASTE, SOLID
Number of Containers: 1
Container Type Code: DM
Container Type Description: Metal drums, barrels, kegs
Waste Quantity: 125
Quantity Unit of Measure Code: P
Quantity Unit of Measure Description: Pounds
Waste Quantity, in Tons: 0.0625
Acute Waste Quantity, in Tons: 0
Non-Acute Waste Quantity, in Tons: 0.0625
Waste Quantity, in Kilograms: 56.689377
Acute Waste Quantity, in Kilograms: 0
Non-Acute Waste Quantity, in Kilorgrams: 56.689377
Management Method Code: H141
Management Method Description: STORAGE, BULKING AND/OR TRANSFER OFF SITE
Waste Residue Indicator: N
Quantity Discrepancy Indicator: N
Waste Type Discrepancy Indicator: N
EPA Waste Indicator: N

P105 **CIRCLE K STORES #5678** **UST** **U004049418**
West **16051 GALE AVE # 5678** **N/A**
1/8-1/4 **HACIENDA HTS, CA 91745**
0.230 mi.
1216 ft. **Site 9 of 12 in cluster P**

Relative: **Lower**
Actual: **345 ft.**

UST:
Name: CIRCLE K STORES #5678
Address: 16051 GALE AVE # 5678
City,State,Zip: HACIENDA HTS, CA 91745
Facility ID: 24812
Permitting Agency: LOS ANGELES COUNTY
Latitude: 34.00914
Longitude: -117.95736

P106 **SERVICE STATION 5493** **HIST UST** **S113088677**
West **16051 E GALE AVE** **HWTS** **N/A**
1/8-1/4 **CITY OF INDUSTRY, CA 91744** **HAZNET**
0.230 mi.
1216 ft. **Site 10 of 12 in cluster P**

Relative:
Lower

Actual:
345 ft.

HIST UST:

Name:	SERVICE STATION 5493
Address:	16051 E GALE AVE
City,State,Zip:	CITY OF INDUSTRY, CA 91744
File Number:	000290d4
URL:	https://documents.geotracker.waterboards.ca.gov/ustpdfs/pdf/000290d4.pdf

Click here for Geo Tracker PDF:

HWTS:

Name:	UNITED PACIFIC 0647
Address:	16051 E GALE AVE
City,State,Zip:	CITY OF INDUSTRY, CA 91745
EPA ID:	CAC003205714
Inactive Date:	02/22/2023
Create Date:	11/23/2022
Last Act Date:	02/23/2023
Mailing Address:	4130 COVER ST.
Mailing City,State,Zip:	LONG BEACH, CA
Owner Name:	APRO LLC DBA UNITED PACIFIC
Owner Address:	4130 COVER ST.
Owner City,State,Zip:	LONG BEACH, CA 90808
Owner Phone:	3108086812
Contact Name:	TOM ROBINS
Contact Address:	4130 COVER ST.
City,State,Zip:	LONG BEACH, CA 90808
Contact Phone:	3108086812

Name:	CIRCLE K STORES INC STATION #5678
Address:	16051 E GALE AVE
City,State,Zip:	CITY OF INDUSTRY, CA 91744
EPA ID:	CAL000169249
Inactive Date:	06/30/2002
Create Date:	04/24/1997
Mailing Address:	PO BOX 52085
Mailing City,State,Zip:	PHOENIX, AZ 850722085
Owner Name:	TOSCO MARKETING
Owner Address:	PO BOX 52085
Owner City,State,Zip:	PHOENIX, AZ 850722085
Contact Name:	HAZMAT SPECIALIST
Contact Address:	PO BOX 52085
City,State,Zip:	PHOENIX, AZ 850722085
Facility Status:	Inactive
Facility Type:	PERMANENT
Category:	STATE
Latitude:	34.009061
Longitude:	-117.957095

HAZNET:

Name:	CIRCLE K STORES INC STATION #5678

SERVICE STATION 5493 (Continued) **S113088677**

Address: 16051 E GALE AVE
City,State,Zip: CITY OF INDUSTRY, CA 917440000
Contact: HAZMAT SPECIALIST
Telephone: 6027284180
Mailing Address: PO BOX 52085

Year: 2001
Gepaid: CAL000169249
TSD EPA ID: CAT080013352
CA Waste Code: 221 - Waste oil and mixed oil
Disposal Method: R01 - Recycler
Tons: 1.064

Additional Info:
Year: 2001
Gen EPA ID: CAL000169249

Shipment Date: 20010426
Creation Date: 7/20/2001 0:00:00
Receipt Date: 20010504
Manifest ID: 20838580
Trans EPA ID: CAT080016116
TSDF EPA ID: CAT080013352
TSDF Alt EPA ID: CAT080013352
Waste Code Description: 221 - Waste oil and mixed oil
Meth Code: R01 - Recycler
Quantity Tons: 1.064
Waste Quantity: 280
Quantity Unit: G

P107 **GALE UNION 76** **RCRA-SQG 1000840849**
West **16051 E GALE** **FINDS CAD982338204**
1/8-1/4 **INDUSTRY, CA 91745**
0.230 mi.
1216 ft. **Site 11 of 12 in cluster P**

Relative: **Lower**
Actual: **345 ft.**

RCRA Listings:
Date Form Received by Agency: 19920807
Handler Name: Gale Union 76
Handler Address: E Gale
Handler City,State,Zip: INDUSTRY, CA 91745
EPA ID: CAD982338204
Contact Name: HYONG K KIM
Contact Address: 16051 E GALE
Contact City,State,Zip: INDUSTRY, CA 91745
EPA Region: 09
Land Type: Private
Federal Waste Generator Description: Small Quantity Generator
Active Site Indicator: Handler Activities
Mailing Address: E GALE
Mailing City,State,Zip: INDUSTRY, CA 91745
Owner Name: Pyung Nankwak
Owner Type: Private
Short-Term Generator Activity: No
Importer Activity: No
Mixed Waste Generator: No

GALE UNION 76 (Continued) **1000840849**

Transporter Activity:	No
Transfer Facility Activity:	No
Recycler Activity with Storage:	No
Small Quantity On-Site Burner Exemption:	No
Smelting Melting and Refining Furnace Exemption:	No
Underground Injection Control:	No
Off-Site Waste Receipt:	No
Universal Waste Indicator:	No
Universal Waste Destination Facility:	No
Federal Universal Waste:	No
Active Site State-Reg Handler:	---
Hazardous Secondary Material Indicator:	N
2018 GPRA Permit Baseline:	Not on the Baseline
2018 GPRA Renewals Baseline:	Not on the Baseline
202 GPRA Corrective Action Baseline:	No
Subject to Corrective Action Universe:	No
Non-TSDFs Where RCRA CA has Been Imposed Universe:	No
Corrective Action Priority Ranking:	No NCAPS ranking
Environmental Control Indicator:	No
Institutional Control Indicator:	No
Human Exposure Controls Indicator:	N/A
Groundwater Controls Indicator:	N/A
Significant Non-Complier Universe:	No
Unaddressed Significant Non-Complier Universe:	No
Addressed Significant Non-Complier Universe:	No
Significant Non-Complier With a Compliance Schedule Universe:	No
Handler Date of Last Change:	20000915
Recognized Trader-Importer:	No
Recognized Trader-Exporter:	No
Importer of Spent Lead Acid Batteries:	No
Exporter of Spent Lead Acid Batteries:	No
Recycler Activity Without Storage:	No
Manifest Broker:	No
Sub-Part P Indicator:	No

Handler - Owner Operator:

Owner/Operator Indicator:	Owner
Owner/Operator Name: PYUNG NANKWAK	
Legal Status:	Private
Owner/Operator Address:	16051 E GALE
Owner/Operator City,State,Zip:	INDUSTRY, CA 91745
Owner/Operator Telephone:	818-336-2407

Historic Generators:

Receive Date:	19920807
Handler Name: GALE UNION 76	
Federal Waste Generator Description:	Small Quantity Generator
Large Quantity Handler of Universal Waste:	No
Recognized Trader Importer:	No
Recognized Trader Exporter:	No
Spent Lead Acid Battery Importer:	No
Spent Lead Acid Battery Exporter:	No
Current Record:	Yes

GALE UNION 76 (Continued) **1000840849**

List of NAICS Codes and Descriptions:
NAICS Codes: No NAICS Codes Found

Facility Has Received Notices of Violations:
Violations: No Violations Found

Evaluation Action Summary:
Evaluations: No Evaluations Found

FINDS:
Registry ID: 110055882255

Click Here for FRS Facility Detail Report:

Environmental Interest/Information System:
The California Environmental Reporting System (CERS) is a statewide web-based user and information exchange system to support over 140,000 regulated businesses and over 130 local agencies in electronically collecting and reporting significant hazardous materials, hazardous waste and compliance and enforcement data as mandated by California law. Under oversight by Cal/EPA, certified local governing agencies (Unified Program Agencies - UPAs) consolidate, coordinate and provide consistent regulatory activities for six state and federal environmental programs.
The California Environmental Protection Agency (CalEPA) has recently implemented a new data warehouse system (nSite). This data warehouse combines and merges facility and site information from five different systems managed within CalEPA. The five systems are: California Environmental Reporting System (CERS),EnviroStor, GeoTracker, California Integrated Water Quality System (CIWQS), andToxic Release Inventory (TRI).

Click this hyperlink while viewing on your computer to access additional FINDS: detail in the EDR Site Report.

P108 **TOSCO 05678** **RCRA-SQG** **1007200353**
West **16051 E GALE AVE** **CAL000169249**
1/8-1/4 **CITY OF INDUSTRY, CA 91744**
0.231 mi.
1218 ft. **Site 12 of 12 in cluster P**

Relative: **Lower**
Actual: **345 ft.**

RCRA Listings:

Date Form Received by Agency:	20020202
Handler Name:	Tosco 05678
Handler Address:	16051 E Gale Ave
Handler City,State,Zip:	CITY OF INDUSTRY, CA 91744
EPA ID:	CAL000169249
Contact Name:	STEVE BOYD
Contact Telephone:	714-428-6572
EPA Region:	09
Land Type:	Private
Federal Waste Generator Description:	Small Quantity Generator
Active Site Indicator:	Handler Activities
Mailing Address:	PO BOX 52085
Mailing City,State,Zip:	PHOENIX, AZ 85072
Short-Term Generator Activity:	No

TOSCO 05678 (Continued) **1007200353**

Importer Activity:	No
Mixed Waste Generator:	No
Transporter Activity:	No
Transfer Facility Activity:	No
Recycler Activity with Storage:	No
Small Quantity On-Site Burner Exemption:	No
Smelting Melting and Refining Furnace Exemption:	No
Underground Injection Control:	No
Off-Site Waste Receipt:	No
Universal Waste Indicator:	No
Universal Waste Destination Facility:	No
Federal Universal Waste:	No
Active Site State-Reg Handler:	---
Hazardous Secondary Material Indicator:	N
2018 GPRA Permit Baseline:	Not on the Baseline
2018 GPRA Renewals Baseline:	Not on the Baseline
202 GPRA Corrective Action Baseline:	No
Subject to Corrective Action Universe:	No
Non-TSDFs Where RCRA CA has Been Imposed Universe:	No
Corrective Action Priority Ranking:	No NCAPS ranking
Environmental Control Indicator:	No
Institutional Control Indicator:	No
Human Exposure Controls Indicator:	N/A
Groundwater Controls Indicator:	N/A
Significant Non-Complier Universe:	No
Unaddressed Significant Non-Complier Universe:	No
Addressed Significant Non-Complier Universe:	No
Significant Non-Complier With a Compliance Schedule Universe:	No
Handler Date of Last Change:	20060905
Recognized Trader-Importer:	No
Recognized Trader-Exporter:	No
Importer of Spent Lead Acid Batteries:	No
Exporter of Spent Lead Acid Batteries:	No
Recycler Activity Without Storage:	No
Manifest Broker:	No
Sub-Part P Indicator:	No

Biennial: List of Years

Year: 2001

Click Here for Biennial Reporting System Data:

Historic Generators:

Receive Date:		20020202
Handler Name:	TOSCO 05678	
Federal Waste Generator Description:		Small Quantity Generator
Large Quantity Handler of Universal Waste:		No
Recognized Trader Importer:		No
Recognized Trader Exporter:		No
Spent Lead Acid Battery Importer:		No
Spent Lead Acid Battery Exporter:		No
Current Record:		Yes

Receive Date:		20020202
Handler Name:	TOSCO 05678	
Federal Waste Generator Description:		Large Quantity Generator

TOSCO 05678 (Continued) **1007200353**

Large Quantity Handler of Universal Waste: No
Recognized Trader Importer: No
Recognized Trader Exporter: No
Spent Lead Acid Battery Importer: No
Spent Lead Acid Battery Exporter: No
Current Record: No

List of NAICS Codes and Descriptions:
NAICS Code: 44719
NAICS Description: OTHER GASOLINE STATIONS

Facility Has Received Notices of Violations:
Violations: No Violations Found

Evaluation Action Summary:
Evaluations: No Evaluations Found

Q109 **STOODY COMPANY / STOODY DELORO STELLITE INC** **PFAS ECHO** **1027423752**
SE **N/A**
1/8-1/4 **CITY OF INDUSTRY, CA**
0.244 mi.
1290 ft. **Site 1 of 2 in cluster Q**

Relative:
Higher

Actual:
367 ft.

PFAS ECHO:

Name:	STOODY COMPANY / STOODY DELORO STELLITE INC
City,State,Zip:	CITY OF INDUSTRY, CA
Latitude:	34.00621
Longitude:	-117.94769
Count:	1
County:	LOS ANGELES
Status:	Active
Region:	09
Industry:	Metal Machinery Mfg
ECHO Facility Report:	https://echo.epa.gov/detailed-facility-report?fid=110002143332
Facility Percent Minority:	91.032
Facility Derived Tribes:	-
Facility Population:	5599
EPA Programs:	RCRA
Federal Facility:	No
Federal Agency:	-
Facility FIPS Code:	06037
Facility Indian Country Flag:	N
Facility Collection Method:	ADDRESS MATCHING-HOUSE NUMBER
Facility Derived HUC:	18070106
Facility Derived WBD:	180701060502
Facility Derived CD113:	32
Facility Derived CB2010:	060374082022113
Facility Major Flag:	-
Facility Active Flag:	Y
Facility Inspection Count:	0
Facility Date Last Inspection:	-
Facility Days Last Inspection:	-
Facility Informal Count:	0
Facility Date Last Informal Action:	-
Facility Formal Action Count:	0

STOODY COMPANY / STOODY DELORO STELLITE INC (Continued) **1027423752**

Facility Date Last Formal Action:	6/28/2005
Facility Total Penalties:	0
Facility Penalty Count:	-
Facility Date Last Penalty:	-
Facility Last Penalty AMT:	-
Facility QTRS With NC:	0
Facility Programs With SNC:	0
Facility Compliance Status:	No Violation Identified
Facility SNC Flag:	N
AIR Flag:	N
NPDES Flag:	N
SDWIS Flag:	N
RCRA Flag:	Y
TRI Flag:	N
GHG Flag:	N
AIR IDS:	-
CAA Permit Types:	-
CAA NAICS:	-
CAA SICS:	-
NPDES IDS:	-
CWA Permit Types:	-
CWA NAICS:	-
CWA SICS:	-
RCRA IDS:	CAD008488504
RCRA Permit Types:	SQG
RCRA NAICS:	332999 334414
SDWA IDS:	-
SDWA System Types:	-
SDWA Compliance Status:	-
SDWA SNC Flag:	N
TRI IDS:	91745STDYC16425
TRI Releases Transfers:	-
TRI On Site Releases:	-
TRI Off Site Transfers:	-
TRI Reporter:	-
Facility IMP Water Flag:	-
EJSCREEN Flag US:	Y

EJSCREEN Report:

R110 **LANGER JUICE CO INC** **RCRA NonGen / NLR** **1025866567**
NNE **16195 STEPHENS ST** **E MANIFEST** **CAL000251668**
1/8-1/4 **CITY OF INDUSTRY, CA 91745**
0.246 mi.
1300 ft. **Site 1 of 4 in cluster R**

Relative: **Lower**
Actual: **340 ft.**

RCRA Listings:

Date Form Received by Agency:	20020508
Handler Name:	Langer Juice Co Inc
Handler Address:	16195 Stephens St
Handler City,State,Zip:	CITY OF INDUSTRY, CA 91745-1718
EPA ID:	CAL000251668
Contact Name:	DAVID LANGER
Contact Address:	16195 STEPHENS ST
Contact City,State,Zip:	INDUSTRY, CA 91745
Contact Telephone:	626-336-3100
Contact Fax:	626-961-2021
Contact Email:	DAVID@LANGERS.COM

LANGER JUICE CO INC (Continued) **1025866567**

EPA Region:	09
Federal Waste Generator Description:	Not a generator, verified
Mailing Address:	16195 STEPHENS ST
Mailing City,State,Zip:	INDUSTRY, CA 91745-1718
Owner Name:	Langer Juice Co Inc
Owner Type:	Other
Operator Name:	David Langer
Operator Type:	Other
Short-Term Generator Activity:	No
Importer Activity:	No
Mixed Waste Generator:	No
Transporter Activity:	No
Transfer Facility Activity:	No
Recycler Activity with Storage:	No
Small Quantity On-Site Burner Exemption:	No
Smelting Melting and Refining Furnace Exemption:	No
Underground Injection Control:	No
Off-Site Waste Receipt:	No
Universal Waste Indicator:	No
Universal Waste Destination Facility:	No
Federal Universal Waste:	No
Active Site State-Reg Handler:	---
Hazardous Secondary Material Indicator:	N
2018 GPRA Permit Baseline:	Not on the Baseline
2018 GPRA Renewals Baseline:	Not on the Baseline
202 GPRA Corrective Action Baseline:	No
Subject to Corrective Action Universe:	No
Non-TSDFs Where RCRA CA has Been Imposed Universe:	No
Corrective Action Priority Ranking:	No NCAPS ranking
Environmental Control Indicator:	No
Institutional Control Indicator:	No
Human Exposure Controls Indicator:	N/A
Groundwater Controls Indicator:	N/A
Significant Non-Complier Universe:	No
Unaddressed Significant Non-Complier Universe:	No
Addressed Significant Non-Complier Universe:	No
Significant Non-Complier With a Compliance Schedule Universe:	No
Handler Date of Last Change:	20191004
Recognized Trader-Importer:	No
Recognized Trader-Exporter:	No
Importer of Spent Lead Acid Batteries:	No
Exporter of Spent Lead Acid Batteries:	No
Recycler Activity Without Storage:	No
Manifest Broker:	No
Sub-Part P Indicator:	No

Handler - Owner Operator:

Owner/Operator Indicator:	Operator
Owner/Operator Name: DAVID LANGER	
Legal Status:	Other
Owner/Operator Address:	16195 STEPHENS ST
Owner/Operator City,State,Zip:	INDUSTRY, CA 91745
Owner/Operator Telephone:	626-336-3100
Owner/Operator Indicator:	Owner
Owner/Operator Name: LANGER JUICE CO INC	

LANGER JUICE CO INC (Continued) **1025866567**

Legal Status: Other
Owner/Operator Address: 16195 STEPHENS ST
Owner/Operator City,State,Zip: INDUSTRY, CA 91745-1718
Owner/Operator Telephone: 626-336-3100

Historic Generators:
Receive Date: 20020508
Handler Name: LANGER JUICE CO INC
Federal Waste Generator Description: Not a generator, verified
Large Quantity Handler of Universal Waste: No
Current Record: Yes

List of NAICS Codes and Descriptions:
NAICS Code: 311411
NAICS Description: FROZEN FRUIT, JUICE, AND VEGETABLE MANUFACTURING

Facility Has Received Notices of Violations:
Violations: No Violations Found

Evaluation Action Summary:
Evaluations: No Evaluations Found

E MANIFEST:
Manifest Tracking Number: 020278845JJK
Last Updated Date: 20220325
Shipped Date: 20220225
Received Date: 20220225
Manifest Status: Signed
Submission Type: DataImage5Copy
Origin Type: Service
Generator EPA ID: CAL000251668
Generator Name: Langer Juice Co Inc
Generator Mail Street 1: 16195 STEPHENS ST
Generator Mail City: CITY OF INDUSTRY
Generator Mail State: CA
Generator Mail Zip: 91745-1718
Generator Location Street 1: 729 E. ARROW HWY
Generator Location City: AZUSA
Generator Location Zip: 91702
Generator Location State: CA
Designated Facility EPA ID: CAT080013352
Designated Facility Name: World Oil Recycling
Designated Facility Mail Street Number: 2000
Designated Facility Mail Street 1: CA90222 CA037US 2000
Designated Facility Mail Street 2: N. ALAMEDA STREET
Designated Facility Mail City: COMPTON
Designated Facility Mail Zip: 90222
Designated Facility Mail State: CA
Designated Facility Location Street Number: 2000
Designated Facility Location Street 1: N. ALAMEDA STREET
Designated Facility Location City: COMPTON
Designated Facility Location Zip: 90222-0000
Designated Facility Location State: CA
Manifest Residue Indicator: N

LANGER JUICE CO INC (Continued) **1025866567**

Rejection Indicator:	N
Manifest Tracking Number:	020324515JJK
Last Updated Date:	20211130
Shipped Date:	20211101
Received Date:	20211101
Manifest Status:	Signed
Submission Type:	DataImage5Copy
Origin Type:	Service
Generator EPA ID:	CAL000251668
Generator Name:	Langer Juice Co Inc
Generator Mail Street 1:	16195 STEPHENS ST
Generator Mail City:	CITY OF INDUSTRY
Generator Mail State:	CA
Generator Mail Zip:	91745-1718
Generator Location Street 1:	729 E. ARROW HWY
Generator Location City:	AZUSA
Generator Location Zip:	91702
Generator Location State:	CA
Designated Facility EPA ID:	CAT080013352
Designated Facility Name:	World Oil Recycling
Designated Facility Mail Street Number:	2000
Designated Facility Mail Street 1:	CA90222 CA037US 2000
Designated Facility Mail Street 2:	N. ALAMEDA STREET
Designated Facility Mail City:	COMPTON
Designated Facility Mail Zip:	90222
Designated Facility Mail State:	CA
Designated Facility Location Street Number:	2000
Designated Facility Location Street 1:	N. ALAMEDA STREET
Designated Facility Location City:	COMPTON
Designated Facility Location Zip:	90222-0000
Designated Facility Location State:	CA
Manifest Residue Indicator:	N
Rejection Indicator:	N
Manifest Tracking Number:	020326034JJK
Last Updated Date:	20230126
Shipped Date:	20230103
Received Date:	20230103
Manifest Status:	Signed
Submission Type:	DataImage5Copy
Origin Type:	Service
Generator EPA ID:	CAL000251668
Generator Name:	Langer Juice Co Inc
Generator Mail Street 1:	16195 STEPHENS ST
Generator Mail City:	CITY OF INDUSTRY
Generator Mail State:	CA
Generator Mail Zip:	91745-1718
Generator Location Street 1:	16195 STEPHENS ST
Generator Location City:	INDUSTRY
Generator Location Zip:	91745-1718
Generator Location State:	CA
Designated Facility EPA ID:	CAT080013352
Designated Facility Name:	World Oil Recycling
Designated Facility Mail Street Number:	2000
Designated Facility Mail Street 1:	CA90222 CA037US 2000
Designated Facility Mail Street 2:	N. ALAMEDA STREET

LANGER JUICE CO INC (Continued) **1025866567**

Designated Facility Mail City:	COMPTON
Designated Facility Mail Zip:	90222
Designated Facility Mail State:	CA
Designated Facility Location Street Number:	2000
Designated Facility Location Street 1:	N. ALAMEDA STREET
Designated Facility Location City:	COMPTON
Designated Facility Location Zip:	90222-0000
Designated Facility Location State:	CA
Manifest Residue Indicator:	N
Rejection Indicator:	N
Manifest Tracking Number:	020321390JJK
Last Updated Date:	20230116
Shipped Date:	20221221
Received Date:	20221222
Manifest Status:	Signed
Submission Type:	DataImage5Copy
Origin Type:	Service
Generator EPA ID:	CAL000251668
Generator Name:	Langer Juice Co Inc
Generator Mail Street 1:	16195 STEPHENS ST
Generator Mail City:	CITY OF INDUSTRY
Generator Mail State:	CA
Generator Mail Zip:	91745-1718
Generator Location Street Number:	729
Generator Location Street 1:	E. ARROW HWY
Generator Location City:	AZUSA
Generator Location Zip:	91702
Generator Location State:	CA
Designated Facility EPA ID:	CAT080013352
Designated Facility Name:	World Oil Recycling
Designated Facility Mail Street Number:	2000
Designated Facility Mail Street 1:	CA90222 CA037US 2000
Designated Facility Mail Street 2:	N. ALAMEDA STREET
Designated Facility Mail City:	COMPTON
Designated Facility Mail Zip:	90222
Designated Facility Mail State:	CA
Designated Facility Location Street Number:	2000
Designated Facility Location Street 1:	N. ALAMEDA STREET
Designated Facility Location City:	COMPTON
Designated Facility Location Zip:	90222-0000
Designated Facility Location State:	CA
Manifest Residue Indicator:	N
Rejection Indicator:	N
Manifest Tracking Number:	006214403GBF
Last Updated Date:	20200423
Shipped Date:	20200331
Received Date:	20200406
Manifest Status:	Signed
Submission Type:	DataImage5Copy
Origin Type:	Service
Generator EPA ID:	CAL000251668
Generator Name:	Langer Juice Co Inc
Generator Mail Street 1:	16195 STEPHENS ST
Generator Mail City:	CITY OF INDUSTRY
Generator Mail State:	CA

LANGER JUICE CO INC (Continued) **1025866567**

Generator Mail Zip:	91745-1718
Generator Location Street 1:	16195 STEPHENS ST
Generator Location City:	INDUSTRY
Generator Location Zip:	91745-1718
Generator Location State:	CA
Designated Facility EPA ID:	CAT080013352
Designated Facility Mail Street Number:	2000
Designated Facility Mail Street 1:	CA90222 CA037US 2000
Designated Facility Mail Street 2:	N. ALAMEDA STREET
Designated Facility Mail City:	COMPTON
Designated Facility Mail Zip:	90222
Designated Facility Mail State:	CA
Designated Facility Location Street Number:	2000
Designated Facility Location Street 1:	N. ALAMEDA STREET
Designated Facility Location City:	COMPTON
Designated Facility Location Zip:	90222-0000
Designated Facility Location State:	CA
Designated Facility Contact Company Name:	WORLD OIL RECYCLING
Manifest Residue Indicator:	N
Rejection Indicator:	N

Manifest Tracking Number:	020290955JJK
Last Updated Date:	20221010
Shipped Date:	20220915
Received Date:	20220915
Manifest Status:	Signed
Submission Type:	DataImage5Copy
Origin Type:	Service
Generator EPA ID:	CAL000251668
Generator Name:	Langer Juice Co Inc
Generator Mail Street 1:	16195 STEPHENS ST
Generator Mail City:	CITY OF INDUSTRY
Generator Mail State:	CA
Generator Mail Zip:	91745-1718
Generator Location Street 1:	729 E ARROW HWY
Generator Location City:	Azusa
Generator Location Zip:	91702
Generator Location State:	CA
Designated Facility EPA ID:	CAT080013352
Designated Facility Name:	World Oil Recycling
Designated Facility Mail Street Number:	2000
Designated Facility Mail Street 1:	CA90222 CA037US 2000
Designated Facility Mail Street 2:	N. ALAMEDA STREET
Designated Facility Mail City:	COMPTON
Designated Facility Mail Zip:	90222
Designated Facility Mail State:	CA
Designated Facility Location Street Number:	2000
Designated Facility Location Street 1:	N. ALAMEDA STREET
Designated Facility Location City:	COMPTON
Designated Facility Location Zip:	90222-0000
Designated Facility Location State:	CA
Manifest Residue Indicator:	N
Rejection Indicator:	N

State Waste:

Manifest Tracking Number:	020290955JJK
Waste Line Number:	1

LANGER JUICE CO INC (Continued) **1025866567**

State Waste Code Owner: CA
State Waste Code: 223
State Waste: Unspecified oil-containing waste

Transporter:
Manifest Tracking Number: 020290955JJK
Transporter Line Number: 1
Transporter EPA ID: CAD028277036
Transporter Name: World Oil Environmental Services

Waste Line:
Manifest Tracking Number: 020290955JJK
Waste Line Number: 1
U.S. DOT Hazardous Indicator: N
Non-Hazardous Waste Description: NON-RCRA HAZARDOUS WASTE, LIQUID (OILY WATER)
Number of Containers: 1
Container Type Code: TT
Container Type Description: Cargo tanks (tank trucks)
Waste Quantity: 1330
Quantity Unit of Measure Code: G
Quantity Unit of Measure Description: Gallons
Waste Quantity, in Tons: 5.5462885
Acute Waste Quantity, in Tons: 0
Non-Acute Waste Quantity, in Tons: 5.5462885
Waste Quantity, in Kilograms: 5030.6504
Acute Waste Quantity, in Kilograms: 0
Non-Acute Waste Quantity, in Kilorgrams: 5030.6504
Management Method Code: H039
Management Method Description: OTHER RECOVERY OR RECLAMATION FOR REUSE
Waste Residue Indicator: N
Quantity Discrepancy Indicator: N
Waste Type Discrepancy Indicator: N
EPA Waste Indicator: N

R111 **LANGER JUICE CO.** **RCRA NonGen / NLR** **1024748447**
NNE **16195 STEPHENS ST.** **CAC002968227**
1/8-1/4 **CITY OF INDUSTRY, CA 91745**
0.246 mi.
1300 ft. **Site 2 of 4 in cluster R**

Relative: **Lower**
Actual: **340 ft.**

RCRA Listings:
Date Form Received by Agency: 20180626
Handler Name: Langer Juice Co.
Handler Address: 16195 Stephens St.
Handler City,State,Zip: CITY OF INDUSTRY, CA 91745
EPA ID: CAC002968227
Contact Name: DAVID LANGER
Contact Address: 16195 STEPHENS ST.
Contact City,State,Zip: CITY OF INDUSTRY, CA 91745
Contact Telephone: 626-336-3100
Contact Email: DBANZET@STRESSLESSENVIRO.COM
EPA Region: 09
Federal Waste Generator Description: Not a generator, verified
Active Site Indicator: Handler Activities
Mailing Address: 16195 STEPHENS ST.
Mailing City,State,Zip: CITY OF INDUSTRY, CA 91745
Owner Name: Langer Juice Company, Inc.

LANGER JUICE CO. (Continued) **1024748447**

Owner Type:	Other
Operator Name:	David Langer
Operator Type:	Other
Short-Term Generator Activity:	No
Importer Activity:	No
Mixed Waste Generator:	No
Transporter Activity:	No
Transfer Facility Activity:	No
Recycler Activity with Storage:	No
Small Quantity On-Site Burner Exemption:	No
Smelting Melting and Refining Furnace Exemption:	No
Underground Injection Control:	No
Off-Site Waste Receipt:	No
Universal Waste Indicator:	Yes
Universal Waste Destination Facility:	Yes
Federal Universal Waste:	No
Active Site State-Reg Handler:	---
Hazardous Secondary Material Indicator:	N
2018 GPRA Permit Baseline:	Not on the Baseline
2018 GPRA Renewals Baseline:	Not on the Baseline
202 GPRA Corrective Action Baseline:	No
Subject to Corrective Action Universe:	No
Non-TSDFs Where RCRA CA has Been Imposed Universe:	No
Corrective Action Priority Ranking:	No NCAPS ranking
Environmental Control Indicator:	No
Institutional Control Indicator:	No
Human Exposure Controls Indicator:	N/A
Groundwater Controls Indicator:	N/A
Significant Non-Complier Universe:	No
Unaddressed Significant Non-Complier Universe:	No
Addressed Significant Non-Complier Universe:	No
Significant Non-Complier With a Compliance Schedule Universe:	No
Handler Date of Last Change:	20180831
Recognized Trader-Importer:	No
Recognized Trader-Exporter:	No
Importer of Spent Lead Acid Batteries:	No
Exporter of Spent Lead Acid Batteries:	No
Recycler Activity Without Storage:	No
Manifest Broker:	No
Sub-Part P Indicator:	No

Handler - Owner Operator:

Owner/Operator Indicator:	Owner
Owner/Operator Name: LANGER JUICE COMPANY, INC.	
Legal Status:	Other
Owner/Operator Address:	16195 STEPHENS ST.
Owner/Operator City,State,Zip:	CITY OF INDUSTRY, CA 91745
Owner/Operator Telephone:	626-336-3100

Owner/Operator Indicator:	Operator
Owner/Operator Name: DAVID LANGER	
Legal Status:	Other
Owner/Operator Address:	16195 STEPHENS ST.
Owner/Operator City,State,Zip:	CITY OF INDUSTRY, CA 91745
Owner/Operator Telephone:	626-336-3100

LANGER JUICE CO. (Continued) **1024748447**

Historic Generators:
Receive Date: 20180626
Handler Name: LANGER JUICE CO.
Federal Waste Generator Description: Not a generator, verified
Large Quantity Handler of Universal Waste: No
Recognized Trader Importer: No
Recognized Trader Exporter: No
Spent Lead Acid Battery Importer: No
Spent Lead Acid Battery Exporter: No
Current Record: Yes

List of NAICS Codes and Descriptions:
NAICS Code: 56299
NAICS Description: ALL OTHER WASTE MANAGEMENT SERVICES

Facility Has Received Notices of Violations:
Violations: No Violations Found

Evaluation Action Summary:
Evaluations: No Evaluations Found

R112 **L & A JUICE CO INC** **CPS-SLIC** **S106764872**
NNE **16195 STEPHENS ST** **EMI** **N/A**
1/8-1/4 **CITY OF INDUSTRY, CA 91745** **WIP**
0.246 mi.
1300 ft. **Site 3 of 4 in cluster R**

Relative:
Lower

Actual:
340 ft.

CPS-SLIC:
Name: L & A JUICE COMPANY
Address: 16195 STEPHENS ST.
City,State,Zip: CITY OF INDUSTRY, CA 91744
Region: STATE
Facility Status: **Completed - Case Closed**
Status Date: 01/30/1997
Global Id: T10000015631
Lead Agency: LOS ANGELES RWQCB (REGION 4)
Latitude: 34.01344
Longitude: -117.94924
Case Type: Cleanup Program Site
Case Worker: WIP
RB Case Number: 105.0147
EPA Region: 9
Cuf Case: NO
Begin Date: 01/01/1985
No Further Action Date: 01/30/1997
CA Water Watershed Name: San Gabriel River - Upper San Gabriel (405.20)
Dwr Groundwater Subbasin Name: San Gabriel Valley (4-013)
CA Enviroscreen 3 Score: 86-90%
CA Enviroscreen 4 Score: 90-95%
Military DOD Site: No
RWQCB Region: LOS ANGELES RWQCB (REGION 4)

Click here to access the California GeoTracker records for this facility:

L & A JUICE CO INC (Continued) **S106764872**

EMI:

Name:	L & A JUICE CO INC
Address:	16195 STEPHENS ST
City,State,Zip:	CITY OF INDUSTRY, CA 91745
Year:	2002
County Code:	19
Air Basin:	SC
Facility ID:	70913
Air District Name:	SC
SIC Code:	2033
Air District Name:	SOUTH COAST AQMD
Total Organic Hydrocarbon Gases Tons/Yr:	1
Reactive Organic Gases Tons/Yr:	0
Carbon Monoxide Emissions Tons/Yr:	4
NOX - Oxides of Nitrogen Tons/Yr:	1
SOX - Oxides of Sulphur Tons/Yr:	0
Particulate Matter Tons/Yr:	0
Part. Matter 10 Micrometers and Smllr Tons/Yr:	0

Name:	L & A JUICE CO INC
Address:	16195 STEPHENS ST
City,State,Zip:	CITY OF INDUSTRY, CA 91745
Year:	2003
County Code:	19
Air Basin:	SC
Facility ID:	70913
Air District Name:	SC
SIC Code:	2033
Air District Name:	SOUTH COAST AQMD
Total Organic Hydrocarbon Gases Tons/Yr:	1
Reactive Organic Gases Tons/Yr:	0
Carbon Monoxide Emissions Tons/Yr:	4
NOX - Oxides of Nitrogen Tons/Yr:	1
SOX - Oxides of Sulphur Tons/Yr:	0
Particulate Matter Tons/Yr:	0
Part. Matter 10 Micrometers and Smllr Tons/Yr:	0

Name:	L & A JUICE CO INC
Address:	16195 STEPHENS ST
City,State,Zip:	CITY OF INDUSTRY, CA 91745
Year:	2004
County Code:	19
Air Basin:	SC
Facility ID:	70913
Air District Name:	SC
SIC Code:	2033
Air District Name:	SOUTH COAST AQMD
Total Organic Hydrocarbon Gases Tons/Yr:	0.549
Reactive Organic Gases Tons/Yr:	0.23
Carbon Monoxide Emissions Tons/Yr:	3.54
NOX - Oxides of Nitrogen Tons/Yr:	1.07
SOX - Oxides of Sulphur Tons/Yr:	0.0253
Particulate Matter Tons/Yr:	0.32
Part. Matter 10 Micrometers and Smllr Tons/Yr:	0.32

Name:	LANGER JUICE COMPANY, INC.
Address:	16195 STEPHENS ST

L & A JUICE CO INC (Continued) **S106764872**

City,State,Zip:	CITY OF INDUSTRY, CA
Year:	2005
County Code:	19
Air Basin:	SC
Facility ID:	70913
Air District Name:	SC
SIC Code:	2033
Air District Name:	SOUTH COAST AQMD
Total Organic Hydrocarbon Gases Tons/Yr:	.3026
Reactive Organic Gases Tons/Yr:	.10638804
Carbon Monoxide Emissions Tons/Yr:	4.617
NOX - Oxides of Nitrogen Tons/Yr:	1.42
SOX - Oxides of Sulphur Tons/Yr:	.03295
Particulate Matter Tons/Yr:	.4183
Part. Matter 10 Micrometers and Smllr Tons/Yr:	.4177642

Name:	LANGER JUICE COMPANY, INC.
Address:	16195 STEPHENS ST
City,State,Zip:	CITY OF INDUSTRY, CA
Year:	2006
County Code:	19
Air Basin:	SC
Facility ID:	70913
Air District Name:	SC
SIC Code:	2033
Air District Name:	SOUTH COAST AQMD
Total Organic Hydrocarbon Gases Tons/Yr:	18.83527671558896972
Reactive Organic Gases Tons/Yr:	1.89
Carbon Monoxide Emissions Tons/Yr:	3.329
NOX - Oxides of Nitrogen Tons/Yr:	.479
SOX - Oxides of Sulphur Tons/Yr:	.031
Particulate Matter Tons/Yr:	.297
Part. Matter 10 Micrometers and Smllr Tons/Yr:	.297

Name:	LANGER JUICE COMPANY, INC.
Address:	16195 STEPHENS ST
City,State,Zip:	CITY OF INDUSTRY, CA 91745
Year:	2007
County Code:	19
Air Basin:	SC
Facility ID:	70913
Air District Name:	SC
SIC Code:	2033
Air District Name:	SOUTH COAST AQMD
Total Organic Hydrocarbon Gases Tons/Yr:	18.83527671558896972
Reactive Organic Gases Tons/Yr:	1.89
Carbon Monoxide Emissions Tons/Yr:	3.329
NOX - Oxides of Nitrogen Tons/Yr:	.479
SOX - Oxides of Sulphur Tons/Yr:	.031
Particulate Matter Tons/Yr:	.297
Part. Matter 10 Micrometers and Smllr Tons/Yr:	.297

Name:	LANGER JUICE COMPANY, INC.
Address:	16195 STEPHENS ST
City,State,Zip:	CITY OF INDUSTRY, CA 91745
Year:	2008
County Code:	19

L & A JUICE CO INC (Continued) **S106764872**

Air Basin:	SC
Facility ID:	70913
Air District Name:	SC
SIC Code:	2033
Air District Name:	SOUTH COAST AQMD
Total Organic Hydrocarbon Gases Tons/Yr:	9.430595391235033330
Reactive Organic Gases Tons/Yr:	1.05
Carbon Monoxide Emissions Tons/Yr:	3.83
NOX - Oxides of Nitrogen Tons/Yr:	.31
SOX - Oxides of Sulphur Tons/Yr:	.024059
Particulate Matter Tons/Yr:	.34
Part. Matter 10 Micrometers and Smllr Tons/Yr:	.34

Name:	LANGER JUICE COMPANY, INC.
Address:	16195 STEPHENS ST
City,State,Zip:	CITY OF INDUSTRY, CA 91745
Year:	2013
County Code:	19
Air Basin:	SC
Facility ID:	70913
Air District Name:	SC
SIC Code:	2033
Air District Name:	SOUTH COAST AQMD
Total Organic Hydrocarbon Gases Tons/Yr:	0.41105569762
Reactive Organic Gases Tons/Yr:	0.173526
Carbon Monoxide Emissions Tons/Yr:	2.65021
NOX - Oxides of Nitrogen Tons/Yr:	0.09958
SOX - Oxides of Sulphur Tons/Yr:	0.01893003
Particulate Matter Tons/Yr:	0.2397805
Part. Matter 10 Micrometers and Smllr Tons/Yr:	0.239780497

WIP:

Name:	L & A JUICE COMPANY
Address:	16195 Stephens St
City,State,Zip:	CITY OF INDUSTRY (CORPORATE NAME INDUSTRY), CA 91744
Region:	4
File Number:	105.0147
File Status:	**Historical**
Staff:	WLIU
Facility Suite:	Not reported

R113 **LANGER JUICE CO INC** **CERS HAZ WASTE** **S113119245**
NNE **16195 STEPHENS ST** **HWTS** **N/A**
1/8-1/4 **INDUSTRY, CA 91745** **HAZNET**
0.246 mi. **CERS**
1300 ft. **Site 4 of 4 in cluster R**

Relative: **Lower**
Actual: **340 ft.**

CERS HAZ WASTE:

Name:	LANGER JUICE CO INC
Address:	16195 STEPHENS ST
City,State,Zip:	INDUSTRY, CA 91745
Site ID:	396274
CERS ID:	10266283
CERS Description:	Hazardous Waste Generator

HWTS:

Name:	LANGER JUICE CO INC

LANGER JUICE CO INC (Continued) **S113119245**

Address:	16195 STEPHENS ST
City,State,Zip:	CITY OF INDUSTRY, CA 91745
EPA ID:	CAL000251668
Create Date:	05/08/2002
Mailing Address:	16195 STEPHENS ST
Mailing City,State,Zip:	INDUSTRY, CA 917451718
Owner Name:	LANGER JUICE CO INC
Owner Address:	16195 STEPHENS ST
Owner City,State,Zip:	INDUSTRY, CA 917451718
Contact Name:	DAVID LANGER
Contact Address:	16195 STEPHENS ST
City,State,Zip:	INDUSTRY, CA 91745
Facility Status:	Active
Facility Type:	PERMANENT
Category:	STATE
Latitude:	34.013134
Longitude:	-117.950373

NAICS:

EPA ID:	CAL000251668
Create Date:	2002-05-08 11:08:46.217
NAICS Code:	311411
NAICS Description:	Frozen Fruit, Juice, and Vegetable Manufacturing
Issued EPA ID Date:	2002-05-08 11:08:46.20000
Facility Name:	LANGER JUICE CO INC
Facility Address:	16195 STEPHENS ST
Facility City:	CITY OF INDUSTRY
Facility State:	CA
Facility Zip:	917451718

HAZNET:

Name:	LANGER JUICE CO INC
Address:	16195 STEPHENS ST
City,State,Zip:	CITY OF INDUSTRY, CA 917451718
Contact:	DAVID LANGER
Telephone:	6268060761
Mailing Address:	16195 STEPHENS ST
Year:	2021
Gepaid:	CAL000251668
TSD EPA ID:	CAT080013352
CA Waste Code:	223 - Unspecified oil-containing waste
Disposal Method:	H039 - Other Recovery Of Reclamation For Reuse Including Acid Regeneration, Organics Recovery Ect
Tons:	3.75313
Year:	2020
Gepaid:	CAL000251668
TSD EPA ID:	CAT080013352
CA Waste Code:	221 - Waste oil and mixed oil
Disposal Method:	H039 - Other Recovery Of Reclamation For Reuse Including Acid Regeneration, Organics Recovery Ect
Tons:	0.665
Year:	2018
Gepaid:	CAL000251668

LANGER JUICE CO INC (Continued) **S113119245**

TSD EPA ID: CAT080013352
CA Waste Code: 223 - Unspecified oil-containing waste
Disposal Method: H039 - Other Recovery Of Reclamation For Reuse Including Acid Regeneration, Organics Recovery Ect
Tons: 1.66800

Year: 2016
Gepaid: CAL000251668
TSD EPA ID: CAT080025711
CA Waste Code: 221 - Waste oil and mixed oil
Disposal Method: H141 - Storage, Bulking, And/Or Transfer Off Site--No Treatment/Reovery (H010-H129) Or (H131-H135)
Tons: 0.456

Year: 2015
Gepaid: CAL000251668
TSD EPA ID: CAT080025711
CA Waste Code: 221 - Waste oil and mixed oil
Disposal Method: H141 - Storage, Bulking, And/Or Transfer Off Site--No Treatment/Reovery (H010-H129) Or (H131-H135)
Tons: 0.76

Year: 2014
Gepaid: CAL000251668
TSD EPA ID: CAD099452708
CA Waste Code: 221 - Waste oil and mixed oil
Disposal Method: H039 - Other Recovery Of Reclamation For Reuse Including Acid Regeneration, Organics Recovery Ect

Year: 2014
Gepaid: CAL000251668
TSD EPA ID: CAT080013352
CA Waste Code: 221 - Waste oil and mixed oil
Disposal Method: H039 - Other Recovery Of Reclamation For Reuse Including Acid Regeneration, Organics Recovery Ect
Tons: 0.304

Year: 2013
Gepaid: CAL000251668
TSD EPA ID: CAD099452708
CA Waste Code: 221 - Waste oil and mixed oil
Disposal Method: H039 - Other Recovery Of Reclamation For Reuse Including Acid Regeneration, Organics Recovery Ect
Tons: 0.76

Year: 2012
Gepaid: CAL000251668
TSD EPA ID: CAD028409019
CA Waste Code: 223 - Unspecified oil-containing waste
Disposal Method: H141 - Storage, Bulking, And/Or Transfer Off Site--No Treatment/Reovery (H010-H129) Or (H131-H135)
Tons: 0.22935

Year: 2008
Gepaid: CAL000251668
TSD EPA ID: CAD099452708
CA Waste Code: 221 - Waste oil and mixed oil

LANGER JUICE CO INC (Continued) **S113119245**

Disposal Method: H039 - Other Recovery Of Reclamation For Reuse Including Acid Regeneration, Organics Recovery Ect
Tons: 0.834

Click this hyperlink while viewing on your computer to access
1 additional CA HAZNET: record(s) in the EDR Site Report.

Additional Info:
Year: 2021
Gen EPA ID: CAL000251668

Shipment Date: 3/31/2020
Creation Date: 4/22/2020
Receipt Date: 4/6/2020
Manifest ID: 006214403GBF
Trans EPA ID: CAR000293316
Trans Name: SWIFT OIL & VACUUM INC
TSDF EPA ID: CAT080013352
Trans Name: WORLD OIL RECYCLING
Waste Code Description: 221 - Waste oil and mixed oil
Meth Code: H039 - Other Recovery Of Reclamation For Reuse Including Acid Regeneration, Organics Recovery Ect
Quantity Tons: 0.665
Waste Quantity: 175
Quantity Unit: G

Additional Info:
Year: 2020
Gen EPA ID: CAL000251668

Shipment Date: 3/31/2020
Creation Date: 4/22/2020
Receipt Date: 4/6/2020
Manifest ID: 006214403GBF
Trans EPA ID: CAR000293316
Trans Name: SWIFT OIL & VACUUM INC
TSDF EPA ID: CAT080013352
Trans Name: WORLD OIL RECYCLING
Waste Code Description: 221 - Waste oil and mixed oil
Meth Code: H039 - Other Recovery Of Reclamation For Reuse Including Acid Regeneration, Organics Recovery Ect
Quantity Tons: 0.665
Waste Quantity: 175
Quantity Unit: G

Additional Info:
Year: 2016
Gen EPA ID: CAL000251668

Shipment Date: 20150321
Creation Date: 6/26/2015 22:15:35
Receipt Date: 20150324
Manifest ID: 013016843JJK
Trans EPA ID: CAL000350237
Trans Name: STRESS LESS EXPRESS LLC

LANGER JUICE CO INC (Continued) **S113119245**

TSDF EPA ID: CAT080025711
Trans Name: ADVANCED ENVIRONMENTAL
Waste Code Description: 221 - Waste oil and mixed oil
Meth Code: H141 - Storage, Bulking, And/Or Transfer Off Site--No Treatment/Reovery (H010-H129) Or (H131-H135)
Quantity Tons: 0.38
Waste Quantity: 100
Quantity Unit: G

Shipment Date: 20150126
Creation Date: 3/31/2015 22:15:05
Receipt Date: 20150128
Manifest ID: 013016776JJK
Trans EPA ID: CAL000350237
Trans Name: STRESS LESS EXPRESS
TSDF EPA ID: CAT080025711
Trans Name: ADVANCED ENVIRONMENTAL
Waste Code Description: 221 - Waste oil and mixed oil
Meth Code: H141 - Storage, Bulking, And/Or Transfer Off Site--No Treatment/Reovery (H010-H129) Or (H131-H135)
Quantity Tons: 0.38
Waste Quantity: 100
Quantity Unit: G

Additional Info:
Year: 2015
Gen EPA ID: CAL000251668

Shipment Date: 20150321
Creation Date: 6/26/2015 22:15:35
Receipt Date: 20150324
Manifest ID: 013016843JJK
Trans EPA ID: CAL000350237
Trans Name: STRESS LESS EXPRESS LLC
TSDF EPA ID: CAT080025711
Trans Name: ADVANCED ENVIRONMENTAL
Waste Code Description: 221 - Waste oil and mixed oil
Meth Code: H141 - Storage, Bulking, And/Or Transfer Off Site--No Treatment/Reovery (H010-H129) Or (H131-H135)
Quantity Tons: 0.38
Waste Quantity: 100
Quantity Unit: G

Shipment Date: 20150126
Creation Date: 3/31/2015 22:15:05
Receipt Date: 20150128
Manifest ID: 013016776JJK
Trans EPA ID: CAL000350237
Trans Name: STRESS LESS EXPRESS
TSDF EPA ID: CAT080025711
Trans Name: ADVANCED ENVIRONMENTAL
Waste Code Description: 221 - Waste oil and mixed oil
Meth Code: H141 - Storage, Bulking, And/Or Transfer Off Site--No Treatment/Reovery (H010-H129) Or (H131-H135)
Quantity Tons: 0.38
Waste Quantity: 100
Quantity Unit: G

LANGER JUICE CO INC (Continued) **S113119245**

Additional Info:
Year: 2014
Gen EPA ID: CAL000251668

Shipment Date: 20141222
Creation Date: 3/20/2015 22:14:48
Receipt Date: 20141230
Manifest ID: 013016651JJK
Trans EPA ID: CAL000350237
Trans Name: STRESS LESS EXPRESS
TSDF EPA ID: CAT080013352
Trans Name: DEMENNO KERDOON
TSDF Alt EPA ID: CAT080013352
TSDF Alt Name: DEMENNO KERDOON
Waste Code Description: 221 - Waste oil and mixed oil
Meth Code: H039 - Other Recovery Of Reclamation For Reuse Including Acid Regeneration, Organics Recovery Ect
Quantity Tons: 0.304
Waste Quantity: 80
Quantity Unit: G

Shipment Date: 20140926
Creation Date: 12/26/2014 22:14:49
Receipt Date: 20140926
Manifest ID: 013016622JJK
Trans EPA ID: CAL000350237
Trans Name: STRESS LESS EXPRESS LLC
TSDF EPA ID: CAD099452708
Trans Name: INDUSTRIAL SERVICE OIL CO INC
Waste Code Description: 221 - Waste oil and mixed oil
Meth Code: H039 - Other Recovery Of Reclamation For Reuse Including Acid Regeneration, Organics Recovery Ect
Waste Quantity: 100

Shipment Date: 20140501
Creation Date: 7/18/2014 22:15:07
Receipt Date: 20140509
Manifest ID: 011254931JJK
Trans EPA ID: CAL000350237
Trans Name: STRESS LESS EXPRESS LLC
TSDF EPA ID: CAD099452708
Trans Name: INDUSTRIAL SERVICE OIL CO INC
Waste Code Description: 221 - Waste oil and mixed oil
Meth Code: H039 - Other Recovery Of Reclamation For Reuse Including Acid Regeneration, Organics Recovery Ect
Waste Quantity: 550

Additional Info:
Year: 2013
Gen EPA ID: CAL000251668

Shipment Date: 20131113
Creation Date: 2/18/2014 22:15:13
Receipt Date: 20131129
Manifest ID: 011254760JJK

LANGER JUICE CO INC (Continued) **S113119245**

Trans EPA ID:	CAL000350237
Trans Name:	STRESS LESS EXPRESS LLC
TSDF EPA ID:	CAD099452708
Trans Name:	INDUSTRIAL SERVICE OIL CO INC
Waste Code Description:	221 - Waste oil and mixed oil
Meth Code:	H039 - Other Recovery Of Reclamation For Reuse Including Acid Regeneration, Organics Recovery Ect
Quantity Tons:	0.38
Waste Quantity:	100
Quantity Unit:	G
Shipment Date:	20130305
Creation Date:	6/7/2013 22:15:09
Receipt Date:	20130318
Manifest ID:	008625500JJK
Trans EPA ID:	CAL000350237
Trans Name:	STRESS LESS EXPRESS LLC
TSDF EPA ID:	CAD099452708
Trans Name:	INDUSTRIAL SERVICE OIL CO INC
Waste Code Description:	221 - Waste oil and mixed oil
Meth Code:	H039 - Other Recovery Of Reclamation For Reuse Including Acid Regeneration, Organics Recovery Ect
Quantity Tons:	0.38
Waste Quantity:	100
Quantity Unit:	G

Additional Info:

Year:	2012
Gen EPA ID:	CAL000251668
Shipment Date:	20120222
Creation Date:	4/30/2012 20:30:14
Receipt Date:	20120313
Manifest ID:	008625230JJK
Trans EPA ID:	CAL000350237
Trans Name:	STRESS LESS EXPRESS LLC
TSDF EPA ID:	CAD028409019
Trans Name:	CROSBY & OVERTON
Waste Code Description:	223 - Unspecified oil-containing waste
RCRA Code:	D007
Meth Code:	H141 - Storage, Bulking, And/Or Transfer Off Site--No Treatment/Reovery (H010-H129) Or (H131-H135)
Quantity Tons:	0.22935
Waste Quantity:	55
Quantity Unit:	G
Additional Code 1:	D001

Additional Info:

Year:	2008
Gen EPA ID:	CAL000251668
Shipment Date:	20080910
Creation Date:	9/2/2011 13:43:58
Receipt Date:	20080910
Manifest ID:	003690187JJK
Trans EPA ID:	CAL000311939

LANGER JUICE CO INC (Continued) **S113119245**

Trans Name: STRESS LESS EXPRESS
TSDF EPA ID: CAD099452708
Trans Name: INDUSTRIAL SERVICE
Waste Code Description: 221 - Waste oil and mixed oil
Meth Code: H039 - Other Recovery Of Reclamation For Reuse Including Acid Regeneration, Organics Recovery Ect
Quantity Tons: 0.834
Waste Quantity: 200
Quantity Unit: G

Additional Info:
Year: 2005
Gen EPA ID: CAL000251668

Shipment Date: 20050512
Creation Date: 8/16/2005 18:32:48
Manifest ID: 23764974
Trans EPA ID: CAD982472623
Trans Name: GOLDEN OIL
TSDF EPA ID: CAT080013352
Trans Name: DEMENNO / KERDOON
Waste Code Description: 221 - Waste oil and mixed oil
Meth Code: - Not reported
Quantity Tons: 1.425
Waste Quantity: 375
Quantity Unit: G

CERS:
Name: LANGER JUICE COMPANY, INC.
Address: 16195 STEPHENS ST
City,State,Zip: CITY OF INDUSTRY, CA 91745
Site ID: 476924
CERS ID: 627680
CERS Description: Industrial Facility Storm Water

Violations:
Site ID: 476924
Site Name: LANGER JUICE COMPANY, INC.
Violation Date: 12-22-2017
Citation: 2014-0057-DWQ - Industrial General Permit
Violation Description: SW - Deficient Report
Violation Notes: Deficient Level 1 ERA Report
Violation Division: Water Boards
Violation Program: INDSTW
Violation Source: SMARTS,

Site ID: 476924
Site Name: LANGER JUICE COMPANY, INC.
Violation Date: 02-05-2009
Citation: 2014-0057-DWQ - Industrial General Permit
Violation Description: SW - Deficient BMP Implementation
Violation Notes: 215 & 271 mg/L of TSS were detected at "SP-2" & "SP-1", respectively, on 2/5/09.
Violation Division: Water Boards
Violation Program: INDSTW
Violation Source: SMARTS,

LANGER JUICE CO INC (Continued) **S113119245**

Enforcement Action:

Site ID:	476924
Site Name:	LANGER JUICE COMPANY, INC.
Site Address:	16195 STEPHENS ST
Site City:	CITY OF INDUSTRY
Site Zip:	91745
Enf Action Date:	06-05-2018
Enf Action Type:	Notice of Violation
Enf Action Description:	Notice of Violation
Enf Action Notes:	NOTICE OF VIOLATION: FAILURE TO DEVELOP A COMPLETE LEVEL 1 EXCEEDANCE RESPONSE ACTION (ERA) REPORT REQUIRED BY THE GENERAL PERMIT FOR STORM WATER DISCHARGES ASSOCIATED WITH INDUSTRIAL ACTIVITIES (GENERAL PERMIT, ORDER NO.2014-0057-DWQ, NPDES NO. CAS 000001)
Enf Action Division:	Water Boards
Enf Action Program:	INDSTW
Enf Action Source:	SMARTS,

Site ID:	476924
Site Name:	LANGER JUICE COMPANY, INC.
Site Address:	16195 STEPHENS ST
Site City:	CITY OF INDUSTRY
Site Zip:	91745
Enf Action Date:	06-21-2010
Enf Action Type:	Staff Enforcement Letter
Enf Action Description:	Staff Enforcement Letter
Enf Action Notes:	The letter, AR Review - Benchmark Exceedance, was sent to ensure that the permittee will develop and implement the BMPs to reduce or prevent pollutants in SW discharges. Letter also required permittee to submit evidence of implemented additional BMPs and SWPPP amendments if the permittee is already implementing the BMPs.
Enf Action Division:	Water Boards
Enf Action Program:	INDSTW
Enf Action Source:	SMARTS,

Site ID:	476924
Site Name:	LANGER JUICE COMPANY, INC.
Site Address:	16195 STEPHENS ST
Site City:	CITY OF INDUSTRY
Site Zip:	91745
Enf Action Date:	11-02-2004
Enf Action Type:	Notice of Non-Compliance for Non-Filers
Enf Action Description:	Notice of Non-Compliance for Non-Filers
Enf Action Notes:	Notice of Noncompliance sent 11/2/04 for failure to file NOI for coverage under industrial stormwater permit.
Enf Action Division:	Water Boards
Enf Action Program:	INDSTW
Enf Action Source:	SMARTS,

Affiliation:

Affiliation Type Desc:	Owner/Operator
Entity Name:	Langer Juice Co Inc
Entity Title:	Operator
Affiliation Address:	16195 Stephens St
Affiliation City:	City Of Industry
Affiliation State:	CA
Affiliation Zip:	91745

LANGER JUICE CO INC (Continued) **S113119245**

Affiliation Phone: ,

Affiliation Type Desc: Environmental Contact
Entity Name: David Langer
Affiliation Address: 16195 STEPHEN ST
Affiliation City: INDUSTRY
Affiliation Phone: ,

Name: LANGER JUICE COMPANY, INC.
Address: 16195 STEPHENS ST
City,State,Zip: CITY OF INDUSTRY, CA 91745
Site ID: 476924
CERS ID: 110041070195
CERS Description: US EPA Air Emission Inventory System (EIS)

Violations:
Site ID: 476924
Site Name: LANGER JUICE COMPANY, INC.
Violation Date: 12-22-2017
Citation: 2014-0057-DWQ - Industrial General Permit
Violation Description: SW - Deficient Report
Violation Notes: Deficient Level 1 ERA Report
Violation Division: Water Boards
Violation Program: INDSTW
Violation Source: SMARTS,

Site ID: 476924
Site Name: LANGER JUICE COMPANY, INC.
Violation Date: 02-05-2009
Citation: 2014-0057-DWQ - Industrial General Permit
Violation Description: SW - Deficient BMP Implementation
Violation Notes: 215 & 271 mg/L of TSS were detected at "SP-2" & "SP-1", respectively, on 2/5/09.
Violation Division: Water Boards
Violation Program: INDSTW
Violation Source: SMARTS,

Enforcement Action:
Site ID: 476924
Site Name: LANGER JUICE COMPANY, INC.
Site Address: 16195 STEPHENS ST
Site City: CITY OF INDUSTRY
Site Zip: 91745
Enf Action Date: 06-05-2018
Enf Action Type: Notice of Violation
Enf Action Description: Notice of Violation
Enf Action Notes: NOTICE OF VIOLATION: FAILURE TO DEVELOP A COMPLETE LEVEL 1 EXCEEDANCE RESPONSE ACTION (ERA) REPORT REQUIRED BY THE GENERAL PERMIT FOR STORM WATER DISCHARGES ASSOCIATED WITH INDUSTRIAL ACTIVITIES (GENERAL PERMIT, ORDER NO.2014-0057-DWQ, NPDES NO. CAS 000001)
Enf Action Division: Water Boards
Enf Action Program: INDSTW
Enf Action Source: SMARTS,

Site ID: 476924
Site Name: LANGER JUICE COMPANY, INC.

LANGER JUICE CO INC (Continued) **S113119245**

Site Address:	16195 STEPHENS ST
Site City:	CITY OF INDUSTRY
Site Zip:	91745
Enf Action Date:	06-21-2010
Enf Action Type:	Staff Enforcement Letter
Enf Action Description:	Staff Enforcement Letter
Enf Action Notes:	The letter, AR Review - Benchmark Exceedance, was sent to ensure that the permittee will develop and implement the BMPs to reduce or prevent pollutants in SW discharges. Letter also required permittee to submit evidence of implemented additional BMPs and SWPPP amendments if the permittee is already implementing the BMPs.
Enf Action Division:	Water Boards
Enf Action Program:	INDSTW
Enf Action Source:	SMARTS,

Site ID:	476924
Site Name:	LANGER JUICE COMPANY, INC.
Site Address:	16195 STEPHENS ST
Site City:	CITY OF INDUSTRY
Site Zip:	91745
Enf Action Date:	11-02-2004
Enf Action Type:	Notice of Non-Compliance for Non-Filers
Enf Action Description:	Notice of Non-Compliance for Non-Filers
Enf Action Notes:	Notice of Noncompliance sent 11/2/04 for failure to file NOI for coverage under industrial stormwater permit.
Enf Action Division:	Water Boards
Enf Action Program:	INDSTW
Enf Action Source:	SMARTS,

Affiliation:

Affiliation Type Desc:	Owner/Operator
Entity Name:	Langer Juice Co Inc
Entity Title:	Operator
Affiliation Address:	16195 Stephens St
Affiliation City:	City Of Industry
Affiliation State:	CA
Affiliation Zip:	91745
Affiliation Phone:	,

Affiliation Type Desc:	Environmental Contact
Entity Name:	David Langer
Affiliation Address:	16195 STEPHEN ST
Affiliation City:	INDUSTRY
Affiliation Phone:	,

Name:	LANGER JUICE CO INC
Address:	16195 STEPHENS ST
City,State,Zip:	INDUSTRY, CA 91745
Site ID:	396274
CERS ID:	10266283
CERS Description:	Chemical Storage Facilities

Violations:

Site ID:	396274
Site Name:	LANGER JUICE CO INC
Violation Date:	03-24-2014

LANGER JUICE CO INC (Continued) **S113119245**

Citation:	HSC 6.95 25505(a) - California Health and Safety Code, Chapter 6.95, Section(s) 25505(a)
Violation Description:	Owner/Operator failed to complete and/or submit a Hazardous Materials Business Plan when storing hazardous materials at or above the thresholds quantities of 55 gallons/500 lbs/200 cubic feet.
Violation Notes:	Returned to compliance on 04/14/2014. The facility failed to complete and accurately submit Hazardous Materials Business Plan (HMBP) to California Environmental Reporting System (CERS).
Violation Division:	Los Angeles County Fire Department
Violation Program:	HMRRP
Violation Source:	CERS,
Site ID:	396274
Site Name:	LANGER JUICE CO INC
Violation Date:	04-26-2018
Citation:	HSC 6.95 25508(a)(1) - California Health and Safety Code, Chapter 6.95, Section(s) 25508(a)(1)
Violation Description:	Failure to complete and electronically submit the Business Activities Page and/or Business Owner Operator Identification Page.
Violation Notes:	Returned to compliance on 09/18/2018. Observation: Owner/operator failed to update the BUSINESS ACTIVITIES section on the California Environmental Reporting System (CERS). Corrective Action: Log onto the California Environmental Reporting System (CERS) to update the BUSINESS ACTIVITIES section. Operator stated this facility does not store any regulated substance on site but CERS is indicating that this facility has regulated substances over the threshold.
Violation Division:	Los Angeles County Fire Department
Violation Program:	HMRRP
Violation Source:	CERS,
Site ID:	396274
Site Name:	LANGER JUICE CO INC
Violation Date:	04-26-2018
Citation:	HSC 6.95 25508(a)(1) - California Health and Safety Code, Chapter 6.95, Section(s) 25508(a)(1)
Violation Description:	Failure to establish and electronically submit an adequate emergency response plan and procedures for a release or threatened release of a hazardous material.
Violation Notes:	Returned to compliance on 09/18/2018. Observation: Owner/Operator failed to provide an emergency action plan that addresses the emergency action and notification procedures for hazardous material releases. There is only an emergency action plan for earthquake. Corrective Action: Revise the emergency action plan to include emergency response procedures for the release of hazardous material, including notification and evacuation procedures.
Violation Division:	Los Angeles County Fire Department
Violation Program:	HMRRP
Violation Source:	CERS,
Site ID:	396274
Site Name:	LANGER JUICE CO INC
Violation Date:	04-26-2018
Citation:	HSC 6.95 25505(a)(4) - California Health and Safety Code, Chapter 6.95, Section(s) 25505(a)(4)
Violation Description:	Failure to provide initial and annual training to all employees in safety procedures in the event of a release or threatened release of a hazardous material or failure to document and maintain training

LANGER JUICE CO INC (Continued) **S113119245**

records for a minimum of three years.

Violation Notes: Returned to compliance on 09/18/2018. Observation: Owner/operator failed to provide training to employees on emergency action procedures for the release of hazardous materials. Corrective Action: Ensure training is provided to employees in the safety procedures in the event of a release or threatened release of hazardous materials. This training should be properly documented to show that employees are familiar with how to respond to emergencies including a release of hazardous materials and how to safely evacuate the site. Employee training is critical due to the large inventory of various hazardous materials handled/stored at this site.
Violation Division: Los Angeles County Fire Department
Violation Program: HMRRP
Violation Source: CERS,

Site ID: 396274
Site Name: LANGER JUICE CO INC
Violation Date: 04-14-2014
Citation: 19 CCR 4.5 2745.11(a)(1) - California Code of Regulations, Title 19, Chapter 4.5, Section(s) 2745.11(a)(1)
Violation Description: Failure to notify the Administering Agency in writing of the intent to modify the stationary source at least five calendar days before implementing any modifications.
Violation Notes: Returned to compliance on 07/09/2014. OBSERVATION: The owner/operator failed to notify the CUPA in writing of the intent to modify the stationary source at least five calendar days before implementing any modifications. CUPA CORRECTIVE ACTION: Submit a statement to the CUPA demonstrating how the owner/operator will notify the CUPA in writing of the intent to modify the stationary source at least five calendar days before implementing any modifications.
Violation Division: Los Angeles County Fire Department
Violation Program: CalARP
Violation Source: CERS,

Site ID: 396274
Site Name: LANGER JUICE CO INC
Violation Date: 10-21-2021
Citation: 22 CCR 12 66262.34(f) - California Code of Regulations, Title 22, Chapter 12, Section(s) 66262.34(f)
Violation Description: Failure to properly label hazardous waste accumulation containers and portable tanks with the following requirements: "Hazardous Waste", name and address of the generator, physical and chemical characteristics of the Hazardous Waste, and starting accumulation date.
Violation Notes: Returned to compliance on 11/16/2021. OBSERVATION: Observed 110 gallon mini-tote of used oil and 55 gallon metal drum of oil/water mixture at the back pallet storage area without hazardous waste label affixed including: type of hazardous waste (used), name and address of waste generator and accumulation start date. CORRECTIVE ACTION: Submit a photo to the CUPA demonstrating that the containers listed above have been properly labeled.
Violation Division: Los Angeles County Fire Department
Violation Program: HW
Violation Source: CERS,

Site ID: 396274
Site Name: LANGER JUICE CO INC

LANGER JUICE CO INC (Continued) **S113119245**

Violation Date:	04-14-2014
Citation:	HSC 6.95 25503.5(a) - California Health and Safety Code, Chapter 6.95, Section(s) 25503.5(a)
Violation Description:	Owner/Operator failed to establish and implement a Hazardous Materials Business Plan when storing hazardous materials at or above the thresholds quantities of 55 gallons/500 lbs/200 cubic feet.
Violation Notes:	Returned to compliance on 04/24/2014. OBSERVATION: Owner/Operator failed to establish and implement a Hazardous Materials Business Plan when storing hazardous materials at or above the thresholds quantities of 55 gallons/500 lbs/200 cubic feet. CORRECTIVE ACTION: Establish and implement a Hazardous Materials Business Plan when storing hazardous materials at or above the thresholds quantities of 55 gallons/500 lbs/200 cubic feet.
Violation Division:	Los Angeles County Fire Department
Violation Program:	HMRRP
Violation Source:	CERS,
Site ID:	396274
Site Name:	LANGER JUICE CO INC
Violation Date:	05-31-2018
Citation:	22 CCR 12 66262.40(a) - California Code of Regulations, Title 22, Chapter 12, Section(s) 66262.40(a)
Violation Description:	Failure to keep a copy of each properly signed manifest for at least three years from the date the waste was accepted by the initial transporter. The manifest signed at the time the waste was accepted for transport shall be kept until receiving a signed copy from the designated facility which received the waste.
Violation Notes:	Returned to compliance on 06/22/2018. OBSERVATION: Uniform Hazardous Waste Manifests for used oil were not available at the time of inspection. CORRECTIVE ACTION: Locate a copy of all manifests for used oil for the last 3 years and submit copies to the CUPA.
Violation Division:	Los Angeles County Fire Department
Violation Program:	HW
Violation Source:	CERS,
Site ID:	396274
Site Name:	LANGER JUICE CO INC
Violation Date:	04-26-2018
Citation:	HSC 6.95 25508(a)(1) - California Health and Safety Code, Chapter 6.95, Section(s) 25508(a)(1)
Violation Description:	Failure to complete and electronically submit a site map with all required content.
Violation Notes:	Returned to compliance on 09/18/2018. Observation: Owner/operator failed to submit a site map with all the required elements including evacuation staging area and hazardous materials storage areas. Corrective Action: Revise and resubmit the site map to clearly show all the required components; north orientation, loading areas, internal roads, adjacent streets, storm and sewer drains, access and exit points, emergency shutoffs, evacuation staging areas, hazardous material handling and storage areas, and emergency response equipment.
Violation Division:	Los Angeles County Fire Department
Violation Program:	HMRRP
Violation Source:	CERS,
Site ID:	396274
Site Name:	LANGER JUICE CO INC
Violation Date:	10-21-2021

LANGER JUICE CO INC (Continued) **S113119245**

Citation:	HSC 6.5 25123.3(h)(1) - California Health and Safety Code, Chapter 6.5, Section(s) 25123.3(h)(1)
Violation Description:	Failure to send hazardous waste offsite for treatment, storage, or disposal within 180 days (or 270 days if waste is transported over 200 miles) for a generator who generates less than 1000 kilogram per month if all of the following conditions are met: (1) The quantity of hazardous waste accumulated onsite never exceeds 6,000 kilograms. (2) The generator complies with the requirements of 40 Code of Federal Regulations section 262.34(d), (e) and (f). (3) The generator does not hold acutely hazardous waste or extremely hazardous waste in an amount greater than one kilogram for more than 90 days.
Violation Notes:	Returned to compliance on 11/16/2021. OBSERVATION: Owner/Operator is a small quantity generator and failed to send hazardous waste offsite for treatment, storage, or disposal within 180 days (or 270 days if waste is transported over 200 miles), or has failed to comply with the conditions of CCR 66262.34(d) and has stored hazardous waste over 90 days. Observed 110 gallon mini-tote of used oil 100% filled at back pallet storage area. Manager stated that waste oil is periodically generated from machinery every few months and stored in the waste bins, could not produce records or manifest indicating a waste oil pick-up in the last year. CORRECTIVE ACTION: Dispose of hazardous waste that has been stored over the applicable time limit and provide documentation (manifest records) that the violation has been corrected.
Violation Division:	Los Angeles County Fire Department
Violation Program:	HW
Violation Source:	CERS,
Site ID:	396274
Site Name:	LANGER JUICE CO INC
Violation Date:	10-21-2021
Citation:	40 CFR 1 265.173 - U.S. Code of Federal Regulations, Title 40, Chapter 1, Section(s) 265.173
Violation Description:	Failure to meet the following container management requirements: (a) A container holding hazardous waste must always be closed during storage, except when it is necessary to add or remove waste. (b) A container holding hazardous waste must not be opened, handled, or stored in a manner which may rupture the container or cause it to leak.
Violation Notes:	Returned to compliance on 11/16/2021. OBSERVATION:110 gallon mini-tote of waste oil located in the back pallet storage area was observed left open. Maintain all hazardous waste containers closed with a tight-fitting lid whenever they are not being actively filled. CORRECTIVE ACTION: Submit photos to the CUPA demonstrating that the container listed above has been properly closed.
Violation Division:	Los Angeles County Fire Department
Violation Program:	HW
Violation Source:	CERS,
Site ID:	396274
Site Name:	LANGER JUICE CO INC
Violation Date:	04-26-2018
Citation:	HSC 6.95 25508(a)(1) - California Health and Safety Code, Chapter 6.95, Section(s) 25508(a)(1)
Violation Description:	Failure to complete and electronically submit hazardous material inventory information for all reportable hazardous materials on site at or above reportable quantities.

LANGER JUICE CO INC (Continued) **S113119245**

Violation Notes: Returned to compliance on 09/18/2018. Observation: Owner/operator failed to accurately submit hazardous materials inventory to the California Environmental Reporting System (CERS). Corrective Action: Log onto the California Environmental Reporting System (CERS) to correct the deficiencies in the HAZARDOUS MATERIALS INVENTORY section, as discussed in details with Mr. Terrill, including the following: a. The reporting unit for the propane should be in gallon, 2. The field for "MAXIMUM DAILY AMOUNT" should reflect the maximum daily amount that are stored on site for each chemical , NOT the amount used, for example, the "MAX. DAILY" field for "SODIUM HYDROXIDE" should show 900 gallons, not 35 gallons.
Violation Division: Los Angeles County Fire Department
Violation Program: HMRRP
Violation Source: CERS,

Evaluation:
Eval General Type: Compliance Evaluation Inspection
Eval Date: 04-14-2014
Violations Found: Yes
Eval Type: Routine done by local agency
Eval Division: Los Angeles County Fire Department
Eval Program: CalARP
Eval Source: CERS,

Eval General Type: Other/Unknown
Eval Date: 05-16-2017
Violations Found: No
Eval Type: Other, not routine, done by local agency
Eval Division: Los Angeles County Fire Department
Eval Program: HMRRP
Eval Source: CERS,

Eval General Type: Other/Unknown
Eval Date: 06-27-2018
Violations Found: No
Eval Type: Other, not routine, done by local agency
Eval Notes: Mainfest copies were sent demonstrating proper disposal.
Eval Division: Los Angeles County Fire Department
Eval Program: HW
Eval Source: CERS,

Eval General Type: Other/Unknown
Eval Date: 09-18-2018
Violations Found: No
Eval Type: Other, not routine, done by local agency
Eval Division: Los Angeles County Fire Department
Eval Program: HMRRP
Eval Source: CERS,

Eval General Type: Compliance Evaluation Inspection
Eval Date: 10-21-2021
Violations Found: No
Eval Type: Routine done by local agency
Eval Notes: Consent to conduct inspection given by Fred Vasquez, Maintenance Manager.
Eval Division: Los Angeles County Fire Department
Eval Program: HMRRP

LANGER JUICE CO INC (Continued) **S113119245**

Eval Source: CERS,

Eval General Type: Other/Unknown
Eval Date: 07-24-2014
Violations Found: No
Eval Type: Other, not routine, done by local agency
Eval Notes: cers follow up
Eval Division: Los Angeles County Fire Department
Eval Program: HW
Eval Source: CERS,

Eval General Type: Compliance Evaluation Inspection
Eval Date: 03-24-2014
Violations Found: No
Eval Type: Routine done by local agency
Eval Division: Los Angeles County Fire Department
Eval Program: HW
Eval Source: CERS,

Eval General Type: Compliance Evaluation Inspection
Eval Date: 04-14-2014
Violations Found: Yes
Eval Type: Routine done by local agency
Eval Division: Los Angeles County Fire Department
Eval Program: HMRRP
Eval Source: CERS,

Eval General Type: Compliance Evaluation Inspection
Eval Date: 04-26-2018
Violations Found: No
Eval Type: Routine done by local agency
Eval Notes: Chuck Terrill Provide documentation to confirm that all ammonia have been properly removed from the ammonia refrigeration system equipment; i.e. high pressure receiver and compressor.
Eval Division: Los Angeles County Fire Department
Eval Program: CalARP
Eval Source: CERS,

Eval General Type: Other/Unknown
Eval Date: 05-07-2020
Violations Found: No
Eval Type: Other, not routine, done by local agency
Eval Division: Los Angeles County Fire Department
Eval Program: CalARP
Eval Source: CERS,

Eval General Type: Compliance Evaluation Inspection
Eval Date: 05-31-2018
Violations Found: Yes
Eval Type: Routine done by local agency
Eval Notes: Chuck Terrill, Plant Engineer
Eval Division: Los Angeles County Fire Department
Eval Program: HW
Eval Source: CERS,

Eval General Type: Other/Unknown
Eval Date: 09-14-2018

LANGER JUICE CO INC (Continued) **S113119245**

Violations Found: No
Eval Type: Other, not routine, done by local agency
Eval Division: Los Angeles County Fire Department
Eval Program: HMRRP
Eval Source: CERS,

Eval General Type: Compliance Evaluation Inspection
Eval Date: 03-24-2014
Violations Found: Yes
Eval Type: Routine done by local agency
Eval Division: Los Angeles County Fire Department
Eval Program: HMRRP
Eval Source: CERS,

Eval General Type: Compliance Evaluation Inspection
Eval Date: 04-26-2018
Violations Found: Yes
Eval Type: Routine done by local agency
Eval Notes: Chuck Terrill Provide signs to indicate the empty drums that are stored at the rear exterior as "empty".
Eval Division: Los Angeles County Fire Department
Eval Program: HMRRP
Eval Source: CERS,

Eval General Type: Compliance Evaluation Inspection
Eval Date: 10-21-2021
Violations Found: Yes
Eval Type: Routine done by local agency
Eval Notes: Consent to conduct inspection given by Fred Vasquez, Maintenance Manager. Correct the violations listed on the report before the compliance date on 11/20/21.
Eval Division: Los Angeles County Fire Department
Eval Program: HW
Eval Source: CERS,

Eval General Type: Other/Unknown
Eval Date: 11-16-2021
Violations Found: No
Eval Type: Other, not routine, done by local agency
Eval Notes: Follow-up inspection conducted of previous inspection report from 10/21/21. Consent to inspect given by Manager Fred Vasquez. All violations from the previous report were observed corrected, Waste containers empty with labels provided. Waste manifest records provided. Abate the report.
Eval Division: Los Angeles County Fire Department
Eval Program: HW
Eval Source: CERS,

Affiliation:
Affiliation Type Desc: CUPA District
Entity Name: Los Angeles County Fire
Affiliation Address: 5825 Rickenbacker Road
Affiliation City: Commerce
Affiliation State: CA
Affiliation Zip: 90040-3027
Affiliation Phone: (323) 890-4000,

LANGER JUICE CO INC (Continued) **S113119245**

Affiliation Type Desc: Facility Mailing Address
Entity Name: Mailing Address
Affiliation Address: 16195 STEPHENS ST
Affiliation City: INDUSTRY
Affiliation State: CA
Affiliation Zip: 91745
Affiliation Phone: ,

Affiliation Type Desc: Identification Signer
Entity Name: David Langer
Entity Title: VP
Affiliation Phone: ,

Affiliation Type Desc: Legal Owner
Entity Name: LANGER JUICE COMPANY INC
Affiliation Address: 16195 STEPHENS ST.
Affiliation City: INDUSTRY
Affiliation State: CA
Affiliation Country: United States
Affiliation Zip: 91745
Affiliation Phone: (626) 336-3100,

Affiliation Type Desc: Parent Corporation
Entity Name: LANGER JUICE CO INC
Affiliation Phone: ,

Affiliation Type Desc: Environmental Contact
Entity Name: DAVID LANGER
Affiliation Address: 16195 STEPHEN ST
Affiliation City: INDUSTRY
Affiliation State: CA
Affiliation Zip: 91745
Affiliation Phone: ,

Affiliation Type Desc: Operator
Entity Name: DAVID LANGER
Affiliation Phone: (626) 336-3100,

Affiliation Type Desc: Document Preparer
Entity Name: GARY GRIDER
Affiliation Phone: ,

Name: L & A JUICE COMPANY
Address: 16195 STEPHENS ST.
City,State,Zip: CITY OF INDUSTRY, CA 91744
Site ID: 894130
CERS ID: T10000015631
CERS Description: Cleanup Program Site

Affiliation:
Affiliation Type Desc: Regional Board Caseworker
Entity Name: WELL INVESTIGATION PROGRAM - LOS ANGELES RWQCB (REGION 4)
Affiliation Address: 320 W. 4TH ST., SUITE 200
Affiliation City: LOS ANGELES
Affiliation State: CA
Affiliation Phone: ,

S114 **CARDINAL INDUSTRIAL FINISHES** **LUST** **S103587522**
WNW **16030 PHOENIX DR** **Cortese** **N/A**
1/4-1/2 **CITY OF INDUSTRY, CA 91733** **HIST CORTESE**
0.255 mi. **WIP**
1347 ft. **Site 1 of 4 in cluster S** **CERS**

Relative:
Lower

Actual:
339 ft.

LUST:

Name:	CARDINAL INDUSTRIAL FINISHES
Address:	16030 PHOENIX DR
City,State,Zip:	CITY OF INDUSTRY, CA 91733
Lead Agency:	LOS ANGELES RWQCB (REGION 4)
Case Type:	LUST Cleanup Site
Geo Track:	http://geotracker.waterboards.ca.gov/profile_report.asp?global_id=T0603700150
Global Id:	T0603700150
Latitude:	34.0115256
Longitude:	-117.9567005
Status:	Completed - Case Closed
Status Date:	01/07/1998
Case Worker:	WIP
RB Case Number:	105.0120
Local Agency:	LOS ANGELES COUNTY
Potential Media Affect:	Aquifer used for drinking water supply
Potential Contaminants of Concern:	* Solvents
EPA Region:	9
Coordinate Source:	* Historical Geocode - Exact Address Match
Cuf Case:	NO
Begin Date:	03/06/1990
Leak Reported Date:	03/06/1990
No Further Action Date:	01/07/1998
CA Water Watershed Name:	San Gabriel River - Upper San Gabriel (405.20)
Dwr Groundwater Subbasin Name:	San Gabriel Valley (4-013)
CA Enviroscreen 3 Score:	96-100% (highest scores)
CA Enviroscreen 4 Score:	90-95%
Military DOD Site:	No
RWQCB Region:	LOS ANGELES RWQCB (REGION 4)

LUST:

Global Id:	T0603700150
Contact Type:	Local Agency Caseworker
Contact Name:	JOHN AWUJO
Organization Name:	LOS ANGELES COUNTY
Address:	900 S FREMONT AVE
City:	ALHAMBRA
Email:	jawujo@dpw.lacounty.gov
Phone Number:	6264583507

Global Id:	T0603700150
Contact Type:	Regional Board Caseworker - Primary Caseworker
Contact Name:	WELL INVESTIGATION PROGRAM
Organization Name:	LOS ANGELES RWQCB (REGION 4)
Address:	320 W. 4TH ST., SUITE 200
City:	LOS ANGELES

LUST:

Global Id:	T0603700150
Action Type:	Other
Date:	03/06/1990
Action:	Leak Reported

CARDINAL INDUSTRIAL FINISHES (Continued) **S103587522**

Global Id: T0603700150
Action Type: ENFORCEMENT
Date: 01/07/1998
Action: Closure/No Further Action Letter

LUST:
Global Id: T0603700150
Status: Open - Case Begin Date
Status Date: 03/06/1990

Global Id: T0603700150
Status: Completed - Case Closed
Status Date: 01/07/1998

LUST REG 4:
Region: 4
Regional Board: 04
County: Los Angeles
Facility Id: 105.0120
Status: Case Closed
Substance: Solvents
Case Type: Groundwater
Global ID: T0603700150
Staff: WIP
Local Agency: 19000
Cross Street: LERMA RD
Date Leak First Reported: 3/6/1990
Date Leak Record Entered: 3/5/1990
Date Case Last Changed on Database: 1/7/1998
Date the Case was Closed: 1/7/1998
Approx. Dist To Production Well (ft): 2758.4168913418830054430785392
Responsible Party: CARDINAL INDUSTRIAL FINISHES
RP Address: 901 STIMSON AVE., CITY OF INDUSTRY, CA 91745
Program: LUST
Lat/Long: 34.0115256 / -1
Summary: WIP FILE WORK IN PROGRESS

CORTESE:
Name: CARDINAL INDUSTRIAL FINISHES
Address: 16030 PHOENIX DR
City,State,Zip: CITY OF INDUSTRY, CA 91733
Region: CORTESE
Global ID: T0603700150
Site/Facility Type: LUST CLEANUP SITE
Cleanup Status: COMPLETED - CASE CLOSED
Flag: active
File Name: Active Open

HIST CORTESE:
edr_fname: CARDINAL INDUSTRIAL FINIS
edr_fadd1: 16030 PHOENIX
City,State,Zip: CITY OF INDUSTRY, CA 91745
Region: CORTESE

CARDINAL INDUSTRIAL FINISHES (Continued) **S103587522**

Facility County Code: 19
Reg By: LTNKA
Reg Id: 105.0120

WIP:
Name: CARDINAL POWDER COATING
Address: 16030 Phoenix Dr
City,State,Zip: CITY OF INDUSTRY (CORPORATE NAME INDUSTRY), CA 91745
Region: 4
File Number: 105.0120
File Status: Historical
Staff: JCL
Facility Suite: Not reported

CERS:
Name: CARDINAL INDUSTRIAL FINISHES
Address: 16030 PHOENIX DR
City,State,Zip: CITY OF INDUSTRY, CA 91733
Site ID: 878417
CERS ID: T0603700150
CERS Description: Leaking Underground Storage Tank Cleanup Site

Affiliation:
Affiliation Type Desc: Local Agency Caseworker
Entity Name: JOHN AWUJO - LOS ANGELES COUNTY
Affiliation Address: 900 S FREMONT AVE
Affiliation City: ALHAMBRA
Affiliation State: CA
Affiliation Phone: 6264583507,

Affiliation Type Desc: Regional Board Caseworker
Entity Name: WELL INVESTIGATION PROGRAM - LOS ANGELES RWQCB (REGION 4)
Affiliation Address: 320 W. 4TH ST., SUITE 200
Affiliation City: LOS ANGELES
Affiliation State: CA
Affiliation Phone: ,

S115 **CARDINAL INDUSTRIAL FINISHES** **UST FINDER RELEASE** **1028930599**
WNW **16030 PHOENIX DR** **N/A**
1/4-1/2 **CITY OF INDUSTRY, CA 91733**
0.255 mi.
1347 ft. **Site 2 of 4 in cluster S**

Relative:
Lower

Actual:
338 ft.

UST FINDER RELEASE:
Object ID: 66565
Lust ID: CAT0603700150
Name: CARDINAL INDUSTRIAL FINISHES
Address: 16030 PHOENIX DR
City,State,Zip: CITY OF INDUSTRY, CA 91733
Address Match Type: PointAddress
Status: No Further Action
Population within 1500ft: 755
Domestic Wells within 1500ft: 0
Land Use: Developed, High Intensity
Within SPA: No
Within WHPA: No

CARDINAL INDUSTRIAL FINISHES (Continued) **1028930599**

Within 100yr Floodplain:	No
EPA Region:	9
Coordinate Source:	Geocode
X Coord:	-117.95589
Y Coord:	34.0112100000001
Latitude:	34.0112099999999
Longitude:	-117.955889999999

O116 **CALIFORNIA STEEL & TUBE** **CPS-SLIC** **U001569677**
North **16049 STEPHENS ST** **HIST UST** **N/A**
1/4-1/2 **CITY OF INDUSTRY, CA 91745** **EMI**
0.263 mi. **WIP**
1390 ft. **Site 4 of 4 in cluster O** **CERS**

Relative:
Lower

Actual:
334 ft.

CPS-SLIC:

Name:	CALIFORNIA STEEL & TUBE
Address:	16049 STEPHENS ST.
City,State,Zip:	CITY OF INDUSTRY, CA 91745
Region:	STATE
Facility Status:	**Open - Inactive**
Status Date:	06/08/2022
Global Id:	SL603798657
Lead Agency:	LOS ANGELES RWQCB (REGION 4)
Latitude:	34.01455
Longitude:	-117.952127
Case Type:	Cleanup Program Site
Case Worker:	RV
RB Case Number:	105.0057
Potential Media Affected:	Aquifer used for drinking water supply
EPA Region:	9
Coordinate Source:	Manual Entry on Screens
Cuf Case:	NO
Begin Date:	12/09/1987
Leak Reported Date:	01/02/1965
CA Water Watershed Name:	San Gabriel River - Upper San Gabriel (405.20)
Dwr Groundwater Subbasin Name:	San Gabriel Valley (4-013)
CA Enviroscreen 3 Score:	86-90%
CA Enviroscreen 4 Score:	90-95%
Military DOD Site:	No
RWQCB Region:	LOS ANGELES RWQCB (REGION 4)

Click here to access the California GeoTracker records for this facility:

HIST UST:

Name:	CALIFORNIA STEEL & TUBE
Address:	16049 STEPHENS ST
City,State,Zip:	CITY OF INDUSTRY, CA 91745
Region:	STATE
Facility ID:	00000017030
Facility Type:	Other
Other Type:	STEEL TUBING MFG.
Contact Name:	DICK DICKSON
Telephone:	8189685511
Owner Name:	CALIFORNIA STEEL & TUBE
Owner Address:	16049 STEPHENS STREET
Owner City,St,Zip:	CITY OF INDUSTRY, CA 91745
Total Tanks:	0002

CALIFORNIA STEEL & TUBE (Continued) **U001569677**

Tank Num:	001
Container Num:	1
Year Installed:	1969
Tank Capacity:	00006000
Tank Used for:	PRODUCT
Type of Fuel:	DIESEL
Leak Detection:	Visual, Stock Inventor

Tank Num:	002
Container Num:	2
Year Installed:	1969
Tank Capacity:	00008000
Tank Used for:	PRODUCT
Type of Fuel:	UNLEADED
Leak Detection:	Visual, Stock Inventor

EMI:

Name:	FERRO UNION
Address:	16049 STEPHENS ST
City,State,Zip:	CITY OF INDUSTRY, CA 91745
Year:	2002
County Code:	19
Air Basin:	SC
Facility ID:	71816
Air District Name:	SC
SIC Code:	3317
Air District Name:	SOUTH COAST AQMD
Total Organic Hydrocarbon Gases Tons/Yr:	1
Reactive Organic Gases Tons/Yr:	1
Carbon Monoxide Emissions Tons/Yr:	0
NOX - Oxides of Nitrogen Tons/Yr:	0
SOX - Oxides of Sulphur Tons/Yr:	0
Particulate Matter Tons/Yr:	0
Part. Matter 10 Micrometers and Smllr Tons/Yr:	0

Name:	FERRO UNION
Address:	16049 STEPHENS ST
City,State,Zip:	CITY OF INDUSTRY, CA 91745
Year:	2003
County Code:	19
Air Basin:	SC
Facility ID:	71816
Air District Name:	SC
SIC Code:	3317
Air District Name:	SOUTH COAST AQMD
Total Organic Hydrocarbon Gases Tons/Yr:	1
Reactive Organic Gases Tons/Yr:	1
Carbon Monoxide Emissions Tons/Yr:	0
NOX - Oxides of Nitrogen Tons/Yr:	0
SOX - Oxides of Sulphur Tons/Yr:	0
Particulate Matter Tons/Yr:	0
Part. Matter 10 Micrometers and Smllr Tons/Yr:	0

Name:	FERRO UNION
Address:	16049 STEPHENS ST
City,State,Zip:	CITY OF INDUSTRY, CA 91745
Year:	2004

CALIFORNIA STEEL & TUBE (Continued) **U001569677**

County Code:	19
Air Basin:	SC
Facility ID:	71816
Air District Name:	SC
SIC Code:	3317
Air District Name:	SOUTH COAST AQMD
Total Organic Hydrocarbon Gases Tons/Yr:	0.80201
Reactive Organic Gases Tons/Yr:	0.7
Carbon Monoxide Emissions Tons/Yr:	0.00403
NOX - Oxides of Nitrogen Tons/Yr:	0.0149
SOX - Oxides of Sulphur Tons/Yr:	0.0000954
Particulate Matter Tons/Yr:	0.000862
Part. Matter 10 Micrometers and Smllr Tons/Yr:	0

Name:	FERRO UNION
Address:	16049 STEPHENS ST
City,State,Zip:	CITY OF INDUSTRY, CA 91745
Year:	2006
County Code:	19
Air Basin:	SC
Facility ID:	71816
Air District Name:	SC
SIC Code:	3317
Air District Name:	SOUTH COAST AQMD
Total Organic Hydrocarbon Gases Tons/Yr:	.0904341393965034712
Reactive Organic Gases Tons/Yr:	.088
Carbon Monoxide Emissions Tons/Yr:	.007
NOX - Oxides of Nitrogen Tons/Yr:	.025
SOX - Oxides of Sulphur Tons/Yr:	0
Particulate Matter Tons/Yr:	.001
Part. Matter 10 Micrometers and Smllr Tons/Yr:	.00095

Name:	FERRO UNION
Address:	16049 STEPHENS ST
City,State,Zip:	CITY OF INDUSTRY, CA 91745
Year:	2007
County Code:	19
Air Basin:	SC
Facility ID:	71816
Air District Name:	SC
SIC Code:	3317
Air District Name:	SOUTH COAST AQMD
Total Organic Hydrocarbon Gases Tons/Yr:	.0904341393965034712
Reactive Organic Gases Tons/Yr:	.088
Carbon Monoxide Emissions Tons/Yr:	.007
NOX - Oxides of Nitrogen Tons/Yr:	.025
SOX - Oxides of Sulphur Tons/Yr:	0
Particulate Matter Tons/Yr:	.001
Part. Matter 10 Micrometers and Smllr Tons/Yr:	.00095

Name:	FERRO UNION
Address:	16049 STEPHENS ST
City,State,Zip:	CITY OF INDUSTRY, CA 91745
Year:	2008
County Code:	19
Air Basin:	SC
Facility ID:	71816

CALIFORNIA STEEL & TUBE (Continued) **U001569677**

Air District Name:	SC
SIC Code:	3317
Air District Name:	SOUTH COAST AQMD
Total Organic Hydrocarbon Gases Tons/Yr:	4.456959361039779819
Reactive Organic Gases Tons/Yr:	4.401295
Carbon Monoxide Emissions Tons/Yr:	.006475
NOX - Oxides of Nitrogen Tons/Yr:	.02
SOX - Oxides of Sulphur Tons/Yr:	.000111
Particulate Matter Tons/Yr:	.0013875
Part. Matter 10 Micrometers and Smllr Tons/Yr:	.001318125

WIP:

Name:	CALIFORNIA STEEL & TUBE
Address:	16049 Stephens St
City,State,Zip:	CITY OF INDUSTRY (CORPORATE NAME INDUSTRY), CA 91745
Region:	4
File Number:	105.0057
File Status:	**Active**
Staff:	ACASTANE
Facility Suite:	Not reported

CERS:

Name:	CALIFORNIA STEEL & TUBE
Address:	16049 STEPHENS ST.
City,State,Zip:	CITY OF INDUSTRY, CA 91745
Site ID:	863937
CERS ID:	SL603798657
CERS Description:	Cleanup Program Site

Affiliation:

Affiliation Type Desc:	Regional Board Caseworker
Entity Name:	RYAN VITUG - LOS ANGELES RWQCB (REGION 4)
Affiliation Address:	320 West 4th St.
Affiliation City:	LOS ANGELES
Affiliation State:	CA
Affiliation Phone:	2135766663,

M117 **ARCUS DATA SEC** **CPS-SLIC** **S106764908**
WNW **16035 ROBIN WAY** **WIP** **N/A**
1/4-1/2 **CITY OF INDUSTRY (CORPORATE NA, CA 91745**
0.267 mi.
1411 ft. **Site 8 of 8 in cluster M**

Relative: **Lower**
Actual: **340 ft.**

CPS-SLIC:

Name:	ARCUS DATA SEC
Address:	16035 ROBIN WAY
City,State,Zip:	CITY OF INDUSTRY, CA 91745
Region:	STATE
Facility Status:	**Completed - Case Closed**
Status Date:	01/01/1996
Global Id:	T10000015674
Lead Agency:	LOS ANGELES RWQCB (REGION 4)
Latitude:	34.01042
Longitude:	-117.95666
Case Type:	Cleanup Program Site
Case Worker:	WIP

ARCUS DATA SEC (Continued) **S106764908**

RB Case Number:	105.0203
EPA Region:	9
Cuf Case:	NO
Begin Date:	01/01/1985
No Further Action Date:	01/01/1996
CA Water Watershed Name:	San Gabriel River - Upper San Gabriel (405.20)
Dwr Groundwater Subbasin Name:	San Gabriel Valley (4-013)
CA Enviroscreen 3 Score:	86-90%
CA Enviroscreen 4 Score:	90-95%
Military DOD Site:	No
RWQCB Region:	LOS ANGELES RWQCB (REGION 4)

Click here to access the California GeoTracker records for this facility:

WIP:

Name:	ARCUS DATA SEC
Address:	16035 Robin Way
City,State,Zip:	CITY OF INDUSTRY (CORPORATE NAME INDUSTRY), CA 91745
Region:	4
File Number:	105.0203
File Status:	**Historical**
Staff:	UNIDENTIFIED
Facility Suite:	Not reported

S118 **NATURAL NECTAR** **CPS-SLIC** **S106764897**
WNW **16020 PHOENIX DR.** **WIP** **N/A**
1/4-1/2 **CITY OF INDUSTRY, CA 91745**
0.283 mi.
1495 ft. **Site 3 of 4 in cluster S**

Relative: **Lower**
Actual: **338 ft.**

CPS-SLIC:

Name:	NATURAL NECTAR
Address:	16020 PHOENIX DR.
City,State,Zip:	CITY OF INDUSTRY, CA 91745
Region:	STATE
Facility Status:	**Completed - Case Closed**
Status Date:	09/26/1989
Global Id:	T10000015662
Lead Agency:	LOS ANGELES RWQCB (REGION 4)
Latitude:	34.01103
Longitude:	-117.95661
Case Type:	Cleanup Program Site
Case Worker:	WIP
RB Case Number:	105.0188
EPA Region:	9
Cuf Case:	NO
Begin Date:	01/01/1985
No Further Action Date:	09/26/1989
CA Water Watershed Name:	San Gabriel River - Upper San Gabriel (405.20)
Dwr Groundwater Subbasin Name:	San Gabriel Valley (4-013)
CA Enviroscreen 3 Score:	86-90%
CA Enviroscreen 4 Score:	90-95%
Military DOD Site:	No
RWQCB Region:	LOS ANGELES RWQCB (REGION 4)

Click here to access the California GeoTracker records for this facility:

NATURAL NECTAR (Continued) **S106764897**

WIP:
Name: NATURAL NECTAR
Address: 16020 Phoenix Dr
City,State,Zip: CITY OF INDUSTRY (CORPORATE NAME INDUSTRY), CA 91745
Region: 4
File Number: 105.0188
File Status: Historical
Staff: DKOO
Facility Suite: Not reported

Q119 **STOODY COMPANY** **CPS-SLIC** **S105034992**
SE **16425 E. GALE AVE.** **EMI** **N/A**
1/4-1/2 **CITY OF INDUSTRY, CA 91745** **CERS**
0.289 mi.
1526 ft. **Site 2 of 2 in cluster Q**

Relative: Higher

Actual: 369 ft.

CPS-SLIC:

Name:	STOODY COMPANY
Address:	16425 E. GALE AVE.
City,State,Zip:	CITY OF INDUSTRY, CA 91745
Region:	STATE
Facility Status:	**Completed - Case Closed**
Status Date:	01/31/1995
Global Id:	T10000015726
Lead Agency:	LOS ANGELES RWQCB (REGION 4)
Latitude:	34.00722
Longitude:	-117.9465
Case Type:	Cleanup Program Site
Case Worker:	WIP
RB Case Number:	105.0263
EPA Region:	9
Coordinate Source:	Manual Entry on Screens
Cuf Case:	NO
Begin Date:	01/01/1985
No Further Action Date:	01/31/1995
CA Water Watershed Name:	San Gabriel River - Upper San Gabriel (405.20)
Dwr Groundwater Subbasin Name:	San Gabriel Valley (4-013)
CA Enviroscreen 3 Score:	86-90%
CA Enviroscreen 4 Score:	90-95%
Military DOD Site:	No
RWQCB Region:	LOS ANGELES RWQCB (REGION 4)

Click here to access the California GeoTracker records for this facility:

EMI:

Name:	STOODY CO
Address:	16425 E GALE AVE
City,State,Zip:	INDUSTRY, CA 91745
Year:	1990
County Code:	19
Air Basin:	SC
Facility ID:	4541
Air District Name:	SC
SIC Code:	33
Air District Name:	SOUTH COAST AQMD
Total Organic Hydrocarbon Gases Tons/Yr:	1
Reactive Organic Gases Tons/Yr:	0

STOODY COMPANY (Continued) **S105034992**

Carbon Monoxide Emissions Tons/Yr:	0
NOX - Oxides of Nitrogen Tons/Yr:	0
SOX - Oxides of Sulphur Tons/Yr:	0
Particulate Matter Tons/Yr:	1
Part. Matter 10 Micrometers and Smllr Tons/Yr:	1

CERS:

Name:	STOODY COMPANY
Address:	16425 E. GALE AVE.
City,State,Zip:	CITY OF INDUSTRY, CA 91745
Site ID:	907424
CERS ID:	T10000015726
CERS Description:	Cleanup Program Site

Affiliation:

Affiliation Type Desc:	Regional Board Caseworker
Entity Name:	WELL INVESTIGATION PROGRAM - LOS ANGELES RWQCB (REGION 4)
Affiliation Address:	320 W. 4TH ST., SUITE 200
Affiliation City:	LOS ANGELES
Affiliation State:	CA
Affiliation Phone:	,

---

120 **MECHANICAL ENERGY SYSTEMS, INC** **CPS-SLIC** **S106764889**
WNW **16025 ROBIN WAY** **WIP** **N/A**
1/4-1/2 **CITY OF INDUSTRY (CORPORATE NA, CA 91745** **CERS**
0.299 mi.
1581 ft.

Relative:
Lower

Actual:
340 ft.

CPS-SLIC:

Name:	MECHANICAL ENERGY SYSTEMS, INC.
Address:	16025 ROBIN WAY
City,State,Zip:	CITY OF INDUSTRY, CA 91745
Region:	STATE
Facility Status:	**Completed - Case Closed**
Status Date:	08/15/1995
Global Id:	T10000015650
Lead Agency:	LOS ANGELES RWQCB (REGION 4)
Latitude:	34.01046
Longitude:	-117.95698
Case Type:	Cleanup Program Site
Case Worker:	WIP
RB Case Number:	105.0173
EPA Region:	9
Cuf Case:	NO
Begin Date:	01/01/1985
No Further Action Date:	08/15/1995
CA Water Watershed Name:	San Gabriel River - Upper San Gabriel (405.20)
Dwr Groundwater Subbasin Name:	San Gabriel Valley (4-013)
CA Enviroscreen 3 Score:	86-90%
CA Enviroscreen 4 Score:	90-95%
Military DOD Site:	No
RWQCB Region:	LOS ANGELES RWQCB (REGION 4)

Click here to access the California GeoTracker records for this facility:

WIP:

MECHANICAL ENERGY SYSTEMS, INC (Continued) **S106764889**

Name: MECHANICAL ENERGY SYSTEMS, INC
Address: 16025 Robin Way
City,State,Zip: CITY OF INDUSTRY (CORPORATE NAME INDUSTRY), CA 91745
Region: 4
File Number: 105.0173
File Status: Historical
Staff: JCL
Facility Suite: Not reported

CERS:
Name: SITEONE LANDSCAPE SUPPLY LLC BRANCH 135
Address: 16025 ROBIN WAY
City,State,Zip: CITY OF INDUSTRY, CA 91745
Site ID: 592527
CERS ID: 10877755
CERS Description: Chemical Storage Facilities

Evaluation:
Eval General Type: Compliance Evaluation Inspection
Eval Date: 10-26-2021
Violations Found: No
Eval Type: Routine done by local agency
Eval Notes: Consent to conduct inspection granted by Jesus Ramirez, shop manager.
Eval Division: Los Angeles County Fire Department
Eval Program: HMRRP
Eval Source: CERS,

Coordinates:
Site ID: 592527
Facility Name: SiteOne Landscape Supply LLC Branch 135
Env Int Type Code: HMBP
Program ID: 10877755
Ref Point Type Desc: Center of a facility or station.,
Latitude: 34.010560
Longitude: -117.957000

Affiliation:
Affiliation Type Desc: Environmental Contact
Entity Name: Philip Keegan
Affiliation Address: 1616 Hickey Road
Affiliation City: Knoxville
Affiliation State: TN
Affiliation Zip: 37932
Affiliation Phone: ,

Affiliation Type Desc: Identification Signer
Entity Name: Philip Keegan
Entity Title: EHS Advisor
Affiliation Phone: ,

Affiliation Type Desc: Facility Mailing Address
Entity Name: Mailing Address
Affiliation Address: 1616 Hickey Rd.
Affiliation City: Knoxville
Affiliation State: TN
Affiliation Zip: 37932

MECHANICAL ENERGY SYSTEMS, INC (Continued) **S106764889**

Affiliation Phone: ,

Affiliation Type Desc: Operator
Entity Name: SiteOne Landscape Supply, LLC
Affiliation Phone: (865) 593-9138,

Affiliation Type Desc: CUPA District
Entity Name: Los Angeles County Fire
Affiliation Address: 5825 Rickenbacker Road
Affiliation City: Commerce
Affiliation State: CA
Affiliation Zip: 90040-3027
Affiliation Phone: (323) 890-4000,

Affiliation Type Desc: Document Preparer
Entity Name: Diana M. Shinn
Affiliation Phone: ,

Affiliation Type Desc: Legal Owner
Entity Name: SiteOne Landscape Supply, LLC
Affiliation Address: 1616 Hickey Road
Affiliation City: Knoxville
Affiliation State: TN
Affiliation Country: United States
Affiliation Zip: 37932
Affiliation Phone: (865) 593-9138,

Affiliation Type Desc: Parent Corporation
Entity Name: SiteOne Landscape Supply, LLC
Affiliation Phone: ,

Name: MECHANICAL ENERGY SYSTEMS, INC.
Address: 16025 ROBIN WAY
City,State,Zip: CITY OF INDUSTRY, CA 91745
Site ID: 906067
CERS ID: T10000015650
CERS Description: Cleanup Program Site

Affiliation:
Affiliation Type Desc: Regional Board Caseworker
Entity Name: WELL INVESTIGATION PROGRAM - LOS ANGELES RWQCB (REGION 4)
Affiliation Address: 320 W. 4TH ST., SUITE 200
Affiliation City: LOS ANGELES
Affiliation State: CA
Affiliation Phone: ,

S121 **BARR DOOR SALES, INC.** **CPS-SLIC** **S106764803**
WNW **16010 PHOENIX DR** **WIP** **N/A**
1/4-1/2 **CITY OF INDUSTRY (CORPORATE NA, CA 91745**
0.309 mi.
1629 ft. **Site 4 of 4 in cluster S**

Relative: CPS-SLIC:
Lower
Name: BARR DOOR SALES, INC.
Actual: Address: 16010 PHOENIX DR.
337 ft. City,State,Zip: CITY OF INDUSTRY, CA 91745

BARR DOOR SALES, INC. (Continued) **S106764803**

Region:	STATE
Facility Status:	**Completed - Case Closed**
Status Date:	10/31/1996
Global Id:	T10000015536
Lead Agency:	LOS ANGELES RWQCB (REGION 4)
Latitude:	34.01122
Longitude:	-117.95679
Case Type:	Cleanup Program Site
Case Worker:	WIP
RB Case Number:	105.0034
EPA Region:	9
Cuf Case:	NO
Begin Date:	01/01/1985
No Further Action Date:	10/31/1996
CA Water Watershed Name:	San Gabriel River - Upper San Gabriel (405.20)
Dwr Groundwater Subbasin Name:	San Gabriel Valley (4-013)
CA Enviroscreen 3 Score:	86-90%
CA Enviroscreen 4 Score:	90-95%
Military DOD Site:	No
RWQCB Region:	LOS ANGELES RWQCB (REGION 4)

Click here to access the California GeoTracker records for this facility:

WIP:

Name:	BARR DOOR SALES, INC.
Address:	16010 Phoenix Dr
City,State,Zip:	CITY OF INDUSTRY (CORPORATE NAME INDUSTRY), CA 91745
Region:	4
File Number:	105.0034
File Status:	**Historical**
Staff:	YLU
Facility Suite:	Not reported

T122 **PITNEY BOWES** **CPS-SLIC S103982023**
WNW **16035 E PHOENIX DR** **WIP N/A**
1/4-1/2 **CITY OF INDUSTRY (CORPORATE NA, CA 91745**
0.312 mi.
1648 ft. **Site 1 of 2 in cluster T**

Relative: CPS-SLIC:
Lower

Name:	PITNEY BOWES
Address:	16035 E. PHOENIX DR.
City,State,Zip:	CITY OF INDUSTRY, CA 91745
Region:	STATE
Facility Status:	**Completed - Case Closed**
Status Date:	03/07/1989
Global Id:	T10000015686
Lead Agency:	LOS ANGELES RWQCB (REGION 4)
Latitude:	34.01196
Longitude:	-117.95643
Case Type:	Cleanup Program Site
Case Worker:	WIP
RB Case Number:	105.0219
EPA Region:	9
Cuf Case:	NO
Begin Date:	01/01/1985
No Further Action Date:	03/07/1989

Actual:
336 ft.

PITNEY BOWES (Continued) **S103982023**

CA Water Watershed Name:	San Gabriel River - Upper San Gabriel (405.20)
Dwr Groundwater Subbasin Name:	San Gabriel Valley (4-013)
CA Enviroscreen 3 Score:	86-90%
CA Enviroscreen 4 Score:	90-95%
Military DOD Site:	No
RWQCB Region:	LOS ANGELES RWQCB (REGION 4)

Click here to access the California GeoTracker records for this facility:

WIP:

Name:	PITNEY BOWES
Address:	16035 E Phoenix Dr
City,State,Zip:	CITY OF INDUSTRY (CORPORATE NAME INDUSTRY), CA 91745
Region:	4
File Number:	105.0219
File Status:	**Historical**
Staff:	SBR
Facility Suite:	Not reported

U123 **FORMER TTFI, INC.** **CPS-SLIC** **S106484503**
SE **1225 JOHNSON DR.** **WIP** **N/A**
1/4-1/2 **CITY OF INDUSTRY, CA 91745** **CERS**
0.313 mi.
1652 ft. **Site 1 of 3 in cluster U**

Relative:
Higher

Actual:
373 ft.

CPS-SLIC:

Name:	FORMER TTFI, INC.
Address:	1225 JOHNSON DR.
City,State,Zip:	CITY OF INDUSTRY, CA 91745
Region:	STATE
Facility Status:	**Completed - Case Closed**
Status Date:	06/10/1998
Global Id:	SL603798681
Lead Agency:	LOS ANGELES RWQCB (REGION 4)
Latitude:	34.005614
Longitude:	-117.947236
Case Type:	Cleanup Program Site
RB Case Number:	105.6254
Potential Media Affected:	Aquifer used for drinking water supply
EPA Region:	9
Coordinate Source:	Manual Entry on Screens
Cuf Case:	NO
Begin Date:	10/23/1996
Leak Reported Date:	01/02/1965
No Further Action Date:	06/10/1998
CA Water Watershed Name:	San Gabriel River - Upper San Gabriel (405.20)
Dwr Groundwater Subbasin Name:	San Gabriel Valley (4-013)
CA Enviroscreen 3 Score:	96-100% (highest scores)
CA Enviroscreen 4 Score:	90-95%
Military DOD Site:	No
RWQCB Region:	LOS ANGELES RWQCB (REGION 4)

Click here to access the California GeoTracker records for this facility:

WIP:

Name:	FORMER TTFI, INC.
Address:	1225 Johnson Dr

FORMER TTFI, INC. (Continued) **S106484503**

City,State,Zip: CITY OF INDUSTRY (CORPORATE NAME INDUSTRY), CA 91745
Region: 4
File Number: 105.6254
File Status: Active
Staff: ACASTANE
Facility Suite: Not reported

CERS:
Name: FORMER TTFI, INC.
Address: 1225 JOHNSON DR.
City,State,Zip: CITY OF INDUSTRY, CA 91745
Site ID: 852473
CERS ID: SL603798681
CERS Description: Cleanup Program Site

U124 **LILI INTERNATIONAL** **CPS-SLIC** **S106484501**
SE **1245 JOHNSON DR.** **WIP** **N/A**
1/4-1/2 **CITY OF INDUSTRY, CA 91745** **CERS**
0.318 mi.
1678 ft. **Site 2 of 3 in cluster U**

Relative: **Higher**
Actual: **376 ft.**

CPS-SLIC:
Name: LILI INTERNATIONAL
Address: 1245 JOHNSON DR.
City,State,Zip: CITY OF INDUSTRY, CA 91745
Region: STATE
Facility Status: Completed - Case Closed
Status Date: 05/18/2000
Global Id: SL603798679
Lead Agency: LOS ANGELES RWQCB (REGION 4)
Latitude: 34.004952
Longitude: -117.947408
Case Type: Cleanup Program Site
RB Case Number: 105.6251
Potential Media Affected: Aquifer used for drinking water supply
EPA Region: 9
Coordinate Source: Manual Entry on Screens
Cuf Case: NO
Begin Date: 07/13/1993
Leak Reported Date: 01/02/1965
No Further Action Date: 05/18/2000
CA Water Watershed Name: San Gabriel River - Upper San Gabriel (405.20)
Dwr Groundwater Subbasin Name: San Gabriel Valley (4-013)
CA Enviroscreen 3 Score: 96-100% (highest scores)
CA Enviroscreen 4 Score: 90-95%
Military DOD Site: No
RWQCB Region: LOS ANGELES RWQCB (REGION 4)

Click here to access the California GeoTracker records for this facility:

WIP:
Name: LILI INTERNATIONAL
Address: 1245 Johnson Dr
City,State,Zip: CITY OF INDUSTRY (CORPORATE NAME INDUSTRY), CA 91745
Region: 4
File Number: 105.6251
File Status: Active

LILI INTERNATIONAL (Continued) **S106484501**

Staff: ACASTANE
Facility Suite: Not reported

CERS:
Name: LILI INTERNATIONAL
Address: 1245 JOHNSON DR.
City,State,Zip: CITY OF INDUSTRY, CA 91745
Site ID: 852402
CERS ID: SL603798679
CERS Description: Cleanup Program Site

T125 **DRAW TITE** **CPS-SLIC S106764832**
NW **16025 PHOENIX DR.** **WIP N/A**
1/4-1/2 **CITY OF INDUSTRY, CA 91745**
0.331 mi.
1749 ft. **Site 2 of 2 in cluster T**

Relative:
Lower

Actual:
335 ft.

CPS-SLIC:
Name: DRAW TITE
Address: 16025 PHOENIX DR.
City,State,Zip: CITY OF INDUSTRY, CA 91745
Region: STATE
Facility Status: **Completed - Case Closed**
Status Date: 03/07/1989
Global Id: T10000015577
Lead Agency: LOS ANGELES RWQCB (REGION 4)
Latitude: 34.01234
Longitude: -117.95666
Case Type: Cleanup Program Site
Case Worker: WIP
RB Case Number: 105.0087
EPA Region: 9
Cuf Case: NO
Begin Date: 01/01/1985
No Further Action Date: 03/07/1989
CA Water Watershed Name: San Gabriel River - Upper San Gabriel (405.20)
Dwr Groundwater Subbasin Name: San Gabriel Valley (4-013)
CA Enviroscreen 3 Score: 86-90%
CA Enviroscreen 4 Score: 90-95%
Military DOD Site: No
RWQCB Region: LOS ANGELES RWQCB (REGION 4)

Click here to access the California GeoTracker records for this facility:

WIP:
Name: DRAW TITE
Address: 16025 Phoenix Dr
City,State,Zip: CITY OF INDUSTRY (CORPORATE NAME INDUSTRY), CA 91745
Region: 4
File Number: 105.0087
File Status: **Historical**
Staff: SBR
Facility Suite: Not reported

U126 **TRANE COMPANY** **CPS-SLIC** **S106764958**
SE **16500 E. GALE AVE.** **WIP** **N/A**
1/4-1/2 **CITY OF INDUSTRY, CA 91745**
0.346 mi.
1829 ft. **Site 3 of 3 in cluster U**

Relative:
Higher

Actual:
373 ft.

CPS-SLIC:

Name:	TRANE COMPANY
Address:	16500 E. GALE AVE.
City,State,Zip:	CITY OF INDUSTRY, CA 91745
Region:	STATE
Facility Status:	**Completed - Case Closed**
Status Date:	02/14/1997
Global Id:	T10000015742
Lead Agency:	LOS ANGELES RWQCB (REGION 4)
Latitude:	34.00507
Longitude:	-117.9464
Case Type:	Cleanup Program Site
Case Worker:	WIP
RB Case Number:	105.0281
EPA Region:	9
Cuf Case:	NO
Begin Date:	01/01/1985
No Further Action Date:	02/14/1997
CA Water Watershed Name:	San Gabriel River - Upper San Gabriel (405.20)
Dwr Groundwater Subbasin Name:	San Gabriel Valley (4-013)
CA Enviroscreen 3 Score:	86-90%
CA Enviroscreen 4 Score:	90-95%
Military DOD Site:	No
RWQCB Region:	LOS ANGELES RWQCB (REGION 4)

Click here to access the California GeoTracker records for this facility:

WIP:

Name:	TRANE COMPANY
Address:	16500 E Gale Ave
City,State,Zip:	CITY OF INDUSTRY (CORPORATE NAME INDUSTRY), CA 91745
Region:	4
File Number:	105.0281
File Status:	**Historical**
Staff:	RWANG
Facility Suite:	Not reported

---

127 **WALNUT CREEK ENERGY PARK** **ENVIROSTOR** **S108742423**
East **911 BIXBY DRIVE** **VCP** **N/A**
1/4-1/2 **CITY OF INDUSTRY, CA 91745**
0.350 mi.
1846 ft.

Relative:
Higher

Actual:
356 ft.

ENVIROSTOR:

Name:	WALNUT CREEK ENERGY PARK
Address:	911 BIXBY DRIVE
City,State,Zip:	CITY OF INDUSTRY, CA 91745
Facility ID:	60001428
Status:	No Further Action
Status Date:	01/31/2012
Site Code:	301520
Site Type:	Voluntary Cleanup
Site Type Detailed:	Voluntary Agreement

WALNUT CREEK ENERGY PARK (Continued) **S108742423**

Acres:	11.48
NPL:	NO
Regulatory Agencies:	SMBRP
Lead Agency:	SMBRP
Supervisor:	Javier Hinojosa
Division Branch:	Cleanup Chatsworth
Assembly:	56
Senate:	30
Special Program:	Voluntary Agreement - Standard Voluntary Agreement
Restricted Use:	NO
Site Mgmt Req:	NONE SPECIFIED
Funding:	Responsible Party
Latitude:	34.00848
Longitude:	-117.9448
APN:	8242-013-901
Past Use:	MANUFACTURING - OTHER, UNDERGROUND STORAGE TANKS, TRANSPORTATION - WAREHOUSING
Potential COC:	DDD DDE DDT Endrin Lead Polychlorinated biphenyls (PCBs Tetrachloroethylene (PCE Chromium III
Confirmed COC:	Lead 30006-NO 30007-NO 30008-NO 30010-NO Tetrachloroethylene (PCE Chromium III 30018-NO
Potential Description:	OTH, SOIL, SV
Alias Name:	8242-013-901
Alias Type:	APN
Alias Name:	301520
Alias Type:	Project Code (Site Code)
Alias Name:	60001428
Alias Type:	Envirostor ID Number

Completed Info:

Completed Area Name:	PROJECT WIDE
Completed Document Type:	Phase 1
Completed Date:	05/09/2011
Comments:	Pending information on transformer pad, pesticide sampling and asbestos containing material disposition.
Completed Area Name:	PROJECT WIDE
Completed Document Type:	Cost Recovery Closeout Memo
Completed Date:	10/05/2011
Comments:	CRU Memo sent to CRU on 10/5/2011
Completed Area Name:	PROJECT WIDE
Completed Document Type:	Standard Voluntary Agreement
Completed Date:	03/11/2011
Comments:	VCA Executed
Completed Area Name:	PROJECT WIDE
Completed Document Type:	No Further Action Letter
Completed Date:	08/16/2011
Comments:	NFA issued.
Completed Area Name:	PROJECT WIDE
Completed Document Type:	Fieldwork
Completed Date:	07/11/2011
Comments:	Field work completed. Report with results submitted.
Completed Area Name:	PROJECT WIDE
Completed Document Type:	Site Characterization Report

WALNUT CREEK ENERGY PARK (Continued) **S108742423**

Completed Date:	08/16/2011
Comments:	NFA letter issued.
Completed Area Name:	PROJECT WIDE
Completed Document Type:	Voluntary Cleanup Agreement Termination Notification
Completed Date:	08/19/2011
Comments:	Sent VCA end memo

VCP:

Name:	WALNUT CREEK ENERGY PARK
Address:	911 BIXBY DRIVE
City,State,Zip:	CITY OF INDUSTRY, CA 91745
Facility ID:	60001428
Site Type:	Voluntary Cleanup
Site Type Detail:	Voluntary Agreement
Site Mgmt. Req.:	NONE SPECIFIED
Acres:	11.48
National Priorities List:	NO
Cleanup Oversight Agencies:	SMBRP
Lead Agency:	SMBRP
Lead Agency Description:	DTSC - Site Cleanup Program
Supervisor:	Javier Hinojosa
Division Branch:	Cleanup Chatsworth
Site Code:	301520
Assembly:	56
Senate:	30
Special Programs Code:	Voluntary Agreement - Standard Voluntary Agreement
Status:	No Further Action
Status Date:	01/31/2012
Restricted Use:	NO
Funding:	Responsible Party
Lat/Long:	34.00848 / -117.9448
APN:	8242-013-901
Past Use:	MANUFACTURING - OTHER, UNDERGROUND STORAGE TANKS, TRANSPORTATION - WAREHOUSING
Potential COC:	30006, 30007, 30008, 30010, 30013, 30018, 30022, 30152
Confirmed COC:	30013,30006-NO,30007-NO,30008-NO,30010-NO,30022,30152,30018-NO
Potential Description:	OTH, SOIL, SV
Alias Name:	8242-013-901
Alias Type:	APN
Alias Name:	301520
Alias Type:	Project Code (Site Code)
Alias Name:	60001428
Alias Type:	Envirostor ID Number

Completed Info:

Completed Area Name:	PROJECT WIDE
Completed Document Type:	Phase 1
Completed Date:	05/09/2011
Comments:	Pending information on transformer pad, pesticide sampling and asbestos containing material disposition.
Completed Area Name:	PROJECT WIDE
Completed Document Type:	Cost Recovery Closeout Memo
Completed Date:	10/05/2011
Comments:	CRU Memo sent to CRU on 10/5/2011

WALNUT CREEK ENERGY PARK (Continued) **S108742423**

Completed Area Name:	PROJECT WIDE
Completed Document Type:	Standard Voluntary Agreement
Completed Date:	03/11/2011
Comments:	VCA Executed
Completed Area Name:	PROJECT WIDE
Completed Document Type:	No Further Action Letter
Completed Date:	08/16/2011
Comments:	NFA issued.
Completed Area Name:	PROJECT WIDE
Completed Document Type:	Fieldwork
Completed Date:	07/11/2011
Comments:	Field work completed. Report with results submitted.
Completed Area Name:	PROJECT WIDE
Completed Document Type:	Site Characterization Report
Completed Date:	08/16/2011
Comments:	NFA letter issued.
Completed Area Name:	PROJECT WIDE
Completed Document Type:	Voluntary Cleanup Agreement Termination Notification
Completed Date:	08/19/2011
Comments:	Sent VCA end memo

V128 **A. GEO. DIACK, INC.** **CPS-SLIC** **S106764781**
SE **1250 JOHNSON DR.** **WIP** **N/A**
1/4-1/2 **CITY OF INDUSTRY, CA 91745**
0.361 mi.
1904 ft. **Site 1 of 3 in cluster V**

Relative: **Higher**

Actual: **380 ft.**

CPS-SLIC:

Name:	A. GEO. DIACK, INC.
Address:	1250 JOHNSON DR.
City,State,Zip:	CITY OF INDUSTRY, CA 91745
Region:	STATE
Facility Status:	**Completed - Case Closed**
Status Date:	08/14/1995
Global Id:	T10000015508
Lead Agency:	LOS ANGELES RWQCB (REGION 4)
Latitude:	34.00411
Longitude:	-117.9464
Case Type:	Cleanup Program Site
Case Worker:	WIP
RB Case Number:	105.0002
EPA Region:	9
Cuf Case:	NO
Begin Date:	01/01/1985
No Further Action Date:	08/14/1995
CA Water Watershed Name:	San Gabriel River - Upper San Gabriel (405.20)
Dwr Groundwater Subbasin Name:	San Gabriel Valley (4-013)
CA Enviroscreen 3 Score:	86-90%
CA Enviroscreen 4 Score:	90-95%
Military DOD Site:	No
RWQCB Region:	LOS ANGELES RWQCB (REGION 4)

A. GEO. DIACK, INC. (Continued) **S106764781**

Click here to access the California GeoTracker records for this facility:

WIP:
Name: A. GEO. DIACK, INC.
Address: 1250 Johnson Dr
City,State,Zip: CITY OF INDUSTRY (CORPORATE NAME INDUSTRY), CA 91745
Region: 4
File Number: 105.0002
File Status: Historical
Staff: JCL
Facility Suite: Not reported

V129 **AQUARIUS SYSTEMS AMERICA INC.** **CPS-SLIC** **S106764880**
SE **1315 JOHNSON DR.** **WIP** **N/A**
1/4-1/2 **CITY OF INDUSTRY, CA 91745**
0.369 mi.
1948 ft. **Site 2 of 3 in cluster V**

Relative:
Higher

Actual:
384 ft.

CPS-SLIC:

Name:	AQUARIUS SYSTEMS AMERICA INC.
Address:	1315 JOHNSON DR.
City,State,Zip:	CITY OF INDUSTRY, CA 91745
Region:	STATE
Facility Status:	**Completed - Case Closed**
Status Date:	10/17/1996
Global Id:	T10000015639
Lead Agency:	LOS ANGELES RWQCB (REGION 4)
Latitude:	34.00368
Longitude:	-117.9475
Case Type:	Cleanup Program Site
Case Worker:	WIP
RB Case Number:	105.0159
EPA Region:	9
Cuf Case:	NO
Begin Date:	01/01/1985
No Further Action Date:	10/17/1996
CA Water Watershed Name:	San Gabriel River - Upper San Gabriel (405.20)
Dwr Groundwater Subbasin Name:	San Gabriel Valley (4-013)
CA Enviroscreen 3 Score:	86-90%
CA Enviroscreen 4 Score:	90-95%
Military DOD Site:	No
RWQCB Region:	LOS ANGELES RWQCB (REGION 4)

Click here to access the California GeoTracker records for this facility:

WIP:
Name: AQUARIUS SYSTEMS AMERICA INC.
Address: 1315 Johnson Dr
City,State,Zip: CITY OF INDUSTRY (CORPORATE NAME INDUSTRY), CA 91745
Region: 4
File Number: 105.0159
File Status: Historical
Staff: DRASMUSS
Facility Suite: Not reported

130
NW
1/4-1/2
0.370 mi.
1956 ft.

COSMOS FOOD CO., INC.
16015 PHOENIX DR
CITY OF INDUSTRY, CA 91745

CPS-SLIC
CERS HAZ WASTE
NPDES
CIWQS
CERS

S117705932
N/A

Relative:
Lower

Actual:
333 ft.

CPS-SLIC:

Name:	NATIONAL STEAK PROCESSORS (NSP)
Address:	16015 PHOENIX DR.
City,State,Zip:	CITY OF INDUSTRY, CA 91745
Region:	STATE
Facility Status:	**Completed - Case Closed**
Status Date:	03/07/1989
Global Id:	T10000015664
Lead Agency:	LOS ANGELES RWQCB (REGION 4)
Latitude:	34.01248
Longitude:	-117.95739
Case Type:	Cleanup Program Site
Case Worker:	WIP
RB Case Number:	105.0190
EPA Region:	9
Cuf Case:	NO
Begin Date:	01/01/1985
No Further Action Date:	03/07/1989
CA Water Watershed Name:	San Gabriel River - Upper San Gabriel (405.20)
Dwr Groundwater Subbasin Name:	San Gabriel Valley (4-013)
CA Enviroscreen 3 Score:	86-90%
CA Enviroscreen 4 Score:	90-95%
Military DOD Site:	No
RWQCB Region:	LOS ANGELES RWQCB (REGION 4)

Click here to access the California GeoTracker records for this facility:

CERS HAZ WASTE:

Name:	COSMOS FOOD CO., INC.
Address:	16015 PHOENIX DR
City,State,Zip:	CITY OF INDUSTRY, CA 91745
Site ID:	44322
CERS ID:	10448335
CERS Description:	Hazardous Waste Generator

NPDES:

Name:	COSMOS FOOD CO INC
Address:	16015 PHOENIX DRIVE
City,State,Zip:	INDUSTRY, CA 91745
Facility Status:	Terminated
NPDES Number:	CAS000001
Region:	4
Agency Number:	0
Regulatory Measure ID:	495509
Order Number:	97-03-DWQ
WDID:	4 19NEC004037
Regulatory Measure Type:	Enrollee
Program Type:	Industrial
Effective Date Of Regulatory Measure:	03/12/2018
Termination Date Of Regulatory Measure:	02/29/2024
Discharge Address:	16015 Phoenix Drive
Discharge Name:	Cosmos Food Co Inc

COSMOS FOOD CO., INC. (Continued) **S117705932**

Discharge City:	Industry
Discharge State:	California
Discharge Zip:	91745

NPDES as of 03/2018:

NPDES Number:	CAS000001
Status:	Active
Agency Number:	0
Region:	4
Regulatory Measure ID:	495509
Order Number:	97-03-DWQ
Regulatory Measure Type:	Enrollee
WDID:	4 19NEC004037
Program Type:	Industrial
Effective Date Of Regulatory Measure:	03/12/2018
Discharge Name:	Cosmos Food Co Inc
Discharge Address:	16015 Phoenix Drive
Discharge City:	Industry
Discharge State:	California
Discharge Zip:	91745

Name:	NATIONAL STEAK & POULTRY
Address:	16015 PHOENIX DR
City,State,Zip:	CITY OF INDUSTRY, CA 91745
WDID:	4 19I006282
Regulatory Measure Type:	Industrial
Status:	Terminated
Status Date:	04/29/1992
Operator Name:	National Steak & Poultry
Operator Address:	16015 Phoenix Dr
Operator City:	City Of Industry
Operator State:	California
Operator Zip:	91745

NPDES as of 03/2018:

Region:	4
Regulatory Measure ID:	268917
Regulatory Measure Type:	Industrial
WDID:	4 19I006282
Received Date:	05/09/2008
Processed Date:	04/29/1992
Status:	Terminated
Status Date:	04/29/1992
Place Size:	61469
Place Size Unit:	SqFt
Contact:	Steve Doiron
Contact Phone:	626-333-7711
Operator Name:	National Steak & Poultry
Operator Address:	16015 Phoenix Dr
Operator City:	City Of Industry
Operator State:	California
Operator Zip:	91745
Operator Contact:	Steve Doiron
Operator Contact Phone:	626-333-7711
Operator Type:	Private Business
Developer State:	California
Emergency Phone:	626-333-7711

COSMOS FOOD CO., INC. (Continued) **S117705932**

Receiving Water Name: Suburban Water Systems
Primary Sic: 2013-Sausages and Other Prepared Meats

CIWQS:
Name: NATIONAL STEAK & POULTRY
Address: 16015 PHOENIX DR
City,State,Zip: CITY OF INDUSTRY, CA 91745
Agency: National Steak & Poultry
Agency Address: 16015 Phoenix Dr, City Of Industry, CA 91745
Place/Project Type: Industrial - Sausages and Other Prepared Meats
SIC/NAICS: 2013
Region: 4
Program: INDSTW
Regulatory Measure Status: Terminated
Regulatory Measure Type: Storm water industrial
Order Number: 2014-0057-DWQ
WDID: 4 19I006282
NPDES Number: CAS000001
Effective Date: 04/29/1992
Enforcement Actions within 5 years: 0
Violations within 5 years: 0
Latitude: 34.01136
Longitude: -117.95607

Name: NATIONAL STEAK & POULTRY
Address: 16015 PHOENIX DR
City,State,Zip: CITY OF INDUSTRY, CA 91745
Agency: National Steak & Poultry
Agency Address: 16015 Phoenix Dr, City Of Industry, CA 91745
Place/Project Type: Industrial - Sausages and Other Prepared Meats
SIC/NAICS: 2013
Region: 4
Program: INDSTW
Regulatory Measure Status: Terminated
Regulatory Measure Type: Storm water industrial
Order Number: 2014-0057-DWQ
WDID: 4 19I006282
NPDES Number: CAS000001
Effective Date: 04/29/1992
Enforcement Actions within 5 years: 0
Violations within 5 years: 0
Latitude: 34.01136
Longitude: -117.95607

Name: COSMOS FOOD CO INC
Address: 16015 PHOENIX DRIVE
City,State,Zip: INDUSTRY, CA 91745
Agency: Cosmos Food Co Inc
Agency Address: 16015 Phoenix Drive, Industry, CA 91745
Place/Project Type: Industrial - Pickled Fruits and Vegetables, Vegetable Sauces and Seasonings, and Salad Dressings
SIC/NAICS: 2035
Region: 4
Program: INDSTW
Regulatory Measure Status: Active
Regulatory Measure Type: Storm water industrial

COSMOS FOOD CO., INC. (Continued) **S117705932**

Order Number:	2014-0057-DWQ
WDID:	4 19NEC004037
NPDES Number:	CAS000001
Effective Date:	03/12/2018
Enforcement Actions within 5 years:	0
Violations within 5 years:	1
Latitude:	34.01249
Longitude:	-117.95739

CERS:

Name:	COSMOS FOOD CO., INC.
Address:	16015 PHOENIX DR
City,State,Zip:	CITY OF INDUSTRY, CA 91745
Site ID:	44322
CERS ID:	10448335
CERS Description:	Chemical Storage Facilities

Violations:

Site ID:	44322
Site Name:	Cosmos Food Co., Inc.
Violation Date:	12-21-2023
Citation:	HSC 6.95 25507 - California Health and Safety Code, Chapter 6.95, Section(s) 25507
Violation Description:	Failure to adequately establish and implement a business plan when storing/handling a hazardous material at or above reportable quantities.
Violation Notes:	OBSERVATION: Owner/Operator failed to establish and implement a Hazardous Materials Business Plan when storing hazardous materials at or above the thresholds quantities of 55 gallons/500 lbs/200 cubic feet. Facility has not reported accurate HM. OBSERVED 6 X 55G OF "FOAMY" DEGREASER; 2 X 55G Facility has not changed contingency plan ownership info. Facility has not updated emergency/environmental, billing contact information. CORRECTIVE ACTION: Establish and implement a Hazardous Materials Business Plan when storing hazardous materials at or above the thresholds quantities of 55 gallons/500 lbs/200 cubic feet.
Violation Division:	Los Angeles County Fire Department
Violation Program:	HMRRP
Violation Source:	CERS,

Site ID:	44322
Site Name:	Cosmos Food Co., Inc.
Violation Date:	12-21-2023
Citation:	HSC 6.95 25508(a)(1) - California Health and Safety Code, Chapter 6.95, Section(s) 25508(a)(1)
Violation Description:	Failure to complete and electronically submit a business plan when storing/handling a hazardous material at or above reportable quantities.
Violation Notes:	OBSERVATION: The business failed to complete and electronically submit initially, annually, or triennially, a business plan when handling hazardous materials at or above the reportable threshold quantities. CORRECTIVE ACTION: Complete and electronically submit a business plan.
Violation Division:	Los Angeles County Fire Department
Violation Program:	HMRRP
Violation Source:	CERS,

Site ID:	44322

COSMOS FOOD CO., INC. (Continued) **S117705932**

Site Name:	Cosmos Food Co., Inc.
Violation Date:	01-30-2020
Citation:	HSC 6.95 25508(a)(1) - California Health and Safety Code, Chapter 6.95, Section(s) 25508(a)(1)
Violation Description:	Failure to annually review and electronically certify that the business plan is complete and accurate on or before the annual due date.
Violation Notes:	Returned to compliance on 03/12/2020. OBSERVATION: The business failed to electronically submit and certify that the business plan is complete, accurate, and in compliance with EPCRA on or before the annual due date. 2019 California Environmental Reporting System (CERS) submittal was missing/inaccurate; Reviewed CERS submittals submitted on 2/5/2019 and found the following needed to be addressed: - Missing required contents (facility address, locations of storm and sewer drains, and emergency shutoffs (e.g. water, gas, and electricity shutoffs)) on facility s site map; - Failure to check the applicable new Federal Hazard Categories (24) on your reported chemical(s) and hazardous wastes; CORRECTIVE ACTION: Electronically submit and certify that the business plan is complete, accurate, and in compliance with EPCRA on or before the annual due date.
Violation Division:	Los Angeles County Fire Department
Violation Program:	HMRRP
Violation Source:	CERS,

Site ID:	44322
Site Name:	Cosmos Food Co., Inc.
Violation Date:	05-25-2023
Citation:	HSC 6.95 25508(a)(3) - California Health and Safety Code, Chapter 6.95, Section(s) 25508(a)(3)
Violation Description:	Failure to complete and electronically submit hazardous material inventory information for all reportable hazardous materials on site at or above reportable quantities.
Violation Notes:	Returned to compliance on 05/25/2023. OBSERVATION: The business failed to electronically submit complete and accurate chemical inventory information for all hazardous materials on site at or above reportable quantities. Observed the following Haz Mat items above reportable quantities on site but not reported into 2023 Haz Mat CERS Inventory: a. 2 X 55-Gal drums of Foamy EC hydroxide/bleach cleaner b. 55-Gal drum of APC-100 Hydroxide corrosive basic solution c. 55-Gal drum of Neuquat Ammonium sanitizer. CORRECTIVE ACTION: Items listed above were added to updated Haz Mat Inventory and submitted into CERS at the time of inspection, violation corrected on site.
Violation Division:	Los Angeles County Fire Department
Violation Program:	HMRRP
Violation Source:	CERS,

Site ID:	44322
Site Name:	Cosmos Food Co., Inc.
Violation Date:	01-24-2017
Citation:	HSC 6.95 25507 - California Health and Safety Code, Chapter 6.95, Section(s) 25507
Violation Description:	Failure to adequately establish and implement a business plan when storing/handling a hazardous material at or above reportable quantities.
Violation Notes:	Returned to compliance on 05/30/2017. OBSERVATION: Owner/Operator failed to establish and implement a Hazardous Materials Business Plan when storing hazardous materials at or above the thresholds quantities

COSMOS FOOD CO., INC. (Continued) **S117705932**

	of 55 gallons/500 lbs/200 cubic feet. Observed reportable threshold of propane, chlrorine and freon, and the facility did not establish a HMBP. CORRECTIVE ACTION: Establish and implement a Hazardous Materials Business Plan when storing hazardous materials at or above the thresholds quantities of 55 gallons/500 lbs/200 cubic feet.
Violation Division:	Los Angeles County Fire Department
Violation Program:	HMRRP
Violation Source:	CERS,
Site ID:	44322
Site Name:	Cosmos Food Co., Inc.
Violation Date:	05-04-2017
Citation:	HSC 6.95 25508(a)(1) - California Health and Safety Code, Chapter 6.95, Section(s) 25508(a)(1)
Violation Description:	Failure to complete and electronically submit a business plan when storing/handling a hazardous material at or above reportable quantities.
Violation Notes:	Returned to compliance on 05/30/2017. The facility failed to adequately complete and electronically submit the HMBP to CERS.
Violation Division:	Los Angeles County Fire Department
Violation Program:	HMRRP
Violation Source:	CERS,
Site ID:	44322
Site Name:	Cosmos Food Co., Inc.
Violation Date:	05-25-2023
Citation:	HSC 6.11 25404(e)(4) - California Health and Safety Code, Chapter 6.11, Section(s) 25404(e)(4)
Violation Description:	Failure to report, and report accurately, program data (such as hazardous waste generation activities) electronically.
Violation Notes:	Returned to compliance on 05/25/2023. OBSERVATION: Owner/Operator failed to report Hazardous Waste program data electronically into CERS, or reported information incorrectly. CORRECTIVE ACTION: Required Hazardous Waste Business Activities reporting was completed and submitted into CERS at the time of inspection, violation corrected on site.
Violation Division:	Los Angeles County Fire Department
Violation Program:	HW
Violation Source:	CERS,
Site ID:	44322
Site Name:	Cosmos Food Co., Inc.
Violation Date:	03-14-2016
Citation:	HSC 6.95 25508(d) - California Health and Safety Code, Chapter 6.95, Section(s) 25508(d)
Violation Description:	Failure to complete and/or electronically submit a business plan when storing/handling a hazardous material at or above reportable quantities.
Violation Notes:	Returned to compliance on 05/30/2017. OBSERVATION: A business plan has not been received by the CUPA. The facility was previously sent a notice/request from the CUPA for the submittal of a business plan. CORRECTIVE ACTION: Submit the business plan electronically in the California Environmental Reporting System (CERS) and implement immediately.
Violation Division:	Los Angeles County Fire Department
Violation Program:	HMRRP
Violation Source:	CERS,

COSMOS FOOD CO., INC. (Continued) **S117705932**

Site ID:	44322
Site Name:	Cosmos Food Co., Inc.
Violation Date:	12-21-2023
Citation:	22 CCR 12 66262.12 - California Code of Regulations, Title 22, Chapter 12, Section(s) 66262.12
Violation Description:	Failure to obtain an Identification Number prior to treating, storing, disposing of, transporting or offering for transportation any hazardous waste.
Violation Notes:	OBSERVATION: The generator has not obtained an Identification Number to manage hazardous waste. A hazardous waste generator shall not treat, store, dispose of, transport or offer for transportation, hazardous waste without obtaining an Identification Number. CORRECTIVE ACTION: Submit documentation to the CUPA demonstrating that you have obtained an Identification Number.
Violation Division:	Los Angeles County Fire Department
Violation Program:	HW
Violation Source:	CERS,

Site ID:	44322
Site Name:	Cosmos Food Co., Inc.
Violation Date:	01-24-2017
Citation:	HSC 6.95 25508(a)(1) - California Health and Safety Code, Chapter 6.95, Section(s) 25508(a)(1)
Violation Description:	Failure to complete and electronically submit a business plan when storing/handling a hazardous material at or above reportable quantities.
Violation Notes:	Returned to compliance on 05/30/2017. OBSERVATION: A business plan has not been received by the CUPA. CORRECTIVE ACTION: Submit the business plan electronically in the California Environmental Reporting System (CERS) and implement immediately.
Violation Division:	Los Angeles County Fire Department
Violation Program:	HMRRP
Violation Source:	CERS,

Site ID:	44322
Site Name:	Cosmos Food Co., Inc.
Violation Date:	01-24-2017
Citation:	HSC 6.95 Multiple - California Health and Safety Code, Chapter 6.95, Section(s) Multiple
Violation Description:	Business Plan Program - Administration/Documentation - General
Violation Notes:	Returned to compliance on 01/24/2017. OBSERVATION: Owner/Operator failed to obtain or maintain an active permit. Facility has reportable threshold of propane, freon and chlorine but did not have a hazardous materials handler permit. CORRECTIVE ACTION: Every business or business concern within the jurisdiction of the LACoCUPA and subject to one or more of the program elements shall be required to apply for, pay the permit fees, and obtain from the LACoCUPA a unified program facility permit for the program elements applicable to such facility prior to the commencement of any business or activity related to any of the program elements. The permit required under this section shall be posted and conspicuously displayed at the location falling under the requirements of this chapter. Every person, business, or business concern within the jurisdiction of the LACoCUPA and subject to the requirements of one or more of the program elements shall be required to pay the applicable annual fees and any applicable [Truncated]
Violation Division:	Los Angeles County Fire Department
Violation Program:	HMRRP

COSMOS FOOD CO., INC. (Continued) **S117705932**

Violation Source: CERS,

Site ID: 44322
Site Name: Cosmos Food Co., Inc.
Violation Date: 05-25-2023
Citation: 22 CCR 12 66262.34(f) - California Code of Regulations, Title 22, Chapter 12, Section(s) 66262.34(f)
Violation Description: Failure to properly label hazardous waste accumulation containers and portable tanks with the following requirements: "Hazardous Waste", name and address of the generator, physical and chemical characteristics of the Hazardous Waste, and starting accumulation date.
Violation Notes: Returned to compliance on 05/25/2023. OBSERVATION: Observed 5 Gallon bucket of drained used compressor oil inside storage shed without a hazardous waste label affixed. CORRECTIVE ACTION: Hazardous Waste label was provided and filled out for the used oil waste container at the time of inspection, violation corrected on site.
Violation Division: Los Angeles County Fire Department
Violation Program: HW
Violation Source: CERS,

Site ID: 44322
Site Name: Cosmos Food Co., Inc.
Violation Date: 05-04-2017
Citation: HSC 6.95 25507 - California Health and Safety Code, Chapter 6.95, Section(s) 25507
Violation Description: Failure to adequately establish and implement a business plan when storing/handling a hazardous material at or above reportable quantities.
Violation Notes: Returned to compliance on 05/30/2017. The facililty failed to establish and implement a HMBP.
Violation Division: Los Angeles County Fire Department
Violation Program: HMRRP
Violation Source: CERS,

Evaluation:
Eval General Type: Compliance Evaluation Inspection
Eval Date: 01-24-2017
Violations Found: Yes
Eval Type: Routine done by local agency
Eval Notes: ANTHONY SIMMONS, ACCOUNT MANAGER
Eval Division: Los Angeles County Fire Department
Eval Program: HMRRP
Eval Source: CERS,

Eval General Type: Other/Unknown
Eval Date: 03-16-2020
Violations Found: No
Eval Type: Other, not routine, done by local agency
Eval Division: Los Angeles County Fire Department
Eval Program: HMRRP
Eval Source: CERS,

Eval General Type: Other/Unknown
Eval Date: 05-04-2017
Violations Found: Yes
Eval Type: Other, not routine, done by local agency

COSMOS FOOD CO., INC. (Continued) **S117705932**

Eval Notes: ANTHONY SIMMONS
Eval Division: Los Angeles County Fire Department
Eval Program: HMRRP
Eval Source: CERS,

Eval General Type: Compliance Evaluation Inspection
Eval Date: 12-21-2023
Violations Found: Yes
Eval Type: Routine done by local agency
Eval Notes: REBECCA NAM, MANAGER
Eval Division: Los Angeles County Fire Department
Eval Program: HW
Eval Source: CERS,

Eval General Type: Compliance Evaluation Inspection
Eval Date: 01-30-2020
Violations Found: Yes
Eval Type: Routine done by local agency
Eval Notes: Rebecca Nam, Quality Manager
Eval Division: Los Angeles County Fire Department
Eval Program: HMRRP
Eval Source: CERS,

Eval General Type: Other/Unknown
Eval Date: 03-04-2020
Violations Found: No
Eval Type: Other, not routine, done by local agency
Eval Division: Los Angeles County Fire Department
Eval Program: HMRRP
Eval Source: CERS,

Eval General Type: Compliance Evaluation Inspection
Eval Date: 05-25-2023
Violations Found: Yes
Eval Type: Routine done by local agency
Eval Notes: Consent to conduct inspection provided by General Manager Anthony Simmons. Haz Mat reporting deficiencies corrected on site and submitted into CERS at the time of inspection, no further corrective action required.
Eval Division: Los Angeles County Fire Department
Eval Program: HMRRP
Eval Source: CERS,

Eval General Type: Compliance Evaluation Inspection
Eval Date: 05-25-2023
Violations Found: Yes
Eval Type: Routine done by local agency
Eval Notes: Consent to conduct inspection provided by General Manager Anthony Simmons. Hazardous Waste deficiencies corrected on site at the time of inspection, no further corrective action required.
Eval Division: Los Angeles County Fire Department
Eval Program: HW
Eval Source: CERS,

Eval General Type: Other/Unknown
Eval Date: 05-30-2017
Violations Found: No

COSMOS FOOD CO., INC. (Continued) **S117705932**

Eval Type: Other, not routine, done by local agency
Eval Division: Los Angeles County Fire Department
Eval Program: HMRRP
Eval Source: CERS,

Eval General Type: Compliance Evaluation Inspection
Eval Date: 12-21-2023
Violations Found: Yes
Eval Type: Routine done by local agency
Eval Notes: REBECCA NAM, MANAGER
Eval Division: Los Angeles County Fire Department
Eval Program: HMRRP
Eval Source: CERS,

Eval General Type: Compliance Evaluation Inspection
Eval Date: 03-14-2016
Violations Found: Yes
Eval Type: Routine done by local agency
Eval Notes: Peter Loza, Logisitics Coordinator
Eval Division: Los Angeles County Fire Department
Eval Program: HMRRP
Eval Source: CERS,

Coordinates:
Site ID: 44322
Facility Name: Cosmos Food Co., Inc.
Env Int Type Code: HMBP
Program ID: 10448335
Ref Point Type Desc: Center of a facility or station.,
Latitude: 34.012440
Longitude: -117.957460

Affiliation:
Affiliation Type Desc: Facility Mailing Address
Entity Name: Mailing Address
Affiliation Address: 16015 Phoenix Dr
Affiliation City: City Of Industry
Affiliation State: CA
Affiliation Zip: 91745
Affiliation Phone: ,

Affiliation Type Desc: Identification Signer
Entity Name: Anthony Simmons
Entity Title: General Manager
Affiliation Phone: ,

Affiliation Type Desc: Operator
Entity Name: Cosmos Food Co., Inc.
Affiliation Phone: (323) 221-9142,

Affiliation Type Desc: Property Owner
Entity Name: david kim
Affiliation Address: 16015 Phoenix Dr
Affiliation City: City Of Industry
Affiliation State: CA
Affiliation Country: United States

COSMOS FOOD CO., INC. (Continued) **S117705932**

Affiliation Zip: 91745
Affiliation Phone: (323) 221-9142,

Affiliation Type Desc: CUPA District
Entity Name: Los Angeles County Fire
Affiliation Address: 5825 Rickenbacker Road
Affiliation City: Commerce
Affiliation State: CA
Affiliation Zip: 90040-3027
Affiliation Phone: (323) 890-4000,

Affiliation Type Desc: Document Preparer
Entity Name: Anthony Simmons
Affiliation Phone: ,

Affiliation Type Desc: Parent Corporation
Entity Name: Cosmos Food Co., Inc.
Affiliation Phone: ,

Affiliation Type Desc: Environmental Contact
Entity Name: david kim
Affiliation Address: 16015 Phoenix Dr
Affiliation City: City Of Industry
Affiliation State: CA
Affiliation Zip: 91745
Affiliation Phone: ,

Affiliation Type Desc: Legal Owner
Entity Name: Cosmos Food Co., Inc.
Affiliation Address: 16015 Phoenix Dr
Affiliation City: City Of Industry
Affiliation State: CA
Affiliation Country: United States
Affiliation Zip: 91745
Affiliation Phone: (323) 221-9142,

Name: NATIONAL STEAK PROCESSORS (NSP)
Address: 16015 PHOENIX DR.
City,State,Zip: CITY OF INDUSTRY, CA 91745
Site ID: 870808
CERS ID: T10000015664
CERS Description: Cleanup Program Site

Affiliation:
Affiliation Type Desc: Regional Board Caseworker
Entity Name: WELL INVESTIGATION PROGRAM - LOS ANGELES RWQCB (REGION 4)
Affiliation Address: 320 W. 4TH ST., SUITE 200
Affiliation City: LOS ANGELES
Affiliation State: CA
Affiliation Phone: ,

Name: COSMOS FOOD CO INC
Address: 16015 PHOENIX DRIVE
City,State,Zip: INDUSTRY, CA 91745
Site ID: 529871
CERS ID: 862285

COSMOS FOOD CO., INC. (Continued) **S117705932**

CERS Description: Industrial Facility Storm Water

Violations:
Site ID: 529871
Site Name: Cosmos Food Co Inc
Violation Date: 05-12-2021
Citation: 2014-0057-DWQ - Industrial General Permit
Violation Description: SW - Failure to meet NEC criteria
Violation Notes: failure to meet NEC
Violation Division: Water Boards
Violation Program: INDSTW
Violation Source: SMARTS,

Evaluation:
Eval General Type: Compliance Evaluation Inspection
Eval Date: 05-12-2021
Violations Found: Yes
Eval Type: Industrial Storm Water Compliance Evaluation
Eval Notes: Based on inspection findings the facility s repair activities and storage procedures do not meet the NEC requirement of maintaining a permanent condition of no exposure. Between June 9, 2021 and July 12, 2021, Mr. Simmons emailed me information about procedural and removal of outdoor maintenance and exposed wastes to meet NEC requirements. Review of the changes were made to determine the NEC requirements were met. See attached correspondence/photos.
Eval Division: Water Boards
Eval Program: INDSTW
Eval Source: SMARTS,

Affiliation:
Affiliation Type Desc: Owner/Operator
Entity Name: Cosmos Food Co Inc
Entity Title: Operator
Affiliation Address: 16015 Phoenix Drive
Affiliation City: Industry
Affiliation State: CA
Affiliation Zip: 91745
Affiliation Phone: ,

W131 **WESTERN SALES NETWORK** **CPS-SLIC** **S106764984**
SE **16520 E GALE AVE** **WIP** **N/A**
1/4-1/2 **CITY OF INDUSTRY (CORPORATE NA, CA 91745**
0.376 mi.
1985 ft. **Site 1 of 3 in cluster W**

Relative:
Higher

Actual:
375 ft.

CPS-SLIC:
Name: WESTERN SALES NETWORK
Address: 16520 E. GALE AVE.
City,State,Zip: CITY OF INDUSTRY, CA 91745
Region: STATE
Facility Status: **Completed - Case Closed**
Status Date: 04/29/1991
Global Id: T10000015772
Lead Agency: LOS ANGELES RWQCB (REGION 4)
Latitude: 34.00481
Longitude: -117.94598

WESTERN SALES NETWORK (Continued) **S106764984**

Case Type:	Cleanup Program Site
Case Worker:	WIP
RB Case Number:	105.0328
EPA Region:	9
Cuf Case:	NO
Begin Date:	01/01/1985
No Further Action Date:	04/29/1991
CA Water Watershed Name:	San Gabriel River - Upper San Gabriel (405.20)
Dwr Groundwater Subbasin Name:	San Gabriel Valley (4-013)
CA Enviroscreen 3 Score:	86-90%
CA Enviroscreen 4 Score:	90-95%
Military DOD Site:	No
RWQCB Region:	LOS ANGELES RWQCB (REGION 4)

Click here to access the California GeoTracker records for this facility:

WIP:

Name:	WESTERN SALES NETWORK
Address:	16520 E Gale Ave
City,State,Zip:	CITY OF INDUSTRY (CORPORATE NAME INDUSTRY), CA 91745
Region:	4
File Number:	105.0328
File Status:	**Historical**
Staff:	SY
Facility Suite:	Not reported

V132 **SUPERIOR TOOL** **CPS-SLIC** **S103946678**
SE **1310 JOHNSON DR.** **WIP** **N/A**
1/4-1/2 **CITY OF INDUSTRY, CA 91745**
0.382 mi.
2019 ft. **Site 3 of 3 in cluster V**

Relative: **Higher**

Actual: **383 ft.**

CPS-SLIC:

Name:	SUPERIOR TOOL
Address:	1310 JOHNSON DR.
City,State,Zip:	CITY OF INDUSTRY, CA 91745
Region:	STATE
Facility Status:	**Completed - Case Closed**
Status Date:	10/17/1996
Global Id:	T10000015531
Lead Agency:	LOS ANGELES RWQCB (REGION 4)
Latitude:	34.00358
Longitude:	-117.94645
Case Type:	Cleanup Program Site
Case Worker:	WIP
RB Case Number:	105.0028
EPA Region:	9
Cuf Case:	NO
Begin Date:	01/01/1985
No Further Action Date:	10/17/1996
CA Water Watershed Name:	San Gabriel River - Upper San Gabriel (405.20)
Dwr Groundwater Subbasin Name:	San Gabriel Valley (4-013)
CA Enviroscreen 3 Score:	86-90%
CA Enviroscreen 4 Score:	90-95%
Military DOD Site:	No
RWQCB Region:	LOS ANGELES RWQCB (REGION 4)

SUPERIOR TOOL (Continued) **S103946678**

Click here to access the California GeoTracker records for this facility:

WIP:
Name: SUPERIOR TOOL
Address: 1310 Johnson Dr
City,State,Zip: CITY OF INDUSTRY (CORPORATE NAME INDUSTRY), CA 91745
Region: 4
File Number: 105.0028
File Status: Historical
Staff: DRASMUSS
Facility Suite: Not reported

X133 **MOBIL OIL (FORMER BULK PL** **HIST CORTESE** **S103891212**
NE **16300 OLD VALLEY** **N/A**
1/4-1/2 **LA PUENTE, CA 91746**
0.385 mi.
2035 ft. **Site 1 of 6 in cluster X**

Relative:
Higher

Actual:
351 ft.

HIST CORTESE:
edr_fname: MOBIL OIL (FORMER BULK PL
edr_fadd1: 16300 OLD VALLEY
City,State,Zip: LA PUENTE, CA 91746
Region: CORTESE
Facility County Code: 19
Reg By: LNTKA
Reg Id: I-01520

X134 **MOBIL FORMER BULK PLANT # 04-419** **LUST** **S105693236**
NE **16300 OLD VALLEY BLVD** **N/A**
1/4-1/2 **LA PUENTE, CA 91746**
0.385 mi.
2035 ft. **Site 2 of 6 in cluster X**

Relative:
Higher

Actual:
351 ft.

LUST REG 4:
Region: 4
Regional Board: 04
County: Los Angeles
Facility Id: I-01520
Status: Remediation Plan
Substance: Gasoline
Case Type: Groundwater
Global ID: T0603702788
Staff: AJL
Local Agency: 19000
Enforcement Type: LET
Date Leak First Reported: 3/19/1987
Date Leak Record Entered: 3/6/1990
Date Case Last Changed on Database: 7/12/2002
Cause of Leak: UNK
Leak Source: UNK
Approx. Dist To Production Well (ft): 1298.1285018200191266128461582
Source of Cleanup Funding: UNK
Preliminary Site Assessment Workplan Submitted: 3/7/2001
Remediation Plan Submitted: 12/13/2002
Post Remedial Action Monitoring Began: 3/19/1987

MOBIL FORMER BULK PLANT # 04-419 (Continued) **S105693236**

Historical Max MTBE Date: 1/1/1965
Hist Max MTBE Conc in Groundwater: 380
Hist Max MTBE Conc in Soil: 120
Soil Qualifier: =
Responsible Party: JOHNNY J. MEDRANO
RP Address: 3700 W. 190TH ST., TPT-2
Program: LUST
Lat/Long: 34.0142676 / -1
Summary: SUBMITTED A LIMITED GW CLEANUP PLAN. PLAN APPROVED. THE REPORTS INDICATE THAT THERE ARE THREE DIFFERENT ZONES OFGROUNDWATER CONTAMINATION. THERE APPEAR TO BE THREE ZONES DIVIDED BY LENSES OF SILTS AND CALY. SITE NEE

Y135 **EVERITT AND RAY INC** **CPS-SLIC** **S106764837**
SSE **1325 JOHNSON DRIVE** **HIST UST** **N/A**
1/4-1/2 **INDUSTRY, CA 91745** **WIP**
0.388 mi. **CERS**
2049 ft. **Site 1 of 4 in cluster Y**

Relative: **Higher**

Actual: **386 ft.**

CPS-SLIC:
Name: EVERITT & RAY, INC.
Address: 1325 JOHNSON DR.
City,State,Zip: CITY OF INDUSTRY, CA 91745
Region: STATE
Facility Status: **Completed - Case Closed**
Status Date: 01/01/1996
Global Id: T10000015584
Lead Agency: LOS ANGELES RWQCB (REGION 4)
Latitude: 34.0032
Longitude: -117.9475
Case Type: Cleanup Program Site
Case Worker: WIP
RB Case Number: 105.0094
EPA Region: 9
Cuf Case: NO
Begin Date: 01/01/1985
No Further Action Date: 01/01/1996
CA Water Watershed Name: San Gabriel River - Upper San Gabriel (405.20)
Dwr Groundwater Subbasin Name: San Gabriel Valley (4-013)
CA Enviroscreen 3 Score: 86-90%
CA Enviroscreen 4 Score: 90-95%
Military DOD Site: No
RWQCB Region: LOS ANGELES RWQCB (REGION 4)

Click here to access the California GeoTracker records for this facility:

HIST UST:
Name: EVERITT AND RAY INC
Address: 1325 JOHNSON DRIVE
City,State,Zip: INDUSTRY, CA 91745
File Number: 0002652b
URL: https://documents.geotracker.waterboards.ca.gov/ustpdfs/pdf/0002652b.pdf

Click here for Geo Tracker PDF:

EVERITT AND RAY INC (Continued) **S106764837**

WIP:
Name: EVERITT & RAY, INC.
Address: 1325 Johnson Dr
City,State,Zip: CITY OF INDUSTRY (CORPORATE NAME INDUSTRY), CA 91745
Region: 4
File Number: 105.0094
File Status: Historical
Staff: UNIDENTIFIED
Facility Suite: Not reported

CERS:
Name: VERIZON WIRELESS: INDUSTRY
Address: 1325 1/2 S JOHNSON DR
City,State,Zip: INDUSTRY, CA 91745
Site ID: 82463
CERS ID: 10162853
CERS Description: Chemical Storage Facilities

Evaluation:
Eval General Type: Compliance Evaluation Inspection
Eval Date: 04-25-2016
Violations Found: No
Eval Type: Routine done by local agency
Eval Notes: JESSE MUSACCHIA, CELLULAR TECHNICIAN
Eval Division: Los Angeles County Fire Department
Eval Program: HMRRP
Eval Source: CERS,

Eval General Type: Compliance Evaluation Inspection
Eval Date: 06-02-2014
Violations Found: No
Eval Type: Routine done by local agency
Eval Division: Los Angeles County Fire Department
Eval Program: HMRRP
Eval Source: CERS,

Eval General Type: Compliance Evaluation Inspection
Eval Date: 06-27-2019
Violations Found: No
Eval Type: Routine done by local agency
Eval Notes: Jeff Lindamood, Field Engineer
Eval Division: Los Angeles County Fire Department
Eval Program: HMRRP
Eval Source: CERS,

Eval General Type: Compliance Evaluation Inspection
Eval Date: 01-28-2022
Violations Found: No
Eval Type: Routine done by local agency
Eval Notes: Steve Sanders, Field Engineer **ENSURE SECONDARY CONTAINMENT IS MAINTAINED EMPTY. OBSERVED SECONDARY CONTAINMENT SURROUNDING DIESEL GENERATOR IS CLOGGED WITH DIRTY WATER AND DEBRIS**
Eval Division: Los Angeles County Fire Department
Eval Program: HMRRP
Eval Source: CERS,

EVERITT AND RAY INC (Continued) **S106764837**

Affiliation:

Affiliation Type Desc:	CUPA District
Entity Name:	Los Angeles County Fire
Affiliation Address:	5825 Rickenbacker Road
Affiliation City:	Commerce
Affiliation State:	CA
Affiliation Zip:	90040-3027
Affiliation Phone:	(323) 890-4000,
Affiliation Type Desc:	Environmental Contact
Entity Name:	Environmental Compliance
Affiliation Address:	15505 Sand Canyon Avenue
Affiliation City:	Irvine
Affiliation State:	CA
Affiliation Zip:	92618
Affiliation Phone:	,
Affiliation Type Desc:	Facility Mailing Address
Entity Name:	Mailing Address
Affiliation Address:	15505 Sand Canyon Avenue
Affiliation City:	Irvine
Affiliation State:	CA
Affiliation Zip:	92618
Affiliation Phone:	,
Affiliation Type Desc:	Document Preparer
Entity Name:	Steve Skanderson, Stantec
Affiliation Phone:	,
Affiliation Type Desc:	Operator
Entity Name:	Verizon Wireless
Affiliation Phone:	(949) 286-7000,
Affiliation Type Desc:	Identification Signer
Entity Name:	Wilson Rodriguez
Entity Title:	Engr III Spec-RE/Regulatory
Affiliation Phone:	,
Affiliation Type Desc:	Legal Owner
Entity Name:	Verizon Wireless
Affiliation Address:	15505 Sand Canyon Avenue
Affiliation City:	IRVINE
Affiliation State:	CA
Affiliation Country:	United States
Affiliation Zip:	92618
Affiliation Phone:	(949) 286-7000,
Affiliation Type Desc:	Parent Corporation
Entity Name:	Verizon Wireless [Southern California]
Affiliation Phone:	,

Z136 **SPRINGS MILLS, INC.** **CPS-SLIC** **S106764944**
NNW **15939 E. VALLEY BLVD.** **WIP** **N/A**
1/4-1/2 **CITY OF INDUSTRY, CA 91745**
0.393 mi.
2075 ft. **Site 1 of 2 in cluster Z**

Relative:
Lower

Actual:
330 ft.

CPS-SLIC:

Name:	SPRINGS MILLS, INC.
Address:	15939 E. VALLEY BLVD.
City,State,Zip:	CITY OF INDUSTRY, CA 91745
Region:	STATE
Facility Status:	**Completed - Case Closed**
Status Date:	03/07/1989
Global Id:	T10000015720
Lead Agency:	LOS ANGELES RWQCB (REGION 4)
Latitude:	34.01646
Longitude:	-117.95323
Case Type:	Cleanup Program Site
Case Worker:	WIP
RB Case Number:	105.0261
EPA Region:	9
Cuf Case:	NO
Begin Date:	01/01/1985
No Further Action Date:	03/07/1989
CA Water Watershed Name:	San Gabriel River - Upper San Gabriel (405.20)
Dwr Groundwater Subbasin Name:	San Gabriel Valley (4-013)
CA Enviroscreen 3 Score:	86-90%
CA Enviroscreen 4 Score:	90-95%
Military DOD Site:	No
RWQCB Region:	LOS ANGELES RWQCB (REGION 4)

Click here to access the California GeoTracker records for this facility:

WIP:

Name:	SPRINGS MILLS, INC.
Address:	15939 E Valley Blvd
City,State,Zip:	CITY OF INDUSTRY (CORPORATE NAME INDUSTRY), CA 91745
Region:	4
File Number:	105.0261
File Status:	**Historical**
Staff:	SBR
Facility Suite:	Not reported

W137 **KIM LIGHTING** **ENVIROSTOR** **S118757414**
SE **16555 E. GALE AVENUE** **N/A**
1/4-1/2 **INDUSTRY, CA 91745**
0.394 mi.
2078 ft. **Site 2 of 3 in cluster W**

Relative:
Higher

Actual:
374 ft.

ENVIROSTOR:

Name:	KIM LIGHTING
Address:	16555 E. GALE AVENUE
City,State,Zip:	INDUSTRY, CA 91745
Facility ID:	71002671
Status:	No Action Required
Status Date:	06/30/2004
Site Type:	Tiered Permit
Site Type Detailed:	Tiered Permit
NPL:	NO

KIM LIGHTING (Continued) **S118757414**

Regulatory Agencies: NONE SPECIFIED
Lead Agency: NONE SPECIFIED
Division Branch: Cleanup Chatsworth
Assembly: 56
Senate: 30
Restricted Use: NO
Site Mgmt Req: NONE SPECIFIED
Latitude: 34.00513
Longitude: -117.9453
APN: NONE SPECIFIED
Past Use: NONE SPECIFIED
Potential COC: NONE SPECIFIED
Confirmed COC: NONE SPECIFIED
Potential Description: NONE SPECIFIED
Alias Name: CAD128298254
Alias Type: EPA Identification Number
Alias Name: 71002671
Alias Type: Envirostor ID Number

Completed Info:
Completed Area Name: PROJECT WIDE
Completed Document Type: NFI Inspection
Completed Date: 06/30/2004
Comments: Inspection report sent on 6/30/2004

Completed Area Name: PROJECT WIDE
Completed Document Type: Phase 1
Completed Date: 06/30/2004

W138 **KIM LIGHTING** **CPS-SLIC** **1006816084**
SE **16555 E GALE AVE** **HWP** **N/A**
1/4-1/2 **CITY OF INDUSTRY (CORPORATE NA, CA 91749** **WDS**
0.394 mi. **WIP**
2078 ft. **Site 3 of 3 in cluster W**

Relative: Higher
Actual: 374 ft.

CPS-SLIC:
Name: KIM LIGHTING
Address: 16555 E. GALE AVE.
City,State,Zip: CITY OF INDUSTRY, CA 91749
Region: STATE
Facility Status: **Completed - Case Closed**
Status Date: 03/09/1988
Global Id: T10000015628
Lead Agency: LOS ANGELES RWQCB (REGION 4)
Latitude: 34.00554
Longitude: -117.94485
Case Type: Cleanup Program Site
Case Worker: WIP
RB Case Number: 105.0144
EPA Region: 9
Cuf Case: NO
Begin Date: 01/01/1985
No Further Action Date: 03/09/1988
CA Water Watershed Name: San Gabriel River - Upper San Gabriel (405.20)
Dwr Groundwater Subbasin Name: San Gabriel Valley (4-013)
CA Enviroscreen 3 Score: 86-90%
CA Enviroscreen 4 Score: 90-95%

KIM LIGHTING (Continued) **1006816084**

Military DOD Site: No
RWQCB Region: LOS ANGELES RWQCB (REGION 4)

Click here to access the California GeoTracker records for this facility:

HWP:
EPA ID: CAD128298254
Name: KIM LIGHTING
Address: 16555 E GALE AVE
Cleanup Status: CLOSED
Latitude: 34.00573
Longitude: -117.9454
Facility Type: Historical - Non-Operating
Senate District: 30
Assembly District: 56
Permit Type: RCRA
Calenviroscreen Score: 86-90%
Quarterly Update: Kim Lighting was authorized to operate a Fixed Treatment Unit pursuant to permit by rule on 06/19/1995. Due to being a tiered permitting facility, and never a permitted TSDF, Kim Lighting is being closed administratively in the permitting envirostor database.

Closure:
EPA ID: CAD128298254
Facility Type: Historical - Non-Operating
Facility Name: KIM LIGHTING
Facility Status: CLOSED
Activity Type: Closure Administrative
Type: RCRA
Title Description: Tiered Permitting
Unit Names: Unit1
Event Description: Closure Administrative - ISSUE CLOSURE VERIFICATION
Actual Date: 12/20/2016

WDS:
Name: KIM LIGHTING
Address: 16555 E Gale Ave
City: CITY OF INDUSTRY
Facility ID: 4 19I004395
Facility Type: Industrial - Facility that treats and/or disposes of liquid or semisolid wastes from any servicing, producing, manufacturing or processing operation of whatever nature, including mining, gravel washing, geothermal operations, air conditioning, ship building and repairing, oil production, storage and disposal operations, water pumping.
Facility Status: Active - Any facility with a continuous or seasonal discharge that is under Waste Discharge Requirements.
NPDES Number: CAS000001 The 1st 2 characters designate the state. The remaining 7 are assigned by the Regional Board
Subregion: 4
Agency Name: KIIM LIGHTING
Agency Address: 16555 E. Gale Ave.
Agency City,St,Zip: City of Industry 91745
Agency Type: Private
SIC Code: 0
Design Flow: 0

KIM LIGHTING (Continued) **1006816084**

Baseline Flow: 0
POTW: The facility is not a POTW.
Treat To Water: Minor Threat to Water Quality. A violation of a regional board order should cause a relatively minor impairment of beneficial uses compared to a major or minor threat. Not: All nurds without a TTWQ will be considered a minor threat to water quality unless coded at a higher Level. A Zero (0) may be used to code those NURDS that are found to represent no threat to water quality.
Complexity: Category C - Facilities having no waste treatment systems, such as cooling water dischargers or thosewho must comply through best management practices, facilities with passive waste treatment and disposal systems, such as septic systems with subsurface disposal, or dischargers having waste storage systems with land disposal such as dairy waste ponds.

WIP:
Name: KIM LIGHTING
Address: 16555 E Gale Ave
City,State,Zip: CITY OF INDUSTRY (CORPORATE NAME INDUSTRY), CA 91749
Region: 4
File Number: 105.0144
File Status: Historical
Staff: JCL
Facility Suite: Not reported

Y139 **ELECTRO MED** **CPS-SLIC S112901627**
SE **1320 JOHNSON DR** **HWTS N/A**
1/4-1/2 **INDUSTRY, CA 91745** **HAZNET**
0.400 mi.
2111 ft. **Site 2 of 4 in cluster Y**

Relative: **Higher**
Actual: **386 ft.**

CPS-SLIC:
Name: SUPERIOR TILE COMPANY
Address: 1320 JOHNSON DR.
City,State,Zip: CITY OF INDUSTRY, CA 91745
Region: STATE
Facility Status: Completed - Case Closed
Status Date: 08/03/1988
Global Id: T10000015729
Lead Agency: LOS ANGELES RWQCB (REGION 4)
Latitude: 34.00331
Longitude: -117.94681
Case Type: Cleanup Program Site
Case Worker: WIP
RB Case Number: 105.0268
EPA Region: 9
Cuf Case: NO
Begin Date: 01/01/1985
No Further Action Date: 08/03/1988
CA Water Watershed Name: San Gabriel River - Upper San Gabriel (405.20)
Dwr Groundwater Subbasin Name: San Gabriel Valley (4-013)
CA Enviroscreen 3 Score: 86-90%
CA Enviroscreen 4 Score: 90-95%
Military DOD Site: No
RWQCB Region: LOS ANGELES RWQCB (REGION 4)

ELECTRO MED (Continued) **S112901627**

Click here to access the California GeoTracker records for this facility:

HWTS:

Name:	ELECTRO MED
Address:	1320 JOHNSON DR
City,State,Zip:	INDUSTRY, CA 91745
EPA ID:	CAC002182529
Inactive Date:	11/06/2003
Create Date:	05/09/2003
Mailing Address:	1320 JOHNSON DR
Mailing City,State,Zip:	INDUSTRY, CA 91745
Owner Name:	TA STU
Owner Address:	1320 JOHNSON DR
Owner City,State,Zip:	INDUSTRY, CA 91745
Contact Name:	SHARON DOUNG
Contact Address:	1320 JOHNSON DR
City,State,Zip:	INDUSTRY, CA 91745
Facility Status:	Inactive
Facility Type:	TEMPORARY
Category:	STATE
Latitude:	34.004171
Longitude:	-117.946954

HAZNET:

Name:	ELECTRO MED
Address:	1320 JOHNSON DR
City,State,Zip:	INDUSTRY, CA 91745
Contact:	SHARON DOUNG
Telephone:	6263305801
Mailing Address:	1320 JOHNSON DR
Year:	2003
Gepaid:	CAC002182529
TSD EPA ID:	CAD099452708
CA Waste Code:	221 - Waste oil and mixed oil
Disposal Method:	R01 - Recycler
Tons:	0.152

Additional Info:

Year:	2003
Gen EPA ID:	CAC002182529
Shipment Date:	20030528
Creation Date:	6/23/2004 9:59:25
Receipt Date:	20030530
Manifest ID:	22067827
Trans EPA ID:	CAD980814446
TSDF EPA ID:	CAD099452708
TSDF Alt EPA ID:	CAD099452708
Waste Code Description:	221 - Waste oil and mixed oil
Meth Code:	R01 - Recycler
Quantity Tons:	0.152
Waste Quantity:	40
Quantity Unit:	G

ELECTRO MED (Continued) **S112901627**

X140 **TALLYS TRUCK /LA PUENTE MOTORS** **LUST** **S101584293**
NE **16303 OLD VALLEY BLVD** **SWEEPS UST** **N/A**
1/4-1/2 **LA PUENTE, CA 91744** **CA FID UST**
0.400 mi. **Cortese**
2111 ft. **Site 3 of 6 in cluster X** **HIST CORTESE**
CERS

Relative: Higher

Actual: 352 ft.

LUST:

Name:	TALLYS TRUCK /LA PUENTE MOTORS
Address:	16303 OLD VALLEY BLVD
City,State,Zip:	LA PUENTE, CA 91744
Lead Agency:	LOS ANGELES COUNTY
Case Type:	LUST Cleanup Site
Geo Track:	http://geotracker.waterboards.ca.gov/profile_report.asp?global_id=T0603703019
Global Id:	T0603703019
Latitude:	34.0169888905805
Longitude:	-117.950420379639
Status:	Completed - Case Closed
Status Date:	05/16/1990
Case Worker:	JOA
RB Case Number:	I-05036
Local Agency:	LOS ANGELES COUNTY
Potential Media Affect:	Soil
Potential Contaminants of Concern:	Diesel
EPA Region:	9
Coordinate Source:	Manual Entry on Screens
Cuf Case:	NO
Begin Date:	11/03/1989
Leak Reported Date:	02/26/1990
How Discovered:	Tank Closure
Discharge Source:	Other
Discharge Cause:	Unknown
No Further Action Date:	05/16/1990
CA Water Watershed Name:	San Gabriel River - Upper San Gabriel (405.20)
Dwr Groundwater Subbasin Name:	San Gabriel Valley (4-013)
CA Enviroscreen 3 Score:	71-75%
CA Enviroscreen 4 Score:	85-90%
Military DOD Site:	No
RWQCB Region:	LOS ANGELES RWQCB (REGION 4)

LUST:

Global Id:	T0603703019
Contact Type:	Local Agency Caseworker - Primary Caseworker
Contact Name:	JOHN AWUJO
Organization Name:	LOS ANGELES COUNTY
Address:	900 S FREMONT AVE
City:	ALHAMBRA
Email:	jawujo@dpw.lacounty.gov
Phone Number:	6264583507

Global Id:	T0603703019
Contact Type:	Regional Board Caseworker
Contact Name:	YUE RONG
Organization Name:	LOS ANGELES RWQCB (REGION 4)
Address:	320 W. 4TH ST., SUITE 200
City:	Los Angeles
Email:	yrong@waterboards.ca.gov

TALLYS TRUCK /LA PUENTE MOTORS (Continued) **S101584293**

LUST:
Global Id: T0603703019
Action Type: Other
Date: 02/26/1990
Action: Leak Reported

Global Id: T0603703019
Action Type: Other
Date: 11/03/1989
Action: Leak Stopped

Global Id: T0603703019
Action Type: Other
Date: 11/03/1989
Action: Leak Discovery

LUST:
Global Id: T0603703019
Status: Open - Case Begin Date
Status Date: 11/03/1989

Global Id: T0603703019
Status: Completed - Case Closed
Status Date: 05/16/1990

LUST REG 4:
Region: 4
Regional Board: 04
County: Los Angeles
Facility Id: I-05036
Status: Case Closed
Substance: Diesel
Case Type: Soil
Global ID: T0603703019
Staff: UNK
Local Agency: 19000
Cross Street: HOFGARDEN ST.
Date Leak Discovered: 11/3/1989
Date Leak First Reported: 2/26/1990
Date Leak Record Entered: 4/22/1990
Date Leak Stopped: 11/3/1989
Date Case Last Changed on Database: 5/16/1990
Date the Case was Closed: 5/16/1990
How Leak Discovered: Tank Closure
Cause of Leak: UNK
Leak Source: UNK
Operator: GALLARZO, ARMANDO
Approx. Dist To Production Well (ft): 789.40429406122783695752845225
Source of Cleanup Funding: UNK
Responsible Party: TALLYS TRUCK LINES
RP Address: 162253 OLD VALLEY BLVD., LA PUENTE, 91744
Program: LUST
Lat/Long: 34.0153555 / -1

TALLYS TRUCK /LA PUENTE MOTORS (Continued) **S101584293**

SWEEPS UST:
Name: TALLYS TRUCK LINES
Address: 16303 E OLD VALLEY BLVD
City: LA PUENTE
Comp Number: 5036
Board Of Equalization: 44-007879
SWRCB Tank Id: 19-000-005036-000001
Capacity: 10000
Tank Use: M.V. FUEL
STG: PRODUCT
Content: DIESEL
Number Of Tanks: 2

Name: TALLYS TRUCK LINES
Address: 16303 E OLD VALLEY BLVD
City: LA PUENTE
Comp Number: 5036
Board Of Equalization: 44-007879
SWRCB Tank Id: 19-000-005036-000002
Capacity: 5000
Tank Use: M.V. FUEL
STG: PRODUCT
Content: DIESEL

CA FID UST:
Facility ID: 19010279
Regulated By: UTNKI
Regulated ID: CAC000212
Facility Phone: 8180000000
Mailing Address: 16253 OLD VALLEY BLVD
Mailing City,St,Zip: LA PUENTE 91744
Status: Inactive

CORTESE:
Name: TALLYS TRUCK /LA PUENTE MOTORS
Address: 16303 OLD VALLEY BLVD
City,State,Zip: LA PUENTE, CA 91744
Region: CORTESE
Global ID: T0603703019
Site/Facility Type: LUST CLEANUP SITE
Cleanup Status: COMPLETED - CASE CLOSED
Flag: active
File Name: Active Open

HIST CORTESE:
edr_fname: TALLYS TRUCK / LA PUENTE M
edr_fadd1: 16303 OLD VALLEY
City,State,Zip: LA PUENTE, CA 91744
Region: CORTESE
Facility County Code: 19
Reg By: LNTKA
Reg Id: I-05036

CERS:
Name: TALLYS TRUCK /LA PUENTE MOTORS

TALLYS TRUCK /LA PUENTE MOTORS (Continued) **S101584293**

Address:	16303 OLD VALLEY BLVD
City,State,Zip:	LA PUENTE, CA 91744
Site ID:	890295
CERS ID:	T0603703019
CERS Description:	Leaking Underground Storage Tank Cleanup Site

Affiliation:

Affiliation Type Desc:	Local Agency Caseworker
Entity Name:	JOHN AWUJO - LOS ANGELES COUNTY
Affiliation Address:	900 S FREMONT AVE
Affiliation City:	ALHAMBRA
Affiliation State:	CA
Affiliation Phone:	6264583507,
Affiliation Type Desc:	Regional Board Caseworker
Entity Name:	YUE RONG - LOS ANGELES RWQCB (REGION 4)
Affiliation Address:	320 W. 4TH ST., SUITE 200
Affiliation City:	Los Angeles
Affiliation State:	CA
Affiliation Phone:	,

X141 **TALLYS TRUCK /LA PUENTE MOTORS** **UST FINDER RELEASE** **1029114530**
NE **16303 OLD VALLEY BLVD** **N/A**
1/4-1/2 **LA PUENTE, CA 91744**
0.400 mi.
2111 ft. **Site 4 of 6 in cluster X**

Relative: **Higher**
Actual: **352 ft.**

UST FINDER RELEASE:

Object ID:	66689
Lust ID:	CAT0603703019
Name:	TALLYS TRUCK /LA PUENTE MOTORS
Address:	16303 OLD VALLEY BLVD
City,State,Zip:	LA PUENTE, CA 91744
Address Match Type:	PointAddress
Status:	No Further Action
Population within 1500ft:	1226
Domestic Wells within 1500ft:	0
Land Use:	Developed, Medium Intensity
Within SPA:	No
Within WHPA:	No
Within 100yr Floodplain:	No
EPA Region:	9
Coordinate Source:	Geocode
X Coord:	-117.94649
Y Coord:	34.01433
Latitude:	34.01433
Longitude:	-117.946489999999

142
WNW
1/4-1/2
0.403 mi.
2130 ft.

COMMERCIAL CHAIR COMPANY
16000 PHOENIX DR.
CITY OF INDUSTRY, CA 91745

CPS-SLIC
HWTS
HAZNET

S113052318
N/A

Relative:
Lower

Actual:
333 ft.

CPS-SLIC:

Name:	COMMERCIAL CHAIR COMPANY
Address:	16000 PHOENIX DR.
City,State,Zip:	CITY OF INDUSTRY, CA 91745
Region:	STATE
Facility Status:	**Completed - Case Closed**
Status Date:	05/29/1997
Global Id:	T10000015557
Lead Agency:	LOS ANGELES RWQCB (REGION 4)
Latitude:	34.0118
Longitude:	-117.9577
Case Type:	Cleanup Program Site
Case Worker:	WIP
RB Case Number:	105.0064
EPA Region:	9
Cuf Case:	NO
Begin Date:	01/01/1985
No Further Action Date:	05/29/1997
CA Water Watershed Name:	San Gabriel River - Upper San Gabriel (405.20)
Dwr Groundwater Subbasin Name:	San Gabriel Valley (4-013)
CA Enviroscreen 3 Score:	86-90%
CA Enviroscreen 4 Score:	90-95%
Military DOD Site:	No
RWQCB Region:	LOS ANGELES RWQCB (REGION 4)

Click here to access the California GeoTracker records for this facility:

HWTS:

Name:	JSJ CORPORATION DBA SUPERIOR CHAIR
Address:	16000 PHOENIX DR
City,State,Zip:	CITY OF INDUSTRY, CA 91745
EPA ID:	CAL000079556
Inactive Date:	06/30/2000
Create Date:	07/15/1993
Mailing Address:	16000 PHOENIX DR
Mailing City,State,Zip:	CITY OF INDUSTRY, CA 917451623
Owner Name:	JSJ CORP
Owner Address:	700 ROBBINS RD
Owner City,State,Zip:	GRAND HAVEN, MI 494172651
Contact Name:	RIC GULARTE
Contact Address:	INACTIVE PER VQ00 - BMI
City,State,Zip:	CITY OF INDUSTRY, CA 917451623
Facility Status:	Inactive
Facility Type:	PERMANENT
Category:	STATE
Latitude:	34.011955
Longitude:	-117.957395

HAZNET:

Name:	JSJ CORPORATION DBA SUPERIOR CHAIR
Address:	16000 PHOENIX DR
City,State,Zip:	CITY OF INDUSTRY, CA 917450000

COMMERCIAL CHAIR COMPANY (Continued) **S113052318**

Contact:	RIC GULARTE
Telephone:	6269680444
Mailing Address:	16000 PHOENIX DR
Year:	1999
Gepaid:	CAL000079556
TSD EPA ID:	CAD982444481
CA Waste Code:	281 - Adhesives
Disposal Method:	R01 - Recycler
Tons:	0.6255
Year:	1999
Gepaid:	CAL000079556
TSD EPA ID:	CAD982444481
CA Waste Code:	352 - Other organic solids
Disposal Method:	R01 - Recycler
Tons:	0.3125
Year:	1999
Gepaid:	CAL000079556
TSD EPA ID:	CAD028409019
CA Waste Code:	551 - Laboratory waste chemicals
Disposal Method:	H01 - Transfer Station
Tons:	0.11
Year:	1999
Gepaid:	CAL000079556
TSD EPA ID:	CAD028409019
CA Waste Code:	214 - Unspecified solvent mixture
Disposal Method:	H01 - Transfer Station
Tons:	0.238
Year:	1998
Gepaid:	CAL000079556
TSD EPA ID:	CAD008302903
CA Waste Code:	-
Disposal Method:	R01 - Recycler
Tons:	0
Year:	1998
Gepaid:	CAL000079556
TSD EPA ID:	CAD982444481
CA Waste Code:	352 - Other organic solids
Disposal Method:	H01 - Transfer Station
Tons:	0.1
Year:	1998
Gepaid:	CAL000079556
TSD EPA ID:	CAD008302903
CA Waste Code:	214 - Unspecified solvent mixture
Disposal Method:	-
Tons:	0.198
Year:	1998
Gepaid:	CAL000079556
TSD EPA ID:	CAD982444481
CA Waste Code:	331 - Off-specification, aged or surplus organics

COMMERCIAL CHAIR COMPANY (Continued) **S113052318**

Disposal Method:	H01 - Transfer Station
Tons:	0.075
Year:	1994
Gepaid:	CAL000079556
TSD EPA ID:	CAD000088252
CA Waste Code:	351 - Organic solids with halogens
Disposal Method:	-
Tons:	1.5
Year:	1994
Gepaid:	CAL000079556
TSD EPA ID:	CAD000088252
CA Waste Code:	351 - Organic solids with halogens
Disposal Method:	H01 - Transfer Station
Tons:	1.75

Click this hyperlink while viewing on your computer to access
4 additional CA HAZNET: record(s) in the EDR Site Report.

Additional Info:

Year:	1999
Gen EPA ID:	CAL000079556
Shipment Date:	19990902
Creation Date:	11/16/1999 0:00:00
Receipt Date:	19990908
Manifest ID:	98269236
Trans EPA ID:	CAD982413262
TSDF EPA ID:	CAD982444481
TSDF Alt EPA ID:	CAD982444481
Waste Code Description:	352 - Other organic solids
Meth Code:	R01 - Recycler
Quantity Tons:	0.075
Waste Quantity:	150
Quantity Unit:	P
Shipment Date:	19990902
Creation Date:	11/16/1999 0:00:00
Receipt Date:	19990908
Manifest ID:	98269236
Trans EPA ID:	CAD982413262
TSDF EPA ID:	CAD982444481
TSDF Alt EPA ID:	CAD982444481
Waste Code Description:	281 - Adhesives
Meth Code:	R01 - Recycler
Quantity Tons:	0.6255
Waste Quantity:	150
Quantity Unit:	G
Shipment Date:	19990902
Creation Date:	11/16/1999 0:00:00
Receipt Date:	19990908
Manifest ID:	98269236
Trans EPA ID:	CAD982413262
TSDF EPA ID:	CAD982444481

COMMERCIAL CHAIR COMPANY (Continued) **S113052318**

TSDF Alt EPA ID: CAD982444481
Waste Code Description: 352 - Other organic solids
Meth Code: R01 - Recycler
Quantity Tons: 0.0375
Waste Quantity: 75
Quantity Unit: P

Shipment Date: 19990902
Creation Date: 11/19/1999 0:00:00
Receipt Date: 19990915
Manifest ID: 96725039
Trans EPA ID: CAD982413262
TSDF EPA ID: CAD028409019
TSDF Alt EPA ID: CAD028409019
Waste Code Description: 214 - Unspecified solvent mixture
RCRA Code: D001
Meth Code: H01 - Transfer Station
Quantity Tons: 0.04
Waste Quantity: 80
Quantity Unit: P

Shipment Date: 19990902
Creation Date: 11/19/1999 0:00:00
Receipt Date: 19990915
Manifest ID: 96725039
Trans EPA ID: CAD982413262
TSDF EPA ID: CAD028409019
TSDF Alt EPA ID: CAD028409019
Waste Code Description: 214 - Unspecified solvent mixture
RCRA Code: D001
Meth Code: H01 - Transfer Station
Quantity Tons: 0.198
Waste Quantity: 55
Quantity Unit: G

Shipment Date: 19990902
Creation Date: 11/19/1999 0:00:00
Receipt Date: 19990915
Manifest ID: 96725039
Trans EPA ID: CAD982413262
TSDF EPA ID: CAD028409019
TSDF Alt EPA ID: CAD028409019
Waste Code Description: 551 - Laboratory waste chemicals 561 Detergent and soap
RCRA Code: D001
Meth Code: H01 - Transfer Station
Quantity Tons: 0.01
Waste Quantity: 20
Quantity Unit: P

Shipment Date: 19990902
Creation Date: 11/19/1999 0:00:00
Receipt Date: 19990915
Manifest ID: 96725039
Trans EPA ID: CAD982413262
TSDF EPA ID: CAD028409019
TSDF Alt EPA ID: CAD028409019
Waste Code Description: 551 - Laboratory waste chemicals 561 Detergent and soap

COMMERCIAL CHAIR COMPANY (Continued) **S113052318**

RCRA Code: D002
Meth Code: H01 - Transfer Station
Quantity Tons: 0.1
Waste Quantity: 200
Quantity Unit: P

Shipment Date: 19990902
Creation Date: 11/16/1999 0:00:00
Receipt Date: 19990908
Manifest ID: 98269236
Trans EPA ID: CAD982413262
TSDF EPA ID: CAD982444481
TSDF Alt EPA ID: CAD982444481
Waste Code Description: 352 - Other organic solids
Meth Code: R01 - Recycler
Quantity Tons: 0.2
Waste Quantity: 400
Quantity Unit: P

Additional Info:
Year: 1998
Gen EPA ID: CAL000079556

Shipment Date: 19980421
Creation Date: 8/3/1998 0:00:00
Receipt Date: 19980521
Manifest ID: 95332842
Trans EPA ID: CAD982413262
TSDF EPA ID: CAD008302903
TSDF Alt EPA ID: CAD008302903
Waste Code Description: - Not reported
Meth Code: R01 - Recycler
Quantity Tons: 0
Waste Quantity: 0

Shipment Date: 19980421
Creation Date: 6/26/1998 0:00:00
Receipt Date: 19980424
Manifest ID: 95332958
Trans EPA ID: CAD982413262
TSDF EPA ID: CAD982444481
TSDF Alt EPA ID: CAD982444481
Waste Code Description: 352 - Other organic solids
Meth Code: H01 - Transfer Station
Quantity Tons: 0.1
Waste Quantity: 200
Quantity Unit: P

Shipment Date: 19980421
Creation Date: 6/26/1998 0:00:00
Receipt Date: 19980424
Manifest ID: 95332958
Trans EPA ID: CAD982413262
TSDF EPA ID: CAD982444481
TSDF Alt EPA ID: CAD982444481
Waste Code Description: 331 - Off-specification, aged, or surplus organics
Meth Code: H01 - Transfer Station

COMMERCIAL CHAIR COMPANY (Continued) **S113052318**

Quantity Tons:	0.075
Waste Quantity:	150
Quantity Unit:	P
Shipment Date:	19980421
Creation Date:	8/3/1998 0:00:00
Receipt Date:	19980521
Manifest ID:	95332842
Trans EPA ID:	CAD982413262
TSDF EPA ID:	CAD008302903
TSDF Alt EPA ID:	CAD008302903
Waste Code Description:	214 - Unspecified solvent mixture
RCRA Code:	D001
Meth Code:	- Not reported
Quantity Tons:	0.198
Waste Quantity:	55
Quantity Unit:	G

Additional Info:

Year:	1994
Gen EPA ID:	CAL000079556
Shipment Date:	19941107
Creation Date:	3/28/1996 0:00:00
Receipt Date:	19941108
Manifest ID:	93751872
Trans EPA ID:	CAD981376213
TSDF EPA ID:	CAD000088252
Waste Code Description:	351 - Organic solids with halogens
RCRA Code:	F002
Meth Code:	H01 - Transfer Station
Quantity Tons:	0.45
Waste Quantity:	900
Quantity Unit:	P
Shipment Date:	19941107
Creation Date:	3/28/1996 0:00:00
Receipt Date:	19941108
Manifest ID:	93751872
Trans EPA ID:	CAD981376213
TSDF EPA ID:	CAD000088252
Waste Code Description:	343 - Unspecified organic liquid mixture
RCRA Code:	D001
Meth Code:	H01 - Transfer Station
Quantity Tons:	0.561
Waste Quantity:	165
Quantity Unit:	G
Shipment Date:	19941107
Creation Date:	3/28/1996 0:00:00
Receipt Date:	19941108
Manifest ID:	93751872
Trans EPA ID:	CAD981376213
TSDF EPA ID:	CAD000088252
Waste Code Description:	351 - Organic solids with halogens
RCRA Code:	F002
Meth Code:	H01 - Transfer Station

COMMERCIAL CHAIR COMPANY (Continued) **S113052318**

Quantity Tons:	0.2
Waste Quantity:	400
Quantity Unit:	P
Shipment Date:	19940818
Creation Date:	3/26/1996 0:00:00
Receipt Date:	19940818
Manifest ID:	93751696
Trans EPA ID:	CAD981376213
TSDF EPA ID:	CAD000088252
Waste Code Description:	343 - Unspecified organic liquid mixture
RCRA Code:	D001
Meth Code:	H01 - Transfer Station
Quantity Tons:	0.187
Waste Quantity:	55
Quantity Unit:	G
Shipment Date:	19940818
Creation Date:	3/26/1996 0:00:00
Receipt Date:	19940818
Manifest ID:	93751696
Trans EPA ID:	CAD981376213
TSDF EPA ID:	CAD000088252
Waste Code Description:	351 - Organic solids with halogens
RCRA Code:	F002
Meth Code:	H01 - Transfer Station
Quantity Tons:	0.8
Waste Quantity:	1600
Quantity Unit:	P
Shipment Date:	19940818
Creation Date:	3/26/1996 0:00:00
Receipt Date:	19940818
Manifest ID:	93751696
Trans EPA ID:	CAD981376213
TSDF EPA ID:	CAD000088252
Waste Code Description:	351 - Organic solids with halogens
RCRA Code:	F002
Meth Code:	H01 - Transfer Station
Quantity Tons:	0.3
Waste Quantity:	600
Quantity Unit:	P
Shipment Date:	19940415
Creation Date:	3/25/1996 0:00:00
Manifest ID:	93378176
Trans EPA ID:	CAD981376213
TSDF EPA ID:	CAD000088252
Waste Code Description:	351 - Organic solids with halogens
RCRA Code:	F002
Meth Code:	- Not reported
Quantity Tons:	1.5
Waste Quantity:	3000
Quantity Unit:	P

Additional Info:

Year:	1993

COMMERCIAL CHAIR COMPANY (Continued) **S113052318**

Gen EPA ID:	CAL000079556
Shipment Date:	19931111
Creation Date:	9/14/1995 0:00:00
Receipt Date:	19931111
Manifest ID:	93198970
Trans EPA ID:	CAD981376213
TSDF EPA ID:	CAD089446710
Waste Code Description:	214 - Unspecified solvent mixture
RCRA Code:	D001
Meth Code:	R01 - Recycler
Quantity Tons:	0.342
Waste Quantity:	95
Quantity Unit:	G
Shipment Date:	19931111
Creation Date:	9/14/1995 0:00:00
Receipt Date:	19931111
Manifest ID:	93198970
Trans EPA ID:	CAD981376213
TSDF EPA ID:	CAD089446710
Waste Code Description:	214 - Unspecified solvent mixture
RCRA Code:	F002
Meth Code:	R01 - Recycler
Quantity Tons:	0.125
Waste Quantity:	250
Quantity Unit:	P
Shipment Date:	19930920
Creation Date:	9/12/1995 0:00:00
Manifest ID:	93198844
Trans EPA ID:	CAD981376213
TSDF EPA ID:	CAD089446710
Waste Code Description:	214 - Unspecified solvent mixture
RCRA Code:	F002
Meth Code:	- Not reported
Quantity Tons:	0.5
Waste Quantity:	1000
Quantity Unit:	P
Shipment Date:	19930401
Creation Date:	9/6/1995 0:00:00
Receipt Date:	19930401
Manifest ID:	90715369
Trans EPA ID:	CAD983615287
TSDF EPA ID:	CAD089446710
Waste Code Description:	214 - Unspecified solvent mixture
RCRA Code:	F002
Meth Code:	R01 - Recycler
Quantity Tons:	0.1825
Waste Quantity:	365
Quantity Unit:	P
Shipment Date:	19930401
Creation Date:	9/6/1995 0:00:00
Receipt Date:	19930401
Manifest ID:	90715369

COMMERCIAL CHAIR COMPANY (Continued) **S113052318**

Trans EPA ID:	CAD983615287
TSDF EPA ID:	CAD089446710
Waste Code Description:	214 - Unspecified solvent mixture
RCRA Code:	F002
Meth Code:	R01 - Recycler
Quantity Tons:	0.198
Waste Quantity:	55
Quantity Unit:	G

X143 **L C COX OIL CO INC** **CPS-SLIC** **S101618903**
NE **16325 OLD VALLEY BLVD** **CERS HAZ WASTE** **N/A**
1/4-1/2 **LA PUENTE, CA 91744** **SWEEPS UST**
0.406 mi. **CA FID UST**
2143 ft. **Site 5 of 6 in cluster X** **CERS**

Relative:
Higher

Actual:
353 ft.

CPS-SLIC:

Name:	COX OIL COMPANY
Address:	16325 OLD VALLEY BLVD.
City,State,Zip:	CITY OF INDUSTRY, CA 91744
Region:	STATE
Facility Status:	**Completed - Case Closed**
Status Date:	12/27/1996
Global Id:	T10000015560
Lead Agency:	LOS ANGELES RWQCB (REGION 4)
Latitude:	34.01465
Longitude:	-117.94554
Case Type:	Cleanup Program Site
Case Worker:	WIP
RB Case Number:	105.0069
EPA Region:	9
Cuf Case:	NO
Begin Date:	01/01/1985
No Further Action Date:	12/27/1996
CA Water Watershed Name:	San Gabriel River - Upper San Gabriel (405.20)
Dwr Groundwater Subbasin Name:	San Gabriel Valley (4-013)
CA Enviroscreen 3 Score:	81-85%
CA Enviroscreen 4 Score:	85-90%
Military DOD Site:	No
RWQCB Region:	LOS ANGELES RWQCB (REGION 4)

Click here to access the California GeoTracker records for this facility:

CERS HAZ WASTE:

Name:	RUDYS AUTO REPAIR
Address:	16325 OLD VALLEY BLVD # B
City,State,Zip:	LA PUENTE, CA 91744
Site ID:	412190
CERS ID:	10715191
CERS Description:	Hazardous Waste Generator

SWEEPS UST:

Name:	L C COX OIL CO INC
Address:	16325 OLD VALLEY BLVD
City:	LA PUENTE
Status:	Active
Comp Number:	5484
Number:	1

L C COX OIL CO INC (Continued) **S101618903**

Referral Date:	10-10-90
Action Date:	10-10-90
Created Date:	10-10-90
Owner Tank Id:	0001
SWRCB Tank Id:	19-000-005484-000001
Tank Status:	A
Capacity:	10000
Active Date:	10-10-90
Tank Use:	M.V. FUEL
STG:	P
Content:	DIESEL
Number Of Tanks:	2

Name:	L C COX OIL CO INC
Address:	16325 OLD VALLEY BLVD
City:	LA PUENTE
Status:	Active
Comp Number:	5484
Number:	1
Referral Date:	10-10-90
Action Date:	10-10-90
Created Date:	10-10-90
Owner Tank Id:	0002
SWRCB Tank Id:	19-000-005484-000002
Tank Status:	A
Capacity:	10000
Active Date:	10-10-90
Tank Use:	M.V. FUEL
STG:	P
Content:	REG UNLEADED

CA FID UST:

Facility ID:	19014493
Regulated By:	UTNKA
Regulated ID:	CAD982408
Facility Phone:	8189610061
Mailing Address:	16325 OLD VALLEY BLVD
Mailing City,St,Zip:	LA PUENTE 91744
Status:	Active

CERS:

Name:	RUDYS AUTO REPAIR
Address:	16325 OLD VALLEY BLVD # B
City,State,Zip:	LA PUENTE, CA 91744
Site ID:	412190
CERS ID:	10715191
CERS Description:	Chemical Storage Facilities

Violations:

Site ID:	412190
Site Name:	RUDYS AUTO REPAIR
Violation Date:	02-01-2022
Citation:	22 CCR 12 66262.34(f) - California Code of Regulations, Title 22, Chapter 12, Section(s) 66262.34(f)
Violation Description:	Failure to properly label hazardous waste accumulation containers and portable tanks with the following requirements: "Hazardous Waste", name and address of the generator, physical and chemical

L C COX OIL CO INC (Continued) **S101618903**

	characteristics of the Hazardous Waste, and starting accumulation date.
Violation Notes:	Returned to compliance on 02/15/2022. OBSERVATION: 2x55 Gal drums of used coolant was observed without a hazardous waste label. 1X55 Gal drum of used oil filters was observed without a hazardous waste label. 1X55 Gal container of used oil was observed without a hazardous waste label. CORRECTIVE ACTION: Submit a photo to shogakat.chilingarian@fire.lacounty.gov demonstrating that the container listed above has been properly labeled.
Violation Division:	Los Angeles County Fire Department
Violation Program:	HW
Violation Source:	CERS,
Site ID:	412190
Site Name:	RUDYS AUTO REPAIR
Violation Date:	05-25-2016
Citation:	HSC 6.95 25507 - California Health and Safety Code, Chapter 6.95, Section(s) 25507
Violation Description:	Failure to adequately establish and implement a business plan when storing/handling a hazardous material at or above reportable quantities.
Violation Notes:	Returned to compliance on 04/13/2017. OBSERVATION: Owner/Operator failed to establish and implement a Hazardous Materials Business Plan when storing hazardous materials at or above the thresholds quantities of 55 gallons/500 lbs/200 cubic feet. CORRECTIVE ACTION: Establish and implement a Hazardous Materials Business Plan when storing hazardous materials at or above the thresholds quantities of 55 gallons/500 lbs/200 cubic feet.
Violation Division:	Los Angeles County Fire Department
Violation Program:	HMRRP
Violation Source:	CERS,
Site ID:	412190
Site Name:	RUDYS AUTO REPAIR
Violation Date:	07-09-2019
Citation:	HSC 6.5 25250.22 - California Health and Safety Code, Chapter 6.5, Section(s) 25250.22
Violation Description:	Failure to properly manage used oil and/or fuel filters in accordance with the requirements.
Violation Notes:	Returned to compliance on 08/16/2019. OBSERVATION: 55 gallon drum of used oil and fuel filters located in the hazardous waste area were observed WITHOUT A LABEL, WITHOUT AN ACCUMULATION START DATE and Bill of Lading and/or manifests were not available at the time of inspection. CORRECTIVE ACTION: Submit photos to the CUPA demonstrating that the used oil and fuel filters are being properly managed or submit a bill of lading to this department demonstrating proper disposal and oil filter drum is properly labeled.
Violation Division:	Los Angeles County Fire Department
Violation Program:	HW
Violation Source:	CERS,
Site ID:	412190
Site Name:	RUDYS AUTO REPAIR
Violation Date:	07-09-2019
Citation:	HSC 6.5 25123.3(h)(1) - California Health and Safety Code, Chapter 6.5, Section(s) 25123.3(h)(1)
Violation Description:	Failure to send hazardous waste offsite for treatment, storage, or

L C COX OIL CO INC (Continued) **S101618903**

	disposal within 180 days (or 270 days if waste is transported over 200 miles) for a generator who generates less than 1000 kilogram per month if all of the following conditions are met: (1) The quantity of hazardous waste accumulated onsite never exceeds 6,000 kilograms. (2) The generator complies with the requirements of 40 Code of Federal Regulations section 262.34(d), (e) and (f). (3) The generator does not hold acutely hazardous waste or extremely hazardous waste in an amount greater than one kilogram for more than 90 days.
Violation Notes:	Returned to compliance on 08/16/2019. OBSERVATION: Owner/Operator is a small quantity generator and failed to send hazardous waste offsite for treatment, storage, or disposal within 180 days (or 270 days if waste is transported over 200 miles), or has failed to comply with the conditions of CCR 66262.34(d) and has stored hazardous waste over 90 days. CORRECTIVE ACTION: Dispose of unknown 5 gallon bucket of hazardous waste that has been stored in the hazardous waste area over the applicable time limit and provide documentation that the violation has been corrected.
Violation Division:	Los Angeles County Fire Department
Violation Program:	HW
Violation Source:	CERS,
Site ID:	412190
Site Name:	RUDYS AUTO REPAIR
Violation Date:	05-25-2016
Citation:	22 CCR 12 66262.12 - California Code of Regulations, Title 22, Chapter 12, Section(s) 66262.12
Violation Description:	Failure to obtain and/or maintain an Active EPA ID.
Violation Notes:	Returned to compliance on 04/13/2017. OBSERVATION: This facility does not have a valid EPA ID number to manage hazardous waste. A hazardous waste generator shall not treat, store, dispose of, transport or offer for transportation, hazardous waste without an EPA ID number. CORRECTIVE ACTION: Immediately obtain an EPA ID number through DTSC to manage hazardous waste and submit evidence to the CUPA by [date, 30 days from now].
Violation Division:	Los Angeles County Fire Department
Violation Program:	HW
Violation Source:	CERS,
Site ID:	412190
Site Name:	RUDYS AUTO REPAIR
Violation Date:	02-01-2022
Citation:	40 CFR 1 265.173 - U.S. Code of Federal Regulations, Title 40, Chapter 1, Section(s) 265.173
Violation Description:	Failure to meet the following container management requirements: (a) A container holding hazardous waste must always be closed during storage, except when it is necessary to add or remove waste. (b) A container holding hazardous waste must not be opened, handled, or stored in a manner which may rupture the container or cause it to leak.
Violation Notes:	Returned to compliance on 02/01/2022. OBSERVATION:1X55 Gal drum of used oil filters was observed open. (Corrected on site).
Violation Division:	Los Angeles County Fire Department
Violation Program:	HW
Violation Source:	CERS,
Site ID:	412190
Site Name:	RUDYS AUTO REPAIR

L C COX OIL CO INC (Continued) **S101618903**

Violation Date:	07-09-2019
Citation:	22 CCR 12 66262.34(f) - California Code of Regulations, Title 22, Chapter 12, Section(s) 66262.34(f)
Violation Description:	Failure to properly label hazardous waste accumulation containers and portable tanks with the following requirements: "Hazardous Waste", name and address of the generator, physical and chemical characteristics of the Hazardous Waste, and starting accumulation date.
Violation Notes:	Returned to compliance on 09/13/2019. OBSERVATION: Used 55 gallon drum waste coolant; 55 gallon drum of used oil located in the hazardous waste area was observed without a hazardous waste label. CORRECTIVE ACTION: Submit a photo to the CUPA demonstrating that the container listed above has been properly labeled.
Violation Division:	Los Angeles County Fire Department
Violation Program:	HW
Violation Source:	CERS,
Site ID:	412190
Site Name:	RUDYS AUTO REPAIR
Violation Date:	05-25-2016
Citation:	HSC 6.95 25508(d) - California Health and Safety Code, Chapter 6.95, Section(s) 25508(d)
Violation Description:	Failure to complete and/or electronically submit a business plan when storing/handling a hazardous material at or above reportable quantities.
Violation Notes:	Returned to compliance on 04/13/2017. OBSERVATION: A business plan has not been received by the CUPA. The facility was previously sent a notice/request from the CUPA for the submittal of a business plan. CORRECTIVE ACTION: Submit the business plan electronically in the California Environmental Reporting System (CERS) and implement immediately.
Violation Division:	Los Angeles County Fire Department
Violation Program:	HMRRP
Violation Source:	CERS,
Site ID:	412190
Site Name:	RUDYS AUTO REPAIR
Violation Date:	05-25-2016
Citation:	HSC 6.11 25404.1 - California Health and Safety Code, Chapter 6.11, Section(s) 25404.1
Violation Description:	Failure to obtain and/or maintain an active hazardous waste generator permit.
Violation Notes:	Returned to compliance on 05/25/2016. OBSERVATION: The Owner/Operator failed to obtain or no longer has an active hazardous waste generator permit. CORRECTIVE ACTION: The Owner/Operator shall immediately apply to receive a new or renewed hazardous waste generator permit and maintain that permit as active as long as the facility is in operation and continues to generate hazardous waste. Every person, business, or business concern within the jurisdiction of the LACoCUPA and subject to the requirements of one or more of the program elements shall be required to pay the applicable annual fees and any applicable late payment penalty and apply for and obtain from the LACoCUPA a unified program facility permit for the program elements applicable to such facility prior to the commencement of any business or activity related to any of the program elements. Upon receipt of full payment from a unified program facility for all the annual fees, including previous unpaid annual fees, any late payment penalties and [Truncated]

L C COX OIL CO INC (Continued) **S101618903**

Violation Division: Los Angeles County Fire Department
Violation Program: HW
Violation Source: CERS,

Site ID: 412190
Site Name: RUDYS AUTO REPAIR
Violation Date: 05-25-2016
Citation: HSC 6.95 Multiple - California Health and Safety Code, Chapter 6.95, Section(s) Multiple
Violation Description: Business Plan Program - Administration/Documentation - General
Violation Notes: Returned to compliance on 05/25/2016. OBSERVATION: Owner/Operator failed to obtain or maintain an active permit. The facility had reportable threshold of used oil and waste antifreeze and did not have a hazardous materials handler permit. CORRECTIVE ACTION: Every business or business concern within the jurisdiction of the LACoCUPA and subject to one or more of the program elements shall be required to apply for, pay the permit fees, and obtain from the LACoCUPA a unified program facility permit for the program elements applicable to such facility prior to the commencement of any business or activity related to any of the program elements. The permit required under this section shall be posted and conspicuously displayed at the location falling under the requirements of this chapter. Every person, business, or business concern within the jurisdiction of the LACoCUPA and subject to the requirements of one or more of the program elements shall be required to pay the applicable annual fees and any [Truncated]
Violation Division: Los Angeles County Fire Department
Violation Program: HMRRP
Violation Source: CERS,

Site ID: 412190
Site Name: RUDYS AUTO REPAIR
Violation Date: 07-09-2019
Citation: 22 CCR 12 66262.40(a) - California Code of Regulations, Title 22, Chapter 12, Section(s) 66262.40(a)
Violation Description: Failure to keep a copy of each properly signed manifest for at least three years from the date the waste was accepted by the initial transporter. The manifest signed at the time the waste was accepted for transport shall be kept until receiving a signed copy from the designated facility which received the waste.
Violation Notes: Returned to compliance on 08/16/2019. OBSERVATION: Uniform Hazardous Waste Manifests for part washer were not available at the time of inspection. CORRECTIVE ACTION: Locate a copy of all manifests for parts washer and submit copies to the CUPA.
Violation Division: Los Angeles County Fire Department
Violation Program: HW
Violation Source: CERS,

Evaluation:
Eval General Type: Other/Unknown
Eval Date: 04-13-2017
Violations Found: No
Eval Type: Other, not routine, done by local agency
Eval Notes: RUDY FIGUEORA
Eval Division: Los Angeles County Fire Department
Eval Program: HW
Eval Source: CERS,

L C COX OIL CO INC (Continued) **S101618903**

Eval General Type: Compliance Evaluation Inspection
Eval Date: 07-09-2019
Violations Found: No
Eval Type: Routine done by local agency
Eval Notes: Rudy Figueroa (Owner)
Eval Division: Los Angeles County Fire Department
Eval Program: HMRRP
Eval Source: CERS,

Eval General Type: Compliance Evaluation Inspection
Eval Date: 07-09-2019
Violations Found: Yes
Eval Type: Routine done by local agency
Eval Notes: Rudy Figueroa (Owner)
Eval Division: Los Angeles County Fire Department
Eval Program: HW
Eval Source: CERS,

Eval General Type: Other/Unknown
Eval Date: 08-16-2019
Violations Found: No
Eval Type: Other, not routine, done by local agency
Eval Notes: BOL HAVE BEEN PROVIDED SHOWING USED OIL, USED ANTIFREEZE AND FILTERS ARE DISPOSED OF PROPERLY WITH GOLDEN STATE ENVIRONMENTAL
Eval Division: Los Angeles County Fire Department
Eval Program: HW
Eval Source: CERS,

Eval General Type: Other/Unknown
Eval Date: 09-13-2019
Violations Found: No
Eval Type: Other, not routine, done by local agency
Eval Notes: PICTURES OF LABELED DRUM AND TANK PROVIDED. NOV ABATED 9/13/19.
Eval Division: Los Angeles County Fire Department
Eval Program: HW
Eval Source: CERS,

Eval General Type: Compliance Evaluation Inspection
Eval Date: 02-15-2022
Violations Found: No
Eval Type: Routine done by local agency
Eval Notes: All outstanding violations have been abated
Eval Division: Los Angeles County Fire Department
Eval Program: HW
Eval Source: CERS,

Eval General Type: Compliance Evaluation Inspection
Eval Date: 02-01-2022
Violations Found: No
Eval Type: Routine done by local agency
Eval Notes: Rudy Figueroa, Owner
Eval Division: Los Angeles County Fire Department
Eval Program: HMRRP
Eval Source: CERS,

Eval General Type: Compliance Evaluation Inspection
Eval Date: 02-01-2022

L C COX OIL CO INC (Continued) **S101618903**

Violations Found: Yes
Eval Type: Routine done by local agency
Eval Notes: Rudy Figueroa, Owner
Eval Division: Los Angeles County Fire Department
Eval Program: HW
Eval Source: CERS,

Eval General Type: Compliance Evaluation Inspection
Eval Date: 05-25-2016
Violations Found: Yes
Eval Type: Routine done by local agency
Eval Notes: RUDY FIGUEROA, OWNER
Eval Division: Los Angeles County Fire Department
Eval Program: HW
Eval Source: CERS,

Eval General Type: Other/Unknown
Eval Date: 04-13-2017
Violations Found: No
Eval Type: Other, not routine, done by local agency
Eval Division: Los Angeles County Fire Department
Eval Program: HMRRP
Eval Source: CERS,

Eval General Type: Compliance Evaluation Inspection
Eval Date: 05-25-2016
Violations Found: Yes
Eval Type: Routine done by local agency
Eval Notes: RUDY FIGUEROA, OWNEER
Eval Division: Los Angeles County Fire Department
Eval Program: HMRRP
Eval Source: CERS,

Affiliation:
Affiliation Type Desc: Environmental Contact
Entity Name: RUDY FIGUEROA
Affiliation Address: 16325 OLD VALLEY BLVD. #B
Affiliation City: LA PUENTE
Affiliation State: CA
Affiliation Zip: 91744
Affiliation Phone: ,

Affiliation Type Desc: Document Preparer
Entity Name: Rudy Figueroa
Affiliation Phone: ,

Affiliation Type Desc: Identification Signer
Entity Name: RUDY FIGUEROA
Entity Title: OWNER
Affiliation Phone: ,

Affiliation Type Desc: Legal Owner
Entity Name: RUDY FIGUEROA
Affiliation Address: 16325 OLD VALLEY BLVD #B
Affiliation City: LA PUENTE
Affiliation State: CA
Affiliation Country: United States

L C COX OIL CO INC (Continued) **S101618903**

Affiliation Zip: 91744
Affiliation Phone: (626) 336-2000,

Affiliation Type Desc: Operator
Entity Name: RUDY FIGUEROA
Affiliation Phone: (626) 336-2000,

Affiliation Type Desc: CUPA District
Entity Name: Los Angeles County Fire
Affiliation Address: 5825 Rickenbacker Road
Affiliation City: Commerce
Affiliation State: CA
Affiliation Zip: 90040-3027
Affiliation Phone: (323) 890-4000,

Affiliation Type Desc: Facility Mailing Address
Entity Name: Mailing Address
Affiliation Address: 16325 OLD VALLEY BLVD #B
Affiliation City: LA PUENTE
Affiliation State: CA
Affiliation Zip: 91744
Affiliation Phone: ,

Affiliation Type Desc: Parent Corporation
Entity Name: RUDYS AUTO REPAIR
Affiliation Phone: ,

Name: COX OIL COMPANY
Address: 16325 OLD VALLEY BLVD.
City,State,Zip: CITY OF INDUSTRY, CA 91744
Site ID: 906530
CERS ID: T10000015560
CERS Description: Cleanup Program Site

Affiliation:
Affiliation Type Desc: Regional Board Caseworker
Entity Name: WELL INVESTIGATION PROGRAM - LOS ANGELES RWQCB (REGION 4)
Affiliation Address: 320 W. 4TH ST., SUITE 200
Affiliation City: LOS ANGELES
Affiliation State: CA
Affiliation Phone: ,

---

144 **GMC RV** **CPS-SLIC** **S124844731**
NNE **16209 OLD VALLEY BLVD** **HWTS** **N/A**
1/4-1/2 **LA PUENTE, CA 91744**
0.410 mi.
2165 ft.

Relative:
Higher

Actual:
349 ft.

CPS-SLIC:
Name: RON'S AUTO AND TRUCK SERVICE
Address: 16209 OLD VALLEY BLVD.
City,State,Zip: CITY OF INDUSTRY, CA 91744
Region: STATE
Facility Status: **Completed - Case Closed**
Status Date: 01/30/1997
Global Id: T10000015706

GMC RV (Continued) **S124844731**

Lead Agency:	LOS ANGELES RWQCB (REGION 4)
Latitude:	34.01567
Longitude:	-117.94794
Case Type:	Cleanup Program Site
Case Worker:	WIP
RB Case Number:	105.0241
EPA Region:	9
Cuf Case:	NO
Begin Date:	01/01/1985
No Further Action Date:	01/30/1997
CA Water Watershed Name:	San Gabriel River - Upper San Gabriel (405.20)
Dwr Groundwater Subbasin Name:	San Gabriel Valley (4-013)
CA Enviroscreen 3 Score:	81-85%
CA Enviroscreen 4 Score:	85-90%
Military DOD Site:	No
RWQCB Region:	LOS ANGELES RWQCB (REGION 4)

Click here to access the California GeoTracker records for this facility:

HWTS:

Name:	GMC RV
Address:	16209 OLD VALLEY BLVD
City,State,Zip:	LA PUENTE, CA 91744
EPA ID:	CAL000271460
Inactive Date:	06/30/2004
Create Date:	06/10/2003
Mailing Address:	16209 OLD VALLEY BLVD
Mailing City,State,Zip:	LA PUENTE, CA 91744
Owner Name:	DENNIS RICHARDSON
Owner Address:	16209 OLD VALLEY BLVD
Owner City,State,Zip:	LA PUENTE, CA 91744
Contact Name:	DENNIS RICHARDSON
Contact Address:	16209 OLD VALLEY BLVD
City,State,Zip:	LA PUENTE, CA 91744
Facility Status:	Inactive
Facility Type:	PERMANENT
Category:	STATE
Latitude:	34.01702
Longitude:	-117.950137

NAICS:

EPA ID:	CAL000271460
Create Date:	2003-06-10 12:30:44.310
NAICS Code:	811111
NAICS Description:	General Automotive Repair
Issued EPA ID Date:	2003-06-10 12:30:44.26300
Inactive Date:	2004-06-30 15:01:00
Facility Name:	GMC RV
Facility Address:	16209 OLD VALLEY BLVD
Facility City:	LA PUENTE
Facility State:	CA
Facility Zip:	91744

X145 **VALLEY DIESEL** **CPS-SLIC** **S126104363**
NE **16337 OLD VALLEY BLVD.** **HWTS** **N/A**
1/4-1/2 **CITY OF INDUSTRY, CA 91744**
0.412 mi.
2175 ft. **Site 6 of 6 in cluster X**

Relative:
Higher

Actual:
354 ft.

CPS-SLIC:

Name:	VALLEY DIESEL
Address:	16337 OLD VALLEY BLVD.
City,State,Zip:	CITY OF INDUSTRY, CA 91744
Region:	STATE
Facility Status:	**Completed - Case Closed**
Status Date:	01/01/1996
Global Id:	T10000015756
Lead Agency:	LOS ANGELES RWQCB (REGION 4)
Latitude:	34.0142
Longitude:	-117.94535
Case Type:	Cleanup Program Site
Case Worker:	WIP
RB Case Number:	105.0298
EPA Region:	9
Cuf Case:	NO
Begin Date:	01/01/1985
No Further Action Date:	01/01/1996
CA Water Watershed Name:	San Gabriel River - Upper San Gabriel (405.20)
Dwr Groundwater Subbasin Name:	San Gabriel Valley (4-013)
CA Enviroscreen 3 Score:	81-85%
CA Enviroscreen 4 Score:	85-90%
Military DOD Site:	No
RWQCB Region:	LOS ANGELES RWQCB (REGION 4)

Click here to access the California GeoTracker records for this facility:

HWTS:

Name:	D V PORTER ENTERPRISE INC
Address:	16337 OLD VALLEY BLVD
City,State,Zip:	LA PUENTE, CA 91744
EPA ID:	CAL000256541
Inactive Date:	06/30/2020
Create Date:	07/25/2002
Mailing Address:	16337 OLD VALLEY BLVD
Mailing City,State,Zip:	LA PUENTE, CA 917440000
Owner Name:	D V PORTER ENTERPRISE INC
Owner Address:	16337 OLD VALLEY BLVD
Owner City,State,Zip:	LA PUENTE, CA 917440000
Contact Name:	RICK PORTER
Contact Address:	16337 OLD VALLEY BLVD
City,State,Zip:	LA PUENTE, CA 91744
Facility Status:	Inactive
Facility Type:	PERMANENT
Category:	STATE
Latitude:	34.01468
Longitude:	-117.947005

NAICS:

EPA ID:	CAL000256541
Create Date:	2002-07-25 15:33:12.327
NAICS Code:	33637
NAICS Description:	Motor Vehicle Metal Stamping

VALLEY DIESEL (Continued) **S126104363**

Issued EPA ID Date:	2002-07-25 15:33:12.26300
Inactive Date:	2020-06-30 00:00:00
Facility Name:	D V PORTER ENTERPRISE INC
Facility Address:	16337 OLD VALLEY BLVD
Facility City:	LA PUENTE
Facility State:	CA
Facility Zip:	91744
EPA ID:	CAL000256541
Create Date:	2020-01-06 12:08:20.800
NAICS Code:	811121
NAICS Description:	Automotive Body, Paint, and Interior Repair and Maintenance
Issued EPA ID Date:	2002-07-25 15:33:12.26300
Inactive Date:	2020-06-30 00:00:00
Facility Name:	D V PORTER ENTERPRISE INC
Facility Address:	16337 OLD VALLEY BLVD
Facility City:	LA PUENTE
Facility State:	CA
Facility Zip:	91744

Y146 **AMERICAN KAL** **CPS-SLIC** **S106764794**
SSE **1355 DARIUS CT.** **WIP** **N/A**
1/4-1/2 **CITY OF INDUSTRY, CA 91744**
0.415 mi.
2190 ft. **Site 3 of 4 in cluster Y**

Relative:
Higher

Actual:
389 ft.

CPS-SLIC:

Name:	AMERICAN KAL
Address:	1355 DARIUS CT.
City,State,Zip:	CITY OF INDUSTRY, CA 91744
Region:	STATE
Facility Status:	**Completed - Case Closed**
Status Date:	09/04/1991
Global Id:	T10000015522
Lead Agency:	LOS ANGELES RWQCB (REGION 4)
Latitude:	34.00283
Longitude:	-117.94769
Case Type:	Cleanup Program Site
Case Worker:	WIP
RB Case Number:	105.0019
EPA Region:	9
Cuf Case:	NO
Begin Date:	01/01/1985
No Further Action Date:	09/04/1991
CA Water Watershed Name:	San Gabriel River - Upper San Gabriel (405.20)
Dwr Groundwater Subbasin Name:	San Gabriel Valley (4-013)
CA Enviroscreen 3 Score:	86-90%
CA Enviroscreen 4 Score:	90-95%
Military DOD Site:	No
RWQCB Region:	LOS ANGELES RWQCB (REGION 4)

Click here to access the California GeoTracker records for this facility:

WIP:

Name:	AMERICAN KAL
Address:	1355 Darius Ct

AMERICAN KAL (Continued) **S106764794**

City,State,Zip: CITY OF INDUSTRY (CORPORATE NAME INDUSTRY), CA 91744
Region: 4
File Number: 105.0019
File Status: Historical
Staff: RASTON
Facility Suite: Not reported

AA147 **SERVICE RUBBER & GASKET CO.** **CPS-SLIC** **S106764940**
NE **16341 OLD VALLEY BLVD.** **WIP** **N/A**
1/4-1/2 **CITY OF INDUSTRY, CA 91744**
0.419 mi.
2212 ft. **Site 1 of 5 in cluster AA**

Relative:
Higher

Actual:
354 ft.

CPS-SLIC:

Name:	SERVICE RUBBER & GASKET CO.
Address:	16341 OLD VALLEY BLVD.
City,State,Zip:	CITY OF INDUSTRY, CA 91744
Region:	STATE
Facility Status:	**Completed - Case Closed**
Status Date:	08/22/1989
Global Id:	T10000015715
Lead Agency:	LOS ANGELES RWQCB (REGION 4)
Latitude:	34.01398
Longitude:	-117.94526
Case Type:	Cleanup Program Site
Case Worker:	WIP
RB Case Number:	105.0252
EPA Region:	9
Cuf Case:	NO
Begin Date:	01/01/1985
No Further Action Date:	08/22/1989
CA Water Watershed Name:	San Gabriel River - Upper San Gabriel (405.20)
Dwr Groundwater Subbasin Name:	San Gabriel Valley (4-013)
CA Enviroscreen 3 Score:	81-85%
CA Enviroscreen 4 Score:	85-90%
Military DOD Site:	No
RWQCB Region:	LOS ANGELES RWQCB (REGION 4)

Click here to access the California GeoTracker records for this facility:

WIP:

Name:	SERVICE RUBBER & GASKET CO.
Address:	16341 Old Valley Blvd
City,State,Zip:	CITY OF INDUSTRY (CORPORATE NAME INDUSTRY), CA 91744
Region:	4
File Number:	105.0252
File Status:	**Historical**
Staff:	DKOO
Facility Suite:	Not reported

148
SSE
1/4-1/2
0.422 mi.
2226 ft.

Relative:
Higher

Actual:
393 ft.

NUSIGN SUPPLY INC
1365 DARIUS CT
CITY OF INDUSTRY, CA 91745

RCRA-SQG **1000148668**
CPS-SLIC **CAD021855424**
FINDS
ECHO
HWTS
HAZNET

RCRA Listings:

Date Form Received by Agency:	20050926
Handler Name:	Nusign Supply Inc
Handler Address:	1365 Darius Ct
Handler City,State,Zip:	CITY OF INDUSTRY, CA 91745
EPA ID:	CAD021855424
Contact Name:	BENNY WANTAH
Contact Address:	1365 DARIUS CT
Contact City,State,Zip:	CITY OF INDUSTRY, CA 91745
Contact Telephone:	626-961-7688 x107
EPA Region:	09
Land Type:	Private
Federal Waste Generator Description:	Small Quantity Generator
Active Site Indicator:	Handler Activities
Mailing Address:	1365 DARIUS CT
Mailing City,State,Zip:	CITY OF INDUSTRY, CA 91745
Owner Name:	Nuflex Investment
Owner Type:	Private
Operator Name:	Nusign Supply Inc
Operator Type:	Private
Short-Term Generator Activity:	No
Importer Activity:	No
Mixed Waste Generator:	No
Transporter Activity:	No
Transfer Facility Activity:	No
Recycler Activity with Storage:	No
Small Quantity On-Site Burner Exemption:	No
Smelting Melting and Refining Furnace Exemption:	No
Underground Injection Control:	No
Off-Site Waste Receipt:	No
Universal Waste Indicator:	No
Universal Waste Destination Facility:	No
Federal Universal Waste:	No
Active Site State-Reg Handler:	---
Hazardous Secondary Material Indicator:	N
2018 GPRA Permit Baseline:	Not on the Baseline
2018 GPRA Renewals Baseline:	Not on the Baseline
202 GPRA Corrective Action Baseline:	No
Subject to Corrective Action Universe:	No
Non-TSDFs Where RCRA CA has Been Imposed Universe:	No
Corrective Action Priority Ranking:	No NCAPS ranking
Environmental Control Indicator:	No
Institutional Control Indicator:	No
Human Exposure Controls Indicator:	N/A
Groundwater Controls Indicator:	N/A
Significant Non-Complier Universe:	No
Unaddressed Significant Non-Complier Universe:	No
Addressed Significant Non-Complier Universe:	No
Significant Non-Complier With a Compliance Schedule Universe:	No
Handler Date of Last Change:	20051221
Recognized Trader-Importer:	No
Recognized Trader-Exporter:	No

NUSIGN SUPPLY INC (Continued) **1000148668**

Importer of Spent Lead Acid Batteries: No
Exporter of Spent Lead Acid Batteries: No
Recycler Activity Without Storage: No
Manifest Broker: No
Sub-Part P Indicator: No

Hazardous Waste Summary:
Waste Code: D001
Waste Description: Ignitable Waste

Handler - Owner Operator:
Owner/Operator Indicator: Operator
Owner/Operator Name: NOT REQUIRED
Legal Status: Private
Owner/Operator Address: NOT REQUIRED
Owner/Operator City,State,Zip: NOT REQUIRED, ME 99999
Owner/Operator Telephone: 415-555-1212

Owner/Operator Indicator: Owner
Owner/Operator Name: NUFLEX INVESTMENT
Legal Status: Private
Date Became Current: 20021001

Owner/Operator Indicator: Owner
Owner/Operator Name: JURALCO
Legal Status: Private
Owner/Operator Address: NOT REQUIRED
Owner/Operator City,State,Zip: NOT REQUIRED, ME 99999
Owner/Operator Telephone: 415-555-1212

Owner/Operator Indicator: Operator
Owner/Operator Name: NUSIGN SUPPLY INC
Legal Status: Private
Date Became Current: 20020101

Historic Generators:
Receive Date: 19960901
Handler Name: JURALCO INC
Federal Waste Generator Description: Small Quantity Generator
State District Owner: Ca
Large Quantity Handler of Universal Waste: No
Recognized Trader Importer: No
Recognized Trader Exporter: No
Spent Lead Acid Battery Importer: No
Spent Lead Acid Battery Exporter: No
Current Record: No

Receive Date: 20050926
Handler Name: NUSIGN SUPPLY INC
Federal Waste Generator Description: Small Quantity Generator
Large Quantity Handler of Universal Waste: No
Recognized Trader Importer: No
Recognized Trader Exporter: No
Spent Lead Acid Battery Importer: No
Spent Lead Acid Battery Exporter: No

NUSIGN SUPPLY INC (Continued) **1000148668**

Current Record: Yes

List of NAICS Codes and Descriptions:
NAICS Code: 32311
NAICS Description: PRINTING

Facility Has Received Notices of Violations:
Violations: No Violations Found

Evaluation Action Summary:
Evaluations: No Evaluations Found

CPS-SLIC:
Name: GIBBS WIRE & STEEL
Address: 1365 DARIUS CT.
City,State,Zip: CITY OF INDUSTRY, CA 91744
Region: STATE
Facility Status: **Completed - Case Closed**
Status Date: 10/09/1996
Global Id: T10000015626
Lead Agency: LOS ANGELES RWQCB (REGION 4)
Latitude: 34.00224
Longitude: -117.9475
Case Type: Cleanup Program Site
Case Worker: WIP
RB Case Number: 105.0143
EPA Region: 9
Cuf Case: NO
Begin Date: 01/01/1985
No Further Action Date: 10/09/1996
CA Water Watershed Name: San Gabriel River - Upper San Gabriel (405.20)
Dwr Groundwater Subbasin Name: San Gabriel Valley (4-013)
CA Enviroscreen 3 Score: 86-90%
CA Enviroscreen 4 Score: 90-95%
Military DOD Site: No
RWQCB Region: LOS ANGELES RWQCB (REGION 4)

Click here to access the California GeoTracker records for this facility:

FINDS:
Registry ID: 110002639271

Click Here for FRS Facility Detail Report:

Environmental Interest/Information System:
The Resource Conservation and Recovery Act Information System (RCRAInfo) is EPA's comprehensive information system in support of the Resource Conservation and Recovery Act (RCRA) of 1976 and the Hazardous and Solid Waste Amendments (HSWA) of 1984. It tracks many types of information about generators, transporters, treaters, storers, and disposers of hazardous waste.
The California Environmental Protection Agency (CalEPA) has recently implemented a new data warehouse system (nSite). This data warehouse combines and merges facility and site information from five different

NUSIGN SUPPLY INC (Continued) **1000148668**

systems managed within CalEPA. The five systems are: California Environmental Reporting System (CERS),EnviroStor, GeoTracker, California Integrated Water Quality System (CIWQS), andToxic Release Inventory (TRI).

Click this hyperlink while viewing on your computer to access additional FINDS: detail in the EDR Site Report.

ECHO:

Envid:	1000148668
Registry ID:	110002639271
DFR URL:	http://echo.epa.gov/detailed-facility-report?fid=110002639271
Name:	NUSIGN SUPPLY INC
Address:	1365 DARIUS CT
City,State,Zip:	CITY OF INDUSTRY, CA 91745

HWTS:

Name:	NUSIGN SUPPLY INC
Address:	1365 DARIUS CT
City,State,Zip:	CITY OF INDUSTRY, CA 91745
EPA ID:	CAD021855424
Inactive Date:	06/30/2015
Create Date:	04/10/1987
Mailing Address:	1365 DARIUS CT
Mailing City,State,Zip:	CITY OF INDUSTRY, CA 917452403
Owner Name:	BENNY WANTAH EXT 108
Owner Address:	1365 DARIUS CT
Owner City,State,Zip:	CITY OF INDUSTRY, CA 917452403
Contact Name:	BENNY WANTAH
Contact Address:	1365 DARIUS CT
City,State,Zip:	CITY OF INDUSTRY, CA 917452403
Facility Status:	Inactive
Facility Type:	PERMANENT
Category:	FEDERAL
Latitude:	34.002778
Longitude:	-117.947121

HAZNET:

Name:	NUSIGN SUPPLY INC
Address:	1365 DARIUS CT
City,State,Zip:	CITY OF INDUSTRY, CA 917450000
Contact:	BENNY WANTAH
Telephone:	6269617688
Mailing Address:	1365 DARIUS CT
Year:	2014
Gepaid:	CAD021855424
TSD EPA ID:	CAD008252405
CA Waste Code:	214 - Unspecified solvent mixture
Disposal Method:	H061 - Fuel Blending Prior To Energy Recovery At Another Site
Tons:	0.126
Year:	2011
Gepaid:	CAD021855424
TSD EPA ID:	AZR000501510
CA Waste Code:	352 - Other organic solids
Disposal Method:	H141 - Storage, Bulking, And/Or Transfer Off Site--No

NUSIGN SUPPLY INC (Continued) **1000148668**

	Treatment/Reovery (H010-H129) Or (H131-H135)
Tons:	0.1
Year:	2011
Gepaid:	CAD021855424
TSD EPA ID:	CAD008252405
CA Waste Code:	214 - Unspecified solvent mixture
Disposal Method:	H061 - Fuel Blending Prior To Energy Recovery At Another Site
Tons:	0.198
Year:	2010
Gepaid:	CAD021855424
TSD EPA ID:	AZR000051510
CA Waste Code:	181 - Other inorganic solid waste
Disposal Method:	H141 - Storage, Bulking, And/Or Transfer Off Site--No Treatment/Reovery (H010-H129) Or (H131-H135)
Tons:	0.1
Year:	2010
Gepaid:	CAD021855424
TSD EPA ID:	AZR000501510
CA Waste Code:	181 - Other inorganic solid waste
Disposal Method:	H141 - Storage, Bulking, And/Or Transfer Off Site--No Treatment/Reovery (H010-H129) Or (H131-H135)
Tons:	0.075
Year:	2010
Gepaid:	CAD021855424
TSD EPA ID:	CAD008252405
CA Waste Code:	214 - Unspecified solvent mixture
Disposal Method:	H061 - Fuel Blending Prior To Energy Recovery At Another Site
Tons:	0.144
Year:	2009
Gepaid:	CAD021855424
TSD EPA ID:	CAD008252405
CA Waste Code:	214 - Unspecified solvent mixture
Disposal Method:	H061 - Fuel Blending Prior To Energy Recovery At Another Site
Tons:	0.198
Year:	2008
Gepaid:	CAD021855424
TSD EPA ID:	CAD008252405
CA Waste Code:	214 - Unspecified solvent mixture
Disposal Method:	H061 - Fuel Blending Prior To Energy Recovery At Another Site
Tons:	0.198
Year:	2007
Gepaid:	CAD021855424
TSD EPA ID:	CAD008252405
CA Waste Code:	214 - Unspecified solvent mixture
Disposal Method:	H061 - Fuel Blending Prior To Energy Recovery At Another Site
Tons:	0.378
Year:	2006
Gepaid:	CAD021855424
TSD EPA ID:	CAD008252405

NUSIGN SUPPLY INC (Continued) **1000148668**

CA Waste Code: 214 - Unspecified solvent mixture
Disposal Method: H061 - Fuel Blending Prior To Energy Recovery At Another Site
Tons: 0.198

Click this hyperlink while viewing on your computer to access
7 additional CA HAZNET: record(s) in the EDR Site Report.

Additional Info:
Year: 2014
Gen EPA ID: CAD021855424

Shipment Date: 20141017
Creation Date: 3/23/2015 22:15:20
Receipt Date: 20141011
Manifest ID: 013234965JJK
Trans EPA ID: CAD008252405
Trans Name: PACIFIC RESOURCE RECOVERY
TSDF EPA ID: CAD008252405
Trans Name: PACIFIC RESOURCE RECOVERY
Waste Code Description: 214 - Unspecified solvent mixture
RCRA Code: D001
Meth Code: H061 - Fuel Blending Prior To Energy Recovery At Another Site
Quantity Tons: 0.126
Waste Quantity: 35
Quantity Unit: G

Additional Info:
Year: 2011
Gen EPA ID: CAD021855424

Shipment Date: 20111014
Creation Date: 3/23/2012 20:30:11
Receipt Date: 20111028
Manifest ID: 004374263FLE
Trans EPA ID: CAR000074096
Trans Name: ERT
Trans 2 EPA ID: CAD980585293
Trans 2 Name: INDUSTRIAL WASTE UTILIZATION
TSDF EPA ID: AZR000501510
Trans Name: AA SYDCOL LLC
Waste Code Description: 352 - Other organic solids
Meth Code: H141 - Storage, Bulking, And/Or Transfer Off Site--No Treatment/Reovery (H010-H129) Or (H131-H135)
Quantity Tons: 0.1
Waste Quantity: 200
Quantity Unit: P

Shipment Date: 20110621
Creation Date: 9/1/2011 18:31:36
Receipt Date: 20110623
Manifest ID: 004138337JJK
Trans EPA ID: CAR000202077
Trans Name: LEO'S ENVIRONMENTAL SERVICES
TSDF EPA ID: CAD008252405
Trans Name: PACIFIC RESOURCE RECOVERY

NUSIGN SUPPLY INC (Continued) **1000148668**

Waste Code Description: 214 - Unspecified solvent mixture
RCRA Code: D001
Meth Code: H061 - Fuel Blending Prior To Energy Recovery At Another Site
Quantity Tons: 0.198
Waste Quantity: 55
Quantity Unit: G

Additional Info:
Year: 2010
Gen EPA ID: CAD021855424

Shipment Date: 20100916
Creation Date: 2/8/2011 18:30:44
Receipt Date: 20100927
Manifest ID: 001198604JJK
Trans EPA ID: CAR000202077
Trans Name: LEO'S ENVIRONMENTAL SERVICES
Trans 2 EPA ID: CAD980585293
Trans 2 Name: INDUSTRIAL WASTE UTILIZATION INC
TSDF EPA ID: AZR000501510
Trans Name: AA SYDCOL LLC
Waste Code Description: 181 - Other inorganic solid waste Organics
Meth Code: H141 - Storage, Bulking, And/Or Transfer Off Site--No Treatment/Reovery (H010-H129) Or (H131-H135)
Quantity Tons: 0.075
Waste Quantity: 150
Quantity Unit: P

Shipment Date: 20100916
Creation Date: 2/18/2011 18:30:17
Receipt Date: 20100917
Manifest ID: 001198605JJK
Trans EPA ID: CAR000202077
Trans Name: LEO'S ENVIRONMENTAL SERVICES
TSDF EPA ID: CAD008252405
Trans Name: PACIFIC RESOURCE RECOVERY
Waste Code Description: 214 - Unspecified solvent mixture
RCRA Code: D001
Meth Code: H061 - Fuel Blending Prior To Energy Recovery At Another Site
Quantity Tons: 0.054
Waste Quantity: 15
Quantity Unit: G

Shipment Date: 20100125
Creation Date: 11/3/2010 18:30:30
Receipt Date: 20100125
Manifest ID: 005930099JJK
Trans EPA ID: CAR000202077
Trans Name: LEO'S ENVIRONMENTAL SERVICES
TSDF EPA ID: CAD008252405
Trans Name: PACIFIC RESOURCE RECOVERY
Waste Code Description: 214 - Unspecified solvent mixture
RCRA Code: D001
Meth Code: H061 - Fuel Blending Prior To Energy Recovery At Another Site
Quantity Tons: 0.09
Waste Quantity: 25
Quantity Unit: G

NUSIGN SUPPLY INC (Continued) **1000148668**

Shipment Date:	20100125
Creation Date:	10/26/2010 18:30:16
Receipt Date:	20100204
Manifest ID:	005930100JJK
Trans EPA ID:	CAR000202077
Trans Name:	LEO'S ENVIRONMENTAL SERVICES
Trans 2 EPA ID:	CAD980585293
Trans 2 Name:	INDUSTRIAL WASTE UTILIZATION
TSDF EPA ID:	AZR000051510
Trans Name:	SYDCOL LLC
Waste Code Description:	181 - Other inorganic solid waste Organics
Meth Code:	H141 - Storage, Bulking, And/Or Transfer Off Site--No Treatment/Reovery (H010-H129) Or (H131-H135)
Quantity Tons:	0.1
Waste Quantity:	200
Quantity Unit:	P

Additional Info:

Year:	2009
Gen EPA ID:	CAD021855424

Shipment Date:	20090904
Creation Date:	3/11/2010 18:30:17
Receipt Date:	20090904
Manifest ID:	005880104JJK
Trans EPA ID:	CAD008252405
Trans Name:	PACIFIC RESOURCE RECOVERY
TSDF EPA ID:	CAD008252405
Trans Name:	PACIFIC RESOURCE RECOVERY
Waste Code Description:	214 - Unspecified solvent mixture
RCRA Code:	D001
Meth Code:	H061 - Fuel Blending Prior To Energy Recovery At Another Site
Quantity Tons:	0.198
Waste Quantity:	55
Quantity Unit:	G

Additional Info:

Year:	2008
Gen EPA ID:	CAD021855424

Shipment Date:	20080626
Creation Date:	12/8/2008 18:30:18
Receipt Date:	20080702
Manifest ID:	004312429JJK
Trans EPA ID:	CAR000172460
Trans Name:	ENVIRONMENTAL LOGISTICS INC
TSDF EPA ID:	CAD008252405
Trans Name:	PACIFIC RESOURCE RECOVERY
Waste Code Description:	214 - Unspecified solvent mixture
RCRA Code:	D001
Meth Code:	H061 - Fuel Blending Prior To Energy Recovery At Another Site
Quantity Tons:	0.198
Waste Quantity:	55
Quantity Unit:	G

NUSIGN SUPPLY INC (Continued) **1000148668**

Additional Info:

Year:	2007
Gen EPA ID:	CAD021855424
Shipment Date:	20071205
Creation Date:	3/11/2008 18:30:29
Receipt Date:	20071207
Manifest ID:	003426310JJK
Trans EPA ID:	CAR000129304
Trans Name:	FILTER RECYCLING SVS INC-NO
TSDF EPA ID:	CAD008252405
Trans Name:	PACIFIC RESOURCE RECOVERY
Waste Code Description:	214 - Unspecified solvent mixture
RCRA Code:	D001
Meth Code:	H061 - Fuel Blending Prior To Energy Recovery At Another Site
Quantity Tons:	0.18
Waste Quantity:	50
Quantity Unit:	G
Shipment Date:	20071017
Creation Date:	4/9/2008 18:30:15
Receipt Date:	20071024
Manifest ID:	001524606FLE
Trans EPA ID:	CAR000183574
Trans Name:	ENVIRONMENTAL MANAGEMENT TECHNOLOGIES
TSDF EPA ID:	CAD008252405
Trans Name:	PACIFIC RESOURCE RECOVERY
Waste Code Description:	214 - Unspecified solvent mixture
RCRA Code:	D001
Meth Code:	H061 - Fuel Blending Prior To Energy Recovery At Another Site
Quantity Tons:	0.198
Waste Quantity:	55
Quantity Unit:	G

Additional Info:

Year:	2006
Gen EPA ID:	CAD021855424
Shipment Date:	20061212
Creation Date:	9/24/2007 18:30:06
Receipt Date:	20061214
Manifest ID:	000328227JJK
Trans EPA ID:	CAR000055599
Trans Name:	ENVIRONMENTAL MANAGEMENT TECHNOLOGIES
TSDF EPA ID:	CAD008252405
Trans Name:	PACIFIC RESOURCE RECOVERY
Waste Code Description:	214 - Unspecified solvent mixture
RCRA Code:	D001
Meth Code:	H061 - Fuel Blending Prior To Energy Recovery At Another Site
Quantity Tons:	0.198
Waste Quantity:	55
Quantity Unit:	G
Shipment Date:	20060131
Creation Date:	5/5/2006 18:31:40
Receipt Date:	20060201

NUSIGN SUPPLY INC (Continued) **1000148668**

Manifest ID:	24841319
Trans EPA ID:	CAR000065599
Trans Name:	ENVIRONMENTAL MANAGEMENT TECH
TSDF EPA ID:	CAD008252405
Trans Name:	PACIFIC RESOURCE RECOVERY
TSDF Alt EPA ID:	CAD008252405
Waste Code Description:	214 - Unspecified solvent mixture
RCRA Code:	D001
Meth Code:	R01 - Recycler
Quantity Tons:	0.198
Waste Quantity:	55
Quantity Unit:	G

Z149 **GRABER INDUSTRIES** **CPS-SLIC** **S106764847**
NNW **15933 E. VALLEY BLVD.** **WIP** **N/A**
1/4-1/2 **CITY OF INDUSTRY, CA 91744**
0.431 mi.
2277 ft. **Site 2 of 2 in cluster Z**

Relative: **Lower**

Actual: **329 ft.**

CPS-SLIC:

Name:	GRABER INDUSTRIES
Address:	15933 E. VALLEY BLVD.
City,State,Zip:	CITY OF INDUSTRY, CA 91744
Region:	STATE
Facility Status:	**Completed - Case Closed**
Status Date:	03/07/1989
Global Id:	T10000015598
Lead Agency:	LOS ANGELES RWQCB (REGION 4)
Latitude:	34.01676
Longitude:	-117.95347
Case Type:	Cleanup Program Site
Case Worker:	WIP
RB Case Number:	105.0112
EPA Region:	9
Cuf Case:	NO
Begin Date:	01/01/1985
No Further Action Date:	03/07/1989
CA Water Watershed Name:	San Gabriel River - Upper San Gabriel (405.20)
Dwr Groundwater Subbasin Name:	San Gabriel Valley (4-013)
CA Enviroscreen 3 Score:	86-90%
CA Enviroscreen 4 Score:	90-95%
Military DOD Site:	No
RWQCB Region:	LOS ANGELES RWQCB (REGION 4)

Click here to access the California GeoTracker records for this facility:

WIP:

Name:	GRABER INDUSTRIES
Address:	15933 E Valley Blvd
City,State,Zip:	CITY OF INDUSTRY (CORPORATE NAME INDUSTRY), CA 91744
Region:	4
File Number:	105.0112
File Status:	**Historical**
Staff:	SBR
Facility Suite:	Not reported

AB150 **UNITED PACKAGING COMPANY** **CPS-SLIC** **S106764965**
SE **1215 BIXBY DR** **WIP** **N/A**
1/4-1/2 **CITY OF INDUSTRY (CORPORATE NA, CA 91745**
0.434 mi.
2291 ft. **Site 1 of 3 in cluster AB**

Relative:
Higher

Actual:
380 ft.

CPS-SLIC:

Name:	UNITED PACKAGING COMPANY
Address:	1215 BIXBY DR.
City,State,Zip:	CITY OF INDUSTRY, CA 91745
Region:	STATE
Facility Status:	**Completed - Case Closed**
Status Date:	02/10/1988
Global Id:	T10000015751
Lead Agency:	LOS ANGELES RWQCB (REGION 4)
Latitude:	34.0045
Longitude:	-117.94549
Case Type:	Cleanup Program Site
Case Worker:	WIP
RB Case Number:	105.0291
EPA Region:	9
Coordinate Source:	Manual Entry on Screens
Cuf Case:	NO
Begin Date:	01/01/1985
No Further Action Date:	02/10/1988
CA Water Watershed Name:	San Gabriel River - Upper San Gabriel (405.20)
Dwr Groundwater Subbasin Name:	San Gabriel Valley (4-013)
CA Enviroscreen 3 Score:	86-90%
CA Enviroscreen 4 Score:	90-95%
Military DOD Site:	No
RWQCB Region:	LOS ANGELES RWQCB (REGION 4)

Click here to access the California GeoTracker records for this facility:

WIP:

Name:	UNITED PACKAGING COMPANY
Address:	1215 Bixby Dr
City,State,Zip:	CITY OF INDUSTRY (CORPORATE NAME INDUSTRY), CA 91745
Region:	4
File Number:	105.0291
File Status:	**Historical**
Staff:	DKOO
Facility Suite:	Not reported

Y151 **ADVANCED COLOR GRAPHICS, INC.** **CPS-SLIC** **S106764788**
SE **16622 JOHNSON DR.** **WIP** **N/A**
1/4-1/2 **CITY OF INDUSTRY, CA 91745**
0.438 mi.
2311 ft. **Site 4 of 4 in cluster Y**

Relative:
Higher

Actual:
389 ft.

CPS-SLIC:

Name:	ADVANCED COLOR GRAPHICS, INC.
Address:	16622 JOHNSON DR.
City,State,Zip:	CITY OF INDUSTRY, CA 91745
Region:	STATE
Facility Status:	**Completed - Case Closed**
Status Date:	03/12/1997
Global Id:	T10000015516
Lead Agency:	LOS ANGELES RWQCB (REGION 4)

ADVANCED COLOR GRAPHICS, INC. (Continued) **S106764788**

Latitude:	34.00264
Longitude:	-117.94653
Case Type:	Cleanup Program Site
Case Worker:	WIP
RB Case Number:	105.0011
EPA Region:	9
Cuf Case:	NO
Begin Date:	01/01/1985
No Further Action Date:	03/12/1997
CA Water Watershed Name:	San Gabriel River - Upper San Gabriel (405.20)
Dwr Groundwater Subbasin Name:	San Gabriel Valley (4-013)
CA Enviroscreen 3 Score:	86-90%
CA Enviroscreen 4 Score:	90-95%
Military DOD Site:	No
RWQCB Region:	LOS ANGELES RWQCB (REGION 4)

Click here to access the California GeoTracker records for this facility:

WIP:

Name:	ADVANCED COLOR GRAPHICS, INC.
Address:	16622 Johnson Dr
City,State,Zip:	CITY OF INDUSTRY (CORPORATE NAME INDUSTRY), CA 91745
Region:	4
File Number:	105.0011
File Status:	**Historical**
Staff:	JCL
Facility Suite:	Not reported

AA152 **ALTERNATIVE AUTO. ENGINEERING** **CPS-SLIC** **S106764792**
NE **519 HOFGAARDEN ST.** **WIP** **N/A**
1/4-1/2 **CITY OF INDUSTRY, CA 91744**
0.440 mi.
2323 ft. **Site 2 of 5 in cluster AA**

Relative:
Higher

Actual:
357 ft.

CPS-SLIC:

Name:	ALTERNATIVE AUTO. ENGINEERING
Address:	519 HOFGAARDEN ST.
City,State,Zip:	CITY OF INDUSTRY, CA 91744
Region:	STATE
Facility Status:	**Open - Inactive**
Status Date:	01/01/1985
Global Id:	T10000015520
Lead Agency:	LOS ANGELES RWQCB (REGION 4)
Latitude:	34.01384
Longitude:	-117.94428
Case Type:	Cleanup Program Site
Case Worker:	WIP
RB Case Number:	105.0016
EPA Region:	9
Cuf Case:	NO
Begin Date:	01/01/1985
CA Water Watershed Name:	San Gabriel River - Upper San Gabriel (405.20)
Dwr Groundwater Subbasin Name:	San Gabriel Valley (4-013)
CA Enviroscreen 3 Score:	81-85%
CA Enviroscreen 4 Score:	85-90%
Military DOD Site:	No
RWQCB Region:	LOS ANGELES RWQCB (REGION 4)

ALTERNATIVE AUTO. ENGINEERING (Continued) **S106764792**

Click here to access the California GeoTracker records for this facility:

WIP:

Name:	ALTERNATIVE AUTO. ENGINEERING
Address:	519 Hofgaarden St
City,State,Zip:	CITY OF INDUSTRY (CORPORATE NAME INDUSTRY), CA 91744
Region:	4
File Number:	105.0016
File Status:	**Not reported**
Staff:	UNIDENTIFIED
Facility Suite:	Not reported

AB153 **WESTCOAST PLUSH WORKSHOP LTD** **CPS-SLIC** **S106764861**
SE **1255 BIXBY DR** **NPDES** **N/A**
1/4-1/2 **INDUSTRY, CA 91745** **WIP**
0.441 mi. **CIWQS**
2328 ft. **Site 2 of 3 in cluster AB** **CERS**

Relative:
Higher

Actual:
383 ft.

CPS-SLIC:

Name:	INDUSTRY HARDWARE CORPORATION
Address:	1255 BIXBY DR.
City,State,Zip:	CITY OF INDUSTRY, CA 91745
Region:	STATE
Facility Status:	**Completed - Case Closed**
Status Date:	05/28/2020
Global Id:	T10000015613
Lead Agency:	LOS ANGELES RWQCB (REGION 4)
Latitude:	34.00397
Longitude:	-117.94567
Case Type:	Cleanup Program Site
Case Worker:	WIP
RB Case Number:	105.0131
EPA Region:	9
Cuf Case:	NO
Begin Date:	01/01/1985
No Further Action Date:	05/28/2020
CA Water Watershed Name:	San Gabriel River - Upper San Gabriel (405.20)
Dwr Groundwater Subbasin Name:	San Gabriel Valley (4-013)
CA Enviroscreen 3 Score:	86-90%
CA Enviroscreen 4 Score:	90-95%
Military DOD Site:	No
RWQCB Region:	LOS ANGELES RWQCB (REGION 4)

Click here to access the California GeoTracker records for this facility:

NPDES:

Name:	WESTCOAST PLUSH WORKSHOP LTD
Address:	1255 BIXBY DR
City,State,Zip:	INDUSTRY, CA 91745
WDID:	4 19NEC009786
Regulatory Measure Type:	Industrial
Status:	Terminated
Status Date:	08/02/2022
Operator Name:	Westcoast Plush Workshop Ltd
Operator Address:	1255 Bixby Dr
Operator City:	City of Industry

WESTCOAST PLUSH WORKSHOP LTD (Continued) **S106764861**

Operator State:	California
Operator Zip:	91745
Name:	WESTCOAST PLUSH WORKSHOP LTD
Address:	1255 BIXBY DR
City,State,Zip:	INDUSTRY, CA 91745
WDID:	4 19NEC009786
Regulatory Measure Type:	Industrial
Status:	Terminated
Status Date:	08/02/2022
Operator Name:	Westcoast Plush Workshop Ltd
Operator Address:	1255 Bixby Dr
Operator City:	City of Industry
Operator State:	California
Operator Zip:	91745
Name:	WESTCOAST PLUSH WORKSHOP LTD
Address:	1255 BIXBY DR
City,State,Zip:	INDUSTRY, CA 91745
Facility Status:	Terminated
NPDES Number:	CAS000001
Region:	4
Agency Number:	0
Regulatory Measure ID:	539511
Order Number:	97-03-DWQ
WDID:	4 19NEC009786
Regulatory Measure Type:	Enrollee
Program Type:	Industrial
Effective Date Of Regulatory Measure:	08/11/2021
Termination Date Of Regulatory Measure:	07/07/2021
Discharge Address:	1255 Bixby Dr
Discharge Name:	Westcoast Plush Workshop Ltd
Discharge City:	City of Industry
Discharge State:	California
Discharge Zip:	91745

WIP:

Name:	INDUSTRY HARDWARE CORPORATION
Address:	1255 Bixby Dr
City,State,Zip:	CITY OF INDUSTRY (CORPORATE NAME INDUSTRY), CA 91745
Region:	4
File Number:	105.0131
File Status:	**Historical**
Staff:	SY
Facility Suite:	Not reported

CIWQS:

Name:	WESTCOAST PLUSH WORKSHOP LTD
Address:	1255 BIXBY DR
City,State,Zip:	INDUSTRY, CA 91745
Agency:	Westcoast Plush Workshop Ltd
Agency Address:	1255 Bixby Dr, City Of Industry, CA 91745
Place/Project Type:	Industrial - Dolls and Stuffed Toys
SIC/NAICS:	3942
Region:	4
Program:	INDSTW

WESTCOAST PLUSH WORKSHOP LTD (Continued) **S106764861**

Regulatory Measure Status:	Terminated
Regulatory Measure Type:	Storm water industrial
Order Number:	2014-0057-DWQ
WDID:	4 19NEC009786
NPDES Number:	CAS000001
Effective Date:	08/11/2021
Termination Date:	07/07/2021
Enforcement Actions within 5 years:	0
Violations within 5 years:	0
Latitude:	34.00398
Longitude:	-117.94568

CERS:

Name:	INDUSTRY HARDWARE CORPORATION
Address:	1255 BIXBY DR.
City,State,Zip:	CITY OF INDUSTRY, CA 91745
Site ID:	857519
CERS ID:	T10000015613
CERS Description:	Cleanup Program Site

Affiliation:

Affiliation Type Desc:	Regional Board Caseworker
Entity Name:	WELL INVESTIGATION PROGRAM - LOS ANGELES RWQCB (REGION 4)
Affiliation Address:	320 W. 4TH ST., SUITE 200
Affiliation City:	LOS ANGELES
Affiliation State:	CA
Affiliation Phone:	,

AC154 **SCHWEITZER ENTERPRISES, INC.** **CPS-SLIC** **S106764938**
SE **1285 BIXBY DR** **WIP** **N/A**
1/4-1/2 **CITY OF INDUSTRY (CORPORATE NA, CA 91745**
0.447 mi.
2358 ft. **Site 1 of 4 in cluster AC**

Relative:
Higher

Actual:
385 ft.

CPS-SLIC:

Name:	SCHWEITZER ENTERPRISES, INC.
Address:	1285 BIXBY DR.
City,State,Zip:	CITY OF INDUSTRY, CA 91745
Region:	STATE
Facility Status:	**Completed - Case Closed**
Status Date:	03/15/1988
Global Id:	T10000015713
Lead Agency:	LOS ANGELES RWQCB (REGION 4)
Latitude:	34.00374
Longitude:	-117.94581
Case Type:	Cleanup Program Site
Case Worker:	WIP
RB Case Number:	105.0250
EPA Region:	9
Cuf Case:	NO
Begin Date:	01/01/1985
No Further Action Date:	03/15/1988
CA Water Watershed Name:	San Gabriel River - Upper San Gabriel (405.20)
Dwr Groundwater Subbasin Name:	San Gabriel Valley (4-013)
CA Enviroscreen 3 Score:	86-90%
CA Enviroscreen 4 Score:	90-95%
Military DOD Site:	No

SCHWEITZER ENTERPRISES, INC. (Continued) **S106764938**

RWQCB Region: LOS ANGELES RWQCB (REGION 4)

Click here to access the California GeoTracker records for this facility:

WIP:
Name: SCHWEITZER ENTERPRISES, INC.
Address: 1285 Bixby Dr
City,State,Zip: CITY OF INDUSTRY (CORPORATE NAME INDUSTRY), CA 91745
Region: 4
File Number: 105.0250
File Status: Historical
Staff: DKOO
Facility Suite: Not reported

AD155 **MATTEL INC** **LUST** **S103587491**
NNW **15930 VALLEY BLVD E** **Cortese** **N/A**
1/4-1/2 **INDUSTRY, CA 91744** **CERS**
0.451 mi.
2381 ft. **Site 1 of 4 in cluster AD**

Relative:
Lower

Actual:
329 ft.

LUST:
Name: MATTEL INC
Address: 15930 VALLEY BLVD E
City,State,Zip: INDUSTRY, CA 91744
Lead Agency: LOS ANGELES COUNTY
Case Type: LUST Cleanup Site
Geo Track: http://geotracker.waterboards.ca.gov/profile_report.asp?global_id=T0603704208
Global Id: T0603704208
Latitude: 34.015267
Longitude: -117.95516
Status: Completed - Case Closed
Status Date: 09/15/1992
Case Worker: JOA
RB Case Number: I-14788
Local Agency: LOS ANGELES COUNTY
Potential Media Affect: Soil
Potential Contaminants of Concern: Diesel
EPA Region: 9
Coordinate Source: Google Geocode
Cuf Case: NO
Begin Date: 12/27/1989
Leak Reported Date: 01/23/1990
How Discovered: Tank Closure
Discharge Source: Other
Discharge Cause: Unknown
No Further Action Date: 09/15/1992
CA Water Watershed Name: San Gabriel River - Upper San Gabriel (405.20)
Dwr Groundwater Subbasin Name: San Gabriel Valley (4-013)
CA Enviroscreen 3 Score: 96-100% (highest scores)
CA Enviroscreen 4 Score: 90-95%
Military DOD Site: No
RWQCB Region: LOS ANGELES RWQCB (REGION 4)

LUST:
Global Id: T0603704208
Contact Type: Local Agency Caseworker - Primary Caseworker
Contact Name: JOHN AWUJO
Organization Name: LOS ANGELES COUNTY

MATTEL INC (Continued) **S103587491**

Address: 900 S FREMONT AVE
City: ALHAMBRA
Email: jawujo@dpw.lacounty.gov
Phone Number: 6264583507

Global Id: T0603704208
Contact Type: Regional Board Caseworker
Contact Name: YUE RONG
Organization Name: LOS ANGELES RWQCB (REGION 4)
Address: 320 W. 4TH ST., SUITE 200
City: Los Angeles
Email: yrong@waterboards.ca.gov

LUST:
Global Id: T0603704208
Action Type: Other
Date: 01/23/1990
Action: Leak Reported

Global Id: T0603704208
Action Type: Other
Date: 12/27/1989
Action: Leak Stopped

Global Id: T0603704208
Action Type: Other
Date: 12/27/1989
Action: Leak Discovery

LUST:
Global Id: T0603704208
Status: Open - Case Begin Date
Status Date: 12/27/1989

Global Id: T0603704208
Status: Open - Site Assessment
Status Date: 12/28/1989

Global Id: T0603704208
Status: Open - Site Assessment
Status Date: 01/23/1990

Global Id: T0603704208
Status: Open - Remediation
Status Date: 11/21/1991

Global Id: T0603704208
Status: Open - Remediation
Status Date: 01/06/1992

Global Id: T0603704208
Status: Completed - Case Closed
Status Date: 09/15/1992

MATTEL INC (Continued) **S103587491**

LUST REG 4:

Region:	4	
Regional Board:	04	
County:	Los Angeles	
Facility Id:	I-14788	
Status:	Case Closed	
Substance:	Diesel	
Case Type:	Soil	
Abatement Method Used at the Site:		Excavate and Dispose
Global ID:	T0603704208	
Staff:	UNK	
Local Agency:	19000	
Cross Street:	STIMSON ST.	
Enforcement Type:	222	
Date Leak Discovered:	12/27/1989	
Date Leak First Reported:		1/23/1990
Date Leak Record Entered:	3/28/1990	
Date Leak Stopped:	12/27/1989	
Date Case Last Changed on Database:		9/15/1992
Date the Case was Closed:		9/15/1992
How Leak Discovered:	Tank Closure	
Cause of Leak:	UNK	
Leak Source:	UNK	
Operator:	INC, MATTEL	
Approx. Dist To Production Well (ft):		1159.68297546982671216223544 01
Source of Cleanup Funding:		UNK
Preliminary Site Assessment Began:		12/28/1989
Pollution Characterization Began:		1/23/1990
Remediation Plan Submitted:		11/21/1991
Remedial Action Underway:		1/6/1992
Enforcement Action Date:		1/1/1965
Responsible Party:	MATTEL INC.	
RP Address:	15390 VALLEY BLVD., E., CITY OF INDUSTRY, 91744	
Program:	LUST	
Lat/Long:	34.0164845 / -1	

CORTESE:

Name:	MATTEL INC
Address:	15930 VALLEY BLVD E
City,State,Zip:	INDUSTRY, CA 91744
Region:	CORTESE
Global ID:	T0603704208
Site/Facility Type:	LUST CLEANUP SITE
Cleanup Status:	COMPLETED - CASE CLOSED
Flag:	active
File Name:	Active Open

CERS:

Name:	MATTEL INC
Address:	15930 VALLEY BLVD E
City,State,Zip:	INDUSTRY, CA 91744
Site ID:	861994
CERS ID:	T0603704208
CERS Description:	Leaking Underground Storage Tank Cleanup Site

Affiliation:

MATTEL INC (Continued) **S103587491**

Affiliation Type Desc: Local Agency Caseworker
Entity Name: JOHN AWUJO - LOS ANGELES COUNTY
Affiliation Address: 900 S FREMONT AVE
Affiliation City: ALHAMBRA
Affiliation State: CA
Affiliation Phone: 6264583507,

Affiliation Type Desc: Regional Board Caseworker
Entity Name: YUE RONG - LOS ANGELES RWQCB (REGION 4)
Affiliation Address: 320 W. 4TH ST., SUITE 200
Affiliation City: Los Angeles
Affiliation State: CA
Affiliation Phone: ,

AD156 **UNIS TRANSPORTATION** **CPS-SLIC** **S124668744**
NNW **15930 E VALLEY BLVD** **CERS HAZ WASTE** **N/A**
1/4-1/2 **CITY OF INDUSTRY, CA 91789** **HWTS**
0.451 mi. **HAZNET**
2381 ft. **Site 2 of 4 in cluster AD** **CERS**

Relative:
Lower

Actual:
329 ft.

CPS-SLIC:
Name: MATTEL INC.
Address: 15930 E. VALLEY BLVD.
City,State,Zip: CITY OF INDUSTRY, CA 91744
Region: STATE
Facility Status: **Completed - Case Closed**
Status Date: 10/12/1994
Global Id: T10000015649
Lead Agency: LOS ANGELES RWQCB (REGION 4)
Latitude: 34.01432
Longitude: -117.9575
Case Type: Cleanup Program Site
Case Worker: WIP
RB Case Number: 105.0171
EPA Region: 9
Cuf Case: NO
Begin Date: 01/01/1985
No Further Action Date: 10/12/1994
CA Water Watershed Name: San Gabriel River - Upper San Gabriel (405.20)
Dwr Groundwater Subbasin Name: San Gabriel Valley (4-013)
CA Enviroscreen 3 Score: 86-90%
CA Enviroscreen 4 Score: 90-95%
Military DOD Site: No
RWQCB Region: LOS ANGELES RWQCB (REGION 4)

Click here to access the California GeoTracker records for this facility:

CERS HAZ WASTE:
Name: AMAZON.COM SERVICES LLC DAX5
Address: 15930 E VALLEY BLVD
City,State,Zip: INDUSTRY, CA 91744
Site ID: 572400
CERS ID: 10267084
CERS Description: Hazardous Waste Generator

Name: AMAZON.COM SERVICES LLC DAX5

UNIS TRANSPORTATION (Continued) **S124668744**

Address: 15930 E VALLEY BLVD
City,State,Zip: INDUSTRY, CA 91744
Site ID: 572400
CERS ID: 10267084
CERS Description: RCRA LQ HW Generator

HWTS:
Name: UNIS TRANSPORTATION
Address: 15930 E VALLEY BLVD
City,State,Zip: CITY OF INDUSTRY, CA 91744
EPA ID: CAC002949048
Inactive Date: 05/20/2018
Create Date: 02/17/2018
Mailing Address: 218 MACHLIN CT
Mailing City,State,Zip: WALNUT, CA 91789
Owner Name: JAMES LIN
Owner Address: 218 MACHLIN CT
Owner City,State,Zip: WALNUT, CA 91789
Contact Name: WESLEY GLAZEBROOKS
Contact Address: 15930 E VALLEY BLVD
City,State,Zip: CITY OF INDUSTRY, CA 91744
Facility Status: Inactive
Facility Type: TEMPORARY
Category: STATE
Latitude: 34.016241
Longitude: -117.953881

NAICS:
EPA ID: CAC002949048
Create Date: 2018-02-17 05:26:01.653
NAICS Code: 484210
NAICS Description: Used Household and Office Goods Moving
Issued EPA ID Date: 2018-02-17 05:26:01.74700
Inactive Date: 2018-05-20 03:00:32.65300
Facility Name: UNIS TRANSPORTATION
Facility Address: 15930 E VALLEY BLVD
Facility City: CITY OF INDUSTRY
Facility State: CA
Facility Zip: 91744

HAZNET:
Name: UNIS TRANSPORTATION
Address: 15930 E VALLEY BLVD
City,State,Zip: CITY OF INDUSTRY, CA 91789
Contact: WESLEY GLAZEBROOKS
Telephone: 9096897236
Mailing Address: 218 MACHLIN CT

Year: 2018
Gepaid: CAC002949048
TSD EPA ID: CAD044429835
CA Waste Code: 343 - Unspecified organic liquid mixture
Disposal Method: H141 - Storage, Bulking, And/Or Transfer Off Site--No Treatment/Reovery (H010-H129) Or (H131-H135)
Tons: 0.40000

UNIS TRANSPORTATION (Continued) **S124668744**

Year: 2018
Gepaid: CAC002949048
TSD EPA ID: CAD044429835
CA Waste Code: 352 - Other organic solids
Disposal Method: H141 - Storage, Bulking, And/Or Transfer Off Site--No Treatment/Reovery (H010-H129) Or (H131-H135)
Tons: 0.22500

Year: 2018
Gepaid: CAC002949048
TSD EPA ID: AZR000003681
CA Waste Code: 223 - Unspecified oil-containing waste
Disposal Method: H039 - Other Recovery Of Reclamation For Reuse Including Acid Regeneration, Organics Recovery Ect
Tons: 0.10000

Year: 2018
Gepaid: CAC002949048
TSD EPA ID: CAT000613935
CA Waste Code: 134 - Aqueous solution with total organic residues less than 10 percent
Disposal Method: H141 - Storage, Bulking, And/Or Transfer Off Site--No Treatment/Reovery (H010-H129) Or (H131-H135)
Tons: 0.16800

Year: 2018
Gepaid: CAC002949048
TSD EPA ID: CAD059494310
CA Waste Code: 223 - Unspecified oil-containing waste
Disposal Method: H141 - Storage, Bulking, And/Or Transfer Off Site--No Treatment/Reovery (H010-H129) Or (H131-H135)
Tons: 0.22500

Year: 2018
Gepaid: CAC002949048
TSD EPA ID: CAD059494310
CA Waste Code: 223 - Unspecified oil-containing waste
Disposal Method: -
Tons: 0.15000

Year: 2018
Gepaid: CAC002949048
TSD EPA ID: CAD099452708
CA Waste Code: 133 - Aqueous solution with total organic residues 10 percent or more
Disposal Method: H039 - Other Recovery Of Reclamation For Reuse Including Acid Regeneration, Organics Recovery Ect
Tons: 0.22935

Detail Two:
Year: 2018
EM Manifest ID: 006511316SKS20180507_D_1
Shipment Date: 5/7/2018
Receipt Date: 5/26/2018
Manifest Number: 006511316SKS
Generator EPA ID: CAC002949048
Name: UNIS TRANSPORTATION

UNIS TRANSPORTATION (Continued) **S124668744**

Transporter 1 EPA ID: TXR000081205
Transporter 2 EPA ID: MAD039322250
TSDF EPA ID: CAD059494310
TSDF Name: CLEAN HARBORS SAN JOSE

State:
Year: 2018
EM Manifest ID: 006511316SKS20180507_D_1
Generator EPA ID: CAC002949048
Shipment Date: 2018-05-07
Manifest Number: 006511316SKS
Line Number: 1
Method Code: H141
Quantity Tons: 0.07500
Quantity Waste: 150.000000
Quantity Unit: P
Number of Containers: 1
Type of Container: NULL
Quantity Type: NULL
State Code: 223

Year: 2018
EM Manifest ID: 006241001SKS20180507_D_1
Shipment Date: 5/7/2018
Receipt Date: 5/14/2018
Manifest Number: 006241001SKS
Generator EPA ID: CAC002949048
Name: UNIS TRANSPORTATION
Transporter 1 EPA ID: TXR000081205
Transporter 2 EPA ID: MAD039322250
TSDF EPA ID: CAD044429835
TSDF Name: CLEAN HARBORS OF WILMINGTON LLC

State:
Year: 2018
EM Manifest ID: 006241001SKS20180507_D_1
Generator EPA ID: CAC002949048
Shipment Date: 2018-05-07
Manifest Number: 006241001SKS
Line Number: 1
Method Code: H141
Quantity Tons: 0.12500
Quantity Waste: 250.000000
Quantity Unit: P
Number of Containers: 1
Type of Container: NULL
Quantity Type: NULL
State Code: 352

Year: 2018
EM Manifest ID: 006241001SKS20180507_D_1
Generator EPA ID: CAC002949048
Shipment Date: 2018-05-07
Manifest Number: 006241001SKS
Line Number: 2
Method Code: H141
Quantity Tons: 0.40000

UNIS TRANSPORTATION (Continued) **S124668744**

Quantity Waste: 800.000000
Quantity Unit: P
Number of Containers: 4
Type of Container: NULL
Quantity Type: NULL
State Code: 343

Year: 2018
EM Manifest ID: 006476430SKS20180417_D_1
Shipment Date: 4/17/2018
Receipt Date: 5/1/2018
Manifest Number: 006476430SKS
Generator EPA ID: CAC002949048
Name: UNIS TRANSPORTATION
Transporter 1 EPA ID: TXR000081205
Transporter 2 EPA ID: MAD039322250
TSDF EPA ID: AZR000003681
TSDF Name: THERMO FLUIDS INC

State:
Year: 2018
EM Manifest ID: 006476430SKS20180417_D_1
Generator EPA ID: CAC002949048
Shipment Date: 2018-04-17
Manifest Number: 006476430SKS
Line Number: 1
Method Code: H039
Quantity Tons: 0.10000
Quantity Waste: 200.000000
Quantity Unit: P
Number of Containers: 1
Type of Container: NULL
Quantity Type: NULL
State Code: 223

Year: 2018
EM Manifest ID: 006476340SKS20180417_D_1
Shipment Date: 4/17/2018
Receipt Date: 5/9/2018
Manifest Number: 006476340SKS
Generator EPA ID: CAC002949048
Name: UNIS TRANSPORTATION
Transporter 1 EPA ID: TXR000081205
Transporter 2 EPA ID: MAD039322250
TSDF EPA ID: CAD059494310
TSDF Name: CLEAN HARBORS SAN JOSE

State:
Year: 2018
EM Manifest ID: 006476340SKS20180417_D_1
Generator EPA ID: CAC002949048
Shipment Date: 2018-04-17
Manifest Number: 006476340SKS
Line Number: 1
Method Code: H141
Quantity Tons: 0.15000

UNIS TRANSPORTATION (Continued) **S124668744**

Quantity Waste: 300.000000
Quantity Unit: P
Number of Containers: 2
Type of Container: NULL
Quantity Type: NULL
State Code: 223

Year: 2018
EM Manifest ID: 006496832SKS20180221_D_1
Shipment Date: 2/21/2018
Receipt Date: 3/14/2018
Manifest Number: 006496832SKS
Generator EPA ID: CAC002949048
Name: UNIS TRANSPORTATION
Transporter 1 EPA ID: TXR000081205
Transporter 2 EPA ID: MAD039322250
TSDF EPA ID: CAD059494310
TSDF Name: CLEAN HARBORS SAN JOSE

State:
Year: 2018
EM Manifest ID: 006496832SKS20180221_D_1
Generator EPA ID: CAC002949048
Shipment Date: 2018-02-21
Manifest Number: 006496832SKS
Line Number: 1
Quantity Tons: 0.15000
Quantity Waste: 300.000000
Quantity Unit: P
Number of Containers: 2
Type of Container: NULL
Quantity Type: NULL
State Code: 223

Year: 2018
EM Manifest ID: 006496833SKS20180221_D_1
Shipment Date: 2/21/2018
Receipt Date: 3/5/2018
Manifest Number: 006496833SKS
Generator EPA ID: CAC002949048
Name: UNIS TRANSPORTATION
Transporter 1 EPA ID: TXR000081205
Transporter 2 EPA ID: MAD039322250
TSDF EPA ID: CAD044429835
TSDF Name: CLEAN HARBORS OF WILMINGTON LLC

State:
Year: 2018
EM Manifest ID: 006496833SKS20180221_D_1
Generator EPA ID: CAC002949048
Shipment Date: 2018-02-21
Manifest Number: 006496833SKS
Line Number: 1
Method Code: H141
Quantity Tons: 0.10000
Quantity Waste: 200.000000

UNIS TRANSPORTATION (Continued) **S124668744**

Quantity Unit: P
Number of Containers: 1
Type of Container: NULL
Quantity Type: NULL
State Code: 352

CERS:
Name: MATTEL INC.
Address: 15930 E. VALLEY BLVD.
City,State,Zip: CITY OF INDUSTRY, CA 91744
Site ID: 883799
CERS ID: T10000015649
CERS Description: Cleanup Program Site

Affiliation:
Affiliation Type Desc: Regional Board Caseworker
Entity Name: WELL INVESTIGATION PROGRAM - LOS ANGELES RWQCB (REGION 4)
Affiliation Address: 320 W. 4TH ST., SUITE 200
Affiliation City: LOS ANGELES
Affiliation State: CA
Affiliation Phone: ,

Name: AMAZON.COM SERVICES LLC DAX5
Address: 15930 E VALLEY BLVD
City,State,Zip: INDUSTRY, CA 91744
Site ID: 572400
CERS ID: 10267084
CERS Description: Chemical Storage Facilities

Violations:
Site ID: 572400
Site Name: Amazon.com Services LLC DAX5
Violation Date: 05-03-2018
Citation: Un-Specified
Violation Description: Hazardous Waste Generator Program - Administration/Documentation - General Local Ordinance
Violation Notes: Returned to compliance on 05/03/2018. OBSERVATION: Owner/Operator failed to obtain or maintain an active permit while operating auto repair maintenance shop on the southeast corner of the lot. CORRECTIVE ACTION: Every business or business concern within the jurisdiction of the LACoCUPA and subject to one or more of the program elements shall be required to apply for, pay the permit fees, and obtain from the LACoCUPA a unified program facility permit for the program elements applicable to such facility prior to the commencement of any business or activity related to any of the program elements. The permit required under this section shall be posted and conspicuously displayed at the location falling under the requirements of this chapter. Every person, business, or business concern within the jurisdiction of the LACoCUPA and subject to the requirements of one or more of the program elements shall be required to pay the applicable annual fees and any applicable late payment penalty and apply for and from [Truncated]
Violation Division: Los Angeles County Fire Department
Violation Program: HW
Violation Source: CERS,

UNIS TRANSPORTATION (Continued) **S124668744**

Site ID: 572400
Site Name: Amazon.com Services LLC DAX5
Violation Date: 05-03-2018
Citation: 22 CCR 12 66262.40(a) - California Code of Regulations, Title 22, Chapter 12, Section(s) 66262.40(a)
Violation Description: Failure to keep a copy of each properly signed manifest for at least three years from the date the waste was accepted by the initial transporter. The manifest signed at the time the waste was accepted for transport shall be kept until receiving a signed copy from the designated facility which received the waste.
Violation Notes: Returned to compliance on 06/01/2018. OBSERVATION:OBSERVATION: Uniform Hazardous Waste Manifests for used oil, waste antifreeze, parts cleaner, and used oil filters were not available at the time of inspection. CORRECTIVE ACTION: Locate a copy of manifests for all hazardous waste shipments for the last 3 years and submit copies to the CUPA.
Violation Division: Los Angeles County Fire Department
Violation Program: HW
Violation Source: CERS,

Site ID: 572400
Site Name: Amazon.com Services LLC DAX5
Violation Date: 05-03-2018
Citation: 49 CFR 1 172.201(e) - U.S. Code of Federal Regulations, Title 49, Chapter 1, Section(s) 172.201(e)
Violation Description: Failure of the universal waste handler to transfer universal waste to another universal waste handler, or appropriate destination facility. Failure to package, label, mark and placard shipments and prepare shipping papers for any universal waste that meets the hazardous materials definition in accordance with DOT 49 CFR parts 171-180.
Violation Division: Los Angeles County Fire Department
Violation Program: HW
Violation Source: CERS,

Site ID: 572400
Site Name: Amazon.com Services LLC DAX5
Violation Date: 05-03-2018
Citation: HSC 6.95 25508(a)(1) - California Health and Safety Code, Chapter 6.95, Section(s) 25508(a)(1)
Violation Description: Failure to complete and electronically submit the Business Activities Page and/or Business Owner Operator Identification Page.
Violation Notes: Returned to compliance on 06/13/2018. OBSERVATION: The business failed to correctly complete and electronically submit the Business Activities Page and/or Business Owner Operator Identification Page. The Hazardous Waste section of the "Business Activities" is checked off as "NO". It was observed that business has an active truck repair area on site which generated hazardous waste. CORRECTIVE ACTION: Correct and electronically submit the Business Activities Page and/or Business Owner Operator Identification Page.
Violation Division: Los Angeles County Fire Department
Violation Program: HMRRP
Violation Source: CERS,

Site ID: 572400
Site Name: Amazon.com Services LLC DAX5
Violation Date: 05-03-2018
Citation: 40 CFR 1 265.31 - U.S. Code of Federal Regulations, Title 40, Chapter

UNIS TRANSPORTATION (Continued) **S124668744**

	1, Section(s) 265.31
Violation Description:	Failure to maintain and operate the facility to minimize the possibility of a fire, explosion, or any unplanned sudden or non-sudden release of hazardous waste or hazardous waste constituents to air, soil, or surface water which could threaten human health or the environment.
Violation Notes:	Returned to compliance on 06/13/2018. OBSERVATION: Perform housekeeping throughout. Accumulation of oil and absorbent was observed in the hazardous waste storage area. A 55 gallon drum against fence in hazardous waste storage area was labeled as Non-RCRA hazardous waste (used oil) was observed without bung cap and lid contained a substantial amount of oily water. Many other drums were observed not properly closed (bung caps open and ring tops not bolted) and would not be spill proof if the container were to be tipped over in an accident. CORRECTIVE ACTION: Submit photos/documentation to the CUPA demonstrating the spill has been properly removed and managed.
Violation Division:	Los Angeles County Fire Department
Violation Program:	HW
Violation Source:	CERS,
Site ID:	572400
Site Name:	Amazon.com Services LLC DAX5
Violation Date:	05-03-2018
Citation:	HSC 6.5 25250.22 - California Health and Safety Code, Chapter 6.5, Section(s) 25250.22
Violation Description:	Failure to properly manage used oil and/or fuel filters in accordance with the requirements.
Violation Notes:	Returned to compliance on 05/03/2018. OBSERVATION: Used oil filters may exhibit hazardous characteristics for lead, other heavy metals and petroleum derived compounds and are classified as hazardous waste in California. An oil filter was observed in trash can with municipal solid waste. CORRECTIVE ACTION: Oil filter was removed and placed into appropriate drum.
Violation Division:	Los Angeles County Fire Department
Violation Program:	HW
Violation Source:	CERS,
Site ID:	572400
Site Name:	Amazon.com Services LLC DAX5
Violation Date:	07-30-2013
Citation:	HSC 6.95 25510 - California Health and Safety Code, Chapter 6.95, Section(s) 25510
Violation Description:	Failure to update hazardous material inventory within 30 days when one of the following occurs: A 100 percent or more increase in the quantity of a previously disclosed material. Any handling of a previously undisclosed hazardous materials A change of business address, business ownership, or business name.
Violation Notes:	FACILITY FAILED TO SUBMIT UPDATED AND ACCUTATE INFORMATION OF PROPANE TANK AND TOETS FOR USED OIL
Violation Division:	Los Angeles County Fire Department
Violation Program:	HMRRP
Violation Source:	CERS,
Site ID:	572400
Site Name:	Amazon.com Services LLC DAX5
Violation Date:	07-30-2013
Citation:	22 CCR 16 66266.81(b) - California Code of Regulations, Title 22,

UNIS TRANSPORTATION (Continued) **S124668744**

	Chapter 16, Section(s) 66266.81(b)
Violation Description:	Failure to properly manage, store, and label a damaged lead acid battery so as to minimize the release of acid and lead and to protect the environment.
Violation Notes:	FACILITY FAILED TO PROPERLY MANAGE,STORE AND LABEL DAMAGED LEAD ACID BATTERIES.
Violation Division:	Los Angeles County Fire Department
Violation Program:	HW
Violation Source:	CERS,
Site ID:	572400
Site Name:	Amazon.com Services LLC DAX5
Violation Date:	07-30-2013
Citation:	22 CCR 12 66262.40(a) - California Code of Regulations, Title 22, Chapter 12, Section(s) 66262.40(a)
Violation Description:	Failure to maintain uniform hazardous waste manifest, consolidated manifest, or bills of lading copies for three years.
Violation Notes:	FACILITY FAILED TO MAINTAIN CURRENT MANIFEST FOR USED OIL PICK UP.
Violation Division:	Los Angeles County Fire Department
Violation Program:	HW
Violation Source:	CERS,
Site ID:	572400
Site Name:	Amazon.com Services LLC DAX5
Violation Date:	04-29-2021
Citation:	HSC 6.95 25508.2 - California Health and Safety Code, Chapter 6.95, Section(s) 25508.2
Violation Description:	Failure to annually review and electronically certify that the business plan is complete and accurate on or before the annual due date.
Violation Notes:	Returned to compliance on 06/11/2021. OBSERVATION: The business failed to electronically submit and certify that the business plan is complete, accurate, and in compliance with EPCRA on or before the annual due date. 2021 California Environmental Reporting System (CERS) submittal was missing/inaccurate; Reviewed CERS submittals submitted on 4/2/2021 and found the following needed to be addressed: - The owner of company should be AMAZON.COM SERVICES LLC not Michael Boese under Business Owner Operator page on CERS; - Inaccurate quantities of hazardous materials reported on the hazardous materials and waste inventory matrix report; - The following hazardous wastes were not observed on site but were reported to CERS: - 1 x 55-gallon drum for Non-RCRA Hazardous Waste Liquids; - 1 x 55-gallon drum for Waste Oil; - Failure to provide the applicable new Federal Hazard Categories (24) for Waste Oil; CORRECTIVE ACTION: Electronically submit and certify that the plan is [Truncated]
Violation Division:	Los Angeles County Fire Department
Violation Program:	HMRRP
Violation Source:	CERS,
Site ID:	572400
Site Name:	Amazon.com Services LLC DAX5
Violation Date:	04-29-2021
Citation:	HSC 6.95 25505(a)(4) - California Health and Safety Code, Chapter 6.95, Section(s) 25505(a)(4)
Violation Description:	Failure to provide initial and annual training to all employees in safety procedures in the event of a release or threatened release of a hazardous material or failure to document and maintain training

UNIS TRANSPORTATION (Continued) **S124668744**

records for a minimum of three years.

Violation Notes: Returned to compliance on 05/28/2021. OBSERVATION: The business failed to provide initial and annual training to all employees in safety procedures in the event of a release or threatened release of a hazardous material including familiarity with the emergency response plan or failure to document and maintain training records for a minimum of three years. CORRECTIVE ACTION: Establish and electronically submit an employee training program containing provisions to ensure initial and annual training for all employees in safety procedures in the event of a release or threatened release of a hazardous material and document and maintain training records for a minimum of three years.
Violation Division: Los Angeles County Fire Department
Violation Program: HMRRP
Violation Source: CERS,

Site ID: 572400
Site Name: Amazon.com Services LLC DAX5
Violation Date: 05-03-2018
Citation: 22 CCR 12 66262.34(f) - California Code of Regulations, Title 22, Chapter 12, Section(s) 66262.34(f)
Violation Description: Failure to properly label hazardous waste accumulation containers and portable tanks with the following requirements: "Hazardous Waste", name and address of the generator, physical and chemical characteristics of the Hazardous Waste, and starting accumulation date.
Violation Notes: Returned to compliance on 06/01/2018. OBSERVATION: The following was observed in the maintenance area without a hazardous waste label: 1-275 gallon tote of used motor oil 1-55 gallon metal drum of oil filters 2-55 gallon metal drum of diesel and water The following was observed in the maintenance area without the following information on the label: 1-55 gallon metal drum antifreeze without accumulation start date 1-55 gallon metal drum used oil without accumulation start date 1-55 gallon metal drum oily absorbent without accumulation start date CORRECTIVE ACTION: Submit photos to the CUPA demonstrating that the container listed above has been properly labeled.
Violation Division: Los Angeles County Fire Department
Violation Program: HW
Violation Source: CERS,

Site ID: 572400
Site Name: Amazon.com Services LLC DAX5
Violation Date: 05-03-2018
Citation: HSC 6.95 25508.1(a)-(f) - California Health and Safety Code, Chapter 6.95, Section(s) 25508.1(a)-(f)
Violation Description: Failure to electronically update business plan within 30 days of any one of the following events: A 100 percent or more increase in the quantity of a previously disclosed material. Any handling of a previously undisclosed hazardous materials at or above reportable quantities. A change of business address, business ownership, or business name. A substantial change in the handler's operations that requires modification to any portion of the business plan.
Violation Notes: Returned to compliance on 06/13/2018. OBSERVATION: The business failed to update business plan within 30 days when one of the following occurs: a 100 percent or more increase in the quantity of a previously disclosed material; any handling of a previously undisclosed hazardous material; a change of business address, business ownership, or

UNIS TRANSPORTATION (Continued) **S124668744**

business name; or a substantial change in the handler's operations that requires modification to any portion of the business plan. 1. The inventory reported in CERS reflects a 220 gallon diesel tank(in maintenance area) and propane storage tank (in maintenance area) that was reported during the inspection, it was no longer in use. 2. Update the company name change in CERS. 3. Update inventory to include all reportable (55 gallons, 500lbs, or 200 cubic feet) in truck maintenance area (oil, antifreeze, used oil, and used antifreeze) CORRECTIVE ACTION: Update all submittal elements effected by the change(s) and electronically submit the update within 30 days.

Violation Division: Los Angeles County Fire Department
Violation Program: HMRRP
Violation Source: CERS,

Site ID: 572400
Site Name: Amazon.com Services LLC DAX5
Violation Date: 07-30-2013
Citation: 22 CCR 12 66262.34(f) - California Code of Regulations, Title 22, Chapter 12, Section(s) 66262.34(f)
Violation Description: Failure to properly label hazardous waste accumulation containers with the following requirements: "Hazardous Waste", name and address of the generator, physical and chemical characteristics of the Hazardous Waste, and starting accumulation date.
Violation Notes: FACILITY FAILED TO LABEL HAZ WASTE CONTINERS
Violation Division: Los Angeles County Fire Department
Violation Program: HW
Violation Source: CERS,

Site ID: 572400
Site Name: Amazon.com Services LLC DAX5
Violation Date: 05-03-2018
Citation: 40 CFR 1 265.173 - U.S. Code of Federal Regulations, Title 40, Chapter 1, Section(s) 265.173
Violation Description: Failure to meet the following container management requirements: (a) A container holding hazardous waste must always be closed during storage, except when it is necessary to add or remove waste. (b) A container holding hazardous waste must not be opened, handled, or stored in a manner which may rupture the container or cause it to leak.
Violation Notes: Returned to compliance on 06/13/2018. OBSERVATION: The following was observed open: 1-55 gallon metal drum used antifreeze 1-55 gallon metal drum used oil 3-5 gallon plastic buckets containing used motor oil 1-55 gallon metal drum diesel/water 1- plastic tub of antifreeze CORRECTIVE ACTION: Properly secure the container with rings tightly bolted and bungholes capped. Submit photos to the CUPA demonstrating that the container listed above has been properly closed.
Violation Division: Los Angeles County Fire Department
Violation Program: HW
Violation Source: CERS,

Site ID: 572400
Site Name: Amazon.com Services LLC DAX5
Violation Date: 05-03-2018
Citation: 40 CFR 1 262.34(d)(5)(iii) - U.S. Code of Federal Regulations, Title 40, Chapter 1, Section(s) 262.34(d)(5)(iii)
Violation Description: Failure to ensure that all employees are thoroughly familiar with proper waste handling and emergency procedures, relevant to their

UNIS TRANSPORTATION (Continued) **S124668744**

	responsibilities during normal facility operations and emergencies.
Violation Notes:	Returned to compliance on 06/13/2018. OBSERVATION: Employees are not thoroughly familiar with proper waste handling and emergency procedures as demonstrated by the number and/or type of hazardous waste violations observed at the time of inspection. Generators of hazardous waste must ensure that all employees are thoroughly familiar with proper waste handling and emergency procedures relevant to their responsibility during normal facility operations and emergencies. All employees shall be trained within six months of assignment and take part in an annual review of the initial training received. CORRECTIVE ACTION: Submit documentation to the CUPA demonstrating that employees have been properly trained.
Violation Division:	Los Angeles County Fire Department
Violation Program:	HW
Violation Source:	CERS,
Site ID:	572400
Site Name:	Amazon.com Services LLC DAX5
Violation Date:	05-03-2018
Citation:	HSC 6.95 25508(a)(1) - California Health and Safety Code, Chapter 6.95, Section(s) 25508(a)(1)
Violation Description:	Failure to complete and electronically submit a site map with all required content.
Violation Notes:	Returned to compliance on 06/13/2018. OBSERVATION: The business failed to complete and electronically submit a site map with all required content including: north orientation, loading area, internal roads, adjacent streets, storm and sewer drains, emergency shut offs, and hazardous materials/waste storage areas. CORRECTIVE ACTION: Complete and electronically submit a site map with all required content.
Violation Division:	Los Angeles County Fire Department
Violation Program:	HMRRP
Violation Source:	CERS,
Site ID:	572400
Site Name:	Amazon.com Services LLC DAX5
Violation Date:	05-03-2018
Citation:	22 CCR 23 66273.34 - California Code of Regulations, Title 22, Chapter 23, Section(s) 66273.34
Violation Description:	Failure to label or mark each individual or container or the designated area of universal waste as required. 1) Waste batteries shall be marked with "Universal Waste-Battery(ies) . 2) Mercury containing equipment shall be marked with "Universal Waste -Mercury-Containing Equipment . 3) Lamps shall be marked with Universal Waste-Lamp(s) . 4)Each electronic devices or the container or the designated area shall be marked with Universal Waste-Electronic Device(s) . 5) Each CRTs or the container or the designated area shall be marked with "Universal Waste-CRT(s) . 6) CRT glass or the designated area shall be marked with Universal Waste-CRT glass .
Violation Notes:	Returned to compliance on 06/13/2018. OBSERVATION: Owner/Operator failed to properly label universal waste. 1. 1x55 gallon drum-Universal waste aerosol was observed without accumulation start date. 2. Fluorescent light tubes were found to be stored atop a diesel tank that was said to not be in use. All fluorescent lamps and tubes are considered hazardous waste in California when they are discarded because they contain mercury. (Title 22, division 4.5, chapter 11, section 66261.50) This includes: Fluorescent tubes, including low mercury tubes. Compact fluorescents, including low mercury lamps. High

UNIS TRANSPORTATION (Continued) **S124668744**

Intensity Discharge (HID) Lamps: Metal halide lamps, such as floodlights for large indoor and outdoor areas and gymnasiums. Sodium lamps, such as those sometimes used as security lighting and outdoor floodlights. Mercury vapor lamps, such as those sometimes used for street lighting. CORRECTIVE ACTION: Properly label universal waste and submit statement of compliance and/or a photo of the waste [Truncated]

Violation Division: Los Angeles County Fire Department
Violation Program: HW
Violation Source: CERS,

Site ID: 572400
Site Name: Amazon.com Services LLC DAX5
Violation Date: 07-30-2013
Citation: HSC 6.95 25505(a) - California Health and Safety Code, Chapter 6.95, Section(s) 25505(a)
Violation Description: Owner/Operator failed to complete and/or submit a Hazardous Materials Business Plan when storing hazardous materials at or above the thresholds quantities of 55 gallons/500 lbs/200 cubic feet.
Violation Notes: FACILITY FAILED TO SUBMIT ACCURATE PROPANE TANK AND TOETS FOR USED OIL
Violation Division: Los Angeles County Fire Department
Violation Program: HMRRP
Violation Source: CERS,

Site ID: 572400
Site Name: Amazon.com Services LLC DAX5
Violation Date: 04-19-2016
Citation: HSC 6.95 25508.2 - California Health and Safety Code, Chapter 6.95, Section(s) 25508.2
Violation Description: Failure to annually review and electronically certify that the business plan is complete, accurate, and up-to-date.
Violation Notes: Returned to compliance on 06/07/2016. OBSERVATION: The facility has not annually reviewed and certified that the business plan is complete, accurate, and up-to-date. A review of CERS revealed that the last submittal of a HMBP to CERS was on 9/26/13. CORRECTIVE ACTION: Review, revise, and certify the business plan electronically in the California Environmental Reporting System (CERS).
Violation Division: Los Angeles County Fire Department
Violation Program: HMRRP
Violation Source: CERS,

Site ID: 572400
Site Name: Amazon.com Services LLC DAX5
Violation Date: 04-19-2016
Citation: HSC 6.95 25508(d) - California Health and Safety Code, Chapter 6.95, Section(s) 25508(d)
Violation Description: Failure to complete and/or electronically submit a business plan when storing/handling a hazardous material at or above reportable quantities.
Violation Notes: Returned to compliance on 06/07/2016. OBSERVATION: A complete business plan has not been received by the CUPA. The facility was previously sent a notice/request from the CUPA for the submittal of a business plan. CORRECTIVE ACTION: Submit the business plan electronically in the California Environmental Reporting System (CERS) and implement immediately.
Violation Division: Los Angeles County Fire Department
Violation Program: HMRRP
Violation Source: CERS,

UNIS TRANSPORTATION (Continued) **S124668744**

Evaluation:

Eval General Type:	Compliance Evaluation Inspection
Eval Date:	04-29-2021
Violations Found:	Yes
Eval Type:	Routine done by local agency
Eval Notes:	Anna Peterson, WHHS/EHS
Eval Division:	Los Angeles County Fire Department
Eval Program:	HMRRP
Eval Source:	CERS,

Eval General Type:	Other/Unknown
Eval Date:	06-01-2021
Violations Found:	No
Eval Type:	Other, not routine, done by local agency
Eval Division:	Los Angeles County Fire Department
Eval Program:	HMRRP
Eval Source:	CERS,

Eval General Type:	Other/Unknown
Eval Date:	06-07-2016
Violations Found:	No
Eval Type:	Other, not routine, done by local agency
Eval Division:	Los Angeles County Fire Department
Eval Program:	HMRRP
Eval Source:	CERS,

Eval General Type:	Compliance Evaluation Inspection
Eval Date:	05-03-2018
Violations Found:	Yes
Eval Type:	Routine done by local agency
Eval Notes:	Robert Chung, VP of Operations
Eval Division:	Los Angeles County Fire Department
Eval Program:	HMRRP
Eval Source:	CERS,

Eval General Type:	Compliance Evaluation Inspection
Eval Date:	07-30-2013
Violations Found:	No
Eval Type:	Routine done by local agency
Eval Division:	Los Angeles County Fire Department
Eval Program:	HMRRP
Eval Source:	CERS,

Eval General Type:	Compliance Evaluation Inspection
Eval Date:	04-19-2016
Violations Found:	No
Eval Type:	Routine done by local agency
Eval Notes:	Diana Lee, Operations Manager
Eval Division:	Los Angeles County Fire Department
Eval Program:	HW
Eval Source:	CERS,

Eval General Type:	Compliance Evaluation Inspection
Eval Date:	05-03-2018
Violations Found:	Yes
Eval Type:	Routine done by local agency
Eval Notes:	Robert Chung, VP of Operations

UNIS TRANSPORTATION (Continued) **S124668744**

Eval Division: Los Angeles County Fire Department
Eval Program: HW
Eval Source: CERS,

Eval General Type: Compliance Evaluation Inspection
Eval Date: 06-15-2020
Violations Found: No
Eval Type: Routine done by local agency
Eval Notes: STEVE KIM, FACILITY MGR At the time of the inspection it was determined the facility was no longer subject to this CUPA Program. Date of inactivation: JANUARY 4, 2020
Eval Division: Los Angeles County Fire Department
Eval Program: HMRRP
Eval Source: CERS,

Eval General Type: Compliance Evaluation Inspection
Eval Date: 06-15-2020
Violations Found: No
Eval Type: Routine done by local agency
Eval Notes: STEVE KIM, FACILITY MGR At the time of the inspection it was determined the facility was no longer subject to this CUPA Program. Date of inactivation: JANUARY 4, 2020
Eval Division: Los Angeles County Fire Department
Eval Program: HW
Eval Source: CERS,

Eval General Type: Compliance Evaluation Inspection
Eval Date: 07-30-2013
Violations Found: Yes
Eval Type: Routine done by local agency
Eval Notes: INSPECTED BY B. NASSERI CONSENT GIVEN BY DAVID NIU
Eval Division: Los Angeles County Fire Department
Eval Program: HMRRP
Eval Source: CERS,

Eval General Type: Compliance Evaluation Inspection
Eval Date: 07-30-2013
Violations Found: Yes
Eval Type: Routine done by local agency
Eval Notes: INSPECTED BY B. NASSERI CONSENT GIVEN BY DAVID NIU
Eval Division: Los Angeles County Fire Department
Eval Program: HW
Eval Source: CERS,

Eval General Type: Compliance Evaluation Inspection
Eval Date: 04-19-2016
Violations Found: Yes
Eval Type: Routine done by local agency
Eval Notes: Diana Lee, Operations Manager
Eval Division: Los Angeles County Fire Department
Eval Program: HMRRP
Eval Source: CERS,

Eval General Type: Compliance Evaluation Inspection
Eval Date: 04-29-2021
Violations Found: No
Eval Type: Routine done by local agency

UNIS TRANSPORTATION (Continued) **S124668744**

Eval Notes: Anna Peterson, WHHS/EHS
Eval Division: Los Angeles County Fire Department
Eval Program: HW
Eval Source: CERS,

Eval General Type: Other/Unknown
Eval Date: 06-13-2018
Violations Found: No
Eval Type: Other, not routine, done by local agency
Eval Notes: Luis Valenuela
Eval Division: Los Angeles County Fire Department
Eval Program: HMRRP
Eval Source: CERS,

Eval General Type: Other/Unknown
Eval Date: 06-13-2018
Violations Found: No
Eval Type: Other, not routine, done by local agency
Eval Notes: Luis Valenzuela
Eval Division: Los Angeles County Fire Department
Eval Program: HW
Eval Source: CERS,

Eval General Type: Other/Unknown
Eval Date: 06-16-2021
Violations Found: No
Eval Type: Other, not routine, done by local agency
Eval Division: Los Angeles County Fire Department
Eval Program: HMRRP
Eval Source: CERS,

Eval General Type: Compliance Evaluation Inspection
Eval Date: 07-30-2013
Violations Found: No
Eval Type: Routine done by local agency
Eval Division: Los Angeles County Fire Department
Eval Program: HW
Eval Source: CERS,

Affiliation:
Affiliation Type Desc: Environmental Contact
Entity Name: Rose Salazar
Affiliation Address: PO Box 80842
Affiliation City: Seattle
Affiliation State: WA
Affiliation Zip: 98108
Affiliation Phone: ,

Affiliation Type Desc: Parent Corporation
Entity Name: Amazon.com Services LLC
Affiliation Phone: ,

Affiliation Type Desc: Document Preparer
Entity Name: Froilan Enriquez
Affiliation Phone: ,

Affiliation Type Desc: Operator

UNIS TRANSPORTATION (Continued) **S124668744**

Entity Name:	Amazon.com Services LLC
Affiliation Phone:	(614) 425-2102,
Affiliation Type Desc:	Legal Owner
Entity Name:	Amazon.com Services LLC
Affiliation Address:	PO Box 80842
Affiliation City:	Seattle
Affiliation State:	WA
Affiliation Country:	United States
Affiliation Zip:	98108
Affiliation Phone:	(800) 575-0171,
Affiliation Type Desc:	CUPA District
Entity Name:	Los Angeles County Fire
Affiliation Address:	5825 Rickenbacker Road
Affiliation City:	Commerce
Affiliation State:	CA
Affiliation Zip:	90040-3027
Affiliation Phone:	(323) 890-4000,
Affiliation Type Desc:	Facility Mailing Address
Entity Name:	Mailing Address
Affiliation Address:	PO Box 80842
Affiliation City:	Seattle
Affiliation State:	WA
Affiliation Zip:	98108
Affiliation Phone:	,
Affiliation Type Desc:	Identification Signer
Entity Name:	Belinda McDowell
Entity Title:	Business Environmental Leader
Affiliation Phone:	,

AD157 **MATTEL INC** **UST FINDER RELEASE** **1029019294**
NNW **15930 VALLEY BLVD E** **N/A**
1/4-1/2 **INDUSTRY, CA 91744**
0.451 mi.
2381 ft. **Site 3 of 4 in cluster AD**

Relative: **Lower**

Actual: **329 ft.**

UST FINDER RELEASE:

Object ID:	66612
Lust ID:	CAT0603704208
Name:	MATTEL INC
Address:	15930 VALLEY BLVD E
City,State,Zip:	INDUSTRY, CA 91744
Address Match Type:	PointAddress
Status:	No Further Action
Population within 1500ft:	142
Domestic Wells within 1500ft:	0
Land Use:	Developed, High Intensity
Within SPA:	No
Within WHPA:	No
Within 100yr Floodplain:	No
EPA Region:	9
Coordinate Source:	Geocode
X Coord:	-117.95394
Y Coord:	34.0163200000001

MATTEL INC (Continued) **1029019294**

Latitude: 34.01632
Longitude: -117.95394

AD158 **MATTEL INC** **HIST CORTESE** **S101296427**
NNW **15930 VALLEY** **N/A**
1/4-1/2 **INDUSTRY, CA 91744**
0.451 mi.
2381 ft. **Site 4 of 4 in cluster AD**

Relative: **Lower**
Actual: **329 ft.**

HIST CORTESE:
edr_fname: MATTEL INC
edr_fadd1: 15930 VALLEY
City,State,Zip: INDUSTRY, CA 91744
Region: CORTESE
Facility County Code: 19
Reg By: LTNKA
Reg Id: I-14788

AA159 **MOOK & BLANCHARD INC** **CPS-SLIC** **S124852014**
NE **546 S HOFGAARDEN ST** **HWTS** **N/A**
1/4-1/2 **LA PUENTE, CA 91744**
0.454 mi.
2395 ft. **Site 3 of 5 in cluster AA**

Relative: **Higher**
Actual: **361 ft.**

CPS-SLIC:
Name: MOOK & BLANCHARD
Address: 546 S. HOFGAARDEN ST.
City,State,Zip: LA PUENTE, CA 91744
Region: STATE
Facility Status: **Completed - Case Closed**
Status Date: 07/26/1991
Global Id: T10000015779
Lead Agency: LOS ANGELES RWQCB (REGION 4)
Latitude: 34.01378
Longitude: -117.94494
Case Type: Cleanup Program Site
Case Worker: WIP
RB Case Number: 105.0338
EPA Region: 9
Cuf Case: NO
Begin Date: 01/01/1985
No Further Action Date: 07/26/1991
CA Water Watershed Name: San Gabriel River - Upper San Gabriel (405.20)
Dwr Groundwater Subbasin Name: San Gabriel Valley (4-013)
CA Enviroscreen 3 Score: 81-85%
CA Enviroscreen 4 Score: 85-90%
Military DOD Site: No
RWQCB Region: LOS ANGELES RWQCB (REGION 4)

Click here to access the California GeoTracker records for this facility:

HWTS:
Name: MOOK & BLANCHARD INC
Address: 546 S HOFGAARDEN ST
City,State,Zip: LA PUENTE, CA 91744
EPA ID: CAL000288647

MOOK & BLANCHARD INC (Continued) **S124852014**

Inactive Date:	06/30/2006
Create Date:	12/02/2004
Mailing Address:	546 S HOFGAARDEN ST
Mailing City,State,Zip:	LA PUENTE, CA 917440000
Owner Name:	JERRY MOOK
Owner Address:	546 S HOFGAARDEN ST
Owner City,State,Zip:	LA PUENTE, CA 917440000
Contact Name:	SEVAN BOEHM
Contact Address:	546 S HOFGAARDEN ST
City,State,Zip:	LA PUENTE, CA 917440000
Facility Status:	Inactive
Facility Type:	PERMANENT
Category:	STATE
Latitude:	34.014049
Longitude:	-117.94434

NAICS:

EPA ID:	CAL000288647
Create Date:	2004-12-02 15:49:06.873
NAICS Code:	451211
NAICS Description:	Book Stores
Issued EPA ID Date:	2004-12-02 15:49:06.81000
Inactive Date:	2006-06-30 10:14:52
Facility Name:	MOOK & BLANCHARD INC
Facility Address:	546 S HOFGAARDEN ST
Facility City:	LA PUENTE
Facility State:	CA
Facility Zip:	917440000

AE160 **LA PUENTE U S FOODS** **CPS-SLIC** **S106026665**
NNE **16101 OLD VALLEY BLVD** **LOS ANGELES CO. HMS** **N/A**
1/4-1/2 **LA PUENTE, CA 91744** **NPDES**
0.454 mi. **CIWQS**
2396 ft. **Site 1 of 4 in cluster AE**

Relative:
Lower

Actual:
340 ft.

CPS-SLIC:

Name:	GAYTAN FOODS
Address:	16101 OLD VALLEY BLVD.
City,State,Zip:	LA PUENTE, CA 91744
Region:	STATE
Facility Status:	**Completed - Case Closed**
Status Date:	10/23/1991
Global Id:	T10000015594
Lead Agency:	LOS ANGELES RWQCB (REGION 4)
Latitude:	34.01682
Longitude:	-117.94938
Case Type:	Cleanup Program Site
Case Worker:	WIP
RB Case Number:	105.0105
EPA Region:	9
Cuf Case:	NO
Begin Date:	01/01/1985
No Further Action Date:	10/23/1991
CA Water Watershed Name:	San Gabriel River - Upper San Gabriel (405.20)
Dwr Groundwater Subbasin Name:	San Gabriel Valley (4-013)
CA Enviroscreen 3 Score:	81-85%
CA Enviroscreen 4 Score:	85-90%

LA PUENTE U S FOODS (Continued) **S106026665**

Military DOD Site: No
RWQCB Region: LOS ANGELES RWQCB (REGION 4)

Click here to access the California GeoTracker records for this facility:

LOS ANGELES CO. HMS:
Name: LA PUENTE U S FOODS
Address: 16101 OLD VALLEY BLVD
City,State,Zip: LA PUENTE, CA 917445431
Region: LA
Permit Category: Not reported
Facility Id: 008085-030932
Facility Type: Not reported
Facility Status: OPEN
Area: 6J
Permit Number: Not reported
Permit Status: Not reported

NPDES:
Name: OLD VALLEY
Address: 16101 OLD VALLEY BLVD
City,State,Zip: LA PUENTE, CA 91744
WDID: 4 19C370075
Regulatory Measure Type: Construction
Status: Terminated
Status Date: 10/30/2017
Operator Name: Bridgetown Investments
Operator Address: 17445 E Railroad Street
Operator City: Industry
Operator State: California
Operator Zip: 91748

NPDES as of 03/2018:
Region: 4
Regulatory Measure ID: 446681
Regulatory Measure Type: Construction
WDID: 4 19C370075
Received Date: 06/18/2014
Processed Date: 06/20/2014
Status: Active
Status Date: 06/20/2014
Place Size: 1.28
Place Size Unit: Acres
Contact: David Perez
Contact Title: Partner
Contact Phone: 626-855-5555
Contact Email: dmperez@valleyvistaservices.com
Operator Name: Bridgetown Investments
Operator Address: 17445 E Railroad Street
Operator City: Industry
Operator State: California
Operator Zip: 91748
Operator Contact: David Perez
Operator Contact Phone: 626-855-5555
Operator Contact Email: dmperez@valleyvistaservices.com
Operator Type: Private Business
Developer: Bridgetown Investments

LA PUENTE U S FOODS (Continued) **S106026665**

Developer Address:	17445 E Railroad Street
Developer City:	Industry
Developer State:	California
Developer Zip:	91748
Developer Contact:	David Perez
Constype Linear Utility Ind:	N
Constype Above Ground Ind:	N
Constype Below Ground Ind:	N
Constype Cable Line Ind:	N
Constype Comm Line Ind:	N
Constype Commertial Ind:	Y
Constype Electrical Line Ind:	N
Constype Gas Line Ind:	N
Constype Industrial Ind:	N
Constype Other Ind:	N
Constype Recons Ind:	N
Constype Residential Ind:	N
Constype Transport Ind:	N
Constype Utility Ind:	N
Constype Water Sewer Ind:	N
Dir Discharge Uswater Ind:	N
Receiving Water Name:	San Jose Creek
Certifier:	David Perez
Certifier Title:	Vice President
Certification Date:	18-JUN-14

NPDES Number:	CAS000002
Status:	Terminated
Agency Number:	0
Region:	4
Regulatory Measure ID:	446681
Order Number:	2009-0009-DWQ
Regulatory Measure Type:	Enrollee
WDID:	4 19C370075
Program Type:	Construction
Effective Date Of Regulatory Measure:	06/20/2014
Termination Date Of Regulatory Measure:	08/07/2017
Discharge Name:	Bridgetown Investments
Discharge Address:	17445 E Railroad Street
Discharge City:	Industry
Discharge State:	California
Discharge Zip:	91748

CIWQS:

Name:	OLD VALLEY
Address:	16101 OLD VALLEY BLVD
City,State,Zip:	LA PUENTE, CA 91744
Agency:	Bridgetown Investments
Agency Address:	17445 E Railroad Street, Industry, CA 91748
Place/Project Type:	Construction - Commercial
Region:	4
Program:	CONSTW
Regulatory Measure Status:	Terminated
Regulatory Measure Type:	Storm water construction
Order Number:	2009-0009-DWQ
WDID:	4 19C370075

LA PUENTE U S FOODS (Continued) **S106026665**

NPDES Number:	CAS000002
Effective Date:	06/20/2014
Termination Date:	08/07/2017
Enforcement Actions within 5 years:	0
Violations within 5 years:	0
Latitude:	34.01688
Longitude:	-117.94952

AC161 **SUPERIOR PROFILES INC** **CPS-SLIC** **S106932704**
SE **1325 BIXBY DR** **CERS HAZ WASTE** **N/A**
1/4-1/2 **INDUSTRY, CA 91745** **SWEEPS UST**
0.457 mi. **CERS**
2413 ft. **Site 2 of 4 in cluster AC**

Relative:
Higher

Actual:
387 ft.

CPS-SLIC:

Name:	SUPERIOR FEATHERWEIGHT TOOLS
Address:	1325 BIXBY DR.
City,State,Zip:	CITY OF INDUSTRY, CA 91745
Region:	STATE
Facility Status:	**Completed - Case Closed**
Status Date:	02/14/1997
Global Id:	T10000015728
Lead Agency:	LOS ANGELES RWQCB (REGION 4)
Latitude:	34.00324
Longitude:	-117.94604
Case Type:	Cleanup Program Site
Case Worker:	WIP
RB Case Number:	105.0267
EPA Region:	9
Cuf Case:	NO
Begin Date:	01/01/1985
No Further Action Date:	02/14/1997
CA Water Watershed Name:	San Gabriel River - Upper San Gabriel (405.20)
Dwr Groundwater Subbasin Name:	San Gabriel Valley (4-013)
CA Enviroscreen 3 Score:	86-90%
CA Enviroscreen 4 Score:	90-95%
Military DOD Site:	No
RWQCB Region:	LOS ANGELES RWQCB (REGION 4)

Click here to access the California GeoTracker records for this facility:

CERS HAZ WASTE:

Name:	SUPERIOR PROFILES INC
Address:	1325 BIXBY DR
City,State,Zip:	INDUSTRY, CA 91745
Site ID:	403306
CERS ID:	10266391
CERS Description:	Hazardous Waste Generator

SWEEPS UST:

Name:	SUPERIOR FEATHERWEIGHT TOOL CO
Address:	1325 BIXBY DR
City:	INDUSTRY
Status:	Active
Comp Number:	12230
Number:	9
Board Of Equalization:	44-009653

SUPERIOR PROFILES INC (Continued) **S106932704**

Referral Date: 06-30-89
Created Date: 06-30-89
SWRCB Tank Id: 19-000-012230-000001
Tank Status: A
Active Date: 06-30-89
Tank Use: UNKNOWN
STG: W
Number Of Tanks: 1

CERS:
Name: SUPERIOR FEATHERWEIGHT TOOLS
Address: 1325 BIXBY DR.
City,State,Zip: CITY OF INDUSTRY, CA 91745
Site ID: 879531
CERS ID: T10000015728
CERS Description: Cleanup Program Site

Affiliation:
Affiliation Type Desc: Regional Board Caseworker
Entity Name: WELL INVESTIGATION PROGRAM - LOS ANGELES RWQCB (REGION 4)
Affiliation Address: 320 W. 4TH ST., SUITE 200
Affiliation City: LOS ANGELES
Affiliation State: CA
Affiliation Phone: ,

Name: SUPERIOR PROFILES INC
Address: 1325 BIXBY DR
City,State,Zip: INDUSTRY, CA 91745
Site ID: 403306
CERS ID: 10266391
CERS Description: Chemical Storage Facilities

Violations:
Site ID: 403306
Site Name: SUPERIOR PROFILES INC
Violation Date: 12-05-2013
Citation: HSC 6.95 25505(a) - California Health and Safety Code, Chapter 6.95, Section(s) 25505(a)
Violation Description: Owner/Operator failed to complete and/or submit a Hazardous Materials Business Plan when storing hazardous materials at or above the thresholds quantities of 55 gallons/500 lbs/200 cubic feet.
Violation Division: Los Angeles County Fire Department
Violation Program: HMRRP
Violation Source: CERS,

Site ID: 403306
Site Name: SUPERIOR PROFILES INC
Violation Date: 12-05-2013
Citation: 22 CCR 12 66262.34(f) - California Code of Regulations, Title 22, Chapter 12, Section(s) 66262.34(f)
Violation Description: Failure to properly label hazardous waste accumulation containers with the following requirements: "Hazardous Waste", name and address of the generator, physical and chemical characteristics of the Hazardous Waste, and starting accumulation date.
Violation Notes: Facility failed to label a 15 gallon hazardous waste container (liquid) and a one 30 gallon hazardous waste container (solid).
Violation Division: Los Angeles County Fire Department

SUPERIOR PROFILES INC (Continued) **S106932704**

Violation Program: HW
Violation Source: CERS,

Site ID: 403306
Site Name: SUPERIOR PROFILES INC
Violation Date: 07-28-2020
Citation: HSC 6.95 25508(a)(1) - California Health and Safety Code, Chapter 6.95, Section(s) 25508(a)(1)
Violation Description: Failure to annually review and electronically certify that the business plan is complete and accurate on or before the annual due date.
Violation Notes: Returned to compliance on 08/21/2020. OBSERVATION: The business failed to electronically submit and certify that the business plan is complete, accurate, and in compliance with EPCRA on or before the annual due date. 2020 California Environmental Reporting System (CERS) submittal was missing/inaccurate; Reviewed CERS submittals submitted on 2/27/2020 and found the following needed to be addressed: - Inaccurate quantities of hazardous materials reported on the hazardous materials and waste inventory matrix report; Observed 8 x 8-gallon compressed gas cylinders containing propane - Total: 64 gallons of propane; - Propane's physical storing state should be reported in liquid and the reporting unit should be in gallon on the HazMat Inventory Report; CORRECTIVE ACTION: Electronically submit and certify that the business plan is complete, accurate, and in compliance with EPCRA on or before the annual due date.
Violation Division: Los Angeles County Fire Department
Violation Program: HMRRP
Violation Source: CERS,

Evaluation:
Eval General Type: Other/Unknown
Eval Date: 04-07-2014
Violations Found: No
Eval Type: Other, not routine, done by local agency
Eval Division: Los Angeles County Fire Department
Eval Program: HMRRP
Eval Source: CERS,

Eval General Type: Other/Unknown
Eval Date: 04-07-2014
Violations Found: No
Eval Type: Other, not routine, done by local agency
Eval Division: Los Angeles County Fire Department
Eval Program: HW
Eval Source: CERS,

Eval General Type: Compliance Evaluation Inspection
Eval Date: 05-01-2017
Violations Found: No
Eval Type: Routine done by local agency
Eval Notes: Lawrence Arrieta, VP Production
Eval Division: Los Angeles County Fire Department
Eval Program: HMRRP
Eval Source: CERS,

Eval General Type: Compliance Evaluation Inspection
Eval Date: 07-28-2020

SUPERIOR PROFILES INC (Continued) **S106932704**

Violations Found: Yes
Eval Type: Routine done by local agency
Eval Notes: Lawrence A. Arrieta, VP Production
Eval Division: Los Angeles County Fire Department
Eval Program: HMRRP
Eval Source: CERS,

Eval General Type: Compliance Evaluation Inspection
Eval Date: 12-05-2013
Violations Found: Yes
Eval Type: Routine done by local agency
Eval Notes: Inspected conducted by T. Yamakawa, HMS I Consent given by Lawerence Arrieta
Eval Division: Los Angeles County Fire Department
Eval Program: HW
Eval Source: CERS,

Eval General Type: Compliance Evaluation Inspection
Eval Date: 12-05-2013
Violations Found: Yes
Eval Type: Routine done by local agency
Eval Notes: Inspected conducted by T. Yamakawa, HMS I Consent given by Lawerence Arrieta
Eval Division: Los Angeles County Fire Department
Eval Program: HMRRP
Eval Source: CERS,

Eval General Type: Compliance Evaluation Inspection
Eval Date: 05-16-2023
Violations Found: No
Eval Type: Routine done by local agency
Eval Notes: Consent to conduct inspection provided by Manufacturing Director Larry Arrieta. No significant Haz Mat reporting deficiencies identified at the time of inspection.
Eval Division: Los Angeles County Fire Department
Eval Program: HMRRP
Eval Source: CERS,

Eval General Type: Compliance Evaluation Inspection
Eval Date: 05-16-2023
Violations Found: No
Eval Type: Routine done by local agency
Eval Notes: Consent to conduct inspection provided by Manufacturing Director Larry Arrieta. No significant Hazardous Waste deficiencies identified at the time of inspection.
Eval Division: Los Angeles County Fire Department
Eval Program: HW
Eval Source: CERS,

Eval General Type: Other/Unknown
Eval Date: 08-31-2020
Violations Found: No
Eval Type: Other, not routine, done by local agency
Eval Division: Los Angeles County Fire Department
Eval Program: HMRRP
Eval Source: CERS,

SUPERIOR PROFILES INC (Continued) **S106932704**

Eval General Type: Compliance Evaluation Inspection
Eval Date: 05-01-2017
Violations Found: No
Eval Type: Routine done by local agency
Eval Notes: Lawrence Arrieta, VP Production
Eval Division: Los Angeles County Fire Department
Eval Program: HW
Eval Source: CERS,

Eval General Type: Compliance Evaluation Inspection
Eval Date: 07-28-2020
Violations Found: No
Eval Type: Routine done by local agency
Eval Notes: Lawrence A. Arrieta, VP Production
Eval Division: Los Angeles County Fire Department
Eval Program: HW
Eval Source: CERS,

Eval General Type: Compliance Evaluation Inspection
Eval Date: 12-05-2013
Violations Found: No
Eval Type: Routine done by local agency
Eval Division: Los Angeles County Fire Department
Eval Program: HMRRP
Eval Source: CERS,

Eval General Type: Compliance Evaluation Inspection
Eval Date: 12-05-2013
Violations Found: No
Eval Type: Routine done by local agency
Eval Division: Los Angeles County Fire Department
Eval Program: HW
Eval Source: CERS,

Affiliation:
Affiliation Type Desc: Facility Mailing Address
Entity Name: Mailing Address
Affiliation Address: 1325 BIXBY DR
Affiliation City: INDUSTRY
Affiliation State: CA
Affiliation Zip: 91745
Affiliation Phone: ,

Affiliation Type Desc: Legal Owner
Entity Name: SUPERIOR PROFILES INC
Affiliation Address: 1325 BIXBY DR
Affiliation City: INDUSTRY
Affiliation State: CA
Affiliation Country: United States
Affiliation Zip: 91745
Affiliation Phone: (626) 888-7922,

Affiliation Type Desc: Operator
Entity Name: LAWRENCE A. ARRIETA
Affiliation Phone: (626) 890-1945,

Affiliation Type Desc: Identification Signer

SUPERIOR PROFILES INC (Continued) **S106932704**

Entity Name: KELLIE WEDDELL
Entity Title: ADMIN
Affiliation Phone: ,

Affiliation Type Desc: CUPA District
Entity Name: Los Angeles County Fire
Affiliation Address: 5825 Rickenbacker Road
Affiliation City: Commerce
Affiliation State: CA
Affiliation Zip: 90040-3027
Affiliation Phone: (323) 890-4000,

Affiliation Type Desc: Environmental Contact
Entity Name: Safety Kleen
Affiliation Address: 2918 WORTHEN AVE
Affiliation City: LOS ANGELES
Affiliation State: CA
Affiliation Zip: 90039
Affiliation Phone: ,

Affiliation Type Desc: Parent Corporation
Entity Name: SUPERIOR PROFILES INC
Affiliation Phone: ,

Affiliation Type Desc: Property Owner
Entity Name: Leonard Maggio
Affiliation Address: 1325 Bixby Dr.
Affiliation City: City of Industry
Affiliation State: CA
Affiliation Country: United States
Affiliation Zip: 91745
Affiliation Phone: (626) 336-6232,

Affiliation Type Desc: Document Preparer
Entity Name: KELLIE WEDDELL
Affiliation Phone: ,

AF162 **MOBIL OIL CORP LA PUENTE B P** **RCRA-SQG** **1000686599**
North **16030 OLD VALLEY BLVD** **LUST** **CAD983639329**
1/4-1/2 **LA PUENTE, CA 91746** **SWEEPS UST**
0.461 mi. **CA FID UST**
2433 ft. **Site 1 of 4 in cluster AF** **FINDS**
ECHO
Relative: **Cortese**
Lower **LOS ANGELES CO. HMS**
Actual: **CERS**
337 ft.

RCRA Listings:

Date Form Received by Agency: 19960901
Handler Name: Mobil Oil Corp La Puente B P
Handler Address: Old Valley Blvd
Handler City,State,Zip: LA PUENTE, CA 91746
EPA ID: CAD983639329
EPA Region: 09
Land Type: Private
Federal Waste Generator Description: Small Quantity Generator
Active Site Indicator: Handler Activities

MOBIL OIL CORP LA PUENTE B P (Continued) **1000686599**

Mailing Address:	GALLOWS RD 7W109
Mailing City,State,Zip:	FAIRFAX, VA 22037-0001
Owner Name:	Mobil Oil Corporation
Owner Type:	Private
Short-Term Generator Activity:	No
Importer Activity:	No
Mixed Waste Generator:	No
Transporter Activity:	No
Transfer Facility Activity:	No
Recycler Activity with Storage:	No
Small Quantity On-Site Burner Exemption:	No
Smelting Melting and Refining Furnace Exemption:	No
Underground Injection Control:	No
Off-Site Waste Receipt:	No
Universal Waste Indicator:	No
Universal Waste Destination Facility:	No
Federal Universal Waste:	No
Active Site State-Reg Handler:	---
Hazardous Secondary Material Indicator:	N
2018 GPRA Permit Baseline:	Not on the Baseline
2018 GPRA Renewals Baseline:	Not on the Baseline
202 GPRA Corrective Action Baseline:	No
Subject to Corrective Action Universe:	No
Non-TSDFs Where RCRA CA has Been Imposed Universe:	No
Corrective Action Priority Ranking:	No NCAPS ranking
Environmental Control Indicator:	No
Institutional Control Indicator:	No
Human Exposure Controls Indicator:	N/A
Groundwater Controls Indicator:	N/A
Significant Non-Complier Universe:	No
Unaddressed Significant Non-Complier Universe:	No
Addressed Significant Non-Complier Universe:	No
Significant Non-Complier With a Compliance Schedule Universe:	No
Handler Date of Last Change:	20000915
Recognized Trader-Importer:	No
Recognized Trader-Exporter:	No
Importer of Spent Lead Acid Batteries:	No
Exporter of Spent Lead Acid Batteries:	No
Recycler Activity Without Storage:	No
Manifest Broker:	No
Sub-Part P Indicator:	No

Handler - Owner Operator:

Owner/Operator Indicator:	Owner
Owner/Operator Name: MOBIL OIL CORPORATION	
Legal Status:	Private
Owner/Operator Address:	3225 GALLOWS RD
Owner/Operator City,State,Zip:	FAIRFAX, VA 22037-0001
Owner/Operator Telephone:	703-849-3330

Historic Generators:

Receive Date:	19960901
Handler Name: MOBIL OIL CORP LA PUENTE B P	
Federal Waste Generator Description:	Small Quantity Generator
Large Quantity Handler of Universal Waste:	No

MOBIL OIL CORP LA PUENTE B P (Continued) **1000686599**

Recognized Trader Importer:	No
Recognized Trader Exporter:	No
Spent Lead Acid Battery Importer:	No
Spent Lead Acid Battery Exporter:	No
Current Record:	Yes

List of NAICS Codes and Descriptions:
NAICS Codes: No NAICS Codes Found

Facility Has Received Notices of Violations:
Violations: No Violations Found

Evaluation Action Summary:
Evaluations: No Evaluations Found

LUST:

Name:	FORMER EXXONMOBIL BULK PLANT 04419
Address:	16030 OLD VALLEY BLVD
City,State,Zip:	LA PUENTE, CA 91746
Lead Agency:	LOS ANGELES RWQCB (REGION 4)
Case Type:	LUST Cleanup Site
Geo Track:	http://geotracker.waterboards.ca.gov/profile_report.asp?global_id=T0603702788
Global Id:	T0603702788
Latitude:	34.0169977834089
Longitude:	-117.950506210327
Status:	Completed - Case Closed
Status Date:	12/14/2015
Case Worker:	AJL
RB Case Number:	I-01520
Local Agency:	LOS ANGELES COUNTY
File Location:	Regional Board
Potential Media Affect:	Aquifer used for drinking water supply
Potential Contaminants of Concern:	Gasoline
EPA Region:	9
Coordinate Source:	Manual Entry on Screens
Cuf Case:	NO
Begin Date:	03/19/1987
Leak Reported Date:	03/19/1987
Discharge Source:	Other
Discharge Cause:	Unknown
No Further Action Date:	12/14/2015
CA Water Watershed Name:	San Gabriel River - Upper San Gabriel (405.20)
Dwr Groundwater Subbasin Name:	San Gabriel Valley (4-013)
CA Enviroscreen 3 Score:	96-100% (highest scores)
CA Enviroscreen 4 Score:	90-95%
Military DOD Site:	No
RWQCB Region:	LOS ANGELES RWQCB (REGION 4)

LUST:

Global Id:	T0603702788
Contact Type:	Regional Board Caseworker - Primary Caseworker
Contact Name:	AHMAD J. LAMAA
Organization Name:	LOS ANGELES RWQCB (REGION 4)
Address:	320 West 4th Street Suite 200
City:	Los Angeles

MOBIL OIL CORP LA PUENTE B P (Continued) **1000686599**

Email: alamaa@waterboards.ca.gov

Global Id: T0603702788
Contact Type: Local Agency Caseworker
Contact Name: JOHN AWUJO
Organization Name: LOS ANGELES COUNTY
Address: 900 S FREMONT AVE
City: ALHAMBRA
Email: jawujo@dpw.lacounty.gov
Phone Number: 6264583507

LUST:
Global Id: T0603702788
Action Type: ENFORCEMENT
Date: 07/18/2002
Action: Staff Letter

Global Id: T0603702788
Action Type: ENFORCEMENT
Date: 03/27/2015
Action: Notification - Public Participation Document

Global Id: T0603702788
Action Type: ENFORCEMENT
Date: 01/11/2002
Action: 13267 Requirement

Global Id: T0603702788
Action Type: RESPONSE
Date: 01/15/2003
Action: Monitoring Report - Quarterly

Global Id: T0603702788
Action Type: RESPONSE
Date: 01/15/2003
Action: Soil and Water Investigation Report

Global Id: T0603702788
Action Type: RESPONSE
Date: 10/15/2002
Action: Soil and Water Investigation Report

Global Id: T0603702788
Action Type: RESPONSE
Date: 04/15/2003
Action: Soil and Water Investigation Report

Global Id: T0603702788
Action Type: RESPONSE
Date: 04/15/2003
Action: Monitoring Report - Quarterly

Global Id: T0603702788
Action Type: RESPONSE
Date: 07/15/2002
Action: Monitoring Report - Quarterly

MOBIL OIL CORP LA PUENTE B P (Continued) **1000686599**

Global Id: T0603702788
Action Type: RESPONSE
Date: 10/15/2006
Action: Monitoring Report - Quarterly

Global Id: T0603702788
Action Type: RESPONSE
Date: 07/15/2006
Action: Monitoring Report - Quarterly

Global Id: T0603702788
Action Type: RESPONSE
Date: 07/15/2006
Action: Soil and Water Investigation Report

Global Id: T0603702788
Action Type: RESPONSE
Date: 01/15/2008
Action: Monitoring Report - Quarterly

Global Id: T0603702788
Action Type: RESPONSE
Date: 01/15/2008
Action: Soil and Water Investigation Report

Global Id: T0603702788
Action Type: RESPONSE
Date: 07/15/2007
Action: Soil and Water Investigation Report

Global Id: T0603702788
Action Type: ENFORCEMENT
Date: 08/13/2015
Action: State Water Board - Closure Order

Global Id: T0603702788
Action Type: ENFORCEMENT
Date: 12/14/2015
Action: Closure/No Further Action Letter

Global Id: T0603702788
Action Type: Other
Date: 03/19/1987
Action: Leak Reported

Global Id: T0603702788
Action Type: RESPONSE
Date: 01/15/2010
Action: Monitoring Report - Semi-Annually

Global Id: T0603702788
Action Type: RESPONSE
Date: 01/15/2010
Action: Conceptual Site Model

Global Id: T0603702788
Action Type: RESPONSE

MOBIL OIL CORP LA PUENTE B P (Continued) **1000686599**

Date: 04/15/2009
Action: Monitoring Report - Quarterly

Global Id: T0603702788
Action Type: RESPONSE
Date: 10/15/2008
Action: Monitoring Report - Quarterly

Global Id: T0603702788
Action Type: RESPONSE
Date: 04/15/2009
Action: Conceptual Site Model

Global Id: T0603702788
Action Type: RESPONSE
Date: 04/15/2002
Action: Monitoring Report - Quarterly

Global Id: T0603702788
Action Type: RESPONSE
Date: 10/15/2002
Action: Monitoring Report - Quarterly

Global Id: T0603702788
Action Type: RESPONSE
Date: 07/15/2005
Action: Monitoring Report - Quarterly

Global Id: T0603702788
Action Type: RESPONSE
Date: 07/15/2005
Action: Soil and Water Investigation Report

Global Id: T0603702788
Action Type: RESPONSE
Date: 10/15/2005
Action: Monitoring Report - Quarterly

Global Id: T0603702788
Action Type: RESPONSE
Date: 10/15/2005
Action: Soil and Water Investigation Report

Global Id: T0603702788
Action Type: RESPONSE
Date: 07/15/2007
Action: Monitoring Report - Quarterly

Global Id: T0603702788
Action Type: RESPONSE
Date: 01/15/2007
Action: Soil and Water Investigation Report

Global Id: T0603702788
Action Type: RESPONSE
Date: 01/15/2006
Action: Soil and Water Investigation Report

MOBIL OIL CORP LA PUENTE B P (Continued) **1000686599**

Global Id: T0603702788
Action Type: RESPONSE
Date: 01/15/2007
Action: Monitoring Report - Quarterly

Global Id: T0603702788
Action Type: RESPONSE
Date: 04/15/2006
Action: Soil and Water Investigation Report

Global Id: T0603702788
Action Type: RESPONSE
Date: 04/15/2006
Action: Monitoring Report - Quarterly

Global Id: T0603702788
Action Type: RESPONSE
Date: 11/12/2015
Action: Well Destruction Report

Global Id: T0603702788
Action Type: RESPONSE
Date: 07/15/2009
Action: Conceptual Site Model

Global Id: T0603702788
Action Type: RESPONSE
Date: 01/15/2009
Action: Monitoring Report - Quarterly

Global Id: T0603702788
Action Type: RESPONSE
Date: 01/15/2009
Action: Conceptual Site Model

Global Id: T0603702788
Action Type: RESPONSE
Date: 10/15/2009
Action: Monitoring Report - Semi-Annually

Global Id: T0603702788
Action Type: RESPONSE
Date: 01/15/2005
Action: Soil and Water Investigation Report

Global Id: T0603702788
Action Type: RESPONSE
Date: 01/15/2005
Action: Monitoring Report - Quarterly

Global Id: T0603702788
Action Type: RESPONSE
Date: 10/15/2004
Action: Monitoring Report - Quarterly

Global Id: T0603702788
Action Type: RESPONSE

MOBIL OIL CORP LA PUENTE B P (Continued) **1000686599**

Date: 10/15/2004
Action: Soil and Water Investigation Report

Global Id: T0603702788
Action Type: RESPONSE
Date: 07/15/2004
Action: Soil and Water Investigation Report

Global Id: T0603702788
Action Type: RESPONSE
Date: 04/15/2005
Action: Soil and Water Investigation Report

Global Id: T0603702788
Action Type: RESPONSE
Date: 04/15/2005
Action: Monitoring Report - Quarterly

Global Id: T0603702788
Action Type: RESPONSE
Date: 07/15/2004
Action: Monitoring Report - Quarterly

Global Id: T0603702788
Action Type: RESPONSE
Date: 04/15/2007
Action: Soil and Water Investigation Report

Global Id: T0603702788
Action Type: RESPONSE
Date: 10/15/2006
Action: Soil and Water Investigation Report

Global Id: T0603702788
Action Type: RESPONSE
Date: 01/15/2006
Action: Monitoring Report - Quarterly

Global Id: T0603702788
Action Type: RESPONSE
Date: 01/15/2010
Action: Monitoring Report - Semi-Annually

Global Id: T0603702788
Action Type: RESPONSE
Date: 04/15/2008
Action: Monitoring Report - Quarterly

Global Id: T0603702788
Action Type: RESPONSE
Date: 04/15/2010
Action: Monitoring Report - Semi-Annually

Global Id: T0603702788
Action Type: RESPONSE
Date: 04/13/2012
Action: Well Installation Report

MOBIL OIL CORP LA PUENTE B P (Continued) **1000686599**

Global Id: T0603702788
Action Type: RESPONSE
Date: 01/15/2012
Action: Conceptual Site Model

Global Id: T0603702788
Action Type: RESPONSE
Date: 07/15/2012
Action: Monitoring Report - Semi-Annually

Global Id: T0603702788
Action Type: RESPONSE
Date: 07/15/2012
Action: Conceptual Site Model

Global Id: T0603702788
Action Type: RESPONSE
Date: 01/15/2014
Action: Monitoring Report - Semi-Annually

Global Id: T0603702788
Action Type: RESPONSE
Date: 07/15/2014
Action: Monitoring Report - Semi-Annually

Global Id: T0603702788
Action Type: RESPONSE
Date: 01/15/2015
Action: Monitoring Report - Semi-Annually

Global Id: T0603702788
Action Type: RESPONSE
Date: 10/15/2008
Action: Conceptual Site Model

Global Id: T0603702788
Action Type: RESPONSE
Date: 04/15/2004
Action: Monitoring Report - Quarterly

Global Id: T0603702788
Action Type: RESPONSE
Date: 10/15/2007
Action: Soil and Water Investigation Report

Global Id: T0603702788
Action Type: RESPONSE
Date: 10/15/2007
Action: Monitoring Report - Quarterly

Global Id: T0603702788
Action Type: RESPONSE
Date: 04/15/2004
Action: Soil and Water Investigation Report

Global Id: T0603702788
Action Type: RESPONSE

MOBIL OIL CORP LA PUENTE B P (Continued) **1000686599**

Date: 04/15/2011
Action: Conceptual Site Model

Global Id: T0603702788
Action Type: RESPONSE
Date: 07/15/2011
Action: Monitoring Report - Semi-Annually

Global Id: T0603702788
Action Type: RESPONSE
Date: 07/15/2011
Action: Conceptual Site Model

Global Id: T0603702788
Action Type: REMEDIATION
Date: 07/29/1998
Action: In Situ Physical/Chemical Treatment (other than SVE)

Global Id: T0603702788
Action Type: RESPONSE
Date: 07/15/2008
Action: Monitoring Report - Quarterly

Global Id: T0603702788
Action Type: RESPONSE
Date: 07/15/2008
Action: Soil and Water Investigation Report

Global Id: T0603702788
Action Type: RESPONSE
Date: 07/15/2003
Action: Soil and Water Investigation Report

Global Id: T0603702788
Action Type: RESPONSE
Date: 07/15/2003
Action: Monitoring Report - Quarterly

Global Id: T0603702788
Action Type: RESPONSE
Date: 10/15/2003
Action: Monitoring Report - Quarterly

Global Id: T0603702788
Action Type: RESPONSE
Date: 10/15/2003
Action: Soil and Water Investigation Report

Global Id: T0603702788
Action Type: RESPONSE
Date: 01/15/2004
Action: Monitoring Report - Quarterly

Global Id: T0603702788
Action Type: RESPONSE
Date: 01/15/2004
Action: Soil and Water Investigation Report

MOBIL OIL CORP LA PUENTE B P (Continued) **1000686599**

Global Id: T0603702788
Action Type: RESPONSE
Date: 04/15/2008
Action: Soil and Water Investigation Report

Global Id: T0603702788
Action Type: RESPONSE
Date: 04/15/2007
Action: Monitoring Report - Quarterly

Global Id: T0603702788
Action Type: RESPONSE
Date: 01/15/2011
Action: Conceptual Site Model

Global Id: T0603702788
Action Type: RESPONSE
Date: 01/15/2011
Action: Monitoring Report - Semi-Annually

Global Id: T0603702788
Action Type: RESPONSE
Date: 07/15/2009
Action: Monitoring Report - Semi-Annually

Global Id: T0603702788
Action Type: RESPONSE
Date: 12/22/2014
Action: Request for Closure - Regulator Responded

LUST:
Global Id: T0603702788
Status: Open - Case Begin Date
Status Date: 03/19/1987

Global Id: T0603702788
Status: Open - Verification Monitoring
Status Date: 03/19/1987

Global Id: T0603702788
Status: Open - Site Assessment
Status Date: 03/07/2001

Global Id: T0603702788
Status: Open - Remediation
Status Date: 12/13/2002

Global Id: T0603702788
Status: Open - Eligible for Closure
Status Date: 06/06/2013

Global Id: T0603702788
Status: Open - Eligible for Closure
Status Date: 08/13/2015

Global Id: T0603702788
Status: Completed - Case Closed

MOBIL OIL CORP LA PUENTE B P (Continued) **1000686599**

Status Date: 12/14/2015

SWEEPS UST:
Name: MOBIL OIL CORP
Address: 16030 OLD VALLEY BLVD
City: LA PUENTE
Status: Active
Comp Number: 1520
Number: 9
Referral Date: 06-30-89
Created Date: 06-30-89

CA FID UST:
Facility ID: 19002317
Regulated By: UTNKA
Regulated ID: 00334218
Facility Phone: 8180000000
Mailing Address: BOX
Mailing City,St,Zip: LA PUENTE
Status: Active

FINDS:
Registry ID: 110002878397

Click Here for FRS Facility Detail Report:

Environmental Interest/Information System:
The Resource Conservation and Recovery Act Information System (RCRAInfo) is EPA's comprehensive information system in support of the Resource Conservation and Recovery Act (RCRA) of 1976 and the Hazardous and Solid Waste Amendments (HSWA) of 1984. It tracks many types of information about generators, transporters, treaters, storers, and disposers of hazardous waste.

Click this hyperlink while viewing on your computer to access additional FINDS: detail in the EDR Site Report.

ECHO:
Envid: 1000686599
Registry ID: 110002878397
DFR URL: http://echo.epa.gov/detailed-facility-report?fid=110002878397
Name: MOBIL OIL CORP LA PUENTE B P
Address: 16030 OLD VALLEY BLVD
City,State,Zip: LA PUENTE, CA 91746

CORTESE:
Name: FORMER EXXONMOBIL BULK PLANT 04419
Address: 16030 OLD VALLEY BLVD
City,State,Zip: LA PUENTE, CA 91746
Region: CORTESE
Global ID: T0603702788
Site/Facility Type: LUST CLEANUP SITE
Cleanup Status: COMPLETED - CASE CLOSED
Flag: active
File Name: Active Open

MOBIL OIL CORP LA PUENTE B P (Continued) **1000686599**

LOS ANGELES CO. HMS:
Name: MOBIL BULK PLANT #04-419
Address: 16030 OLD VALLEY BLVD
City,State,Zip: LA PUENTE, CA 91744
Region: LA
Permit Category: T
Facility Id: 001447-001520
Facility Type: 0
Facility Status: Removed
Area: 6J
Permit Number: 00002760T
Permit Status: Removed

Name: WAREHOUSE
Address: 16030 OLD VALLEY BLVD
City,State,Zip: LA PUENTE, CA 91744
Region: LA
Permit Category: Not reported
Facility Id: 001447-063736
Facility Type: Not reported
Facility Status: OPEN
Area: 6J
Permit Number: Not reported
Permit Status: Not reported

Name: MOBIL OIL CO
Address: 16030 OLD VALLEY BLVD
City,State,Zip: LA PUENTE, CA 91744
Region: LA
Permit Category: Not reported
Facility Id: 001447-I01520
Facility Type: Not reported
Facility Status: OPEN
Area: 6J
Permit Number: Not reported
Permit Status: Not reported

CERS:
Name: FORMER EXXONMOBIL BULK PLANT 04419
Address: 16030 OLD VALLEY BLVD
City,State,Zip: LA PUENTE, CA 91746
Site ID: 906832
CERS ID: T0603702788
CERS Description: Leaking Underground Storage Tank Cleanup Site

Affiliation:
Affiliation Type Desc: Local Agency Caseworker
Entity Name: JOHN AWUJO - LOS ANGELES COUNTY
Affiliation Address: 900 S FREMONT AVE
Affiliation City: ALHAMBRA
Affiliation State: CA
Affiliation Phone: 6264583507,

Affiliation Type Desc: Regional Board Caseworker
Entity Name: AHMAD J. LAMAA - LOS ANGELES RWQCB (REGION 4)
Affiliation Address: 320 West 4th Street Suite 200
Affiliation City: Los Angeles

MOBIL OIL CORP LA PUENTE B P (Continued) **1000686599**

Affiliation State: CA
Affiliation Phone: ,

AF163 **FORMER EXXONMOBIL BULK PLANT 04419** **UST FINDER RELEASE** **1028964109**
North **16030 OLD VALLEY BLVD** **N/A**
1/4-1/2 **LA PUENTE, CA 91746**
0.461 mi.
2433 ft. **Site 2 of 4 in cluster AF**

Relative: **Lower**
Actual: **337 ft.**

UST FINDER RELEASE:

Object ID:	66653
Lust ID:	CAT0603702788
Name:	FORMER EXXONMOBIL BULK PLANT 04419
Address:	16030 OLD VALLEY BLVD
City,State,Zip:	LA PUENTE, CA 91746
Address Match Type:	PointAddress
Status:	No Further Action
Population within 1500ft:	1223
Domestic Wells within 1500ft:	0
Land Use:	Developed, Medium Intensity
Within SPA:	No
Within WHPA:	No
Within 100yr Floodplain:	No
EPA Region:	9
Coordinate Source:	Geocode
X Coord:	-117.95044
Y Coord:	34.01714
Latitude:	34.0171399999999
Longitude:	-117.95044

AA164 **AMERICAN RUBBERBAND COMPANY** **CPS-SLIC** **S106764795**
NE **524 HOFGAARDEN ST.** **WIP** **N/A**
1/4-1/2 **LA PUENTE, CA 91744**
0.463 mi.
2447 ft. **Site 4 of 5 in cluster AA**

Relative: **Higher**
Actual: **363 ft.**

CPS-SLIC:

Name:	AMERICAN RUBBERBAND COMPANY
Address:	524 HOFGAARDEN ST.
City,State,Zip:	LA PUENTE, CA 91744
Region:	STATE
Facility Status:	**Completed - Case Closed**
Status Date:	07/26/1991
Global Id:	T10000015524
Lead Agency:	LOS ANGELES RWQCB (REGION 4)
Latitude:	34.01414
Longitude:	-117.94462
Case Type:	Cleanup Program Site
Case Worker:	WIP
RB Case Number:	105.0020
EPA Region:	9
Cuf Case:	NO
Begin Date:	01/01/1985
No Further Action Date:	07/26/1991
CA Water Watershed Name:	San Gabriel River - Upper San Gabriel (405.20)

AMERICAN RUBBERBAND COMPANY (Continued) **S106764795**

Dwr Groundwater Subbasin Name: San Gabriel Valley (4-013)
CA Enviroscreen 3 Score: 81-85%
CA Enviroscreen 4 Score: 85-90%
Military DOD Site: No
RWQCB Region: LOS ANGELES RWQCB (REGION 4)

Click here to access the California GeoTracker records for this facility:

WIP:
Name: AMERICAN RUBBERBAND COMPANY
Address: 524 Hofgaarden St
City,State,Zip: LA PUENTE, CA 91744
Region: 4
File Number: 105.0020
File Status: Historical
Staff: RASTON
Facility Suite: Not reported

AB165 **JANITROL** **CPS-SLIC** **S106764868**
SE **1270 BIXBY DR.** **WIP** **N/A**
1/4-1/2 **CITY OF INDUSTRY, CA 91745**
0.464 mi.
2450 ft. **Site 3 of 3 in cluster AB**

Relative: **Higher**
Actual: **385 ft.**

CPS-SLIC:
Name: JANITROL
Address: 1270 BIXBY DR.
City,State,Zip: CITY OF INDUSTRY, CA 91745
Region: STATE
Facility Status: Completed - Case Closed
Status Date: 03/15/1988
Global Id: T10000015621
Lead Agency: LOS ANGELES RWQCB (REGION 4)
Latitude: 34.0036
Longitude: -117.94524
Case Type: Cleanup Program Site
Case Worker: WIP
RB Case Number: 105.0141
EPA Region: 9
Cuf Case: NO
Begin Date: 01/01/1985
No Further Action Date: 03/15/1988
CA Water Watershed Name: San Gabriel River - Upper San Gabriel (405.20)
Dwr Groundwater Subbasin Name: San Gabriel Valley (4-013)
CA Enviroscreen 3 Score: 86-90%
CA Enviroscreen 4 Score: 90-95%
Military DOD Site: No
RWQCB Region: LOS ANGELES RWQCB (REGION 4)

Click here to access the California GeoTracker records for this facility:

WIP:
Name: JANITROL
Address: 1270 Bixby Dr
City,State,Zip: CITY OF INDUSTRY (CORPORATE NAME INDUSTRY), CA 91745
Region: 4
File Number: 105.0141

JANITROL (Continued) **S106764868**

File Status: **Historical**
Staff: DKOO
Facility Suite: Not reported

AA166 **ROYAL CROWN ENT. INC.** **CPS-SLIC** **S106764932**
NE **520 HOFGAARDEN ST.** **WIP** **N/A**
1/4-1/2 **CITY OF INDUSTRY, CA 91744**
0.472 mi.
2490 ft. **Site 5 of 5 in cluster AA**

Relative:
Higher

Actual:
364 ft.

CPS-SLIC:

Name:	ROYAL CROWN ENT. INC.
Address:	520 HOFGAARDEN ST.
City,State,Zip:	CITY OF INDUSTRY, CA 91744
Region:	STATE
Facility Status:	**Completed - Case Closed**
Status Date:	07/26/1991
Global Id:	T10000015707
Lead Agency:	LOS ANGELES RWQCB (REGION 4)
Latitude:	34.01426
Longitude:	-117.9438
Case Type:	Cleanup Program Site
Case Worker:	WIP
RB Case Number:	105.0243
EPA Region:	9
Cuf Case:	NO
Begin Date:	01/01/1985
No Further Action Date:	07/26/1991
CA Water Watershed Name:	San Gabriel River - Upper San Gabriel (405.20)
Dwr Groundwater Subbasin Name:	San Gabriel Valley (4-013)
CA Enviroscreen 3 Score:	81-85%
CA Enviroscreen 4 Score:	85-90%
Military DOD Site:	No
RWQCB Region:	LOS ANGELES RWQCB (REGION 4)

Click here to access the California GeoTracker records for this facility:

WIP:

Name:	ROYAL CROWN ENT., INC.
Address:	520 Hofgaarden St
City,State,Zip:	CITY OF INDUSTRY (CORPORATE NAME INDUSTRY), CA 91744
Region:	4
File Number:	105.0243
File Status:	**Historical**
Staff:	RASTON
Facility Suite:	Not reported

AC167 **2020 AUTOBODY TECH INC** **CPS-SLIC** **S113101202**
SE **1300 BIXBY DR** **HWTS** **N/A**
1/4-1/2 **CITY OF INDUSTRY, CA 91745** **HAZNET**
0.472 mi.
2491 ft. **Site 3 of 4 in cluster AC**

Relative:
Higher

Actual:
386 ft.

CPS-SLIC:

Name:	RAVEN ARMS
Address:	1300 BIXBY DR.
City,State,Zip:	CITY OF INDUSTRY, CA 91745
Region:	STATE
Facility Status:	**Completed - Case Closed**
Status Date:	03/02/1988
Global Id:	T10000015700
Lead Agency:	LOS ANGELES RWQCB (REGION 4)
Latitude:	34.00324
Longitude:	-117.94489
Case Type:	Cleanup Program Site
Case Worker:	WIP
RB Case Number:	105.0235
EPA Region:	9
Cuf Case:	NO
Begin Date:	01/01/1985
No Further Action Date:	03/02/1988
CA Water Watershed Name:	San Gabriel River - Upper San Gabriel (405.20)
Dwr Groundwater Subbasin Name:	San Gabriel Valley (4-013)
CA Enviroscreen 3 Score:	86-90%
CA Enviroscreen 4 Score:	90-95%
Military DOD Site:	No
RWQCB Region:	LOS ANGELES RWQCB (REGION 4)

Click here to access the California GeoTracker records for this facility:

HWTS:

Name:	2020 AUTOBODY TECH INC
Address:	1300 BIXBY DR
City,State,Zip:	CITY OF INDUSTRY, CA 91745
EPA ID:	CAL000194524
Inactive Date:	06/30/2021
Create Date:	07/16/1998
Mailing Address:	1300 BIXBY DR
Mailing City,State,Zip:	CITY OF INDUSTRY, CA 917450000
Owner Name:	TOMMY LIN
Owner Address:	1300 BIXBY DR
Owner City,State,Zip:	CITY OF INDUSTRY, CA 917450000
Contact Name:	TOMMY LYN
Contact Address:	1300 BIXBY DR
City,State,Zip:	CITY OF INDUSTRY, CA 91745
Facility Status:	Inactive
Facility Type:	PERMANENT
Category:	STATE
Latitude:	34.00343
Longitude:	-117.945318

NAICS:

EPA ID:	CAL000194524
Create Date:	2002-03-14 16:36:29.000
NAICS Code:	811118
NAICS Description:	Other Automotive Mechanical and Electrical Repair and Maintenance

2020 AUTOBODY TECH INC (Continued) **S113101202**

Issued EPA ID Date: 1998-07-16 00:00:00
Facility Name: 2020 AUTOBODY TECH INC
Facility Address: 1300 BIXBY DR
Facility City: CITY OF INDUSTRY
Facility State: CA
Facility Zip: 917450000

HAZNET:
Name: 2020 AUTOBODY TECH INC
Address: 1300 BIXBY DR
City,State,Zip: CITY OF INDUSTRY, CA 917450000
Contact: TOMMY LYN
Telephone: 6263366000
Mailing Address: 1300 BIXBY DR

Year: 2021
Gepaid: CAL000194524
TSD EPA ID: CAT080013352
CA Waste Code: 214 - Unspecified solvent mixture
Disposal Method: H061 - Fuel Blending Prior To Energy Recovery At Another Site
Tons: 0.4302

Year: 2021
Gepaid: CAL000194524
TSD EPA ID: AZR000520478
CA Waste Code: 133 - Aqueous solution with total organic residues 10 percent or more
Disposal Method: H141 - Storage, Bulking, And/Or Transfer Off Site--No Treatment/Reovery (H010-H129) Or (H131-H135)
Tons: 0.1251

Year: 2021
Gepaid: CAL000194524
TSD EPA ID: AZR000520478
CA Waste Code: 221 - Waste oil and mixed oil
Disposal Method: H141 - Storage, Bulking, And/Or Transfer Off Site--No Treatment/Reovery (H010-H129) Or (H131-H135)
Tons: 0.22936

Year: 2020
Gepaid: CAL000194524
TSD EPA ID: AZR000520478
CA Waste Code: 221 - Waste oil and mixed oil
Disposal Method: H141 - Storage, Bulking, And/Or Transfer Off Site--No Treatment/Reovery (H010-H129) Or (H131-H135)
Tons: 0.209

Year: 2020
Gepaid: CAL000194524
TSD EPA ID: CAT080013352
CA Waste Code: 214 - Unspecified solvent mixture
Disposal Method: H061 - Fuel Blending Prior To Energy Recovery At Another Site
Tons: 0.396

Year: 2020
Gepaid: CAL000194524
TSD EPA ID: AZR000520478

2020 AUTOBODY TECH INC (Continued) **S113101202**

CA Waste Code: 343 - Unspecified organic liquid mixture
Disposal Method: H141 - Storage, Bulking, And/Or Transfer Off Site--No Treatment/Reovery (H010-H129) Or (H131-H135)
Tons: 0.17

Year: 2020
Gepaid: CAL000194524
TSD EPA ID: CAT080013352
CA Waste Code: 133 - Aqueous solution with total organic residues 10 percent or more
Disposal Method: H039 - Other Recovery Of Reclamation For Reuse Including Acid Regeneration, Organics Recovery Ect
Tons: 0.06672

Year: 2019
Gepaid: CAL000194524
TSD EPA ID: CAD008252405
CA Waste Code: 223 - Unspecified oil-containing waste
Disposal Method: H061 - Fuel Blending Prior To Energy Recovery At Another Site
Tons: 0.21267

Year: 2019
Gepaid: CAL000194524
TSD EPA ID: CAD008252405
CA Waste Code: 133 - Aqueous solution with total organic residues 10 percent or more
Disposal Method: H141 - Storage, Bulking, And/Or Transfer Off Site--No Treatment/Reovery (H010-H129) Or (H131-H135)
Tons: 0.06255

Year: 2019
Gepaid: CAL000194524
TSD EPA ID: CAD008252405
CA Waste Code: 133 - Aqueous solution with total organic residues 10 percent or more
Disposal Method: H061 - Fuel Blending Prior To Energy Recovery At Another Site
Tons: 0.25437

Click this hyperlink while viewing on your computer to access
33 additional CA HAZNET: record(s) in the EDR Site Report.

Additional Info:
Year: 2021
Gen EPA ID: CAL000194524

Shipment Date: 9/2/2020
Creation Date: 9/18/2020
Receipt Date: 9/2/2020
Manifest ID: 006526034GBF
Trans EPA ID: CAR000217711
Trans Name: CORRICK ENVIROSERVICES
TSDF EPA ID: CAT080013352
Trans Name: WORLD OIL RECYCLING
Waste Code Description: 214 - Unspecified solvent mixture
RCRA Code: D001,F003,F005
Meth Code: H061 - Fuel Blending Prior To Energy Recovery At Another Site
Quantity Tons: 0.198
Waste Quantity: 55
Quantity Unit: G

2020 AUTOBODY TECH INC (Continued) **S113101202**

Shipment Date:	3/4/2020
Creation Date:	3/27/2020
Receipt Date:	3/17/2020
Manifest ID:	006366631GBF
Trans EPA ID:	CAR000217711
Trans Name:	CORRICK ENVIROSERVICES
Trans 2 EPA ID:	CAR000183574
Trans 2 Name:	ENVIRONMENTAL MNGMT TECHNOLOGIES INC
TSDF EPA ID:	AZR000520478
Trans Name:	ENVIRONMENTAL WASTE SOLUTIONS, INC.
Waste Code Description:	343 - Unspecified organic liquid mixture
Meth Code:	H141 - Storage, Bulking, And/Or Transfer Off Site--No Treatment/Reovery (H010-H129) Or (H131-H135)
Quantity Tons:	0.17
Waste Quantity:	50
Quantity Unit:	G

Shipment Date:	3/4/2020
Creation Date:	3/27/2020
Receipt Date:	3/17/2020
Manifest ID:	006366631GBF
Trans EPA ID:	CAR000217711
Trans Name:	CORRICK ENVIROSERVICES
Trans 2 EPA ID:	CAR000183574
Trans 2 Name:	ENVIRONMENTAL MNGMT TECHNOLOGIES INC
TSDF EPA ID:	AZR000520478
Trans Name:	ENVIRONMENTAL WASTE SOLUTIONS, INC.
Waste Code Description:	221 - Waste oil and mixed oil
Meth Code:	H141 - Storage, Bulking, And/Or Transfer Off Site--No Treatment/Reovery (H010-H129) Or (H131-H135)
Quantity Tons:	0.209
Waste Quantity:	55
Quantity Unit:	G

Shipment Date:	3/11/2020
Creation Date:	4/6/2020
Receipt Date:	3/19/2020
Manifest ID:	006366650GBF
Trans EPA ID:	CAR000217711
Trans Name:	CORRICK ENVIROSERVICES
TSDF EPA ID:	CAT080013352
Trans Name:	WORLD OIL RECYCLING
Waste Code Description:	133 - Aqueous solution with 10% or more total organic residues
Meth Code:	H039 - Other Recovery Of Reclamation For Reuse Including Acid Regeneration, Organics Recovery Ect
Quantity Tons:	0.06672
Waste Quantity:	16
Quantity Unit:	G

Shipment Date:	3/11/2020
Creation Date:	4/6/2020
Receipt Date:	3/19/2020
Manifest ID:	006366650GBF
Trans EPA ID:	CAR000217711
Trans Name:	CORRICK ENVIROSERVICES
TSDF EPA ID:	CAT080013352

2020 AUTOBODY TECH INC (Continued) **S113101202**

Trans Name: WORLD OIL RECYCLING
Waste Code Description: 214 - Unspecified solvent mixture
RCRA Code: D001,F003,F005
Meth Code: H061 - Fuel Blending Prior To Energy Recovery At Another Site
Quantity Tons: 0.198
Waste Quantity: 55
Quantity Unit: G

Additional Info:
Year: 2020
Gen EPA ID: CAL000194524

Shipment Date: 9/2/2020
Creation Date: 9/18/2020
Receipt Date: 9/2/2020
Manifest ID: 006526034GBF
Trans EPA ID: CAR000217711
Trans Name: CORRICK ENVIROSERVICES
TSDF EPA ID: CAT080013352
Trans Name: WORLD OIL RECYCLING
Waste Code Description: 214 - Unspecified solvent mixture
RCRA Code: D001,F003,F005
Meth Code: H061 - Fuel Blending Prior To Energy Recovery At Another Site
Quantity Tons: 0.198
Waste Quantity: 55
Quantity Unit: G

Shipment Date: 3/4/2020
Creation Date: 3/27/2020
Receipt Date: 3/17/2020
Manifest ID: 006366631GBF
Trans EPA ID: CAR000217711
Trans Name: CORRICK ENVIROSERVICES
Trans 2 EPA ID: CAR000183574
Trans 2 Name: ENVIRONMENTAL MNGMT TECHNOLOGIES INC
TSDF EPA ID: AZR000520478
Trans Name: ENVIRONMENTAL WASTE SOLUTIONS, INC.
Waste Code Description: 343 - Unspecified organic liquid mixture
Meth Code: H141 - Storage, Bulking, And/Or Transfer Off Site--No Treatment/Reovery (H010-H129) Or (H131-H135)
Quantity Tons: 0.17
Waste Quantity: 50
Quantity Unit: G

Shipment Date: 3/4/2020
Creation Date: 3/27/2020
Receipt Date: 3/17/2020
Manifest ID: 006366631GBF
Trans EPA ID: CAR000217711
Trans Name: CORRICK ENVIROSERVICES
Trans 2 EPA ID: CAR000183574
Trans 2 Name: ENVIRONMENTAL MNGMT TECHNOLOGIES INC
TSDF EPA ID: AZR000520478
Trans Name: ENVIRONMENTAL WASTE SOLUTIONS, INC.
Waste Code Description: 221 - Waste oil and mixed oil
Meth Code: H141 - Storage, Bulking, And/Or Transfer Off Site--No Treatment/Reovery (H010-H129) Or (H131-H135)

2020 AUTOBODY TECH INC (Continued) **S113101202**

Quantity Tons: 0.209
Waste Quantity: 55
Quantity Unit: G

Shipment Date: 3/11/2020
Creation Date: 4/6/2020
Receipt Date: 3/19/2020
Manifest ID: 006366650GBF
Trans EPA ID: CAR000217711
Trans Name: CORRICK ENVIROSERVICES
TSDF EPA ID: CAT080013352
Trans Name: WORLD OIL RECYCLING
Waste Code Description: 214 - Unspecified solvent mixture
RCRA Code: D001,F003,F005
Meth Code: H061 - Fuel Blending Prior To Energy Recovery At Another Site
Quantity Tons: 0.198
Waste Quantity: 55
Quantity Unit: G

Shipment Date: 3/11/2020
Creation Date: 4/6/2020
Receipt Date: 3/19/2020
Manifest ID: 006366650GBF
Trans EPA ID: CAR000217711
Trans Name: CORRICK ENVIROSERVICES
TSDF EPA ID: CAT080013352
Trans Name: WORLD OIL RECYCLING
Waste Code Description: 133 - Aqueous solution with 10% or more total organic residues
Meth Code: H039 - Other Recovery Of Reclamation For Reuse Including Acid Regeneration, Organics Recovery Ect
Quantity Tons: 0.06672
Waste Quantity: 16
Quantity Unit: G

Detail Two:
Year: 2020
EM Manifest ID: 1131410
Shipment Date: 3/4/2020
Receipt Date: 3/17/2020
Manifest Number: 006366631GBF
Generator EPA ID: CAL000194524
Name: 2020 AUTOBODY TECH INC
Address: 1300 BIXBY DR
City: CITY OF INDUSTRY
Zip: 91745-0000
Telephone: 866-926-7742
Contact Telephone: 626-336-6000
Transporter 1 EPA ID: CAR000217711
Transporter 2 EPA ID: CAR000183574
TSDF EPA ID: AZR000520478
TSDF Name: ENVIRONMENTAL WASTE SOLUTIONS, INC.
TSDF Address 1: 31915 INDUSTRIAL LANE
TSDF City: PAKER
TSDF Zip: 85344

State:
Year: 2020

2020 AUTOBODY TECH INC (Continued) **S113101202**

EM Manifest ID:	1131410
Generator EPA ID:	CAL000194524
Shipment Date:	2020-03-04
Manifest Number:	006366631GBF
Line Number:	1
Method Code:	H141
Quantity Tons:	0.17000
Quantity Waste:	50.000000
Quantity Unit:	G
Number of Containers:	1
Type of Container:	Metal drums, barrels, kegs
Quantity Type:	Gallons
State Code:	343

Year:	2020
EM Manifest ID:	1131410
Generator EPA ID:	CAL000194524
Shipment Date:	2020-03-04
Manifest Number:	006366631GBF
Line Number:	2
Method Code:	H141
Quantity Tons:	0.20900
Quantity Waste:	55.000000
Quantity Unit:	G
Number of Containers:	1
Type of Container:	Metal drums, barrels, kegs
Quantity Type:	Gallons
State Code:	221

Additional Info:

Year:	2017
Gen EPA ID:	CAL000194524

Shipment Date:	20171218
Creation Date:	10/16/2018 18:31:31
Receipt Date:	20171218
Manifest ID:	017895552JJK
Trans EPA ID:	CAD008252405
Trans Name:	PACIFIC RESOURCE RECOVERY SERVICES
TSDF EPA ID:	CAD008252405
Trans Name:	PACIFIC RESOURCE RECOVERY SERVICES
Waste Code Description:	214 - Unspecified solvent mixture
RCRA Code:	F005
Meth Code:	H061 - Fuel Blending Prior To Energy Recovery At Another Site
Quantity Tons:	0.09
Waste Quantity:	25
Quantity Unit:	G
Additional Code 1:	F003
Additional Code 2:	D001

Shipment Date:	20171107
Creation Date:	7/27/2018 18:30:18
Receipt Date:	20171107
Manifest ID:	017007600JJK
Trans EPA ID:	CAD008252405
Trans Name:	PACIFIC RESOURCE RECOVERY SERVICES

2020 AUTOBODY TECH INC (Continued) **S113101202**

TSDF EPA ID:	CAD008252405
Trans Name:	PACIFIC RESOURCE RECOVERY SERVICES
Waste Code Description:	214 - Unspecified solvent mixture
RCRA Code:	F005
Meth Code:	H061 - Fuel Blending Prior To Energy Recovery At Another Site
Quantity Tons:	0.1008
Waste Quantity:	28
Quantity Unit:	G
Additional Code 1:	F003
Additional Code 2:	D001
Shipment Date:	20170926
Creation Date:	7/17/2018 18:30:34
Receipt Date:	20170926
Manifest ID:	017005984JJK
Trans EPA ID:	CAD008252405
Trans Name:	PACIFIC RESOURCE RECOVERY SERVICES
TSDF EPA ID:	CAD008252405
Trans Name:	PACIFIC RESOURCE RECOVERY SERVICES
Waste Code Description:	214 - Unspecified solvent mixture
RCRA Code:	F005
Meth Code:	H061 - Fuel Blending Prior To Energy Recovery At Another Site
Quantity Tons:	0.09
Waste Quantity:	25
Quantity Unit:	G
Additional Code 1:	F003
Additional Code 2:	D001
Shipment Date:	20170814
Creation Date:	8/1/2018 18:31:20
Receipt Date:	20170814
Manifest ID:	017480338JJK
Trans EPA ID:	CAD008252405
Trans Name:	PACIFIC RESOURCE RECOVERY SERVICES
TSDF EPA ID:	CAD008252405
Trans Name:	PACIFIC RESOURCE RECOVERY SERVICES
Waste Code Description:	214 - Unspecified solvent mixture
RCRA Code:	F005
Meth Code:	H061 - Fuel Blending Prior To Energy Recovery At Another Site
Quantity Tons:	0.108
Waste Quantity:	30
Quantity Unit:	G
Additional Code 1:	F003
Additional Code 2:	D001
Shipment Date:	20170718
Creation Date:	7/12/2018 18:30:23
Receipt Date:	20170718
Manifest ID:	017003094JJK
Trans EPA ID:	CAD008252405
Trans Name:	PACIFIC RESOURCE RECOVERY SERVICES
TSDF EPA ID:	CAD008252405
Trans Name:	PACIFIC RESOURCE RECOVERY SERVICES
Waste Code Description:	133 - Aqueous solution with 10% or more total organic residues
Meth Code:	H061 - Fuel Blending Prior To Energy Recovery At Another Site
Quantity Tons:	0.1251
Waste Quantity:	30

2020 AUTOBODY TECH INC (Continued) **S113101202**

Quantity Unit:	G
Shipment Date:	20170530
Creation Date:	7/16/2018 18:30:53
Receipt Date:	20170530
Manifest ID:	016998095JJK
Trans EPA ID:	CAD008252405
Trans Name:	PACIFIC RESOURCE RECOVERY SERVICES
TSDF EPA ID:	CAD008252405
Trans Name:	PACIFIC RESOURCE RECOVERY SERVICES
Waste Code Description:	214 - Unspecified solvent mixture
RCRA Code:	F005
Meth Code:	H061 - Fuel Blending Prior To Energy Recovery At Another Site
Quantity Tons:	0.1944
Waste Quantity:	54
Quantity Unit:	G
Additional Code 1:	F003
Additional Code 2:	D001
Shipment Date:	20170523
Creation Date:	7/21/2018 18:30:10
Receipt Date:	20170523
Manifest ID:	016997749JJK
Trans EPA ID:	CAD008252405
Trans Name:	PACIFIC RESOURCE RECOVERY SERVICES
TSDF EPA ID:	CAD008252405
Trans Name:	PACIFIC RESOURCE RECOVERY SERVICES
Waste Code Description:	214 - Unspecified solvent mixture
RCRA Code:	F005
Meth Code:	H061 - Fuel Blending Prior To Energy Recovery At Another Site
Quantity Tons:	0.0432
Waste Quantity:	12
Quantity Unit:	G
Additional Code 1:	F003
Additional Code 2:	D001
Shipment Date:	20170426
Creation Date:	5/12/2018 18:32:34
Receipt Date:	20170426
Manifest ID:	016996362JJK
Trans EPA ID:	CAD008252405
Trans Name:	PACIFIC RESOURCE RECOVERY SERVICES
TSDF EPA ID:	CAD008252405
Trans Name:	PACIFIC RESOURCE RECOVERY SERVICES
Waste Code Description:	352 - Other organic solids
RCRA Code:	F005
Meth Code:	H141 - Storage, Bulking, And/Or Transfer Off Site--No Treatment/Reovery (H010-H129) Or (H131-H135)
Quantity Tons:	0.075
Waste Quantity:	150
Quantity Unit:	P
Additional Code 1:	F003
Additional Code 2:	D001
Shipment Date:	20170419
Creation Date:	5/12/2018 18:32:34
Receipt Date:	20170419

2020 AUTOBODY TECH INC (Continued) **S113101202**

Manifest ID:	016247891JJK
Trans EPA ID:	CAD008252405
Trans Name:	PACIFIC RESOURCE RECOVERY SERVICES
TSDF EPA ID:	CAD008252405
Trans Name:	PACIFIC RESOURCE RECOVERY SERVICES
Waste Code Description:	214 - Unspecified solvent mixture
RCRA Code:	F005
Meth Code:	H061 - Fuel Blending Prior To Energy Recovery At Another Site
Quantity Tons:	0.072
Waste Quantity:	20
Quantity Unit:	G
Additional Code 1:	F003
Additional Code 2:	D001
Shipment Date:	20170228
Creation Date:	5/11/2018 18:32:17
Receipt Date:	20170228
Manifest ID:	016241052JJK
Trans EPA ID:	CAD008252405
Trans Name:	PACIFIC RESOURCE RECOVERY SERVICES
TSDF EPA ID:	CAD008252405
Trans Name:	PACIFIC RESOURCE RECOVERY SERVICES
Waste Code Description:	214 - Unspecified solvent mixture
RCRA Code:	F005
Meth Code:	H061 - Fuel Blending Prior To Energy Recovery At Another Site
Quantity Tons:	0.09
Waste Quantity:	25
Quantity Unit:	G
Additional Code 1:	F003
Additional Code 2:	D001

Additional Info:

Year:	2016
Gen EPA ID:	CAL000194524
Shipment Date:	20151120
Creation Date:	7/14/2016 18:31:06
Receipt Date:	20151120
Manifest ID:	014545065JJK
Trans EPA ID:	CAD008252405
Trans Name:	PACIFIC RESOURCE RECOVERY SERVICES
TSDF EPA ID:	CAD008252405
Trans Name:	PACIFIC RESOURCE RECOVERY SERVICES
Waste Code Description:	221 - Waste oil and mixed oil
Meth Code:	H061 - Fuel Blending Prior To Energy Recovery At Another Site
Quantity Tons:	0.133
Waste Quantity:	35
Quantity Unit:	G
Shipment Date:	20151120
Creation Date:	7/14/2016 18:31:06
Receipt Date:	20151120
Manifest ID:	014545065JJK
Trans EPA ID:	CAD008252405
Trans Name:	PACIFIC RESOURCE RECOVERY SERVICES
TSDF EPA ID:	CAD008252405
Trans Name:	PACIFIC RESOURCE RECOVERY SERVICES

2020 AUTOBODY TECH INC (Continued) **S113101202**

Waste Code Description: 133 - Aqueous solution with 10% or more total organic residues
Meth Code: H061 - Fuel Blending Prior To Energy Recovery At Another Site
Quantity Tons: 0.22935
Waste Quantity: 55
Quantity Unit: G

Shipment Date: 20151120
Creation Date: 7/14/2016 18:31:06
Receipt Date: 20151120
Manifest ID: 014545065JJK
Trans EPA ID: CAD008252405
Trans Name: PACIFIC RESOURCE RECOVERY SERVICES
TSDF EPA ID: CAD008252405
Trans Name: PACIFIC RESOURCE RECOVERY SERVICES
Waste Code Description: 133 - Aqueous solution with 10% or more total organic residues
Meth Code: H061 - Fuel Blending Prior To Energy Recovery At Another Site
Quantity Tons: 0.07506
Waste Quantity: 18
Quantity Unit: G

Shipment Date: 20150529
Creation Date: 11/9/2015 22:15:17
Receipt Date: 20150529
Manifest ID: 014549823JJK
Trans EPA ID: CAD008252405
Trans Name: PACIFIC RESOURCE RECOVERY SERVICES
TSDF EPA ID: CAD008252405
Trans Name: PACIFIC RESOURCE RECOVERY SERVICES
Waste Code Description: 133 - Aqueous solution with 10% or more total organic residues
Meth Code: H061 - Fuel Blending Prior To Energy Recovery At Another Site
Quantity Tons: 0.0834
Waste Quantity: 20
Quantity Unit: G

Additional Info:
Year: 2015
Gen EPA ID: CAL000194524

Shipment Date: 20151120
Creation Date: 7/14/2016 18:31:06
Receipt Date: 20151120
Manifest ID: 014545065JJK
Trans EPA ID: CAD008252405
Trans Name: PACIFIC RESOURCE RECOVERY SERVICES
TSDF EPA ID: CAD008252405
Trans Name: PACIFIC RESOURCE RECOVERY SERVICES
Waste Code Description: 221 - Waste oil and mixed oil
Meth Code: H061 - Fuel Blending Prior To Energy Recovery At Another Site
Quantity Tons: 0.133
Waste Quantity: 35
Quantity Unit: G

Shipment Date: 20151120
Creation Date: 7/14/2016 18:31:06
Receipt Date: 20151120
Manifest ID: 014545065JJK
Trans EPA ID: CAD008252405

2020 AUTOBODY TECH INC (Continued) **S113101202**

Trans Name: PACIFIC RESOURCE RECOVERY SERVICES
TSDF EPA ID: CAD008252405
Trans Name: PACIFIC RESOURCE RECOVERY SERVICES
Waste Code Description: 133 - Aqueous solution with 10% or more total organic residues
Meth Code: H061 - Fuel Blending Prior To Energy Recovery At Another Site
Quantity Tons: 0.22935
Waste Quantity: 55
Quantity Unit: G

Shipment Date: 20151120
Creation Date: 7/14/2016 18:31:06
Receipt Date: 20151120
Manifest ID: 014545065JJK
Trans EPA ID: CAD008252405
Trans Name: PACIFIC RESOURCE RECOVERY SERVICES
TSDF EPA ID: CAD008252405
Trans Name: PACIFIC RESOURCE RECOVERY SERVICES
Waste Code Description: 133 - Aqueous solution with 10% or more total organic residues
Meth Code: H061 - Fuel Blending Prior To Energy Recovery At Another Site
Quantity Tons: 0.07506
Waste Quantity: 18
Quantity Unit: G

Shipment Date: 20150529
Creation Date: 11/9/2015 22:15:17
Receipt Date: 20150529
Manifest ID: 014549823JJK
Trans EPA ID: CAD008252405
Trans Name: PACIFIC RESOURCE RECOVERY SERVICES
TSDF EPA ID: CAD008252405
Trans Name: PACIFIC RESOURCE RECOVERY SERVICES
Waste Code Description: 133 - Aqueous solution with 10% or more total organic residues
Meth Code: H061 - Fuel Blending Prior To Energy Recovery At Another Site
Quantity Tons: 0.0834
Waste Quantity: 20
Quantity Unit: G

Additional Info:
Year: 2014
Gen EPA ID: CAL000194524

Shipment Date: 20141119
Creation Date: 4/9/2015 22:15:05
Receipt Date: 20141119
Manifest ID: 013250910JJK
Trans EPA ID: CAD008252405
Trans Name: PACIFIC RESOURCE RECOVERY SERVICES
TSDF EPA ID: CAD008252405
Trans Name: PACIFIC RESOURCE RECOVERY SERVICES
Waste Code Description: 221 - Waste oil and mixed oil
Meth Code: H061 - Fuel Blending Prior To Energy Recovery At Another Site
Quantity Tons: 0.209
Waste Quantity: 55
Quantity Unit: G

Shipment Date: 20141119
Creation Date: 4/9/2015 22:15:05

2020 AUTOBODY TECH INC (Continued) **S113101202**

Receipt Date:	20141119
Manifest ID:	013250910JJK
Trans EPA ID:	CAD008252405
Trans Name:	PACIFIC RESOURCE RECOVERY SERVICES
TSDF EPA ID:	CAD008252405
Trans Name:	PACIFIC RESOURCE RECOVERY SERVICES
Waste Code Description:	133 - Aqueous solution with 10% or more total organic residues
Meth Code:	H061 - Fuel Blending Prior To Energy Recovery At Another Site
Quantity Tons:	0.22935
Waste Quantity:	55
Quantity Unit:	G

Shipment Date:	20141006
Creation Date:	2/12/2015 22:15:04
Receipt Date:	20141006
Manifest ID:	011662941JJK
Trans EPA ID:	CAD008252405
Trans Name:	PACIFIC RESOURCE RECOVERY SERVICES
TSDF EPA ID:	CAD008252405
Trans Name:	PACIFIC RESOURCE RECOVERY SERVICES
Waste Code Description:	133 - Aqueous solution with 10% or more total organic residues
Meth Code:	H061 - Fuel Blending Prior To Energy Recovery At Another Site
Quantity Tons:	0.1251
Waste Quantity:	30
Quantity Unit:	G

Shipment Date:	20140106
Creation Date:	5/12/2016 9:59:35
Receipt Date:	20140106
Manifest ID:	011660773JJK
Trans EPA ID:	CAD008252405
Trans Name:	PACIFIC RESOURCE RECOVERY SERVICES
TSDF EPA ID:	CAD008252405
Trans Name:	PACIFIC RESOURCE RECOVERY SERVICES
Waste Code Description:	221 - Waste oil and mixed oil
Meth Code:	H061 - Fuel Blending Prior To Energy Recovery At Another Site
Quantity Tons:	0.0798
Waste Quantity:	21
Quantity Unit:	G

Additional Info:

Year:	2013
Gen EPA ID:	CAL000194524

Shipment Date:	20131111
Creation Date:	4/5/2014 22:15:21
Receipt Date:	20131111
Manifest ID:	011609975JJK
Trans EPA ID:	CAD008252405
Trans Name:	PACIFIC RESOURCE RECOVERY SERVICES
TSDF EPA ID:	CAD008252405
Trans Name:	PACIFIC RESOURCE RECOVERY SERVICES
Waste Code Description:	133 - Aqueous solution with 10% or more total organic residues
Meth Code:	H061 - Fuel Blending Prior To Energy Recovery At Another Site
Quantity Tons:	0.17514
Waste Quantity:	42
Quantity Unit:	G

2020 AUTOBODY TECH INC (Continued) **S113101202**

Shipment Date:	20131104
Creation Date:	4/5/2014 22:15:21
Receipt Date:	20131104
Manifest ID:	011609629JJK
Trans EPA ID:	CAD008252405
Trans Name:	PACIFIC RESOURCE RECOVERY SERVICES
TSDF EPA ID:	CAD008252405
Trans Name:	PACIFIC RESOURCE RECOVERY SERVICES
Waste Code Description:	133 - Aqueous solution with 10% or more total organic residues
Meth Code:	H061 - Fuel Blending Prior To Energy Recovery At Another Site
Quantity Tons:	0.08757
Waste Quantity:	21
Quantity Unit:	G

Shipment Date:	20130326
Creation Date:	8/15/2013 22:15:09
Receipt Date:	20130326
Manifest ID:	010799886JJK
Trans EPA ID:	CAR000194837
Trans Name:	PACIFIC COAST LACQUER
TSDF EPA ID:	CAD008252405
Trans Name:	PACIFIC RESOURCE RECOVERY
Waste Code Description:	133 - Aqueous solution with 10% or more total organic residues
Meth Code:	H061 - Fuel Blending Prior To Energy Recovery At Another Site
Quantity Tons:	0.11676
Waste Quantity:	28
Quantity Unit:	G

Shipment Date:	20130222
Creation Date:	7/12/2013 22:15:06
Receipt Date:	20130222
Manifest ID:	010725642JJK
Trans EPA ID:	CAR000194837
Trans Name:	PACIFIC COAST LACQUER
TSDF EPA ID:	CAD008252405
Trans Name:	PACIFIC RESOURCE RECOVERY
Waste Code Description:	133 - Aqueous solution with 10% or more total organic residues
Meth Code:	H061 - Fuel Blending Prior To Energy Recovery At Another Site
Quantity Tons:	0.22935
Waste Quantity:	55
Quantity Unit:	G

Additional Info:

Year:	2012
Gen EPA ID:	CAL000194524

Shipment Date:	20120723
Creation Date:	1/12/2013 22:15:35
Receipt Date:	20120724
Manifest ID:	009829026JJK
Trans EPA ID:	CAR000194837
Trans Name:	PACIFIC COAST LACQUER
TSDF EPA ID:	CAD008252405
Trans Name:	PACIFIC RESOURCE RECOVERY
Waste Code Description:	221 - Waste oil and mixed oil
Meth Code:	H061 - Fuel Blending Prior To Energy Recovery At Another Site

2020 AUTOBODY TECH INC (Continued) **S113101202**

Quantity Tons:	0.0722
Waste Quantity:	19
Quantity Unit:	G
Shipment Date:	20120508
Creation Date:	5/30/2013 22:15:07
Receipt Date:	20120508
Manifest ID:	009826948JJK
Trans EPA ID:	CAR000194837
Trans Name:	PACIFIC COAST LACQUER
TSDF EPA ID:	CAD008252405
Trans Name:	PACIFIC RESOURCE RECOVERY
Waste Code Description:	221 - Waste oil and mixed oil
Meth Code:	H061 - Fuel Blending Prior To Energy Recovery At Another Site
Quantity Tons:	0.057
Waste Quantity:	15
Quantity Unit:	G
Shipment Date:	20120416
Creation Date:	5/24/2013 22:15:07
Receipt Date:	20120416
Manifest ID:	009826208JJK
Trans EPA ID:	CAR000194837
Trans Name:	PACIFIC COAST LACQUER
TSDF EPA ID:	CAD008252405
Trans Name:	PACIFIC RESOURCE RECOVERY
Waste Code Description:	133 - Aqueous solution with 10% or more total organic residues
Meth Code:	H061 - Fuel Blending Prior To Energy Recovery At Another Site
Quantity Tons:	0.09591
Waste Quantity:	23
Quantity Unit:	G
Shipment Date:	20120326
Creation Date:	9/17/2012 22:15:10
Receipt Date:	20120326
Manifest ID:	009822681JJK
Trans EPA ID:	CAR000194837
Trans Name:	PACIFIC COAST LACQUER
TSDF EPA ID:	CAD008252405
Trans Name:	PACIFIC RESOURCE RECOVERY
Waste Code Description:	221 - Waste oil and mixed oil
Meth Code:	H061 - Fuel Blending Prior To Energy Recovery At Another Site
Quantity Tons:	0.209
Waste Quantity:	55
Quantity Unit:	G

AE168 **FRANCOLI CONST. CO.** **CPS-SLIC** **S106764802**
North **16047 OLD VALLEY BLVD.** **WIP** **N/A**
1/4-1/2 **CITY OF INDUSTRY, CA 91744**
0.474 mi.
2502 ft. **Site 2 of 4 in cluster AE**

Relative: CPS-SLIC:
Lower

Name:	FRANCOLI CONST. CO.
Address:	16047 OLD VALLEY BLVD.
City,State,Zip:	CITY OF INDUSTRY, CA 91744
Region:	STATE
Facility Status:	**Completed - Case Closed**

Actual:
338 ft.

FRANCOLI CONST. CO. (Continued) **S106764802**

Status Date:	10/23/1991
Global Id:	T10000015535
Lead Agency:	LOS ANGELES RWQCB (REGION 4)
Latitude:	34.01718
Longitude:	-117.95012
Case Type:	Cleanup Program Site
Case Worker:	WIP
RB Case Number:	105.0033
EPA Region:	9
Cuf Case:	NO
Begin Date:	01/01/1985
No Further Action Date:	10/23/1991
CA Water Watershed Name:	San Gabriel River - Upper San Gabriel (405.20)
Dwr Groundwater Subbasin Name:	San Gabriel Valley (4-013)
CA Enviroscreen 3 Score:	81-85%
CA Enviroscreen 4 Score:	85-90%
Military DOD Site:	No
RWQCB Region:	LOS ANGELES RWQCB (REGION 4)

Click here to access the California GeoTracker records for this facility:

WIP:

Name:	FRANCOLI CONST. CO.
Address:	16047 Old Valley Blvd
City,State,Zip:	CITY OF INDUSTRY (CORPORATE NAME INDUSTRY), CA 91744
Region:	4
File Number:	105.0033
File Status:	**Historical**
Staff:	WPHILLIP
Facility Suite:	Not reported

169
SE
1/4-1/2
0.474 mi.
2502 ft.

PITMAN COMPANY **CPS-SLIC** **S112998846**
16644 JOHNSON DR **HWTS** **N/A**
CITY OF INDUSTRY, CA 91744 **HAZNET**

Relative:
Higher

Actual:
390 ft.

CPS-SLIC:

Name:	PITMAN
Address:	16644 JOHNSON DR.
City,State,Zip:	CITY OF INDUSTRY, CA 91748
Region:	STATE
Facility Status:	**Completed - Case Closed**
Status Date:	10/17/1996
Global Id:	T10000015585
Lead Agency:	LOS ANGELES RWQCB (REGION 4)
Latitude:	34.00242
Longitude:	-117.94601
Case Type:	Cleanup Program Site
Case Worker:	WIP
RB Case Number:	105.0095
EPA Region:	9
Cuf Case:	NO
Begin Date:	01/01/1985
No Further Action Date:	10/17/1996
CA Water Watershed Name:	San Gabriel River - Upper San Gabriel (405.20)
Dwr Groundwater Subbasin Name:	San Gabriel Valley (4-013)

PITMAN COMPANY (Continued) **S112998846**

CA Enviroscreen 3 Score: 86-90%
CA Enviroscreen 4 Score: 90-95%
Military DOD Site: No
RWQCB Region: LOS ANGELES RWQCB (REGION 4)

Click here to access the California GeoTracker records for this facility:

HWTS:
Name: PITMAN COMPANY
Address: 16644 JOHNSON DR
City,State,Zip: CITY OF INDUSTRY, CA 91744
EPA ID: CAD000629915
Inactive Date: 06/30/2008
Create Date: 07/23/1982
Mailing Address: 16644 E JOHNSON DR
Mailing City,State,Zip: CITY OF INDUSTRY, CA 917452412
Owner Name: PTIMAN COMPANY
Owner Address: 16644 E JOHNSON DR
Owner City,State,Zip: HACIENDA HEIGHTS, CA 917452412
Contact Name: C GIAMPAPA REGIONAL OPTNS MGR
Contact Address: 16644 E JOHNSON DR
City,State,Zip: HACIENDA HEIGHTS, CA 917452412
Facility Status: Inactive
Facility Type: PERMANENT
Category: FEDERAL
Latitude: 34.00269
Longitude: -117.945767

NAICS:
EPA ID: CAD000629915
Create Date: 2002-03-14 16:36:26.000
NAICS Code: 42141
NAICS Description: Photographic Equipment and Supplies Wholesalers
Issued EPA ID Date: 1982-07-23 00:00:00
Inactive Date: 2008-06-30 00:00:00
Facility Name: PITMAN COMPANY
Facility Address: 16644 JOHNSON DR
Facility City: CITY OF INDUSTRY
Facility State: CA
Facility Zip: 917440000

HAZNET:
Name: PITMAN COMPANY
Address: 16644 JOHNSON DR
City,State,Zip: CITY OF INDUSTRY, CA 917440000
Contact: C GIAMPAPA REGIONAL OPTNS MGR
Telephone: 8882748626
Mailing Address: 16644 E JOHNSON DR

Year: 2007
Gepaid: CAD000629915
TSD EPA ID: CAD008364432
CA Waste Code: 221 - Waste oil and mixed oil
Disposal Method: H061 - Fuel Blending Prior To Energy Recovery At Another Site
Tons: 0.225

PITMAN COMPANY (Continued) **S112998846**

Year:	2007
Gepaid:	CAD000629915
TSD EPA ID:	CAD008364432
CA Waste Code:	551 - Laboratory waste chemicals
Disposal Method:	H141 - Storage, Bulking, And/Or Transfer Off Site--No Treatment/Reovery (H010-H129) Or (H131-H135)
Tons:	0.125
Year:	2007
Gepaid:	CAD000629915
TSD EPA ID:	CAD008364432
CA Waste Code:	331 - Off-specification, aged or surplus organics
Disposal Method:	H141 - Storage, Bulking, And/Or Transfer Off Site--No Treatment/Reovery (H010-H129) Or (H131-H135)
Tons:	0.6
Year:	2006
Gepaid:	CAD000629915
TSD EPA ID:	WAD991281767
CA Waste Code:	551 - Laboratory waste chemicals
Disposal Method:	-
Tons:	0.83
Year:	2001
Gepaid:	CAD000629915
TSD EPA ID:	CAD008364432
CA Waste Code:	551 - Laboratory waste chemicals
Disposal Method:	R01 - Recycler
Tons:	0.625
Year:	2001
Gepaid:	CAD000629915
TSD EPA ID:	CAD008364432
CA Waste Code:	551 - Laboratory waste chemicals
Disposal Method:	T01 - Treatment, Tank
Tons:	0.375
Year:	2000
Gepaid:	CAD000629915
TSD EPA ID:	CAD008364432
CA Waste Code:	551 - Laboratory waste chemicals
Disposal Method:	R01 - Recycler
Tons:	0.3
Year:	2000
Gepaid:	CAD000629915
TSD EPA ID:	CAD008364432
CA Waste Code:	551 - Laboratory waste chemicals
Disposal Method:	D80 - Disposal, Land Fill
Tons:	0.9
Year:	2000
Gepaid:	CAD000629915
TSD EPA ID:	CAD008364432
CA Waste Code:	551 - Laboratory waste chemicals
Disposal Method:	T01 - Treatment, Tank
Tons:	1.4838

PITMAN COMPANY (Continued) **S112998846**

Year:	2000
Gepaid:	CAD000629915
TSD EPA ID:	CAD008364432
CA Waste Code:	551 - Laboratory waste chemicals
Disposal Method:	T03 - Treatment, Incineration
Tons:	0.4085

Click this hyperlink while viewing on your computer to access
1 additional CA HAZNET: record(s) in the EDR Site Report.

Additional Info:

Year:	2007
Gen EPA ID:	CAD000629915
Shipment Date:	20070517
Creation Date:	2/4/2008 18:30:07
Receipt Date:	20070518
Manifest ID:	000510551JJK
Trans EPA ID:	CAD008364432
Trans Name:	RHO CHEM CORPORATION
TSDF EPA ID:	CAD008364432
Trans Name:	RHO CHEM CORPORATION
Waste Code Description:	331 - Off-specification, aged, or surplus organics
RCRA Code:	D001
Meth Code:	H141 - Storage, Bulking, And/Or Transfer Off Site--No Treatment/Reovery (H010-H129) Or (H131-H135)
Quantity Tons:	0.225
Waste Quantity:	450
Quantity Unit:	P
Shipment Date:	20070517
Manifest ID:	000510551JJK
Trans EPA ID:	CAD008364432
Trans Name:	RHO CHEM CORPORATION
TSDF EPA ID:	CAD008364432
Trans Name:	RHO CHEM CORPORATION
Waste Code Description:	223 - Unspecified oil-containing waste
Meth Code:	H141 - Storage, Bulking, And/Or Transfer Off Site--No Treatment/Reovery (H010-H129) Or (H131-H135)
Quantity Tons:	0.25
Waste Quantity:	500
Quantity Unit:	P
Shipment Date:	20070517
Creation Date:	2/4/2008 18:30:07
Receipt Date:	20070518
Manifest ID:	000510551JJK
Trans EPA ID:	CAD008364432
Trans Name:	RHO CHEM CORPORATION
TSDF EPA ID:	CAD008364432
Trans Name:	RHO CHEM CORPORATION
Waste Code Description:	551 - Laboratory waste chemicals 561 Detergent and soap
RCRA Code:	D001
Meth Code:	H141 - Storage, Bulking, And/Or Transfer Off Site--No Treatment/Reovery (H010-H129) Or (H131-H135)
Quantity Tons:	0.125

PITMAN COMPANY (Continued) **S112998846**

Waste Quantity:	250
Quantity Unit:	P
Shipment Date:	20070517
Creation Date:	2/4/2008 18:30:07
Receipt Date:	20070518
Manifest ID:	000510551JJK
Trans EPA ID:	CAD008364432
Trans Name:	RHO CHEM CORPORATION
TSDF EPA ID:	CAD008364432
Trans Name:	RHO CHEM CORPORATION
Waste Code Description:	331 - Off-specification, aged, or surplus organics
RCRA Code:	D001
Meth Code:	H141 - Storage, Bulking, And/Or Transfer Off Site--No Treatment/Reovery (H010-H129) Or (H131-H135)
Quantity Tons:	0.375
Waste Quantity:	750
Quantity Unit:	P
Shipment Date:	20070517
Manifest ID:	000510551JJK
Trans EPA ID:	CAD008364432
Trans Name:	RHO CHEM CORPORATION
TSDF EPA ID:	CAD008364432
Trans Name:	RHO CHEM CORPORATION
Waste Code Description:	134 - Aqueous solution with <10% total organic residues
RCRA Code:	D001
Meth Code:	H141 - Storage, Bulking, And/Or Transfer Off Site--No Treatment/Reovery (H010-H129) Or (H131-H135)
Quantity Tons:	0.15
Waste Quantity:	300
Quantity Unit:	P
Shipment Date:	20070517
Manifest ID:	000510551JJK
Trans EPA ID:	CAD008364432
Trans Name:	RHO CHEM CORPORATION
TSDF EPA ID:	CAD008364432
Trans Name:	RHO CHEM CORPORATION
Waste Code Description:	551 - Laboratory waste chemicals 561 Detergent and soap
RCRA Code:	D005
Meth Code:	H141 - Storage, Bulking, And/Or Transfer Off Site--No Treatment/Reovery (H010-H129) Or (H131-H135)
Quantity Tons:	1
Waste Quantity:	2000
Quantity Unit:	P
Shipment Date:	20070517
Manifest ID:	000510551JJK
Trans EPA ID:	CAD008364432
Trans Name:	RHO CHEM CORPORATION
TSDF EPA ID:	CAD008364432
Trans Name:	RHO CHEM CORPORATION
Waste Code Description:	551 - Laboratory waste chemicals 561 Detergent and soap
RCRA Code:	D002
Meth Code:	H141 - Storage, Bulking, And/Or Transfer Off Site--No Treatment/Reovery (H010-H129) Or (H131-H135)

PITMAN COMPANY (Continued) **S112998846**

Quantity Tons:	0.2
Waste Quantity:	400
Quantity Unit:	P
Additional Code 1:	D001
Shipment Date:	20070517
Manifest ID:	000510551JJK
Trans EPA ID:	CAD008364432
Trans Name:	RHO CHEM CORPORATION
TSDF EPA ID:	CAD008364432
Trans Name:	RHO CHEM CORPORATION
Waste Code Description:	551 - Laboratory waste chemicals 561 Detergent and soap
RCRA Code:	D002
Meth Code:	H141 - Storage, Bulking, And/Or Transfer Off Site--No Treatment/Reovery (H010-H129) Or (H131-H135)
Quantity Tons:	0.3
Waste Quantity:	600
Quantity Unit:	P
Shipment Date:	20070517
Manifest ID:	000510551JJK
Trans EPA ID:	CAD008364432
Trans Name:	RHO CHEM CORPORATION
TSDF EPA ID:	CAD008364432
Trans Name:	RHO CHEM CORPORATION
Waste Code Description:	551 - Laboratory waste chemicals 561 Detergent and soap
RCRA Code:	D002
Meth Code:	H141 - Storage, Bulking, And/Or Transfer Off Site--No Treatment/Reovery (H010-H129) Or (H131-H135)
Quantity Tons:	0.1
Waste Quantity:	200
Quantity Unit:	P
Shipment Date:	20070517
Manifest ID:	000510551JJK
Trans EPA ID:	CAD008364432
Trans Name:	RHO CHEM CORPORATION
TSDF EPA ID:	CAD008364432
Trans Name:	RHO CHEM CORPORATION
Waste Code Description:	141 - Off-specification, aged, or surplus inorganics
RCRA Code:	D002
Meth Code:	H141 - Storage, Bulking, And/Or Transfer Off Site--No Treatment/Reovery (H010-H129) Or (H131-H135)
Quantity Tons:	0.0125
Waste Quantity:	25
Quantity Unit:	P

Additional Info:

Year:	2006
Gen EPA ID:	CAD000629915
Shipment Date:	20060303
Creation Date:	7/10/2006 18:30:36
Manifest ID:	24580507
Trans EPA ID:	CAD008364432
Trans Name:	RHO-CHEM
TSDF EPA ID:	WAD991281767

PITMAN COMPANY (Continued) **S112998846**

Trans Name: BURLINGTON ENVIRONMENTAL INC KENT
Waste Code Description: 551 - Laboratory waste chemicals 561 Detergent and soap
RCRA Code: D002
Meth Code: - Not reported
Quantity Tons: 0.1
Waste Quantity: 200
Quantity Unit: P

Shipment Date: 20060303
Creation Date: 7/10/2006 18:30:36
Manifest ID: 24580507
Trans EPA ID: CAD008364432
Trans Name: RHO-CHEM
TSDF EPA ID: WAD991281767
Trans Name: BURLINGTON ENVIRONMENTAL INC KENT
Waste Code Description: 551 - Laboratory waste chemicals 561 Detergent and soap
RCRA Code: D001
Meth Code: - Not reported
Quantity Tons: 0.39
Waste Quantity: 780
Quantity Unit: P

Shipment Date: 20060303
Creation Date: 7/10/2006 18:30:36
Manifest ID: 24580507
Trans EPA ID: CAD008364432
Trans Name: RHO-CHEM
TSDF EPA ID: WAD991281767
Trans Name: BURLINGTON ENVIRONMENTAL INC KENT
Waste Code Description: 551 - Laboratory waste chemicals 561 Detergent and soap
Meth Code: - Not reported
Quantity Tons: 0.23
Waste Quantity: 460
Quantity Unit: P

Shipment Date: 20060303
Creation Date: 7/10/2006 18:30:36
Manifest ID: 24580507
Trans EPA ID: CAD008364432
Trans Name: RHO-CHEM
TSDF EPA ID: WAD991281767
Trans Name: BURLINGTON ENVIRONMENTAL INC KENT
Waste Code Description: 551 - Laboratory waste chemicals 561 Detergent and soap
RCRA Code: D002
Meth Code: - Not reported
Quantity Tons: 0.11
Waste Quantity: 220
Quantity Unit: P

Additional Info:
Year: 2001
Gen EPA ID: CAD000629915

Shipment Date: 20010327
Manifest ID: 20540366
Trans EPA ID: CAD008364432
TSDF EPA ID: CAD008364432

PITMAN COMPANY (Continued) **S112998846**

Waste Code Description:	551 - Laboratory waste chemicals 561 Detergent and soap
RCRA Code:	D002
Meth Code:	T01 - Treatment, Tank
Quantity Tons:	0.325
Waste Quantity:	650
Quantity Unit:	P
Shipment Date:	20010327
Manifest ID:	20540366
Trans EPA ID:	CAD008364432
TSDF EPA ID:	CAD008364432
Waste Code Description:	- Not reported
Meth Code:	T01 - Treatment, Tank
Quantity Tons:	0.25
Waste Quantity:	500
Quantity Unit:	P
Shipment Date:	20010327
Manifest ID:	20540366
Trans EPA ID:	CAD008364432
TSDF EPA ID:	CAD008364432
Waste Code Description:	- Not reported
Meth Code:	D80 - Disposal, Land Fill
Quantity Tons:	0.1
Waste Quantity:	200
Quantity Unit:	P
Shipment Date:	20010327
Creation Date:	6/20/2001 0:00:00
Receipt Date:	20010327
Manifest ID:	20540366
Trans EPA ID:	CAD008364432
TSDF EPA ID:	CAD008364432
Waste Code Description:	551 - Laboratory waste chemicals 561 Detergent and soap
RCRA Code:	D001
Meth Code:	R01 - Recycler
Quantity Tons:	0.625
Waste Quantity:	1250
Quantity Unit:	P
Shipment Date:	20010327
Manifest ID:	20540366
Trans EPA ID:	CAD008364432
TSDF EPA ID:	CAD008364432
Waste Code Description:	551 - Laboratory waste chemicals 561 Detergent and soap
Meth Code:	D80 - Disposal, Land Fill
Quantity Tons:	0.2
Waste Quantity:	400
Quantity Unit:	P
Shipment Date:	20010327
Creation Date:	6/20/2001 0:00:00
Receipt Date:	20010327
Manifest ID:	20540366
Trans EPA ID:	CAD008364432
TSDF EPA ID:	CAD008364432
Waste Code Description:	551 - Laboratory waste chemicals 561 Detergent and soap

PITMAN COMPANY (Continued) **S112998846**

RCRA Code: D001
Meth Code: T01 - Treatment, Tank
Quantity Tons: 0.375
Waste Quantity: 750
Quantity Unit: P

Shipment Date: 20010327
Manifest ID: 20540366
Trans EPA ID: CAD008364432
TSDF EPA ID: CAD008364432
Waste Code Description: 551 - Laboratory waste chemicals 561 Detergent and soap
Meth Code: D80 - Disposal, Land Fill
Quantity Tons: 0.15
Waste Quantity: 300
Quantity Unit: P

Additional Info:
Year: 2000
Gen EPA ID: CAD000629915

Shipment Date: 20000412
Manifest ID: 99373264
Trans EPA ID: CAD981685886
TSDF EPA ID: CAD008364432
Waste Code Description: 551 - Laboratory waste chemicals 561 Detergent and soap
RCRA Code: D001
Meth Code: R01 - Recycler
Quantity Tons: 0.5
Waste Quantity: 1000
Quantity Unit: P

Shipment Date: 20000412
Creation Date: 6/21/2000 0:00:00
Receipt Date: 20000412
Manifest ID: 99373266
Trans EPA ID: CAD981685886
TSDF EPA ID: CAD008364432
Waste Code Description: 551 - Laboratory waste chemicals 561 Detergent and soap
RCRA Code: D002
Meth Code: T01 - Treatment, Tank
Quantity Tons: 0.6838
Waste Quantity: 164
Quantity Unit: G

Shipment Date: 20000412
Manifest ID: 99373264
Trans EPA ID: CAD981685886
TSDF EPA ID: CAD008364432
Waste Code Description: 551 - Laboratory waste chemicals 561 Detergent and soap
Meth Code: T01 - Treatment, Tank
Quantity Tons: 0.4336
Waste Quantity: 104
Quantity Unit: G

Shipment Date: 20000412
Manifest ID: 99373264
Trans EPA ID: CAD981685886

PITMAN COMPANY (Continued) **S112998846**

TSDF EPA ID: CAD008364432
Waste Code Description: 135 - Unspecified aqueous solution
Meth Code: T01 - Treatment, Tank
Quantity Tons: 0.4368
Waste Quantity: 104
Quantity Unit: G

Shipment Date: 20000412
Manifest ID: 99373264
Trans EPA ID: CAD981685886
TSDF EPA ID: CAD008364432
Waste Code Description: 551 - Laboratory waste chemicals 561 Detergent and soap
RCRA Code: D001
Meth Code: R01 - Recycler
Quantity Tons: 0.5004
Waste Quantity: 120
Quantity Unit: G

Shipment Date: 20000412
Manifest ID: 99373264
Trans EPA ID: CAD981685886
TSDF EPA ID: CAD008364432
Waste Code Description: 551 - Laboratory waste chemicals 561 Detergent and soap
RCRA Code: D001
Meth Code: R01 - Recycler
Quantity Tons: 0.2168
Waste Quantity: 52
Quantity Unit: G

Shipment Date: 20000412
Manifest ID: 99373264
Trans EPA ID: CAD981685886
TSDF EPA ID: CAD008364432
Waste Code Description: 551 - Laboratory waste chemicals 561 Detergent and soap
RCRA Code: D001
Meth Code: R01 - Recycler
Quantity Tons: 1.668
Waste Quantity: 400
Quantity Unit: G

Shipment Date: 20000412
Manifest ID: 99373264
Trans EPA ID: CAD981685886
TSDF EPA ID: CAD008364432
Waste Code Description: 551 - Laboratory waste chemicals 561 Detergent and soap
RCRA Code: D002
Meth Code: T01 - Treatment, Tank
Quantity Tons: 1.3761
Waste Quantity: 330
Quantity Unit: G

Shipment Date: 20000412
Manifest ID: 99373264
Trans EPA ID: CAD981685886
TSDF EPA ID: CAD008364432
Waste Code Description: 551 - Laboratory waste chemicals 561 Detergent and soap
RCRA Code: D002

PITMAN COMPANY (Continued) **S112998846**

Meth Code:	T01 - Treatment, Tank
Quantity Tons:	1.0008
Waste Quantity:	240
Quantity Unit:	G
Shipment Date:	20000412
Manifest ID:	99373266
Trans EPA ID:	CAD981685886
TSDF EPA ID:	CAD008364432
Waste Code Description:	551 - Laboratory waste chemicals 561 Detergent and soap
Meth Code:	D80 - Disposal, Land Fill
Quantity Tons:	0.1
Waste Quantity:	200
Quantity Unit:	P

AE170 **JESSE'S AUTO REPAIR** **CPS-SLIC S106764825**
North **16045 OLD VALLEY BLVD.** **WIP N/A**
1/4-1/2 **CITY OF INDUSTRY, CA 91744**
0.477 mi.
2516 ft. **Site 3 of 4 in cluster AE**

Relative: **Lower**
Actual: **338 ft.**

CPS-SLIC:

Name:	JESSE'S AUTO REPAIR
Address:	16045 OLD VALLEY BLVD.
City,State,Zip:	CITY OF INDUSTRY, CA 91744
Region:	STATE
Facility Status:	**Completed - Case Closed**
Status Date:	10/23/1991
Global Id:	T10000015567
Lead Agency:	LOS ANGELES RWQCB (REGION 4)
Latitude:	34.01734
Longitude:	-117.95013
Case Type:	Cleanup Program Site
Case Worker:	WIP
RB Case Number:	105.0079
EPA Region:	9
Cuf Case:	NO
Begin Date:	01/01/1985
No Further Action Date:	10/23/1991
CA Water Watershed Name:	San Gabriel River - Upper San Gabriel (405.20)
Dwr Groundwater Subbasin Name:	San Gabriel Valley (4-013)
CA Enviroscreen 3 Score:	81-85%
CA Enviroscreen 4 Score:	85-90%
Military DOD Site:	No
RWQCB Region:	LOS ANGELES RWQCB (REGION 4)

Click here to access the California GeoTracker records for this facility:

WIP:

Name:	JESSE'S AUTO REPAIR
Address:	16045 Old Valley Blvd
City,State,Zip:	CITY OF INDUSTRY (CORPORATE NAME INDUSTRY), CA 91744
Region:	4
File Number:	105.0079
File Status:	**Historical**
Staff:	WLIU
Facility Suite:	Not reported

AC171 **ANITEC** **CPS-SLIC** **S106764924**
SE **1350 BIXBY DR.** **WIP** **N/A**
1/4-1/2 **CITY OF INDUSTRY, CA 91745**
0.481 mi.
2542 ft. **Site 4 of 4 in cluster AC**

Relative:
Higher

Actual:
388 ft.

CPS-SLIC:

Name:	ANITEC
Address:	1350 BIXBY DR.
City,State,Zip:	CITY OF INDUSTRY, CA 91745
Region:	STATE
Facility Status:	**Completed - Case Closed**
Status Date:	05/28/1991
Global Id:	T10000015693
Lead Agency:	LOS ANGELES RWQCB (REGION 4)
Latitude:	34.00287
Longitude:	-117.94494
Case Type:	Cleanup Program Site
Case Worker:	WIP
RB Case Number:	105.0227
EPA Region:	9
Cuf Case:	NO
Begin Date:	01/01/1985
No Further Action Date:	05/28/1991
CA Water Watershed Name:	San Gabriel River - Upper San Gabriel (405.20)
Dwr Groundwater Subbasin Name:	San Gabriel Valley (4-013)
CA Enviroscreen 3 Score:	86-90%
CA Enviroscreen 4 Score:	90-95%
Military DOD Site:	No
RWQCB Region:	LOS ANGELES RWQCB (REGION 4)

Click here to access the California GeoTracker records for this facility:

WIP:

Name:	ANITEC
Address:	1350 Bixby Dr
City,State,Zip:	CITY OF INDUSTRY (CORPORATE NAME INDUSTRY), CA 91745
Region:	4
File Number:	105.0227
File Status:	**Historical**
Staff:	SY
Facility Suite:	Not reported

---

172 **DISPENSING DYNAMICS INTERNATIONAL** **CPS-SLIC** **S113046509**
ESE **1020 BIXBY DR** **HWTS** **N/A**
1/4-1/2 **CITY OF INDUSTRY, CA 91745** **HAZNET**
0.482 mi.
2547 ft.

Relative:
Higher

Actual:
365 ft.

CPS-SLIC:

Name:	PERRIN MANUFACTURING COMPANY
Address:	1020 BIXBY DR.
City,State,Zip:	CITY OF INDUSTRY, CA 91745
Region:	STATE
Facility Status:	**Completed - Case Closed**
Status Date:	10/31/1996
Global Id:	T10000015683
Lead Agency:	LOS ANGELES RWQCB (REGION 4)
Latitude:	34.00614

DISPENSING DYNAMICS INTERNATIONAL (Continued) **S113046509**

Longitude:	-117.94274
Case Type:	Cleanup Program Site
Case Worker:	WIP
RB Case Number:	105.0216
EPA Region:	9
Cuf Case:	NO
Begin Date:	01/01/1985
No Further Action Date:	10/31/1996
CA Water Watershed Name:	San Gabriel River - Upper San Gabriel (405.20)
Dwr Groundwater Subbasin Name:	San Gabriel Valley (4-013)
CA Enviroscreen 3 Score:	86-90%
CA Enviroscreen 4 Score:	90-95%
Military DOD Site:	No
RWQCB Region:	LOS ANGELES RWQCB (REGION 4)

Click here to access the California GeoTracker records for this facility:

HWTS:

Name:	DISPENSING DYNAMICS INTERNATIONAL
Address:	1020 BIXBY DR
City,State,Zip:	CITY OF INDUSTRY, CA 91745
EPA ID:	CAL000064183
Inactive Date:	06/30/2020
Create Date:	02/24/1992
Mailing Address:	1020 BIXBY DR
Mailing City,State,Zip:	CITY OF INDUSTRY, CA 917451703
Owner Name:	DISPENSING DYNAMICS INTERNATIONAL
Owner Address:	1020 BIXBY DR
Owner City,State,Zip:	CITY OF INDUSTRY, CA 917451703
Contact Name:	ERICH SCHMIDT
Contact Address:	1960 DIAMOND ST
City,State,Zip:	SAN MARCOS, CA 92078
Facility Status:	Inactive
Facility Type:	PERMANENT
Category:	STATE
Latitude:	34.006696
Longitude:	-117.943144

NAICS:

EPA ID:	CAL000064183
Create Date:	2006-11-28 09:17:23.213
NAICS Code:	326191
NAICS Description:	Plastics Plumbing Fixture Manufacturing
Issued EPA ID Date:	1992-02-24 00:00:00
Inactive Date:	2020-06-30 00:00:00
Facility Name:	DISPENSING DYNAMICS INTERNATIONAL
Facility Address:	1020 BIXBY DR
Facility City:	CITY OF INDUSTRY
Facility State:	CA
Facility Zip:	917451703

HAZNET:

Name:	DISPENSING DYNAMICS INTERNATIONAL
Address:	1020 BIXBY DR
City,State,Zip:	CITY OF INDUSTRY, CA 917451703
Contact:	ERICH SCHMIDT

DISPENSING DYNAMICS INTERNATIONAL (Continued) **S113046509**

Telephone:	7605917372
Mailing Address:	1020 BIXBY DR
Year:	2020
Gepaid:	CAL000064183
TSD EPA ID:	CAD982444481
CA Waste Code:	551 - Laboratory waste chemicals
Disposal Method:	H141 - Storage, Bulking, And/Or Transfer Off Site--No Treatment/Reovery (H010-H129) Or (H131-H135)
Tons:	0.45532
Year:	2020
Gepaid:	CAL000064183
TSD EPA ID:	CAD982444481
CA Waste Code:	343 - Unspecified organic liquid mixture
Disposal Method:	H141 - Storage, Bulking, And/Or Transfer Off Site--No Treatment/Reovery (H010-H129) Or (H131-H135)
Tons:	0.187
Year:	2020
Gepaid:	CAL000064183
TSD EPA ID:	CAD982444481
CA Waste Code:	221 - Waste oil and mixed oil
Disposal Method:	H141 - Storage, Bulking, And/Or Transfer Off Site--No Treatment/Reovery (H010-H129) Or (H131-H135)
Tons:	0.342
Year:	2020
Gepaid:	CAL000064183
TSD EPA ID:	CAD982444481
CA Waste Code:	223 - Unspecified oil-containing waste
Disposal Method:	H141 - Storage, Bulking, And/Or Transfer Off Site--No Treatment/Reovery (H010-H129) Or (H131-H135)
Tons:	4.54545
Year:	2020
Gepaid:	CAL000064183
TSD EPA ID:	CAD982444481
CA Waste Code:	352 - Other organic solids
Disposal Method:	H141 - Storage, Bulking, And/Or Transfer Off Site--No Treatment/Reovery (H010-H129) Or (H131-H135)
Tons:	5.62
Year:	2020
Gepaid:	CAL000064183
TSD EPA ID:	CAD982444481
CA Waste Code:	352 - Other organic solids
Disposal Method:	-
Tons:	0.05
Year:	2020
Gepaid:	CAL000064183
TSD EPA ID:	CAD982444481
CA Waste Code:	221 - Waste oil and mixed oil
Disposal Method:	-
Tons:	4.56

DISPENSING DYNAMICS INTERNATIONAL (Continued) **S113046509**

Year: 2019
Gepaid: CAL000064183
TSD EPA ID: CAD982444481
CA Waste Code: 221 - Waste oil and mixed oil
Disposal Method: H141 - Storage, Bulking, And/Or Transfer Off Site--No Treatment/Reovery (H010-H129) Or (H131-H135)
Tons: 0.00000

Year: 2019
Gepaid: CAL000064183
TSD EPA ID: CAD982444481
CA Waste Code: 352 - Other organic solids
Disposal Method: H141 - Storage, Bulking, And/Or Transfer Off Site--No Treatment/Reovery (H010-H129) Or (H131-H135)
Tons: 1.93250

Year: 2019
Gepaid: CAL000064183
TSD EPA ID: CAD982444481
CA Waste Code: 331 - Off-specification, aged or surplus organics
Disposal Method: H141 - Storage, Bulking, And/Or Transfer Off Site--No Treatment/Reovery (H010-H129) Or (H131-H135)
Tons: 0.25000

Click this hyperlink while viewing on your computer to access
86 additional CA HAZNET: record(s) in the EDR Site Report.

Additional Info:
Year: 2020
Gen EPA ID: CAL000064183

Shipment Date: 9/29/2020
Creation Date: 10/19/2020
Receipt Date: 9/30/2020
Manifest ID: 005635951FLE
Trans EPA ID: CAR000172460
Trans Name: ENVIRONMENTAL LOGISTICS INC
TSDF EPA ID: CAD982444481
Trans Name: HAZMAT TSDF INC, FORMER FILTER RECYCLING SERVICES INC
Waste Code Description: 223 - Unspecified oil-containing waste
Meth Code: H141 - Storage, Bulking, And/Or Transfer Off Site--No Treatment/Reovery (H010-H129) Or (H131-H135)
Quantity Tons: 0.83403
Waste Quantity: 200
Quantity Unit: G

Shipment Date: 9/29/2020
Creation Date: 10/19/2020
Receipt Date: 9/30/2020
Manifest ID: 005635951FLE
Trans EPA ID: CAR000172460
Trans Name: ENVIRONMENTAL LOGISTICS INC
TSDF EPA ID: CAD982444481
Trans Name: HAZMAT TSDF INC, FORMER FILTER RECYCLING SERVICES INC
Waste Code Description: 352 - Other organic solids
Meth Code: H141 - Storage, Bulking, And/Or Transfer Off Site--No

DISPENSING DYNAMICS INTERNATIONAL (Continued) **S113046509**

	Treatment/Reovery (H010-H129) Or (H131-H135)
Quantity Tons:	0.15
Waste Quantity:	300
Quantity Unit:	P
Shipment Date:	9/29/2020
Creation Date:	10/19/2020
Receipt Date:	9/30/2020
Manifest ID:	005635951FLE
Trans EPA ID:	CAR000172460
Trans Name:	ENVIRONMENTAL LOGISTICS INC
TSDF EPA ID:	CAD982444481
Trans Name:	HAZMAT TSDF INC, FORMER FILTER RECYCLING SERVICES INC
Waste Code Description:	343 - Unspecified organic liquid mixture
Meth Code:	H141 - Storage, Bulking, And/Or Transfer Off Site--No Treatment/Reovery (H010-H129) Or (H131-H135)
Quantity Tons:	0.187
Waste Quantity:	55
Quantity Unit:	G
Shipment Date:	9/22/2020
Creation Date:	10/6/2020
Receipt Date:	9/25/2020
Manifest ID:	022008938JJK
Trans EPA ID:	CAR000172460
Trans Name:	ENVIRONMENTAL LOGISTICS INC
TSDF EPA ID:	CAD982444481
Trans Name:	HAZMAT TSDF INC, FORMER FILTER RECYCLING SERVICES INC
Waste Code Description:	551 - Laboratory waste chemicals 561 Detergent and soap
Meth Code:	H141 - Storage, Bulking, And/Or Transfer Off Site--No Treatment/Reovery (H010-H129) Or (H131-H135)
Quantity Tons:	0.03
Waste Quantity:	60
Quantity Unit:	P
Shipment Date:	9/22/2020
Creation Date:	10/6/2020
Receipt Date:	9/25/2020
Manifest ID:	022008938JJK
Trans EPA ID:	CAR000172460
Trans Name:	ENVIRONMENTAL LOGISTICS INC
TSDF EPA ID:	CAD982444481
Trans Name:	HAZMAT TSDF INC, FORMER FILTER RECYCLING SERVICES INC
Waste Code Description:	551 - Laboratory waste chemicals 561 Detergent and soap
Meth Code:	H141 - Storage, Bulking, And/Or Transfer Off Site--No Treatment/Reovery (H010-H129) Or (H131-H135)
Quantity Tons:	0.05
Waste Quantity:	100
Quantity Unit:	P
Shipment Date:	9/22/2020
Creation Date:	10/6/2020
Receipt Date:	9/25/2020
Manifest ID:	022008938JJK
Trans EPA ID:	CAR000172460
Trans Name:	ENVIRONMENTAL LOGISTICS INC
TSDF EPA ID:	CAD982444481

DISPENSING DYNAMICS INTERNATIONAL (Continued) **S113046509**

Trans Name:	HAZMAT TSDF INC, FORMER FILTER RECYCLING SERVICES INC
Waste Code Description:	352 - Other organic solids
Meth Code:	H141 - Storage, Bulking, And/Or Transfer Off Site--No Treatment/Reovery (H010-H129) Or (H131-H135)
Quantity Tons:	0.05
Waste Quantity:	100
Quantity Unit:	P
Shipment Date:	9/22/2020
Creation Date:	10/6/2020
Receipt Date:	9/25/2020
Manifest ID:	022008938JJK
Trans EPA ID:	CAR000172460
Trans Name:	ENVIRONMENTAL LOGISTICS INC
TSDF EPA ID:	CAD982444481
Trans Name:	HAZMAT TSDF INC, FORMER FILTER RECYCLING SERVICES INC
Waste Code Description:	352 - Other organic solids
Meth Code:	H141 - Storage, Bulking, And/Or Transfer Off Site--No Treatment/Reovery (H010-H129) Or (H131-H135)
Quantity Tons:	0.5
Waste Quantity:	1000
Quantity Unit:	P
Shipment Date:	9/17/2020
Creation Date:	10/5/2020
Receipt Date:	9/17/2020
Manifest ID:	022008922JJK
Trans EPA ID:	CAR000172460
Trans Name:	ENVIRONMENTAL LOGISTICS INC
TSDF EPA ID:	CAD982444481
Trans Name:	HAZMAT TSDF INC, FORMER FILTER RECYCLING SERVICES INC
Waste Code Description:	352 - Other organic solids
Meth Code:	H141 - Storage, Bulking, And/Or Transfer Off Site--No Treatment/Reovery (H010-H129) Or (H131-H135)
Quantity Tons:	0.3
Waste Quantity:	600
Quantity Unit:	P
Shipment Date:	8/27/2020
Creation Date:	9/16/2020
Receipt Date:	8/28/2020
Manifest ID:	016468589JJK
Trans EPA ID:	CAR000172460
Trans Name:	ENVIRONMENTAL LOGISTICS INC
TSDF EPA ID:	CAD982444481
Trans Name:	HAZMAT TSDF INC, FORMER FILTER RECYCLING SERVICES INC
Waste Code Description:	352 - Other organic solids
Meth Code:	H141 - Storage, Bulking, And/Or Transfer Off Site--No Treatment/Reovery (H010-H129) Or (H131-H135)
Quantity Tons:	0.15
Waste Quantity:	300
Quantity Unit:	P
Shipment Date:	8/27/2020
Creation Date:	9/16/2020
Receipt Date:	8/28/2020
Manifest ID:	016468589JJK

DISPENSING DYNAMICS INTERNATIONAL (Continued) **S113046509**

Trans EPA ID: CAR000172460
Trans Name: ENVIRONMENTAL LOGISTICS INC
TSDF EPA ID: CAD982444481
Trans Name: HAZMAT TSDF INC, FORMER FILTER RECYCLING SERVICES INC
Waste Code Description: 352 - Other organic solids
Meth Code: - Not reported
Quantity Tons: 0.05
Waste Quantity: 100
Quantity Unit: P

Additional Info:
Year: 2017
Gen EPA ID: CAL000064183

Shipment Date: 20171206
Creation Date: 6/13/2018 18:31:23
Receipt Date: 20171206
Manifest ID: 017380498JJK
Trans EPA ID: CAR000172460
Trans Name: ENVIRONMENTAL LOGISTICS INC
TSDF EPA ID: CAD982444481
Trans Name: FILTER RECYCLING SERVICES INC
Waste Code Description: 221 - Waste oil and mixed oil
Meth Code: H141 - Storage, Bulking, And/Or Transfer Off Site--No Treatment/Reovery (H010-H129) Or (H131-H135)
Quantity Tons: 1.9
Waste Quantity: 500
Quantity Unit: G

Shipment Date: 20171205
Creation Date: 6/13/2018 18:30:46
Receipt Date: 20171212
Manifest ID: 017380320JJK
Trans EPA ID: CAR000172460
Trans Name: ENVIRONMENTAL LOGISTICS INC
TSDF EPA ID: CAD982444481
Trans Name: FILTER RECYCLING SERVICES INC
Waste Code Description: 331 - Off-specification, aged, or surplus organics
Meth Code: H141 - Storage, Bulking, And/Or Transfer Off Site--No Treatment/Reovery (H010-H129) Or (H131-H135)
Quantity Tons: 0.25
Waste Quantity: 500
Quantity Unit: P

Shipment Date: 20171122
Creation Date: 6/20/2018 18:31:56
Receipt Date: 20171128
Manifest ID: 017380455JJK
Trans EPA ID: CAR000172460
Trans Name: ENVIRONMENTAL LOGISTICS INC
TSDF EPA ID: CAD982444481
Trans Name: FILTER RECYCLING SERVICES INC
Waste Code Description: 352 - Other organic solids
Meth Code: H141 - Storage, Bulking, And/Or Transfer Off Site--No Treatment/Reovery (H010-H129) Or (H131-H135)
Quantity Tons: 0.4
Waste Quantity: 800

DISPENSING DYNAMICS INTERNATIONAL (Continued) **S113046509**

Quantity Unit:	P
Shipment Date:	20171114
Creation Date:	7/30/2018 18:30:20
Receipt Date:	20171117
Manifest ID:	017380427JJK
Trans EPA ID:	CAR000172460
Trans Name:	ENVIRONMENTAL LOGISTICS INC
TSDF EPA ID:	CAD982444481
Trans Name:	FILTER RECYCLING SERVICES INC
Waste Code Description:	352 - Other organic solids
Meth Code:	H141 - Storage, Bulking, And/Or Transfer Off Site--No Treatment/Reovery (H010-H129) Or (H131-H135)
Quantity Tons:	0.05
Waste Quantity:	100
Quantity Unit:	P
Shipment Date:	20171002
Creation Date:	5/30/2018 18:32:32
Receipt Date:	20171005
Manifest ID:	017179284JJK
Trans EPA ID:	CAR000172460
Trans Name:	ENVIRONMENTAL LOGISTICS INC
TSDF EPA ID:	CAD982444481
Trans Name:	FILTER RECYCLING SERVICES INC
Waste Code Description:	352 - Other organic solids
Meth Code:	H141 - Storage, Bulking, And/Or Transfer Off Site--No Treatment/Reovery (H010-H129) Or (H131-H135)
Quantity Tons:	0.5
Waste Quantity:	1000
Quantity Unit:	P
Shipment Date:	20171002
Creation Date:	1/10/2019 9:29:32
Receipt Date:	20171005
Manifest ID:	017179325JJK
Trans EPA ID:	CAR000172460
Trans Name:	ENVIRONMENTAL LOGISTICS INC
TSDF EPA ID:	CAD982444481
Trans Name:	FILTER RECYCLING SERVICES INC
Waste Code Description:	331 - Off-specification, aged, or surplus organics
Meth Code:	H141 - Storage, Bulking, And/Or Transfer Off Site--No Treatment/Reovery (H010-H129) Or (H131-H135)
Quantity Tons:	2.5284
Waste Quantity:	3
Quantity Unit:	Y
Shipment Date:	20170818
Creation Date:	8/1/2018 18:30:18
Receipt Date:	20170823
Manifest ID:	017179086JJK
Trans EPA ID:	CAR000172460
Trans Name:	ENVIRONMENTAL LOGISTICS INC
TSDF EPA ID:	CAD982444481
Trans Name:	FILTER RECYCLING SERVICES INC
Waste Code Description:	352 - Other organic solids
Meth Code:	H141 - Storage, Bulking, And/Or Transfer Off Site--No

DISPENSING DYNAMICS INTERNATIONAL (Continued) **S113046509**

	Treatment/Reovery (H010-H129) Or (H131-H135)
Quantity Tons:	0.5
Waste Quantity:	1000
Quantity Unit:	P
Shipment Date:	20170808
Creation Date:	5/31/2018 18:30:25
Receipt Date:	20170808
Manifest ID:	017381944JJK
Trans EPA ID:	CAR000172460
Trans Name:	ENVIRONMENTAL LOGISTICS INC
TSDF EPA ID:	CAD982444481
Trans Name:	FILTER RECYCLING SERVICES INC
Waste Code Description:	221 - Waste oil and mixed oil
Meth Code:	H141 - Storage, Bulking, And/Or Transfer Off Site--No Treatment/Reovery (H010-H129) Or (H131-H135)
Quantity Tons:	1.9
Waste Quantity:	500
Quantity Unit:	G
Shipment Date:	20170713
Creation Date:	5/17/2018 18:32:12
Receipt Date:	20170714
Manifest ID:	017381733JJK
Trans EPA ID:	CAR000172460
Trans Name:	ENVIRONMENTAL LOGISTICS INC
TSDF EPA ID:	CAD982444481
Trans Name:	FILTER RECYCLING SERVICES INC
Waste Code Description:	352 - Other organic solids
Meth Code:	H141 - Storage, Bulking, And/Or Transfer Off Site--No Treatment/Reovery (H010-H129) Or (H131-H135)
Quantity Tons:	0.3
Waste Quantity:	600
Quantity Unit:	P
Shipment Date:	20170629
Creation Date:	5/17/2018 18:32:12
Receipt Date:	20170703
Manifest ID:	017381655JJK
Trans EPA ID:	CAR000172460
Trans Name:	ENVIRONMENTAL LOGISTICS INC
TSDF EPA ID:	CAD982444481
Trans Name:	FILTER RECYCLING SERVICES INC
Waste Code Description:	331 - Off-specification, aged, or surplus organics
Meth Code:	H141 - Storage, Bulking, And/Or Transfer Off Site--No Treatment/Reovery (H010-H129) Or (H131-H135)
Quantity Tons:	0.1815
Waste Quantity:	55
Quantity Unit:	G

Additional Info:

Year:	2016
Gen EPA ID:	CAL000064183
Shipment Date:	20151221
Creation Date:	2/9/2016 22:15:57
Receipt Date:	20151221

DISPENSING DYNAMICS INTERNATIONAL (Continued) **S113046509**

Manifest ID:	015033245JJK
Trans EPA ID:	CAR000172460
Trans Name:	ENVIRONMENTAL LOGISTICS INC
TSDF EPA ID:	CAD982444481
Trans Name:	FILTER RECYCLING SERVICES INC
Waste Code Description:	221 - Waste oil and mixed oil
Meth Code:	H141 - Storage, Bulking, And/Or Transfer Off Site--No Treatment/Reovery (H010-H129) Or (H131-H135)
Quantity Tons:	2.7778
Waste Quantity:	731
Quantity Unit:	G
Shipment Date:	20151120
Creation Date:	2/4/2016 22:15:36
Receipt Date:	20151120
Manifest ID:	015033842JJK
Trans EPA ID:	CAR000172460
Trans Name:	ENVIRONMENTAL LOGISTICS INC
TSDF EPA ID:	CAD982444481
Trans Name:	FILTER RECYCLING SERVICES INC
Waste Code Description:	221 - Waste oil and mixed oil
Meth Code:	H141 - Storage, Bulking, And/Or Transfer Off Site--No Treatment/Reovery (H010-H129) Or (H131-H135)
Quantity Tons:	2.28
Waste Quantity:	600
Quantity Unit:	G
Shipment Date:	20151015
Creation Date:	12/22/2015 22:15:07
Receipt Date:	20151016
Manifest ID:	015034462JJK
Trans EPA ID:	CAR000172460
Trans Name:	ENVIRONMENTAL LOGISTICS INC
TSDF EPA ID:	CAD982444481
Trans Name:	FILTER RECYCLING SERVICES INC
Waste Code Description:	221 - Waste oil and mixed oil
Meth Code:	H141 - Storage, Bulking, And/Or Transfer Off Site--No Treatment/Reovery (H010-H129) Or (H131-H135)
Quantity Tons:	2.28
Waste Quantity:	600
Quantity Unit:	G
Shipment Date:	20151014
Creation Date:	12/22/2015 22:15:07
Receipt Date:	20151014
Manifest ID:	015034461JJK
Trans EPA ID:	CAR000172460
Trans Name:	ENVIRONMENTAL LOGISTICS INC
TSDF EPA ID:	CAD982444481
Trans Name:	FILTER RECYCLING SERVICES INC
Waste Code Description:	352 - Other organic solids
Meth Code:	H141 - Storage, Bulking, And/Or Transfer Off Site--No Treatment/Reovery (H010-H129) Or (H131-H135)
Quantity Tons:	0.25
Waste Quantity:	500
Quantity Unit:	P

DISPENSING DYNAMICS INTERNATIONAL (Continued) **S113046509**

Shipment Date:	20150917
Creation Date:	11/17/2015 22:15:32
Receipt Date:	20150918
Manifest ID:	014446850JJK
Trans EPA ID:	CAR000172460
Trans Name:	ENVIRONMENTAL LOGISTICS INC
TSDF EPA ID:	CAD982444481
Trans Name:	FILTER RECYCLING SERVICES INC
Waste Code Description:	221 - Waste oil and mixed oil
Meth Code:	H141 - Storage, Bulking, And/Or Transfer Off Site--No Treatment/Reovery (H010-H129) Or (H131-H135)
Quantity Tons:	3.5948
Waste Quantity:	946
Quantity Unit:	G

Shipment Date:	20150821
Creation Date:	11/3/2015 22:15:18
Receipt Date:	20150824
Manifest ID:	014580148JJK
Trans EPA ID:	CAR000172460
Trans Name:	ENVIRONMENTAL LOGISTICS INC
TSDF EPA ID:	CAD982444481
Trans Name:	FILTER RECYCLING SERVICES INC
Waste Code Description:	352 - Other organic solids
Meth Code:	H141 - Storage, Bulking, And/Or Transfer Off Site--No Treatment/Reovery (H010-H129) Or (H131-H135)
Quantity Tons:	0.5
Waste Quantity:	1000
Quantity Unit:	P

Shipment Date:	20150819
Creation Date:	10/12/2015 22:15:20
Receipt Date:	20150820
Manifest ID:	014580130JJK
Trans EPA ID:	CAR000172460
Trans Name:	ENVIRONMENTAL LOGISTICS INC
TSDF EPA ID:	CAD982444481
Trans Name:	FILTER RECYCLING SERVICES INC
Waste Code Description:	221 - Waste oil and mixed oil
Meth Code:	H141 - Storage, Bulking, And/Or Transfer Off Site--No Treatment/Reovery (H010-H129) Or (H131-H135)
Quantity Tons:	3.1806
Waste Quantity:	837
Quantity Unit:	G

Shipment Date:	20150715
Creation Date:	9/4/2015 22:15:45
Receipt Date:	20150717
Manifest ID:	014580287JJK
Trans EPA ID:	CAR000172460
Trans Name:	ENVIRONMENTAL LOGISTICS INC
TSDF EPA ID:	CAD982444481
Trans Name:	FILTER RECYCLING SERVICES INC
Waste Code Description:	352 - Other organic solids
Meth Code:	H141 - Storage, Bulking, And/Or Transfer Off Site--No Treatment/Reovery (H010-H129) Or (H131-H135)
Quantity Tons:	0.4

DISPENSING DYNAMICS INTERNATIONAL (Continued) **S113046509**

Waste Quantity:	800
Quantity Unit:	P
Shipment Date:	20150715
Creation Date:	9/4/2015 22:15:45
Receipt Date:	20150716
Manifest ID:	014580292JJK
Trans EPA ID:	CAR000172460
Trans Name:	ENVIRONMENTAL LOGISTICS INC
TSDF EPA ID:	CAD982444481
Trans Name:	FILTER RECYCLING SERVICES INC
Waste Code Description:	221 - Waste oil and mixed oil
Meth Code:	H141 - Storage, Bulking, And/Or Transfer Off Site--No Treatment/Reovery (H010-H129) Or (H131-H135)
Quantity Tons:	2.28
Waste Quantity:	600
Quantity Unit:	G
Shipment Date:	20150617
Creation Date:	9/1/2015 22:15:10
Receipt Date:	20150624
Manifest ID:	014581324JJK
Trans EPA ID:	CAR000172460
Trans Name:	ENVIRONMENTAL LOGISTICS INC
TSDF EPA ID:	CAD028409019
Trans Name:	CROSBY & OVERTON
Waste Code Description:	343 - Unspecified organic liquid mixture
RCRA Code:	D001
Meth Code:	H061 - Fuel Blending Prior To Energy Recovery At Another Site
Quantity Tons:	0.238
Waste Quantity:	70
Quantity Unit:	G

Additional Info:

Year:	2015
Gen EPA ID:	CAL000064183
Shipment Date:	20151221
Creation Date:	2/9/2016 22:15:57
Receipt Date:	20151221
Manifest ID:	015033245JJK
Trans EPA ID:	CAR000172460
Trans Name:	ENVIRONMENTAL LOGISTICS INC
TSDF EPA ID:	CAD982444481
Trans Name:	FILTER RECYCLING SERVICES INC
Waste Code Description:	221 - Waste oil and mixed oil
Meth Code:	H141 - Storage, Bulking, And/Or Transfer Off Site--No Treatment/Reovery (H010-H129) Or (H131-H135)
Quantity Tons:	2.7778
Waste Quantity:	731
Quantity Unit:	G
Shipment Date:	20151120
Creation Date:	2/4/2016 22:15:36
Receipt Date:	20151120
Manifest ID:	015033842JJK
Trans EPA ID:	CAR000172460

DISPENSING DYNAMICS INTERNATIONAL (Continued) **S113046509**

Trans Name:	ENVIRONMENTAL LOGISTICS INC
TSDF EPA ID:	CAD982444481
Trans Name:	FILTER RECYCLING SERVICES INC
Waste Code Description:	221 - Waste oil and mixed oil
Meth Code:	H141 - Storage, Bulking, And/Or Transfer Off Site--No Treatment/Reovery (H010-H129) Or (H131-H135)
Quantity Tons:	2.28
Waste Quantity:	600
Quantity Unit:	G
Shipment Date:	20151015
Creation Date:	12/22/2015 22:15:07
Receipt Date:	20151016
Manifest ID:	015034462JJK
Trans EPA ID:	CAR000172460
Trans Name:	ENVIRONMENTAL LOGISTICS INC
TSDF EPA ID:	CAD982444481
Trans Name:	FILTER RECYCLING SERVICES INC
Waste Code Description:	221 - Waste oil and mixed oil
Meth Code:	H141 - Storage, Bulking, And/Or Transfer Off Site--No Treatment/Reovery (H010-H129) Or (H131-H135)
Quantity Tons:	2.28
Waste Quantity:	600
Quantity Unit:	G
Shipment Date:	20151014
Creation Date:	12/22/2015 22:15:07
Receipt Date:	20151014
Manifest ID:	015034461JJK
Trans EPA ID:	CAR000172460
Trans Name:	ENVIRONMENTAL LOGISTICS INC
TSDF EPA ID:	CAD982444481
Trans Name:	FILTER RECYCLING SERVICES INC
Waste Code Description:	352 - Other organic solids
Meth Code:	H141 - Storage, Bulking, And/Or Transfer Off Site--No Treatment/Reovery (H010-H129) Or (H131-H135)
Quantity Tons:	0.25
Waste Quantity:	500
Quantity Unit:	P
Shipment Date:	20150917
Creation Date:	11/17/2015 22:15:32
Receipt Date:	20150918
Manifest ID:	014446850JJK
Trans EPA ID:	CAR000172460
Trans Name:	ENVIRONMENTAL LOGISTICS INC
TSDF EPA ID:	CAD982444481
Trans Name:	FILTER RECYCLING SERVICES INC
Waste Code Description:	221 - Waste oil and mixed oil
Meth Code:	H141 - Storage, Bulking, And/Or Transfer Off Site--No Treatment/Reovery (H010-H129) Or (H131-H135)
Quantity Tons:	3.5948
Waste Quantity:	946
Quantity Unit:	G
Shipment Date:	20150821
Creation Date:	11/3/2015 22:15:18

DISPENSING DYNAMICS INTERNATIONAL (Continued) **S113046509**

Receipt Date:	20150824
Manifest ID:	014580148JJK
Trans EPA ID:	CAR000172460
Trans Name:	ENVIRONMENTAL LOGISTICS INC
TSDF EPA ID:	CAD982444481
Trans Name:	FILTER RECYCLING SERVICES INC
Waste Code Description:	352 - Other organic solids
Meth Code:	H141 - Storage, Bulking, And/Or Transfer Off Site--No Treatment/Reovery (H010-H129) Or (H131-H135)
Quantity Tons:	0.5
Waste Quantity:	1000
Quantity Unit:	P
Shipment Date:	20150819
Creation Date:	10/12/2015 22:15:20
Receipt Date:	20150820
Manifest ID:	014580130JJK
Trans EPA ID:	CAR000172460
Trans Name:	ENVIRONMENTAL LOGISTICS INC
TSDF EPA ID:	CAD982444481
Trans Name:	FILTER RECYCLING SERVICES INC
Waste Code Description:	221 - Waste oil and mixed oil
Meth Code:	H141 - Storage, Bulking, And/Or Transfer Off Site--No Treatment/Reovery (H010-H129) Or (H131-H135)
Quantity Tons:	3.1806
Waste Quantity:	837
Quantity Unit:	G
Shipment Date:	20150715
Creation Date:	9/4/2015 22:15:45
Receipt Date:	20150717
Manifest ID:	014580287JJK
Trans EPA ID:	CAR000172460
Trans Name:	ENVIRONMENTAL LOGISTICS INC
TSDF EPA ID:	CAD982444481
Trans Name:	FILTER RECYCLING SERVICES INC
Waste Code Description:	352 - Other organic solids
Meth Code:	H141 - Storage, Bulking, And/Or Transfer Off Site--No Treatment/Reovery (H010-H129) Or (H131-H135)
Quantity Tons:	0.4
Waste Quantity:	800
Quantity Unit:	P
Shipment Date:	20150715
Creation Date:	9/4/2015 22:15:45
Receipt Date:	20150716
Manifest ID:	014580292JJK
Trans EPA ID:	CAR000172460
Trans Name:	ENVIRONMENTAL LOGISTICS INC
TSDF EPA ID:	CAD982444481
Trans Name:	FILTER RECYCLING SERVICES INC
Waste Code Description:	221 - Waste oil and mixed oil
Meth Code:	H141 - Storage, Bulking, And/Or Transfer Off Site--No Treatment/Reovery (H010-H129) Or (H131-H135)
Quantity Tons:	2.28
Waste Quantity:	600
Quantity Unit:	G

DISPENSING DYNAMICS INTERNATIONAL (Continued) **S113046509**

Shipment Date:	20150617
Creation Date:	8/31/2015 22:15:24
Receipt Date:	20150624
Manifest ID:	014581323JJK
Trans EPA ID:	CAR000172460
Trans Name:	ENVIRONMENTAL LOGISTICS INC
TSDF EPA ID:	CAD982444481
Trans Name:	FILTER RECYCLING SERVICES INC
Waste Code Description:	331 - Off-specification, aged, or surplus organics
Meth Code:	H141 - Storage, Bulking, And/Or Transfer Off Site--No Treatment/Reovery (H010-H129) Or (H131-H135)
Quantity Tons:	0.1
Waste Quantity:	200
Quantity Unit:	P

Additional Info:

Year:	2014
Gen EPA ID:	CAL000064183
Shipment Date:	20141124
Creation Date:	1/21/2015 22:15:08
Receipt Date:	20141125
Manifest ID:	013856216JJK
Trans EPA ID:	CAR000172460
Trans Name:	ENVIRONMENTAL LOGISTICS INC
TSDF EPA ID:	CAD982444481
Trans Name:	FILTER RECYCLING SERVICES INC
Waste Code Description:	223 - Unspecified oil-containing waste
Meth Code:	H141 - Storage, Bulking, And/Or Transfer Off Site--No Treatment/Reovery (H010-H129) Or (H131-H135)
Quantity Tons:	2.2101
Waste Quantity:	530
Quantity Unit:	G
Shipment Date:	20141118
Creation Date:	1/21/2015 22:15:08
Receipt Date:	20141119
Manifest ID:	013856188JJK
Trans EPA ID:	CAR000172460
Trans Name:	ENVIRONMENTAL LOGISTICS INC
TSDF EPA ID:	CAD982444481
Trans Name:	FILTER RECYCLING SERVICES INC
Waste Code Description:	352 - Other organic solids
Meth Code:	H141 - Storage, Bulking, And/Or Transfer Off Site--No Treatment/Reovery (H010-H129) Or (H131-H135)
Quantity Tons:	0.125
Waste Quantity:	250
Quantity Unit:	P
Shipment Date:	20141017
Creation Date:	12/19/2014 22:15:01
Receipt Date:	20141021
Manifest ID:	013125441JJK
Trans EPA ID:	CAR000172460
Trans Name:	ENVIRONMENTAL LOGISTICS INC
TSDF EPA ID:	CAD982444481

DISPENSING DYNAMICS INTERNATIONAL (Continued) **S113046509**

Trans Name:	FILTER RECYCLING SERVICES INC
Waste Code Description:	352 - Other organic solids
Meth Code:	H141 - Storage, Bulking, And/Or Transfer Off Site--No Treatment/Reovery (H010-H129) Or (H131-H135)
Quantity Tons:	1.6856
Waste Quantity:	2
Quantity Unit:	Y
Shipment Date:	20141016
Creation Date:	12/19/2014 22:15:01
Receipt Date:	20141017
Manifest ID:	013125440JJK
Trans EPA ID:	CAR000172460
Trans Name:	ENVIRONMENTAL LOGISTICS INC
TSDF EPA ID:	CAD982444481
Trans Name:	FILTER RECYCLING SERVICES INC
Waste Code Description:	221 - Waste oil and mixed oil
Meth Code:	H141 - Storage, Bulking, And/Or Transfer Off Site--No Treatment/Reovery (H010-H129) Or (H131-H135)
Quantity Tons:	2.565
Waste Quantity:	675
Quantity Unit:	G
Shipment Date:	20140908
Creation Date:	11/12/2014 22:15:05
Receipt Date:	20140910
Manifest ID:	013481900JJK
Trans EPA ID:	CAR000172460
Trans Name:	ENVIRONMENTAL LOGISTICS INC
TSDF EPA ID:	CAD982444481
Trans Name:	FILTER RECYCLING SERVICES INC
Waste Code Description:	221 - Waste oil and mixed oil
Meth Code:	H141 - Storage, Bulking, And/Or Transfer Off Site--No Treatment/Reovery (H010-H129) Or (H131-H135)
Quantity Tons:	4.18
Waste Quantity:	1100
Quantity Unit:	G
Shipment Date:	20140806
Creation Date:	9/30/2014 22:15:08
Receipt Date:	20140807
Manifest ID:	012428485JJK
Trans EPA ID:	CAR000172460
Trans Name:	ENVIRONMENTAL LOGISTICS INC
TSDF EPA ID:	CAD982444481
Trans Name:	FILTER RECYCLING SERVICES INC
Waste Code Description:	221 - Waste oil and mixed oil
Meth Code:	H141 - Storage, Bulking, And/Or Transfer Off Site--No Treatment/Reovery (H010-H129) Or (H131-H135)
Quantity Tons:	3.135
Waste Quantity:	825
Quantity Unit:	G
Shipment Date:	20140806
Creation Date:	9/23/2014 22:15:15
Receipt Date:	20140806
Manifest ID:	012428487JJK

DISPENSING DYNAMICS INTERNATIONAL (Continued) **S113046509**

Trans EPA ID:	CAR000172460
Trans Name:	ENVIRONMENTAL LOGISTICS INC
TSDF EPA ID:	CAD982444481
Trans Name:	FILTER RECYCLING SERVICES INC
Waste Code Description:	352 - Other organic solids
Meth Code:	H141 - Storage, Bulking, And/Or Transfer Off Site--No Treatment/Reovery (H010-H129) Or (H131-H135)
Quantity Tons:	0.2
Waste Quantity:	400
Quantity Unit:	P
Shipment Date:	20140707
Creation Date:	9/14/2014 22:15:04
Receipt Date:	20140709
Manifest ID:	013124970JJK
Trans EPA ID:	CAR000172460
Trans Name:	ENVIRONMENTAL LOGISTICS INC
TSDF EPA ID:	CAD982444481
Trans Name:	FILTER RECYCLING SERVICES INC
Waste Code Description:	223 - Unspecified oil-containing waste
Meth Code:	H141 - Storage, Bulking, And/Or Transfer Off Site--No Treatment/Reovery (H010-H129) Or (H131-H135)
Quantity Tons:	2.502
Waste Quantity:	600
Quantity Unit:	G
Shipment Date:	20140707
Creation Date:	8/24/2014 22:15:06
Receipt Date:	20140707
Manifest ID:	013124969JJK
Trans EPA ID:	CAR000172460
Trans Name:	ENVIRONMENTAL LOGISTICS INC
TSDF EPA ID:	CAD982444481
Trans Name:	FILTER RECYCLING SERVICES INC
Waste Code Description:	352 - Other organic solids
Meth Code:	H141 - Storage, Bulking, And/Or Transfer Off Site--No Treatment/Reovery (H010-H129) Or (H131-H135)
Quantity Tons:	0.3
Waste Quantity:	600
Quantity Unit:	P
Shipment Date:	20140612
Creation Date:	8/18/2014 22:15:10
Receipt Date:	20140616
Manifest ID:	013124758JJK
Trans EPA ID:	CAR000172460
Trans Name:	ENVIRONMENTAL LOGISTICS INC
TSDF EPA ID:	CAD982444481
Trans Name:	FILTER RECYCLING SERVICES INC
Waste Code Description:	352 - Other organic solids
Meth Code:	H141 - Storage, Bulking, And/Or Transfer Off Site--No Treatment/Reovery (H010-H129) Or (H131-H135)
Quantity Tons:	0.6
Waste Quantity:	1200
Quantity Unit:	P

DISPENSING DYNAMICS INTERNATIONAL (Continued) **S113046509**

Additional Info:

Year:	2013
Gen EPA ID:	CAL000064183
Shipment Date:	20130906
Creation Date:	11/21/2013 22:15:08
Receipt Date:	20130909
Manifest ID:	011439251JJK
Trans EPA ID:	CAR000172460
Trans Name:	ENVIRONMENTAL LOGISTICS INC
TSDF EPA ID:	CAD982444481
Trans Name:	FILTER RECYCLING SERVICES INC
Waste Code Description:	221 - Waste oil and mixed oil
Meth Code:	H141 - Storage, Bulking, And/Or Transfer Off Site--No Treatment/Reovery (H010-H129) Or (H131-H135)
Quantity Tons:	5.7
Waste Quantity:	1500
Quantity Unit:	G
Shipment Date:	20130906
Creation Date:	10/26/2013 22:15:06
Receipt Date:	20130909
Manifest ID:	011439250JJK
Trans EPA ID:	CAR000172460
Trans Name:	ENVIRONMENTAL LOGISTICS INC
TSDF EPA ID:	CAD982444481
Trans Name:	FILTER RECYCLING SERVICES INC
Waste Code Description:	352 - Other organic solids
Meth Code:	H141 - Storage, Bulking, And/Or Transfer Off Site--No Treatment/Reovery (H010-H129) Or (H131-H135)
Quantity Tons:	0.4
Waste Quantity:	800
Quantity Unit:	P
Shipment Date:	20130523
Creation Date:	7/15/2013 22:15:07
Receipt Date:	20130523
Manifest ID:	011439612JJK
Trans EPA ID:	CAR000172460
Trans Name:	ENVIRONMENTAL LOGISTICS, INC.
TSDF EPA ID:	CAD982444481
Trans Name:	FILTER RECYCLING SERVICES, INC.
Waste Code Description:	352 - Other organic solids
Meth Code:	H141 - Storage, Bulking, And/Or Transfer Off Site--No Treatment/Reovery (H010-H129) Or (H131-H135)
Quantity Tons:	0.6
Waste Quantity:	1200
Quantity Unit:	P
Shipment Date:	20130523
Creation Date:	7/28/2013 22:15:09
Receipt Date:	20130524
Manifest ID:	011134497JJK
Trans EPA ID:	CAR000172460
Trans Name:	ENVIRONMENTAL LOGISTICS INC
TSDF EPA ID:	CAD982444481
Trans Name:	FILTER RECYCLING SERVICES INC

DISPENSING DYNAMICS INTERNATIONAL (Continued) **S113046509**

Waste Code Description: 221 - Waste oil and mixed oil
Meth Code: H141 - Storage, Bulking, And/Or Transfer Off Site--No Treatment/Reovery (H010-H129) Or (H131-H135)
Quantity Tons: 2.28
Waste Quantity: 600
Quantity Unit: G

Shipment Date: 20130301
Creation Date: 4/22/2013 22:15:13
Receipt Date: 20130301
Manifest ID: 011134281JJK
Trans EPA ID: CAR000172460
Trans Name: ENVIRONMENTAL LOGISTICS INC
TSDF EPA ID: CAD982444481
Trans Name: FILTER RECYCLING SERVICES INC
Waste Code Description: 352 - Other organic solids
Meth Code: H141 - Storage, Bulking, And/Or Transfer Off Site--No Treatment/Reovery (H010-H129) Or (H131-H135)
Quantity Tons: 0.5
Waste Quantity: 1000
Quantity Unit: P

Shipment Date: 20130125
Creation Date: 3/9/2013 22:15:19
Receipt Date: 20130128
Manifest ID: 010970833JJK
Trans EPA ID: CAR000172460
Trans Name: ENVIRONMENTAL LOGISTICS INC
TSDF EPA ID: CAD982444481
Trans Name: FILTER RECYCLING SERVICES INC
Waste Code Description: 352 - Other organic solids
Meth Code: H141 - Storage, Bulking, And/Or Transfer Off Site--No Treatment/Reovery (H010-H129) Or (H131-H135)
Quantity Tons: 1.1
Waste Quantity: 2200
Quantity Unit: P

Additional Info:
Year: 2012
Gen EPA ID: CAL000064183

Shipment Date: 20121226
Creation Date: 3/7/2013 22:15:18
Receipt Date: 20121227
Manifest ID: 010964724JJK
Trans EPA ID: CAR000172460
Trans Name: ENVIRONMENTAL LOGISTICS INC
TSDF EPA ID: CAD982444481
Trans Name: FILTER RECYCLING SERVICES INC
Waste Code Description: 221 - Waste oil and mixed oil
Meth Code: H141 - Storage, Bulking, And/Or Transfer Off Site--No Treatment/Reovery (H010-H129) Or (H131-H135)
Quantity Tons: 3.04
Waste Quantity: 800
Quantity Unit: G

Shipment Date: 20121219

DISPENSING DYNAMICS INTERNATIONAL (Continued) **S113046509**

Creation Date:	2/15/2013 22:15:34
Receipt Date:	20121220
Manifest ID:	010964634JJK
Trans EPA ID:	CAR000172460
Trans Name:	ENVIRONMENTAL LOGISTICS INC
TSDF EPA ID:	CAD982444481
Trans Name:	FILTER RECYCLING SERVICES INC
Waste Code Description:	352 - Other organic solids
Meth Code:	H141 - Storage, Bulking, And/Or Transfer Off Site--No Treatment/Reovery (H010-H129) Or (H131-H135)
Quantity Tons:	2.5284
Waste Quantity:	3
Quantity Unit:	Y
Shipment Date:	20121109
Creation Date:	1/6/2013 22:15:07
Receipt Date:	20121112
Manifest ID:	010615704JJK
Trans EPA ID:	CAR000172460
Trans Name:	ENVIRONMENTAL LOGISTICS INC
TSDF EPA ID:	CAD982444481
Trans Name:	FILTER RECYCLING SERVICES INC
Waste Code Description:	352 - Other organic solids
Meth Code:	H141 - Storage, Bulking, And/Or Transfer Off Site--No Treatment/Reovery (H010-H129) Or (H131-H135)
Quantity Tons:	0.2
Waste Quantity:	400
Quantity Unit:	P
Shipment Date:	20121029
Creation Date:	1/5/2013 22:15:31
Receipt Date:	20121030
Manifest ID:	010615484JJK
Trans EPA ID:	CAR000172460
Trans Name:	ENVIRONMENTAL LOGISTICS INC
TSDF EPA ID:	CAD982444481
Trans Name:	FILTER RECYCLING SERVICES INC
Waste Code Description:	352 - Other organic solids
Meth Code:	H141 - Storage, Bulking, And/Or Transfer Off Site--No Treatment/Reovery (H010-H129) Or (H131-H135)
Quantity Tons:	1.35
Waste Quantity:	2700
Quantity Unit:	P
Shipment Date:	20121018
Creation Date:	12/20/2012 22:15:24
Receipt Date:	20121019
Manifest ID:	010615275JJK
Trans EPA ID:	CAR000172460
Trans Name:	ENVIRONMENTAL LOGISTICS INC
TSDF EPA ID:	CAD982444481
Trans Name:	FILTER RECYCLING SERVICES INC
Waste Code Description:	221 - Waste oil and mixed oil
Meth Code:	H141 - Storage, Bulking, And/Or Transfer Off Site--No Treatment/Reovery (H010-H129) Or (H131-H135)
Quantity Tons:	2.47
Waste Quantity:	650

DISPENSING DYNAMICS INTERNATIONAL (Continued) **S113046509**

Quantity Unit:	G
Shipment Date:	20120905
Creation Date:	11/13/2012 22:15:06
Receipt Date:	20120913
Manifest ID:	010388107JJK
Trans EPA ID:	CAR000172460
Trans Name:	ENVIRONMENTAL LOGISTICS INC
TSDF EPA ID:	CAD982444481
Trans Name:	FILTER RECYCLING SERVICES INC
Waste Code Description:	221 - Waste oil and mixed oil
Meth Code:	H141 - Storage, Bulking, And/Or Transfer Off Site--No Treatment/Reovery (H010-H129) Or (H131-H135)
Quantity Tons:	1.14
Waste Quantity:	300
Quantity Unit:	G
Shipment Date:	20120829
Creation Date:	10/23/2012 22:15:21
Receipt Date:	20120829
Manifest ID:	010388049JJK
Trans EPA ID:	CAR000172460
Trans Name:	ENVIRONMENTAL LOGISTICS INC
TSDF EPA ID:	CAD982444481
Trans Name:	FILTER RECYCLING SERVICES INC
Waste Code Description:	352 - Other organic solids
Meth Code:	H141 - Storage, Bulking, And/Or Transfer Off Site--No Treatment/Reovery (H010-H129) Or (H131-H135)
Quantity Tons:	0.3
Waste Quantity:	600
Quantity Unit:	P
Shipment Date:	20120814
Creation Date:	9/28/2012 22:15:13
Receipt Date:	20120814
Manifest ID:	010387788JJK
Trans EPA ID:	CAR000172460
Trans Name:	ENVIRONMENTAL LOGISTICS INC
TSDF EPA ID:	CAD982444481
Trans Name:	FILTER RECYCLING SERVICES INC
Waste Code Description:	352 - Other organic solids
Meth Code:	H141 - Storage, Bulking, And/Or Transfer Off Site--No Treatment/Reovery (H010-H129) Or (H131-H135)
Quantity Tons:	0.15
Waste Quantity:	300
Quantity Unit:	P
Shipment Date:	20120723
Creation Date:	10/15/2012 22:15:38
Receipt Date:	20120724
Manifest ID:	010208858JJK
Trans EPA ID:	CAR000172460
Trans Name:	ENVIRONMENTAL LOGISTICS INC
TSDF EPA ID:	CAD982444481
Trans Name:	FILTER RECYCLING SERVICES INC
Waste Code Description:	221 - Waste oil and mixed oil
Meth Code:	H141 - Storage, Bulking, And/Or Transfer Off Site--No

DISPENSING DYNAMICS INTERNATIONAL (Continued) **S113046509**

	Treatment/Reovery (H010-H129) Or (H131-H135)
Quantity Tons:	2.28
Waste Quantity:	600
Quantity Unit:	G
Shipment Date:	20120718
Creation Date:	10/8/2012 22:15:11
Receipt Date:	20120718
Manifest ID:	010208857JJK
Trans EPA ID:	CAR000172460
Trans Name:	ENVIRONMENTAL LOGISTICS INC
TSDF EPA ID:	CAD982444481
Trans Name:	FILTER RECYCLING SERVICES INC
Waste Code Description:	352 - Other organic solids
Meth Code:	H141 - Storage, Bulking, And/Or Transfer Off Site--No Treatment/Reovery (H010-H129) Or (H131-H135)
Quantity Tons:	0.45
Waste Quantity:	900
Quantity Unit:	P

Additional Info:

Year:	2011
Gen EPA ID:	CAL000064183
Shipment Date:	20111202
Creation Date:	2/16/2012 20:30:13
Receipt Date:	20111205
Manifest ID:	009215735JJK
Trans EPA ID:	CAR000172460
Trans Name:	ENVIRONMENTAL LOGISTICS INC
TSDF EPA ID:	CAD982444481
Trans Name:	FILTER RECYCLING SERVICES INC
Waste Code Description:	352 - Other organic solids
Meth Code:	H141 - Storage, Bulking, And/Or Transfer Off Site--No Treatment/Reovery (H010-H129) Or (H131-H135)
Quantity Tons:	0.1
Waste Quantity:	200
Quantity Unit:	P
Shipment Date:	20111116
Creation Date:	1/27/2012 20:30:21
Receipt Date:	20111117
Manifest ID:	009216104JJK
Trans EPA ID:	CAR000172460
Trans Name:	ENVIRONMENTAL LOGISTICS INC
TSDF EPA ID:	CAD982444481
Trans Name:	FILTER RECYCLING SERVICES INC
Waste Code Description:	352 - Other organic solids
Meth Code:	H141 - Storage, Bulking, And/Or Transfer Off Site--No Treatment/Reovery (H010-H129) Or (H131-H135)
Quantity Tons:	0.3
Waste Quantity:	600
Quantity Unit:	P
Shipment Date:	20111101
Creation Date:	1/6/2012 18:30:18
Receipt Date:	20111101

DISPENSING DYNAMICS INTERNATIONAL (Continued) **S113046509**

Manifest ID:	009217730JJK
Trans EPA ID:	CAR000172460
Trans Name:	ENVIRONMENTAL LOGISTICS INC
TSDF EPA ID:	CAD982444481
Trans Name:	FILTER RECYCLING SERVICES INC
Waste Code Description:	352 - Other organic solids
Meth Code:	H141 - Storage, Bulking, And/Or Transfer Off Site--No Treatment/Reovery (H010-H129) Or (H131-H135)
Quantity Tons:	0.2
Waste Quantity:	400
Quantity Unit:	P
Shipment Date:	20111027
Creation Date:	1/6/2012 18:30:18
Receipt Date:	20111028
Manifest ID:	009217701JJK
Trans EPA ID:	CAR000172460
Trans Name:	ENVIRONMENTAL LOGISTICS INC
TSDF EPA ID:	CAD982444481
Trans Name:	FILTER RECYCLING SERVICES INC
Waste Code Description:	221 - Waste oil and mixed oil
Meth Code:	H141 - Storage, Bulking, And/Or Transfer Off Site--No Treatment/Reovery (H010-H129) Or (H131-H135)
Quantity Tons:	1.9
Waste Quantity:	500
Quantity Unit:	G
Shipment Date:	20111006
Creation Date:	12/9/2011 18:30:51
Receipt Date:	20111007
Manifest ID:	008883649JJK
Trans EPA ID:	CAR000172460
Trans Name:	ENVIRONMENTAL LOGISTICS INC
TSDF EPA ID:	CAD982444481
Trans Name:	FILTER RECYCLING SERVICES INC
Waste Code Description:	352 - Other organic solids
Meth Code:	H141 - Storage, Bulking, And/Or Transfer Off Site--No Treatment/Reovery (H010-H129) Or (H131-H135)
Quantity Tons:	0.2
Waste Quantity:	400
Quantity Unit:	P
Shipment Date:	20110913
Creation Date:	11/30/2011 18:30:36
Receipt Date:	20110914
Manifest ID:	008884401JJK
Trans EPA ID:	CAR000172460
Trans Name:	ENVIRONMENTAL LOGISTICS INC
TSDF EPA ID:	CAD982444481
Trans Name:	FILTER RECYCLING SERVICES INC
Waste Code Description:	352 - Other organic solids
Meth Code:	H141 - Storage, Bulking, And/Or Transfer Off Site--No Treatment/Reovery (H010-H129) Or (H131-H135)
Quantity Tons:	0.15
Waste Quantity:	300
Quantity Unit:	P

DISPENSING DYNAMICS INTERNATIONAL (Continued) **S113046509**

Shipment Date:	20110908
Creation Date:	12/9/2011 18:30:29
Receipt Date:	20110909
Manifest ID:	008884347JJK
Trans EPA ID:	CAR000172460
Trans Name:	ENVIRONMENTAL LOGISTICS INC
TSDF EPA ID:	CAD982444481
Trans Name:	FILTER RECYCLING SERVICES INC
Waste Code Description:	352 - Other organic solids
Meth Code:	H141 - Storage, Bulking, And/Or Transfer Off Site--No Treatment/Reovery (H010-H129) Or (H131-H135)
Quantity Tons:	0.25
Waste Quantity:	500
Quantity Unit:	P
Shipment Date:	20110830
Creation Date:	10/24/2011 18:30:13
Receipt Date:	20110831
Manifest ID:	008884145JJK
Trans EPA ID:	CAR000172460
Trans Name:	ENVIRONMENTAL LOGISTICS INC
TSDF EPA ID:	CAD982444481
Trans Name:	FILTER RECYCLING SERVICES INC
Waste Code Description:	352 - Other organic solids
Meth Code:	H141 - Storage, Bulking, And/Or Transfer Off Site--No Treatment/Reovery (H010-H129) Or (H131-H135)
Quantity Tons:	0.65
Waste Quantity:	1300
Quantity Unit:	P
Shipment Date:	20110810
Creation Date:	10/19/2011 18:30:11
Receipt Date:	20110811
Manifest ID:	008894757JJK
Trans EPA ID:	CAR000172460
Trans Name:	ENVIRONMENTAL LOGISTICS INC
TSDF EPA ID:	CAD982444481
Trans Name:	FILTER RECYCLING SERVICES INC
Waste Code Description:	352 - Other organic solids
Meth Code:	H141 - Storage, Bulking, And/Or Transfer Off Site--No Treatment/Reovery (H010-H129) Or (H131-H135)
Quantity Tons:	0.125
Waste Quantity:	250
Quantity Unit:	P
Shipment Date:	20110719
Creation Date:	9/1/2011 18:31:36
Receipt Date:	20110720
Manifest ID:	008697216JJK
Trans EPA ID:	CAR000172460
Trans Name:	ENVIRONMENTAL LOGISTICS INC
TSDF EPA ID:	CAD982444481
Trans Name:	FILTER RECYCLING SERVICES INC
Waste Code Description:	352 - Other organic solids
Meth Code:	H141 - Storage, Bulking, And/Or Transfer Off Site--No Treatment/Reovery (H010-H129) Or (H131-H135)
Quantity Tons:	0.35

DISPENSING DYNAMICS INTERNATIONAL (Continued) **S113046509**

Waste Quantity: 700
Quantity Unit: P

---

173 **G T E** **CPS-SLIC** **S106764841**
ENE **16500 OLD VALLEY BLVD.** **WIP** **N/A**
1/4-1/2 **CITY OF INDUSTRY, CA 91744**
0.486 mi.
2564 ft.

Relative:
Higher

Actual:
356 ft.

CPS-SLIC:

Name:	G T E
Address:	16500 OLD VALLEY BLVD.
City,State,Zip:	CITY OF INDUSTRY, CA 91744
Region:	STATE
Facility Status:	**Completed - Case Closed**
Status Date:	01/30/1997
Global Id:	T10000015591
Lead Agency:	LOS ANGELES RWQCB (REGION 4)
Latitude:	34.01266
Longitude:	-117.943
Case Type:	Cleanup Program Site
Case Worker:	WIP
RB Case Number:	105.0102
EPA Region:	9
Cuf Case:	NO
Begin Date:	01/01/1985
No Further Action Date:	01/30/1997
CA Water Watershed Name:	San Gabriel River - Upper San Gabriel (405.20)
Dwr Groundwater Subbasin Name:	San Gabriel Valley (4-013)
CA Enviroscreen 3 Score:	86-90%
CA Enviroscreen 4 Score:	90-95%
Military DOD Site:	No
RWQCB Region:	LOS ANGELES RWQCB (REGION 4)

Click here to access the California GeoTracker records for this facility:

WIP:

Name:	G T E
Address:	16500 Old Valley Blvd
City,State,Zip:	CITY OF INDUSTRY (CORPORATE NAME INDUSTRY), CA 91744
Region:	4
File Number:	105.0102
File Status:	**Historical**
Staff:	RWANG
Facility Suite:	Not reported

AF174 **REEDS LAWNMOWER SHOP** **CPS-SLIC** **S124840652**
North **16016 OLD VALLEY BLVD** **HWTS** **N/A**
1/4-1/2 **LA PUENTE, CA 91744**
0.486 mi.
2567 ft. **Site 3 of 4 in cluster AF**

Relative:
Lower

Actual:
336 ft.

CPS-SLIC:

Name:	REED'S LAWNMOWER SHOP
Address:	16016 OLD VALLEY BLVD.
City,State,Zip:	CITY OF INDUSTRY, CA 91744
Region:	STATE
Facility Status:	**Completed - Case Closed**
Status Date:	01/30/1997
Global Id:	T10000015701
Lead Agency:	LOS ANGELES RWQCB (REGION 4)
Latitude:	34.01747
Longitude:	-117.95105
Case Type:	Cleanup Program Site
Case Worker:	WIP
RB Case Number:	105.0236
EPA Region:	9
Cuf Case:	NO
Begin Date:	01/01/1985
No Further Action Date:	01/30/1997
CA Water Watershed Name:	San Gabriel River - Upper San Gabriel (405.20)
Dwr Groundwater Subbasin Name:	San Gabriel Valley (4-013)
CA Enviroscreen 3 Score:	81-85%
CA Enviroscreen 4 Score:	85-90%
Military DOD Site:	No
RWQCB Region:	LOS ANGELES RWQCB (REGION 4)

Click here to access the California GeoTracker records for this facility:

HWTS:

Name:	REEDS LAWNMOWER SHOP
Address:	16016 OLD VALLEY BLVD
City,State,Zip:	LA PUENTE, CA 91744
EPA ID:	CAL000263204
Inactive Date:	06/30/2008
Create Date:	12/05/2002
Mailing Address:	16016 OLD VALLEY BLVD
Mailing City,State,Zip:	LA PUENTE, CA 91744
Owner Name:	KENNETH REED
Owner Address:	16016 OLD VALLEY BLVD
Owner City,State,Zip:	LA PUENTE, CA 91744
Contact Name:	KENNETH REED
Contact Address:	16016 OLD VALLEY BLVD
City,State,Zip:	LA PUENTE, CA 91744
Facility Status:	Inactive
Facility Type:	PERMANENT
Category:	STATE
Latitude:	34.017791
Longitude:	-117.951327

NAICS:

EPA ID:	CAL000263204
Create Date:	2002-12-05 10:11:12.153
NAICS Code:	81149
NAICS Description:	Other Personal and Household Goods Repair and Maintenance

REEDS LAWNMOWER SHOP (Continued) **S124840652**

Issued EPA ID Date:	2002-12-05 10:11:12.12300
Inactive Date:	2008-06-30 00:00:00
Facility Name:	REEDS LAWNMOWER SHOP
Facility Address:	16016 OLD VALLEY BLVD
Facility City:	LA PUENTE
Facility State:	CA
Facility Zip:	91744

AG175 **H P SAFE CUTTING TOOL MFG CO** **RCRA-SQG** **1000474492**
ESE **16605 E GALE AVENUE** **CPS-SLIC** **CAD008366288**
1/4-1/2 **CITY OF INDUSTRY, CA 91745** **HIST UST**
0.486 mi. **FINDS**
2567 ft. **Site 1 of 2 in cluster AG** **ECHO**
LOS ANGELES CO. HMS
Relative: **HWTS**
Higher **HAZNET**
Actual: **WIP**
375 ft.

RCRA Listings:

Date Form Received by Agency:	19960901
Handler Name:	H P Safe Cutting Tool Mfg Co
Handler Address:	E Gale Ave
Handler City,State,Zip:	CITY OF INDUSTRY, CA 91745
EPA ID:	CAD008366288
EPA Region:	09
Federal Waste Generator Description:	Small Quantity Generator
Active Site Indicator:	Handler Activities
State District Owner:	Ca
State District:	3
Mailing Address:	E GALE AVE
Mailing City,State,Zip:	CITY OF INDUSTRY, CA 91745
Owner Name:	Harold F Pemberton
Owner Type:	Private
Operator Name:	Not Required
Operator Type:	Private
Short-Term Generator Activity:	No
Importer Activity:	No
Mixed Waste Generator:	No
Transporter Activity:	No
Transfer Facility Activity:	No
Recycler Activity with Storage:	No
Small Quantity On-Site Burner Exemption:	No
Smelting Melting and Refining Furnace Exemption:	No
Underground Injection Control:	No
Off-Site Waste Receipt:	No
Universal Waste Indicator:	No
Universal Waste Destination Facility:	No
Federal Universal Waste:	No
Active Site State-Reg Handler:	---
Hazardous Secondary Material Indicator:	N
2018 GPRA Permit Baseline:	Not on the Baseline
2018 GPRA Renewals Baseline:	Not on the Baseline
202 GPRA Corrective Action Baseline:	No
Subject to Corrective Action Universe:	No
Non-TSDFs Where RCRA CA has Been Imposed Universe:	No
Corrective Action Priority Ranking:	No NCAPS ranking
Environmental Control Indicator:	No

H P SAFE CUTTING TOOL MFG CO (Continued) **1000474492**

Institutional Control Indicator:	No
Human Exposure Controls Indicator:	N/A
Groundwater Controls Indicator:	N/A
Significant Non-Complier Universe:	No
Unaddressed Significant Non-Complier Universe:	No
Addressed Significant Non-Complier Universe:	No
Significant Non-Complier With a Compliance Schedule Universe:	No
Handler Date of Last Change:	20060905
Recognized Trader-Importer:	No
Recognized Trader-Exporter:	No
Importer of Spent Lead Acid Batteries:	No
Exporter of Spent Lead Acid Batteries:	No
Recycler Activity Without Storage:	No
Manifest Broker:	No
Sub-Part P Indicator:	No

Handler - Owner Operator:

Owner/Operator Indicator:	Owner
Owner/Operator Name: HAROLD F PEMBERTON	
Legal Status:	Private
Owner/Operator Address:	NOT REQUIRED
Owner/Operator City,State,Zip:	NOT REQUIRED, ME 99999
Owner/Operator Telephone:	415-555-1212
Owner/Operator Indicator:	Operator
Owner/Operator Name: NOT REQUIRED	
Legal Status:	Private
Owner/Operator Address:	NOT REQUIRED
Owner/Operator City,State,Zip:	NOT REQUIRED, ME 99999
Owner/Operator Telephone:	415-555-1212
Owner/Operator Indicator:	Operator
Owner/Operator Name: NOT REQUIRED	
Legal Status:	Private
Owner/Operator Address:	NOT REQUIRED
Owner/Operator City,State,Zip:	NOT REQUIRED, ME 99999
Owner/Operator Telephone:	415-555-1212
Owner/Operator Indicator:	Owner
Owner/Operator Name: HAROLD F PEMBERTON	
Legal Status:	Private
Owner/Operator Address:	NOT REQUIRED
Owner/Operator City,State,Zip:	NOT REQUIRED, ME 99999
Owner/Operator Telephone:	415-555-1212

Historic Generators:

Receive Date:	19960901
Handler Name: H P SAFE CUTTING TOOL MFG CO	
Federal Waste Generator Description:	Large Quantity Generator
State District Owner:	Ca
Large Quantity Handler of Universal Waste:	No
Recognized Trader Importer:	No
Recognized Trader Exporter:	No
Spent Lead Acid Battery Importer:	No
Spent Lead Acid Battery Exporter:	No

H P SAFE CUTTING TOOL MFG CO (Continued) **1000474492**

Current Record: No

Receive Date: 19960901
Handler Name: H P SAFE CUTTING TOOL MFG CO
Federal Waste Generator Description: Small Quantity Generator
State District Owner: Ca
Large Quantity Handler of Universal Waste: No
Recognized Trader Importer: No
Recognized Trader Exporter: No
Spent Lead Acid Battery Importer: No
Spent Lead Acid Battery Exporter: No
Current Record: Yes

Receive Date: 19920422
Handler Name: H.P. MFG. CO.
Federal Waste Generator Description: Large Quantity Generator
Large Quantity Handler of Universal Waste: No
Recognized Trader Importer: No
Recognized Trader Exporter: No
Spent Lead Acid Battery Importer: No
Spent Lead Acid Battery Exporter: No
Current Record: No

List of NAICS Codes and Descriptions:
NAICS Code: 332212
NAICS Description: HAND AND EDGE TOOL MANUFACTURING

Facility Has Received Notices of Violations:
Violations: No Violations Found

Evaluation Action Summary:
Evaluations: No Evaluations Found

CPS-SLIC:
Name: H.P. SAFE CUTTING TOOL MFG. CO.
Address: 16605 E. GALE AVE.
City,State,Zip: CITY OF INDUSTRY, CA 91745
Region: STATE
Facility Status: **Completed - Case Closed**
Status Date: 12/27/1996
Global Id: T10000015603
Lead Agency: LOS ANGELES RWQCB (REGION 4)
Latitude: 34.0049
Longitude: -117.94384
Case Type: Cleanup Program Site
Case Worker: WIP
RB Case Number: 105.0116
EPA Region: 9
Cuf Case: NO
Begin Date: 01/01/1985
No Further Action Date: 12/27/1996
CA Water Watershed Name: San Gabriel River - Upper San Gabriel (405.20)
Dwr Groundwater Subbasin Name: San Gabriel Valley (4-013)
CA Enviroscreen 3 Score: 86-90%

H P SAFE CUTTING TOOL MFG CO (Continued) **1000474492**

CA Enviroscreen 4 Score: 90-95%
Military DOD Site: No
RWQCB Region: LOS ANGELES RWQCB (REGION 4)

Click here to access the California GeoTracker records for this facility:

HIST UST:
Name: HP SAFE CUTTING TOOL MFG CO
Address: 16605 EAST GALE AVE
City,State,Zip: CITY OF INDUSTRY, CA 91745
File Number: 00026ccf
URL: https://documents.geotracker.waterboards.ca.gov/ustpdfs/pdf/00026ccf.pdf

Click here for Geo Tracker PDF:

FINDS:
Registry ID: 110002633348

Click Here for FRS Facility Detail Report:

Environmental Interest/Information System:
The Resource Conservation and Recovery Act Information System (RCRAInfo) is EPA's comprehensive information system in support of the Resource Conservation and Recovery Act (RCRA) of 1976 and the Hazardous and Solid Waste Amendments (HSWA) of 1984. It tracks many types of information about generators, transporters, treaters, storers, and disposers of hazardous waste.

Click this hyperlink while viewing on your computer to access additional FINDS: detail in the EDR Site Report.

ECHO:
Envid: 1000474492
Registry ID: 110002633348
DFR URL: http://echo.epa.gov/detailed-facility-report?fid=110002633348
Name: H P SAFE CUTTING TOOL MFG CO
Address: 16605 E GALE AVENUE
City,State,Zip: CITY OF INDUSTRY, CA 91745

LOS ANGELES CO. HMS:
Name: H P SAFE CUTTING TOOL MFG CO
Address: 16605 GALE AVE
City,State,Zip: CITY OF INDUSTRY, CA 91745
Region: LA
Permit Category: Not reported
Facility Id: 014625-015262
Facility Type: Not reported
Facility Status: Removed
Area: 6H
Permit Number: Not reported
Permit Status: Not reported

HWTS:
Name: H P SAFE CUTTING TOOL MFG CO
Address: 16605 E GALE AVE

H P SAFE CUTTING TOOL MFG CO (Continued) **1000474492**

City,State,Zip:	CITY OF INDUSTRY, CA 91745
EPA ID:	CAD008366288
Inactive Date:	06/30/1998
Create Date:	04/10/1987
Mailing Address:	16605 E GALE AVE
Mailing City,State,Zip:	CITY OF INDUSTRY, CA 917450000
Contact Name:	ENVIRONMENTAL MANAGER
Contact Address:	INACTIVE PER NON-DELIVERABLE
Facility Status:	Inactive
Facility Type:	PERMANENT
Category:	STATE
Latitude:	34.002133
Longitude:	-117.940105

HAZNET:

Name:	H P SAFE CUTTING TOOL MFG CO
Address:	16605 E GALE AVE
City,State,Zip:	CITY OF INDUSTRY, CA 917450000
Contact:	ENVIRONMENTAL MANAGER
Telephone:	--
Mailing Address:	16605 E GALE AVE
Year:	1997
Gepaid:	CAD008366288
TSD EPA ID:	CAD097030993
CA Waste Code:	791 - Liquids with pH <= 2
Disposal Method:	T01 - Treatment, Tank
Tons:	0.4587
Year:	1994
Gepaid:	CAD008366288
TSD EPA ID:	CAT080011059
CA Waste Code:	221 - Waste oil and mixed oil
Disposal Method:	R01 - Recycler
Tons:	0.209
Year:	1994
Gepaid:	CAD008366288
TSD EPA ID:	UTD991301748
CA Waste Code:	-
Disposal Method:	-
Tons:	1.2
Year:	1994
Gepaid:	CAD008366288
TSD EPA ID:	UTD991301748
CA Waste Code:	352 - Other organic solids
Disposal Method:	D80 - Disposal, Land Fill
Tons:	8.5
Year:	1993
Gepaid:	CAD008366288
TSD EPA ID:	CAT08011059
CA Waste Code:	221 - Waste oil and mixed oil
Disposal Method:	R01 - Recycler
Tons:	2.09

H P SAFE CUTTING TOOL MFG CO (Continued) **1000474492**

Year: 1993
Gepaid: CAD008366288
TSD EPA ID: CAD059494310
CA Waste Code: 352 - Other organic solids
Disposal Method: D99 - Disposal, Other
Tons: 4.625

Year: 1993
Gepaid: CAD008366288
TSD EPA ID: UTD991301748
CA Waste Code: 352 - Other organic solids
Disposal Method: D80 - Disposal, Land Fill
Tons: 13

Year: 1993
Gepaid: CAD008366288
TSD EPA ID: CAD097030993
CA Waste Code: *** - Invalid waste code
Disposal Method: -
Tons: 0.4587

Year: 1993
Gepaid: CAD008366288
TSD EPA ID: CAD009452657
CA Waste Code: 741 - Liquids with halogenated organic compounds >= 1,000 Mg./L
Disposal Method: R01 - Recycler
Tons: 1.7347

Year: 1993
Gepaid: CAD008366288
TSD EPA ID: CAD009452657
CA Waste Code: 741 - Liquids with halogenated organic compounds >= 1,000 Mg./L
Disposal Method: D99 - Disposal, Other
Tons: 0.2293

Click this hyperlink while viewing on your computer to access
23 additional CA HAZNET: record(s) in the EDR Site Report.

Additional Info:
Year: 1997
Gen EPA ID: CAD008366288

Shipment Date: 19970427
Creation Date: 9/9/1995 0:00:00
Receipt Date: 19930607
Manifest ID: 91543089
Trans EPA ID: CAD028860955
TSDF EPA ID: CAD097030993
Waste Code Description: 791 - Liquids with pH < 2 792 Liquids with pH < 2 with metals
RCRA Code: D002
Meth Code: T01 - Treatment, Tank
Quantity Tons: 0.4587
Waste Quantity: 110
Quantity Unit: G

H P SAFE CUTTING TOOL MFG CO (Continued) **1000474492**

Additional Info:

Year:	1994
Gen EPA ID:	CAD008366288
Shipment Date:	19941229
Creation Date:	3/28/1996 0:00:00
Receipt Date:	19950103
Manifest ID:	95173825
Trans EPA ID:	CAD081157166
TSDF EPA ID:	UTD991301748
Waste Code Description:	352 - Other organic solids
Meth Code:	D80 - Disposal, Land Fill
Quantity Tons:	3.5
Waste Quantity:	7000
Quantity Unit:	P
Shipment Date:	19940727
Creation Date:	3/26/1996 0:00:00
Receipt Date:	19940728
Manifest ID:	93754348
Trans EPA ID:	CAD081157166
TSDF EPA ID:	CAT080011059
TSDF Alt EPA ID:	CAT080011059
Waste Code Description:	221 - Waste oil and mixed oil
RCRA Code:	F002
Meth Code:	R01 - Recycler
Quantity Tons:	0.209
Waste Quantity:	55
Quantity Unit:	G
Shipment Date:	19940615
Creation Date:	3/26/1996 0:00:00
Receipt Date:	19940620
Manifest ID:	93372791
Trans EPA ID:	CAD081157166
TSDF EPA ID:	UTD991301748
Waste Code Description:	352 - Other organic solids
Meth Code:	D80 - Disposal, Land Fill
Quantity Tons:	5
Waste Quantity:	10000
Quantity Unit:	P
Shipment Date:	19940118
Creation Date:	9/14/1995 0:00:00
Manifest ID:	93374779
Trans EPA ID:	CAD081157166
TSDF EPA ID:	UTD991301748
Waste Code Description:	- Not reported
Meth Code:	- Not reported
Quantity Tons:	0.75
Waste Quantity:	1500
Quantity Unit:	P
Shipment Date:	19940118
Creation Date:	9/14/1995 0:00:00
Manifest ID:	93374779
Trans EPA ID:	CAD081157166

H P SAFE CUTTING TOOL MFG CO (Continued) **1000474492**

TSDF EPA ID: UTD991301748
Waste Code Description: - Not reported
Meth Code: - Not reported
Quantity Tons: 0.45
Waste Quantity: 900
Quantity Unit: P

Additional Info:
Year: 1993
Gen EPA ID: CAD008366288

Shipment Date: 19930806
Creation Date: 9/12/1995 0:00:00
Receipt Date: 19930811
Manifest ID: 92681461
Trans EPA ID: CAD081157166
TSDF EPA ID: CAT08011059
Waste Code Description: 221 - Waste oil and mixed oil
RCRA Code: F002
Meth Code: R01 - Recycler
Quantity Tons: 2.09
Waste Quantity: 550
Quantity Unit: G

Shipment Date: 19930805
Creation Date: 9/12/1995 0:00:00
Receipt Date: 19930810
Manifest ID: 92681454
Trans EPA ID: CAD081157166
TSDF EPA ID: UTD991301748
Waste Code Description: 352 - Other organic solids
Meth Code: D80 - Disposal, Land Fill
Quantity Tons: 13
Waste Quantity: 26000
Quantity Unit: P

Shipment Date: 19930514
Creation Date: 9/8/1995 0:00:00
Receipt Date: 19930521
Manifest ID: 91543090
Trans EPA ID: CAD028860955
Trans 2 EPA ID: CAD009452657
TSDF EPA ID: CAD009452657
Waste Code Description: 741 - Liquids with halogenated organic compounds > 1000 mg/l
RCRA Code: F001
Meth Code: D99 - Disposal, Other
Quantity Tons: 0.2293
Waste Quantity: 55
Quantity Unit: G

Shipment Date: 19930419
Creation Date: 9/11/1995 0:00:00
Receipt Date: 19930430
Manifest ID: 92681168
Trans EPA ID: CAD081157166
Trans 2 EPA ID: CAD990802993
TSDF EPA ID: CAD059494310

H P SAFE CUTTING TOOL MFG CO (Continued) **1000474492**

TSDF Alt EPA ID:	CAD059494310
Waste Code Description:	352 - Other organic solids
Meth Code:	D99 - Disposal, Other
Quantity Tons:	0.425
Waste Quantity:	850
Quantity Unit:	P
Shipment Date:	19930324
Creation Date:	9/6/1995 0:00:00
Receipt Date:	19930329
Manifest ID:	92681060
Trans EPA ID:	CAD081157166
Trans 2 EPA ID:	TXD988052494
TSDF EPA ID:	CAD059494310
Waste Code Description:	352 - Other organic solids
Meth Code:	D99 - Disposal, Other
Quantity Tons:	4.2
Waste Quantity:	8400
Quantity Unit:	P
Shipment Date:	19930108
Creation Date:	9/5/1995 0:00:00
Receipt Date:	19930114
Manifest ID:	91543069
Trans EPA ID:	CAD028860955
TSDF EPA ID:	CAD009452657
Waste Code Description:	741 - Liquids with halogenated organic compounds > 1000 mg/l
Meth Code:	R01 - Recycler
Quantity Tons:	1.7347
Waste Quantity:	416
Quantity Unit:	G

WIP:

Name:	H.P. SAFE CUTTING TOOL MFG. CO
Address:	16605 E Gale Ave
City,State,Zip:	CITY OF INDUSTRY (CORPORATE NAME INDUSTRY), CA 91745
Region:	4
File Number:	105.0116
File Status:	**Historical**
Staff:	RWANG
Facility Suite:	Not reported

AE176 **LA PUENTE PAINT & BODY** **CPS-SLIC S113055005**
North **16046 ABBEY ST.** **HWTS N/A**
1/4-1/2 **LA PUENTE, CA 91744** **HAZNET**
0.489 mi.
2581 ft. **Site 4 of 4 in cluster AE**

Relative: **Lower**
Actual: **339 ft.**

CPS-SLIC:

Name:	LA PUENTE PAINT & BODY
Address:	16046 ABBEY ST.
City,State,Zip:	LA PUENTE, CA 91744
Region:	STATE
Facility Status:	**Completed - Case Closed**
Status Date:	01/01/1996
Global Id:	T10000015782
Lead Agency:	LOS ANGELES RWQCB (REGION 4)

LA PUENTE PAINT & BODY (Continued) **S113055005**

Latitude:	34.0173
Longitude:	-117.94995
Case Type:	Cleanup Program Site
Case Worker:	WIP
RB Case Number:	105.0341
EPA Region:	9
Cuf Case:	NO
Begin Date:	01/01/1985
No Further Action Date:	01/01/1996
CA Water Watershed Name:	San Gabriel River - Upper San Gabriel (405.20)
Dwr Groundwater Subbasin Name:	San Gabriel Valley (4-013)
CA Enviroscreen 3 Score:	81-85%
CA Enviroscreen 4 Score:	85-90%
Military DOD Site:	No
RWQCB Region:	LOS ANGELES RWQCB (REGION 4)

Click here to access the California GeoTracker records for this facility:

HWTS:

Name:	LA PUENTE PAINT & BODY
Address:	16046 ABBEY ST
City,State,Zip:	LA PUENTE, CA 91744
EPA ID:	CAL000088583
Create Date:	09/17/1992
Mailing Address:	16046 ABBEY ST
Mailing City,State,Zip:	LA PUENTE, CA 917445401
Owner Name:	HERRERA GABRIEL
Owner Address:	16046 ABBEY ST
Owner City,State,Zip:	LA PUENTE, CA 917445401
Contact Name:	GABRIEL HERRERA
Contact Address:	16046 ABBEY ST
City,State,Zip:	LA PUENTE, CA 91744
Facility Status:	Active
Facility Type:	PERMANENT
Category:	STATE
Latitude:	34.017884
Longitude:	-117.950443

NAICS:

EPA ID:	CAL000088583
Create Date:	2002-03-14 16:36:27.000
NAICS Code:	811121
NAICS Description:	Automotive Body, Paint, and Interior Repair and Maintenance
Issued EPA ID Date:	1992-09-17 00:00:00
Facility Name:	LA PUENTE PAINT & BODY
Facility Address:	16046 ABBEY ST
Facility City:	LA PUENTE
Facility State:	CA
Facility Zip:	917440000

HAZNET:

Name:	LA PUENTE PAINT & BODY
Address:	16046 ABBEY ST
City,State,Zip:	LA PUENTE, CA 917440000
Contact:	GABRIEL HERRERA
Telephone:	6263306467

LA PUENTE PAINT & BODY (Continued) **S113055005**

Mailing Address:	16046 ABBEY ST
Year:	2021
Gepaid:	CAL000088583
TSD EPA ID:	CAD008302903
CA Waste Code:	212 - Oxygenated solvents (acetone, butanol, ethyl acetate, etc.)
Disposal Method:	H061 - Fuel Blending Prior To Energy Recovery At Another Site
Tons:	0.265
Year:	2021
Gepaid:	CAL000088583
TSD EPA ID:	CAD008302903
CA Waste Code:	352 - Other organic solids
Disposal Method:	H141 - Storage, Bulking, And/Or Transfer Off Site--No Treatment/Reovery (H010-H129) Or (H131-H135)
Tons:	0.1
Year:	2019
Gepaid:	CAL000088583
TSD EPA ID:	CAD008302903
CA Waste Code:	212 - Oxygenated solvents (acetone, butanol, ethyl acetate, etc.)
Disposal Method:	H061 - Fuel Blending Prior To Energy Recovery At Another Site
Tons:	0.22000
Year:	2019
Gepaid:	CAL000088583
TSD EPA ID:	CAD008302903
CA Waste Code:	352 - Other organic solids
Disposal Method:	H141 - Storage, Bulking, And/Or Transfer Off Site--No Treatment/Reovery (H010-H129) Or (H131-H135)
Tons:	0.03000
Year:	2019
Gepaid:	CAL000088583
TSD EPA ID:	CAD008302903
CA Waste Code:	221 - Waste oil and mixed oil
Disposal Method:	H061 - Fuel Blending Prior To Energy Recovery At Another Site
Tons:	0.13500
Year:	2002
Gepaid:	CAL000088583
TSD EPA ID:	CAD008252405
CA Waste Code:	214 - Unspecified solvent mixture
Disposal Method:	R01 - Recycler
Tons:	0.0576
Year:	2002
Gepaid:	CAL000088583
TSD EPA ID:	CAD008252405
CA Waste Code:	133 - Aqueous solution with total organic residues 10 percent or more
Disposal Method:	R01 - Recycler
Tons:	0.22935
Year:	1999
Gepaid:	CAL000088583
TSD EPA ID:	CAD008252405
CA Waste Code:	214 - Unspecified solvent mixture

LA PUENTE PAINT & BODY (Continued) **S113055005**

Disposal Method: R01 - Recycler
Tons: 0.0612

Year: 1997
Gepaid: CAL000088583
TSD EPA ID: CAD008302903
CA Waste Code: 461 - Paint sludge
Disposal Method: R01 - Recycler
Tons: 0.1292

Additional Info:
Year: 2002
Gen EPA ID: CAL000088583

Shipment Date: 20020712
Creation Date: 1/21/2003 18:31:48
Receipt Date: 20020712
Manifest ID: 21648349
Trans EPA ID: CAD008252405
TSDF EPA ID: CAD008252405
Waste Code Description: 214 - Unspecified solvent mixture
RCRA Code: D001
Meth Code: R01 - Recycler
Quantity Tons: 0.0576
Waste Quantity: 16
Quantity Unit: G

Shipment Date: 20020712
Creation Date: 1/21/2003 18:31:48
Receipt Date: 20020712
Manifest ID: 21648349
Trans EPA ID: CAD008252405
TSDF EPA ID: CAD008252405
Waste Code Description: 133 - Aqueous solution with 10% or more total organic residues
Meth Code: R01 - Recycler
Quantity Tons: 0.22935
Waste Quantity: 55
Quantity Unit: G

Additional Info:
Year: 1999
Gen EPA ID: CAL000088583

Shipment Date: 19990616
Creation Date: 8/19/1999 0:00:00
Receipt Date: 19990616
Manifest ID: 98730409
Trans EPA ID: CAD008252405
TSDF EPA ID: CAD008252405
Waste Code Description: 214 - Unspecified solvent mixture
RCRA Code: D001
Meth Code: R01 - Recycler
Quantity Tons: 0.0612
Waste Quantity: 17
Quantity Unit: G

LA PUENTE PAINT & BODY (Continued) **S113055005**

Additional Info:

Year:	1997
Gen EPA ID:	CAL000088583
Shipment Date:	19970910
Creation Date:	7/23/1998 0:00:00
Receipt Date:	19970912
Manifest ID:	96733893
Trans EPA ID:	CAD980675789
TSDF EPA ID:	CAD008302903
Waste Code Description:	461 - Paint sludge
RCRA Code:	F003
Meth Code:	R01 - Recycler
Quantity Tons:	0.1292
Waste Quantity:	31
Quantity Unit:	G

AG177 **BULLOCKS DISTIBUTION CO** **LUST** **S101296388**
SE **16633 GALE AVE E** **Cortese** **N/A**
1/4-1/2 **INDUSTRY, CA 91744** **HIST CORTESE**
0.492 mi. **CERS**
2597 ft. **Site 2 of 2 in cluster AG**

Relative:
Higher

Actual:
378 ft.

LUST:

Name:	BULLOCKS DISTIBUTION CO
Address:	16633 GALE AVE E
City,State,Zip:	INDUSTRY, CA 91744
Lead Agency:	LOS ANGELES RWQCB (REGION 4)
Case Type:	LUST Cleanup Site
Geo Track:	http://geotracker.waterboards.ca.gov/profile_report.asp?global_id=T0603704123
Global Id:	T0603704123
Latitude:	34.0044119
Longitude:	-117.9439291
Status:	Completed - Case Closed
Status Date:	09/11/1996
Case Worker:	YR
RB Case Number:	I-13974
Local Agency:	LOS ANGELES COUNTY
Potential Media Affect:	Aquifer used for drinking water supply
Potential Contaminants of Concern:	Gasoline
EPA Region:	9
Coordinate Source:	Google Geocode
Cuf Case:	NO
Begin Date:	02/18/1992
Leak Reported Date:	03/30/1992
How Discovered:	Other Means
Discharge Source:	Tank
Discharge Cause:	Unknown
No Further Action Date:	09/11/1996
CA Water Watershed Name:	San Gabriel River - Upper San Gabriel (405.20)
Dwr Groundwater Subbasin Name:	San Gabriel Valley (4-013)
CA Enviroscreen 3 Score:	96-100% (highest scores)
CA Enviroscreen 4 Score:	90-95%
Military DOD Site:	No
RWQCB Region:	LOS ANGELES RWQCB (REGION 4)

BULLOCKS DISTIBUTION CO (Continued) **S101296388**

LUST:
Global Id: T0603704123
Contact Type: Local Agency Caseworker
Contact Name: JOHN AWUJO
Organization Name: LOS ANGELES COUNTY
Address: 900 S FREMONT AVE
City: ALHAMBRA
Email: jawujo@dpw.lacounty.gov
Phone Number: 6264583507

Global Id: T0603704123
Contact Type: Regional Board Caseworker - Primary Caseworker
Contact Name: YUE RONG
Organization Name: LOS ANGELES RWQCB (REGION 4)
Address: 320 W. 4TH ST., SUITE 200
City: Los Angeles
Email: yrong@waterboards.ca.gov

LUST:
Global Id: T0603704123
Action Type: Other
Date: 03/30/1992
Action: Leak Reported

Global Id: T0603704123
Action Type: ENFORCEMENT
Date: 09/11/1996
Action: Closure/No Further Action Letter

Global Id: T0603704123
Action Type: Other
Date: 02/18/1992
Action: Leak Discovery

LUST:
Global Id: T0603704123
Status: Open - Case Begin Date
Status Date: 02/18/1992

Global Id: T0603704123
Status: Open - Site Assessment
Status Date: 03/30/1992

Global Id: T0603704123
Status: Completed - Case Closed
Status Date: 09/11/1996

LUST REG 4:
Region: 4
Regional Board: 04
County: Los Angeles
Facility Id: I-13974
Status: Case Closed
Substance: Gasoline

BULLOCKS DISTIBUTION CO (Continued) **S101296388**

Case Type:	Groundwater	
Global ID:	T0603704123	
Staff:	UNK	
Local Agency:	19000	
Cross Street:	BIXBY ST	
Date Leak Discovered:	2/18/1992	
Date Leak First Reported:		3/30/1992
Date Leak Record Entered:	4/23/1992	
Date Confirmation Began:	3/30/1992	
Date Case Last Changed on Database:		11/28/1995
Date the Case was Closed:		9/11/1996
How Leak Discovered:	OM	
Cause of Leak:	UNK	
Leak Source:	Tank	
Operator:	DOLAN, DAVID	
Approx. Dist To Production Well (ft):		2501.887510864703232406917305
Source of Cleanup Funding:		Tank
Responsible Party:	MACY'S WEST	
RP Address:	2850 N. MAIN ST., SANTA ANA CA 92701	
Program:	LUST	
Lat/Long:	34.0045889 / -1	

CORTESE:

Name:	BULLOCKS DISTIBUTION CO
Address:	16633 GALE AVE E
City,State,Zip:	INDUSTRY, CA 91744
Region:	CORTESE
Global ID:	T0603704123
Site/Facility Type:	LUST CLEANUP SITE
Cleanup Status:	COMPLETED - CASE CLOSED
Flag:	active
File Name:	Active Open

HIST CORTESE:

edr_fname:	BULLOCKS DISTIBUTION CO
edr_fadd1:	16633 GALE
City,State,Zip:	INDUSTRY, CA 91744
Region:	CORTESE
Facility County Code:	19
Reg By:	LTNKA
Reg Id:	I-13974

CERS:

Name:	BULLOCKS DISTIBUTION CO
Address:	16633 GALE AVE E
City,State,Zip:	INDUSTRY, CA 91744
Site ID:	852007
CERS ID:	T0603704123
CERS Description:	Leaking Underground Storage Tank Cleanup Site

Affiliation:

Affiliation Type Desc:	Local Agency Caseworker
Entity Name:	JOHN AWUJO - LOS ANGELES COUNTY
Affiliation Address:	900 S FREMONT AVE
Affiliation City:	ALHAMBRA
Affiliation State:	CA

BULLOCKS DISTIBUTION CO (Continued) **S101296388**

Affiliation Phone: 6264583507,

Affiliation Type Desc: Regional Board Caseworker
Entity Name: YUE RONG - LOS ANGELES RWQCB (REGION 4)
Affiliation Address: 320 W. 4TH ST., SUITE 200
Affiliation City: Los Angeles
Affiliation State: CA
Affiliation Phone: ,

AH178 **RACHLIN FURNITURE** **CPS-SLIC S106764928**
East **16610 E. CHESTNUT ST.** **WIP N/A**
1/4-1/2 **CITY OF INDUSTRY, CA 91745**
0.495 mi.
2611 ft. **Site 1 of 3 in cluster AH**

Relative:
Higher

Actual:
355 ft.

CPS-SLIC:
Name: RACHLIN FURNITURE
Address: 16610 E. CHESTNUT ST.
City,State,Zip: CITY OF INDUSTRY, CA 91745
Region: STATE
Facility Status: **Completed - Case Closed**
Status Date: 01/01/1996
Global Id: T10000015697
Lead Agency: LOS ANGELES RWQCB (REGION 4)
Latitude: 34.00722
Longitude: -117.94192
Case Type: Cleanup Program Site
Case Worker: WIP
RB Case Number: 105.0231
EPA Region: 9
Cuf Case: NO
Begin Date: 01/01/1985
No Further Action Date: 01/01/1996
CA Water Watershed Name: San Gabriel River - Upper San Gabriel (405.20)
Dwr Groundwater Subbasin Name: San Gabriel Valley (4-013)
CA Enviroscreen 3 Score: 86-90%
CA Enviroscreen 4 Score: 90-95%
Military DOD Site: No
RWQCB Region: LOS ANGELES RWQCB (REGION 4)

Click here to access the California GeoTracker records for this facility:

WIP:
Name: RACHLIN FURNITURE
Address: 16610 E Chestnut St
City,State,Zip: CITY OF INDUSTRY (CORPORATE NAME INDUSTRY), CA 91745
Region: 4
File Number: 105.0231
File Status: **Historical**
Staff: RWANG
Facility Suite: Not reported

AH179 **WALNUT CREEK ENERGY PARK** **CPS-SLIC** **S123590260**
East **911 BIXBY DR** **HWTS** **N/A**
1/4-1/2 **CITY OF INDUSTRY, CA 91745** **HAZNET**
0.498 mi.
2628 ft. **Site 2 of 3 in cluster AH**

Relative:
Higher

Actual:
354 ft.

CPS-SLIC:

Name:	PRUDENTIAL FELDCO
Address:	911 BIXBY DR.
City,State,Zip:	CITY OF INDUSTRY, CA 91745
Region:	STATE
Facility Status:	**Completed - Case Closed**
Status Date:	10/08/1996
Global Id:	T10000015695
Lead Agency:	LOS ANGELES RWQCB (REGION 4)
Latitude:	34.00786
Longitude:	-117.94251
Case Type:	Cleanup Program Site
Case Worker:	WIP
RB Case Number:	105.0229
EPA Region:	9
Cuf Case:	NO
Begin Date:	01/01/1985
No Further Action Date:	10/08/1996
CA Water Watershed Name:	San Gabriel River - Upper San Gabriel (405.20)
Dwr Groundwater Subbasin Name:	San Gabriel Valley (4-013)
CA Enviroscreen 3 Score:	86-90%
CA Enviroscreen 4 Score:	90-95%
Military DOD Site:	No
RWQCB Region:	LOS ANGELES RWQCB (REGION 4)

Click here to access the California GeoTracker records for this facility:

HWTS:

Name:	WALNUT CREEK ENERGY PARK
Address:	911 BIXBY DR
City,State,Zip:	CITY OF INDUSTRY, CA 91745
EPA ID:	CAC002716226
Inactive Date:	04/08/2013
Create Date:	01/07/2013
Mailing Address:	911 BIXBY DR
Mailing City,State,Zip:	CITY OF INDUSTRY, CA 917451702
Owner Name:	WALNUT CREEK ENERGY PARK
Owner Address:	911 BIXBY DR
Owner City,State,Zip:	CITY OF INDUSTRY, CA 917451702
Contact Name:	JOE MCGARRH
Contact Address:	1 WATERTANK PL
City,State,Zip:	HENDERSON, KY 42420
Facility Status:	Inactive
Facility Type:	TEMPORARY
Category:	STATE
Latitude:	34.008188
Longitude:	-117.942237

NAICS:

EPA ID:	CAC002716226
Create Date:	2013-01-07 12:30:46.807
NAICS Code:	23591
NAICS Description:	Structural Steel Erection Contractors

WALNUT CREEK ENERGY PARK (Continued) **S123590260**

Issued EPA ID Date:	2013-01-07 12:30:46.78700
Inactive Date:	2013-04-08 12:30:46.78000
Facility Name:	WALNUT CREEK ENERGY PARK
Facility Address:	911 BIXBY DR
Facility City:	CITY OF INDUSTRY
Facility State:	CA
Facility Zip:	917451702

HAZNET:

Name:	WALNUT CREEK ENERGY PARK
Address:	911 BIXBY DR
City,State,Zip:	CITY OF INDUSTRY, CA 917451702
Contact:	JOE MCGARRH
Telephone:	2708269000
Mailing Address:	911 BIXBY DR
Year:	2013
Gepaid:	CAC002716226
TSD EPA ID:	CAT000613893
CA Waste Code:	181 - Other inorganic solid waste
Disposal Method:	H141 - Storage, Bulking, And/Or Transfer Off Site--No Treatment/Reovery (H010-H129) Or (H131-H135)
Tons:	36.4
Year:	2013
Gepaid:	CAC002716226
TSD EPA ID:	CAT000613893
CA Waste Code:	352 - Other organic solids
Disposal Method:	H141 - Storage, Bulking, And/Or Transfer Off Site--No Treatment/Reovery (H010-H129) Or (H131-H135)
Tons:	0.8

Additional Info:

Year:	2013
Gen EPA ID:	CAC002716226
Shipment Date:	20130118
Creation Date:	5/14/2013 22:15:27
Receipt Date:	20130118
Manifest ID:	003630538SKS
Trans EPA ID:	TXR000081205
Trans Name:	SAFETY-KLEEN SYSTEMS INC
TSDF EPA ID:	CAT000613893
Trans Name:	SAFETY-KLEEN SYSTEMS INC
Waste Code Description:	181 - Other inorganic solid waste Organics
Meth Code:	H141 - Storage, Bulking, And/Or Transfer Off Site--No Treatment/Reovery (H010-H129) Or (H131-H135)
Quantity Tons:	19.5
Waste Quantity:	39000
Quantity Unit:	P
Shipment Date:	20130118
Creation Date:	5/14/2013 22:15:27
Receipt Date:	20130118

WALNUT CREEK ENERGY PARK (Continued) **S123590260**

Manifest ID:	003630539SKS
Trans EPA ID:	TXR000081205
Trans Name:	SAFETY-KLEEN SYSTEMS INC
TSDF EPA ID:	CAT000613893
Trans Name:	SAFETY-KLEEN SYSTEMS INC
Waste Code Description:	181 - Other inorganic solid waste Organics
Meth Code:	H141 - Storage, Bulking, And/Or Transfer Off Site--No Treatment/Reovery (H010-H129) Or (H131-H135)
Quantity Tons:	15.6
Waste Quantity:	31200
Quantity Unit:	P
Shipment Date:	20130118
Creation Date:	5/14/2013 22:15:27
Receipt Date:	20130118
Manifest ID:	003630539SKS
Trans EPA ID:	TXR000081205
Trans Name:	SAFETY-KLEEN SYSTEMS INC
TSDF EPA ID:	CAT000613893
Trans Name:	SAFETY-KLEEN SYSTEMS INC
Waste Code Description:	181 - Other inorganic solid waste Organics
Meth Code:	H141 - Storage, Bulking, And/Or Transfer Off Site--No Treatment/Reovery (H010-H129) Or (H131-H135)
Quantity Tons:	1.3
Waste Quantity:	2600
Quantity Unit:	P
Shipment Date:	20130117
Creation Date:	5/24/2013 22:15:24
Receipt Date:	20130121
Manifest ID:	003630540SKS
Trans EPA ID:	TXR000081205
Trans Name:	SAFETY-KLEEN SYSTEMS INC
TSDF EPA ID:	CAT000613893
Trans Name:	SAFETY-KLEEN SYSTEMS INC
Waste Code Description:	352 - Other organic solids
RCRA Code:	F005
Meth Code:	H141 - Storage, Bulking, And/Or Transfer Off Site--No Treatment/Reovery (H010-H129) Or (H131-H135)
Quantity Tons:	0.4
Waste Quantity:	800
Quantity Unit:	P
Additional Code 1:	F003
Additional Code 2:	D006
Additional Code 3:	D005
Additional Code 4:	D001
Shipment Date:	20130117
Creation Date:	5/24/2013 22:15:24
Receipt Date:	20130121
Manifest ID:	003630540SKS
Trans EPA ID:	TXR000081205
Trans Name:	SAFETY-KLEEN SYSTEMS INC
TSDF EPA ID:	CAT000613893
Trans Name:	SAFETY-KLEEN SYSTEMS INC
Waste Code Description:	352 - Other organic solids
RCRA Code:	D035

WALNUT CREEK ENERGY PARK (Continued) **S123590260**

Meth Code:	H141 - Storage, Bulking, And/Or Transfer Off Site--No Treatment/Reovery (H010-H129) Or (H131-H135)
Quantity Tons:	0.4
Waste Quantity:	800
Quantity Unit:	P
Additional Code 1:	D008
Additional Code 2:	D007
Additional Code 3:	D006
Additional Code 4:	D005

180
NW
1/4-1/2
0.498 mi.
2631 ft.

Relative:
Lower

Actual:
324 ft.

MITCHELL RUBBER PRODUCTS
491 WILSON WAY
CITY OF INDUSTRY, CA 91744

RCRA-SQG **1000170133**
LUST **CAD982415044**
CPS-SLIC
AST
EMI
HIST CORTESE
LOS ANGELES CO. HMS
NPDES
CERS

RCRA Listings:

Date Form Received by Agency:	19960901
Handler Name:	Mitchell Rubber Products
Handler Address:	491 Wilson Way
Handler City,State,Zip:	CITY OF INDUSTRY, CA 91744
EPA ID:	CAD982415044
EPA Region:	09
Federal Waste Generator Description:	Small Quantity Generator
Active Site Indicator:	Handler Activities
State District Owner:	Ca
State District:	3
Mailing Address:	491 WILSON WAY
Mailing City,State,Zip:	CITY OF INDUSTRY, CA 91744
Operator Name:	Not Required
Operator Type:	Private
Short-Term Generator Activity:	No
Importer Activity:	No
Mixed Waste Generator:	No
Transporter Activity:	No
Transfer Facility Activity:	No
Recycler Activity with Storage:	No
Small Quantity On-Site Burner Exemption:	No
Smelting Melting and Refining Furnace Exemption:	No
Underground Injection Control:	No
Off-Site Waste Receipt:	No
Universal Waste Indicator:	No
Universal Waste Destination Facility:	No
Federal Universal Waste:	No
Active Site State-Reg Handler:	---
Hazardous Secondary Material Indicator:	N
2018 GPRA Permit Baseline:	Not on the Baseline
2018 GPRA Renewals Baseline:	Not on the Baseline
202 GPRA Corrective Action Baseline:	No
Subject to Corrective Action Universe:	No
Non-TSDFs Where RCRA CA has Been Imposed Universe:	No
Corrective Action Priority Ranking:	No NCAPS ranking
Environmental Control Indicator:	No
Institutional Control Indicator:	No

MITCHELL RUBBER PRODUCTS (Continued) **1000170133**

Human Exposure Controls Indicator:	N/A
Groundwater Controls Indicator:	N/A
Significant Non-Complier Universe:	No
Unaddressed Significant Non-Complier Universe:	No
Addressed Significant Non-Complier Universe:	No
Significant Non-Complier With a Compliance Schedule Universe:	No
Handler Date of Last Change:	20020627
Recognized Trader-Importer:	No
Recognized Trader-Exporter:	No
Importer of Spent Lead Acid Batteries:	No
Exporter of Spent Lead Acid Batteries:	No
Recycler Activity Without Storage:	No
Manifest Broker:	No
Sub-Part P Indicator:	No

Handler - Owner Operator:

Owner/Operator Indicator:	Owner
Owner/Operator Name: MITCHELL RUBBER PROD	
Legal Status:	Private
Owner/Operator Address:	NOT REQUIRED
Owner/Operator City,State,Zip:	NOT REQUIRED, ME 99999
Owner/Operator Telephone:	415-555-1212

Owner/Operator Indicator:	Operator
Owner/Operator Name: NOT REQUIRED	
Legal Status:	Private
Owner/Operator Address:	NOT REQUIRED
Owner/Operator City,State,Zip:	NOT REQUIRED, ME 99999
Owner/Operator Telephone:	415-555-1212

Historic Generators:

Receive Date:	19960901
Handler Name: MITCHELL RUBBER PRODUCTS	
Federal Waste Generator Description:	Small Quantity Generator
State District Owner:	Ca
Large Quantity Handler of Universal Waste:	No
Recognized Trader Importer:	No
Recognized Trader Exporter:	No
Spent Lead Acid Battery Importer:	No
Spent Lead Acid Battery Exporter:	No
Current Record:	Yes

Receive Date:	19871118
Handler Name: MITCHELL RUBBER PRODUCTS	
Federal Waste Generator Description:	Large Quantity Generator
State District Owner:	Ca
Large Quantity Handler of Universal Waste:	No
Recognized Trader Importer:	No
Recognized Trader Exporter:	No
Spent Lead Acid Battery Importer:	No
Spent Lead Acid Battery Exporter:	No
Current Record:	No

List of NAICS Codes and Descriptions:

NAICS Code:	326299

MITCHELL RUBBER PRODUCTS (Continued) **1000170133**

NAICS Description: ALL OTHER RUBBER PRODUCT MANUFACTURING

Facility Has Received Notices of Violations:
Violations: No Violations Found

Evaluation Action Summary:
Evaluations: No Evaluations Found

LUST REG 4:
Region: 4
Regional Board: 04
County: Los Angeles
Facility Id: 105.0178
Status: Preliminary site assessment underway
Substance: Solvents
Case Type: Groundwater
Global ID: T0603700153
Staff: WIP
Local Agency: 19000
Date Leak First Reported: 11/30/1989
Date Leak Record Entered: 1/11/1990
Date Case Last Changed on Database: 5/20/1998
How Leak Discovered: Repair Tank
Cause of Leak: UNK
Leak Source: UNK
Operator: OLD CASE #I-14098
Approx. Dist To Production Well (ft): 2094.96788324137286186381816
Source of Cleanup Funding: UNK
Preliminary Site Assessment Workplan Submitted: 11/30/1989
Preliminary Site Assessment Began: 1/18/1990
Responsible Party: MITCHELL RUBBER PRODUCTS
Program: SLIC
Lat/Long: 34.0160495 / -1
Summary: NO RESPONSE FROM FACILITY

CPS-SLIC:
Name: MITCHELL RUBBER PRODUCTS
Address: 491 WILSON WAY
City,State,Zip: CITY OF INDUSTRY, CA 91744
Region: STATE
Facility Status: **Open - Site Assessment**
Status Date: 05/27/2009
Global Id: T10000000202
Lead Agency: LOS ANGELES RWQCB (REGION 4)
Latitude: 34.0160495
Longitude: -117.9568945
Case Type: Cleanup Program Site
Case Worker: NM
RB Case Number: 105.0178
File Location: Regional Board
Potential Media Affected: Aquifer used for drinking water supply, Soil, Soil Vapor
Potential Contaminants of Concern: Tetrachloroethylene (PCE), Trichloroethylene (TCE)
EPA Region: 9
Coordinate Source: Manual Entry on Screens

MITCHELL RUBBER PRODUCTS (Continued) **1000170133**

Cuf Case:	NO
Begin Date:	07/16/2008
CA Water Watershed Name:	San Gabriel River - Upper San Gabriel (405.20)
Dwr Groundwater Subbasin Name:	San Gabriel Valley (4-013)
CA Enviroscreen 3 Score:	86-90%
CA Enviroscreen 4 Score:	90-95%
Military DOD Site:	No
RWQCB Region:	LOS ANGELES RWQCB (REGION 4)
Site History:	A well investigation program investigation of a clarifier and UST system resulted in assessment and remedial excavation. Groundwater monitoring indicated impact by PCE, TCE and other solvents.

Click here to access the California GeoTracker records for this facility:

AST:

Name:	MITCHELL RUBBER PRODUCTS INC
Address:	491 WILSON WAY
City/Zip:	CITY OF INDUSTRY,91744
Owner:	Ted Ballou
CERSID:	10286872
Facility ID:	LACoFA0030151
Business Name:	MITCHELL RUBBER PRODUCTS INC
Phone:	(626) 961-9711
Mailing Address:	491 S WILSON WAY
Mailing Address City:	CITY OF INDUSTRY
Mailing Address State:	CA
Mailing Address Zip Code:	91744
Operator Name:	Mitchell Rubber Products Inc. DBA Valley Processing
Operator Phone:	(626) 961-9711
Owner Phone:	(626) 961-9711
Owner Mail Address:	491 S WILSON WY
Owner State:	CA
Owner Zip Code:	91744
Owner Country:	United States
Property Owner Mailing Address:	491 Wilson Way
Property Owner City:	City Of Industry
Property Owner Stat :	CA
Property Owner Zip Code:	91744
Property Owner Country:	United States
EPAID:	CAD982415044

EMI:

Name:	VALLEY PROCESSING
Address:	491 WILSON WY
City,State,Zip:	INDUSTRY, CA 91744
Year:	1987
County Code:	19
Air Basin:	SC
Facility ID:	4157
Air District Name:	SC
SIC Code:	3069
Air District Name:	SOUTH COAST AQMD
Total Organic Hydrocarbon Gases Tons/Yr:	0
Reactive Organic Gases Tons/Yr:	0
Carbon Monoxide Emissions Tons/Yr:	0
NOX - Oxides of Nitrogen Tons/Yr:	0

MITCHELL RUBBER PRODUCTS (Continued) **1000170133**

SOX - Oxides of Sulphur Tons/Yr: 0
Particulate Matter Tons/Yr: 0
Part. Matter 10 Micrometers and Smllr Tons/Yr: 0

Name: VALLEY PROCESSING
Address: 491 WILSON WY
City,State,Zip: INDUSTRY, CA 91744
Year: 1990
County Code: 19
Air Basin: SC
Facility ID: 4157
Air District Name: SC
SIC Code: 3061
Air District Name: SOUTH COAST AQMD
Total Organic Hydrocarbon Gases Tons/Yr: 1
Reactive Organic Gases Tons/Yr: 0
Carbon Monoxide Emissions Tons/Yr: 0
NOX - Oxides of Nitrogen Tons/Yr: 1
SOX - Oxides of Sulphur Tons/Yr: 0
Particulate Matter Tons/Yr: 0
Part. Matter 10 Micrometers and Smllr Tons/Yr: 0

Name: VALLEY PROCESSING
Address: 491 WILSON WY
City,State,Zip: INDUSTRY, CA 91744
Year: 1995
County Code: 19
Air Basin: SC
Facility ID: 4157
Air District Name: SC
SIC Code: 2822
Air District Name: SOUTH COAST AQMD
Total Organic Hydrocarbon Gases Tons/Yr: 1
Reactive Organic Gases Tons/Yr: 0
Carbon Monoxide Emissions Tons/Yr: 0
NOX - Oxides of Nitrogen Tons/Yr: 2
SOX - Oxides of Sulphur Tons/Yr: 0
Particulate Matter Tons/Yr: 1
Part. Matter 10 Micrometers and Smllr Tons/Yr: 0

HIST CORTESE:
edr_fname: MITCHELL RUBBER PRODUCTS
edr_fadd1: 491 WILSON
City,State,Zip: INDUSTRY, CA 91744
Region: CORTESE
Facility County Code: 19
Reg By: LTNKA
Reg Id: 105.0178

LOS ANGELES CO. HMS:
Name: MITCHELL RUBBER PRODUCTS
Address: 491 S WILSON WAY
City,State,Zip: CITY OF INDUSTRY, CA 91744
Region: LA
Permit Category: T
Facility Id: 013684-014098

MITCHELL RUBBER PRODUCTS (Continued) **1000170133**

Facility Type: 0
Facility Status: Removed
Area: 6H
Permit Number: 00005540T
Permit Status: Removed

NPDES:

Name:	HEXPOL COMPOUNDING CA INC DBA VALLEY PROCESSING
Address:	491 WILSON WAY
City,State,Zip:	CITY OF INDUSTRY, CA 91744
Regulatory Measure Type:	Industrial
Status:	Returned
Status Date:	04/11/2017
Operator Name:	Hexpol Compounding CA Inc dba Valley Processing
Operator Address:	491 Wilson Way
Operator City:	City of Industry
Operator State:	California
Operator Zip:	91744

Name:	VALLEY PROCESSING
Address:	491 WILSON WAY
City,State,Zip:	CITY OF INDUSTRY, CA 91744
WDID:	4 19I019311
Regulatory Measure Type:	Industrial
Status:	Terminated
Status Date:	04/19/2017
Operator Name:	Valley Processing
Operator Address:	491 Wilson Way
Operator City:	City Of Industry
Operator State:	California
Operator Zip:	91744

NPDES as of 03/2018:

NPDES Number:	CAS000001
Status:	Terminated
Agency Number:	0
Region:	4
Regulatory Measure ID:	292998
Order Number:	97-03-DWQ
Regulatory Measure Type:	Enrollee
WDID:	4 19I019311
Program Type:	Industrial
Effective Date Of Regulatory Measure:	02/03/2005
Termination Date Of Regulatory Measure:	12/15/2016
Discharge Name:	Valley Processing
Discharge Address:	491 Wilson Way
Discharge City:	City Of Industry
Discharge State:	California
Discharge Zip:	91744

Region:	4
Regulatory Measure ID:	292998
Regulatory Measure Type:	Industrial
WDID:	4 19I019311
Termination Date Of Regulatory Measure:	12/15/2016
Received Date:	05/09/2008
Processed Date:	02/03/2005

MITCHELL RUBBER PRODUCTS (Continued) **1000170133**

Status:	Terminated
Status Date:	04/19/2017
Place Size:	5
Place Size Unit:	Acres
Contact:	Deborah Burr
Contact Title:	EMS Manager
Contact Phone:	951-681-5655
Contact Phone Ext:	110
Contact Email:	dburr@mitchellrubber.com
Operator Name:	Valley Processing
Operator Address:	491 Wilson Way
Operator City:	City Of Industry
Operator State:	California
Operator Zip:	91744
Operator Contact:	Stephen Lautenschlager
Operator Contact Title:	EMS Manager
Operator Contact Phone:	926-961-0311
Operator Contact Phone Ext:	110
Operator Contact Email:	sjl@mitchellrubber.com
Operator Type:	Private Business
Developer State:	California
Emergency Phone:	951-795-6189
Dir Discharge Uswater Ind:	N
Receiving Water Name:	San Gabrial River
Certifier:	Deborah Burr
Certifier Title:	EMS Manager
Certification Date:	02-APR-15
Primary Sic:	3069-Fabricated Rubber Products, NEC

CERS:

Name:	MITCHELL RUBBER PRODUCTS
Address:	491 WILSON WAY
City,State,Zip:	CITY OF INDUSTRY, CA 91744
Site ID:	868779
CERS ID:	T10000000202
CERS Description:	Cleanup Program Site

Affiliation:

Affiliation Type Desc:	Regional Board Caseworker
Entity Name:	NORMA MENJIVAR CERVANTES - LOS ANGELES RWQCB (REGION 4)
Affiliation Address:	320 West 4th Street, Suite 200
Affiliation City:	LOS ANGELES
Affiliation State:	CA
Affiliation Phone:	2135766727,

AF181 **LIMA RECYCLING CENTER LA PUENTE** **SWRCY** **S107137250**
North **16023 OLD VALLEY BLVD** **N/A**
1/4-1/2 **LA PUENTE, CA 91744**
0.498 mi.
2632 ft. **Site 4 of 4 in cluster AF**

Relative: **Lower**
Actual: **337 ft.**

SWRCY:

Name:	LIMA RECYCLING CENTER LA PUENTE
Address:	16023 OLD VALLEY BLVD
City,State,Zip:	LA PUENTE, CA 91744
Reg Id:	19165

LIMA RECYCLING CENTER LA PUENTE (Continued) **S107137250**

Cert Id:	RC9846
Mailing Address:	16015 Old Valley Blvd
Mailing City:	La Puente
Mailing State:	CA
Mailing Zip Code:	91744
Email:	limaservices@aol.com
Phone Number:	(626) 961-2233
Rural:	N
Operation Begin Date:	04/22/1999
Aluminium:	Y
Glass:	Y
Plastic:	Y
Bimetal:	Y
Hours of Operation:	Mon - Fri 9:00 am - 4:45 pm; Sat 8:00 am - 1:00 pm; Sun Closed
Organization ID:	19165
Organization Name:	Lima Recycling Center La Puente

AH182 **ALMAC FELT COMPANY** **CPS-SLIC** **S106764790**
East **16620 E. CHESTNUT ST.** **WIP** **N/A**
1/4-1/2 **CITY OF INDUSTRY, CA 91745**
0.500 mi.
2638 ft. **Site 3 of 3 in cluster AH**

Relative:
Higher

Actual:
354 ft.

CPS-SLIC:

Name:	ALMAC FELT COMPANY
Address:	16620 E. CHESTNUT ST.
City,State,Zip:	CITY OF INDUSTRY, CA 91745
Region:	STATE
Facility Status:	**Completed - Case Closed**
Status Date:	10/18/1996
Global Id:	T10000015518
Lead Agency:	LOS ANGELES RWQCB (REGION 4)
Latitude:	34.00764
Longitude:	-117.94157
Case Type:	Cleanup Program Site
Case Worker:	WIP
RB Case Number:	105.0014
EPA Region:	9
Cuf Case:	NO
Begin Date:	01/01/1985
No Further Action Date:	10/18/1996
CA Water Watershed Name:	San Gabriel River - Upper San Gabriel (405.20)
Dwr Groundwater Subbasin Name:	San Gabriel Valley (4-013)
CA Enviroscreen 3 Score:	86-90%
CA Enviroscreen 4 Score:	90-95%
Military DOD Site:	No
RWQCB Region:	LOS ANGELES RWQCB (REGION 4)

Click here to access the California GeoTracker records for this facility:

WIP:

Name:	ALMAC FELT COMPANY
Address:	16620 E Chestnut St
City,State,Zip:	CITY OF INDUSTRY (CORPORATE NAME INDUSTRY), CA 91745
Region:	4
File Number:	105.0014
File Status:	**Historical**

ALMAC FELT COMPANY (Continued) **S106764790**

Staff: RWANG
Facility Suite: Not reported

183
East
1/2-1
0.717 mi.
3788 ft.

Relative:
Higher

Actual:
357 ft.

PAC FOUNDRIES-INDUSTRY
16800 CHESTNUT ST
CITY OF INDUSTRY, CA 91745

ENVIROSTOR
CPS-SLIC
CERS HAZ WASTE
EMI
NPDES
WDS
CIWQS

S101669365
N/A

ENVIROSTOR:

Name:	TELEDYNE CASTING SERVICE - PICCO
Address:	16800 CHESTNUT STREET
City,State,Zip:	CITY OF INDUSTRY, CA 91745
Facility ID:	19340771
Status:	Refer: RWQCB
Status Date:	01/28/1997
Site Code:	300649
Site Type:	Historical
Site Type Detailed:	* Historical
NPL:	NO
Regulatory Agencies:	NONE SPECIFIED
Lead Agency:	NONE SPECIFIED
Supervisor:	Referred - Not Assigned
Division Branch:	Cleanup Chatsworth
Assembly:	56
Senate:	30
Restricted Use:	NO
Site Mgmt Req:	NONE SPECIFIED
Latitude:	34.00649
Longitude:	-117.9390
APN:	8242030004
Past Use:	NONE SPECIFIED
Potential COC:	NONE SPECIFIED
Confirmed COC:	NONE SPECIFIED
Potential Description:	NONE SPECIFIED
Alias Name:	TELEDYNE/PICCO
Alias Type:	Alternate Name
Alias Name:	8242030004
Alias Type:	APN
Alias Name:	300649
Alias Type:	Project Code (Site Code)
Alias Name:	19340771
Alias Type:	Envirostor ID Number

Completed Info:

CPS-SLIC:

Name:	TELEDYNE PICCO
Address:	16800 CHESTNUT ST.
City,State,Zip:	CITY OF INDUSTRY, CA 91749
Region:	STATE
Facility Status:	**Completed - Case Closed**
Status Date:	01/29/1998
Global Id:	T10000015737
Lead Agency:	LOS ANGELES RWQCB (REGION 4)

PAC FOUNDRIES-INDUSTRY (Continued) **S101669365**

Latitude:	34.00649
Longitude:	-117.93908
Case Type:	Cleanup Program Site
Case Worker:	WIP
RB Case Number:	105.0276
EPA Region:	9
Cuf Case:	NO
Begin Date:	01/01/1985
No Further Action Date:	01/29/1998
CA Water Watershed Name:	San Gabriel River - Upper San Gabriel (405.20)
Dwr Groundwater Subbasin Name:	San Gabriel Valley (4-013)
CA Enviroscreen 3 Score:	86-90%
CA Enviroscreen 4 Score:	90-95%
Military DOD Site:	No
RWQCB Region:	LOS ANGELES RWQCB (REGION 4)

Click here to access the California GeoTracker records for this facility:

CERS HAZ WASTE:

Name:	PAC FOUNDRIES-INDUSTRY
Address:	16800 CHESTNUT ST
City,State,Zip:	CITY OF INDUSTRY, CA 91748
Site ID:	140716
CERS ID:	10152355
CERS Description:	Hazardous Waste Generator

Violations:

Site ID:	140716
Site Name:	PAC FOUNDRIES-INDUSTRY
Violation Date:	12-22-2008
Citation:	2014-0057-DWQ - Industrial General Permit
Violation Description:	SW - Deficient BMP Implementation
Violation Notes:	5.8 SU of pH was detected at "North East Corner" on 12/22/2008.
Violation Division:	Water Boards
Violation Program:	INDSTW
Violation Source:	SMARTS,

Evaluation:

Eval General Type:	Compliance Evaluation Inspection
Eval Date:	05-13-2022
Violations Found:	No
Eval Type:	Routine done by local agency
Eval Notes:	Alfonso Vega EHS Manager
Eval Division:	Los Angeles County Fire Department
Eval Program:	HMRRP
Eval Source:	CERS,

Eval General Type:	Compliance Evaluation Inspection
Eval Date:	05-13-2022
Violations Found:	No
Eval Type:	Routine done by local agency
Eval Notes:	Alfonso Vega EHS Manager
Eval Division:	Los Angeles County Fire Department
Eval Program:	HWLQG
Eval Source:	CERS,

Eval General Type: Compliance Evaluation Inspection

PAC FOUNDRIES-INDUSTRY (Continued) **S101669365**

Eval Date: 02-21-2019
Violations Found: No
Eval Type: Routine done by local agency
Eval Notes: Mike Zevallos, Facilities and Maintenance Manger
Eval Division: Los Angeles County Fire Department
Eval Program: HMRRP
Eval Source: CERS,

Eval General Type: Compliance Evaluation Inspection
Eval Date: 02-21-2019
Violations Found: No
Eval Type: Routine done by local agency
Eval Notes: Mike Zevallos, Facilities and Maintenance Manger
Eval Division: Los Angeles County Fire Department
Eval Program: HW
Eval Source: CERS,

Eval General Type: Compliance Evaluation Inspection
Eval Date: 04-02-2014
Violations Found: No
Eval Type: Routine done by local agency
Eval Division: Los Angeles County Fire Department
Eval Program: HMRRP
Eval Source: CERS,

Eval General Type: Compliance Evaluation Inspection
Eval Date: 04-02-2014
Violations Found: No
Eval Type: Routine done by local agency
Eval Division: Los Angeles County Fire Department
Eval Program: HW
Eval Source: CERS,

Eval General Type: Other/Unknown
Eval Date: 10-20-2020
Violations Found: No
Eval Type: Other, not routine, done by local agency
Eval Division: Los Angeles County Fire Department
Eval Program: HW
Eval Source: CERS,

Eval General Type: Compliance Evaluation Inspection
Eval Date: 12-27-2007
Violations Found: Yes
Eval Type: Routine done by local agency
Eval Notes: Inspector Name: LA Co Inspector
Eval Division: Los Angeles County Fire Department
Eval Program: HWLQG
Eval Source: CERS,

Enforcement Action:
Site ID: 140716
Site Name: PAC FOUNDRIES-INDUSTRY
Site Address: 16800 Chestnut St
Site City: City of Industry
Site Zip: 91748
Enf Action Date: 06-21-2010

PAC FOUNDRIES-INDUSTRY (Continued) **S101669365**

Enf Action Type: Staff Enforcement Letter
Enf Action Description: Staff Enforcement Letter
Enf Action Notes: The letter, AR Review - Benchmark Value, was sent to ensure that the permittee will develop and implement the BMPs to reduce or prevent pollutants in SW discharges. Letter also required permittee to submit evidence of implemented additional BMPs and SWPPP amendments if the permittee is already implementing the BMPs.
Enf Action Division: Water Boards
Enf Action Program: INDSTW
Enf Action Source: SMARTS,

Affiliation:
Affiliation Type Desc: CUPA District
Entity Name: Los Angeles County Fire
Affiliation Address: 5825 Rickenbacker Road
Affiliation City: Commerce
Affiliation State: CA
Affiliation Zip: 90040-3027
Affiliation Phone: (323) 890-4000,

Affiliation Type Desc: Facility Mailing Address
Entity Name: Mailing Address
Affiliation Address: 16800 Chestnut Street
Affiliation City: City of Industry
Affiliation State: CA
Affiliation Zip: 91748
Affiliation Phone: ,

Affiliation Type Desc: Public Contact
Entity Name: JESUS ACOSTA
Affiliation Address: PO BOX 2348
Affiliation City: POMONA
Affiliation State: CA
Affiliation Zip: 91745
Affiliation Phone: 6269373477,

Affiliation Type Desc: Document Preparer
Entity Name: ALL4
Affiliation Phone: ,

Affiliation Type Desc: Environmental Contact
Entity Name: Jesus Acosta
Affiliation Address: 16800 Chestnut Street
Affiliation City: City if Industry
Affiliation State: CA
Affiliation Zip: 91748
Affiliation Phone: ,

Affiliation Type Desc: Identification Signer
Entity Name: Jesus Acosta
Entity Title: EHS Specialist
Affiliation Phone: ,

Affiliation Type Desc: Legal Owner
Entity Name: Cast Parts, Inc.
Affiliation Address: 16800 Chestnut Street
Affiliation City: City of Industry

PAC FOUNDRIES-INDUSTRY (Continued) **S101669365**

Affiliation State:	CA
Affiliation Country:	United States
Affiliation Zip:	91748
Affiliation Phone:	(626) 937-3444,
Affiliation Type Desc:	Parent Corporation
Entity Name:	PAC Foundries-Industry
Affiliation Phone:	,
Affiliation Type Desc:	Property Owner
Entity Name:	PAC Foundries-Industry
Affiliation Address:	16800 Chestnut Street
Affiliation City:	City of Industry
Affiliation State:	CA
Affiliation Country:	United States
Affiliation Zip:	91748
Affiliation Phone:	(626) 937-3444,
Affiliation Type Desc:	Company Official
Entity Name:	Jesus Acosta
Entity Title:	EHS Specialist
Affiliation Address:	PO BOX 2348
Affiliation City:	POMONA
Affiliation State:	CA
Affiliation Zip:	91745
Affiliation Phone:	,
Affiliation Type Desc:	Operator
Entity Name:	PAC Foundries-Industry
Affiliation Phone:	(626) 937-3444,
Affiliation Type Desc:	Owner/Operator
Entity Name:	Cast Parts Inc
Entity Title:	Operator
Affiliation Address:	PO Box 2348
Affiliation City:	Pomona
Affiliation State:	CA
Affiliation Zip:	91769
Affiliation Phone:	,
Affiliation Type Desc:	Parent Company
Entity Name:	CFHC Holdings Inc
Affiliation Address:	PO BOX 2348
Affiliation City:	POMONA
Affiliation State:	CA
Affiliation Zip:	91745
Affiliation Phone:	,
Affiliation Type Desc:	Technical Contact
Entity Name:	Aubree Bovat
Affiliation Address:	PO BOX 2348
Affiliation City:	POMONA
Affiliation State:	CA
Affiliation Zip:	91745
Affiliation Phone:	9094833300,

PAC FOUNDRIES-INDUSTRY (Continued) **S101669365**

EMI:

Name:	PAC FOUNDRIES-INDUSTRY
Address:	16800 CHESTNUT ST
City,State,Zip:	CITY OF INDUSTRY, CA 917481017
Year:	2002
County Code:	19
Air Basin:	SC
Facility ID:	126544
Air District Name:	SC
SIC Code:	3324
Air District Name:	SOUTH COAST AQMD
Total Organic Hydrocarbon Gases Tons/Yr:	3
Reactive Organic Gases Tons/Yr:	2
Carbon Monoxide Emissions Tons/Yr:	1
NOX - Oxides of Nitrogen Tons/Yr:	2
SOX - Oxides of Sulphur Tons/Yr:	0
Particulate Matter Tons/Yr:	0
Part. Matter 10 Micrometers and Smllr Tons/Yr:	0

Name:	PAC FOUNDRIES-INDUSTRY
Address:	16800 CHESTNUT ST
City,State,Zip:	CITY OF INDUSTRY, CA 917481017
Year:	2003
County Code:	19
Air Basin:	SC
Facility ID:	126544
Air District Name:	SC
SIC Code:	3324
Air District Name:	SOUTH COAST AQMD
Total Organic Hydrocarbon Gases Tons/Yr:	3
Reactive Organic Gases Tons/Yr:	2
Carbon Monoxide Emissions Tons/Yr:	1
NOX - Oxides of Nitrogen Tons/Yr:	2
SOX - Oxides of Sulphur Tons/Yr:	0
Particulate Matter Tons/Yr:	0
Part. Matter 10 Micrometers and Smllr Tons/Yr:	0

Name:	PAC FOUNDRIES-INDUSTRY
Address:	16800 CHESTNUT ST
City,State,Zip:	CITY OF INDUSTRY, CA 917481017
Year:	2004
County Code:	19
Air Basin:	SC
Facility ID:	126544
Air District Name:	SC
SIC Code:	3324
Air District Name:	SOUTH COAST AQMD
Community Health Air Pollution Info System:	Y
Total Organic Hydrocarbon Gases Tons/Yr:	3.4267
Reactive Organic Gases Tons/Yr:	2.33
Carbon Monoxide Emissions Tons/Yr:	0.5309
NOX - Oxides of Nitrogen Tons/Yr:	1.966
SOX - Oxides of Sulphur Tons/Yr:	0.01254
Particulate Matter Tons/Yr:	0.145193
Part. Matter 10 Micrometers and Smllr Tons/Yr:	0.12

Name:	PAC FOUNDRIES-INDUSTRY

PAC FOUNDRIES-INDUSTRY (Continued) **S101669365**

Address:	16800 CHESTNUT ST
City,State,Zip:	CITY OF INDUSTRY, CA 917481017
Year:	2005
County Code:	19
Air Basin:	SC
Facility ID:	126544
Air District Name:	SC
SIC Code:	3324
Air District Name:	SOUTH COAST AQMD
Total Organic Hydrocarbon Gases Tons/Yr:	2.592
Reactive Organic Gases Tons/Yr:	2.33882298
Carbon Monoxide Emissions Tons/Yr:	.4495
NOX - Oxides of Nitrogen Tons/Yr:	1.667
SOX - Oxides of Sulphur Tons/Yr:	.0077
Particulate Matter Tons/Yr:	.121025
Part. Matter 10 Micrometers and Smllr Tons/Yr:	.10619468

Name:	PAC FOUNDRIES-INDUSTRY
Address:	16800 CHESTNUT ST
City,State,Zip:	CITY OF INDUSTRY, CA 917481017
Year:	2006
County Code:	19
Air Basin:	SC
Facility ID:	126544
Air District Name:	SC
SIC Code:	3324
Air District Name:	SOUTH COAST AQMD
Total Organic Hydrocarbon Gases Tons/Yr:	2.464888358747966748
Reactive Organic Gases Tons/Yr:	2.156
Carbon Monoxide Emissions Tons/Yr:	.524
NOX - Oxides of Nitrogen Tons/Yr:	1.948
SOX - Oxides of Sulphur Tons/Yr:	.009
Particulate Matter Tons/Yr:	.145
Part. Matter 10 Micrometers and Smllr Tons/Yr:	.132652

Name:	PAC FOUNDRIES-INDUSTRY
Address:	16800 CHESTNUT ST
City,State,Zip:	CITY OF INDUSTRY, CA 917451018
Year:	2007
County Code:	19
Air Basin:	SC
Facility ID:	126544
Air District Name:	SC
SIC Code:	3324
Air District Name:	SOUTH COAST AQMD
Total Organic Hydrocarbon Gases Tons/Yr:	2.464888358747966748
Reactive Organic Gases Tons/Yr:	2.156
Carbon Monoxide Emissions Tons/Yr:	.524
NOX - Oxides of Nitrogen Tons/Yr:	1.948
SOX - Oxides of Sulphur Tons/Yr:	.009
Particulate Matter Tons/Yr:	.145
Part. Matter 10 Micrometers and Smllr Tons/Yr:	.132652

Name:	PAC FOUNDRIES-INDUSTRY
Address:	16800 CHESTNUT ST
City,State,Zip:	CITY OF INDUSTRY, CA 91745
Year:	2008

PAC FOUNDRIES-INDUSTRY (Continued) **S101669365**

County Code:	19
Air Basin:	SC
Facility ID:	126544
Air District Name:	SC
SIC Code:	3341
Air District Name:	SOUTH COAST AQMD
Total Organic Hydrocarbon Gases Tons/Yr:	4.316351879605565302
Reactive Organic Gases Tons/Yr:	3.8778398
Carbon Monoxide Emissions Tons/Yr:	.6
NOX - Oxides of Nitrogen Tons/Yr:	1.8
SOX - Oxides of Sulphur Tons/Yr:	.008688
Particulate Matter Tons/Yr:	.33831626435
Part. Matter 10 Micrometers and Smllr Tons/Yr:	.2894620244105

Name:	PAC FOUNDRIES-INDUSTRY
Address:	16800 CHESTNUT ST
City,State,Zip:	CITY OF INDUSTRY, CA 91745
Year:	2012
County Code:	19
Air Basin:	SC
Facility ID:	126544
Air District Name:	SC
SIC Code:	3341
Air District Name:	SOUTH COAST AQMD
Total Organic Hydrocarbon Gases Tons/Yr:	3.3582654552
Reactive Organic Gases Tons/Yr:	2.62201546
Carbon Monoxide Emissions Tons/Yr:	0.65527
NOX - Oxides of Nitrogen Tons/Yr:	1.73651
SOX - Oxides of Sulphur Tons/Yr:	0.00851
Particulate Matter Tons/Yr:	0.4249672
Part. Matter 10 Micrometers and Smllr Tons/Yr:	0.3159535932

Name:	PAC FOUNDRIES-INDUSTRY
Address:	16800 CHESTNUT ST
City,State,Zip:	CITY OF INDUSTRY, CA 91745
Year:	2013
County Code:	19
Air Basin:	SC
Facility ID:	126544
Air District Name:	SC
SIC Code:	3324
Air District Name:	SOUTH COAST AQMD
Total Organic Hydrocarbon Gases Tons/Yr:	2.0252659822
Reactive Organic Gases Tons/Yr:	1.54589286
Carbon Monoxide Emissions Tons/Yr:	0.62999
NOX - Oxides of Nitrogen Tons/Yr:	1.77609
SOX - Oxides of Sulphur Tons/Yr:	0.00857
Particulate Matter Tons/Yr:	0.428023226
Part. Matter 10 Micrometers and Smllr Tons/Yr:	0.3064061298

Name:	PAC FOUNDRIES-INDUSTRY
Address:	16800 CHESTNUT ST
City,State,Zip:	CITY OF INDUSTRY, CA 91745
Year:	2014
County Code:	19
Air Basin:	SC
Facility ID:	126544

PAC FOUNDRIES-INDUSTRY (Continued) **S101669365**

Air District Name:	SC
SIC Code:	3324
Air District Name:	SOUTH COAST AQMD
Total Organic Hydrocarbon Gases Tons/Yr:	4.9556304903
Reactive Organic Gases Tons/Yr:	3.158
Carbon Monoxide Emissions Tons/Yr:	0.66406
NOX - Oxides of Nitrogen Tons/Yr:	1.78089
SOX - Oxides of Sulphur Tons/Yr:	0.00865
Particulate Matter Tons/Yr:	0.444955
Part. Matter 10 Micrometers and Smllr Tons/Yr:	0.3941044

Name:	PAC FOUNDRIES-INDUSTRY
Address:	16800 CHESTNUT ST
City,State,Zip:	CITY OF INDUSTRY, CA 91745
Year:	2017
County Code:	19
Air Basin:	SC
Facility ID:	126544
Air District Name:	SC
SIC Code:	3324
Air District Name:	SOUTH COAST AQMD
Total Organic Hydrocarbon Gases Tons/Yr:	3.2204952069
Reactive Organic Gases Tons/Yr:	1.6082413551
Carbon Monoxide Emissions Tons/Yr:	0.7082466
NOX - Oxides of Nitrogen Tons/Yr:	1.9000666
SOX - Oxides of Sulphur Tons/Yr:	0.0097249
Particulate Matter Tons/Yr:	0.308418581
Part. Matter 10 Micrometers and Smllr Tons/Yr:	0.27739027966

Name:	PAC FOUNDRIES-INDUSTRY
Address:	16800 CHESTNUT ST
City,State,Zip:	CITY OF INDUSTRY, CA 91745
Year:	2018
County Code:	19
Air Basin:	SC
Facility ID:	126544
Air District Name:	SC
SIC Code:	3324
Air District Name:	SOUTH COAST AQMD
Total Organic Hydrocarbon Gases Tons/Yr:	3.8801618547
Reactive Organic Gases Tons/Yr:	1.940267487
Carbon Monoxide Emissions Tons/Yr:	0.7356906
NOX - Oxides of Nitrogen Tons/Yr:	1.8559524
SOX - Oxides of Sulphur Tons/Yr:	0.0091748
Particulate Matter Tons/Yr:	0.379605305
Part. Matter 10 Micrometers and Smllr Tons/Yr:	0.3429705773

Name:	PAC FOUNDRIES-INDUSTRY
Address:	16800 CHESTNUT ST
City,State,Zip:	CITY OF INDUSTRY, CA 91745
Year:	2020
County Code:	19
Air Basin:	SC
Facility ID:	126544
Air District Name:	SC
SIC Code:	3324
Air District Name:	SOUTH COAST AQMD

PAC FOUNDRIES-INDUSTRY (Continued) **S101669365**

Total Organic Hydrocarbon Gases Tons/Yr:	2.7775261284
Reactive Organic Gases Tons/Yr:	1.3892769679
Carbon Monoxide Emissions Tons/Yr:	0.4472344
NOX - Oxides of Nitrogen Tons/Yr:	1.530218
SOX - Oxides of Sulphur Tons/Yr:	0.0076442
Particulate Matter Tons/Yr:	2.1523403031
Part. Matter 10 Micrometers and Smllr Tons/Yr:	1.5389938607

Name:	PAC FOUNDRIES-INDUSTRY
Address:	16800 CHESTNUT ST
City,State,Zip:	CITY OF INDUSTRY, CA 91745
Year:	2021
County Code:	19
Air Basin:	SC
Facility ID:	126544
Air District Name:	SC
SIC Code:	3324
Air District Name:	SOUTH COAST AQMD
Total Organic Hydrocarbon Gases Tons/Yr:	2.5638564899
Reactive Organic Gases Tons/Yr:	1.279474412
Carbon Monoxide Emissions Tons/Yr:	0.6596962
NOX - Oxides of Nitrogen Tons/Yr:	1.5535548
SOX - Oxides of Sulphur Tons/Yr:	0.0078286
Particulate Matter Tons/Yr:	2.19348236
Part. Matter 10 Micrometers and Smllr Tons/Yr:	1.5764181508

NPDES:

Name:	PAC FOUNDRIES INDUSTRY
Address:	16800 CHESTNUT ST
City,State,Zip:	CITY OF INDUSTRY, CA 91748
Facility Status:	Active
NPDES Number:	CAS000001
Region:	4
Agency Number:	0
Regulatory Measure ID:	191121
Order Number:	97-03-DWQ
WDID:	4 19I016313
Regulatory Measure Type:	Enrollee
Program Type:	Industrial
Effective Date Of Regulatory Measure:	01/16/2001
Discharge Address:	PO Box 2348
Discharge Name:	Cast Parts Inc
Discharge City:	Pomona
Discharge State:	California
Discharge Zip:	91769

NPDES as of 03/2018:

Region:	4
Regulatory Measure ID:	191121
Regulatory Measure Type:	Industrial
WDID:	4 19I016313
Received Date:	05/09/2008
Processed Date:	01/16/2001
Status:	Active
Status Date:	01/16/2001
Place Size:	254000
Place Size Unit:	SqFt

PAC FOUNDRIES-INDUSTRY (Continued) **S101669365**

Contact:	Alfonso Vega
Contact Title:	Environmental Technician
Contact Phone:	909-595-2252
Contact Email:	alfonso.vega@cppcorp.com
Operator Name:	Cast Parts Inc
Operator Address:	PO Box 2348
Operator City:	Pomona
Operator State:	California
Operator Zip:	91769
Operator Contact:	Alfonso Vega
Operator Contact Title:	Environmental Technician
Operator Contact Phone:	909-595-2252
Operator Contact Email:	alfonso.vega@cppcorp.com
Operator Type:	Private Business
Developer State:	California
Dir Discharge Uswater Ind:	N
Receiving Water Name:	San Jose Creek
Certifier:	Jesus Diaz
Certifier Title:	Director of Facilities
Certification Date:	22-MAY-17
Primary Sic:	3324-Steel Investment Foundries

NPDES Number:	CAS000001
Status:	Active
Agency Number:	0
Region:	4
Regulatory Measure ID:	191121
Order Number:	97-03-DWQ
Regulatory Measure Type:	Enrollee
WDID:	4 19I016313
Program Type:	Industrial
Effective Date Of Regulatory Measure:	01/16/2001
Discharge Name:	Cast Parts Inc
Discharge Address:	PO Box 2348
Discharge City:	Pomona
Discharge State:	California
Discharge Zip:	91769

Name:	PAC FOUNDRIES INDUSTRY
Address:	16800 CHESTNUT ST
City,State,Zip:	CITY OF INDUSTRY, CA 91748
WDID:	4 19I016313
Regulatory Measure Type:	Industrial
Status:	Active
Status Date:	01/16/2001
Operator Name:	Cast Parts Inc
Operator Address:	PO Box 2348
Operator City:	Pomona
Operator State:	California
Operator Zip:	91769

NPDES as of 03/2018:

Region:	4
Regulatory Measure ID:	191121
Regulatory Measure Type:	Industrial
WDID:	4 19I016313
Received Date:	05/09/2008

PAC FOUNDRIES-INDUSTRY (Continued) **S101669365**

Processed Date:	01/16/2001
Status:	Active
Status Date:	01/16/2001
Place Size:	254000
Place Size Unit:	SqFt
Contact:	Alfonso Vega
Contact Title:	Environmental Technician
Contact Phone:	909-595-2252
Contact Email:	alfonso.vega@cppcorp.com
Operator Name:	Cast Parts Inc
Operator Address:	PO Box 2348
Operator City:	Pomona
Operator State:	California
Operator Zip:	91769
Operator Contact:	Alfonso Vega
Operator Contact Title:	Environmental Technician
Operator Contact Phone:	909-595-2252
Operator Contact Email:	alfonso.vega@cppcorp.com
Operator Type:	Private Business
Developer State:	California
Dir Discharge Uswater Ind:	N
Receiving Water Name:	San Jose Creek
Certifier:	Jesus Diaz
Certifier Title:	Director of Facilities
Certification Date:	22-MAY-17
Primary Sic:	3324-Steel Investment Foundries
NPDES Number:	CAS000001
Status:	Active
Agency Number:	0
Region:	4
Regulatory Measure ID:	191121
Order Number:	97-03-DWQ
Regulatory Measure Type:	Enrollee
WDID:	4 19I016313
Program Type:	Industrial
Effective Date Of Regulatory Measure:	01/16/2001
Discharge Name:	Cast Parts Inc
Discharge Address:	PO Box 2348
Discharge City:	Pomona
Discharge State:	California
Discharge Zip:	91769

WDS:

Name:	PAC FOUNDRIES INDUSTRY
Address:	16800 Chestnut St
City:	CITY OF INDUSTRY
Facility ID:	4 19I016313
Facility Type:	Industrial - Facility that treats and/or disposes of liquid or semisolid wastes from any servicing, producing, manufacturing or processing operation of whatever nature, including mining, gravel washing, geothermal operations, air conditioning, ship building and repairing, oil production, storage and disposal operations, water pumping.
Facility Status:	Active - Any facility with a continuous or seasonal discharge that is under Waste Discharge Requirements.

PAC FOUNDRIES-INDUSTRY (Continued) **S101669365**

NPDES Number:	CAS000001 The 1st 2 characters designate the state. The remaining 7 are assigned by the Regional Board
Subregion:	4
Facility Telephone:	9095952252
Facility Contact:	SOE AUNG
Agency Name:	CAST PARTS INC
Agency Address:	PO Box 2348
Agency City,St,Zip:	Pomona 917692348
Agency Contact:	STEVE CLODFELTER
Agency Telephone:	9095952252
Agency Type:	Private
SIC Code:	0
Design Flow:	0
Baseline Flow:	0
Treat To Water:	Minor Threat to Water Quality. A violation of a regional board order should cause a relatively minor impairment of beneficial uses compared to a major or minor threat. Not: All nurds without a TTWQ will be considered a minor threat to water quality unless coded at a higher Level. A Zero (0) may be used to code those NURDS that are found to represent no threat to water quality.
Complexity:	Category C - Facilities having no waste treatment systems, such as cooling water dischargers or thosewho must comply through best management practices, facilities with passive waste treatment and disposal systems, such as septic systems with subsurface disposal, or dischargers having waste storage systems with land disposal such as dairy waste ponds.

CIWQS:

Name:	PAC FOUNDRIES INDUSTRY
Address:	16800 CHESTNUT ST
City,State,Zip:	CITY OF INDUSTRY, CA 91748
Agency:	Cast Parts Inc
Agency Address:	PO Box 2348, Pomona, CA 91769
Place/Project Type:	Industrial - Steel Investment Foundries
SIC/NAICS:	3324
Region:	4
Program:	INDSTW
Regulatory Measure Status:	Active
Regulatory Measure Type:	Storm water industrial
Order Number:	2014-0057-DWQ
WDID:	4 19I016313
NPDES Number:	CAS000001
Effective Date:	01/16/2001
Enforcement Actions within 5 years:	0
Violations within 5 years:	0
Latitude:	34.00784
Longitude:	-117.93953

Name:	PAC FOUNDRIES INDUSTRY
Address:	16800 CHESTNUT ST
City,State,Zip:	CITY OF INDUSTRY, CA 91748
Agency:	Cast Parts Inc
Agency Address:	PO Box 2348, Pomona, CA 91769
Place/Project Type:	Industrial - Steel Investment Foundries
SIC/NAICS:	3324
Region:	4
Program:	INDSTW

PAC FOUNDRIES-INDUSTRY (Continued) **S101669365**

Regulatory Measure Status:	Active
Regulatory Measure Type:	Storm water industrial
Order Number:	2014-0057-DWQ
WDID:	4 19I016313
NPDES Number:	CAS000001
Effective Date:	01/16/2001
Enforcement Actions within 5 years:	0
Violations within 5 years:	0
Latitude:	34.00784
Longitude:	-117.93953

---

184 **DE-BEST MANUFACTURING CO INC** **ENVIROSTOR** **S101480610**
NNE **16122 MAIN STREET** **N/A**
1/2-1 **CARSON, CA 90745**
0.720 mi.
3802 ft.

Relative: **Higher**
Actual: **380 ft.**

ENVIROSTOR:

Name:	DE-BEST MANUFACTURING CO INC
Address:	16122 MAIN STREET
City,State,Zip:	CARSON, CA 90745
Facility ID:	19280314
Status:	Refer: Other Agency
Status Date:	06/01/1995
Site Type:	Historical
Site Type Detailed:	* Historical
NPL:	NO
Regulatory Agencies:	NONE SPECIFIED
Lead Agency:	NONE SPECIFIED
Supervisor:	Referred - Not Assigned
Division Branch:	Cleanup Cypress
Assembly:	65
Senate:	35
Special Program:	* Site Char & Assess Grant (CERCLA 104)
Restricted Use:	NO
Site Mgmt Req:	NONE SPECIFIED
Latitude:	33.88523
Longitude:	-118.2758
APN:	NONE SPECIFIED
Past Use:	NONE SPECIFIED
Potential COC:	* HALOGENATED SOLVENTS * OIL/WATER SEPARATION SLUDGE * OXYGENATED SOLVENTS * UNSPECIFIED AQUEOUS SOLUTION * UNSPECIFIED OIL CONTAINING WASTE
Confirmed COC:	NONE SPECIFIED
Potential Description:	NONE SPECIFIED
Alias Name:	CAD980888994
Alias Type:	EPA Identification Number
Alias Name:	19280314
Alias Type:	Envirostor ID Number

Completed Info:

Completed Area Name:	PROJECT WIDE
Completed Document Type:	* Discovery
Completed Date:	03/20/1980
Comments:	FACILITY IDENTIFIED IW SURVEY QUESTIONNAIRE 12580 QUESTIONNAIRE RECEIVED WASTE DISCHARGED UNDERGROUND

185
NNW
1/2-1
0.762 mi.
4021 ft.

BDP CO.
855 ANAHEIM-PUENTE ROAD
CITY OF INDUSTRY, CA 91745

ENVIROSTOR **S103959256**
ENF **N/A**
WIP

Relative:
Lower

Actual:
321 ft.

ENVIROSTOR:

Name:	CARRIER CORP.
Address:	855 ANAHEIM-PUENTE ROAD
City,State,Zip:	CITY OF INDUSTRY, CA 91749
Facility ID:	71002533
Status:	Refer: Other Agency
Site Type:	Tiered Permit
Site Type Detailed:	Tiered Permit
NPL:	NO
Regulatory Agencies:	NONE SPECIFIED
Lead Agency:	NONE SPECIFIED
Division Branch:	Cleanup Chatsworth
Assembly:	56
Senate:	30
Restricted Use:	NO
Site Mgmt Req:	NONE SPECIFIED
Latitude:	34.01973
Longitude:	-117.9586
APN:	NONE SPECIFIED
Past Use:	NONE SPECIFIED
Potential COC:	NONE SPECIFIED
Confirmed COC:	NONE SPECIFIED
Potential Description:	NONE SPECIFIED
Alias Name:	CAD066702689
Alias Type:	EPA Identification Number
Alias Name:	71002533
Alias Type:	Envirostor ID Number

Completed Info:

ENF:

Name:	BDP CO.
Address:	855 ANAHEIM-PUENTE ROAD
City,State,Zip:	CITY OF INDUSTRY, CA 91745
Region:	4
Facility Id:	208961
Agency Name:	BDP Company
Place Type:	Facility
Agency Type:	Privately-Owned Business
# Of Agencies:	1
# Of Places:	1
Source Of Facility:	Reg Meas
Program:	WIP
Program Category1:	MONITORING
Program Category2:	MONITORING
# Of Programs:	1
WDID:	4WIP1050036
Reg Measure Id:	153547
Reg Measure Type:	Unregulated
Region:	4
Status:	Historical
Status Date:	06/17/2005

BDP CO. (Continued) **S103959256**

Status Enrollee:	N
Direction/Voice:	Passive
Enforcement Id(EID):	226000
Region:	4
Order / Resolution Number:	UNKNOWN
Enforcement Action Type:	Clean-up and Abatement Order
Effective Date:	09/01/2005
Termination Date:	09/01/2005
Status:	Historical
Title:	Enforcement - 4WIP1050036
Program:	WIP
# Of Programs1:	1
Total Assessment Amount:	0
Initial Assessed Amount:	0
Liability $ Amount:	0
Project $ Amount:	0
Liability $ Paid:	0
Project $ Completed:	0
Total $ Paid/Completed Amount:	0

WIP:

Name:	BDP CO.
Address:	855 Anaheim-Puente Rd
City,State,Zip:	CITY OF INDUSTRY (CORPORATE NAME INDUSTRY), CA 91745
Region:	4
File Number:	105.0036
File Status:	**Historical**
Staff:	ACASTANE
Facility Suite:	Not reported

Count: 6 records.

ORPHAN SUMMARY

City	EDR ID	Site Name	Site Address	Zip	Database(s)
CITY OF INDUSTRY	S121629502	CITY OF INDUSTRY	17775 GALE AVE	91744	CIWQS
CITY OF INDUSTRY	S126421126	COMMUNICATIONS TECHNOLOGY	17171 E. GALE AVE. SUITE A	91748	CPS-SLIC
CITY OF INDUSTRY	S126421135	WEST COAST LOCKWASHER COMPANY	16730 E. JOHNSON DR.	91744	CPS-SLIC
CITY OF INDUSTRY	S106764954	TALLY'S TRUCKLINE	16303 OLD VALLEY BLVD.	91745	CPS-SLIC, WIP
CITY OF INDUSTRY	S106764862	M.W. KASCH WEST	16175 STEPHENS ST.	91744	CPS-SLIC, WIP
CITY OF INDUSTRY	S125952722	ACME ENGINEERING	13824 VALLEY BLVD.	91744	CPS-SLIC

GOVERNMENT RECORDS SEARCHED / DATA CURRENCY TRACKING

St	Acronym	Full Name	Government Agency	Gov Date	Arvl. Date	Active Date
CA	AQUEOUS FOAM	Former Fire Training Facility Assessments Listing	State Water Resources Control Board	03/04/2024	03/05/2024	05/28/2024
CA	AST	Aboveground Petroleum Storage Tank Facilities	California Environmental Protection Agency	07/06/2016	07/12/2016	09/19/2016
CA	BROWNFIELDS	Considered Brownfieds Sites Listing	State Water Resources Control Board	03/19/2024	03/19/2024	06/10/2024
CA	CA BOND EXP. PLAN	Bond Expenditure Plan	Department of Health Services	01/01/1989	07/27/1994	08/02/1994
CA	CA FID UST	Facility Inventory Database	California Environmental Protection Agency	10/31/1994	09/05/1995	09/29/1995
CA	CDL	Clandestine Drug Labs	Department of Toxic Substances Control	12/31/2022	03/21/2024	06/12/2024
CA	CERS	CalEPA Regulated Site Portal Data	California Environmental Protection Agency	07/10/2024	07/10/2024	07/12/2024
CA	CERS HAZ WASTE	California Environmental Reporting System Hazardous Waste	CalEPA	07/10/2024	07/10/2024	07/12/2024
CA	CERS TANKS	California Environmental Reporting System (CERS) Tanks	California Environmental Protection Agency	07/10/2024	07/10/2024	07/12/2024
CA	CHMIRS	California Hazardous Material Incident Report System	Office of Emergency Services	02/01/2024	04/16/2024	07/11/2024
CA	CHROME PLATING	Chrome Plating Facilities Listing	State Water Resources Control Board	03/04/2024	03/05/2024	05/28/2024
CA	CIWQS	California Integrated Water Quality System	State Water Resources Control Board	02/26/2024	02/27/2024	05/14/2024
CA	CORTESE	"Cortese" Hazardous Waste & Substances Sites List	CAL EPA/Office of Emergency Information	03/19/2024	03/19/2024	06/11/2024
CA	CPS-SLIC	Statewide SLIC Cases (GEOTRACKER)	State Water Resources Control Board	03/04/2024	03/05/2024	05/24/2024
CA	CUPA LIV-PLE	CUPA Facility Listing	Livermore-Pleasanton Fire Department	02/14/2024	02/21/2024	05/08/2024
CA	DEED	Deed Restriction Listing	DTSC and SWRCB	02/26/2024	02/27/2024	05/14/2024
CA	DRYCLEAN AMADOR	Amador Air District Drycleaner Facility Listing	Amador Air Quality Management District	04/26/2023	04/27/2023	07/13/2023
CA	DRYCLEAN AVAQMD	Antelope Valley Air Quality Management District Drycleaner L	Antelope Valley Air Quality Management Distri	02/26/2024	02/27/2024	05/15/2024
CA	DRYCLEAN BAY AREA	Bay Area Air Quality Management District Drycleaner Facility	Bay Area Air Quality Management District	02/20/2019	05/30/2019	05/01/2023
CA	DRYCLEAN BUTTE	Butte County Air Quality Management DistrictDrycleaner Facil	Butte County Air Quality Management District	04/25/2023	10/18/2023	01/16/2024
CA	DRYCLEAN CALAVERAS	Calaveras County Environmental Management Agency Drycleaner	Calaveras County Environmental Management Age	06/17/2019	06/19/2019	05/01/2023
CA	DRYCLEAN EAST KERN	Eastern Kern Air Pollution Control District District Dryclea	Eastern Kern Air Pollution Control District	01/12/2023	04/26/2023	07/14/2023
CA	DRYCLEAN FEATHER RVR	Feather River Air Quality Management District Drycleaner Fac	Feather River Air Quality Management District	03/08/2023	03/09/2023	06/05/2023
CA	DRYCLEAN GLENN	Glenn County Air Pollution Control District Drycleaner Facil	Glenn County Air Pollution Control District	01/08/2024	01/10/2024	03/27/2024
CA	DRYCLEAN GRANT	Grant Recipients List	California Air Resources Board	12/31/2021	01/26/2024	04/16/2024
CA	DRYCLEAN IMPERIAL	Imperial County Air Pollution Control District Drycleaner Fa	Imperial County Air Pollution Control Distric	04/25/2023	04/26/2023	07/14/2023
CA	DRYCLEAN LAKE	Lake County Air Quality Management District Drycleaner Facil	Lake County Air Quality Management District	02/15/2024	02/16/2024	05/02/2024
CA	DRYCLEAN MENDOCINO	Mendocino County Air Quality Management District Drycleaner	Mendocino County Air Quality Management Distr	02/26/2024	02/28/2024	05/15/2024
CA	DRYCLEAN MOJAVE	Mojave Desert Air Quality Management District Drycleaner Fac	Mojave Desert Air Quality Management District	04/15/2024	04/17/2024	04/24/2024
CA	DRYCLEAN MONTERY BAY	Monterey Bay Air Quality Management District Drycleaner Faci	Monterey Bay Air Quality Management District	01/03/2024	01/05/2024	03/20/2024
CA	DRYCLEAN N COAST	North Coast Unified Air Quality Management District Dryclean	North Coast Unified Air Quality Management Di	11/30/2016	04/19/2019	05/01/2023
CA	DRYCLEAN N SIERRA	Northern Sierra Air Quality Management District Drycleaner F	Northern Sierra Air Quality Management Distri	05/07/2019	05/07/2019	05/01/2023
CA	DRYCLEAN N SONOMA	Norther Sonoma County County Air Pollution Control District	Santa Barbara County Air Pollution Control Di	01/05/2024	01/10/2024	03/27/2024
CA	DRYCLEAN PLACER	Placer County Air Quality Management District Drycleaner Fac	Placer County Air Quality Management District	05/15/2023	05/17/2023	08/14/2023
CA	DRYCLEAN SACRAMENTO	Sacramento Metropolitan Air Quality Management DistrictDrycl	Sacramento Metropolitan Air Quality Managemen	01/03/2024	01/10/2024	03/27/2024
CA	DRYCLEAN SAN DIEGO	San Diego County Air Pollution Control District Drycleaner F	San Diego County Air Pollution Control Distri	03/19/2024	03/21/2024	04/12/2024
CA	DRYCLEAN SAN JOAQUIN	San Joaquin Valley Air Pollution Control District District D	San Joaquin Valley Air Pollution Control Dist	01/04/2024	01/04/2024	03/21/2024
CA	DRYCLEAN SAN LUIS OB	San Luis Obispo County Air Pollution Control District Drycle	San Luis Obispo County Air Pollution Control	01/03/2024	01/04/2024	03/20/2024
CA	DRYCLEAN SANTA BARB	Santa Barbara County Air Pollution Control District Dryclean	Santa Barbara County Air Pollution Control Di	02/19/2019	04/17/2019	05/01/2023
CA	DRYCLEAN SHASTA	Shasta County Air Quality Management District District Drycl	Shasta County Air Quality Management District	04/26/2023	04/27/2023	07/14/2023
CA	DRYCLEAN SOUTH COAST	South Coast Air Quality Management District Drycleaner Listi	South Coast Air Quality Management District	02/20/2024	02/22/2024	05/08/2024
CA	DRYCLEAN TEHAMA	Tehama County Air Pollution Control District Drycleaner Faci	Tehama County Air Pollution Control District	04/24/2019	04/24/2019	05/01/2023
CA	DRYCLEAN VENTURA	Drycleaner Facility Listing	Ventura County Air Pollution Control District	01/04/2024	01/16/2024	02/08/2024
CA	DRYCLEAN YOLO-SOLANO	Yolo-Solano Air Quality Management District Drycleaner Facil	Yolo-Solano Air Quality Management District	01/04/2024	01/05/2024	03/20/2024
CA	DRYCLEANERS	Cleaner Facilities	Department of Toxic Substance Control	04/02/2024	04/05/2024	04/15/2024
CA	EMI	Emissions Inventory Data	California Air Resources Board	12/31/2021	06/09/2023	08/30/2023
CA	ENF	Enforcement Action Listing	State Water Resoruces Control Board	04/15/2024	04/16/2024	07/12/2024

GOVERNMENT RECORDS SEARCHED / DATA CURRENCY TRACKING

St	Acronym	Full Name	Government Agency	Gov Date	Arvl. Date	Active Date
CA	ENVIROSTOR	EnviroStor Database	Department of Toxic Substances Control	04/22/2024	04/23/2024	07/17/2024
CA	FIN ASSURANCE 1	Financial Assurance Information Listing	Department of Toxic Substances Control	04/12/2024	04/12/2024	07/09/2024
CA	FIN ASSURANCE 2	Financial Assurance Information Listing	California Integrated Waste Management Board	02/07/2024	02/28/2024	05/15/2024
CA	HAULERS	Registered Waste Tire Haulers Listing	Integrated Waste Management Board	04/04/2024	04/05/2024	04/15/2024
CA	HAZNET	Facility and Manifest Data	California Environmental Protection Agency	12/31/2023	04/04/2024	06/26/2024
CA	HIST CAL-SITES	Calsites Database	Department of Toxic Substance Control	08/08/2005	08/03/2006	08/24/2006
CA	HIST CORTESE	Hazardous Waste & Substance Site List	Department of Toxic Substances Control	04/01/2001	01/22/2009	04/08/2009
CA	HIST UST	Hazardous Substance Storage Container Database	State Water Resources Control Board	10/15/1990	01/25/1991	02/12/1991
CA	HWP	EnviroStor Permitted Facilities Listing	Department of Toxic Substances Control	05/13/2024	05/14/2024	08/07/2024
CA	HWT	Registered Hazardous Waste Transporter Database	Department of Toxic Substances Control	04/02/2024	04/04/2024	06/26/2024
CA	HWTS	Hazardous Waste Tracking System	Department of Toxic Substances Control	01/26/2024	01/30/2024	04/17/2024
CA	ICE	Inspection, Compliance and Enforcement	Department of Toxic Subsances Control	05/13/2024	05/14/2024	08/07/2024
CA	LDS	Land Disposal Sites Listing (GEOTRACKER)	State Water Qualilty Control Board	03/04/2024	03/05/2024	05/24/2024
CA	LIENS	Environmental Liens Listing	Department of Toxic Substances Control	02/26/2024	02/27/2024	05/15/2024
CA	LUST	Leaking Underground Fuel Tank Report (GEOTRACKER)	State Water Resources Control Board	03/04/2024	03/05/2024	05/24/2024
CA	LUST REG 1	Active Toxic Site Investigation	California Regional Water Quality Control Boa	02/01/2001	02/28/2001	03/29/2001
CA	LUST REG 2	Fuel Leak List	California Regional Water Quality Control Boa	09/30/2004	10/20/2004	11/19/2004
CA	LUST REG 3	Leaking Underground Storage Tank Database	California Regional Water Quality Control Boa	05/19/2003	05/19/2003	06/02/2003
CA	LUST REG 4	Underground Storage Tank Leak List	California Regional Water Quality Control Boa	09/07/2004	09/07/2004	10/12/2004
CA	LUST REG 5	Leaking Underground Storage Tank Database	California Regional Water Quality Control Boa	07/01/2008	07/22/2008	07/31/2008
CA	LUST REG 6L	Leaking Underground Storage Tank Case Listing	California Regional Water Quality Control Boa	09/09/2003	09/10/2003	10/07/2003
CA	LUST REG 6V	Leaking Underground Storage Tank Case Listing	California Regional Water Quality Control Boa	06/07/2005	06/07/2005	06/29/2005
CA	LUST REG 7	Leaking Underground Storage Tank Case Listing	California Regional Water Quality Control Boa	02/26/2004	02/26/2004	03/24/2004
CA	LUST REG 8	Leaking Underground Storage Tanks	California Regional Water Quality Control Boa	02/14/2005	02/15/2005	03/28/2005
CA	LUST REG 9	Leaking Underground Storage Tank Report	California Regional Water Quality Control Boa	03/01/2001	04/23/2001	05/21/2001
CA	MCS	Military Cleanup Sites Listing (GEOTRACKER)	State Water Resources Control Board	03/04/2024	03/05/2024	05/24/2024
CA	MILITARY PRIV SITES	Military Privatized Sites (GEOTRACKER)	State Water Resources Control Board	03/04/2024	03/05/2024	05/24/2024
CA	MILITARY UST SITES	Military UST Sites (GEOTRACKER)	State Water Resources Control Board	03/04/2024	03/05/2024	05/24/2024
CA	MINES	Mines Site Location Listing	Department of Conservation	03/04/2024	03/05/2024	05/28/2024
CA	MWMP	Medical Waste Management Program Listing	Department of Public Health	01/23/2024	02/27/2024	05/16/2024
CA	NON-CASE INFO	Non-Case Information Sites (GEOTRACKER)	State Water Resources Control Board	03/04/2024	03/05/2024	05/24/2024
CA	NOTIFY 65	Proposition 65 Records	State Water Resources Control Board	03/08/2024	03/08/2024	05/29/2024
CA	NPDES	NPDES Permits Listing	State Water Resources Control Board	05/06/2024	05/07/2024	07/31/2024
CA	OTHER OIL GAS	Other Oil & Gas Projects Sites (GEOTRACKER)	State Water Resources Control Board	03/04/2024	03/05/2024	05/24/2024
CA	PEST LIC	Pesticide Regulation Licenses Listing	Department of Pesticide Regulation	02/26/2024	02/27/2024	05/17/2024
CA	PFAS	PFAS Contamination Site Location Listing	State Water Resources Control Board	03/04/2024	03/06/2024	05/29/2024
CA	PROC	Certified Processors Database	Department of Conservation	03/04/2024	03/05/2024	05/28/2024
CA	PROD WATER PONDS	Produced Water Ponds Sites (GEOTRACKER)	State Water Resources Control Board	03/04/2024	03/05/2024	05/24/2024
CA	PROJECT	Project Sites (GEOTRACKER)	State Water Resources Control Board	03/04/2024	03/05/2024	05/24/2024
CA	RESPONSE	State Response Sites	Department of Toxic Substances Control	04/22/2024	04/23/2024	07/17/2024
CA	RGA LF	Recovered Government Archive Solid Waste Facilities List	Department of Resources Recycling and Recover		07/01/2013	01/13/2014
CA	RGA LUST	Recovered Government Archive Leaking Underground Storage Tan	State Water Resources Control Board		07/01/2013	12/30/2013
CA	SAMPLING POINT	Sampling Point ? Public Sites (GEOTRACKER)	State Water Resources Control Board	03/04/2024	03/05/2024	05/24/2024
CA	SAN FRANCISCO AST	Aboveground Storage Tank Site Listing	San Francisco County Department of Public Hea	04/29/2024	04/30/2024	07/23/2024
CA	SAN JOSE HAZMAT	Hazardous Material Facilities	City of San Jose Fire Department	11/03/2020	11/05/2020	01/26/2021
CA	SCH	School Property Evaluation Program	Department of Toxic Substances Control	04/22/2024	04/23/2024	07/17/2024
CA	SLIC REG 1	Active Toxic Site Investigations	California Regional Water Quality Control Boa	04/03/2003	04/07/2003	04/25/2003

GOVERNMENT RECORDS SEARCHED / DATA CURRENCY TRACKING

St	Acronym	Full Name	Government Agency	Gov Date	Arvl. Date	Active Date
CA	SLIC REG 2	Spills, Leaks, Investigation & Cleanup Cost Recovery Listing	Regional Water Quality Control Board San Fran	09/30/2004	10/20/2004	11/19/2004
CA	SLIC REG 3	Spills, Leaks, Investigation & Cleanup Cost Recovery Listing	California Regional Water Quality Control Boa	05/18/2006	05/18/2006	06/15/2006
CA	SLIC REG 4	Spills, Leaks, Investigation & Cleanup Cost Recovery Listing	Region Water Quality Control Board Los Angele	11/17/2004	11/18/2004	01/04/2005
CA	SLIC REG 5	Spills, Leaks, Investigation & Cleanup Cost Recovery Listing	Regional Water Quality Control Board Central	04/01/2005	04/05/2005	04/21/2005
CA	SLIC REG 6L	SLIC Sites	California Regional Water Quality Control Boa	09/07/2004	09/07/2004	10/12/2004
CA	SLIC REG 6V	Spills, Leaks, Investigation & Cleanup Cost Recovery Listing	Regional Water Quality Control Board, Victorv	05/24/2005	05/25/2005	06/16/2005
CA	SLIC REG 7	SLIC List	California Regional Quality Control Board, Co	11/24/2004	11/29/2004	01/04/2005
CA	SLIC REG 8	Spills, Leaks, Investigation & Cleanup Cost Recovery Listing	California Region Water Quality Control Board	04/03/2008	04/03/2008	04/14/2008
CA	SLIC REG 9	Spills, Leaks, Investigation & Cleanup Cost Recovery Listing	California Regional Water Quality Control Boa	09/10/2007	09/11/2007	09/28/2007
CA	SPILLS 90	SPILLS90 data from FirstSearch	FirstSearch	06/06/2012	01/03/2013	02/22/2013
CA	SWEEPS UST	SWEEPS UST Listing	State Water Resources Control Board	06/01/1994	07/07/2005	08/11/2005
CA	SWF/LF (SWIS)	Solid Waste Information System	Department of Resources Recycling and Recover	05/06/2024	05/07/2024	07/30/2024
CA	SWRCY	Recycler Database	Department of Conservation	03/04/2024	03/05/2024	05/28/2024
CA	TOXIC PITS	Toxic Pits Cleanup Act Sites	State Water Resources Control Board	07/01/1995	08/30/1995	09/26/1995
CA	UIC	UIC Listing	Deaprtment of Conservation	03/04/2024	03/05/2024	05/28/2024
CA	UIC GEO	Underground Injection Control Sites (GEOTRACKER)	State Water Resource Control Board	03/04/2024	03/05/2024	05/24/2024
CA	UST	Active UST Facilities	SWRCB	03/04/2024	03/05/2024	05/29/2024
CA	UST CLOSURE	Proposed Closure of Underground Storage Tank (UST) Cases	State Water Resources Control Board	02/13/2024	03/05/2024	06/03/2024
CA	VCP	Voluntary Cleanup Program Properties	Department of Toxic Substances Control	04/22/2024	04/23/2024	07/17/2024
CA	WASTEWATER PITS	Oil Wastewater Pits Listing	RWQCB, Central Valley Region	02/11/2021	07/01/2021	09/29/2021
CA	WDR	Waste Discharge Requirements Listing	State Water Resources Control Board	03/04/2024	03/05/2024	05/28/2024
CA	WDS	Waste Discharge System	State Water Resources Control Board	06/19/2007	06/20/2007	06/29/2007
CA	WELL STIM PROJ	Well Stimulation Project (GEOTRACKER)	State Water Resources Control Board	03/04/2024	03/05/2024	05/24/2024
CA	WIP	Well Investigation Program Case List	Los Angeles Water Quality Control Board	07/03/2009	07/21/2009	08/03/2009
CA	WMUDS/SWAT	Waste Management Unit Database	State Water Resources Control Board	04/01/2000	04/10/2000	05/10/2000
US	2020 COR ACTION	2020 Corrective Action Program List	Environmental Protection Agency	09/30/2017	05/08/2018	07/20/2018
US	ABANDONED MINES	Abandoned Mines	Department of Interior	03/18/2024	03/19/2024	06/06/2024
US	AQUEOUS FOAM NRC	Aqueous Foam Related Incidents Listing	Environmental Protection Agency	07/01/2024	07/01/2024	07/12/2024
US	BIOSOLIDS	ICIS-NPDES Biosolids Facility Data	Environmental Protection Agency	04/14/2024	04/16/2024	07/12/2024
US	BRS	Biennial Reporting System	EPA/NTIS	12/31/2021	03/09/2023	03/20/2023
US	COAL ASH DOE	Steam-Electric Plant Operation Data	Department of Energy	12/31/2022	11/27/2023	02/22/2024
US	COAL ASH EPA	Coal Combustion Residues Surface Impoundments List	Environmental Protection Agency	01/12/2017	03/05/2019	11/11/2019
US	CONSENT	Superfund (CERCLA) Consent Decrees	Department of Justice, Consent Decree Library	03/31/2024	04/19/2024	06/26/2024
US	CORRACTS	Corrective Action Report	EPA	06/03/2024	06/07/2024	06/20/2024
US	DEBRIS REGION 9	Torres Martinez Reservation Illegal Dump Site Locations	EPA, Region 9	01/12/2009	05/07/2009	09/21/2009
US	DOCKET HWC	Hazardous Waste Compliance Docket Listing	Environmental Protection Agency	05/06/2021	05/21/2021	08/11/2021
US	DOD	Department of Defense Sites	USGS	06/07/2021	07/13/2021	03/09/2022
US	DOT OPS	Incident and Accident Data	Department of Transporation, Office of Pipeli	01/02/2020	01/28/2020	04/17/2020
US	Delisted NPL	National Priority List Deletions	EPA	05/22/2024	06/03/2024	06/26/2024
US	E MANIFEST	Hazardous Waste Electronic Manifest System	Environmental Protection Agency	07/24/2023	04/18/2024	06/06/2024
US	ECHO	Enforcement & Compliance History Information	Environmental Protection Agency	06/23/2024	06/28/2024	07/12/2024
US	EDR Hist Auto	EDR Exclusive Historical Auto Stations	EDR, Inc.			
US	EDR Hist Cleaner	EDR Exclusive Historical Cleaners	EDR, Inc.			
US	EDR MGP	EDR Proprietary Manufactured Gas Plants	EDR, Inc.			
US	EPA WATCH LIST	EPA Watch List	Environmental Protection Agency	08/30/2013	03/21/2014	06/17/2014
US	ERNS	Emergency Response Notification System	National Response Center, United States Coast	03/13/2024	03/19/2024	06/17/2024
US	FEDERAL FACILITY	Federal Facility Site Information listing	Environmental Protection Agency	03/25/2024	03/26/2024	06/24/2024

GOVERNMENT RECORDS SEARCHED / DATA CURRENCY TRACKING

St	Acronym	Full Name	Government Agency	Gov Date	Arvl. Date	Active Date
US	FEDLAND	Federal and Indian Lands	U.S. Geological Survey	04/02/2018	04/11/2018	11/06/2019
US	FEMA UST	Underground Storage Tank Listing	FEMA	03/15/2024	03/19/2024	06/17/2024
US	FINDS	Facility Index System/Facility Registry System	EPA	02/09/2024	02/27/2024	05/24/2024
US	FTTS	FIFRA/ TSCA Tracking System - FIFRA (Federal Insecticide, Fu	EPA/Office of Prevention, Pesticides and Toxi	04/09/2009	04/16/2009	05/11/2009
US	FTTS INSP	FIFRA/ TSCA Tracking System - FIFRA (Federal Insecticide, Fu	EPA	04/09/2009	04/16/2009	05/11/2009
US	FUDS	Formerly Used Defense Sites	U.S. Army Corps of Engineers	05/13/2024	05/14/2024	08/08/2024
US	FUELS PROGRAM	EPA Fuels Program Registered Listing	EPA	05/13/2024	05/14/2024	08/08/2024
US	FUSRAP	Formerly Utilized Sites Remedial Action Program	Department of Energy	03/03/2023	03/03/2023	06/09/2023
US	HIST FTTS	FIFRA/TSCA Tracking System Administrative Case Listing	Environmental Protection Agency	10/19/2006	03/01/2007	04/10/2007
US	HIST FTTS INSP	FIFRA/TSCA Tracking System Inspection & Enforcement Case Lis	Environmental Protection Agency	10/19/2006	03/01/2007	04/10/2007
US	HMIRS	Hazardous Materials Information Reporting System	U.S. Department of Transportation	06/14/2024	06/17/2024	06/24/2024
US	ICIS	Integrated Compliance Information System	Environmental Protection Agency	11/18/2016	11/23/2016	02/10/2017
US	IHS OPEN DUMPS	Open Dumps on Indian Land	Department of Health & Human Serivces, Indian	04/01/2014	08/06/2014	01/29/2015
US	INDIAN LUST R1	Leaking Underground Storage Tanks on Indian Land	EPA Region 1	10/25/2023	01/17/2024	03/13/2024
US	INDIAN LUST R10	Leaking Underground Storage Tanks on Indian Land	EPA Region 10	10/25/2023	01/17/2024	03/13/2024
US	INDIAN LUST R4	Leaking Underground Storage Tanks on Indian Land	EPA Region 4	10/25/2023	01/17/2024	03/13/2024
US	INDIAN LUST R5	Leaking Underground Storage Tanks on Indian Land	EPA, Region 5	10/04/2023	01/17/2024	03/13/2024
US	INDIAN LUST R6	Leaking Underground Storage Tanks on Indian Land	EPA Region 6	10/25/2023	01/17/2024	03/13/2024
US	INDIAN LUST R7	Leaking Underground Storage Tanks on Indian Land	EPA Region 7	10/25/2023	01/17/2024	03/13/2024
US	INDIAN LUST R8	Leaking Underground Storage Tanks on Indian Land	EPA Region 8	10/25/2023	01/17/2024	03/13/2024
US	INDIAN LUST R9	Leaking Underground Storage Tanks on Indian Land	Environmental Protection Agency	10/25/2023	01/17/2024	03/13/2024
US	INDIAN ODI	Report on the Status of Open Dumps on Indian Lands	Environmental Protection Agency	12/31/1998	12/03/2007	01/24/2008
US	INDIAN RESERV	Indian Reservations	USGS	12/31/2014	07/14/2015	01/10/2017
US	INDIAN UST R1	Underground Storage Tanks on Indian Land	EPA, Region 1	10/24/2023	01/17/2024	03/13/2024
US	INDIAN UST R10	Underground Storage Tanks on Indian Land	EPA Region 10	10/24/2023	01/17/2024	03/13/2024
US	INDIAN UST R4	Underground Storage Tanks on Indian Land	EPA Region 4	10/24/2023	01/17/2024	03/13/2024
US	INDIAN UST R5	Underground Storage Tanks on Indian Land	EPA Region 5	10/17/2023	01/17/2024	03/13/2024
US	INDIAN UST R6	Underground Storage Tanks on Indian Land	EPA Region 6	10/24/2023	01/17/2024	03/13/2024
US	INDIAN UST R7	Underground Storage Tanks on Indian Land	EPA Region 7	10/24/2023	01/17/2024	03/13/2024
US	INDIAN UST R8	Underground Storage Tanks on Indian Land	EPA Region 8	10/24/2023	01/17/2024	03/13/2024
US	INDIAN UST R9	Underground Storage Tanks on Indian Land	EPA Region 9	10/24/2023	01/17/2024	03/13/2024
US	INDIAN VCP R1	Voluntary Cleanup Priority Listing	EPA, Region 1	07/27/2015	09/29/2015	02/18/2016
US	INDIAN VCP R7	Voluntary Cleanup Priority Lisitng	EPA, Region 7	03/20/2008	04/22/2008	05/19/2008
US	LEAD SMELTER 1	Lead Smelter Sites	Environmental Protection Agency	05/22/2024	06/03/2024	06/24/2024
US	LEAD SMELTER 2	Lead Smelter Sites	American Journal of Public Health	04/05/2001	10/27/2010	12/02/2010
US	LIENS 2	CERCLA Lien Information	Environmental Protection Agency	05/22/2024	06/03/2024	06/26/2024
US	LUCIS	Land Use Control Information System	Department of the Navy	02/14/2024	02/16/2024	04/04/2024
US	MINES MRDS	Mineral Resources Data System	USGS	08/23/2022	11/22/2022	02/28/2023
US	MINES VIOLATIONS	MSHA Violation Assessment Data	DOL, Mine Safety & Health Admi	04/01/2024	04/04/2024	07/12/2024
US	MLTS	Material Licensing Tracking System	Nuclear Regulatory Commission	01/02/2024	01/16/2024	03/13/2024
US	NPL	National Priority List	EPA	05/22/2024	06/03/2024	06/26/2024
US	NPL LIENS	Federal Superfund Liens	EPA	10/15/1991	02/02/1994	03/30/1994
US	ODI	Open Dump Inventory	Environmental Protection Agency	06/30/1985	08/09/2004	09/17/2004
US	PADS	PCB Activity Database System	EPA	03/20/2023	04/04/2023	06/09/2023
US	PCB TRANSFORMER	PCB Transformer Registration Database	Environmental Protection Agency	09/13/2019	11/06/2019	02/10/2020
US	PCS	Permit Compliance System	EPA, Office of Water	12/16/2016	01/06/2017	03/10/2017
US	PCS ENF	Enforcement data	EPA	12/31/2014	02/05/2015	03/06/2015

GOVERNMENT RECORDS SEARCHED / DATA CURRENCY TRACKING

St	Acronym	Full Name	Government Agency	Gov Date	Arvl. Date	Active Date
US	PFAS ATSDR	PFAS Contamination Site Location Listing	Department of Health & Human Services	06/24/2020	03/17/2021	11/08/2022
US	PFAS ECHO	Facilities in Industries that May Be Handling PFAS Listing	Environmental Protection Agency	07/01/2024	07/01/2024	07/12/2024
US	PFAS ECHO FIRE TRAIN	Facilities in Industries that May Be Handling PFAS Listing	Environmental Protection Agency	07/01/2024	07/01/2024	07/12/2024
US	PFAS FEDERAL SITES	Federal Sites PFAS Information	Environmental Protection Agency	07/01/2024	07/01/2024	07/12/2024
US	PFAS NPDES	Clean Water Act Discharge Monitoring Information	Environmental Protection Agency	07/01/2024	07/01/2024	07/12/2024
US	PFAS NPL	Superfund Sites with PFAS Detections Information	Environmental Protection Agency	07/01/2024	07/01/2024	07/12/2024
US	PFAS PROJECT	NORTHEASTERN UNIVERSITY PFAS PROJECT	Social Science Environmental Health Research	05/19/2023	04/05/2024	06/06/2024
US	PFAS PT 139 AIRPORT	All Certified Part 139 Airports PFAS Information Listing	Environmental Protection Agency	07/01/2024	07/01/2024	07/12/2024
US	PFAS RCRA MANIFEST	PFAS Transfers Identified In the RCRA Database Listing	Environmental Protection Agency	07/01/2024	07/01/2024	07/12/2024
US	PFAS TRIS	List of PFAS Added to the TRI	Environmental Protection Agency	07/01/2024	07/01/2024	07/12/2024
US	PFAS TSCA	PFAS Manufacture and Imports Information	Environmental Protection Agency	07/01/2024	07/01/2024	07/12/2024
US	PFAS WQP	Ambient Environmental Sampling for PFAS	Environmental Protection Agency	07/01/2024	07/01/2024	07/12/2024
US	PRP	Potentially Responsible Parties	EPA	09/19/2023	10/03/2023	10/19/2023
US	Proposed NPL	Proposed National Priority List Sites	EPA	05/22/2024	06/03/2024	06/26/2024
US	RAATS	RCRA Administrative Action Tracking System	EPA	04/17/1995	07/03/1995	08/07/1995
US	RADINFO	Radiation Information Database	Environmental Protection Agency	07/01/2019	07/01/2019	09/23/2019
US	RCRA NonGen / NLR	RCRA - Non Generators / No Longer Regulated	Environmental Protection Agency	06/03/2024	06/07/2024	06/20/2024
US	RCRA-LQG	RCRA - Large Quantity Generators	Environmental Protection Agency	06/03/2024	06/07/2024	06/20/2024
US	RCRA-SQG	RCRA - Small Quantity Generators	Environmental Protection Agency	06/03/2024	06/07/2024	06/20/2024
US	RCRA-TSDF	RCRA - Treatment, Storage and Disposal	Environmental Protection Agency	06/03/2024	06/07/2024	06/20/2024
US	RCRA-VSQG	RCRA - Very Small Quantity Generators (Formerly Conditionall	Environmental Protection Agency	06/03/2024	06/07/2024	06/20/2024
US	RMP	Risk Management Plans	Environmental Protection Agency	04/01/2024	04/17/2024	07/12/2024
US	ROD	Records Of Decision	EPA	05/22/2024	06/03/2024	06/26/2024
US	SCRD DRYCLEANERS	State Coalition for Remediation of Drycleaners Listing	Environmental Protection Agency	07/30/2021	02/03/2023	02/10/2023
US	SEMS	Superfund Enterprise Management System	EPA	04/22/2024	05/01/2024	05/24/2024
US	SEMS-ARCHIVE	Superfund Enterprise Management System Archive	EPA	04/22/2024	05/01/2024	05/24/2024
US	SSTS	Section 7 Tracking Systems	EPA	07/11/2024	07/11/2024	07/12/2024
US	TRIS	Toxic Chemical Release Inventory System	EPA	12/31/2022	11/13/2023	02/07/2024
US	TSCA	Toxic Substances Control Act	EPA	12/31/2020	06/14/2022	03/24/2023
US	UMTRA	Uranium Mill Tailings Sites	Department of Energy	08/30/2019	11/15/2019	01/28/2020
US	US AIRS (AFS)	Aerometric Information Retrieval System Facility Subsystem (	EPA	10/12/2016	10/26/2016	02/03/2017
US	US AIRS MINOR	Air Facility System Data	EPA	10/12/2016	10/26/2016	02/03/2017
US	US BROWNFIELDS	A Listing of Brownfields Sites	Environmental Protection Agency	03/11/2024	03/12/2024	05/10/2024
US	US CDL	Clandestine Drug Labs	Drug Enforcement Administration	05/20/2024	05/21/2024	08/08/2024
US	US ENG CONTROLS	Engineering Controls Sites List	Environmental Protection Agency	02/13/2024	02/21/2024	04/04/2024
US	US FIN ASSUR	Financial Assurance Information	Environmental Protection Agency	03/18/2024	03/19/2024	06/20/2024
US	US HIST CDL	National Clandestine Laboratory Register	Drug Enforcement Administration	05/20/2024	05/21/2024	08/08/2024
US	US INST CONTROLS	Institutional Controls Sites List	Environmental Protection Agency	02/13/2024	02/21/2024	04/04/2024
US	US MINES	Mines Master Index File	Department of Labor, Mine Safety and Health A	02/05/2024	02/21/2024	04/04/2024
US	US MINES 2	Ferrous and Nonferrous Metal Mines Database Listing	USGS	01/07/2022	02/24/2023	05/17/2023
US	US MINES 3	Active Mines & Mineral Plants Database Listing	USGS	04/14/2011	06/08/2011	09/13/2011
US	UST FINDER	UST Finder Database	Environmental Protection Agency	06/08/2023	10/04/2023	01/18/2024
US	UST FINDER RELEASE	UST Finder Releases Database	Environmental Protecton Agency	06/08/2023	10/31/2023	01/18/2024
US	UXO	Unexploded Ordnance Sites	Department of Defense	09/06/2023	09/13/2023	12/11/2023

GOVERNMENT RECORDS SEARCHED / DATA CURRENCY TRACKING

St	Acronym	Full Name	Government Agency	Gov Date	Arvl. Date	Active Date
CT	CT MANIFEST	Hazardous Waste Manifest Data	Department of Energy & Environmental Protecti	05/05/2024	05/07/2024	08/01/2024
NJ	NJ MANIFEST	Manifest Information	Department of Environmental Protection	12/31/2018	04/10/2019	05/16/2019
NY	NY MANIFEST	Facility and Manifest Data	Department of Environmental Conservation	12/31/2019	11/30/2023	12/01/2023
PA	PA MANIFEST	Manifest Information	Department of Environmental Protection	06/30/2018	07/19/2019	09/10/2019
RI	RI MANIFEST	Manifest information	Department of Environmental Management	12/31/2020	11/30/2021	02/18/2022
WI	WI MANIFEST	Manifest Information	Department of Natural Resources	05/31/2018	06/19/2019	09/03/2019
US	AHA Hospitals	Sensitive Receptor: AHA Hospitals	American Hospital Association, Inc.			
US	Medical Centers	Sensitive Receptor: Medical Centers	Centers for Medicare & Medicaid Services			
US	Nursing Homes	Sensitive Receptor: Nursing Homes	National Institutes of Health			
US	Public Schools	Sensitive Receptor: Public Schools	National Center for Education Statistics			
US	Private Schools	Sensitive Receptor: Private Schools	National Center for Education Statistics			
CA	Daycare Centers	Sensitive Receptor: Licensed Facilities	Department of Social Services			
US	Flood Zones	100-year and 500-year flood zones	Emergency Management Agency (FEMA)			
US	NWI	National Wetlands Inventory	U.S. Fish and Wildlife Service			
CA	State Wetlands	Wetland Inventory	Department of Fish and Wildlife			
US	Topographic Map	Current USGS 7.5 Minute Topographic Map	U.S. Geological Survey			
US	Oil/Gas Pipelines		Endeavor Business Media			
US	Electric Power Transmission Line Data		Endeavor Business Media			

STREET AND ADDRESS INFORMATION

© 2015 TomTom North America, Inc. All rights reserved. This material is proprietary and the subject of copyright protection and other intellectual property rights owned by or licensed to Tele Atlas North America, Inc. The use of this material is subject to the terms of a license agreement. You will be held liable for any unauthorized copying or disclosure of this material.

GEOCHECK ®- PHYSICAL SETTING SOURCE ADDENDUM

TARGET PROPERTY ADDRESS

CITY OF INDUSTRY BESS
16253-16293 GALE AVENUE
CITY OF INDUSTRY, CA 91745

TARGET PROPERTY COORDINATES

Latitude (North):	34.008912 - 34° 0' 32.08''
Longitude (West):	117.951597 - 117° 57' 5.75''
Universal Tranverse Mercator:	Zone 11
UTM X (Meters):	412127.8
UTM Y (Meters):	3763357.8
Elevation:	349 ft. above sea level

USGS TOPOGRAPHIC MAP

Target Property Map:	50005271 BALDWIN PARK, CA
Version Date:	2021
South Map:	50005784 LA HABRA, CA
Version Date:	2022

EDR's GeoCheck Physical Setting Source Addendum is provided to assist the environmental professional in forming an opinion about the impact of potential contaminant migration.

Assessment of the impact of contaminant migration generally has two principle investigative components:

1. Groundwater flow direction, and
2. Groundwater flow velocity.

Groundwater flow direction may be impacted by surface topography, hydrology, hydrogeology, characteristics of the soil, and nearby wells. Groundwater flow velocity is generally impacted by the nature of the geologic strata.

GEOCHECK® - PHYSICAL SETTING SOURCE SUMMARY

GROUNDWATER FLOW DIRECTION INFORMATION

Groundwater flow direction for a particular site is best determined by a qualified environmental professional using site-specific well data. If such data is not reasonably ascertainable, it may be necessary to rely on other sources of information, such as surface topographic information, hydrologic information, hydrogeologic data collected on nearby properties, and regional groundwater flow information (from deep aquifers).


TOPOGRAPHIC INFORMATION

Surface topography may be indicative of the direction of surficial groundwater flow. This information can be used to assist the environmental professional in forming an opinion about the impact of nearby contaminated properties or, should contamination exist on the target property, what downgradient sites might be impacted.

TARGET PROPERTY TOPOGRAPHY

General Topographic Gradient: General North

SURROUNDING TOPOGRAPHY: ELEVATION PROFILES

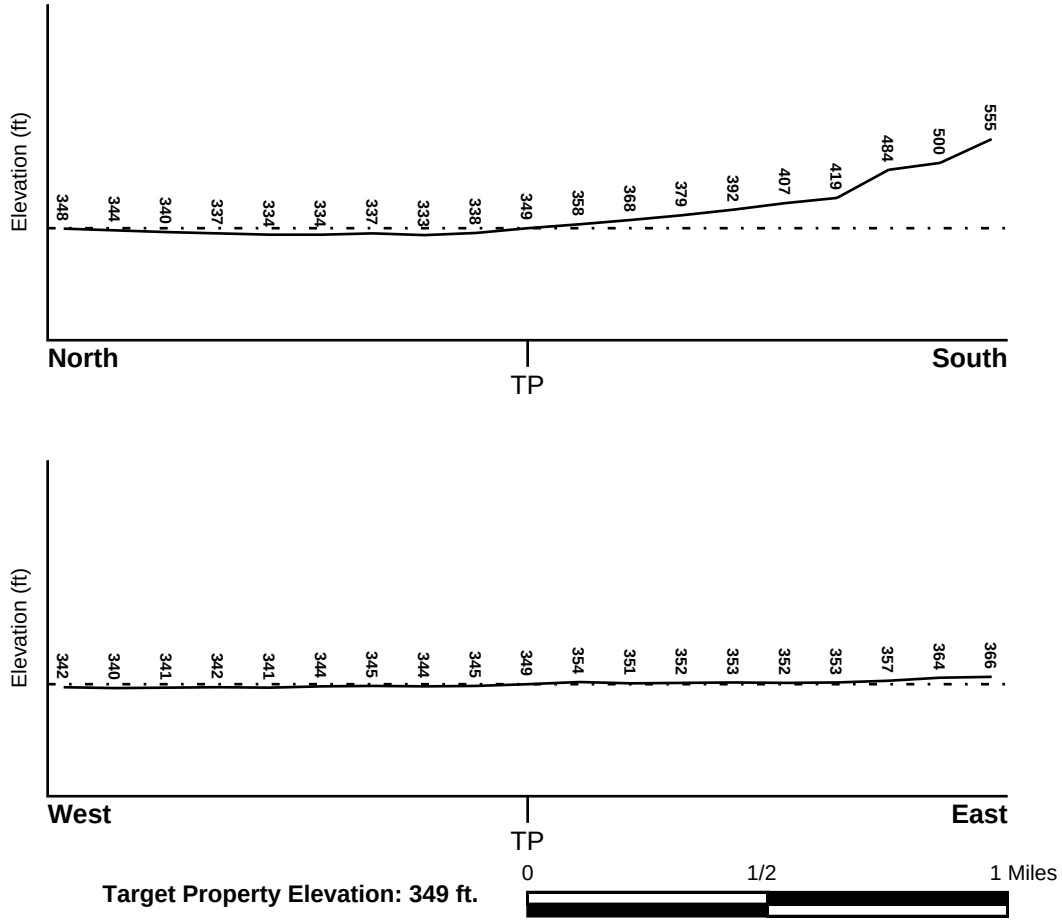

Source: Topography has been determined from the USGS 7.5' Digital Elevation Model and should be evaluated on a relative (not an absolute) basis. Relative elevation information between sites of close proximity should be field verified.

GEOCHECK® - PHYSICAL SETTING SOURCE SUMMARY

HYDROLOGIC INFORMATION

Surface water can act as a hydrologic barrier to groundwater flow. Such hydrologic information can be used to assist the environmental professional in forming an opinion about the impact of nearby contaminated properties or, should contamination exist on the target property, what downgradient sites might be impacted.

Refer to the Physical Setting Source Map following this summary for hydrologic information (major waterways and bodies of water).

FEMA FLOOD ZONE

Flood Plain Panel at Target Property	FEMA Source Type
06037C1700F	FEMA FIRM Flood data

Additional Panels in search area:	FEMA Source Type
06037C1695F	FEMA FIRM Flood data
06037C1875F	FEMA FIRM Flood data

NATIONAL WETLAND INVENTORY

NWI Quad at Target Property	NWI Electronic Data Coverage
BALDWIN PARK	YES - refer to the Overview Map and Detail Map

HYDROGEOLOGIC INFORMATION

Hydrogeologic information obtained by installation of wells on a specific site can often be an indicator of groundwater flow direction in the immediate area. Such hydrogeologic information can be used to assist the environmental professional in forming an opinion about the impact of nearby contaminated properties or, should contamination exist on the target property, what downgradient sites might be impacted.

Site-Specific Hydrogeological Data*:

Search Radius:	1.25 miles
Location Relative to TP:	1/4 - 1/2 Mile NNW
Site Name:	San Gabriel Valley (Area 4)
Site EPA ID Number:	CAD980817985
Groundwater Flow Direction:	CONSISTENT WITH TOPOGRAPHICAL CONDITIONS IN THE ABSENCE OF PUMPING OF WELLS.
Measured Depth to Water:	15 feet at the northeastern end of the site and 50 feet at the southwestern end of the site.
Hydraulic Connection:	Information is not available about the hydraulic connection between aquifer(s) underlying the site.
Sole Source Aquifer:	No information about a sole source aquifer is available
Data Quality:	Information based on site-specific subsurface investigations is documented in the CERCLIS investigation report(s)

AQUIFLOW®

Search Radius: 1.000 Mile.

EDR has developed the AQUIFLOW Information System to provide data on the general direction of groundwater flow at specific points. EDR has reviewed reports submitted by environmental professionals to regulatory authorities at select sites and has extracted the date of the report, groundwater flow direction as determined hydrogeologically, and the depth to water table.

MAP ID	LOCATION FROM TP	GENERAL DIRECTION GROUNDWATER FLOW
Not Reported		

* ©1996 Site--specific hydrogeological data gathered by CERCLIS Alerts, Inc., Bainbridge Island, WA. All rights reserved. All of the information and opinions presented are those of the cited EPA report(s), which were completed under a Comprehensive Environmental Response Compensation and Liability Information System (CERCLIS) investigation.

GEOCHECK® - PHYSICAL SETTING SOURCE SUMMARY

GROUNDWATER FLOW VELOCITY INFORMATION

Groundwater flow velocity information for a particular site is best determined by a qualified environmental professional using site specific geologic and soil strata data. If such data are not reasonably ascertainable, it may be necessary to rely on other sources of information, including geologic age identification, rock stratigraphic unit and soil characteristics data collected on nearby properties and regional soil information. In general, contaminant plumes move more quickly through sandy-gravelly types of soils than silty-clayey types of soils.

GEOLOGIC INFORMATION IN GENERAL AREA OF TARGET PROPERTY

Geologic information can be used by the environmental professional in forming an opinion about the relative speed at which contaminant migration may be occurring.

ROCK STRATIGRAPHIC UNIT

Era:	Cenozoic
System:	Tertiary
Series:	Miocene
Code:	Tm *(decoded above as Era, System & Series)*

GEOLOGIC AGE IDENTIFICATION

Category: Stratified Sequence

Geologic Age and Rock Stratigraphic Unit Source: P.G. Schruben, R.E. Arndt and W.J. Bawiec, Geology of the Conterminous U.S. at 1:2,500,000 Scale - a digital representation of the 1974 P.B. King and H.M. Beikman Map, USGS Digital Data Series DDS - 11 (1994).

DOMINANT SOIL COMPOSITION IN GENERAL AREA OF TARGET PROPERTY

The U.S. Department of Agriculture's (USDA) Soil Conservation Service (SCS) leads the National Cooperative Soil Survey (NCSS) and is responsible for collecting, storing, maintaining and distributing soil survey information for privately owned lands in the United States. A soil map in a soil survey is a representation of soil patterns in a landscape. Soil maps for STATSGO are compiled by generalizing more detailed (SSURGO) soil survey maps. The following information is based on Soil Conservation Service STATSGO data.

Soil Component Name: URBAN LAND

Soil Surface Texture: variable

Hydrologic Group: Not reported

Soil Drainage Class: Not reported

Hydric Status: Soil does not meet the requirements for a hydric soil.

Corrosion Potential - Uncoated Steel: Not Reported

Depth to Bedrock Min: > 10 inches

Depth to Bedrock Max: > 10 inches

GEOCHECK® - PHYSICAL SETTING SOURCE SUMMARY

Soil Layer Information							
	Boundary			Classification			
Layer	Upper	Lower	Soil Texture Class	AASHTO Group	Unified Soil	Permeability Rate (in/hr)	Soil Reaction (pH)
1	0 inches	6 inches	variable	Not reported	Not reported	Max: 0.00 Min: 0.00	Max: 0.00 Min: 0.00

OTHER SOIL TYPES IN AREA

Based on Soil Conservation Service STATSGO data, the following additional subordinant soil types may appear within the general area of target property.

Soil Surface Textures:
loam
clay
silt loam
loamy sand
sandy loam
fine sand
clay loam
gravelly - sandy loam
coarse sand
gravelly - sand
sand

Surficial Soil Types:
loam
clay
silt loam
loamy sand
sandy loam
fine sand
clay loam
gravelly - sandy loam
coarse sand
gravelly - sand
sand

Shallow Soil Types:
fine sandy loam
gravelly - loam
sand
silty clay

Deeper Soil Types:
stratified
clay loam
silty clay loam
gravelly - sandy loam
coarse sand
sand
weathered bedrock
very fine sandy loam

GEOCHECK® - PHYSICAL SETTING SOURCE SUMMARY

LOCAL / REGIONAL WATER AGENCY RECORDS

EDR Local/Regional Water Agency records provide water well information to assist the environmental professional in assessing sources that may impact ground water flow direction, and in forming an opinion about the impact of contaminant migration on nearby drinking water wells.

WELL SEARCH DISTANCE INFORMATION

DATABASE	SEARCH DISTANCE (miles)
Federal USGS	1.000
Federal FRDS PWS	Nearest PWS within 1 mile
State Database	1.000

FEDERAL USGS WELL INFORMATION

MAP ID	WELL ID	LOCATION FROM TP
1	USGS40000139759	0 - 1/8 Mile NNW
D16	USGS40000139793	1/4 - 1/2 Mile NW

FEDERAL FRDS PUBLIC WATER SUPPLY SYSTEM INFORMATION

MAP ID	WELL ID	LOCATION FROM TP
119	CA1910046	1/2 - 1 Mile North

Note: PWS System location is not always the same as well location.

STATE DATABASE WELL INFORMATION

MAP ID	WELL ID	LOCATION FROM TP
A2	CAEDF0000099513	1/8 - 1/4 Mile ENE
A3	CADWR9000006377	1/8 - 1/4 Mile ENE
A4	CAEDF0000008962	1/8 - 1/4 Mile ENE
A5	CAEDF0000007456	1/4 - 1/2 Mile ENE
6	CAEDF0000037583	1/4 - 1/2 Mile NNW
7	CAEDF0000019168	1/4 - 1/2 Mile SE
A8	CAEDF0000122604	1/4 - 1/2 Mile ENE
B9	CAEDF0000052404	1/4 - 1/2 Mile NW
C10	CAEDF0000053126	1/4 - 1/2 Mile ENE
B11	CAEDF0000082590	1/4 - 1/2 Mile NW
B12	CAEDF0000139571	1/4 - 1/2 Mile NW
B13	CAEDF0000124774	1/4 - 1/2 Mile NW
C14	CAEDF0000111840	1/4 - 1/2 Mile East
15	CAEDF0000004624	1/4 - 1/2 Mile NNW
D17	CADWR0000007906	1/4 - 1/2 Mile NW
D18	CADWR0000024621	1/4 - 1/2 Mile NW
D19	CADWR0000025748	1/4 - 1/2 Mile NW
E20	CAEDF0000109624	1/2 - 1 Mile East
F21	2720	1/2 - 1 Mile North

STATE DATABASE WELL INFORMATION

MAP ID	WELL ID	LOCATION FROM TP
F22	2721	1/2 - 1 Mile North
F23	CADDW2000002235	1/2 - 1 Mile North
F24	CADDW2000021611	1/2 - 1 Mile North
F25	CAEDF0000039492	1/2 - 1 Mile North
E26	CAEDF0000032326	1/2 - 1 Mile East
E27	CAEDF0000088972	1/2 - 1 Mile East
F28	CAEDF0000106736	1/2 - 1 Mile North
F29	CAEDF0000134180	1/2 - 1 Mile North
F30	CAEDF0000117887	1/2 - 1 Mile North
F31	CAEDF0000032287	1/2 - 1 Mile North
F32	CAEDF0000106986	1/2 - 1 Mile North
F33	CAEDF0000093454	1/2 - 1 Mile North
F34	CAEDF0000121192	1/2 - 1 Mile North
F35	CAEDF0000105826	1/2 - 1 Mile North
F36	CAEDF0000136424	1/2 - 1 Mile North
F37	CAEDF0000124823	1/2 - 1 Mile North
F38	CAEDF0000040241	1/2 - 1 Mile North
F39	CAEDF0000071844	1/2 - 1 Mile North
F40	CAEDF0000046547	1/2 - 1 Mile North
F41	CAEDF0000085493	1/2 - 1 Mile North
F42	CAEDF0000029713	1/2 - 1 Mile North
F43	CAEDF0000007633	1/2 - 1 Mile North
F44	CAEDF0000068752	1/2 - 1 Mile North
F45	CAEDF0000087172	1/2 - 1 Mile North
G46	CAEDF0000086863	1/2 - 1 Mile NW
G47	CAEDF0000006489	1/2 - 1 Mile NW
G48	CAEDF0000081177	1/2 - 1 Mile NW
H49	2722	1/2 - 1 Mile South
H50	2723	1/2 - 1 Mile South
G51	CAEDF0000126731	1/2 - 1 Mile NW
I52	CAEDF0000095686	1/2 - 1 Mile North
I53	CAEDF0000122786	1/2 - 1 Mile North
J54	CAEDF0000037409	1/2 - 1 Mile WNW
I55	CAEDF0000080951	1/2 - 1 Mile North
I56	CAEDF0000104853	1/2 - 1 Mile North
I57	CAEDF0000129711	1/2 - 1 Mile North
J58	CAEDF0000050625	1/2 - 1 Mile WNW
J59	CAEDF0000009744	1/2 - 1 Mile WNW
J60	CAEDF0000023938	1/2 - 1 Mile WNW
J61	CAEDF0000128247	1/2 - 1 Mile WNW
I62	CAEDF0000096495	1/2 - 1 Mile North
J63	CAEDF0000124224	1/2 - 1 Mile WNW
J64	CAEDF0000126957	1/2 - 1 Mile WNW
J65	CAEDF0000019023	1/2 - 1 Mile WNW
J66	CAEDF0000114320	1/2 - 1 Mile WNW
J67	CAEDF0000031355	1/2 - 1 Mile WNW
J68	CAEDF0000002814	1/2 - 1 Mile WNW
J69	CAEDF0000103497	1/2 - 1 Mile WNW
J70	CAEDF0000053057	1/2 - 1 Mile WNW
J71	CAEDF0000009957	1/2 - 1 Mile WNW
J72	CAEDF0000084342	1/2 - 1 Mile West
J73	CAEDF0000006593	1/2 - 1 Mile West

GEOCHECK® - PHYSICAL SETTING SOURCE SUMMARY

STATE DATABASE WELL INFORMATION

MAP ID	WELL ID	LOCATION FROM TP
J74	CAEDF0000021476	1/2 - 1 Mile WNW
K75	CAEDF0000019967	1/2 - 1 Mile West
K76	CAEDF0000009546	1/2 - 1 Mile West
J77	CAEDF0000007343	1/2 - 1 Mile West
J78	CAEDF0000043319	1/2 - 1 Mile WNW
J79	CAEDF0000109226	1/2 - 1 Mile WNW
J80	CAEDF0000112747	1/2 - 1 Mile WNW
J81	CAEDF0000096979	1/2 - 1 Mile WNW
J82	CAEDF0000128625	1/2 - 1 Mile WNW
83	CAEDF0000136233	1/2 - 1 Mile WNW
K84	CAEDF0000010822	1/2 - 1 Mile West
J85	CAEDF0000050543	1/2 - 1 Mile WNW
J86	CAEDF0000038313	1/2 - 1 Mile WNW
J87	CAEDF0000100068	1/2 - 1 Mile WNW
J88	CAEDF0000032847	1/2 - 1 Mile West
K89	CAEDF0000050590	1/2 - 1 Mile West
J90	CAEDF0000060676	1/2 - 1 Mile West
J91	CAEDF0000075719	1/2 - 1 Mile West
J92	CAEDF0000034679	1/2 - 1 Mile West
K93	CAEDF0000083215	1/2 - 1 Mile West
J94	CAEDF0000134321	1/2 - 1 Mile WNW
J95	CAEDF0000006209	1/2 - 1 Mile WNW
96	CAEDF0000085661	1/2 - 1 Mile ESE
J97	CAEDF0000002734	1/2 - 1 Mile West
K98	CAEDF0000129703	1/2 - 1 Mile West
99	CAEDF0000112046	1/2 - 1 Mile East
J100	CAEDF0000106058	1/2 - 1 Mile WNW
J101	CAEDF0000102062	1/2 - 1 Mile WNW
J102	CAEDF0000000904	1/2 - 1 Mile West
K103	CAEDF0000003574	1/2 - 1 Mile West
K104	CAEDF0000040255	1/2 - 1 Mile West
J105	CAEDF0000081409	1/2 - 1 Mile West
J106	CAEDF0000008499	1/2 - 1 Mile West
J107	CAEDF0000090201	1/2 - 1 Mile West
K108	CAEDF0000056804	1/2 - 1 Mile West
J109	CAEDF0000078330	1/2 - 1 Mile WNW
K110	CAEDF0000014128	1/2 - 1 Mile West
L111	CAEDF0000099881	1/2 - 1 Mile WNW
K112	CAEDF0000075964	1/2 - 1 Mile West
K113	CAEDF0000111089	1/2 - 1 Mile West
K114	CAEDF0000087432	1/2 - 1 Mile West
L115	CAEDF0000112518	1/2 - 1 Mile WNW
M116	CAEDF0000104930	1/2 - 1 Mile East
M117	CAEDF0000102186	1/2 - 1 Mile East
M118	CAEDF0000052069	1/2 - 1 Mile East
M120	CAEDF0000101932	1/2 - 1 Mile East
N121	CAEDF0000104453	1/2 - 1 Mile NNW
N122	CAEDF0000059395	1/2 - 1 Mile NNW
N123	CAEDF0000004121	1/2 - 1 Mile NNW
N124	CAEDF0000112346	1/2 - 1 Mile NNW
N125	CAEDF0000100267	1/2 - 1 Mile NNW
N126	CAEDF0000048615	1/2 - 1 Mile NNW

GEOCHECK® - PHYSICAL SETTING SOURCE SUMMARY

STATE DATABASE WELL INFORMATION


MAP ID	WELL ID	LOCATION FROM TP
N127	CAEDF0000006784	1/2 - 1 Mile NNW
N128	CAEDF0000102187	1/2 - 1 Mile NNW
O129	CAEDF0000072853	1/2 - 1 Mile East
O130	CAEDF0000129408	1/2 - 1 Mile East
N131	CAEDF0000046818	1/2 - 1 Mile NNW
N132	CAEDF0000068351	1/2 - 1 Mile NNW
N133	CAEDF0000000513	1/2 - 1 Mile NNW
N134	CAEDF0000009686	1/2 - 1 Mile NNW
N135	CAEDF0000036673	1/2 - 1 Mile NNW
P136	CAEDF0000037746	1/2 - 1 Mile North
P137	CAEDF0000045732	1/2 - 1 Mile North
N138	CAEDF0000074944	1/2 - 1 Mile NNW
N139	CAEDF0000051688	1/2 - 1 Mile NNW
N140	CAEDF0000007350	1/2 - 1 Mile NNW
N141	CAEDF0000067529	1/2 - 1 Mile NNW
P142	CAEDF0000038709	1/2 - 1 Mile North
N143	CAEDF0000032577	1/2 - 1 Mile NNW
O144	CAEDF0000039145	1/2 - 1 Mile East
Q145	CAEDF0000132569	1/2 - 1 Mile NNW
146	CAEDF0000035054	1/2 - 1 Mile ESE
Q147	CAEDF0000092574	1/2 - 1 Mile NNW
Q148	CAEDF0000068987	1/2 - 1 Mile NNW
R149	CAEDF0000032099	1/2 - 1 Mile East
Q150	CAEDF0000012858	1/2 - 1 Mile NNW
R151	CAEDF0000059332	1/2 - 1 Mile East
R152	CAEDF0000049614	1/2 - 1 Mile East
R153	CAEDF0000120803	1/2 - 1 Mile East
R154	CAEDF0000129353	1/2 - 1 Mile East
R155	CAEDF0000113491	1/2 - 1 Mile East
R156	CAEDF0000079663	1/2 - 1 Mile ESE
R157	CAEDF0000054531	1/2 - 1 Mile East
158	CAEDF0000120863	1/2 - 1 Mile East
R159	CAEDF0000114528	1/2 - 1 Mile East
R160	CAEDF0000073217	1/2 - 1 Mile East

OTHER STATE DATABASE INFORMATION

STATE OIL/GAS WELL INFORMATION

MAP ID	WELL ID	LOCATION FROM TP
A1	CAOG17000007058	1/2 - 1 Mile ENE
A2	CAOG17000004815	1/2 - 1 Mile ENE
3	CAOG17000007066	1/2 - 1 Mile NNE

PHYSICAL SETTING SOURCE MAP - 7731200.2s

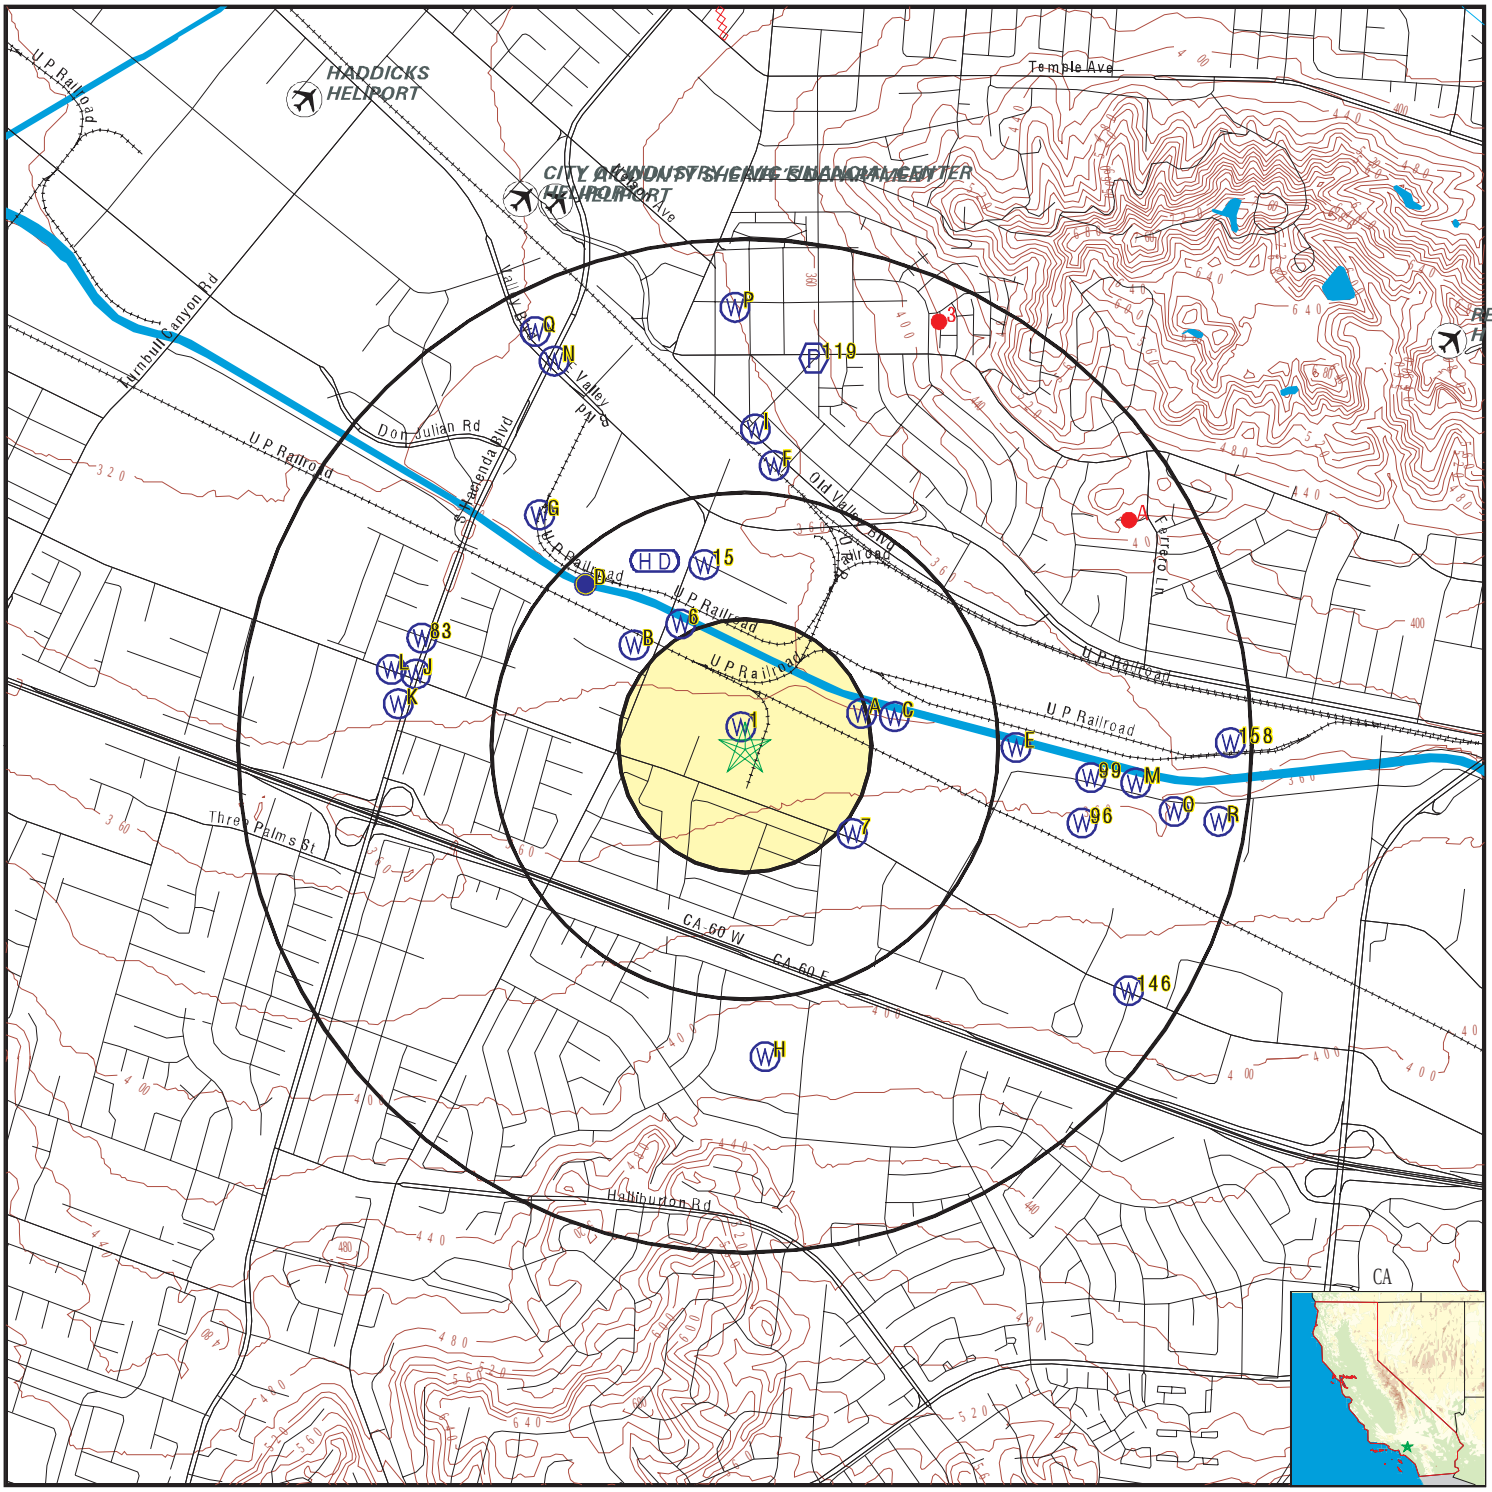

- County Boundary
- Major Roads
- Contour Lines
- Earthquake Fault Lines
- Airports
- Earthquake epicenter, Richter 5 or greater
- Water Wells
- Public Water Supply Wells
- Cluster of Multiple Icons

- Groundwater Flow Direction
- GI Indeterminate Groundwater Flow at Location
- GV Groundwater Flow Varies at Location
- HD Closest Hydrogeological Data
- Oil, gas or related wells

SITE NAME:	City of Industry BESS	CLIENT:	Terracon
ADDRESS:	16253-16293 Gale Avenue City of Industry CA 91745	CONTACT:	Klara Perkins
LAT/LONG:	34.008912 / 117.951597	INQUIRY #:	7731200.2s
		DATE:	August 09, 2024 1:41 pm

Copyright © 2024 EDR, Inc. © 2015 TomTom Rel. 2015.

GEOCHECK® - PHYSICAL SETTING SOURCE MAP FINDINGS

Map ID
Direction
Distance
Elevation

	Database	EDR ID Number
1 **NNW** **0 - 1/8 Mile** **Lower**	**FED USGS**	**USGS40000139759**

Organization ID:	USGS-CA		
Organization Name:	USGS California Water Science Center		
Monitor Location:	002S010W08L001S	Type:	Well
Description:	Not Reported	HUC:	18070106
Drainage Area:	Not Reported	Drainage Area Units:	Not Reported
Contrib Drainage Area:	Not Reported	Contrib Drainage Area Unts:	Not Reported
Aquifer:	California Coastal Basin aquifers		
Formation Type:	Not Reported	Aquifer Type:	Not Reported
Construction Date:	Not Reported	Well Depth:	Not Reported
Well Depth Units:	Not Reported	Well Hole Depth:	Not Reported
Well Hole Depth Units:	Not Reported		

	Database	EDR ID Number
A2 **ENE** **1/8 - 1/4 Mile** **Lower**	**CA WELLS**	**CAEDF0000099513**

Well ID:	T0603700149-MW-23	Well Type:	MONITORING
Source:	EDF	Other Name:	MW-23
GAMA PFAS Testing:	Not Reported		
Groundwater Quality Data:	https://gamagroundwater.waterboards.ca.gov/gama/gamamap/public/GamaDataDisplay.asp?dataset=EDF&samp_date=&global_id=T0603700149&assigned_name=MW-23&store_num=		
GeoTracker Data:	https://geotracker.waterboards.ca.gov/profile_report.asp?cmd=MWEDFResults&global_id=T0603700149&assigned_name=MW-23		

	Database	EDR ID Number
A3 **ENE** **1/8 - 1/4 Mile** **Lower**	**CA WELLS**	**CADWR9000006377**

State Well #:	Not Reported	Station ID:	48942
Well Name:	MW6-71	Basin Name:	San Gabriel Valley
Well Use:	Observation		
Well Type:	Part of a nested/multi-completion well		
Well Depth:	230	Well Completion Rpt #:	Not Reported

	Database	EDR ID Number
A4 **ENE** **1/8 - 1/4 Mile** **Lower**	**CA WELLS**	**CAEDF0000008962**

Well ID:	T0603700149-EW-11	Well Type:	MONITORING
Source:	EDF	Other Name:	EW-11
GAMA PFAS Testing:	Not Reported		
Groundwater Quality Data:	https://gamagroundwater.waterboards.ca.gov/gama/gamamap/public/GamaDataDisplay.asp?dataset=EDF&samp_date=&global_id=T0603700149&assigned_name=EW-11&store_num=		
GeoTracker Data:	https://geotracker.waterboards.ca.gov/profile_report.asp?cmd=MWEDFResults&global_id=T0603700149&assigned_name=EW-11		

GEOCHECK® - PHYSICAL SETTING SOURCE MAP FINDINGS

Map ID
Direction
Distance
Elevation | Database | EDR ID Number

A5
ENE **CA WELLS** **CAEDF0000007456**
1/4 - 1/2 Mile
Lower

Well ID:	T0603700149-EW-12	Well Type:	MONITORING
Source:	EDF	Other Name:	EW-12
GAMA PFAS Testing:	Not Reported		
Groundwater Quality Data:	https://gamagroundwater.waterboards.ca.gov/gama/gamamap/public/GamaDataDisplay.asp?dataset=EDF&samp_date=&global_id=T0603700149&assigned_name=EW-12&store_num=		
GeoTracker Data:	https://geotracker.waterboards.ca.gov/profile_report.asp?cmd=MWEDFResults&global_id=T0603700149&assigned_name=EW-12		

6
NNW **CA WELLS** **CAEDF0000037583**
1/4 - 1/2 Mile
Lower

Well ID:	T0603700149-MW-42	Well Type:	MONITORING
Source:	EDF	Other Name:	MW-42
GAMA PFAS Testing:	Not Reported		
Groundwater Quality Data:	https://gamagroundwater.waterboards.ca.gov/gama/gamamap/public/GamaDataDisplay.asp?dataset=EDF&samp_date=&global_id=T0603700149&assigned_name=MW-42&store_num=		
GeoTracker Data:	https://geotracker.waterboards.ca.gov/profile_report.asp?cmd=MWEDFResults&global_id=T0603700149&assigned_name=MW-42		

7
SE **CA WELLS** **CAEDF0000019168**
1/4 - 1/2 Mile
Higher

Well ID:	T0603700149-OW-07	Well Type:	MONITORING
Source:	EDF	Other Name:	OW-07
GAMA PFAS Testing:	Not Reported		
Groundwater Quality Data:	https://gamagroundwater.waterboards.ca.gov/gama/gamamap/public/GamaDataDisplay.asp?dataset=EDF&samp_date=&global_id=T0603700149&assigned_name=OW-07&store_num=		
GeoTracker Data:	https://geotracker.waterboards.ca.gov/profile_report.asp?cmd=MWEDFResults&global_id=T0603700149&assigned_name=OW-07		

A8
ENE **CA WELLS** **CAEDF0000122604**
1/4 - 1/2 Mile
Lower

Well ID:	T0603700149-EW-13	Well Type:	MONITORING
Source:	EDF	Other Name:	EW-13
GAMA PFAS Testing:	Not Reported		
Groundwater Quality Data:	https://gamagroundwater.waterboards.ca.gov/gama/gamamap/public/GamaDataDisplay.asp?dataset=EDF&samp_date=&global_id=T0603700149&assigned_name=EW-13&store_num=		
GeoTracker Data:	https://geotracker.waterboards.ca.gov/profile_report.asp?cmd=MWEDFResults&global_id=T0603700149&assigned_name=EW-13		

Map ID
Direction
Distance
Elevation | Database | EDR ID Number

B9
NW
1/4 - 1/2 Mile
Lower

CA WELLS **CAEDF0000052404**

Well ID:	T0603703802-MW-2	Well Type:	MONITORING
Source:	EDF	Other Name:	MW-2
GAMA PFAS Testing:	Not Reported		
Groundwater Quality Data:	https://gamagroundwater.waterboards.ca.gov/gama/gamamap/public/GamaDataDisplay.asp?dataset=EDF&samp_date=&global_id=T0603703802&assigned_name=MW-2&store_num=		
GeoTracker Data:	https://geotracker.waterboards.ca.gov/profile_report.asp?cmd=MWEDFResults&global_id=T0603703802&assigned_name=MW-2		

C10
ENE
1/4 - 1/2 Mile
Lower

CA WELLS **CAEDF0000053126**

Well ID:	T0603700149-EW-14	Well Type:	MONITORING
Source:	EDF	Other Name:	EW-14
GAMA PFAS Testing:	Not Reported		
Groundwater Quality Data:	https://gamagroundwater.waterboards.ca.gov/gama/gamamap/public/GamaDataDisplay.asp?dataset=EDF&samp_date=&global_id=T0603700149&assigned_name=EW-14&store_num=		
GeoTracker Data:	https://geotracker.waterboards.ca.gov/profile_report.asp?cmd=MWEDFResults&global_id=T0603700149&assigned_name=EW-14		

B11
NW
1/4 - 1/2 Mile
Lower

CA WELLS **CAEDF0000082590**

Well ID:	T0603703802-MW-1	Well Type:	MONITORING
Source:	EDF	Other Name:	MW-1
GAMA PFAS Testing:	Not Reported		
Groundwater Quality Data:	https://gamagroundwater.waterboards.ca.gov/gama/gamamap/public/GamaDataDisplay.asp?dataset=EDF&samp_date=&global_id=T0603703802&assigned_name=MW-1&store_num=		
GeoTracker Data:	https://geotracker.waterboards.ca.gov/profile_report.asp?cmd=MWEDFResults&global_id=T0603703802&assigned_name=MW-1		

B12
NW
1/4 - 1/2 Mile
Lower

CA WELLS **CAEDF0000139571**

Well ID:	T0603703802-MW-4	Well Type:	MONITORING
Source:	EDF	Other Name:	MW-4
GAMA PFAS Testing:	Not Reported		
Groundwater Quality Data:	https://gamagroundwater.waterboards.ca.gov/gama/gamamap/public/GamaDataDisplay.asp?dataset=EDF&samp_date=&global_id=T0603703802&assigned_name=MW-4&store_num=		
GeoTracker Data:	https://geotracker.waterboards.ca.gov/profile_report.asp?cmd=MWEDFResults&global_id=T0603703802&assigned_name=MW-4		

GEOCHECK® - PHYSICAL SETTING SOURCE MAP FINDINGS

Map ID
Direction
Distance
Elevation | Database | EDR ID Number

B13
NW
1/4 - 1/2 Mile
Lower

CA WELLS **CAEDF0000124774**

Well ID:	T0603703802-MW-3	Well Type:	MONITORING
Source:	EDF	Other Name:	MW-3
GAMA PFAS Testing:	Not Reported		
Groundwater Quality Data:	https://gamagroundwater.waterboards.ca.gov/gama/gamamap/public/GamaDataDisplay.asp?dataset=EDF&samp_date=&global_id=T0603703802&assigned_name=MW-3&store_num=		
GeoTracker Data:	https://geotracker.waterboards.ca.gov/profile_report.asp?cmd=MWEDFResults&global_id=T0603703802&assigned_name=MW-3		

C14
East
1/4 - 1/2 Mile
Lower

CA WELLS **CAEDF0000111840**

Well ID:	T0603700149-EW-15	Well Type:	MONITORING
Source:	EDF	Other Name:	EW-15
GAMA PFAS Testing:	Not Reported		
Groundwater Quality Data:	https://gamagroundwater.waterboards.ca.gov/gama/gamamap/public/GamaDataDisplay.asp?dataset=EDF&samp_date=&global_id=T0603700149&assigned_name=EW-15&store_num=		
GeoTracker Data:	https://geotracker.waterboards.ca.gov/profile_report.asp?cmd=MWEDFResults&global_id=T0603700149&assigned_name=EW-15		

15
NNW
1/4 - 1/2 Mile
Lower

CA WELLS **CAEDF0000004624**

Well ID:	T0603700149-MW-43	Well Type:	MONITORING
Source:	EDF	Other Name:	MW-43
GAMA PFAS Testing:	Not Reported		
Groundwater Quality Data:	https://gamagroundwater.waterboards.ca.gov/gama/gamamap/public/GamaDataDisplay.asp?dataset=EDF&samp_date=&global_id=T0603700149&assigned_name=MW-43&store_num=		
GeoTracker Data:	https://geotracker.waterboards.ca.gov/profile_report.asp?cmd=MWEDFResults&global_id=T0603700149&assigned_name=MW-43		

D16
NW
1/4 - 1/2 Mile
Lower

FED USGS **USGS40000139793**

Organization ID:	USGS-CA		
Organization Name:	USGS California Water Science Center		
Monitor Location:	002S010W08E002S	Type:	Well
Description:	Not Reported	HUC:	18070106
Drainage Area:	Not Reported	Drainage Area Units:	Not Reported
Contrib Drainage Area:	Not Reported	Contrib Drainage Area Unts:	Not Reported
Aquifer:	California Coastal Basin aquifers		
Formation Type:	Not Reported	Aquifer Type:	Not Reported
Construction Date:	Not Reported	Well Depth:	Not Reported
Well Depth Units:	Not Reported	Well Hole Depth:	Not Reported

Well Hole Depth Units: Not Reported

D17
NW **CA WELLS** **CADWR0000007906**
1/4 - 1/2 Mile
Lower

Well ID: 02S10W08E001S
Well Type: UNK
Source: Department of Water Resources
Other Name: 02S10W08E001S
GAMA PFAS Testing: Not Reported
Groundwater Quality Data: https://gamagroundwater.waterboards.ca.gov/gama/gamamap/public/GamaDataDisplay.asp?dataset=DWR&samp_date=&global_id=&assigned_name=02S10W08E001S&store_num=
GeoTracker Data: Not Reported

D18
NW **CA WELLS** **CADWR0000024621**
1/4 - 1/2 Mile
Lower

Well ID: 02S10W08E003S
Well Type: UNK
Source: Department of Water Resources
Other Name: 02S10W08E003S
GAMA PFAS Testing: Not Reported
Groundwater Quality Data: https://gamagroundwater.waterboards.ca.gov/gama/gamamap/public/GamaDataDisplay.asp?dataset=DWR&samp_date=&global_id=&assigned_name=02S10W08E003S&store_num=
GeoTracker Data: Not Reported

D19
NW **CA WELLS** **CADWR0000025748**
1/4 - 1/2 Mile
Lower

Well ID: 02S10W08E002S
Well Type: UNK
Source: Department of Water Resources
Other Name: 02S10W08E002S
GAMA PFAS Testing: Not Reported
Groundwater Quality Data: https://gamagroundwater.waterboards.ca.gov/gama/gamamap/public/GamaDataDisplay.asp?dataset=DWR&samp_date=&global_id=&assigned_name=02S10W08E002S&store_num=
GeoTracker Data: Not Reported

E20
East **CA WELLS** **CAEDF0000109624**
1/2 - 1 Mile
Lower

Well ID: T0603700149-EW-24
Well Type: MONITORING
Source: EDF
Other Name: EW-24
GAMA PFAS Testing: Not Reported
Groundwater Quality Data: https://gamagroundwater.waterboards.ca.gov/gama/gamamap/public/GamaDataDisplay.asp?dataset=EDF&samp_date=&global_id=T0603700149&assigned_name=EW-24&store_num=
GeoTracker Data: https://geotracker.waterboards.ca.gov/profile_report.asp?cmd=MWEDFResults&global_id=T0603700149&assigned_name=EW-24

Map ID
Direction
Distance
Elevation | Database | EDR ID Number

F21
North
1/2 - 1 Mile
Lower

CA WELLS **2720**

Seq:	2720	Prim sta c:	02S/10W-08E01 S
Frds no:	1910205042	County:	19
District:	15	User id:	MET
System no:	1910205	Water type:	G
Source nam:	155-W1 - INACTIVE	Station ty:	WELL/AMBNT/MUN/INTAKE/SUPPLY
Latitude:	340100.0	Longitude:	1175700.0
Precision:	8	Status:	IR
Comment 1:	Not Reported	Comment 2:	Not Reported
Comment 3:	Not Reported	Comment 4:	Not Reported
Comment 5:	Not Reported	Comment 6:	Not Reported
Comment 7:	Not Reported		

System no:	1910205	System nam:	Suburban Water Systems-San Jose
Hqname:	SUBURBAN WATER SYSTEMS	Address:	1211 E. CENTER COURT DRIVE
City:	COVINA	State:	CA
Zip:	91724	Zip ext:	Not Reported
Pop serv:	89591	Connection:	31997
Area serve:	Not Reported		

F22
North
1/2 - 1 Mile
Lower

CA WELLS **2721**

Seq:	2721	Prim sta c:	02S/10W-08E02 S
Frds no:	1910205043	County:	19
District:	15	User id:	MET
System no:	1910205	Water type:	G
Source nam:	155-W2 - INACTIVE	Station ty:	WELL/AMBNT/MUN/INTAKE/SUPPLY
Latitude:	340100.0	Longitude:	1175700.0
Precision:	8	Status:	IR
Comment 1:	Not Reported	Comment 2:	Not Reported
Comment 3:	Not Reported	Comment 4:	Not Reported
Comment 5:	Not Reported	Comment 6:	Not Reported
Comment 7:	Not Reported		

System no:	1910205	System nam:	Suburban Water Systems-San Jose
Hqname:	SUBURBAN WATER SYSTEMS	Address:	1211 E. CENTER COURT DRIVE
City:	COVINA	State:	CA
Zip:	91724	Zip ext:	Not Reported
Pop serv:	89591	Connection:	31997
Area serve:	Not Reported		

F23
North
1/2 - 1 Mile
Lower

CA WELLS **CADDW2000002235**

GAMA:

Well ID:	CA1910205_042_042	Well Type:	MUNICIPAL
Source:	DDW	Other Names:	1910205-042
GAMA Pfas testing:	Not Reported		

Groundwater Quality Data: https://gamagroundwater.waterboards.ca.gov/gama/gamamap/public/GamaDataDisplay.asp?dataset=DHS&samp_date=&global_id=&assigned_name=CA1910205_042_042&store_num=
GeoTracker Data: Not Reported

F24
North
1/2 - 1 Mile
Lower

CA WELLS **CADDW2000021611**

GAMA:

Well ID:	CA1910205_043_043	Well Type:	MUNICIPAL
Source:	DDW	Other Names:	1910205-043
GAMA Pfas testing:	Not Reported		

Groundwater Quality Data: https://gamagroundwater.waterboards.ca.gov/gama/gamamap/public/GamaDataDisplay.asp?dataset=DHS&samp_date=&global_id=&assigned_name=CA1910205_043_043&store_num=
GeoTracker Data: Not Reported

F25
North
1/2 - 1 Mile
Lower

CA WELLS **CAEDF0000039492**

Well ID:	T0603702788-MW04	Well Type:	MONITORING
Source:	EDF	Other Name:	MW04
GAMA PFAS Testing:	Not Reported		

Groundwater Quality Data: https://gamagroundwater.waterboards.ca.gov/gama/gamamap/public/GamaDataDisplay.asp?dataset=EDF&samp_date=&global_id=T0603702788&assigned_name=MW04&store_num=
GeoTracker Data: https://geotracker.waterboards.ca.gov/profile_report.asp?cmd=MWEDFResults&global_id=T0603702788&assigned_name=MW04

E26
East
1/2 - 1 Mile
Lower

CA WELLS **CAEDF0000032326**

Well ID:	T0603700149-EW-25	Well Type:	MONITORING
Source:	EDF	Other Name:	EW-25
GAMA PFAS Testing:	Not Reported		

Groundwater Quality Data: https://gamagroundwater.waterboards.ca.gov/gama/gamamap/public/GamaDataDisplay.asp?dataset=EDF&samp_date=&global_id=T0603700149&assigned_name=EW-25&store_num=
GeoTracker Data: https://geotracker.waterboards.ca.gov/profile_report.asp?cmd=MWEDFResults&global_id=T0603700149&assigned_name=EW-25

E27
East
1/2 - 1 Mile
Lower

CA WELLS **CAEDF0000088972**

Well ID:	T0603700149-MW-18	Well Type:	MONITORING
Source:	EDF	Other Name:	MW-18
GAMA PFAS Testing:	Not Reported		

Groundwater Quality Data: https://gamagroundwater.waterboards.ca.gov/gama/gamamap/public/GamaDataDisplay.asp?dataset=EDF&samp_date=&global_id=T0603700149&assigned_name=MW-18&store_num=
GeoTracker Data: https://geotracker.waterboards.ca.gov/profile_report.asp?cmd=MWEDFResults&global_id=T0603700149&assigned_name=MW-18

GEOCHECK® - PHYSICAL SETTING SOURCE MAP FINDINGS

Map ID
Direction
Distance
Elevation | Database | EDR ID Number

F28
North
1/2 - 1 Mile
Lower

CA WELLS **CAEDF0000106736**

Well ID:	T0603702788-MW11	Well Type:	MONITORING
Source:	EDF	Other Name:	MW11
GAMA PFAS Testing:	Not Reported		
Groundwater Quality Data:	https://gamagroundwater.waterboards.ca.gov/gama/gamamap/public/GamaDataDisplay.asp?dataset=EDF&samp_date=&global_id=T0603702788&assigned_name=MW11&store_num=		
GeoTracker Data:	https://geotracker.waterboards.ca.gov/profile_report.asp?cmd=MWEDFResults&global_id=T0603702788&assigned_name=MW11		

F29
North
1/2 - 1 Mile
Lower

CA WELLS **CAEDF0000134180**

Well ID:	T0603702788-MW02	Well Type:	MONITORING
Source:	EDF	Other Name:	MW02
GAMA PFAS Testing:	Not Reported		
Groundwater Quality Data:	https://gamagroundwater.waterboards.ca.gov/gama/gamamap/public/GamaDataDisplay.asp?dataset=EDF&samp_date=&global_id=T0603702788&assigned_name=MW02&store_num=		
GeoTracker Data:	https://geotracker.waterboards.ca.gov/profile_report.asp?cmd=MWEDFResults&global_id=T0603702788&assigned_name=MW02		

F30
North
1/2 - 1 Mile
Lower

CA WELLS **CAEDF0000117887**

Well ID:	T0603702788-MW05	Well Type:	MONITORING
Source:	EDF	Other Name:	MW05
GAMA PFAS Testing:	Not Reported		
Groundwater Quality Data:	https://gamagroundwater.waterboards.ca.gov/gama/gamamap/public/GamaDataDisplay.asp?dataset=EDF&samp_date=&global_id=T0603702788&assigned_name=MW05&store_num=		
GeoTracker Data:	https://geotracker.waterboards.ca.gov/profile_report.asp?cmd=MWEDFResults&global_id=T0603702788&assigned_name=MW05		

F31
North
1/2 - 1 Mile
Lower

CA WELLS **CAEDF0000032287**

Well ID:	T0603700149-MW-45	Well Type:	MONITORING
Source:	EDF	Other Name:	MW-45
GAMA PFAS Testing:	Not Reported		
Groundwater Quality Data:	https://gamagroundwater.waterboards.ca.gov/gama/gamamap/public/GamaDataDisplay.asp?dataset=EDF&samp_date=&global_id=T0603700149&assigned_name=MW-45&store_num=		
GeoTracker Data:	https://geotracker.waterboards.ca.gov/profile_report.asp?cmd=MWEDFResults&global_id=T0603700149&assigned_name=MW-45		

GEOCHECK® - PHYSICAL SETTING SOURCE MAP FINDINGS

Map ID
Direction
Distance
Elevation | Database | EDR ID Number

F32
North
1/2 - 1 Mile
Lower

CA WELLS **CAEDF0000106986**

Well ID:	T0603702788-MW23	Well Type:	MONITORING
Source:	EDF	Other Name:	MW23
GAMA PFAS Testing:	Not Reported		
Groundwater Quality Data:	https://gamagroundwater.waterboards.ca.gov/gama/gamamap/public/GamaDataDisplay.asp?dataset=EDF&samp_date=&global_id=T0603702788&assigned_name=MW23&store_num=		
GeoTracker Data:	https://geotracker.waterboards.ca.gov/profile_report.asp?cmd=MWEDFResults&global_id=T0603702788&assigned_name=MW23		

F33
North
1/2 - 1 Mile
Lower

CA WELLS **CAEDF0000093454**

Well ID:	T0603702788-MW21	Well Type:	MONITORING
Source:	EDF	Other Name:	MW21
GAMA PFAS Testing:	Not Reported		
Groundwater Quality Data:	https://gamagroundwater.waterboards.ca.gov/gama/gamamap/public/GamaDataDisplay.asp?dataset=EDF&samp_date=&global_id=T0603702788&assigned_name=MW21&store_num=		
GeoTracker Data:	https://geotracker.waterboards.ca.gov/profile_report.asp?cmd=MWEDFResults&global_id=T0603702788&assigned_name=MW21		

F34
North
1/2 - 1 Mile
Lower

CA WELLS **CAEDF0000121192**

Well ID:	T0603702788-MW20	Well Type:	MONITORING
Source:	EDF	Other Name:	MW20
GAMA PFAS Testing:	Not Reported		
Groundwater Quality Data:	https://gamagroundwater.waterboards.ca.gov/gama/gamamap/public/GamaDataDisplay.asp?dataset=EDF&samp_date=&global_id=T0603702788&assigned_name=MW20&store_num=		
GeoTracker Data:	https://geotracker.waterboards.ca.gov/profile_report.asp?cmd=MWEDFResults&global_id=T0603702788&assigned_name=MW20		

F35
North
1/2 - 1 Mile
Lower

CA WELLS **CAEDF0000105826**

Well ID:	T0603702788-MW19	Well Type:	MONITORING
Source:	EDF	Other Name:	MW19
GAMA PFAS Testing:	Not Reported		
Groundwater Quality Data:	https://gamagroundwater.waterboards.ca.gov/gama/gamamap/public/GamaDataDisplay.asp?dataset=EDF&samp_date=&global_id=T0603702788&assigned_name=MW19&store_num=		
GeoTracker Data:	https://geotracker.waterboards.ca.gov/profile_report.asp?cmd=MWEDFResults&global_id=T0603702788&assigned_name=MW19		

GEOCHECK® - PHYSICAL SETTING SOURCE MAP FINDINGS

Map ID
Direction
Distance
Elevation | Database | EDR ID Number

F36
North
1/2 - 1 Mile
Lower

CA WELLS **CAEDF0000136424**

Well ID:	T0603702788-MW10	Well Type:	MONITORING
Source:	EDF	Other Name:	MW10
GAMA PFAS Testing:	Not Reported		
Groundwater Quality Data:	https://gamagroundwater.waterboards.ca.gov/gama/gamamap/public/GamaDataDisplay.asp?dataset=EDF&samp_date=&global_id=T0603702788&assigned_name=MW10&store_num=		
GeoTracker Data:	https://geotracker.waterboards.ca.gov/profile_report.asp?cmd=MWEDFResults&global_id=T0603702788&assigned_name=MW10		

F37
North
1/2 - 1 Mile
Lower

CA WELLS **CAEDF0000124823**

Well ID:	T0603702788-MW06	Well Type:	MONITORING
Source:	EDF	Other Name:	MW06
GAMA PFAS Testing:	Not Reported		
Groundwater Quality Data:	https://gamagroundwater.waterboards.ca.gov/gama/gamamap/public/GamaDataDisplay.asp?dataset=EDF&samp_date=&global_id=T0603702788&assigned_name=MW06&store_num=		
GeoTracker Data:	https://geotracker.waterboards.ca.gov/profile_report.asp?cmd=MWEDFResults&global_id=T0603702788&assigned_name=MW06		

F38
North
1/2 - 1 Mile
Lower

CA WELLS **CAEDF0000040241**

Well ID:	T0603702788-MW08	Well Type:	MONITORING
Source:	EDF	Other Name:	MW08
GAMA PFAS Testing:	Not Reported		
Groundwater Quality Data:	https://gamagroundwater.waterboards.ca.gov/gama/gamamap/public/GamaDataDisplay.asp?dataset=EDF&samp_date=&global_id=T0603702788&assigned_name=MW08&store_num=		
GeoTracker Data:	https://geotracker.waterboards.ca.gov/profile_report.asp?cmd=MWEDFResults&global_id=T0603702788&assigned_name=MW08		

F39
North
1/2 - 1 Mile
Lower

CA WELLS **CAEDF0000071844**

Well ID:	T0603702788-MW13	Well Type:	MONITORING
Source:	EDF	Other Name:	MW13
GAMA PFAS Testing:	Not Reported		
Groundwater Quality Data:	https://gamagroundwater.waterboards.ca.gov/gama/gamamap/public/GamaDataDisplay.asp?dataset=EDF&samp_date=&global_id=T0603702788&assigned_name=MW13&store_num=		
GeoTracker Data:	https://geotracker.waterboards.ca.gov/profile_report.asp?cmd=MWEDFResults&global_id=T0603702788&assigned_name=MW13		

Map ID
Direction
Distance
Elevation | Database | EDR ID Number

F40
North
1/2 - 1 Mile
Lower

CA WELLS **CAEDF0000046547**

Well ID:	T0603702788-MW09	Well Type:	MONITORING
Source:	EDF	Other Name:	MW09
GAMA PFAS Testing:	Not Reported		
Groundwater Quality Data:	https://gamagroundwater.waterboards.ca.gov/gama/gamamap/public/GamaDataDisplay.asp?dataset=EDF&samp_date=&global_id=T0603702788&assigned_name=MW09&store_num=		
GeoTracker Data:	https://geotracker.waterboards.ca.gov/profile_report.asp?cmd=MWEDFResults&global_id=T0603702788&assigned_name=MW09		

F41
North
1/2 - 1 Mile
Lower

CA WELLS **CAEDF0000085493**

Well ID:	T0603702788-MW07	Well Type:	MONITORING
Source:	EDF	Other Name:	MW07
GAMA PFAS Testing:	Not Reported		
Groundwater Quality Data:	https://gamagroundwater.waterboards.ca.gov/gama/gamamap/public/GamaDataDisplay.asp?dataset=EDF&samp_date=&global_id=T0603702788&assigned_name=MW07&store_num=		
GeoTracker Data:	https://geotracker.waterboards.ca.gov/profile_report.asp?cmd=MWEDFResults&global_id=T0603702788&assigned_name=MW07		

F42
North
1/2 - 1 Mile
Lower

CA WELLS **CAEDF0000029713**

Well ID:	T0603702788-MW14	Well Type:	MONITORING
Source:	EDF	Other Name:	MW14
GAMA PFAS Testing:	Not Reported		
Groundwater Quality Data:	https://gamagroundwater.waterboards.ca.gov/gama/gamamap/public/GamaDataDisplay.asp?dataset=EDF&samp_date=&global_id=T0603702788&assigned_name=MW14&store_num=		
GeoTracker Data:	https://geotracker.waterboards.ca.gov/profile_report.asp?cmd=MWEDFResults&global_id=T0603702788&assigned_name=MW14		

F43
North
1/2 - 1 Mile
Lower

CA WELLS **CAEDF0000007633**

Well ID:	T0603702788-MW22	Well Type:	MONITORING
Source:	EDF	Other Name:	MW22
GAMA PFAS Testing:	Not Reported		
Groundwater Quality Data:	https://gamagroundwater.waterboards.ca.gov/gama/gamamap/public/GamaDataDisplay.asp?dataset=EDF&samp_date=&global_id=T0603702788&assigned_name=MW22&store_num=		
GeoTracker Data:	https://geotracker.waterboards.ca.gov/profile_report.asp?cmd=MWEDFResults&global_id=T0603702788&assigned_name=MW22		

Map ID
Direction
Distance
Elevation | Database | EDR ID Number

F44
North
1/2 - 1 Mile
Lower

CA WELLS **CAEDF0000068752**

Well ID:	T0603702788-MW03	Well Type:	MONITORING
Source:	EDF	Other Name:	MW03
GAMA PFAS Testing:	Not Reported		
Groundwater Quality Data:	https://gamagroundwater.waterboards.ca.gov/gama/gamamap/public/GamaDataDisplay.asp?dataset=EDF&samp_date=&global_id=T0603702788&assigned_name=MW03&store_num=		
GeoTracker Data:	https://geotracker.waterboards.ca.gov/profile_report.asp?cmd=MWEDFResults&global_id=T0603702788&assigned_name=MW03		

F45
North
1/2 - 1 Mile
Lower

CA WELLS **CAEDF0000087172**

Well ID:	T0603702788-MW12	Well Type:	MONITORING
Source:	EDF	Other Name:	MW12
GAMA PFAS Testing:	Not Reported		
Groundwater Quality Data:	https://gamagroundwater.waterboards.ca.gov/gama/gamamap/public/GamaDataDisplay.asp?dataset=EDF&samp_date=&global_id=T0603702788&assigned_name=MW12&store_num=		
GeoTracker Data:	https://geotracker.waterboards.ca.gov/profile_report.asp?cmd=MWEDFResults&global_id=T0603702788&assigned_name=MW12		

G46
NW
1/2 - 1 Mile
Lower

CA WELLS **CAEDF0000086863**

Well ID:	T0603709880-MW-1	Well Type:	MONITORING
Source:	EDF	Other Name:	MW-1
GAMA PFAS Testing:	Not Reported		
Groundwater Quality Data:	https://gamagroundwater.waterboards.ca.gov/gama/gamamap/public/GamaDataDisplay.asp?dataset=EDF&samp_date=&global_id=T0603709880&assigned_name=MW-1&store_num=		
GeoTracker Data:	https://geotracker.waterboards.ca.gov/profile_report.asp?cmd=MWEDFResults&global_id=T0603709880&assigned_name=MW-1		

G47
NW
1/2 - 1 Mile
Lower

CA WELLS **CAEDF0000006489**

Well ID:	T0603709880-MW-2	Well Type:	MONITORING
Source:	EDF	Other Name:	MW-2
GAMA PFAS Testing:	Not Reported		
Groundwater Quality Data:	https://gamagroundwater.waterboards.ca.gov/gama/gamamap/public/GamaDataDisplay.asp?dataset=EDF&samp_date=&global_id=T0603709880&assigned_name=MW-2&store_num=		
GeoTracker Data:	https://geotracker.waterboards.ca.gov/profile_report.asp?cmd=MWEDFResults&global_id=T0603709880&assigned_name=MW-2		

GEOCHECK® - PHYSICAL SETTING SOURCE MAP FINDINGS

Map ID
Direction
Distance
Elevation | Database | EDR ID Number

G48
NW
1/2 - 1 Mile
Lower

CA WELLS **CAEDF0000081177**

Well ID:	T0603709880-MW-4	Well Type:	MONITORING
Source:	EDF	Other Name:	MW-4
GAMA PFAS Testing:	Not Reported		
Groundwater Quality Data:	https://gamagroundwater.waterboards.ca.gov/gama/gamamap/public/GamaDataDisplay.asp?dataset=EDF&samp_date=&global_id=T0603709880&assigned_name=MW-4&store_num=		
GeoTracker Data:	https://geotracker.waterboards.ca.gov/profile_report.asp?cmd=MWEDFResults&global_id=T0603709880&assigned_name=MW-4		

H49
South
1/2 - 1 Mile
Lower

CA WELLS **2722**

Seq:	2722	Prim sta c:	02S/10W-08K01 S
Frds no:	1910205023	County:	19
District:	15	User id:	MET
System no:	1910205	Water type:	G
Source nam:	136-W1 - INACTIVE	Station ty:	WELL/AMBNT/MUN/INTAKE/SUPPLY
Latitude:	340000.0	Longitude:	1175700.0
Precision:	8	Status:	IR
Comment 1:	Not Reported	Comment 2:	Not Reported
Comment 3:	Not Reported	Comment 4:	Not Reported
Comment 5:	Not Reported	Comment 6:	Not Reported
Comment 7:	Not Reported		

System no:	1910205	System nam:	Suburban Water Systems-San Jose
Hqname:	SUBURBAN WATER SYSTEMS	Address:	1211 E. CENTER COURT DRIVE
City:	COVINA	State:	CA
Zip:	91724	Zip ext:	Not Reported
Pop serv:	89591	Connection:	31997
Area serve:	Not Reported		

H50
South
1/2 - 1 Mile
Lower

CA WELLS **2723**

Seq:	2723	Prim sta c:	02S/10W-08L01 S
Frds no:	1910205019	County:	19
District:	15	User id:	MET
System no:	1910205	Water type:	G
Source nam:	131-W1 - INACTIVE	Station ty:	WELL/AMBNT/MUN/INTAKE/SUPPLY
Latitude:	340000.0	Longitude:	1175700.0
Precision:	8	Status:	IR
Comment 1:	Not Reported	Comment 2:	Not Reported
Comment 3:	Not Reported	Comment 4:	Not Reported
Comment 5:	Not Reported	Comment 6:	Not Reported
Comment 7:	Not Reported		

System no:	1910205	System nam:	Suburban Water Systems-San Jose
Hqname:	SUBURBAN WATER SYSTEMS	Address:	1211 E. CENTER COURT DRIVE
City:	COVINA	State:	CA

Zip:	91724	Zip ext:	Not Reported
Pop serv:	89591	Connection:	31997
Area serve:	Not Reported		

G51
NW
1/2 - 1 Mile
Lower

CA WELLS **CAEDF0000126731**

Well ID:	T0603709880-MW-3	Well Type:	MONITORING
Source:	EDF	Other Name:	MW-3
GAMA PFAS Testing:	Not Reported		
Groundwater Quality Data:	https://gamagroundwater.waterboards.ca.gov/gama/gamamap/public/GamaDataDisplay.asp?dataset=EDF&samp_date=&global_id=T0603709880&assigned_name=MW-3&store_num=		
GeoTracker Data:	https://geotracker.waterboards.ca.gov/profile_report.asp?cmd=MWEDFResults&global_id=T0603709880&assigned_name=MW-3		

I52
North
1/2 - 1 Mile
Lower

CA WELLS **CAEDF0000095686**

Well ID:	T0603704664-MW-6	Well Type:	MONITORING
Source:	EDF	Other Name:	MW-6
GAMA PFAS Testing:	Not Reported		
Groundwater Quality Data:	https://gamagroundwater.waterboards.ca.gov/gama/gamamap/public/GamaDataDisplay.asp?dataset=EDF&samp_date=&global_id=T0603704664&assigned_name=MW-6&store_num=		
GeoTracker Data:	https://geotracker.waterboards.ca.gov/profile_report.asp?cmd=MWEDFResults&global_id=T0603704664&assigned_name=MW-6		

I53
North
1/2 - 1 Mile
Lower

CA WELLS **CAEDF0000122786**

Well ID:	T0603704664-MW-4	Well Type:	MONITORING
Source:	EDF	Other Name:	MW-4
GAMA PFAS Testing:	Not Reported		
Groundwater Quality Data:	https://gamagroundwater.waterboards.ca.gov/gama/gamamap/public/GamaDataDisplay.asp?dataset=EDF&samp_date=&global_id=T0603704664&assigned_name=MW-4&store_num=		
GeoTracker Data:	https://geotracker.waterboards.ca.gov/profile_report.asp?cmd=MWEDFResults&global_id=T0603704664&assigned_name=MW-4		

J54
WNW
1/2 - 1 Mile
Lower

CA WELLS **CAEDF0000037409**

Well ID:	T0603702920-MW04	Well Type:	MONITORING
Source:	EDF	Other Name:	MW04
GAMA PFAS Testing:	Not Reported		
Groundwater Quality Data:	https://gamagroundwater.waterboards.ca.gov/gama/gamamap/public/GamaDataDisplay.asp?dataset=EDF&samp_date=&global_id=T0603702920&assigned_name=MW04&store_num=		
GeoTracker Data:	https://geotracker.waterboards.ca.gov/profile_report.asp?cmd=MWEDFResults&global_id=T0603702920&assigned_name=MW04		

Map ID
Direction
Distance
Elevation | Database | EDR ID Number

I55
North
1/2 - 1 Mile
Lower

CA WELLS **CAEDF0000080951**

Well ID:	T0603704664-MW-1	Well Type:	MONITORING
Source:	EDF	Other Name:	MW-1
GAMA PFAS Testing:	Not Reported		
Groundwater Quality Data:	https://gamagroundwater.waterboards.ca.gov/gama/gamamap/public/GamaDataDisplay.asp?dataset=EDF&samp_date=&global_id=T0603704664&assigned_name=MW-1&store_num=		
GeoTracker Data:	https://geotracker.waterboards.ca.gov/profile_report.asp?cmd=MWEDFResults&global_id=T0603704664&assigned_name=MW-1		

I56
North
1/2 - 1 Mile
Lower

CA WELLS **CAEDF0000104853**

Well ID:	T0603704664-MW-2	Well Type:	MONITORING
Source:	EDF	Other Name:	MW-2
GAMA PFAS Testing:	Not Reported		
Groundwater Quality Data:	https://gamagroundwater.waterboards.ca.gov/gama/gamamap/public/GamaDataDisplay.asp?dataset=EDF&samp_date=&global_id=T0603704664&assigned_name=MW-2&store_num=		
GeoTracker Data:	https://geotracker.waterboards.ca.gov/profile_report.asp?cmd=MWEDFResults&global_id=T0603704664&assigned_name=MW-2		

I57
North
1/2 - 1 Mile
Lower

CA WELLS **CAEDF0000129711**

Well ID:	T0603704664-MW-3	Well Type:	MONITORING
Source:	EDF	Other Name:	MW-3
GAMA PFAS Testing:	Not Reported		
Groundwater Quality Data:	https://gamagroundwater.waterboards.ca.gov/gama/gamamap/public/GamaDataDisplay.asp?dataset=EDF&samp_date=&global_id=T0603704664&assigned_name=MW-3&store_num=		
GeoTracker Data:	https://geotracker.waterboards.ca.gov/profile_report.asp?cmd=MWEDFResults&global_id=T0603704664&assigned_name=MW-3		

J58
WNW
1/2 - 1 Mile
Lower

CA WELLS **CAEDF0000050625**

Well ID:	T0603702920-MW01	Well Type:	MONITORING
Source:	EDF	Other Name:	MW01
GAMA PFAS Testing:	Not Reported		
Groundwater Quality Data:	https://gamagroundwater.waterboards.ca.gov/gama/gamamap/public/GamaDataDisplay.asp?dataset=EDF&samp_date=&global_id=T0603702920&assigned_name=MW01&store_num=		
GeoTracker Data:	https://geotracker.waterboards.ca.gov/profile_report.asp?cmd=MWEDFResults&global_id=T0603702920&assigned_name=MW01		

Map ID
Direction
Distance
Elevation | Database | EDR ID Number

J59
WNW
1/2 - 1 Mile
Lower

CA WELLS **CAEDF0000009744**

Well ID:	T0603702920-RMC07	Well Type:	MONITORING
Source:	EDF	Other Name:	RMC07
GAMA PFAS Testing:	Not Reported		
Groundwater Quality Data:	https://gamagroundwater.waterboards.ca.gov/gama/gamamap/public/GamaDataDisplay.asp?dataset=EDF&samp_date=&global_id=T0603702920&assigned_name=RMC07&store_num=		
GeoTracker Data:	https://geotracker.waterboards.ca.gov/profile_report.asp?cmd=MWEDFResults&global_id=T0603702920&assigned_name=RMC07		

J60
WNW
1/2 - 1 Mile
Lower

CA WELLS **CAEDF0000023938**

Well ID:	T0603702920-MW03	Well Type:	MONITORING
Source:	EDF	Other Name:	MW03
GAMA PFAS Testing:	Not Reported		
Groundwater Quality Data:	https://gamagroundwater.waterboards.ca.gov/gama/gamamap/public/GamaDataDisplay.asp?dataset=EDF&samp_date=&global_id=T0603702920&assigned_name=MW03&store_num=		
GeoTracker Data:	https://geotracker.waterboards.ca.gov/profile_report.asp?cmd=MWEDFResults&global_id=T0603702920&assigned_name=MW03		

J61
WNW
1/2 - 1 Mile
Lower

CA WELLS **CAEDF0000128247**

Well ID:	T0603702920-MW05R	Well Type:	MONITORING
Source:	EDF	Other Name:	MW05R
GAMA PFAS Testing:	Not Reported		
Groundwater Quality Data:	https://gamagroundwater.waterboards.ca.gov/gama/gamamap/public/GamaDataDisplay.asp?dataset=EDF&samp_date=&global_id=T0603702920&assigned_name=MW05R&store_num=		
GeoTracker Data:	https://geotracker.waterboards.ca.gov/profile_report.asp?cmd=MWEDFResults&global_id=T0603702920&assigned_name=MW05R		

I62
North
1/2 - 1 Mile
Lower

CA WELLS **CAEDF0000096495**

Well ID:	T0603704664-MW-5	Well Type:	MONITORING
Source:	EDF	Other Name:	MW-5
GAMA PFAS Testing:	Not Reported		
Groundwater Quality Data:	https://gamagroundwater.waterboards.ca.gov/gama/gamamap/public/GamaDataDisplay.asp?dataset=EDF&samp_date=&global_id=T0603704664&assigned_name=MW-5&store_num=		
GeoTracker Data:	https://geotracker.waterboards.ca.gov/profile_report.asp?cmd=MWEDFResults&global_id=T0603704664&assigned_name=MW-5		

Map ID
Direction
Distance
Elevation | Database | EDR ID Number

J63
WNW
1/2 - 1 Mile
Lower

CA WELLS **CAEDF0000124224**

Well ID:	T0603702920-MW05	Well Type:	MONITORING
Source:	EDF	Other Name:	MW05
GAMA PFAS Testing:	Not Reported		
Groundwater Quality Data:	https://gamagroundwater.waterboards.ca.gov/gama/gamamap/public/GamaDataDisplay.asp?dataset=EDF&samp_date=&global_id=T0603702920&assigned_name=MW05&store_num=		
GeoTracker Data:	https://geotracker.waterboards.ca.gov/profile_report.asp?cmd=MWEDFResults&global_id=T0603702920&assigned_name=MW05		

J64
WNW
1/2 - 1 Mile
Lower

CA WELLS **CAEDF0000126957**

Well ID:	T0603702920-MW02	Well Type:	MONITORING
Source:	EDF	Other Name:	MW02
GAMA PFAS Testing:	Not Reported		
Groundwater Quality Data:	https://gamagroundwater.waterboards.ca.gov/gama/gamamap/public/GamaDataDisplay.asp?dataset=EDF&samp_date=&global_id=T0603702920&assigned_name=MW02&store_num=		
GeoTracker Data:	https://geotracker.waterboards.ca.gov/profile_report.asp?cmd=MWEDFResults&global_id=T0603702920&assigned_name=MW02		

J65
WNW
1/2 - 1 Mile
Lower

CA WELLS **CAEDF0000019023**

Well ID:	T0603702920-RMC06	Well Type:	MONITORING
Source:	EDF	Other Name:	RMC06
GAMA PFAS Testing:	Not Reported		
Groundwater Quality Data:	https://gamagroundwater.waterboards.ca.gov/gama/gamamap/public/GamaDataDisplay.asp?dataset=EDF&samp_date=&global_id=T0603702920&assigned_name=RMC06&store_num=		
GeoTracker Data:	https://geotracker.waterboards.ca.gov/profile_report.asp?cmd=MWEDFResults&global_id=T0603702920&assigned_name=RMC06		

J66
WNW
1/2 - 1 Mile
Lower

CA WELLS **CAEDF0000114320**

Well ID:	T0603702920-MW08	Well Type:	MONITORING
Source:	EDF	Other Name:	MW08
GAMA PFAS Testing:	Not Reported		
Groundwater Quality Data:	https://gamagroundwater.waterboards.ca.gov/gama/gamamap/public/GamaDataDisplay.asp?dataset=EDF&samp_date=&global_id=T0603702920&assigned_name=MW08&store_num=		
GeoTracker Data:	https://geotracker.waterboards.ca.gov/profile_report.asp?cmd=MWEDFResults&global_id=T0603702920&assigned_name=MW08		

GEOCHECK® - PHYSICAL SETTING SOURCE MAP FINDINGS

Map ID
Direction
Distance
Elevation | Database | EDR ID Number

J67
WNW
1/2 - 1 Mile
Lower

CA WELLS **CAEDF0000031355**

Well ID:	T0603702920-MW07	Well Type:	MONITORING
Source:	EDF	Other Name:	MW07
GAMA PFAS Testing:	Not Reported		
Groundwater Quality Data:	https://gamagroundwater.waterboards.ca.gov/gama/gamamap/public/GamaDataDisplay.asp?dataset=EDF&samp_date=&global_id=T0603702920&assigned_name=MW07&store_num=		
GeoTracker Data:	https://geotracker.waterboards.ca.gov/profile_report.asp?cmd=MWEDFResults&global_id=T0603702920&assigned_name=MW07		

J68
WNW
1/2 - 1 Mile
Lower

CA WELLS **CAEDF0000002814**

Well ID:	T0603702920-RMC02	Well Type:	MONITORING
Source:	EDF	Other Name:	RMC02
GAMA PFAS Testing:	Not Reported		
Groundwater Quality Data:	https://gamagroundwater.waterboards.ca.gov/gama/gamamap/public/GamaDataDisplay.asp?dataset=EDF&samp_date=&global_id=T0603702920&assigned_name=RMC02&store_num=		
GeoTracker Data:	https://geotracker.waterboards.ca.gov/profile_report.asp?cmd=MWEDFResults&global_id=T0603702920&assigned_name=RMC02		

J69
WNW
1/2 - 1 Mile
Lower

CA WELLS **CAEDF0000103497**

Well ID:	T0603702920-MW06	Well Type:	MONITORING
Source:	EDF	Other Name:	MW06
GAMA PFAS Testing:	Not Reported		
Groundwater Quality Data:	https://gamagroundwater.waterboards.ca.gov/gama/gamamap/public/GamaDataDisplay.asp?dataset=EDF&samp_date=&global_id=T0603702920&assigned_name=MW06&store_num=		
GeoTracker Data:	https://geotracker.waterboards.ca.gov/profile_report.asp?cmd=MWEDFResults&global_id=T0603702920&assigned_name=MW06		

J70
WNW
1/2 - 1 Mile
Lower

CA WELLS **CAEDF0000053057**

Well ID:	T0603702920-RMC04A	Well Type:	MONITORING
Source:	EDF	Other Name:	RMC04A
GAMA PFAS Testing:	Not Reported		
Groundwater Quality Data:	https://gamagroundwater.waterboards.ca.gov/gama/gamamap/public/GamaDataDisplay.asp?dataset=EDF&samp_date=&global_id=T0603702920&assigned_name=RMC04A&store_num=		
GeoTracker Data:	https://geotracker.waterboards.ca.gov/profile_report.asp?cmd=MWEDFResults&global_id=T0603702920&assigned_name=RMC04A		

GEOCHECK® - PHYSICAL SETTING SOURCE MAP FINDINGS

Map ID
Direction
Distance
Elevation | Database | EDR ID Number

J71
WNW
1/2 - 1 Mile
Lower

CA WELLS **CAEDF0000009957**

Well ID:	T0603702922-MW-3	Well Type:	MONITORING
Source:	EDF	Other Name:	MW-3
GAMA PFAS Testing:	Not Reported		
Groundwater Quality Data:	https://gamagroundwater.waterboards.ca.gov/gama/gamamap/public/GamaDataDisplay.asp?dataset=EDF&samp_date=&global_id=T0603702922&assigned_name=MW-3&store_num=		
GeoTracker Data:	https://geotracker.waterboards.ca.gov/profile_report.asp?cmd=MWEDFResults&global_id=T0603702922&assigned_name=MW-3		

J72
West
1/2 - 1 Mile
Lower

CA WELLS **CAEDF0000084342**

Well ID:	T0603704659-MW-14	Well Type:	MONITORING
Source:	EDF	Other Name:	MW-14
GAMA PFAS Testing:	Not Reported		
Groundwater Quality Data:	https://gamagroundwater.waterboards.ca.gov/gama/gamamap/public/GamaDataDisplay.asp?dataset=EDF&samp_date=&global_id=T0603704659&assigned_name=MW-14&store_num=		
GeoTracker Data:	https://geotracker.waterboards.ca.gov/profile_report.asp?cmd=MWEDFResults&global_id=T0603704659&assigned_name=MW-14		

J73
West
1/2 - 1 Mile
Lower

CA WELLS **CAEDF0000006593**

Well ID:	T0603704659-MW-13	Well Type:	MONITORING
Source:	EDF	Other Name:	MW-13
GAMA PFAS Testing:	Not Reported		
Groundwater Quality Data:	https://gamagroundwater.waterboards.ca.gov/gama/gamamap/public/GamaDataDisplay.asp?dataset=EDF&samp_date=&global_id=T0603704659&assigned_name=MW-13&store_num=		
GeoTracker Data:	https://geotracker.waterboards.ca.gov/profile_report.asp?cmd=MWEDFResults&global_id=T0603704659&assigned_name=MW-13		

J74
WNW
1/2 - 1 Mile
Lower

CA WELLS **CAEDF0000021476**

Well ID:	T0603702922-B-9	Well Type:	MONITORING
Source:	EDF	Other Name:	B-9
GAMA PFAS Testing:	Not Reported		
Groundwater Quality Data:	https://gamagroundwater.waterboards.ca.gov/gama/gamamap/public/GamaDataDisplay.asp?dataset=EDF&samp_date=&global_id=T0603702922&assigned_name=B-9&store_num=		
GeoTracker Data:	https://geotracker.waterboards.ca.gov/profile_report.asp?cmd=MWEDFResults&global_id=T0603702922&assigned_name=B-9		

Map ID
Direction
Distance
Elevation | Database | EDR ID Number

K75
West
1/2 - 1 Mile
Lower

CA WELLS **CAEDF0000019967**

Well ID:	T0603704659-MW-10	Well Type:	MONITORING
Source:	EDF	Other Name:	MW-10
GAMA PFAS Testing:	Not Reported		
Groundwater Quality Data:	https://gamagroundwater.waterboards.ca.gov/gama/gamamap/public/GamaDataDisplay.asp?dataset=EDF&samp_date=&global_id=T0603704659&assigned_name=MW-10&store_num=		
GeoTracker Data:	https://geotracker.waterboards.ca.gov/profile_report.asp?cmd=MWEDFResults&global_id=T0603704659&assigned_name=MW-10		

K76
West
1/2 - 1 Mile
Lower

CA WELLS **CAEDF0000009546**

Well ID:	T0603704659-MW-8	Well Type:	MONITORING
Source:	EDF	Other Name:	MW-8
GAMA PFAS Testing:	Not Reported		
Groundwater Quality Data:	https://gamagroundwater.waterboards.ca.gov/gama/gamamap/public/GamaDataDisplay.asp?dataset=EDF&samp_date=&global_id=T0603704659&assigned_name=MW-8&store_num=		
GeoTracker Data:	https://geotracker.waterboards.ca.gov/profile_report.asp?cmd=MWEDFResults&global_id=T0603704659&assigned_name=MW-8		

J77
West
1/2 - 1 Mile
Lower

CA WELLS **CAEDF0000007343**

Well ID:	T0603704659-MW-12	Well Type:	MONITORING
Source:	EDF	Other Name:	MW-12
GAMA PFAS Testing:	Not Reported		
Groundwater Quality Data:	https://gamagroundwater.waterboards.ca.gov/gama/gamamap/public/GamaDataDisplay.asp?dataset=EDF&samp_date=&global_id=T0603704659&assigned_name=MW-12&store_num=		
GeoTracker Data:	https://geotracker.waterboards.ca.gov/profile_report.asp?cmd=MWEDFResults&global_id=T0603704659&assigned_name=MW-12		

J78
WNW
1/2 - 1 Mile
Lower

CA WELLS **CAEDF0000043319**

Well ID:	T0603702922-B-8	Well Type:	MONITORING
Source:	EDF	Other Name:	B-8
GAMA PFAS Testing:	Not Reported		
Groundwater Quality Data:	https://gamagroundwater.waterboards.ca.gov/gama/gamamap/public/GamaDataDisplay.asp?dataset=EDF&samp_date=&global_id=T0603702922&assigned_name=B-8&store_num=		
GeoTracker Data:	https://geotracker.waterboards.ca.gov/profile_report.asp?cmd=MWEDFResults&global_id=T0603702922&assigned_name=B-8		

Map ID
Direction
Distance
Elevation | Database | EDR ID Number

J79
WNW
1/2 - 1 Mile
Lower

CA WELLS **CAEDF0000109226**

Well ID:	T0603702922-B-10	Well Type:	MONITORING
Source:	EDF	Other Name:	B-10
GAMA PFAS Testing:	Not Reported		
Groundwater Quality Data:	https://gamagroundwater.waterboards.ca.gov/gama/gamamap/public/GamaDataDisplay.asp?dataset=EDF&samp_date=&global_id=T0603702922&assigned_name=B-10&store_num=		
GeoTracker Data:	https://geotracker.waterboards.ca.gov/profile_report.asp?cmd=MWEDFResults&global_id=T0603702922&assigned_name=B-10		

J80
WNW
1/2 - 1 Mile
Lower

CA WELLS **CAEDF0000112747**

Well ID:	T0603702922-MW-4	Well Type:	MONITORING
Source:	EDF	Other Name:	MW-4
GAMA PFAS Testing:	Not Reported		
Groundwater Quality Data:	https://gamagroundwater.waterboards.ca.gov/gama/gamamap/public/GamaDataDisplay.asp?dataset=EDF&samp_date=&global_id=T0603702922&assigned_name=MW-4&store_num=		
GeoTracker Data:	https://geotracker.waterboards.ca.gov/profile_report.asp?cmd=MWEDFResults&global_id=T0603702922&assigned_name=MW-4		

J81
WNW
1/2 - 1 Mile
Lower

CA WELLS **CAEDF0000096979**

Well ID:	T0603702922-B-5	Well Type:	MONITORING
Source:	EDF	Other Name:	B-5
GAMA PFAS Testing:	Not Reported		
Groundwater Quality Data:	https://gamagroundwater.waterboards.ca.gov/gama/gamamap/public/GamaDataDisplay.asp?dataset=EDF&samp_date=&global_id=T0603702922&assigned_name=B-5&store_num=		
GeoTracker Data:	https://geotracker.waterboards.ca.gov/profile_report.asp?cmd=MWEDFResults&global_id=T0603702922&assigned_name=B-5		

J82
WNW
1/2 - 1 Mile
Lower

CA WELLS **CAEDF0000128625**

Well ID:	T0603702922-B-1	Well Type:	MONITORING
Source:	EDF	Other Name:	B-1
GAMA PFAS Testing:	Not Reported		
Groundwater Quality Data:	https://gamagroundwater.waterboards.ca.gov/gama/gamamap/public/GamaDataDisplay.asp?dataset=EDF&samp_date=&global_id=T0603702922&assigned_name=B-1&store_num=		
GeoTracker Data:	https://geotracker.waterboards.ca.gov/profile_report.asp?cmd=MWEDFResults&global_id=T0603702922&assigned_name=B-1		

GEOCHECK® - PHYSICAL SETTING SOURCE MAP FINDINGS

Map ID
Direction
Distance
Elevation | Database | EDR ID Number

83
WNW
1/2 - 1 Mile
Lower

CA WELLS **CAEDF0000136233**

Well ID:	T0603702920-RMC05	Well Type:	MONITORING
Source:	EDF	Other Name:	RMC05
GAMA PFAS Testing:	Not Reported		
Groundwater Quality Data:	https://gamagroundwater.waterboards.ca.gov/gama/gamamap/public/GamaDataDisplay.asp?dataset=EDF&samp_date=&global_id=T0603702920&assigned_name=RMC05&store_num=		
GeoTracker Data:	https://geotracker.waterboards.ca.gov/profile_report.asp?cmd=MWEDFResults&global_id=T0603702920&assigned_name=RMC05		

K84
West
1/2 - 1 Mile
Lower

CA WELLS **CAEDF0000010822**

Well ID:	T0603704659-MW-11	Well Type:	MONITORING
Source:	EDF	Other Name:	MW-11
GAMA PFAS Testing:	Not Reported		
Groundwater Quality Data:	https://gamagroundwater.waterboards.ca.gov/gama/gamamap/public/GamaDataDisplay.asp?dataset=EDF&samp_date=&global_id=T0603704659&assigned_name=MW-11&store_num=		
GeoTracker Data:	https://geotracker.waterboards.ca.gov/profile_report.asp?cmd=MWEDFResults&global_id=T0603704659&assigned_name=MW-11		

J85
WNW
1/2 - 1 Mile
Lower

CA WELLS **CAEDF0000050543**

Well ID:	T0603702922-B-4	Well Type:	MONITORING
Source:	EDF	Other Name:	B-4
GAMA PFAS Testing:	Not Reported		
Groundwater Quality Data:	https://gamagroundwater.waterboards.ca.gov/gama/gamamap/public/GamaDataDisplay.asp?dataset=EDF&samp_date=&global_id=T0603702922&assigned_name=B-4&store_num=		
GeoTracker Data:	https://geotracker.waterboards.ca.gov/profile_report.asp?cmd=MWEDFResults&global_id=T0603702922&assigned_name=B-4		

J86
WNW
1/2 - 1 Mile
Lower

CA WELLS **CAEDF0000038313**

Well ID:	T0603702922-B-11	Well Type:	MONITORING
Source:	EDF	Other Name:	B-11
GAMA PFAS Testing:	Not Reported		
Groundwater Quality Data:	https://gamagroundwater.waterboards.ca.gov/gama/gamamap/public/GamaDataDisplay.asp?dataset=EDF&samp_date=&global_id=T0603702922&assigned_name=B-11&store_num=		
GeoTracker Data:	https://geotracker.waterboards.ca.gov/profile_report.asp?cmd=MWEDFResults&global_id=T0603702922&assigned_name=B-11		

Map ID
Direction
Distance
Elevation | Database | EDR ID Number

J87
WNW
1/2 - 1 Mile
Lower

CA WELLS **CAEDF0000100068**

Well ID:	T0603702922-B-3	Well Type:	MONITORING
Source:	EDF	Other Name:	B-3
GAMA PFAS Testing:	Not Reported		
Groundwater Quality Data:	https://gamagroundwater.waterboards.ca.gov/gama/gamamap/public/GamaDataDisplay.asp?dataset=EDF&samp_date=&global_id=T0603702922&assigned_name=B-3&store_num=		
GeoTracker Data:	https://geotracker.waterboards.ca.gov/profile_report.asp?cmd=MWEDFResults&global_id=T0603702922&assigned_name=B-3		

J88
West
1/2 - 1 Mile
Lower

CA WELLS **CAEDF0000032847**

Well ID:	T0603704659-MW-21	Well Type:	MONITORING
Source:	EDF	Other Name:	MW-21
GAMA PFAS Testing:	Not Reported		
Groundwater Quality Data:	https://gamagroundwater.waterboards.ca.gov/gama/gamamap/public/GamaDataDisplay.asp?dataset=EDF&samp_date=&global_id=T0603704659&assigned_name=MW-21&store_num=		
GeoTracker Data:	https://geotracker.waterboards.ca.gov/profile_report.asp?cmd=MWEDFResults&global_id=T0603704659&assigned_name=MW-21		

K89
West
1/2 - 1 Mile
Lower

CA WELLS **CAEDF0000050590**

Well ID:	T0603704659-MW-9	Well Type:	MONITORING
Source:	EDF	Other Name:	MW-9
GAMA PFAS Testing:	Not Reported		
Groundwater Quality Data:	https://gamagroundwater.waterboards.ca.gov/gama/gamamap/public/GamaDataDisplay.asp?dataset=EDF&samp_date=&global_id=T0603704659&assigned_name=MW-9&store_num=		
GeoTracker Data:	https://geotracker.waterboards.ca.gov/profile_report.asp?cmd=MWEDFResults&global_id=T0603704659&assigned_name=MW-9		

J90
West
1/2 - 1 Mile
Lower

CA WELLS **CAEDF0000060676**

Well ID:	T0603704659-MW-6	Well Type:	MONITORING
Source:	EDF	Other Name:	MW-6
GAMA PFAS Testing:	Not Reported		
Groundwater Quality Data:	https://gamagroundwater.waterboards.ca.gov/gama/gamamap/public/GamaDataDisplay.asp?dataset=EDF&samp_date=&global_id=T0603704659&assigned_name=MW-6&store_num=		
GeoTracker Data:	https://geotracker.waterboards.ca.gov/profile_report.asp?cmd=MWEDFResults&global_id=T0603704659&assigned_name=MW-6		

GEOCHECK® - PHYSICAL SETTING SOURCE MAP FINDINGS

Map ID
Direction
Distance
Elevation | Database | EDR ID Number

J91
West
1/2 - 1 Mile
Lower

CA WELLS **CAEDF0000075719**

Well ID:	T0603704659-MW-7	Well Type:	MONITORING
Source:	EDF	Other Name:	MW-7
GAMA PFAS Testing:	Not Reported		
Groundwater Quality Data:	https://gamagroundwater.waterboards.ca.gov/gama/gamamap/public/GamaDataDisplay.asp?dataset=EDF&samp_date=&global_id=T0603704659&assigned_name=MW-7&store_num=		
GeoTracker Data:	https://geotracker.waterboards.ca.gov/profile_report.asp?cmd=MWEDFResults&global_id=T0603704659&assigned_name=MW-7		

J92
West
1/2 - 1 Mile
Lower

CA WELLS **CAEDF0000034679**

Well ID:	T0603704659-MW-22	Well Type:	MONITORING
Source:	EDF	Other Name:	MW-22
GAMA PFAS Testing:	Not Reported		
Groundwater Quality Data:	https://gamagroundwater.waterboards.ca.gov/gama/gamamap/public/GamaDataDisplay.asp?dataset=EDF&samp_date=&global_id=T0603704659&assigned_name=MW-22&store_num=		
GeoTracker Data:	https://geotracker.waterboards.ca.gov/profile_report.asp?cmd=MWEDFResults&global_id=T0603704659&assigned_name=MW-22		

K93
West
1/2 - 1 Mile
Lower

CA WELLS **CAEDF0000083215**

Well ID:	T0603704659-MW-26	Well Type:	MONITORING
Source:	EDF	Other Name:	MW-26
GAMA PFAS Testing:	Not Reported		
Groundwater Quality Data:	https://gamagroundwater.waterboards.ca.gov/gama/gamamap/public/GamaDataDisplay.asp?dataset=EDF&samp_date=&global_id=T0603704659&assigned_name=MW-26&store_num=		
GeoTracker Data:	https://geotracker.waterboards.ca.gov/profile_report.asp?cmd=MWEDFResults&global_id=T0603704659&assigned_name=MW-26		

J94
WNW
1/2 - 1 Mile
Lower

CA WELLS **CAEDF0000134321**

Well ID:	T0603702922-MW-1	Well Type:	MONITORING
Source:	EDF	Other Name:	MW-1
GAMA PFAS Testing:	Not Reported		
Groundwater Quality Data:	https://gamagroundwater.waterboards.ca.gov/gama/gamamap/public/GamaDataDisplay.asp?dataset=EDF&samp_date=&global_id=T0603702922&assigned_name=MW-1&store_num=		
GeoTracker Data:	https://geotracker.waterboards.ca.gov/profile_report.asp?cmd=MWEDFResults&global_id=T0603702922&assigned_name=MW-1		

GEOCHECK® - PHYSICAL SETTING SOURCE MAP FINDINGS

Map ID
Direction
Distance
Elevation | Database | EDR ID Number

J95
WNW
1/2 - 1 Mile
Lower

CA WELLS **CAEDF0000006209**

Well ID:	T0603702922-B-2	Well Type:	MONITORING
Source:	EDF	Other Name:	B-2
GAMA PFAS Testing:	Not Reported		
Groundwater Quality Data:	https://gamagroundwater.waterboards.ca.gov/gama/gamamap/public/GamaDataDisplay.asp?dataset=EDF&samp_date=&global_id=T0603702922&assigned_name=B-2&store_num=		
GeoTracker Data:	https://geotracker.waterboards.ca.gov/profile_report.asp?cmd=MWEDFResults&global_id=T0603702922&assigned_name=B-2		

96
ESE
1/2 - 1 Mile
Higher

CA WELLS **CAEDF0000085661**

Well ID:	T0603700149-MW-22	Well Type:	MONITORING
Source:	EDF	Other Name:	MW-22
GAMA PFAS Testing:	Not Reported		
Groundwater Quality Data:	https://gamagroundwater.waterboards.ca.gov/gama/gamamap/public/GamaDataDisplay.asp?dataset=EDF&samp_date=&global_id=T0603700149&assigned_name=MW-22&store_num=		
GeoTracker Data:	https://geotracker.waterboards.ca.gov/profile_report.asp?cmd=MWEDFResults&global_id=T0603700149&assigned_name=MW-22		

J97
West
1/2 - 1 Mile
Lower

CA WELLS **CAEDF0000002734**

Well ID:	T0603704659-MW-20	Well Type:	MONITORING
Source:	EDF	Other Name:	MW-20
GAMA PFAS Testing:	Not Reported		
Groundwater Quality Data:	https://gamagroundwater.waterboards.ca.gov/gama/gamamap/public/GamaDataDisplay.asp?dataset=EDF&samp_date=&global_id=T0603704659&assigned_name=MW-20&store_num=		
GeoTracker Data:	https://geotracker.waterboards.ca.gov/profile_report.asp?cmd=MWEDFResults&global_id=T0603704659&assigned_name=MW-20		

K98
West
1/2 - 1 Mile
Lower

CA WELLS **CAEDF0000129703**

Well ID:	T0603704659-MW-24	Well Type:	MONITORING
Source:	EDF	Other Name:	MW-24
GAMA PFAS Testing:	Not Reported		
Groundwater Quality Data:	https://gamagroundwater.waterboards.ca.gov/gama/gamamap/public/GamaDataDisplay.asp?dataset=EDF&samp_date=&global_id=T0603704659&assigned_name=MW-24&store_num=		
GeoTracker Data:	https://geotracker.waterboards.ca.gov/profile_report.asp?cmd=MWEDFResults&global_id=T0603704659&assigned_name=MW-24		

GEOCHECK® - PHYSICAL SETTING SOURCE MAP FINDINGS

Map ID
Direction
Distance
Elevation | Database | EDR ID Number

99
East
1/2 - 1 Mile
Higher

CA WELLS **CAEDF0000112046**

Well ID:	T0603700149-MW-17	Well Type:	MONITORING
Source:	EDF	Other Name:	MW-17
GAMA PFAS Testing:	Not Reported		
Groundwater Quality Data:	https://gamagroundwater.waterboards.ca.gov/gama/gamamap/public/GamaDataDisplay.asp?dataset=EDF&samp_date=&global_id=T0603700149&assigned_name=MW-17&store_num=		
GeoTracker Data:	https://geotracker.waterboards.ca.gov/profile_report.asp?cmd=MWEDFResults&global_id=T0603700149&assigned_name=MW-17		

J100
WNW
1/2 - 1 Mile
Lower

CA WELLS **CAEDF0000106058**

Well ID:	T0603702922-MW-2	Well Type:	MONITORING
Source:	EDF	Other Name:	MW-2
GAMA PFAS Testing:	Not Reported		
Groundwater Quality Data:	https://gamagroundwater.waterboards.ca.gov/gama/gamamap/public/GamaDataDisplay.asp?dataset=EDF&samp_date=&global_id=T0603702922&assigned_name=MW-2&store_num=		
GeoTracker Data:	https://geotracker.waterboards.ca.gov/profile_report.asp?cmd=MWEDFResults&global_id=T0603702922&assigned_name=MW-2		

J101
WNW
1/2 - 1 Mile
Lower

CA WELLS **CAEDF0000102062**

Well ID:	T0603704659-MW-15	Well Type:	MONITORING
Source:	EDF	Other Name:	MW-15
GAMA PFAS Testing:	Not Reported		
Groundwater Quality Data:	https://gamagroundwater.waterboards.ca.gov/gama/gamamap/public/GamaDataDisplay.asp?dataset=EDF&samp_date=&global_id=T0603704659&assigned_name=MW-15&store_num=		
GeoTracker Data:	https://geotracker.waterboards.ca.gov/profile_report.asp?cmd=MWEDFResults&global_id=T0603704659&assigned_name=MW-15		

J102
West
1/2 - 1 Mile
Lower

CA WELLS **CAEDF0000000904**

Well ID:	T0603704659-MW-2	Well Type:	MONITORING
Source:	EDF	Other Name:	MW-2
GAMA PFAS Testing:	Not Reported		
Groundwater Quality Data:	https://gamagroundwater.waterboards.ca.gov/gama/gamamap/public/GamaDataDisplay.asp?dataset=EDF&samp_date=&global_id=T0603704659&assigned_name=MW-2&store_num=		
GeoTracker Data:	https://geotracker.waterboards.ca.gov/profile_report.asp?cmd=MWEDFResults&global_id=T0603704659&assigned_name=MW-2		

GEOCHECK® - PHYSICAL SETTING SOURCE MAP FINDINGS

Map ID
Direction
Distance
Elevation | Database | EDR ID Number

K103
West
1/2 - 1 Mile
Lower

CA WELLS **CAEDF0000003574**

Well ID:	T0603704659-MW-1R	Well Type:	MONITORING
Source:	EDF	Other Name:	MW-1R
GAMA PFAS Testing:	Not Reported		
Groundwater Quality Data:	https://gamagroundwater.waterboards.ca.gov/gama/gamamap/public/GamaDataDisplay.asp?dataset=EDF&samp_date=&global_id=T0603704659&assigned_name=MW-1R&store_num=		
GeoTracker Data:	https://geotracker.waterboards.ca.gov/profile_report.asp?cmd=MWEDFResults&global_id=T0603704659&assigned_name=MW-1R		

K104
West
1/2 - 1 Mile
Lower

CA WELLS **CAEDF0000040255**

Well ID:	T0603704659-MW-1	Well Type:	MONITORING
Source:	EDF	Other Name:	MW-1
GAMA PFAS Testing:	Not Reported		
Groundwater Quality Data:	https://gamagroundwater.waterboards.ca.gov/gama/gamamap/public/GamaDataDisplay.asp?dataset=EDF&samp_date=&global_id=T0603704659&assigned_name=MW-1&store_num=		
GeoTracker Data:	https://geotracker.waterboards.ca.gov/profile_report.asp?cmd=MWEDFResults&global_id=T0603704659&assigned_name=MW-1		

J105
West
1/2 - 1 Mile
Lower

CA WELLS **CAEDF0000081409**

Well ID:	T0603704659-MW-3	Well Type:	MONITORING
Source:	EDF	Other Name:	MW-3
GAMA PFAS Testing:	Not Reported		
Groundwater Quality Data:	https://gamagroundwater.waterboards.ca.gov/gama/gamamap/public/GamaDataDisplay.asp?dataset=EDF&samp_date=&global_id=T0603704659&assigned_name=MW-3&store_num=		
GeoTracker Data:	https://geotracker.waterboards.ca.gov/profile_report.asp?cmd=MWEDFResults&global_id=T0603704659&assigned_name=MW-3		

J106
West
1/2 - 1 Mile
Lower

CA WELLS **CAEDF0000008499**

Well ID:	T0603704659-MW-3R	Well Type:	MONITORING
Source:	EDF	Other Name:	MW-3R
GAMA PFAS Testing:	Not Reported		
Groundwater Quality Data:	https://gamagroundwater.waterboards.ca.gov/gama/gamamap/public/GamaDataDisplay.asp?dataset=EDF&samp_date=&global_id=T0603704659&assigned_name=MW-3R&store_num=		
GeoTracker Data:	https://geotracker.waterboards.ca.gov/profile_report.asp?cmd=MWEDFResults&global_id=T0603704659&assigned_name=MW-3R		

Map ID
Direction
Distance
Elevation | Database | EDR ID Number

J107
West
1/2 - 1 Mile
Lower

CA WELLS **CAEDF0000090201**

Well ID:	T0603704659-MW-2R	Well Type:	MONITORING
Source:	EDF	Other Name:	MW-2R
GAMA PFAS Testing:	Not Reported		
Groundwater Quality Data:	https://gamagroundwater.waterboards.ca.gov/gama/gamamap/public/GamaDataDisplay.asp?dataset=EDF&samp_date=&global_id=T0603704659&assigned_name=MW-2R&store_num=		
GeoTracker Data:	https://geotracker.waterboards.ca.gov/profile_report.asp?cmd=MWEDFResults&global_id=T0603704659&assigned_name=MW-2R		

K108
West
1/2 - 1 Mile
Lower

CA WELLS **CAEDF0000056804**

Well ID:	T0603704659-MW-18	Well Type:	MONITORING
Source:	EDF	Other Name:	MW-18
GAMA PFAS Testing:	Not Reported		
Groundwater Quality Data:	https://gamagroundwater.waterboards.ca.gov/gama/gamamap/public/GamaDataDisplay.asp?dataset=EDF&samp_date=&global_id=T0603704659&assigned_name=MW-18&store_num=		
GeoTracker Data:	https://geotracker.waterboards.ca.gov/profile_report.asp?cmd=MWEDFResults&global_id=T0603704659&assigned_name=MW-18		

J109
WNW
1/2 - 1 Mile
Lower

CA WELLS **CAEDF0000078330**

Well ID:	T0603704659-MW-4	Well Type:	MONITORING
Source:	EDF	Other Name:	MW-4
GAMA PFAS Testing:	Not Reported		
Groundwater Quality Data:	https://gamagroundwater.waterboards.ca.gov/gama/gamamap/public/GamaDataDisplay.asp?dataset=EDF&samp_date=&global_id=T0603704659&assigned_name=MW-4&store_num=		
GeoTracker Data:	https://geotracker.waterboards.ca.gov/profile_report.asp?cmd=MWEDFResults&global_id=T0603704659&assigned_name=MW-4		

K110
West
1/2 - 1 Mile
Lower

CA WELLS **CAEDF0000014128**

Well ID:	T0603704659-MW-19	Well Type:	MONITORING
Source:	EDF	Other Name:	MW-19
GAMA PFAS Testing:	Not Reported		
Groundwater Quality Data:	https://gamagroundwater.waterboards.ca.gov/gama/gamamap/public/GamaDataDisplay.asp?dataset=EDF&samp_date=&global_id=T0603704659&assigned_name=MW-19&store_num=		
GeoTracker Data:	https://geotracker.waterboards.ca.gov/profile_report.asp?cmd=MWEDFResults&global_id=T0603704659&assigned_name=MW-19		

GEOCHECK® - PHYSICAL SETTING SOURCE MAP FINDINGS

Map ID
Direction
Distance
Elevation | Database | EDR ID Number

L111
WNW
1/2 - 1 Mile
Lower

CA WELLS **CAEDF0000099881**

Well ID:	T0603704659-MW-16	Well Type:	MONITORING
Source:	EDF	Other Name:	MW-16
GAMA PFAS Testing:	Not Reported		
Groundwater Quality Data:	https://gamagroundwater.waterboards.ca.gov/gama/gamamap/public/GamaDataDisplay.asp?dataset=EDF&samp_date=&global_id=T0603704659&assigned_name=MW-16&store_num=		
GeoTracker Data:	https://geotracker.waterboards.ca.gov/profile_report.asp?cmd=MWEDFResults&global_id=T0603704659&assigned_name=MW-16		

K112
West
1/2 - 1 Mile
Lower

CA WELLS **CAEDF0000075964**

Well ID:	T0603704659-MW-23	Well Type:	MONITORING
Source:	EDF	Other Name:	MW-23
GAMA PFAS Testing:	Not Reported		
Groundwater Quality Data:	https://gamagroundwater.waterboards.ca.gov/gama/gamamap/public/GamaDataDisplay.asp?dataset=EDF&samp_date=&global_id=T0603704659&assigned_name=MW-23&store_num=		
GeoTracker Data:	https://geotracker.waterboards.ca.gov/profile_report.asp?cmd=MWEDFResults&global_id=T0603704659&assigned_name=MW-23		

K113
West
1/2 - 1 Mile
Lower

CA WELLS **CAEDF0000111089**

Well ID:	T0603704659-MW-5	Well Type:	MONITORING
Source:	EDF	Other Name:	MW-5
GAMA PFAS Testing:	Not Reported		
Groundwater Quality Data:	https://gamagroundwater.waterboards.ca.gov/gama/gamamap/public/GamaDataDisplay.asp?dataset=EDF&samp_date=&global_id=T0603704659&assigned_name=MW-5&store_num=		
GeoTracker Data:	https://geotracker.waterboards.ca.gov/profile_report.asp?cmd=MWEDFResults&global_id=T0603704659&assigned_name=MW-5		

K114
West
1/2 - 1 Mile
Lower

CA WELLS **CAEDF0000087432**

Well ID:	T0603704659-MW-25	Well Type:	MONITORING
Source:	EDF	Other Name:	MW-25
GAMA PFAS Testing:	Not Reported		
Groundwater Quality Data:	https://gamagroundwater.waterboards.ca.gov/gama/gamamap/public/GamaDataDisplay.asp?dataset=EDF&samp_date=&global_id=T0603704659&assigned_name=MW-25&store_num=		
GeoTracker Data:	https://geotracker.waterboards.ca.gov/profile_report.asp?cmd=MWEDFResults&global_id=T0603704659&assigned_name=MW-25		

GEOCHECK® - PHYSICAL SETTING SOURCE MAP FINDINGS

Map ID
Direction
Distance
Elevation | Database | EDR ID Number

L115
WNW
1/2 - 1 Mile
Lower

CA WELLS **CAEDF0000112518**

Well ID:	T0603704659-MW-17	Well Type:	MONITORING
Source:	EDF	Other Name:	MW-17
GAMA PFAS Testing:	Not Reported		
Groundwater Quality Data:	https://gamagroundwater.waterboards.ca.gov/gama/gamamap/public/GamaDataDisplay.asp?dataset=EDF&samp_date=&global_id=T0603704659&assigned_name=MW-17&store_num=		
GeoTracker Data:	https://geotracker.waterboards.ca.gov/profile_report.asp?cmd=MWEDFResults&global_id=T0603704659&assigned_name=MW-17		

M116
East
1/2 - 1 Mile
Higher

CA WELLS **CAEDF0000104930**

Well ID:	T0603700149-MW-28D	Well Type:	MONITORING
Source:	EDF	Other Name:	MW-28D
GAMA PFAS Testing:	Not Reported		
Groundwater Quality Data:	https://gamagroundwater.waterboards.ca.gov/gama/gamamap/public/GamaDataDisplay.asp?dataset=EDF&samp_date=&global_id=T0603700149&assigned_name=MW-28D&store_num=		
GeoTracker Data:	https://geotracker.waterboards.ca.gov/profile_report.asp?cmd=MWEDFResults&global_id=T0603700149&assigned_name=MW-28D		

M117
East
1/2 - 1 Mile
Higher

CA WELLS **CAEDF0000102186**

Well ID:	T0603700149-OW-06	Well Type:	MONITORING
Source:	EDF	Other Name:	OW-06
GAMA PFAS Testing:	Not Reported		
Groundwater Quality Data:	https://gamagroundwater.waterboards.ca.gov/gama/gamamap/public/GamaDataDisplay.asp?dataset=EDF&samp_date=&global_id=T0603700149&assigned_name=OW-06&store_num=		
GeoTracker Data:	https://geotracker.waterboards.ca.gov/profile_report.asp?cmd=MWEDFResults&global_id=T0603700149&assigned_name=OW-06		

M118
East
1/2 - 1 Mile
Higher

CA WELLS **CAEDF0000052069**

Well ID:	T0603700149-CP-10	Well Type:	MONITORING
Source:	EDF	Other Name:	CP-10
GAMA PFAS Testing:	Not Reported		
Groundwater Quality Data:	https://gamagroundwater.waterboards.ca.gov/gama/gamamap/public/GamaDataDisplay.asp?dataset=EDF&samp_date=&global_id=T0603700149&assigned_name=CP-10&store_num=		
GeoTracker Data:	https://geotracker.waterboards.ca.gov/profile_report.asp?cmd=MWEDFResults&global_id=T0603700149&assigned_name=CP-10		

GEOCHECK® - PHYSICAL SETTING SOURCE MAP FINDINGS

Map ID
Direction
Distance
Elevation | Database | EDR ID Number

119
North
1/2 - 1 Mile
Higher | **FRDS PWS** | **CA1910046**

Epa region:	09	State:	CA
Pwsid:	CA1910046	Pwsname:	SUBURBAN WATER SYSTEMS-GLENDORA
Cityserved:	Not Reported	Stateserved:	CA
Zipserved:	Not Reported	Fipscounty:	06037
Status:	Active	Retpopsrvd:	5135
Pwssvcconn:	1556	Psource longname:	Purch_surface_water
Pwstype:	CWS	Owner:	Private
Contact:	BRETTL, JOHN	Contactorgname:	BRETTL, JOHN
Contactphone:	626-543-2643	Contactaddress1:	1325 N. GRAND AVENUE, #100
Contactaddress2:	Not Reported	Contactcity:	COVINA
Contactstate:	CA	Contactzip:	91724
Pwsactivitycode:	A		
PWS ID:	CA1910046	PWS name:	SUBURBAN WATER SYSTEMS-GLENDORA
Address:	Not Reported	Care of:	Not Reported
City:	COVINA	State:	CA
Zip:	91724	Owner:	SUBURBAN WATER SYSTEMS-GLENDORA
Source code:	Surface water	Population:	4348
PWS ID:	CA1910046	PWS type:	Not Reported
PWS name:	Not Reported	PWS address:	Not Reported
PWS city:	Not Reported	PWS state:	Not Reported
PWS zip:	Not Reported	PWS ID:	CA1910046
Activity status:	Active	Date system activated:	6202
Date system deactivated:	Not Reported	Retail population:	00004758
System name:	SUBURBAN WATER SYSTEMS-GLENDORA		
System address:	Not Reported	System address:	16340 E MAPLEGROVE
System city:	LA PUENTE	System state:	CA
System zip:	91744		
County FIPS:	037	City served:	GLENDORA
Population served:	3,301 - 5,000 Persons	Treatment:	Mixed (treated and untreated)
Latitude:	340112	Longitude:	1175654

M120
East
1/2 - 1 Mile
Higher | **CA WELLS** | **CAEDF0000101932**

Well ID:	T0603700149-MW-15
Source:	EDF
GAMA PFAS Testing:	Not Reported
Groundwater Quality Data:	https://gamagroundwater.waterboards.ca.gov/gama/gamamap/public/GamaDataDisplay.asp?dataset=EDF&samp_date=&global_id=T0603700149&assigned_name=MW-15&store_num=
GeoTracker Data:	https://geotracker.waterboards.ca.gov/profile_report.asp?cmd=MWEDFResults&global_id=T0603700149&assigned_name=MW-15
Well Type:	MONITORING
Other Name:	MW-15

GEOCHECK® - PHYSICAL SETTING SOURCE MAP FINDINGS

Map ID
Direction
Distance
Elevation | Database | EDR ID Number

N121
NNW
1/2 - 1 Mile
Lower

CA WELLS **CAEDF0000104453**

Well ID:	T0603703032-B-20	Well Type:	MONITORING
Source:	EDF	Other Name:	B-20
GAMA PFAS Testing:	Not Reported		
Groundwater Quality Data:	https://gamagroundwater.waterboards.ca.gov/gama/gamamap/public/GamaDataDisplay.asp?dataset=EDF&samp_date=&global_id=T0603703032&assigned_name=B-20&store_num=		
GeoTracker Data:	https://geotracker.waterboards.ca.gov/profile_report.asp?cmd=MWEDFResults&global_id=T0603703032&assigned_name=B-20		

N122
NNW
1/2 - 1 Mile
Lower

CA WELLS **CAEDF0000059395**

Well ID:	T0603703032-B-12	Well Type:	MONITORING
Source:	EDF	Other Name:	B-12
GAMA PFAS Testing:	Not Reported		
Groundwater Quality Data:	https://gamagroundwater.waterboards.ca.gov/gama/gamamap/public/GamaDataDisplay.asp?dataset=EDF&samp_date=&global_id=T0603703032&assigned_name=B-12&store_num=		
GeoTracker Data:	https://geotracker.waterboards.ca.gov/profile_report.asp?cmd=MWEDFResults&global_id=T0603703032&assigned_name=B-12		

N123
NNW
1/2 - 1 Mile
Lower

CA WELLS **CAEDF0000004121**

Well ID:	T0603703032-B-16	Well Type:	MONITORING
Source:	EDF	Other Name:	B-16
GAMA PFAS Testing:	Not Reported		
Groundwater Quality Data:	https://gamagroundwater.waterboards.ca.gov/gama/gamamap/public/GamaDataDisplay.asp?dataset=EDF&samp_date=&global_id=T0603703032&assigned_name=B-16&store_num=		
GeoTracker Data:	https://geotracker.waterboards.ca.gov/profile_report.asp?cmd=MWEDFResults&global_id=T0603703032&assigned_name=B-16		

N124
NNW
1/2 - 1 Mile
Lower

CA WELLS **CAEDF0000112346**

Well ID:	T0603703032-B-8	Well Type:	MONITORING
Source:	EDF	Other Name:	B-8
GAMA PFAS Testing:	Not Reported		
Groundwater Quality Data:	https://gamagroundwater.waterboards.ca.gov/gama/gamamap/public/GamaDataDisplay.asp?dataset=EDF&samp_date=&global_id=T0603703032&assigned_name=B-8&store_num=		
GeoTracker Data:	https://geotracker.waterboards.ca.gov/profile_report.asp?cmd=MWEDFResults&global_id=T0603703032&assigned_name=B-8		

GEOCHECK® - PHYSICAL SETTING SOURCE MAP FINDINGS

Map ID
Direction
Distance
Elevation | Database | EDR ID Number

N125
NNW
1/2 - 1 Mile
Lower

CA WELLS **CAEDF0000100267**

Well ID:	T0603703032-B-9	Well Type:	MONITORING
Source:	EDF	Other Name:	B-9
GAMA PFAS Testing:	Not Reported		
Groundwater Quality Data:	https://gamagroundwater.waterboards.ca.gov/gama/gamamap/public/GamaDataDisplay.asp?dataset=EDF&samp_date=&global_id=T0603703032&assigned_name=B-9&store_num=		
GeoTracker Data:	https://geotracker.waterboards.ca.gov/profile_report.asp?cmd=MWEDFResults&global_id=T0603703032&assigned_name=B-9		

N126
NNW
1/2 - 1 Mile
Lower

CA WELLS **CAEDF0000048615**

Well ID:	T0603703032-B-15	Well Type:	MONITORING
Source:	EDF	Other Name:	B-15
GAMA PFAS Testing:	Not Reported		
Groundwater Quality Data:	https://gamagroundwater.waterboards.ca.gov/gama/gamamap/public/GamaDataDisplay.asp?dataset=EDF&samp_date=&global_id=T0603703032&assigned_name=B-15&store_num=		
GeoTracker Data:	https://geotracker.waterboards.ca.gov/profile_report.asp?cmd=MWEDFResults&global_id=T0603703032&assigned_name=B-15		

N127
NNW
1/2 - 1 Mile
Lower

CA WELLS **CAEDF0000006784**

Well ID:	T0603703032-B-14	Well Type:	MONITORING
Source:	EDF	Other Name:	B-14
GAMA PFAS Testing:	Not Reported		
Groundwater Quality Data:	https://gamagroundwater.waterboards.ca.gov/gama/gamamap/public/GamaDataDisplay.asp?dataset=EDF&samp_date=&global_id=T0603703032&assigned_name=B-14&store_num=		
GeoTracker Data:	https://geotracker.waterboards.ca.gov/profile_report.asp?cmd=MWEDFResults&global_id=T0603703032&assigned_name=B-14		

N128
NNW
1/2 - 1 Mile
Lower

CA WELLS **CAEDF0000102187**

Well ID:	T0603763925-MW3	Well Type:	MONITORING
Source:	EDF	Other Name:	MW3
GAMA PFAS Testing:	Not Reported		
Groundwater Quality Data:	https://gamagroundwater.waterboards.ca.gov/gama/gamamap/public/GamaDataDisplay.asp?dataset=EDF&samp_date=&global_id=T0603763925&assigned_name=MW3&store_num=		
GeoTracker Data:	https://geotracker.waterboards.ca.gov/profile_report.asp?cmd=MWEDFResults&global_id=T0603763925&assigned_name=MW3		

Map ID
Direction
Distance
Elevation | Database | EDR ID Number

O129
East
1/2 - 1 Mile
Higher

CA WELLS **CAEDF0000072853**

Well ID:	T0603700149-MW-10	Well Type:	MONITORING
Source:	EDF	Other Name:	MW-10
GAMA PFAS Testing:	Not Reported		
Groundwater Quality Data:	https://gamagroundwater.waterboards.ca.gov/gama/gamamap/public/GamaDataDisplay.asp?dataset=EDF&samp_date=&global_id=T0603700149&assigned_name=MW-10&store_num=		
GeoTracker Data:	https://geotracker.waterboards.ca.gov/profile_report.asp?cmd=MWEDFResults&global_id=T0603700149&assigned_name=MW-10		

O130
East
1/2 - 1 Mile
Higher

CA WELLS **CAEDF0000129408**

Well ID:	T0603700149-CP-04	Well Type:	MONITORING
Source:	EDF	Other Name:	CP-04
GAMA PFAS Testing:	Not Reported		
Groundwater Quality Data:	https://gamagroundwater.waterboards.ca.gov/gama/gamamap/public/GamaDataDisplay.asp?dataset=EDF&samp_date=&global_id=T0603700149&assigned_name=CP-04&store_num=		
GeoTracker Data:	https://geotracker.waterboards.ca.gov/profile_report.asp?cmd=MWEDFResults&global_id=T0603700149&assigned_name=CP-04		

N131
NNW
1/2 - 1 Mile
Lower

CA WELLS **CAEDF0000046818**

Well ID:	T0603763925-MW1	Well Type:	MONITORING
Source:	EDF	Other Name:	MW1
GAMA PFAS Testing:	Not Reported		
Groundwater Quality Data:	https://gamagroundwater.waterboards.ca.gov/gama/gamamap/public/GamaDataDisplay.asp?dataset=EDF&samp_date=&global_id=T0603763925&assigned_name=MW1&store_num=		
GeoTracker Data:	https://geotracker.waterboards.ca.gov/profile_report.asp?cmd=MWEDFResults&global_id=T0603763925&assigned_name=MW1		

N132
NNW
1/2 - 1 Mile
Lower

CA WELLS **CAEDF0000068351**

Well ID:	T0603703032-B-11	Well Type:	MONITORING
Source:	EDF	Other Name:	B-11
GAMA PFAS Testing:	Not Reported		
Groundwater Quality Data:	https://gamagroundwater.waterboards.ca.gov/gama/gamamap/public/GamaDataDisplay.asp?dataset=EDF&samp_date=&global_id=T0603703032&assigned_name=B-11&store_num=		
GeoTracker Data:	https://geotracker.waterboards.ca.gov/profile_report.asp?cmd=MWEDFResults&global_id=T0603703032&assigned_name=B-11		

Map ID
Direction
Distance
Elevation | Database | EDR ID Number

N133
NNW
1/2 - 1 Mile
Lower

CA WELLS **CAEDF0000000513**

Well ID:	T0603763925-MW4	Well Type:	MONITORING
Source:	EDF	Other Name:	MW4
GAMA PFAS Testing:	Not Reported		
Groundwater Quality Data:	https://gamagroundwater.waterboards.ca.gov/gama/gamamap/public/GamaDataDisplay.asp?dataset=EDF&samp_date=&global_id=T0603763925&assigned_name=MW4&store_num=		
GeoTracker Data:	https://geotracker.waterboards.ca.gov/profile_report.asp?cmd=MWEDFResults&global_id=T0603763925&assigned_name=MW4		

N134
NNW
1/2 - 1 Mile
Lower

CA WELLS **CAEDF0000009686**

Well ID:	T0603763925-MW5	Well Type:	MONITORING
Source:	EDF	Other Name:	MW5
GAMA PFAS Testing:	Not Reported		
Groundwater Quality Data:	https://gamagroundwater.waterboards.ca.gov/gama/gamamap/public/GamaDataDisplay.asp?dataset=EDF&samp_date=&global_id=T0603763925&assigned_name=MW5&store_num=		
GeoTracker Data:	https://geotracker.waterboards.ca.gov/profile_report.asp?cmd=MWEDFResults&global_id=T0603763925&assigned_name=MW5		

N135
NNW
1/2 - 1 Mile
Lower

CA WELLS **CAEDF0000036673**

Well ID:	T0603703032-B-17	Well Type:	MONITORING
Source:	EDF	Other Name:	B-17
GAMA PFAS Testing:	Not Reported		
Groundwater Quality Data:	https://gamagroundwater.waterboards.ca.gov/gama/gamamap/public/GamaDataDisplay.asp?dataset=EDF&samp_date=&global_id=T0603703032&assigned_name=B-17&store_num=		
GeoTracker Data:	https://geotracker.waterboards.ca.gov/profile_report.asp?cmd=MWEDFResults&global_id=T0603703032&assigned_name=B-17		

P136
North
1/2 - 1 Mile
Lower

CA WELLS **CAEDF0000037746**

Well ID:	T0603791308-MW2	Well Type:	MONITORING
Source:	EDF	Other Name:	MW2
GAMA PFAS Testing:	Not Reported		
Groundwater Quality Data:	https://gamagroundwater.waterboards.ca.gov/gama/gamamap/public/GamaDataDisplay.asp?dataset=EDF&samp_date=&global_id=T0603791308&assigned_name=MW2&store_num=		
GeoTracker Data:	https://geotracker.waterboards.ca.gov/profile_report.asp?cmd=MWEDFResults&global_id=T0603791308&assigned_name=MW2		

GEOCHECK® - PHYSICAL SETTING SOURCE MAP FINDINGS

Map ID
Direction
Distance
Elevation | Database | EDR ID Number

P137
North
1/2 - 1 Mile
Lower

CA WELLS **CAEDF0000045732**

Well ID:	T0603791308-MW1	Well Type:	MONITORING
Source:	EDF	Other Name:	MW1
GAMA PFAS Testing:	Not Reported		
Groundwater Quality Data:	https://gamagroundwater.waterboards.ca.gov/gama/gamamap/public/GamaDataDisplay.asp?dataset=EDF&samp_date=&global_id=T0603791308&assigned_name=MW1&store_num=		
GeoTracker Data:	https://geotracker.waterboards.ca.gov/profile_report.asp?cmd=MWEDFResults&global_id=T0603791308&assigned_name=MW1		

N138
NNW
1/2 - 1 Mile
Lower

CA WELLS **CAEDF0000074944**

Well ID:	T060375414-MW-9	Well Type:	MONITORING
Source:	EDF	Other Name:	MW-9
GAMA PFAS Testing:	Not Reported		
Groundwater Quality Data:	https://gamagroundwater.waterboards.ca.gov/gama/gamamap/public/GamaDataDisplay.asp?dataset=EDF&samp_date=&global_id=T060375414&assigned_name=MW-9&store_num=		
GeoTracker Data:	https://geotracker.waterboards.ca.gov/profile_report.asp?cmd=MWEDFResults&global_id=T060375414&assigned_name=MW-9		

N139
NNW
1/2 - 1 Mile
Lower

CA WELLS **CAEDF0000051688**

Well ID:	T0603703032-B-19	Well Type:	MONITORING
Source:	EDF	Other Name:	B-19
GAMA PFAS Testing:	Not Reported		
Groundwater Quality Data:	https://gamagroundwater.waterboards.ca.gov/gama/gamamap/public/GamaDataDisplay.asp?dataset=EDF&samp_date=&global_id=T0603703032&assigned_name=B-19&store_num=		
GeoTracker Data:	https://geotracker.waterboards.ca.gov/profile_report.asp?cmd=MWEDFResults&global_id=T0603703032&assigned_name=B-19		

N140
NNW
1/2 - 1 Mile
Lower

CA WELLS **CAEDF0000007350**

Well ID:	T0603763925-MW2	Well Type:	MONITORING
Source:	EDF	Other Name:	MW2
GAMA PFAS Testing:	Not Reported		
Groundwater Quality Data:	https://gamagroundwater.waterboards.ca.gov/gama/gamamap/public/GamaDataDisplay.asp?dataset=EDF&samp_date=&global_id=T0603763925&assigned_name=MW2&store_num=		
GeoTracker Data:	https://geotracker.waterboards.ca.gov/profile_report.asp?cmd=MWEDFResults&global_id=T0603763925&assigned_name=MW2		

GEOCHECK® - PHYSICAL SETTING SOURCE MAP FINDINGS

Map ID
Direction
Distance
Elevation | Database | EDR ID Number

N141
NNW
1/2 - 1 Mile
Lower

CA WELLS **CAEDF0000067529**

Well ID:	T0603703032-B-18	Well Type:	MONITORING
Source:	EDF	Other Name:	B-18
GAMA PFAS Testing:	Not Reported		
Groundwater Quality Data:	https://gamagroundwater.waterboards.ca.gov/gama/gamamap/public/GamaDataDisplay.asp?dataset=EDF&samp_date=&global_id=T0603703032&assigned_name=B-18&store_num=		
GeoTracker Data:	https://geotracker.waterboards.ca.gov/profile_report.asp?cmd=MWEDFResults&global_id=T0603703032&assigned_name=B-18		

P142
North
1/2 - 1 Mile
Lower

CA WELLS **CAEDF0000038709**

Well ID:	T0603791308-MW3	Well Type:	MONITORING
Source:	EDF	Other Name:	MW3
GAMA PFAS Testing:	Not Reported		
Groundwater Quality Data:	https://gamagroundwater.waterboards.ca.gov/gama/gamamap/public/GamaDataDisplay.asp?dataset=EDF&samp_date=&global_id=T0603791308&assigned_name=MW3&store_num=		
GeoTracker Data:	https://geotracker.waterboards.ca.gov/profile_report.asp?cmd=MWEDFResults&global_id=T0603791308&assigned_name=MW3		

N143
NNW
1/2 - 1 Mile
Lower

CA WELLS **CAEDF0000032577**

Well ID:	T060375414-MW-10	Well Type:	MONITORING
Source:	EDF	Other Name:	MW-10
GAMA PFAS Testing:	Not Reported		
Groundwater Quality Data:	https://gamagroundwater.waterboards.ca.gov/gama/gamamap/public/GamaDataDisplay.asp?dataset=EDF&samp_date=&global_id=T060375414&assigned_name=MW-10&store_num=		
GeoTracker Data:	https://geotracker.waterboards.ca.gov/profile_report.asp?cmd=MWEDFResults&global_id=T060375414&assigned_name=MW-10		

O144
East
1/2 - 1 Mile
Higher

CA WELLS **CAEDF0000039145**

Well ID:	T0603700149-MW-14	Well Type:	MONITORING
Source:	EDF	Other Name:	MW-14
GAMA PFAS Testing:	Not Reported		
Groundwater Quality Data:	https://gamagroundwater.waterboards.ca.gov/gama/gamamap/public/GamaDataDisplay.asp?dataset=EDF&samp_date=&global_id=T0603700149&assigned_name=MW-14&store_num=		
GeoTracker Data:	https://geotracker.waterboards.ca.gov/profile_report.asp?cmd=MWEDFResults&global_id=T0603700149&assigned_name=MW-14		

Map ID
Direction
Distance
Elevation | Database | EDR ID Number

Q145
NNW
1/2 - 1 Mile
Lower

CA WELLS **CAEDF0000132569**

Well ID:	T060375414-MW-8	Well Type:	MONITORING
Source:	EDF	Other Name:	MW-8
GAMA PFAS Testing:	Not Reported		
Groundwater Quality Data:	https://gamagroundwater.waterboards.ca.gov/gama/gamamap/public/GamaDataDisplay.asp?dataset=EDF&samp_date=&global_id=T060375414&assigned_name=MW-8&store_num=		
GeoTracker Data:	https://geotracker.waterboards.ca.gov/profile_report.asp?cmd=MWEDFResults&global_id=T060375414&assigned_name=MW-8		

146
ESE
1/2 - 1 Mile
Higher

CA WELLS **CAEDF0000035054**

Well ID:	T0603700149-OW-08	Well Type:	MONITORING
Source:	EDF	Other Name:	OW-08
GAMA PFAS Testing:	Not Reported		
Groundwater Quality Data:	https://gamagroundwater.waterboards.ca.gov/gama/gamamap/public/GamaDataDisplay.asp?dataset=EDF&samp_date=&global_id=T0603700149&assigned_name=OW-08&store_num=		
GeoTracker Data:	https://geotracker.waterboards.ca.gov/profile_report.asp?cmd=MWEDFResults&global_id=T0603700149&assigned_name=OW-08		

Q147
NNW
1/2 - 1 Mile
Lower

CA WELLS **CAEDF0000092574**

Well ID:	T060375414-MW-12	Well Type:	MONITORING
Source:	EDF	Other Name:	MW-12
GAMA PFAS Testing:	Not Reported		
Groundwater Quality Data:	https://gamagroundwater.waterboards.ca.gov/gama/gamamap/public/GamaDataDisplay.asp?dataset=EDF&samp_date=&global_id=T060375414&assigned_name=MW-12&store_num=		
GeoTracker Data:	https://geotracker.waterboards.ca.gov/profile_report.asp?cmd=MWEDFResults&global_id=T060375414&assigned_name=MW-12		

Q148
NNW
1/2 - 1 Mile
Lower

CA WELLS **CAEDF0000068987**

Well ID:	T060375414-MW-11	Well Type:	MONITORING
Source:	EDF	Other Name:	MW-11
GAMA PFAS Testing:	Not Reported		
Groundwater Quality Data:	https://gamagroundwater.waterboards.ca.gov/gama/gamamap/public/GamaDataDisplay.asp?dataset=EDF&samp_date=&global_id=T060375414&assigned_name=MW-11&store_num=		
GeoTracker Data:	https://geotracker.waterboards.ca.gov/profile_report.asp?cmd=MWEDFResults&global_id=T060375414&assigned_name=MW-11		

Map ID
Direction
Distance
Elevation | Database | EDR ID Number

R149
East
1/2 - 1 Mile
Higher

CA WELLS **CAEDF0000032099**

Well ID:	T0603700149-OW-04	Well Type:	MONITORING
Source:	EDF	Other Name:	OW-04
GAMA PFAS Testing:	Not Reported		
Groundwater Quality Data:	https://gamagroundwater.waterboards.ca.gov/gama/gamamap/public/GamaDataDisplay.asp?dataset=EDF&samp_date=&global_id=T0603700149&assigned_name=OW-04&store_num=		
GeoTracker Data:	https://geotracker.waterboards.ca.gov/profile_report.asp?cmd=MWEDFResults&global_id=T0603700149&assigned_name=OW-04		

Q150
NNW
1/2 - 1 Mile
Lower

CA WELLS **CAEDF0000012858**

Well ID:	T060375414-MW-13	Well Type:	MONITORING
Source:	EDF	Other Name:	MW-13
GAMA PFAS Testing:	Not Reported		
Groundwater Quality Data:	https://gamagroundwater.waterboards.ca.gov/gama/gamamap/public/GamaDataDisplay.asp?dataset=EDF&samp_date=&global_id=T060375414&assigned_name=MW-13&store_num=		
GeoTracker Data:	https://geotracker.waterboards.ca.gov/profile_report.asp?cmd=MWEDFResults&global_id=T060375414&assigned_name=MW-13		

R151
East
1/2 - 1 Mile
Higher

CA WELLS **CAEDF0000059332**

Well ID:	T0603700149-OW-01	Well Type:	MONITORING
Source:	EDF	Other Name:	OW-01
GAMA PFAS Testing:	Not Reported		
Groundwater Quality Data:	https://gamagroundwater.waterboards.ca.gov/gama/gamamap/public/GamaDataDisplay.asp?dataset=EDF&samp_date=&global_id=T0603700149&assigned_name=OW-01&store_num=		
GeoTracker Data:	https://geotracker.waterboards.ca.gov/profile_report.asp?cmd=MWEDFResults&global_id=T0603700149&assigned_name=OW-01		

R152
East
1/2 - 1 Mile
Higher

CA WELLS **CAEDF0000049614**

Well ID:	T0603700149-EW-01	Well Type:	MONITORING
Source:	EDF	Other Name:	EW-01
GAMA PFAS Testing:	Not Reported		
Groundwater Quality Data:	https://gamagroundwater.waterboards.ca.gov/gama/gamamap/public/GamaDataDisplay.asp?dataset=EDF&samp_date=&global_id=T0603700149&assigned_name=EW-01&store_num=		
GeoTracker Data:	https://geotracker.waterboards.ca.gov/profile_report.asp?cmd=MWEDFResults&global_id=T0603700149&assigned_name=EW-01		

Map ID
Direction
Distance
Elevation | Database | EDR ID Number

R153
East
1/2 - 1 Mile
Higher

CA WELLS **CAEDF0000120803**

Well ID:	T0603700149-EW-10	Well Type:	MONITORING
Source:	EDF	Other Name:	EW-10
GAMA PFAS Testing:	Not Reported		
Groundwater Quality Data:	https://gamagroundwater.waterboards.ca.gov/gama/gamamap/public/GamaDataDisplay.asp?dataset=EDF&samp_date=&global_id=T0603700149&assigned_name=EW-10&store_num=		
GeoTracker Data:	https://geotracker.waterboards.ca.gov/profile_report.asp?cmd=MWEDFResults&global_id=T0603700149&assigned_name=EW-10		

R154
East
1/2 - 1 Mile
Higher

CA WELLS **CAEDF0000129353**

Well ID:	T0603700149-OW-02	Well Type:	MONITORING
Source:	EDF	Other Name:	OW-02
GAMA PFAS Testing:	Not Reported		
Groundwater Quality Data:	https://gamagroundwater.waterboards.ca.gov/gama/gamamap/public/GamaDataDisplay.asp?dataset=EDF&samp_date=&global_id=T0603700149&assigned_name=OW-02&store_num=		
GeoTracker Data:	https://geotracker.waterboards.ca.gov/profile_report.asp?cmd=MWEDFResults&global_id=T0603700149&assigned_name=OW-02		

R155
East
1/2 - 1 Mile
Higher

CA WELLS **CAEDF0000113491**

Well ID:	T0603700149-EW-09	Well Type:	MONITORING
Source:	EDF	Other Name:	EW-09
GAMA PFAS Testing:	Not Reported		
Groundwater Quality Data:	https://gamagroundwater.waterboards.ca.gov/gama/gamamap/public/GamaDataDisplay.asp?dataset=EDF&samp_date=&global_id=T0603700149&assigned_name=EW-09&store_num=		
GeoTracker Data:	https://geotracker.waterboards.ca.gov/profile_report.asp?cmd=MWEDFResults&global_id=T0603700149&assigned_name=EW-09		

R156
ESE
1/2 - 1 Mile
Higher

CA WELLS **CAEDF0000079663**

Well ID:	T0603700149-MW-47	Well Type:	MONITORING
Source:	EDF	Other Name:	MW-47
GAMA PFAS Testing:	Not Reported		
Groundwater Quality Data:	https://gamagroundwater.waterboards.ca.gov/gama/gamamap/public/GamaDataDisplay.asp?dataset=EDF&samp_date=&global_id=T0603700149&assigned_name=MW-47&store_num=		
GeoTracker Data:	https://geotracker.waterboards.ca.gov/profile_report.asp?cmd=MWEDFResults&global_id=T0603700149&assigned_name=MW-47		

Map ID
Direction
Distance
Elevation | Database | EDR ID Number

R157
East
1/2 - 1 Mile
Higher

CA WELLS **CAEDF0000054531**

Well ID:	T0603700149-OW-05	Well Type:	MONITORING
Source:	EDF	Other Name:	OW-05
GAMA PFAS Testing:	Not Reported		
Groundwater Quality Data:	https://gamagroundwater.waterboards.ca.gov/gama/gamamap/public/GamaDataDisplay.asp?dataset=EDF&samp_date=&global_id=T0603700149&assigned_name=OW-05&store_num=		
GeoTracker Data:	https://geotracker.waterboards.ca.gov/profile_report.asp?cmd=MWEDFResults&global_id=T0603700149&assigned_name=OW-05		

158
East
1/2 - 1 Mile
Higher

CA WELLS **CAEDF0000120863**

Well ID:	T0603700149-MW-25	Well Type:	MONITORING
Source:	EDF	Other Name:	MW-25
GAMA PFAS Testing:	Not Reported		
Groundwater Quality Data:	https://gamagroundwater.waterboards.ca.gov/gama/gamamap/public/GamaDataDisplay.asp?dataset=EDF&samp_date=&global_id=T0603700149&assigned_name=MW-25&store_num=		
GeoTracker Data:	https://geotracker.waterboards.ca.gov/profile_report.asp?cmd=MWEDFResults&global_id=T0603700149&assigned_name=MW-25		

R159
East
1/2 - 1 Mile
Higher

CA WELLS **CAEDF0000114528**

Well ID:	T0603700149-MW-09B	Well Type:	MONITORING
Source:	EDF	Other Name:	MW-09B
GAMA PFAS Testing:	Not Reported		
Groundwater Quality Data:	https://gamagroundwater.waterboards.ca.gov/gama/gamamap/public/GamaDataDisplay.asp?dataset=EDF&samp_date=&global_id=T0603700149&assigned_name=MW-09B&store_num=		
GeoTracker Data:	https://geotracker.waterboards.ca.gov/profile_report.asp?cmd=MWEDFResults&global_id=T0603700149&assigned_name=MW-09B		

R160
East
1/2 - 1 Mile
Higher

CA WELLS **CAEDF0000073217**

Well ID:	T0603700149-CP-05	Well Type:	MONITORING
Source:	EDF	Other Name:	CP-05
GAMA PFAS Testing:	Not Reported		
Groundwater Quality Data:	https://gamagroundwater.waterboards.ca.gov/gama/gamamap/public/GamaDataDisplay.asp?dataset=EDF&samp_date=&global_id=T0603700149&assigned_name=CP-05&store_num=		
GeoTracker Data:	https://geotracker.waterboards.ca.gov/profile_report.asp?cmd=MWEDFResults&global_id=T0603700149&assigned_name=CP-05		

GEOCHECK® - PHYSICAL SETTING SOURCE MAP FINDINGS

Map ID
Direction
Distance

Database EDR ID Number

A1
ENE
1/2 - 1 Mile

OIL_GAS **CAOG17000007058**

OIL_GAS:

API #:	0403705409	Well #:	1
Well Type:	Dry Hole	Well Status:	Plugged
Lease Name:	Louis H. Didier	Well Design:	Louis H. Didier 1
Operator ID:	03155	Operator Name:	Freudenthal and Myers Expl. Co.
Field Name:	Any Field	Area Name:	Any Area
Place:	La Puente	GIS Source:	hud
Confidential Well:	N	Directionally Drilled:	N
Spud Date:	Not Reported		
Well Record Request URL:	https://filerequest.conservation.ca.gov/WellRecord?api=03705409		

A2
ENE
1/2 - 1 Mile

OIL_GAS **CAOG17000004815**

OIL_GAS:

API #:	0403705410	Well #:	1
Well Type:	Dry Hole	Well Status:	Plugged
Lease Name:	Pearson-Willey	Well Design:	Pearson-Willey 1
Operator ID:	03155	Operator Name:	Freudenthal and Myers Expl. Co.
Field Name:	Any Field	Area Name:	Any Area
Place:	La Puente	GIS Source:	hud
Confidential Well:	N	Directionally Drilled:	N
Spud Date:	Not Reported		
Well Record Request URL:	https://filerequest.conservation.ca.gov/WellRecord?api=03705410		

3
NNE
1/2 - 1 Mile

OIL_GAS **CAOG17000007066**

OIL_GAS:

API #:	0403706009	Well #:	1
Well Type:	Dry Hole	Well Status:	Plugged
Lease Name:	Richfield-Puente	Well Design:	Richfield-Puente 1
Operator ID:	08396	Operator Name:	The State Co.
Field Name:	Any Field	Area Name:	Any Area
Place:	La Puente	GIS Source:	hud
Confidential Well:	N	Directionally Drilled:	N
Spud Date:	Not Reported		
Well Record Request URL:	https://filerequest.conservation.ca.gov/WellRecord?api=03706009		

GEOCHECK® - PHYSICAL SETTING SOURCE MAP FINDINGS
RADON

AREA RADON INFORMATION

State Database: CA Radon

Radon Test Results

Zipcode	Num Tests	> 4 pCi/L
91745	22	0

Federal EPA Radon Zone for LOS ANGELES County: 2

Note: Zone 1 indoor average level > 4 pCi/L.
: Zone 2 indoor average level >= 2 pCi/L and <= 4 pCi/L.
: Zone 3 indoor average level < 2 pCi/L.

Federal Area Radon Information for Zip Code: 91745

Number of sites tested: 2

Area	Average Activity	% <4 pCi/L	% 4-20 pCi/L	% >20 pCi/L
Living Area - 1st Floor	-0.500 pCi/L	100%	0%	0%
Living Area - 2nd Floor	Not Reported	Not Reported	Not Reported	Not Reported
Basement	Not Reported	Not Reported	Not Reported	Not Reported

PHYSICAL SETTING SOURCE RECORDS SEARCHED

TOPOGRAPHIC INFORMATION

USGS 7.5' Digital Elevation Model (DEM)
Source: United States Geologic Survey
EDR acquired the USGS 7.5' Digital Elevation Model in 2002 and updated it in 2006. The 7.5 minute DEM corresponds to the USGS 1:24,000- and 1:25,000-scale topographic quadrangle maps. The DEM provides elevation data with consistent elevation units and projection.

Current USGS 7.5 Minute Topographic Map
Source: U.S. Geological Survey

HYDROLOGIC INFORMATION

Flood Zone Data: This data was obtained from the Federal Emergency Management Agency (FEMA). It depicts 100-year and 500-year flood zones as defined by FEMA. It includes the National Flood Hazard Layer (NFHL) which incorporates Flood Insurance Rate Map (FIRM) data and Q3 data from FEMA in areas not covered by NFHL.
Source: FEMA
Telephone: 877-336-2627
Date of Government Version: 2003, 2015

NWI: National Wetlands Inventory. This data, available in select counties across the country, was obtained by EDR in 2002, 2005, 2010 and 2015 from the U.S. Fish and Wildlife Service.

State Wetlands Data: Wetland Inventory
Source: Department of Fish and Wildlife
Telephone: 916-445-0411

HYDROGEOLOGIC INFORMATION

AQUIFLOW^{R} Information System
Source: EDR proprietary database of groundwater flow information
EDR has developed the AQUIFLOW Information System (AIS) to provide data on the general direction of groundwater flow at specific points. EDR has reviewed reports submitted to regulatory authorities at select sites and has extracted the date of the report, hydrogeologically determined groundwater flow direction and depth to water table information.

GEOLOGIC INFORMATION

Geologic Age and Rock Stratigraphic Unit
Source: P.G. Schruben, R.E. Arndt and W.J. Bawiec, Geology of the Conterminous U.S. at 1:2,500,000 Scale - A digital representation of the 1974 P.B. King and H.M. Beikman Map, USGS Digital Data Series DDS - 11 (1994).

STATSGO: State Soil Geographic Database
Source: Department of Agriculture, Natural Resources Conservation Service (NRCS)
The U.S. Department of Agriculture's (USDA) Natural Resources Conservation Service (NRCS) leads the national Conservation Soil Survey (NCSS) and is responsible for collecting, storing, maintaining and distributing soil survey information for privately owned lands in the United States. A soil map in a soil survey is a representation of soil patterns in a landscape. Soil maps for STATSGO are compiled by generalizing more detailed (SSURGO) soil survey maps.

SSURGO: Soil Survey Geographic Database
Source: Department of Agriculture, Natural Resources Conservation Service (NRCS)
Telephone: 800-672-5559
SSURGO is the most detailed level of mapping done by the Natural Resources Conservation Service, mapping scales generally range from 1:12,000 to 1:63,360. Field mapping methods using national standards are used to construct the soil maps in the Soil Survey Geographic (SSURGO) database. SSURGO digitizing duplicates the original soil survey maps. This level of mapping is designed for use by landowners, townships and county natural resource planning and management.

PHYSICAL SETTING SOURCE RECORDS SEARCHED

LOCAL / REGIONAL WATER AGENCY RECORDS

FEDERAL WATER WELLS

PWS: Public Water Systems
Source: EPA/Office of Drinking Water
Telephone: 202-564-3750
Public Water System data from the Federal Reporting Data System. A PWS is any water system which provides water to at least 25 people for at least 60 days annually. PWSs provide water from wells, rivers and other sources.

PWS ENF: Public Water Systems Violation and Enforcement Data
Source: EPA/Office of Drinking Water
Telephone: 202-564-3750
Violation and Enforcement data for Public Water Systems from the Safe Drinking Water Information System (SDWIS) after August 1995. Prior to August 1995, the data came from the Federal Reporting Data System (FRDS).

USGS Water Wells: USGS National Water Inventory System (NWIS)
This database contains descriptive information on sites where the USGS collects or has collected data on surface water and/or groundwater. The groundwater data includes information on wells, springs, and other sources of groundwater.

OTHER STATE DATABASE INFORMATION

Groundwater Ambient Monitoring & Assessment Program
State Water Resources Control Board
Telephone: 916-341-5577
The GAMA Program is Californias comprehensive groundwater quality monitoring program. GAMA collects data by testing the untreated, raw water in different types of wells for naturally-occurring and man-made chemicals. The GAMA data includes Domestic, Monitoring and Municipal well types from the following sources, Department of Water Resources, Department of Heath Services, EDF, Agricultural Lands, Lawrence Livermore National Laboratory, Department of Pesticide Regulation, United States Geological Survey, Groundwater Ambient Monitoring and Assessment Program and Local Groundwater Projects.

Water Well Database
Source: Department of Water Resources
Telephone: 916-651-9648

California Drinking Water Quality Database
Source: Department of Public Health
Telephone: 916-324-2319
The database includes all drinking water compliance and special studies monitoring for the state of California since 1984. It consists of over 3,200,000 individual analyses along with well and water system information.

Geothermal Wells Listing
Department of Conservation
Telephone: 916-445-9686
Geothermal well means a well constructed to extract or return water to the ground after it has been used for heating or cooling purposes. Geothermal wells in California (except for wells on federal leases which are administered by the Bureau of Land Management) are permitted, drilled, operated, and permanently sealed and closed (plugged and abandoned) under requirements and procedures administered by the Geothermal Section of the Department of Conservations Geologic Energy Management Division (CalGEM, formerly DOGGR).

California Oil and Gas Well Locations
Source: Dept of Conservation, Geologic Energy Management Division
Telephone: 916-323-1779
Oil and Gas well locations in the state.

PHYSICAL SETTING SOURCE RECORDS SEARCHED

California Earthquake Fault Lines
Source: California Division of Mines and Geology
The fault lines displayed on EDR's Topographic map are digitized quaternary fault lines prepared in 1975 by the United State Geological Survey. Additional information (also from 1975) regarding activity at specific fault lines comes from California's Preliminary Fault Activity Map prepared by the California Division of Mines and Geology.

RADON

State Database: CA Radon
Source: Department of Public Health
Telephone: 916-210-8558
Radon Database for California

Area Radon Information
Source: USGS
Telephone: 703-356-4020
The National Radon Database has been developed by the U.S. Environmental Protection Agency (USEPA) and is a compilation of the EPA/State Residential Radon Survey and the National Residential Radon Survey. The study covers the years 1986 - 1992. Where necessary data has been supplemented by information collected at private sources such as universities and research institutions.

EPA Radon Zones
Source: EPA
Telephone: 703-356-4020
Sections 307 & 309 of IRAA directed EPA to list and identify areas of U.S. with the potential for elevated indoor radon levels.

OTHER

Airport Landing Facilities: Private and public use landing facilities
Source: Federal Aviation Administration, 800-457-6656

Epicenters: World earthquake epicenters, Richter 5 or greater
Source: Department of Commerce, National Oceanic and Atmospheric Administration

California Earthquake Fault Lines: The fault lines displayed on EDR's Topographic map are digitized quaternary fault lines, prepared in 1975 by the United State Geological Survey. Additional information (also from 1975) regarding activity at specific fault lines comes from California's Preliminary Fault Activity Map prepared by the California Division of Mines and Geology.

STREET AND ADDRESS INFORMATION

© 2015 TomTom North America, Inc. All rights reserved. This material is proprietary and the subject of copyright protection and other intellectual property rights owned by or licensed to Tele Atlas North America, Inc. The use of this material is subject to the terms of a license agreement. You will be held liable for any unauthorized copying or disclosure of this material.

APPENDIX E

CREDENTIALS



Dean Mantelzak

ENVIRONMENTAL ASSISTANT SCIENTIST

PROFESSIONAL EXPERIENCE

Mr. Mantelzak is an Environmental Assistant Scientist in Terracon's Los Angeles, California Office. In this office, Mr. Mantelzak prepares Phase I Environmental Site Assessments (ESA) reports. He manages all aspects of the project and engages with the Authorized Project Reviewer to ensure that it is completed within scope, and on time. Additionally, Mr. Mantelzak oversees field surveys, interviews with property owners, Environmental Data Resource reports, and file reviews at local county and city regulatory offices. As required, each ESA is prepared and finalized in accordance with the current ASTM 1527-21 Standard. His experience ranges from small scale buildings to large scale industrial and commercial properties.

PROJECT EXPERIENCE

Dean has conducted Phase I ESA for properties in California in the United States, evaluating present and past land use to locate potential sources of hazardous materials/wastes. Tasks involved consist of reviewing environmental data/records, including aerial photographs, fire insurance maps, topographic maps, historical city directories, environmental database reports, site reconnaissance, personnel interviews, state, and local agencies file reviews. Assessed properties span commercial, industrial, vacant, and retail buildings, restaurants, offices, and agricultural/undeveloped land ranging up to 12 acres.

EDUCATION

Bachelor of Science, Earth Science
University of California, Santa Barbara, 2023.

WORK HISTORY

Terracon Consultants, Inc. (Los Angeles, CA). Assistant Scientist December 2023 to Present

Porter Lab, University of California, Santa Barbara – Undergraduate Researcher Assistant, November 2022-June 2023



Laura Hedman, GIT

STAFF GEOLOGIST

EDUCATION

Pennsylvania State University, Post-graduate coursework in Geographic Information Systems (GIS)

Bachelor of Science, Geology/Earth Science, University of California, Riverside, 2016

Mount San Jacinto College Associate of Science, Geographic Information Systems (GIS) and Science (duel degrees), May 2014

REGISTRATIONS

Project Manager Geologist in Training (Fundamental of Geology), June 2017

CERTIFICATIONS

40-Hour HAZWOPER

Asbestos Building Inspector Initial Course, May 2019.

Asbestos Supervision Initial Course, May 2019

eRailSafe, May 2020

BNSF Contractor, May 2020

WORK HISTORY

Terracon, Colton, California
Staff Geologist
March 2020 To Present

Terracon, Colton, California
Field Geologist
January 2018 To March 2020

PROFESSIONAL EXPERIENCE

Ms. Hedman is a staff geologist in Terracon's Colton, CA office, Environmental Department. Ms. Hedman's professional experience includes Environmental Services, Phase I Environmental Site Assessments (ESAs), Limited Environmental Compliance Assessments (LECAs), Limited Site Investigations (LSIs), soil and groundwater sampling, and groundwater monitoring projects. She has conducted site assessments on office facilities, warehouses, manufacturing facilities, automotive dealerships, restaurants, hospitals, medical offices, telecommunication towers, vacant, and agricultural land. She prepares environmental site assessment reports; researching city directories and regulatory agency files; and reviews aerial photographs and topographic maps. In addition, she assists the Senior Project Manager in Phase I Environmental Site Assessments.

PROJECT EXPERIENCE

Office Buildings/Medical Office Building – California

Project Manager and Environmental Site Assessments on office properties, which includes multi-story financial, educational, medical office buildings, and a 95,000-square-foot community hospital.

Warehouse Buildings/Logistical Centers – California

Project Manager and Environmental Site Assessment on warehouses and logistical centers, which includes commercial facilities with 1.2 million-square-foot warehousing space.

Restaurants/Retail Buildings – California

Project Manager and Environmental Site Assessment on family-style restaurants, and retail lease spaces.

Auto Dealership/Automotive Service– California

Project Manager and Environmental Site Assessment on automotive dealerships, automotive maintenance facilities, and automotive collision repair centers.

Undeveloped/Vacant/Agricultural – California

Project Manager and Environmental Site Assessments on undeveloped, vacant, and agricultural land; from less than one-acre- to over 200-acre parcel of land.

Carl A. Parten, P.G

CONTRACT MANAGER, SENIOR PRINCIPAL



EDUCATION

Bachelor of Science, Geology, Sul Ross State University, Alpine, Texas, 1994

REGISTRATIONS

Licensed Professional Geoscientist (P.G.), I.D. # 221, Texas Board of Professional Geoscientists 2003 (current)

40 Hour OSHA Hazardous Waste Site & Waste Management Training

PROFESSIONAL EXPERIENCE

Mr. Parten has over 30 years of experience in environmental consulting in multiple regional regulatory districts throughout the United States. His professional experience includes comprehensive site investigations and remediation studies for Industrial and Hazardous Waste sites, municipal solid waste landfill sites and underground storage tank (UST) facilities.

He has successfully managed and obtained regulatory closure of over 30 Voluntary Cleanup Program (VCP) sites and leaking underground storage tank (LUST) facilities, and coordinated UST removal and closure for numerous facilities in multiple states throughout the United States. Mr. Parten continues to serve as a technical lead with Terracon and he possesses extensive experience in the installation of monitor wells, aquifer characterization, sensitive receptor surveys, risk-based assessments, vapor intrusion (VI) evaluations, and soil-gas assessments. Additionally, he has extensive experience in comprehensive soil and groundwater investigations on industrial facilities and municipal solid waste (MSW) landfill facilities, including evaluation of landfill gas/methane impacts. He has prepared and implemented corrective action work plans for remediation of chlorinated hydrocarbons at dry cleaner facilities and petroleum hydrocarbons at LUST facilities, MSW landfill facilities, and managed and implemented groundwater pump and treat, non-aqueous phase liquid (NAPL) recovery, and duel-phase vapor extraction systems for the recovery of petroleum hydrocarbons. Additionally, Mr. Parten developed work plans and implemented the remediation of heavy metals and poly-nuclear aromatic hydrocarbons (PAHs).

PROJECT EXPERIENCE

Federal

- Edwards Air Force Base – Mojave, CA

Transportation

- Hanford Site – Hanford/Shirley CA, CA
- Stanfield Cutoff Road – Big Bear, CA
- Sabre Building – Victorville, CA
- Mt Vernon Viaduct Design Build – San Bernardino, CA
- Euclid Ave Monument & Tree Installation – Ontario, CA
- ODFL- Sultana Project – Fontana, CA
- FedEx Freight - Central Freight Lines – Perris, CA

Healthcare and Assisted Living

- Kaiser- San Jose, CA – San Jose, CA
- Culver City Assisted Living – Culver City, CA
- Culver City Assisted Living – Culver City, CA
- Valley Center 4 – Sacramento, CA
- Valley Center 5 – Sacramento, CA
- K0244 Riverside Bed Tower – Riverside, CA
- Project Cobalt – Multiple Locations San Diego County
- Kaiser Palmetto Land – Fontana, CA
- Barstow Community Hospital – Barstow, CA
- Project Blossom – Victorville, CA

Mortuary/Cemeteries

- Lighthouse Memorial - McMillian – Gardena, CA
- Lighthouse Memorial - Rice Center – Torrance, CA
- Lighthouse Memorial - White & Day – Torrance, CA
- Kern Hesperia Mortuary – Hesperia, CA

Warehouses and Distributions Centers

- US Foods Warehouse - Rooftop Installation – La Mirada, CA
- Walmart Warehouse Lease – Riverside, CA
- Warehouse-Distribution Center - San Diego – San Diego, CA
- Proposed Winchester Warehouse – Winchester, CA
- Refrigerated Warehouse - Bloomington – Bloomington, CA
- Redlands Warehouse – Redlands, CA
- Cepheid Lodi B2 Shell – Lodi, CA
- Perris Logistics Center South – Perris, CA
- Apple Valley Insulation – Hesperia, CA
- PanCal Industrial Portfolio – Ontario, CA
- CoreHog – Valencia, CA
- Class Leasing Manufacturing Building – San Jacinto, CA
- Nor Cal Beverage – West Sacramento, CA
- MGRC Western US – Fresno, CA
- UNFI – Riverside, CA
- Walmart Distribution Center #6021 – Porterville, CA
- SAX1 - Irvine, CA – Irvine, CA
- Glendale INDX – Glendale, CA

Apartments and Mixed Use

- Proposed Multi-Family Housing – Sacramento, CA
- Patterson Apts – Oxnard, CA
- Plat at 539 Hobart – Los Angeles, CA

- Temescal Canyon Apartment Development – Corona, CA
- 7500 & 7550 Sunset Blvd – West Hollywood, CA
- Prose Moreno Valley – Moreno Valley, CA

Educational

- M&O Yard Stockpile Sampling – Lodi, CA
- Elk Grove HS Modernization – Elk Grove, CA
- Santa Rosa Jr College – Santa Rosa
- Central Ave – San Bernardino, CA
- Frontier Center – Ontario, CA

Power

- Chargenet - 12 Sites – Lake Forest, CA
- PG&E Stockton Hydrovac – Stockton, CA
- Mesa & Alta Mesa Wind Farm Projects – Whitewater, CA
- Rosamond South – Rosamond, CA

Commercial and Office Buildings

- ALDI Store #65 - Jurupa Valley – Jurupa Valley, CA
- Proposed Self-Storage Facility – San Jacinto, CA
- Cabrillo Business Park – Goleta, CA
- Dollar Self Storage – Corona, CA
- Raising Cane's #843 - Ontario, CA – Ontario, CA
- Love's Travel Stop Fresno, CA ENV – Fresno, CA
- In-N-Out – Baldwin Park, CA
- 7-ELEVEN INC - JACK IN THE BOX INC – Fontana, CA
- Raising Canes #850 - Apple Valley, CA – Apple Valley, CA
- ALDI Store - Ramona, CA – Ramona, CA
- Proposed ALDI Store - San Diego – San Diego, CA
- Aldi - Torrance - Phase I ESA – Torrance, CA
- Proposed ALDI Store - Santa Clarita – Santa Clarita, CA
- ALDI Store - Riverside, CA – Riverside, CA
- ALDI Store - Mira Mesa ESA – San Diego, CA
- Commercial Building – Hayward, CA
- Town & Country South – Indio, CA
- Shake Shack 1464 Downey – Downey, CA
- RC #916 Compton – Compton, CA
- RC 828 Los Angeles – Los Angeles, CA
- RC #925 - Westwood – Westwood Village, CA
- CFA #05101 - Phase I ESA – Honolulu, HI
- CFA #05170 - Hwy 1 West & Kamokila Blvd FSU – Kapolei, HI
- CFA #05228 - Phase I ESA – Honolulu, HI
- CFA #05181 - Phase I ESA – Kailua, HI

- At Home - Vista – Vista, CA
- Raising Cane's - Riverside, CA (RC0820) – Riverside, CA
- Vernon Data Center – Vernon, CA
- Industrial Office Manufacturing Building – San Jose, CA
- RC#962 - Riverside – Riverside, CA
- Self-Storage Facility – Los Angeles, CA

Agriculture LSI's

- Tracy Ridge – Tracy, CA
- Alliance Site – Tracy, CA
- Vina Farm – Vina, CA
- Valle Vista Project – Hemet, CA
- Former Hoover Egg Ranch – Yucaipa, CA
- Tar Farm Stables – San Juan Capistrano, CA

Limited Site Investigations

- O'Reilly Lockeford (LKE) – Lockeford, CA
- Hunter House – Stockton, CA
- Citrus Center – Redlands, CA
- Needles Truck Center – Needles, CA
- Edwards AFB – Mojave, CA
- Sandhu Property – Mountain House, CA

Waste Management

- RAMCO Facilities – Escondido, Rialto, & Sun Valley, CA
- Beaumont Facility – Beaumont, CA
- Kearny Nu-Way Live Oak Landfill – Irwindale, CA

TONY P. MIKACICH

DEPARTMENT MANAGER I | ENVIRONMENTAL SERVICES

PROFESSIONAL EXPERIENCE

Mr. Mikacich is a Professional Geologist in California and Environmental Department Manager in the firm with over 24 years experience managing complex environmental investigations and remediation programs for a variety of industrial, utility and energy-related facilities, military bases, petroleum retailers, and landfill sites in California, and Nevada. Mr. Mikacich's areas of specialty include site characterization, remediation, construction and treatment system oversight, delineation of groundwater contaminant plumes, solid waste characterization, hazardous materials decontamination, and the preparation of technical reports.

Mr. Mikacich also has significant experience in site remediation projects including commercial and retail projects of various sizes in different markets. Mr. Mikacich routinely interacts with state, federal and local regulatory agencies on behalf of clients in obtaining regulatory resolutions to environmental issues and compliance matters.

Mr. Mikacich also has experience in completing regulatory compliance permitting and providing environmental permitting assistance for numerous facilities.

Education
Bachelor of Science in Geology, California State University, Chico, 2000

Licenses
Professional Geologist – California #9918

Certifications
Nevada Certified Environmental Manager- #EM1859

OSHA HAZWOPER 40-hour certified (1999)

OSHA HAZWOPER 8-hour (current)

Work History
Terracon Consultants, Inc. Senior Geologist and Department Manager, March 2019-Present

Environmental Compliance Assessments and Monitoring:

Mr. Mikacich has managed numerous compliance assessment and monitoring projects for private, federal, and utility and energy-related clients. The scope of assessments performed includes assessments of such issues as air quality, groundwater, soil, wastewater generation, hazardous waste generation, and aboveground/underground storage tanks. The scope of compliance monitoring projects include groundwater, air quality, surface water quality, and soil. Mr. Mikacich has worked with industries including utility and energy-related facilities, commercial and industrial facilities, chemical manufacturing, petroleum retailers, and commercial real estate construction/development.

Gasoline Retailer – Multiple Sites in California and Nevada

Mr. Mikacich managed approximately 10 sites with an annual budget in excess of $500,000 located in both California and Nevada for a private client with a portfolio of more than 100 retail gasoline stations. Mr. Mikacich's key responsibilities included managing the groundwater monitoring and sampling, assessment, and remediation of site contaminants including BTEX and MTBE. Remedial designs included; dual-phase extraction, vapor extraction, air sparge, and groundwater pump and treat. Additional remedial actions have included Underground Injection Permits for the application of peroxide. Mr. Mikacich's responsibilities also included authoring conceptual site models, work plans, feasibility studies, CAP's, remedial design, treatment system installation, and O&M of remediation systems.

Former Gasoline Retailer – Isleton California

Mr. Mikacich is currently managing project activities that include the preparation of the scope of work and budget to perform a Limited Site Investigation (LSI) for a former gasoline retailer with a reported release from past operations. Mr. Mikacich was responsible for the preparation and application submittal to the California

Ophan Site Cleanup Fund to request financial support for future site assessment and potential remedial action.

Former Gasoline Retailer and Automotive Repair Shop – Stockton California

Mr. Mikacich is currently managing a project that included the preparation of the scope of work and budget to investigate an offsite LUST case and a former onsite automotive repair shop for TPH, VOCs, and metals contaminants in soil and groundwater. A Limited Site Investigation (LSI) was performed at the site to investigate past site use and future redevelopment for a new convenience store and fuel station.

Former Dry Cleaners – Las Vegas, Nevada

Mr. Mikacich managed a former dry cleaner site which had an unauthorized release of tetrachloroethene (PCE) and trichloroethene (TCE) into the subsurface soil and groundwater. Mr. Mikacich's role included submitting a Corrective Action Plan (CAP) to the Nevada Division of Environmental Protection (NDEP) to address on-site contamination, which included expanding the current Dual-Phase Extraction (DPE) system, and a separate CAP and DPE system to address contaminants which migrated off-site and more than 1,800 feet down-gradient in groundwater. This project which had an annual budget of $300,000 involved the characterization of PCE and TCE, a feasibility study, pilot testing, design and installation of two remedial systems for the clean-up of on- and off-site contaminants. Mr. Mikacich was the primary point of contact to the client and regulatory agencies and was responsible for the implementation of the two CAPs. Mr. Mikacich's responsibilities included providing technical oversight and management of all on-going remediation and monitoring activities to ensure reporting was completed in accordance with all permits and regulatory requirements.

Site Assessment and Hazardous Materials Decontamination Program - Northern California Utility

Mr. Mikacich managed a program that focused on site assessment and decontamination and management of hazardous materials for the Utility to reduce environmental risk and insure worker safety. I was responsible for managing the assessment of approximately 50 sites which resulted in the hazardous materials decontamination of 20 of those sites from across all lines of business. Mr. Mikacich's key roles and responsibilities included managing; program-level cost proposals, budgets and invoicing, quality and work products, schedules, staffing, program team update meetings, and communications with the prime contractor and client. The program had an annual budget as high as $650,000.

Environmental Site Assessments:

Mr. Mikacich has managed due diligence investigations on property types ranging from commercial retail to manufacturing facilities. The investigations include identification of a variety of environmental hazards including hazardous substance and petroleum impacted soils and groundwater, chlorinated solvents, asbestos, PCBs, USTs and other regulatory concerns. Mr. Mikacich has performed or managed due diligence activities at sites in conformance with ASTM and USEPA guidelines and standards.

Mr. Mikacich has coordinated remedial investigation activities including work plan preparation, implementation and generation of final reports. He has been involved with the development of conceptual site models and corrective action designs to successfully remediate impacted sites. Managed Phase I & II investigative projects. These projects included a wide variety of compliance issues and required familiarity with state and local hazardous waste management, water wells, fuel storage tanks, and groundwater and soil impact guidelines and regulations.