# Draft Caltrans Initial Site Assessment and ADL Assessment

Alta Arden Complete Streets Project

Federal Project No. STPL 5924(267)

*Sacramento, CA*

## Sacramento County Department of Transportation

Ms. Katie J. Wrightson, PE
4111 Branch Center Road
Sacramento, CA 95827

**March 5, 2025**

8801 Folsom Blvd, Suite 265
Sacramento, CA 95826

NCE Project No. 418.82.55

Collaboration. Commitment. Confidence.℠

# Draft Caltrans Initial Site Assessment and ADL Assessment

## Alta Arden Complete Streets Project

## Federal Project No. STPL 5924(267)

### Sacramento, CA

March 5, 2025

**Prepared for:**

**Sacramento County Department of Transportation**
Ms. Katie J. Wrightson, PE
4111 Branch Center Road
Sacramento, CA 95827

**Prepared by:**


Matthew Kinney
Project Geologist

Michael J. Leacox, P.G., C.E.G.
Vice President

**NCE**
8801 Folsom Blvd., Suite 265
Sacramento, CA 95826
(916) 388-5655


**NCE Project No. 418.82.55**

# Table of Contents

**1 Introduction ..... 4**
1.1 Background ..... 4
1.2 Purpose and Scope ..... 4
**2 Initial Site Assessment ..... 6**
2.1 Historical Records Review ..... 6
2.2 Regulatory Review ..... 7
2.2.1 Radius Map Report and Regulatory Database Review ..... 7
2.3 Site Reconnaissance ..... 8
2.3.1 Summary of Observations ..... 8
2.4 Initial Site Assessment Findings and Conclusions ..... 8
**3 Aerially Deposited Lead Assessment ..... 10**
3.1 Field Methods and Procedures ..... 10
3.1.1 Field Equipment ..... 10
3.1.2 Soil Sampling ..... 10
3.1.3 Decontamination Procedures ..... 10
3.1.4 Sample Handling Procedures ..... 10
3.2 Analytical Program ..... 11
3.3 Findings ..... 11
3.3.1 Results of Analysis ..... 11
3.3.2 Comparison to Health-Based Environmental Screening Values ..... 12
3.3.3 Comparison to Hazardous Waste Criteria ..... 13
**4 Conclusions and Recommendations ..... 14**
4.1 Conclusions ..... 14
4.2 Recommendations ..... 14
**5 References ..... 16**
**6 Limitations ..... 17**

## Figures

**Figure 1 – Project Vicinity Map**

**Figures 2 through 6– Soil Boring Location and Results of Analysis Map - Lead**

## Table

**Table 1 – Results of Analysis – Aerially Deposited Lead**

## List of Appendices

**Appendix A**

SacDOT A Plans

**Appendix B**

Caltrans ISA Checklist

**Appendix C**

Historical Aerial Photographs

**Appendix D**

Radius Report

**Appendix E**

Boring Logs

**Appendix F**

Laboratory Analytical Report

# 1 Introduction

At the request of the Sacramento County Department of Transportation (SacDOT) NCE prepared a Caltrans Initial Site Assessment (ISA) and an Aerially Deposited Lead (ADL) evaluation for select street segments associated with the Alta Arden Complete Streets Project (Site, Figures 1 through 6). The Preliminary Environmental Study (PES) form approved by Caltrans requires an ISA and Aerially Deposited Lead (ADL) evaluation as part of the environmental process. Caltrans requested an ISA to assess the potential for hazards that may impact the project.

## 1.1 Background

The Site is located along the Alta Arden Expressway beginning approximately 200 feet east of Howe Avenue and extending eastward to Fulton Avenue (Project alignment, Figures 2 through 6). The draft design A Plans (Appendix A) were provided to NCE by SacDOT and show the proposed sidewalk improvements. Sidewalk construction is proposed for approximately 5,500 lineal feet on each side of the Site. Discussions with SacDOT, review of aerial photography, and review of preliminary design drawings indicate that there are areas slated for sidewalk improvements that have bare soil which may have elevated levels of ADL. The attached A Plans show the proposed project plans (Appendix A).

NCE assumes that construction of the sidewalks, roadway lane reconfigurations, or utility trenching will include excavation to a maximum depth of approximately 2 feet below ground surface (bgs) of soil to make room for structural sections.

Within the Site, historical land use has been a mix of commercial and residential. Commercial uses have presumably included gasoline stations, oil and lube facilities, and other activities with some potential to create impacts to soil and groundwater.

## 1.2 Purpose and Scope

The scope of work included the following:

**ISA**

- Obtain an Environmental Data Resources (EDR) Radius Report. The EDR Report provides the outcomes of an agency records review that looks for sites listed in the public records that may be of concern to the project.
- Review available aerial photography to look for historical land uses that also may be of concern to the project.
- Conduct Site reconnaissance to look for visual evidence of concerns.
    - Look for historical land uses or buildings indicative of service stations or other businesses that may have used hazardous materials.
    - Visually observe on-site conditions for evidence of environmental impacts, such as soil staining, stressed vegetation, ponded liquids, mounded soils, excavations, discarded drums, or monitoring wells.

  - Identify potential environmental concerns such as underground storage tanks, aboveground storage tanks, polychlorinated biphenyl (PCB)-containing materials, or other hazardous materials or wastes present within or adjacent to the project alignment.
  - Assess the Site with respect to surrounding property uses and natural surface features.
- Review available documents such as previously prepared environmental reports.

This objective of the ISA was to look for potential environmental conditions within and adjacent to the Site related to documented environmental issues associated with the use and/or release of hazardous substances into the environment that may impact the project including contamination that could influence or disrupt construction or pose a risk to construction workers. This scope does not include the details or information that would be considered the full scope of work required to comply with ASTM International or All Appropriate Inquiry standards for completing a Phase I Environmental Site Assessment (ESA). The results of this ISA were used to complete a Caltrans ISA Checklist (Appendix B).

**ADL Assessment**

Collect soil samples in areas of bare soil at the Site (Figures 2 through 6) and analyze them for total lead to assess the presence of ADL, evaluate potential worker exposure to elevated levels of lead, and establish disposal and/or handling protocol.

**Report**

- Prepare a report summarizing the findings of the ISA evaluation and ADL Assessment

# 2 Initial Site Assessment

## 2.1 Historical Records Review

The historical records review included researching and examining historical aerial photographs which provide visual documentation of Site conditions at the time of the photographs. Activities such as dumping or industrial use can often be discerned through the review of aerial photographs. NCE reviewed historical aerial photographs provided by EDR and Google Earth for the years 1937, 1947, 1957, 1964, 1966, 1972, 1984, 1993, 1998, 2006, 2009, 2012, 2016, 2020, 2021, 2022, 2023, and 2024 for the Site and adjoining areas. The historical aerial photographs are presented in Appendix C. A summary of the aerial photographs reviewed for the Site and surrounding property is presented below.

- **1937**: Present-day Alta Arden Expressway is not constructed, and the Project alignment consists primarily of agricultural land. North-south arterials Howe Avenue, Bell Street, Wright Avenue, Markston Road, and Fulton Avenue are present in their current configurations. Agricultural dry farming and related residences are adjacent to Alta Arden Expressway along the project alignment. Commercial development is not shown in the vicinity (EDR).
- **1947**: Additional residences are shown along the project alignment and the vicinity. What appears to be cleared land is shown north of Alta Arden Expressway between Howe Avenue and Bell Street (EDR).
- **1957**: A minor road is within the current Project alignment extending east from Bell Street. Additional residences are within and near the project alignment (EDR).
- **1964**: Commercial development is shown near the eastern portion of the Project alignment including a possible gas station which is discussed in section 2.2.1, and several apartment complexes are shown along the Project alignment (EDR).
- **1966**: The western portion of the Site is west of Bell Street is cleared and/or under development. Additional commercial development is shown along the Project alignment (EDR).
- **1972**: Alta Arden Way is now constructed in its present-day alignment. Some additional commercial development is shown along the eastern and western portions of the Project alignment (EDR).
- **1984**: Additional commercial development is shown along the western portion of the project alignment between Howe Ave and Bell Street. Additional multi-family residential development is shown along the project alignment (EDR)**.**
- **1993**: Additional commercial development is shown along the project alignment between Bell Street and Markston Road and between Wright Street and Fulton Avenue (EDR).
- **1998**: No significant changes are shown along the project alignment (EDR).
- **2006 – 2020**: No significant changes are shown along the project alignment (EDR).
- **2022**: No significant changes are shown along the project alignment (Google Earth).

- **2024**: No significant changes are shown along the project alignment (Google Earth).

Uses of land adjacent to the project alignment, including residential and commercial development including commercial retail and multi-family residential development appear to be typical. Industrial land uses were not specifically identified adjacent to the project alignment.

## 2.2 Regulatory Review

### 2.2.1 Radius Map Report and Regulatory Database Review

NCE conducted a records search using electronic database services provided by EDR. EDR published a Radius Report, which is a listing of facilities identified on select federal and state standard source environmental databases, based on our request. NCE reviewed information provided in the Radius Report for each of the sites listed. The following list details current and former facilities provided in the Radius Report to assess if the listed facility possibly stored, used, or had releases to soil and/or groundwater of hazardous substances that may impact the Site. The Radius Report is included as Appendix D.

Where available NCE also reviewed the Department of Toxic Substance Control EnviroStor and Water Resources Control Board GeoTracker websites to look for listed facilities and review previous investigations regarding these facilities to the extent available. Information of interest included soil conditions and groundwater elevation and flow direction, as these pertain to impacts that may affect worker safety and construction.

As part of that review NCE learned that the historical depth to groundwater in the vicinity of the project is approximately 60 feet bgs, and groundwater flow is generally to the north (Gettler-Ryan, Inc. 2002). Since excavations related to project improvement are unlikely to reach groundwater, impacts to groundwater in the Site vicinity are unlikely to affect project construction or worker safety and were not considered further. The following facilities were identified in the EDR, EnviroStor, and/or GeoTracker databases:

- **Union Oil SS 6182 – 1849 Fulton Ave**

This business is listed in the EDR HIST UST database as operating since 1971 and owned by Union Oil Co., headquartered in San Francisco. This former gas station is located on Fulton Avenue approximately 200 feet south of the Project alignment. As of 1988, the facility contained 6 underground storage tanks (USTs): 4 10,000-gallon product tanks containing unleaded and premium fuel, and 2 550-gallon waste oil tanks. The tanks were equipped with stock inventory leak detection systems. No record of removal of the USTs was provided. Based on this distance it is unlikely that this former business presents a risk to the Project.

- **Former Unocal #7243 - 1939 Fulton Ave**

This former gas station, located 300 feet east of proposed project improvements, is listed in the LUST database as having a leak of gasoline affecting groundwater reported in 1990. Three 12,000-gallon USTs were removed in October 1993, with approximately 1,000 cubic yards of contaminated soil which was excavated and removed from the Site. Groundwater monitoring showed significant reductions in

contaminant levels through natural attenuation between 1996 and 2001. A health risk assessment in 2002 concluded that residual hydrocarbons did not pose a threat to human health for commercial uses, and 7 monitoring wells were decommissioned with no further site management required. The regulatory case was closed in May 2002. According to aerial photographs, this former gas station was built sometime between 1957 and 1964 and was razed sometime between 1966 and 1972 when the current Target retail store was constructed at this location. It should be noted that sidewalk improvements are not planned for this portion of the Project alignment. Since this location is approximately 300 feet away from areas planned for improvements, impacts from this facility are unlikely to pose a risk to the Project.

- **Turner Nissan - 1761 Fulton Ave/2551 Trade Wind Ave**

This automotive dealership is listed in the LUST database with 2 separate UST leaks impacting soil, but not groundwater, in 1994. The site had 5 underground tanks - 3 for gasoline and 2 for waste oil. Regulatory oversight of the property was provided by the Sacramento County Environmental Management Department and the Central Valley Regional Water Quality Control Board (CVRWQCB). Soil excavation was conducted as the primary remediation method in 1995. The location of the leak and subsequent soil removal was south of the main facility building which is located approximately 300 feet from the Project alignment. Laboratory analysis of soil samples confirmed low levels of petroleum hydrocarbons remaining after excavation. The first case was closed in 2000, and the second was closed in 1995. Based on the distance from the Project alignment, this facility is unlikely to pose a risk to the Project.

## 2.3 Site Reconnaissance

Mr. Matthew Kinney, an NCE Geologist and qualified Environmental Professional, performed field reconnaissance of the Site and surrounding vicinity on January 16, 2025.

### 2.3.1 Summary of Observations

The Site is comprised of the Alta Arden Expressway corridor, including associated sidewalks, curbs, and gutters, beginning approximately 200 feet east of Howe Avenue and extending eastward to Fulton Avenue. The Site boundary as shown in the draft design A Plans (Figures 2 through 6) indicates areas slated for sidewalk improvements where bare soil is present along much of the length. There are approximately 5,500 lineal feet on each side of the Site that has proposed sidewalk construction. Historical land use adjacent to the Site has been a mix of commercial and residential. Commercial development is near Howe Avenue and Fulton Avenue, and multi-family residential predominantly comprises the central portion of the alignment. The review of historical records, regulatory databases, and Site conditions did not identify concerns that would pose a significant risk to construction activities or worker safety.

## 2.4 Initial Site Assessment Findings and Conclusions

Review of historical aerial photographs, searched databases, and Site reconnaissance indicate that no specific land uses adjacent to the Site are likely to result in significant impacts to worker safety or project construction.

As noted in the Caltrans PES, ADL is a potential concern because Alta Arden Expressway is a high traffic volume road that was developed well before the regulation of lead in automotive gasoline.

# 3 Aerially Deposited Lead Assessment

ADL assessment includes collecting surface and shallow soil samples along the Project alignment in areas where sidewalks are not present as notated in blue in Attachment 1 and in Figures 2 through 6 measuring their ADL concentrations, and comparing these results to published Health-Based Environmental Screening Values and Hazardous Waste Criteria to evaluate potential impacts to worker safety, the environment, and potential soil disposal.

## 3.1 Field Methods and Procedures

### 3.1.1 Field Equipment

Personnel involved in sampling wore appropriate personal protective equipment in accordance with the NCE site-specific Health and Safety Plan. This included nitrile gloves, a hi-visibility safety vest, and protective boots. Field equipment included a writing utensil, field log notebook, map(s) of the Site and sampling locations, boring logs, and chain-of-custody forms. Sampling equipment included a hand auger, digging bar, and laboratory-supplied 9-ounce glass jars. Decontamination equipment included an environmentally friendly phosphate-free detergent (e.g., Alconox), water, and wash and rinse pails.

### 3.1.2 Soil Sampling

On January 16, 2025, NCE used a hand auger and digging bar to advance 21 ADL borings (AA1 through AA21) and collect 42 surface and shallow soil samples at the Site for analysis of ADL. Borings were advanced to a depth of 2 feet bgs at various locations throughout the Site (Figures 2 through 6). ADL soil samples were collected at 0 to 0.5 feet bgs and 1.5 to 2.0 feet bgs intervals.

A copy of the boring logs is provided in Appendix E.

### 3.1.3 Decontamination Procedures

Sampling equipment was decontaminated before and after advancing each boring and prior to departure from the field to ensure sample integrity and avoid contamination according to the following procedure:

1. Non-phosphate detergent and tap water wash using a brush
2. Tap-water rinse
3. Distilled water rinse
4. Second distilled water rinse

Disposable equipment intended for 1-time use was not decontaminated but was packaged for appropriate disposal.

### 3.1.4 Sample Handling Procedures

Samples were collected and transported under chain-of-custody procedures.

- Samples were clearly labeled with pre-assigned, identifiable, and unique numbers for proper identification in the field and tracking in the laboratory. The sample labels contained the following information: project name, unique sample identifier, date and time of collection, and name and company of sampler.
- Sample labels were affixed onto sample containers.
- Glass sample containers were wrapped in bubble wrap to prevent breakage during transit and shipment.
- Sample containers were placed in a cooler for immediate transportation or pick-up by a laboratory courier for shipment to the laboratory.
- The bottom of the cooler was lined with bubble wrap to prevent breakage during shipment.
- Empty space in the cooler was filled with bubble wrap or Styrofoam peanuts to prevent movement and breakage during shipment.
- Ice was necessary to cool the sample containers. Ice was sealed in 2 Ziplock plastic bags and placed on top and around the samples to chill them.
- Each ice chest used was securely taped shut with packing tape, and custody seals were affixed to the front, right, and back of each cooler.

Sample shipments were accompanied by a chain-of-custody record. The chain-of-custody form identified the contents of each shipment and maintained the custodial integrity of the samples. The appropriate chain-of-custody paperwork was enclosed in a Ziplock plastic bag affixed to the underside of the cooler lid.

## 3.2 Analytical Program

Soil samples for total lead according to U.S. Environmental Protection Agency (EPA) Method 6020. To evaluate possible soil disposal options, 5 selected soil samples were analyzed for soluble concentrations of Lead using Waste Extraction Test (WET) methods, and 4 samples were analyzed for soluble concentrations of Lead using Toxicity Characteristic Leaching Procedure (TCLP) methods. WET methods inform options for disposal based on State of California guidance for the classification of hazardous waste, and TCLP methods inform options for disposal based on Resource Conservation and Recovery Act (RCRA) federal guidance for the classification of hazardous waste.

## 3.3 Findings

Findings from the ADL assessment are summarized below. Boring locations and concentrations of detected ADL are presented on Figures 2 through 6.

### 3.3.1 Results of Analysis

Concentrations of lead ranged from 3.1 milligrams per kilogram (mg/kg) in sample AA12-1.5 to 630 mg/kg in sample AA20-0. Review of the data also suggests that the higher lead concentrations are predominately in shallower soil samples (0 to 0.5 feet bgs) with the exception of AA15-1.5 and AA21-1.5,

and that most shallow soil samples had lead concentrations in excess of typical background concentrations. While some deep samples (1.5 to 2.0 feet bgs) had elevated lead concentrations, lead generally attenuated quickly below 1 foot. Although the concentration of lead appears to increase with depth in borings AA15 and AA21, ADL typically attenuates with depth and is unlikely to exceed the RWQCB Construction Worker ESL at a depth greater than 2 feet bgs.

### 3.3.2 Comparison to Health-Based Environmental Screening Values

The results of analyses were compared to the most recent health-based Environmental Screening Levels (ESLs) published by the San Francisco Bay Regional Water Quality Control Board (SFRWQCB 2019) and the Department of Toxic Substances Control (DTSC 2022). The range of concentrations of total lead were compared to RWQCB ESLs for residential and construction worker exposure as shown in Table 1. The presence of lead in soil at concentrations greater than the RWQCB Construction Worker ESL occurred along the western portion of the Project alignment west of Markston Road, and mostly along the westbound shoulder (Figures 2 through 4).

Soil samples in excess of 160 mg/kg occurred in the following samples (these borings are color-coded red in Figures 2 through 6):

- AA10-0
- AA11-0
- AA16-0
- AA18-0
- AA19-0
- AA20-0

To assess whether the concentrations of lead in soil have the potential to affect worker safety and project construction, the 95% upper confidence limit (UCL) of the average total lead concentration for the entire data set was calculated using U.S. EPA ProUCL version 5.1 software. The methodology to do this evaluation is to calculate the average concentration with a 95% confidence interval. The top sample interval and the bottom sample interval were evaluated together and separately. The average total lead concentration in the upper sample interval was 184.3 mg/kg and the average total lead concentration in the bottom sample interval was 48.91 mg/kg. Since lead distribution in the top samples was greater in the western portion of the Site, the average total lead concentration for top samples excluding those from borings AA19 through AA21 was calculated. This concentration was 135 mg/kg, indicating that the average concentration of total lead in samples collected from the top 6 inches of soil does not exceed the RWQCB ESL for construction worker safety of 160 mg/kg across the project alignment with the exception of borings AA19 through AA21. Soil in the 1.5- to 2.0-foot interval does not exceed the RWQCB ESL for construction worker safety. The 95% UCL for total lead in all soil samples was 113.5 mg/kg, which does not exceed the RWQCB ESL for construction worker safety of 160 mg/kg.

### 3.3.3 Comparison to Hazardous Waste Criteria

As part of the project, disposal of soil impacted with ADL may be necessary. To inform disposal options, laboratory analytical results were compared to the current hazardous waste criteria in California and RCRA guidelines that include the Total Threshold Limit Concentration (TTLC), Soluble Limit Threshold Limit Concentration (STLC), and the TCLP. These criteria are shown in Table 1.

#### Total Lead

Lead-containing soil is classified as California hazardous waste if the lead concentration meets or exceeds the TTLC of 1,000 mg/kg. Since the highest reported concentration of total lead in a sample was 630 mg/kg, soil that would be classified as California hazardous waste based on the TTLC was not identified.

#### Soluble Lead

Five samples were analyzed using a Waste Extraction Test (WET) for comparison to the STLC because of their total lead concentrations. The 5 samples selected (and their corresponding total lead concentration) included AA3-0 (110 mg/kg), AA6-0 (66 mg/kg), AA11-0 (320 mg/kg), AA16-0 (220 mg/kg), and AA20-0 (630 mg/kg).

For disposal purposes, soil containing concentrations of total lead exceeding 10 times the STLC threshold of 5.0 milligrams per liter (mg/l) of soluble lead should be assessed for soluble lead concentrations. Concentrations of soluble lead in samples AA3-0, AA6-0, AA11-0, and AA16-0 were 1.2, 0.68, 2.9, and 3.4 mg/l, respectively. These concentrations are below the California hazardous waste threshold of 5.0 mg/L. The concentration of soluble lead in sample AA20-0 was 8.1 mg/L, which exceeds the California hazardous waste threshold of 5.0 mg/L.

# 4 Conclusions and Recommendations

This ADL Assessment was performed to evaluate lead concentrations in surface and shallow soil and conditions within the Site with the potential to impact construction activities, create exposures to workers and the public during construction, and/or impact future Site users, and to inform the County of possible soil disposal options. Considering that the future use of the Site will not change, comparison of analytical results to the RWQCB construction worker exposure ESL seems reasonable.

## 4.1 Conclusions

- In general, soil samples collected from 0 to 0.5 feet bgs exhibited concentrations of lead in excess of the typical background concentrations..
- Concentrations of total lead in soil exceeded the RWQCB construction worker exposure ESL of 160 mg/kg in soil samples collected from 6 of the 21 boring locations, which we located in the eastern portion of the Project alignment.
- The concentration of soluble lead in sample AA20-0 was 8.1 mg/l, which exceeds the California hazardous waste threshold of 5.0 mg/l.
- The soluble concentrations of lead in soil will likely exceed the threshold of California hazardous waste in areas where concentrations of total lead are approximately 500 mg/kg or greater (west of Howe Avenue near boring AA-20, Figure 2).
- The 95% UCL of concentrations of total lead in samples collected from the top 6 inches of soil is 135 mg/kg excluding borings AA19 through AA21, which is below the RWQCB ESL for construction worker safety of 160 mg/kg.
- The 95% UCL of concentrations of total lead in samples collected from the 1.5- to 2.0-foot interval of soil is 48.91 mg/kg, which is below the respective RWQCB ESLs for construction worker safety of 160 mg/kg.

## 4.2 Recommendations

- All soil excavated between the surface and 1.5-foot bgs west of Markston Road in areas that have exposed soil should not be re-used and should be disposed of at an appropriate licensed disposal facility. This soil should be segregated from other excavated soils to avoid mixing.
- Where testing indicated that concentrations of total lead do not exceed approximately 500 mg/kg, soil should be stockpiled for profiling, transportation, and disposal in accordance with a licensed disposal facility.
- All excavated soil from areas where testing indicated that concentrations of total lead exceed 500 mg/kg (west of Howe Avenue in the vicinity of boring AA-20) should be stockpiled separately to avoid commingling soil that may be classified as California hazardous waste. This stockpile should be profiled, transported, and disposed of in accordance with the disposal facility.

The recommendations above are premised on the following:

- Only soil that is exposed to ADL is impacted. Soil beneath existing paved surfaces is assumed to not be impacted.
- Soil below 1.5 feet bgs on average (according to the 95%UCL calculations) is below the construction worker safety health-based safety criteria of 160 mg/kg are acceptable to be left in place.

# 5 References

Gettler-Ryan, Inc. 2002. Groundwater Monitoring and Sampling Report – Former Unocal Service Station #7243 1939 Fulton Avenue.

San Francisco Bay Regional Water Quality Control Board. 2019. *User's Guide Derivation and Application of Environmental Screening Levels (ESLs)*. Interim Final Revision 2.

# 6 Limitations

Information presented in this report does not confirm the presence or absence of subsurface contamination at the property but indicates whether the possibility of such contamination exists. The professional opinions expressed herein are based on limited data; no other warranty is given or implied by this report. A more extensive assessment, including a surface and/or subsurface investigation and chemical analyses of soil and/or groundwater samples, would provide more definitive information concerning Site-specific conditions. This report is complete and accurate to the extent that cited reports and agency information are complete and accurate.

The observations described in this report were made under the conditions stated herein. The conclusions presented in the report were based solely upon the services described herein, and not on scientific tasks or procedures beyond the scope of described services within the constraints imposed by SacDOT. The work described in this report was carried out in accordance with the Terms and Conditions of the contract.

In preparing this report, NCE has relied on certain information provided by federal, state, and local officials and other parties referenced therein, and on information contained in the files of governmental agencies, which were readily available to NCE at the time of this assessment. Although there may have been some degree of overlap in the information provided by these various sources, NCE did not attempt to independently verify the accuracy or completeness of all information reviewed or received during the course of this ISA. Observations were made of the Site and of the structures on the Site as indicated in this report. Where access to portions of the Site or to structures on the Site was unavailable or limited, NCE renders no opinion as to the presence of direct or indirect evidence relating to petroleum substances, hazardous substances, or both, in that portion of the Site and structure. In addition, NCE renders no opinion as to the presence of indirect evidence relating to hazardous material or oil, where direct observation of the ground surface, interior walls, floors, ceiling or a structure is obstructed by objects or materials, including snow, covering on or over these surfaces.

NCE does not represent that the Site referred to herein contains no petroleum or hazardous or toxic substances or other conditions beyond those observed by NCE during the Site reconnaissance.

NCE has produced this document under an agreement between NCE and SacDOT. All terms and conditions of that agreement are included within this document by reference. Any reliance upon this document, or upon NCE's performance of services in preparing this document, is conditioned upon the relying party's acceptance and acknowledgement of the limitations, qualifications, terms, conditions, and indemnities set forth in that agreement, and property ownership/management disclosure limitations, if any. It is not to be relied upon by any party other than SacDOT, nor used for any purpose other than that specifically stated in our Agreement or within this report's Introduction Section without NCE's advance and express written consent.

### Environmental Professional Declaration

We declare that, to the best of our professional knowledge and belief, we meet the definition of Environmental Professional as defined in 40 Code of Federal Regulations § 312.10.

We have the specific qualifications based on education, training, and experience to assess a property of the nature, history, and setting of the Site.

Collaboration. Commitment. Confidence.℠

**Distribution**

## Draft Caltrans Initial Site Assessment and ADL Assessment

## Alta Arden Complete Streets Project

### Sacramento, CA

March 5, 2025

Copy 1: Mr. Keith Gotwalt, P.E.

Copy 2:


Copy 3:

Copy 4:

Copy 5: Project File

NCE Project No. 418.82.55

# Figures

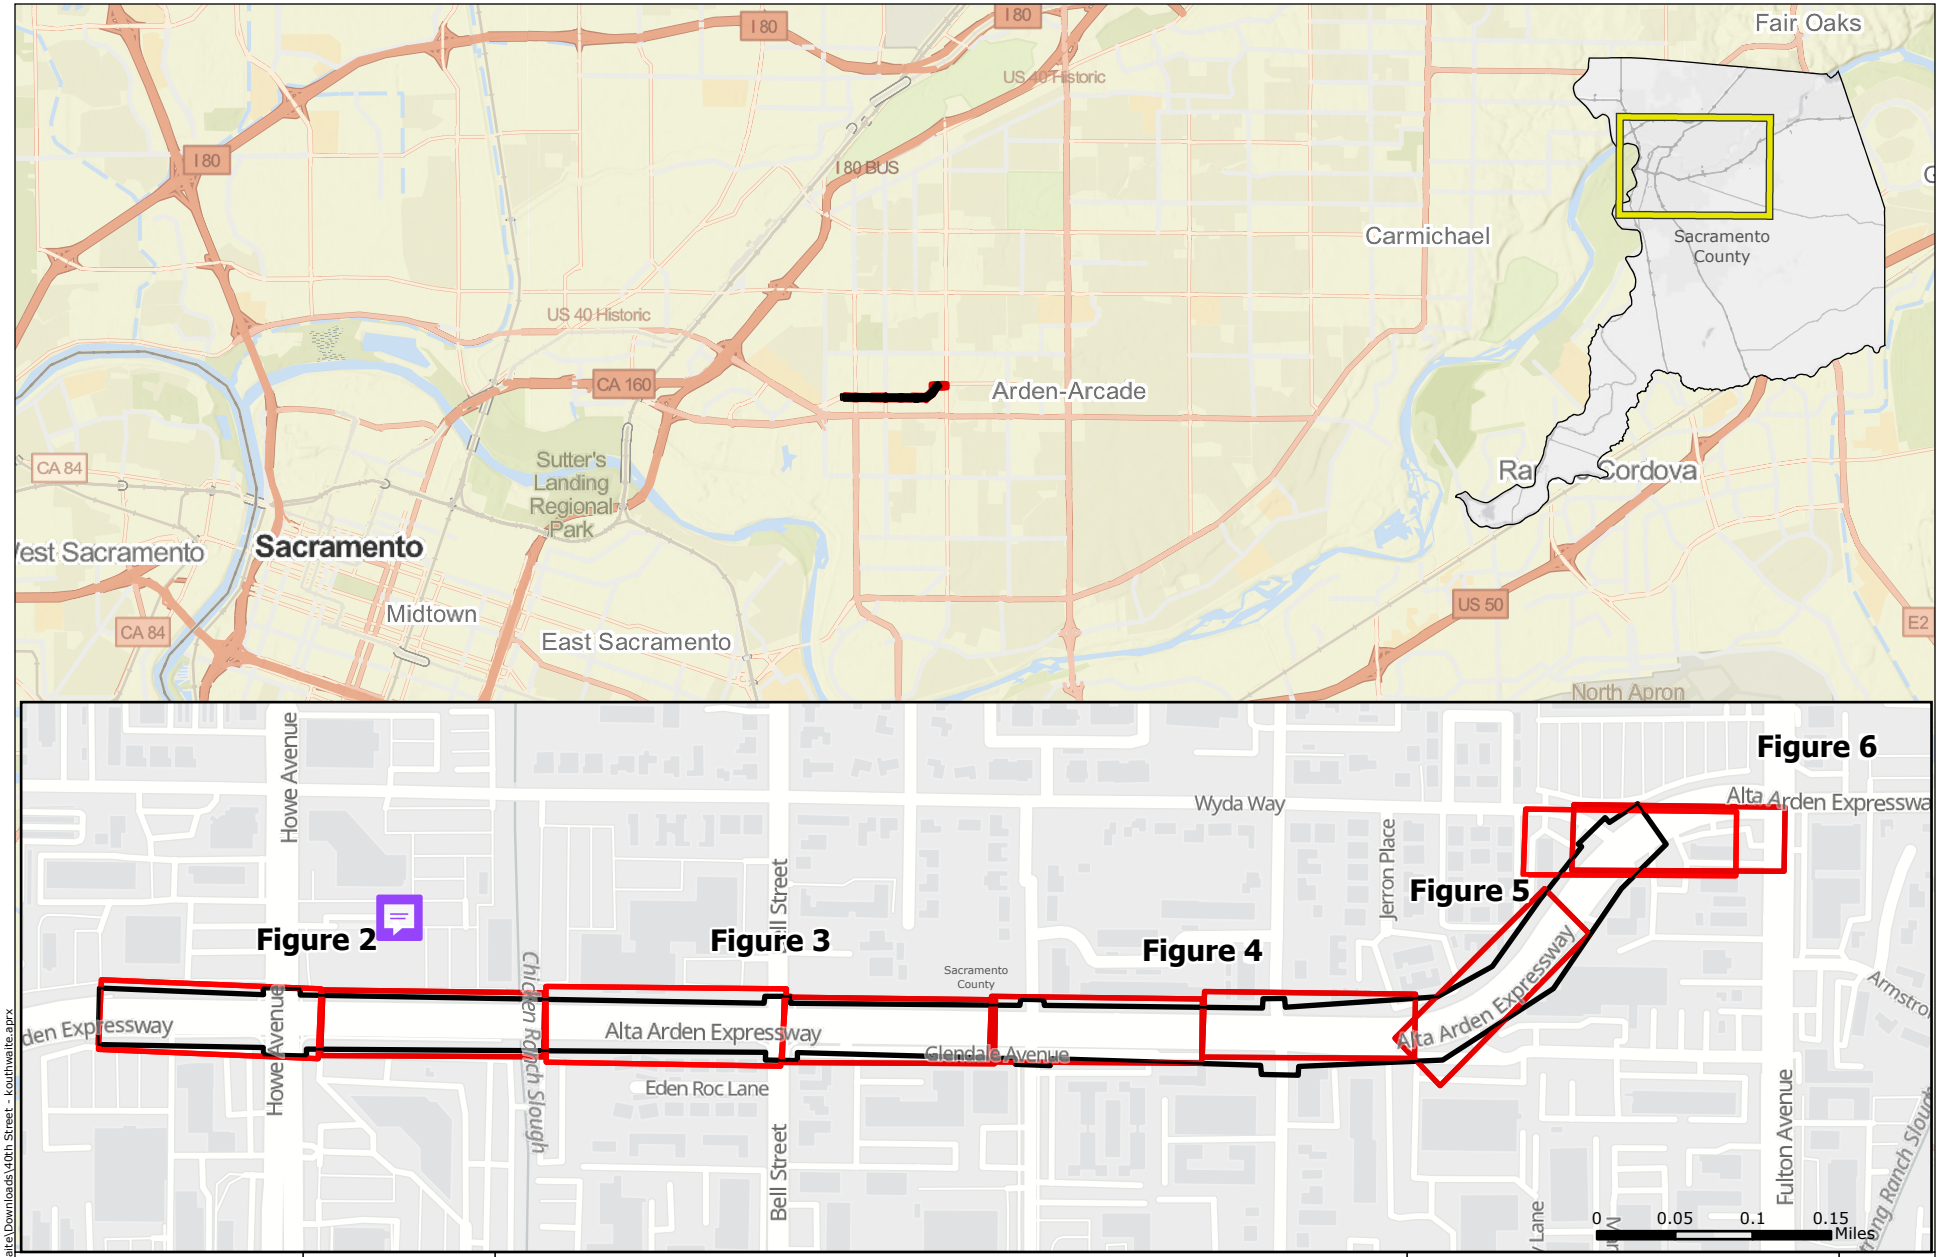


**Legend**

- Project Area
- Figure Extent

NCE

# Project Vicinity Map

Alta Arden Complete Streets Project
Sacramento, CA

N


1:100,000

0 0.5 1 1.5 Miles

FIGURE 1

| SOURCE | JOB NUMBER | DRAWN | DATE | REVISED | APPROVED |
|---|---|---|---|---|---|
| OpenStreetMaps w/ Relief Basemap | 418.80.55 | K. Outhwaite | 2/28/25 | - | M. Kinney |

Document Path: C:\Users\KOuthwaite\Downloads\40th Street - kouthwaite.aprx

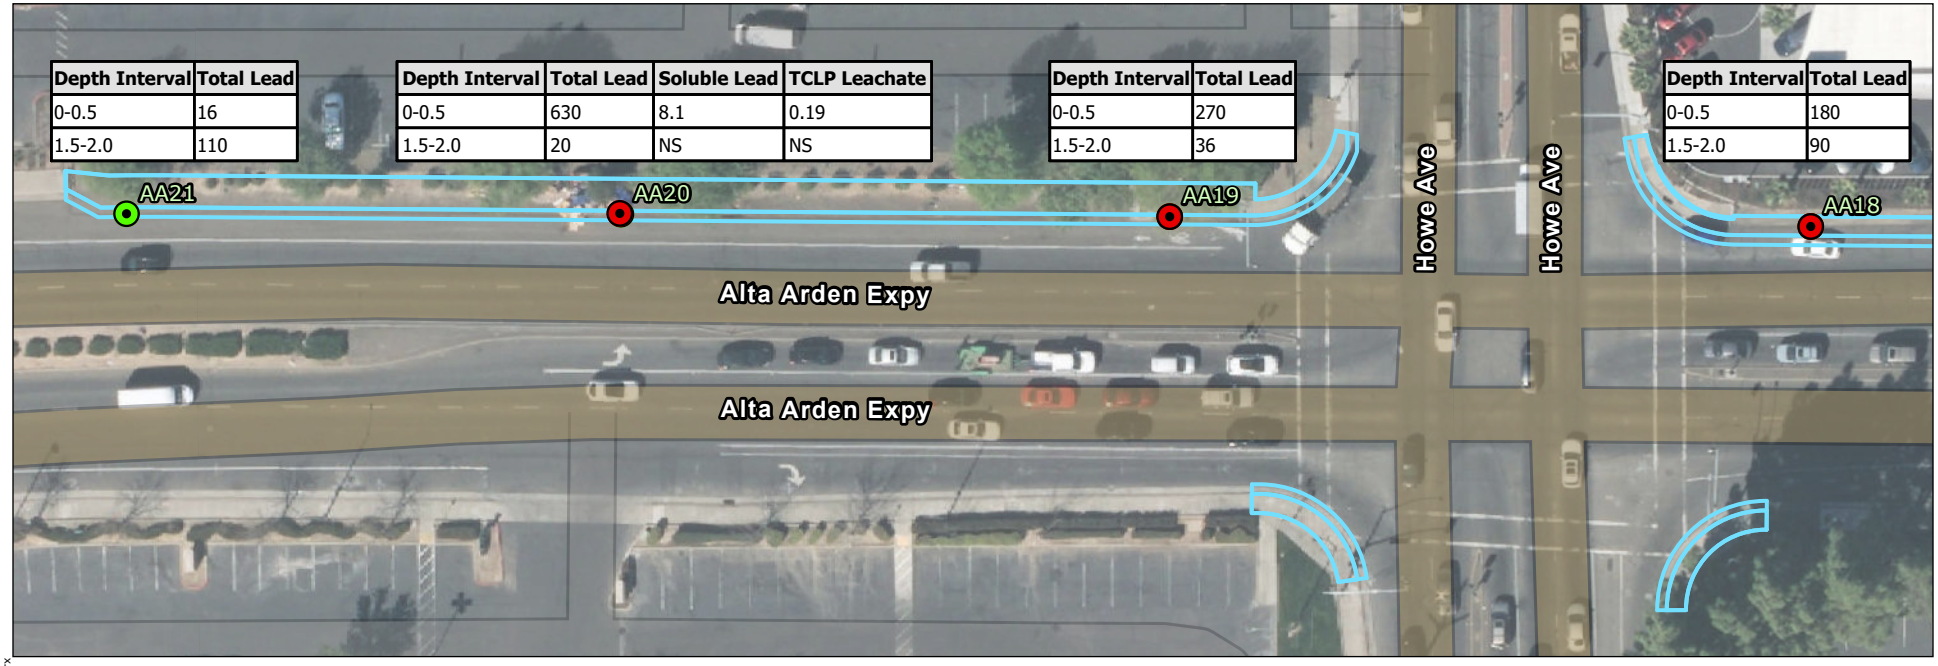



| Depth Interval | Total Lead |
|---|---|
| 0-0.5 | 16 |
| 1.5-2.0 | 110 |

| Depth Interval | Total Lead | Soluble Lead | TCLP Leachate |
|---|---|---|---|
| 0-0.5 | 630 | 8.1 | 0.19 |
| 1.5-2.0 | 20 | NS | NS |

| Depth Interval | Total Lead |
|---|---|
| 0-0.5 | 270 |
| 1.5-2.0 | 36 |

| Depth Interval | Total Lead |
|---|---|
| 0-0.5 | 180 |
| 1.5-2.0 | 90 |

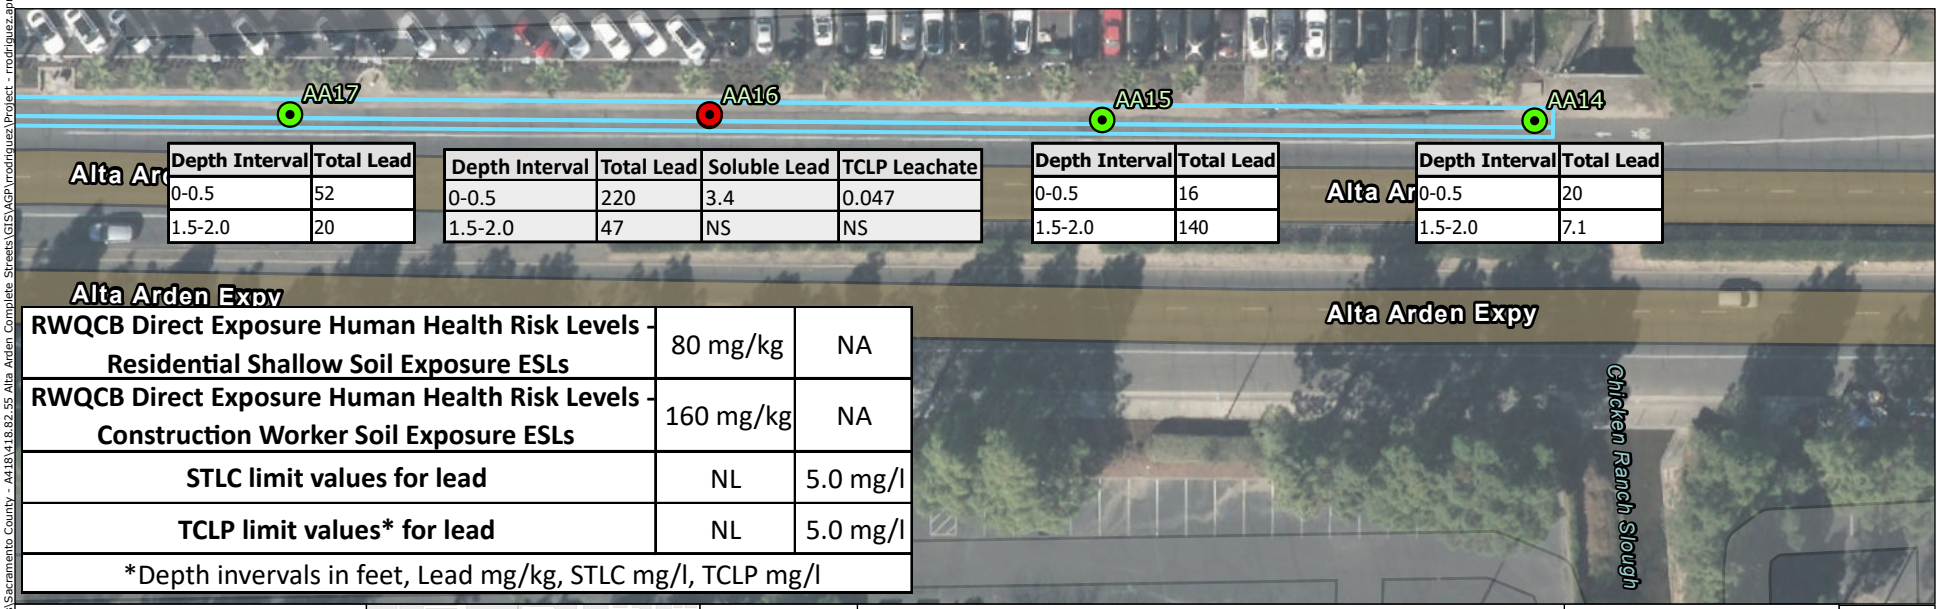


| Depth Interval | Total Lead |
|---|---|
| 0-0.5 | 52 |
| 1.5-2.0 | 20 |

| Depth Interval | Total Lead | Soluble Lead | TCLP Leachate |
|---|---|---|---|
| 0-0.5 | 220 | 3.4 | 0.047 |
| 1.5-2.0 | 47 | NS | NS |


| Depth Interval | Total Lead |
|---|---|
| 0-0.5 | 16 |
| 1.5-2.0 | 140 |

| Depth Interval | Total Lead |
|---|---|
| 0-0.5 | 20 |
| 1.5-2.0 | 7.1 |

| | | |
|---|---|---|
| **RWQCB Direct Exposure Human Health Risk Levels - Residential Shallow Soil Exposure ESLs** | 80 mg/kg | NA |
| **RWQCB Direct Exposure Human Health Risk Levels - Construction Worker Soil Exposure ESLs** | 160 mg/kg | NA |
| **STLC limit values for lead** | NL | 5.0 mg/l |
| **TCLP limit values* for lead** | NL | 5.0 mg/l |
| *Depth invervals in feet, Lead mg/kg, STLC mg/l, TCLP mg/l | | |

**Legend**

- Proposed Sidewalk
- Boring Locations with <160 mg/kg Total Lead
- Boring Locations with >160 mg/kg Total Lead

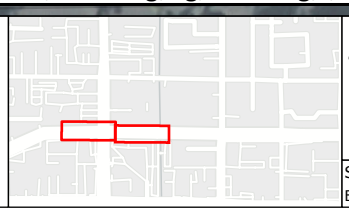

NCE

SACRAMENTO COUNTY

# Soil Boring Location and Results of Analysis Map - Lead ADL Assessment

Alta Arden Complete Streets Project
Sacramento, CA

N

1 in. = 60 ft.

0 60 ft.

FIGURE 2

| SOURCE | JOB NUMBER | DRAWN | DATE | REVISED | APPROVED |
|---|---|---|---|---|---|
| ESRI World Imagery | 418.82.55 | R. Rodriguez | 2/14/2025 | 2/19/2025 | C. Vaz |


Document Path: P:\Active Projects\Sacramento County - A418\418.82.55 Alta Arden Complete Streets\GIS\AGP\rrodriguez\Project - rrodriguez.aprx




| Depth Interval | Total Lead |
|---|---|
| 0-0.5 | 18 |
| 1.5-2.0 | 24 |

| Depth Interval | Total Lead |
|---|---|
| 0-0.5 | 75 |
| 1.5-2.0 | 15 |

| Depth Interval | Total Lead | Soluble Lead |
|---|---|---|
| 0-0.5 | 110 | 1.2 |
| 1.5-2.0 | 3.6 | NS |

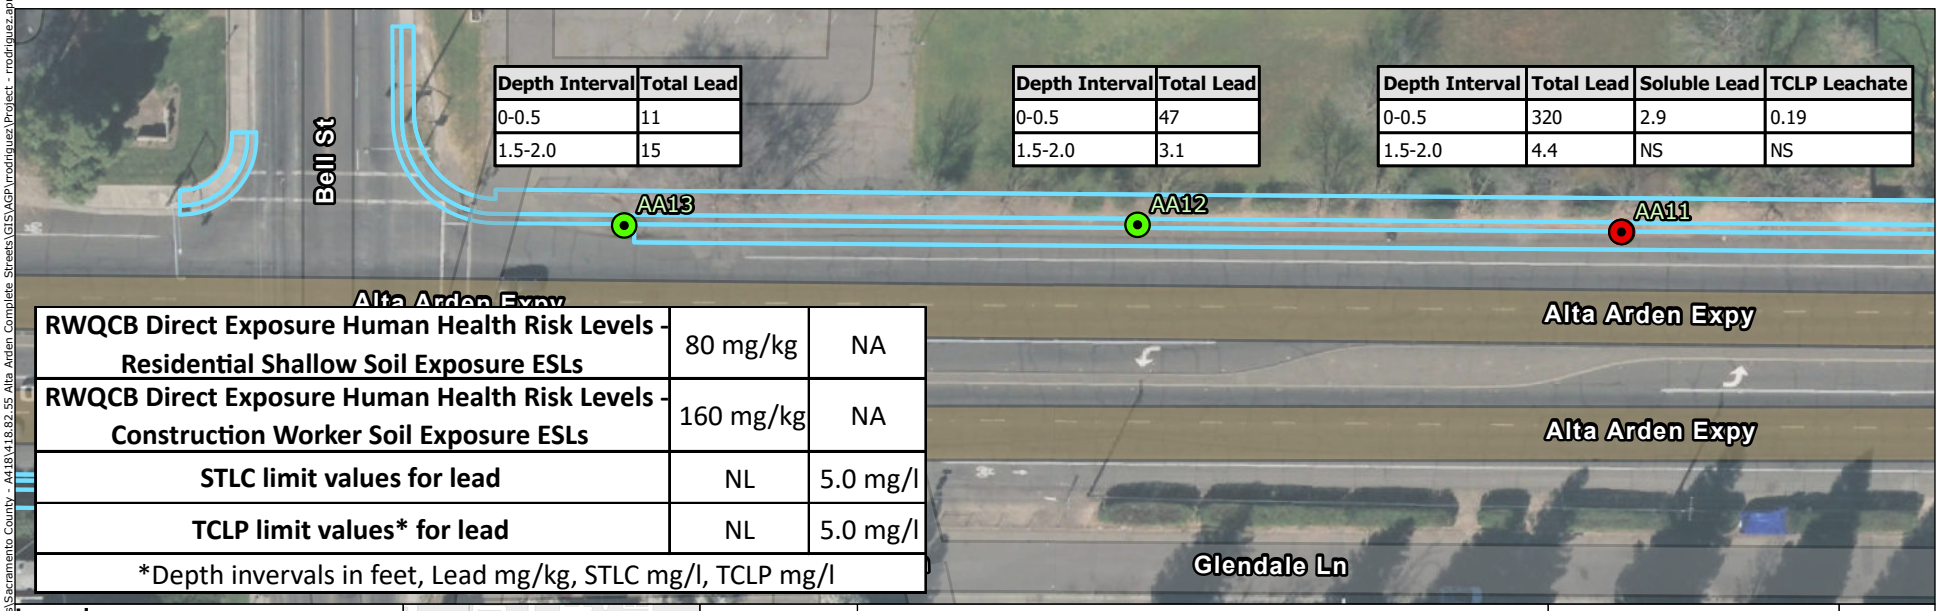


| Depth Interval | Total Lead |
|---|---|
| 0-0.5 | 11 |
| 1.5-2.0 | 15 |

| Depth Interval | Total Lead |
|---|---|
| 0-0.5 | 47 |
| 1.5-2.0 | 3.1 |

| Depth Interval | Total Lead | Soluble Lead | TCLP Leachate |
|---|---|---|---|
| 0-0.5 | 320 | 2.9 | 0.19 |
| 1.5-2.0 | 4.4 | NS | NS |

| | | |
|---|---|---|
| **RWQCB Direct Exposure Human Health Risk Levels - Residential Shallow Soil Exposure ESLs** | 80 mg/kg | NA |
| **RWQCB Direct Exposure Human Health Risk Levels - Construction Worker Soil Exposure ESLs** | 160 mg/kg | NA |
| **STLC limit values for lead** | NL | 5.0 mg/l |
| **TCLP limit values* for lead** | NL | 5.0 mg/l |
| *Depth invervals in feet, Lead mg/kg, STLC mg/l, TCLP mg/l | | |

**Legend**

- Proposed Sidewalk
- Boring Locations with <160 mg/kg Total Lead
- Boring Locations with >160 mg/kg Total Lead

NCE

SACRAMENTO COUNTY

# Soil Boring Location and Results of Analysis Map - Lead ADL Assessment

Alta Arden Complete Streets Project
Sacramento, CA

N


1 in. = 60 ft.


0 60 ft.

FIGURE 3

| SOURCE | JOB NUMBER | DRAWN | DATE | REVISED | APPROVED |
|---|---|---|---|---|---|
| ESRI World Imagery | 418.82.55 | R. Rodriguez | 2/14/2025 | 2/19/2025 | C. Vaz |

Document Path: P:\Active Projects\Sacramento County - A418\418.82.55 Alta Arden Complete Streets\GIS\AGP\rrodriguez\Project - rrodriguez.aprx

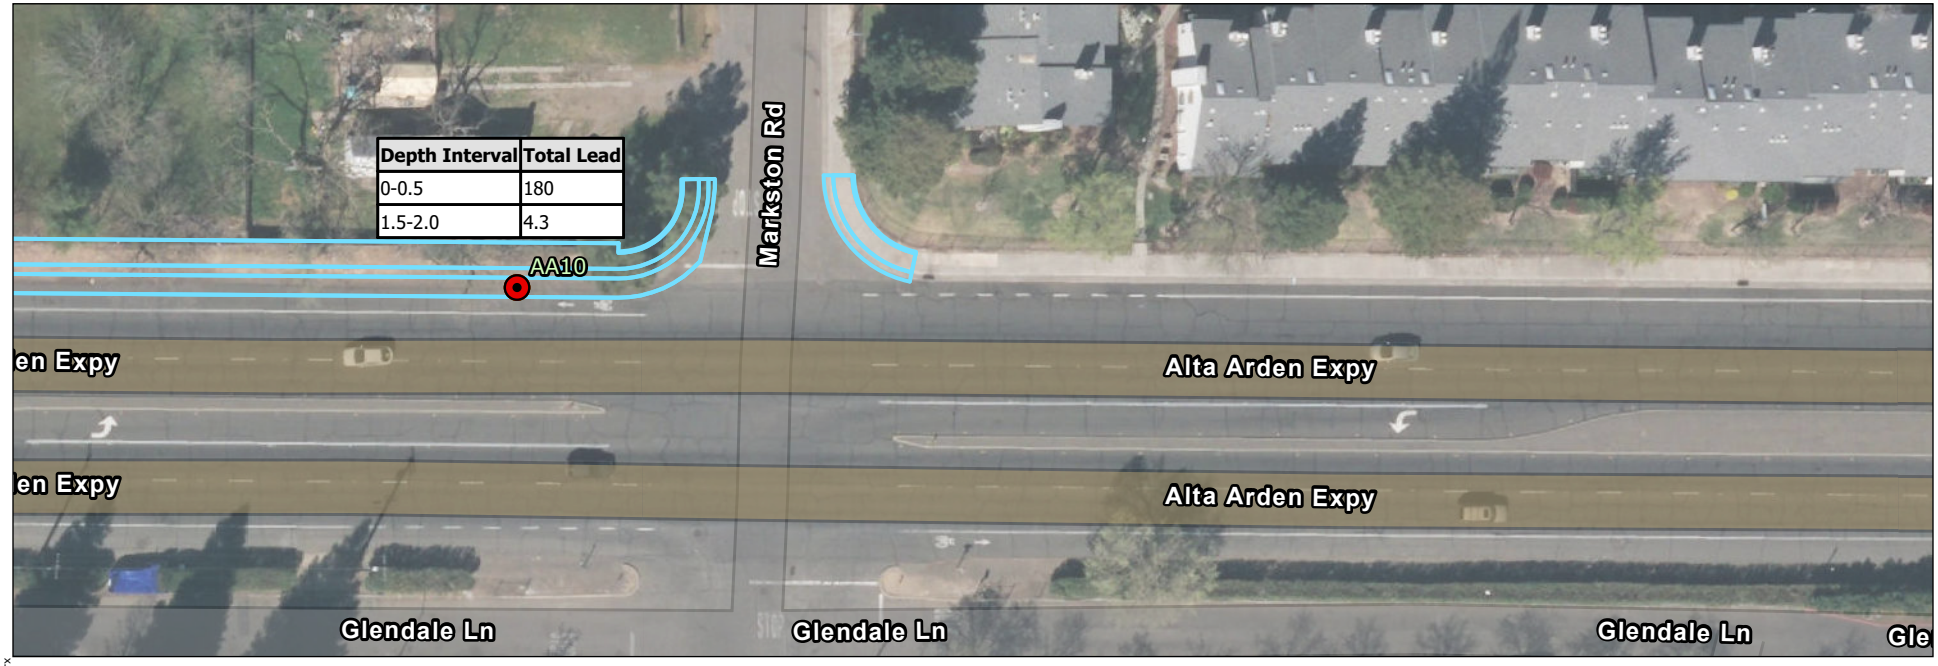


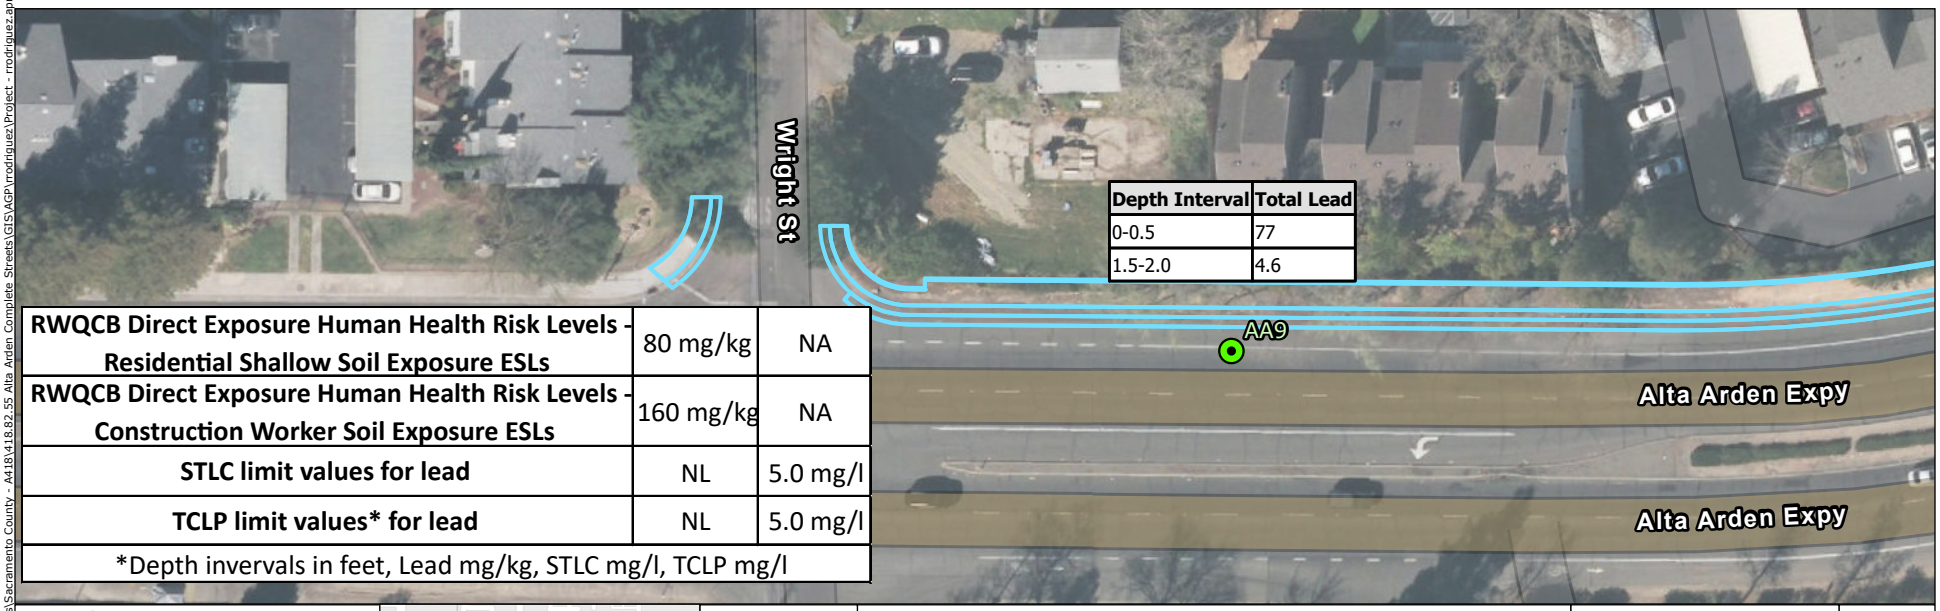
| | | |
|---|---|---|
| **RWQCB Direct Exposure Human Health Risk Levels - Residential Shallow Soil Exposure ESLs** | 80 mg/kg | NA |
| **RWQCB Direct Exposure Human Health Risk Levels - Construction Worker Soil Exposure ESLs** | 160 mg/kg | NA |
| **STLC limit values for lead** | NL | 5.0 mg/l |
| **TCLP limit values* for lead** | NL | 5.0 mg/l |
| *Depth invervals in feet, Lead mg/kg, STLC mg/l, TCLP mg/l | | |

**Legend**

- Proposed Sidewalk
- Boring Locations with <160 mg/kg Total Lead
- Boring Locations with >160 mg/kg Total Lead

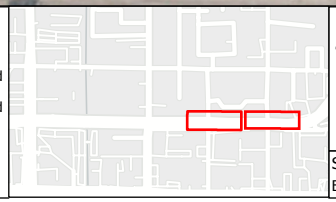

NCE

SACRAMENTO COUNTY

Soil Boring Location and Results of Analysis Map - Lead
ADL Assessment
Alta Arden Complete Streets Project
Sacramento, CA

N


1 in. = 60 ft.

0 60 ft.

FIGURE 4

| SOURCE | JOB NUMBER | DRAWN | DATE | REVISED | APPROVED |
|---|---|---|---|---|---|
| ESRI World Imagery | 418.82.55 | R. Rodriguez | 2/14/2025 | 2/19/2025 | C. Vaz |


Document Path: P:\Active Projects\Sacramento County - A418\418.82.55 Alta Arden Complete Streets\GIS\AGP\rrodriguez\Project - rrodriguez.aprx

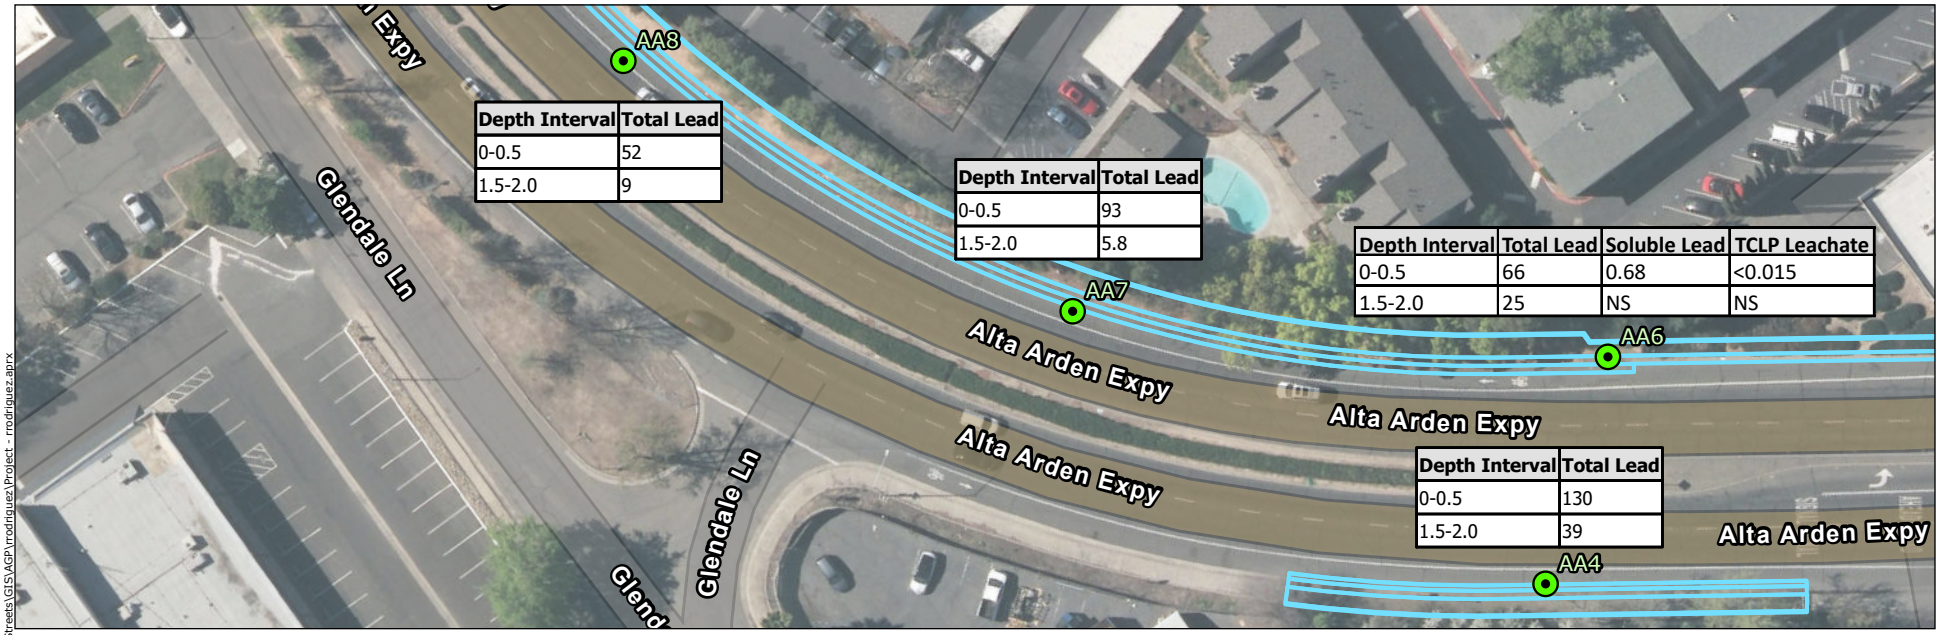


| | | |
|---|---|---|
| **RWQCB Direct Exposure Human Health Risk Levels - Residential Shallow Soil Exposure ESLs** | 80 mg/kg | NA |
| **RWQCB Direct Exposure Human Health Risk Levels - Construction Worker Soil Exposure ESLs** | 160 mg/kg | NA |
| **STLC limit values for lead** | NL | 5.0 mg/l |
| **TCLP limit values* for lead** | NL | 5.0 mg/l |
| *Depth invervals in feet, Lead mg/kg, STLC mg/l, TCLP mg/l | | |

**Legend**

- Proposed Sidewalk
- Boring Locations with >160 mg/kg Total Lead
- Boring Locations with <160 mg/kg Total Lead

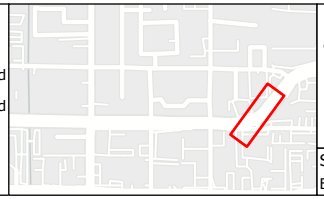

NCE

SACRAMENTO COUNTY


Soil Boring Location and Results of Analysis Map - Lead
ADL Assessment
Alta Arden Complete Streets Project
Sacramento, CA


1 in. = 70 ft.
0 60 ft.

FIGURE 5

| SOURCE | JOB NUMBER | DRAWN | DATE | REVISED | APPROVED |
|---|---|---|---|---|---|
| ESRI World Imagery | 418.82.55 | R. Rodriguez | 2/14/2025 | 2/19/2025 | C. Vaz |

Document Path: P:\Active Projects\Sacramento County - A418\v418.82.55 Alta Arden Complete Streets\GIS\AGP\rrodriguez\Project - rrodriguez.aprx

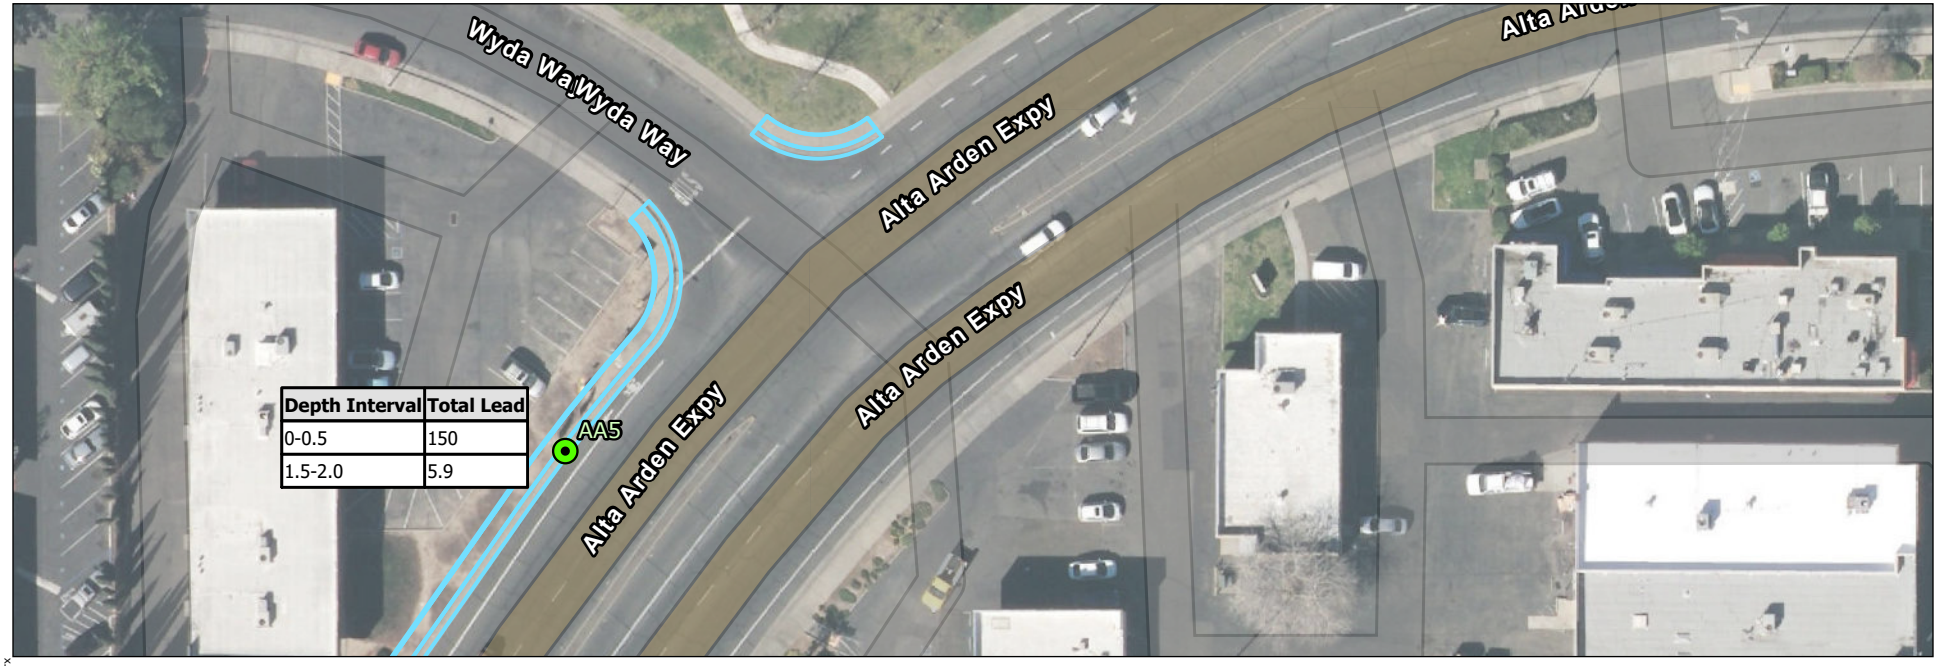

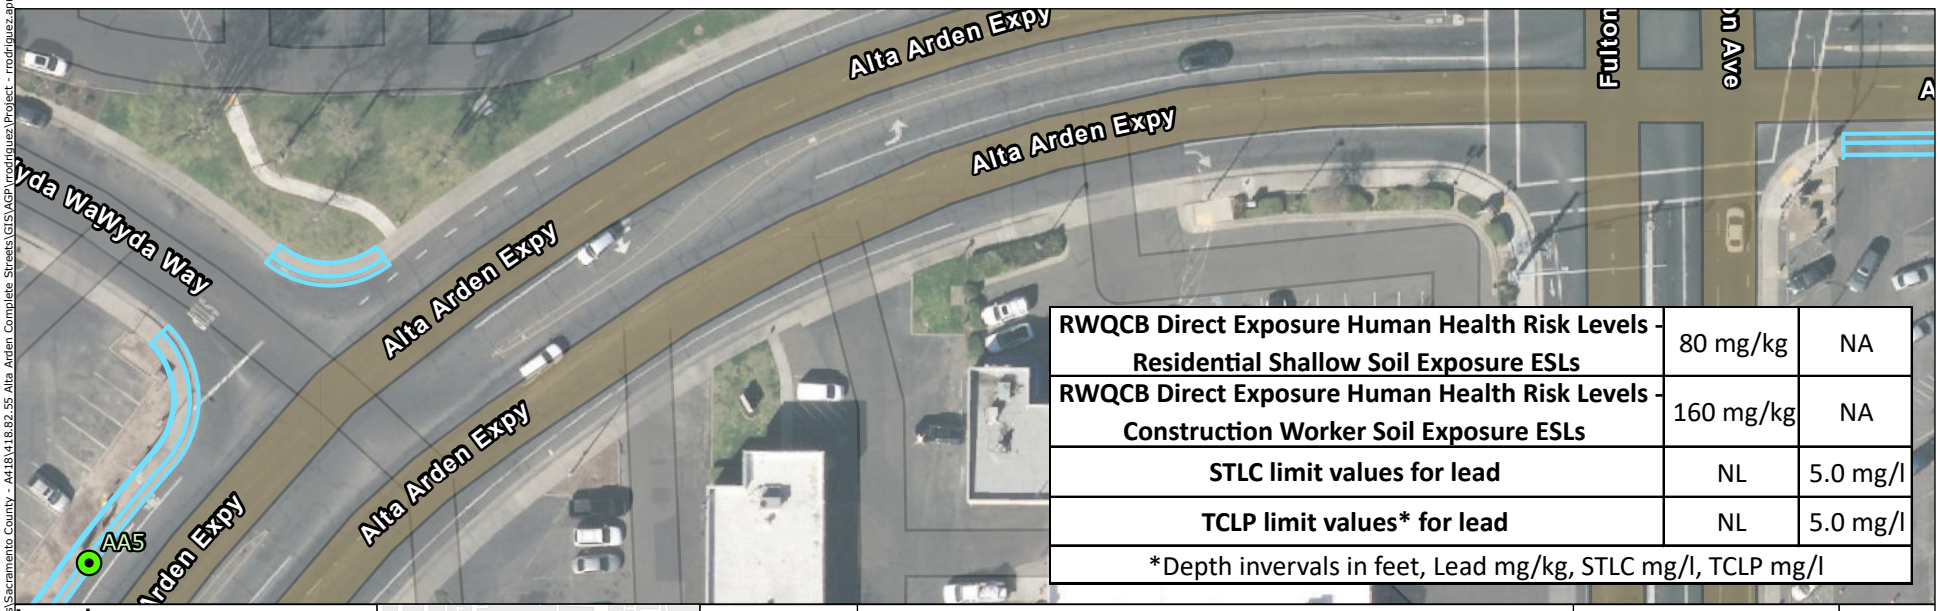
| | | |
|---|---|---|
| **RWQCB Direct Exposure Human Health Risk Levels - Residential Shallow Soil Exposure ESLs** | 80 mg/kg | NA |
| **RWQCB Direct Exposure Human Health Risk Levels - Construction Worker Soil Exposure ESLs** | 160 mg/kg | NA |
| **STLC limit values for lead** | NL | 5.0 mg/l |
| **TCLP limit values* for lead** | NL | 5.0 mg/l |
| *Depth invervals in feet, Lead mg/kg, STLC mg/l, TCLP mg/l | | |

**Legend**

- Proposed Sidewalk
- Boring Locations with <160 mg/kg Total Lead
- Boring Locations with >160 mg/kg Total Lead

NCE

SACRAMENTO COUNTY

# Soil Boring Location and Results of Analysis Map - Lead ADL Assessment

Alta Arden Complete Street Project
Sacramento, CA

N

1 in. = 60 ft.

0 60 ft.

FIGURE 6

| SOURCE | JOB NUMBER | DRAWN | DATE | REVISED | APPROVED |
|---|---|---|---|---|---|
| ESRI World Imagery | 418.82.55 | R. Rodriguez | 2/14/2025 | 2/19/2025 | C. Vaz |

Document Path: P:\Active Projects\Sacramento County - A418\418.82.55 Alta Arden Complete Streets\GIS\AGP\rrodriguez\Project - rrodriguez.aprx

# Table


**Table 1**
**Results of Analysis - Aerially Deposited Lead**
**Alta Arden Way Complete Streets Project**
**Sacramento, CA**

| Sample ID | Depth Interval (feet) | Sample Collection Date | Total Lead (mg/kg) | Soluble Lead (STLC)(mg/l) | Soluble Lead (TCLP)(mg/l) |
|---|---|---|---|---|---|
| AA1-0 | 0-0.5 | 1/16/2025 | **18** | NS | NS |
| AA1-1.5 | 1.5-2.0 | 1/16/2025 | **24** | NS | NS |
| AA2-0 | 0-0.5 | 1/16/2025 | **75** | NS | NS |
| AA2-1.5 | 1.5-2.0 | 1/16/2025 | **15** | NS | NS |
| AA3-0 | 0-0.5 | 1/16/2025 | **110** | **1.2** | NS |
| AA3-1.5 | 1.5-2.0 | 1/16/2025 | **3.6** | NS | NS |
| AA4-0 | 0-0.5 | 1/16/2025 | **130** | NS | NS |
| AA4-1.5 | 1.5-2.0 | 1/16/2025 | **39** | NS | NS |
| AA5-0 | 0-0.5 | 1/16/2025 | **150** | NS | NS |
| AA5-1.5 | 1.5-2.0 | 1/16/2025 | **5.9** | NS | NS |
| AA6-0 | 0-0.5 | 1/16/2025 | **66** | **0.68** | <0.015 |
| AA6-1.5 | 1.5-2.0 | 1/16/2025 | **25** | NS | NS |
| AA7-0 | 0-0.5 | 1/16/2025 | **93** | NS | NS |
| AA7-1.5 | 1.5-2.0 | 1/16/2025 | **5.8** | NS | NS |
| AA8-0 | 0-0.5 | 1/16/2025 | **52** | NS | NS |
| AA8-1.5 | 1.5-2.0 | 1/16/2025 | **9** | NS | NS |
| AA9-0 | 0-0.5 | 1/16/2025 | **77** | NS | NS |
| AA9-1.5 | 1.5-2.0 | 1/16/2025 | **4.6** | NS | NS |
| AA10-0 | 0-0.5 | 1/16/2025 | **180** | NS | NS |
| AA10-1.5 | 1.5-2.0 | 1/16/2025 | **4.3** | NS | NS |
| AA11-0 | 0-0.5 | 1/16/2025 | **320** | **2.9** | **0.19** |
| AA11-1.5 | 1.5-2.0 | 1/16/2025 | **4.4** | NS | NS |
| AA12-0 | 0-0.5 | 1/16/2025 | **47** | NS | NS |
| AA12-1.5 | 1.5-2.0 | 1/16/2025 | **3.1** | NS | NS |
| AA13-0 | 0-0.5 | 1/16/2025 | **11** | NS | NS |
| AA13-1.5 | 1.5-2.0 | 1/16/2025 | **15** | NS | NS |
| AA14-0 | 0-0.5 | 1/16/2025 | **20** | NS | NS |
| AA14-1.5 | 1.5-2.0 | 1/16/2025 | **7.1** | NS | NS |
| AA15-0 | 0-0.5 | 1/16/2025 | **16** | NS | NS |
| AA15-1.5 | 1.5-2.0 | 1/16/2025 | **140** | NS | NS |
| AA16-0 | 0-0.5 | 1/16/2025 | **220** | **3.4** | **0.047** |
| AA16-1.5 | 1.5-2.0 | 1/16/2025 | **47** | NS | NS |
| AA17-0 | 0-0.5 | 1/16/2025 | **52** | NS | NS |
| AA17-1.5 | 1.5-2.0 | 1/16/2025 | **20** | NS | NS |
| AA18-0 | 0-0.5 | 1/16/2025 | **180** | NS | NS |
| AA18-1.5 | 1.5-2.0 | 1/16/2025 | **90** | NS | NS |
| AA19-0 | 0-0.5 | 1/16/2025 | **270** | NS | NS |
| AA19-1.5 | 1.5-2.0 | 1/16/2025 | **36** | NS | NS |
| AA20-0 | 0-0.5 | 1/16/2025 | **630** | **8.1** | **0.19** |
| AA20-1.5 | 1.5-2.0 | 1/16/2025 | **20** | NS | NS |
| AA21-0 | 0-0.5 | 1/16/2025 | **16** | NS | NS |
| AA21-1.5 | 1.5-2.0 | 1/16/2025 | **110** | NS | NS |
| **RWQCB Direct Exposure Human Health Risk Levels - Residential Shallow Soil Exposure ESLs** | | | 80 mg/kg | NA | NA |
| **RWQCB Direct Exposure Human Health Risk Levels - Construction Worker Soil Exposure ESLs** | | | 160 mg/kg | NA | NA |
| **DTSC Human Health Risk Assessment Note 3 - Commercial/Industrial Soil Recommended Screening Level** | | | 500 mg/kg | NA | NA |
| **TTLC Limit Value for Lead** | | | 1,000 mg/kg | NA | NA |
| **STLC limit values[1] for regulated metals** | | | NL | 5.0 mg/l | NA |
| **TCLP limit values[2] for regulated metals** | | | NL | NA | 5.0 mg/l |

RWQCB = San Francisco Bay Regional Water Quality Control Board
ESLs = Environmental Screening Levels
ND = Not Detected
NS = Not Sampled
NA = Not Applicable
1 = Value is used to determine if soil designated for disposal is classified as California regulated hazardous waste
2 = Value is used to determine if soil designated for disposal is classified as federally regulated hazardous waste


# Appendix A

## SacDOT A Plans

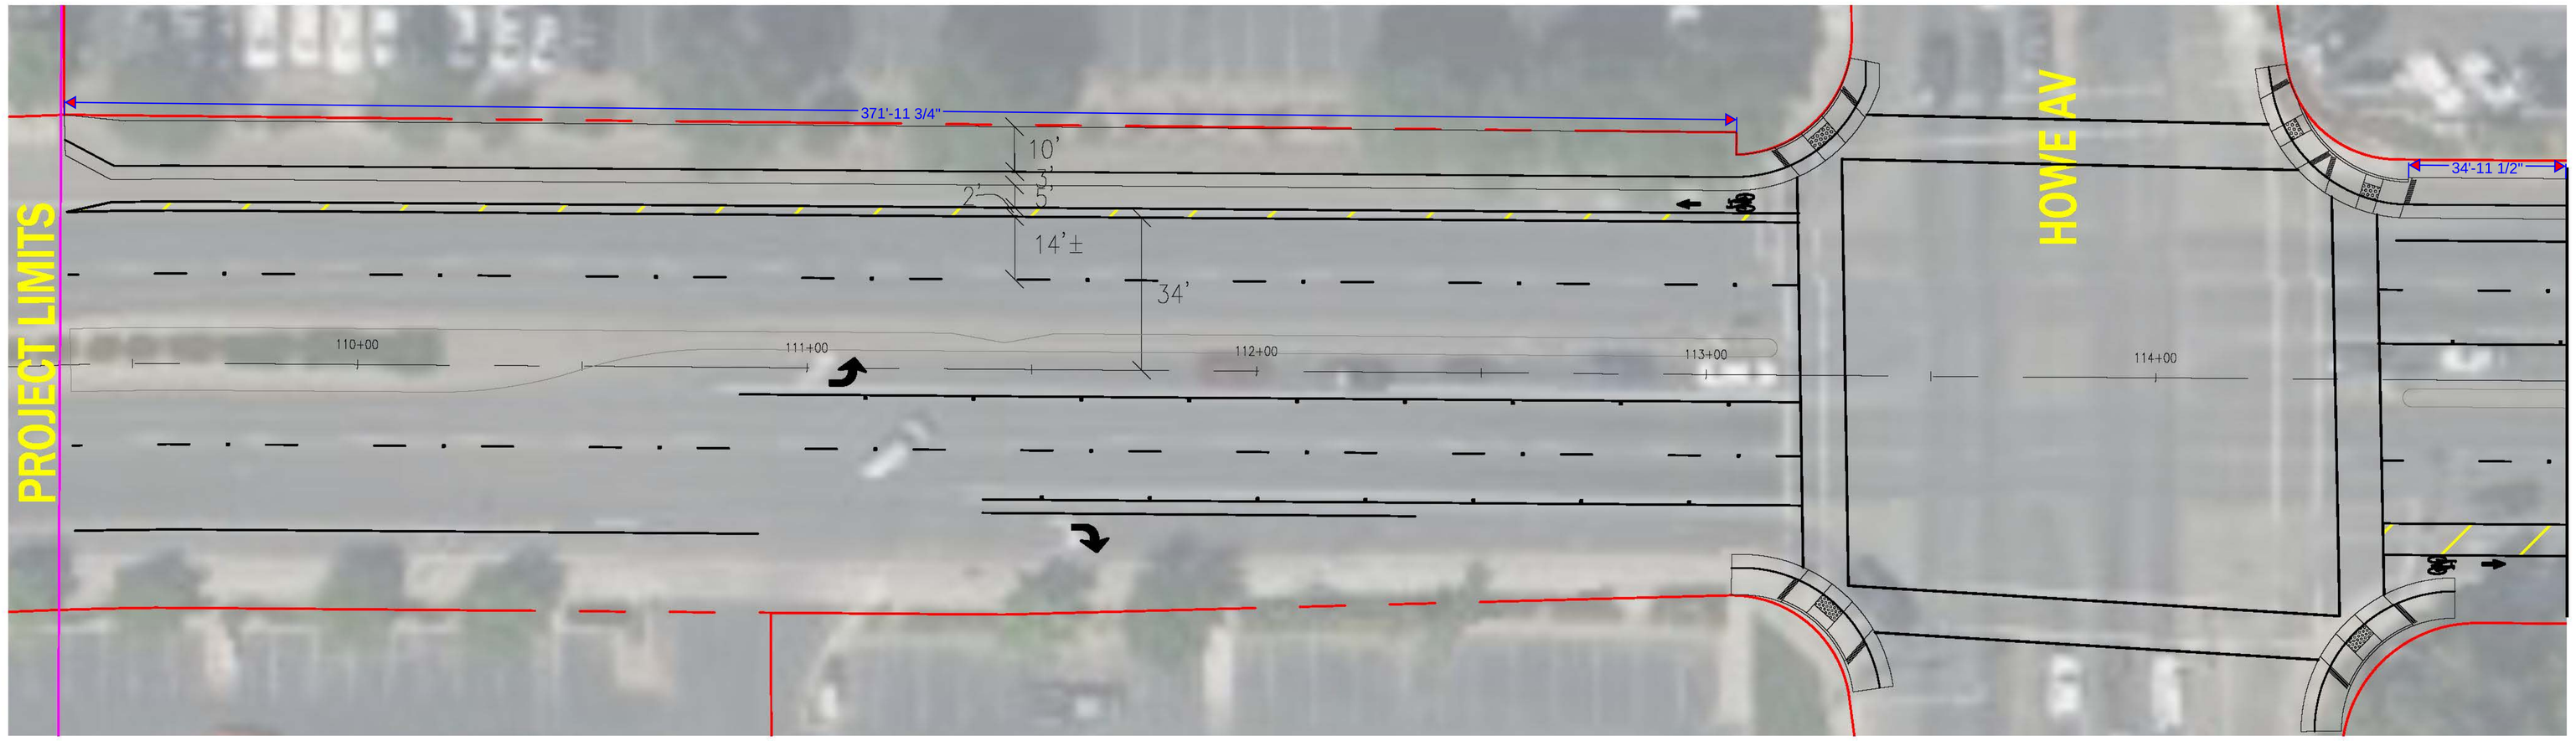


## ALTA ARDEN EXPRESSWAY

SCALE: 1"=20'

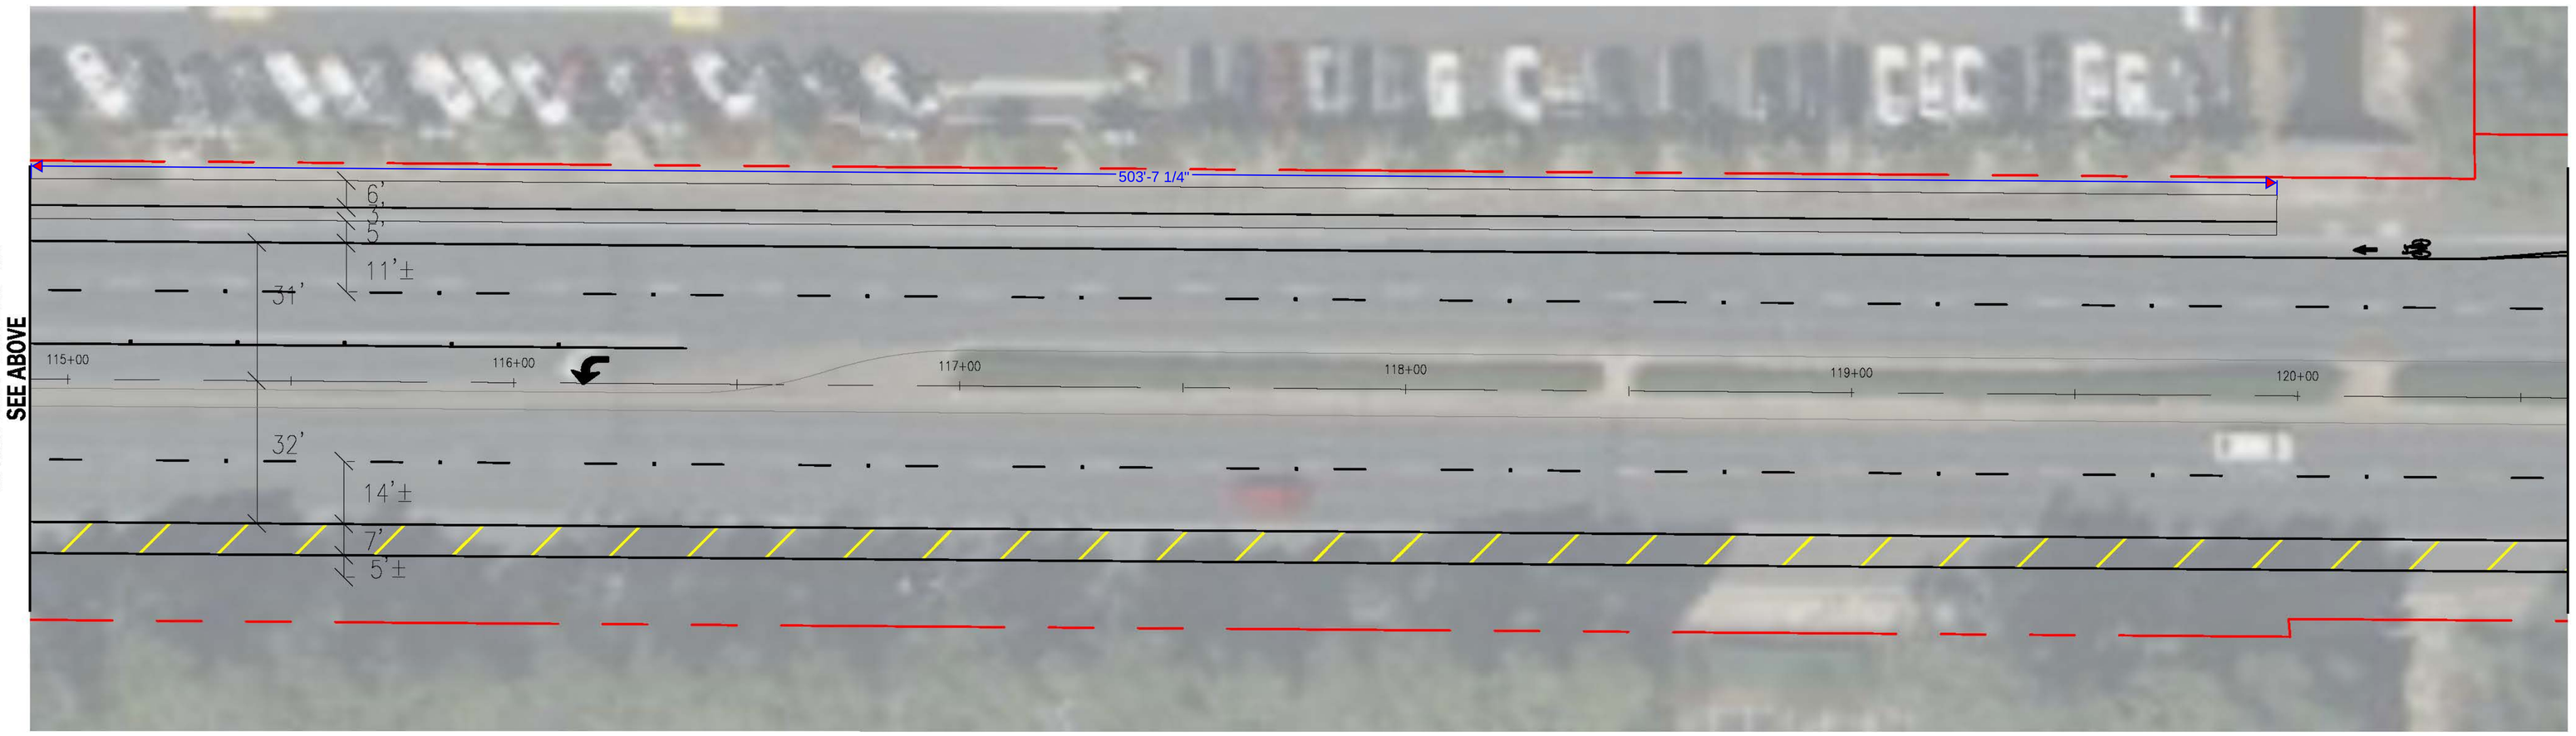


P:\SHARED FOLDERS\PROJECTS\ALTA ARDEN\AUTOCAD\PLAN SHEETS\CAD FILES\A-PLANS\ALTA ARDEN_BASE - UTILITY.DWG Last Saved: 9/17/2024 2:36 PM Dunne-vecchiom

| APPR. | REVISIONS | DATE |
|---|---|---|
| | | |

REGISTERED PROFESSIONAL ENGINEER — C12345 — STATE OF CALIFORNIA

COUNTY OF SACRAMENTO - COMMUNITY SERVICES AGENCY
DEPARTMENT OF TRANSPORTATION

# A PLANS

## ALTA ARDEN EXPRESSWAY PHASE 1 PROJECT

FROM HOWE AVE TO WATT AVE

COUNTY OF SACRAMENTO BOARD OF SUPERVISORS

| PREPARED BY | | DATE |
|---|---|---|
| SURVEY: | TBD | |
| DRAWN: | MDV | 09/2024 |
| DESIGN: | MDV | 09/2024 |
| CHECK: | MDV | 09/2024 |

**SCALE**

HORIZONTAL: 1:20
VERTICAL: N/A


INCHES 0 1 2
FEET 0 20 40

**DRAWING** A1 OF A5

**SHEET** 1 OF 5


ALTA ARDEN EXPRESSWAY PHASE 1 PROJECT

POCKET NO. _____ FOLDER NO. _____ PLANFILE NO. _____

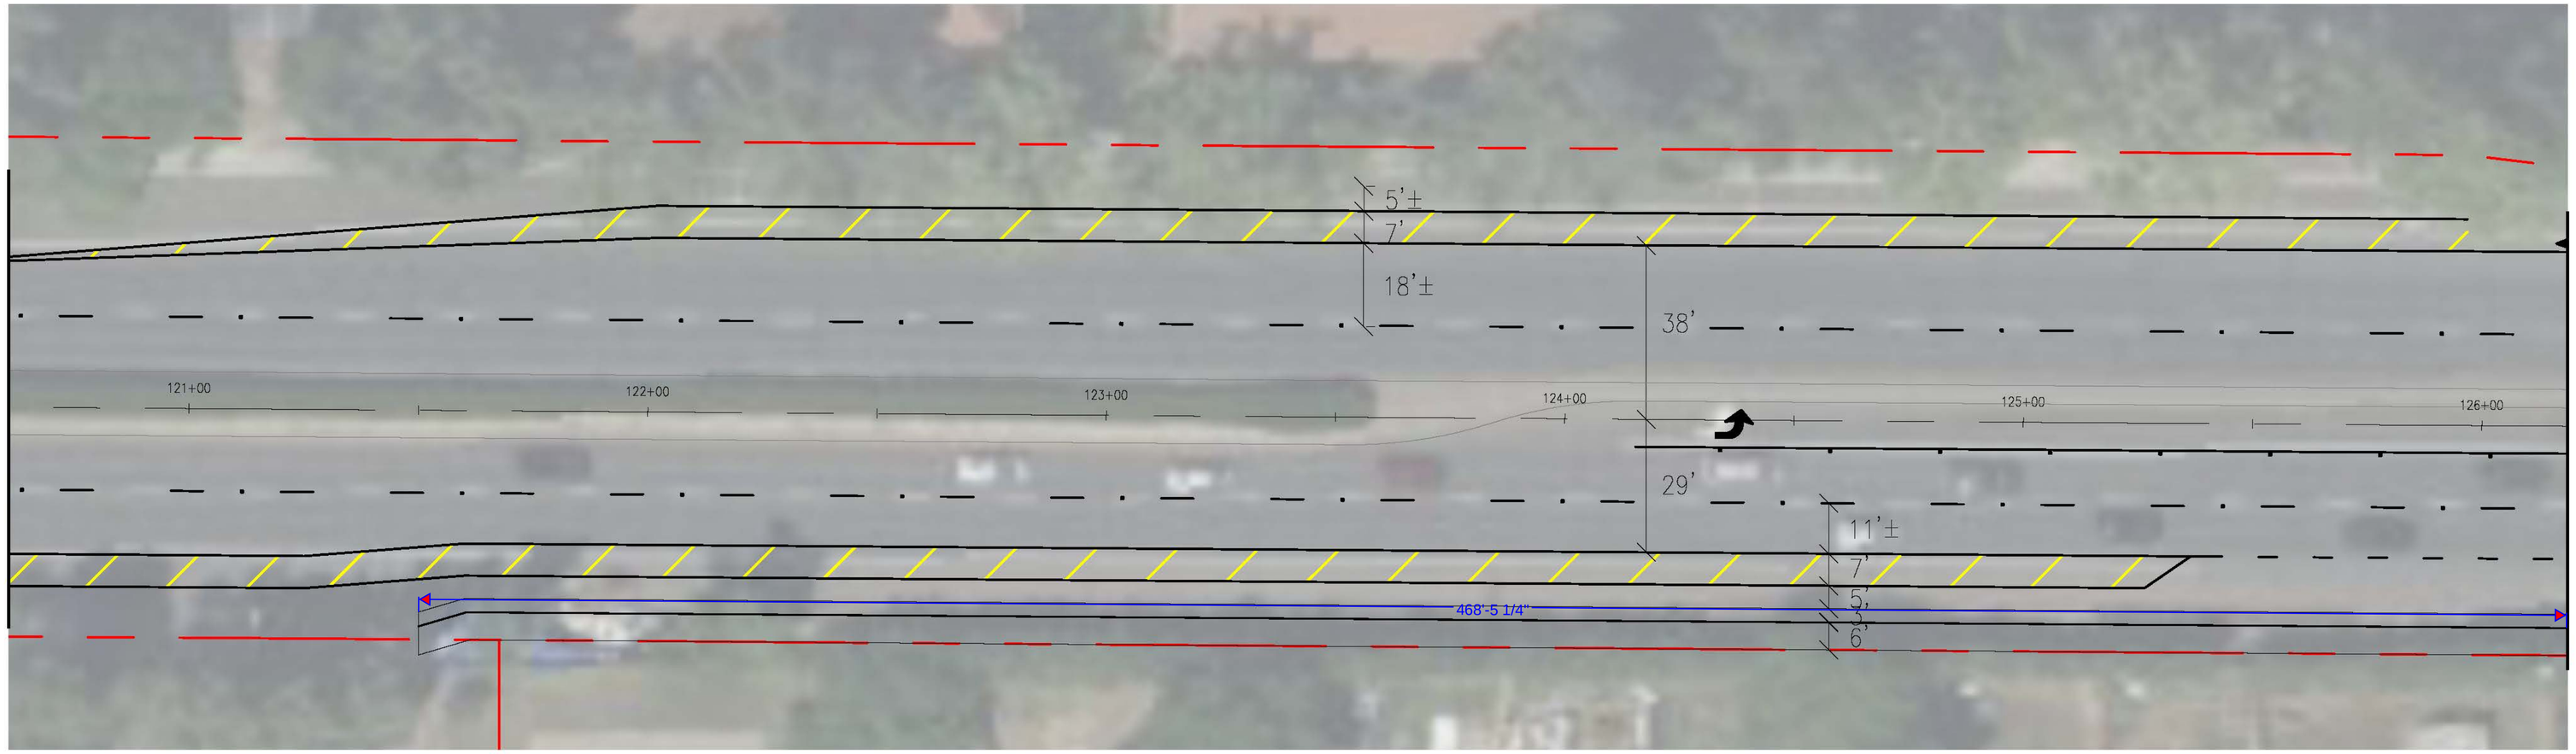


## ALTA ARDEN EXPRESSWAY

SCALE: 1"=20'

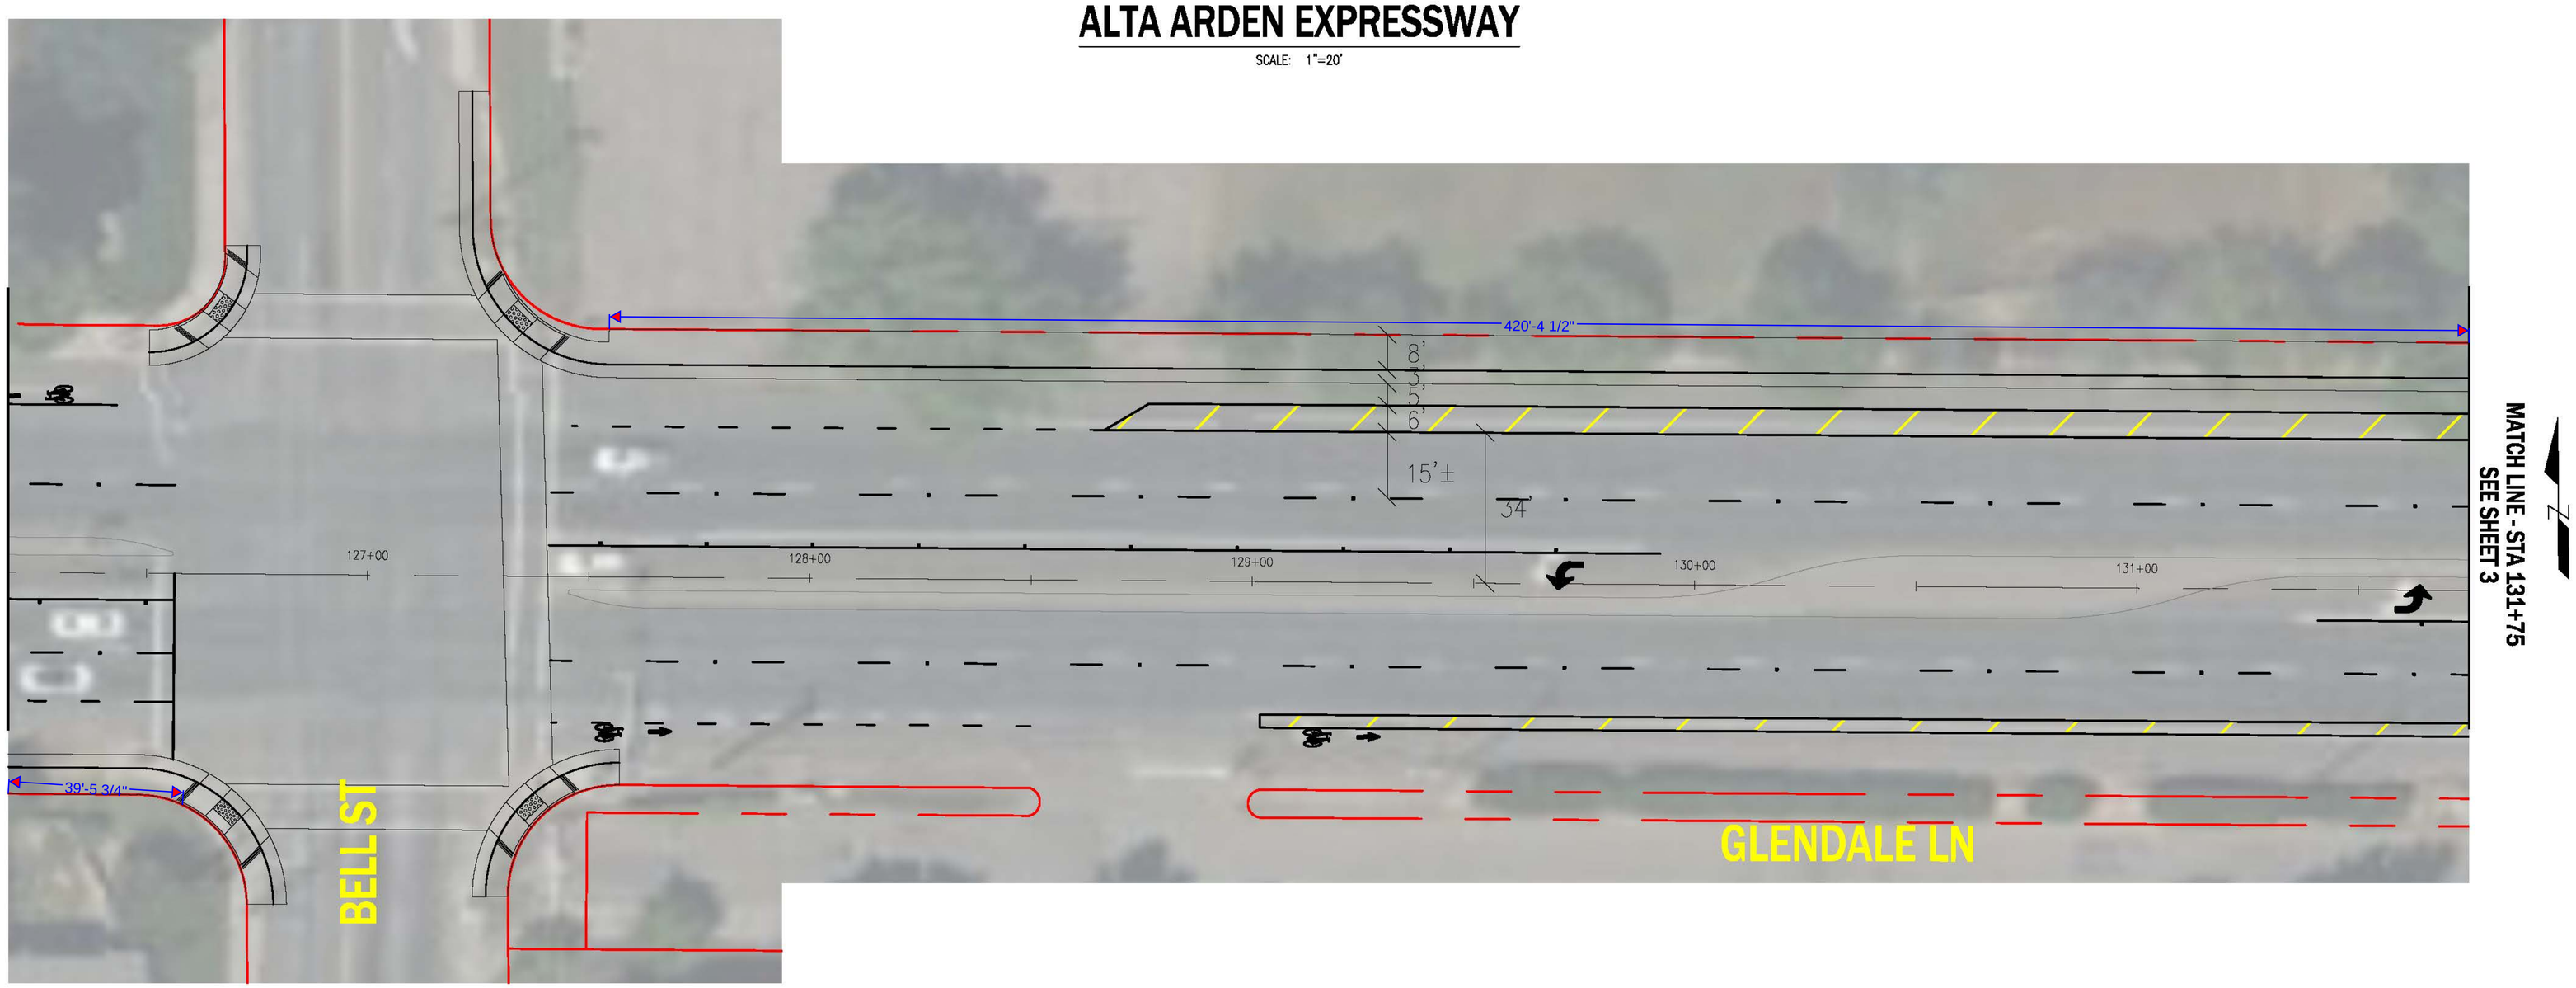


P:\SHARED FOLDERS\PROJECTS\ALTA ARDEN\AUTOCAD\PLAN SHEETS\CAD FILES\A-PLANS\ALTA ARDEN_BASE - UTILITY.DWG Last Saved: 9/17/2024 2:36 PM Dunne-vecchiorn

DATE | REVISIONS | APPR.

REGISTERED PROFESSIONAL ENGINEER ★ C12345 ★ STATE OF CALIFORNIA

COUNTY OF SACRAMENTO - COMMUNITY SERVICES AGENCY
DEPARTMENT OF TRANSPORTATION

# A PLANS

ALTA ARDEN EXPRESSWAY PHASE 1 PROJECT
FROM HOWE AVE TO WATT AVE

COUNTY OF SACRAMENTO ★ CALIFORNIA ★ INCORPORATED

| PREPARED BY | | DATE |
|---|---|---|
| SURVEY: | TBD | |
| DRAWN: | MDV | 09/2024 |
| DESIGN: | MDV | 09/2024 |
| CHECK: | MDV | 09/2024 |

SCALE

HORIZONTAL: 1:20
VERTICAL: N/A


INCHES 0 1 2
FEET 0 20 40

DRAWING A2 OF A5

SHEET 2 OF 5


ALTA ARDEN EXPRESSWAY PHASE 1 PROJECT

POCKET NO. _____ FOLDER NO. _____ PLANFILE NO. _____

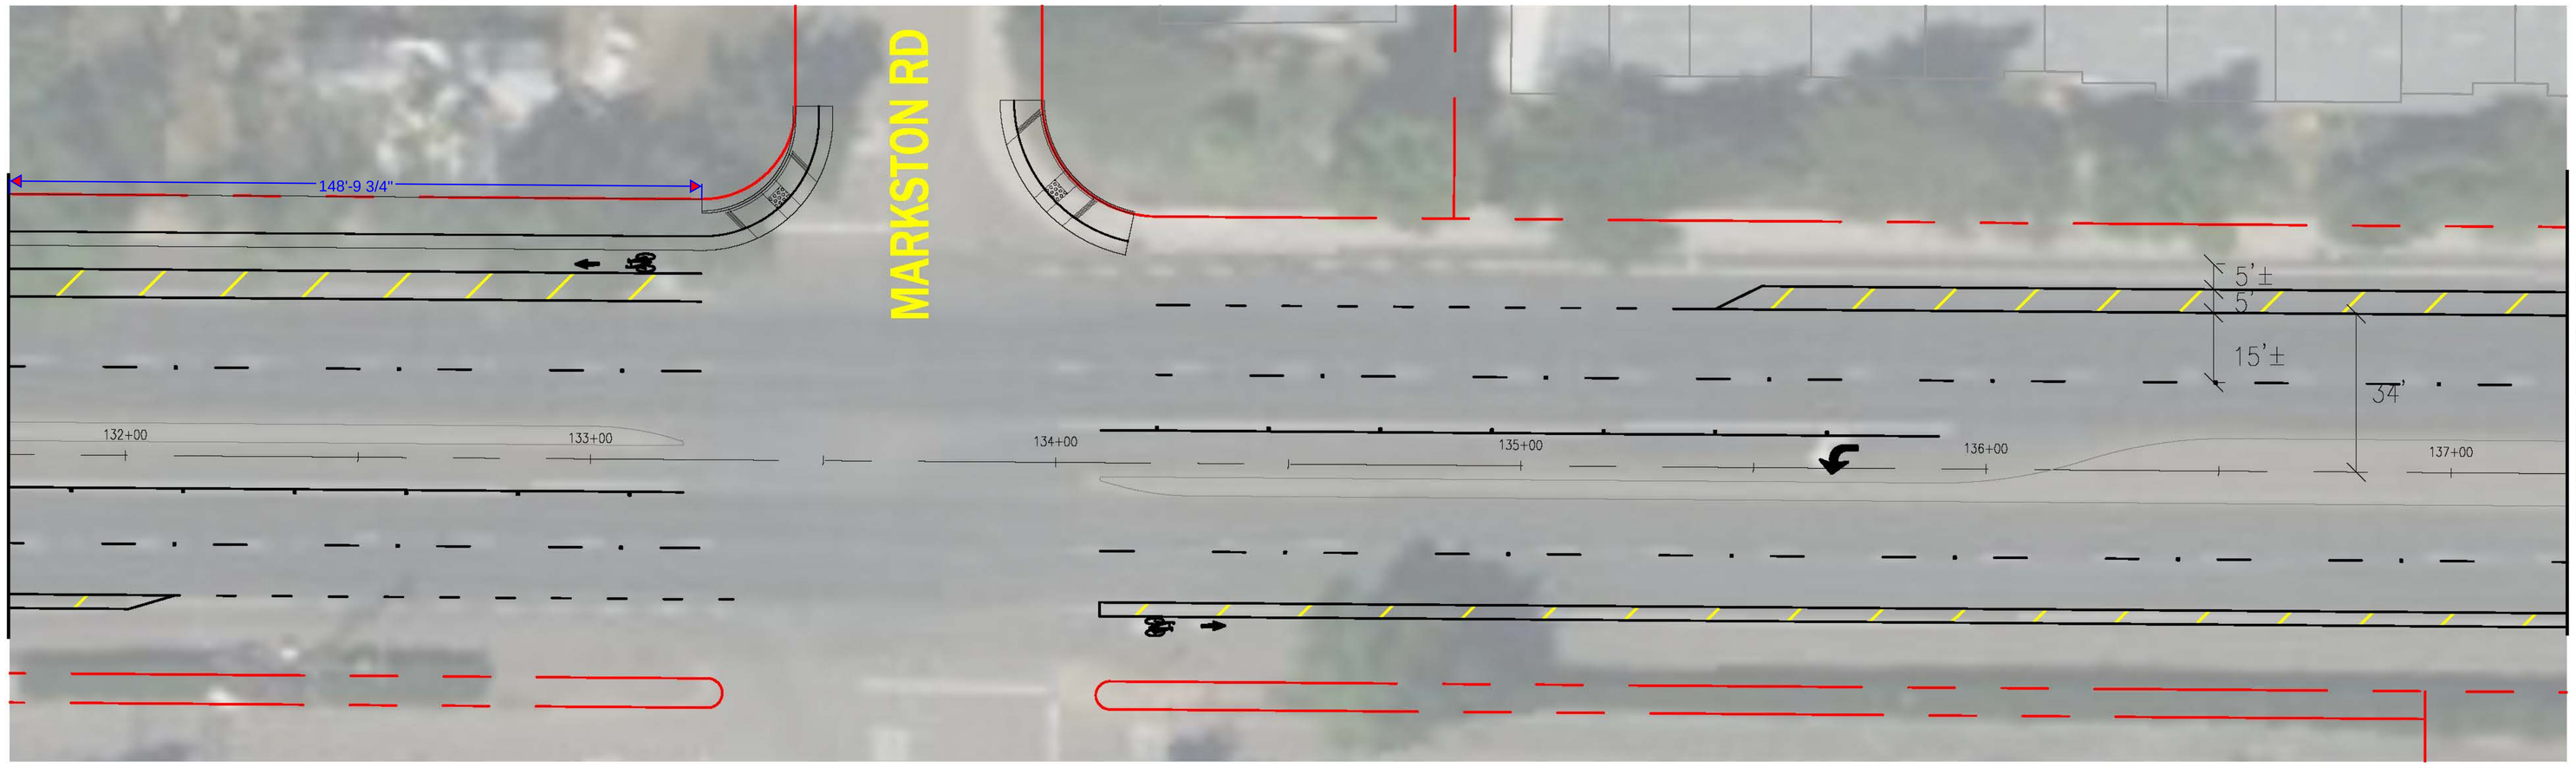


## ALTA ARDEN EXPRESSWAY

SCALE: 1"=20'

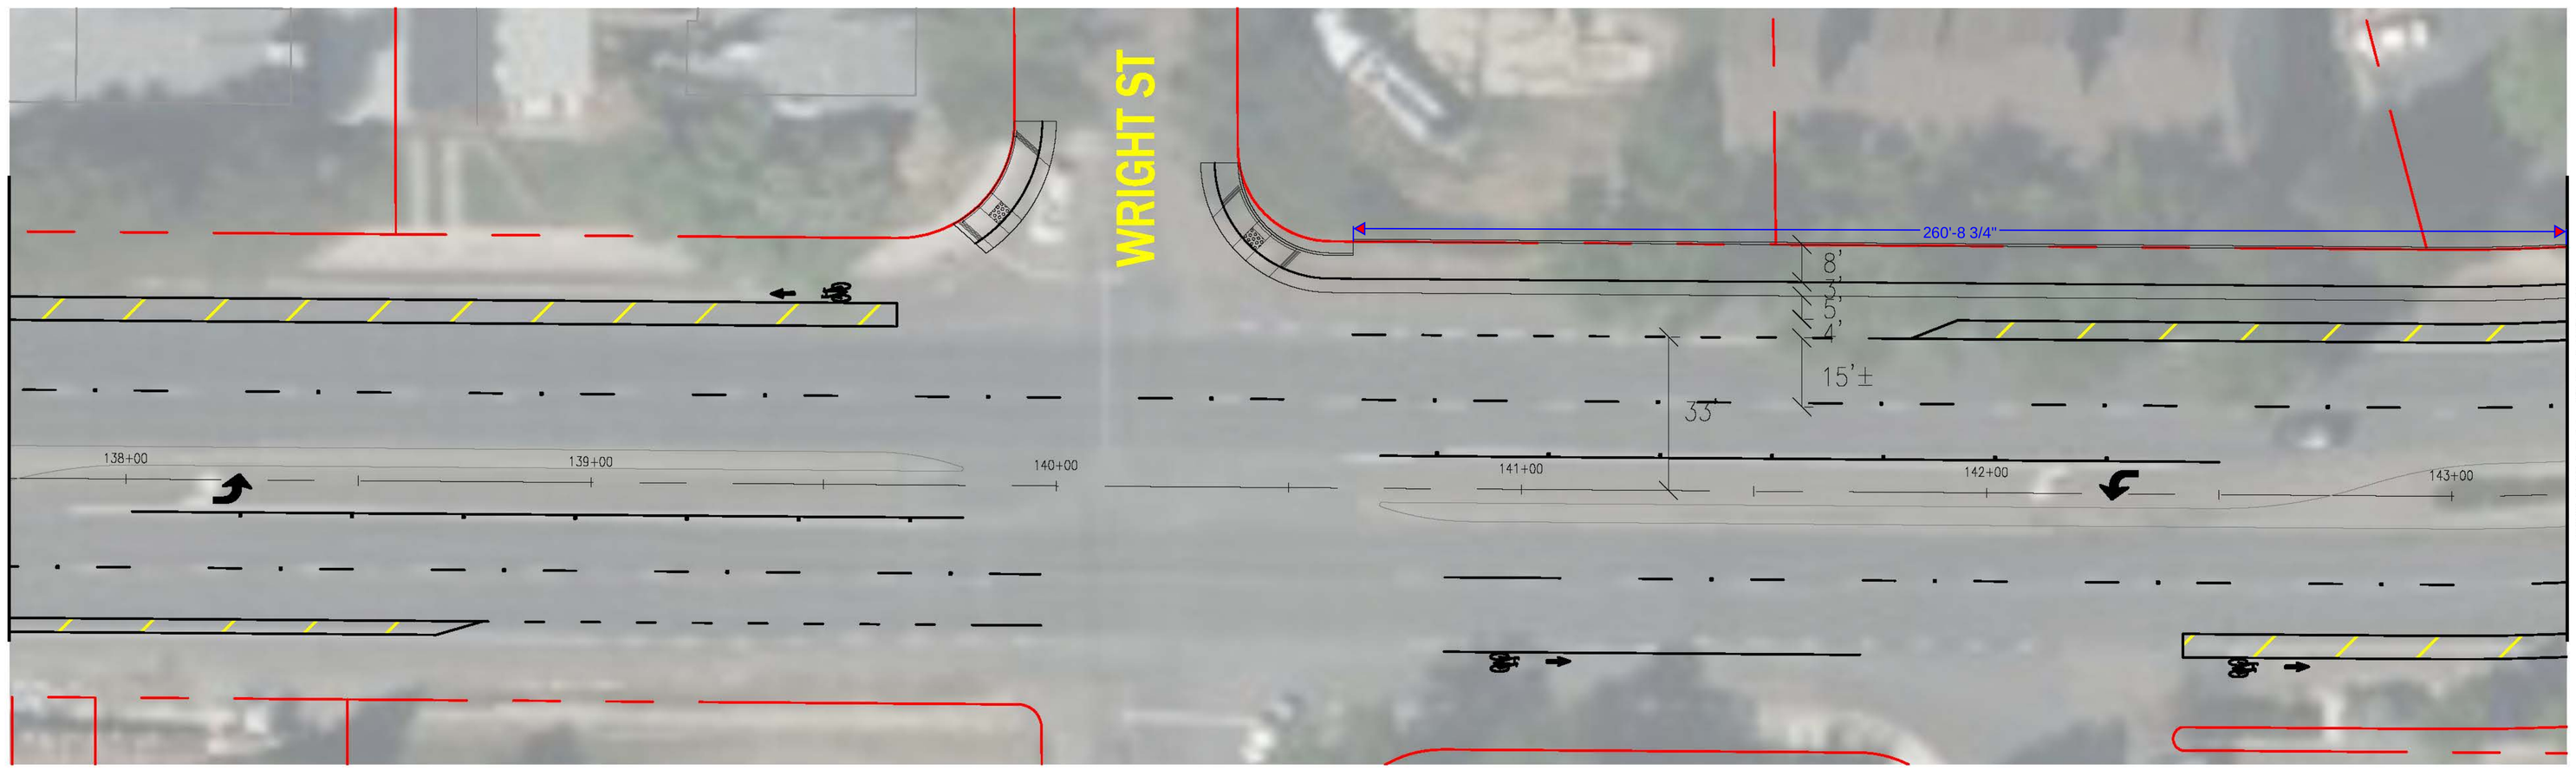


P:\SHARED FOLDERS\PROJECTS\ALTA ARDEN\AUTOCAD\PLAN SHEETS\CAD FILES\A-PLANS\ALTA ARDEN_BASE - UTILITY.DWG Last Saved: 9/17/2024 2:27 PM Dunne-vecchiom

| REVISIONS | APPR. | DATE |
|---|---|---|
| | | |

COUNTY OF SACRAMENTO - COMMUNITY SERVICES AGENCY
DEPARTMENT OF TRANSPORTATION

# A PLANS

ALTA ARDEN EXPRESSWAY PHASE 1 PROJECT
FROM HOWE AVE TO WATT AVE

REGISTERED PROFESSIONAL ENGINEER — C12345 — STATE OF CALIFORNIA

| PREPARED BY | DATE |
|---|---|
| SURVEY: TBD | |
| DRAWN: MDV | 09/2024 |
| DESIGN: MDV | 09/2024 |
| CHECK: MDV | 09/2024 |

**SCALE**

HORIZONTAL: 1:20
VERTICAL: N/A

INCHES 0 1 2
FEET 0 20 40

**DRAWING** A3 OF A5


**SHEET** 3 OF 5

ALTA ARDEN EXPRESSWAY PHASE 1 PROJECT

POCKET NO. _____ FOLDER NO. _____ PLANFILE NO. _____

# ALTA ARDEN EXPRESSWAY

SCALE: 1"=20'

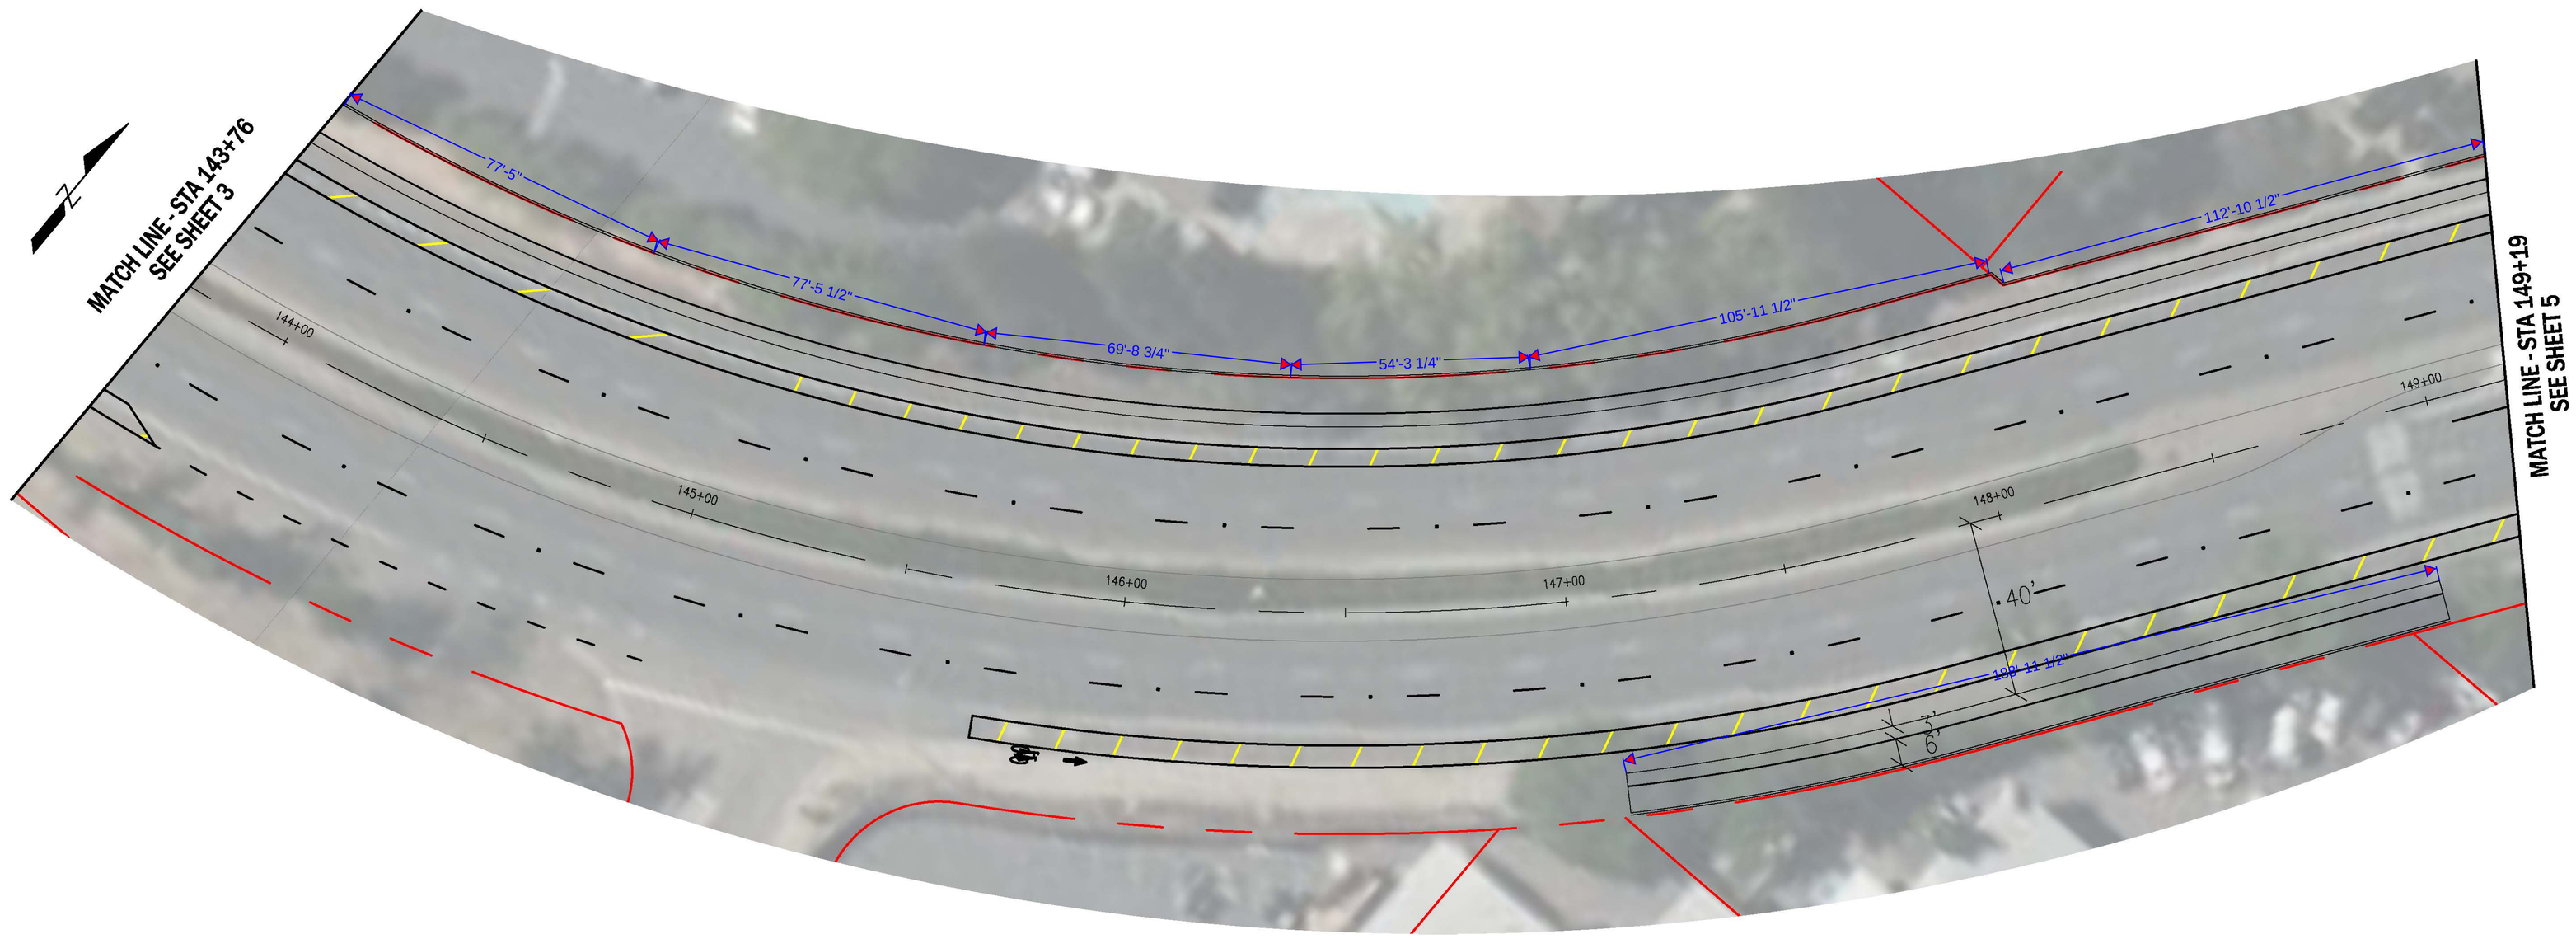


P:\SHARED FOLDERS\PROJECTS\ALTA ARDEN\AUTOCAD\PLAN SHEETS\CAD FILES\A--PLANS\ALTA ARDEN_BASE - UTILITY.DWG Last Saved: 9/17/2024 2:27 PM Dunne--vecchiorn

| REVISIONS | APPR. | DATE |
|---|---|---|
| | | |

REGISTERED PROFESSIONAL ENGINEER C12345 STATE OF CALIFORNIA

COUNTY OF SACRAMENTO - COMMUNITY SERVICES AGENCY
DEPARTMENT OF TRANSPORTATION

## A PLANS

ALTA ARDEN EXPRESSWAY PHASE 1 PROJECT
FROM HOWE AVE TO WATT AVE

COUNTY OF SACRAMENTO CALIFORNIA

| PREPARED BY | | DATE |
|---|---|---|
| SURVEY: | TBD | |
| DRAWN: | MDV | 09/2024 |
| DESIGN: | MDV | 09/2024 |
| CHECK: | MDV | 09/2024 |

**SCALE**

HORIZONTAL: 1:20
VERTICAL: N/A


INCHES 0 1 2
FEET 0 20 40


**DRAWING** A4 OF A5

**SHEET** 4 OF 5

ALTA ARDEN EXPRESSWAY PHASE 1 PROJECT

POCKET NO. _____ FOLDER NO. _____ PLANFILE NO. _____

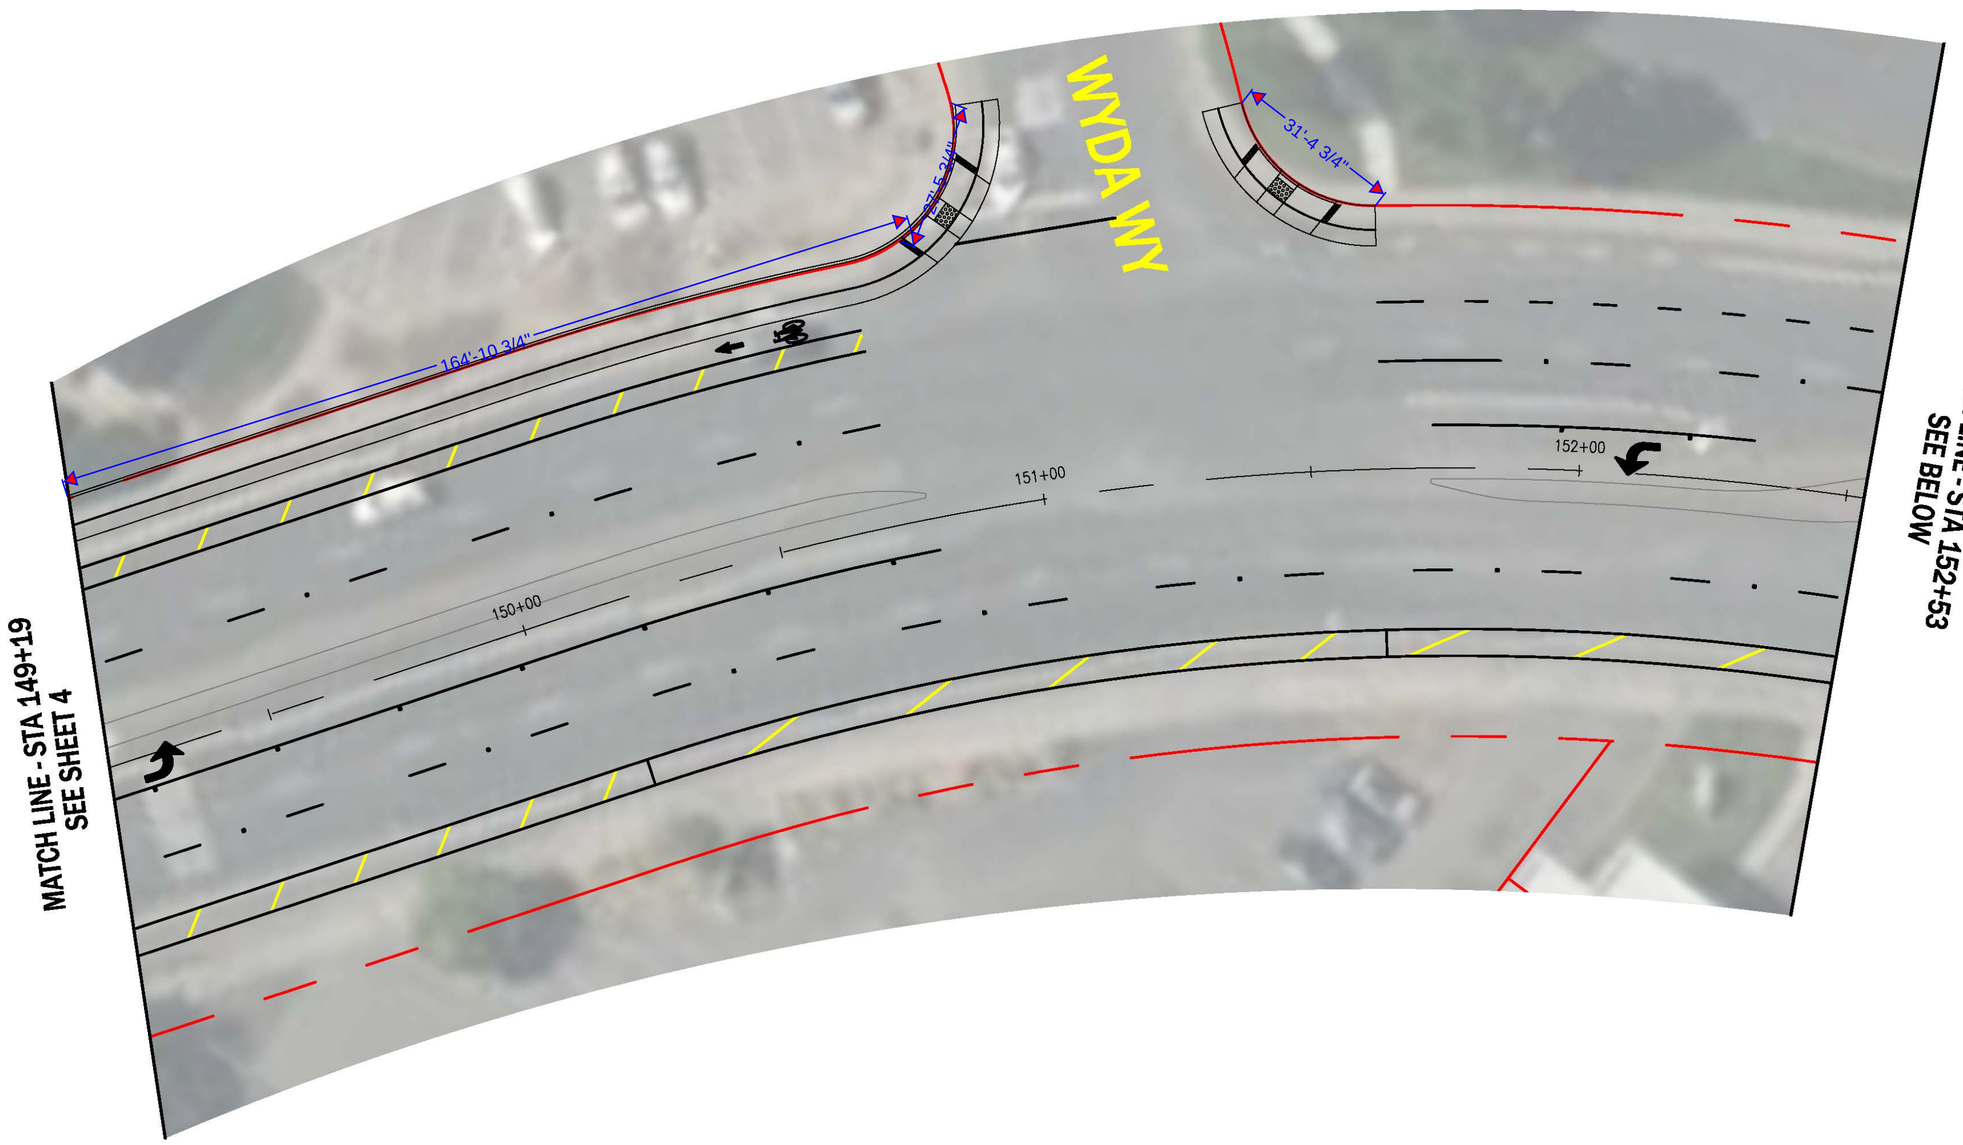

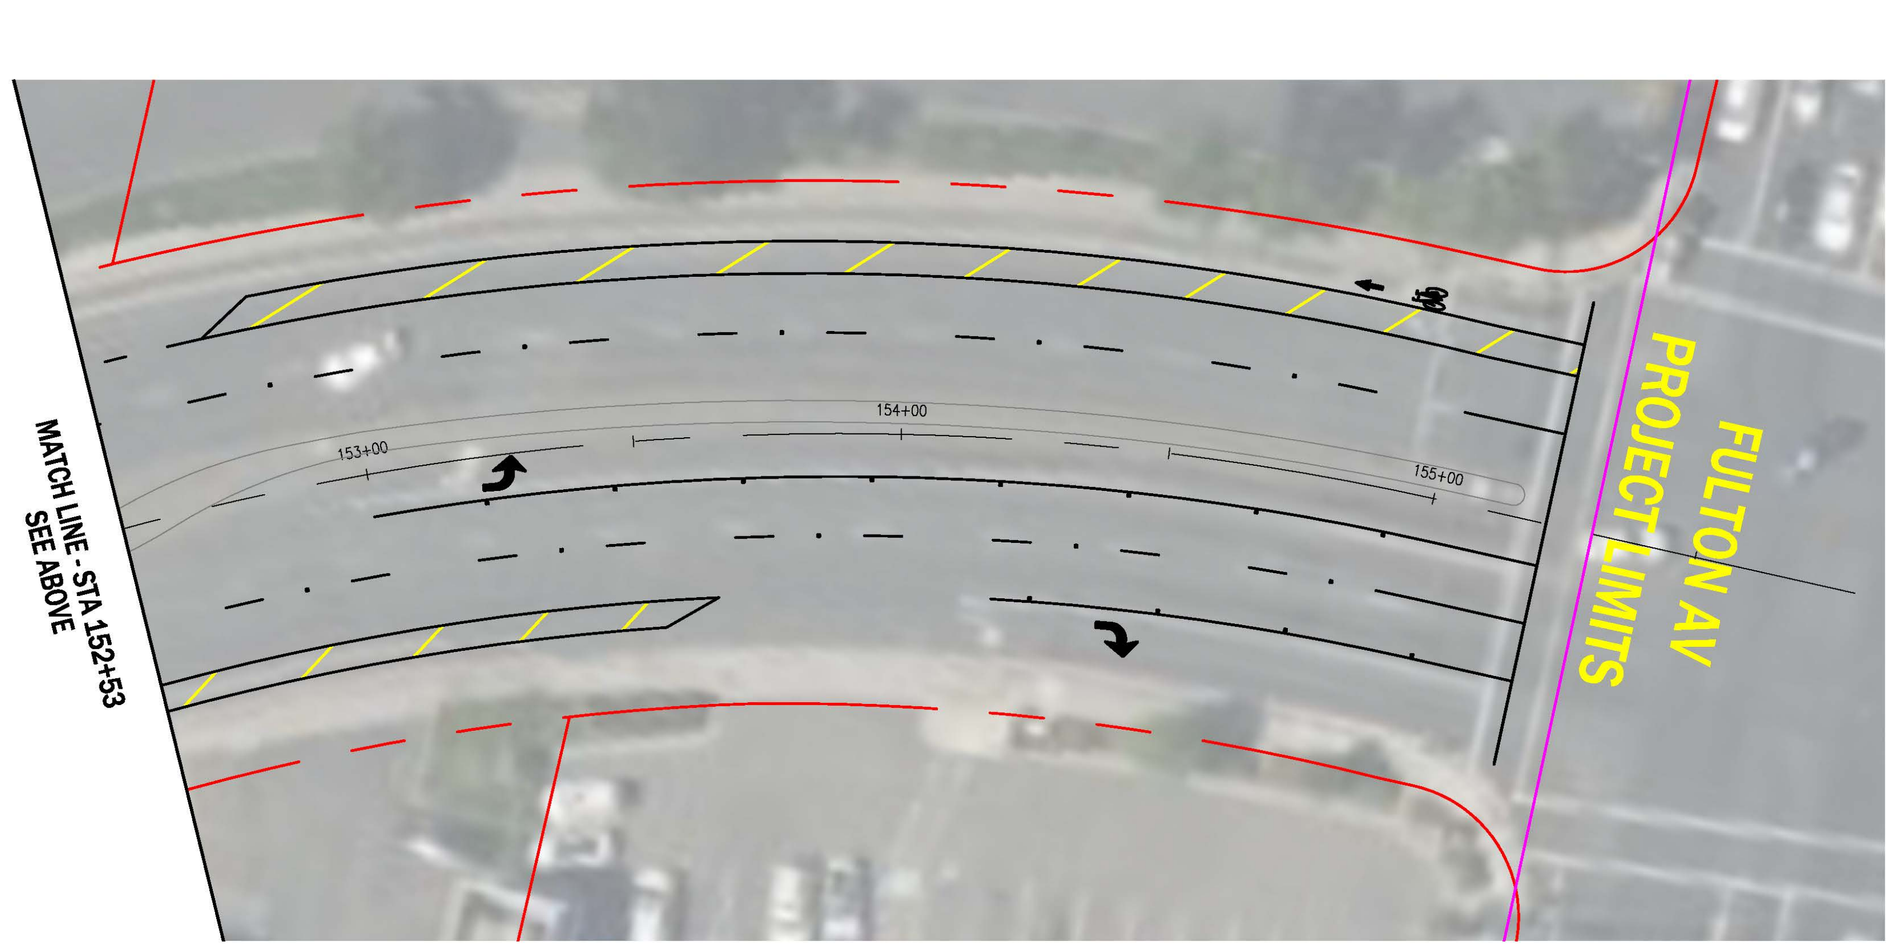
# ALTA ARDEN EXPRESSWAY

SCALE: 1"=20'

ALTA ARDEN EXPRESSWAY PHASE 1 PROJECT

POCKET NO. _____ FOLDER NO. _____ PLANFILE NO. _____

P:\SHARED FOLDERS\PROJECTS\ALTA ARDEN\AUTOCAD\PLAN SHEETS\CAD FILES\A-PLANS\ALTA ARDEN_BASE - UTILITY.DWG Last Saved: 9/17/2024 2:27 PM Dunne--vecchiom

COUNTY OF SACRAMENTO - COMMUNITY SERVICES AGENCY
DEPARTMENT OF TRANSPORTATION

# A PLANS

ALTA ARDEN EXPRESSWAY PHASE 1 PROJECT
FROM HOWE AVE TO WATT AVE

REGISTERED PROFESSIONAL ENGINEER
C12345
MARK D. VECCHIOM
STATE OF CALIFORNIA

| APPR. | REVISIONS | DATE |
|---|---|---|
| | | |

COUNTY OF SACRAMENTO CALIFORNIA

| PREPARED BY | | DATE |
|---|---|---|
| SURVEY: | TBD | |
| DRAWN: | MDV | 09/2024 |
| DESIGN: | MDV | 09/2024 |
| CHECK: | MDV | 09/2024 |

SCALE

HORIZONTAL: 1:20
VERTICAL: N/A

INCHES 0 1 2
FEET 0 20 40

DRAWING
A5 OF A5

SHEET
5 OF 5

# Appendix B

## Caltrans ISA Checklist

# APPENDIX DD – Preparation Guidelines for Initial Site Assessment Checklist for Hazardous Waste

# Table of Contents

**APPENDIX DD – Preparation Guidelines for Initial Site Assessment Checklist for Hazardous Waste ..... DD-3**
ARTICLE 1 Guidelines ..... DD-3
Introduction ..... DD-3
Project Information Section ..... DD-3
Location Map ..... DD-3
Project Screening Section ..... DD-3
Initial Site Assessment Determination ..... DD-4

(Pole-mounted



© 2019 California Department of Transportation. All Rights Reserved.

© 2019 California Department of Transportation. All Rights Reserved.

# APPENDIX DD – Preparation Guidelines for Initial Site Assessment Checklist for Hazardous Waste

## ARTICLE 1 Guidelines

### Introduction

The Initial Site Assessment (ISA) Checklist is a guide for district screening and assessment of projects for potential hazardous waste involvement. It is not intended to take a lot of time and effort to complete; however, some assessments may take longer to complete just because of the magnitude and/or location of a proposed project.

### Project Information Section

Be sure that the project manager and project engineer have been identified. Do not begin the initial site assessment until the written project description and location maps have been provided (since hazardous waste could affect project development, it is important to know what type of work is proposed and where it will be located).

### Location Map

It is suggested that the location map provided by design be attached to the initial site assessment checklist to provide a record of the area that has been assessed, as well as the findings. All future project limit changes should cause design to request further assessment for hazardous waste.

### Project Screening Section

Items 1 and 2 are risk indicators that could be used to determine the level of effort required to complete the initial site assessment. Generally, a project that requires new right-of-way, excavation, structure modification or demolition, or utility relocation will have a greater potential for hazardous waste involvement than a project that does not include these features. An urban location would generally present more of a risk


© 2019 California Department of Transportation. All Rights Reserved.

than a rural location; industrial land uses would generally be more risky than commercial uses; and so on.

Items 3 through 6 deal with the actual assessment:

- First, check available records to see if a known site is present. This item should not take a lot of effort, but it will require contacting the appropriate regional water quality control board, the Department of Toxic Substances Control, and the city/county agencies that deal with leaking underground tanks.
- Next, conduct a field inspection to look for indicators of potential hazardous waste or contamination. Identify businesses that store or use potentially hazardous materials (service stations, auto wrecking yards, paint companies, machine shops, metal platers, electronic manufacturers, dry cleaners, agricultural chemical suppliers, etcetera). Other things to look for include landfills and dumps, surface storage of potentially hazardous materials (sumps, pits, steel drums, etcetera), illegal dumping sites (especially on rural projects), and serpentine.
- Based on the field inspection, if there may have been a previous land use that could still present a hazardous waste or contamination risk, it may be necessary to verify the previous land use (for example, abandoned service stations can usually be identified by the type of structure and location and the underground tank may still be there).

## Initial Site Assessment Determination

The ISA determination is simply "Yes" or "No."

NO: No findings have been made that would indicate a known or potential hazardous waste problem within or near the proposed project.

YES: A known, or potential site has been identified that could affect the proposed project and will take more time and effort to define and coordinate cleanup options.


© 2019 California Department of Transportation. All Rights Reserved.

# Initial Site Assessment (ISA) Checklist

## Project Information

District 3 County Sac Route NA Post Mile NA EA NA

Description: Alta Arden Expressway Phase 1 Project. The project occurs along Alta Arden Expressway beginning approximately 350 feet west of Howe Avenue extending eastward to west side of the intersection of Alta Arden Expressway and Fulton Avenue. The project consists of mostly sidewalk improvements.

Is the project on the HW Study Minimal-Risk Projects List? No

Project Manager Katie Wrightson phone # 916-874-2818

Project Engineer _____ phone # _____

## Project Screening

Attach the project location map to this checklist to show location of all known and/or potential HW sites identified.

1. Project Features: New R/W? Yes Excavation? Yes Railroad Involvement? No
   Structure demolition/modification? No Subsurface utility relocation? Un
2. Project Setting Suburban
   Rural or Urban _____
   Current land uses Automotive and pedestrian thoroughfare
   Adjacent land uses Commercial and residential
   (industrial, light industry, commercial, agricultural, residential, etcetera)
3. Check federal, State, and local environmental and health regulatory agency records as necessary, to see if any known hazardous waste site is in or near the project area. If a known site is identified, show its location on the attached map and attach additional sheets, as needed, to provide pertinent information for the proposed project.
4. Conduct Field Inspection. Date January 16, 2024 Use the attached map to locate potential or known HW sites.

   STORAGE STRUCTURES / PIPELINES:

   Underground tanks No Surface tanks No
   Sumps No Ponds No
   Drums No Basins No
   Transformers Yes (pole mounted) Landfill No
   Other NA



© 2019 California Department of Transportation. All Rights Reserved.

# Initial Site Assessment (ISA) Checklist
(continued)

CONTAMINATION: (spills, leaks, illegal dumping, etcetera)

Surface staining No Oil sheen No

Odors No Vegetation damage No

Other No

HAZARDOUS MATERIALS: (asbestos, lead, etcetera)

Buildings No Spray-on fireproofing No

Pipe wrap No Friable tile No

Acoustical plaster No Serpentine No

Paint No Other No

5. Additional record search, as necessary, of subsequent land uses that could have resulted in a hazardous waste site. Use the attached map to show the location of potential hazardous waste sites.

6. Other comments and/or observations: There are facilities adjacent to the Site that at one time has releases of TPHs or VOCs to soil and groundwater. None of these facilities are subject to current regulatory action or have open cases with the water board or DTSC. Review of available reports for these facilities indicates that impacted soil is unlikely to be encountered during Project construction.

## ISA Determination

Does the project have potential hazardous waste involvement? _No_ If there is known or potential hazardous waste involvement, is additional ISA work needed before task orders can be prepared for the Investigation? _No_ If "YES," explain; then give an estimate of additional time required: ____

A brief memorandum should be prepared to transmit the ISA conclusions to the Project Manager and Project Engineer.


© 2019 California Department of Transportation. All Rights Reserved.

**ISA Conducted by** Matthew Kinney **Date** 2/26/25



© 2019 California Department of Transportation. All Rights Reserved.

# Appendix C

## Historical Aerial Photographs

**Alta Arden Complete Streets**

Alta Arden & Howe Ave

Sacramento, CA 95825

Inquiry Number: 7898489.6

February 14, 2025

# The EDR Aerial Photo Decade Package

6 Armstrong Road, 4th floor
Shelton, CT 06484
Toll Free: 800.352.0050
www.edrnet.com

# EDR Aerial Photo Decade Package

02/14/25

**Site Name:**

Alta Arden Complete Streets
Alta Arden & Howe Ave
Sacramento, CA 95825
EDR Inquiry # 7898489.6

**Client Name:**

NCE
8795 Folsom Boulevard
Sacramento, CA 95826
Contact: Katherine Outhwaite

Environmental Data Resources, Inc. (EDR) Aerial Photo Decade Package is a screening tool designed to assist environmental professionals in evaluating potential liability on a target property resulting from past activities. EDR's professional researchers provide digitally reproduced historical aerial photographs, and when available, provide one photo per decade.

***Search Results:***

| Year | Scale | Details | Source |
|---|---|---|---|
| 2020 | 1"=625' | Flight Year: 2020 | USDA/NAIP |
| 2016 | 1"=625' | Flight Year: 2016 | USDA/NAIP |
| 2012 | 1"=625' | Flight Year: 2012 | USDA/NAIP |
| 2009 | 1"=625' | Flight Year: 2009 | USDA/NAIP |
| 2006 | 1"=625' | Flight Year: 2006 | USDA/NAIP |
| 1998 | 1"=625' | Acquisition Date: January 01, 1998 | USGS/DOQQ |
| 1993 | 1"=625' | Acquisition Date: May 23, 1993 | USGS/DOQQ |
| 1984 | 1"=625' | Flight Date: June 08, 1984 | USDA |
| 1972 | 1"=625' | Flight Date: June 28, 1972 | USDA |
| 1966 | 1"=625' | Flight Date: August 04, 1966 | USGS |
| 1964 | 1"=625' | Flight Date: May 19, 1964 | USDA |
| 1957 | 1"=625' | Flight Date: September 09, 1957 | USDA |
| 1947 | 1"=625' | Flight Date: July 28, 1947 | USGS |
| 1937 | 1"=625' | Flight Date: August 17, 1937 | USDA |

**When delivered electronically by EDR, the aerial photo images included with this report are for ONE TIME USE ONLY. Further reproduction of these aerial photo images is prohibited without permission from EDR. For more information contact your EDR Account Executive.**


**Disclaimer - Copyright and Trademark Notice**

This Report contains certain information obtained from a variety of public and other sources reasonably available to Environmental Data Resources, LLC. It cannot be concluded from this Report that coverage information for the target and surrounding properties does not exist from other sources. This Report is provided on an "AS IS", "AS AVAILABLE" basis. NO WARRANTY EXPRESS OR IMPLIED IS MADE WHATSOEVER IN CONNECTION WITH THIS REPORT. ENVIRONMENTAL DATA RESOURCES, LLC AND ITS SUBSIDIARIES, AFFILIATES AND THIRD PARTY SUPPLIERS DISCLAIM ALL WARRANTIES, OF ANY KIND OR NATURE, EXPRESS OR IMPLIED, ARISING OUT OF OR RELATED TO THIS REPORT OR ANY OF THE DATA AND INFORMATION PROVIDED IN THIS REPORT, INCLUDING WITHOUT LIMITATION, ANY WARRANTIES REGARDING ACCURACY, QUALITY, CORRECTNESS, COMPLETENESS, COMPREHENSIVENESS, SUITABILITY, MERCHANTABILITY, FITNESS FOR A PARTICULAR PURPOSE, TITLE, NON-INFRINGEMENT, MISAPPROPRIATION, OR OTHERWISE. ALL RISK IS ASSUMED BY THE USER. IN NO EVENT SHALL ENVIRONMENTAL DATA RESOURCES, LLC OR ITS SUBSIDIARIES, AFFILIATES OR THIRD PARTY SUPPLIERS BE LIABLE TO ANYONE FOR ANY DIRECT, INCIDENTAL, INDIRECT, SPECIAL, CONSEQUENTIAL OR OTHER DAMAGES OF ANY TYPE OR KIND (INCLUDING BUT NOT LIMITED TO LOSS OF PROFITS, LOSS OF USE, OR LOSS OF DATA), ARISING OUT OF OR IN ANY WAY CONNECTED WITH THIS REPORT OR ANY OF THE DATA AND INFORMATION PROVIDED IN THIS REPORT.

Any analyses, estimates, ratings, environmental risk levels, or risk codes provided in this Report are provided for illustrative purposes only, and are not intended to provide, nor should they be interpreted as providing any facts regarding, or prediction or forecast of, any environmental risk for any property. Only an assessment performed by a qualified environmental professional can provide findings, opinions or conclusions regarding the environmental risk or conditions in, on or at any property.

Copyright 2025 by Environmental Data Resources, Inc. All rights reserved. Reproduction in any media or format, in whole or in part, of any report or map of Environmental Data Resources, Inc., or its affiliates, is prohibited without prior written permission.

EDR and its logos (including Sanborn and Sanborn Map) are trademarks of Environmental Data Resources, LLC or its affiliates. All other trademarks used herein are the property of their respective owners.




INQUIRY #: 7898489.6


YEAR: 2020

= 625'


N


EDR


INQUIRY #: 7898489.6
YEAR: 2016
= 625'
N
EDR

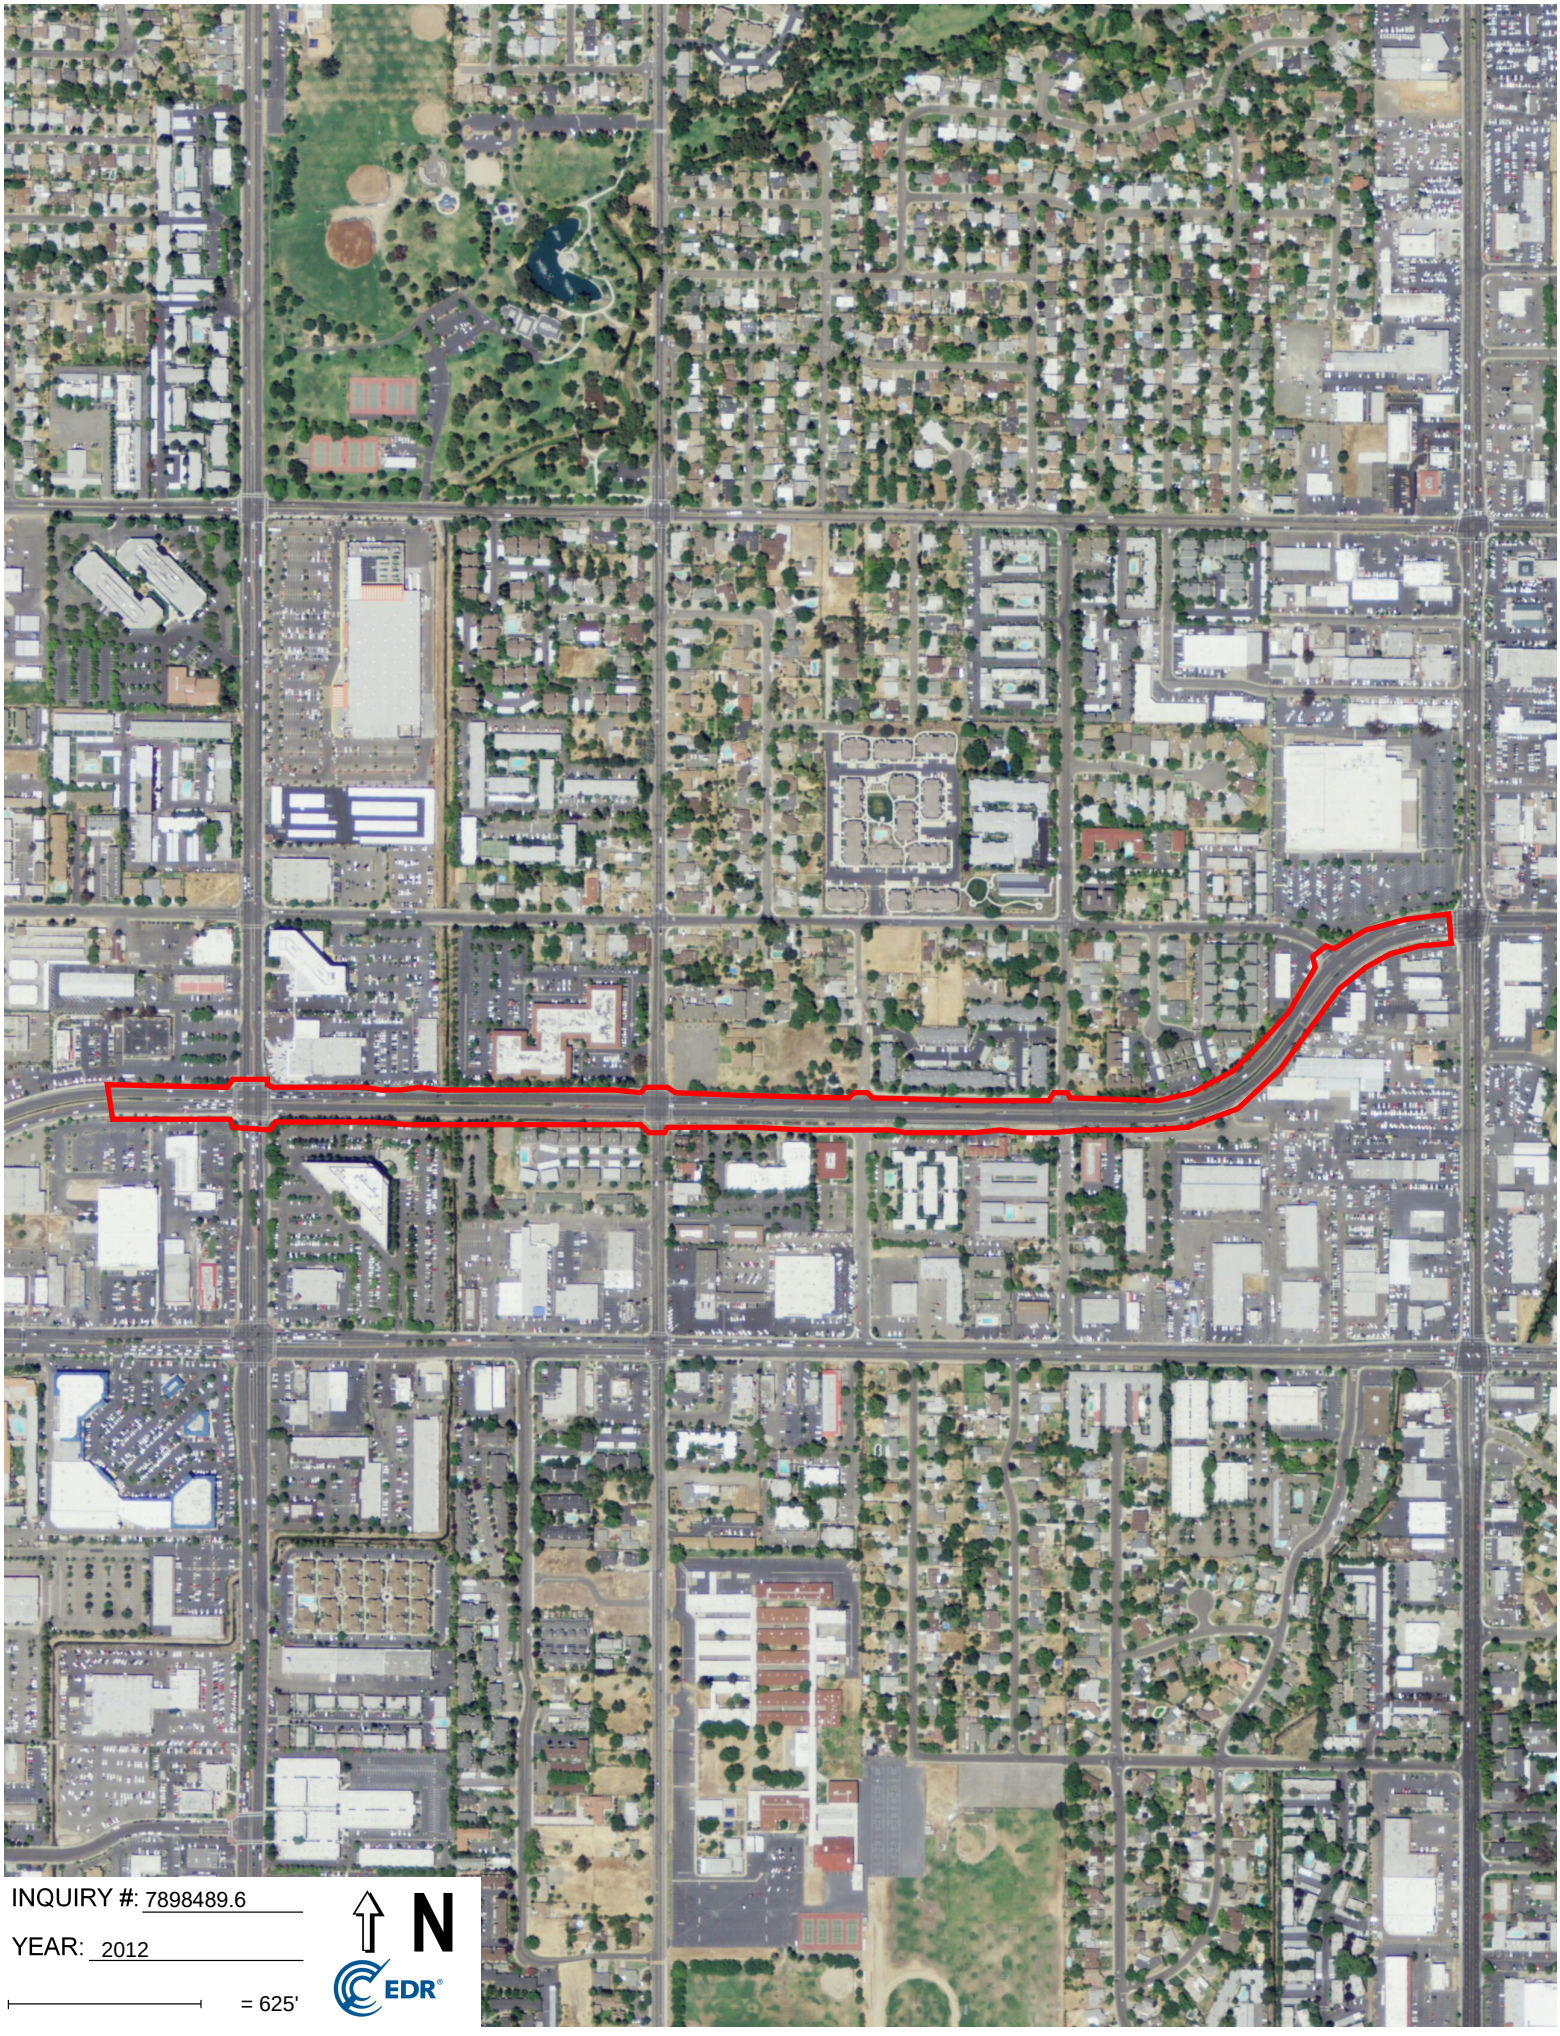
INQUIRY #: 7898489.6
YEAR: 2012
= 625'
N
EDR


INQUIRY #: 7898489.6
YEAR: 2009
= 625'
N
EDR

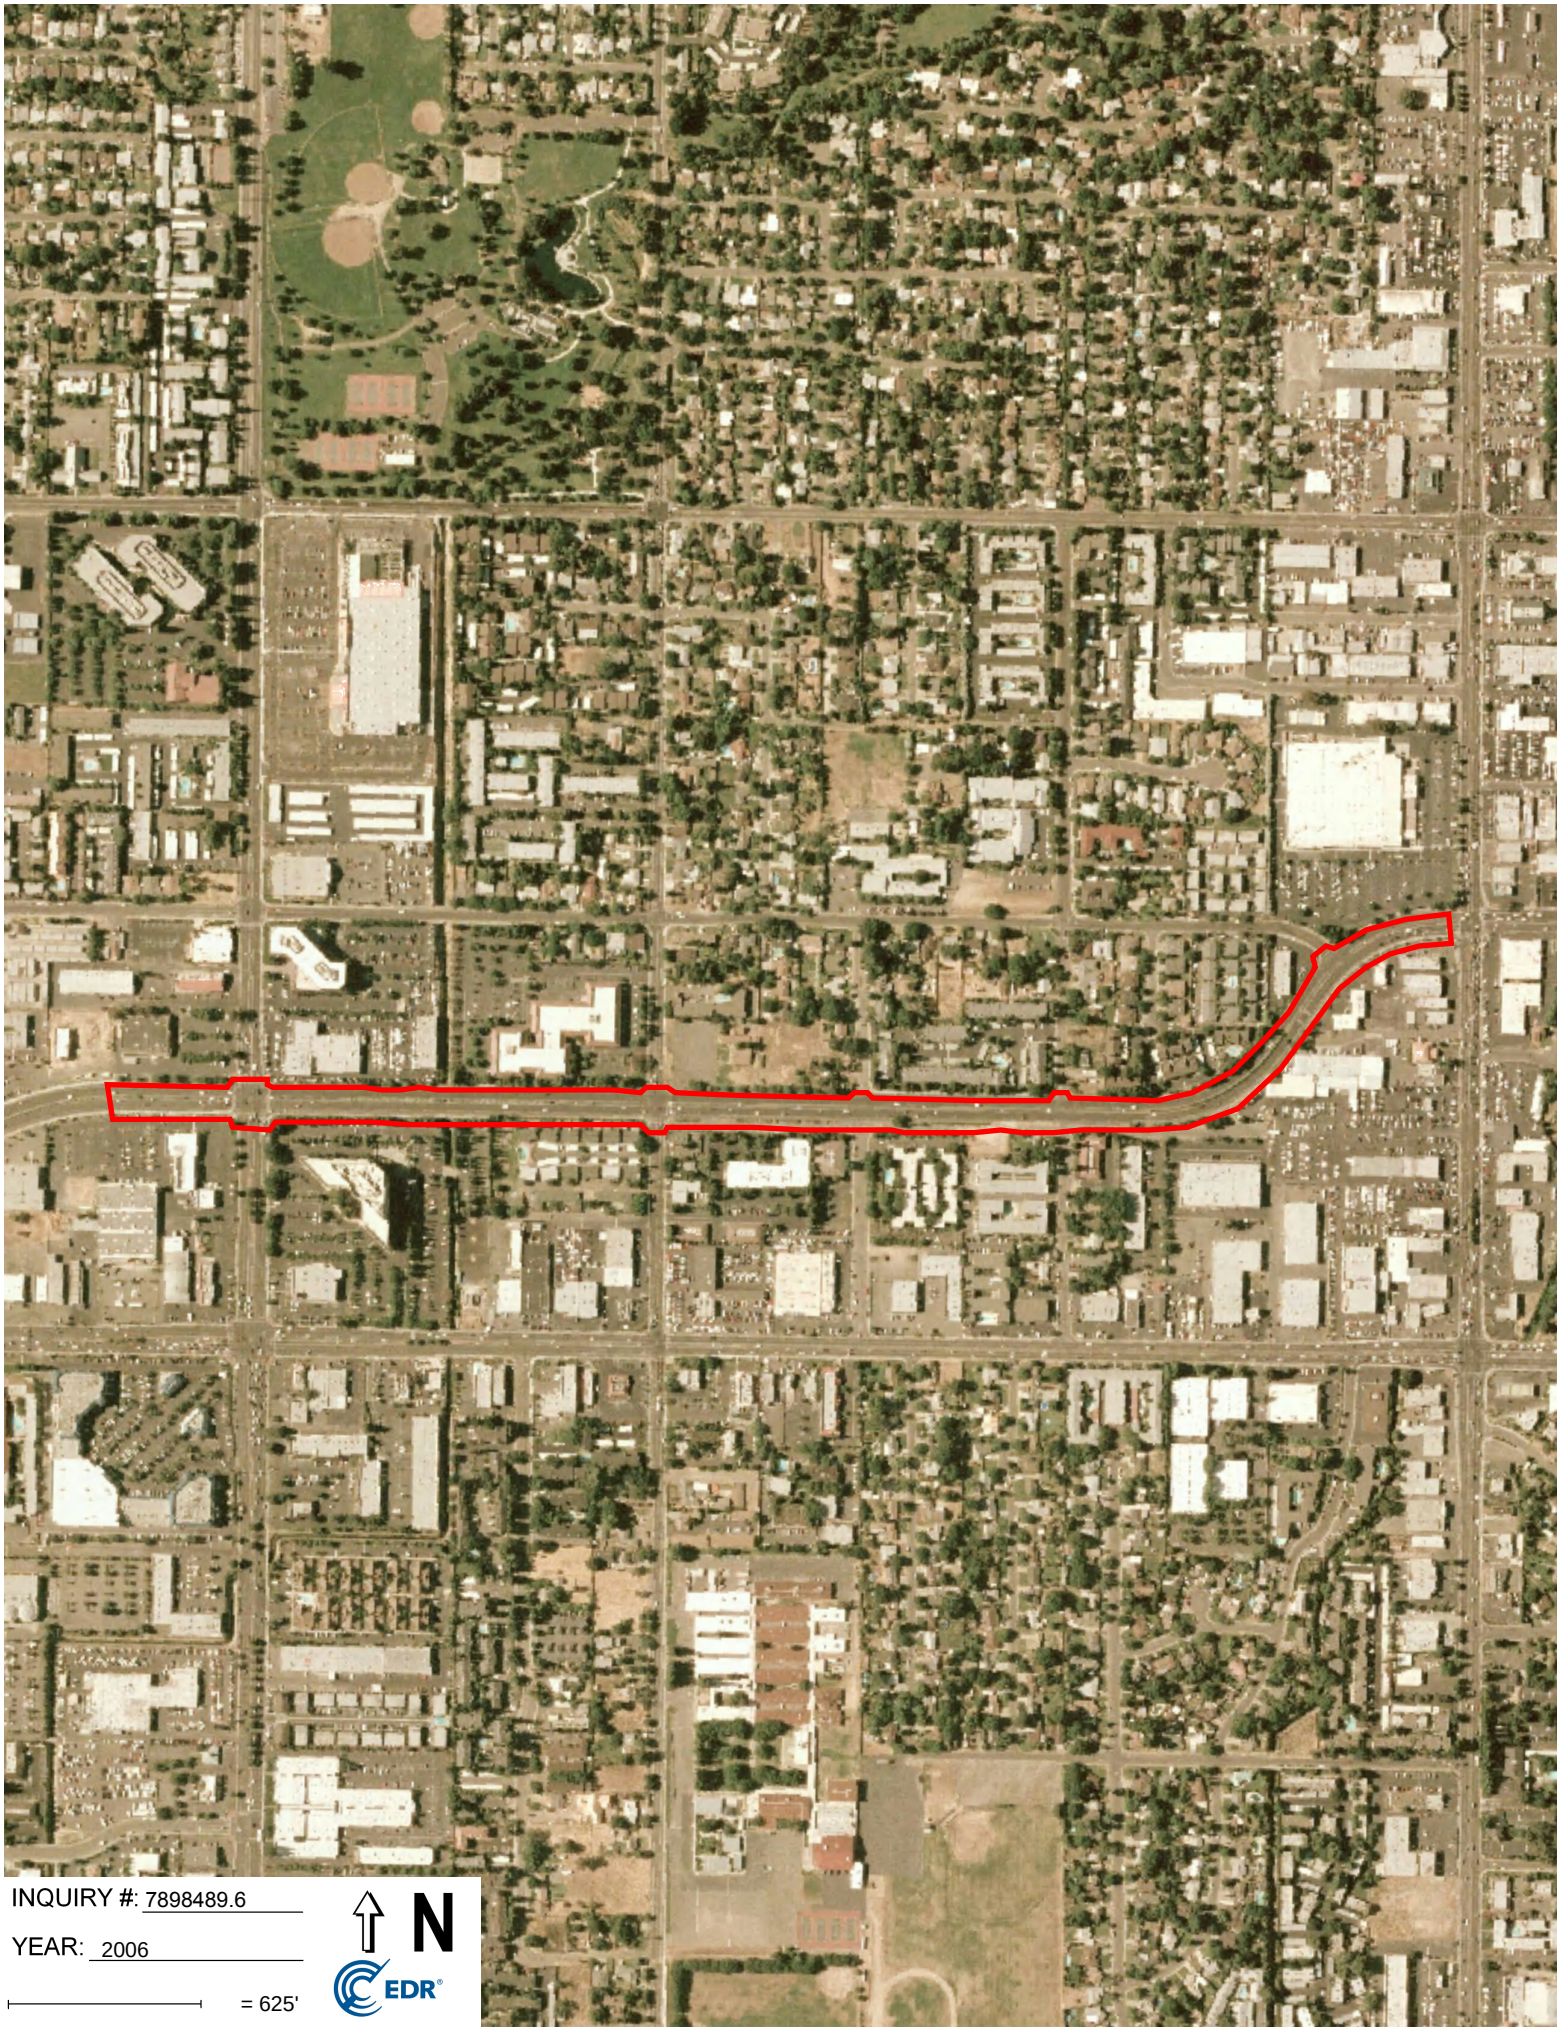
INQUIRY #: 7898489.6
YEAR: 2006
= 625'
N
EDR

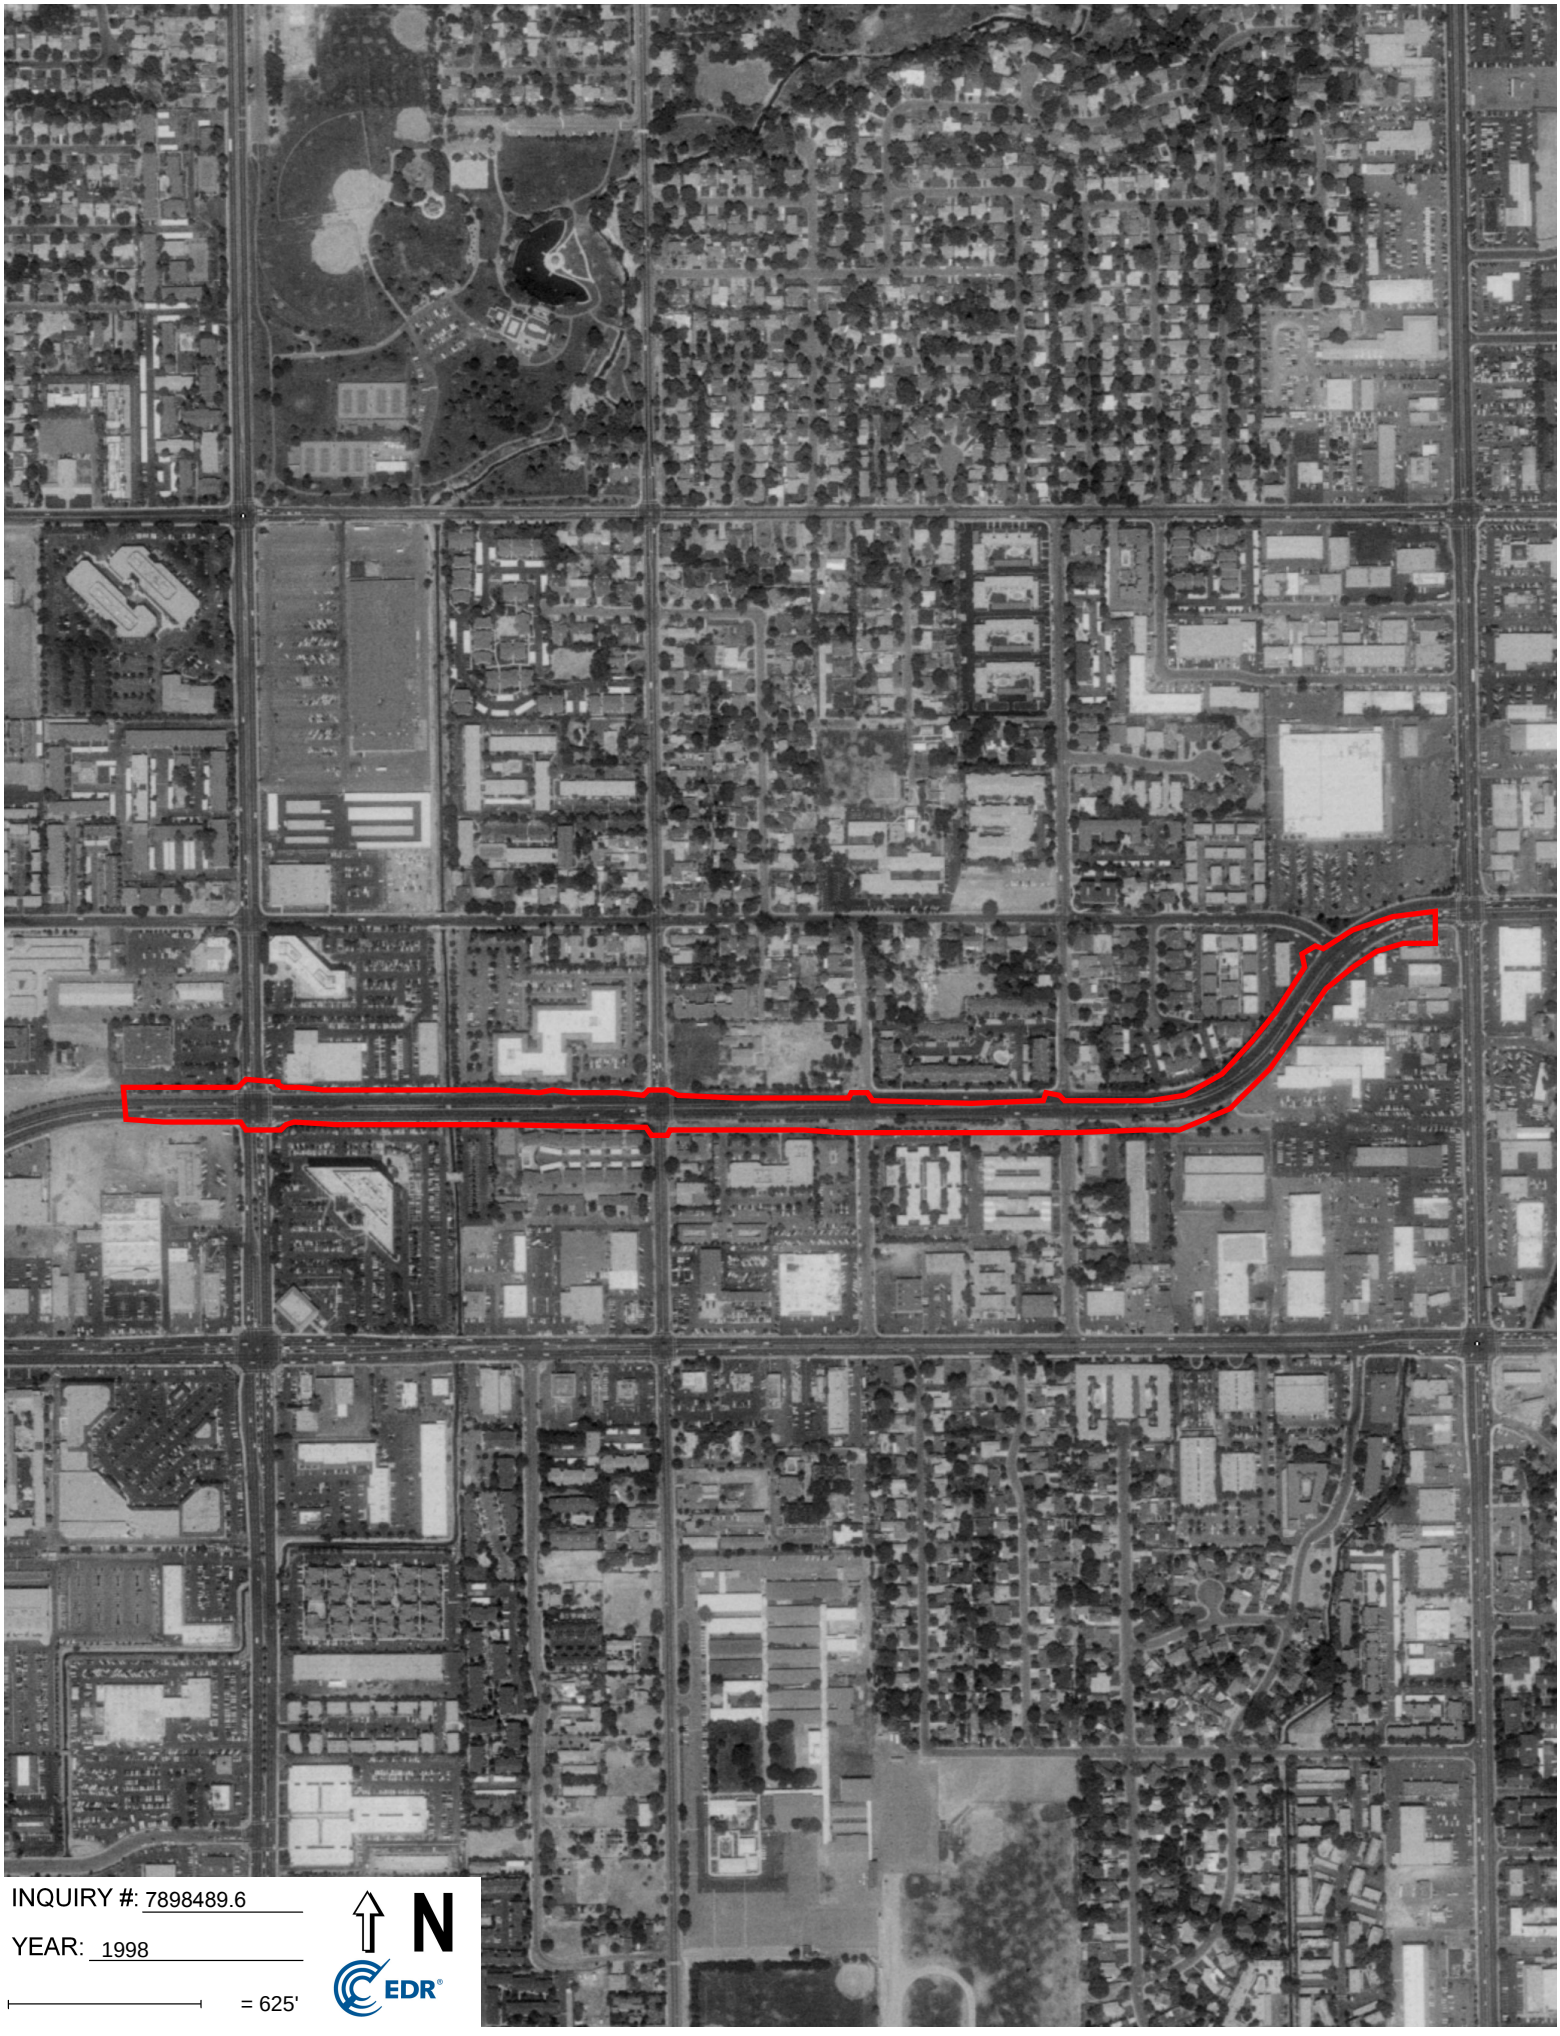
INQUIRY #: 7898489.6
YEAR: 1998
= 625'
N
EDR



INQUIRY #: 7898489.6


YEAR: 1993


= 625'


N

EDR

Subject boundary not shown because it exceeds image extent or image is not georeferenced.

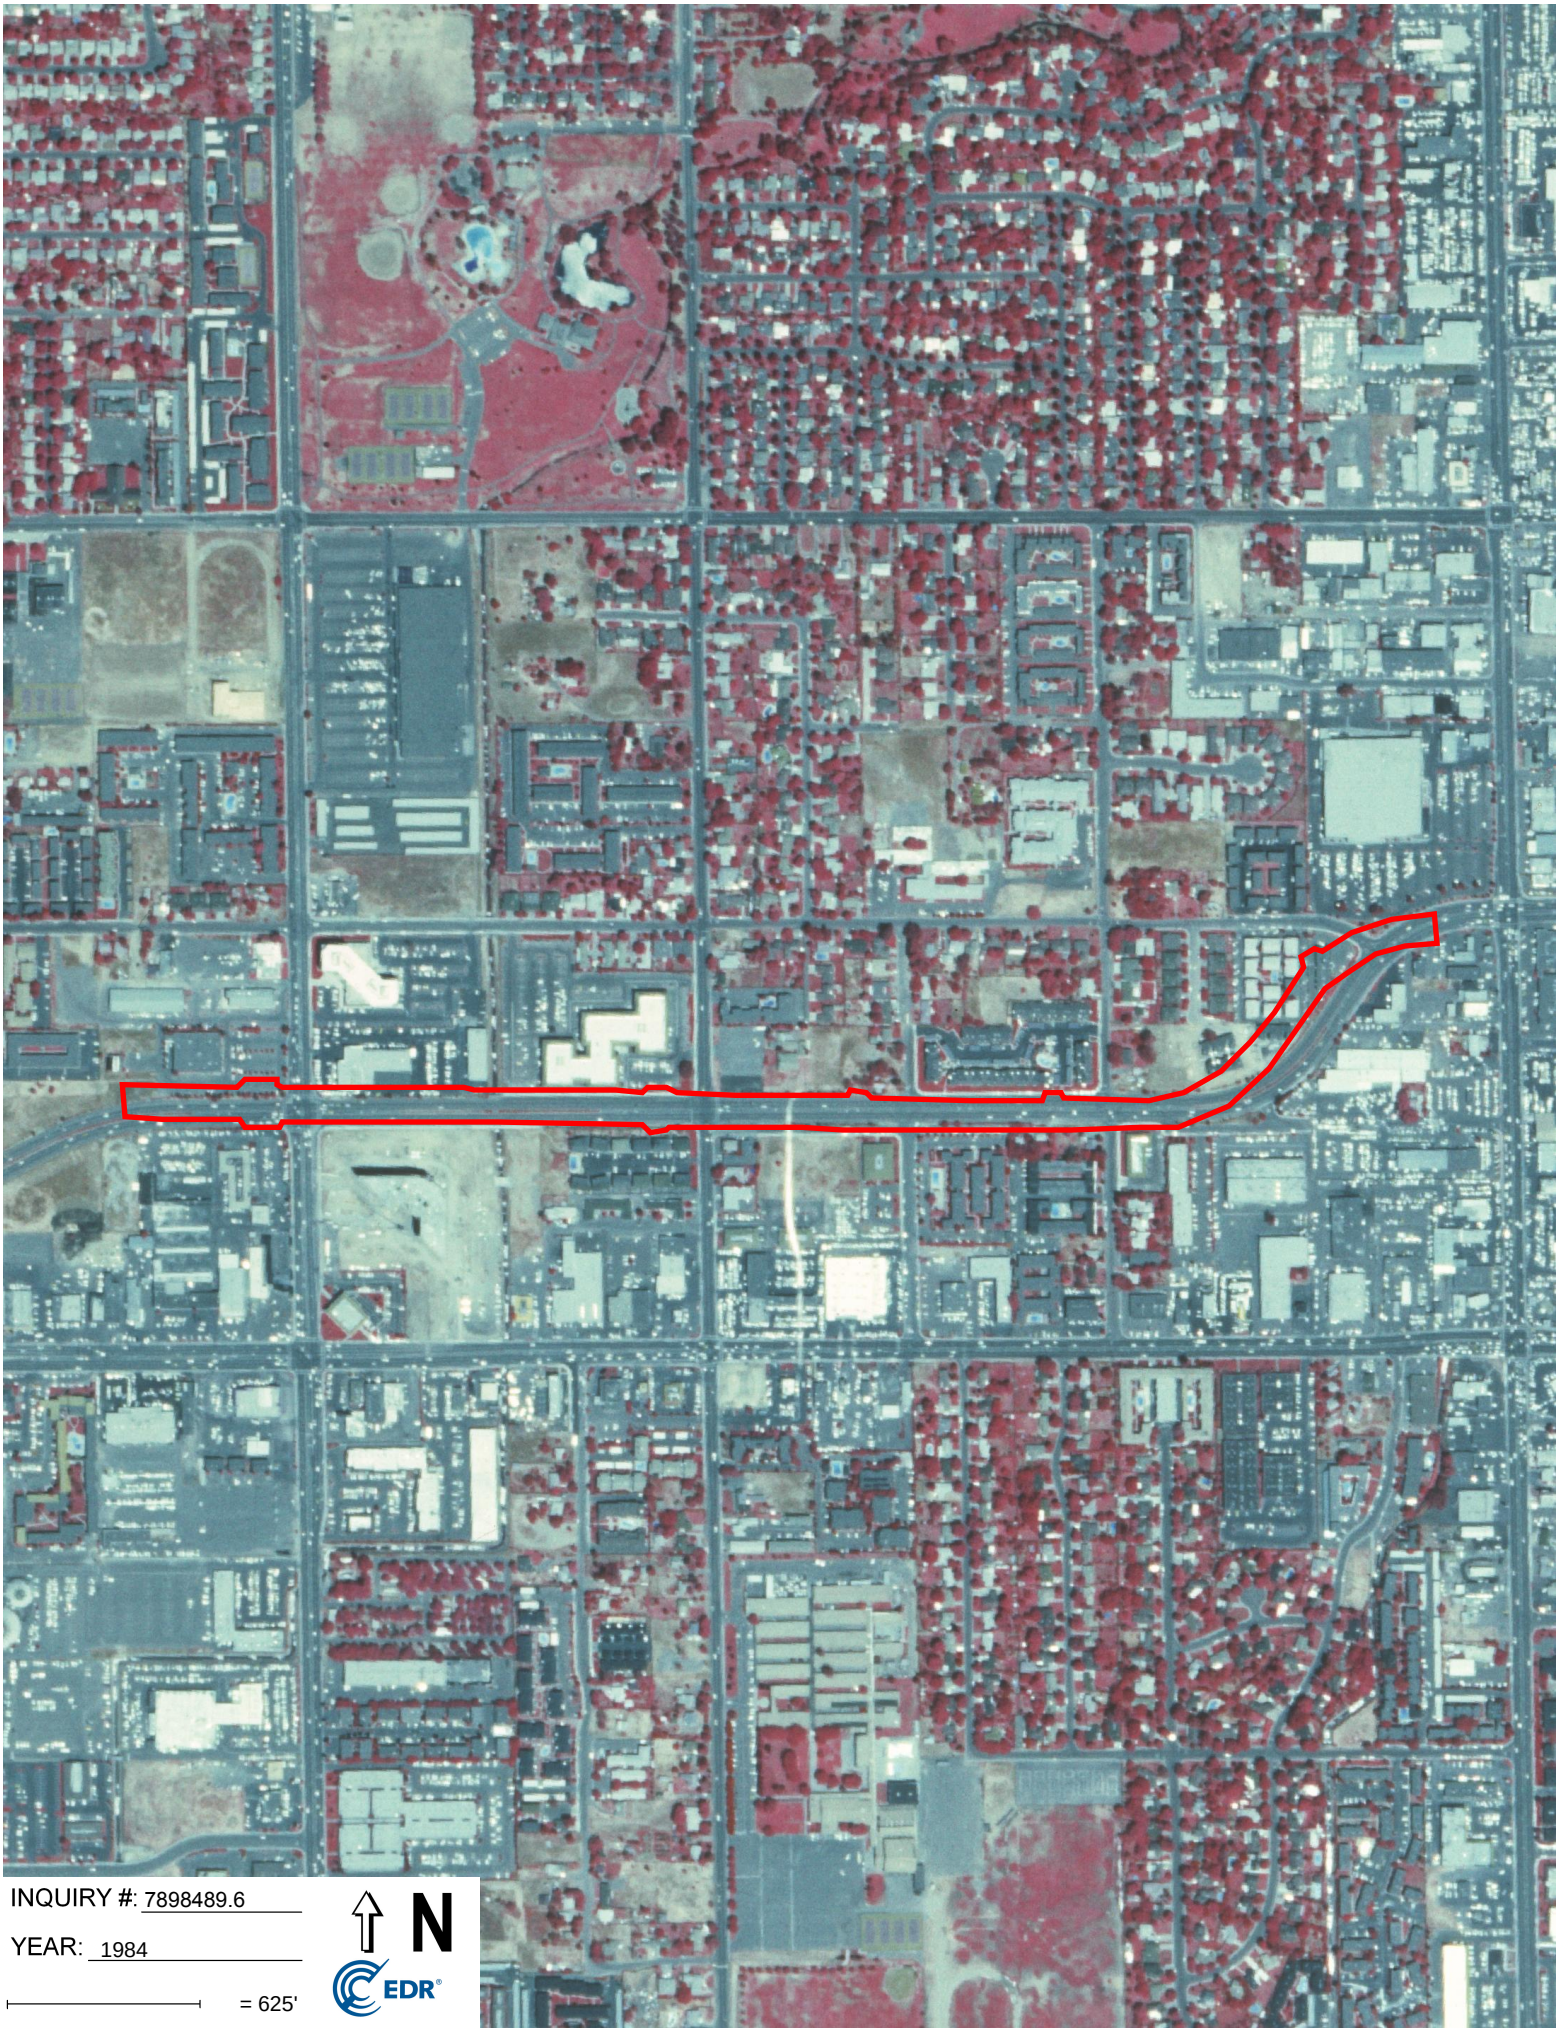
INQUIRY #: 7898489.6
YEAR: 1984
= 625'
N
EDR

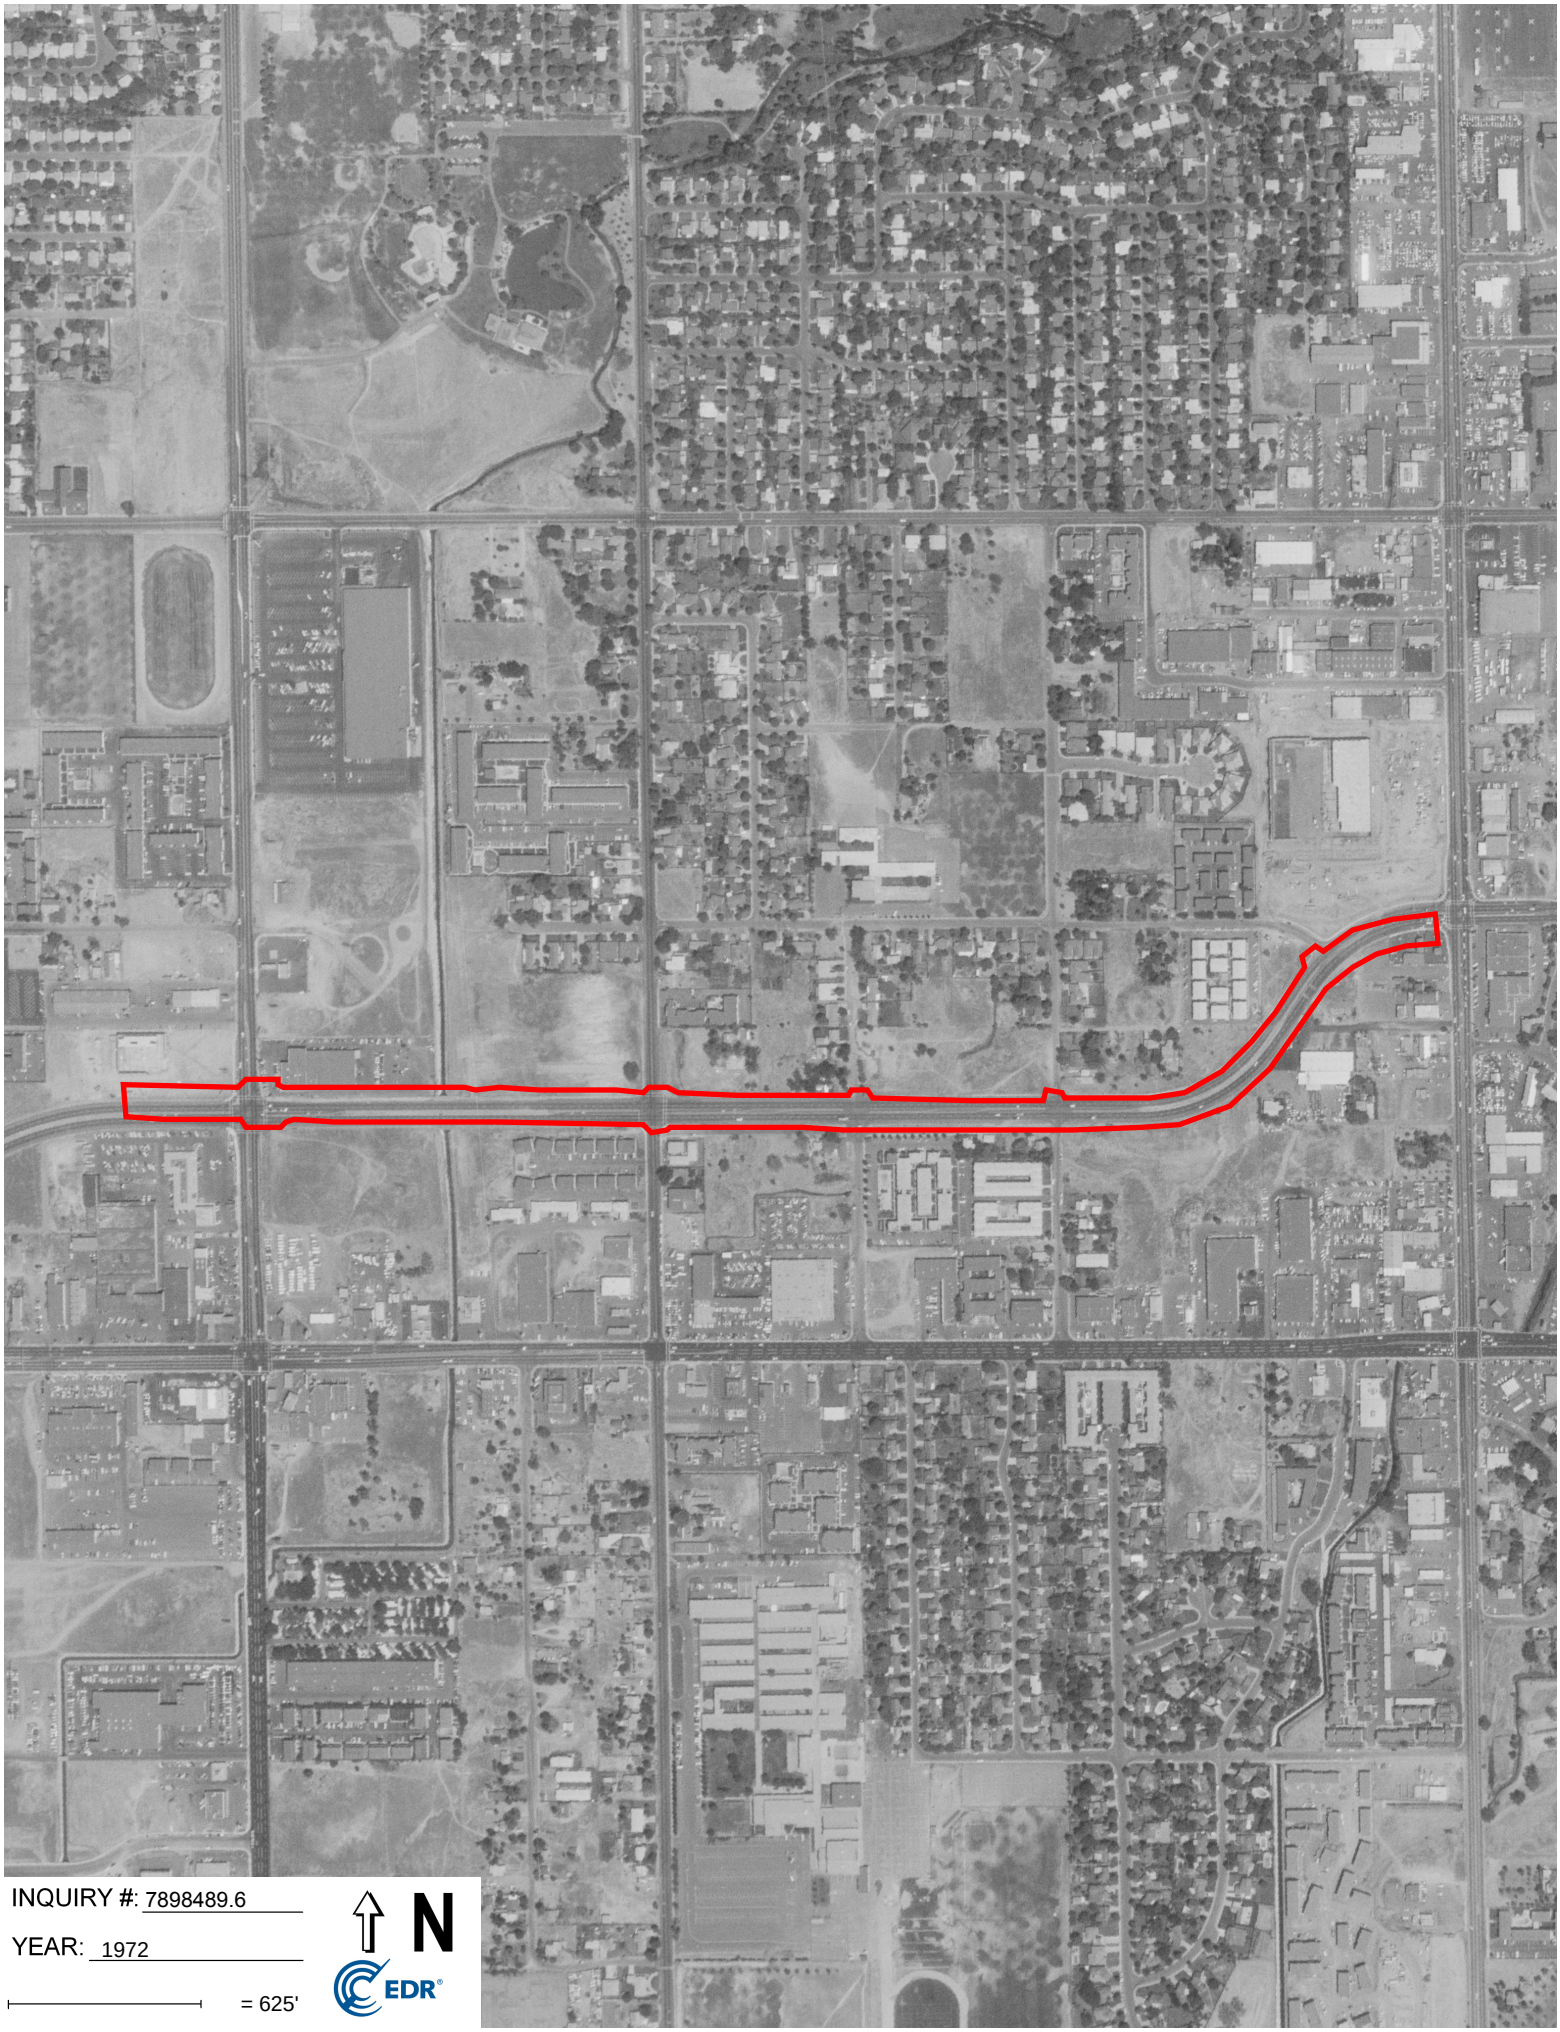
INQUIRY #: 7898489.6
YEAR: 1972
= 625'
N
EDR

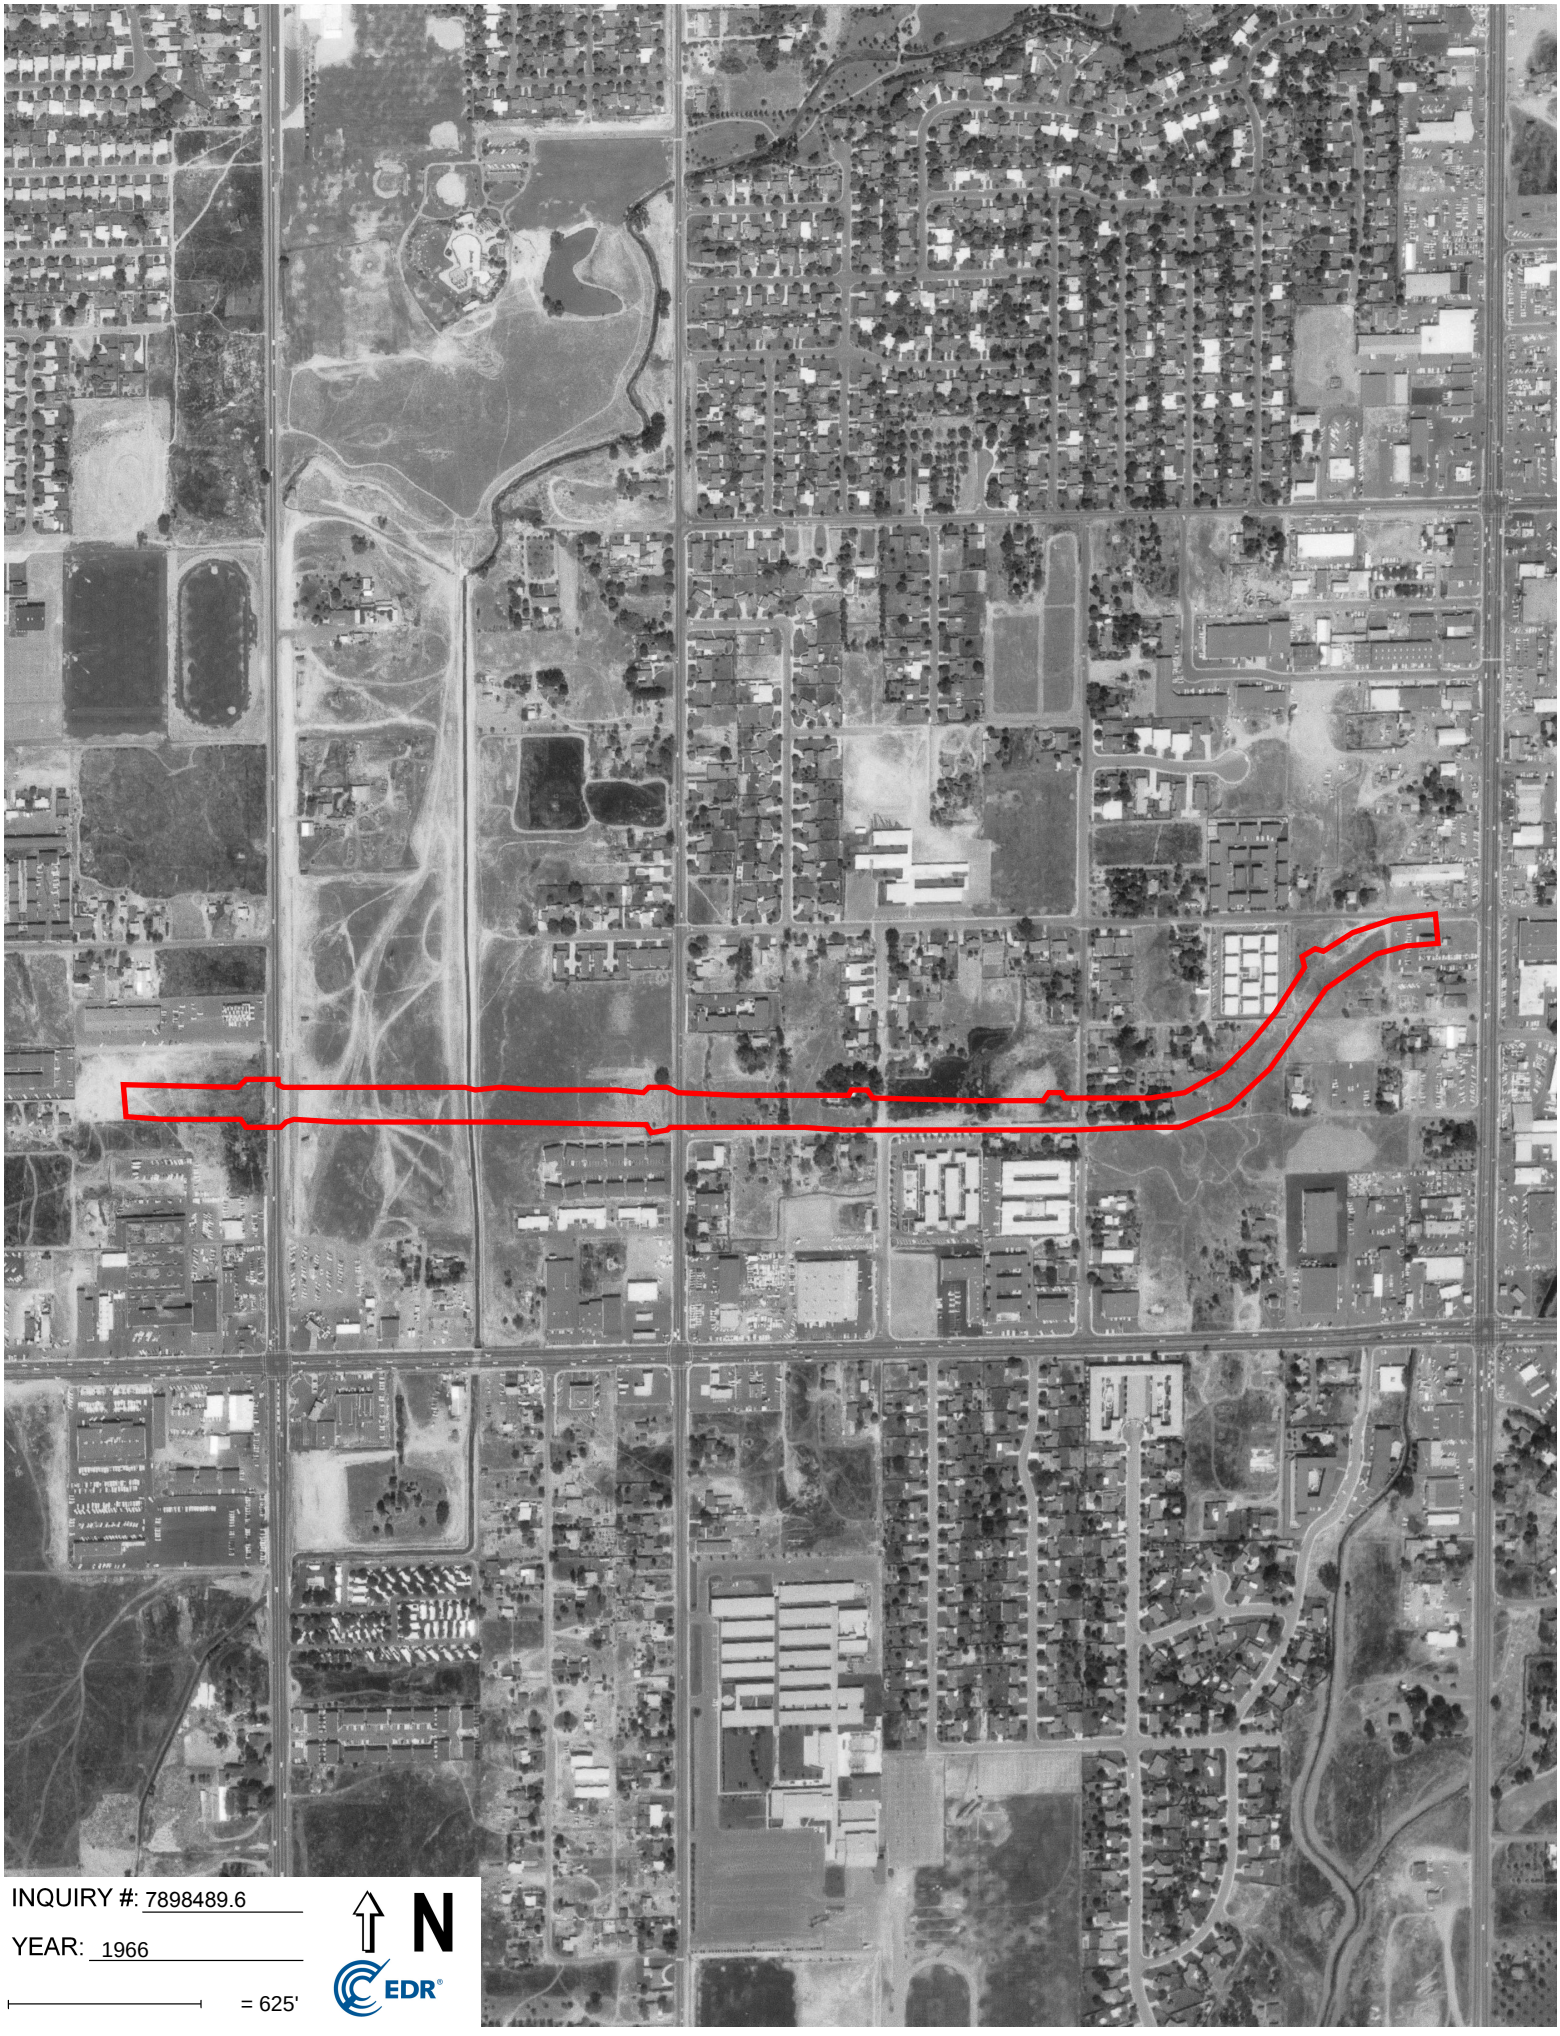


INQUIRY #: 7898489.6

YEAR: 1966

= 625'

N

EDR

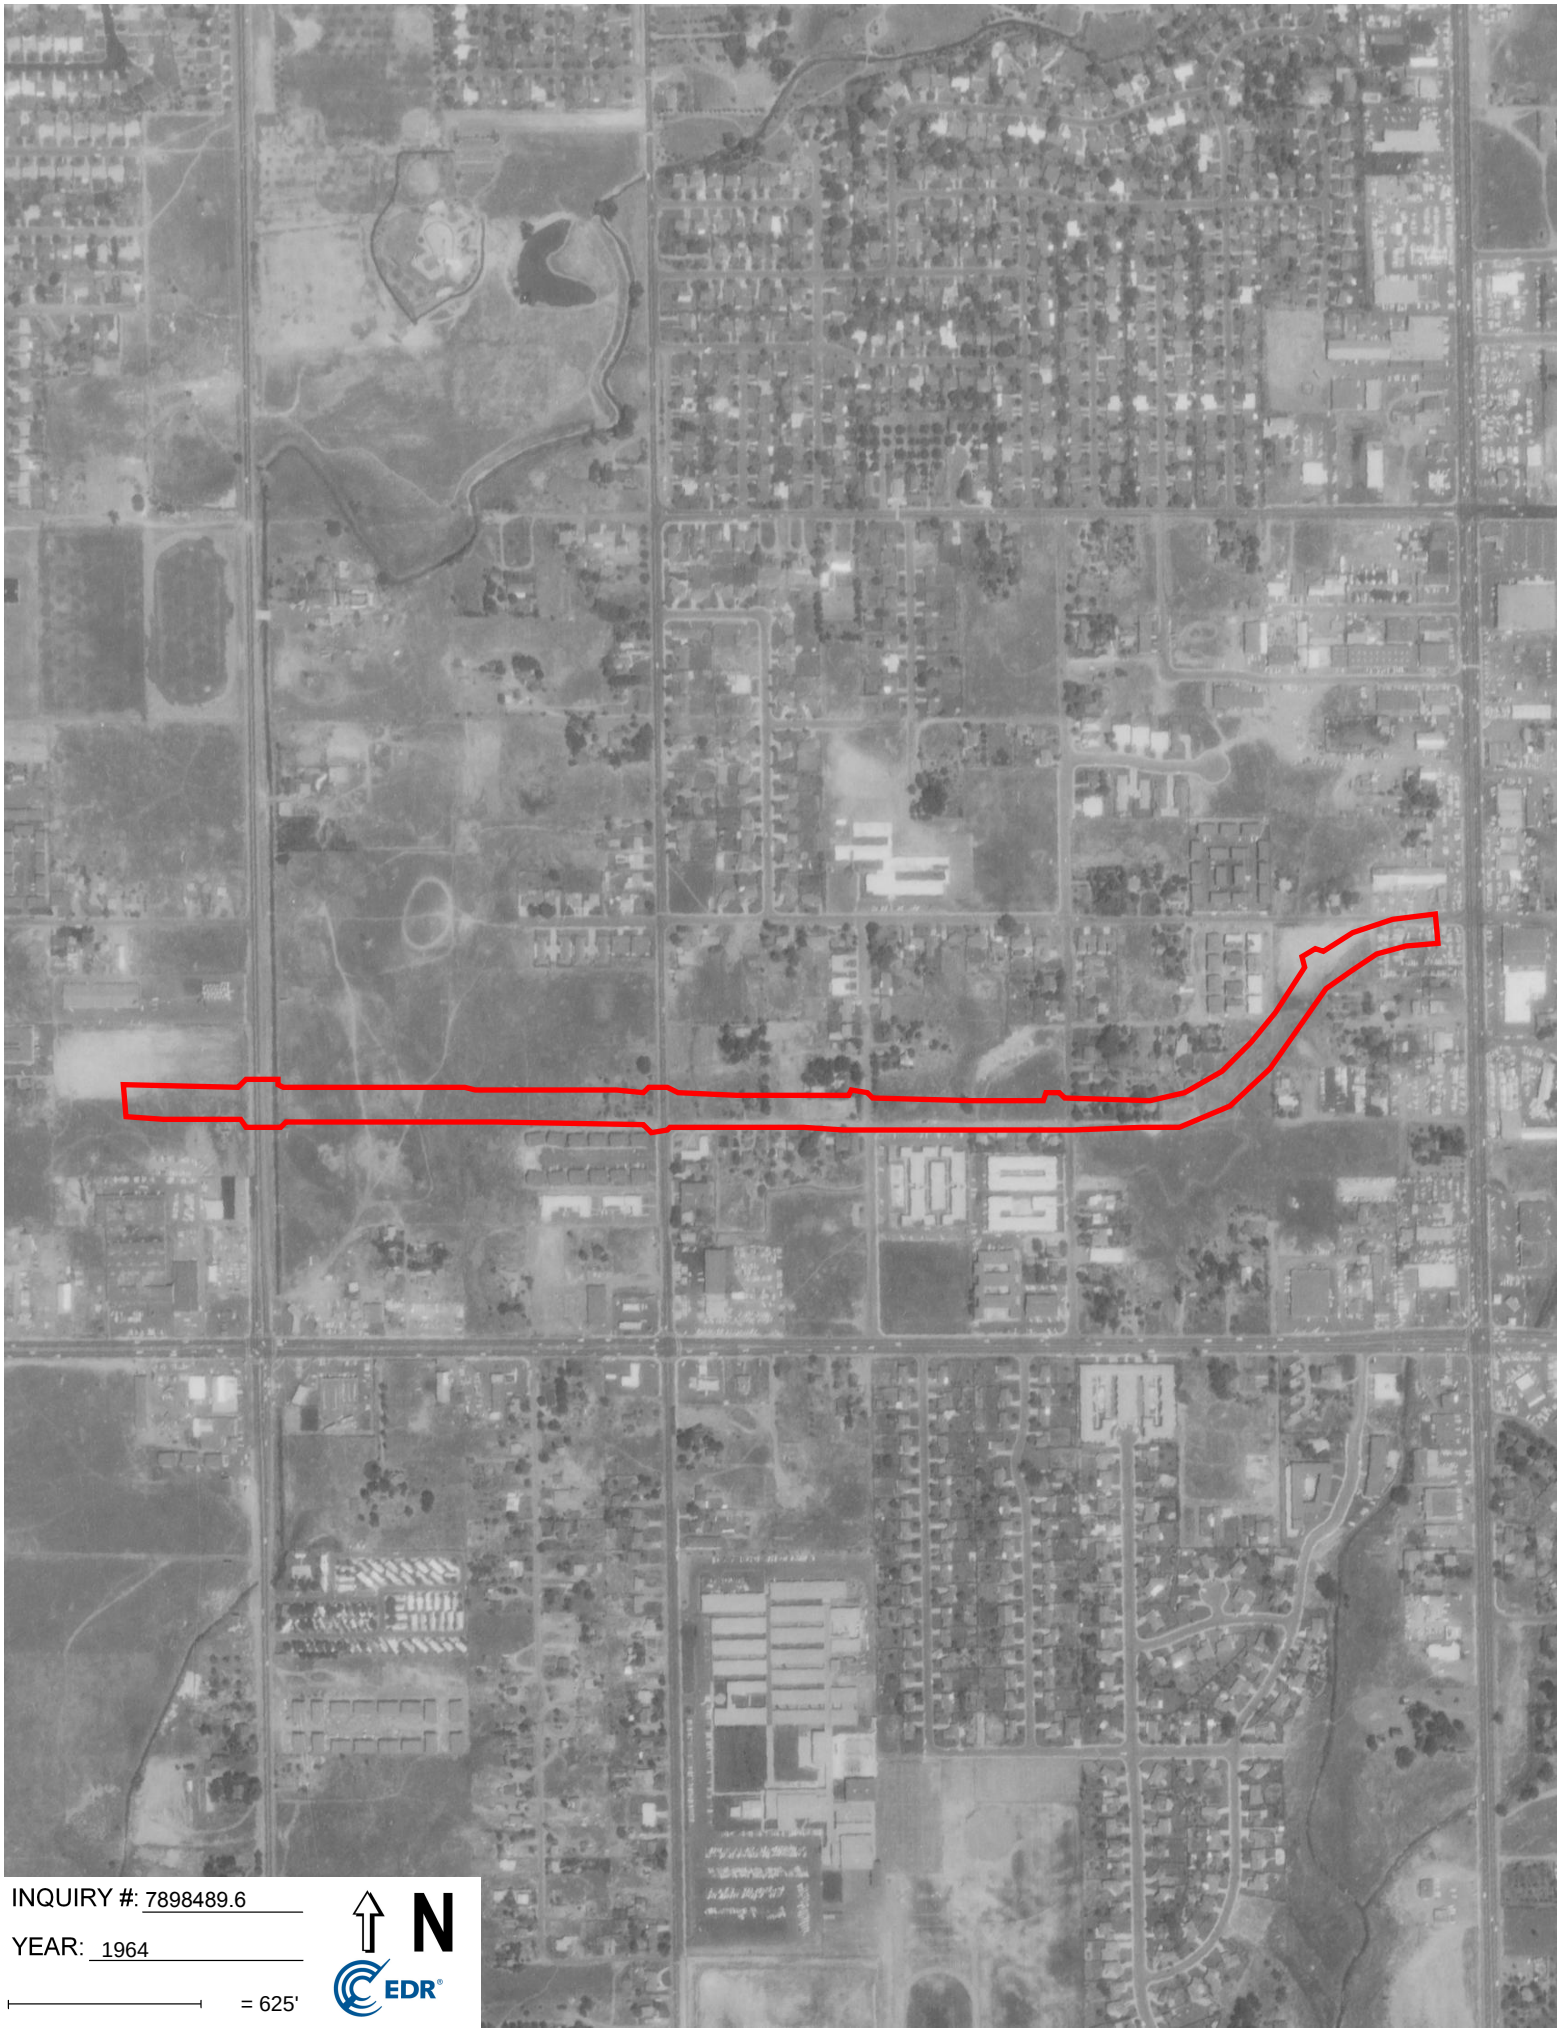

INQUIRY #: 7898489.6

YEAR: 1964

= 625'

N

EDR


INQUIRY #: 7898489.6
YEAR: 1957
= 625'
N
EDR




INQUIRY #: 7898489.6

YEAR: 1947

= 625'

N

EDR

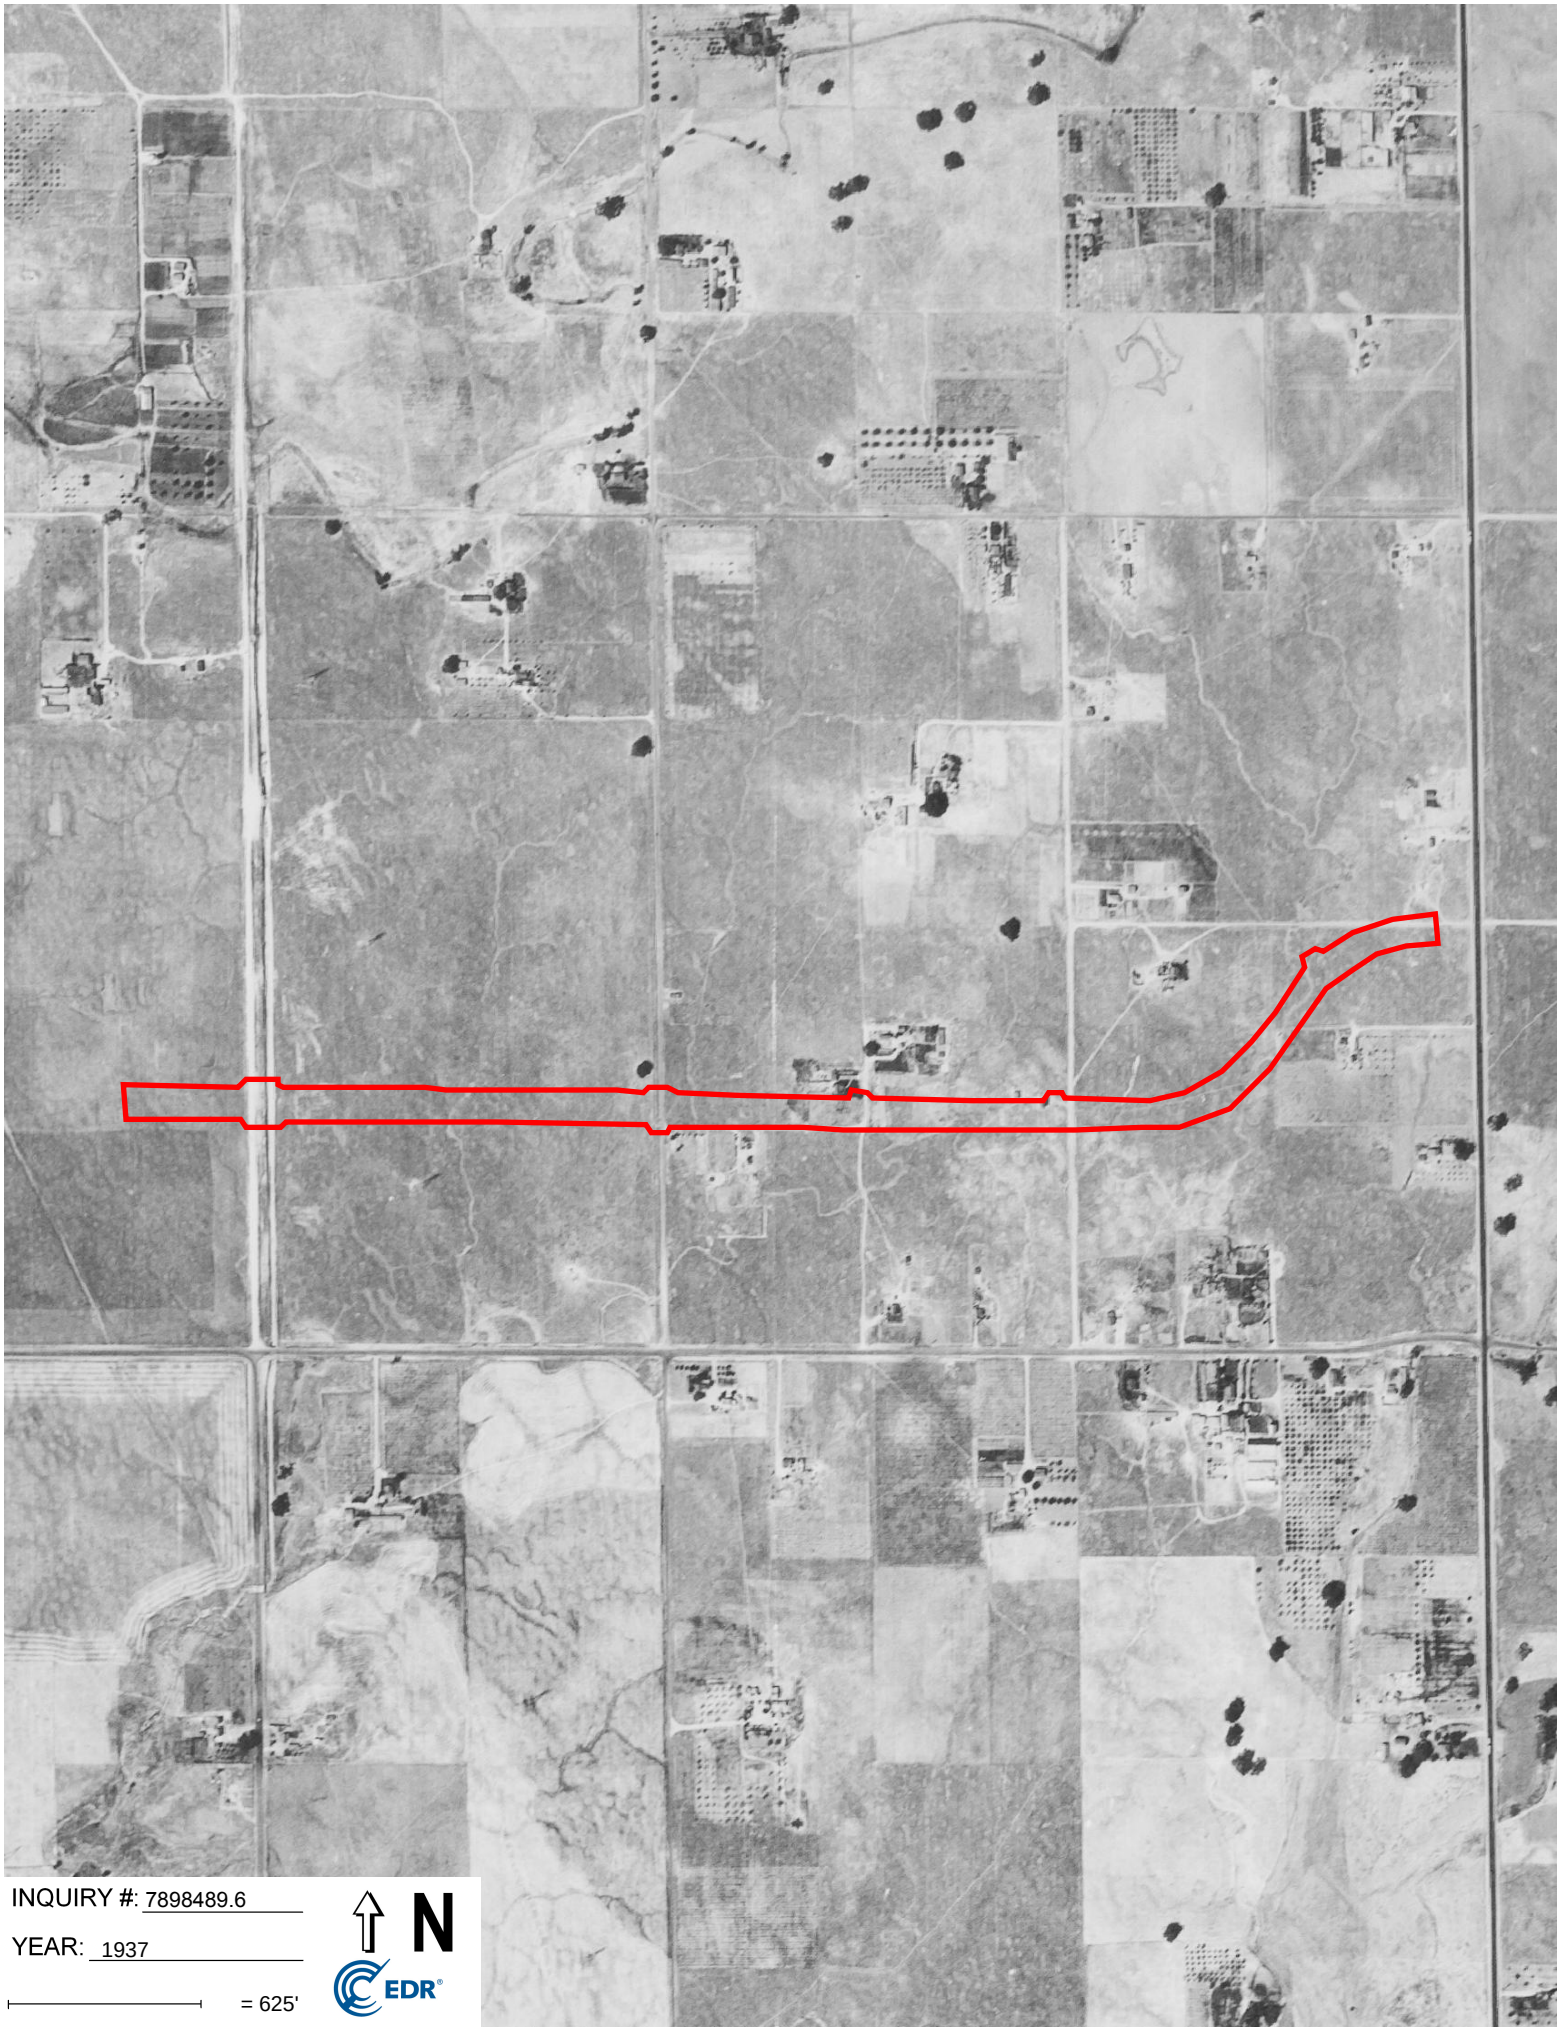
INQUIRY #: 7898489.6
YEAR: 1937
= 625'
N
EDR

# Appendix D

## Radius Report

**Alta Arden Complete Streets**
Alta Arden & Howe Ave
Sacramento, CA 95825

Inquiry Number: 7898489.2s
February 13, 2025

# The EDR Radius Map™ Report with GeoCheck®

6 Armstrong Road, 4th floor
Shelton, CT 06484
Toll Free: 800.352.0050
www.edrnet.com

# TABLE OF CONTENTS


| SECTION | PAGE |
|---|---|
| Executive Summary | ES1 |
| Overview Map | 2 |
| Detail Map | 3 |
| Map Findings Summary | 4 |
| Map Findings | 9 |
| Orphan Summary | 2353 |
| Government Records Searched/Data Currency Tracking | GR-1 |

**GEOCHECK ADDENDUM**

| | |
|---|---|
| Physical Setting Source Addendum | A-1 |
| Physical Setting Source Summary | A-2 |
| Physical Setting SSURGO Soil Map | A-5 |
| Physical Setting Source Map | A-11 |
| Physical Setting Source Map Findings | A-13 |
| Physical Setting Source Records Searched | PSGR-1 |


***Thank you for your business.***
Please contact EDR at 1-800-352-0050
with any questions or comments.


**Disclaimer - Copyright and Trademark Notice**

This Report contains certain information obtained from a variety of public and other sources reasonably available to Environmental Data Resources, LLC. It cannot be concluded from this Report that coverage information for the target and surrounding properties does not exist from other sources. This Report is provided on an "AS IS", "AS AVAILABLE" basis. **NO WARRANTY EXPRESS OR IMPLIED IS MADE WHATSOEVER IN CONNECTION WITH THIS REPORT. ENVIRONMENTAL DATA RESOURCES, LLC AND ITS SUBSIDIARIES, AFFILIATES AND THIRD PARTY SUPPLIERS DISCLAIM ALL WARRANTIES, OF ANY KIND OR NATURE, EXPRESS OR IMPLIED, ARISING OUT OF OR RELATED TO THIS REPORT OR ANY OF THE DATA AND INFORMATION PROVIDED IN THIS REPORT, INCLUDING WITHOUT LIMITATION, ANY WARRANTIES REGARDING ACCURACY, QUALITY, CORRECTNESS, COMPLETENESS, COMPREHENSIVENESS, SUITABILITY, MERCHANTABILITY, FITNESS FOR A PARTICULAR PURPOSE, TITLE, NON-INFRINGEMENT, MISAPPROPRIATION, OR OTHERWISE. ALL RISK IS ASSUMED BY THE USER. IN NO EVENT SHALL ENVIRONMENTAL DATA RESOURCES, LLC OR ITS SUBSIDIARIES, AFFILIATES OR THIRD PARTY SUPPLIERS BE LIABLE TO ANYONE FOR ANY DIRECT, INCIDENTAL, INDIRECT, SPECIAL, CONSEQUENTIAL OR OTHER DAMAGES OF ANY TYPE OR KIND (INCLUDING BUT NOT LIMITED TO LOSS OF PROFITS, LOSS OF USE, OR LOSS OF DATA) INFORMATION PROVIDED IN THIS REPORT.** Any analyses, estimates, ratings, environmental risk levels, or risk codes provided in this Report are provided for illustrative purposes only, and are not intended to provide, nor should they be interpreted as providing any facts regarding, or prediction or forecast of, any environmental risk for any property. Only an assessment performed by a qualified environmental professional can provide findings, opinions or conclusions regarding the environmental risk or conditions in, on or at any property.

Copyright 2025 by Environmental Data Resources, LLC. All rights reserved. Reproduction in any media or format, in whole or in part, of any report or map of Environmental Data Resources, LLC, or its affiliates, is prohibited without prior written permission.

EDR and its logos (including Sanborn and Sanborn Map) are trademarks of Environmental Data Resources, LLC or its affiliates. All other trademarks used herein are the property of their respective owners.

# EXECUTIVE SUMMARY

A search of available environmental records was conducted by Environmental Data Resources, Inc (EDR). The report was designed to assist parties seeking to meet the search requirements of EPA's Standards and Practices for All Appropriate Inquiries (40 CFR Part 312), the ASTM Standard Practice for Environmental Site Assessments (E1527 - 21), the ASTM Standard Practice for Environmental Site Assessments for Forestland or Rural Property (E2247 - 16), the ASTM Standard Practice for Limited Environmental Due Diligence: Transaction Screen Process (E1528 - 22) or custom requirements developed for the evaluation of environmental risk associated with a parcel of real estate.

## TARGET PROPERTY INFORMATION

### ADDRESS

ALTA ARDEN & HOWE AVE
SACRAMENTO, CA 95825

### COORDINATES

| | |
|---|---|
| Latitude (North): | 38.5983560 - 38° 35' 54.08'' |
| Longitude (West): | 121.4152940 - 121° 24' 55.05'' |
| Universal Tranverse Mercator: | Zone 10 |
| UTM X (Meters): | 638002.3 |
| UTM Y (Meters): | 4273191.0 |
| Elevation: | 43 ft. above sea level |

### USGS TOPOGRAPHIC MAP ASSOCIATED WITH TARGET PROPERTY

| | |
|---|---|
| Target Property Map: | 50005988 SACRAMENTO EAST, CA |
| Version Date: | 2021 |

### AERIAL PHOTOGRAPHY IN THIS REPORT

| | |
|---|---|
| Portions of Photo from: | 20200617 |
| Source: | USDA |

# MAPPED SITES SUMMARY

Target Property Address:
ALTA ARDEN & HOWE AVE
SACRAMENTO, CA 95825

Click on Map ID to see full detail.

| MAP ID | SITE NAME | ADDRESS | DATABASE ACRONYMS | RELATIVE ELEVATION | DIST (ft. & mi.) DIRECTION |
|---|---|---|---|---|---|
| A1 | UNION OIL SS 6182 | 1849 FUTLON AVE | HIST UST | Higher | 1 ft. |
| B2 | RIVER VALLEY BAPTIST | 1813 MARKSTON RD. | RCRA NonGen / NLR | Higher | 1 ft. |
| B3 | MPAC MOBILE SERVICES | 2360 ALTA ARDEN EXPY | Sacramento Co. ML | Higher | 1 ft. |
| B4 | RIVER VALLEY BAPTIST | 1813 MARKSTON RD. | FINDS, ECHO | Higher | 1 ft. |
| B5 | RIVER VALLEY BAPTIST | 1813 MARKSTON RD. | RCRA NonGen / NLR, E MANIFEST | Higher | 1 ft. |
| B6 | RIVER VALLEY BAPTIST | 1813 MARKSTON RD. | HWTS, HAZNET | Higher | 1 ft. |
| B7 | RIVER VALLEY BAPTIST | 1813 MARKSTON RD. | HWTS | Higher | 1 ft. |
| C8 | TMS - TOTAL MONITORI | 2440 GLENDALE LN | Sacramento Co. ML | Higher | 19, 0.004, East |
| A9 | SAN SIERRA OUTLET | 2560 ALTA ARDEN EXPY | Sacramento Co. ML | Higher | 20, 0.004, East |
| C10 | LUXURY DETAILS | 2444 GLENDALE LN | Sacramento Co. ML | Higher | 33, 0.006, East |
| A11 | A-1 BRAKES & TUNE UP | 2528 WYDA WY | EDR Hist Auto | Higher | 40, 0.008, East |
| A12 | AVERY S WHEEL SERVIC | 2525 WYDA WY | EDR Hist Auto | Higher | 47, 0.009, East |
| 13 | SUMMERTRACE APARTMEN | 2299 EDEN ROC LANE | RCRA NonGen / NLR | Higher | 60, 0.011, East |
| D14 | DAVE SWANSON | 1741 HOWE AVE | RCRA NonGen / NLR, E MANIFEST | Higher | 61, 0.012, SSW |
| E15 | SUSAN OSTOYA | 2376A ALTA GARDENS L | RCRA NonGen / NLR, E MANIFEST | Higher | 68, 0.013, East |
| 16 | SUTTER CENTER (WOMEN | 2330 GLENDALE LN #20 | Sacramento Co. ML | Higher | 74, 0.014, East |
| F17 | KDC CONSTRUCTION | 2101 ALTA ARDEN EXPR | RCRA NonGen / NLR | Higher | 77, 0.015, West |
| F18 | CHICK-FIL-A | 2101 ALTA ARDEN EXPR | RCRA NonGen / NLR, E MANIFEST | Higher | 77, 0.015, West |
| G19 | MACKS NORWALK SERVIC | 1901 FULTON AVE | EDR Hist Auto | Higher | 82, 0.016, East |
| G20 | PRECISION WHEEL & BR | 1903 FULTON AVE | EDR Hist Auto | Higher | 82, 0.016, East |
| H21 | WORLD MARKET #6015 | 1821 HOWE AVE | FINDS, ECHO, PFAS ECHO | Higher | 102, 0.019, WNW |
| H22 | WORLD MARKET #6015 | 1821 HOWE AVE | HWTS, HAZNET, Sacramento Co. ML | Higher | 102, 0.019, WNW |
| H23 | COST PLUS WORLD MARK | 1821 HOWE AVENUE | RCRA NonGen / NLR, E MANIFEST | Higher | 102, 0.019, WNW |
| H24 | WORLD MARKET #6015 | 1821 HOWE AVE | RCRA NonGen / NLR | Higher | 102, 0.019, WNW |
| G25 | CHAMPNEY GENE | 1901 FULTON AVE | EDR Hist Auto | Higher | 107, 0.020, East |
| G26 | ATLAS MUFFLER AUTO U | 1903 FULTON AVE | EDR Hist Auto | Higher | 109, 0.021, East |
| C27 | TURNER NISSAN | 2551 TRADEWINDS AV | HIST UST, Sacramento Co. ML | Higher | 113, 0.021, East |
| C28 | TURNER NISSAN - BODY | 2551 TRADE WIND AVE | UST FINDER RELEASE | Higher | 113, 0.021, East |
| C29 | RL NIELLO CO INC DBA | 2551 TRADE WIND AVE | RCRA NonGen / NLR, E MANIFEST | Higher | 113, 0.021, East |
| G30 | CAMELLIA MOTORS INC | 1849 FULTON AVE | EDR Hist Auto | Higher | 123, 0.023, East |
| G31 | UNION OIL SS #6182 | 1849 FULTON AV | HIST UST, Sacramento Co. ML | Higher | 123, 0.023, East |
| G32 | UNION OIL SS#6182 | 1849 FULTON AVE | HIST UST | Higher | 123, 0.023, East |
| G33 | UNION OIL SS#6182 | 1849 FULTON AVE | SWEEPS UST, CA FID UST | Higher | 123, 0.023, East |
| G34 | SENATOR MOTORS | 1917 FULTON AVE | EDR Hist Auto | Higher | 125, 0.024, East |
| G35 | TARGET STORE T0312 | 1919 FULTON AVE | CERS HAZ WASTE, HWTS, HAZNET, Sacramento Co. ML,... | Higher | 126, 0.024, East |
| G36 | TARGET STORE T0312 | 1919 FULTON AVE | RCRA-LQG, ICIS, FINDS, E MANIFEST | Higher | 126, 0.024, East |
| G37 | CVS/PHARMACY | 1919 FULTON AVE STE | Sacramento Co. ML | Higher | 126, 0.024, East |
| G38 | CVS PHARMACY #16106 | 1919 FULTON AVE STE | CERS HAZ WASTE, HWTS | Higher | 126, 0.024, East |
| G39 | CVS PHARMACY # 16106 | 1919 FULTON AVE STE | RCRA-SQG, FINDS, ECHO, E MANIFEST | Higher | 126, 0.024, East |

## MAPPED SITES SUMMARY

Target Property Address:
ALTA ARDEN & HOWE AVE
SACRAMENTO, CA 95825

Click on Map ID to see full detail.

| MAP ID | SITE NAME | ADDRESS | DATABASE ACRONYMS | RELATIVE ELEVATION | DIST (ft. & mi.) DIRECTION |
|---|---|---|---|---|---|
| A40 | NIETO'S TILE & STONE | 1841 FULTON AVE | Sacramento Co. ML | Higher | 138, 0.026, East |
| A41 | AUTO VILLAGE | 1841 FULTON AVE | EDR Hist Auto | Higher | 138, 0.026, East |
| I42 | MERCEDES BENZ OF SAC | 1810 HOWE AVE | AST, SWEEPS UST, CA FID UST, Sacramento Co. ML | Higher | 142, 0.027, ENE |
| I43 | MERCEDES BENZ OF SAC | 1810 HOWE AVE | RCRA NonGen / NLR, E MANIFEST | Higher | 142, 0.027, ENE |
| I44 | ENVISION SAC MB AUTO | 1810 HOWE AVE | HWTS, Sacramento Co. ML | Higher | 142, 0.027, ENE |
| I45 | MERCEDES BENZ OF SAC | 1810 HOWE AVE | CERS HAZ WASTE, CERS TANKS, HWTS, HAZNET, CERS | Higher | 142, 0.027, ENE |
| I46 | MERCEDES-BENZ OF SAC | 1810 HOWE AVE STE A | AST | Higher | 142, 0.027, ENE |
| I47 | ENVISION SAC MB AUTO | 1810 HOWE AVE | RCRA NonGen / NLR, E MANIFEST | Higher | 142, 0.027, ENE |
| I48 | BRITISH MOTORS OF @S | 1810 HOWE AVE | EDR Hist Auto | Higher | 142, 0.027, ENE |
| G49 | DIGAS COMPANY | 1935 FULTON AVE | EDR Hist Auto | Higher | 144, 0.027, East |
| G50 | JDP PETROLEUM | 1939 FULTON AVE | EDR Hist Auto | Higher | 148, 0.028, East |
| G51 | UNOCAL #7243 (FORMER | 1939 FULTON | LUST, Sacramento Co. CS, Cortese, HIST CORTESE,... | Higher | 148, 0.028, East |
| G52 | (DI-GAS) ARCO | 1939 FULTON AVE | HIST UST | Higher | 148, 0.028, East |
| G53 | UNOCAL #7243 | 1939 FULTON AV | Sacramento Co. ML | Higher | 148, 0.028, East |
| G54 | UNOCAL SERVICE STATI | 1939 FULTON AVE | SWEEPS UST, CA FID UST | Higher | 148, 0.028, East |
| G55 | PARNELLI JONES, INC | 1939 FULTON AV | Sacramento Co. ML | Higher | 148, 0.028, East |
| G56 | UNOCAL #7243 (FORMER | 1939 FULTON AVE | UST FINDER RELEASE | Higher | 148, 0.028, East |
| G57 | DOB'S TIRE STORE | 1939 FULTON AV | Sacramento Co. ML | Higher | 148, 0.028, East |
| G58 | JDP PETROLEUM | 1939 FULTON AV | Sacramento Co. ML | Higher | 148, 0.028, East |
| J59 | J B COMPANY | 1825 BELL ST STE 100 | Sacramento Co. ML | Higher | 148, 0.028, East |
| J60 | U. S. DEPT. OF ENERG | 1825 BELL ST 105 | CA PLACER CO. MS | Higher | 148, 0.028, East |
| J61 | WSIN | 1825 BELL ST STE 205 | Sacramento Co. ML | Higher | 148, 0.028, East |
| J62 | WESTERN AREA POWER A | 1825 BELL ST | Sacramento Co. ML | Higher | 148, 0.028, East |
| D63 | VALET EXPRESS CLEANE | 1731 HOWE AVE STE 60 | EDR Hist Cleaner | Lower | 156, 0.030, SSW |
| G64 | GREEN SACRAMENTO | 1837 FULTON AVE | Sacramento Co. ML | Higher | 158, 0.030, East |
| G65 | IMPORT REPAIR CENTER | 1825 FULTON AVE STE | CERS HAZ WASTE, Sacramento Co. ML, CERS | Higher | 194, 0.037, East |
| G66 | IMPORT REPAIR CENTER | 1825 FULTON AVE | EDR Hist Auto | Higher | 194, 0.037, East |
| G67 | TRINOS AUTO BODY | 1825 FULTON AVE | RCRA NonGen / NLR, E MANIFEST | Higher | 194, 0.037, East |
| G68 | MOZAN AUTO REPAIR & | 1825 FULTON AVE STE | RCRA NonGen / NLR | Higher | 194, 0.037, East |
| G69 | A OK AUTO | 1825 FULTON AVE STE | Sacramento Co. ML | Higher | 194, 0.037, East |
| G70 | TRINO'S AUTO BODY | 1825 FULTON AVE STE | Sacramento Co. ML | Higher | 194, 0.037, East |
| G71 | TRINO'S AUTO BODY LL | 1825 FULTON AVE UNIT | RCRA NonGen / NLR | Higher | 194, 0.037, East |
| G72 | FULTON BODY SHOP | 1825 FULTON AVENUE | RCRA-SQG, FINDS, ECHO | Higher | 194, 0.037, East |
| G73 | FULTON AUTO BODY | 1825 FULTON AVE STE | Sacramento Co. ML | Higher | 194, 0.037, East |
| G74 | TRINO'S AUTO BODY LL | 1825 FULTON AVE UNIT | HWTS, Sacramento Co. ML | Higher | 194, 0.037, East |
| G75 | BLOW & TELL SMOKE SH | 1914 FULTON AVE | RCRA NonGen / NLR | Higher | 206, 0.039, East |
| G76 | POZZI'S VW PARTS | 1914 FULTON AVE | HWTS, HAZNET, Sacramento Co. ML | Higher | 206, 0.039, East |
| B77 | WESTCAL PROPERTY MAN | 1740 MARKSTON ROAD | RCRA NonGen / NLR, E MANIFEST | Higher | 214, 0.041, East |
| G78 | FULTON AUTO REPAIR | 1956 FULTON AVE STE | CERS HAZ WASTE, CERS | Higher | 223, 0.042, East |

## MAPPED SITES SUMMARY

Target Property Address:
ALTA ARDEN & HOWE AVE
SACRAMENTO, CA 95825

Click on Map ID to see full detail.

| MAP ID | SITE NAME | ADDRESS | DATABASE ACRONYMS | RELATIVE ELEVATION | DIST (ft. & mi.) DIRECTION |
|---|---|---|---|---|---|
| G79 | FULTON AUTO REPAIR | 1956 FULTON AVE STE | RCRA NonGen / NLR, E MANIFEST | Higher | 223, 0.042, East |
| G80 | DISCOUNT TIRE CENTER | 1956 FULTON AVE | Sacramento Co. ML | Higher | 223, 0.042, East |
| G81 | CAR CARE CENTER | 1956 FULTON AVE | EDR Hist Auto | Higher | 223, 0.042, East |
| G82 | DISCOUNT TIRE CTR #8 | 1956 FULTON AVE | HWTS, HAZNET, Sacramento Co. ML | Higher | 223, 0.042, East |
| G83 | FULTON AUTO REPAIR | 1956 FULTON AVE STE | Sacramento Co. ML | Higher | 223, 0.042, East |
| G84 | PLACER MOTORS | 1900 FULTON AVE | EDR Hist Auto | Higher | 228, 0.043, East |
| E85 | PETER SIMON HELMINSK | 1828 MARKSTON ROAD | RCRA NonGen / NLR, E MANIFEST | Higher | 258, 0.049, East |
| K86 | SACRAMENTO CELLULAR | 1750 HOWE AV #320 | Sacramento Co. ML | Lower | 277, 0.052, SE |
| K87 | AT&T MOBILITY - HOWE | 1750 HOWE AVE STE 10 | Sacramento Co. ML | Lower | 277, 0.052, SE |
| K88 | AT & T MOBILITY | 1750 HOWE AVE | RCRA NonGen / NLR | Lower | 277, 0.052, SE |
| K89 | SONO BELLO BODY CONT | 1750 HOWE AVE STE 50 | Sacramento Co. ML | Lower | 277, 0.052, SE |
| K90 | HOWE AVE | 1750 HOWE AVENUE | AST | Lower | 277, 0.052, SE |
| K91 | AT&T MOBILITY - HOWE | 1750 HOWE AVE | CERS HAZ WASTE, CERS | Lower | 277, 0.052, SE |
| K92 | AT&T MOBILITY - HOWE | 1750 HOWE AVE | AST | Lower | 277, 0.052, SE |
| K93 | KIMMEL MANAGEMENT CO | 1750 HOWE AV #590 | Sacramento Co. ML | Lower | 277, 0.052, SE |
| K94 | AESTHETIC PHYS OF CA | 1750 HOWE AVE, STE 5 | RCRA NonGen / NLR, E MANIFEST | Lower | 277, 0.052, SE |
| L95 | KEYSTONE MOTORS | 1971 FULTON AVE | EDR Hist Auto | Higher | 285, 0.054, ENE |
| M96 | HOLIDAY MOTORS | 1813 FULTON AVE | EDR Hist Auto | Higher | 318, 0.060, East |
| M97 | BUDGET RENT A CAR SY | 1813 FULTON AVE | HWTS, HAZNET, Sacramento Co. ML | Higher | 318, 0.060, East |
| M98 | BUDGET RENT A CAR SY | 1813 FULTON AVE | UST | Higher | 318, 0.060, East |
| M99 | BUDGET RENT A CAR | 1813 FULTON AVE | SWEEPS UST, CA FID UST | Higher | 318, 0.060, East |
| N100 | NCI | 1830 FULTON AV | Sacramento Co. ML | Higher | 321, 0.061, East |
| O101 | ROYAL AUTO SERVICE | 1761 FULTON AVE | Sacramento Co. ML | Higher | 334, 0.063, East |
| O102 | ASM AUTO SERVICE | 1761 FULTON AVE | RCRA-SQG, E MANIFEST | Higher | 334, 0.063, East |
| O103 | TURNER NISSAN (CASE# | 1761 FULTON AVE | UST FINDER RELEASE | Higher | 334, 0.063, East |
| O104 | TURNER MOTORS | 1761 FULTON AVE | LUST, Sacramento Co. CS, SWEEPS UST, HIST UST, CA... | Higher | 334, 0.063, East |
| O105 | ASM AUTO SERVICE | 1761 FULTON AVE STE | HWTS, HAZNET, Sacramento Co. ML | Higher | 334, 0.063, East |
| O106 | TURNER MOTORS | 1761 FULTON AVE | EDR Hist Auto | Higher | 334, 0.063, East |
| O107 | TURNER NISSAN (CASE | 1761 FULTON AVE | UST FINDER RELEASE | Higher | 334, 0.063, East |
| L108 | JERUE S SUNLAND SERV | 1983 FULTON AVE | EDR Hist Auto | Higher | 346, 0.066, ENE |
| M109 | ARDEN ANIMAL HOSPITA | 1823 FULTON AVE | Sacramento Co. ML | Higher | 368, 0.070, East |
| M110 | TANIT MOTORS, LLC | 1808 FULTON AVE | RCRA NonGen / NLR | Higher | 372, 0.070, East |
| M111 | WEST COAST AUTO CARE | 1808 FULTON AVE | HWTS, Sacramento Co. ML | Higher | 372, 0.070, East |
| M112 | WEST COAST AUTO CARE | 1808 FULTON AVE | RCRA NonGen / NLR | Higher | 372, 0.070, East |
| M113 | TANIT MOTORS, LLC. | 1808 FULTON AVE | RCRA NonGen / NLR | Higher | 372, 0.070, East |
| P114 | DOLLAR TREE #4726 | 1895 HOWE AVE. | RCRA NonGen / NLR, E MANIFEST | Higher | 421, 0.080, NNW |
| P115 | DOLLAR TREE # 04726 | 1895 HOWE AVE | Sacramento Co. ML | Higher | 421, 0.080, NNW |
| L116 | ANGIE S HANCOCK | 1983 FULTON AVE | EDR Hist Auto | Higher | 421, 0.080, ENE |
| Q117 | TIDY CAR | 1723 BELL ST | Sacramento Co. ML | Lower | 432, 0.082, ESE |

## MAPPED SITES SUMMARY

Target Property Address:
ALTA ARDEN & HOWE AVE
SACRAMENTO, CA 95825

Click on Map ID to see full detail.

| MAP ID | SITE NAME | ADDRESS | DATABASE ACRONYMS | RELATIVE ELEVATION | DIST (ft. & mi.) DIRECTION |
|---|---|---|---|---|---|
| L118 | JERUE & CO | 1985 FULTON AVE | EDR Hist Auto | Higher | 439, 0.083, ENE |
| Q119 | VAP, INC VICTORY AUT | 1717 BELL ST | Sacramento Co. ML | Lower | 446, 0.084, ESE |
| R120 | SACRAMENTO CARBURETO | 2600 JUNIPER LN A | Sacramento Co. ML | Higher | 448, 0.085, ENE |
| R121 | ELIES FOREIGN AND DO | 2600 JUNIPER LN | RCRA NonGen / NLR | Higher | 448, 0.085, ENE |
| R122 | ELIE'S FOREIGN & DOM | 2600 JUNIPER LN | Sacramento Co. ML | Higher | 448, 0.085, ENE |
| S123 | SUPERIOR AUTO SLS | 1718 HOWE AVE | EDR Hist Auto | Lower | 463, 0.088, South |
| T124 | CAPITAL AUTO REPAIR | 2112 WYDA WAY | CERS HAZ WASTE, HWTS, Sacramento Co. ML, CERS | Higher | 481, 0.091, NW |
| T125 | CAPITAL AUTO REPAIR | 2112 WYDA WAY | RCRA NonGen / NLR | Higher | 481, 0.091, NW |
| T126 | 50 INTERSTATE TIRES | 2112 WYDA WAY | RCRA NonGen / NLR | Higher | 481, 0.091, NW |
| S127 | OLD SAC JAGUAR | 1721 HOWE AVE | UST FINDER RELEASE | Lower | 495, 0.094, South |
| S128 | CONTINENTAL MOTORS | 1721 HOWE AVE | EDR Hist Auto | Lower | 495, 0.094, South |
| S129 | SACRAMENTO JAGUAR | 1721 HOWE AVE | LUST, Sacramento Co. CS, SWEEPS UST, Cortese,... | Lower | 495, 0.094, South |
| U130 | GOODWILL ALTA ARDEN | 2040 ALTA ARDEN EXPW | HWTS, HAZNET, Sacramento Co. ML | Higher | 502, 0.095, WSW |
| U131 | GOODWILL ALTA ARDEN | 2040 ALTA ARDEN EXPW | RCRA NonGen / NLR, E MANIFEST | Higher | 502, 0.095, WSW |
| V132 | GOODWILL CARMICHAEL | 2265 ARDEN WAY | RCRA NonGen / NLR, E MANIFEST | Lower | 510, 0.097, ESE |
| V133 | GOODWILL ARDEN FURNI | 2265 ARDEN WAY | HWTS, HAZNET, Sacramento Co. ML | Lower | 510, 0.097, ESE |
| M134 | BEST BUY AUTO SALES | 1801 FULTON AVE | EDR Hist Auto | Higher | 517, 0.098, East |
| R135 | ACORN AUTOMOTIVE & E | 2609 JUNIPER LN | EDR Hist Auto | Higher | 520, 0.098, ENE |
| W136 | SACRAMENTO CAR WASH | 2105 ARDEN WAY | RCRA NonGen / NLR | Higher | 528, 0.100, SW |
| W137 | ARDEN & HOWE CAR WAS | 2105 ARDEN WAY | HWTS, Sacramento Co. ML | Higher | 528, 0.100, SW |
| W138 | ARDEN AND HOWE CAR W | 2105 ARDEN WAY | LUST, Sacramento Co. CS, SWEEPS UST, Cortese, HIST... | Higher | 528, 0.100, SW |
| W139 | HARV'S ARDEN CAR WAS | 2105 ARDEN WY | UST FINDER RELEASE | Higher | 528, 0.100, SW |
| W140 | HARVS CAR WASH | 2105 ARDEN WAY | HIST UST | Higher | 528, 0.100, SW |
| W141 | HARV'S EXPRESS CAR W | 2105 ARDEN WAY | CERS HAZ WASTE, HWTS, CERS | Higher | 528, 0.100, SW |
| W142 | ARDEN WAY CAR WASH/D | 2105 ARDEN WY | Sacramento Co. ML | Higher | 528, 0.100, SW |
| X143 | KING DODGE SALES INC | 2301 ARDEN WY | EDR Hist Auto | Higher | 537, 0.102, ESE |
| X144 | SWIFT AUTO WORLD NOR | 2301 ARDEN WY | RCRA-SQG, SWEEPS UST, CA FID UST, FINDS, ECHO,... | Higher | 537, 0.102, ESE |
| X145 | M K AUTO, INC | 2301 ARDEN WAY | Sacramento Co. ML | Higher | 537, 0.102, ESE |
| Y146 | AARON BROTHERS | 2345 ARDEN WAY | RCRA NonGen / NLR, E MANIFEST | Higher | 541, 0.102, ESE |
| Y147 | VALLEY STAR PARTNERS | 2345 ARDEN WAY | RCRA NonGen / NLR, E MANIFEST | Higher | 541, 0.102, ESE |
| N148 | THRIFTY CAR SALES | 1800 FULTON AVE | Sacramento Co. ML | Higher | 565, 0.107, East |
| N149 | EU MOTORS INC DBA EU | 1800 FULTON AVE STE | RCRA NonGen / NLR | Higher | 565, 0.107, East |
| N150 | TURNER MOTORS VOLVO | 1800 FULTON AVE. | RCRA-LQG | Higher | 565, 0.107, East |
| N151 | TOWN & COUNTRY LINCO | 1800 FULTON AVE | EDR Hist Auto | Higher | 565, 0.107, East |
| N152 | TURNER LINCOLN MERCU | 1800 FULTON AVE | RCRA NonGen / NLR | Higher | 565, 0.107, East |
| N153 | H1 AUTO GROUP | 1800 FULTON AVE | Sacramento Co. ML | Higher | 565, 0.107, East |
| N154 | TURNER VOLVO | 1800 FULTON AVE | LUST, Sacramento Co. CS, SWEEPS UST, HIST UST, CA... | Higher | 565, 0.107, East |
| N155 | TURNER VOLVO | 1800 FULTON AVE | UST FINDER RELEASE | Higher | 565, 0.107, East |
| S156 | CAR000277616 | 2201 ARDEN WAY | LUST, Sacramento Co. CS, CERS HAZ WASTE, Cortese,... | Lower | 569, 0.108, SSE |

## MAPPED SITES SUMMARY

Target Property Address:
ALTA ARDEN & HOWE AVE
SACRAMENTO, CA 95825

Click on Map ID to see full detail.

| MAP ID | SITE NAME | ADDRESS | DATABASE ACRONYMS | RELATIVE ELEVATION | DIST (ft. & mi.) DIRECTION |
|---|---|---|---|---|---|
| S157 | AMERICAN SAVING BANK | 2201 ARDEN WAY | UST FINDER RELEASE | Lower | 569, 0.108, SSE |
| S158 | SMITH S PHILLIPS 66 | 2201 ARDEN WAY | EDR Hist Auto | Lower | 569, 0.108, SSE |
| S159 | WALGREENS #6193 | 2201 ARDEN WAY | RCRA-VSQG, E MANIFEST | Lower | 569, 0.108, SSE |
| S160 | WALGREENS #6193 | 2201 ARDEN WAY | RCRA-VSQG, E MANIFEST | Lower | 569, 0.108, SSE |
| Z161 | THRIFTY CAR RENTAL T | 2409 ARDEN WAY | CA FID UST | Higher | 576, 0.109, ESE |
| Z162 | THRIFTY CAR RENTAL | 2409 ARDEN WAY | LUST, Sacramento Co. CS, SWEEPS UST, Cortese, HIST... | Higher | 576, 0.109, ESE |
| Z163 | THRIFTY CAR RENTAL | 2409 ARDEN WAY | UST FINDER RELEASE | Higher | 576, 0.109, ESE |
| Z164 | THRIFTY CAR RENTAL | 2409 ARDEN WAY | Sacramento Co. ML | Higher | 576, 0.109, ESE |
| Z165 | THRIFTY CAR RENTAL | 2409 ARDEN WY | Sacramento Co. ML | Higher | 576, 0.109, ESE |
| Z166 | WESTERN CAR RENTAL I | 2409 ARDEN WAY | HIST UST | Higher | 576, 0.109, ESE |
| Z167 | ARDEN TIRE STORE | 2419 ARDEN WAY | HWTS, Sacramento Co. ML | Higher | 580, 0.110, ESE |
| Z168 | ARDEN TIRE STORE | 2419 ARDEN WY | Sacramento Co. ML | Higher | 580, 0.110, ESE |
| Z169 | THE EARTH STATION II | 2419 ARDEN WAY | HWTS, Sacramento Co. ML | Higher | 580, 0.110, ESE |
| Q170 | DOUGLAS OIL CO | 2285 ARDEN WY | EDR Hist Auto | Lower | 585, 0.111, ESE |
| Q171 | FRAZEE PAINT AND WAL | 2285 ARDEN WAY | HWTS, HAZNET, Sacramento Co. ML | Lower | 585, 0.111, ESE |
| U172 | CHARLEY'S COPY JOYNT | 2033 ARDEN WY #B | Sacramento Co. ML | Higher | 585, 0.111, WSW |
| U173 | SWANSON'S CLEANERS | 2033 ARDEN WY #C | Sacramento Co. ML | Higher | 585, 0.111, WSW |
| AA174 | WYDA WAY WELL | | PFAS | Higher | 585, 0.111, ENE |
| R175 | BILLS AUTO SUPPLY | 1990 FULTON AVE | HIST UST | Higher | 589, 0.112, ENE |
| R176 | JAPANESE AUTO WORKS | 1990 FULTON AV #A | Sacramento Co. ML | Higher | 589, 0.112, ENE |
| R177 | BILL'S AUTO SUPPLY | 1990 FULTON AVE | UST FINDER RELEASE | Higher | 589, 0.112, ENE |
| R178 | MOTOR SUPPLY COMPANY | 1990 FULTON AV | Sacramento Co. CS, Sacramento Co. ML | Higher | 589, 0.112, ENE |
| R179 | CARQUEST AUTO PARTS | 1990 FULTON AVE | Sacramento Co. ML | Higher | 589, 0.112, ENE |
| R180 | BRITISH CAR SERVICE | 1990 FULTON AVE C | Sacramento Co. ML | Higher | 589, 0.112, ENE |
| R181 | BILL'S AUTO SUPPLY | 1990 FULTON | LUST, HIST CORTESE | Higher | 589, 0.112, ENE |
| R182 | BRITISH CAR SERVICE | 1990 FULTON AVE C | EDR Hist Auto | Higher | 589, 0.112, ENE |
| 183 | WAGGONERS TRUCKING | 2251 WYDA WAY | RCRA NonGen / NLR, E MANIFEST | Lower | 595, 0.113, NE |
| Z184 | A PLUS AUTO SALES | 2425 ARDEN WAY | RCRA NonGen / NLR | Higher | 604, 0.114, ESE |
| Z185 | JUST TRANSPORTATION | 2425 ARDEN WY | Sacramento Co. ML | Higher | 604, 0.114, ESE |
| Z186 | JUST TRANSPORTATION | 2425 ARDEN WAY | HWTS, HAZNET, Sacramento Co. ML | Higher | 604, 0.114, ESE |
| W187 | AUTOMATIC TRANSMISSI | 2031 ARDEN WY | EDR Hist Auto | Higher | 610, 0.116, SW |
| V188 | DEMAS ENTERPRISES | 2269 ARDEN WAY | RCRA NonGen / NLR, E MANIFEST | Lower | 610, 0.116, SE |
| AB189 | VON HOUSEN #43 | 2645 ALTA ARDEN EXPY | Sacramento Co. ML | Higher | 610, 0.116, East |
| AA190 | WYDA WELL | 2305 WYDA WAY | Sacramento Co. ML, CERS | Higher | 612, 0.116, ENE |
| 191 | VARENNA SENIOR APART | 2351 WYDA WAY | Sacramento Co. ML | Higher | 622, 0.118, ENE |
| U192 | ARDEN INTERTIE | 2000 ALTA ARDEN EXPY | Sacramento Co. ML | Higher | 631, 0.120, WSW |
| AC193 | RED-D TRANSMISION | 2001 FULTON AVE | EDR Hist Auto | Higher | 635, 0.120, ENE |
| R194 | ENVISION SAC MB AUTO | 2634 JUNIPER LN | RCRA NonGen / NLR, E MANIFEST | Higher | 639, 0.121, ENE |
| R195 | SPRINTER OF SACRAMEN | 2634 JUNIPER LN | RCRA NonGen / NLR, E MANIFEST | Higher | 639, 0.121, ENE |

## MAPPED SITES SUMMARY

Target Property Address:
ALTA ARDEN & HOWE AVE
SACRAMENTO, CA 95825

Click on Map ID to see full detail.

| MAP ID | SITE NAME | ADDRESS | DATABASE ACRONYMS | RELATIVE ELEVATION | DIST (ft. & mi.) DIRECTION |
|---|---|---|---|---|---|
| R196 | VON HOUSEN WAREHOUSE | 2634 JUNIPER LN | Sacramento Co. ML | Higher | 639, 0.121, ENE |
| R197 | CAR CARE CENTER | 2634 JUNIPER LN | RCRA NonGen / NLR | Higher | 639, 0.121, ENE |
| R198 | SPRINTER OF SACRAMEN | 2634 JUNIPER LN | CERS HAZ WASTE, HWTS, HAZNET, Sacramento Co. ML,... | Higher | 639, 0.121, ENE |
| Q199 | ARDEN BELL DOUGLAS S | 2291 ARDEN WY | EDR Hist Auto | Lower | 641, 0.121, ESE |
| AB200 | BRADFORD CHEVRON SER | 2659 ALTA ARDEN | EDR Hist Auto | Higher | 642, 0.122, East |
| AB201 | 91323 | 2659 ALTA ARDEN | HIST UST | Higher | 642, 0.122, East |
| AB202 | CHEVRON #1323 | 2659 ALTA ARDEN EXPW | UST FINDER RELEASE | Higher | 642, 0.122, East |
| AB203 | 91323 | 2659 ALTA ARDEN | SWEEPS UST, CA FID UST | Higher | 642, 0.122, East |
| AB204 | CHEVRON #1323 | 2659 ALTA ARDEN | LUST, Cortese, HIST CORTESE, CERS | Higher | 642, 0.122, East |
| AD205 | HARBOR FREIGHT TOOLS | 1900 HOWE AVE | Sacramento Co. ML | Higher | 648, 0.123, North |
| AD206 | STANDARD BRANDS PAIN | 1900 HOWE AV | Sacramento Co. ML | Higher | 648, 0.123, North |
| AD207 | HARBOR FREIGHT TOOLS | 1900 HOWE AVE | RCRA-SQG, FINDS, ECHO, E MANIFEST | Higher | 648, 0.123, North |
| AD208 | HARBOR FREIGHT TOOLS | 1900 HOWE AVE | CERS HAZ WASTE | Higher | 648, 0.123, North |
| AD209 | STAPLES THE OFFICE S | 1900 HOWE AVE | RCRA NonGen / NLR | Higher | 648, 0.123, North |
| R210 | US FISH & WILDLIFE S | 2636 JUNIPER LANE | RCRA NonGen / NLR, E MANIFEST | Higher | 649, 0.123, ENE |
| R211 | US FISH & WILDLIFE S | 2636 JUNIPER LN | RCRA NonGen / NLR | Higher | 649, 0.123, ENE |
| AC212 | SACTO CARBURETOR/ELE | 2542 TOWER AV #A | Sacramento Co. ML | Higher | 657, 0.124, ENE |
| AC213 | LEE'S AUTOMOTIVE REP | 2542 TOWER AV | Sacramento Co. ML | Higher | 657, 0.124, ENE |
| AC214 | LEGEND AUTO (BODY SH | 2542 TOWER AVE STE A | Sacramento Co. ML | Higher | 657, 0.124, ENE |
| AC215 | PAT LAMP'S VOLVO SER | 2542 TOWER AV | Sacramento Co. ML | Higher | 657, 0.124, ENE |
| Y216 | FLOORS TO GO | 2333 ARDEN WY | Sacramento Co. ML | Higher | 657, 0.124, ESE |
| Y217 | KELLY-MOORE PAINT CO | 2333 ARDEN WAY STE B | RCRA NonGen / NLR, E MANIFEST | Higher | 657, 0.124, ESE |
| Y218 | ALAN LEATHERBY | 2333 ARDEN WAY | CERS HAZ WASTE, HWTS, HAZNET, CERS | Higher | 657, 0.124, ESE |
| Y219 | KELLY-MOORE PAINTS | 2333 ARDEN WAY STE B | Sacramento Co. ML | Higher | 657, 0.124, ESE |
| AA220 | BEDFORD ENTERPRISES | 1907 BELL ST | Sacramento Co. ML | Higher | 659, 0.125, ENE |
| Z221 | COLOR TILE SUPERMART | 2401 ARDEN WY | Sacramento Co. ML | Higher | 667, 0.126, ESE |
| AC222 | RAY'S MUFFLER SERVIC | 2546 TOWER AV | Sacramento Co. ML | Higher | 672, 0.127, ENE |
| AC223 | PERRY'S AUTOMOTIVE | 2544 TOWER AV | Sacramento Co. ML | Higher | 672, 0.127, ENE |
| Y224 | C.T. CLEANERS | 2357 ARDEN WY | Sacramento Co. ML | Higher | 673, 0.127, ESE |
| AE225 | CHEVRON #9-8266 | 2149 ARDEN | LUST, Sacramento Co. CS, Cortese, HIST CORTESE,... | Lower | 684, 0.130, SSW |
| AE226 | CHEVRON #9-8266 | 2149 ARDEN WAY | UST FINDER RELEASE | Lower | 684, 0.130, SSW |
| V227 | CF ENTERPRISES DBA A | 2257 ARDEN WAY | RCRA NonGen / NLR, E MANIFEST | Lower | 687, 0.130, SE |
| V228 | R. JORJORIAN | 2257 ARDEN WAY | RCRA NonGen / NLR | Lower | 687, 0.130, SE |
| V229 | AAMCO TRANSMISSION | 2257 ARDEN WY | Sacramento Co. ML | Lower | 687, 0.130, SE |
| V230 | AAMCO TRANSMISSIONS | 2257 ARDEN WAY | CERS HAZ WASTE, HWTS, HAZNET | Lower | 687, 0.130, SE |
| V231 | AAMCO TRANSMISSION | 2257 ARDEN WAY | RCRA-SQG, HIST UST, FINDS, ECHO, HWTS, HAZNET,... | Lower | 687, 0.130, SE |
| V232 | PERFORMANCE AUTOMOTI | 2257 ARDEN WAY | RCRA NonGen / NLR | Lower | 687, 0.130, SE |
| V233 | PARAMOUNT POWERTRAIN | 2257 ARDEN WAY | RCRA NonGen / NLR, E MANIFEST | Lower | 687, 0.130, SE |
| W234 | PRESTIGE CLEANERS | 2121 ARDEN WAY | Sacramento Co. ML | Lower | 690, 0.131, SSW |

MAPPED SITES SUMMARY

Target Property Address:
ALTA ARDEN & HOWE AVE
SACRAMENTO, CA 95825

Click on Map ID to see full detail.

| MAP ID | SITE NAME | ADDRESS | DATABASE ACRONYMS | RELATIVE ELEVATION | DIST (ft. & mi.) DIRECTION |
|---|---|---|---|---|---|
| W235 | SWANSON CLEANERS | 2121 ARDEN WY | Sacramento Co. ML | Lower | 690, 0.131, SSW |
| W236 | SWANSON'S CLEANERS | 2121 ARDEN WAY | LUST, CPS-SLIC, Sacramento Co. CS, Cortese, EMI,... | Lower | 690, 0.131, SSW |
| W237 | SWANSON'S CLEANERS | 2121 ARDEN WAY | UST FINDER RELEASE | Lower | 690, 0.131, SSW |
| AF238 | USA PRINT SHOPS | 2429 ARDEN WY | Sacramento Co. ML | Higher | 693, 0.131, ESE |
| AG239 | NIELLO ITALIAN IMPOR | 2535 ARDEN WAY | RCRA NonGen / NLR, E MANIFEST | Higher | 698, 0.132, East |
| AG240 | TURNER MOTORS USED C | 2535 ARDEN WAY | CERS HAZ WASTE, SWEEPS UST, Sacramento Co. ML,... | Higher | 698, 0.132, East |
| AG241 | TESLA INC | 2535 ARDEN WAY | RCRA-SQG, E MANIFEST | Higher | 698, 0.132, East |
| AG242 | NIELLO ITALIAN IMPOR | 2535 ARDEN WAY | RCRA NonGen / NLR | Higher | 698, 0.132, East |
| W243 | CLUTCH MART | 2101 ARDEN WAY | CERS HAZ WASTE, Sacramento Co. ML, CERS | Higher | 702, 0.133, SW |
| W244 | CLUTCH MART | 2101 ARDEN WAY | RCRA NonGen / NLR | Higher | 702, 0.133, SW |
| W245 | CLUTCH MART INC | 2101 ARDEN WAY | RCRA NonGen / NLR, E MANIFEST | Higher | 702, 0.133, SW |
| AF246 | EXCLUSIVE AUTO GROUP | 2437 ARDEN WAY | RCRA NonGen / NLR, E MANIFEST | Higher | 702, 0.133, ESE |
| AC247 | DOUG'S AUTO SALES | 2010 FULTON AV | Sacramento Co. ML | Higher | 713, 0.135, ENE |
| AF248 | PPG ARCHITECTURAL FI | 2433 ARDEN WAY | HWTS, Sacramento Co. ML | Higher | 713, 0.135, ESE |
| AF249 | ARDEN LIGHTING CENTE | 2433 ARDEN WY | Sacramento Co. ML | Higher | 713, 0.135, ESE |
| AF250 | PPG ARCHITECTURAL FI | 2433 ARDEN WAY | RCRA-SQG | Higher | 713, 0.135, ESE |
| AF251 | UPS | 2433 ARDEN WAY | RCRA NonGen / NLR | Higher | 713, 0.135, ESE |
| AH252 | SACRAMENTO EUROPEAN | 1733 FULTON AV | Sacramento Co. ML | Higher | 714, 0.135, East |
| AH253 | CHUCK SWIFT SALES & | 1733 FULTON AV | Sacramento Co. ML | Higher | 714, 0.135, East |
| AF254 | BEYOND COLLISION CEN | 2439 ARDEN WAY | RCRA NonGen / NLR | Higher | 719, 0.136, ESE |
| AF255 | MOTORSPORT DYNAMICS | 2439 ARDEN WAY | Sacramento Co. ML | Higher | 719, 0.136, ESE |
| AH256 | RL NIELLO CO INC DBA | 2551 TRADE WIND AVE | LUST, Sacramento Co. CS, CERS HAZ WASTE, Cortese,... | Higher | 722, 0.137, East |
| Z257 | CENTER FOR INTERDISC | 2424 ARDEN WAY STE 3 | RCRA NonGen / NLR, E MANIFEST | Higher | 754, 0.143, ESE |
| AC258 | SVS AUTOMOTIVE CORPO | 2009 FULTON AVE | RCRA NonGen / NLR, E MANIFEST | Higher | 758, 0.144, ENE |
| AC259 | SVS AUTOMOTIVE CORPO | 2009 FULTON AVE | Sacramento Co. CS, CERS HAZ WASTE, Sacramento Co.... | Higher | 758, 0.144, ENE |
| AI260 | NEILLO BMW | 2020 FULTON AV | Sacramento Co. ML | Higher | 763, 0.145, ENE |
| AI261 | NIELLO BMW | 2020 FULTON AVE | CERS TANKS, Sacramento Co. ML | Higher | 763, 0.145, ENE |
| AI262 | NIELLO BMW SAAB | 2020 FULTON AVE | RCRA-LQG, CERS HAZ WASTE, SWEEPS UST, CA FID UST,.. | Higher | 763, 0.145, ENE |
| AC263 | IRC MUFFLER & RADIAT | 2015 FULTON AVE | Sacramento Co. ML | Higher | 771, 0.146, ENE |
| AC264 | THE SMOG SHOPPE | 2015 FULTON AV | Sacramento Co. ML | Higher | 771, 0.146, ENE |
| AF265 | PAYLESS BUILDERS SUP | 2501 ARDEN WY | Sacramento Co. ML | Higher | 773, 0.146, ESE |
| AF266 | MOTORCYCLE CONSIGNME | 2499 ARDEN WAY | HWTS, Sacramento Co. ML | Higher | 774, 0.147, ESE |
| AJ267 | ONE HOUR MOTO PHOTO | 2304 ARDEN WY | Sacramento Co. ML | Higher | 777, 0.147, ESE |
| AJ268 | ONE HOUR MOTO PHOTO | 2304 ARDEN WAY | Sacramento Co. ML | Higher | 777, 0.147, ESE |
| AJ269 | ONE HOUR MOTOPHOTO | 2304 ARDEN WAY | RCRA-SQG, FINDS, ECHO | Higher | 777, 0.147, ESE |
| AG270 | MEINEKE DISCOUNT MUF | 1729 FULTON AV #C | Sacramento Co. ML | Higher | 780, 0.148, East |
| AG271 | SACRAMENTO MITSUBISH | 1729 FULTON AVE | HIST UST | Higher | 780, 0.148, East |
| AG272 | SAC MITSUBISHI | 1729 FULTON AVE | UST FINDER RELEASE | Higher | 780, 0.148, East |
| AG273 | EAST SACRAMENTO MOTO | 1729 FULTON AVE STE | HWTS, Sacramento Co. ML | Higher | 780, 0.148, East |

## MAPPED SITES SUMMARY

Target Property Address:
ALTA ARDEN & HOWE AVE
SACRAMENTO, CA 95825

Click on Map ID to see full detail.

| MAP ID | SITE NAME | ADDRESS | DATABASE ACRONYMS | RELATIVE ELEVATION | DIST (ft. & mi.) DIRECTION |
|---|---|---|---|---|---|
| AG274 | SACRAMENTO MITSUBISH | 1729 FULTON AVE | SWEEPS UST, CA FID UST | Higher | 780, 0.148, East |
| AG275 | SAC MITSUBISHI | 1729 FULTON AVE | LUST, Sacramento Co. CS, Cortese, HIST CORTESE,... | Higher | 780, 0.148, East |
| AC276 | BRITISH CAR SERVICE | 2541 TOWER AVE STE D | CERS HAZ WASTE, HWTS, Sacramento Co. ML, CERS | Higher | 787, 0.149, ENE |
| AC277 | SACRAMENTO AUTO TECH | 2541 TOWER AVE STE A | CERS HAZ WASTE, HWTS, Sacramento Co. ML, CERS | Higher | 787, 0.149, ENE |
| AC278 | DAN KELLY'S BRITISH | 2541 TOWER AVE STE C | Sacramento Co. ML | Higher | 787, 0.149, ENE |
| AC279 | LAMP'S VOLVO SERVICE | 2541 TOWER AVE STE C | HWTS, HAZNET, Sacramento Co. ML | Higher | 787, 0.149, ENE |
| AC280 | BRITISH CAR SERVICE | 2541 TOWER AVE STE D | RCRA NonGen / NLR | Higher | 787, 0.149, ENE |
| AF281 | CLINIC AUTO CARE LLC | 2507 ARDEN WAY | RCRA NonGen / NLR | Higher | 791, 0.150, ESE |
| AF282 | MARTINEZ AUTO CARE I | 2509 ARDEN WAY | Sacramento Co. ML | Higher | 792, 0.150, ESE |
| AF283 | MARTINEZ AUTO CARE I | 2509 ARDEN WAY | RCRA NonGen / NLR, E MANIFEST | Higher | 792, 0.150, ESE |
| AF284 | TURNER NISSAN | 2509 ARDEN WY | Sacramento Co. ML | Higher | 792, 0.150, ESE |
| AJ285 | CONROY'S FLOWERS | 2300 ARDEN WY | Sacramento Co. ML | Higher | 797, 0.151, ESE |
| AK286 | COTTAGE BELL APARTME | 1921 BELL ST #125 | RCRA NonGen / NLR | Higher | 806, 0.153, NE |
| AK287 | COTTAGE BELL APARTME | 1921 BELL ST. #125 | RCRA NonGen / NLR, E MANIFEST | Higher | 806, 0.153, NE |
| AL288 | OVERKILL PERFORMANCE | 2444 TOWER AVE | CERS HAZ WASTE, HWTS, Sacramento Co. ML | Higher | 807, 0.153, ENE |
| AL289 | OVERKILL LLC | 2444 TOWER AVE | RCRA NonGen / NLR | Higher | 807, 0.153, ENE |
| AM290 | MARTY VANICH AUTO RE | 2629 JUNIPER LN | RCRA NonGen / NLR, E MANIFEST | Higher | 813, 0.154, ENE |
| AM291 | MARTY VANICH AUTOMOT | 2629 JUNIPER LN | Sacramento Co. ML | Higher | 813, 0.154, ENE |
| AM292 | MARTY VANICH AUTOMOT | 2629 JUNIPER LN | CERS HAZ WASTE, CERS | Higher | 813, 0.154, ENE |
| AM293 | CAR CARE CENTER | 2629 JUNIPER LN | Sacramento Co. ML | Higher | 813, 0.154, ENE |
| AM294 | CAR CARE CENTER | 2629 JUNIPER LN | HIST UST | Higher | 813, 0.154, ENE |
| AM295 | VERIZON WIRELESS:ALT | 2629 JUNIPER LANE | RCRA NonGen / NLR | Higher | 813, 0.154, ENE |
| AM296 | CAR CARE CENTER | 2629 JUNIPER LANE | HIST UST, HWTS, HAZNET, Sacramento Co. ML, CERS | Higher | 813, 0.154, ENE |
| AH297 | FULTON ARDEN CENTER | 1750 FULTON AVE | HWTS, HAZNET, Sacramento Co. ML | Higher | 817, 0.155, East |
| AH298 | RBK AUTO TECH | 1750 FULTON AVE | CERS HAZ WASTE, HWTS, CERS | Higher | 817, 0.155, East |
| AH299 | RBK AUTO TECH | 1750 FULTON AVE | RCRA NonGen / NLR, E MANIFEST | Higher | 817, 0.155, East |
| AN300 | SCOTTY & SONS AUTO & | 2521 TOWER AVE | Sacramento Co. ML | Higher | 822, 0.156, ENE |
| AN301 | DEALER'S SERVICE CEN | 2521 TOWER AVE STE A | Sacramento Co. ML | Higher | 822, 0.156, ENE |
| AN302 | SCOTTY & SONS AUTO & | 2521 TOWER AVE | CERS HAZ WASTE, HWTS, CERS | Higher | 822, 0.156, ENE |
| AN303 | SCOTTY & SONS AUTO & | 2521 TOWER AVE | RCRA NonGen / NLR | Higher | 822, 0.156, ENE |
| AE304 | ACE PHOTO | 2100 ARDEN WAY, #150 | Sacramento Co. ML | Higher | 824, 0.156, SSW |
| AE305 | ULTA BEAUTY 118 | 2100 ARDEN WAY | RCRA NonGen / NLR | Higher | 824, 0.156, SSW |
| AE306 | UPS | 2100 ARDEN WAY | RCRA NonGen / NLR, E MANIFEST | Higher | 824, 0.156, SSW |
| AE307 | ULTA BEAUTY 118 | 2100 ARDEN WAY | LUST, CPS-SLIC, Sacramento Co. CS, CERS HAZ WASTE,... | Higher | 824, 0.156, SSW |
| AE308 | MICHAEL'S STORE #512 | 2100 ARDEN WAY STE 1 | RCRA NonGen / NLR, E MANIFEST | Higher | 824, 0.156, SSW |
| AE309 | ULTA BEAUTY 1684 | 2100 ARDEN WAY STE 1 | RCRA NonGen / NLR, E MANIFEST | Higher | 824, 0.156, SSW |
| AE310 | TROPICAL FLORAL DESI | 2100 ARDEN WY #115 | Sacramento Co. ML | Higher | 824, 0.156, SSW |
| AE311 | MICHAEL'S STORE #512 | 2100 ARDEN WAY STE 1 | LUST, CERS HAZ WASTE, Cortese, HWTS, Sacramento... | Higher | 824, 0.156, SSW |
| AE312 | NORDSTROM INC 433 | 2100 ARDEN WAY STE 1 | RCRA NonGen / NLR, E MANIFEST | Higher | 824, 0.156, SSW |

MAPPED SITES SUMMARY

Target Property Address:
ALTA ARDEN & HOWE AVE
SACRAMENTO, CA 95825

Click on Map ID to see full detail.

| MAP ID | SITE NAME | ADDRESS | DATABASE ACRONYMS | RELATIVE ELEVATION | DIST (ft. & mi.) DIRECTION |
|---|---|---|---|---|---|
| AE313 | PACIFIC PHOTO | 2100 ARDEN WY NO 150 | RCRA-SQG, FINDS, ECHO, HWTS, HAZNET, Sacramento... | Higher | 824, 0.156, SSW |
| AE314 | NORDSTROM SACRAMENTO | 2100 ARDEN WAY STE 1 | Sacramento Co. ML | Higher | 824, 0.156, SSW |
| 315 | JIM PRICE | 2444 WURTH CT | RCRA NonGen / NLR, E MANIFEST | Higher | 824, 0.156, ENE |
| AL316 | CHRIS STUMPF | 2517 TOWER AVE | Sacramento Co. ML | Higher | 828, 0.157, ENE |
| AC317 | CHET & CLIFF'S GARAG | 2025 FULTON AVE | Sacramento Co. ML | Higher | 834, 0.158, ENE |
| AG318 | GLIDDEN PROFESSIONAL | 2513 ARDEN WAY | RCRA-SQG, FINDS, ECHO | Higher | 836, 0.158, ESE |
| AG319 | FRONTIER PAINT CO, I | 2513 ARDEN WY | Sacramento Co. ML | Higher | 836, 0.158, ESE |
| AG320 | FRONTIER-AMERITONE P | 2513 ARDEN WY | Sacramento Co. ML | Higher | 836, 0.158, ESE |
| AG321 | PPG PAINTS | 2513 ARDEN WAY | HWTS, HAZNET, Sacramento Co. ML | Higher | 836, 0.158, ESE |
| AG322 | FRIENDS AND FAMILY, | 2515 ARDEN WAY | RCRA NonGen / NLR | Higher | 843, 0.160, ESE |
| AG323 | ARDEN BUSINESS CENTE | 2515 ARDEN WAY | RCRA-SQG, FINDS, ECHO, E MANIFEST | Higher | 843, 0.160, ESE |
| AG324 | COMMERCIAL BLDG | 2515 ARDEN WAY | SWEEPS UST, CA FID UST, HWTS | Higher | 843, 0.160, ESE |
| AG325 | ARDEN BUSINESS CENTE | 2515 ARDEN WAY | RCRA NonGen / NLR, E MANIFEST | Higher | 843, 0.160, ESE |
| AG326 | O'DONNEL TRUCK & ENG | 2515 ARDEN WAY | Sacramento Co. ML | Higher | 843, 0.160, ESE |
| AL327 | OVERKILL PERFORMANCE | 2459 TOWER AVE | HWTS, Sacramento Co. ML | Higher | 846, 0.160, ENE |
| AG328 | TERMINIX INTERNATION | 2521 ARDEN WAY | Sacramento Co. CS, Sacramento Co. ML | Higher | 847, 0.160, ESE |
| AL329 | JAPANESE AUTO WORKS | 2509 TOWER AVE | Sacramento Co. ML | Higher | 849, 0.161, ENE |
| AO330 | ARDEN AUTO OUTLET SA | 2244 ARDEN WAY | Sacramento Co. ML | Lower | 850, 0.161, SSE |
| AO331 | ARDEN AUTO OUTLET | 2244 ARDEN WAY | Sacramento Co. ML | Lower | 850, 0.161, SSE |
| AL332 | MOTOR MACHINE | 2501 TOWER AVE | Sacramento Co. ML | Higher | 867, 0.164, ENE |
| AG333 | RIVER CITY MOTORCYCL | 2539 ARDEN WAY | Sacramento Co. ML | Higher | 870, 0.165, East |
| AL334 | HAL'S AUTO AIR | 2416 TOWER AVENUE | HWTS, HAZNET, Sacramento Co. ML | Higher | 870, 0.165, ENE |
| AL335 | FOOTHILL AUTO BODY | 2416 TOWER AVE | RCRA-SQG, FINDS, ECHO | Higher | 870, 0.165, ENE |
| AP336 | VILLA DEL RIO APARTM | 1961 HOWE AVE #108 | RCRA NonGen / NLR | Higher | 879, 0.166, North |
| AP337 | VILLA DEL RIO APTS / | 1961 HOWE AVE #135 | RCRA NonGen / NLR, E MANIFEST | Higher | 879, 0.166, North |
| AP338 | VILLA DEL RIO APARTM | 1961 HOWE AVE #95 | RCRA NonGen / NLR, E MANIFEST | Higher | 879, 0.166, North |
| AP339 | VILLA DEL RIO APARTM | 1961 HOWE AVE #58 | RCRA NonGen / NLR | Higher | 879, 0.166, North |
| AP340 | VILLA DEL RIO APARTM | 1961 HOWE AVE #85 | RCRA NonGen / NLR, E MANIFEST | Higher | 879, 0.166, North |
| AP341 | VILLA DEL RIO APARTM | 1961 HOWE AVE #84 | RCRA NonGen / NLR | Higher | 879, 0.166, North |
| AP342 | VILLA DEL RIO APARTM | 1961 HOWE AVE #121 | RCRA NonGen / NLR, E MANIFEST | Higher | 879, 0.166, North |
| AP343 | VILLA DEL RIO APARTM | 1961 HOWE AVE | RCRA NonGen / NLR | Higher | 879, 0.166, North |
| AP344 | VILLA DEL RIO APARTM | 1961 HOWE AVE #12 | RCRA NonGen / NLR, E MANIFEST | Higher | 879, 0.166, North |
| AP345 | VILLA DEL RIO APARTM | 1961 HOWE AVE. #179 | RCRA NonGen / NLR, E MANIFEST | Higher | 879, 0.166, North |
| AP346 | VILLA DEL RIO APTS / | 1961 HOWE AVE. #16 | RCRA NonGen / NLR | Higher | 879, 0.166, North |
| AC347 | LEAL'S BODY SHOP | 2031 FULTON AVE STE | Sacramento Co. ML | Higher | 882, 0.167, ENE |
| AN348 | BERKAN & CLARK AIR C | 2544 TESLA WAY | CERS HAZ WASTE, Sacramento Co. ML, CERS | Higher | 884, 0.167, ENE |
| AN349 | BERKAN & CLARK HEATI | 2544 TESLA WAY | SWEEPS UST, CA FID UST | Higher | 884, 0.167, ENE |
| AN350 | BERKAN & CLARK HEATI | 2544 TESLA WAY | UST FINDER RELEASE | Higher | 884, 0.167, ENE |
| AN351 | BERKAN & CLARK AIR C | 2544 TESLA WAY | HIST UST | Higher | 884, 0.167, ENE |

## MAPPED SITES SUMMARY

Target Property Address:
ALTA ARDEN & HOWE AVE
SACRAMENTO, CA 95825

Click on Map ID to see full detail.

| MAP ID | SITE NAME | ADDRESS | DATABASE ACRONYMS | RELATIVE ELEVATION | DIST (ft. & mi.) DIRECTION |
|---|---|---|---|---|---|
| AN352 | LOUIS' AC SALVAGE | 2544 TESLA WY | RCRA NonGen / NLR | Higher | 884, 0.167, ENE |
| AN353 | BERKAN AND CLARK AIR | 2544 TESLA WAY | LUST, HIST UST, Cortese, Sacramento Co. ML, CERS | Higher | 884, 0.167, ENE |
| AN354 | BERKAN & CLARK HEATI | 2544 TESLA | LUST, Sacramento Co. CS, HIST CORTESE | Higher | 884, 0.167, ENE |
| AN355 | BERKAN & CLARK | 2544 TESLA WAY | HIST UST | Higher | 884, 0.167, ENE |
| AN356 | BERKAN & CLARK AIR C | 2544 TESLA WAY | RCRA NonGen / NLR | Higher | 884, 0.167, ENE |
| AO357 | SOUTHERN CALIFORNIA | 2256 ARDEN WAY | RCRA NonGen / NLR | Lower | 884, 0.167, SE |
| AO358 | J & C AUTOMOTIVE | 2256 ARDEN WY | Sacramento Co. ML | Lower | 884, 0.167, SE |
| AO359 | AMERICA'S TIRE CO | 2256 ARDEN WY | Sacramento Co. ML | Lower | 884, 0.167, SE |
| AO360 | CENTERLINE AUTO REPA | 2260 ARDEN WAY | RCRA NonGen / NLR | Lower | 885, 0.168, SE |
| AO361 | MIDAS SPEEDEE LUBE | 2260 ARDEN WAY | RCRA NonGen / NLR, E MANIFEST | Lower | 885, 0.168, SE |
| AO362 | MIDAS | 2260 ARDEN WAY | RCRA NonGen / NLR | Lower | 885, 0.168, SE |
| AO363 | ARDEN MIDAS SPEEDEE | 2260 ARDEN WAY | HWTS, Sacramento Co. ML | Lower | 885, 0.168, SE |
| AG364 | M&C BLISS ENTERPRISE | 1715 FULTON AVE | RCRA NonGen / NLR | Higher | 887, 0.168, East |
| AG365 | BLISS POWER LAWN EQU | 1715 FULTON AVE | RCRA NonGen / NLR, E MANIFEST | Higher | 887, 0.168, East |
| AG366 | BLISS POWER LAWN EQU | 1715 FULTON AVE | CERS HAZ WASTE, HWTS, HAZNET, Sacramento Co. ML,... | Higher | 887, 0.168, East |
| AG367 | BLISS POWER LAWN EQU | 1715 FULTON AVE | RCRA NonGen / NLR | Higher | 887, 0.168, East |
| AL368 | HAYES BROTHERS COLLI | 2404 TOWER AVE | RCRA-SQG, FINDS, ECHO, HWTS, HAZNET, Sacramento... | Higher | 889, 0.168, ENE |
| AG369 | QUALITY TUNE UP | 2545 ARDEN WAY | CA FID UST, HWTS, HAZNET | Lower | 890, 0.169, ESE |
| AG370 | QUALITY TUNE -UP #51 | 2545 ARDEN WAY | RCRA NonGen / NLR, E MANIFEST | Lower | 890, 0.169, ESE |
| AG371 | JOHNSON INVESTMENT C | 2545 ARDEN WAY | AST, CERS HAZ WASTE, HIST UST, HWTS, HAZNET,... | Lower | 890, 0.169, ESE |
| AG372 | PACOS AUTO REPAIR IN | 2545 ARDEN WAY | RCRA NonGen / NLR | Lower | 890, 0.169, ESE |
| AN373 | WEST COAST AUTO CARE | 2528 TESLA WAY | RCRA NonGen / NLR, E MANIFEST | Higher | 892, 0.169, ENE |
| AN374 | WEST COAST AUTO CARE | 2528 TESLA WAY | HWTS, HAZNET, Sacramento Co. ML | Higher | 892, 0.169, ENE |
| AN375 | SAC CARBURETOR & ELE | 2528 TESLA WAY | CERS HAZ WASTE | Higher | 892, 0.169, ENE |
| AQ376 | 90632 | 2344 ARDEN WAY | HIST UST | Higher | 903, 0.171, ESE |
| AQ377 | CHEVRON U.S.A. INC. | 2344 ARDEN WAY | SWEEPS UST, CA FID UST, Sacramento Co. ML | Higher | 903, 0.171, ESE |
| AL378 | STOP SHOP SERVICE CE | 2451 TOWER AVE | Sacramento Co. ML | Higher | 913, 0.173, ENE |
| AL379 | COOKS COLLISION AN A | 2400 TOWER AVE | RCRA NonGen / NLR, E MANIFEST | Higher | 925, 0.175, ENE |
| AL380 | ABRA AUTO BODY & GLA | 2400 TOWER AVE | CERS HAZ WASTE, HWTS, HAZNET, Sacramento Co. ML,... | Higher | 925, 0.175, ENE |
| AL381 | CALIBER COLLISION CE | 2400 TOWER AVE. | RCRA NonGen / NLR, E MANIFEST | Higher | 925, 0.175, ENE |
| AL382 | COOKS COLLISION ON T | 2400 TOWER AVE | RCRA NonGen / NLR, E MANIFEST | Higher | 925, 0.175, ENE |
| AH383 | FAST SIGNS #112 | 1720 FULTON AVE | HWTS, HAZNET, Sacramento Co. ML | Lower | 932, 0.177, East |
| AH384 | FAST SIGNS | 1720 FULTON AVE | RCRA NonGen / NLR, E MANIFEST | Lower | 932, 0.177, East |
| AL385 | KARL'S AUTOMOTIVE | 2457 TOWER AV | Sacramento Co. ML | Higher | 944, 0.179, ENE |
| AR386 | 1X SILK/SOLOMON | 1632 HOWE AVE | HWTS, HAZNET, Sacramento Co. ML | Lower | 949, 0.180, South |
| AR387 | BATTERIES PLUS BULBS | 1632 HOWE AVE | RCRA NonGen / NLR | Lower | 949, 0.180, South |
| AL388 | MANNING'S PAINT SHOP | 2429 TOWER AV | Sacramento Co. ML | Higher | 954, 0.181, ENE |
| AL389 | GOLDEN AUTO DETAILIN | 2429 TOWER AV #A | Sacramento Co. ML | Higher | 954, 0.181, ENE |
| AL390 | KENS FENCE CO | 2530 TESLA WAY | SWEEPS UST, CA FID UST, Sacramento Co. ML | Higher | 961, 0.182, ENE |

## MAPPED SITES SUMMARY

Target Property Address:
ALTA ARDEN & HOWE AVE
SACRAMENTO, CA 95825

Click on Map ID to see full detail.

| MAP ID | SITE NAME | ADDRESS | DATABASE ACRONYMS | RELATIVE ELEVATION | DIST (ft. & mi.) DIRECTION |
|---|---|---|---|---|---|
| AS391 | CAR CARE PLUS INC DB | 2003 ARDEN WAY | RCRA NonGen / NLR, E MANIFEST | Lower | 966, 0.183, WSW |
| AS392 | AAA AUTO REPAIR CENT | 2003 ARDEN WAY | HAULERS, CERS HAZ WASTE, CHMIRS, CERS | Lower | 966, 0.183, WSW |
| AR393 | SAVING CENTER | 1647 HOWE AV | Sacramento Co. ML | Lower | 973, 0.184, South |
| AL394 | PERRY'S BODY SHOP | 2425 TOWER AV | Sacramento Co. ML | Higher | 974, 0.184, ENE |
| AL395 | HAL'S AUTO AIR, INC | 2425 TOWER AVE | Sacramento Co. ML | Higher | 974, 0.184, ENE |
| AL396 | HAL'S AUTO AIR INC | 2425 TOWER AVE | RCRA NonGen / NLR, E MANIFEST | Higher | 974, 0.184, ENE |
| AL397 | HAL'S AUTO AIR, INC | 2425 TOWER AVE | CERS HAZ WASTE, CERS | Higher | 974, 0.184, ENE |
| AK398 | C TECH / THE MODE AP | 1945 BELL ST. #55 | RCRA NonGen / NLR | Higher | 977, 0.185, NE |
| AK399 | COTTAGE BELL APARTME | 1945 BELL ST. #161 | RCRA NonGen / NLR | Higher | 977, 0.185, NE |
| AK400 | C TECH / THE MODE AP | 1945 BELL ST. #92 | RCRA NonGen / NLR, E MANIFEST | Higher | 977, 0.185, NE |
| AK401 | COTTAGE BELL HOLDING | 1945 BELL ST. #34 | RCRA NonGen / NLR | Higher | 977, 0.185, NE |
| AK402 | COTTAGE BELL APARTME | 1945 BELL ST | RCRA NonGen / NLR, E MANIFEST | Higher | 977, 0.185, NE |
| AK403 | COTTAGE BELL APARTME | 1945 BELL ROAD #50 | RCRA NonGen / NLR | Higher | 977, 0.185, NE |
| AK404 | COTTAGE BELL APARTME | 1945 BELL ST. | RCRA NonGen / NLR | Higher | 977, 0.185, NE |
| AT405 | BLACK & DECKER | 2033 FULTON AV | Sacramento Co. ML | Higher | 999, 0.189, ENE |
| AU406 | IEH AUTO PARTS, LLC | 2500 ARDEN WAY | CERS HAZ WASTE, FINDS, HWTS, Sacramento Co. ML,... | Higher | 1004, 0.190, ESE |
| AU407 | IEH AUTO PARTS, LLC | 2500 ARDEN WAY | RCRA-SQG | Higher | 1004, 0.190, ESE |
| AU408 | PEP BOYS #123 | 2500 ARDEN WAY | RCRA-LQG, E MANIFEST | Higher | 1004, 0.190, ESE |
| AU409 | ADVANCE AUTO PARTS # | 2500 ARDEN WAY UNIT | RCRA NonGen / NLR, E MANIFEST | Higher | 1004, 0.190, ESE |
| AV410 | TOYS R US #5807 | 1919 ARDEN WAY | RCRA NonGen / NLR | Higher | 1033, 0.196, West |
| AV411 | THAT'S CHEAP | 1919 ARDEN WAY | RCRA-SQG | Higher | 1033, 0.196, West |
| AV412 | THAT'S CHEAP | 1919 ARDEN WAY | CERS HAZ WASTE, HWTS, HAZNET, Sacramento Co. ML | Higher | 1033, 0.196, West |
| AV413 | FALLING PRICES DBA T | 1919 ARDEN WAY | RCRA NonGen / NLR | Higher | 1033, 0.196, West |
| AV414 | BIDRL | 1919 ARDEN WAY | RCRA NonGen / NLR | Higher | 1033, 0.196, West |
| AN415 | STAR CONSTRUCTION | 2539 TESLA WAY | Sacramento Co. ML | Higher | 1041, 0.197, ENE |
| AW416 | THE MATTRESS FIRM | 1650 BELL ST #120 | Sacramento Co. ML | Higher | 1048, 0.198, SE |
| AW417 | CRS REFRIGERATED TRU | 1650 BELL ST #100 | Sacramento Co. ML | Higher | 1048, 0.198, SE |
| AN418 | MK AUTO TECH & SMOG | 2537 TESLA WAY | RCRA-SQG | Higher | 1058, 0.200, ENE |
| AN419 | BESS BROS AUTOMOTIVE | 2537 TESLA WY | Sacramento Co. ML | Higher | 1058, 0.200, ENE |
| AN420 | CORK'S CYCLE SERVICE | 2537 TESLA WAY | Sacramento Co. ML | Higher | 1058, 0.200, ENE |
| AX421 | ECONO LUBE - 211377 | 1700 FULTON AVE | RCRA NonGen / NLR, E MANIFEST | Lower | 1077, 0.204, East |
| AX422 | ECONO LUBE N TUNE #1 | 1700 FULTON AVE | CERS TANKS | Lower | 1077, 0.204, East |
| AX423 | ECONO LUBE & TUNE #1 | 1700 FULTON AVE | UST | Lower | 1077, 0.204, East |
| AX424 | ECONO LUBE N TUNE | 1700 FULTON AVE | SWEEPS UST, CA FID UST | Lower | 1077, 0.204, East |
| AX425 | MONCKTON PROPERTY | 1700 FULTON | LUST, Sacramento Co. CS, CERS HAZ WASTE, CHMIRS,... | Lower | 1077, 0.204, East |
| AX426 | LY BROS LLC DBA ECON | 1700 FULTON AVE | RCRA NonGen / NLR | Lower | 1077, 0.204, East |
| AX427 | MONCKTON PROPERTY | 1700 FULTON AVE | UST FINDER RELEASE | Lower | 1077, 0.204, East |
| AY428 | IDEAL RADIATOR SALES | 2531 TESLA WAY | HWTS, HAZNET, Sacramento Co. ML | Higher | 1087, 0.206, ENE |
| AN429 | BARKER & ASSOCIATES | 2525-2531 TESLA WAY | RCRA NonGen / NLR, E MANIFEST | Higher | 1087, 0.206, ENE |

MAPPED SITES SUMMARY

Target Property Address:
ALTA ARDEN & HOWE AVE
SACRAMENTO, CA 95825

Click on Map ID to see full detail.

| MAP ID | SITE NAME | ADDRESS | DATABASE ACRONYMS | RELATIVE ELEVATION | DIST (ft. & mi.) DIRECTION |
|---|---|---|---|---|---|
| AR430 | EXCEL CHIROPRACTIC | 1600 HOWE AV | Sacramento Co. ML | Lower | 1095, 0.207, South |
| AR431 | G M E | 1600 HOWE AV | Sacramento Co. ML | Lower | 1095, 0.207, South |
| AZ432 | JAGUAR SACRAMENTO | 2052 FULTON AVE | AST | Higher | 1105, 0.209, ENE |
| AZ433 | JAGUAR SACRAMENTO | 2052 FULTON AVE | Sacramento Co. ML | Higher | 1105, 0.209, ENE |
| AZ434 | JAGUAR OF SACRAMENTO | 2052 FULTON AVE | RCRA NonGen / NLR, E MANIFEST | Higher | 1105, 0.209, ENE |
| BA435 | BPS FUEL | 1949 ARDEN WAY | UST FINDER | Lower | 1124, 0.213, WSW |
| BA436 | PRESTIGE STATIONS IN | 1949 ARDEN WAY | CPS-SLIC, HIST UST, CHMIRS | Lower | 1124, 0.213, WSW |
| BA437 | ARCO #0662 | 1949 ARDEN WAY | UST FINDER RELEASE | Lower | 1124, 0.213, WSW |
| BA438 | ARCO AMPM ARDEN | 1949 ARDEN WAY | RCRA NonGen / NLR, E MANIFEST | Lower | 1124, 0.213, WSW |
| BA439 | ARCO #0662 543 PSI | 1949 ARDEN WAY | UST | Lower | 1124, 0.213, WSW |
| BA440 | CHANDI'S PETROLEUM I | 1949 ARDEN WAY | LUST, CPS-SLIC, Sacramento Co. CS, CERS HAZ WASTE,... | Lower | 1124, 0.213, WSW |
| BA441 | BPS FUEL | 1949 ARDEN WAY | UST | Lower | 1124, 0.213, WSW |
| BA442 | ARCO FACILITY NO 006 | 1949 ARDEN WY | RCRA-SQG, FINDS, ECHO | Lower | 1124, 0.213, WSW |
| BA443 | CHANDI'S PETROLEUM I | 1949 ARDEN WAY | RCRA NonGen / NLR, E MANIFEST | Lower | 1124, 0.213, WSW |
| 444 | STOP SHOP SERVICE CE | 2350 TOWER AV | Sacramento Co. ML | Higher | 1128, 0.214, ENE |
| AT445 | O'REILLY AUTO PARTS | 2560 COTTAGE WAY | Sacramento Co. ML | Higher | 1131, 0.214, ENE |
| AT446 | O'REILLY AUTO PARTS | 2560 COTTAGE WAY | RCRA NonGen / NLR, E MANIFEST | Higher | 1131, 0.214, ENE |
| AT447 | O'REILLY AUTO PARTS | 2560 COTTAGE WAY | CERS HAZ WASTE, CERS | Higher | 1131, 0.214, ENE |
| BB448 | PIP PRINTING | 2230 ARDEN WAY H | Sacramento Co. ML | Lower | 1145, 0.217, SSE |
| BB449 | K STAR AUTO BODY | 2230 ARDEN WAY STE A | Sacramento Co. ML | Lower | 1145, 0.217, SSE |
| BB450 | FACTORY AUTO TINTING | 2230 ARDEN WY | Sacramento Co. ML | Lower | 1145, 0.217, SSE |
| BB451 | VERIZON WIRELESS BEL | 2230 ARDEN WAY | Sacramento Co. ML | Lower | 1145, 0.217, SSE |
| AS452 | CAL EXPO CHEVRON #94 | 2000 ARDEN WAY | UST | Lower | 1145, 0.217, SW |
| AS453 | JERRY BULLARD, INC | 2000 ARDEN WY | Sacramento Co. ML | Lower | 1145, 0.217, SW |
| AS454 | CAL EXPO CHEVRON | 2000 ARDEN WAY | RCRA NonGen / NLR, E MANIFEST | Lower | 1145, 0.217, SW |
| AS455 | CAL EXPO CHEVRON #94 | 2000 ARDEN WAY | UST FINDER, UST FINDER RELEASE | Lower | 1145, 0.217, SW |
| AS456 | CHEVRON #94697 | 2000 ARDEN WAY | SWEEPS UST | Lower | 1145, 0.217, SW |
| AS457 | CHEVRON #9-4697 | 2000 ARDEN WAY | UST FINDER RELEASE | Lower | 1145, 0.217, SW |
| AS458 | 94697 | 2000 ARDEN WAY | CA FID UST | Lower | 1145, 0.217, SW |
| AS459 | CHEVRON #9-4697 | 2000 ARDEN WAY | LUST, Sacramento Co. CS, CERS HAZ WASTE, CERS... | Lower | 1145, 0.217, SW |
| AS460 | CHEVRON STATION NO 9 | 2000 ARDEN WAY | RCRA NonGen / NLR, FINDS, ECHO, HWTS, HAZNET | Lower | 1145, 0.217, SW |
| AS461 | CAL EXPO CHEVRON | 2000 ARDEN WAY | Cortese, HWTS, HAZNET | Lower | 1145, 0.217, SW |
| AS462 | CAL EXPO CHEVRON #94 | 2000 ARDEN WAY | Sacramento Co. ML | Lower | 1145, 0.217, SW |
| AS463 | 94697 | 2000 ARDEN WAY | HIST UST | Lower | 1145, 0.217, SW |
| AS464 | CHEVRON #94697 | 2000 ARDEN WAY | UST | Lower | 1145, 0.217, SW |
| BC465 | CHIEF AUTO PARTS #23 | 2544 ARDEN WY | Sacramento Co. ML | Lower | 1151, 0.218, ESE |
| AR466 | CHILDRENS CHOICE PED | 1580 HOWE AVE | Sacramento Co. ML | Lower | 1170, 0.222, South |
| 467 | BLVD RESIDENTIAL | 1628 BELL STREET | RCRA NonGen / NLR | Higher | 1171, 0.222, SE |
| AY468 | RADIAL TIRE SERVICE | 2500 COTTAGE WAY | RCRA NonGen / NLR | Higher | 1195, 0.226, ENE |

## MAPPED SITES SUMMARY

Target Property Address:
ALTA ARDEN & HOWE AVE
SACRAMENTO, CA 95825

Click on Map ID to see full detail.

| MAP ID | SITE NAME | ADDRESS | DATABASE ACRONYMS | RELATIVE ELEVATION | DIST (ft. & mi.) DIRECTION |
|---|---|---|---|---|---|
| AY469 | RADIAL TIRE SERVICE | 2500 COTTAGE WAY | HAULERS, CERS HAZ WASTE, Sacramento Co. ML, CERS | Higher | 1195, 0.226, ENE |
| BD470 | US DEPARTMENT OF THE | 2800 COTTAGE WAY | RCRA-VSQG | Higher | 1196, 0.227, ENE |
| BD471 | US BUREAU OF RECLAMA | 2800 COTTAGE WAY | RCRA NonGen / NLR, E MANIFEST | Higher | 1196, 0.227, ENE |
| BD472 | FEDERAL BUILDING | 2800 COTTAGE WAY | UST FINDER RELEASE | Higher | 1196, 0.227, ENE |
| BD473 | U S BUREAU OF RECLAM | 2800 COTTAGE WAY | HIST UST, HWTS, HAZNET | Higher | 1196, 0.227, ENE |
| BD474 | US GEOLOGICAL SURVEY | 2800 COTTAGE WY | Sacramento Co. ML | Higher | 1196, 0.227, ENE |
| BD475 | GENERAL SERVICES ADM | 2800 COTTAGE WAY STE | Sacramento Co. ML, CERS | Higher | 1196, 0.227, ENE |
| BD476 | GENERAL SERVICES ADM | 2800 COTTAGE WAY | RCRA NonGen / NLR | Higher | 1196, 0.227, ENE |
| BD477 | FEDERAL BUILDING/F.B | 2800 COTTAGE WY | Sacramento Co. ML | Higher | 1196, 0.227, ENE |
| BD478 | GENERAL SERVICES ADM | 2800 COTTAGE WAY | HWTS, HAZNET, Sacramento Co. ML, NPDES | Higher | 1196, 0.227, ENE |
| BD479 | GENERAL SERVICES ADM | 2800 COTTAGE WAY | HIST UST, CHMIRS | Higher | 1196, 0.227, ENE |
| BD480 | FEDERAL BUILDING | 2800 COTTAGE WAY | LUST, Sacramento Co. CS, SWEEPS UST, Cortese, HIST... | Higher | 1196, 0.227, ENE |
| BD481 | FEDERAL BUREAU OF IN | 2800 COTTAGE WAY | SWEEPS UST, CA FID UST | Higher | 1196, 0.227, ENE |
| AX482 | ARDEN SERVICE CENTER | 2604 ARDEN WY | Sacramento Co. ML | Lower | 1197, 0.227, ESE |
| AX483 | ARDEN AUTO SERVICE | 2604 ARDEN WY | Sacramento Co. ML | Lower | 1197, 0.227, ESE |
| BE484 | THE CONTAINER STORE | 2030 ARDEN WAY | Sacramento Co. ML, NPDES, CIWQS | Lower | 1207, 0.229, SW |
| BE485 | THE CONTAINER STORE | 2030 ARDEN WAY | RCRA NonGen / NLR, E MANIFEST | Lower | 1207, 0.229, SW |
| BE486 | EXECUTIVE INN | 2030 ARDEN WY | Sacramento Co. ML | Lower | 1207, 0.229, SW |
| BE487 | SYUFY ENTERPRISES | 2030 ARDEN WAY | CERS HAZ WASTE, HWTS, HAZNET | Lower | 1207, 0.229, SW |
| BF488 | ROBERTA'S PRINTING-C | 2546 COTTAGE WY | Sacramento Co. ML | Higher | 1220, 0.231, ENE |
| BF489 | ROBERTA'S PRINTING - | 2546 COTTAGE WAY | HWTS, HAZNET, Sacramento Co. ML | Higher | 1220, 0.231, ENE |
| BF490 | BILLS CLEANERS | 2544 COTTAGE WAY | RCRA-SQG, FINDS, ECHO | Higher | 1220, 0.231, ENE |
| BG491 | KUBEL/ARMSTRONG WELL | 1791 KUBEL CIR | Sacramento Co. ML | Higher | 1248, 0.236, East |
| AT492 | DEXTER'S CLASSIC CAR | COTTAGE/FULTON | Sacramento Co. ML | Higher | 1250, 0.237, ENE |
| BG493 | WELL 03A - KUBEL/ARM | | PFAS | Higher | 1254, 0.237, East |
| BH494 | PERFORMANCE AUTO REP | 2613 COTTAGE WY #A | Sacramento Co. ML | Higher | 1273, 0.241, ENE |
| BH495 | EUROPEAN AUTO CENTER | 2613 COTTAGE WY #A | Sacramento Co. ML | Higher | 1273, 0.241, ENE |
| BH496 | SAAB OF SACRAMENTO | 2613 COTTAGE WAY | Sacramento Co. ML | Higher | 1273, 0.241, ENE |
| AX497 | NELLA FLYERS #24 | 2600 ARDEN WAY | UST | Lower | 1278, 0.242, ESE |
| AX498 | SPEEDWAY #6176 | 2600 ARDEN WAY | Sacramento Co. ML | Lower | 1278, 0.242, ESE |
| AX499 | SPEEDWAY NO. 6176 | 2600 ARDEN WAY | UST | Lower | 1278, 0.242, ESE |
| AX500 | CAL EXPO CHEVRON, IN | 2600 ARDEN WY | Sacramento Co. ML | Lower | 1278, 0.242, ESE |
| AX501 | FLYERS #24 | 2600 ARDEN WAY | UST | Lower | 1278, 0.242, ESE |
| AX502 | SPEEDWAY NO. 6176 | 2600 ARDEN WAY | CERS HAZ WASTE, CERS TANKS, HIST CORTESE, HWTS,... | Lower | 1278, 0.242, ESE |
| AX503 | TESORO (MOBIL) 58312 | 2600 ARDEN WAY | UST | Lower | 1278, 0.242, ESE |
| AX504 | TESORO | 2600 ARDEN WAY | RCRA NonGen / NLR, E MANIFEST | Lower | 1278, 0.242, ESE |
| AX505 | TESORO (SPEEDWAY) #5 | 2600 ARDEN WAY | UST FINDER | Lower | 1278, 0.242, ESE |
| AX506 | FLYERS #24 | 2600 ARDEN WAY | RCRA NonGen / NLR | Lower | 1278, 0.242, ESE |
| AX507 | TESORO: 85312 SP: 61 | 2600 ARDEN WAY | RCRA NonGen / NLR, E MANIFEST | Lower | 1278, 0.242, ESE |

# MAPPED SITES SUMMARY

Target Property Address:
ALTA ARDEN & HOWE AVE
SACRAMENTO, CA 95825

Click on Map ID to see full detail.

| MAP ID | SITE NAME | ADDRESS | DATABASE ACRONYMS | RELATIVE ELEVATION | DIST (ft. & mi.) DIRECTION |
|---|---|---|---|---|---|
| 508 | ARDEN HOWE LLC | 1566 HOWE AVE | RCRA NonGen / NLR | Lower | 1286, 0.244, South |
| BC509 | DIE TECH OF CALIFORN | 1621 FULTON AV #38 | Sacramento Co. ML | Lower | 1296, 0.245, ESE |
| BC510 | CONTINENTAL TYPEWRIT | 1621 FULTON AV | Sacramento Co. ML | Lower | 1296, 0.245, ESE |
| BI511 | HARRISON FAIT | | MINES MRDS | Higher | 1297, 0.246, North |
| BI512 | HARRISON FAIT | | MINES MRDS | Higher | 1304, 0.247, North |
| BC513 | AUTO SHIELD #1 | 1631 FULTON AV | Sacramento Co. ML | Lower | 1304, 0.247, ESE |
| BF514 | SWIFT DODGE | 2539 COTTAGE WAY | HWTS, HAZNET, Sacramento Co. ML | Higher | 1317, 0.249, ENE |
| BF515 | OZ AUTO INC | 2539 COTTAGE WAY STE | RCRA NonGen / NLR | Higher | 1317, 0.249, ENE |
| BJ516 | K-MART | 2000 HOWE | LUST, Sacramento Co. CS, CERS HAZ WASTE, Cortese,... | Higher | 1394, 0.264, NNE |
| BJ517 | K-MART | 2000 HOWE AVE | UST FINDER RELEASE | Higher | 1394, 0.264, NNE |
| BK518 | NIELLO VW-LINCOLN-ME | 2701 ARDEN | LUST, Sacramento Co. CS, CERS HAZ WASTE, Cortese,... | Higher | 1520, 0.288, East |
| BK519 | NIELLO VW-LINCOLN-ME | 2701 ARDEN WAY | UST FINDER RELEASE | Higher | 1520, 0.288, East |
| BL520 | HARROLD FORD | 1535 HOWE AVE | RCRA-SQG, LUST, Sacramento Co. CS, AST, CERS HAZ... | Lower | 1546, 0.293, South |
| BL521 | HARROLD FORD | 1535 HOWE AVE | UST FINDER RELEASE | Lower | 1546, 0.293, South |
| BL522 | HARROLD FORD | 1535 HOWE AVE | Cortese, HWTS, HAZNET | Lower | 1546, 0.293, South |
| BM523 | ABA DABA PARTY RENTA | 1547 FULTON AVE | UST FINDER RELEASE | Higher | 1706, 0.323, ESE |
| BM524 | ABA DABA PARTY RENTA | 1547 FULTON | LUST, Cortese, HIST CORTESE, Sacramento Co. ML,... | Higher | 1706, 0.323, ESE |
| BN525 | MAITA OLDSMOBILE | 2211 FULTON AVE | Cortese, HWTS, HAZNET | Higher | 2031, 0.385, NE |
| BN526 | MAITA OLDSMOBILE | 2211 FULTON AVE | LUST, Sacramento Co. CS, SWEEPS UST, HIST UST, CA... | Higher | 2031, 0.385, NE |
| BN527 | MAITA OLDSMOBILE | 2211 FULTON AVE | UST FINDER RELEASE | Higher | 2031, 0.385, NE |
| 528 | GREAT VALLEY MAZDA S | 2241 FULTON AVE | RCRA-SQG, Sacramento Co. CS, HIST UST, FINDS, ECHO | Higher | 2487, 0.471, NE |
| BO529 | UNOCAL SERVICE STATI | 3100 ARDEN WAY | LUST, Sacramento Co. CS, SWEEPS UST, Cortese, HIST... | Higher | 3172, 0.601, East |
| BO530 | X-CELL CLEANERS | 3110 ARDEN WAY | RCRA-SQG, ENVIROSTOR, FINDS, ECHO, HWTS, HAZNET | Higher | 3178, 0.602, East |
| 531 | APOLLO CLEANERS | 1326 FULTON AVE | RCRA-SQG, ENVIROSTOR, FINDS, ECHO, DRYCLEANERS,... | Higher | 3245, 0.615, SE |
| 532 | RAY'S SHELL | 1600 ARDEN WAY | LUST, Sacramento Co. CS, SWEEPS UST, Cortese, HIST... | Lower | 3285, 0.622, West |
| 533 | PAL-PEN CHEMICAL COR | 2010 TRIMBLE WAY | ENVIROSTOR | Higher | 3320, 0.629, East |
| 534 | ARCO SERVICE STATION | 1266 HOWE AVENUE | Notify 65 | Lower | 3447, 0.653, South |
| 535 | ARDEN FAIR CLEANERS | 1633 ARDEN WAY | RCRA-SQG, ENVIROSTOR, FINDS, ECHO, HWTS, HAZNET,... | Lower | 3617, 0.685, WNW |
| 536 | NORGE VILLAGE CLEANE | 2707 EL CAMINO AVENU | ENVIROSTOR, Sacramento Co. ML | Higher | 3997, 0.757, NE |
| 537 | SMUD PCB SUBSTATION | ARDEN WAY (POINT WES | ENVIROSTOR | Lower | 4342, 0.822, WNW |
| 538 | CREEKSIDE ADULT CENT | 2641 KENT DRIVE | ENVIROSTOR, SCH | Higher | 5261, 0.996, NE |

# EXECUTIVE SUMMARY

## TARGET PROPERTY SEARCH RESULTS

The target property was not listed in any of the databases searched by EDR.

## DATABASES WITH NO MAPPED SITES

No mapped sites were found in EDR's search of available ("reasonably ascertainable ") government records either on the target property or within the search radius around the target property for the following databases:

## STANDARD ENVIRONMENTAL RECORDS

### *Lists of Federal NPL (Superfund) sites*

NPL ---------- National Priority List
Proposed NPL ---------- Proposed National Priority List Sites
NPL LIENS ---------- Federal Superfund Liens

### *Lists of Federal Delisted NPL sites*

Delisted NPL ---------- National Priority List Deletions

### *Lists of Federal sites subject to CERCLA removals and CERCLA orders*

FEDERAL FACILITY ---------- Federal Facility Site Information listing
SEMS ---------- Superfund Enterprise Management System

### *Lists of Federal CERCLA sites with NFRAP*

SEMS-ARCHIVE ---------- Superfund Enterprise Management System Archive

### *Lists of Federal RCRA facilities undergoing Corrective Action*

CORRACTS ---------- Corrective Action Report

### *Lists of Federal RCRA TSD facilities*

RCRA-TSDF ---------- RCRA - Treatment, Storage and Disposal

### *Federal institutional controls / engineering controls registries*

LUCIS ---------- Land Use Control Information System
US ENG CONTROLS ---------- Engineering Controls Sites List
US INST CONTROLS ---------- Institutional Controls Sites List

### *Federal ERNS list*

ERNS ---------- Emergency Response Notification System

### *Lists of state- and tribal (Superfund) equivalent sites*

RESPONSE ---------- State Response Sites

# EXECUTIVE SUMMARY

***Lists of state and tribal landfills and solid waste disposal facilities***

SWF/LF ---------- Solid Waste Information System

***Lists of state and tribal leaking storage tanks***

INDIAN LUST ---------- Leaking Underground Storage Tanks on Indian Land

***Lists of state and tribal registered storage tanks***

FEMA UST ---------- Underground Storage Tank Listing
INDIAN UST ---------- Underground Storage Tanks on Indian Land

***Lists of state and tribal voluntary cleanup sites***

VCP ---------- Voluntary Cleanup Program Properties
INDIAN VCP ---------- Voluntary Cleanup Priority Listing

***Lists of state and tribal brownfield sites***

BROWNFIELDS ---------- Considered Brownfieds Sites Listing

**ADDITIONAL ENVIRONMENTAL RECORDS**

***Local Brownfield lists***

US BROWNFIELDS ---------- A Listing of Brownfields Sites

***Local Lists of Landfill / Solid Waste Disposal Sites***

WMUDS/SWAT ---------- Waste Management Unit Database
SWRCY ---------- Recycler Database
HAULERS ---------- Registered Waste Tire Haulers Listing
INDIAN ODI ---------- Report on the Status of Open Dumps on Indian Lands
ODI ---------- Open Dump Inventory
DEBRIS REGION 9 ---------- Torres Martinez Reservation Illegal Dump Site Locations
IHS OPEN DUMPS ---------- Open Dumps on Indian Land

***Local Lists of Hazardous waste / Contaminated Sites***

US HIST CDL ---------- Delisted National Clandestine Laboratory Register
HIST Cal-Sites ---------- Historical Calsites Database
SCH ---------- School Property Evaluation Program
CDL ---------- Clandestine Drug Labs
Toxic Pits ---------- Toxic Pits Cleanup Act Sites
US CDL ---------- National Clandestine Laboratory Register

***Local Land Records***

LIENS ---------- Environmental Liens Listing
LIENS 2 ---------- CERCLA Lien Information
DEED ---------- Deed Restriction Listing

***Records of Emergency Release Reports***

HMIRS ---------- Hazardous Materials Information Reporting System

| | |
|---|---|
| CHMIRS | California Hazardous Material Incident Report System |
| LDS | Land Disposal Sites Listing |
| MCS | Military Cleanup Sites Listing |
| SPILLS 90 | SPILLS 90 data from FirstSearch |

***Other Ascertainable Records***

| | |
|---|---|
| FUDS | Formerly Used Defense Sites |
| DOD | Department of Defense Sites |
| SCRD DRYCLEANERS | State Coalition for Remediation of Drycleaners Listing |
| US FIN ASSUR | Financial Assurance Information |
| EPA WATCH LIST | EPA WATCH LIST |
| 2020 COR ACTION | 2020 Corrective Action Program List |
| TSCA | Toxic Substances Control Act |
| TRIS | Toxic Chemical Release Inventory System |
| SSTS | Section 7 Tracking Systems |
| ROD | Records Of Decision |
| RMP | Risk Management Plans |
| RAATS | RCRA Administrative Action Tracking System |
| PRP | Potentially Responsible Parties |
| PADS | PCB Activity Database System |
| ICIS | Integrated Compliance Information System |
| FTTS | FIFRA/ TSCA Tracking System - FIFRA (Federal Insecticide, Fungicide, & Rodenticide Act)/TSCA (Toxic Substances Control Act) |
| MLTS | Material Licensing Tracking System |
| COAL ASH DOE | Steam-Electric Plant Operation Data |
| COAL ASH EPA | Coal Combustion Residues Surface Impoundments List |
| PCB TRANSFORMER | PCB Transformer Registration Database |
| RADINFO | Radiation Information Database |
| HIST FTTS | FIFRA/TSCA Tracking System Administrative Case Listing |
| DOT OPS | Incident and Accident Data |
| CONSENT | Superfund (CERCLA) Consent Decrees |
| INDIAN RESERV | Indian Reservations |
| FUSRAP | Formerly Utilized Sites Remedial Action Program |
| UMTRA | Uranium Mill Tailings Sites |
| LEAD SMELTERS | Lead Smelter Sites |
| US AIRS | Aerometric Information Retrieval System Facility Subsystem |
| US MINES | Mines Master Index File |
| ABANDONED MINES | Abandoned Mines |
| DOCKET HWC | Hazardous Waste Compliance Docket Listing |
| UXO | Unexploded Ordnance Sites |
| FUELS PROGRAM | EPA Fuels Program Registered Listing |
| PFAS NPL | Superfund Sites with PFAS Detections Information |
| PFAS FEDERAL SITES | Federal Sites PFAS Information |
| PFAS TRIS | List of PFAS Added to the TRI |
| PFAS TSCA | PFAS Manufacture and Imports Information |
| PFAS RCRA MANIFEST | PFAS Transfers Identified In the RCRA Database Listing |
| PFAS ATSDR | PFAS Contamination Site Location Listing |
| PFAS WQP | Ambient Environmental Sampling for PFAS |
| PFAS PROJECT | NORTHEASTERN UNIVERSITY PFAS PROJECT |
| PFAS NPDES | Clean Water Act Discharge Monitoring Information |
| PFAS ECHO FIRE TRAIN | Facilities in Industries that May Be Handling PFAS Listing |
| PFAS PT 139 AIRPORT | All Certified Part 139 Airports PFAS Information Listing |
| AQUEOUS FOAM NRC | Aqueous Foam Related Incidents Listing |
| BIOSOLIDS | ICIS-NPDES Biosolids Facility Data |

# EXECUTIVE SUMMARY

AQUEOUS FOAM ---------- Former Fire Training Facility Assessments Listing
CA BOND EXP. PLAN ---------- Bond Expenditure Plan
CHROME PLATING ---------- Chrome Plating Facilities Listing
CUPA Listings ---------- CUPA Resources List
DRYCLEANERS ---------- Cleaner Facilities
EMI ---------- Emissions Inventory Data
ENF ---------- Enforcement Action Listing
Financial Assurance ---------- Financial Assurance Information Listing
ICE ---------- Inspection, Compliance and Enforcement
HWP ---------- EnviroStor Permitted Facilities Listing
HWT ---------- Registered Hazardous Waste Transporter Database
MINES ---------- Mines Site Location Listing
MWMP ---------- Medical Waste Management Program Listing
NPDES ---------- NPDES Permits Listing
PEST LIC ---------- Pesticide Regulation Licenses Listing
PROC ---------- Certified Processors Database
HAZMAT ---------- Hazardous Material Facilities
UIC ---------- UIC Listing
UIC GEO ---------- UIC GEO (GEOTRACKER)
WASTEWATER PITS ---------- Oil Wastewater Pits Listing
WDS ---------- Waste Discharge System
WIP ---------- Well Investigation Program Case List
MILITARY PRIV SITES ---------- MILITARY PRIV SITES (GEOTRACKER)
PROJECT ---------- PROJECT (GEOTRACKER)
WDR ---------- Waste Discharge Requirements Listing
CIWQS ---------- California Integrated Water Quality System
CERS ---------- CERS
NON-CASE INFO ---------- NON-CASE INFO (GEOTRACKER)
OTHER OIL GAS ---------- OTHER OIL & GAS (GEOTRACKER)
PROD WATER PONDS ---------- PROD WATER PONDS (GEOTRACKER)
SAMPLING POINT ---------- SAMPLING POINT (GEOTRACKER)
WELL STIM PROJ ---------- Well Stimulation Project (GEOTRACKER)

**EDR HIGH RISK HISTORICAL RECORDS**

***EDR Exclusive Records***

EDR MGP ---------- EDR Proprietary Manufactured Gas Plants

**EDR RECOVERED GOVERNMENT ARCHIVES**

***Exclusive Recovered Govt. Archives***

RGA LF ---------- Recovered Government Archive Solid Waste Facilities List
RGA LUST ---------- Recovered Government Archive Leaking Underground Storage Tank

**SURROUNDING SITES: SEARCH RESULTS**

Surrounding sites were identified in the following databases.

Elevations have been determined from the USGS Digital Elevation Model and should be evaluated on a relative (not an absolute) basis. Relative elevation information between sites of close proximity should be field verified. Sites with an elevation equal to or higher than the target property have been differentiated below from sites with an elevation lower than the target property.
Page numbers and map identification numbers refer to the EDR Radius Map report where detailed data on individual sites can be reviewed.

Sites listed in ***bold italics*** are in multiple databases.

Unmappable (orphan) sites are not considered in the foregoing analysis.

# EXECUTIVE SUMMARY

**STANDARD ENVIRONMENTAL RECORDS**

***Lists of Federal RCRA generators***

RCRA-LQG: RCRAInfo is EPA's comprehensive information system, providing access to data supporting the Resource Conservation and Recovery Act (RCRA) of 1976 and the Hazardous and Solid Waste Amendments (HSWA) of 1984. The database includes selective information on sites which generate, transport, store, treat and/or dispose of hazardous waste as defined by the Resource Conservation and Recovery Act (RCRA). Large quantity generators (LQGs) generate over 1,000 kilograms (kg) of hazardous waste, or over 1 kg of acutely hazardous waste per month.

A review of the RCRA-LQG list, as provided by EDR, and dated 09/16/2024 has revealed that there are 4 RCRA-LQG sites within approximately 0.25 miles of the target property.

| Equal/Higher Elevation | Address | Direction / Distance | Map ID | Page |
|---|---|---|---|---|
| ***TARGET STORE T0312***<br>EPA ID:: CAR000065623 | ***1919 FULTON AVE*** | ***E 0 - 1/8 (0.024 mi.)*** | ***G36*** | ***200*** |
| TURNER MOTORS VOLVO<br>EPA ID:: CAD981658297 | 1800 FULTON AVE. | E 0 - 1/8 (0.107 mi.) | N150 | 590 |
| ***NIELLO BMW SAAB***<br>EPA ID:: CAD982041154 | ***2020 FULTON AVE*** | ***ENE 1/8 - 1/4 (0.145 mi.)*** | ***AI262*** | ***1030*** |
| ***PEP BOYS #123***<br>EPA ID:: CAD982415986 | ***2500 ARDEN WAY*** | ***ESE 1/8 - 1/4 (0.190 mi.)*** | ***AU408*** | ***1644*** |

RCRA-SQG: RCRAInfo is EPA's comprehensive information system, providing access to data supporting the Resource Conservation and Recovery Act (RCRA) of 1976 and the Hazardous and Solid Waste Amendments (HSWA) of 1984. The database includes selective information on sites which generate, transport, store, treat and/or dispose of hazardous waste as defined by the Resource Conservation and Recovery Act (RCRA). Small quantity generators (SQGs) generate between 100 kg and 1,000 kg of hazardous waste per month.

A review of the RCRA-SQG list, as provided by EDR, and dated 09/16/2024 has revealed that there are 19 RCRA-SQG sites within approximately 0.25 miles of the target property.

| Equal/Higher Elevation | Address | Direction / Distance | Map ID | Page |
|---|---|---|---|---|
| ***CVS PHARMACY # 16106***<br>EPA ID:: CAR000261305 | ***1919 FULTON AVE STE*** | ***E 0 - 1/8 (0.024 mi.)*** | ***G39*** | ***225*** |
| ***FULTON BODY SHOP***<br>EPA ID:: CAD981383730 | ***1825 FULTON AVENUE*** | ***E 0 - 1/8 (0.037 mi.)*** | ***G72*** | ***367*** |
| ***ASM AUTO SERVICE***<br>EPA ID:: CAR000303768 | ***1761 FULTON AVE*** | ***E 0 - 1/8 (0.063 mi.)*** | ***O102*** | ***450*** |
| ***SWIFT AUTO WORLD NOR***<br>EPA ID:: CAD981669559 | ***2301 ARDEN WY*** | ***ESE 0 - 1/8 (0.102 mi.)*** | ***X144*** | ***572*** |
| ***HARBOR FREIGHT TOOLS***<br>EPA ID:: CAR000256867 | ***1900 HOWE AVE*** | ***N 0 - 1/8 (0.123 mi.)*** | ***AD207*** | ***793*** |
| ***TESLA INC***<br>EPA ID:: CAR000144485 | ***2535 ARDEN WAY*** | ***E 1/8 - 1/4 (0.132 mi.)*** | ***AG241*** | ***900*** |
| PPG ARCHITECTURAL FI<br>EPA ID:: CAR000371013 | 2433 ARDEN WAY | ESE 1/8 - 1/4 (0.135 mi.) | AF250 | 936 |
| ***ONE HOUR MOTOPHOTO*** | ***2304 ARDEN WAY*** | ***ESE 1/8 - 1/4 (0.147 mi.)*** | ***AJ269*** | ***1059*** |

| | | | | |
|---|---|---|---|---|
| EPA ID:: CAD983654997 | | | | |
| ***PACIFIC PHOTO*** EPA ID:: CAD983644501 | ***2100 ARDEN WY NO 150*** | ***SSW 1/8 - 1/4 (0.156 mi.)*** | ***AE313*** | ***1246*** |
| ***GLIDDEN PROFESSIONAL*** EPA ID:: CAR000140186 | ***2513 ARDEN WAY*** | ***ESE 1/8 - 1/4 (0.158 mi.)*** | ***AG318*** | ***1256*** |
| ***ARDEN BUSINESS CENTE*** EPA ID:: CAD982024523 | ***2515 ARDEN WAY*** | ***ESE 1/8 - 1/4 (0.160 mi.)*** | ***AG323*** | ***1275*** |
| ***FOOTHILL AUTO BODY*** EPA ID:: CAD981163579 | ***2416 TOWER AVE*** | ***ENE 1/8 - 1/4 (0.165 mi.)*** | ***AL335*** | ***1293*** |
| ***HAYES BROTHERS COLLI*** EPA ID:: CAR000111419 | ***2404 TOWER AVE*** | ***ENE 1/8 - 1/4 (0.168 mi.)*** | ***AL368*** | ***1401*** |
| IEH AUTO PARTS, LLC EPA ID:: CAR000316232 | 2500 ARDEN WAY | ESE 1/8 - 1/4 (0.190 mi.) | AU407 | 1641 |
| THAT'S CHEAP EPA ID:: CAR000344333 | 1919 ARDEN WAY | W 1/8 - 1/4 (0.196 mi.) | AV411 | 1665 |
| MK AUTO TECH & SMOG EPA ID:: CAR000305367 | 2537 TESLA WAY | ENE 1/8 - 1/4 (0.200 mi.) | AN418 | 1697 |
| ***BILLS CLEANERS*** EPA ID:: CAD981650104 | ***2544 COTTAGE WAY*** | ***ENE 1/8 - 1/4 (0.231 mi.)*** | ***BF490*** | ***2024*** |

| Lower Elevation | Address | Direction / Distance | Map ID | Page |
|---|---|---|---|---|
| ***AAMCO TRANSMISSION*** EPA ID:: CAD982479966 | ***2257 ARDEN WAY*** | ***SE 1/8 - 1/4 (0.130 mi.)*** | ***V231*** | ***861*** |
| ***ARCO FACILITY NO 006*** EPA ID:: CAR000102756 | ***1949 ARDEN WY*** | ***WSW 1/8 - 1/4 (0.213 mi.)*** | ***BA442*** | ***1842*** |

RCRA-VSQG: RCRAInfo is EPA's comprehensive information system, providing access to data supporting the Resource Conservation and Recovery Act (RCRA) of 1976 and the Hazardous and Solid Waste Amendments (HSWA) of 1984. The database includes selective information on sites which generate, transport, store, treat and/or dispose of hazardous waste as defined by the Resource Conservation and Recovery Act (RCRA). Very small quantity generators (VSQGs) generate less than 100 kg of hazardous waste, or less than 1 kg of acutely hazardous waste per month.

A review of the RCRA-VSQG list, as provided by EDR, and dated 09/16/2024 has revealed that there are 3 RCRA-VSQG sites within approximately 0.25 miles of the target property.

| Equal/Higher Elevation | Address | Direction / Distance | Map ID | Page |
|---|---|---|---|---|
| US DEPARTMENT OF THE EPA ID:: CAR000254680 | 2800 COTTAGE WAY | ENE 1/8 - 1/4 (0.227 mi.) | BD470 | 1949 |

| Lower Elevation | Address | Direction / Distance | Map ID | Page |
|---|---|---|---|---|
| ***WALGREENS #6193*** EPA ID:: CAL000323669 | ***2201 ARDEN WAY*** | ***SSE 0 - 1/8 (0.108 mi.)*** | ***S159*** | ***657*** |
| ***WALGREENS #6193*** EPA ID:: CAR000277616 | ***2201 ARDEN WAY*** | ***SSE 0 - 1/8 (0.108 mi.)*** | ***S160*** | ***672*** |

***Lists of state- and tribal hazardous waste facilities***

ENVIROSTOR: The Department of Toxic Substances Control's (DTSC's) Site Mitigation and Brownfields Reuse Program's (SMBRP's) EnviroStor database identifes sites that have known contamination or sites for which there may be reasons to investigate further. The database includes the following site types: Federal Superfund sites (National Priorities List (NPL)); State Response, including Military Facilities and State Superfund; Voluntary Cleanup; and School sites. EnviroStor provides similar information to the information that was available in CalSites, and provides additional site information, including, but not limited to, identification of formerly-contaminated properties that have been released for reuse, properties where environmental deed restrictions have been recorded to prevent inappropriate land uses, and risk characterization information that is used to assess potential impacts to public health and the environment at contaminated sites.

A review of the ENVIROSTOR list, as provided by EDR, and dated 10/21/2024 has revealed that there are 7 ENVIROSTOR sites within approximately 1 mile of the target property.

| Equal/Higher Elevation | Address | Direction / Distance | Map ID | Page |
|---|---|---|---|---|
| ***X-CELL CLEANERS***<br>Facility Id: 34720125<br>Status: Refer: Other Agency | ***3110 ARDEN WAY*** | ***E 1/2 - 1 (0.602 mi.)*** | ***BO530*** | ***2268*** |
| ***APOLLO CLEANERS***<br>Facility Id: 34720005<br>Status: Refer: Other Agency | ***1326 FULTON AVE*** | ***SE 1/2 - 1 (0.615 mi.)*** | ***531*** | ***2288*** |
| PAL-PEN CHEMICAL COR<br>Facility Id: 34280051<br>Status: Refer: Other Agency | 2010 TRIMBLE WAY | E 1/2 - 1 (0.629 mi.) | 533 | 2319 |
| ***NORGE VILLAGE CLEANE***<br>Facility Id: 34720047<br>Status: Refer: Other Agency | ***2707 EL CAMINO AVENU*** | ***NE 1/2 - 1 (0.757 mi.)*** | ***536*** | ***2343*** |
| ***CREEKSIDE ADULT CENT***<br>Facility Id: 60003410<br>Status: Active | ***2641 KENT DRIVE*** | ***NE 1/2 - 1 (0.996 mi.)*** | ***538*** | ***2346*** |

| Lower Elevation | Address | Direction / Distance | Map ID | Page |
|---|---|---|---|---|
| ***ARDEN FAIR CLEANERS***<br>Facility Id: 34720006<br>Status: Refer: Other Agency | ***1633 ARDEN WAY*** | ***WNW 1/2 - 1 (0.685 mi.)*** | ***535*** | ***2320*** |
| SMUD PCB SUBSTATION<br>Facility Id: 34490029<br>Status: Inactive - Needs Evaluation | ARDEN WAY (POINT WES | WNW 1/2 - 1 (0.822 mi.) | 537 | 2345 |

***Lists of state and tribal leaking storage tanks***

LUST: Leaking Underground Storage Tank (LUST) Sites included in GeoTracker. GeoTracker is the Water Boards data management system for sites that impact, or have the potential to impact, water quality in California, with emphasis on groundwater.

A review of the LUST list, as provided by EDR, has revealed that there are 26 LUST sites within

approximately 0.5 miles of the target property.

| Equal/Higher Elevation | Address | Direction / Distance | Map ID | Page |
|---|---|---|---|---|
| ***UNOCAL #7243 (FORMER*** | ***1939 FULTON*** | ***E 0 - 1/8 (0.028 mi.)*** | ***G51*** | ***327*** |
| Database: LUST REG 5, Date of Government Version: 07/01/2008<br>Database: LUST, Date of Government Version: 08/28/2024<br>Status: Completed - Case Closed<br>Status: Case Closed<br>Global Id: T0606700517 | | | | |
| ***TURNER MOTORS*** | ***1761 FULTON AVE*** | ***E 0 - 1/8 (0.063 mi.)*** | ***O104*** | ***454*** |
| Database: LUST REG 5, Date of Government Version: 07/01/2008<br>Database: LUST, Date of Government Version: 08/28/2024<br>Status: Completed - Case Closed<br>Status: Case Closed<br>Global Id: T0606700791<br>Global Id: T0606791996 | | | | |
| ***ARDEN AND HOWE CAR W*** | ***2105 ARDEN WAY*** | ***SW 0 - 1/8 (0.100 mi.)*** | ***W138*** | ***547*** |
| Database: LUST REG 5, Date of Government Version: 07/01/2008<br>Database: LUST, Date of Government Version: 08/28/2024<br>Status: Completed - Case Closed<br>Status: Remediation Plan<br>Global Id: T0606700522 | | | | |
| ***TURNER VOLVO*** | ***1800 FULTON AVE*** | ***E 0 - 1/8 (0.107 mi.)*** | ***N154*** | ***595*** |
| Database: LUST REG 5, Date of Government Version: 07/01/2008<br>Database: LUST, Date of Government Version: 08/28/2024<br>Status: Completed - Case Closed<br>Status: Case Closed<br>Global Id: T0606700789 | | | | |
| ***THRIFTY CAR RENTAL*** | ***2409 ARDEN WAY*** | ***ESE 0 - 1/8 (0.109 mi.)*** | ***Z162*** | ***686*** |
| Database: LUST REG 5, Date of Government Version: 07/01/2008<br>Database: LUST, Date of Government Version: 08/28/2024<br>Status: Completed - Case Closed<br>Status: Case Closed<br>Global Id: T0606700879 | | | | |
| ***BILL'S AUTO SUPPLY*** | ***1990 FULTON*** | ***ENE 0 - 1/8 (0.112 mi.)*** | ***R181*** | ***715*** |
| Database: LUST REG 5, Date of Government Version: 07/01/2008<br>Database: LUST, Date of Government Version: 08/28/2024<br>Status: Completed - Case Closed<br>Status: Case Closed<br>Global Id: T0606700046 | | | | |
| ***CHEVRON #1323*** | ***2659 ALTA ARDEN*** | ***E 0 - 1/8 (0.122 mi.)*** | ***AB204*** | ***789*** |
| Database: LUST REG 5, Date of Government Version: 07/01/2008<br>Database: LUST, Date of Government Version: 08/28/2024<br>Status: Completed - Case Closed<br>Status: Case Closed<br>Global Id: T0606700189 | | | | |
| ***RL NIELLO CO INC DBA*** | ***2551 TRADE WIND AVE*** | ***E 1/8 - 1/4 (0.137 mi.)*** | ***AH256*** | ***945*** |
| Database: LUST REG 5, Date of Government Version: 07/01/2008<br>Database: LUST, Date of Government Version: 08/28/2024<br>Status: Completed - Case Closed<br>Status: Case Closed<br>Global Id: T0606700790 | | | | |
| ***SAC MITSUBISHI*** | ***1729 FULTON AVE*** | ***E 1/8 - 1/4 (0.148 mi.)*** | ***AG275*** | ***1066*** |
| Database: LUST REG 5, Date of Government Version: 07/01/2008<br>Database: LUST, Date of Government Version: 08/28/2024 | | | | |

Status: Completed - Case Closed
Status: Case Closed
Global Id: T0606700244

***ULTA BEAUTY 118*** ***2100 ARDEN WAY*** ***SSW 1/8 - 1/4 (0.156 mi.)*** ***AE307*** ***1203***
Database: LUST REG 5, Date of Government Version: 07/01/2008
Status: Case Closed

***MICHAEL'S STORE #512*** ***2100 ARDEN WAY STE 1*** ***SSW 1/8 - 1/4 (0.156 mi.)*** ***AE311*** ***1230***
Database: LUST, Date of Government Version: 08/28/2024
Status: Completed - Case Closed
Global Id: T0606700743

***BERKAN AND CLARK AIR*** ***2544 TESLA WAY*** ***ENE 1/8 - 1/4 (0.167 mi.)*** ***AN353*** ***1345***
Database: LUST REG 5, Date of Government Version: 07/01/2008
Status: Case Closed

***BERKAN & CLARK HEATI*** ***2544 TESLA*** ***ENE 1/8 - 1/4 (0.167 mi.)*** ***AN354*** ***1347***
Database: LUST, Date of Government Version: 08/28/2024
Status: Completed - Case Closed
Global Id: T0606700583

***FEDERAL BUILDING*** ***2800 COTTAGE WAY*** ***ENE 1/8 - 1/4 (0.227 mi.)*** ***BD480*** ***1988***
Database: LUST REG 5, Date of Government Version: 07/01/2008
Database: LUST, Date of Government Version: 08/28/2024
Status: Completed - Case Closed
Status: Case Closed
Global Id: T0606700824

***K-MART*** ***2000 HOWE*** ***NNE 1/4 - 1/2 (0.264 mi.)*** ***BJ516*** ***2105***
Database: LUST REG 5, Date of Government Version: 07/01/2008
Database: LUST, Date of Government Version: 08/28/2024
Status: Completed - Case Closed
Status: Case Closed
Global Id: T0606700212

***NIELLO VW-LINCOLN-ME*** ***2701 ARDEN*** ***E 1/4 - 1/2 (0.288 mi.)*** ***BK518*** ***2113***
Database: LUST REG 5, Date of Government Version: 07/01/2008
Database: LUST, Date of Government Version: 08/28/2024
Status: Completed - Case Closed
Status: Case Closed
Global Id: T0606700514

***ABA DABA PARTY RENTA*** ***1547 FULTON*** ***ESE 1/4 - 1/2 (0.323 mi.)*** ***BM524*** ***2206***
Database: LUST REG 5, Date of Government Version: 07/01/2008
Database: LUST, Date of Government Version: 08/28/2024
Status: Completed - Case Closed
Status: Case Closed
Global Id: T0606700734

***MAITA OLDSMOBILE*** ***2211 FULTON AVE*** ***NE 1/4 - 1/2 (0.385 mi.)*** ***BN526*** ***2246***
Database: LUST REG 5, Date of Government Version: 07/01/2008
Database: LUST, Date of Government Version: 08/28/2024
Status: Completed - Case Closed
Status: Case Closed
Global Id: T0606700654

| Lower Elevation | Address | Direction / Distance | Map ID | Page |
|---|---|---|---|---|

***SACRAMENTO JAGUAR*** ***1721 HOWE AVE*** ***S 0 - 1/8 (0.094 mi.)*** ***S129*** ***512***
Database: LUST REG 5, Date of Government Version: 07/01/2008
Database: LUST, Date of Government Version: 08/28/2024

Status: Completed - Case Closed
Status: Case Closed
Global Id: T0606700412

***CAR000277616*** ***2201 ARDEN WAY*** ***SSE 0 - 1/8 (0.108 mi.)*** ***S156*** ***601***
Database: LUST REG 5, Date of Government Version: 07/01/2008
Database: LUST, Date of Government Version: 08/28/2024
Status: Completed - Case Closed
Status: Case Closed
Global Id: T0606700766

***CHEVRON #9-8266*** ***2149 ARDEN*** ***SSW 1/8 - 1/4 (0.130 mi.)*** ***AE225*** ***843***
Database: LUST REG 5, Date of Government Version: 07/01/2008
Database: LUST, Date of Government Version: 08/28/2024
Status: Completed - Case Closed
Status: Case Closed
Global Id: T0606700332

***SWANSON'S CLEANERS*** ***2121 ARDEN WAY*** ***SSW 1/8 - 1/4 (0.131 mi.)*** ***W236*** ***877***
Database: LUST REG 5, Date of Government Version: 07/01/2008
Database: LUST, Date of Government Version: 08/28/2024
Status: Completed - Case Closed
Status: Case Closed
Global Id: T0606700455

***MONCKTON PROPERTY*** ***1700 FULTON*** ***E 1/8 - 1/4 (0.204 mi.)*** ***AX425*** ***1723***
Database: LUST REG 5, Date of Government Version: 07/01/2008
Database: LUST, Date of Government Version: 08/28/2024
Status: Completed - Case Closed
Status: Case Closed
Global Id: T0606700057

***CHANDI'S PETROLEUM I*** ***1949 ARDEN WAY*** ***WSW 1/8 - 1/4 (0.213 mi.)*** ***BA440*** ***1787***
Database: LUST REG 5, Date of Government Version: 07/01/2008
Database: LUST, Date of Government Version: 08/28/2024
Status: Completed - Case Closed
Status: Pollution Characterization
Global Id: T0606700273

***CHEVRON #9-4697*** ***2000 ARDEN WAY*** ***SW 1/8 - 1/4 (0.217 mi.)*** ***AS459*** ***1884***
Database: LUST REG 5, Date of Government Version: 07/01/2008
Database: LUST, Date of Government Version: 08/28/2024
Status: Completed - Case Closed
Status: Preliminary site assessment workplan submitted
Global Id: T10000001119
Global Id: T0606700889

***HARROLD FORD*** ***1535 HOWE AVE*** ***S 1/4 - 1/2 (0.293 mi.)*** ***BL520*** ***2125***
Database: LUST REG 5, Date of Government Version: 07/01/2008
Database: LUST, Date of Government Version: 08/28/2024
Status: Completed - Case Closed
Status: Remedial action (cleanup) Underway
Global Id: T0606700582

# EXECUTIVE SUMMARY

CPS-SLIC: Cleanup Program Sites (CPS; also known as Site Cleanups [SC] and formerly known as Spills, Leaks, Investigations, and Cleanups [SLIC] sites) included in GeoTracker. GeoTracker is the Water Boards data management system for sites that impact, or have the potential to impact, water quality in California, with emphasis on groundwater.

A review of the CPS-SLIC list, as provided by EDR, has revealed that there are 4 CPS-SLIC sites within approximately 0.5 miles of the target property.

| Equal/Higher Elevation | Address | Direction / Distance | Map ID | Page |
|---|---|---|---|---|
| ***ULTA BEAUTY 118*** | ***2100 ARDEN WAY*** | ***SSW 1/8 - 1/4 (0.156 mi.)*** | ***AE307*** | ***1203*** |
| Database: CPS-SLIC, Date of Government Version: 08/28/2024<br>Database: SLIC REG 5, Date of Government Version: 04/01/2005<br>Global Id: SLT5S1613201<br>Facility Status: Completed - Case Closed | | | | |

| Lower Elevation | Address | Direction / Distance | Map ID | Page |
|---|---|---|---|---|
| ***SWANSON'S CLEANERS*** | ***2121 ARDEN WAY*** | ***SSW 1/8 - 1/4 (0.131 mi.)*** | ***W236*** | ***877*** |
| Database: CPS-SLIC, Date of Government Version: 08/28/2024<br>Database: SLIC REG 5, Date of Government Version: 04/01/2005<br>Global Id: SL0606719672<br>Facility Status: Completed - Case Closed | | | | |
| ***PRESTIGE STATIONS IN*** | ***1949 ARDEN WAY*** | ***WSW 1/8 - 1/4 (0.213 mi.)*** | ***BA436*** | ***1777*** |
| Database: SLIC REG 5, Date of Government Version: 04/01/2005 | | | | |
| ***CHANDI'S PETROLEUM I*** | ***1949 ARDEN WAY*** | ***WSW 1/8 - 1/4 (0.213 mi.)*** | ***BA440*** | ***1787*** |
| Database: CPS-SLIC, Date of Government Version: 08/28/2024<br>Global Id: SL0606761357<br>Facility Status: Completed - Case Closed | | | | |

Sacramento Co. CS: List of sites where unauthorized releases of potentially hazardous materials have occurred.

A review of the Sacramento Co. CS list, as provided by EDR, and dated 11/07/2022 has revealed that there are 25 Sacramento Co. CS sites within approximately 0.5 miles of the target property.

| Equal/Higher Elevation | Address | Direction / Distance | Map ID | Page |
|---|---|---|---|---|
| ***UNOCAL #7243 (FORMER*** | ***1939 FULTON*** | ***E 0 - 1/8 (0.028 mi.)*** | ***G51*** | ***327*** |
| Facility Id: RO0000571<br>Date Closed: 05/22/2002 | | | | |
| ***TURNER MOTORS*** | ***1761 FULTON AVE*** | ***E 0 - 1/8 (0.063 mi.)*** | ***O104*** | ***454*** |
| Facility Id: RO0000569<br>Facility Id: RO0001262<br>Date Closed: 02/06/1995<br>Date Closed: 08/23/2000 | | | | |
| ***ARDEN AND HOWE CAR W*** | ***2105 ARDEN WAY*** | ***SW 0 - 1/8 (0.100 mi.)*** | ***W138*** | ***547*** |
| Facility Id: RO0000193 | | | | |
| ***TURNER VOLVO*** | ***1800 FULTON AVE*** | ***E 0 - 1/8 (0.107 mi.)*** | ***N154*** | ***595*** |
| Facility Id: RO0000570<br>Date Closed: 07/28/1995 | | | | |
| ***THRIFTY CAR RENTAL*** | ***2409 ARDEN WAY*** | ***ESE 0 - 1/8 (0.109 mi.)*** | ***Z162*** | ***686*** |
| Facility Id: RO0000197 | | | | |

| | | | | |
|---|---|---|---|---|
| Date Closed: 08/23/1996 | | | | |
| ***MOTOR SUPPLY COMPANY***<br>Facility Id: RO0000572 | ***1990 FULTON AV*** | ***ENE 0 - 1/8 (0.112 mi.)*** | ***R178*** | ***713*** |
| ***RL NIELLO CO INC DBA***<br>Facility Id: RO0001116<br>Date Closed: 02/06/1995 | ***2551 TRADE WIND AVE*** | ***E 1/8 - 1/4 (0.137 mi.)*** | ***AH256*** | ***945*** |
| ***SVS AUTOMOTIVE CORPO***<br>Facility Id: RO0000573 | ***2009 FULTON AVE*** | ***ENE 1/8 - 1/4 (0.144 mi.)*** | ***AC259*** | ***1011*** |
| ***SAC MITSUBISHI***<br>Facility Id: RO0000568 | ***1729 FULTON AVE*** | ***E 1/8 - 1/4 (0.148 mi.)*** | ***AG275*** | ***1066*** |
| ***ULTA BEAUTY 118***<br>Facility Id: RO0000192 | ***2100 ARDEN WAY*** | ***SSW 1/8 - 1/4 (0.156 mi.)*** | ***AE307*** | ***1203*** |
| ***TERMINIX INTERNATION***<br>Facility Id: RO0000198 | ***2521 ARDEN WAY*** | ***ESE 1/8 - 1/4 (0.160 mi.)*** | ***AG328*** | ***1288*** |
| ***BERKAN & CLARK HEATI***<br>Facility Id: RO0001109<br>Date Closed: 06/09/1993 | ***2544 TESLA*** | ***ENE 1/8 - 1/4 (0.167 mi.)*** | ***AN354*** | ***1347*** |
| ***FEDERAL BUILDING***<br>Facility Id: RO0000312<br>Date Closed: 02/07/1995 | ***2800 COTTAGE WAY*** | ***ENE 1/8 - 1/4 (0.227 mi.)*** | ***BD480*** | ***1988*** |
| ***K-MART***<br>Facility Id: RO0000633<br>Date Closed: 06/22/1989 | ***2000 HOWE*** | ***NNE 1/4 - 1/2 (0.264 mi.)*** | ***BJ516*** | ***2105*** |
| ***NIELLO VW-LINCOLN-ME***<br>Facility Id: RO0001441<br>Date Closed: 03/19/1996 | ***2701 ARDEN*** | ***E 1/4 - 1/2 (0.288 mi.)*** | ***BK518*** | ***2113*** |
| ***MAITA OLDSMOBILE***<br>Facility Id: RO0000574<br>Date Closed: 08/11/1992 | ***2211 FULTON AVE*** | ***NE 1/4 - 1/2 (0.385 mi.)*** | ***BN526*** | ***2246*** |
| ***GREAT VALLEY MAZDA S***<br>Facility Id: RO0000575 | ***2241 FULTON AVE*** | ***NE 1/4 - 1/2 (0.471 mi.)*** | ***528*** | ***2251*** |

| Lower Elevation | Address | Direction / Distance | Map ID | Page |
|---|---|---|---|---|
| ***SACRAMENTO JAGUAR***<br>Facility Id: RO0000632 | ***1721 HOWE AVE*** | ***S 0 - 1/8 (0.094 mi.)*** | ***S129*** | ***512*** |
| ***CAR000277616***<br>Facility Id: RO0000196<br>Date Closed: 06/06/1995 | ***2201 ARDEN WAY*** | ***SSE 0 - 1/8 (0.108 mi.)*** | ***S156*** | ***601*** |
| ***CHEVRON #9-8266***<br>Facility Id: RO0000195<br>Date Closed: 08/06/1990 | ***2149 ARDEN*** | ***SSW 1/8 - 1/4 (0.130 mi.)*** | ***AE225*** | ***843*** |
| ***SWANSON'S CLEANERS***<br>Facility Id: RO0000194<br>Date Closed: 09/19/1994 | ***2121 ARDEN WAY*** | ***SSW 1/8 - 1/4 (0.131 mi.)*** | ***W236*** | ***877*** |
| ***MONCKTON PROPERTY***<br>Facility Id: RO0000567<br>Date Closed: 06/20/1989 | ***1700 FULTON*** | ***E 1/8 - 1/4 (0.204 mi.)*** | ***AX425*** | ***1723*** |
| ***CHANDI'S PETROLEUM I*** | ***1949 ARDEN WAY*** | ***WSW 1/8 - 1/4 (0.213 mi.)*** | ***BA440*** | ***1787*** |

Facility Id: RO0000190

| | | | | |
|---|---|---|---|---|
| ***CHEVRON #9-4697*** | ***2000 ARDEN WAY*** | ***SW 1/8 - 1/4 (0.217 mi.)*** | ***AS459*** | ***1884*** |
| Facility Id: RO0000191 | | | | |
| Facility Id: RO0001660 | | | | |
| Date Closed: 07/24/2006 | | | | |
| Date Closed: 05/15/2013 | | | | |
| ***HARROLD FORD*** | ***1535 HOWE AVE*** | ***S 1/4 - 1/2 (0.293 mi.)*** | ***BL520*** | ***2125*** |
| Facility Id: RO0000631 | | | | |

***Lists of state and tribal registered storage tanks***

UST: The Underground Storage Tank database contains registered USTs. USTs are regulated under Subtitle I of the Resource Conservation and Recovery Act (RCRA). The data come from the State Water Resources Control Board's Hazardous Substance Storage Container Database.

A review of the UST list, as provided by EDR, has revealed that there are 10 UST sites within approximately 0.25 miles of the target property.

| Equal/Higher Elevation | Address | Direction / Distance | Map ID | Page |
|---|---|---|---|---|
| BUDGET RENT A CAR SY | 1813 FULTON AVE | E 0 - 1/8 (0.060 mi.) | M98 | 447 |
| Database: UST, Date of Government Version: 08/28/2024 | | | | |
| Facility Id: FA0009238 | | | | |

| Lower Elevation | Address | Direction / Distance | Map ID | Page |
|---|---|---|---|---|
| ECONO LUBE & TUNE #1 | 1700 FULTON AVE | E 1/8 - 1/4 (0.204 mi.) | AX423 | 1721 |
| Database: UST, Date of Government Version: 08/28/2024 | | | | |
| Facility Id: FA0009233 | | | | |
| ARCO #0662 543 PSI | 1949 ARDEN WAY | WSW 1/8 - 1/4 (0.213 mi.) | BA439 | 1786 |
| Database: UST, Date of Government Version: 08/28/2024 | | | | |
| Facility Id: FA0001516 | | | | |
| BPS FUEL | 1949 ARDEN WAY | WSW 1/8 - 1/4 (0.213 mi.) | BA441 | 1838 |
| Database: UST, Date of Government Version: 08/28/2024 | | | | |
| Facility Id: FA0001516 | | | | |
| CAL EXPO CHEVRON #94 | 2000 ARDEN WAY | SW 1/8 - 1/4 (0.217 mi.) | AS452 | 1868 |
| Database: UST, Date of Government Version: 08/28/2024 | | | | |
| Facility Id: FA0001517 | | | | |
| CHEVRON #94697 | 2000 ARDEN WAY | SW 1/8 - 1/4 (0.217 mi.) | AS464 | 1931 |
| Database: UST, Date of Government Version: 08/28/2024 | | | | |
| Facility Id: FA0001517 | | | | |
| NELLA FLYERS #24 | 2600 ARDEN WAY | ESE 1/8 - 1/4 (0.242 mi.) | AX497 | 2038 |
| Database: UST, Date of Government Version: 08/28/2024 | | | | |
| Facility Id: FA0012690 | | | | |
| SPEEDWAY NO. 6176 | 2600 ARDEN WAY | ESE 1/8 - 1/4 (0.242 mi.) | AX499 | 2039 |
| Database: UST, Date of Government Version: 08/28/2024 | | | | |
| Facility Id: FA0012690 | | | | |
| FLYERS #24 | 2600 ARDEN WAY | ESE 1/8 - 1/4 (0.242 mi.) | AX501 | 2042 |
| Database: UST, Date of Government Version: 08/28/2024 | | | | |

Facility Id: FA0012690

TESORO (MOBIL) 58312 | 2600 ARDEN WAY | ESE 1/8 - 1/4 (0.242 mi.) | AX503 | 2069
Database: UST, Date of Government Version: 08/28/2024
Facility Id: FA0012690

AST: A listing of aboveground storage tank petroleum storage tank locations.

A review of the AST list, as provided by EDR, has revealed that there are 6 AST sites within approximately 0.25 miles of the target property.

| Equal/Higher Elevation | Address | Direction / Distance | Map ID | Page |
|---|---|---|---|---|
| ***MERCEDES BENZ OF SAC*** | ***1810 HOWE AVE*** | ***ENE 0 - 1/8 (0.027 mi.)*** | ***I42*** | ***239*** |
| Database: AST, Date of Government Version: 07/06/2016 | | | | |
| MERCEDES-BENZ OF SAC | 1810 HOWE AVE STE A | ENE 0 - 1/8 (0.027 mi.) | I46 | 315 |
| Database: AST, Date of Government Version: 07/06/2016 | | | | |
| JAGUAR SACRAMENTO | 2052 FULTON AVE | ENE 1/8 - 1/4 (0.209 mi.) | AZ432 | 1762 |
| Database: AST, Date of Government Version: 07/06/2016 | | | | |

| Lower Elevation | Address | Direction / Distance | Map ID | Page |
|---|---|---|---|---|
| HOWE AVE | 1750 HOWE AVENUE | SE 0 - 1/8 (0.052 mi.) | K90 | 431 |
| Database: AST, Date of Government Version: 07/06/2016 | | | | |
| AT&T MOBILITY - HOWE | 1750 HOWE AVE | SE 0 - 1/8 (0.052 mi.) | K92 | 435 |
| Database: AST, Date of Government Version: 07/06/2016 | | | | |
| ***JOHNSON INVESTMENT C*** | ***2545 ARDEN WAY*** | ***ESE 1/8 - 1/4 (0.169 mi.)*** | ***AG371*** | ***1462*** |
| Database: AST, Date of Government Version: 07/06/2016 | | | | |

**ADDITIONAL ENVIRONMENTAL RECORDS**

***Local Lists of Hazardous waste / Contaminated Sites***

CERS HAZ WASTE: List of sites in the California Environmental Protection Agency (CalEPA) Regulated Site Portal which fall under the Hazardous Chemical Management, Hazardous Waste Onsite Treatment, Household Hazardous Waste Collection, Hazardous Waste Generator, and RCRA LQ HW Generator programs.

A review of the CERS HAZ WASTE list, as provided by EDR, and dated 10/15/2024 has revealed that there are 42 CERS HAZ WASTE sites within approximately 0.25 miles of the target property.

| Equal/Higher Elevation | Address | Direction / Distance | Map ID | Page |
|---|---|---|---|---|
| ***TARGET STORE T0312*** | ***1919 FULTON AVE*** | ***E 0 - 1/8 (0.024 mi.)*** | ***G35*** | ***80*** |
| ***CVS PHARMACY #16106*** | ***1919 FULTON AVE STE*** | ***E 0 - 1/8 (0.024 mi.)*** | ***G38*** | ***222*** |
| ***MERCEDES BENZ OF SAC*** | ***1810 HOWE AVE*** | ***ENE 0 - 1/8 (0.027 mi.)*** | ***I45*** | ***254*** |
| ***IMPORT REPAIR CENTER*** | ***1825 FULTON AVE STE*** | ***E 0 - 1/8 (0.037 mi.)*** | ***G65*** | ***346*** |
| ***FULTON AUTO REPAIR*** | ***1956 FULTON AVE STE*** | ***E 0 - 1/8 (0.042 mi.)*** | ***G78*** | ***383*** |
| ***CAPITAL AUTO REPAIR*** | ***2112 WYDA WAY*** | ***NW 0 - 1/8 (0.091 mi.)*** | ***T124*** | ***495*** |
| ***HARV'S EXPRESS CAR W*** | ***2105 ARDEN WAY*** | ***SW 0 - 1/8 (0.100 mi.)*** | ***W141*** | ***567*** |
| ***SPRINTER OF SACRAMEN*** | ***2634 JUNIPER LN*** | ***ENE 0 - 1/8 (0.121 mi.)*** | ***R198*** | ***763*** |
| HARBOR FREIGHT TOOLS | 1900 HOWE AVE | N 0 - 1/8 (0.123 mi.) | AD208 | 805 |
| ***ALAN LEATHERBY*** | ***2333 ARDEN WAY*** | ***ESE 0 - 1/8 (0.124 mi.)*** | ***Y218*** | ***834*** |

# EXECUTIVE SUMMARY

| Equal/Higher Elevation | Address | Direction / Distance | Map ID | Page |
|---|---|---|---|---|
| *TURNER MOTORS USED C* | *2535 ARDEN WAY* | *E 1/8 - 1/4 (0.132 mi.)* | *AG240* | *892* |
| *CLUTCH MART* | *2101 ARDEN WAY* | *SW 1/8 - 1/4 (0.133 mi.)* | *W243* | *915* |
| *RL NIELLO CO INC DBA* | *2551 TRADE WIND AVE* | *E 1/8 - 1/4 (0.137 mi.)* | *AH256* | *945* |
| *SVS AUTOMOTIVE CORPO* | *2009 FULTON AVE* | *ENE 1/8 - 1/4 (0.144 mi.)* | *AC259* | *1011* |
| *NIELLO BMW SAAB* | *2020 FULTON AVE* | *ENE 1/8 - 1/4 (0.145 mi.)* | *AI262* | *1030* |
| *BRITISH CAR SERVICE* | *2541 TOWER AVE STE D* | *ENE 1/8 - 1/4 (0.149 mi.)* | *AC276* | *1069* |
| *SACRAMENTO AUTO TECH* | *2541 TOWER AVE STE A* | *ENE 1/8 - 1/4 (0.149 mi.)* | *AC277* | *1077* |
| *OVERKILL PERFORMANCE* | *2444 TOWER AVE* | *ENE 1/8 - 1/4 (0.153 mi.)* | *AL288* | *1114* |
| *MARTY VANICH AUTOMOT* | *2629 JUNIPER LN* | *ENE 1/8 - 1/4 (0.154 mi.)* | *AM292* | *1141* |
| *RBK AUTO TECH* | *1750 FULTON AVE* | *E 1/8 - 1/4 (0.155 mi.)* | *AH298* | *1176* |
| *SCOTTY & SONS AUTO &* | *2521 TOWER AVE* | *ENE 1/8 - 1/4 (0.156 mi.)* | *AN302* | *1190* |
| *ULTA BEAUTY 118* | *2100 ARDEN WAY* | *SSW 1/8 - 1/4 (0.156 mi.)* | *AE307* | *1203* |
| *MICHAEL'S STORE #512* | *2100 ARDEN WAY STE 1* | *SSW 1/8 - 1/4 (0.156 mi.)* | *AE311* | *1230* |
| *BERKAN & CLARK AIR C* | *2544 TESLA WAY* | *ENE 1/8 - 1/4 (0.167 mi.)* | *AN348* | *1330* |
| *BLISS POWER LAWN EQU* | *1715 FULTON AVE* | *E 1/8 - 1/4 (0.168 mi.)* | *AG366* | *1383* |
| SAC CARBURETOR & ELE | 2528 TESLA WAY | ENE 1/8 - 1/4 (0.169 mi.) | AN375 | 1485 |
| *ABRA AUTO BODY & GLA* | *2400 TOWER AVE* | *ENE 1/8 - 1/4 (0.175 mi.)* | *AL380* | *1505* |
| *HAL'S AUTO AIR, INC* | *2425 TOWER AVE* | *ENE 1/8 - 1/4 (0.184 mi.)* | *AL397* | *1590* |
| *IEH AUTO PARTS, LLC* | *2500 ARDEN WAY* | *ESE 1/8 - 1/4 (0.190 mi.)* | *AU406* | *1627* |
| *THAT'S CHEAP* | *1919 ARDEN WAY* | *W 1/8 - 1/4 (0.196 mi.)* | *AV412* | *1668* |
| *O'REILLY AUTO PARTS* | *2560 COTTAGE WAY* | *ENE 1/8 - 1/4 (0.214 mi.)* | *AT447* | *1861* |
| *RADIAL TIRE SERVICE* | *2500 COTTAGE WAY* | *ENE 1/8 - 1/4 (0.226 mi.)* | *AY469* | *1937* |

| Lower Elevation | Address | Direction / Distance | Map ID | Page |
|---|---|---|---|---|
| *AT&T MOBILITY - HOWE* | *1750 HOWE AVE* | *SE 0 - 1/8 (0.052 mi.)* | *K91* | *431* |
| *CAR000277616* | *2201 ARDEN WAY* | *SSE 0 - 1/8 (0.108 mi.)* | *S156* | *601* |
| *AAMCO TRANSMISSIONS* | *2257 ARDEN WAY* | *SE 1/8 - 1/4 (0.130 mi.)* | *V230* | *855* |
| *JOHNSON INVESTMENT C* | *2545 ARDEN WAY* | *ESE 1/8 - 1/4 (0.169 mi.)* | *AG371* | *1462* |
| *AAA AUTO REPAIR CENT* | *2003 ARDEN WAY* | *WSW 1/8 - 1/4 (0.183 mi.)* | *AS392* | *1579* |
| *MONCKTON PROPERTY* | *1700 FULTON* | *E 1/8 - 1/4 (0.204 mi.)* | *AX425* | *1723* |
| *CHANDI'S PETROLEUM I* | *1949 ARDEN WAY* | *WSW 1/8 - 1/4 (0.213 mi.)* | *BA440* | *1787* |
| *CHEVRON #9-4697* | *2000 ARDEN WAY* | *SW 1/8 - 1/4 (0.217 mi.)* | *AS459* | *1884* |
| *SYUFY ENTERPRISES* | *2030 ARDEN WAY* | *SW 1/8 - 1/4 (0.229 mi.)* | *BE487* | *2008* |
| *SPEEDWAY NO. 6176* | *2600 ARDEN WAY* | *ESE 1/8 - 1/4 (0.242 mi.)* | *AX502* | *2043* |

### *Local Lists of Registered Storage Tanks*

SWEEPS UST: Statewide Environmental Evaluation and Planning System. This underground storage tank listing was updated and maintained by a company contacted by the SWRCB in the early 1990's. The listing is no longer updated or maintained. The local agency is the contact for more information on a site on the SWEEPS list.

A review of the SWEEPS UST list, as provided by EDR, and dated 06/01/1994 has revealed that there are 23 SWEEPS UST sites within approximately 0.25 miles of the target property.

| Equal/Higher Elevation | Address | Direction / Distance | Map ID | Page |
|---|---|---|---|---|
| *UNION OIL SS#6182*<br>Status: A<br>Tank Status: A<br>Comp Number: 52352 | *1849 FULTON AVE* | *E 0 - 1/8 (0.023 mi.)* | *G33* | *78* |
| *MERCEDES BENZ OF SAC* | *1810 HOWE AVE* | *ENE 0 - 1/8 (0.027 mi.)* | *I42* | *239* |

| | | | | |
|---|---|---|---|---|
| Status: A<br>Tank Status: A<br>Comp Number: 3885 | | | | |
| ***UNOCAL SERVICE STATI***<br>Comp Number: 29937 | ***1939 FULTON AVE*** | ***E 0 - 1/8 (0.028 mi.)*** | ***G54*** | ***339*** |
| ***BUDGET RENT A CAR***<br>Status: A<br>Tank Status: A<br>Comp Number: 10586 | ***1813 FULTON AVE*** | ***E 0 - 1/8 (0.060 mi.)*** | ***M99*** | ***448*** |
| ***TURNER MOTORS***<br>Status: A<br>Tank Status: A<br>Comp Number: 8494 | ***1761 FULTON AVE*** | ***E 0 - 1/8 (0.063 mi.)*** | ***O104*** | ***454*** |
| ***ARDEN AND HOWE CAR W***<br>Comp Number: 46632 | ***2105 ARDEN WAY*** | ***SW 0 - 1/8 (0.100 mi.)*** | ***W138*** | ***547*** |
| ***SWIFT AUTO WORLD NOR***<br>Status: A<br>Tank Status: A<br>Comp Number: 40386 | ***2301 ARDEN WY*** | ***ESE 0 - 1/8 (0.102 mi.)*** | ***X144*** | ***572*** |
| ***TURNER VOLVO***<br>Status: A<br>Tank Status: A<br>Comp Number: 12190 | ***1800 FULTON AVE*** | ***E 0 - 1/8 (0.107 mi.)*** | ***N154*** | ***595*** |
| ***THRIFTY CAR RENTAL***<br>Status: A<br>Tank Status: A<br>Comp Number: 10395 | ***2409 ARDEN WAY*** | ***ESE 0 - 1/8 (0.109 mi.)*** | ***Z162*** | ***686*** |
| ***91323***<br>Status: A<br>Tank Status: A<br>Comp Number: 62030 | ***2659 ALTA ARDEN*** | ***E 0 - 1/8 (0.122 mi.)*** | ***AB203*** | ***787*** |
| ***TURNER MOTORS USED C***<br>Status: A<br>Tank Status: A<br>Comp Number: 42802 | ***2535 ARDEN WAY*** | ***E 1/8 - 1/4 (0.132 mi.)*** | ***AG240*** | ***892*** |
| ***NIELLO BMW SAAB***<br>Status: A<br>Tank Status: A<br>Comp Number: 678 | ***2020 FULTON AVE*** | ***ENE 1/8 - 1/4 (0.145 mi.)*** | ***AI262*** | ***1030*** |
| ***SACRAMENTO MITSUBISH***<br>Status: A<br>Tank Status: A<br>Comp Number: 6775 | ***1729 FULTON AVE*** | ***E 1/8 - 1/4 (0.148 mi.)*** | ***AG274*** | ***1065*** |
| ***COMMERCIAL BLDG***<br>Comp Number: 2514 | ***2515 ARDEN WAY*** | ***ESE 1/8 - 1/4 (0.160 mi.)*** | ***AG324*** | ***1280*** |
| ***BERKAN & CLARK HEATI***<br>Comp Number: 8589 | ***2544 TESLA WAY*** | ***ENE 1/8 - 1/4 (0.167 mi.)*** | ***AN349*** | ***1340*** |
| ***CHEVRON U.S.A. INC.***<br>Status: A<br>Tank Status: A | ***2344 ARDEN WAY*** | ***ESE 1/8 - 1/4 (0.171 mi.)*** | ***AQ377*** | ***1493*** |

| | | | | |
|---|---|---|---|---|
| Comp Number: 61865 | | | | |
| ***KENS FENCE CO***<br>Comp Number: 92049 | ***2530 TESLA WAY*** | ***ENE 1/8 - 1/4 (0.182 mi.)*** | ***AL390*** | ***1574*** |
| ***FEDERAL BUILDING***<br>Status: A<br>Tank Status: A<br>Comp Number: 60360 | ***2800 COTTAGE WAY*** | ***ENE 1/8 - 1/4 (0.227 mi.)*** | ***BD480*** | ***1988*** |
| ***FEDERAL BUREAU OF IN***<br>Status: A<br>Tank Status: A<br>Comp Number: 20218 | ***2800 COTTAGE WAY*** | ***ENE 1/8 - 1/4 (0.227 mi.)*** | ***BD481*** | ***1992*** |

| Lower Elevation | Address | Direction / Distance | Map ID | Page |
|---|---|---|---|---|
| ***SACRAMENTO JAGUAR***<br>Status: A<br>Tank Status: A<br>Comp Number: 28280 | ***1721 HOWE AVE*** | ***S 0 - 1/8 (0.094 mi.)*** | ***S129*** | ***512*** |
| ***ECONO LUBE N TUNE***<br>Status: A<br>Tank Status: A<br>Comp Number: 20002 | ***1700 FULTON AVE*** | ***E 1/8 - 1/4 (0.204 mi.)*** | ***AX424*** | ***1722*** |
| ***CHANDI'S PETROLEUM I***<br>Status: A<br>Tank Status: A<br>Comp Number: 26951 | ***1949 ARDEN WAY*** | ***WSW 1/8 - 1/4 (0.213 mi.)*** | ***BA440*** | ***1787*** |
| CHEVRON #94697<br>Status: A<br>Tank Status: A<br>Comp Number: 62657 | 2000 ARDEN WAY | SW 1/8 - 1/4 (0.217 mi.) | AS456 | 1880 |

HIST UST: Historical UST Registered Database.

A review of the HIST UST list, as provided by EDR, and dated 10/15/1990 has revealed that there are 24 HIST UST sites within approximately 0.25 miles of the target property.

| Equal/Higher Elevation | Address | Direction / Distance | Map ID | Page |
|---|---|---|---|---|
| UNION OIL SS 6182<br>Facility Id: 00000021126 | 1849 FUTLON AVE | 0 - 1/8 (0.000 mi.) | A1 | 9 |
| ***TURNER NISSAN***<br>Facility Id: 00000060313 | ***2551 TRADEWINDS AV*** | ***E 0 - 1/8 (0.021 mi.)*** | ***C27*** | ***61*** |
| ***UNION OIL SS #6182***<br>Facility Id: 00000061403 | ***1849 FULTON AV*** | ***E 0 - 1/8 (0.023 mi.)*** | ***G31*** | ***76*** |
| UNION OIL SS#6182<br>Facility Id: 00000052352 | 1849 FULTON AVE | E 0 - 1/8 (0.023 mi.) | G32 | 77 |
| (DI-GAS) ARCO<br>Facility Id: 00000029937 | 1939 FULTON AVE | E 0 - 1/8 (0.028 mi.) | G52 | 337 |
| ***TURNER MOTORS***<br>Facility Id: 00000008494 | ***1761 FULTON AVE*** | ***E 0 - 1/8 (0.063 mi.)*** | ***O104*** | ***454*** |
| HARVS CAR WASH | 2105 ARDEN WAY | SW 0 - 1/8 (0.100 mi.) | W140 | 566 |

| | | | | |
|---|---|---|---|---|
| Facility Id: 00000046632 | | | | |
| ***TURNER VOLVO*** | ***1800 FULTON AVE*** | ***E 0 - 1/8 (0.107 mi.)*** | ***N154*** | ***595*** |
| Facility Id: 00000012190 | | | | |
| WESTERN CAR RENTAL I | 2409 ARDEN WAY | ESE 0 - 1/8 (0.109 mi.) | Z166 | 693 |
| Facility Id: 00000010395 | | | | |
| BILLS AUTO SUPPLY | 1990 FULTON AVE | ENE 0 - 1/8 (0.112 mi.) | R175 | 711 |
| Facility Id: 00000004278 | | | | |
| 91323 | 2659 ALTA ARDEN | E 0 - 1/8 (0.122 mi.) | AB201 | 786 |
| Facility Id: 00000062030 | | | | |
| SACRAMENTO MITSUBISH | 1729 FULTON AVE | E 1/8 - 1/4 (0.148 mi.) | AG271 | 1062 |
| Facility Id: 00000006775 | | | | |
| CAR CARE CENTER | 2629 JUNIPER LN | ENE 1/8 - 1/4 (0.154 mi.) | AM294 | 1147 |
| Facility Id: 00000014137 | | | | |
| ***CAR CARE CENTER*** | ***2629 JUNIPER LANE*** | ***ENE 1/8 - 1/4 (0.154 mi.)*** | ***AM296*** | ***1150*** |
| BERKAN & CLARK AIR C | 2544 TESLA WAY | ENE 1/8 - 1/4 (0.167 mi.) | AN351 | 1342 |
| Facility Id: 00000008589 | | | | |
| ***BERKAN AND CLARK AIR*** | ***2544 TESLA WAY*** | ***ENE 1/8 - 1/4 (0.167 mi.)*** | ***AN353*** | ***1345*** |
| BERKAN & CLARK | 2544 TESLA WAY | ENE 1/8 - 1/4 (0.167 mi.) | AN355 | 1349 |
| Facility Id: 00000052587 | | | | |
| 90632 | 2344 ARDEN WAY | ESE 1/8 - 1/4 (0.171 mi.) | AQ376 | 1492 |
| Facility Id: 00000061865 | | | | |
| ***U S BUREAU OF RECLAM*** | ***2800 COTTAGE WAY*** | ***ENE 1/8 - 1/4 (0.227 mi.)*** | ***BD473*** | ***1958*** |
| ***GENERAL SERVICES ADM*** | ***2800 COTTAGE WAY*** | ***ENE 1/8 - 1/4 (0.227 mi.)*** | ***BD479*** | ***1985*** |
| Facility Id: 00000060360 | | | | |

| **Lower Elevation** | **Address** | **Direction / Distance** | **Map ID** | **Page** |
|---|---|---|---|---|
| ***AAMCO TRANSMISSION*** | ***2257 ARDEN WAY*** | ***SE 1/8 - 1/4 (0.130 mi.)*** | ***V231*** | ***861*** |
| Facility Id: 00000057329 | | | | |
| ***JOHNSON INVESTMENT C*** | ***2545 ARDEN WAY*** | ***ESE 1/8 - 1/4 (0.169 mi.)*** | ***AG371*** | ***1462*** |
| Facility Id: 00000042802 | | | | |
| ***PRESTIGE STATIONS IN*** | ***1949 ARDEN WAY*** | ***WSW 1/8 - 1/4 (0.213 mi.)*** | ***BA436*** | ***1777*** |
| Facility Id: 00000026951 | | | | |
| 94697 | 2000 ARDEN WAY | SW 1/8 - 1/4 (0.217 mi.) | AS463 | 1930 |
| Facility Id: 00000062657 | | | | |

CA FID UST: The Facility Inventory Database contains active and inactive underground storage tank locations. The source is the State Water Resource Control Board.

A review of the CA FID UST list, as provided by EDR, and dated 10/31/1994 has revealed that there are 19 CA FID UST sites within approximately 0.25 miles of the target property.

| **Equal/Higher Elevation** | **Address** | **Direction / Distance** | **Map ID** | **Page** |
|---|---|---|---|---|
| ***UNION OIL SS#6182*** | ***1849 FULTON AVE*** | ***E 0 - 1/8 (0.023 mi.)*** | ***G33*** | ***78*** |
| Facility Id: 34003406 | | | | |
| Status: A | | | | |
| ***MERCEDES BENZ OF SAC*** | ***1810 HOWE AVE*** | ***ENE 0 - 1/8 (0.027 mi.)*** | ***I42*** | ***239*** |

| | | | | |
|---|---|---|---|---|
| Facility Id: 34002645<br>Status: A | | | | |
| ***UNOCAL SERVICE STATI***<br>Facility Id: 34000383<br>Status: I | ***1939 FULTON AVE*** | ***E 0 - 1/8 (0.028 mi.)*** | ***G54*** | ***339*** |
| ***BUDGET RENT A CAR***<br>Facility Id: 34006848<br>Status: A | ***1813 FULTON AVE*** | ***E 0 - 1/8 (0.060 mi.)*** | ***M99*** | ***448*** |
| ***TURNER MOTORS***<br>Facility Id: 34002564<br>Status: A | ***1761 FULTON AVE*** | ***E 0 - 1/8 (0.063 mi.)*** | ***O104*** | ***454*** |
| ***SWIFT AUTO WORLD NOR***<br>Facility Id: 34002602<br>Status: A | ***2301 ARDEN WY*** | ***ESE 0 - 1/8 (0.102 mi.)*** | ***X144*** | ***572*** |
| ***TURNER VOLVO***<br>Facility Id: 34002565<br>Status: A | ***1800 FULTON AVE*** | ***E 0 - 1/8 (0.107 mi.)*** | ***N154*** | ***595*** |
| THRIFTY CAR RENTAL T<br>Facility Id: 34005974<br>Status: A | 2409 ARDEN WAY | ESE 0 - 1/8 (0.109 mi.) | Z161 | 686 |
| ***91323***<br>Facility Id: 34000254<br>Status: A | ***2659 ALTA ARDEN*** | ***E 0 - 1/8 (0.122 mi.)*** | ***AB203*** | ***787*** |
| ***NIELLO BMW SAAB***<br>Facility Id: 34003381<br>Status: A | ***2020 FULTON AVE*** | ***ENE 1/8 - 1/4 (0.145 mi.)*** | ***AI262*** | ***1030*** |
| ***SACRAMENTO MITSUBISH***<br>Facility Id: 34000772<br>Status: A | ***1729 FULTON AVE*** | ***E 1/8 - 1/4 (0.148 mi.)*** | ***AG274*** | ***1065*** |
| ***COMMERCIAL BLDG***<br>Facility Id: 34001647<br>Status: I | ***2515 ARDEN WAY*** | ***ESE 1/8 - 1/4 (0.160 mi.)*** | ***AG324*** | ***1280*** |
| ***BERKAN & CLARK HEATI***<br>Facility Id: 34000444<br>Status: I | ***2544 TESLA WAY*** | ***ENE 1/8 - 1/4 (0.167 mi.)*** | ***AN349*** | ***1340*** |
| ***CHEVRON U.S.A. INC.***<br>Facility Id: 34007275<br>Status: A | ***2344 ARDEN WAY*** | ***ESE 1/8 - 1/4 (0.171 mi.)*** | ***AQ377*** | ***1493*** |
| ***KENS FENCE CO***<br>Facility Id: 34002005<br>Status: I | ***2530 TESLA WAY*** | ***ENE 1/8 - 1/4 (0.182 mi.)*** | ***AL390*** | ***1574*** |
| ***FEDERAL BUREAU OF IN***<br>Facility Id: 34000024<br>Status: A | ***2800 COTTAGE WAY*** | ***ENE 1/8 - 1/4 (0.227 mi.)*** | ***BD481*** | ***1992*** |

| Lower Elevation | Address | Direction / Distance | Map ID | Page |
|---|---|---|---|---|
| ***QUALITY TUNE UP***<br>Facility Id: 34005253<br>Status: A | ***2545 ARDEN WAY*** | ***ESE 1/8 - 1/4 (0.169 mi.)*** | ***AG369*** | ***1451*** |
| ***ECONO LUBE N TUNE*** | ***1700 FULTON AVE*** | ***E 1/8 - 1/4 (0.204 mi.)*** | ***AX424*** | ***1722*** |

| | | | | |
|---|---|---|---|---|
| Facility Id: 34004717<br>Status: A | | | | |
| 94697<br>Facility Id: 34004290<br>Status: A | 2000 ARDEN WAY | SW 1/8 - 1/4 (0.217 mi.) | AS458 | 1884 |

CERS TANKS: List of sites in the California Environmental Protection Agency (CalEPA) Regulated Site Portal which fall under the Aboveground Petroleum Storage and Underground Storage Tank regulatory programs.

A review of the CERS TANKS list, as provided by EDR, and dated 10/15/2024 has revealed that there are 6 CERS TANKS sites within approximately 0.25 miles of the target property.

| Equal/Higher Elevation | Address | Direction / Distance | Map ID | Page |
|---|---|---|---|---|
| ***MERCEDES BENZ OF SAC*** | ***1810 HOWE AVE*** | ***ENE 0 - 1/8 (0.027 mi.)*** | ***I45*** | ***254*** |
| ***NIELLO BMW*** | ***2020 FULTON AVE*** | ***ENE 1/8 - 1/4 (0.145 mi.)*** | ***AI261*** | ***1018*** |

| Lower Elevation | Address | Direction / Distance | Map ID | Page |
|---|---|---|---|---|
| ECONO LUBE N TUNE #1 | 1700 FULTON AVE | E 1/8 - 1/4 (0.204 mi.) | AX422 | 1709 |
| ***CHANDI'S PETROLEUM I*** | ***1949 ARDEN WAY*** | ***WSW 1/8 - 1/4 (0.213 mi.)*** | ***BA440*** | ***1787*** |
| ***CHEVRON #9-4697*** | ***2000 ARDEN WAY*** | ***SW 1/8 - 1/4 (0.217 mi.)*** | ***AS459*** | ***1884*** |
| ***SPEEDWAY NO. 6176*** | ***2600 ARDEN WAY*** | ***ESE 1/8 - 1/4 (0.242 mi.)*** | ***AX502*** | ***2043*** |

***Other Ascertainable Records***

RCRA NonGen / NLR: RCRAInfo is EPA's comprehensive information system, providing access to data supporting the Resource Conservation and Recovery Act (RCRA) of 1976 and the Hazardous and Solid Waste Amendments (HSWA) of 1984. The database includes selective information on sites which generate, transport, store, treat and/or dispose of hazardous waste as defined by the Resource Conservation and Recovery Act (RCRA). Non-Generators do not presently generate hazardous waste.

A review of the RCRA NonGen / NLR list, as provided by EDR, and dated 09/16/2024 has revealed that there are 136 RCRA NonGen / NLR sites within approximately 0.25 miles of the target property.

| Equal/Higher Elevation | Address | Direction / Distance | Map ID | Page |
|---|---|---|---|---|
| RIVER VALLEY BAPTIST<br>EPA ID:: CAC003081363 | 1813 MARKSTON RD. | 0 - 1/8 (0.000 mi.) | B2 | 10 |
| ***RIVER VALLEY BAPTIST***<br>EPA ID:: CAC003081740 | ***1813 MARKSTON RD.*** | ***0 - 1/8 (0.000 mi.)*** | ***B5*** | ***13*** |
| SUMMERTRACE APARTMEN<br>EPA ID:: CAC003143929 | 2299 EDEN ROC LANE | E 0 - 1/8 (0.011 mi.) | 13 | 22 |
| ***DAVE SWANSON***<br>EPA ID:: CAC002998188 | ***1741 HOWE AVE*** | ***SSW 0 - 1/8 (0.012 mi.)*** | ***D14*** | ***24*** |
| ***SUSAN OSTOYA***<br>EPA ID:: CAC003227978 | ***2376A ALTA GARDENS L*** | ***E 0 - 1/8 (0.013 mi.)*** | ***E15*** | ***28*** |
| KDC CONSTRUCTION<br>EPA ID:: CAC003073961 | 2101 ALTA ARDEN EXPR | W 0 - 1/8 (0.015 mi.) | F17 | 33 |
| ***CHICK-FIL-A*** | ***2101 ALTA ARDEN EXPR*** | ***W 0 - 1/8 (0.015 mi.)*** | ***F18*** | ***35*** |

| | | | | |
|---|---|---|---|---|
| EPA ID:: CAC003074993 | | | | |
| ***COST PLUS WORLD MARK*** EPA ID:: CAL000387997 | ***1821 HOWE AVENUE*** | ***WNW 0 - 1/8 (0.019 mi.)*** | ***H23*** | ***48*** |
| WORLD MARKET #6015 EPA ID:: CAL000470185 | 1821 HOWE AVE | WNW 0 - 1/8 (0.019 mi.) | H24 | 58 |
| ***RL NIELLO CO INC DBA*** EPA ID:: CAL000428095 | ***2551 TRADE WIND AVE*** | ***E 0 - 1/8 (0.021 mi.)*** | ***C29*** | ***63*** |
| ***MERCEDES BENZ OF SAC*** EPA ID:: CAL000345348 | ***1810 HOWE AVE*** | ***ENE 0 - 1/8 (0.027 mi.)*** | ***I43*** | ***241*** |
| ***ENVISION SAC MB AUTO*** EPA ID:: CAL000474304 | ***1810 HOWE AVE*** | ***ENE 0 - 1/8 (0.027 mi.)*** | ***I47*** | ***316*** |
| ***TRINOS AUTO BODY*** EPA ID:: CAL000413248 | ***1825 FULTON AVE*** | ***E 0 - 1/8 (0.037 mi.)*** | ***G67*** | ***353*** |
| MOZAN AUTO REPAIR & EPA ID:: CAL000429846 | 1825 FULTON AVE STE | E 0 - 1/8 (0.037 mi.) | G68 | 362 |
| TRINO'S AUTO BODY LL EPA ID:: CAL000478919 | 1825 FULTON AVE UNIT | E 0 - 1/8 (0.037 mi.) | G71 | 365 |
| BLOW & TELL SMOKE SH EPA ID:: CAL000475529 | 1914 FULTON AVE | E 0 - 1/8 (0.039 mi.) | G75 | 372 |
| ***WESTCAL PROPERTY MAN*** EPA ID:: CAC003209271 | ***1740 MARKSTON ROAD*** | ***E 0 - 1/8 (0.041 mi.)*** | ***B77*** | ***379*** |
| ***FULTON AUTO REPAIR*** EPA ID:: CAL000413404 | ***1956 FULTON AVE STE*** | ***E 0 - 1/8 (0.042 mi.)*** | ***G79*** | ***414*** |
| ***PETER SIMON HELMINSK*** EPA ID:: CAC003205370 | ***1828 MARKSTON ROAD*** | ***E 0 - 1/8 (0.049 mi.)*** | ***E85*** | ***423*** |
| TANIT MOTORS, LLC EPA ID:: CAC003012717 | 1808 FULTON AVE | E 0 - 1/8 (0.070 mi.) | M110 | 468 |
| WEST COAST AUTO CARE EPA ID:: CAL000482114 EPA ID:: CAL000463015 | 1808 FULTON AVE | E 0 - 1/8 (0.070 mi.) | M112 | 473 |
| TANIT MOTORS, LLC. EPA ID:: CAC002993985 | 1808 FULTON AVE | E 0 - 1/8 (0.070 mi.) | M113 | 475 |
| ***DOLLAR TREE #4726*** EPA ID:: CAL000390950 | ***1895 HOWE AVE.*** | ***NNW 0 - 1/8 (0.080 mi.)*** | ***P114*** | ***477*** |
| ELIES FOREIGN AND DO EPA ID:: CAL000163202 | 2600 JUNIPER LN | ENE 0 - 1/8 (0.085 mi.) | R121 | 492 |
| CAPITAL AUTO REPAIR EPA ID:: CAL000391696 | 2112 WYDA WAY | NW 0 - 1/8 (0.091 mi.) | T125 | 506 |
| 50 INTERSTATE TIRES EPA ID:: CAL000466354 EPA ID:: CAL000453803 | 2112 WYDA WAY | NW 0 - 1/8 (0.091 mi.) | T126 | 508 |
| ***GOODWILL ALTA ARDEN*** EPA ID:: CAL000432623 | ***2040 ALTA ARDEN EXPW*** | ***WSW 0 - 1/8 (0.095 mi.)*** | ***U131*** | ***523*** |
| SACRAMENTO CAR WASH EPA ID:: CAL000456017 | 2105 ARDEN WAY | SW 0 - 1/8 (0.100 mi.) | W136 | 543 |
| ***AARON BROTHERS*** EPA ID:: CAL000407155 | ***2345 ARDEN WAY*** | ***ESE 0 - 1/8 (0.102 mi.)*** | ***Y146*** | ***578*** |
| ***VALLEY STAR PARTNERS*** | ***2345 ARDEN WAY*** | ***ESE 0 - 1/8 (0.102 mi.)*** | ***Y147*** | ***583*** |

| | | | | |
|---|---|---|---|---|
| EPA ID:: CAC003143335 | | | | |
| EU MOTORS INC DBA EU<br>EPA ID:: CAL000443173 | 1800 FULTON AVE STE | E 0 - 1/8 (0.107 mi.) | N149 | 587 |
| TURNER LINCOLN MERCU<br>EPA ID:: CAR000159541 | 1800 FULTON AVE | E 0 - 1/8 (0.107 mi.) | N152 | 592 |
| A PLUS AUTO SALES<br>EPA ID:: CAC002975267<br>EPA ID:: CAC003069942 | 2425 ARDEN WAY | ESE 0 - 1/8 (0.114 mi.) | Z184 | 722 |
| ***ENVISION SAC MB AUTO***<br>EPA ID:: CAL000475654 | ***2634 JUNIPER LN*** | ***ENE 0 - 1/8 (0.121 mi.)*** | ***R194*** | ***737*** |
| ***SPRINTER OF SACRAMEN***<br>EPA ID:: CAL000439621 | ***2634 JUNIPER LN*** | ***ENE 0 - 1/8 (0.121 mi.)*** | ***R195*** | ***748*** |
| CAR CARE CENTER<br>EPA ID:: CAL000148696 | 2634 JUNIPER LN | ENE 0 - 1/8 (0.121 mi.) | R197 | 760 |
| STAPLES THE OFFICE S<br>EPA ID:: CAL000390795 | 1900 HOWE AVE | N 0 - 1/8 (0.123 mi.) | AD209 | 808 |
| ***US FISH & WILDLIFE S***<br>EPA ID:: CAC003155347 | ***2636 JUNIPER LANE*** | ***ENE 0 - 1/8 (0.123 mi.)*** | ***R210*** | ***811*** |
| US FISH & WILDLIFE S<br>EPA ID:: CAL000326570 | 2636 JUNIPER LN | ENE 0 - 1/8 (0.123 mi.) | R211 | 819 |
| ***KELLY-MOORE PAINT CO***<br>EPA ID:: CAL000403333 | ***2333 ARDEN WAY STE B*** | ***ESE 0 - 1/8 (0.124 mi.)*** | ***Y217*** | ***824*** |
| ***NIELLO ITALIAN IMPOR***<br>EPA ID:: CAL000413335 | ***2535 ARDEN WAY*** | ***E 1/8 - 1/4 (0.132 mi.)*** | ***AG239*** | ***886*** |
| NIELLO ITALIAN IMPOR<br>EPA ID:: CAC003101185 | 2535 ARDEN WAY | E 1/8 - 1/4 (0.132 mi.) | AG242 | 913 |
| CLUTCH MART<br>EPA ID:: CAL000292285 | 2101 ARDEN WAY | SW 1/8 - 1/4 (0.133 mi.) | W244 | 923 |
| ***CLUTCH MART INC***<br>EPA ID:: CAL000459022<br>EPA ID:: CAC003298630 | ***2101 ARDEN WAY*** | ***SW 1/8 - 1/4 (0.133 mi.)*** | ***W245*** | ***925*** |
| ***EXCLUSIVE AUTO GROUP***<br>EPA ID:: CAL000472164 | ***2437 ARDEN WAY*** | ***ESE 1/8 - 1/4 (0.133 mi.)*** | ***AF246*** | ***929*** |
| UPS<br>EPA ID:: CAC003044749 | 2433 ARDEN WAY | ESE 1/8 - 1/4 (0.135 mi.) | AF251 | 938 |
| BEYOND COLLISION CEN<br>EPA ID:: CAL000470557 | 2439 ARDEN WAY | ESE 1/8 - 1/4 (0.136 mi.) | AF254 | 942 |
| ***CENTER FOR INTERDISC***<br>EPA ID:: CAL000436327 | ***2424 ARDEN WAY STE 3*** | ***ESE 1/8 - 1/4 (0.143 mi.)*** | ***Z257*** | ***990*** |
| ***SVS AUTOMOTIVE CORPO***<br>EPA ID:: CAL000006942 | ***2009 FULTON AVE*** | ***ENE 1/8 - 1/4 (0.144 mi.)*** | ***AC258*** | ***1001*** |
| BRITISH CAR SERVICE<br>EPA ID:: CAL000230393 | 2541 TOWER AVE STE D | ENE 1/8 - 1/4 (0.149 mi.) | AC280 | 1091 |
| CLINIC AUTO CARE LLC<br>EPA ID:: CAL000484642 | 2507 ARDEN WAY | ESE 1/8 - 1/4 (0.150 mi.) | AF281 | 1093 |
| ***MARTINEZ AUTO CARE I***<br>EPA ID:: CAL000408172 | ***2509 ARDEN WAY*** | ***ESE 1/8 - 1/4 (0.150 mi.)*** | ***AF283*** | ***1096*** |
| COTTAGE BELL APARTME | 1921 BELL ST #125 | NE 1/8 - 1/4 (0.153 mi.) | AK286 | 1108 |

| | | | | |
|---|---|---|---|---|
| EPA ID:: CAC003214135 | | | | |
| ***COTTAGE BELL APARTME*** EPA ID:: CAC003213895 | ***1921 BELL ST. #125*** | ***NE 1/8 - 1/4 (0.153 mi.)*** | ***AK287*** | ***1110*** |
| OVERKILL LLC EPA ID:: CAL000477975 | 2444 TOWER AVE | ENE 1/8 - 1/4 (0.153 mi.) | AL289 | 1129 |
| ***MARTY VANICH AUTO RE*** EPA ID:: CAL000113626 | ***2629 JUNIPER LN*** | ***ENE 1/8 - 1/4 (0.154 mi.)*** | ***AM290*** | ***1131*** |
| VERIZON WIRELESS:ALT EPA ID:: CAC003089622 | 2629 JUNIPER LANE | ENE 1/8 - 1/4 (0.154 mi.) | AM295 | 1147 |
| ***RBK AUTO TECH*** EPA ID:: CAL000438373 | ***1750 FULTON AVE*** | ***E 1/8 - 1/4 (0.155 mi.)*** | ***AH299*** | ***1185*** |
| SCOTTY & SONS AUTO & EPA ID:: CAL000312098 | 2521 TOWER AVE | ENE 1/8 - 1/4 (0.156 mi.) | AN303 | 1194 |
| ULTA BEAUTY 118 EPA ID:: CAL000388838 | 2100 ARDEN WAY | SSW 1/8 - 1/4 (0.156 mi.) | AE305 | 1197 |
| ***UPS*** EPA ID:: CAC003258739 | ***2100 ARDEN WAY*** | ***SSW 1/8 - 1/4 (0.156 mi.)*** | ***AE306*** | ***1199*** |
| ***MICHAEL'S STORE #512*** EPA ID:: CAL000437094 | ***2100 ARDEN WAY STE 1*** | ***SSW 1/8 - 1/4 (0.156 mi.)*** | ***AE308*** | ***1208*** |
| ***ULTA BEAUTY 1684*** EPA ID:: CAL000478761 | ***2100 ARDEN WAY STE 1*** | ***SSW 1/8 - 1/4 (0.156 mi.)*** | ***AE309*** | ***1219*** |
| ***NORDSTROM INC 433*** EPA ID:: CAL000435205 | ***2100 ARDEN WAY STE 1*** | ***SSW 1/8 - 1/4 (0.156 mi.)*** | ***AE312*** | ***1238*** |
| ***JIM PRICE*** EPA ID:: CAC003133989 | ***2444 WURTH CT*** | ***ENE 1/8 - 1/4 (0.156 mi.)*** | ***315*** | ***1251*** |
| FRIENDS AND FAMILY, EPA ID:: CAC003242855 | 2515 ARDEN WAY | ESE 1/8 - 1/4 (0.160 mi.) | AG322 | 1273 |
| ***ARDEN BUSINESS CENTE*** EPA ID:: CAC003244215 | ***2515 ARDEN WAY*** | ***ESE 1/8 - 1/4 (0.160 mi.)*** | ***AG325*** | ***1282*** |
| VILLA DEL RIO APARTM EPA ID:: CAC003292021 | 1961 HOWE AVE #108 | N 1/8 - 1/4 (0.166 mi.) | AP336 | 1296 |
| ***VILLA DEL RIO APTS /*** EPA ID:: CAC003252137 | ***1961 HOWE AVE #135*** | ***N 1/8 - 1/4 (0.166 mi.)*** | ***AP337*** | ***1298*** |
| ***VILLA DEL RIO APARTM*** EPA ID:: CAC003258966 | ***1961 HOWE AVE #95*** | ***N 1/8 - 1/4 (0.166 mi.)*** | ***AP338*** | ***1302*** |
| VILLA DEL RIO APARTM EPA ID:: CAC003300928 | 1961 HOWE AVE #58 | N 1/8 - 1/4 (0.166 mi.) | AP339 | 1305 |
| ***VILLA DEL RIO APARTM*** EPA ID:: CAC003246052 | ***1961 HOWE AVE #85*** | ***N 1/8 - 1/4 (0.166 mi.)*** | ***AP340*** | ***1308*** |
| VILLA DEL RIO APARTM EPA ID:: CAC003302781 | 1961 HOWE AVE #84 | N 1/8 - 1/4 (0.166 mi.) | AP341 | 1311 |
| ***VILLA DEL RIO APARTM*** EPA ID:: CAC003116727 | ***1961 HOWE AVE #121*** | ***N 1/8 - 1/4 (0.166 mi.)*** | ***AP342*** | ***1314*** |
| VILLA DEL RIO APARTM EPA ID:: CAC003190261 | 1961 HOWE AVE | N 1/8 - 1/4 (0.166 mi.) | AP343 | 1318 |
| ***VILLA DEL RIO APARTM*** | ***1961 HOWE AVE #12*** | ***N 1/8 - 1/4 (0.166 mi.)*** | ***AP344*** | ***1320*** |

| | | | | |
|---|---|---|---|---|
| EPA ID:: CAC003266838 | | | | |
| ***VILLA DEL RIO APARTM*** EPA ID:: CAC003110978 | ***1961 HOWE AVE. #179*** | ***N 1/8 - 1/4 (0.166 mi.)*** | ***AP345*** | ***1324*** |
| VILLA DEL RIO APTS / EPA ID:: CAC003213412 | 1961 HOWE AVE. #16 | N 1/8 - 1/4 (0.166 mi.) | AP346 | 1328 |
| LOUIS' AC SALVAGE EPA ID:: CAL000428902 | 2544 TESLA WY | ENE 1/8 - 1/4 (0.167 mi.) | AN352 | 1343 |
| BERKAN & CLARK AIR C EPA ID:: CAL000305074 | 2544 TESLA WAY | ENE 1/8 - 1/4 (0.167 mi.) | AN356 | 1350 |
| M&C BLISS ENTERPRISE EPA ID:: CAL000071679 | 1715 FULTON AVE | E 1/8 - 1/4 (0.168 mi.) | AG364 | 1369 |
| ***BLISS POWER LAWN EQU*** EPA ID:: CAL000445854 | ***1715 FULTON AVE*** | ***E 1/8 - 1/4 (0.168 mi.)*** | ***AG365*** | ***1371*** |
| BLISS POWER LAWN EQU EPA ID:: CAC003293643 | 1715 FULTON AVE | E 1/8 - 1/4 (0.168 mi.) | AG367 | 1398 |
| ***WEST COAST AUTO CARE*** EPA ID:: CAL000442228 | ***2528 TESLA WAY*** | ***ENE 1/8 - 1/4 (0.169 mi.)*** | ***AN373*** | ***1477*** |
| ***COOKS COLLISION AN A*** EPA ID:: CAL000439782 | ***2400 TOWER AVE*** | ***ENE 1/8 - 1/4 (0.175 mi.)*** | ***AL379*** | ***1496*** |
| ***CALIBER COLLISION CE*** EPA ID:: CAL000444625 | ***2400 TOWER AVE.*** | ***ENE 1/8 - 1/4 (0.175 mi.)*** | ***AL381*** | ***1529*** |
| ***COOKS COLLISION ON T*** EPA ID:: CAL000389039 | ***2400 TOWER AVE*** | ***ENE 1/8 - 1/4 (0.175 mi.)*** | ***AL382*** | ***1542*** |
| ***HAL'S AUTO AIR INC*** EPA ID:: CAL000128949 | ***2425 TOWER AVE*** | ***ENE 1/8 - 1/4 (0.184 mi.)*** | ***AL396*** | ***1584*** |
| C TECH / THE MODE AP EPA ID:: CAC003256957 | 1945 BELL ST. #55 | NE 1/8 - 1/4 (0.185 mi.) | AK398 | 1607 |
| COTTAGE BELL APARTME EPA ID:: CAC003155578 | 1945 BELL ST. #161 | NE 1/8 - 1/4 (0.185 mi.) | AK399 | 1609 |
| ***C TECH / THE MODE AP*** EPA ID:: CAC003257092 | ***1945 BELL ST. #92*** | ***NE 1/8 - 1/4 (0.185 mi.)*** | ***AK400*** | ***1612*** |
| COTTAGE BELL HOLDING EPA ID:: CAC003152964 | 1945 BELL ST. #34 | NE 1/8 - 1/4 (0.185 mi.) | AK401 | 1615 |
| ***COTTAGE BELL APARTME*** EPA ID:: CAC003226327 | ***1945 BELL ST*** | ***NE 1/8 - 1/4 (0.185 mi.)*** | ***AK402*** | ***1618*** |
| COTTAGE BELL APARTME EPA ID:: CAC003147463 | 1945 BELL ROAD #50 | NE 1/8 - 1/4 (0.185 mi.) | AK403 | 1621 |
| COTTAGE BELL APARTME EPA ID:: CAC003206002 | 1945 BELL ST. | NE 1/8 - 1/4 (0.185 mi.) | AK404 | 1624 |
| ***ADVANCE AUTO PARTS #*** EPA ID:: CAL000475246 | ***2500 ARDEN WAY UNIT*** | ***ESE 1/8 - 1/4 (0.190 mi.)*** | ***AU409*** | ***1657*** |
| TOYS R US #5807 EPA ID:: CAL000412326 | 1919 ARDEN WAY | W 1/8 - 1/4 (0.196 mi.) | AV410 | 1663 |
| FALLING PRICES DBA T EPA ID:: CAL000474445 | 1919 ARDEN WAY | W 1/8 - 1/4 (0.196 mi.) | AV413 | 1690 |
| BIDRL | 1919 ARDEN WAY | W 1/8 - 1/4 (0.196 mi.) | AV414 | 1693 |

| | | | | |
|---|---|---|---|---|
| EPA ID:: CAL000479008 | | | | |
| ***BARKER & ASSOCIATES*** EPA ID:: CAC003034272 | ***2525-2531 TESLA WAY*** | ***ENE 1/8 - 1/4 (0.206 mi.)*** | ***AN429*** | ***1757*** |
| ***JAGUAR OF SACRAMENTO*** EPA ID:: CAL000319582 | ***2052 FULTON AVE*** | ***ENE 1/8 - 1/4 (0.209 mi.)*** | ***AZ434*** | ***1764*** |
| ***O'REILLY AUTO PARTS*** EPA ID:: CAL000393425 | ***2560 COTTAGE WAY*** | ***ENE 1/8 - 1/4 (0.214 mi.)*** | ***AT446*** | ***1850*** |
| BLVD RESIDENTIAL EPA ID:: CAC003240169 | 1628 BELL STREET | SE 1/8 - 1/4 (0.222 mi.) | 467 | 1933 |
| RADIAL TIRE SERVICE EPA ID:: CAL000037907 | 2500 COTTAGE WAY | ENE 1/8 - 1/4 (0.226 mi.) | AY468 | 1935 |
| ***US BUREAU OF RECLAMA*** EPA ID:: CAL000069585 | ***2800 COTTAGE WAY*** | ***ENE 1/8 - 1/4 (0.227 mi.)*** | ***BD471*** | ***1952*** |
| GENERAL SERVICES ADM EPA ID:: CAL000071818 | 2800 COTTAGE WAY | ENE 1/8 - 1/4 (0.227 mi.) | BD476 | 1966 |
| OZ AUTO INC EPA ID:: CAL000475531 | 2539 COTTAGE WAY STE | ENE 1/8 - 1/4 (0.249 mi.) | BF515 | 2103 |

| **Lower Elevation** | **Address** | **Direction / Distance** | **Map ID** | **Page** |
|---|---|---|---|---|
| AT & T MOBILITY EPA ID:: CAL000423585 | 1750 HOWE AVE | SE 0 - 1/8 (0.052 mi.) | K88 | 428 |
| ***AESTHETIC PHYS OF CA*** EPA ID:: CAL000435165 | ***1750 HOWE AVE, STE 5*** | ***SE 0 - 1/8 (0.052 mi.)*** | ***K94*** | ***436*** |
| ***GOODWILL CARMICHAEL*** EPA ID:: CAL000432625 | ***2265 ARDEN WAY*** | ***ESE 0 - 1/8 (0.097 mi.)*** | ***V132*** | ***536*** |
| ***WAGGONERS TRUCKING*** EPA ID:: CAC003196207 | ***2251 WYDA WAY*** | ***NE 0 - 1/8 (0.113 mi.)*** | ***183*** | ***718*** |
| ***DEMAS ENTERPRISES*** EPA ID:: CAC003165376 | ***2269 ARDEN WAY*** | ***SE 0 - 1/8 (0.116 mi.)*** | ***V188*** | ***727*** |
| ***CF ENTERPRISES DBA A*** EPA ID:: CAL000371988 | ***2257 ARDEN WAY*** | ***SE 1/8 - 1/4 (0.130 mi.)*** | ***V227*** | ***847*** |
| R. JORJORIAN EPA ID:: CAC003157278 | 2257 ARDEN WAY | SE 1/8 - 1/4 (0.130 mi.) | V228 | 852 |
| PERFORMANCE AUTOMOTI EPA ID:: CAL000475370 | 2257 ARDEN WAY | SE 1/8 - 1/4 (0.130 mi.) | V232 | 869 |
| ***PARAMOUNT POWERTRAIN*** EPA ID:: CAL000439903 | ***2257 ARDEN WAY*** | ***SE 1/8 - 1/4 (0.130 mi.)*** | ***V233*** | ***872*** |
| SOUTHERN CALIFORNIA EPA ID:: CAC003036081 | 2256 ARDEN WAY | SE 1/8 - 1/4 (0.167 mi.) | AO357 | 1352 |
| CENTERLINE AUTO REPA EPA ID:: CAL000458083 | 2260 ARDEN WAY | SE 1/8 - 1/4 (0.168 mi.) | AO360 | 1355 |
| ***MIDAS SPEEDEE LUBE*** EPA ID:: CAL000393773 | ***2260 ARDEN WAY*** | ***SE 1/8 - 1/4 (0.168 mi.)*** | ***AO361*** | ***1358*** |
| MIDAS EPA ID:: CAL000453100 | 2260 ARDEN WAY | SE 1/8 - 1/4 (0.168 mi.) | AO362 | 1366 |
| ***QUALITY TUNE -UP #51*** | ***2545 ARDEN WAY*** | ***ESE 1/8 - 1/4 (0.169 mi.)*** | ***AG370*** | ***1457*** |

| | | | | |
|---|---|---|---|---|
| EPA ID:: CAL000384316 | | | | |
| PACOS AUTO REPAIR IN<br>EPA ID:: CAL000488428 | 2545 ARDEN WAY | ESE 1/8 - 1/4 (0.169 mi.) | AG372 | 1475 |
| ***FAST SIGNS***<br>EPA ID:: CAL000433766 | ***1720 FULTON AVE*** | ***E 1/8 - 1/4 (0.177 mi.)*** | ***AH384*** | ***1561*** |
| BATTERIES PLUS BULBS<br>EPA ID:: CAL000449505 | 1632 HOWE AVE | S 1/8 - 1/4 (0.180 mi.) | AR387 | 1570 |
| ***CAR CARE PLUS INC DB***<br>EPA ID:: CAL000469530 | ***2003 ARDEN WAY*** | ***WSW 1/8 - 1/4 (0.183 mi.)*** | ***AS391*** | ***1575*** |
| ***ECONO LUBE - 211377***<br>EPA ID:: CAL000276072 | ***1700 FULTON AVE*** | ***E 1/8 - 1/4 (0.204 mi.)*** | ***AX421*** | ***1701*** |
| LY BROS LLC DBA ECON<br>EPA ID:: CAL000463873 | 1700 FULTON AVE | E 1/8 - 1/4 (0.204 mi.) | AX426 | 1741 |
| ***ARCO AMPM ARDEN***<br>EPA ID:: CAL000444142 | ***1949 ARDEN WAY*** | ***WSW 1/8 - 1/4 (0.213 mi.)*** | ***BA438*** | ***1780*** |
| ***CHANDI'S PETROLEUM I***<br>EPA ID:: CAL000439700 | ***1949 ARDEN WAY*** | ***WSW 1/8 - 1/4 (0.213 mi.)*** | ***BA443*** | ***1844*** |
| ***CAL EXPO CHEVRON***<br>EPA ID:: CAL000333734 | ***2000 ARDEN WAY*** | ***SW 1/8 - 1/4 (0.217 mi.)*** | ***AS454*** | ***1871*** |
| ***CHEVRON STATION NO 9***<br>EPA ID:: CAR000121145 | ***2000 ARDEN WAY*** | ***SW 1/8 - 1/4 (0.217 mi.)*** | ***AS460*** | ***1916*** |
| ***THE CONTAINER STORE***<br>EPA ID:: CAL000431859 | ***2030 ARDEN WAY*** | ***SW 1/8 - 1/4 (0.229 mi.)*** | ***BE485*** | ***1998*** |
| ***TESORO***<br>EPA ID:: CAL000429559 | ***2600 ARDEN WAY*** | ***ESE 1/8 - 1/4 (0.242 mi.)*** | ***AX504*** | ***2070*** |
| FLYERS #24<br>EPA ID:: CAL000225215 | 2600 ARDEN WAY | ESE 1/8 - 1/4 (0.242 mi.) | AX506 | 2080 |
| ***TESORO: 85312 SP: 61***<br>EPA ID:: CAL000457798 | ***2600 ARDEN WAY*** | ***ESE 1/8 - 1/4 (0.242 mi.)*** | ***AX507*** | ***2083*** |
| ARDEN HOWE LLC<br>EPA ID:: CAC002987876 | 1566 HOWE AVE | S 1/8 - 1/4 (0.244 mi.) | 508 | 2094 |

MINES MRDS: Mineral Resources Data System

A review of the MINES MRDS list, as provided by EDR, and dated 08/23/2022 has revealed that there are 2 MINES MRDS sites within approximately 0.25 miles of the target property.

| Equal/Higher Elevation | Address | Direction / Distance | Map ID | Page |
|---|---|---|---|---|
| HARRISON FAIT | | N 1/8 - 1/4 (0.246 mi.) | BI511 | 2097 |
| HARRISON FAIT | | N 1/8 - 1/4 (0.247 mi.) | BI512 | 2098 |

# EXECUTIVE SUMMARY

FINDS: The Facility Index System contains both facility information and "pointers" to other sources of information that contain more detail. These include: RCRIS; Permit Compliance System (PCS); Aerometric Information Retrieval System (AIRS); FATES (FIFRA [Federal Insecticide Fungicide Rodenticide Act] and TSCA Enforcement System, FTTS [FIFRA/TSCA Tracking System]; CERCLIS; DOCKET (Enforcement Docket used to manage and track information on civil judicial enforcement cases for all environmental statutes); Federal Underground Injection Control (FURS); Federal Reporting Data System (FRDS); Surface Impoundments (SIA); TSCA Chemicals in Commerce Information System (CICS); PADS; RCRA-J (medical waste transporters/disposers); TRIS; and TSCA. The source of this database is the U.S. EPA/NTIS.

A review of the FINDS list, as provided by EDR, and dated 08/13/2024 has revealed that there is 1 FINDS site within approximately 0.001 miles of the target property.

| Equal/Higher Elevation | Address | Direction / Distance | Map ID | Page |
|---|---|---|---|---|
| ***RIVER VALLEY BAPTIST***<br>Registry ID:: 110070845223 | ***1813 MARKSTON RD.*** | ***0 - 1/8 (0.000 mi.)*** | ***B4*** | ***13*** |

ECHO: ECHO provides integrated compliance and enforcement information for about 800,000 regulated facilities nationwide.

A review of the ECHO list, as provided by EDR, and dated 12/21/2024 has revealed that there is 1 ECHO site within approximately 0.001 miles of the target property.

| Equal/Higher Elevation | Address | Direction / Distance | Map ID | Page |
|---|---|---|---|---|
| ***RIVER VALLEY BAPTIST***<br>Registry ID: 110070845223 | ***1813 MARKSTON RD.*** | ***0 - 1/8 (0.000 mi.)*** | ***B4*** | ***13*** |

PFAS ECHO: Regulators and the public have expressed interest in knowing which regulated entities may be using PFAS. EPA has developed a dataset from various sources that show which industries may be handling PFAS. Approximately 120,000 facilities subject to federal environmental programs have operated or currently operate in industry sectors with processes that may involve handling and/or release of PFAS.

A review of the PFAS ECHO list, as provided by EDR, and dated 12/30/2024 has revealed that there is 1 PFAS ECHO site within approximately 0.25 miles of the target property.

| Equal/Higher Elevation | Address | Direction / Distance | Map ID | Page |
|---|---|---|---|---|
| ***WORLD MARKET #6015*** | ***1821 HOWE AVE*** | ***WNW 0 - 1/8 (0.019 mi.)*** | ***H21*** | ***39*** |

UST FINDER: EPA developed UST Finder, a web map application containing a comprehensive, state-sourced national map of underground storage tank (UST) and leaking UST (LUST) data. It provides the attributes and locations of active and closed USTs, UST facilities, and LUST sites from states and from Tribal lands and US territories . UST Finder contains information about proximity of UST facilities and LUST sites to: surface and groundwater public drinking water protection areas; estimated number of private domestic wells and number of people living nearby; and flooding and wildfires.

A review of the UST FINDER list, as provided by EDR, and dated 06/08/2023 has revealed that there are 3 UST FINDER sites within approximately 0.25 miles of the target property.

| Lower Elevation | Address | Direction / Distance | Map ID | Page |
|---|---|---|---|---|
| BPS FUEL | 1949 ARDEN WAY | WSW 1/8 - 1/4 (0.213 mi.) | BA435 | 1776 |
| ***CAL EXPO CHEVRON #94*** | ***2000 ARDEN WAY*** | ***SW 1/8 - 1/4 (0.217 mi.)*** | ***AS455*** | ***1878*** |
| TESORO (SPEEDWAY) #5 | 2600 ARDEN WAY | ESE 1/8 - 1/4 (0.242 mi.) | AX505 | 2079 |

# EXECUTIVE SUMMARY

UST FINDER RELEASE: US EPA's UST Finder data is a national composite of leaking underground storage tanks. This data contains information about, and locations of, leaking underground storage tanks. Data was collected from state sources and standardized into a national profile by EPA's Office of Underground Storage Tanks, Office of Research and Development, and the Association of State and Territorial Solid Waste Management Officials.

A review of the UST FINDER RELEASE list, as provided by EDR, and dated 06/08/2023 has revealed that there are 25 UST FINDER RELEASE sites within approximately 0.5 miles of the target property.

| Equal/Higher Elevation | Address | Direction / Distance | Map ID | Page |
|---|---|---|---|---|
| TURNER NISSAN - BODY | 2551 TRADE WIND AVE | E 0 - 1/8 (0.021 mi.) | C28 | 62 |
| UNOCAL #7243 (FORMER | 1939 FULTON AVE | E 0 - 1/8 (0.028 mi.) | G56 | 341 |
| TURNER NISSAN (CASE# | 1761 FULTON AVE | E 0 - 1/8 (0.063 mi.) | O103 | 454 |
| TURNER NISSAN (CASE | 1761 FULTON AVE | E 0 - 1/8 (0.063 mi.) | O107 | 466 |
| HARV'S ARDEN CAR WAS | 2105 ARDEN WY | SW 0 - 1/8 (0.100 mi.) | W139 | 565 |
| TURNER VOLVO | 1800 FULTON AVE | E 0 - 1/8 (0.107 mi.) | N155 | 600 |
| THRIFTY CAR RENTAL | 2409 ARDEN WAY | ESE 0 - 1/8 (0.109 mi.) | Z163 | 691 |
| BILL'S AUTO SUPPLY | 1990 FULTON AVE | ENE 0 - 1/8 (0.112 mi.) | R177 | 712 |
| CHEVRON #1323 | 2659 ALTA ARDEN EXPW | E 0 - 1/8 (0.122 mi.) | AB202 | 787 |
| SAC MITSUBISHI | 1729 FULTON AVE | E 1/8 - 1/4 (0.148 mi.) | AG272 | 1063 |
| BERKAN & CLARK HEATI | 2544 TESLA WAY | ENE 1/8 - 1/4 (0.167 mi.) | AN350 | 1341 |
| FEDERAL BUILDING | 2800 COTTAGE WAY | ENE 1/8 - 1/4 (0.227 mi.) | BD472 | 1957 |
| K-MART | 2000 HOWE AVE | NNE 1/4 - 1/2 (0.264 mi.) | BJ517 | 2112 |
| NIELLO VW-LINCOLN-ME | 2701 ARDEN WAY | E 1/4 - 1/2 (0.288 mi.) | BK519 | 2124 |
| ABA DABA PARTY RENTA | 1547 FULTON AVE | ESE 1/4 - 1/2 (0.323 mi.) | BM523 | 2205 |
| MAITA OLDSMOBILE | 2211 FULTON AVE | NE 1/4 - 1/2 (0.385 mi.) | BN527 | 2250 |

| Lower Elevation | Address | Direction / Distance | Map ID | Page |
|---|---|---|---|---|
| OLD SAC JAGUAR | 1721 HOWE AVE | S 0 - 1/8 (0.094 mi.) | S127 | 511 |
| AMERICAN SAVING BANK | 2201 ARDEN WAY | SSE 0 - 1/8 (0.108 mi.) | S157 | 656 |
| CHEVRON #9-8266 | 2149 ARDEN WAY | SSW 1/8 - 1/4 (0.130 mi.) | AE226 | 846 |
| SWANSON'S CLEANERS | 2121 ARDEN WAY | SSW 1/8 - 1/4 (0.131 mi.) | W237 | 885 |
| MONCKTON PROPERTY | 1700 FULTON AVE | E 1/8 - 1/4 (0.204 mi.) | AX427 | 1744 |
| ARCO #0662 | 1949 ARDEN WAY | WSW 1/8 - 1/4 (0.213 mi.) | BA437 | 1779 |
| ***CAL EXPO CHEVRON #94*** | ***2000 ARDEN WAY*** | ***SW 1/8 - 1/4 (0.217 mi.)*** | ***AS455*** | ***1878*** |
| CHEVRON #9-4697 | 2000 ARDEN WAY | SW 1/8 - 1/4 (0.217 mi.) | AS457 | 1883 |
| HARROLD FORD | 1535 HOWE AVE | S 1/4 - 1/2 (0.293 mi.) | BL521 | 2158 |

E MANIFEST: EPA established a national system for tracking hazardous waste shipments electronically. This system, known as ?e-Manifest,? will modernize the nation?s cradle-to-grave hazardous waste tracking process while saving valuable time, resources, and dollars for industry and states.

A review of the E MANIFEST list, as provided by EDR, and dated 09/16/2024 has revealed that there are 81 E MANIFEST sites within approximately 0.25 miles of the target property.

| Equal/Higher Elevation | Address | Direction / Distance | Map ID | Page |
|---|---|---|---|---|
| ***RIVER VALLEY BAPTIST*** | ***1813 MARKSTON RD.*** | ***0 - 1/8 (0.000 mi.)*** | ***B5*** | ***13*** |
| ***DAVE SWANSON*** | ***1741 HOWE AVE*** | ***SSW 0 - 1/8 (0.012 mi.)*** | ***D14*** | ***24*** |
| ***SUSAN OSTOYA*** | ***2376A ALTA GARDENS L*** | ***E 0 - 1/8 (0.013 mi.)*** | ***E15*** | ***28*** |
| ***CHICK-FIL-A*** | ***2101 ALTA ARDEN EXPR*** | ***W 0 - 1/8 (0.015 mi.)*** | ***F18*** | ***35*** |
| ***COST PLUS WORLD MARK*** | ***1821 HOWE AVENUE*** | ***WNW 0 - 1/8 (0.019 mi.)*** | ***H23*** | ***48*** |
| ***RL NIELLO CO INC DBA*** | ***2551 TRADE WIND AVE*** | ***E 0 - 1/8 (0.021 mi.)*** | ***C29*** | ***63*** |
| ***TARGET STORE T0312*** | ***1919 FULTON AVE*** | ***E 0 - 1/8 (0.024 mi.)*** | ***G36*** | ***200*** |
| ***CVS PHARMACY # 16106*** | ***1919 FULTON AVE STE*** | ***E 0 - 1/8 (0.024 mi.)*** | ***G39*** | ***225*** |
| ***MERCEDES BENZ OF SAC*** | ***1810 HOWE AVE*** | ***ENE 0 - 1/8 (0.027 mi.)*** | ***I43*** | ***241*** |

# EXECUTIVE SUMMARY

| Equal/Higher Elevation | Address | Direction / Distance | Map ID | Page |
|---|---|---|---|---|
| ENVISION SAC MB AUTO | 1810 HOWE AVE | ENE 0 - 1/8 (0.027 mi.) | I47 | 316 |
| TRINOS AUTO BODY | 1825 FULTON AVE | E 0 - 1/8 (0.037 mi.) | G67 | 353 |
| WESTCAL PROPERTY MAN | 1740 MARKSTON ROAD | E 0 - 1/8 (0.041 mi.) | B77 | 379 |
| FULTON AUTO REPAIR | 1956 FULTON AVE STE | E 0 - 1/8 (0.042 mi.) | G79 | 414 |
| PETER SIMON HELMINSK | 1828 MARKSTON ROAD | E 0 - 1/8 (0.049 mi.) | E85 | 423 |
| ASM AUTO SERVICE | 1761 FULTON AVE | E 0 - 1/8 (0.063 mi.) | O102 | 450 |
| DOLLAR TREE #4726 | 1895 HOWE AVE. | NNW 0 - 1/8 (0.080 mi.) | P114 | 477 |
| GOODWILL ALTA ARDEN | 2040 ALTA ARDEN EXPW | WSW 0 - 1/8 (0.095 mi.) | U131 | 523 |
| AARON BROTHERS | 2345 ARDEN WAY | ESE 0 - 1/8 (0.102 mi.) | Y146 | 578 |
| VALLEY STAR PARTNERS | 2345 ARDEN WAY | ESE 0 - 1/8 (0.102 mi.) | Y147 | 583 |
| ENVISION SAC MB AUTO | 2634 JUNIPER LN | ENE 0 - 1/8 (0.121 mi.) | R194 | 737 |
| SPRINTER OF SACRAMEN | 2634 JUNIPER LN | ENE 0 - 1/8 (0.121 mi.) | R195 | 748 |
| HARBOR FREIGHT TOOLS | 1900 HOWE AVE | N 0 - 1/8 (0.123 mi.) | AD207 | 793 |
| US FISH & WILDLIFE S | 2636 JUNIPER LANE | ENE 0 - 1/8 (0.123 mi.) | R210 | 811 |
| KELLY-MOORE PAINT CO | 2333 ARDEN WAY STE B | ESE 0 - 1/8 (0.124 mi.) | Y217 | 824 |
| NIELLO ITALIAN IMPOR | 2535 ARDEN WAY | E 1/8 - 1/4 (0.132 mi.) | AG239 | 886 |
| TESLA INC | 2535 ARDEN WAY | E 1/8 - 1/4 (0.132 mi.) | AG241 | 900 |
| CLUTCH MART INC | 2101 ARDEN WAY | SW 1/8 - 1/4 (0.133 mi.) | W245 | 925 |
| EXCLUSIVE AUTO GROUP | 2437 ARDEN WAY | ESE 1/8 - 1/4 (0.133 mi.) | AF246 | 929 |
| CENTER FOR INTERDISC | 2424 ARDEN WAY STE 3 | ESE 1/8 - 1/4 (0.143 mi.) | Z257 | 990 |
| SVS AUTOMOTIVE CORPO | 2009 FULTON AVE | ENE 1/8 - 1/4 (0.144 mi.) | AC258 | 1001 |
| NIELLO BMW SAAB | 2020 FULTON AVE | ENE 1/8 - 1/4 (0.145 mi.) | AI262 | 1030 |
| MARTINEZ AUTO CARE I | 2509 ARDEN WAY | ESE 1/8 - 1/4 (0.150 mi.) | AF283 | 1096 |
| COTTAGE BELL APARTME | 1921 BELL ST. #125 | NE 1/8 - 1/4 (0.153 mi.) | AK287 | 1110 |
| MARTY VANICH AUTO RE | 2629 JUNIPER LN | ENE 1/8 - 1/4 (0.154 mi.) | AM290 | 1131 |
| RBK AUTO TECH | 1750 FULTON AVE | E 1/8 - 1/4 (0.155 mi.) | AH299 | 1185 |
| UPS | 2100 ARDEN WAY | SSW 1/8 - 1/4 (0.156 mi.) | AE306 | 1199 |
| MICHAEL'S STORE #512 | 2100 ARDEN WAY STE 1 | SSW 1/8 - 1/4 (0.156 mi.) | AE308 | 1208 |
| ULTA BEAUTY 1684 | 2100 ARDEN WAY STE 1 | SSW 1/8 - 1/4 (0.156 mi.) | AE309 | 1219 |
| NORDSTROM INC 433 | 2100 ARDEN WAY STE 1 | SSW 1/8 - 1/4 (0.156 mi.) | AE312 | 1238 |
| JIM PRICE | 2444 WURTH CT | ENE 1/8 - 1/4 (0.156 mi.) | 315 | 1251 |
| ARDEN BUSINESS CENTE | 2515 ARDEN WAY | ESE 1/8 - 1/4 (0.160 mi.) | AG323 | 1275 |
| ARDEN BUSINESS CENTE | 2515 ARDEN WAY | ESE 1/8 - 1/4 (0.160 mi.) | AG325 | 1282 |
| VILLA DEL RIO APTS / | 1961 HOWE AVE #135 | N 1/8 - 1/4 (0.166 mi.) | AP337 | 1298 |
| VILLA DEL RIO APARTM | 1961 HOWE AVE #95 | N 1/8 - 1/4 (0.166 mi.) | AP338 | 1302 |
| VILLA DEL RIO APARTM | 1961 HOWE AVE #85 | N 1/8 - 1/4 (0.166 mi.) | AP340 | 1308 |
| VILLA DEL RIO APARTM | 1961 HOWE AVE #121 | N 1/8 - 1/4 (0.166 mi.) | AP342 | 1314 |
| VILLA DEL RIO APARTM | 1961 HOWE AVE #12 | N 1/8 - 1/4 (0.166 mi.) | AP344 | 1320 |
| VILLA DEL RIO APARTM | 1961 HOWE AVE. #179 | N 1/8 - 1/4 (0.166 mi.) | AP345 | 1324 |
| BLISS POWER LAWN EQU | 1715 FULTON AVE | E 1/8 - 1/4 (0.168 mi.) | AG365 | 1371 |
| WEST COAST AUTO CARE | 2528 TESLA WAY | ENE 1/8 - 1/4 (0.169 mi.) | AN373 | 1477 |
| COOKS COLLISION AN A | 2400 TOWER AVE | ENE 1/8 - 1/4 (0.175 mi.) | AL379 | 1496 |
| CALIBER COLLISION CE | 2400 TOWER AVE. | ENE 1/8 - 1/4 (0.175 mi.) | AL381 | 1529 |
| COOKS COLLISION ON T | 2400 TOWER AVE | ENE 1/8 - 1/4 (0.175 mi.) | AL382 | 1542 |
| HAL'S AUTO AIR INC | 2425 TOWER AVE | ENE 1/8 - 1/4 (0.184 mi.) | AL396 | 1584 |
| C TECH / THE MODE AP | 1945 BELL ST. #92 | NE 1/8 - 1/4 (0.185 mi.) | AK400 | 1612 |
| COTTAGE BELL APARTME | 1945 BELL ST | NE 1/8 - 1/4 (0.185 mi.) | AK402 | 1618 |
| PEP BOYS #123 | 2500 ARDEN WAY | ESE 1/8 - 1/4 (0.190 mi.) | AU408 | 1644 |
| ADVANCE AUTO PARTS # | 2500 ARDEN WAY UNIT | ESE 1/8 - 1/4 (0.190 mi.) | AU409 | 1657 |
| BARKER & ASSOCIATES | 2525-2531 TESLA WAY | ENE 1/8 - 1/4 (0.206 mi.) | AN429 | 1757 |
| JAGUAR OF SACRAMENTO | 2052 FULTON AVE | ENE 1/8 - 1/4 (0.209 mi.) | AZ434 | 1764 |
| O'REILLY AUTO PARTS | 2560 COTTAGE WAY | ENE 1/8 - 1/4 (0.214 mi.) | AT446 | 1850 |
| US BUREAU OF RECLAMA | 2800 COTTAGE WAY | ENE 1/8 - 1/4 (0.227 mi.) | BD471 | 1952 |

| Lower Elevation | Address | Direction / Distance | Map ID | Page |
|---|---|---|---|---|
| AESTHETIC PHYS OF CA | 1750 HOWE AVE, STE 5 | SE 0 - 1/8 (0.052 mi.) | K94 | 436 |

# EXECUTIVE SUMMARY

| Lower Elevation | Address | Direction / Distance | Map ID | Page |
|---|---|---|---|---|
| *GOODWILL CARMICHAEL* | *2265 ARDEN WAY* | *ESE 0 - 1/8 (0.097 mi.)* | *V132* | *536* |
| *WALGREENS #6193* | *2201 ARDEN WAY* | *SSE 0 - 1/8 (0.108 mi.)* | *S159* | *657* |
| *WALGREENS #6193* | *2201 ARDEN WAY* | *SSE 0 - 1/8 (0.108 mi.)* | *S160* | *672* |
| *WAGGONERS TRUCKING* | *2251 WYDA WAY* | *NE 0 - 1/8 (0.113 mi.)* | *183* | *718* |
| *DEMAS ENTERPRISES* | *2269 ARDEN WAY* | *SE 0 - 1/8 (0.116 mi.)* | *V188* | *727* |
| *CF ENTERPRISES DBA A* | *2257 ARDEN WAY* | *SE 1/8 - 1/4 (0.130 mi.)* | *V227* | *847* |
| *PARAMOUNT POWERTRAIN* | *2257 ARDEN WAY* | *SE 1/8 - 1/4 (0.130 mi.)* | *V233* | *872* |
| *MIDAS SPEEDEE LUBE* | *2260 ARDEN WAY* | *SE 1/8 - 1/4 (0.168 mi.)* | *AO361* | *1358* |
| *QUALITY TUNE -UP #51* | *2545 ARDEN WAY* | *ESE 1/8 - 1/4 (0.169 mi.)* | *AG370* | *1457* |
| *FAST SIGNS* | *1720 FULTON AVE* | *E 1/8 - 1/4 (0.177 mi.)* | *AH384* | *1561* |
| *CAR CARE PLUS INC DB* | *2003 ARDEN WAY* | *WSW 1/8 - 1/4 (0.183 mi.)* | *AS391* | *1575* |
| *ECONO LUBE - 211377* | *1700 FULTON AVE* | *E 1/8 - 1/4 (0.204 mi.)* | *AX421* | *1701* |
| *ARCO AMPM ARDEN* | *1949 ARDEN WAY* | *WSW 1/8 - 1/4 (0.213 mi.)* | *BA438* | *1780* |
| *CHANDI'S PETROLEUM I* | *1949 ARDEN WAY* | *WSW 1/8 - 1/4 (0.213 mi.)* | *BA443* | *1844* |
| *CAL EXPO CHEVRON* | *2000 ARDEN WAY* | *SW 1/8 - 1/4 (0.217 mi.)* | *AS454* | *1871* |
| *THE CONTAINER STORE* | *2030 ARDEN WAY* | *SW 1/8 - 1/4 (0.229 mi.)* | *BE485* | *1998* |
| *TESORO* | *2600 ARDEN WAY* | *ESE 1/8 - 1/4 (0.242 mi.)* | *AX504* | *2070* |
| *TESORO: 85312 SP: 61* | *2600 ARDEN WAY* | *ESE 1/8 - 1/4 (0.242 mi.)* | *AX507* | *2083* |

PFAS: A listing of PFAS sites included in the Envirostor and GeoTracker databases. Locations of potential sources of per - and polyfluoroalkyl substances (PFAS). This does not mean that PFAS has been produced, used, or discharged at these sites.

A review of the PFAS list, as provided by EDR, and dated 08/28/2024 has revealed that there are 2 PFAS sites within approximately 0.25 miles of the target property.

| Equal/Higher Elevation | Address | Direction / Distance | Map ID | Page |
|---|---|---|---|---|
| WYDA WAY WELL | | ENE 0 - 1/8 (0.111 mi.) | AA174 | 703 |
| WELL 03A - KUBEL/ARM | | E 1/8 - 1/4 (0.237 mi.) | BG493 | 2028 |

Cortese: The sites for the list are designated by the State Water Resource Control Board (LUST), the Integrated Waste Board (SWF/LS), and the Department of Toxic Substances Control (Cal-Sites).

A review of the Cortese list, as provided by EDR, and dated 09/16/2024 has revealed that there are 24 Cortese sites within approximately 0.5 miles of the target property.

| Equal/Higher Elevation | Address | Direction / Distance | Map ID | Page |
|---|---|---|---|---|
| *UNOCAL #7243 (FORMER* | *1939 FULTON* | *E 0 - 1/8 (0.028 mi.)* | *G51* | *327* |
| Cleanup Status: COMPLETED - CASE CLOSED | | | | |
| *TURNER MOTORS* | *1761 FULTON AVE* | *E 0 - 1/8 (0.063 mi.)* | *O104* | *454* |
| Cleanup Status: COMPLETED - CASE CLOSED | | | | |
| *ARDEN AND HOWE CAR W* | *2105 ARDEN WAY* | *SW 0 - 1/8 (0.100 mi.)* | *W138* | *547* |
| Cleanup Status: COMPLETED - CASE CLOSED | | | | |
| *TURNER VOLVO* | *1800 FULTON AVE* | *E 0 - 1/8 (0.107 mi.)* | *N154* | *595* |
| Cleanup Status: COMPLETED - CASE CLOSED | | | | |
| *THRIFTY CAR RENTAL* | *2409 ARDEN WAY* | *ESE 0 - 1/8 (0.109 mi.)* | *Z162* | *686* |
| Cleanup Status: COMPLETED - CASE CLOSED | | | | |
| *CHEVRON #1323* | *2659 ALTA ARDEN* | *E 0 - 1/8 (0.122 mi.)* | *AB204* | *789* |

Cleanup Status: COMPLETED - CASE CLOSED

| | | | | |
|---|---|---|---|---|
| ***RL NIELLO CO INC DBA*** | ***2551 TRADE WIND AVE*** | ***E 1/8 - 1/4 (0.137 mi.)*** | ***AH256*** | ***945*** |
| Cleanup Status: COMPLETED - CASE CLOSED | | | | |
| ***SAC MITSUBISHI*** | ***1729 FULTON AVE*** | ***E 1/8 - 1/4 (0.148 mi.)*** | ***AG275*** | ***1066*** |
| Cleanup Status: COMPLETED - CASE CLOSED | | | | |
| ***MICHAEL'S STORE #512*** | ***2100 ARDEN WAY STE 1*** | ***SSW 1/8 - 1/4 (0.156 mi.)*** | ***AE311*** | ***1230*** |
| Cleanup Status: COMPLETED - CASE CLOSED | | | | |
| ***BERKAN AND CLARK AIR*** | ***2544 TESLA WAY*** | ***ENE 1/8 - 1/4 (0.167 mi.)*** | ***AN353*** | ***1345*** |
| Cleanup Status: COMPLETED - CASE CLOSED | | | | |
| ***FEDERAL BUILDING*** | ***2800 COTTAGE WAY*** | ***ENE 1/8 - 1/4 (0.227 mi.)*** | ***BD480*** | ***1988*** |
| Cleanup Status: COMPLETED - CASE CLOSED | | | | |
| ***K-MART*** | ***2000 HOWE*** | ***NNE 1/4 - 1/2 (0.264 mi.)*** | ***BJ516*** | ***2105*** |
| Cleanup Status: COMPLETED - CASE CLOSED | | | | |
| ***NIELLO VW-LINCOLN-ME*** | ***2701 ARDEN*** | ***E 1/4 - 1/2 (0.288 mi.)*** | ***BK518*** | ***2113*** |
| Cleanup Status: COMPLETED - CASE CLOSED | | | | |
| ***ABA DABA PARTY RENTA*** | ***1547 FULTON*** | ***ESE 1/4 - 1/2 (0.323 mi.)*** | ***BM524*** | ***2206*** |
| Cleanup Status: COMPLETED - CASE CLOSED | | | | |
| ***MAITA OLDSMOBILE*** | ***2211 FULTON AVE*** | ***NE 1/4 - 1/2 (0.385 mi.)*** | ***BN525*** | ***2209*** |
| Cleanup Status: COMPLETED - CASE CLOSED | | | | |

| **Lower Elevation** | **Address** | **Direction / Distance** | **Map ID** | **Page** |
|---|---|---|---|---|
| ***SACRAMENTO JAGUAR*** | ***1721 HOWE AVE*** | ***S 0 - 1/8 (0.094 mi.)*** | ***S129*** | ***512*** |
| Cleanup Status: COMPLETED - CASE CLOSED | | | | |
| ***CAR000277616*** | ***2201 ARDEN WAY*** | ***SSE 0 - 1/8 (0.108 mi.)*** | ***S156*** | ***601*** |
| Cleanup Status: COMPLETED - CASE CLOSED | | | | |
| ***CHEVRON #9-8266*** | ***2149 ARDEN*** | ***SSW 1/8 - 1/4 (0.130 mi.)*** | ***AE225*** | ***843*** |
| Cleanup Status: COMPLETED - CASE CLOSED | | | | |
| ***SWANSON'S CLEANERS*** | ***2121 ARDEN WAY*** | ***SSW 1/8 - 1/4 (0.131 mi.)*** | ***W236*** | ***877*** |
| Cleanup Status: COMPLETED - CASE CLOSED | | | | |
| ***MONCKTON PROPERTY*** | ***1700 FULTON*** | ***E 1/8 - 1/4 (0.204 mi.)*** | ***AX425*** | ***1723*** |
| Cleanup Status: COMPLETED - CASE CLOSED | | | | |
| ***CHANDI'S PETROLEUM I*** | ***1949 ARDEN WAY*** | ***WSW 1/8 - 1/4 (0.213 mi.)*** | ***BA440*** | ***1787*** |
| Cleanup Status: COMPLETED - CASE CLOSED | | | | |
| ***CHEVRON #9-4697*** | ***2000 ARDEN WAY*** | ***SW 1/8 - 1/4 (0.217 mi.)*** | ***AS459*** | ***1884*** |
| Cleanup Status: COMPLETED - CASE CLOSED | | | | |
| ***CAL EXPO CHEVRON*** | ***2000 ARDEN WAY*** | ***SW 1/8 - 1/4 (0.217 mi.)*** | ***AS461*** | ***1922*** |
| Cleanup Status: COMPLETED - CASE CLOSED | | | | |
| ***HARROLD FORD*** | ***1535 HOWE AVE*** | ***S 1/4 - 1/2 (0.293 mi.)*** | ***BL522*** | ***2159*** |
| Cleanup Status: COMPLETED - CASE CLOSED | | | | |

HIST CORTESE: The sites for the list are designated by the State Water Resource Control Board [LUST], the Integrated Waste Board [SWF/LS], and the Department of Toxic Substances Control [CALSITES]. This listing is no longer updated by the state agency.

A review of the HIST CORTESE list, as provided by EDR, and dated 04/01/2001 has revealed that there

are 24 HIST CORTESE sites within approximately 0.5 miles of the target property.

| Equal/Higher Elevation | Address | Direction / Distance | Map ID | Page |
|---|---|---|---|---|
| ***UNOCAL #7243 (FORMER*** Reg Id: 340608 | ***1939 FULTON*** | ***E 0 - 1/8 (0.028 mi.)*** | ***G51*** | ***327*** |
| ***TURNER MOTORS*** Reg Id: 340956 | ***1761 FULTON AVE*** | ***E 0 - 1/8 (0.063 mi.)*** | ***O104*** | ***454*** |
| ***ARDEN AND HOWE CAR W*** Reg Id: 340615 | ***2105 ARDEN WAY*** | ***SW 0 - 1/8 (0.100 mi.)*** | ***W138*** | ***547*** |
| ***TURNER VOLVO*** Reg Id: 340954 | ***1800 FULTON AVE*** | ***E 0 - 1/8 (0.107 mi.)*** | ***N154*** | ***595*** |
| ***THRIFTY CAR RENTAL*** Reg Id: 341051 | ***2409 ARDEN WAY*** | ***ESE 0 - 1/8 (0.109 mi.)*** | ***Z162*** | ***686*** |
| ***BILL'S AUTO SUPPLY*** Reg Id: 340067 | ***1990 FULTON*** | ***ENE 0 - 1/8 (0.112 mi.)*** | ***R181*** | ***715*** |
| ***CHEVRON #1323*** Reg Id: 340246 | ***2659 ALTA ARDEN*** | ***E 0 - 1/8 (0.122 mi.)*** | ***AB204*** | ***789*** |
| ***RL NIELLO CO INC DBA*** Reg Id: 340956 | ***2551 TRADE WIND AVE*** | ***E 1/8 - 1/4 (0.137 mi.)*** | ***AH256*** | ***945*** |
| ***SAC MITSUBISHI*** Reg Id: 340310 | ***1729 FULTON AVE*** | ***E 1/8 - 1/4 (0.148 mi.)*** | ***AG275*** | ***1066*** |
| ***ULTA BEAUTY 118*** Reg Id: 340898 | ***2100 ARDEN WAY*** | ***SSW 1/8 - 1/4 (0.156 mi.)*** | ***AE307*** | ***1203*** |
| ***BERKAN & CLARK HEATI*** Reg Id: 340684 | ***2544 TESLA*** | ***ENE 1/8 - 1/4 (0.167 mi.)*** | ***AN354*** | ***1347*** |
| ***FEDERAL BUILDING*** Reg Id: 340993 | ***2800 COTTAGE WAY*** | ***ENE 1/8 - 1/4 (0.227 mi.)*** | ***BD480*** | ***1988*** |
| ***K-MART*** Reg Id: 340273 | ***2000 HOWE*** | ***NNE 1/4 - 1/2 (0.264 mi.)*** | ***BJ516*** | ***2105*** |
| ***NIELLO VW-LINCOLN-ME*** Reg Id: 340604 | ***2701 ARDEN*** | ***E 1/4 - 1/2 (0.288 mi.)*** | ***BK518*** | ***2113*** |
| ***ABA DABA PARTY RENTA*** Reg Id: 340888 | ***1547 FULTON*** | ***ESE 1/4 - 1/2 (0.323 mi.)*** | ***BM524*** | ***2206*** |
| ***MAITA OLDSMOBILE*** Reg Id: 340783 | ***2211 FULTON AVE*** | ***NE 1/4 - 1/2 (0.385 mi.)*** | ***BN526*** | ***2246*** |

| Lower Elevation | Address | Direction / Distance | Map ID | Page |
|---|---|---|---|---|
| ***CAR000277616*** Reg Id: 340925 | ***2201 ARDEN WAY*** | ***SSE 0 - 1/8 (0.108 mi.)*** | ***S156*** | ***601*** |
| ***CHEVRON #9-8266*** Reg Id: 340405 | ***2149 ARDEN*** | ***SSW 1/8 - 1/4 (0.130 mi.)*** | ***AE225*** | ***843*** |
| ***SWANSON'S CLEANERS*** Reg Id: 340541 | ***2121 ARDEN WAY*** | ***SSW 1/8 - 1/4 (0.131 mi.)*** | ***W236*** | ***877*** |
| ***MONCKTON PROPERTY*** Reg Id: 340080 | ***1700 FULTON*** | ***E 1/8 - 1/4 (0.204 mi.)*** | ***AX425*** | ***1723*** |
| ***CHANDI'S PETROLEUM I*** Reg Id: 340341 | ***1949 ARDEN WAY*** | ***WSW 1/8 - 1/4 (0.213 mi.)*** | ***BA440*** | ***1787*** |
| ***CHEVRON #9-4697*** | ***2000 ARDEN WAY*** | ***SW 1/8 - 1/4 (0.217 mi.)*** | ***AS459*** | ***1884*** |

| | | | | |
|---|---|---|---|---|
| Reg Id: 341063 | | | | |
| ***SPEEDWAY NO. 6176*** | ***2600 ARDEN WAY*** | ***ESE 1/8 - 1/4 (0.242 mi.)*** | ***AX502*** | ***2043*** |
| Reg Id: 341211 | | | | |
| ***HARROLD FORD*** | ***1535 HOWE AVE*** | ***S 1/4 - 1/2 (0.293 mi.)*** | ***BL520*** | ***2125*** |
| Reg Id: 340683 | | | | |

HWTS: DTSC maintains the Hazardous Waste Tracking System that stores ID number information since the early 1980s and manifest data since 1993. The system collects both manifest copies from the generator and destination facility.

A review of the HWTS list, as provided by EDR, and dated 07/19/2024 has revealed that there are 2 HWTS sites within approximately 0.001 miles of the target property.

| Equal/Higher Elevation | Address | Direction / Distance | Map ID | Page |
|---|---|---|---|---|
| ***RIVER VALLEY BAPTIST*** | ***1813 MARKSTON RD.*** | ***0 - 1/8 (0.000 mi.)*** | ***B6*** | ***17*** |
| RIVER VALLEY BAPTIST | 1813 MARKSTON RD. | 0 - 1/8 (0.000 mi.) | B7 | 19 |

HAZNET: The data is extracted from the copies of hazardous waste manifests received each year by the DTSC. The annual volume of manifests is typically 700,000-1,000,000 annually, representing approximately 350,000-500,000 shipments. Data from non-California manifests & continuation sheets are not included at the present time. Data are from the manifests submitted without correction, and therefore many contain some invalid values for data elements such as generator ID, TSD ID, waste category, & disposal method. The source is the Department of Toxic Substance Control is the agency. This database begins with calendar year 1993.

A review of the HAZNET list, as provided by EDR, and dated 12/31/2023 has revealed that there is 1 HAZNET site within approximately 0.001 miles of the target property.

| Equal/Higher Elevation | Address | Direction / Distance | Map ID | Page |
|---|---|---|---|---|
| ***RIVER VALLEY BAPTIST*** | ***1813 MARKSTON RD.*** | ***0 - 1/8 (0.000 mi.)*** | ***B6*** | ***17*** |
| GEPAID: CAC003081740 | | | | |

Sacramento Co. ML: Sacramento County Master List. Any business that has hazardous materials on site - hazardous materials storage sites, underground storage tanks, waste generators.

A review of the Sacramento Co. ML list, as provided by EDR, and dated 11/07/2022 has revealed that there are 216 Sacramento Co. ML sites within approximately 0.25 miles of the target property.

| Equal/Higher Elevation | Address | Direction / Distance | Map ID | Page |
|---|---|---|---|---|
| MPAC MOBILE SERVICES | 2360 ALTA ARDEN EXPY | 0 - 1/8 (0.000 mi.) | B3 | 12 |
| Facility Status: Inactive. Included on a listing no longer updated. | | | | |
| TMS - TOTAL MONITORI | 2440 GLENDALE LN | E 0 - 1/8 (0.004 mi.) | C8 | 20 |
| SAN SIERRA OUTLET | 2560 ALTA ARDEN EXPY | E 0 - 1/8 (0.004 mi.) | A9 | 21 |
| Facility Status: Inactive. Included on a listing no longer updated. | | | | |
| LUXURY DETAILS | 2444 GLENDALE LN | E 0 - 1/8 (0.006 mi.) | C10 | 21 |
| SUTTER CENTER (WOMEN | 2330 GLENDALE LN #20 | E 0 - 1/8 (0.014 mi.) | 16 | 32 |
| Facility Status: Inactive. Included on a listing no longer updated. | | | | |
| ***WORLD MARKET #6015*** | ***1821 HOWE AVE*** | ***WNW 0 - 1/8 (0.019 mi.)*** | ***H22*** | ***41*** |
| ***TURNER NISSAN*** | ***2551 TRADEWINDS AV*** | ***E 0 - 1/8 (0.021 mi.)*** | ***C27*** | ***61*** |

Facility Status: Inactive. Included on a listing no longer updated.
Facility Id: C0016986

| | | | | |
|---|---|---|---|---|
| ***UNION OIL SS #6182*** | ***1849 FULTON AV*** | ***E 0 - 1/8 (0.023 mi.)*** | ***G31*** | ***76*** |

Facility Status: Inactive. Included on a listing no longer updated.

| | | | | |
|---|---|---|---|---|
| ***TARGET STORE T0312*** | ***1919 FULTON AVE*** | ***E 0 - 1/8 (0.024 mi.)*** | ***G35*** | ***80*** |
| CVS/PHARMACY | 1919 FULTON AVE STE | E 0 - 1/8 (0.024 mi.) | G37 | 221 |
| NIETO'S TILE & STONE | 1841 FULTON AVE | E 0 - 1/8 (0.026 mi.) | A40 | 238 |
| ***MERCEDES BENZ OF SAC*** | ***1810 HOWE AVE*** | ***ENE 0 - 1/8 (0.027 mi.)*** | ***I42*** | ***239*** |
| ***ENVISION SAC MB AUTO*** | ***1810 HOWE AVE*** | ***ENE 0 - 1/8 (0.027 mi.)*** | ***I44*** | ***253*** |

Facility Status: Inactive. Included on a listing no longer updated.

| | | | | |
|---|---|---|---|---|
| UNOCAL #7243 | 1939 FULTON AV | E 0 - 1/8 (0.028 mi.) | G53 | 338 |

Facility Status: Inactive. Included on a listing no longer updated.
Facility Id: C0013186

| | | | | |
|---|---|---|---|---|
| PARNELLI JONES, INC | 1939 FULTON AV | E 0 - 1/8 (0.028 mi.) | G55 | 340 |

Facility Status: Inactive. Included on a listing no longer updated.

| | | | | |
|---|---|---|---|---|
| DOB'S TIRE STORE | 1939 FULTON AV | E 0 - 1/8 (0.028 mi.) | G57 | 342 |

Facility Status: Inactive. Included on a listing no longer updated.

| | | | | |
|---|---|---|---|---|
| JDP PETROLEUM | 1939 FULTON AV | E 0 - 1/8 (0.028 mi.) | G58 | 342 |

Facility Status: Inactive. Included on a listing no longer updated.

| | | | | |
|---|---|---|---|---|
| J B COMPANY | 1825 BELL ST STE 100 | E 0 - 1/8 (0.028 mi.) | J59 | 343 |
| WSIN | 1825 BELL ST STE 205 | E 0 - 1/8 (0.028 mi.) | J61 | 344 |
| WESTERN AREA POWER A | 1825 BELL ST | E 0 - 1/8 (0.028 mi.) | J62 | 345 |

Facility Status: Inactive. Included on a listing no longer updated.

| | | | | |
|---|---|---|---|---|
| GREEN SACRAMENTO | 1837 FULTON AVE | E 0 - 1/8 (0.030 mi.) | G64 | 345 |
| ***IMPORT REPAIR CENTER*** | ***1825 FULTON AVE STE*** | ***E 0 - 1/8 (0.037 mi.)*** | ***G65*** | ***346*** |
| A OK AUTO | 1825 FULTON AVE STE | E 0 - 1/8 (0.037 mi.) | G69 | 364 |
| TRINO'S AUTO BODY | 1825 FULTON AVE STE | E 0 - 1/8 (0.037 mi.) | G70 | 364 |
| FULTON AUTO BODY | 1825 FULTON AVE STE | E 0 - 1/8 (0.037 mi.) | G73 | 370 |
| ***TRINO'S AUTO BODY LL*** | ***1825 FULTON AVE UNIT*** | ***E 0 - 1/8 (0.037 mi.)*** | ***G74*** | ***371*** |

Facility Status: Inactive. Included on a listing no longer updated.

| | | | | |
|---|---|---|---|---|
| ***POZZI'S VW PARTS*** | ***1914 FULTON AVE*** | ***E 0 - 1/8 (0.039 mi.)*** | ***G76*** | ***374*** |
| DISCOUNT TIRE CENTER | 1956 FULTON AVE | E 0 - 1/8 (0.042 mi.) | G80 | 419 |
| ***DISCOUNT TIRE CTR #8*** | ***1956 FULTON AVE*** | ***E 0 - 1/8 (0.042 mi.)*** | ***G82*** | ***420*** |
| FULTON AUTO REPAIR | 1956 FULTON AVE STE | E 0 - 1/8 (0.042 mi.) | G83 | 422 |
| ***BUDGET RENT A CAR SY*** | ***1813 FULTON AVE*** | ***E 0 - 1/8 (0.060 mi.)*** | ***M97*** | ***441*** |
| NCI | 1830 FULTON AV | E 0 - 1/8 (0.061 mi.) | N100 | 448 |

Facility Status: Inactive. Included on a listing no longer updated.

| | | | | |
|---|---|---|---|---|
| ROYAL AUTO SERVICE | 1761 FULTON AVE | E 0 - 1/8 (0.063 mi.) | O101 | 449 |
| ***ASM AUTO SERVICE*** | ***1761 FULTON AVE STE*** | ***E 0 - 1/8 (0.063 mi.)*** | ***O105*** | ***463*** |
| ARDEN ANIMAL HOSPITA | 1823 FULTON AVE | E 0 - 1/8 (0.070 mi.) | M109 | 467 |
| ***WEST COAST AUTO CARE*** | ***1808 FULTON AVE*** | ***E 0 - 1/8 (0.070 mi.)*** | ***M111*** | ***470*** |
| DOLLAR TREE # 04726 | 1895 HOWE AVE | NNW 0 - 1/8 (0.080 mi.) | P115 | 489 |
| SACRAMENTO CARBURETO | 2600 JUNIPER LN A | ENE 0 - 1/8 (0.085 mi.) | R120 | 491 |
| ELIE'S FOREIGN & DOM | 2600 JUNIPER LN | ENE 0 - 1/8 (0.085 mi.) | R122 | 494 |
| ***CAPITAL AUTO REPAIR*** | ***2112 WYDA WAY*** | ***NW 0 - 1/8 (0.091 mi.)*** | ***T124*** | ***495*** |
| ***GOODWILL ALTA ARDEN*** | ***2040 ALTA ARDEN EXPW*** | ***WSW 0 - 1/8 (0.095 mi.)*** | ***U130*** | ***516*** |
| ***ARDEN & HOWE CAR WAS*** | ***2105 ARDEN WAY*** | ***SW 0 - 1/8 (0.100 mi.)*** | ***W137*** | ***545*** |
| ARDEN WAY CAR WASH/D | 2105 ARDEN WY | SW 0 - 1/8 (0.100 mi.) | W142 | 571 |

Facility Status: Inactive. Included on a listing no longer updated.
Facility Id: C0062886

| | | | | |
|---|---|---|---|---|
| M K AUTO, INC | 2301 ARDEN WAY | ESE 0 - 1/8 (0.102 mi.) | X145 | 578 |
| THRIFTY CAR SALES | 1800 FULTON AVE | E 0 - 1/8 (0.107 mi.) | N148 | 587 |
| H1 AUTO GROUP | 1800 FULTON AVE | E 0 - 1/8 (0.107 mi.) | N153 | 594 |

# EXECUTIVE SUMMARY

| Equal/Higher Elevation | Address | Direction / Distance | Map ID | Page |
|---|---|---|---|---|
| THRIFTY CAR RENTAL | 2409 ARDEN WAY | ESE 0 - 1/8 (0.109 mi.) | Z164 | 692 |
| THRIFTY CAR RENTAL | 2409 ARDEN WY | ESE 0 - 1/8 (0.109 mi.) | Z165 | 692 |
| Facility Status: Inactive. Included on a listing no longer updated. | | | | |
| Facility Id: C0004786 | | | | |
| ***ARDEN TIRE STORE*** | ***2419 ARDEN WAY*** | ***ESE 0 - 1/8 (0.110 mi.)*** | ***Z167*** | ***694*** |
| ARDEN TIRE STORE | 2419 ARDEN WY | ESE 0 - 1/8 (0.110 mi.) | Z168 | 696 |
| Facility Status: Inactive. Included on a listing no longer updated. | | | | |
| ***THE EARTH STATION II*** | ***2419 ARDEN WAY*** | ***ESE 0 - 1/8 (0.110 mi.)*** | ***Z169*** | ***697*** |
| CHARLEY'S COPY JOYNT | 2033 ARDEN WY #B | WSW 0 - 1/8 (0.111 mi.) | U172 | 701 |
| Facility Status: Inactive. Included on a listing no longer updated. | | | | |
| SWANSON'S CLEANERS | 2033 ARDEN WY #C | WSW 0 - 1/8 (0.111 mi.) | U173 | 702 |
| Facility Status: Inactive. Included on a listing no longer updated. | | | | |
| JAPANESE AUTO WORKS | 1990 FULTON AV #A | ENE 0 - 1/8 (0.112 mi.) | R176 | 711 |
| Facility Status: Inactive. Included on a listing no longer updated. | | | | |
| ***MOTOR SUPPLY COMPANY*** | ***1990 FULTON AV*** | ***ENE 0 - 1/8 (0.112 mi.)*** | ***R178*** | ***713*** |
| Facility Status: Inactive. Included on a listing no longer updated. | | | | |
| CARQUEST AUTO PARTS | 1990 FULTON AVE | ENE 0 - 1/8 (0.112 mi.) | R179 | 714 |
| BRITISH CAR SERVICE | 1990 FULTON AVE C | ENE 0 - 1/8 (0.112 mi.) | R180 | 714 |
| JUST TRANSPORTATION | 2425 ARDEN WY | ESE 0 - 1/8 (0.114 mi.) | Z185 | 724 |
| Facility Status: Inactive. Included on a listing no longer updated. | | | | |
| ***JUST TRANSPORTATION*** | ***2425 ARDEN WAY*** | ***ESE 0 - 1/8 (0.114 mi.)*** | ***Z186*** | ***725*** |
| VON HOUSEN #43 | 2645 ALTA ARDEN EXPY | E 0 - 1/8 (0.116 mi.) | AB189 | 732 |
| Facility Status: Inactive. Included on a listing no longer updated. | | | | |
| ***WYDA WELL*** | ***2305 WYDA WAY*** | ***ENE 0 - 1/8 (0.116 mi.)*** | ***AA190*** | ***732*** |
| VARENNA SENIOR APART | 2351 WYDA WAY | ENE 0 - 1/8 (0.118 mi.) | 191 | 736 |
| ARDEN INTERTIE | 2000 ALTA ARDEN EXPY | WSW 0 - 1/8 (0.120 mi.) | U192 | 736 |
| VON HOUSEN WAREHOUSE | 2634 JUNIPER LN | ENE 0 - 1/8 (0.121 mi.) | R196 | 760 |
| Facility Status: Inactive. Included on a listing no longer updated. | | | | |
| ***SPRINTER OF SACRAMEN*** | ***2634 JUNIPER LN*** | ***ENE 0 - 1/8 (0.121 mi.)*** | ***R198*** | ***763*** |
| HARBOR FREIGHT TOOLS | 1900 HOWE AVE | N 0 - 1/8 (0.123 mi.) | AD205 | 792 |
| STANDARD BRANDS PAIN | 1900 HOWE AV | N 0 - 1/8 (0.123 mi.) | AD206 | 793 |
| Facility Status: Inactive. Included on a listing no longer updated. | | | | |
| SACTO CARBURETOR/ELE | 2542 TOWER AV #A | ENE 0 - 1/8 (0.124 mi.) | AC212 | 821 |
| Facility Status: Inactive. Included on a listing no longer updated. | | | | |
| LEE'S AUTOMOTIVE REP | 2542 TOWER AV | ENE 0 - 1/8 (0.124 mi.) | AC213 | 822 |
| Facility Status: Inactive. Included on a listing no longer updated. | | | | |
| LEGEND AUTO (BODY SH | 2542 TOWER AVE STE A | ENE 0 - 1/8 (0.124 mi.) | AC214 | 822 |
| PAT LAMP'S VOLVO SER | 2542 TOWER AV | ENE 0 - 1/8 (0.124 mi.) | AC215 | 823 |
| Facility Status: Inactive. Included on a listing no longer updated. | | | | |
| FLOORS TO GO | 2333 ARDEN WY | ESE 0 - 1/8 (0.124 mi.) | Y216 | 823 |
| Facility Status: Inactive. Included on a listing no longer updated. | | | | |
| KELLY-MOORE PAINTS | 2333 ARDEN WAY STE B | ESE 0 - 1/8 (0.124 mi.) | Y219 | 840 |
| BEDFORD ENTERPRISES | 1907 BELL ST | ENE 0 - 1/8 (0.125 mi.) | AA220 | 840 |
| Facility Status: Inactive. Included on a listing no longer updated. | | | | |
| COLOR TILE SUPERMART | 2401 ARDEN WY | ESE 1/8 - 1/4 (0.126 mi.) | Z221 | 841 |
| Facility Status: Inactive. Included on a listing no longer updated. | | | | |
| RAY'S MUFFLER SERVIC | 2546 TOWER AV | ENE 1/8 - 1/4 (0.127 mi.) | AC222 | 842 |

Facility Status: Inactive. Included on a listing no longer updated.

| | | | | |
|---|---|---|---|---|
| PERRY'S AUTOMOTIVE | 2544 TOWER AV | ENE 1/8 - 1/4 (0.127 mi.) | AC223 | 842 |
| Facility Status: Inactive. Included on a listing no longer updated. | | | | |
| C.T. CLEANERS | 2357 ARDEN WY | ESE 1/8 - 1/4 (0.127 mi.) | Y224 | 843 |
| Facility Status: Inactive. Included on a listing no longer updated. | | | | |
| USA PRINT SHOPS | 2429 ARDEN WY | ESE 1/8 - 1/4 (0.131 mi.) | AF238 | 885 |
| Facility Status: Inactive. Included on a listing no longer updated. | | | | |
| ***TURNER MOTORS USED C*** | ***2535 ARDEN WAY*** | ***E 1/8 - 1/4 (0.132 mi.)*** | ***AG240*** | ***892*** |
| ***CLUTCH MART*** | ***2101 ARDEN WAY*** | ***SW 1/8 - 1/4 (0.133 mi.)*** | ***W243*** | ***915*** |
| DOUG'S AUTO SALES | 2010 FULTON AV | ENE 1/8 - 1/4 (0.135 mi.) | AC247 | 933 |
| Facility Status: Inactive. Included on a listing no longer updated. | | | | |
| ***PPG ARCHITECTURAL FI*** | ***2433 ARDEN WAY*** | ***ESE 1/8 - 1/4 (0.135 mi.)*** | ***AF248*** | ***933*** |
| ARDEN LIGHTING CENTE | 2433 ARDEN WY | ESE 1/8 - 1/4 (0.135 mi.) | AF249 | 935 |
| Facility Status: Inactive. Included on a listing no longer updated. | | | | |
| SACRAMENTO EUROPEAN | 1733 FULTON AV | E 1/8 - 1/4 (0.135 mi.) | AH252 | 941 |
| Facility Status: Inactive. Included on a listing no longer updated. | | | | |
| CHUCK SWIFT SALES & | 1733 FULTON AV | E 1/8 - 1/4 (0.135 mi.) | AH253 | 941 |
| Facility Status: Inactive. Included on a listing no longer updated. | | | | |
| MOTORSPORT DYNAMICS | 2439 ARDEN WAY | ESE 1/8 - 1/4 (0.136 mi.) | AF255 | 944 |
| ***RL NIELLO CO INC DBA*** | ***2551 TRADE WIND AVE*** | ***E 1/8 - 1/4 (0.137 mi.)*** | ***AH256*** | ***945*** |
| ***SVS AUTOMOTIVE CORPO*** | ***2009 FULTON AVE*** | ***ENE 1/8 - 1/4 (0.144 mi.)*** | ***AC259*** | ***1011*** |
| NEILLO BMW | 2020 FULTON AV | ENE 1/8 - 1/4 (0.145 mi.) | AI260 | 1017 |
| Facility Status: Inactive. Included on a listing no longer updated. | | | | |
| Facility Id: C0001685 | | | | |
| ***NIELLO BMW*** | ***2020 FULTON AVE*** | ***ENE 1/8 - 1/4 (0.145 mi.)*** | ***AI261*** | ***1018*** |
| IRC MUFFLER & RADIAT | 2015 FULTON AVE | ENE 1/8 - 1/4 (0.146 mi.) | AC263 | 1054 |
| THE SMOG SHOPPE | 2015 FULTON AV | ENE 1/8 - 1/4 (0.146 mi.) | AC264 | 1055 |
| Facility Status: Inactive. Included on a listing no longer updated. | | | | |
| PAYLESS BUILDERS SUP | 2501 ARDEN WY | ESE 1/8 - 1/4 (0.146 mi.) | AF265 | 1055 |
| Facility Status: Inactive. Included on a listing no longer updated. | | | | |
| ***MOTORCYCLE CONSIGNME*** | ***2499 ARDEN WAY*** | ***ESE 1/8 - 1/4 (0.147 mi.)*** | ***AF266*** | ***1056*** |
| ONE HOUR MOTO PHOTO | 2304 ARDEN WY | ESE 1/8 - 1/4 (0.147 mi.) | AJ267 | 1057 |
| Facility Status: Inactive. Included on a listing no longer updated. | | | | |
| ONE HOUR MOTO PHOTO | 2304 ARDEN WAY | ESE 1/8 - 1/4 (0.147 mi.) | AJ268 | 1058 |
| MEINEKE DISCOUNT MUF | 1729 FULTON AV #C | E 1/8 - 1/4 (0.148 mi.) | AG270 | 1061 |
| Facility Status: Inactive. Included on a listing no longer updated. | | | | |
| ***EAST SACRAMENTO MOTO*** | ***1729 FULTON AVE STE*** | ***E 1/8 - 1/4 (0.148 mi.)*** | ***AG273*** | ***1063*** |
| ***SAC MITSUBISHI*** | ***1729 FULTON AVE*** | ***E 1/8 - 1/4 (0.148 mi.)*** | ***AG275*** | ***1066*** |
| ***BRITISH CAR SERVICE*** | ***2541 TOWER AVE STE D*** | ***ENE 1/8 - 1/4 (0.149 mi.)*** | ***AC276*** | ***1069*** |
| ***SACRAMENTO AUTO TECH*** | ***2541 TOWER AVE STE A*** | ***ENE 1/8 - 1/4 (0.149 mi.)*** | ***AC277*** | ***1077*** |
| DAN KELLY'S BRITISH | 2541 TOWER AVE STE C | ENE 1/8 - 1/4 (0.149 mi.) | AC278 | 1087 |
| ***LAMP'S VOLVO SERVICE*** | ***2541 TOWER AVE STE C*** | ***ENE 1/8 - 1/4 (0.149 mi.)*** | ***AC279*** | ***1087*** |
| Facility Status: Inactive. Included on a listing no longer updated. | | | | |
| MARTINEZ AUTO CARE I | 2509 ARDEN WAY | ESE 1/8 - 1/4 (0.150 mi.) | AF282 | 1096 |
| TURNER NISSAN | 2509 ARDEN WY | ESE 1/8 - 1/4 (0.150 mi.) | AF284 | 1107 |
| Facility Status: Inactive. Included on a listing no longer updated. | | | | |
| CONROY'S FLOWERS | 2300 ARDEN WY | ESE 1/8 - 1/4 (0.151 mi.) | AJ285 | 1108 |
| Facility Status: Inactive. Included on a listing no longer updated. | | | | |
| ***OVERKILL PERFORMANCE*** | ***2444 TOWER AVE*** | ***ENE 1/8 - 1/4 (0.153 mi.)*** | ***AL288*** | ***1114*** |
| MARTY VANICH AUTOMOT | 2629 JUNIPER LN | ENE 1/8 - 1/4 (0.154 mi.) | AM291 | 1140 |
| CAR CARE CENTER | 2629 JUNIPER LN | ENE 1/8 - 1/4 (0.154 mi.) | AM293 | 1146 |

Facility Status: Inactive. Included on a listing no longer updated.

| | | | | |
|---|---|---|---|---|
| ***CAR CARE CENTER*** | ***2629 JUNIPER LANE*** | ***ENE 1/8 - 1/4 (0.154 mi.)*** | ***AM296*** | ***1150*** |
| ***FULTON ARDEN CENTER*** | ***1750 FULTON AVE*** | ***E 1/8 - 1/4 (0.155 mi.)*** | ***AH297*** | ***1174*** |
| SCOTTY & SONS AUTO & | 2521 TOWER AVE | ENE 1/8 - 1/4 (0.156 mi.) | AN300 | 1189 |
| DEALER'S SERVICE CEN | 2521 TOWER AVE STE A | ENE 1/8 - 1/4 (0.156 mi.) | AN301 | 1190 |
| ACE PHOTO | 2100 ARDEN WAY, #150 | SSW 1/8 - 1/4 (0.156 mi.) | AE304 | 1196 |
| ***ULTA BEAUTY 118*** | ***2100 ARDEN WAY*** | ***SSW 1/8 - 1/4 (0.156 mi.)*** | ***AE307*** | ***1203*** |
| TROPICAL FLORAL DESI | 2100 ARDEN WY #115 | SSW 1/8 - 1/4 (0.156 mi.) | AE310 | 1230 |

Facility Status: Inactive. Included on a listing no longer updated.

| | | | | |
|---|---|---|---|---|
| ***MICHAEL'S STORE #512*** | ***2100 ARDEN WAY STE 1*** | ***SSW 1/8 - 1/4 (0.156 mi.)*** | ***AE311*** | ***1230*** |
| ***PACIFIC PHOTO*** | ***2100 ARDEN WY NO 150*** | ***SSW 1/8 - 1/4 (0.156 mi.)*** | ***AE313*** | ***1246*** |

Facility Status: Inactive. Included on a listing no longer updated.

| | | | | |
|---|---|---|---|---|
| NORDSTROM SACRAMENTO | 2100 ARDEN WAY STE 1 | SSW 1/8 - 1/4 (0.156 mi.) | AE314 | 1250 |
| CHRIS STUMPF | 2517 TOWER AVE | ENE 1/8 - 1/4 (0.157 mi.) | AL316 | 1255 |
| CHET & CLIFF'S GARAG | 2025 FULTON AVE | ENE 1/8 - 1/4 (0.158 mi.) | AC317 | 1255 |
| FRONTIER PAINT CO, I | 2513 ARDEN WY | ESE 1/8 - 1/4 (0.158 mi.) | AG319 | 1262 |

Facility Status: Inactive. Included on a listing no longer updated.

| | | | | |
|---|---|---|---|---|
| FRONTIER-AMERITONE P | 2513 ARDEN WY | ESE 1/8 - 1/4 (0.158 mi.) | AG320 | 1263 |

Facility Status: Inactive. Included on a listing no longer updated.

| | | | | |
|---|---|---|---|---|
| ***PPG PAINTS*** | ***2513 ARDEN WAY*** | ***ESE 1/8 - 1/4 (0.158 mi.)*** | ***AG321*** | ***1263*** |
| O'DONNEL TRUCK & ENG | 2515 ARDEN WAY | ESE 1/8 - 1/4 (0.160 mi.) | AG326 | 1286 |
| ***OVERKILL PERFORMANCE*** | ***2459 TOWER AVE*** | ***ENE 1/8 - 1/4 (0.160 mi.)*** | ***AL327*** | ***1286*** |
| ***TERMINIX INTERNATION*** | ***2521 ARDEN WAY*** | ***ESE 1/8 - 1/4 (0.160 mi.)*** | ***AG328*** | ***1288*** |
| JAPANESE AUTO WORKS | 2509 TOWER AVE | ENE 1/8 - 1/4 (0.161 mi.) | AL329 | 1289 |
| MOTOR MACHINE | 2501 TOWER AVE | ENE 1/8 - 1/4 (0.164 mi.) | AL332 | 1290 |
| RIVER CITY MOTORCYCL | 2539 ARDEN WAY | E 1/8 - 1/4 (0.165 mi.) | AG333 | 1291 |
| ***HAL'S AUTO AIR*** | ***2416 TOWER AVENUE*** | ***ENE 1/8 - 1/4 (0.165 mi.)*** | ***AL334*** | ***1292*** |

Facility Status: Inactive. Included on a listing no longer updated.

| | | | | |
|---|---|---|---|---|
| LEAL'S BODY SHOP | 2031 FULTON AVE STE | ENE 1/8 - 1/4 (0.167 mi.) | AC347 | 1330 |
| ***BERKAN & CLARK AIR C*** | ***2544 TESLA WAY*** | ***ENE 1/8 - 1/4 (0.167 mi.)*** | ***AN348*** | ***1330*** |
| ***BERKAN AND CLARK AIR*** | ***2544 TESLA WAY*** | ***ENE 1/8 - 1/4 (0.167 mi.)*** | ***AN353*** | ***1345*** |
| ***BLISS POWER LAWN EQU*** | ***1715 FULTON AVE*** | ***E 1/8 - 1/4 (0.168 mi.)*** | ***AG366*** | ***1383*** |
| ***HAYES BROTHERS COLLI*** | ***2404 TOWER AVE*** | ***ENE 1/8 - 1/4 (0.168 mi.)*** | ***AL368*** | ***1401*** |
| ***WEST COAST AUTO CARE*** | ***2528 TESLA WAY*** | ***ENE 1/8 - 1/4 (0.169 mi.)*** | ***AN374*** | ***1482*** |
| ***CHEVRON U.S.A. INC.*** | ***2344 ARDEN WAY*** | ***ESE 1/8 - 1/4 (0.171 mi.)*** | ***AQ377*** | ***1493*** |

Facility Status: Inactive. Included on a listing no longer updated.
Facility Id: C0079286

| | | | | |
|---|---|---|---|---|
| STOP SHOP SERVICE CE | 2451 TOWER AVE | ENE 1/8 - 1/4 (0.173 mi.) | AL378 | 1495 |
| ***ABRA AUTO BODY & GLA*** | ***2400 TOWER AVE*** | ***ENE 1/8 - 1/4 (0.175 mi.)*** | ***AL380*** | ***1505*** |
| KARL'S AUTOMOTIVE | 2457 TOWER AV | ENE 1/8 - 1/4 (0.179 mi.) | AL385 | 1568 |

Facility Status: Inactive. Included on a listing no longer updated.

| | | | | |
|---|---|---|---|---|
| MANNING'S PAINT SHOP | 2429 TOWER AV | ENE 1/8 - 1/4 (0.181 mi.) | AL388 | 1573 |

Facility Status: Inactive. Included on a listing no longer updated.

| | | | | |
|---|---|---|---|---|
| GOLDEN AUTO DETAILIN | 2429 TOWER AV #A | ENE 1/8 - 1/4 (0.181 mi.) | AL389 | 1573 |

Facility Status: Inactive. Included on a listing no longer updated.

| | | | | |
|---|---|---|---|---|
| ***KENS FENCE CO*** | ***2530 TESLA WAY*** | ***ENE 1/8 - 1/4 (0.182 mi.)*** | ***AL390*** | ***1574*** |

Facility Status: Inactive. Included on a listing no longer updated.

| | | | | |
|---|---|---|---|---|
| PERRY'S BODY SHOP | 2425 TOWER AV | ENE 1/8 - 1/4 (0.184 mi.) | AL394 | 1583 |

Facility Status: Inactive. Included on a listing no longer updated.

| | | | | |
|---|---|---|---|---|
| HAL'S AUTO AIR, INC | 2425 TOWER AVE | ENE 1/8 - 1/4 (0.184 mi.) | AL395 | 1584 |
| BLACK & DECKER | 2033 FULTON AV | ENE 1/8 - 1/4 (0.189 mi.) | AT405 | 1626 |

Facility Status: Inactive. Included on a listing no longer updated.

| | | | | |
|---|---|---|---|---|
| ***IEH AUTO PARTS, LLC*** | ***2500 ARDEN WAY*** | ***ESE 1/8 - 1/4 (0.190 mi.)*** | ***AU406*** | ***1627*** |
| ***THAT'S CHEAP*** | ***1919 ARDEN WAY*** | ***W 1/8 - 1/4 (0.196 mi.)*** | ***AV412*** | ***1668*** |
| STAR CONSTRUCTION | 2539 TESLA WAY | ENE 1/8 - 1/4 (0.197 mi.) | AN415 | 1695 |
| THE MATTRESS FIRM | 1650 BELL ST #120 | SE 1/8 - 1/4 (0.198 mi.) | AW416 | 1696 |

Facility Status: Inactive. Included on a listing no longer updated.

| | | | | |
|---|---|---|---|---|
| CRS REFRIGERATED TRU | 1650 BELL ST #100 | SE 1/8 - 1/4 (0.198 mi.) | AW417 | 1697 |

Facility Status: Inactive. Included on a listing no longer updated.

| | | | | |
|---|---|---|---|---|
| BESS BROS AUTOMOTIVE | 2537 TESLA WY | ENE 1/8 - 1/4 (0.200 mi.) | AN419 | 1700 |

Facility Status: Inactive. Included on a listing no longer updated.

| | | | | |
|---|---|---|---|---|
| CORK'S CYCLE SERVICE | 2537 TESLA WAY | ENE 1/8 - 1/4 (0.200 mi.) | AN420 | 1700 |
| ***IDEAL RADIATOR SALES*** | ***2531 TESLA WAY*** | ***ENE 1/8 - 1/4 (0.206 mi.)*** | ***AY428*** | ***1744*** |
| JAGUAR SACRAMENTO | 2052 FULTON AVE | ENE 1/8 - 1/4 (0.209 mi.) | AZ433 | 1763 |
| STOP SHOP SERVICE CE | 2350 TOWER AV | ENE 1/8 - 1/4 (0.214 mi.) | 444 | 1849 |

Facility Status: Inactive. Included on a listing no longer updated.

| | | | | |
|---|---|---|---|---|
| O'REILLY AUTO PARTS | 2560 COTTAGE WAY | ENE 1/8 - 1/4 (0.214 mi.) | AT445 | 1850 |
| ***RADIAL TIRE SERVICE*** | ***2500 COTTAGE WAY*** | ***ENE 1/8 - 1/4 (0.226 mi.)*** | ***AY469*** | ***1937*** |
| US GEOLOGICAL SURVEY | 2800 COTTAGE WY | ENE 1/8 - 1/4 (0.227 mi.) | BD474 | 1962 |

Facility Status: Inactive. Included on a listing no longer updated.

| | | | | |
|---|---|---|---|---|
| ***GENERAL SERVICES ADM*** | ***2800 COTTAGE WAY STE*** | ***ENE 1/8 - 1/4 (0.227 mi.)*** | ***BD475*** | ***1962*** |
| FEDERAL BUILDING/F.B | 2800 COTTAGE WY | ENE 1/8 - 1/4 (0.227 mi.) | BD477 | 1969 |

Facility Status: Inactive. Included on a listing no longer updated.
Facility Id: C0202188

| | | | | |
|---|---|---|---|---|
| ***GENERAL SERVICES ADM*** | ***2800 COTTAGE WAY*** | ***ENE 1/8 - 1/4 (0.227 mi.)*** | ***BD478*** | ***1969*** |
| ROBERTA'S PRINTING-C | 2546 COTTAGE WY | ENE 1/8 - 1/4 (0.231 mi.) | BF488 | 2018 |

Facility Status: Inactive. Included on a listing no longer updated.

| | | | | |
|---|---|---|---|---|
| ***ROBERTA'S PRINTING -*** | ***2546 COTTAGE WAY*** | ***ENE 1/8 - 1/4 (0.231 mi.)*** | ***BF489*** | ***2019*** |
| KUBEL/ARMSTRONG WELL | 1791 KUBEL CIR | E 1/8 - 1/4 (0.236 mi.) | BG491 | 2027 |
| DEXTER'S CLASSIC CAR | COTTAGE/FULTON | ENE 1/8 - 1/4 (0.237 mi.) | AT492 | 2027 |

Facility Status: Inactive. Included on a listing no longer updated.

| | | | | |
|---|---|---|---|---|
| PERFORMANCE AUTO REP | 2613 COTTAGE WY #A | ENE 1/8 - 1/4 (0.241 mi.) | BH494 | 2036 |

Facility Status: Inactive. Included on a listing no longer updated.

| | | | | |
|---|---|---|---|---|
| EUROPEAN AUTO CENTER | 2613 COTTAGE WY #A | ENE 1/8 - 1/4 (0.241 mi.) | BH495 | 2036 |

Facility Status: Inactive. Included on a listing no longer updated.

| | | | | |
|---|---|---|---|---|
| SAAB OF SACRAMENTO | 2613 COTTAGE WAY | ENE 1/8 - 1/4 (0.241 mi.) | BH496 | 2037 |
| ***SWIFT DODGE*** | ***2539 COTTAGE WAY*** | ***ENE 1/8 - 1/4 (0.249 mi.)*** | ***BF514*** | ***2100*** |

| **Lower Elevation** | **Address** | **Direction / Distance** | **Map ID** | **Page** |
|---|---|---|---|---|
| SACRAMENTO CELLULAR | 1750 HOWE AV #320 | SE 0 - 1/8 (0.052 mi.) | K86 | 427 |

Facility Status: Inactive. Included on a listing no longer updated.

| | | | | |
|---|---|---|---|---|
| AT&T MOBILITY - HOWE | 1750 HOWE AVE STE 10 | SE 0 - 1/8 (0.052 mi.) | K87 | 427 |
| SONO BELLO BODY CONT | 1750 HOWE AVE STE 50 | SE 0 - 1/8 (0.052 mi.) | K89 | 430 |
| KIMMEL MANAGEMENT CO | 1750 HOWE AV #590 | SE 0 - 1/8 (0.052 mi.) | K93 | 435 |

Facility Status: Inactive. Included on a listing no longer updated.

| | | | | |
|---|---|---|---|---|
| TIDY CAR | 1723 BELL ST | ESE 0 - 1/8 (0.082 mi.) | Q117 | 490 |
| VAP, INC VICTORY AUT | 1717 BELL ST | ESE 0 - 1/8 (0.084 mi.) | Q119 | 491 |

Facility Status: Inactive. Included on a listing no longer updated.

| | | | | |
|---|---|---|---|---|
| ***SACRAMENTO JAGUAR*** | ***1721 HOWE AVE*** | ***S 0 - 1/8 (0.094 mi.)*** | ***S129*** | ***512*** |

Facility Status: Inactive. Included on a listing no longer updated.

| | | | | |
|---|---|---|---|---|
| ***GOODWILL ARDEN FURNI*** | ***2265 ARDEN WAY*** | ***ESE 0 - 1/8 (0.097 mi.)*** | ***V133*** | ***540*** |
| ***CAR000277616*** | ***2201 ARDEN WAY*** | ***SSE 0 - 1/8 (0.108 mi.)*** | ***S156*** | ***601*** |

# EXECUTIVE SUMMARY

| Lower Elevation | Address | Direction / Distance | Map ID | Page |
|---|---|---|---|---|
| ***FRAZEE PAINT AND WAL*** | ***2285 ARDEN WAY*** | ***ESE 0 - 1/8 (0.111 mi.)*** | ***Q171*** | ***698*** |
| AAMCO TRANSMISSION | 2257 ARDEN WY | SE 1/8 - 1/4 (0.130 mi.) | V229 | 854 |
| Facility Status: Inactive. Included on a listing no longer updated. | | | | |
| Facility Id: C01626 | | | | |
| ***AAMCO TRANSMISSION*** | ***2257 ARDEN WAY*** | ***SE 1/8 - 1/4 (0.130 mi.)*** | ***V231*** | ***861*** |
| PRESTIGE CLEANERS | 2121 ARDEN WAY | SSW 1/8 - 1/4 (0.131 mi.) | W234 | 876 |
| SWANSON CLEANERS | 2121 ARDEN WY | SSW 1/8 - 1/4 (0.131 mi.) | W235 | 877 |
| Facility Status: Inactive. Included on a listing no longer updated. | | | | |
| Facility Id: C0085286 | | | | |
| ARDEN AUTO OUTLET SA | 2244 ARDEN WAY | SSE 1/8 - 1/4 (0.161 mi.) | AO330 | 1289 |
| ARDEN AUTO OUTLET | 2244 ARDEN WAY | SSE 1/8 - 1/4 (0.161 mi.) | AO331 | 1290 |
| J & C AUTOMOTIVE | 2256 ARDEN WY | SE 1/8 - 1/4 (0.167 mi.) | AO358 | 1354 |
| Facility Status: Inactive. Included on a listing no longer updated. | | | | |
| AMERICA'S TIRE CO | 2256 ARDEN WY | SE 1/8 - 1/4 (0.167 mi.) | AO359 | 1355 |
| Facility Status: Inactive. Included on a listing no longer updated. | | | | |
| ***ARDEN MIDAS SPEEDEE*** | ***2260 ARDEN WAY*** | ***SE 1/8 - 1/4 (0.168 mi.)*** | ***AO363*** | ***1368*** |
| ***JOHNSON INVESTMENT C*** | ***2545 ARDEN WAY*** | ***ESE 1/8 - 1/4 (0.169 mi.)*** | ***AG371*** | ***1462*** |
| ***FAST SIGNS #112*** | ***1720 FULTON AVE*** | ***E 1/8 - 1/4 (0.177 mi.)*** | ***AH383*** | ***1550*** |
| ***1X SILK/SOLOMON*** | ***1632 HOWE AVE*** | ***S 1/8 - 1/4 (0.180 mi.)*** | ***AR386*** | ***1569*** |
| SAVING CENTER | 1647 HOWE AV | S 1/8 - 1/4 (0.184 mi.) | AR393 | 1583 |
| Facility Status: Inactive. Included on a listing no longer updated. | | | | |
| ***MONCKTON PROPERTY*** | ***1700 FULTON*** | ***E 1/8 - 1/4 (0.204 mi.)*** | ***AX425*** | ***1723*** |
| EXCEL CHIROPRACTIC | 1600 HOWE AV | S 1/8 - 1/4 (0.207 mi.) | AR430 | 1761 |
| Facility Status: Inactive. Included on a listing no longer updated. | | | | |
| G M E | 1600 HOWE AV | S 1/8 - 1/4 (0.207 mi.) | AR431 | 1762 |
| Facility Status: Inactive. Included on a listing no longer updated. | | | | |
| ***CHANDI'S PETROLEUM I*** | ***1949 ARDEN WAY*** | ***WSW 1/8 - 1/4 (0.213 mi.)*** | ***BA440*** | ***1787*** |
| PIP PRINTING | 2230 ARDEN WAY H | SSE 1/8 - 1/4 (0.217 mi.) | BB448 | 1866 |
| K STAR AUTO BODY | 2230 ARDEN WAY STE A | SSE 1/8 - 1/4 (0.217 mi.) | BB449 | 1866 |
| FACTORY AUTO TINTING | 2230 ARDEN WY | SSE 1/8 - 1/4 (0.217 mi.) | BB450 | 1867 |
| Facility Status: Inactive. Included on a listing no longer updated. | | | | |
| VERIZON WIRELESS BEL | 2230 ARDEN WAY | SSE 1/8 - 1/4 (0.217 mi.) | BB451 | 1867 |
| JERRY BULLARD, INC | 2000 ARDEN WY | SW 1/8 - 1/4 (0.217 mi.) | AS453 | 1870 |
| Facility Status: Inactive. Included on a listing no longer updated. | | | | |
| Facility Id: C0081686 | | | | |
| CAL EXPO CHEVRON #94 | 2000 ARDEN WAY | SW 1/8 - 1/4 (0.217 mi.) | AS462 | 1929 |
| CHIEF AUTO PARTS #23 | 2544 ARDEN WY | ESE 1/8 - 1/4 (0.218 mi.) | BC465 | 1932 |
| Facility Status: Inactive. Included on a listing no longer updated. | | | | |
| CHILDRENS CHOICE PED | 1580 HOWE AVE | S 1/8 - 1/4 (0.222 mi.) | AR466 | 1932 |
| ARDEN SERVICE CENTER | 2604 ARDEN WY | ESE 1/8 - 1/4 (0.227 mi.) | AX482 | 1993 |
| Facility Status: Inactive. Included on a listing no longer updated. | | | | |
| ARDEN AUTO SERVICE | 2604 ARDEN WY | ESE 1/8 - 1/4 (0.227 mi.) | AX483 | 1993 |
| Facility Status: Inactive. Included on a listing no longer updated. | | | | |
| ***THE CONTAINER STORE*** | ***2030 ARDEN WAY*** | ***SW 1/8 - 1/4 (0.229 mi.)*** | ***BE484*** | ***1994*** |
| EXECUTIVE INN | 2030 ARDEN WY | SW 1/8 - 1/4 (0.229 mi.) | BE486 | 2007 |
| Facility Status: Inactive. Included on a listing no longer updated. | | | | |
| SPEEDWAY #6176 | 2600 ARDEN WAY | ESE 1/8 - 1/4 (0.242 mi.) | AX498 | 2039 |
| CAL EXPO CHEVRON, IN | 2600 ARDEN WY | ESE 1/8 - 1/4 (0.242 mi.) | AX500 | 2042 |

Facility Status: Inactive. Included on a listing no longer updated.

| | | | | |
|---|---|---|---|---|
| DIE TECH OF CALIFORN | 1621 FULTON AV #38 | ESE 1/8 - 1/4 (0.245 mi.) | BC509 | 2096 |
| Facility Status: Inactive. Included on a listing no longer updated. | | | | |
| CONTINENTAL TYPEWRIT | 1621 FULTON AV | ESE 1/8 - 1/4 (0.245 mi.) | BC510 | 2097 |
| Facility Status: Inactive. Included on a listing no longer updated. | | | | |
| AUTO SHIELD #1 | 1631 FULTON AV | ESE 1/8 - 1/4 (0.247 mi.) | BC513 | 2099 |
| Facility Status: Inactive. Included on a listing no longer updated. | | | | |

Notify 65: Listings of all Proposition 65 incidents reported to counties by the State Water Resources Control Board and the Regional Water Quality Control Board. This database is no longer updated by the reporting agency.

A review of the Notify 65 list, as provided by EDR, and dated 09/05/2024 has revealed that there are 3 Notify 65 sites within approximately 1 mile of the target property.

| Equal/Higher Elevation | Address | Direction / Distance | Map ID | Page |
|---|---|---|---|---|
| ***UNOCAL SERVICE STATI*** | ***3100 ARDEN WAY*** | ***E 1/2 - 1 (0.601 mi.)*** | ***BO529*** | ***2255*** |

| Lower Elevation | Address | Direction / Distance | Map ID | Page |
|---|---|---|---|---|
| ***RAY'S SHELL*** | ***1600 ARDEN WAY*** | ***W 1/2 - 1 (0.622 mi.)*** | ***532*** | ***2310*** |
| ARCO SERVICE STATION | 1266 HOWE AVENUE | S 1/2 - 1 (0.653 mi.) | 534 | 2320 |

**EDR HIGH RISK HISTORICAL RECORDS**

***EDR Exclusive Records***

EDR Hist Auto: EDR has searched selected national collections of business directories and has collected listings of potential gas station/filling station/service station sites that were available to EDR researchers. EDR's review was limited to those categories of sources that might, in EDR's opinion, include gas station/filling station/service station establishments. The categories reviewed included, but were not limited to gas, gas station, gasoline station, filling station, auto, automobile repair, auto service station, service station, etc. This database falls within a category of information EDR classifies as "High Risk Historical Records", or HRHR. EDR's HRHR effort presents unique and sometimes proprietary data about past sites and operations that typically create environmental concerns, but may not show up in current government records searches.

A review of the EDR Hist Auto list, as provided by EDR, has revealed that there are 34 EDR Hist Auto sites within approximately 0.125 miles of the target property.

| Equal/Higher Elevation | Address | Direction / Distance | Map ID | Page |
|---|---|---|---|---|
| A-1 BRAKES & TUNE UP | 2528 WYDA WY | E 0 - 1/8 (0.008 mi.) | A11 | 22 |
| AVERY S WHEEL SERVIC | 2525 WYDA WY | E 0 - 1/8 (0.009 mi.) | A12 | 22 |
| MACKS NORWALK SERVIC | 1901 FULTON AVE | E 0 - 1/8 (0.016 mi.) | G19 | 39 |
| PRECISION WHEEL & BR | 1903 FULTON AVE | E 0 - 1/8 (0.016 mi.) | G20 | 39 |
| CHAMPNEY GENE | 1901 FULTON AVE | E 0 - 1/8 (0.020 mi.) | G25 | 60 |
| ATLAS MUFFLER AUTO U | 1903 FULTON AVE | E 0 - 1/8 (0.021 mi.) | G26 | 61 |
| CAMELLIA MOTORS INC | 1849 FULTON AVE | E 0 - 1/8 (0.023 mi.) | G30 | 76 |
| SENATOR MOTORS | 1917 FULTON AVE | E 0 - 1/8 (0.024 mi.) | G34 | 80 |
| AUTO VILLAGE | 1841 FULTON AVE | E 0 - 1/8 (0.026 mi.) | A41 | 238 |

# EXECUTIVE SUMMARY

| Equal/Higher Elevation | Address | Direction / Distance | Map ID | Page |
|---|---|---|---|---|
| BRITISH MOTORS OF @S | 1810 HOWE AVE | ENE 0 - 1/8 (0.027 mi.) | I48 | 327 |
| DIGAS COMPANY | 1935 FULTON AVE | E 0 - 1/8 (0.027 mi.) | G49 | 327 |
| JDP PETROLEUM | 1939 FULTON AVE | E 0 - 1/8 (0.028 mi.) | G50 | 327 |
| IMPORT REPAIR CENTER | 1825 FULTON AVE | E 0 - 1/8 (0.037 mi.) | G66 | 352 |
| CAR CARE CENTER | 1956 FULTON AVE | E 0 - 1/8 (0.042 mi.) | G81 | 419 |
| PLACER MOTORS | 1900 FULTON AVE | E 0 - 1/8 (0.043 mi.) | G84 | 422 |
| KEYSTONE MOTORS | 1971 FULTON AVE | ENE 0 - 1/8 (0.054 mi.) | L95 | 440 |
| HOLIDAY MOTORS | 1813 FULTON AVE | E 0 - 1/8 (0.060 mi.) | M96 | 440 |
| TURNER MOTORS | 1761 FULTON AVE | E 0 - 1/8 (0.063 mi.) | O106 | 466 |
| JERUE S SUNLAND SERV | 1983 FULTON AVE | ENE 0 - 1/8 (0.066 mi.) | L108 | 467 |
| ANGIE S HANCOCK | 1983 FULTON AVE | ENE 0 - 1/8 (0.080 mi.) | L116 | 490 |
| JERUE & CO | 1985 FULTON AVE | ENE 0 - 1/8 (0.083 mi.) | L118 | 490 |
| BEST BUY AUTO SALES | 1801 FULTON AVE | E 0 - 1/8 (0.098 mi.) | M134 | 543 |
| ACORN AUTOMOTIVE & E | 2609 JUNIPER LN | ENE 0 - 1/8 (0.098 mi.) | R135 | 543 |
| KING DODGE SALES INC | 2301 ARDEN WY | ESE 0 - 1/8 (0.102 mi.) | X143 | 571 |
| TOWN & COUNTRY LINCO | 1800 FULTON AVE | E 0 - 1/8 (0.107 mi.) | N151 | 591 |
| BRITISH CAR SERVICE | 1990 FULTON AVE C | ENE 0 - 1/8 (0.112 mi.) | R182 | 717 |
| AUTOMATIC TRANSMISSI | 2031 ARDEN WY | SW 0 - 1/8 (0.116 mi.) | W187 | 727 |
| RED-D TRANSMISION | 2001 FULTON AVE | ENE 0 - 1/8 (0.120 mi.) | AC193 | 737 |
| BRADFORD CHEVRON SER | 2659 ALTA ARDEN | E 0 - 1/8 (0.122 mi.) | AB200 | 785 |

| Lower Elevation | Address | Direction / Distance | Map ID | Page |
|---|---|---|---|---|
| SUPERIOR AUTO SLS | 1718 HOWE AVE | S 0 - 1/8 (0.088 mi.) | S123 | 495 |
| CONTINENTAL MOTORS | 1721 HOWE AVE | S 0 - 1/8 (0.094 mi.) | S128 | 512 |
| SMITH S PHILLIPS 66 | 2201 ARDEN WAY | SSE 0 - 1/8 (0.108 mi.) | S158 | 657 |
| DOUGLAS OIL CO | 2285 ARDEN WY | ESE 0 - 1/8 (0.111 mi.) | Q170 | 698 |
| ARDEN BELL DOUGLAS S | 2291 ARDEN WY | ESE 0 - 1/8 (0.121 mi.) | Q199 | 785 |

EDR Hist Cleaner: EDR has searched selected national collections of business directories and has collected listings of potential dry cleaner sites that were available to EDR researchers. EDR's review was limited to those categories of sources that might, in EDR's opinion, include dry cleaning establishments. The categories reviewed included, but were not limited to dry cleaners, cleaners, laundry, laundromat, cleaning/laundry, wash & dry etc. This database falls within a category of information EDR classifies as "High Risk Historical Records", or HRHR. EDR's HRHR effort presents unique and sometimes proprietary data about past sites and operations that typically create environmental concerns, but may not show up in current government records searches.


A review of the EDR Hist Cleaner list, as provided by EDR, has revealed that there is 1 EDR Hist Cleaner site within approximately 0.125 miles of the target property.

| Lower Elevation | Address | Direction / Distance | Map ID | Page |
|---|---|---|---|---|
| VALET EXPRESS CLEANE | 1731 HOWE AVE STE 60 | SSW 0 - 1/8 (0.030 mi.) | D63 | 345 |

# EXECUTIVE SUMMARY

There were no unmapped sites in this report.

# OVERVIEW MAP - 7898489.2S

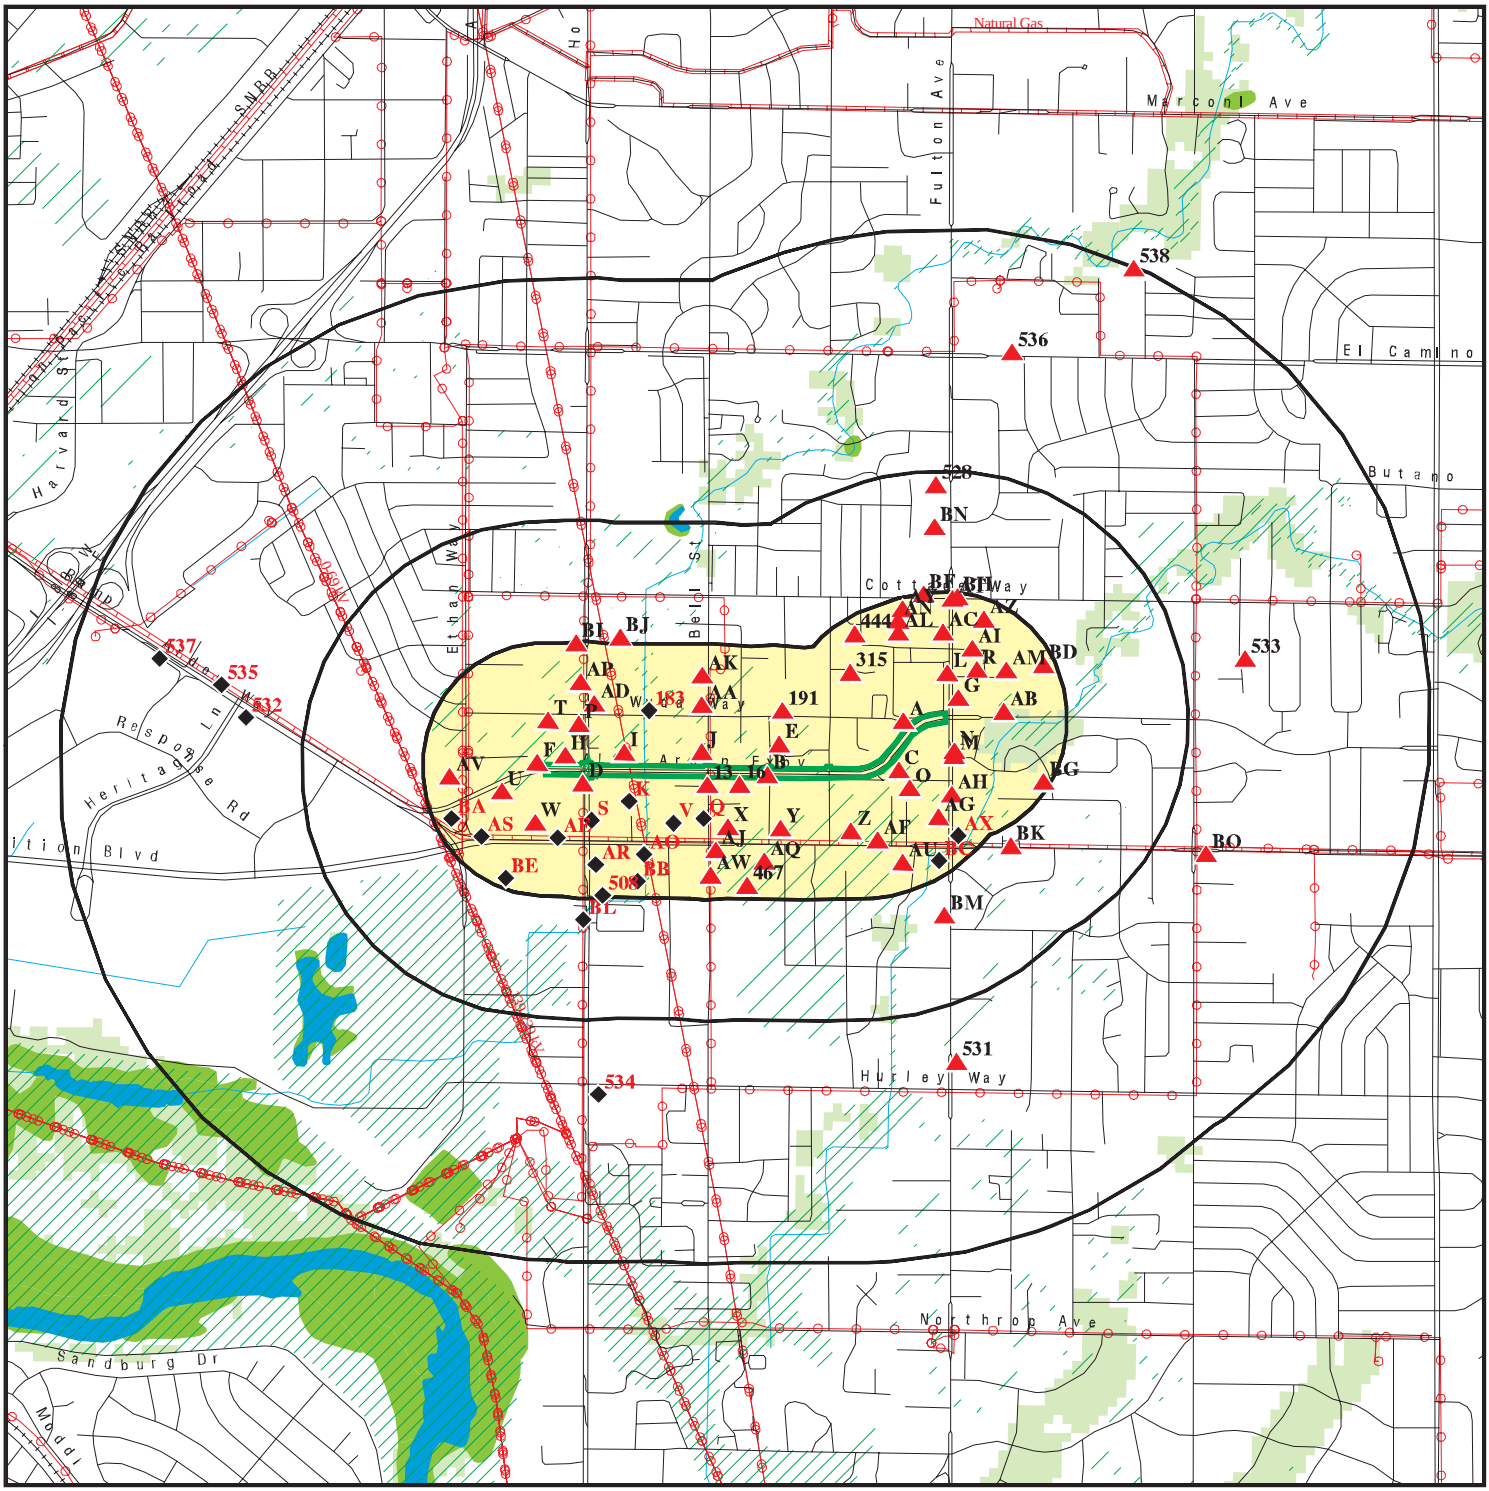



- Target Property
- Sites at elevations higher than or equal to the target property
- Sites at elevations lower than the target property
- Manufactured Gas Plants
- National Priority List Sites
- Dept. Defense Sites
- Indian Reservations BIA
- Power transmission lines
- Pipelines
- Special Flood Hazard Area (1%)
- 0.2% Annual Chance Flood Hazard
- National Wetland Inventory
- State Wetlands
- Areas of Concern

This report includes Interactive Map Layers to display and/or hide map information. The legend includes only those icons for the default map view.

| | | | |
|---|---|---|---|
| SITE NAME: | Alta Arden Complete Streets | CLIENT: | NCE |
| ADDRESS: | Alta Arden & Howe Ave<br>Sacramento CA 95825 | CONTACT: | Katherine Outhwaite |
| LAT/LONG: | 38.598356 / 121.415294 | INQUIRY #: | 7898489.2s |
| | | DATE: | February 13, 2025 4:26 pm |

Copyright © 2025 EDR, Inc. © 2015 TomTom Rel. 2015.

# DETAIL MAP - 7898489.2S

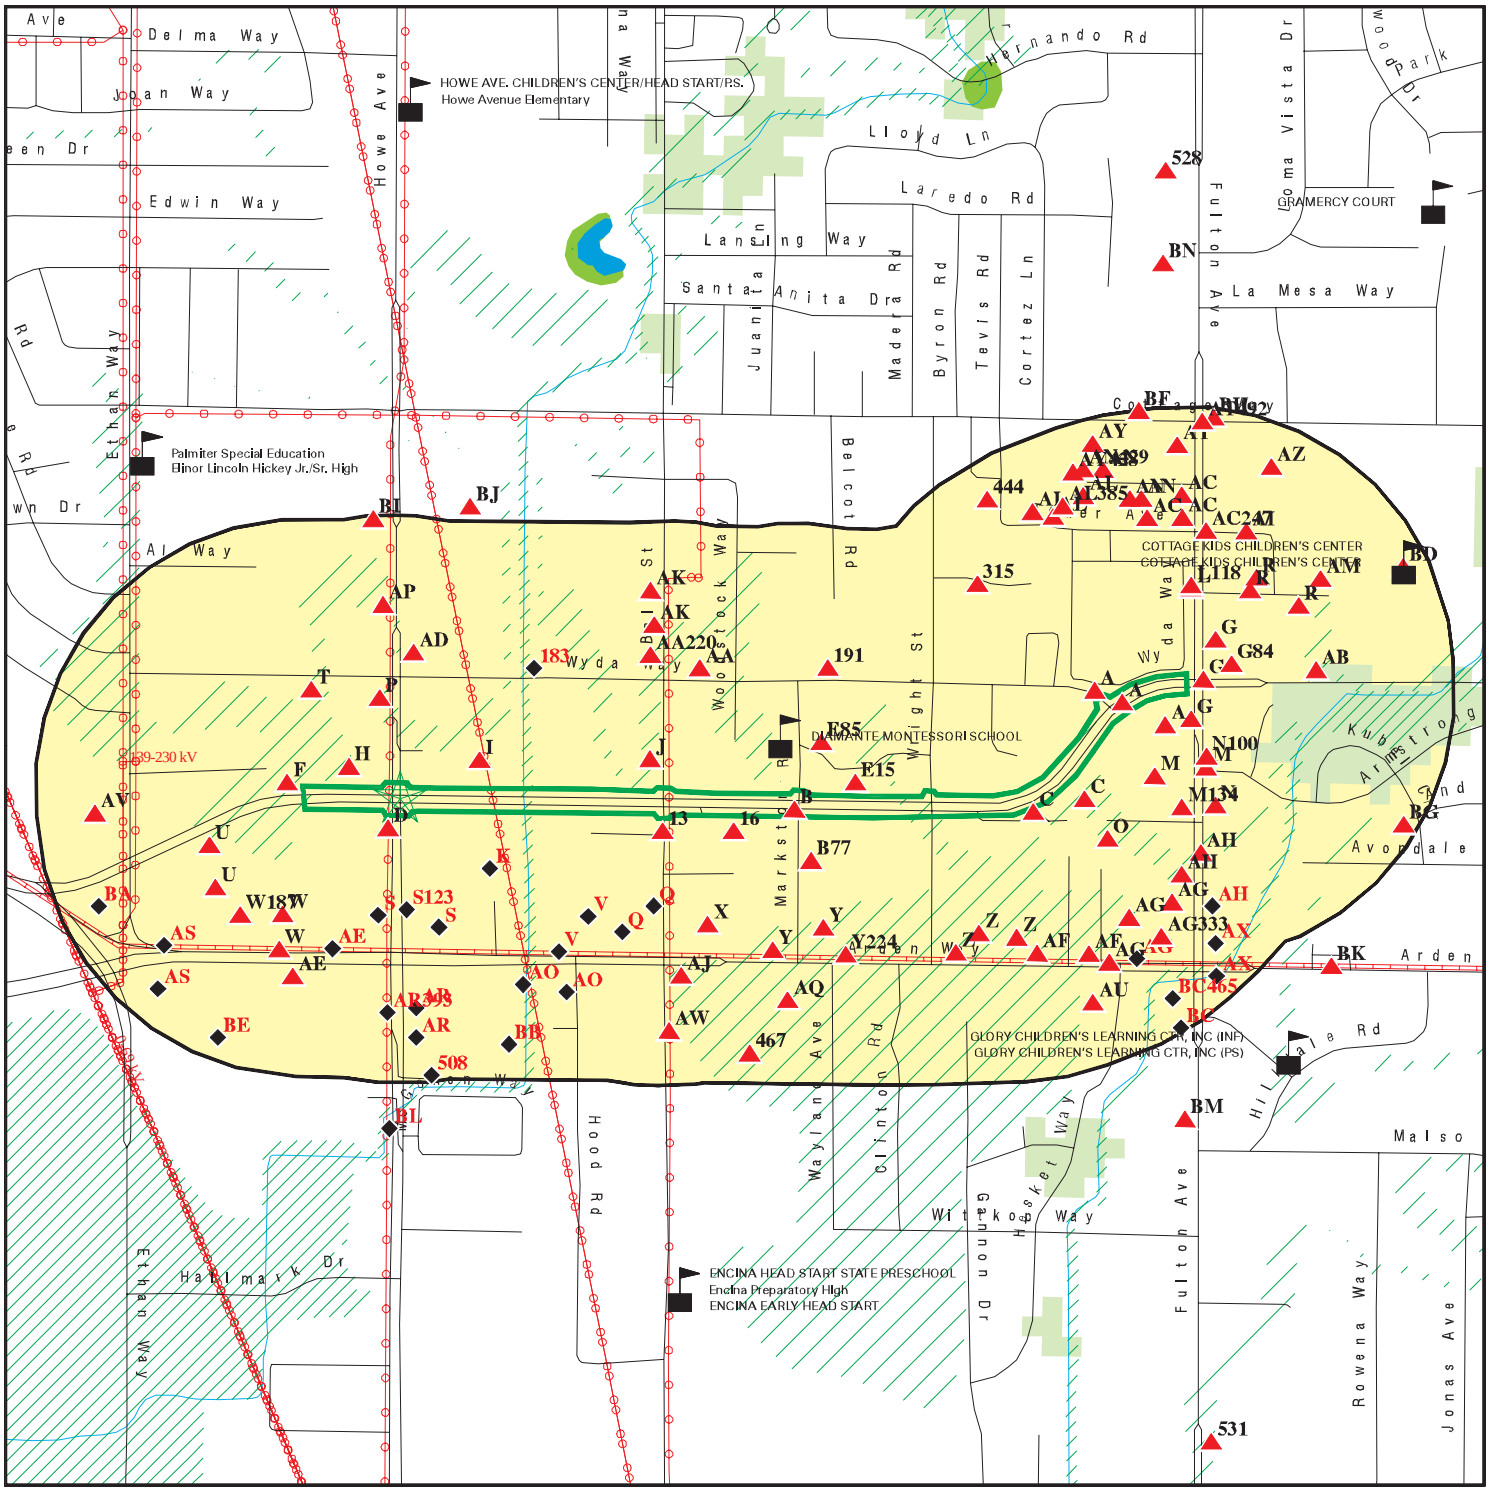


- Target Property
- Sites at elevations higher than or equal to the target property
- Sites at elevations lower than the target property
- Manufactured Gas Plants
- Sensitive Receptors
- National Priority List Sites
- Dept. Defense Sites
- Indian Reservations BIA
- Power transmission lines
- Pipelines
- Special Flood Hazard Area (1%)
- 0.2% Annual Chance Flood Hazard
- National Wetland Inventory
- State Wetlands
- Areas of Concern

This report includes Interactive Map Layers to display and/or hide map information. The legend includes only those icons for the default map view.

| | | | |
|---|---|---|---|
| SITE NAME: | Alta Arden Complete Streets | CLIENT: | NCE |
| ADDRESS: | Alta Arden & Howe Ave<br>Sacramento CA 95825 | CONTACT: | Katherine Outhwaite |
| LAT/LONG: | 38.598356 / 121.415294 | INQUIRY #: | 7898489.2s |
| | | DATE: | February 13, 2025 4:44 pm |

Copyright © 2025 EDR, Inc. © 2015 TomTom Rel. 2015.

# MAP FINDINGS SUMMARY

| Database | Search Distance (Miles) | Target Property | < 1/8 | 1/8 - 1/4 | 1/4 - 1/2 | 1/2 - 1 | > 1 | Total Plotted |
|---|---|---|---|---|---|---|---|---|
| **STANDARD ENVIRONMENTAL RECORDS** | | | | | | | | |
| ***Lists of Federal NPL (Superfund) sites*** | | | | | | | | |
| NPL | 1.000 | | 0 | 0 | 0 | 0 | NR | 0 |
| Proposed NPL | 1.000 | | 0 | 0 | 0 | 0 | NR | 0 |
| NPL LIENS | 1.000 | | 0 | 0 | 0 | 0 | NR | 0 |
| ***Lists of Federal Delisted NPL sites*** | | | | | | | | |
| Delisted NPL | 1.000 | | 0 | 0 | 0 | 0 | NR | 0 |
| ***Lists of Federal sites subject to CERCLA removals and CERCLA orders*** | | | | | | | | |
| FEDERAL FACILITY | 0.500 | | 0 | 0 | 0 | NR | NR | 0 |
| SEMS | 0.500 | | 0 | 0 | 0 | NR | NR | 0 |
| ***Lists of Federal CERCLA sites with NFRAP*** | | | | | | | | |
| SEMS-ARCHIVE | 0.500 | | 0 | 0 | 0 | NR | NR | 0 |
| ***Lists of Federal RCRA facilities undergoing Corrective Action*** | | | | | | | | |
| CORRACTS | 1.000 | | 0 | 0 | 0 | 0 | NR | 0 |
| ***Lists of Federal RCRA TSD facilities*** | | | | | | | | |
| RCRA-TSDF | 0.500 | | 0 | 0 | 0 | NR | NR | 0 |
| ***Lists of Federal RCRA generators*** | | | | | | | | |
| RCRA-LQG | 0.250 | | 2 | 2 | NR | NR | NR | 4 |
| RCRA-SQG | 0.250 | | 5 | 14 | NR | NR | NR | 19 |
| RCRA-VSQG | 0.250 | | 2 | 1 | NR | NR | NR | 3 |
| ***Federal institutional controls / engineering controls registries*** | | | | | | | | |
| LUCIS | 0.500 | | 0 | 0 | 0 | NR | NR | 0 |
| US ENG CONTROLS | 0.500 | | 0 | 0 | 0 | NR | NR | 0 |
| US INST CONTROLS | 0.500 | | 0 | 0 | 0 | NR | NR | 0 |
| ***Federal ERNS list*** | | | | | | | | |
| ERNS | 0.001 | | 0 | NR | NR | NR | NR | 0 |
| ***Lists of state- and tribal (Superfund) equivalent sites*** | | | | | | | | |
| RESPONSE | 1.000 | | 0 | 0 | 0 | 0 | NR | 0 |
| ***Lists of state- and tribal hazardous waste facilities*** | | | | | | | | |
| ENVIROSTOR | 1.000 | | 0 | 0 | 0 | 7 | NR | 7 |
| ***Lists of state and tribal landfills and solid waste disposal facilities*** | | | | | | | | |
| SWF/LF | 0.500 | | 0 | 0 | 0 | NR | NR | 0 |

# MAP FINDINGS SUMMARY

| Database | Search Distance (Miles) | Target Property | < 1/8 | 1/8 - 1/4 | 1/4 - 1/2 | 1/2 - 1 | > 1 | Total Plotted |
|---|---|---|---|---|---|---|---|---|
| ***Lists of state and tribal leaking storage tanks*** | | | | | | | | |
| LUST | 0.500 | | 9 | 12 | 5 | NR | NR | 26 |
| INDIAN LUST | 0.500 | | 0 | 0 | 0 | NR | NR | 0 |
| CPS-SLIC | 0.500 | | 0 | 4 | 0 | NR | NR | 4 |
| Sacramento Co. CS | 0.500 | | 8 | 12 | 5 | NR | NR | 25 |
| ***Lists of state and tribal registered storage tanks*** | | | | | | | | |
| FEMA UST | 0.250 | | 0 | 0 | NR | NR | NR | 0 |
| UST | 0.250 | | 1 | 9 | NR | NR | NR | 10 |
| AST | 0.250 | | 4 | 2 | NR | NR | NR | 6 |
| INDIAN UST | 0.250 | | 0 | 0 | NR | NR | NR | 0 |
| ***Lists of state and tribal voluntary cleanup sites*** | | | | | | | | |
| VCP | 0.500 | | 0 | 0 | 0 | NR | NR | 0 |
| INDIAN VCP | 0.500 | | 0 | 0 | 0 | NR | NR | 0 |
| ***Lists of state and tribal brownfield sites*** | | | | | | | | |
| BROWNFIELDS | 0.500 | | 0 | 0 | 0 | NR | NR | 0 |
| **ADDITIONAL ENVIRONMENTAL RECORDS** | | | | | | | | |
| ***Local Brownfield lists*** | | | | | | | | |
| US BROWNFIELDS | 0.500 | | 0 | 0 | 0 | NR | NR | 0 |
| ***Local Lists of Landfill / Solid Waste Disposal Sites*** | | | | | | | | |
| WMUDS/SWAT | 0.500 | | 0 | 0 | 0 | NR | NR | 0 |
| SWRCY | 0.500 | | 0 | 0 | 0 | NR | NR | 0 |
| HAULERS | 0.001 | | 0 | NR | NR | NR | NR | 0 |
| INDIAN ODI | 0.500 | | 0 | 0 | 0 | NR | NR | 0 |
| ODI | 0.500 | | 0 | 0 | 0 | NR | NR | 0 |
| DEBRIS REGION 9 | 0.500 | | 0 | 0 | 0 | NR | NR | 0 |
| IHS OPEN DUMPS | 0.500 | | 0 | 0 | 0 | NR | NR | 0 |
| ***Local Lists of Hazardous waste / Contaminated Sites*** | | | | | | | | |
| US HIST CDL | 0.001 | | 0 | NR | NR | NR | NR | 0 |
| HIST Cal-Sites | 1.000 | | 0 | 0 | 0 | 0 | NR | 0 |
| SCH | 0.250 | | 0 | 0 | NR | NR | NR | 0 |
| CDL | 0.001 | | 0 | NR | NR | NR | NR | 0 |
| CERS HAZ WASTE | 0.250 | | 12 | 30 | NR | NR | NR | 42 |
| Toxic Pits | 1.000 | | 0 | 0 | 0 | 0 | NR | 0 |
| US CDL | 0.001 | | 0 | NR | NR | NR | NR | 0 |
| ***Local Lists of Registered Storage Tanks*** | | | | | | | | |
| SWEEPS UST | 0.250 | | 11 | 12 | NR | NR | NR | 23 |
| HIST UST | 0.250 | | 11 | 13 | NR | NR | NR | 24 |
| CA FID UST | 0.250 | | 9 | 10 | NR | NR | NR | 19 |
| CERS TANKS | 0.250 | | 1 | 5 | NR | NR | NR | 6 |

# MAP FINDINGS SUMMARY

| Database | Search Distance (Miles) | Target Property | < 1/8 | 1/8 - 1/4 | 1/4 - 1/2 | 1/2 - 1 | > 1 | Total Plotted |
|---|---|---|---|---|---|---|---|---|
| ***Local Land Records*** | | | | | | | | |
| LIENS | 0.001 | | 0 | NR | NR | NR | NR | 0 |
| LIENS 2 | 0.001 | | 0 | NR | NR | NR | NR | 0 |
| DEED | 0.500 | | 0 | 0 | 0 | NR | NR | 0 |
| ***Records of Emergency Release Reports*** | | | | | | | | |
| HMIRS | 0.001 | | 0 | NR | NR | NR | NR | 0 |
| CHMIRS | 0.001 | | 0 | NR | NR | NR | NR | 0 |
| LDS | 0.001 | | 0 | NR | NR | NR | NR | 0 |
| MCS | 0.001 | | 0 | NR | NR | NR | NR | 0 |
| SPILLS 90 | 0.001 | | 0 | NR | NR | NR | NR | 0 |
| ***Other Ascertainable Records*** | | | | | | | | |
| RCRA NonGen / NLR | 0.250 | | 45 | 91 | NR | NR | NR | 136 |
| FUDS | 1.000 | | 0 | 0 | 0 | 0 | NR | 0 |
| DOD | 1.000 | | 0 | 0 | 0 | 0 | NR | 0 |
| SCRD DRYCLEANERS | 0.500 | | 0 | 0 | 0 | NR | NR | 0 |
| US FIN ASSUR | 0.001 | | 0 | NR | NR | NR | NR | 0 |
| EPA WATCH LIST | 0.001 | | 0 | NR | NR | NR | NR | 0 |
| 2020 COR ACTION | 0.250 | | 0 | 0 | NR | NR | NR | 0 |
| TSCA | 0.001 | | 0 | NR | NR | NR | NR | 0 |
| TRIS | 0.001 | | 0 | NR | NR | NR | NR | 0 |
| SSTS | 0.001 | | 0 | NR | NR | NR | NR | 0 |
| ROD | 1.000 | | 0 | 0 | 0 | 0 | NR | 0 |
| RMP | 0.001 | | 0 | NR | NR | NR | NR | 0 |
| RAATS | 0.001 | | 0 | NR | NR | NR | NR | 0 |
| PRP | 0.001 | | 0 | NR | NR | NR | NR | 0 |
| PADS | 0.001 | | 0 | NR | NR | NR | NR | 0 |
| ICIS | 0.001 | | 0 | NR | NR | NR | NR | 0 |
| FTTS | 0.001 | | 0 | NR | NR | NR | NR | 0 |
| MLTS | 0.001 | | 0 | NR | NR | NR | NR | 0 |
| COAL ASH DOE | 0.001 | | 0 | NR | NR | NR | NR | 0 |
| COAL ASH EPA | 0.500 | | 0 | 0 | 0 | NR | NR | 0 |
| PCB TRANSFORMER | 0.001 | | 0 | NR | NR | NR | NR | 0 |
| RADINFO | 0.001 | | 0 | NR | NR | NR | NR | 0 |
| HIST FTTS | 0.001 | | 0 | NR | NR | NR | NR | 0 |
| DOT OPS | 0.001 | | 0 | NR | NR | NR | NR | 0 |
| CONSENT | 1.000 | | 0 | 0 | 0 | 0 | NR | 0 |
| INDIAN RESERV | 1.000 | | 0 | 0 | 0 | 0 | NR | 0 |
| FUSRAP | 1.000 | | 0 | 0 | 0 | 0 | NR | 0 |
| UMTRA | 0.500 | | 0 | 0 | 0 | NR | NR | 0 |
| LEAD SMELTERS | 0.001 | | 0 | NR | NR | NR | NR | 0 |
| US AIRS | 0.001 | | 0 | NR | NR | NR | NR | 0 |
| US MINES | 0.250 | | 0 | 0 | NR | NR | NR | 0 |
| MINES MRDS | 0.250 | | 0 | 2 | NR | NR | NR | 2 |
| ABANDONED MINES | 0.250 | | 0 | 0 | NR | NR | NR | 0 |
| FINDS | 0.001 | | 1 | NR | NR | NR | NR | 1 |
| DOCKET HWC | 0.001 | | 0 | NR | NR | NR | NR | 0 |
| ECHO | 0.001 | | 1 | NR | NR | NR | NR | 1 |
| UXO | 1.000 | | 0 | 0 | 0 | 0 | NR | 0 |

# MAP FINDINGS SUMMARY

| Database | Search Distance (Miles) | Target Property | < 1/8 | 1/8 - 1/4 | 1/4 - 1/2 | 1/2 - 1 | > 1 | Total Plotted |
|---|---|---|---|---|---|---|---|---|
| FUELS PROGRAM | 0.250 | | 0 | 0 | NR | NR | NR | 0 |
| PFAS NPL | 0.250 | | 0 | 0 | NR | NR | NR | 0 |
| PFAS FEDERAL SITES | 0.250 | | 0 | 0 | NR | NR | NR | 0 |
| PFAS TRIS | 0.250 | | 0 | 0 | NR | NR | NR | 0 |
| PFAS TSCA | 0.250 | | 0 | 0 | NR | NR | NR | 0 |
| PFAS RCRA MANIFEST | 0.250 | | 0 | 0 | NR | NR | NR | 0 |
| PFAS ATSDR | 0.250 | | 0 | 0 | NR | NR | NR | 0 |
| PFAS WQP | 0.250 | | 0 | 0 | NR | NR | NR | 0 |
| PFAS PROJECT | 0.250 | | 0 | 0 | NR | NR | NR | 0 |
| PFAS NPDES | 0.250 | | 0 | 0 | NR | NR | NR | 0 |
| PFAS ECHO | 0.250 | | 1 | 0 | NR | NR | NR | 1 |
| PFAS ECHO FIRE TRAIN | 0.250 | | 0 | 0 | NR | NR | NR | 0 |
| PFAS PT 139 AIRPORT | 0.250 | | 0 | 0 | NR | NR | NR | 0 |
| AQUEOUS FOAM NRC | 0.250 | | 0 | 0 | NR | NR | NR | 0 |
| BIOSOLIDS | 0.001 | | 0 | NR | NR | NR | NR | 0 |
| UST FINDER | 0.250 | | 0 | 3 | NR | NR | NR | 3 |
| UST FINDER RELEASE | 0.500 | | 11 | 9 | 5 | NR | NR | 25 |
| E MANIFEST | 0.250 | | 30 | 51 | NR | NR | NR | 81 |
| PFAS | 0.250 | | 1 | 1 | NR | NR | NR | 2 |
| AQUEOUS FOAM | 0.250 | | 0 | 0 | NR | NR | NR | 0 |
| CA BOND EXP. PLAN | 1.000 | | 0 | 0 | 0 | 0 | NR | 0 |
| CHROME PLATING | 0.500 | | 0 | 0 | 0 | NR | NR | 0 |
| Cortese | 0.500 | | 8 | 11 | 5 | NR | NR | 24 |
| CUPA Listings | 0.250 | | 0 | 0 | NR | NR | NR | 0 |
| DRYCLEANERS | 0.250 | | 0 | 0 | NR | NR | NR | 0 |
| EMI | 0.001 | | 0 | NR | NR | NR | NR | 0 |
| ENF | 0.001 | | 0 | NR | NR | NR | NR | 0 |
| Financial Assurance | 0.001 | | 0 | NR | NR | NR | NR | 0 |
| ICE | 0.001 | | 0 | NR | NR | NR | NR | 0 |
| HIST CORTESE | 0.500 | | 8 | 11 | 5 | NR | NR | 24 |
| HWP | 1.000 | | 0 | 0 | 0 | 0 | NR | 0 |
| HWT | 0.250 | | 0 | 0 | NR | NR | NR | 0 |
| HWTS | 0.001 | | 2 | NR | NR | NR | NR | 2 |
| HAZNET | 0.001 | | 1 | NR | NR | NR | NR | 1 |
| MINES | 0.250 | | 0 | 0 | NR | NR | NR | 0 |
| Sacramento Co. ML | 0.250 | | 84 | 132 | NR | NR | NR | 216 |
| MWMP | 0.250 | | 0 | 0 | NR | NR | NR | 0 |
| NPDES | 0.001 | | 0 | NR | NR | NR | NR | 0 |
| PEST LIC | 0.001 | | 0 | NR | NR | NR | NR | 0 |
| PROC | 0.500 | | 0 | 0 | 0 | NR | NR | 0 |
| Notify 65 | 1.000 | | 0 | 0 | 0 | 3 | NR | 3 |
| HAZMAT | 0.250 | | 0 | 0 | NR | NR | NR | 0 |
| UIC | 0.001 | | 0 | NR | NR | NR | NR | 0 |
| UIC GEO | 0.001 | | 0 | NR | NR | NR | NR | 0 |
| WASTEWATER PITS | 0.500 | | 0 | 0 | 0 | NR | NR | 0 |
| WDS | 0.001 | | 0 | NR | NR | NR | NR | 0 |
| WIP | 0.250 | | 0 | 0 | NR | NR | NR | 0 |
| MILITARY PRIV SITES | 0.001 | | 0 | NR | NR | NR | NR | 0 |
| PROJECT | 0.001 | | 0 | NR | NR | NR | NR | 0 |
| WDR | 0.001 | | 0 | NR | NR | NR | NR | 0 |
| CIWQS | 0.001 | | 0 | NR | NR | NR | NR | 0 |

# MAP FINDINGS SUMMARY

| Database | Search Distance (Miles) | Target Property | < 1/8 | 1/8 - 1/4 | 1/4 - 1/2 | 1/2 - 1 | > 1 | Total Plotted |
|---|---|---|---|---|---|---|---|---|
| CERS | 0.001 | | 0 | NR | NR | NR | NR | 0 |
| NON-CASE INFO | 0.001 | | 0 | NR | NR | NR | NR | 0 |
| OTHER OIL GAS | 0.001 | | 0 | NR | NR | NR | NR | 0 |
| PROD WATER PONDS | 0.001 | | 0 | NR | NR | NR | NR | 0 |
| SAMPLING POINT | 0.001 | | 0 | NR | NR | NR | NR | 0 |
| WELL STIM PROJ | 0.001 | | 0 | NR | NR | NR | NR | 0 |
| **EDR HIGH RISK HISTORICAL RECORDS** | | | | | | | | |
| ***EDR Exclusive Records*** | | | | | | | | |
| EDR MGP | 1.000 | | 0 | 0 | 0 | 0 | NR | 0 |
| EDR Hist Auto | 0.125 | | 34 | NR | NR | NR | NR | 34 |
| EDR Hist Cleaner | 0.125 | | 1 | NR | NR | NR | NR | 1 |
| **EDR RECOVERED GOVERNMENT ARCHIVES** | | | | | | | | |
| ***Exclusive Recovered Govt. Archives*** | | | | | | | | |
| RGA LF | 0.001 | | 0 | NR | NR | NR | NR | 0 |
| RGA LUST | 0.001 | | 0 | NR | NR | NR | NR | 0 |
| - Totals -- | | 0 | 303 | 437 | 25 | 10 | 0 | 775 |

NOTES:

TP = Target Property

NR = Not Requested at this Search Distance

Sites may be listed in more than one database

**A1**
**< 1/8**
**1 ft.**

**UNION OIL SS 6182**
**1849 FUTLON AVE**
**SACRAMENTO, CA 95825**

**Site 1 of 6 in cluster A**

**HIST UST** **U001615734**
**N/A**

**Relative:**
**Higher**

**Actual:**
**49 ft.**

HIST UST:

| | |
|---|---|
| Name: | UNION OIL SS 6182 |
| Address: | 1849 FUTLON AVE |
| City,State,Zip: | SACRAMENTO, CA 95825 |
| File Number: | 00029527 |
| URL: | |
| Region: | STATE |
| Facility ID: | 00000021126 |
| Facility Type: | Gas Station |
| Other Type: | Not reported |
| Contact Name: | RICHARD S. OWNBEY |
| Telephone: | 9164885907 |
| Owner Name: | UNION OIL CO. |
| Owner Address: | 1 CALIFORNIA ST. SUITE 2700 |
| Owner City,St,Zip: | SAN FRANCISCO, CA 94111 |
| Total Tanks: | 0006 |
| Tank Num: | 001 |
| Container Num: | 6182-1-1 |
| Year Installed: | 1971 |
| Tank Capacity: | 00010000 |
| Tank Used for: | PRODUCT |
| Type of Fuel: | UNLEADED |
| Container Construction Thickness: | Not reported |
| Leak Detection: | Stock Inventor, 10 |
| Tank Num: | 002 |
| Container Num: | 3182-2-1 |
| Year Installed: | 1971 |
| Tank Capacity: | 00010000 |
| Tank Used for: | PRODUCT |
| Type of Fuel: | PREMIUM |
| Container Construction Thickness: | Not reported |
| Leak Detection: | Stock Inventor |
| Tank Num: | 003 |
| Container Num: | 6182-4-1 |
| Year Installed: | Not reported |
| Tank Capacity: | 00000550 |
| Tank Used for: | WASTE |
| Type of Fuel: | WASTE OIL |
| Container Construction Thickness: | Not reported |
| Leak Detection: | Stock Inventor |
| Tank Num: | 004 |
| Container Num: | 6182-1-1 |
| Year Installed: | 1971 |
| Tank Capacity: | 00010000 |
| Tank Used for: | PRODUCT |
| Type of Fuel: | UNLEADED |
| Container Construction Thickness: | Not reported |
| Leak Detection: | Stock Inventor, 10 |

**UNION OIL SS 6182 (Continued)** **U001615734**

| | |
|---|---|
| Tank Num: | 005 |
| Container Num: | 3182-2-1 |
| Year Installed: | 1971 |
| Tank Capacity: | 00010000 |
| Tank Used for: | PRODUCT |
| Type of Fuel: | PREMIUM |
| Container Construction Thickness: | Not reported |
| Leak Detection: | Stock Inventor |

| | |
|---|---|
| Tank Num: | 006 |
| Container Num: | 6182-4-1 |
| Year Installed: | Not reported |
| Tank Capacity: | 00000550 |
| Tank Used for: | WASTE |
| Type of Fuel: | WASTE OIL |
| Container Construction Thickness: | Not reported |
| Leak Detection: | Stock Inventor |

Click here for Geo Tracker PDF:

---

**B2** **RIVER VALLEY BAPTIST CHURCH** **RCRA NonGen / NLR** **1026475606**
**1813 MARKSTON RD.** **CAC003081363**
**< 1/8** **SACRAMENTO, CA 95825**
**1 ft.**

**Site 1 of 7 in cluster B**

**Relative:** **Higher**
**Actual:** **46 ft.**

RCRA Listings:

| | |
|---|---|
| Date Form Received by Agency: | 20200827 |
| Handler Name: | River Valley Baptist Church |
| Handler Address: | 1813 Markston Rd. |
| Handler City,State,Zip: | SACRAMENTO, CA 95825 |
| EPA ID: | CAC003081363 |
| Contact Name: | MICHAEL LAMB |
| Contact Address: | 1813 MARKSTON RD. |
| Contact City,State,Zip: | SACRAMENTO, CA 95825 |
| Contact Telephone: | 916-719-7174 |
| Contact Fax: | Not reported |
| Contact Email: | RVBCMIKE2@SBCGLOBAL.NET |
| Contact Title: | Not reported |
| EPA Region: | 09 |
| Land Type: | Not reported |
| Federal Waste Generator Description: | Not a generator, verified |
| Non-Notifier: | Not reported |
| Biennial Report Cycle: | Not reported |
| Accessibility: | Not reported |
| Active Site Indicator: | Not reported |
| State District Owner: | Not reported |
| State District: | Not reported |
| Mailing Address: | 1813 MARKSTON RD. |
| Mailing City,State,Zip: | SACRAMENTO, CA 95825 |
| Owner Name: | River Valley Baptist Church |
| Owner Type: | Other |
| Operator Name: | Michael Lamb |
| Operator Type: | Other |
| Short-Term Generator Activity: | No |
| Importer Activity: | No |
| Mixed Waste Generator: | No |
| Transporter Activity: | No |

**RIVER VALLEY BAPTIST CHURCH (Continued)** **1026475606**

| | |
|---|---|
| Transfer Facility Activity: | No |
| Recycler Activity with Storage: | No |
| Small Quantity On-Site Burner Exemption: | No |
| Smelting Melting and Refining Furnace Exemption: | No |
| Underground Injection Control: | No |
| Off-Site Waste Receipt: | No |
| Universal Waste Indicator: | No |
| Universal Waste Destination Facility: | No |
| Federal Universal Waste: | No |
| Active Site State-Reg Handler: | --- |
| Federal Facility Indicator: | Not reported |
| Hazardous Secondary Material Indicator: | N |
| Sub-Part K Indicator: | Not reported |
| 2018 GPRA Permit Baseline: | Not on the Baseline |
| 2018 GPRA Renewals Baseline: | Not on the Baseline |
| 202 GPRA Corrective Action Baseline: | No |
| Subject to Corrective Action Universe: | No |
| Non-TSDFs Where RCRA CA has Been Imposed Universe: | No |
| Corrective Action Priority Ranking: | No NCAPS ranking |
| Environmental Control Indicator: | No |
| Institutional Control Indicator: | No |
| Human Exposure Controls Indicator: | N/A |
| Groundwater Controls Indicator: | N/A |
| Significant Non-Complier Universe: | No |
| Unaddressed Significant Non-Complier Universe: | No |
| Addressed Significant Non-Complier Universe: | No |
| Significant Non-Complier With a Compliance Schedule Universe: | No |
| Financial Assurance Required: | Not reported |
| Handler Date of Last Change: | 20200904 |
| Recognized Trader-Importer: | No |
| Recognized Trader-Exporter: | No |
| Importer of Spent Lead Acid Batteries: | No |
| Exporter of Spent Lead Acid Batteries: | No |
| Recycler Activity Without Storage: | No |
| Manifest Broker: | No |
| Sub-Part P Indicator: | No |

Handler - Owner Operator:

| | |
|---|---|
| Owner/Operator Indicator: | Owner |
| Owner/Operator Name: RIVER VALLEY BAPTIST CHURCH | |
| Legal Status: | Other |
| Date Became Current: | Not reported |
| Date Ended Current: | Not reported |
| Owner/Operator Address: | 1813 MARKSTON RD. |
| Owner/Operator City,State,Zip: | SACRAMENTO, CA 95825 |
| Owner/Operator Telephone: | 916-719-7174 |
| Owner/Operator Telephone Ext: | Not reported |
| Owner/Operator Fax: | Not reported |
| Owner/Operator Email: | Not reported |

| | |
|---|---|
| Owner/Operator Indicator: | Operator |
| Owner/Operator Name: MICHAEL LAMB | |
| Legal Status: | Other |
| Date Became Current: | Not reported |
| Date Ended Current: | Not reported |
| Owner/Operator Address: | 1813 MARKSTON RD. |

**RIVER VALLEY BAPTIST CHURCH (Continued)** **1026475606**

Owner/Operator City,State,Zip: SACRAMENTO, CA 95825
Owner/Operator Telephone: 916-719-7174
Owner/Operator Telephone Ext: Not reported
Owner/Operator Fax: Not reported
Owner/Operator Email: Not reported

Historic Generators:
Receive Date: 20200827
Handler Name: RIVER VALLEY BAPTIST CHURCH
Federal Waste Generator Description: Not a generator, verified
State District Owner: Not reported
Large Quantity Handler of Universal Waste: No
Recognized Trader Importer: No
Recognized Trader Exporter: No
Spent Lead Acid Battery Importer: No
Spent Lead Acid Battery Exporter: No
Current Record: Yes
Non Storage Recycler Activity: Not reported
Electronic Manifest Broker: Not reported

List of NAICS Codes and Descriptions:
NAICS Code: 813110
NAICS Description: RELIGIOUS ORGANIZATIONS

Facility Has Received Notices of Violations:
Violations: No Violations Found

Evaluation Action Summary:
Evaluations: No Evaluations Found

---

**B3** **MPAC MOBILE SERVICES** **Sacramento Co. ML** **S105267669**
**2360 ALTA ARDEN EXPY** **N/A**
**< 1/8** **SACRAMENTO, CA 95825**
**1 ft.**

**Site 2 of 7 in cluster B**

**Relative: Higher**
**Actual: 45 ft.**

Sacramento Co. ML:
Name: MPAC MOBILE SERVICES
Address: 2360 ALTA ARDEN EXPY
City,State,Zip: SACRAMENTO, CA 95825
Facility Id: Not reported
Facility Status: Inactive. Included on a listing no longer updated.
FD: C
Billing Codes BP: Out of Business
Billing Codes UST: No Tanks
WG Bill Code: Oil Changed by Outside Company-No Fee
Target Property Bill Cod: 51
Food Bill Code: 51
CUPA Permit Date: Not reported
HAZMAT Permit Date: Not reported
HAZMAT Inspection Date: Not reported
Hazmat Date BP Received: Not reported
UST Permit Dt: Not reported
UST Inspection Date: Not reported
UST Tank Test Date: Not reported

**MPAC MOBILE SERVICES (Continued)** **S105267669**

| | |
|---|---|
| Number of Tanks: | 0 |
| UST Tank Test Date: | Not reported |
| SIC Code: | Not reported |
| Tier Permitting: | Not reported |
| AST Bill Code: | Not reported |
| CALARP Bill Code: | Not reported |

---

**B4** **RIVER VALLEY BAPTIST CHURCH** **FINDS 1026545868**
**1813 MARKSTON RD.** **ECHO N/A**
**< 1/8** **SACRAMENTO, CA 95825**
**1 ft.**

**Site 3 of 7 in cluster B**

**Relative: Higher**
**Actual: 46 ft.**

FINDS:
Registry ID: 110070845223

Click Here for FRS Facility Detail Report:

Environmental Interest/Information System:
The Resource Conservation and Recovery Act Information System (RCRAInfo) is EPA's comprehensive information system in support of the Resource Conservation and Recovery Act (RCRA) of 1976 and the Hazardous and Solid Waste Amendments (HSWA) of 1984. It tracks many types of information about generators, transporters, treaters, storers, and disposers of hazardous waste.

Click this hyperlink while viewing on your computer to access additional FINDS: detail in the EDR Site Report.

ECHO:

| | |
|---|---|
| Envid: | 1026545868 |
| Registry ID: | 110070845223 |

DFR URL:

| | |
|---|---|
| Name: | RIVER VALLEY BAPTIST CHURCH |
| Address: | 1813 MARKSTON RD. |
| City,State,Zip: | SACRAMENTO, CA 95825 |

---

**B5** **RIVER VALLEY BAPTIST CHURCH** **RCRA NonGen / NLR 1026475956**
**1813 MARKSTON RD.** **E MANIFEST CAC003081740**
**< 1/8** **SACRAMENTO, CA 95825**
**1 ft.**

**Site 4 of 7 in cluster B**

**Relative: Higher**
**Actual: 46 ft.**

RCRA Listings:

| | |
|---|---|
| Date Form Received by Agency: | 20200831 |
| Handler Name: | River Valley Baptist Church |
| Handler Address: | 1813 Markston Rd. |
| Handler City,State,Zip: | SACRAMENTO, CA 95825 |
| EPA ID: | CAC003081740 |
| Contact Name: | MICHAEL LAMB |
| Contact Address: | 1820 BELL RD. |
| Contact City,State,Zip: | SACRAMENTO, CA 95825 |
| Contact Telephone: | 916-719-7174 |
| Contact Fax: | Not reported |
| Contact Email: | RVBCMIKE2@SBCGLOBAL.NET |
| Contact Title: | Not reported |

**RIVER VALLEY BAPTIST CHURCH (Continued)** **1026475956**

| | |
|---|---|
| EPA Region: | 09 |
| Land Type: | Not reported |
| Federal Waste Generator Description: | Not a generator, verified |
| Non-Notifier: | Not reported |
| Biennial Report Cycle: | Not reported |
| Accessibility: | Not reported |
| Active Site Indicator: | Not reported |
| State District Owner: | Not reported |
| State District: | Not reported |
| Mailing Address: | 1820 BELL RD. |
| Mailing City,State,Zip: | SACRAMENTO, CA 95825 |
| Owner Name: | River Valley Baptist Church |
| Owner Type: | Other |
| Operator Name: | Michael Lamb |
| Operator Type: | Other |
| Short-Term Generator Activity: | No |
| Importer Activity: | No |
| Mixed Waste Generator: | No |
| Transporter Activity: | No |
| Transfer Facility Activity: | No |
| Recycler Activity with Storage: | No |
| Small Quantity On-Site Burner Exemption: | No |
| Smelting Melting and Refining Furnace Exemption: | No |
| Underground Injection Control: | No |
| Off-Site Waste Receipt: | No |
| Universal Waste Indicator: | No |
| Universal Waste Destination Facility: | No |
| Federal Universal Waste: | No |
| Active Site State-Reg Handler: | --- |
| Federal Facility Indicator: | Not reported |
| Hazardous Secondary Material Indicator: | N |
| Sub-Part K Indicator: | Not reported |
| 2018 GPRA Permit Baseline: | Not on the Baseline |
| 2018 GPRA Renewals Baseline: | Not on the Baseline |
| 202 GPRA Corrective Action Baseline: | No |
| Subject to Corrective Action Universe: | No |
| Non-TSDFs Where RCRA CA has Been Imposed Universe: | No |
| Corrective Action Priority Ranking: | No NCAPS ranking |
| Environmental Control Indicator: | No |
| Institutional Control Indicator: | No |
| Human Exposure Controls Indicator: | N/A |
| Groundwater Controls Indicator: | N/A |
| Significant Non-Complier Universe: | No |
| Unaddressed Significant Non-Complier Universe: | No |
| Addressed Significant Non-Complier Universe: | No |
| Significant Non-Complier With a Compliance Schedule Universe: | No |
| Financial Assurance Required: | Not reported |
| Handler Date of Last Change: | 20200904 |
| Recognized Trader-Importer: | No |
| Recognized Trader-Exporter: | No |
| Importer of Spent Lead Acid Batteries: | No |
| Exporter of Spent Lead Acid Batteries: | No |
| Recycler Activity Without Storage: | No |
| Manifest Broker: | No |
| Sub-Part P Indicator: | No |

**RIVER VALLEY BAPTIST CHURCH (Continued)** **1026475956**

Handler - Owner Operator:
Owner/Operator Indicator: Owner
Owner/Operator Name: RIVER VALLEY BAPTIST CHURCH
Legal Status: Other
Date Became Current: Not reported
Date Ended Current: Not reported
Owner/Operator Address: 1820 BELL RD.
Owner/Operator City,State,Zip: SACRAMENTO, CA 95825
Owner/Operator Telephone: 916-719-7174
Owner/Operator Telephone Ext: Not reported
Owner/Operator Fax: Not reported
Owner/Operator Email: Not reported

Owner/Operator Indicator: Operator
Owner/Operator Name: MICHAEL LAMB
Legal Status: Other
Date Became Current: Not reported
Date Ended Current: Not reported
Owner/Operator Address: 1820 BELL RD.
Owner/Operator City,State,Zip: SACRAMENTO, CA 95825
Owner/Operator Telephone: 916-719-7174
Owner/Operator Telephone Ext: Not reported
Owner/Operator Fax: Not reported
Owner/Operator Email: Not reported

Historic Generators:
Receive Date: 20200831
Handler Name: RIVER VALLEY BAPTIST CHURCH
Federal Waste Generator Description: Not a generator, verified
State District Owner: Not reported
Large Quantity Handler of Universal Waste: No
Recognized Trader Importer: No
Recognized Trader Exporter: No
Spent Lead Acid Battery Importer: No
Spent Lead Acid Battery Exporter: No
Current Record: Yes
Non Storage Recycler Activity: Not reported
Electronic Manifest Broker: Not reported

List of NAICS Codes and Descriptions:
NAICS Code: 81311
NAICS Description: RELIGIOUS ORGANIZATIONS

Facility Has Received Notices of Violations:
Violations: No Violations Found

Evaluation Action Summary:
Evaluations: No Evaluations Found

E MANIFEST:
Manifest Tracking Number: 021762421JJK
Last Updated Date: 20201002
Shipped Date: 20200908

**RIVER VALLEY BAPTIST CHURCH (Continued)** **1026475956**

| | |
|---|---|
| Received Date: | 20200908 |
| Manifest Status: | Signed |
| Submission Type: | DataImage5Copy |
| Origin Type: | Mail |
| Generator EPA ID: | CAC003081740 |
| Generator Name: | River Valley Baptist Church |
| Generator Location Street Number: | Not reported |
| Generator Location Street 1: | 1813 MARKSTON RD. |
| Generator Location Street 2: | Not reported |
| Generator Location City: | SACRAMENTO |
| Generator Location State: | CA |
| Generator Location Zip: | 95825 |
| Generator Mail Street Number: | Not reported |
| Generator Mail Street 1: | 1820 BELL RD. |
| Generator Mail Street 2: | Not reported |
| Generator Mail City: | SACRAMENTO |
| Generator Mail Zip: | 95825 |
| Generator Mail State: | CA |
| Generator Contact Company Name: | Not reported |
| Designated Facility EPA ID: | CAD982042475 |
| Designated Facility Name: | Recology Hay Road |
| Designated Facility Mail Street Number: | 235 |
| Designated Facility Mail Street 1: | Not reported |
| Designated Facility Mail Street 2: | N FIRST ST |
| Designated Facility Mail City: | DIXON |
| Designated Facility Mail Zip: | 95620 |
| Designated Facility Mail State: | CA |
| Designated Facility Location Street Number: | 6426 |
| Designated Facility Location Street 1: | HAY RD |
| Designated Facility Location Street 2: | Not reported |
| Designated Facility Location City: | VACAVILLE |
| Designated Facility Location Zip: | 95687 |
| Designated Facility Location State: | CA |
| Designated Facility Contact Company Name: | Not reported |
| Manifest Residue Indicator: | N |
| Rejection Indicator: | N |

State Waste:

| | |
|---|---|
| Manifest Tracking Number: | 021762421JJK |
| Waste Line Number: | 1 |
| State Waste Code Owner: | CA |
| State Waste Code: | 151 |
| State Waste: | Asbestos-containing waste |

Transporter:

| | |
|---|---|
| Manifest Tracking Number: | 021762421JJK |
| Transporter Line Number: | 1 |
| Transporter EPA ID: | CAR000272773 |
| Transporter Name: | Uni Waste Llc |

Waste Line:

| | |
|---|---|
| Manifest Tracking Number: | 021762421JJK |
| Waste Line Number: | 1 |
| U.S. DOT Hazardous Indicator: | Y |
| U.S. DOT ID Number: | NA2212 |
| U.S. DOT Description: | Rq Na2212, Asbestos, 9, Pgiii |

**RIVER VALLEY BAPTIST CHURCH (Continued)** **1026475956**

| | |
|---|---|
| Non-Hazardous Waste Description: | Not reported |
| Number of Containers: | 1 |
| Container Type Code: | CM |
| Container Type Description: | Metal boxes, cartons, cases (including roll offs) |
| Waste Quantity: | 30 |
| Quantity Unit of Measure Code: | Y |
| Quantity Unit of Measure Description: | Cubic Yards |
| Waste Quantity, in Tons: | 25.199999 |
| Acute Waste Quantity, in Tons: | 0 |
| Non-Acute Waste Quantity, in Tons: | 25.199999 |
| Waste Quantity, in Kilograms: | 22857.156 |
| Acute Waste Quantity, in Kilograms: | 0 |
| Non-Acute Waste Quantity, in Kilorgrams: | 22857.156 |
| Management Method Code: | H132 |
| Management Method Description: | LANDFILL (WITH PRIOR TREATMENT AND/OR STABILIZATION) |
| Waste Residue Indicator: | N |
| Quantity Discrepancy Indicator: | N |
| Waste Type Discrepancy Indicator: | N |
| Waste Density: | Not reported |
| Waste Density Unit of Measure Code: | Not reported |
| Waste Density Unit of Measure Description: | Not reported |
| Form Code: | Not reported |
| Form Code Description: | Not reported |
| Source Code: | Not reported |
| Source Code Description: | Not reported |
| Waste Minimization Code: | Not reported |
| Waste Minimization Code Description: | Not reported |
| Consent Number: | Not reported |
| EPA Waste Indicator: | N |

---

**B6** **RIVER VALLEY BAPTIST CHURCH** **HWTS S126390324**
**1813 MARKSTON RD.** **HAZNET N/A**
**< 1/8** **SACRAMENTO, CA 95825**
**1 ft.**

**Site 5 of 7 in cluster B**

**Relative: Higher**
**Actual: 46 ft.**

HWTS:

| | |
|---|---|
| Name: | RIVER VALLEY BAPTIST CHURCH |
| Address: | 1813 MARKSTON RD. |
| Address 2: | Not reported |
| City,State,Zip: | SACRAMENTO, CA 95825 |
| EPA ID: | CAC003081363 |
| Inactive Date: | 11/26/2020 |
| Create Date: | 08/27/2020 |
| Last Act Date: | Not reported |
| Mailing Name: | Not reported |
| Mailing Address: | 1813 MARKSTON RD. |
| Mailing Address 2: | Not reported |
| Mailing City,State,Zip: | SACRAMENTO, CA 95825 |
| Owner Name: | RIVER VALLEY BAPTIST CHURCH |
| Owner Address: | 1813 MARKSTON RD. |
| Owner Address 2: | Not reported |
| Owner City,State,Zip: | SACRAMENTO, CA 95825 |
| Owner Phone: | Not reported |
| Owner Fax: | Not reported |
| Contact Name: | MICHAEL LAMB |
| Contact Address: | 1813 MARKSTON RD. |
| Contact Address 2: | Not reported |

**RIVER VALLEY BAPTIST CHURCH (Continued)** **S126390324**

City,State,Zip: SACRAMENTO, CA 95825
Contact Phone: Not reported
Contact Fax: Not reported
Facility Status: Inactive
Facility Type: TEMPORARY
Category: STATE
Latitude: 38.59849259
Longitude: -121.40876317

NAICS:
EPA ID: CAC003081363
Create Date: 2020-08-27 16:00:48.530
NAICS Code: 813110
NAICS Description: Religious Organizations
Issued EPA ID Date: 2020-08-27 16:00:48.54700
Inactive Date: 2020-11-26 16:00:48.53000
Facility Name: RIVER VALLEY BAPTIST CHURCH
Facility Address: 1813 MARKSTON RD.
Facility Address 2: Not reported
Facility City: SACRAMENTO
Facility County: Not reported
Facility State: CA
Facility Zip: 95825

HAZNET:
Name: RIVER VALLEY BAPTIST CHURCH
Address: 1813 MARKSTON RD.
Address 2: Not reported
City,State,Zip: SACRAMENTO, CA 95825
Contact: MICHAEL LAMB
Telephone: 9167197174
Mailing Name: Not reported
Mailing Address: 1820 BELL RD.

Year: 2020
Gepaid: CAC003081740
TSD EPA ID: CAD982042475
CA Waste Code: 151 - Asbestos containing waste
Disposal Method: H132 - Landfill Or Surface Impoundment That Will Be Closed As Landfill( To Include On-Site Treatment And/Or Stabilization)
Tons: 6.9

Additional Information:
Year: 2020
EM Manifest ID: Not reported
Shipment Date: 9/8/2020
Shipment Date: 9/8/2020
Receipt Date: 9/8/2020
Manifest Number: 021762421JJK
Generator EPA ID: CAC003081740
Name: RIVER VALLEY BAPTIST CHURCH
Address: 1813 MARKSTON RD.
Address 2: Not reported
City,State,Zip: SACRAMENTO, CA 95825
Telephone: Not reported

**RIVER VALLEY BAPTIST CHURCH (Continued)** **S126390324**

| | |
|---|---|
| Contact: | MICHAEL LAMB |
| Contact Telephone: | 916-719-7174 |
| Contact Email: | RVBCMIKE2@SBCGLOBAL.NET |
| Transporter 1 EPA ID: | CAR000272773 |
| Transporter Name: | UNI WASTE LLC |
| Transporter 1 Emergency Number: | Not reported |
| Transporter 2 EPA ID: | Not reported |
| Transporter Name 2: | Not reported |
| Transporter 2 Emergency Number: | Not reported |
| TSDF EPA ID: | CAD982042475 |
| TSDF Name: | RECOLOGY HAY ROAD |
| TSDF Address 1: | HAY RD |
| TSDF Address 2: | Not reported |
| TSDF City,State,Zip: | VACAVILLE, CA 95687 |
| TSDF Telephone: | Not reported |
| TSDFA EPA ID: | Not reported |
| Waste Code Description: | 151 - Not reported |
| RCRA Code: | Not reported |
| Meth Code: | H132 - Not reported |
| Quantity Tons: | 6.9 |
| Waste Quantity: | 30 |
| Quantity Unit: | Y |

---

**B7** **RIVER VALLEY BAPTIST CHURCH** **HWTS** **S126390598**
**1813 MARKSTON RD.** **N/A**
**< 1/8** **SACRAMENTO, CA 95825**
**1 ft.**

**Site 6 of 7 in cluster B**

**Relative:** HWTS:
**Higher**

| | |
|---|---|
| Name: | RIVER VALLEY BAPTIST CHURCH |
| Address: | 1813 MARKSTON RD. |
| Address 2: | Not reported |
| City,State,Zip: | SACRAMENTO, CA 95825 |
| EPA ID: | CAC003081740 |
| Inactive Date: | 11/30/2020 |
| Create Date: | 08/31/2020 |
| Last Act Date: | Not reported |
| Mailing Name: | Not reported |
| Mailing Address: | 1820 BELL RD. |
| Mailing Address 2: | Not reported |
| Mailing City,State,Zip: | SACRAMENTO, CA 95825 |
| Owner Name: | RIVER VALLEY BAPTIST CHURCH |
| Owner Address: | 1820 BELL RD. |
| Owner Address 2: | Not reported |
| Owner City,State,Zip: | SACRAMENTO, CA 95825 |
| Owner Phone: | Not reported |
| Owner Fax: | Not reported |
| Contact Name: | MICHAEL LAMB |
| Contact Address: | 1820 BELL RD. |
| Contact Address 2: | Not reported |
| City,State,Zip: | SACRAMENTO, CA 95825 |
| Contact Phone: | Not reported |
| Contact Fax: | Not reported |
| Facility Status: | Inactive |
| Facility Type: | TEMPORARY |
| Category: | STATE |
| Latitude: | 38.59849259 |

**Actual:**
**46 ft.**

**RIVER VALLEY BAPTIST CHURCH (Continued)** **S126390598**

Longitude: -121.40876317

NAICS:

EPA ID: CAC003081740
Create Date: 2020-08-31 12:38:14.717
NAICS Code: 81311
NAICS Description: Religious Organizations
Issued EPA ID Date: 2020-08-31 12:38:14.73300
Inactive Date: 2020-11-30 12:38:14.71700
Facility Name: RIVER VALLEY BAPTIST CHURCH
Facility Address: 1813 MARKSTON RD.
Facility Address 2: Not reported
Facility City: SACRAMENTO
Facility County: Not reported
Facility State: CA
Facility Zip: 95825

---

**C8** **TMS - TOTAL MONITORING SERVICES INC** **Sacramento Co. ML** **S125673517**
**East** **2440 GLENDALE LN** **N/A**
**< 1/8** **SACRAMENTO, CA 95825**
**0.004 mi.**
**19 ft.** **Site 1 of 5 in cluster C**

**Relative:**
**Higher**

**Actual:**
**48 ft.**

Sacramento Co. ML:

Name: TMS - TOTAL MONITORING SERVICES INC
Address: 2440 GLENDALE LN
City,State,Zip: SACRAMENTO, CA 95825
Facility Id: Not reported
Facility Status: Not reported
FD: Not reported
Billing Codes BP: A
Billing Codes UST: Not reported
WG Bill Code: Not reported
Target Property Bill Cod: Not reported
Food Bill Code: Not reported
CUPA Permit Date: Not reported
HAZMAT Permit Date: Not reported
HAZMAT Inspection Date: Not reported
Hazmat Date BP Received: Not reported
UST Permit Dt: Not reported
UST Inspection Date: Not reported
UST Tank Test Date: Not reported
Number of Tanks: Not reported
UST Tank Test Date: Not reported
SIC Code: Not reported
Tier Permitting: Not reported
AST Bill Code: Not reported
CALARP Bill Code: Not reported

**A9** **SAN SIERRA OUTLET** **Sacramento Co. ML** **S105267670**
**East** **2560 ALTA ARDEN EXPY** **N/A**
**< 1/8** **SACRAMENTO, CA 95825**
**0.004 mi.**
**20 ft.** **Site 2 of 6 in cluster A**

**Relative:** Sacramento Co. ML:
**Higher**

**Actual:** Name: SAN SIERRA OUTLET
**48 ft.** Address: 2560 ALTA ARDEN EXPY
City,State,Zip: SACRAMENTO, CA 95825
Facility Id: Not reported
Facility Status: Inactive. Included on a listing no longer updated.
FD: C
Billing Codes BP: Disclaimer
Billing Codes UST: No Tanks
WG Bill Code: Oil Changed by Outside Company-No Fee
Target Property Bill Cod: 50
Food Bill Code: 50
CUPA Permit Date: Not reported
HAZMAT Permit Date: Not reported
HAZMAT Inspection Date: Not reported
Hazmat Date BP Received: Not reported
UST Permit Dt: Not reported
UST Inspection Date: Not reported
UST Tank Test Date: Not reported
Number of Tanks: 0
UST Tank Test Date: Not reported
SIC Code: Not reported
Tier Permitting: Not reported
AST Bill Code: Not reported
CALARP Bill Code: Not reported

---

**C10** **LUXURY DETAILS** **Sacramento Co. ML** **S125346774**
**East** **2444 GLENDALE LN** **N/A**
**< 1/8** **SACRAMENTO, CA 95825**
**0.006 mi.**
**33 ft.** **Site 2 of 5 in cluster C**

**Relative:** Sacramento Co. ML:
**Higher**

**Actual:** Name: LUXURY DETAILS
**48 ft.** Address: 2444 GLENDALE LN
City,State,Zip: SACRAMENTO, CA 95825
Facility Id: Not reported
Facility Status: Not reported
FD: Not reported
Billing Codes BP: A
Billing Codes UST: Not reported
WG Bill Code: Not reported
Target Property Bill Cod: Not reported
Food Bill Code: Not reported
CUPA Permit Date: Not reported
HAZMAT Permit Date: Not reported
HAZMAT Inspection Date: Not reported
Hazmat Date BP Received: Not reported
UST Permit Dt: Not reported
UST Inspection Date: Not reported
UST Tank Test Date: Not reported
Number of Tanks: Not reported
UST Tank Test Date: Not reported
SIC Code: Not reported

**LUXURY DETAILS (Continued)** **S125346774**

Tier Permitting: Not reported
AST Bill Code: Not reported
CALARP Bill Code: Not reported

---

**A11** **A-1 BRAKES & TUNE UP** **EDR Hist Auto** **1009025100**
**East** **2528 WYDA WY** **N/A**
**< 1/8** **SACRAMENTO, CA**
**0.008 mi.**
**40 ft.** **Site 3 of 6 in cluster A**

**Relative:** EDR Hist Auto
**Higher**

**Actual:** Year: Name: Type:
**48 ft.** 1965 A-1 BRAKES & TUNE UP AUTOMOBILE REPAIRING
1970 CAR CARE CENTER AUTOMOBILE REPAIRING

---

**A12** **AVERY S WHEEL SERVICE** **EDR Hist Auto** **1009026423**
**East** **2525 WYDA WY** **N/A**
**< 1/8** **SACRAMENTO, CA**
**0.009 mi.**
**47 ft.** **Site 4 of 6 in cluster A**

**Relative:** EDR Hist Auto
**Higher**

**Actual:** Year: Name: Type:
**48 ft.** 1970 AVERY S WHEEL SERVICE AUTOMOBILE REPAIRING

---

**13** **SUMMERTRACE APARTMENTS** **RCRA NonGen / NLR** **1027072353**
**East** **2299 EDEN ROC LANE** **CAC003143929**
**< 1/8** **SACRAMENTO, CA 95825**
**0.011 mi.**
**60 ft.**

**Relative:** RCRA Listings:
**Higher**

**Actual:**
**43 ft.**

| | |
|---|---|
| Date Form Received by Agency: | 20211015 |
| Handler Name: | Summertrace Apartments |
| Handler Address: | 2299 Eden Roc Lane |
| Handler City,State,Zip: | SACRAMENTO, CA 95825 |
| EPA ID: | CAC003143929 |
| Contact Name: | SANDRA MCCOMBS |
| Contact Address: | 221 LATHROP WAY |
| Contact City,State,Zip: | SACRAMENTO, CA 95815 |
| Contact Telephone: | 562-533-2955 |
| Contact Fax: | Not reported |
| Contact Email: | SANDRA.MCCOMBS@GOBLUESKY.COM |
| Contact Title: | Not reported |
| EPA Region: | 09 |
| Land Type: | Not reported |
| Federal Waste Generator Description: | Not a generator, verified |
| Non-Notifier: | Not reported |
| Biennial Report Cycle: | Not reported |
| Accessibility: | Not reported |
| Active Site Indicator: | Not reported |
| State District Owner: | Not reported |
| State District: | Not reported |

**SUMMERTRACE APARTMENTS (Continued)** **1027072353**

| | |
|---|---|
| Mailing Address: | 221 LATHROP WAY |
| Mailing City,State,Zip: | SACRAMENTO, CA 95815 |
| Owner Name: | Summertrace Apartments |
| Owner Type: | Other |
| Operator Name: | Sandra Mccombs |
| Operator Type: | Other |
| Short-Term Generator Activity: | No |
| Importer Activity: | No |
| Mixed Waste Generator: | No |
| Transporter Activity: | No |
| Transfer Facility Activity: | No |
| Recycler Activity with Storage: | No |
| Small Quantity On-Site Burner Exemption: | No |
| Smelting Melting and Refining Furnace Exemption: | No |
| Underground Injection Control: | No |
| Off-Site Waste Receipt: | No |
| Universal Waste Indicator: | No |
| Universal Waste Destination Facility: | No |
| Federal Universal Waste: | No |
| Active Site State-Reg Handler: | --- |
| Federal Facility Indicator: | Not reported |
| Hazardous Secondary Material Indicator: | N |
| Sub-Part K Indicator: | Not reported |
| 2018 GPRA Permit Baseline: | Not on the Baseline |
| 2018 GPRA Renewals Baseline: | Not on the Baseline |
| 202 GPRA Corrective Action Baseline: | No |
| Subject to Corrective Action Universe: | No |
| Non-TSDFs Where RCRA CA has Been Imposed Universe: | No |
| Corrective Action Priority Ranking: | No NCAPS ranking |
| Environmental Control Indicator: | No |
| Institutional Control Indicator: | No |
| Human Exposure Controls Indicator: | N/A |
| Groundwater Controls Indicator: | N/A |
| Significant Non-Complier Universe: | No |
| Unaddressed Significant Non-Complier Universe: | No |
| Addressed Significant Non-Complier Universe: | No |
| Significant Non-Complier With a Compliance Schedule Universe: | No |
| Financial Assurance Required: | Not reported |
| Handler Date of Last Change: | 20211018 |
| Recognized Trader-Importer: | No |
| Recognized Trader-Exporter: | No |
| Importer of Spent Lead Acid Batteries: | No |
| Exporter of Spent Lead Acid Batteries: | No |
| Recycler Activity Without Storage: | No |
| Manifest Broker: | No |
| Sub-Part P Indicator: | No |

Handler - Owner Operator:

| | |
|---|---|
| Owner/Operator Indicator: | Owner |
| Owner/Operator Name: | SUMMERTRACE APARTMENTS |
| Legal Status: | Other |
| Date Became Current: | Not reported |
| Date Ended Current: | Not reported |
| Owner/Operator Address: | 221 LATHROP WAY |
| Owner/Operator City,State,Zip: | SACRAMENTO, CA 95815 |
| Owner/Operator Telephone: | 562-533-2955 |

**SUMMERTRACE APARTMENTS (Continued)** **1027072353**

Owner/Operator Telephone Ext: Not reported
Owner/Operator Fax: Not reported
Owner/Operator Email: Not reported

Owner/Operator Indicator: Operator
Owner/Operator Name: SANDRA MCCOMBS
Legal Status: Other
Date Became Current: Not reported
Date Ended Current: Not reported
Owner/Operator Address: 221 LATHROP WAY
Owner/Operator City,State,Zip: SACRAMENTO, CA 95815
Owner/Operator Telephone: 562-533-2955
Owner/Operator Telephone Ext: Not reported
Owner/Operator Fax: Not reported
Owner/Operator Email: Not reported

Historic Generators:
Receive Date: 20211015
Handler Name: SUMMERTRACE APARTMENTS
Federal Waste Generator Description: Not a generator, verified
State District Owner: Not reported
Large Quantity Handler of Universal Waste: No
Recognized Trader Importer: No
Recognized Trader Exporter: No
Spent Lead Acid Battery Importer: No
Spent Lead Acid Battery Exporter: No
Current Record: Yes
Non Storage Recycler Activity: No
Electronic Manifest Broker: No

List of NAICS Codes and Descriptions:
NAICS Code: 531110
NAICS Description: LESSORS OF RESIDENTIAL BUILDINGS AND DWELLINGS

Facility Has Received Notices of Violations:
Violations: No Violations Found

Evaluation Action Summary:
Evaluations: No Evaluations Found

---

**D14** **DAVE SWANSON** **RCRA NonGen / NLR** **1024778244**
**SSW** **1741 HOWE AVE** **E MANIFEST** **CAC002998188**
**< 1/8** **SACRAMENTO, CA 95825**
**0.012 mi.**
**61 ft.** **Site 1 of 2 in cluster D**

**Relative:**
**Higher**

**Actual:**
**43 ft.**

RCRA Listings:
Date Form Received by Agency: 20190125
Handler Name: Dave Swanson
Handler Address: 1741 Howe Ave
Handler City,State,Zip: SACRAMENTO, CA 95825
EPA ID: CAC002998188
Contact Name: DAVE SWANSON
Contact Address: 1741 HOWE AVE
Contact City,State,Zip: SACRAMENTO, CA 95825

**DAVE SWANSON (Continued)** **1024778244**

| | |
|---|---|
| Contact Telephone: | 916-806-4662 |
| Contact Fax: | Not reported |
| Contact Email: | CAROLINA.NAVA@ATIRESTORATION.COM |
| Contact Title: | Not reported |
| EPA Region: | 09 |
| Land Type: | Not reported |
| Federal Waste Generator Description: | Not a generator, verified |
| Non-Notifier: | Not reported |
| Biennial Report Cycle: | Not reported |
| Accessibility: | Not reported |
| Active Site Indicator: | Handler Activities |
| State District Owner: | Not reported |
| State District: | Not reported |
| Mailing Address: | 1741 HOWE AVE |
| Mailing City,State,Zip: | SACRAMENTO, CA 95825 |
| Owner Name: | Dave Swanson |
| Owner Type: | Other |
| Operator Name: | Dave Swanson |
| Operator Type: | Other |
| Short-Term Generator Activity: | No |
| Importer Activity: | No |
| Mixed Waste Generator: | No |
| Transporter Activity: | No |
| Transfer Facility Activity: | No |
| Recycler Activity with Storage: | No |
| Small Quantity On-Site Burner Exemption: | No |
| Smelting Melting and Refining Furnace Exemption: | No |
| Underground Injection Control: | No |
| Off-Site Waste Receipt: | No |
| Universal Waste Indicator: | Yes |
| Universal Waste Destination Facility: | Yes |
| Federal Universal Waste: | No |
| Active Site State-Reg Handler: | --- |
| Federal Facility Indicator: | Not reported |
| Hazardous Secondary Material Indicator: | N |
| Sub-Part K Indicator: | Not reported |
| 2018 GPRA Permit Baseline: | Not on the Baseline |
| 2018 GPRA Renewals Baseline: | Not on the Baseline |
| 202 GPRA Corrective Action Baseline: | No |
| Subject to Corrective Action Universe: | No |
| Non-TSDFs Where RCRA CA has Been Imposed Universe: | No |
| Corrective Action Priority Ranking: | No NCAPS ranking |
| Environmental Control Indicator: | No |
| Institutional Control Indicator: | No |
| Human Exposure Controls Indicator: | N/A |
| Groundwater Controls Indicator: | N/A |
| Significant Non-Complier Universe: | No |
| Unaddressed Significant Non-Complier Universe: | No |
| Addressed Significant Non-Complier Universe: | No |
| Significant Non-Complier With a Compliance Schedule Universe: | No |
| Financial Assurance Required: | Not reported |
| Handler Date of Last Change: | 20190222 |
| Recognized Trader-Importer: | No |
| Recognized Trader-Exporter: | No |
| Importer of Spent Lead Acid Batteries: | No |
| Exporter of Spent Lead Acid Batteries: | No |
| Recycler Activity Without Storage: | No |

**DAVE SWANSON (Continued)** **1024778244**

Manifest Broker: No
Sub-Part P Indicator: No

Handler - Owner Operator:
Owner/Operator Indicator: Operator
Owner/Operator Name: DAVE SWANSON
Legal Status: Other
Date Became Current: Not reported
Date Ended Current: Not reported
Owner/Operator Address: 1741 HOWE AVE
Owner/Operator City,State,Zip: SACRAMENTO, CA 95825
Owner/Operator Telephone: 916-806-4662
Owner/Operator Telephone Ext: Not reported
Owner/Operator Fax: Not reported
Owner/Operator Email: Not reported

Owner/Operator Indicator: Owner
Owner/Operator Name: DAVE SWANSON
Legal Status: Other
Date Became Current: Not reported
Date Ended Current: Not reported
Owner/Operator Address: 1741 HOWE AVE
Owner/Operator City,State,Zip: SACRAMENTO, CA 95825
Owner/Operator Telephone: 916-806-4662
Owner/Operator Telephone Ext: Not reported
Owner/Operator Fax: Not reported
Owner/Operator Email: Not reported

Historic Generators:
Receive Date: 20190125
Handler Name: DAVE SWANSON
Federal Waste Generator Description: Not a generator, verified
State District Owner: Not reported
Large Quantity Handler of Universal Waste: No
Recognized Trader Importer: No
Recognized Trader Exporter: No
Spent Lead Acid Battery Importer: No
Spent Lead Acid Battery Exporter: No
Current Record: Yes
Non Storage Recycler Activity: Not reported
Electronic Manifest Broker: Not reported

List of NAICS Codes and Descriptions:
NAICS Code: 56299
NAICS Description: ALL OTHER WASTE MANAGEMENT SERVICES

Facility Has Received Notices of Violations:
Violations: No Violations Found

Evaluation Action Summary:
Evaluations: No Evaluations Found

**DAVE SWANSON (Continued)** **1024778244**

E MANIFEST:

| | |
|---|---|
| Manifest Tracking Number: | 018560087JJK |
| Last Updated Date: | 20190716 |
| Shipped Date: | 20190130 |
| Received Date: | 20190201 |
| Manifest Status: | Signed |
| Submission Type: | DataImage5Copy |
| Origin Type: | Mail |
| Generator EPA ID: | CAC002998188 |
| Generator Name: | Dave Swanson |
| Generator Location Street Number: | Not reported |
| Generator Location Street 1: | 1741 HOWE AVE |
| Generator Location Street 2: | Not reported |
| Generator Location City: | SACRAMENTO |
| Generator Location State: | CA |
| Generator Location Zip: | 95825 |
| Generator Mail Street Number: | Not reported |
| Generator Mail Street 1: | 1741 HOWE AVE |
| Generator Mail Street 2: | Not reported |
| Generator Mail City: | SACRAMENTO |
| Generator Mail Zip: | 95825 |
| Generator Mail State: | CA |
| Generator Contact Company Name: | Not reported |
| Designated Facility EPA ID: | CAD982042475 |
| Designated Facility Name: | Recology Hay Road |
| Designated Facility Mail Street Number: | Not reported |
| Designated Facility Mail Street 1: | Not reported |
| Designated Facility Mail Street 2: | 235 N FIRST ST |
| Designated Facility Mail City: | DIXON |
| Designated Facility Mail Zip: | 95620 |
| Designated Facility Mail State: | CA |
| Designated Facility Location Street Number: | Not reported |
| Designated Facility Location Street 1: | 6426 HAY RD |
| Designated Facility Location Street 2: | Not reported |
| Designated Facility Location City: | VACAVILLE |
| Designated Facility Location Zip: | 95687-0000 |
| Designated Facility Location State: | CA |
| Designated Facility Contact Company Name: | Not reported |
| Manifest Residue Indicator: | N |
| Rejection Indicator: | N |

State Waste:

| | |
|---|---|
| Manifest Tracking Number: | 018560087JJK |
| Waste Line Number: | 1 |
| State Waste Code Owner: | CA |
| State Waste Code: | 151 |
| State Waste: | Asbestos-containing waste |

Transporter:

| | |
|---|---|
| Manifest Tracking Number: | 018560087JJK |
| Transporter Line Number: | 1 |
| Transporter EPA ID: | CAR000171017 |
| Transporter Name: | Fremouw Environmental Services Inc |

Waste Line:

**DAVE SWANSON (Continued)** **1024778244**

| | |
|---|---|
| Manifest Tracking Number: | 018560087JJK |
| Waste Line Number: | 1 |
| U.S. DOT Hazardous Indicator: | Y |
| U.S. DOT ID Number: | NA2212 |
| U.S. DOT Description: | Na2212, Asbestos, 9, Pgiii, Rq |
| Non-Hazardous Waste Description: | Not reported |
| Number of Containers: | 160 |
| Container Type Code: | BA |
| Container Type Description: | Burlap, cloth, paper, or plastic bags |
| Waste Quantity: | 11 |
| Quantity Unit of Measure Code: | Y |
| Quantity Unit of Measure Description: | Cubic Yards |
| Waste Quantity, in Tons: | 9.24 |
| Acute Waste Quantity, in Tons: | 0 |
| Non-Acute Waste Quantity, in Tons: | 9.24 |
| Waste Quantity, in Kilograms: | 8380.957 |
| Acute Waste Quantity, in Kilograms: | 0 |
| Non-Acute Waste Quantity, in Kilorgrams: | 8380.957 |
| Management Method Code: | H132 |
| Management Method Description: | LANDFILL (WITH PRIOR TREATMENT AND/OR STABILIZATION) |
| Waste Residue Indicator: | N |
| Quantity Discrepancy Indicator: | N |
| Waste Type Discrepancy Indicator: | N |
| Waste Density: | Not reported |
| Waste Density Unit of Measure Code: | Not reported |
| Waste Density Unit of Measure Description: | Not reported |
| Form Code: | Not reported |
| Form Code Description: | Not reported |
| Source Code: | Not reported |
| Source Code Description: | Not reported |
| Waste Minimization Code: | Not reported |
| Waste Minimization Code Description: | Not reported |
| Consent Number: | Not reported |
| EPA Waste Indicator: | Y |

---

**E15** **SUSAN OSTOYA** **RCRA NonGen / NLR** **1027685858**
**East** **2376A ALTA GARDENS LANE** **E MANIFEST** **CAC003227978**
**< 1/8** **SACRAMENTO, CA 95825**
**0.013 mi.**
**68 ft.** **Site 1 of 2 in cluster E**

**Relative:** RCRA Listings:
**Higher**

| | |
|---|---|
| **Actual:** Date Form Received by Agency: | 20230417 |
| **45 ft.** Handler Name: | Susan Ostoya |
| Handler Address: | 2376a Alta Gardens Lane |
| Handler City,State,Zip: | SACRAMENTO, CA 95825 |
| EPA ID: | CAC003227978 |
| Contact Name: | SUSAN OSTOYA |
| Contact Address: | 2376A ALTA GARDENS LANE |
| Contact City,State,Zip: | SACRAMENTO, CA 95825 |
| Contact Telephone: | 925-202-4525 |
| Contact Fax: | 916-726-0340 |
| Contact Email: | JMTEAM@JMENV.COM |
| Contact Title: | Not reported |
| EPA Region: | 09 |
| Land Type: | Not reported |
| Federal Waste Generator Description: | Not a generator, verified |
| Non-Notifier: | Not reported |

**SUSAN OSTOYA (Continued)** **1027685858**

| | |
|---|---|
| Biennial Report Cycle: | Not reported |
| Accessibility: | Not reported |
| Active Site Indicator: | Not reported |
| State District Owner: | Not reported |
| State District: | Not reported |
| Mailing Address: | 2376A ALTA GARDENS LANE |
| Mailing City,State,Zip: | SACRAMENTO, CA 95825 |
| Owner Name: | Susan Ostoya |
| Owner Type: | Other |
| Operator Name: | Susan Ostoya |
| Operator Type: | Other |
| Short-Term Generator Activity: | No |
| Importer Activity: | No |
| Mixed Waste Generator: | No |
| Transporter Activity: | No |
| Transfer Facility Activity: | No |
| Recycler Activity with Storage: | No |
| Small Quantity On-Site Burner Exemption: | No |
| Smelting Melting and Refining Furnace Exemption: | No |
| Underground Injection Control: | No |
| Off-Site Waste Receipt: | No |
| Universal Waste Indicator: | No |
| Universal Waste Destination Facility: | No |
| Federal Universal Waste: | No |
| Active Site State-Reg Handler: | --- |
| Federal Facility Indicator: | Not reported |
| Hazardous Secondary Material Indicator: | N |
| Sub-Part K Indicator: | Not reported |
| 2018 GPRA Permit Baseline: | Not on the Baseline |
| 2018 GPRA Renewals Baseline: | Not on the Baseline |
| 202 GPRA Corrective Action Baseline: | No |
| Subject to Corrective Action Universe: | No |
| Non-TSDFs Where RCRA CA has Been Imposed Universe: | No |
| Corrective Action Priority Ranking: | No NCAPS ranking |
| Environmental Control Indicator: | No |
| Institutional Control Indicator: | No |
| Human Exposure Controls Indicator: | N/A |
| Groundwater Controls Indicator: | N/A |
| Significant Non-Complier Universe: | No |
| Unaddressed Significant Non-Complier Universe: | No |
| Addressed Significant Non-Complier Universe: | No |
| Significant Non-Complier With a Compliance Schedule Universe: | No |
| Financial Assurance Required: | Not reported |
| Handler Date of Last Change: | 20230418 |
| Recognized Trader-Importer: | No |
| Recognized Trader-Exporter: | No |
| Importer of Spent Lead Acid Batteries: | No |
| Exporter of Spent Lead Acid Batteries: | No |
| Recycler Activity Without Storage: | No |
| Manifest Broker: | No |
| Sub-Part P Indicator: | No |

Handler - Owner Operator:

| | |
|---|---|
| Owner/Operator Indicator: | Owner |
| Owner/Operator Name: SUSAN OSTOYA | |
| Legal Status: | Other |

**SUSAN OSTOYA (Continued)** **1027685858**

Date Became Current: Not reported
Date Ended Current: Not reported
Owner/Operator Address: 2376A ALTA GARDENS LANE
Owner/Operator City,State,Zip: SACRAMENTO, CA 95825
Owner/Operator Telephone: 925-202-4525
Owner/Operator Telephone Ext: Not reported
Owner/Operator Fax: Not reported
Owner/Operator Email: Not reported

Owner/Operator Indicator: Operator
Owner/Operator Name: SUSAN OSTOYA
Legal Status: Other
Date Became Current: Not reported
Date Ended Current: Not reported
Owner/Operator Address: 2376A ALTA GARDENS LANE
Owner/Operator City,State,Zip: SACRAMENTO, CA 95825
Owner/Operator Telephone: 925-202-4525
Owner/Operator Telephone Ext: Not reported
Owner/Operator Fax: Not reported
Owner/Operator Email: Not reported

Historic Generators:
Receive Date: 20230417
Handler Name: SUSAN OSTOYA
Federal Waste Generator Description: Not a generator, verified
State District Owner: Not reported
Large Quantity Handler of Universal Waste: No
Recognized Trader Importer: No
Recognized Trader Exporter: No
Spent Lead Acid Battery Importer: No
Spent Lead Acid Battery Exporter: No
Current Record: Yes
Non Storage Recycler Activity: No
Electronic Manifest Broker: No

List of NAICS Codes and Descriptions:
NAICS Code: 56299
NAICS Description: ALL OTHER WASTE MANAGEMENT SERVICES

Facility Has Received Notices of Violations:
Violations: No Violations Found

Evaluation Action Summary:
Evaluations: No Evaluations Found

E MANIFEST:
Manifest Tracking Number: 025004680JJK
Last Updated Date: 20230503
Shipped Date: 20230421
Received Date: 20230428
Manifest Status: Signed
Submission Type: DataImage5Copy
Origin Type: Web
Generator EPA ID: CAC003227978

**SUSAN OSTOYA (Continued)** **1027685858**

| | |
|---|---|
| Generator Name: | Susan Ostoya |
| Generator Location Street Number: | Not reported |
| Generator Location Street 1: | 2376A ALTA GARDENS LANE |
| Generator Location Street 2: | Not reported |
| Generator Location City: | SACRAMENTO |
| Generator Location State: | CA |
| Generator Location Zip: | 95825 |
| Generator Mail Street Number: | Not reported |
| Generator Mail Street 1: | 2376A ALTA GARDENS LANE |
| Generator Mail Street 2: | Not reported |
| Generator Mail City: | SACRAMENTO |
| Generator Mail Zip: | 95825 |
| Generator Mail State: | CA |
| Generator Contact Company Name: | Not reported |
| Designated Facility EPA ID: | CAL000190080 |
| Designated Facility Name: | Forward Landfill Inc Disposal |
| Designated Facility Mail Street Number: | 9999 |
| Designated Facility Mail Street 1: | Not reported |
| Designated Facility Mail Street 2: | SOUTH AUSTIN ROAD |
| Designated Facility Mail City: | MANTECA |
| Designated Facility Mail Zip: | 95336 |
| Designated Facility Mail State: | CA |
| Designated Facility Location Street Number: | 9999 |
| Designated Facility Location Street 1: | SOUTH AUSTIN ROAD |
| Designated Facility Location Street 2: | Not reported |
| Designated Facility Location City: | MANTECA |
| Designated Facility Location Zip: | 95366 |
| Designated Facility Location State: | CA |
| Designated Facility Contact Company Name: | Not reported |
| Manifest Residue Indicator: | N |
| Rejection Indicator: | N |

Transporter:

| | |
|---|---|
| Manifest Tracking Number: | 025004680JJK |
| Transporter Line Number: | 1 |
| Transporter EPA ID: | CAR000096313 |
| Transporter Name: | Jm Environmental Inc |

| | |
|---|---|
| Manifest Tracking Number: | 025004680JJK |
| Transporter Line Number: | 2 |
| Transporter EPA ID: | CAR000070540 |
| Transporter Name: | Advanced Chemical Transport Inc. Dba Actenviro |

Waste Line:

| | |
|---|---|
| Manifest Tracking Number: | 025004680JJK |
| Waste Line Number: | 1 |
| U.S. DOT Hazardous Indicator: | Y |
| U.S. DOT ID Number: | NA2212 |
| U.S. DOT Description: | Rq Na2212, Asbestos, 9 Pgiii |
| Non-Hazardous Waste Description: | Not reported |
| Number of Containers: | 4 |
| Container Type Code: | BA |
| Container Type Description: | Burlap, cloth, paper, or plastic bags |
| Waste Quantity: | 1 |
| Quantity Unit of Measure Code: | Y |
| Quantity Unit of Measure Description: | Cubic Yards |

**SUSAN OSTOYA (Continued)** **1027685858**

| | |
|---|---|
| Waste Quantity, in Tons: | 0.84 |
| Acute Waste Quantity, in Tons: | 0 |
| Non-Acute Waste Quantity, in Tons: | 0.84 |
| Waste Quantity, in Kilograms: | 761.9052 |
| Acute Waste Quantity, in Kilograms: | 0 |
| Non-Acute Waste Quantity, in Kilorgrams: | 761.9052 |
| Management Method Code: | H132 |
| Management Method Description: | LANDFILL (WITH PRIOR TREATMENT AND/OR STABILIZATION) |
| Waste Residue Indicator: | N |
| Quantity Discrepancy Indicator: | N |
| Waste Type Discrepancy Indicator: | N |
| Waste Density: | Not reported |
| Waste Density Unit of Measure Code: | Not reported |
| Waste Density Unit of Measure Description: | Not reported |
| Form Code: | Not reported |
| Form Code Description: | Not reported |
| Source Code: | Not reported |
| Source Code Description: | Not reported |
| Waste Minimization Code: | Not reported |
| Waste Minimization Code Description: | Not reported |
| Consent Number: | Not reported |
| EPA Waste Indicator: | N |

---

**16** **SUTTER CENTER (WOMEN'S** **Sacramento Co. ML** **S105269498**
**East** **2330 GLENDALE LN #200** **N/A**
**< 1/8** **SACRAMENTO, CA 95825**
**0.014 mi.**
**74 ft.**

**Relative:** **Higher**

**Actual:** **44 ft.**

Sacramento Co. ML:

| | |
|---|---|
| Name: | SUTTER CENTER (WOMEN'S |
| Address: | 2330 GLENDALE LN #200 |
| City,State,Zip: | SACRAMENTO, CA 95825 |
| Facility Id: | Not reported |
| Facility Status: | Inactive. Included on a listing no longer updated. |
| FD: | C |
| Billing Codes BP: | Disclaimer |
| Billing Codes UST: | No Tanks |
| WG Bill Code: | Oil Changed by Outside Company-No Fee |
| Target Property Bill Cod: | 50 |
| Food Bill Code: | 50 |
| CUPA Permit Date: | Not reported |
| HAZMAT Permit Date: | Not reported |
| HAZMAT Inspection Date: | Not reported |
| Hazmat Date BP Received: | Not reported |
| UST Permit Dt: | Not reported |
| UST Inspection Date: | Not reported |
| UST Tank Test Date: | Not reported |
| Number of Tanks: | 0 |
| UST Tank Test Date: | Not reported |
| SIC Code: | Not reported |
| Tier Permitting: | Not reported |
| AST Bill Code: | Not reported |
| CALARP Bill Code: | Not reported |

**F17**
**West**
**< 1/8**
**0.015 mi.**
**77 ft.**

**KDC CONSTRUCTION**
**2101 ALTA ARDEN EXPRESSWAY**
**SACRAMENTO, CA 95825**

**Site 1 of 2 in cluster F**

**RCRA NonGen / NLR** **1026468544** **CAC003073961**

**Relative:**
**Higher**

**Actual:**
**48 ft.**

RCRA Listings:

| | |
|---|---|
| Date Form Received by Agency: | 20200708 |
| Handler Name: | Kdc Construction |
| Handler Address: | 2101 Alta Arden Expressway |
| Handler City,State,Zip: | SACRAMENTO, CA 95825 |
| EPA ID: | CAC003073961 |
| Contact Name: | MANDY SCHMIDT |
| Contact Address: | 1020 WINDING CREEK ROAD, SUITE 100 |
| Contact City,State,Zip: | ROSEVILLE, CA 95678 |
| Contact Telephone: | 714-632-6717 |
| Contact Fax: | 714-632-6752 |
| Contact Email: | MANDY.SCHMIDT@KDCCONSTRUCTION.COM |
| Contact Title: | Not reported |
| EPA Region: | 09 |
| Land Type: | Not reported |
| Federal Waste Generator Description: | Not a generator, verified |
| Non-Notifier: | Not reported |
| Biennial Report Cycle: | Not reported |
| Accessibility: | Not reported |
| Active Site Indicator: | Not reported |
| State District Owner: | Not reported |
| State District: | Not reported |
| Mailing Address: | 1020 WINDING CREEK ROAD, SUITE 100 |
| Mailing City,State,Zip: | ROSEVILLE, CA 95678 |
| Owner Name: | Kdc Constuction |
| Owner Type: | Other |
| Operator Name: | Mandy Schmidt |
| Operator Type: | Other |
| Short-Term Generator Activity: | No |
| Importer Activity: | No |
| Mixed Waste Generator: | No |
| Transporter Activity: | No |
| Transfer Facility Activity: | No |
| Recycler Activity with Storage: | No |
| Small Quantity On-Site Burner Exemption: | No |
| Smelting Melting and Refining Furnace Exemption: | No |
| Underground Injection Control: | No |
| Off-Site Waste Receipt: | No |
| Universal Waste Indicator: | No |
| Universal Waste Destination Facility: | No |
| Federal Universal Waste: | No |
| Active Site State-Reg Handler: | --- |
| Federal Facility Indicator: | Not reported |
| Hazardous Secondary Material Indicator: | N |
| Sub-Part K Indicator: | Not reported |
| 2018 GPRA Permit Baseline: | Not on the Baseline |
| 2018 GPRA Renewals Baseline: | Not on the Baseline |
| 202 GPRA Corrective Action Baseline: | No |
| Subject to Corrective Action Universe: | No |
| Non-TSDFs Where RCRA CA has Been Imposed Universe: | No |
| Corrective Action Priority Ranking: | No NCAPS ranking |
| Environmental Control Indicator: | No |
| Institutional Control Indicator: | No |

**KDC CONSTRUCTION (Continued)** **1026468544**

| | |
|---|---|
| Human Exposure Controls Indicator: | N/A |
| Groundwater Controls Indicator: | N/A |
| Significant Non-Complier Universe: | No |
| Unaddressed Significant Non-Complier Universe: | No |
| Addressed Significant Non-Complier Universe: | No |
| Significant Non-Complier With a Compliance Schedule Universe: | No |
| Financial Assurance Required: | Not reported |
| Handler Date of Last Change: | 20200710 |
| Recognized Trader-Importer: | No |
| Recognized Trader-Exporter: | No |
| Importer of Spent Lead Acid Batteries: | No |
| Exporter of Spent Lead Acid Batteries: | No |
| Recycler Activity Without Storage: | No |
| Manifest Broker: | No |
| Sub-Part P Indicator: | No |

Handler - Owner Operator:

| | |
|---|---|
| Owner/Operator Indicator: | Owner |
| Owner/Operator Name: KDC CONSTUCTION | |
| Legal Status: | Other |
| Date Became Current: | Not reported |
| Date Ended Current: | Not reported |
| Owner/Operator Address: | 1020 WINDING CREEK ROAD, SUITE 100 |
| Owner/Operator City,State,Zip: | ROSEVILLE, CA 95678 |
| Owner/Operator Telephone: | 714-632-6717 |
| Owner/Operator Telephone Ext: | Not reported |
| Owner/Operator Fax: | Not reported |
| Owner/Operator Email: | Not reported |

| | |
|---|---|
| Owner/Operator Indicator: | Operator |
| Owner/Operator Name: MANDY SCHMIDT | |
| Legal Status: | Other |
| Date Became Current: | Not reported |
| Date Ended Current: | Not reported |
| Owner/Operator Address: | 1020 WINDING CREEK ROAD, SUITE 100 |
| Owner/Operator City,State,Zip: | ROSEVILLE, CA 95678 |
| Owner/Operator Telephone: | 714-632-6717 |
| Owner/Operator Telephone Ext: | Not reported |
| Owner/Operator Fax: | Not reported |
| Owner/Operator Email: | Not reported |

Historic Generators:

| | |
|---|---|
| Receive Date: | 20200708 |
| Handler Name: KDC CONSTRUCTION | |
| Federal Waste Generator Description: | Not a generator, verified |
| State District Owner: | Not reported |
| Large Quantity Handler of Universal Waste: | No |
| Recognized Trader Importer: | No |
| Recognized Trader Exporter: | No |
| Spent Lead Acid Battery Importer: | No |
| Spent Lead Acid Battery Exporter: | No |
| Current Record: | Yes |
| Non Storage Recycler Activity: | Not reported |
| Electronic Manifest Broker: | Not reported |

**KDC CONSTRUCTION (Continued)** **1026468544**

List of NAICS Codes and Descriptions:
NAICS Code: 236220
NAICS Description: COMMERCIAL AND INSTITUTIONAL BUILDING CONSTRUCTION

Facility Has Received Notices of Violations:
Violations: No Violations Found

Evaluation Action Summary:
Evaluations: No Evaluations Found

---

**F18** **CHICK-FIL-A** **RCRA NonGen / NLR** **1026469515**
**West** **2101 ALTA ARDEN EXPRESSWAY** **E MANIFEST** **CAC003074993**
**< 1/8** **SACRAMENTO, CA 95825**
**0.015 mi.**
**77 ft.** **Site 2 of 2 in cluster F**

**Relative:** **Higher**
**Actual:** **48 ft.**

RCRA Listings:

| | |
|---|---|
| Date Form Received by Agency: | 20200716 |
| Handler Name: | Chick-Fil-A |
| Handler Address: | 2101 Alta Arden Expressway |
| Handler City,State,Zip: | SACRAMENTO, CA 95825 |
| EPA ID: | CAC003074993 |
| Contact Name: | JOSHUA PAUL |
| Contact Address: | 2101 ALTA ARDEN EXPRESSWAY |
| Contact City,State,Zip: | SACRAMENTO, CA 95825 |
| Contact Telephone: | 713-254-4601 |
| Contact Fax: | Not reported |
| Contact Email: | DLYON@PARCSPECIALTY.COM |
| Contact Title: | Not reported |
| EPA Region: | 09 |
| Land Type: | Not reported |
| Federal Waste Generator Description: | Not a generator, verified |
| Non-Notifier: | Not reported |
| Biennial Report Cycle: | Not reported |
| Accessibility: | Not reported |
| Active Site Indicator: | Not reported |
| State District Owner: | Not reported |
| State District: | Not reported |
| Mailing Address: | 1020 WINDING CREEK ROAD, SUITE 100 |
| Mailing City,State,Zip: | ROSEVILLE, CA 95678 |
| Owner Name: | Chick-Fil-A Dorado Ii, Lp |
| Owner Type: | Other |
| Operator Name: | Joshua Paul |
| Operator Type: | Other |
| Short-Term Generator Activity: | No |
| Importer Activity: | No |
| Mixed Waste Generator: | No |
| Transporter Activity: | No |
| Transfer Facility Activity: | No |
| Recycler Activity with Storage: | No |
| Small Quantity On-Site Burner Exemption: | No |
| Smelting Melting and Refining Furnace Exemption: | No |
| Underground Injection Control: | No |
| Off-Site Waste Receipt: | No |
| Universal Waste Indicator: | No |

**CHICK-FIL-A (Continued)** **1026469515**

| | |
|---|---|
| Universal Waste Destination Facility: | No |
| Federal Universal Waste: | No |
| Active Site State-Reg Handler: | --- |
| Federal Facility Indicator: | Not reported |
| Hazardous Secondary Material Indicator: | N |
| Sub-Part K Indicator: | Not reported |
| 2018 GPRA Permit Baseline: | Not on the Baseline |
| 2018 GPRA Renewals Baseline: | Not on the Baseline |
| 202 GPRA Corrective Action Baseline: | No |
| Subject to Corrective Action Universe: | No |
| Non-TSDFs Where RCRA CA has Been Imposed Universe: | No |
| Corrective Action Priority Ranking: | No NCAPS ranking |
| Environmental Control Indicator: | No |
| Institutional Control Indicator: | No |
| Human Exposure Controls Indicator: | N/A |
| Groundwater Controls Indicator: | N/A |
| Significant Non-Complier Universe: | No |
| Unaddressed Significant Non-Complier Universe: | No |
| Addressed Significant Non-Complier Universe: | No |
| Significant Non-Complier With a Compliance Schedule Universe: | No |
| Financial Assurance Required: | Not reported |
| Handler Date of Last Change: | 20200814 |
| Recognized Trader-Importer: | No |
| Recognized Trader-Exporter: | No |
| Importer of Spent Lead Acid Batteries: | No |
| Exporter of Spent Lead Acid Batteries: | No |
| Recycler Activity Without Storage: | No |
| Manifest Broker: | No |
| Sub-Part P Indicator: | No |

Handler - Owner Operator:

| | |
|---|---|
| Owner/Operator Indicator: | Operator |
| Owner/Operator Name: JOSHUA PAUL | |
| Legal Status: | Other |
| Date Became Current: | Not reported |
| Date Ended Current: | Not reported |
| Owner/Operator Address: | 2101 ALTA ARDEN EXPRESSWAY |
| Owner/Operator City,State,Zip: | SACRAMENTO, CA 95825 |
| Owner/Operator Telephone: | 713-254-4601 |
| Owner/Operator Telephone Ext: | Not reported |
| Owner/Operator Fax: | Not reported |
| Owner/Operator Email: | Not reported |

| | |
|---|---|
| Owner/Operator Indicator: | Owner |
| Owner/Operator Name: CHICK-FIL-A DORADO II, LP | |
| Legal Status: | Other |
| Date Became Current: | Not reported |
| Date Ended Current: | Not reported |
| Owner/Operator Address: | 2101 ALTA ARDEN EXPRESSWAY |
| Owner/Operator City,State,Zip: | SACRAMENTO, CA 95825 |
| Owner/Operator Telephone: | 916-922-2814 |
| Owner/Operator Telephone Ext: | Not reported |
| Owner/Operator Fax: | Not reported |
| Owner/Operator Email: | Not reported |

**CHICK-FIL-A (Continued)** **1026469515**

Historic Generators:
Receive Date: 20200716
Handler Name: CHICK-FIL-A
Federal Waste Generator Description: Not a generator, verified
State District Owner: Not reported
Large Quantity Handler of Universal Waste: No
Recognized Trader Importer: No
Recognized Trader Exporter: No
Spent Lead Acid Battery Importer: No
Spent Lead Acid Battery Exporter: No
Current Record: Yes
Non Storage Recycler Activity: Not reported
Electronic Manifest Broker: Not reported

List of NAICS Codes and Descriptions:
NAICS Code: 722511
NAICS Description: FULL-SERVICE RESTAURANTS

Facility Has Received Notices of Violations:
Violations: No Violations Found

Evaluation Action Summary:
Evaluations: No Evaluations Found

E MANIFEST:
Manifest Tracking Number: 010306461FLE
Last Updated Date: 20200810
Shipped Date: 20200723
Received Date: 20200730
Manifest Status: Signed
Submission Type: DataImage5Copy
Origin Type: Service
Generator EPA ID: CAC003074993
Generator Name: Chik-Fil-A
Generator Location Street Number: Not reported
Generator Location Street 1: 2101 ALTA ARDEN EXPRESSWAY
Generator Location Street 2: Not reported
Generator Location City: SACRAMENTO
Generator Location State: CA
Generator Location Zip: 95825
Generator Mail Street Number: Not reported
Generator Mail Street 1: 1020 Winding Creek Rd, Ste 100
Generator Mail Street 2: Not reported
Generator Mail City: Roseville
Generator Mail Zip: 95678
Generator Mail State: CA
Generator Contact Company Name: Not reported
Designated Facility EPA ID: CAD980884183
Designated Facility Name: Gem Rancho Cordova Llc
Designated Facility Mail Street Number: Not reported
Designated Facility Mail Street 1: Not reported
Designated Facility Mail Street 2: 11855 White Rock Road
Designated Facility Mail City: Rancho Cordova
Designated Facility Mail Zip: 95742

**CHICK-FIL-A (Continued)** **1026469515**

| | |
|---|---|
| Designated Facility Mail State: | CA |
| Designated Facility Location Street Number: | Not reported |
| Designated Facility Location Street 1: | 11855 White Rock Road |
| Designated Facility Location Street 2: | Not reported |
| Designated Facility Location City: | Rancho Cordova |
| Designated Facility Location Zip: | 95742 |
| Designated Facility Location State: | CA |
| Designated Facility Contact Company Name: | Not reported |
| Manifest Residue Indicator: | N |
| Rejection Indicator: | N |

State Waste:

| | |
|---|---|
| Manifest Tracking Number: | 010306461FLE |
| Waste Line Number: | 1 |
| State Waste Code Owner: | CA |
| State Waste Code: | 223 |
| State Waste: | Unspecified oil-containing waste |

| | |
|---|---|
| Manifest Tracking Number: | 010306461FLE |
| Waste Line Number: | 1 |
| State Waste Code Owner: | CA |
| State Waste Code: | 223 |
| State Waste: | Unspecified oil-containing waste |

Transporter:

| | |
|---|---|
| Manifest Tracking Number: | 010306461FLE |
| Transporter Line Number: | 1 |
| Transporter EPA ID: | CAR000159665 |
| Transporter Name: | Parc Specialty Contractors |

| | |
|---|---|
| Manifest Tracking Number: | 010306461FLE |
| Transporter Line Number: | 2 |
| Transporter EPA ID: | MNS000110924 |
| Transporter Name: | Stericycle Specialty Waste Solutions Inc |

Waste Line:

| | |
|---|---|
| Manifest Tracking Number: | 010306461FLE |
| Waste Line Number: | 1 |
| U.S. DOT Hazardous Indicator: | N |
| U.S. DOT ID Number: | Not reported |
| U.S. DOT Description: | Not reported |
| Non-Hazardous Waste Description: | NON-RCRA HAZARDOUS WASTE, SOLID (SOIL, OIL) |
| Number of Containers: | 5 |
| Container Type Code: | DM |
| Container Type Description: | Metal drums, barrels, kegs |
| Waste Quantity: | 1250 |
| Quantity Unit of Measure Code: | P |
| Quantity Unit of Measure Description: | Pounds |
| Waste Quantity, in Tons: | 0.625 |
| Acute Waste Quantity, in Tons: | 0 |
| Non-Acute Waste Quantity, in Tons: | 0.625 |
| Waste Quantity, in Kilograms: | 566.8938 |
| Acute Waste Quantity, in Kilograms: | 0 |
| Non-Acute Waste Quantity, in Kilorgrams: | 566.8938 |
| Management Method Code: | H141 |
| Management Method Description: | STORAGE, BULKING AND/OR TRANSFER OFF SITE |

**CHICK-FIL-A (Continued)** **1026469515**

| | |
|---|---|
| Waste Residue Indicator: | N |
| Quantity Discrepancy Indicator: | N |
| Waste Type Discrepancy Indicator: | N |
| Waste Density: | Not reported |
| Waste Density Unit of Measure Code: | Not reported |
| Waste Density Unit of Measure Description: | Not reported |
| Form Code: | Not reported |
| Form Code Description: | Not reported |
| Source Code: | Not reported |
| Source Code Description: | Not reported |
| Waste Minimization Code: | Not reported |
| Waste Minimization Code Description: | Not reported |
| Consent Number: | Not reported |
| EPA Waste Indicator: | N |

---

**G19** **MACKS NORWALK SERVICE** **EDR Hist Auto** **1009023055**
**East** **1901 FULTON AVE** **N/A**
**< 1/8** **TOWN AND COUNTRY, CA**
**0.016 mi.**
**82 ft.** **Site 1 of 44 in cluster G**

**Relative:** EDR Hist Auto
**Higher**

**Actual:** Year: Name: Type:
**52 ft.** 1961 MACKS NORWALK SERVICE GASOLINE STATIONS

---

**G20** **PRECISION WHEEL & BRAKE SERVICE** **EDR Hist Auto** **1009021019**
**East** **1903 FULTON AVE** **N/A**
**< 1/8** **TOWN AND COUNTRY, CA**
**0.016 mi.**
**82 ft.** **Site 2 of 44 in cluster G**

**Relative:** EDR Hist Auto
**Higher**

**Actual:** Year: Name: Type:
**52 ft.** 1961 PRECISION WHEEL & BRAKE SERVICE AUTOMOBILE REPAIRING

---

**H21** **WORLD MARKET #6015** **FINDS** **1024625295**
**WNW** **1821 HOWE AVE** **ECHO** **N/A**
**< 1/8** **SACRAMENTO, CA 95825** **PFAS ECHO**
**0.019 mi.**
**102 ft.** **Site 1 of 4 in cluster H**

**Relative:** FINDS:
**Higher** Registry ID: 110070413682

**Actual:**
**43 ft.** Click Here for FRS Facility Detail Report:

Environmental Interest/Information System:
The Resource Conservation and Recovery Act Information System (RCRAInfo) is EPA's comprehensive information system in support of the Resource Conservation and Recovery Act (RCRA) of 1976 and the Hazardous and Solid Waste Amendments (HSWA) of 1984. It tracks many types of information about generators, transporters, treaters, storers, and disposers of hazardous waste.

**WORLD MARKET #6015 (Continued)** **1024625295**

Click this hyperlink while viewing on your computer to access additional FINDS: detail in the EDR Site Report.

ECHO:

| | |
|---|---|
| Envid: | 1024625295 |
| Registry ID: | 110070413682 |
| DFR URL: | |
| Name: | WORLD MARKET #6015 |
| Address: | 1821 HOWE AVE |
| City,State,Zip: | SACRAMENTO, CA 95825 |

PFAS ECHO:

| | |
|---|---|
| Name: | World Market #6015 |
| Address: | Not reported |
| City,State,Zip: | SACRAMENTO, CA |
| Latitude: | 38.59875 |
| Longitude: | -121.416197 |
| Count: | 1 |
| County: | SACRAMENTO |
| Status: | Active |
| Region: | 09 |
| Industry: | Consumer Products |

ECHO Facility Report:

| | |
|---|---|
| Facility Percent Minority: | 46.708 |
| Facility Derived Tribes: | United Auburn Indian Community of the Auburn Rancheria of California - 18 mile(s) |
| Facility Population: | 4638.26 |
| EPA Programs: | RCRA |
| Federal Facility: | No |
| Federal Agency: | - |
| Facility FIPS Code: | 06067 |
| Facility Indian Country Flag: | N |
| Facility Collection Method: | GDT-ADDRESS MATCHING (GEOCODING) |
| Facility Derived HUC: | 18020111 |
| Facility Derived WBD: | 180201110202 |
| Facility Derived CD113: | 06 |
| Facility Derived CB2010: | 060670055023012 |
| Facility Major Flag: | - |
| Facility Active Flag: | Y |
| Facility Inspection Count: | 0 |
| Facility Date Last Inspection: | - |
| Facility Days Last Inspection: | - |
| Facility Informal Count: | 0 |
| Facility Date Last Informal Action: | - |
| Facility Formal Action Count: | 0 |
| Facility Date Last Formal Action: | - |
| Facility Total Penalties: | 0 |
| Facility Penalty Count: | - |
| Facility Date Last Penalty: | - |
| Facility Last Penalty AMT: | - |
| Facility QTRS With NC: | 0 |
| Facility Programs With SNC: | 0 |
| Facility Compliance Status: | No Violation Identified |
| Facility SNC Flag: | N |

**WORLD MARKET #6015 (Continued)** **1024625295**

| | |
|---|---|
| AIR Flag: | N |
| NPDES Flag: | N |
| SDWIS Flag: | N |
| RCRA Flag: | Y |
| TRI Flag: | N |
| GHG Flag: | N |
| AIR IDS: | - |
| CAA Permit Types: | - |
| CAA NAICS: | - |
| CAA SICS: | - |
| NPDES IDS: | - |
| CWA Permit Types: | - |
| CWA NAICS: | - |
| CWA SICS: | - |
| RCRA IDS: | CAL000387997 CAL000470185 |
| RCRA Permit Types: | Other |
| RCRA NAICS: | 442299 44211 442291 |
| SDWA IDS: | - |
| SDWA System Types: | - |
| SDWA Compliance Status: | - |
| SDWA SNC Flag: | N |
| TRI IDS: | - |
| TRI Releases Transfers: | - |
| TRI On Site Releases: | - |
| TRI Off Site Transfers: | - |
| TRI Reporter: | - |
| Facility IMP Water Flag: | - |
| EJSCREEN Flag US: | Y |

EJSCREEN Report:

---

**H22** **WORLD MARKET #6015** **HWTS** **S118233620**
**WNW** **1821 HOWE AVE** **HAZNET** **N/A**
**< 1/8** **SACRAMENTO, CA 95825** **Sacramento Co. ML**
**0.019 mi.**
**102 ft.** **Site 2 of 4 in cluster H**

**Relative:**
**Higher**

**Actual:**
**43 ft.**

HWTS:

| | |
|---|---|
| Name: | WORLD MARKET #6015 |
| Address: | 1821 HOWE AVE |
| Address 2: | Not reported |
| City,State,Zip: | SACRAMENTO, CA 95825 |
| EPA ID: | CAL000470185 |
| Inactive Date: | Not reported |
| Create Date: | 04/22/2022 |
| Last Act Date: | Not reported |
| Mailing Name: | Not reported |
| Mailing Address: | 9950 CHEMICAL ROAD |
| Mailing Address 2: | Not reported |
| Mailing City,State,Zip: | PASADENA, TX 775070000 |
| Owner Name: | COST PLUS INC |
| Owner Address: | 1201 MARINA VALLEY PARKWAY |
| Owner Address 2: | Not reported |
| Owner City,State,Zip: | ALAMEDA, CA 945010000 |
| Owner Phone: | Not reported |
| Owner Fax: | Not reported |
| Contact Name: | ASHLEY CAMPBELL |
| Contact Address: | 9950 CHEMICAL ROAD |

**WORLD MARKET #6015 (Continued)** **S118233620**

Contact Address 2: Not reported
City,State,Zip: PASADENA, TX 77507
Contact Phone: Not reported
Contact Fax: Not reported
Facility Status: Active
Facility Type: Permanent
Category: State
Latitude: 38.598764289999998
Longitude: -121.41622599999999

Name: COST PLUS INC #6015
Address: 1821 HOWE AVE
Address 2: Not reported
City,State,Zip: SACRAMENTO, CA 95825
EPA ID: CAL000387997
Inactive Date: Not reported
Create Date: 08/02/2013
Last Act Date: Not reported
Mailing Name: Not reported
Mailing Address: 9950 CHEMICAL ROAD
Mailing Address 2: Not reported
Mailing City,State,Zip: PASADENA, TX 775070000
Owner Name: COST PLUS INC
Owner Address: 1201 MARINA VALLEY PARKWAY
Owner Address 2: Not reported
Owner City,State,Zip: ALAMEDA, CA 945010000
Owner Phone: Not reported
Owner Fax: Not reported
Contact Name: ASHLEY CAMPBELL
Contact Address: 9950 CHEMICAL ROAD
Contact Address 2: Not reported
City,State,Zip: PASADENA, TX 77507
Contact Phone: Not reported
Contact Fax: Not reported
Facility Status: Active
Facility Type: PERMANENT
Category: STATE
Latitude: 38.59875
Longitude: -121.41618

NAICS:
EPA ID: CAL000387997
Create Date: 2013-08-05 08:22:11.113
NAICS Code: 442291
NAICS Description: Window Treatment Stores
Issued EPA ID Date: 2013-08-02 15:24:36.71000
Inactive Date: Not reported
Facility Name: COST PLUS INC #6015
Facility Address: 1821 HOWE AVE
Facility Address 2: Not reported
Facility City: SACRAMENTO
Facility County: Not reported
Facility State: CA
Facility Zip: 95825

EPA ID: CAL000387997
Create Date: 2013-08-02 15:24:36.710
NAICS Code: 442299

**WORLD MARKET #6015 (Continued)** **S118233620**

NAICS Description: All Other Home Furnishings Stores
Issued EPA ID Date: 2013-08-02 15:24:36.71000
Inactive Date: Not reported
Facility Name: COST PLUS INC #6015
Facility Address: 1821 HOWE AVE
Facility Address 2: Not reported
Facility City: SACRAMENTO
Facility County: Not reported
Facility State: CA
Facility Zip: 95825

HAZNET:
Name: COST PLUS INC #6015
Address: 1821 HOWE AVE
Address 2: Not reported
City,State,Zip: SACRAMENTO, CA 95825
Contact: ASHLEY CAMPBELL
Telephone: 2818420809
Mailing Name: Not reported
Mailing Address: 9950 CHEMICAL ROAD

Year: 2021
Gepaid: CAL000387997
TSD EPA ID: NVD980895338
CA Waste Code: 214 - Unspecified solvent mixture
Disposal Method: H141 - Storage, Bulking, And/Or Transfer Off Site--No Treatment/Reovery (H010-H129) Or (H131-H135)
Tons: 0.0055

Year: 2021
Gepaid: CAL000387997
TSD EPA ID: NVD980895338
CA Waste Code: 331 - Off-specification, aged or surplus organics
Disposal Method: H141 - Storage, Bulking, And/Or Transfer Off Site--No Treatment/Reovery (H010-H129) Or (H131-H135)
Tons: 0.009

Year: 2020
Gepaid: CAL000387997
TSD EPA ID: MID980615298
CA Waste Code: 214 - Unspecified solvent mixture
Disposal Method: H141 - Storage, Bulking, And/Or Transfer Off Site--No Treatment/Reovery (H010-H129) Or (H131-H135)
Tons: 0.0075

Year: 2017
Gepaid: CAL000387997
TSD EPA ID: CAD980884183
CA Waste Code: 181 - Other inorganic solid waste
Disposal Method: H141 - Storage, Bulking, And/Or Transfer Off Site--No Treatment/Reovery (H010-H129) Or (H131-H135)
Tons: 0.002

Year: 2016
Gepaid: CAL000387997
TSD EPA ID: CAD980884183

**WORLD MARKET #6015 (Continued)** **S118233620**

| | |
|---|---|
| CA Waste Code: | 331 - Off-specification, aged or surplus organics |
| Disposal Method: | H141 - Storage, Bulking, And/Or Transfer Off Site--No Treatment/Reovery (H010-H129) Or (H131-H135) |
| Tons: | 0.002 |
| Year: | 2014 |
| Gepaid: | CAL000387997 |
| TSD EPA ID: | NVD980895338 |
| CA Waste Code: | - |
| Disposal Method: | H141 - Storage, Bulking, And/Or Transfer Off Site--No Treatment/Reovery (H010-H129) Or (H131-H135) |
| Tons: | 0.0025 |

Additional Information:

| | |
|---|---|
| Year: | 2021 |
| EM Manifest ID: | Not reported |
| Shipment Date: | 11/4/2020 |
| Shipment Date: | 11/4/2020 |
| Receipt Date: | 11/26/2020 |
| Manifest Number: | 002954834PSC |
| Generator EPA ID: | CAL000387997 |
| Name: | COST PLUS STORE #6015 |
| Address: | 1821 HOWE AVENUE |
| Address 2: | Not reported |
| City,State,Zip: | SACRAMENTO, CA 95825 |
| Telephone: | Not reported |
| Contact: | Not reported |
| Contact Telephone: | 313-824-5840 |
| Contact Email: | Not reported |
| Transporter 1 EPA ID: | MNS000110924 |
| Transporter Name: | STERICYCLE SPECIALTY WASTE SOLUTIONS INC |
| Transporter 1 Emergency Number: | Not reported |
| Transporter 2 EPA ID: | MNS000110924 |
| Transporter Name 2: | STERICYCLE SPECIALTY WASTE SOLUTIONS INC |
| Transporter 2 Emergency Number: | Not reported |
| TSDF EPA ID: | MID980615298 |
| TSDF Name: | Petro Chem Processing Group of Nortru LLC |
| TSDF Address 1: | 421 Lycaste St. |
| TSDF Address 2: | Not reported |
| TSDF City,State,Zip: | Detroit, MI 48214 |
| TSDF Telephone: | Not reported |
| TSDFA EPA ID: | Not reported |
| Waste Code Description: | 214 - Not reported |
| RCRA Code: | D001,U002,U069 |
| Meth Code: | H141 - Not reported |
| Quantity Tons: | 0.0075 |
| Waste Quantity: | 15 |
| Quantity Unit: | P |

Additional Information:

| | |
|---|---|
| Year: | 2020 |
| EM Manifest ID: | Not reported |
| Shipment Date: | 11/4/2020 |
| Shipment Date: | 11/4/2020 |
| Receipt Date: | 11/26/2020 |

**WORLD MARKET #6015 (Continued)** **S118233620**

| | |
|---|---|
| Manifest Number: | 002954834PSC |
| Generator EPA ID: | CAL000387997 |
| Name: | COST PLUS STORE #6015 |
| Address: | 1821 HOWE AVENUE |
| Address 2: | Not reported |
| City,State,Zip: | SACRAMENTO, CA 95825 |
| Telephone: | Not reported |
| Contact: | Not reported |
| Contact Telephone: | 313-824-5840 |
| Contact Email: | Not reported |
| Transporter 1 EPA ID: | MNS000110924 |
| Transporter Name: | STERICYCLE SPECIALTY WASTE SOLUTIONS INC |
| Transporter 1 Emergency Number: | Not reported |
| Transporter 2 EPA ID: | MNS000110924 |
| Transporter Name 2: | STERICYCLE SPECIALTY WASTE SOLUTIONS INC |
| Transporter 2 Emergency Number: | Not reported |
| TSDF EPA ID: | MID980615298 |
| TSDF Name: | Petro Chem Processing Group of Nortru LLC |
| TSDF Address 1: | 421 Lycaste St. |
| TSDF Address 2: | Not reported |
| TSDF City,State,Zip: | Detroit, MI 48214 |
| TSDF Telephone: | Not reported |
| TSDFA EPA ID: | Not reported |
| Waste Code Description: | 214 - Not reported |
| RCRA Code: | D001,U002,U069 |
| Meth Code: | H141 - Not reported |
| Quantity Tons: | 0.0075 |
| Waste Quantity: | 15 |
| Quantity Unit: | P |

Additional Information:

| | |
|---|---|
| Year: | 2017 |
| Gen EPA ID: | CAL000387997 |
| | |
| Shipment Date: | 20171009 |
| Creation Date: | 9/27/2018 18:30:17 |
| Receipt Date: | 20171103 |
| Manifest ID: | 001675607PSC |
| Trans EPA ID: | MNS000110924 |
| Trans Name: | STERICYCLE SPECIALTY WASTE SOLUTIONS INC |
| Trans 2 EPA ID: | Not reported |
| Trans 2 Name: | Not reported |
| TSDF EPA ID: | NVD980895338 |
| Trans Name: | 21ST CENTURY ENVIRONMENTAL MANAGEMENT OF NEVADA LLC |
| TSDF Alt EPA ID: | Not reported |
| TSDF Alt Name: | Not reported |
| Waste Code Description: | 352 - Other organic solids |
| RCRA Code: | Not reported |
| Meth Code: | - Not reported |
| Quantity Tons: | 0.033 |
| Waste Quantity: | 66 |
| Quantity Unit: | P |
| Additional Code 1: | Not reported |
| Additional Code 2: | Not reported |
| Additional Code 3: | Not reported |
| Additional Code 4: | Not reported |
| Additional Code 5: | Not reported |

**WORLD MARKET #6015 (Continued)** **S118233620**

| | |
|---|---|
| Shipment Date: | 20170427 |
| Creation Date: | 5/9/2018 18:32:31 |
| Receipt Date: | 20170505 |
| Manifest ID: | 001534876PSC |
| Trans EPA ID: | MNS000110924 |
| Trans Name: | STERICYCLE SPECIALTY WASTE SOLUTIONS INC |
| Trans 2 EPA ID: | Not reported |
| Trans 2 Name: | Not reported |
| TSDF EPA ID: | CAD980884183 |
| Trans Name: | GENERAL ENVIRONMENTAL MGT LLC DBA PSC ENVIRONMENTAL SERVICES |
| TSDF Alt EPA ID: | Not reported |
| TSDF Alt Name: | Not reported |
| Waste Code Description: | 181 - Other inorganic solid waste Organics |
| RCRA Code: | D009 |
| Meth Code: | H141 - Storage, Bulking, And/Or Transfer Off Site--No Treatment/Reovery (H010-H129) Or (H131-H135) |
| Quantity Tons: | 0.002 |
| Waste Quantity: | 4 |
| Quantity Unit: | P |
| Additional Code 1: | Not reported |
| Additional Code 2: | Not reported |
| Additional Code 3: | Not reported |
| Additional Code 4: | Not reported |
| Additional Code 5: | Not reported |

Additional Information:

| | |
|---|---|
| Year: | 2014 |
| Gen EPA ID: | CAL000387997 |
| Shipment Date: | 20141222 |
| Creation Date: | 6/25/2015 22:15:19 |
| Receipt Date: | 20150112 |
| Manifest ID: | 000913385PSC |
| Trans EPA ID: | CAR000210617 |
| Trans Name: | 21ST CENTURY ENVIRONMENTAL MANAGEMENT OF CALIFORNIA LP |
| Trans 2 EPA ID: | Not reported |
| Trans 2 Name: | Not reported |
| TSDF EPA ID: | NVD980895338 |
| Trans Name: | 21ST CENTURY ENVIRONMENTAL MANAGEMENT OF NEVADA LLC |
| TSDF Alt EPA ID: | Not reported |
| TSDF Alt Name: | Not reported |
| Waste Code Description: | 331 - Off-specification, aged, or surplus organics |
| RCRA Code: | Not reported |
| Meth Code: | H141 - Storage, Bulking, And/Or Transfer Off Site--No Treatment/Reovery (H010-H129) Or (H131-H135) |
| Quantity Tons: | 0.002 |
| Waste Quantity: | 4 |
| Quantity Unit: | P |
| Additional Code 1: | Not reported |
| Additional Code 2: | Not reported |
| Additional Code 3: | Not reported |
| Additional Code 4: | Not reported |
| Additional Code 5: | Not reported |
| Shipment Date: | 20141222 |
| Creation Date: | 6/25/2015 22:15:19 |
| Receipt Date: | 20150112 |

**WORLD MARKET #6015 (Continued)** **S118233620**

| | |
|---|---|
| Manifest ID: | 000913385PSC |
| Trans EPA ID: | CAR000210617 |
| Trans Name: | 21ST CENTURY ENVIRONMENTAL MANAGEMENT OF CALIFORNIA LP |
| Trans 2 EPA ID: | Not reported |
| Trans 2 Name: | Not reported |
| TSDF EPA ID: | NVD980895338 |
| Trans Name: | 21ST CENTURY ENVIRONMENTAL MANAGEMENT OF NEVADA LLC |
| TSDF Alt EPA ID: | Not reported |
| TSDF Alt Name: | Not reported |
| Waste Code Description: | - Not reported |
| RCRA Code: | Not reported |
| Meth Code: | H141 - Storage, Bulking, And/Or Transfer Off Site--No Treatment/Reovery (H010-H129) Or (H131-H135) |
| Quantity Tons: | 0.002 |
| Waste Quantity: | 4 |
| Quantity Unit: | P |
| Additional Code 1: | Not reported |
| Additional Code 2: | Not reported |
| Additional Code 3: | Not reported |
| Additional Code 4: | Not reported |
| Additional Code 5: | Not reported |

| | |
|---|---|
| Shipment Date: | 20140626 |
| Creation Date: | 10/23/2015 13:40:46 |
| Receipt Date: | 20140703 |
| Manifest ID: | 000792653PSC |
| Trans EPA ID: | CAR000210617 |
| Trans Name: | 21ST CENTURY ENVIRONMENTAL MANAGEMENT OF CALIFORNIA LP |
| Trans 2 EPA ID: | Not reported |
| Trans 2 Name: | Not reported |
| TSDF EPA ID: | NVD980895338 |
| Trans Name: | 21ST CENTURY ENVIRONMENTAL MANAGEMENT OF NEVADA LLC |
| TSDF Alt EPA ID: | Not reported |
| TSDF Alt Name: | Not reported |
| Waste Code Description: | 121 - Alkaline solution (pH >12.5) with metals (antimony, arsenic, barium, beryllium, cadmium, chromium, cobalt, copper, lead, mercury, molybdenum, nickel, selenium, silver, thallium, vanadium, and zinc |
| RCRA Code: | Not reported |
| Meth Code: | H141 - Storage, Bulking, And/Or Transfer Off Site--No Treatment/Reovery (H010-H129) Or (H131-H135) |
| Quantity Tons: | 0.0025 |
| Waste Quantity: | 5 |
| Quantity Unit: | P |
| Additional Code 1: | Not reported |
| Additional Code 2: | Not reported |
| Additional Code 3: | Not reported |
| Additional Code 4: | Not reported |
| Additional Code 5: | Not reported |

Sacramento Co. ML:

| | |
|---|---|
| Name: | WORLD MARKET #6015 |
| Address: | 1821 HOWE AVE |
| City,State,Zip: | SACRAMENTO, CA 95825 |
| Facility Id: | Not reported |
| Facility Status: | Not reported |
| FD: | Not reported |
| Billing Codes BP: | A |

**WORLD MARKET #6015 (Continued)** **S118233620**

| | |
|---|---|
| Billing Codes UST: | Not reported |
| WG Bill Code: | Not reported |
| Target Property Bill Cod: | Not reported |
| Food Bill Code: | Not reported |
| CUPA Permit Date: | Not reported |
| HAZMAT Permit Date: | Not reported |
| HAZMAT Inspection Date: | Not reported |
| Hazmat Date BP Received: | Not reported |
| UST Permit Dt: | Not reported |
| UST Inspection Date: | Not reported |
| UST Tank Test Date: | Not reported |
| Number of Tanks: | Not reported |
| UST Tank Test Date: | Not reported |
| SIC Code: | Not reported |
| Tier Permitting: | Not reported |
| AST Bill Code: | Not reported |
| CALARP Bill Code: | Not reported |

---

**H23** **COST PLUS WORLD MARKET** **RCRA NonGen / NLR** **1024839713**
**WNW** **1821 HOWE AVENUE** **E MANIFEST** **CAL000387997**
**< 1/8** **SACRAMENTO, CA 95825**
**0.019 mi.**
**102 ft.** **Site 3 of 4 in cluster H**

**Relative:** **Higher**

**Actual:** **43 ft.**

RCRA Listings:

| | |
|---|---|
| Date Form Received by Agency: | 20130802 |
| Handler Name: | Cost Plus Inc #6015 |
| Handler Address: | 1821 Howe Ave |
| Handler City,State,Zip: | SACRAMENTO, CA 95825 |
| EPA ID: | CAL000387997 |
| Contact Name: | ASHLEY CAMPBELL |
| Contact Address: | 5151 SAN FELIPE ST, STE 1000 |
| Contact City,State,Zip: | HOUSTON, TX 77056 |
| Contact Telephone: | 713-985-5472 |
| Contact Fax: | 713-583-0614 |
| Contact Email: | ASHLEY.CAMPBELL@STERICYCLE.COM |
| Contact Title: | Not reported |
| EPA Region: | 09 |
| Land Type: | Not reported |
| Federal Waste Generator Description: | Not a generator, verified |
| Non-Notifier: | Not reported |
| Biennial Report Cycle: | Not reported |
| Accessibility: | Not reported |
| Active Site Indicator: | Handler Activities |
| State District Owner: | Not reported |
| State District: | Not reported |
| Mailing Address: | 5151 SAN FELIPE ST STE 1000 |
| Mailing City,State,Zip: | HOUSTON, TX 77056 |
| Owner Name: | Cost Plus Inc |
| Owner Type: | Other |
| Operator Name: | Ashley Campbell |
| Operator Type: | Other |
| Short-Term Generator Activity: | No |
| Importer Activity: | No |
| Mixed Waste Generator: | No |
| Transporter Activity: | No |
| Transfer Facility Activity: | No |
| Recycler Activity with Storage: | No |

**COST PLUS WORLD MARKET (Continued)** **1024839713**

| | |
|---|---|
| Small Quantity On-Site Burner Exemption: | No |
| Smelting Melting and Refining Furnace Exemption: | No |
| Underground Injection Control: | No |
| Off-Site Waste Receipt: | No |
| Universal Waste Indicator: | Yes |
| Universal Waste Destination Facility: | Yes |
| Federal Universal Waste: | No |
| Active Site State-Reg Handler: | --- |
| Federal Facility Indicator: | Not reported |
| Hazardous Secondary Material Indicator: | N |
| Sub-Part K Indicator: | Not reported |
| 2018 GPRA Permit Baseline: | Not on the Baseline |
| 2018 GPRA Renewals Baseline: | Not on the Baseline |
| 202 GPRA Corrective Action Baseline: | No |
| Subject to Corrective Action Universe: | No |
| Non-TSDFs Where RCRA CA has Been Imposed Universe: | No |
| Corrective Action Priority Ranking: | No NCAPS ranking |
| Environmental Control Indicator: | No |
| Institutional Control Indicator: | No |
| Human Exposure Controls Indicator: | N/A |
| Groundwater Controls Indicator: | N/A |
| Significant Non-Complier Universe: | No |
| Unaddressed Significant Non-Complier Universe: | No |
| Addressed Significant Non-Complier Universe: | No |
| Significant Non-Complier With a Compliance Schedule Universe: | No |
| Financial Assurance Required: | Not reported |
| Handler Date of Last Change: | 20180906 |
| Recognized Trader-Importer: | No |
| Recognized Trader-Exporter: | No |
| Importer of Spent Lead Acid Batteries: | No |
| Exporter of Spent Lead Acid Batteries: | No |
| Recycler Activity Without Storage: | No |
| Manifest Broker: | No |
| Sub-Part P Indicator: | No |

Handler - Owner Operator:

| | |
|---|---|
| Owner/Operator Indicator: | Owner |
| Owner/Operator Name: COST PLUS INC | |
| Legal Status: | Other |
| Date Became Current: | Not reported |
| Date Ended Current: | Not reported |
| Owner/Operator Address: | 1201 MARINA VALLEY PARKWAY |
| Owner/Operator City,State,Zip: | ALAMEDA, CA 94501-0000 |
| Owner/Operator Telephone: | 510-808-9263 |
| Owner/Operator Telephone Ext: | Not reported |
| Owner/Operator Fax: | Not reported |
| Owner/Operator Email: | Not reported |

| | |
|---|---|
| Owner/Operator Indicator: | Operator |
| Owner/Operator Name: ASHLEY CAMPBELL | |
| Legal Status: | Other |
| Date Became Current: | Not reported |
| Date Ended Current: | Not reported |
| Owner/Operator Address: | 5151 SAN FELIPE ST, STE 1000 |
| Owner/Operator City,State,Zip: | HOUSTON, TX 77056 |
| Owner/Operator Telephone: | 713-985-5472 |

**COST PLUS WORLD MARKET (Continued)** **1024839713**

Owner/Operator Telephone Ext: Not reported
Owner/Operator Fax: Not reported
Owner/Operator Email: Not reported

Historic Generators:
Receive Date: 20130802
Handler Name: COST PLUS INC #6015
Federal Waste Generator Description: Not a generator, verified
State District Owner: Not reported
Large Quantity Handler of Universal Waste: No
Recognized Trader Importer: No
Recognized Trader Exporter: No
Spent Lead Acid Battery Importer: No
Spent Lead Acid Battery Exporter: No
Current Record: Yes
Non Storage Recycler Activity: Not reported
Electronic Manifest Broker: Not reported

List of NAICS Codes and Descriptions:
NAICS Code: 442291
NAICS Description: WINDOW TREATMENT STORES

NAICS Code: 442299
NAICS Description: ALL OTHER HOME FURNISHINGS STORES

Facility Has Received Notices of Violations:
Violations: No Violations Found

Evaluation Action Summary:
Evaluations: No Evaluations Found

E MANIFEST:
Manifest Tracking Number: 003314175CLE
Last Updated Date: 20211108
Shipped Date: 20211008
Received Date: 20211015
Manifest Status: Signed
Submission Type: DataImage5Copy
Origin Type: Service
Generator EPA ID: CAL000387997
Generator Name: Cost Plus World Market
Generator Location Street Number: Not reported
Generator Location Street 1: 1821 HOWE AVENUE
Generator Location Street 2: Not reported
Generator Location City: SACRAMENTO
Generator Location State: CA
Generator Location Zip: 95825
Generator Mail Street Number: Not reported
Generator Mail Street 1: 1821 Howe Avenue
Generator Mail Street 2: Not reported
Generator Mail City: Sacramento
Generator Mail Zip: 95825
Generator Mail State: CA
Generator Contact Company Name: Not reported

**COST PLUS WORLD MARKET (Continued)** **1024839713**

| | |
|---|---|
| Designated Facility EPA ID: | NVD980895338 |
| Designated Facility Name: | Not reported |
| Designated Facility Mail Street Number: | Not reported |
| Designated Facility Mail Street 1: | Not reported |
| Designated Facility Mail Street 2: | 2095 Newlands Drive East |
| Designated Facility Mail City: | Fernley |
| Designated Facility Mail Zip: | 89408 |
| Designated Facility Mail State: | NV |
| Designated Facility Location Street Number: | Not reported |
| Designated Facility Location Street 1: | 2095 Newlands Drive East |
| Designated Facility Location Street 2: | Not reported |
| Designated Facility Location City: | Fernley |
| Designated Facility Location Zip: | 89408 |
| Designated Facility Location State: | NV |
| Designated Facility Contact Company Name: | 21st Century Environmental Management of Nevada, LLC |
| Manifest Residue Indicator: | N |
| Rejection Indicator: | N |

| | |
|---|---|
| Manifest Tracking Number: | 002954834PSC |
| Last Updated Date: | 20201203 |
| Shipped Date: | 20201104 |
| Received Date: | 20201126 |
| Manifest Status: | Signed |
| Submission Type: | DataImage5Copy |
| Origin Type: | Service |
| Generator EPA ID: | CAL000387997 |
| Generator Name: | Cost Plus Store #6015 |
| Generator Location Street Number: | Not reported |
| Generator Location Street 1: | 1821 HOWE AVENUE |
| Generator Location Street 2: | Not reported |
| Generator Location City: | SACRAMENTO |
| Generator Location State: | CA |
| Generator Location Zip: | 95825 |
| Generator Mail Street Number: | Not reported |
| Generator Mail Street 1: | 1821 Howe Avenue |
| Generator Mail Street 2: | Not reported |
| Generator Mail City: | Sacramento |
| Generator Mail Zip: | 95825 |
| Generator Mail State: | CA |
| Generator Contact Company Name: | Not reported |
| Designated Facility EPA ID: | MID980615298 |
| Designated Facility Name: | Not reported |
| Designated Facility Mail Street Number: | Not reported |
| Designated Facility Mail Street 1: | Not reported |
| Designated Facility Mail Street 2: | 421 Lycaste St. |
| Designated Facility Mail City: | Detroit |
| Designated Facility Mail Zip: | 48214 |
| Designated Facility Mail State: | MI |
| Designated Facility Location Street Number: | Not reported |
| Designated Facility Location Street 1: | 421 Lycaste St. |
| Designated Facility Location Street 2: | Not reported |
| Designated Facility Location City: | Detroit |
| Designated Facility Location Zip: | 48214 |
| Designated Facility Location State: | MI |
| Designated Facility Contact Company Name: | Petro Chem Processing Group of Nortru LLC |
| Manifest Residue Indicator: | N |
| Rejection Indicator: | N |

**COST PLUS WORLD MARKET (Continued)** **1024839713**

| | |
|---|---|
| Manifest Tracking Number: | 003197221CLE |
| Last Updated Date: | 20210712 |
| Shipped Date: | 20210616 |
| Received Date: | 20210629 |
| Manifest Status: | Signed |
| Submission Type: | DataImage5Copy |
| Origin Type: | Service |
| Generator EPA ID: | CAL000387997 |
| Generator Name: | Cost Plus Store #6015 |
| Generator Location Street Number: | Not reported |
| Generator Location Street 1: | 1821 HOWE AVENUE |
| Generator Location Street 2: | Not reported |
| Generator Location City: | SACRAMENTO |
| Generator Location State: | CA |
| Generator Location Zip: | 95825 |
| Generator Mail Street Number: | Not reported |
| Generator Mail Street 1: | 1821 Howe Avenue |
| Generator Mail Street 2: | Not reported |
| Generator Mail City: | Sacramento |
| Generator Mail Zip: | 95825 |
| Generator Mail State: | CA |
| Generator Contact Company Name: | Not reported |
| Designated Facility EPA ID: | NVD980895338 |
| Designated Facility Name: | Not reported |
| Designated Facility Mail Street Number: | Not reported |
| Designated Facility Mail Street 1: | Not reported |
| Designated Facility Mail Street 2: | 2095 Newlands Drive East |
| Designated Facility Mail City: | Fernley |
| Designated Facility Mail Zip: | 89408 |
| Designated Facility Mail State: | NV |
| Designated Facility Location Street Number: | Not reported |
| Designated Facility Location Street 1: | 2095 Newlands Drive East |
| Designated Facility Location Street 2: | Not reported |
| Designated Facility Location City: | Fernley |
| Designated Facility Location Zip: | 89408 |
| Designated Facility Location State: | NV |
| Designated Facility Contact Company Name: | 21st Century Environmental Management of Nevada, LLC |
| Manifest Residue Indicator: | N |
| Rejection Indicator: | N |

| | |
|---|---|
| Manifest Tracking Number: | 200244750CLE |
| Last Updated Date: | 20231010 |
| Shipped Date: | 20220907 |
| Received Date: | 20220914 |
| Manifest Status: | Signed |
| Submission Type: | DataImage5Copy |
| Origin Type: | Service |
| Generator EPA ID: | CAL000387997 |
| Generator Name: | Cost Plus World Market |
| Generator Location Street Number: | Not reported |
| Generator Location Street 1: | 1821 HOWE AVENUE |
| Generator Location Street 2: | Not reported |
| Generator Location City: | SACRAMENTO |
| Generator Location State: | CA |
| Generator Location Zip: | 95825 |
| Generator Mail Street Number: | Not reported |
| Generator Mail Street 1: | 1821 Howe Avenue |

**COST PLUS WORLD MARKET (Continued)** **1024839713**

| | |
|---|---|
| Generator Mail Street 2: | Not reported |
| Generator Mail City: | Sacramento |
| Generator Mail Zip: | 95825 |
| Generator Mail State: | CA |
| Generator Contact Company Name: | Not reported |
| Designated Facility EPA ID: | NVD980895338 |
| Designated Facility Name: | 21st Century Environmental Management Of Nevada, Llc |
| Designated Facility Mail Street Number: | Not reported |
| Designated Facility Mail Street 1: | Not reported |
| Designated Facility Mail Street 2: | 2095 Newlands Drive East |
| Designated Facility Mail City: | Fernley |
| Designated Facility Mail Zip: | 89408 |
| Designated Facility Mail State: | NV |
| Designated Facility Location Street Number: | Not reported |
| Designated Facility Location Street 1: | 2095 Newlands Drive East |
| Designated Facility Location Street 2: | Not reported |
| Designated Facility Location City: | Fernley |
| Designated Facility Location Zip: | 89408 |
| Designated Facility Location State: | NV |
| Designated Facility Contact Company Name: | Not reported |
| Manifest Residue Indicator: | N |
| Rejection Indicator: | N |

| | |
|---|---|
| Manifest Tracking Number: | 200358129CLE |
| Last Updated Date: | 20230814 |
| Shipped Date: | 20230120 |
| Received Date: | 20230128 |
| Manifest Status: | Signed |
| Submission Type: | DataImage5Copy |
| Origin Type: | Service |
| Generator EPA ID: | CAL000387997 |
| Generator Name: | Cost Plus World Market |
| Generator Location Street Number: | Not reported |
| Generator Location Street 1: | 1821 HOWE AVENUE |
| Generator Location Street 2: | Not reported |
| Generator Location City: | SACRAMENTO |
| Generator Location State: | CA |
| Generator Location Zip: | 95825 |
| Generator Mail Street Number: | Not reported |
| Generator Mail Street 1: | 1821 Howe Avenue |
| Generator Mail Street 2: | Not reported |
| Generator Mail City: | Sacramento |
| Generator Mail Zip: | 95825 |
| Generator Mail State: | CA |
| Generator Contact Company Name: | Not reported |
| Designated Facility EPA ID: | NVD980895338 |
| Designated Facility Name: | 21st Century Environmental Management Of Nevada, Llc |
| Designated Facility Mail Street Number: | Not reported |
| Designated Facility Mail Street 1: | Not reported |
| Designated Facility Mail Street 2: | 2095 Newlands Drive East |
| Designated Facility Mail City: | Fernley |
| Designated Facility Mail Zip: | 89408 |
| Designated Facility Mail State: | NV |
| Designated Facility Location Street Number: | Not reported |
| Designated Facility Location Street 1: | 2095 Newlands Drive East |
| Designated Facility Location Street 2: | Not reported |
| Designated Facility Location City: | Fernley |

**COST PLUS WORLD MARKET (Continued)** **1024839713**

| | |
|---|---|
| Designated Facility Location Zip: | 89408 |
| Designated Facility Location State: | NV |
| Designated Facility Contact Company Name: | Not reported |
| Manifest Residue Indicator: | N |
| Rejection Indicator: | N |
| | |
| Manifest Tracking Number: | 200432252CLE |
| Last Updated Date: | 20240325 |
| Shipped Date: | 20230412 |
| Received Date: | 20230419 |
| Manifest Status: | Signed |
| Submission Type: | DataImage5Copy |
| Origin Type: | Service |
| Generator EPA ID: | CAL000387997 |
| Generator Name: | Cost Plus World Market |
| Generator Location Street Number: | Not reported |
| Generator Location Street 1: | 1821 HOWE AVENUE |
| Generator Location Street 2: | Not reported |
| Generator Location City: | SACRAMENTO |
| Generator Location State: | CA |
| Generator Location Zip: | 95825 |
| Generator Mail Street Number: | Not reported |
| Generator Mail Street 1: | 1821 Howe Avenue |
| Generator Mail Street 2: | Not reported |
| Generator Mail City: | Sacramento |
| Generator Mail Zip: | 95825 |
| Generator Mail State: | CA |
| Generator Contact Company Name: | Not reported |
| Designated Facility EPA ID: | NVD980895338 |
| Designated Facility Name: | 21st Century Environmental Management Of Nevada, Llc |
| Designated Facility Mail Street Number: | 2095 |
| Designated Facility Mail Street 1: | Not reported |
| Designated Facility Mail Street 2: | Newlands Drive East |
| Designated Facility Mail City: | Fernley |
| Designated Facility Mail Zip: | 89408 |
| Designated Facility Mail State: | NV |
| Designated Facility Location Street Number: | 2095 |
| Designated Facility Location Street 1: | Newlands Drive East |
| Designated Facility Location Street 2: | Not reported |
| Designated Facility Location City: | Fernley |
| Designated Facility Location Zip: | 89408 |
| Designated Facility Location State: | NV |
| Designated Facility Contact Company Name: | Not reported |
| Manifest Residue Indicator: | N |
| Rejection Indicator: | N |
| | |
| Manifest Tracking Number: | 200105383CLE |
| Last Updated Date: | 20220419 |
| Shipped Date: | 20220315 |
| Received Date: | 20220401 |
| Manifest Status: | Signed |
| Submission Type: | DataImage5Copy |
| Origin Type: | Service |
| Generator EPA ID: | CAL000387997 |
| Generator Name: | Cost Plus World Market |
| Generator Location Street Number: | Not reported |
| Generator Location Street 1: | 1821 HOWE AVENUE |

**COST PLUS WORLD MARKET (Continued)** **1024839713**

| | |
|---|---|
| Generator Location Street 2: | Not reported |
| Generator Location City: | SACRAMENTO |
| Generator Location State: | CA |
| Generator Location Zip: | 95825 |
| Generator Mail Street Number: | Not reported |
| Generator Mail Street 1: | 1821 Howe Avenue |
| Generator Mail Street 2: | Not reported |
| Generator Mail City: | Sacramento |
| Generator Mail Zip: | 95825 |
| Generator Mail State: | CA |
| Generator Contact Company Name: | Not reported |
| Designated Facility EPA ID: | TXD046844700 |
| Designated Facility Name: | Chemical Reclamation Services Llc |
| Designated Facility Mail Street Number: | Not reported |
| Designated Facility Mail Street 1: | Not reported |
| Designated Facility Mail Street 2: | 405 Powell Street P.O. Box 69 50084 |
| Designated Facility Mail City: | Avalon |
| Designated Facility Mail Zip: | 76623 |
| Designated Facility Mail State: | TX |
| Designated Facility Location Street Number: | Not reported |
| Designated Facility Location Street 1: | 405 Powell Street P.O. Box 69 50084 |
| Designated Facility Location Street 2: | Not reported |
| Designated Facility Location City: | Avalon |
| Designated Facility Location Zip: | 76623 |
| Designated Facility Location State: | TX |
| Designated Facility Contact Company Name: | Not reported |
| Manifest Residue Indicator: | N |
| Rejection Indicator: | N |

| | |
|---|---|
| Manifest Tracking Number: | 003076266CLE |
| Last Updated Date: | 20210315 |
| Shipped Date: | 20210222 |
| Received Date: | 20210301 |
| Manifest Status: | Signed |
| Submission Type: | DataImage5Copy |
| Origin Type: | Service |
| Generator EPA ID: | CAL000387997 |
| Generator Name: | Cost Plus Store #6015 |
| Generator Location Street Number: | Not reported |
| Generator Location Street 1: | 1821 HOWE AVENUE |
| Generator Location Street 2: | Not reported |
| Generator Location City: | SACRAMENTO |
| Generator Location State: | CA |
| Generator Location Zip: | 95825 |
| Generator Mail Street Number: | Not reported |
| Generator Mail Street 1: | 1821 Howe Avenue |
| Generator Mail Street 2: | Not reported |
| Generator Mail City: | Sacramento |
| Generator Mail Zip: | 95825 |
| Generator Mail State: | CA |
| Generator Contact Company Name: | Not reported |
| Designated Facility EPA ID: | NVD980895338 |
| Designated Facility Name: | Not reported |
| Designated Facility Mail Street Number: | Not reported |
| Designated Facility Mail Street 1: | Not reported |
| Designated Facility Mail Street 2: | 2095 Newlands Drive East |
| Designated Facility Mail City: | Fernley |

**COST PLUS WORLD MARKET (Continued)** **1024839713**

| | |
|---|---|
| Designated Facility Mail Zip: | 89408 |
| Designated Facility Mail State: | NV |
| Designated Facility Location Street Number: | Not reported |
| Designated Facility Location Street 1: | 2095 Newlands Drive East |
| Designated Facility Location Street 2: | Not reported |
| Designated Facility Location City: | Fernley |
| Designated Facility Location Zip: | 89408 |
| Designated Facility Location State: | NV |
| Designated Facility Contact Company Name: | 21st Century Environmental Management of Nevada, LLC |
| Manifest Residue Indicator: | N |
| Rejection Indicator: | N |

| | |
|---|---|
| Manifest Tracking Number: | 200159610CLE |
| Last Updated Date: | 20231005 |
| Shipped Date: | 20220520 |
| Received Date: | 20220525 |
| Manifest Status: | Signed |
| Submission Type: | DataImage5Copy |
| Origin Type: | Service |
| Generator EPA ID: | CAL000387997 |
| Generator Name: | Cost Plus World Market |
| Generator Location Street Number: | Not reported |
| Generator Location Street 1: | 1821 HOWE AVENUE |
| Generator Location Street 2: | Not reported |
| Generator Location City: | SACRAMENTO |
| Generator Location State: | CA |
| Generator Location Zip: | 95825 |
| Generator Mail Street Number: | Not reported |
| Generator Mail Street 1: | 1821 Howe Avenue |
| Generator Mail Street 2: | Not reported |
| Generator Mail City: | Sacramento |
| Generator Mail Zip: | 95825 |
| Generator Mail State: | CA |
| Generator Contact Company Name: | Not reported |
| Designated Facility EPA ID: | NVD980895338 |
| Designated Facility Name: | 21st Century Environmental Management Of Nevada, Llc |
| Designated Facility Mail Street Number: | Not reported |
| Designated Facility Mail Street 1: | Not reported |
| Designated Facility Mail Street 2: | 2095 Newlands Drive East |
| Designated Facility Mail City: | Fernley |
| Designated Facility Mail Zip: | 89408 |
| Designated Facility Mail State: | NV |
| Designated Facility Location Street Number: | Not reported |
| Designated Facility Location Street 1: | 2095 Newlands Drive East |
| Designated Facility Location Street 2: | Not reported |
| Designated Facility Location City: | Fernley |
| Designated Facility Location Zip: | 89408 |
| Designated Facility Location State: | NV |
| Designated Facility Contact Company Name: | Not reported |
| Manifest Residue Indicator: | N |
| Rejection Indicator: | N |

| | |
|---|---|
| Manifest Tracking Number: | 200596909CLE |
| Last Updated Date: | 20231022 |
| Shipped Date: | 20231010 |
| Received Date: | 20231016 |
| Manifest Status: | Signed |

**COST PLUS WORLD MARKET (Continued)** **1024839713**

| | |
|---|---|
| Submission Type: | DataImage5Copy |
| Origin Type: | Service |
| Generator EPA ID: | CAL000387997 |
| Generator Name: | Cost Plus World Market |
| Generator Location Street Number: | Not reported |
| Generator Location Street 1: | 1821 HOWE AVENUE |
| Generator Location Street 2: | Not reported |
| Generator Location City: | SACRAMENTO |
| Generator Location State: | CA |
| Generator Location Zip: | 95825 |
| Generator Mail Street Number: | Not reported |
| Generator Mail Street 1: | 1821 Howe Avenue |
| Generator Mail Street 2: | Not reported |
| Generator Mail City: | Sacramento |
| Generator Mail Zip: | 95825 |
| Generator Mail State: | CA |
| Generator Contact Company Name: | Not reported |
| Designated Facility EPA ID: | NVD980895338 |
| Designated Facility Name: | 21st Century Environmental Management Of Nevada, Llc |
| Designated Facility Mail Street Number: | Not reported |
| Designated Facility Mail Street 1: | Not reported |
| Designated Facility Mail Street 2: | 2095 Newlands Drive East |
| Designated Facility Mail City: | Fernley |
| Designated Facility Mail Zip: | 89408 |
| Designated Facility Mail State: | NV |
| Designated Facility Location Street Number: | Not reported |
| Designated Facility Location Street 1: | 2095 Newlands Drive East |
| Designated Facility Location Street 2: | Not reported |
| Designated Facility Location City: | Fernley |
| Designated Facility Location Zip: | 89408 |
| Designated Facility Location State: | NV |
| Designated Facility Contact Company Name: | Not reported |
| Manifest Residue Indicator: | N |
| Rejection Indicator: | N |

Transporter:

| | |
|---|---|
| Manifest Tracking Number: | 200596909CLE |
| Transporter Line Number: | 1 |
| Transporter EPA ID: | MNS000110924 |
| Transporter Name: | Clean Earth Specialty Waste Solutions |

Waste Line:

| | |
|---|---|
| Manifest Tracking Number: | 200596909CLE |
| Waste Line Number: | 1 |
| U.S. DOT Hazardous Indicator: | Y |
| U.S. DOT ID Number: | UN2794 |
| U.S. DOT Description: | Un2794 Batteries, Wet, Filled With Acid, (Universal Waste, Used Lead Acid Batteries) 8 |
| Non-Hazardous Waste Description: | Not reported |
| Number of Containers: | 1 |
| Container Type Code: | CF |
| Container Type Description: | Fiber or plastic boxes, cartons, cases |
| Waste Quantity: | 22 |
| Quantity Unit of Measure Code: | P |
| Quantity Unit of Measure Description: | Pounds |
| Waste Quantity, in Tons: | 0.011 |

**COST PLUS WORLD MARKET (Continued)** **1024839713**

| | |
|---|---|
| Acute Waste Quantity, in Tons: | 0 |
| Non-Acute Waste Quantity, in Tons: | 0.011 |
| Waste Quantity, in Kilograms: | 9.97733 |
| Acute Waste Quantity, in Kilograms: | 0 |
| Non-Acute Waste Quantity, in Kilorgrams: | 9.97733 |
| Management Method Code: | H141 |
| Management Method Description: | STORAGE, BULKING AND/OR TRANSFER OFF SITE |
| Waste Residue Indicator: | N |
| Quantity Discrepancy Indicator: | N |
| Waste Type Discrepancy Indicator: | N |
| Waste Density: | Not reported |
| Waste Density Unit of Measure Code: | Not reported |
| Waste Density Unit of Measure Description: | Not reported |
| Form Code: | Not reported |
| Form Code Description: | Not reported |
| Source Code: | Not reported |
| Source Code Description: | Not reported |
| Waste Minimization Code: | Not reported |
| Waste Minimization Code Description: | Not reported |
| Consent Number: | Not reported |
| EPA Waste Indicator: | N |

Click this hyperlink while viewing on your computer to access additional US EManifest: detail in the EDR Site Report.

---

**H24** **WORLD MARKET #6015** **RCRA NonGen / NLR** **1027218324**
**WNW** **1821 HOWE AVE** **CAL000470185**
**< 1/8** **SACRAMENTO, CA 95825**
**0.019 mi.**
**102 ft.** **Site 4 of 4 in cluster H**

**Relative:**
**Higher**

**Actual:**
**43 ft.**

RCRA Listings:

| | |
|---|---|
| Date Form Received by Agency: | 20220422 |
| Handler Name: | World Market #6015 |
| Handler Address: | 1821 Howe Ave |
| Handler City,State,Zip: | SACRAMENTO, CA 95825 |
| EPA ID: | CAL000470185 |
| Contact Name: | TAMMY GAWRONSKI |
| Contact Address: | 1201 MARINA VILLAGE PKWY |
| Contact City,State,Zip: | ALAMEDA, CA 94501 |
| Contact Telephone: | 224-616-1237 |
| Contact Fax: | Not reported |
| Contact Email: | TAMMY.GAWRONSKI@WORLDMARKET.COM |
| Contact Title: | Not reported |
| EPA Region: | 09 |
| Land Type: | Not reported |
| Federal Waste Generator Description: | Not a generator, verified |
| Non-Notifier: | Not reported |
| Biennial Report Cycle: | Not reported |
| Accessibility: | Not reported |
| Active Site Indicator: | Not reported |
| State District Owner: | Not reported |
| State District: | Not reported |
| Mailing Address: | 1201 MARINA VILLAGE PKWY |
| Mailing City,State,Zip: | ALAMEDA, CA 94501 |
| Owner Name: | World Market Llc |
| Owner Type: | Other |
| Operator Name: | Tammy Gawronski |

**WORLD MARKET #6015 (Continued)** **1027218324**

| | |
|---|---|
| Operator Type: | Other |
| Short-Term Generator Activity: | No |
| Importer Activity: | No |
| Mixed Waste Generator: | No |
| Transporter Activity: | No |
| Transfer Facility Activity: | No |
| Recycler Activity with Storage: | No |
| Small Quantity On-Site Burner Exemption: | No |
| Smelting Melting and Refining Furnace Exemption: | No |
| Underground Injection Control: | No |
| Off-Site Waste Receipt: | No |
| Universal Waste Indicator: | No |
| Universal Waste Destination Facility: | No |
| Federal Universal Waste: | No |
| Active Site State-Reg Handler: | --- |
| Federal Facility Indicator: | Not reported |
| Hazardous Secondary Material Indicator: | N |
| Sub-Part K Indicator: | Not reported |
| 2018 GPRA Permit Baseline: | Not on the Baseline |
| 2018 GPRA Renewals Baseline: | Not on the Baseline |
| 202 GPRA Corrective Action Baseline: | No |
| Subject to Corrective Action Universe: | No |
| Non-TSDFs Where RCRA CA has Been Imposed Universe: | No |
| Corrective Action Priority Ranking: | No NCAPS ranking |
| Environmental Control Indicator: | No |
| Institutional Control Indicator: | No |
| Human Exposure Controls Indicator: | N/A |
| Groundwater Controls Indicator: | N/A |
| Significant Non-Complier Universe: | No |
| Unaddressed Significant Non-Complier Universe: | No |
| Addressed Significant Non-Complier Universe: | No |
| Significant Non-Complier With a Compliance Schedule Universe: | No |
| Financial Assurance Required: | Not reported |
| Handler Date of Last Change: | 20220502 |
| Recognized Trader-Importer: | No |
| Recognized Trader-Exporter: | No |
| Importer of Spent Lead Acid Batteries: | No |
| Exporter of Spent Lead Acid Batteries: | No |
| Recycler Activity Without Storage: | No |
| Manifest Broker: | No |
| Sub-Part P Indicator: | No |

Handler - Owner Operator:

| | |
|---|---|
| Owner/Operator Indicator: | Owner |
| Owner/Operator Name: WORLD MARKET LLC | |
| Legal Status: | Other |
| Date Became Current: | Not reported |
| Date Ended Current: | Not reported |
| Owner/Operator Address: | 1201 MARINA VILLAGE PKWY |
| Owner/Operator City,State,Zip: | ALAMEDA, CA 94501 |
| Owner/Operator Telephone: | 530-893-7300 |
| Owner/Operator Telephone Ext: | Not reported |
| Owner/Operator Fax: | Not reported |
| Owner/Operator Email: | Not reported |

| | |
|---|---|
| Owner/Operator Indicator: | Operator |

**WORLD MARKET #6015 (Continued)** **1027218324**

Owner/Operator Name: TAMMY GAWRONSKI
Legal Status: Other
Date Became Current: Not reported
Date Ended Current: Not reported
Owner/Operator Address: 1201 MARINA VILLAGE PKWY
Owner/Operator City,State,Zip: ALAMEDA, CA 94501
Owner/Operator Telephone: 224-616-1237
Owner/Operator Telephone Ext: Not reported
Owner/Operator Fax: Not reported
Owner/Operator Email: Not reported

Historic Generators:
Receive Date: 20220422
Handler Name: WORLD MARKET #6015
Federal Waste Generator Description: Not a generator, verified
State District Owner: Not reported
Large Quantity Handler of Universal Waste: No
Recognized Trader Importer: No
Recognized Trader Exporter: No
Spent Lead Acid Battery Importer: No
Spent Lead Acid Battery Exporter: No
Current Record: Yes
Non Storage Recycler Activity: No
Electronic Manifest Broker: No

List of NAICS Codes and Descriptions:
NAICS Code: 44211
NAICS Description: FURNITURE STORES

Facility Has Received Notices of Violations:
Violations: No Violations Found

Evaluation Action Summary:
Evaluations: No Evaluations Found

---

**G25** **CHAMPNEY GENE** **EDR Hist Auto** **1009022815**
**East** **1901 FULTON AVE** **N/A**
**< 1/8** **SACRAMENTO, CA**
**0.020 mi.**
**107 ft.** **Site 3 of 44 in cluster G**

**Relative:** EDR Hist Auto
**Higher**

**Actual:** Year: Name: Type:
**53 ft.** 1957 CHAMPNEY GENE GASOLINE STATIONS

**G26** **ATLAS MUFFLER AUTO UPHOLSTERY CO** **EDR Hist Auto** **1009026421**
**East** **1903 FULTON AVE** **N/A**
**< 1/8** **SACRAMENTO, CA**
**0.021 mi.**
**109 ft.** **Site 4 of 44 in cluster G**

**Relative:** EDR Hist Auto
**Higher**

**Actual:** Year: Name: Type:
**53 ft.** 1970 ATLAS MUFFLER AUTO UPHOLSTERY C AUTOMOBILE REPAIRING

---

**C27** **TURNER NISSAN** **HIST UST** **U001615733**
**East** **2551 TRADEWINDS AV** **Sacramento Co. ML** **N/A**
**< 1/8** **SACRAMENTO, CA 95825**
**0.021 mi.**
**113 ft.** **Site 3 of 5 in cluster C**

**Relative:** HIST UST:
**Higher**
**Actual:** Name: TURNER DATSUN BODY SHOP
**47 ft.** Address: 2551 TRADEWINDS
City,State,Zip: SACRAMENTO, CA 95825
File Number: 000294df

URL:
Region: STATE
Facility ID: 00000060313
Facility Type: Other
Other Type: BODY SHOP
Contact Name: NORMAN THORDSEN
Telephone: 9164885400
Owner Name: TURNER MOTORS
Owner Address: 1761 FULTON AVE
Owner City,St,Zip: SACRAMENTO, CA 95825
Total Tanks: 0001

Tank Num: 001
Container Num: 2
Year Installed: Not reported
Tank Capacity: 00000500
Tank Used for: WASTE
Type of Fuel: WASTE OIL
Container Construction Thickness: Not reported
Leak Detection: None

Click here for Geo Tracker PDF:

Sacramento Co. ML:
Name: TURNER NISSAN
Address: 2551 TRADEWINDS AV
City,State,Zip: SACRAMENTO, CA 95825
Facility Id: C0016986
Facility Status: Inactive. Included on a listing no longer updated.
FD: C
Billing Codes BP: Out of Business
Billing Codes UST: No Tanks
WG Bill Code: Oil Changed by Outside Company-No Fee
Target Property Bill Cod: 51
Food Bill Code: 51
CUPA Permit Date: Not reported

**TURNER NISSAN (Continued)** **U001615733**

| | |
|---|---|
| HAZMAT Permit Date: | Not reported |
| HAZMAT Inspection Date: | Not reported |
| Hazmat Date BP Received: | Not reported |
| UST Permit Dt: | 07/15/1988 |
| UST Inspection Date: | 08/02/1989 |
| UST Tank Test Date: | Not reported |
| Number of Tanks: | 0 |
| UST Tank Test Date: | Not reported |
| SIC Code: | 5511 |
| Tier Permitting: | Not reported |
| AST Bill Code: | Not reported |
| CALARP Bill Code: | Not reported |

---

**C28** **TURNER NISSAN - BODY SHOP** **UST FINDER RELEASE** **1029121516**
**East** **2551 TRADE WIND AVE** **N/A**
**< 1/8** **SACRAMENTO, CA 95825**
**0.021 mi.**
**113 ft.** **Site 4 of 5 in cluster C**

**Relative:** **Higher**

**Actual:** **47 ft.**

UST FINDER RELEASE:

| | |
|---|---|
| Object ID: | 50068 |
| Facility ID: | Not reported |
| Lust ID: | CAT0606700790 |
| Name: | TURNER NISSAN - BODY SHOP |
| Address: | 2551 TRADE WIND AVE |
| City,State,Zip: | SACRAMENTO, CA 95825 |
| Address Match Type: | PointAddress |
| Reported Date: | Not reported |
| Status: | No Further Action |
| Substance: | Not reported |
| Population within 1500ft: | 1825 |
| Domestic Wells within 1500ft: | 2 |
| Land Use: | Developed, High Intensity |
| Within SPA: | No |
| SPA PWS Facility ID: | Not reported |
| SPA Water Type: | Not reported |
| SPA Facility Type: | Not reported |
| SPA HUC12: | Not reported |
| Within WHPA: | Yes |
| WHPA PWS Facility ID: | CA3410007_17549 |
| WHPA Water Type: | GW - Ground water |
| WHPA Facility Type: | WL - Well |
| WHPA HUC12: | 180201110202 |
| Within 100yr Floodplain: | No |
| Tribe: | Not reported |
| EPA Region: | 9 |
| NFA Letter 1: | Not reported |
| NFA Letter 2: | Not reported |
| NFA Letter 3: | Not reported |
| NFA Letter 4: | Not reported |
| Closed With Residual Contaminate: | Not reported |
| Coordinate Source: | Geocode |
| X Coord: | -121.40295 |
| Y Coord: | 38.5983000000001 |
| Latitude: | 38.5983 |
| Longitude: | -121.40295 |

**C29** **RL NIELLO CO INC DBA NIELLO COLLISION CENTER** **RCRA NonGen / NLR** **1024860134**
**East** **2551 TRADE WIND AVE** **E MANIFEST** **CAL000428095**
**< 1/8** **SACRAMENTO, CA 95825**
**0.021 mi.**
**113 ft.** **Site 5 of 5 in cluster C**

**Relative:**
**Higher**

**Actual:**
**47 ft.**

RCRA Listings:

| | |
|---|---|
| Date Form Received by Agency: | 20170605 |
| Handler Name: | Rl Niello Co Inc Dba Niello Collision Center |
| Handler Address: | 2551 Trade Wind Ave |
| Handler City,State,Zip: | SACRAMENTO, CA 95825 |
| EPA ID: | CAL000428095 |
| Contact Name: | KRISTINE VAN OVEREEM |
| Contact Address: | 2701 ARDEN WAY |
| Contact City,State,Zip: | SACRAMENTO, CA 95825 |
| Contact Telephone: | 916-484-5931 |
| Contact Fax: | 916-482-7978 |
| Contact Email: | KRISSY@NIELLO.COM |
| Contact Title: | Not reported |
| EPA Region: | 09 |
| Land Type: | Not reported |
| Federal Waste Generator Description: | Not a generator, verified |
| Non-Notifier: | Not reported |
| Biennial Report Cycle: | Not reported |
| Accessibility: | Not reported |
| Active Site Indicator: | Handler Activities |
| State District Owner: | Not reported |
| State District: | Not reported |
| Mailing Address: | 2701 ARDEN WAY |
| Mailing City,State,Zip: | SACRAMENTO, CA 95825 |
| Owner Name: | Rl Niello Co Inc |
| Owner Type: | Other |
| Operator Name: | Kristine Van Overeem |
| Operator Type: | Other |
| Short-Term Generator Activity: | No |
| Importer Activity: | No |
| Mixed Waste Generator: | No |
| Transporter Activity: | No |
| Transfer Facility Activity: | No |
| Recycler Activity with Storage: | No |
| Small Quantity On-Site Burner Exemption: | No |
| Smelting Melting and Refining Furnace Exemption: | No |
| Underground Injection Control: | No |
| Off-Site Waste Receipt: | No |
| Universal Waste Indicator: | Yes |
| Universal Waste Destination Facility: | Yes |
| Federal Universal Waste: | No |
| Active Site State-Reg Handler: | --- |
| Federal Facility Indicator: | Not reported |
| Hazardous Secondary Material Indicator: | N |
| Sub-Part K Indicator: | Not reported |
| 2018 GPRA Permit Baseline: | Not on the Baseline |
| 2018 GPRA Renewals Baseline: | Not on the Baseline |
| 202 GPRA Corrective Action Baseline: | No |
| Subject to Corrective Action Universe: | No |
| Non-TSDFs Where RCRA CA has Been Imposed Universe: | No |
| Corrective Action Priority Ranking: | No NCAPS ranking |
| Environmental Control Indicator: | No |
| Institutional Control Indicator: | No |

**RL NIELLO CO INC DBA NIELLO COLLISION CENTER (Continued)** **1024860134**

| | |
|---|---|
| Human Exposure Controls Indicator: | N/A |
| Groundwater Controls Indicator: | N/A |
| Significant Non-Complier Universe: | No |
| Unaddressed Significant Non-Complier Universe: | No |
| Addressed Significant Non-Complier Universe: | No |
| Significant Non-Complier With a Compliance Schedule Universe: | No |
| Financial Assurance Required: | Not reported |
| Handler Date of Last Change: | 20180907 |
| Recognized Trader-Importer: | No |
| Recognized Trader-Exporter: | No |
| Importer of Spent Lead Acid Batteries: | No |
| Exporter of Spent Lead Acid Batteries: | No |
| Recycler Activity Without Storage: | No |
| Manifest Broker: | No |
| Sub-Part P Indicator: | No |

Handler - Owner Operator:

| | |
|---|---|
| Owner/Operator Indicator: | Owner |
| Owner/Operator Name: | RL NIELLO CO INC |
| Legal Status: | Other |
| Date Became Current: | Not reported |
| Date Ended Current: | Not reported |
| Owner/Operator Address: | 1481 RIVER PARK |
| Owner/Operator City,State,Zip: | SACRAMENTO, CA 95815 |
| Owner/Operator Telephone: | 916-643-7300 |
| Owner/Operator Telephone Ext: | Not reported |
| Owner/Operator Fax: | Not reported |
| Owner/Operator Email: | Not reported |

| | |
|---|---|
| Owner/Operator Indicator: | Operator |
| Owner/Operator Name: | KRISTINE VAN OVEREEM |
| Legal Status: | Other |
| Date Became Current: | Not reported |
| Date Ended Current: | Not reported |
| Owner/Operator Address: | 2701 ARDEN WAY |
| Owner/Operator City,State,Zip: | SACRAMENTO, CA 95825 |
| Owner/Operator Telephone: | 916-484-5931 |
| Owner/Operator Telephone Ext: | Not reported |
| Owner/Operator Fax: | Not reported |
| Owner/Operator Email: | Not reported |

Historic Generators:

| | |
|---|---|
| Receive Date: | 20170605 |
| Handler Name: | RL NIELLO CO INC DBA NIELLO COLLISION CENTER |
| Federal Waste Generator Description: | Not a generator, verified |
| State District Owner: | Not reported |
| Large Quantity Handler of Universal Waste: | No |
| Recognized Trader Importer: | No |
| Recognized Trader Exporter: | No |
| Spent Lead Acid Battery Importer: | No |
| Spent Lead Acid Battery Exporter: | No |
| Current Record: | Yes |
| Non Storage Recycler Activity: | Not reported |
| Electronic Manifest Broker: | Not reported |

**RL NIELLO CO INC DBA NIELLO COLLISION CENTER (Continued)** **1024860134**

List of NAICS Codes and Descriptions:
NAICS Code: 811121
NAICS Description: AUTOMOTIVE BODY, PAINT, AND INTERIOR REPAIR AND MAINTENANCE

Facility Has Received Notices of Violations:
Violations: No Violations Found

Evaluation Action Summary:
Evaluations: No Evaluations Found

E MANIFEST:

| | |
|---|---|
| Manifest Tracking Number: | 008653888SKS |
| Last Updated Date: | 20221205 |
| Shipped Date: | 20221024 |
| Received Date: | 20221107 |
| Manifest Status: | Signed |
| Submission Type: | DataImage5Copy |
| Origin Type: | Service |
| Generator EPA ID: | CAL000428095 |
| Generator Name: | Niello Collison Center |
| Generator Location Street Number: | Not reported |
| Generator Location Street 1: | 2551 TRADE WIND AVE |
| Generator Location Street 2: | Not reported |
| Generator Location City: | SACRAMENTO |
| Generator Location State: | CA |
| Generator Location Zip: | 95825 |
| Generator Mail Street Number: | Not reported |
| Generator Mail Street 1: | 2625 Arden Way |
| Generator Mail Street 2: | Not reported |
| Generator Mail City: | Sacramento |
| Generator Mail Zip: | 95825 |
| Generator Mail State: | CA |
| Generator Contact Company Name: | Niello Collison Center |
| Designated Facility EPA ID: | CAD059494310 |
| Designated Facility Name: | Clean Harbors San Jose Llc |
| Designated Facility Mail Street Number: | Not reported |
| Designated Facility Mail Street 1: | Not reported |
| Designated Facility Mail Street 2: | 1021 Berryessa Road |
| Designated Facility Mail City: | San Jose |
| Designated Facility Mail Zip: | 95133 |
| Designated Facility Mail State: | CA |
| Designated Facility Location Street Number: | Not reported |
| Designated Facility Location Street 1: | 1021 Berryessa Road |
| Designated Facility Location Street 2: | Not reported |
| Designated Facility Location City: | San Jose |
| Designated Facility Location Zip: | 95133 |
| Designated Facility Location State: | CA |
| Designated Facility Contact Company Name: | Not reported |
| Manifest Residue Indicator: | N |
| Rejection Indicator: | N |

| | |
|---|---|
| Manifest Tracking Number: | 007317989SKS |
| Last Updated Date: | 20191212 |
| Shipped Date: | 20191122 |

**RL NIELLO CO INC DBA NIELLO COLLISION CENTER (Continued)** **1024860134**

| | |
|---|---|
| Received Date: | 20191122 |
| Manifest Status: | Signed |
| Submission Type: | DataImage5Copy |
| Origin Type: | Service |
| Generator EPA ID: | CAL000428095 |
| Generator Name: | Niello Collison Center |
| Generator Location Street Number: | Not reported |
| Generator Location Street 1: | 2551 TRADE WIND AVE |
| Generator Location Street 2: | Not reported |
| Generator Location City: | SACRAMENTO |
| Generator Location State: | CA |
| Generator Location Zip: | 95825 |
| Generator Mail Street Number: | Not reported |
| Generator Mail Street 1: | 2625 Arden Way |
| Generator Mail Street 2: | Not reported |
| Generator Mail City: | Sacramento |
| Generator Mail Zip: | 95825 |
| Generator Mail State: | CA |
| Generator Contact Company Name: | Not reported |
| Designated Facility EPA ID: | CA0000084517 |
| Designated Facility Name: | Safety-Kleen Systems, Inc. |
| Designated Facility Mail Street Number: | Not reported |
| Designated Facility Mail Street 1: | Not reported |
| Designated Facility Mail Street 2: | 6000 88th Street |
| Designated Facility Mail City: | Sacramento |
| Designated Facility Mail Zip: | 95828 |
| Designated Facility Mail State: | CA |
| Designated Facility Location Street Number: | Not reported |
| Designated Facility Location Street 1: | 6000 88th Street |
| Designated Facility Location Street 2: | Not reported |
| Designated Facility Location City: | Sacramento |
| Designated Facility Location Zip: | 95828 |
| Designated Facility Location State: | CA |
| Designated Facility Contact Company Name: | Not reported |
| Manifest Residue Indicator: | N |
| Rejection Indicator: | N |

| | |
|---|---|
| Manifest Tracking Number: | 007317991SKS |
| Last Updated Date: | 20191223 |
| Shipped Date: | 20191122 |
| Received Date: | 20191202 |
| Manifest Status: | Signed |
| Submission Type: | DataImage5Copy |
| Origin Type: | Service |
| Generator EPA ID: | CAL000428095 |
| Generator Name: | Niello Collison Center |
| Generator Location Street Number: | Not reported |
| Generator Location Street 1: | 2551 TRADE WIND AVE |
| Generator Location Street 2: | Not reported |
| Generator Location City: | SACRAMENTO |
| Generator Location State: | CA |
| Generator Location Zip: | 95825 |
| Generator Mail Street Number: | Not reported |
| Generator Mail Street 1: | 2625 Arden Way |
| Generator Mail Street 2: | Not reported |
| Generator Mail City: | Sacramento |
| Generator Mail Zip: | 95825 |

**RL NIELLO CO INC DBA NIELLO COLLISION CENTER (Continued)** **1024860134**

| | |
|---|---|
| Generator Mail State: | CA |
| Generator Contact Company Name: | Not reported |
| Designated Facility EPA ID: | CAD059494310 |
| Designated Facility Name: | Clean Harbors San Jose Llc |
| Designated Facility Mail Street Number: | Not reported |
| Designated Facility Mail Street 1: | Not reported |
| Designated Facility Mail Street 2: | 1021 Berryessa Road |
| Designated Facility Mail City: | San Jose |
| Designated Facility Mail Zip: | 95133 |
| Designated Facility Mail State: | CA |
| Designated Facility Location Street Number: | Not reported |
| Designated Facility Location Street 1: | 1021 Berryessa Road |
| Designated Facility Location Street 2: | Not reported |
| Designated Facility Location City: | San Jose |
| Designated Facility Location Zip: | 95133 |
| Designated Facility Location State: | CA |
| Designated Facility Contact Company Name: | Not reported |
| Manifest Residue Indicator: | N |
| Rejection Indicator: | N |

| | |
|---|---|
| Manifest Tracking Number: | 007609883SKS |
| Last Updated Date: | 20210420 |
| Shipped Date: | 20210317 |
| Received Date: | 20210325 |
| Manifest Status: | Signed |
| Submission Type: | DataImage5Copy |
| Origin Type: | Service |
| Generator EPA ID: | CAL000428095 |
| Generator Name: | Niello Collison Center |
| Generator Location Street Number: | Not reported |
| Generator Location Street 1: | 2551 TRADE WIND AVE |
| Generator Location Street 2: | Not reported |
| Generator Location City: | SACRAMENTO |
| Generator Location State: | CA |
| Generator Location Zip: | 95825 |
| Generator Mail Street Number: | Not reported |
| Generator Mail Street 1: | 2625 Arden Way |
| Generator Mail Street 2: | Not reported |
| Generator Mail City: | Sacramento |
| Generator Mail Zip: | 95825 |
| Generator Mail State: | CA |
| Generator Contact Company Name: | Niello Collison Center |
| Designated Facility EPA ID: | CAD980675276 |
| Designated Facility Name: | Clean Harbors Buttonwillow Llc |
| Designated Facility Mail Street Number: | Not reported |
| Designated Facility Mail Street 1: | Not reported |
| Designated Facility Mail Street 2: | PO Box 787 |
| Designated Facility Mail City: | Buttonwillow |
| Designated Facility Mail Zip: | 93206 |
| Designated Facility Mail State: | CA |
| Designated Facility Location Street Number: | Not reported |
| Designated Facility Location Street 1: | 2500 West Lokern Road |
| Designated Facility Location Street 2: | Not reported |
| Designated Facility Location City: | Buttonwillow |
| Designated Facility Location Zip: | 93206 |
| Designated Facility Location State: | CA |
| Designated Facility Contact Company Name: | Not reported |

**RL NIELLO CO INC DBA NIELLO COLLISION CENTER (Continued)** **1024860134**

| | |
|---|---|
| Manifest Residue Indicator: | N |
| Rejection Indicator: | N |
| | |
| Manifest Tracking Number: | 007609884SKS |
| Last Updated Date: | 20210428 |
| Shipped Date: | 20210317 |
| Received Date: | 20210326 |
| Manifest Status: | Signed |
| Submission Type: | DataImage5Copy |
| Origin Type: | Service |
| Generator EPA ID: | CAL000428095 |
| Generator Name: | Niello Collison Center |
| Generator Location Street Number: | Not reported |
| Generator Location Street 1: | 2551 TRADE WIND AVE |
| Generator Location Street 2: | Not reported |
| Generator Location City: | SACRAMENTO |
| Generator Location State: | CA |
| Generator Location Zip: | 95825 |
| Generator Mail Street Number: | Not reported |
| Generator Mail Street 1: | 2625 Arden Way |
| Generator Mail Street 2: | Not reported |
| Generator Mail City: | Sacramento |
| Generator Mail Zip: | 95825 |
| Generator Mail State: | CA |
| Generator Contact Company Name: | Niello Collison Center |
| Designated Facility EPA ID: | UTD991301748 |
| Designated Facility Name: | Clean Harbors Grassy Mountain Llc |
| Designated Facility Mail Street Number: | Not reported |
| Designated Facility Mail Street 1: | Not reported |
| Designated Facility Mail Street 2: | PO Box 22750 |
| Designated Facility Mail City: | Salt Lake City |
| Designated Facility Mail Zip: | 84122 |
| Designated Facility Mail State: | UT |
| Designated Facility Location Street Number: | Not reported |
| Designated Facility Location Street 1: | 3 Miles East 7 Miles North of Knolls |
| Designated Facility Location Street 2: | Exit 41 off I-80 |
| Designated Facility Location City: | Grantsville |
| Designated Facility Location Zip: | 84029 |
| Designated Facility Location State: | UT |
| Designated Facility Contact Company Name: | Not reported |
| Manifest Residue Indicator: | N |
| Rejection Indicator: | N |
| | |
| Manifest Tracking Number: | 008183889SKS |
| Last Updated Date: | 20220503 |
| Shipped Date: | 20220413 |
| Received Date: | 20220413 |
| Manifest Status: | Signed |
| Submission Type: | DataImage5Copy |
| Origin Type: | Service |
| Generator EPA ID: | CAL000428095 |
| Generator Name: | Niello Collison Center |
| Generator Location Street Number: | Not reported |
| Generator Location Street 1: | 2551 TRADE WIND AVE |
| Generator Location Street 2: | Not reported |
| Generator Location City: | SACRAMENTO |
| Generator Location State: | CA |

**RL NIELLO CO INC DBA NIELLO COLLISION CENTER (Continued)** **1024860134**

| | |
|---|---|
| Generator Location Zip: | 95825 |
| Generator Mail Street Number: | Not reported |
| Generator Mail Street 1: | 2625 Arden Way |
| Generator Mail Street 2: | Not reported |
| Generator Mail City: | Sacramento |
| Generator Mail Zip: | 95825 |
| Generator Mail State: | CA |
| Generator Contact Company Name: | Niello Collison Center |
| Designated Facility EPA ID: | CA0000084517 |
| Designated Facility Name: | Safety-Kleen Systems, Inc. |
| Designated Facility Mail Street Number: | Not reported |
| Designated Facility Mail Street 1: | Not reported |
| Designated Facility Mail Street 2: | 6000 88th Street |
| Designated Facility Mail City: | Sacramento |
| Designated Facility Mail Zip: | 95828 |
| Designated Facility Mail State: | CA |
| Designated Facility Location Street Number: | Not reported |
| Designated Facility Location Street 1: | 6000 88th Street |
| Designated Facility Location Street 2: | Not reported |
| Designated Facility Location City: | Sacramento |
| Designated Facility Location Zip: | 95828 |
| Designated Facility Location State: | CA |
| Designated Facility Contact Company Name: | Not reported |
| Manifest Residue Indicator: | N |
| Rejection Indicator: | N |

| | |
|---|---|
| Manifest Tracking Number: | 007938174SKS |
| Last Updated Date: | 20211019 |
| Shipped Date: | 20210927 |
| Received Date: | 20210927 |
| Manifest Status: | Signed |
| Submission Type: | DataImage5Copy |
| Origin Type: | Service |
| Generator EPA ID: | CAL000428095 |
| Generator Name: | Niello Collison Center |
| Generator Location Street Number: | Not reported |
| Generator Location Street 1: | 2551 TRADE WIND AVE |
| Generator Location Street 2: | Not reported |
| Generator Location City: | SACRAMENTO |
| Generator Location State: | CA |
| Generator Location Zip: | 95825 |
| Generator Mail Street Number: | Not reported |
| Generator Mail Street 1: | 2625 Arden Way |
| Generator Mail Street 2: | Not reported |
| Generator Mail City: | Sacramento |
| Generator Mail Zip: | 95825 |
| Generator Mail State: | CA |
| Generator Contact Company Name: | Niello Collison Center |
| Designated Facility EPA ID: | CA0000084517 |
| Designated Facility Name: | Safety-Kleen Systems, Inc. |
| Designated Facility Mail Street Number: | Not reported |
| Designated Facility Mail Street 1: | Not reported |
| Designated Facility Mail Street 2: | 6000 88th Street |
| Designated Facility Mail City: | Sacramento |
| Designated Facility Mail Zip: | 95828 |
| Designated Facility Mail State: | CA |
| Designated Facility Location Street Number: | Not reported |

**RL NIELLO CO INC DBA NIELLO COLLISION CENTER (Continued)** **1024860134**

| | |
|---|---|
| Designated Facility Location Street 1: | 6000 88th Street |
| Designated Facility Location Street 2: | Not reported |
| Designated Facility Location City: | Sacramento |
| Designated Facility Location Zip: | 95828 |
| Designated Facility Location State: | CA |
| Designated Facility Contact Company Name: | Not reported |
| Manifest Residue Indicator: | N |
| Rejection Indicator: | N |

| | |
|---|---|
| Manifest Tracking Number: | 007971480SKS |
| Last Updated Date: | 20210801 |
| Shipped Date: | 20210706 |
| Received Date: | 20210706 |
| Manifest Status: | Signed |
| Submission Type: | DataImage5Copy |
| Origin Type: | Service |
| Generator EPA ID: | CAL000428095 |
| Generator Name: | Niello Collison Center |
| Generator Location Street Number: | Not reported |
| Generator Location Street 1: | 2551 TRADE WIND AVE |
| Generator Location Street 2: | Not reported |
| Generator Location City: | SACRAMENTO |
| Generator Location State: | CA |
| Generator Location Zip: | 95825 |
| Generator Mail Street Number: | Not reported |
| Generator Mail Street 1: | 2625 Arden Way |
| Generator Mail Street 2: | Not reported |
| Generator Mail City: | Sacramento |
| Generator Mail Zip: | 95825 |
| Generator Mail State: | CA |
| Generator Contact Company Name: | Niello Collison Center |
| Designated Facility EPA ID: | CA0000084517 |
| Designated Facility Name: | Safety-Kleen Systems, Inc. |
| Designated Facility Mail Street Number: | Not reported |
| Designated Facility Mail Street 1: | Not reported |
| Designated Facility Mail Street 2: | 6000 88th Street |
| Designated Facility Mail City: | Sacramento |
| Designated Facility Mail Zip: | 95828 |
| Designated Facility Mail State: | CA |
| Designated Facility Location Street Number: | Not reported |
| Designated Facility Location Street 1: | 6000 88th Street |
| Designated Facility Location Street 2: | Not reported |
| Designated Facility Location City: | Sacramento |
| Designated Facility Location Zip: | 95828 |
| Designated Facility Location State: | CA |
| Designated Facility Contact Company Name: | Not reported |
| Manifest Residue Indicator: | N |
| Rejection Indicator: | N |

| | |
|---|---|
| Manifest Tracking Number: | 007706262SKS |
| Last Updated Date: | 20201228 |
| Shipped Date: | 20201204 |
| Received Date: | 20201204 |
| Manifest Status: | Signed |
| Submission Type: | DataImage5Copy |
| Origin Type: | Service |
| Generator EPA ID: | CAL000428095 |

**RL NIELLO CO INC DBA NIELLO COLLISION CENTER (Continued)** **1024860134**

| | |
|---|---|
| Generator Name: | Niello Collison Center |
| Generator Location Street Number: | Not reported |
| Generator Location Street 1: | 2551 TRADE WIND AVE |
| Generator Location Street 2: | Not reported |
| Generator Location City: | SACRAMENTO |
| Generator Location State: | CA |
| Generator Location Zip: | 95825 |
| Generator Mail Street Number: | Not reported |
| Generator Mail Street 1: | 2625 Arden Way |
| Generator Mail Street 2: | Not reported |
| Generator Mail City: | Sacramento |
| Generator Mail Zip: | 95825 |
| Generator Mail State: | CA |
| Generator Contact Company Name: | Niello Collison Center |
| Designated Facility EPA ID: | CA0000084517 |
| Designated Facility Name: | Safety-Kleen Systems, Inc. |
| Designated Facility Mail Street Number: | Not reported |
| Designated Facility Mail Street 1: | Not reported |
| Designated Facility Mail Street 2: | 6000 88th Street |
| Designated Facility Mail City: | Sacramento |
| Designated Facility Mail Zip: | 95828 |
| Designated Facility Mail State: | CA |
| Designated Facility Location Street Number: | Not reported |
| Designated Facility Location Street 1: | 6000 88th Street |
| Designated Facility Location Street 2: | Not reported |
| Designated Facility Location City: | Sacramento |
| Designated Facility Location Zip: | 95828 |
| Designated Facility Location State: | CA |
| Designated Facility Contact Company Name: | Not reported |
| Manifest Residue Indicator: | N |
| Rejection Indicator: | N |

| | |
|---|---|
| Manifest Tracking Number: | 007204205SKS |
| Last Updated Date: | 20191001 |
| Shipped Date: | 20190904 |
| Received Date: | 20190905 |
| Manifest Status: | Signed |
| Submission Type: | DataImage5Copy |
| Origin Type: | Service |
| Generator EPA ID: | CAL000428095 |
| Generator Name: | Niello Collison Center |
| Generator Location Street Number: | Not reported |
| Generator Location Street 1: | 2551 TRADE WIND AVE |
| Generator Location Street 2: | Not reported |
| Generator Location City: | SACRAMENTO |
| Generator Location State: | CA |
| Generator Location Zip: | 95825 |
| Generator Mail Street Number: | Not reported |
| Generator Mail Street 1: | 2625 Arden Way |
| Generator Mail Street 2: | Not reported |
| Generator Mail City: | Sacramento |
| Generator Mail Zip: | 95825 |
| Generator Mail State: | CA |
| Generator Contact Company Name: | Not reported |
| Designated Facility EPA ID: | CA0000084517 |
| Designated Facility Name: | Safety-Kleen Systems, Inc. |
| Designated Facility Mail Street Number: | Not reported |

**RL NIELLO CO INC DBA NIELLO COLLISION CENTER (Continued)** **1024860134**

| | |
|---|---|
| Designated Facility Mail Street 1: | Not reported |
| Designated Facility Mail Street 2: | 6000 88th Street |
| Designated Facility Mail City: | Sacramento |
| Designated Facility Mail Zip: | 95828 |
| Designated Facility Mail State: | CA |
| Designated Facility Location Street Number: | Not reported |
| Designated Facility Location Street 1: | 6000 88th Street |
| Designated Facility Location Street 2: | Not reported |
| Designated Facility Location City: | Sacramento |
| Designated Facility Location Zip: | 95828 |
| Designated Facility Location State: | CA |
| Designated Facility Contact Company Name: | Not reported |
| Manifest Residue Indicator: | N |
| Rejection Indicator: | N |

| | |
|---|---|
| Manifest Tracking Number: | 007204206SKS |
| Last Updated Date: | 20191009 |
| Shipped Date: | 20190904 |
| Received Date: | 20190909 |
| Manifest Status: | Signed |
| Submission Type: | DataImage5Copy |
| Origin Type: | Service |
| Generator EPA ID: | CAL000428095 |
| Generator Name: | Niello Collison Center |
| Generator Location Street Number: | Not reported |
| Generator Location Street 1: | 2551 TRADE WIND AVE |
| Generator Location Street 2: | Not reported |
| Generator Location City: | SACRAMENTO |
| Generator Location State: | CA |
| Generator Location Zip: | 95825 |
| Generator Mail Street Number: | Not reported |
| Generator Mail Street 1: | 2625 Arden Way |
| Generator Mail Street 2: | Not reported |
| Generator Mail City: | Sacramento |
| Generator Mail Zip: | 95825 |
| Generator Mail State: | CA |
| Generator Contact Company Name: | Not reported |
| Designated Facility EPA ID: | CAD059494310 |
| Designated Facility Name: | Clean Harbors San Jose Llc |
| Designated Facility Mail Street Number: | Not reported |
| Designated Facility Mail Street 1: | Not reported |
| Designated Facility Mail Street 2: | 1021 Berryessa Road |
| Designated Facility Mail City: | San Jose |
| Designated Facility Mail Zip: | 95133 |
| Designated Facility Mail State: | CA |
| Designated Facility Location Street Number: | Not reported |
| Designated Facility Location Street 1: | 1021 Berryessa Road |
| Designated Facility Location Street 2: | Not reported |
| Designated Facility Location City: | San Jose |
| Designated Facility Location Zip: | 95133 |
| Designated Facility Location State: | CA |
| Designated Facility Contact Company Name: | Not reported |
| Manifest Residue Indicator: | N |
| Rejection Indicator: | N |

Federal Waste:

| | |
|---|---|
| Manifest Tracking Number: | 011885434FLE |

**RL NIELLO CO INC DBA NIELLO COLLISION CENTER (Continued)** **1024860134**

Waste Line Number: 1
Federal Waste Code: D001
Federal Waste: IGNITABLE WASTE

Manifest Tracking Number: 011885434FLE
Waste Line Number: 1
Federal Waste Code: D018
Federal Waste: BENZENE

Manifest Tracking Number: 011885434FLE
Waste Line Number: 1
Federal Waste Code: D035
Federal Waste: METHYL ETHYL KETONE

Manifest Tracking Number: 011885434FLE
Waste Line Number: 1
Federal Waste Code: F003
Federal Waste: THE FOLLOWING SPENT NONHALOGENATED SOLVENTS: XYLENE, ACETONE, ETHYL ACETATE, ETHYL BENZENE, ETHYL ETHER, METHYL ISOBUTYL KETONE, N-BUTYL ALCOHOL, CYCLOHEXANONE, AND METHANOL; ALL SPENT SOLVENT MIXTURES/BLENDS CONTAINING, BEFORE USE, ONLY THE ABOVE SPENT NONHALOGENATED SOLVENTS; AND ALL SPENT SOLVENT MIXTURES/BLENDS CONTAINING, BEFORE USE, ONE OR MORE OF THE ABOVE NONHALOGENATED SOLVENTS, AND A TOTAL OF TEN PERCENT OR MORE (BY VOLUME) OF ONE OR MORE OF THOSE SOLVENTS LISTED IN F001, F002, F004, AND F005; AND STILL BOTTOMS FROM THE RECOVERY OF THESE SPENT SOLVENTS AND SPENT SOLVENT MIXTURES.

Manifest Tracking Number: 011885434FLE
Waste Line Number: 1
Federal Waste Code: F005
Federal Waste: THE FOLLOWING SPENT NONHALOGENATED SOLVENTS: TOLUENE, METHYL ETHYL KETONE, CARBON DISULFIDE, ISOBUTANOL, PYRIDINE, BENZENE, 2-ETHOXYETHANOL, AND 2-NITROPROPANE; ALL SPENT SOLVENT MIXTURES/BLENDS CONTAINING, BEFORE USE, A TOTAL OF TEN PERCENT OR MORE (BY VOLUME) OF ONE OR MORE OF THE ABOVE NONHALOGENATED SOLVENTS OR THOSE SOLVENTS LISTED IN F001, F002, OR F004; AND STILL BOTTOMS FROM THE RECOVERY OF THESE SPENT SOLVENTS AND SPENT SOLVENT MIXTURES.

Manifest Tracking Number: 011885434FLE
Waste Line Number: 2
Federal Waste Code: D001
Federal Waste: IGNITABLE WASTE

Manifest Tracking Number: 011885434FLE
Waste Line Number: 2
Federal Waste Code: D018
Federal Waste: BENZENE

Manifest Tracking Number: 011885434FLE
Waste Line Number: 2
Federal Waste Code: D035
Federal Waste: METHYL ETHYL KETONE

Manifest Tracking Number: 011885434FLE
Waste Line Number: 2
Federal Waste Code: D039

**RL NIELLO CO INC DBA NIELLO COLLISION CENTER (Continued)** **1024860134**

Federal Waste: TETRACHLOROETHYLENE

Manifest Tracking Number: 011885434FLE
Waste Line Number: 2
Federal Waste Code: F003
Federal Waste: THE FOLLOWING SPENT NONHALOGENATED SOLVENTS: XYLENE, ACETONE, ETHYL ACETATE, ETHYL BENZENE, ETHYL ETHER, METHYL ISOBUTYL KETONE, N-BUTYL ALCOHOL, CYCLOHEXANONE, AND METHANOL; ALL SPENT SOLVENT MIXTURES/BLENDS CONTAINING, BEFORE USE, ONLY THE ABOVE SPENT NONHALOGENATED SOLVENTS; AND ALL SPENT SOLVENT MIXTURES/BLENDS CONTAINING, BEFORE USE, ONE OR MORE OF THE ABOVE NONHALOGENATED SOLVENTS, AND A TOTAL OF TEN PERCENT OR MORE (BY VOLUME) OF ONE OR MORE OF THOSE SOLVENTS LISTED IN F001, F002, F004, AND F005; AND STILL BOTTOMS FROM THE RECOVERY OF THESE SPENT SOLVENTS AND SPENT SOLVENT MIXTURES.

State Waste:
Manifest Tracking Number: 011885434FLE
Waste Line Number: 1
State Waste Code Owner: CA
State Waste Code: 212
State Waste: Oxygenated solvents (acetone, butanol, ethyl acetate, etc.

Manifest Tracking Number: 011885434FLE
Waste Line Number: 2
State Waste Code Owner: CA
State Waste Code: 212
State Waste: Oxygenated solvents (acetone, butanol, ethyl acetate, etc.

Transporter:
Manifest Tracking Number: 011885434FLE
Transporter Line Number: 1
Transporter EPA ID: TXR000081205
Transporter Name: Safety-Kleen Systems, Inc.

Waste Line:
Manifest Tracking Number: 011885434FLE
Waste Line Number: 1
U.S. DOT Hazardous Indicator: Y
U.S. DOT ID Number: UN1263
U.S. DOT Description: Un1263, Waste Paint Related Material (Waste Paintrelated Material), 3, Pg Ii
Non-Hazardous Waste Description: Not reported
Number of Containers: 1
Container Type Code: DM
Container Type Description: Metal drums, barrels, kegs
Waste Quantity: 119
Quantity Unit of Measure Code: P
Quantity Unit of Measure Description: Pounds
Waste Quantity, in Tons: 0.0595
Acute Waste Quantity, in Tons: 0
Non-Acute Waste Quantity, in Tons: 0.0595
Waste Quantity, in Kilograms: 53.96829
Acute Waste Quantity, in Kilograms: 0
Non-Acute Waste Quantity, in Kilorgrams: 53.96829
Management Method Code: H141

**RL NIELLO CO INC DBA NIELLO COLLISION CENTER (Continued)** **1024860134**

| | |
|---|---|
| Management Method Description: | STORAGE, BULKING AND/OR TRANSFER OFF SITE |
| Waste Residue Indicator: | N |
| Quantity Discrepancy Indicator: | N |
| Waste Type Discrepancy Indicator: | N |
| Waste Density: | Not reported |
| Waste Density Unit of Measure Code: | Not reported |
| Waste Density Unit of Measure Description: | Not reported |
| Form Code: | Not reported |
| Form Code Description: | Not reported |
| Source Code: | Not reported |
| Source Code Description: | Not reported |
| Waste Minimization Code: | Not reported |
| Waste Minimization Code Description: | Not reported |
| Consent Number: | Not reported |
| EPA Waste Indicator: | Y |

| | |
|---|---|
| Manifest Tracking Number: | 011885434FLE |
| Waste Line Number: | 2 |
| U.S. DOT Hazardous Indicator: | Y |
| U.S. DOT ID Number: | UN1263 |
| U.S. DOT Description: | Un1263, Waste Paint Related Material (Waste Paint Related Material), 3, Pg Ii |
| Non-Hazardous Waste Description: | Not reported |
| Number of Containers: | 1 |
| Container Type Code: | DM |
| Container Type Description: | Metal drums, barrels, kegs |
| Waste Quantity: | 27 |
| Quantity Unit of Measure Code: | P |
| Quantity Unit of Measure Description: | Pounds |
| Waste Quantity, in Tons: | 0.0135 |
| Acute Waste Quantity, in Tons: | 0 |
| Non-Acute Waste Quantity, in Tons: | 0.0135 |
| Waste Quantity, in Kilograms: | 12.244905 |
| Acute Waste Quantity, in Kilograms: | 0 |
| Non-Acute Waste Quantity, in Kilorgrams: | 12.244905 |
| Management Method Code: | H141 |
| Management Method Description: | STORAGE, BULKING AND/OR TRANSFER OFF SITE |
| Waste Residue Indicator: | N |
| Quantity Discrepancy Indicator: | N |
| Waste Type Discrepancy Indicator: | N |
| Waste Density: | Not reported |
| Waste Density Unit of Measure Code: | Not reported |
| Waste Density Unit of Measure Description: | Not reported |
| Form Code: | Not reported |
| Form Code Description: | Not reported |
| Source Code: | Not reported |
| Source Code Description: | Not reported |
| Waste Minimization Code: | Not reported |
| Waste Minimization Code Description: | Not reported |
| Consent Number: | Not reported |
| EPA Waste Indicator: | Y |

Click this hyperlink while viewing on your computer to access
167 additional US EManifest: record(s) in the EDR Site Report.

**G30** **CAMELLIA MOTORS INC** **EDR Hist Auto** **1009023666**
**East** **1849 FULTON AVE** **N/A**
**< 1/8** **SACRAMENTO, CA**
**0.023 mi.**
**123 ft.** **Site 5 of 44 in cluster G**

**Relative:** EDR Hist Auto
**Higher**

**Actual:**
**50 ft.**

| Year: | Name: | Type: |
|---|---|---|
| 1970 | CAMELLIA MOTORS INC | AUTOMOBILE DEALERS-USED CARS |
| 1972 | JOHNS UNION SERVICE | Gasoline Service Stations |
| 1973 | JOHNS UNION SERVICE | Gasoline Service Stations |
| 1974 | JOHNS UNION SERVICE | Gasoline Service Stations |
| 1975 | RUSSELLS 76 SERVICE | Gasoline Service Stations |
| 1975 | JOHNS UNION SERVICE | Gasoline Service Stations |
| 1976 | RUSSELLS 76 SERVICE | Gasoline Service Stations |
| 1977 | RUSSELLS 76 SERVICE | Gasoline Service Stations |
| 1978 | RUSSELLS 76 SERVICE | Gasoline Service Stations |
| 1979 | RUSSELLS 76 SERVICE | Gasoline Service Stations |
| 1980 | RUSSELLS 76 SERVICE | Gasoline Service Stations |
| 1982 | OWNBEY S UNION SEVENTY SIX SERV | GASOLINE STATIONS |
| 1982 | RUSSELLS 76 SERVICE | Gasoline Service Stations |
| 1983 | RUSSELLS 76 SERVICE | Gasoline Service Stations |
| 1985 | RUSSELLS 76 SERVICE | Gasoline Service Stations |

---

**G31** **UNION OIL SS #6182** **HIST UST** **U001615736**
**East** **1849 FULTON AV** **Sacramento Co. ML** **N/A**
**< 1/8** **SACRAMENTO, CA 95825**
**0.023 mi.**
**123 ft.** **Site 6 of 44 in cluster G**

**Relative:** HIST UST:
**Higher**

**Actual:**
**50 ft.**

| | |
|---|---|
| Name: | UNION OIL SS 6182 |
| Address: | 1849 FULTON AVE |
| City,State,Zip: | SACRAMENTO, CA 95825 |
| File Number: | 00029569 |
| URL: | |
| Region: | STATE |
| Facility ID: | 00000061403 |
| Facility Type: | Gas Station |
| Other Type: | Not reported |
| Contact Name: | RICHARD S. OWNBEY |
| Telephone: | 9164885907 |
| Owner Name: | UNION OIL CO. |
| Owner Address: | 1 CALIFORNIA ST., SUITE 2700 |
| Owner City,St,Zip: | SAN FRANCISCO, CA 94111 |
| Total Tanks: | 0001 |
| Tank Num: | 001 |
| Container Num: | 6182-10-1 |
| Year Installed: | Not reported |
| Tank Capacity: | 00000000 |
| Tank Used for: | WASTE |
| Type of Fuel: | Not reported |
| Container Construction Thickness: | 6 |
| Leak Detection: | Visual |
| Tank Num: | 001 |
| Container Num: | 6182-10-1 |

**UNION OIL SS #6182 (Continued)** **U001615736**

| | |
|---|---|
| Year Installed: | Not reported |
| Tank Capacity: | 00000000 |
| Tank Used for: | WASTE |
| Type of Fuel: | Not reported |
| Container Construction Thickness: | 6 |
| Leak Detection: | Visual |

Click here for Geo Tracker PDF:

Sacramento Co. ML:

| | |
|---|---|
| Name: | UNION OIL SS #6182 |
| Address: | 1849 FULTON AV |
| City,State,Zip: | SACRAMENTO, CA 95825 |
| Facility Id: | Not reported |
| Facility Status: | Inactive. Included on a listing no longer updated. |
| FD: | C |
| Billing Codes BP: | Out of Business |
| Billing Codes UST: | No Tanks |
| WG Bill Code: | Oil Changed by Outside Company-No Fee |
| Target Property Bill Cod: | 51 |
| Food Bill Code: | 51 |
| CUPA Permit Date: | Not reported |
| HAZMAT Permit Date: | Not reported |
| HAZMAT Inspection Date: | Not reported |
| Hazmat Date BP Received: | Not reported |
| UST Permit Dt: | Not reported |
| UST Inspection Date: | Not reported |
| UST Tank Test Date: | Not reported |
| Number of Tanks: | 0 |
| UST Tank Test Date: | Not reported |
| SIC Code: | 5541 |
| Tier Permitting: | Not reported |
| AST Bill Code: | Not reported |
| CALARP Bill Code: | Not reported |

---

**G32** **UNION OIL SS#6182** **HIST UST** **U001615740**
**East** **1849 FULTON AVE** **N/A**
**< 1/8** **SACRAMENTO, CA 95825**
**0.023 mi.**
**123 ft.** **Site 7 of 44 in cluster G**

**Relative:**
**Higher**

**Actual:**
**50 ft.**

HIST UST:

| | |
|---|---|
| Name: | UNION OIL SS#6182 |
| Address: | 1849 FULTON AVE |
| City,State,Zip: | SACRAMENTO, CA 95825 |
| File Number: | Not reported |
| URL: | Not reported |
| Region: | STATE |
| Facility ID: | 00000052352 |
| Facility Type: | Gas Station |
| Other Type: | Not reported |
| Contact Name: | RICHARD S. OWNBEY |
| Telephone: | 9164885907 |
| Owner Name: | UNION OIL COMPANY |
| Owner Address: | 1 CALIFORNIA ST. SUITE 2700 |
| Owner City,St,Zip: | SAN FRANCISCO, CA 94111 |
| Total Tanks: | 0003 |

**UNION OIL SS#6182 (Continued)** **U001615740**

| | |
|---|---|
| Tank Num: | 001 |
| Container Num: | 6182-1-1 |
| Year Installed: | 1971 |
| Tank Capacity: | 00010000 |
| Tank Used for: | PRODUCT |
| Type of Fuel: | UNLEADED |
| Container Construction Thickness: | Not reported |
| Leak Detection: | Stock Inventor, 10 |

| | |
|---|---|
| Tank Num: | 002 |
| Container Num: | 6182-2-1 |
| Year Installed: | 1971 |
| Tank Capacity: | 00010000 |
| Tank Used for: | PRODUCT |
| Type of Fuel: | PREMIUM |
| Container Construction Thickness: | Not reported |
| Leak Detection: | Stock Inventor |

| | |
|---|---|
| Tank Num: | 003 |
| Container Num: | 6182-4-1 |
| Year Installed: | Not reported |
| Tank Capacity: | 00000550 |
| Tank Used for: | WASTE |
| Type of Fuel: | WASTE OIL |
| Container Construction Thickness: | Not reported |
| Leak Detection: | Stock Inventor |

---

**G33** **UNION OIL SS#6182** **SWEEPS UST** **S101628428**
**East** **1849 FULTON AVE** **CA FID UST** **N/A**
**< 1/8** **SACRAMENTO, CA 95825**
**0.023 mi.**
**123 ft.** **Site 8 of 44 in cluster G**

**Relative:**
**Higher**

**Actual:**
**50 ft.**

SWEEPS UST:

| | |
|---|---|
| Name: | UNION OIL SS#6182 |
| Address: | 1849 FULTON AVE |
| City: | SACRAMENTO |
| Status: | Active |
| Comp Number: | 52352 |
| Number: | 9 |
| Board Of Equalization: | 44-000051 |
| Referral Date: | 07-01-85 |
| Action Date: | Not reported |
| Created Date: | 02-29-88 |
| Owner Tank Id: | 6182-1-1 |
| SWRCB Tank Id: | 34-000-052352-000001 |
| Tank Status: | A |
| Capacity: | 10000 |
| Active Date: | 07-01-85 |
| Tank Use: | M.V. FUEL |
| STG: | P |
| Content: | REG UNLEADED |
| Number Of Tanks: | 3 |

| | |
|---|---|
| Name: | UNION OIL SS#6182 |
| Address: | 1849 FULTON AVE |
| City: | SACRAMENTO |
| Status: | Active |

**UNION OIL SS#6182 (Continued)** **S101628428**

Comp Number: 52352
Number: 9
Board Of Equalization: 44-000051
Referral Date: 07-01-85
Action Date: Not reported
Created Date: 02-29-88
Owner Tank Id: 6182-2-1
SWRCB Tank Id: 34-000-052352-000002
Tank Status: A
Capacity: 10000
Active Date: 07-01-85
Tank Use: M.V. FUEL
STG: P
Content: REG UNLEADED
Number Of Tanks: Not reported

Name: UNION OIL SS#6182
Address: 1849 FULTON AVE
City: SACRAMENTO
Status: Active
Comp Number: 52352
Number: 9
Board Of Equalization: 44-000051
Referral Date: 07-01-85
Action Date: Not reported
Created Date: 02-29-88
Owner Tank Id: 6182-4-1
SWRCB Tank Id: 34-000-052352-000003
Tank Status: A
Capacity: 550
Active Date: 07-01-85
Tank Use: OIL
STG: W
Content: WASTE OIL
Number Of Tanks: Not reported

CA FID UST:
Facility ID: 34003406
Regulated By: UTNKA
Regulated ID: 00052352
Cortese Code: Not reported
SIC Code: Not reported
Facility Phone: 9164885907
Mail To: Not reported
Mailing Address: 1849 FULTON AVE
Mailing Address 2: Not reported
Mailing City,St,Zip: SACRAMENTO 95825
Contact: Not reported
Contact Phone: Not reported
DUNs Number: Not reported
NPDES Number: Not reported
EPA ID: Not reported
Comments: Not reported
Status: Active

**G34** **SENATOR MOTORS** **EDR Hist Auto** **1009026321**
**East** **1917 FULTON AVE** **N/A**
**< 1/8** **SACRAMENTO, CA**
**0.024 mi.**
**125 ft.** **Site 9 of 44 in cluster G**

**Relative:** EDR Hist Auto
**Higher**

**Actual:** Year: Name: Type:
**52 ft.** 1970 SENATOR MOTORS AUTOMOBILE DEALERS-USED CARS

---

**G35** **TARGET STORE T0312** **CERS HAZ WASTE** **S113174739**
**East** **1919 FULTON AVE** **HWTS** **N/A**
**< 1/8** **SACRAMENTO, CA 95825** **HAZNET**
**0.024 mi.** **Sacramento Co. ML**
**126 ft.** **Site 10 of 44 in cluster G** **CERS**

**Relative:** CERS HAZ WASTE:
**Higher**
**Actual:** Name: TARGET T0312
**52 ft.** Address: 1919 FULTON AVE
City,State,Zip: SACRAMENTO, CA 95825
Site ID: 159708
CERS ID: 10221397
CERS Description: Hazardous Waste Generator

HWTS:
Name: TARGET STORE T0312
Address: 1919 FULTON AVE
Address 2: Not reported
City,State,Zip: SACRAMENTO, CA 95825
EPA ID: CAR000065623
Inactive Date: Not reported
Create Date: 06/18/2004
Last Act Date: Not reported
Mailing Name: Not reported
Mailing Address: PO BOX 111
Mailing Address 2: Not reported
Mailing City,State,Zip: MINNEAPOLIS, MN 554400111
Owner Name: TARGET CORPORATION
Owner Address: PO BOX 111
Owner Address 2: Not reported
Owner City,State,Zip: MINNEAPOLIS, MN 554400111
Owner Phone: Not reported
Owner Fax: Not reported
Contact Name: STEVE MUSSER
Contact Address: PO BOX 111
Contact Address 2: Not reported
City,State,Zip: MINNEAPOLIS, MN 55440
Contact Phone: Not reported
Contact Fax: Not reported
Facility Status: Active
Facility Type: PERMANENT
Category: FEDERAL
Latitude: 38.600252
Longitude: -121.401674

NAICS:
EPA ID: CAR000065623
Create Date: 2009-04-10 10:50:09.290
NAICS Code: 45211

**TARGET STORE T0312 (Continued)** **S113174739**

NAICS Description: Department Stores
Issued EPA ID Date: 2004-06-21 15:39:41.83700
Inactive Date: Not reported
Facility Name: TARGET STORE T0312
Facility Address: 1919 FULTON AVE
Facility Address 2: Not reported
Facility City: SACRAMENTO
Facility County: Not reported
Facility State: CA
Facility Zip: 958250000

HAZNET:
Name: TARGET STORE T0312
Address: 1919 FULTON AVE
Address 2: Not reported
City,State,Zip: SACRAMENTO, CA 958250000
Contact: STEVE MUSSER
Telephone: 8005872228
Mailing Name: Not reported
Mailing Address: PO BOX 111

Year: 2021
Gepaid: CAR000065623
TSD EPA ID: OKD065438376
CA Waste Code: 122 - Alkaline solution without metals pH >= 12.5
Disposal Method: H141 - Storage, Bulking, And/Or Transfer Off Site--No Treatment/Reovery (H010-H129) Or (H131-H135)
Tons: 0.039

Year: 2021
Gepaid: CAR000065623
TSD EPA ID: CAD044429835
CA Waste Code: 141 - Off-specification, aged or surplus inorganics
Disposal Method: H141 - Storage, Bulking, And/Or Transfer Off Site--No Treatment/Reovery (H010-H129) Or (H131-H135)
Tons: 0.005

Year: 2021
Gepaid: CAR000065623
TSD EPA ID: OKD065438376
CA Waste Code: 343 - Unspecified organic liquid mixture
Disposal Method: H132 - Landfill Or Surface Impoundment That Will Be Closed As Landfill( To Include On-Site Treatment And/Or Stabilization)
Tons: 0.024

Year: 2021
Gepaid: CAR000065623
TSD EPA ID: OKD065438376
CA Waste Code: 135 - Unspecified aqueous solution
Disposal Method: H141 - Storage, Bulking, And/Or Transfer Off Site--No Treatment/Reovery (H010-H129) Or (H131-H135)
Tons: 0.007

Year: 2021
Gepaid: CAR000065623
TSD EPA ID: CAD059494310

**TARGET STORE T0312 (Continued)** **S113174739**

| | |
|---|---|
| CA Waste Code: | 331 - Off-specification, aged or surplus organics |
| Disposal Method: | H141 - Storage, Bulking, And/Or Transfer Off Site--No Treatment/Reovery (H010-H129) Or (H131-H135) |
| Tons: | 4.503 |
| Year: | 2021 |
| Gepaid: | CAR000065623 |
| TSD EPA ID: | CAD059494310 |
| CA Waste Code: | 791 - Liquids with pH <= 2 |
| Disposal Method: | H141 - Storage, Bulking, And/Or Transfer Off Site--No Treatment/Reovery (H010-H129) Or (H131-H135) |
| Tons: | 0.005 |
| Year: | 2021 |
| Gepaid: | CAR000065623 |
| TSD EPA ID: | CAD059494310 |
| CA Waste Code: | 141 - Off-specification, aged or surplus inorganics |
| Disposal Method: | H141 - Storage, Bulking, And/Or Transfer Off Site--No Treatment/Reovery (H010-H129) Or (H131-H135) |
| Tons: | 0.0195 |
| Year: | 2021 |
| Gepaid: | CAR000065623 |
| TSD EPA ID: | CAD059494310 |
| CA Waste Code: | 181 - Other inorganic solid waste |
| Disposal Method: | H141 - Storage, Bulking, And/Or Transfer Off Site--No Treatment/Reovery (H010-H129) Or (H131-H135) |
| Tons: | 0.0015 |
| Year: | 2021 |
| Gepaid: | CAR000065623 |
| TSD EPA ID: | OKD065438376 |
| CA Waste Code: | 331 - Off-specification, aged or surplus organics |
| Disposal Method: | H132 - Landfill Or Surface Impoundment That Will Be Closed As Landfill( To Include On-Site Treatment And/Or Stabilization) |
| Tons: | 1.4235 |
| Year: | 2021 |
| Gepaid: | CAR000065623 |
| TSD EPA ID: | CAD059494310 |
| CA Waste Code: | 122 - Alkaline solution without metals pH >= 12.5 |
| Disposal Method: | H141 - Storage, Bulking, And/Or Transfer Off Site--No Treatment/Reovery (H010-H129) Or (H131-H135) |
| Tons: | 0.181 |

Click this hyperlink while viewing on your computer to access
136 additional CA HAZNET: record(s) in the EDR Site Report.

Additional Information:

| | |
|---|---|
| Year: | 2021 |
| EM Manifest ID: | Not reported |
| Shipment Date: | 9/9/2020 |
| Shipment Date: | 9/9/2020 |
| Receipt Date: | 10/16/2020 |
| Manifest Number: | 015225817FLE |
| Generator EPA ID: | CAR000065623 |

**TARGET STORE T0312 (Continued)** **S113174739**

| | |
|---|---|
| Name: | TARGET 0312 |
| Address: | 1919 FULTON AVE |
| Address 2: | Not reported |
| City,State,Zip: | SACRAMENTO, CA 95825 |
| Telephone: | Not reported |
| Contact: | Store Manager |
| Contact Telephone: | 800-587-2228 |
| Contact Email: | t0312.inboundtl@target.com |
| Transporter 1 EPA ID: | MAD039322250 |
| Transporter Name: | Clean Harbors Environmental Services, Inc. |
| Transporter 1 Emergency Number: | Not reported |
| Transporter 2 EPA ID: | MAD039322250 |
| Transporter Name 2: | Clean Harbors Environmental Services, Inc. |
| Transporter 2 Emergency Number: | Not reported |
| TSDF EPA ID: | AZD049318009 |
| TSDF Name: | Clean Harbors Arizona LLC |
| TSDF Address 1: | 1340 West Lincoln Street |
| TSDF Address 2: | Not reported |
| TSDF City,State,Zip: | Phoenix, AZ 85007 |
| TSDF Telephone: | Not reported |
| TSDFA EPA ID: | Not reported |
| Waste Code Description: | 331 - Not reported |
| RCRA Code: | Not reported |
| Meth Code: | H141 - Not reported |
| Quantity Tons: | 0.0005 |
| Waste Quantity: | 1 |
| Quantity Unit: | P |

| | |
|---|---|
| Year: | 2021 |
| EM Manifest ID: | Not reported |
| Shipment Date: | 9/9/2020 |
| Shipment Date: | 9/9/2020 |
| Receipt Date: | 9/18/2020 |
| Manifest Number: | 015225818FLE |
| Generator EPA ID: | CAR000065623 |
| Name: | TARGET 0312 |
| Address: | 1919 FULTON AVE |
| Address 2: | Not reported |
| City,State,Zip: | SACRAMENTO, CA 95825 |
| Telephone: | Not reported |
| Contact: | Store Manager |
| Contact Telephone: | 800-587-2228 |
| Contact Email: | t0312.inboundtl@target.com |
| Transporter 1 EPA ID: | MAD039322250 |
| Transporter Name: | Clean Harbors Environmental Services, Inc. |
| Transporter 1 Emergency Number: | Not reported |
| Transporter 2 EPA ID: | MOD095038998 |
| Transporter Name 2: | Tri State Motor Transit |
| Transporter 2 Emergency Number: | Not reported |
| TSDF EPA ID: | TXD055141378 |
| TSDF Name: | Clean Harbors Deer Park, LLC |
| TSDF Address 1: | 2027 Independence Parkway South |
| TSDF Address 2: | Not reported |
| TSDF City,State,Zip: | La Porte, TX 77571 |
| TSDF Telephone: | Not reported |
| TSDFA EPA ID: | Not reported |
| Waste Code Description: | OUTS319H - Not reported |

**TARGET STORE T0312 (Continued)** **S113174739**

| | |
|---|---|
| RCRA Code: | Not reported |
| Meth Code: | H141 - Not reported |
| Quantity Tons: | 0.0005 |
| Waste Quantity: | 1 |
| Quantity Unit: | P |
| | |
| Year: | 2021 |
| EM Manifest ID: | Not reported |
| Shipment Date: | 9/9/2020 |
| Shipment Date: | 9/9/2020 |
| Receipt Date: | 9/18/2020 |
| Manifest Number: | 015225818FLE |
| Generator EPA ID: | CAR000065623 |
| Name: | TARGET 0312 |
| Address: | 1919 FULTON AVE |
| Address 2: | Not reported |
| City,State,Zip: | SACRAMENTO, CA 95825 |
| Telephone: | Not reported |
| Contact: | Store Manager |
| Contact Telephone: | 800-587-2228 |
| Contact Email: | t0312.inboundtl@target.com |
| Transporter 1 EPA ID: | MAD039322250 |
| Transporter Name: | Clean Harbors Environmental Services, Inc. |
| Transporter 1 Emergency Number: | Not reported |
| Transporter 2 EPA ID: | MOD095038998 |
| Transporter Name 2: | Tri State Motor Transit |
| Transporter 2 Emergency Number: | Not reported |
| TSDF EPA ID: | TXD055141378 |
| TSDF Name: | Clean Harbors Deer Park, LLC |
| TSDF Address 1: | 2027 Independence Parkway South |
| TSDF Address 2: | Not reported |
| TSDF City,State,Zip: | La Porte, TX 77571 |
| TSDF Telephone: | Not reported |
| TSDFA EPA ID: | Not reported |
| Waste Code Description: | 122,OUTS110H - Not reported |
| RCRA Code: | D002 |
| Meth Code: | H040 - Not reported |
| Quantity Tons: | 0.0035 |
| Waste Quantity: | 7 |
| Quantity Unit: | P |
| | |
| Year: | 2021 |
| EM Manifest ID: | Not reported |
| Shipment Date: | 9/9/2020 |
| Shipment Date: | 9/9/2020 |
| Receipt Date: | 9/18/2020 |
| Manifest Number: | 015225818FLE |
| Generator EPA ID: | CAR000065623 |
| Name: | TARGET 0312 |
| Address: | 1919 FULTON AVE |
| Address 2: | Not reported |
| City,State,Zip: | SACRAMENTO, CA 95825 |
| Telephone: | Not reported |
| Contact: | Store Manager |
| Contact Telephone: | 800-587-2228 |
| Contact Email: | t0312.inboundtl@target.com |
| Transporter 1 EPA ID: | MAD039322250 |

**TARGET STORE T0312 (Continued)** **S113174739**

| | |
|---|---|
| Transporter Name: | Clean Harbors Environmental Services, Inc. |
| Transporter 1 Emergency Number: | Not reported |
| Transporter 2 EPA ID: | MOD095038998 |
| Transporter Name 2: | Tri State Motor Transit |
| Transporter 2 Emergency Number: | Not reported |
| TSDF EPA ID: | TXD055141378 |
| TSDF Name: | Clean Harbors Deer Park, LLC |
| TSDF Address 1: | 2027 Independence Parkway South |
| TSDF Address 2: | Not reported |
| TSDF City,State,Zip: | La Porte, TX 77571 |
| TSDF Telephone: | Not reported |
| TSDFA EPA ID: | Not reported |
| Waste Code Description: | OUTS701H - Not reported |
| RCRA Code: | Not reported |
| Meth Code: | H040 - Not reported |
| Quantity Tons: | 0.0005 |
| Waste Quantity: | 1 |
| Quantity Unit: | P |

| | |
|---|---|
| Year: | 2021 |
| EM Manifest ID: | Not reported |
| Shipment Date: | 9/9/2020 |
| Shipment Date: | 9/9/2020 |
| Receipt Date: | 9/18/2020 |
| Manifest Number: | 015225818FLE |
| Generator EPA ID: | CAR000065623 |
| Name: | TARGET 0312 |
| Address: | 1919 FULTON AVE |
| Address 2: | Not reported |
| City,State,Zip: | SACRAMENTO, CA 95825 |
| Telephone: | Not reported |
| Contact: | Store Manager |
| Contact Telephone: | 800-587-2228 |
| Contact Email: | t0312.inboundtl@target.com |
| Transporter 1 EPA ID: | MAD039322250 |
| Transporter Name: | Clean Harbors Environmental Services, Inc. |
| Transporter 1 Emergency Number: | Not reported |
| Transporter 2 EPA ID: | MOD095038998 |
| Transporter Name 2: | Tri State Motor Transit |
| Transporter 2 Emergency Number: | Not reported |
| TSDF EPA ID: | TXD055141378 |
| TSDF Name: | Clean Harbors Deer Park, LLC |
| TSDF Address 1: | 2027 Independence Parkway South |
| TSDF Address 2: | Not reported |
| TSDF City,State,Zip: | La Porte, TX 77571 |
| TSDF Telephone: | Not reported |
| TSDFA EPA ID: | Not reported |
| Waste Code Description: | 181,OUTS3191 - Not reported |
| RCRA Code: | Not reported |
| Meth Code: | H141 - Not reported |
| Quantity Tons: | 0.0005 |
| Waste Quantity: | 1 |
| Quantity Unit: | P |

| | |
|---|---|
| Year: | 2021 |
| EM Manifest ID: | Not reported |
| Shipment Date: | 9/9/2020 |

**TARGET STORE T0312 (Continued)** **S113174739**

| | |
|---|---|
| Shipment Date: | 9/9/2020 |
| Receipt Date: | 9/18/2020 |
| Manifest Number: | 015225818FLE |
| Generator EPA ID: | CAR000065623 |
| Name: | TARGET 0312 |
| Address: | 1919 FULTON AVE |
| Address 2: | Not reported |
| City,State,Zip: | SACRAMENTO, CA 95825 |
| Telephone: | Not reported |
| Contact: | Store Manager |
| Contact Telephone: | 800-587-2228 |
| Contact Email: | t0312.inboundtl@target.com |
| Transporter 1 EPA ID: | MAD039322250 |
| Transporter Name: | Clean Harbors Environmental Services, Inc. |
| Transporter 1 Emergency Number: | Not reported |
| Transporter 2 EPA ID: | MOD095038998 |
| Transporter Name 2: | Tri State Motor Transit |
| Transporter 2 Emergency Number: | Not reported |
| TSDF EPA ID: | TXD055141378 |
| TSDF Name: | Clean Harbors Deer Park, LLC |
| TSDF Address 1: | 2027 Independence Parkway South |
| TSDF Address 2: | Not reported |
| TSDF City,State,Zip: | La Porte, TX 77571 |
| TSDF Telephone: | Not reported |
| TSDFA EPA ID: | Not reported |
| Waste Code Description: | 331,OUTS2191 - Not reported |
| RCRA Code: | Not reported |
| Meth Code: | H040 - Not reported |
| Quantity Tons: | 0.388 |
| Waste Quantity: | 776 |
| Quantity Unit: | P |

| | |
|---|---|
| Year: | 2021 |
| EM Manifest ID: | Not reported |
| Shipment Date: | 9/9/2020 |
| Shipment Date: | 9/9/2020 |
| Receipt Date: | 9/18/2020 |
| Manifest Number: | 015225818FLE |
| Generator EPA ID: | CAR000065623 |
| Name: | TARGET 0312 |
| Address: | 1919 FULTON AVE |
| Address 2: | Not reported |
| City,State,Zip: | SACRAMENTO, CA 95825 |
| Telephone: | Not reported |
| Contact: | Store Manager |
| Contact Telephone: | 800-587-2228 |
| Contact Email: | t0312.inboundtl@target.com |
| Transporter 1 EPA ID: | MAD039322250 |
| Transporter Name: | Clean Harbors Environmental Services, Inc. |
| Transporter 1 Emergency Number: | Not reported |
| Transporter 2 EPA ID: | MOD095038998 |
| Transporter Name 2: | Tri State Motor Transit |
| Transporter 2 Emergency Number: | Not reported |
| TSDF EPA ID: | TXD055141378 |
| TSDF Name: | Clean Harbors Deer Park, LLC |
| TSDF Address 1: | 2027 Independence Parkway South |
| TSDF Address 2: | Not reported |

**TARGET STORE T0312 (Continued)** **S113174739**

| | |
|---|---|
| TSDF City,State,Zip: | La Porte, TX 77571 |
| TSDF Telephone: | Not reported |
| TSDFA EPA ID: | Not reported |
| Waste Code Description: | 331,OUTS801H - Not reported |
| RCRA Code: | D001,D035 |
| Meth Code: | H040 - Not reported |
| Quantity Tons: | 0.0205 |
| Waste Quantity: | 41 |
| Quantity Unit: | P |
| | |
| Year: | 2021 |
| EM Manifest ID: | Not reported |
| Shipment Date: | 9/9/2020 |
| Shipment Date: | 9/9/2020 |
| Receipt Date: | 9/18/2020 |
| Manifest Number: | 015225818FLE |
| Generator EPA ID: | CAR000065623 |
| Name: | TARGET 0312 |
| Address: | 1919 FULTON AVE |
| Address 2: | Not reported |
| City,State,Zip: | SACRAMENTO, CA 95825 |
| Telephone: | Not reported |
| Contact: | Store Manager |
| Contact Telephone: | 800-587-2228 |
| Contact Email: | t0312.inboundtl@target.com |
| Transporter 1 EPA ID: | MAD039322250 |
| Transporter Name: | Clean Harbors Environmental Services, Inc. |
| Transporter 1 Emergency Number: | Not reported |
| Transporter 2 EPA ID: | MOD095038998 |
| Transporter Name 2: | Tri State Motor Transit |
| Transporter 2 Emergency Number: | Not reported |
| TSDF EPA ID: | TXD055141378 |
| TSDF Name: | Clean Harbors Deer Park, LLC |
| TSDF Address 1: | 2027 Independence Parkway South |
| TSDF Address 2: | Not reported |
| TSDF City,State,Zip: | La Porte, TX 77571 |
| TSDF Telephone: | Not reported |
| TSDFA EPA ID: | Not reported |
| Waste Code Description: | 331,OUTS409H - Not reported |
| RCRA Code: | P075 |
| Meth Code: | H040 - Not reported |
| Quantity Tons: | 0.0005 |
| Waste Quantity: | 1 |
| Quantity Unit: | P |
| | |
| Year: | 2021 |
| EM Manifest ID: | Not reported |
| Shipment Date: | 9/9/2020 |
| Shipment Date: | 9/9/2020 |
| Receipt Date: | 9/18/2020 |
| Manifest Number: | 015225818FLE |
| Generator EPA ID: | CAR000065623 |
| Name: | TARGET 0312 |
| Address: | 1919 FULTON AVE |
| Address 2: | Not reported |
| City,State,Zip: | SACRAMENTO, CA 95825 |
| Telephone: | Not reported |

**TARGET STORE T0312 (Continued)** **S113174739**

| | |
|---|---|
| Contact: | Store Manager |
| Contact Telephone: | 800-587-2228 |
| Contact Email: | t0312.inboundtl@target.com |
| Transporter 1 EPA ID: | MAD039322250 |
| Transporter Name: | Clean Harbors Environmental Services, Inc. |
| Transporter 1 Emergency Number: | Not reported |
| Transporter 2 EPA ID: | MOD095038998 |
| Transporter Name 2: | Tri State Motor Transit |
| Transporter 2 Emergency Number: | Not reported |
| TSDF EPA ID: | TXD055141378 |
| TSDF Name: | Clean Harbors Deer Park, LLC |
| TSDF Address 1: | 2027 Independence Parkway South |
| TSDF Address 2: | Not reported |
| TSDF City,State,Zip: | La Porte, TX 77571 |
| TSDF Telephone: | Not reported |
| TSDFA EPA ID: | Not reported |
| Waste Code Description: | 122,OUTS110H - Not reported |
| RCRA Code: | D002 |
| Meth Code: | H040 - Not reported |
| Quantity Tons: | 0.0005 |
| Waste Quantity: | 1 |
| Quantity Unit: | P |

| | |
|---|---|
| Year: | 2021 |
| EM Manifest ID: | Not reported |
| Shipment Date: | 9/9/2020 |
| Shipment Date: | 9/9/2020 |
| Receipt Date: | 9/18/2020 |
| Manifest Number: | 015225818FLE |
| Generator EPA ID: | CAR000065623 |
| Name: | TARGET 0312 |
| Address: | 1919 FULTON AVE |
| Address 2: | Not reported |
| City,State,Zip: | SACRAMENTO, CA 95825 |
| Telephone: | Not reported |
| Contact: | Store Manager |
| Contact Telephone: | 800-587-2228 |
| Contact Email: | t0312.inboundtl@target.com |
| Transporter 1 EPA ID: | MAD039322250 |
| Transporter Name: | Clean Harbors Environmental Services, Inc. |
| Transporter 1 Emergency Number: | Not reported |
| Transporter 2 EPA ID: | MOD095038998 |
| Transporter Name 2: | Tri State Motor Transit |
| Transporter 2 Emergency Number: | Not reported |
| TSDF EPA ID: | TXD055141378 |
| TSDF Name: | Clean Harbors Deer Park, LLC |
| TSDF Address 1: | 2027 Independence Parkway South |
| TSDF Address 2: | Not reported |
| TSDF City,State,Zip: | La Porte, TX 77571 |
| TSDF Telephone: | Not reported |
| TSDFA EPA ID: | Not reported |
| Waste Code Description: | 791,OUTS105H - Not reported |
| RCRA Code: | D002 |
| Meth Code: | H040 - Not reported |
| Quantity Tons: | 0.0255 |
| Waste Quantity: | 51 |
| Quantity Unit: | P |

**TARGET STORE T0312 (Continued)** **S113174739**

Additional Information:

| | |
|---|---|
| Year: | 2020 |
| EM Manifest ID: | Not reported |
| Shipment Date: | 9/9/2020 |
| Shipment Date: | 9/9/2020 |
| Receipt Date: | 10/16/2020 |
| Manifest Number: | 015225817FLE |
| Generator EPA ID: | CAR000065623 |
| Name: | TARGET 0312 |
| Address: | 1919 FULTON AVE |
| Address 2: | Not reported |
| City,State,Zip: | SACRAMENTO, CA 95825 |
| Telephone: | Not reported |
| Contact: | Store Manager |
| Contact Telephone: | 800-587-2228 |
| Contact Email: | t0312.inboundtl@target.com |
| Transporter 1 EPA ID: | MAD039322250 |
| Transporter Name: | Clean Harbors Environmental Services, Inc. |
| Transporter 1 Emergency Number: | Not reported |
| Transporter 2 EPA ID: | MAD039322250 |
| Transporter Name 2: | Clean Harbors Environmental Services, Inc. |
| Transporter 2 Emergency Number: | Not reported |
| TSDF EPA ID: | AZD049318009 |
| TSDF Name: | Clean Harbors Arizona LLC |
| TSDF Address 1: | 1340 West Lincoln Street |
| TSDF Address 2: | Not reported |
| TSDF City,State,Zip: | Phoenix, AZ 85007 |
| TSDF Telephone: | Not reported |
| TSDFA EPA ID: | Not reported |
| Waste Code Description: | 331 - Not reported |
| RCRA Code: | Not reported |
| Meth Code: | H141 - Not reported |
| Quantity Tons: | 0.0005 |
| Waste Quantity: | 1 |
| Quantity Unit: | P |

| | |
|---|---|
| Year: | 2020 |
| EM Manifest ID: | Not reported |
| Shipment Date: | 9/9/2020 |
| Shipment Date: | 9/9/2020 |
| Receipt Date: | 9/18/2020 |
| Manifest Number: | 015225818FLE |
| Generator EPA ID: | CAR000065623 |
| Name: | TARGET 0312 |
| Address: | 1919 FULTON AVE |
| Address 2: | Not reported |
| City,State,Zip: | SACRAMENTO, CA 95825 |
| Telephone: | Not reported |
| Contact: | Store Manager |
| Contact Telephone: | 800-587-2228 |
| Contact Email: | t0312.inboundtl@target.com |
| Transporter 1 EPA ID: | MAD039322250 |
| Transporter Name: | Clean Harbors Environmental Services, Inc. |
| Transporter 1 Emergency Number: | Not reported |
| Transporter 2 EPA ID: | MOD095038998 |
| Transporter Name 2: | Tri State Motor Transit |
| Transporter 2 Emergency Number: | Not reported |

**TARGET STORE T0312 (Continued)** **S113174739**

| | |
|---|---|
| TSDF EPA ID: | TXD055141378 |
| TSDF Name: | Clean Harbors Deer Park, LLC |
| TSDF Address 1: | 2027 Independence Parkway South |
| TSDF Address 2: | Not reported |
| TSDF City,State,Zip: | La Porte, TX 77571 |
| TSDF Telephone: | Not reported |
| TSDFA EPA ID: | Not reported |
| Waste Code Description: | OUTS319H - Not reported |
| RCRA Code: | Not reported |
| Meth Code: | H141 - Not reported |
| Quantity Tons: | 0.0005 |
| Waste Quantity: | 1 |
| Quantity Unit: | P |
| | |
| Year: | 2020 |
| EM Manifest ID: | Not reported |
| Shipment Date: | 9/9/2020 |
| Shipment Date: | 9/9/2020 |
| Receipt Date: | 9/18/2020 |
| Manifest Number: | 015225818FLE |
| Generator EPA ID: | CAR000065623 |
| Name: | TARGET 0312 |
| Address: | 1919 FULTON AVE |
| Address 2: | Not reported |
| City,State,Zip: | SACRAMENTO, CA 95825 |
| Telephone: | Not reported |
| Contact: | Store Manager |
| Contact Telephone: | 800-587-2228 |
| Contact Email: | t0312.inboundtl@target.com |
| Transporter 1 EPA ID: | MAD039322250 |
| Transporter Name: | Clean Harbors Environmental Services, Inc. |
| Transporter 1 Emergency Number: | Not reported |
| Transporter 2 EPA ID: | MOD095038998 |
| Transporter Name 2: | Tri State Motor Transit |
| Transporter 2 Emergency Number: | Not reported |
| TSDF EPA ID: | TXD055141378 |
| TSDF Name: | Clean Harbors Deer Park, LLC |
| TSDF Address 1: | 2027 Independence Parkway South |
| TSDF Address 2: | Not reported |
| TSDF City,State,Zip: | La Porte, TX 77571 |
| TSDF Telephone: | Not reported |
| TSDFA EPA ID: | Not reported |
| Waste Code Description: | 122,OUTS110H - Not reported |
| RCRA Code: | D002 |
| Meth Code: | H040 - Not reported |
| Quantity Tons: | 0.0035 |
| Waste Quantity: | 7 |
| Quantity Unit: | P |
| | |
| Year: | 2020 |
| EM Manifest ID: | Not reported |
| Shipment Date: | 9/9/2020 |
| Shipment Date: | 9/9/2020 |
| Receipt Date: | 9/18/2020 |
| Manifest Number: | 015225818FLE |
| Generator EPA ID: | CAR000065623 |
| Name: | TARGET 0312 |

**TARGET STORE T0312 (Continued)** **S113174739**

| | |
|---|---|
| Address: | 1919 FULTON AVE |
| Address 2: | Not reported |
| City,State,Zip: | SACRAMENTO, CA 95825 |
| Telephone: | Not reported |
| Contact: | Store Manager |
| Contact Telephone: | 800-587-2228 |
| Contact Email: | t0312.inboundtl@target.com |
| Transporter 1 EPA ID: | MAD039322250 |
| Transporter Name: | Clean Harbors Environmental Services, Inc. |
| Transporter 1 Emergency Number: | Not reported |
| Transporter 2 EPA ID: | MOD095038998 |
| Transporter Name 2: | Tri State Motor Transit |
| Transporter 2 Emergency Number: | Not reported |
| TSDF EPA ID: | TXD055141378 |
| TSDF Name: | Clean Harbors Deer Park, LLC |
| TSDF Address 1: | 2027 Independence Parkway South |
| TSDF Address 2: | Not reported |
| TSDF City,State,Zip: | La Porte, TX 77571 |
| TSDF Telephone: | Not reported |
| TSDFA EPA ID: | Not reported |
| Waste Code Description: | OUTS701H - Not reported |
| RCRA Code: | Not reported |
| Meth Code: | H040 - Not reported |
| Quantity Tons: | 0.0005 |
| Waste Quantity: | 1 |
| Quantity Unit: | P |

| | |
|---|---|
| Year: | 2020 |
| EM Manifest ID: | Not reported |
| Shipment Date: | 9/9/2020 |
| Shipment Date: | 9/9/2020 |
| Receipt Date: | 9/18/2020 |
| Manifest Number: | 015225818FLE |
| Generator EPA ID: | CAR000065623 |
| Name: | TARGET 0312 |
| Address: | 1919 FULTON AVE |
| Address 2: | Not reported |
| City,State,Zip: | SACRAMENTO, CA 95825 |
| Telephone: | Not reported |
| Contact: | Store Manager |
| Contact Telephone: | 800-587-2228 |
| Contact Email: | t0312.inboundtl@target.com |
| Transporter 1 EPA ID: | MAD039322250 |
| Transporter Name: | Clean Harbors Environmental Services, Inc. |
| Transporter 1 Emergency Number: | Not reported |
| Transporter 2 EPA ID: | MOD095038998 |
| Transporter Name 2: | Tri State Motor Transit |
| Transporter 2 Emergency Number: | Not reported |
| TSDF EPA ID: | TXD055141378 |
| TSDF Name: | Clean Harbors Deer Park, LLC |
| TSDF Address 1: | 2027 Independence Parkway South |
| TSDF Address 2: | Not reported |
| TSDF City,State,Zip: | La Porte, TX 77571 |
| TSDF Telephone: | Not reported |
| TSDFA EPA ID: | Not reported |
| Waste Code Description: | 181,OUTS3191 - Not reported |
| RCRA Code: | Not reported |

**TARGET STORE T0312 (Continued)** **S113174739**

| | |
|---|---|
| Meth Code: | H141 - Not reported |
| Quantity Tons: | 0.0005 |
| Waste Quantity: | 1 |
| Quantity Unit: | P |
| | |
| Year: | 2020 |
| EM Manifest ID: | Not reported |
| Shipment Date: | 9/9/2020 |
| Shipment Date: | 9/9/2020 |
| Receipt Date: | 9/18/2020 |
| Manifest Number: | 015225818FLE |
| Generator EPA ID: | CAR000065623 |
| Name: | TARGET 0312 |
| Address: | 1919 FULTON AVE |
| Address 2: | Not reported |
| City,State,Zip: | SACRAMENTO, CA 95825 |
| Telephone: | Not reported |
| Contact: | Store Manager |
| Contact Telephone: | 800-587-2228 |
| Contact Email: | t0312.inboundtl@target.com |
| Transporter 1 EPA ID: | MAD039322250 |
| Transporter Name: | Clean Harbors Environmental Services, Inc. |
| Transporter 1 Emergency Number: | Not reported |
| Transporter 2 EPA ID: | MOD095038998 |
| Transporter Name 2: | Tri State Motor Transit |
| Transporter 2 Emergency Number: | Not reported |
| TSDF EPA ID: | TXD055141378 |
| TSDF Name: | Clean Harbors Deer Park, LLC |
| TSDF Address 1: | 2027 Independence Parkway South |
| TSDF Address 2: | Not reported |
| TSDF City,State,Zip: | La Porte, TX 77571 |
| TSDF Telephone: | Not reported |
| TSDFA EPA ID: | Not reported |
| Waste Code Description: | 331,OUTS2191 - Not reported |
| RCRA Code: | Not reported |
| Meth Code: | H040 - Not reported |
| Quantity Tons: | 0.388 |
| Waste Quantity: | 776 |
| Quantity Unit: | P |
| | |
| Year: | 2020 |
| EM Manifest ID: | Not reported |
| Shipment Date: | 9/9/2020 |
| Shipment Date: | 9/9/2020 |
| Receipt Date: | 9/18/2020 |
| Manifest Number: | 015225818FLE |
| Generator EPA ID: | CAR000065623 |
| Name: | TARGET 0312 |
| Address: | 1919 FULTON AVE |
| Address 2: | Not reported |
| City,State,Zip: | SACRAMENTO, CA 95825 |
| Telephone: | Not reported |
| Contact: | Store Manager |
| Contact Telephone: | 800-587-2228 |
| Contact Email: | t0312.inboundtl@target.com |
| Transporter 1 EPA ID: | MAD039322250 |
| Transporter Name: | Clean Harbors Environmental Services, Inc. |

**TARGET STORE T0312 (Continued)** **S113174739**

| | |
|---|---|
| Transporter 1 Emergency Number: | Not reported |
| Transporter 2 EPA ID: | MOD095038998 |
| Transporter Name 2: | Tri State Motor Transit |
| Transporter 2 Emergency Number: | Not reported |
| TSDF EPA ID: | TXD055141378 |
| TSDF Name: | Clean Harbors Deer Park, LLC |
| TSDF Address 1: | 2027 Independence Parkway South |
| TSDF Address 2: | Not reported |
| TSDF City,State,Zip: | La Porte, TX 77571 |
| TSDF Telephone: | Not reported |
| TSDFA EPA ID: | Not reported |
| Waste Code Description: | 331,OUTS801H - Not reported |
| RCRA Code: | D001,D035 |
| Meth Code: | H040 - Not reported |
| Quantity Tons: | 0.0205 |
| Waste Quantity: | 41 |
| Quantity Unit: | P |

| | |
|---|---|
| Year: | 2020 |
| EM Manifest ID: | Not reported |
| Shipment Date: | 9/9/2020 |
| Shipment Date: | 9/9/2020 |
| Receipt Date: | 9/18/2020 |
| Manifest Number: | 015225818FLE |
| Generator EPA ID: | CAR000065623 |
| Name: | TARGET 0312 |
| Address: | 1919 FULTON AVE |
| Address 2: | Not reported |
| City,State,Zip: | SACRAMENTO, CA 95825 |
| Telephone: | Not reported |
| Contact: | Store Manager |
| Contact Telephone: | 800-587-2228 |
| Contact Email: | t0312.inboundtl@target.com |
| Transporter 1 EPA ID: | MAD039322250 |
| Transporter Name: | Clean Harbors Environmental Services, Inc. |
| Transporter 1 Emergency Number: | Not reported |
| Transporter 2 EPA ID: | MOD095038998 |
| Transporter Name 2: | Tri State Motor Transit |
| Transporter 2 Emergency Number: | Not reported |
| TSDF EPA ID: | TXD055141378 |
| TSDF Name: | Clean Harbors Deer Park, LLC |
| TSDF Address 1: | 2027 Independence Parkway South |
| TSDF Address 2: | Not reported |
| TSDF City,State,Zip: | La Porte, TX 77571 |
| TSDF Telephone: | Not reported |
| TSDFA EPA ID: | Not reported |
| Waste Code Description: | 331,OUTS409H - Not reported |
| RCRA Code: | P075 |
| Meth Code: | H040 - Not reported |
| Quantity Tons: | 0.0005 |
| Waste Quantity: | 1 |
| Quantity Unit: | P |

| | |
|---|---|
| Year: | 2020 |
| EM Manifest ID: | Not reported |
| Shipment Date: | 9/9/2020 |
| Shipment Date: | 9/9/2020 |

**TARGET STORE T0312 (Continued)** **S113174739**

| | |
|---|---|
| Receipt Date: | 9/18/2020 |
| Manifest Number: | 015225818FLE |
| Generator EPA ID: | CAR000065623 |
| Name: | TARGET 0312 |
| Address: | 1919 FULTON AVE |
| Address 2: | Not reported |
| City,State,Zip: | SACRAMENTO, CA 95825 |
| Telephone: | Not reported |
| Contact: | Store Manager |
| Contact Telephone: | 800-587-2228 |
| Contact Email: | t0312.inboundtl@target.com |
| Transporter 1 EPA ID: | MAD039322250 |
| Transporter Name: | Clean Harbors Environmental Services, Inc. |
| Transporter 1 Emergency Number: | Not reported |
| Transporter 2 EPA ID: | MOD095038998 |
| Transporter Name 2: | Tri State Motor Transit |
| Transporter 2 Emergency Number: | Not reported |
| TSDF EPA ID: | TXD055141378 |
| TSDF Name: | Clean Harbors Deer Park, LLC |
| TSDF Address 1: | 2027 Independence Parkway South |
| TSDF Address 2: | Not reported |
| TSDF City,State,Zip: | La Porte, TX 77571 |
| TSDF Telephone: | Not reported |
| TSDFA EPA ID: | Not reported |
| Waste Code Description: | 122,OUTS110H - Not reported |
| RCRA Code: | D002 |
| Meth Code: | H040 - Not reported |
| Quantity Tons: | 0.0005 |
| Waste Quantity: | 1 |
| Quantity Unit: | P |

| | |
|---|---|
| Year: | 2020 |
| EM Manifest ID: | Not reported |
| Shipment Date: | 9/9/2020 |
| Shipment Date: | 9/9/2020 |
| Receipt Date: | 9/18/2020 |
| Manifest Number: | 015225818FLE |
| Generator EPA ID: | CAR000065623 |
| Name: | TARGET 0312 |
| Address: | 1919 FULTON AVE |
| Address 2: | Not reported |
| City,State,Zip: | SACRAMENTO, CA 95825 |
| Telephone: | Not reported |
| Contact: | Store Manager |
| Contact Telephone: | 800-587-2228 |
| Contact Email: | t0312.inboundtl@target.com |
| Transporter 1 EPA ID: | MAD039322250 |
| Transporter Name: | Clean Harbors Environmental Services, Inc. |
| Transporter 1 Emergency Number: | Not reported |
| Transporter 2 EPA ID: | MOD095038998 |
| Transporter Name 2: | Tri State Motor Transit |
| Transporter 2 Emergency Number: | Not reported |
| TSDF EPA ID: | TXD055141378 |
| TSDF Name: | Clean Harbors Deer Park, LLC |
| TSDF Address 1: | 2027 Independence Parkway South |
| TSDF Address 2: | Not reported |
| TSDF City,State,Zip: | La Porte, TX 77571 |

**TARGET STORE T0312 (Continued)** **S113174739**

| | |
|---|---|
| TSDF Telephone: | Not reported |
| TSDFA EPA ID: | Not reported |
| Waste Code Description: | 791,OUTS105H - Not reported |
| RCRA Code: | D002 |
| Meth Code: | H040 - Not reported |
| Quantity Tons: | 0.0255 |
| Waste Quantity: | 51 |
| Quantity Unit: | P |

Additional Information:

| | |
|---|---|
| Year: | 2019 |
| EM Manifest ID: | 54709 |
| Shipment Date: | 9/11/2019 |
| Shipment Date: | 9/11/2019 |
| Receipt Date: | 10/7/2019 |
| Manifest Number: | 013834695FLE |
| Generator EPA ID: | CAR000065623 |
| Name: | TARGET 0312 |
| Address: | 1919 FULTON AVE |
| Address 2: | Not reported |
| City,State,Zip: | SACRAMENTO 95825 |
| Telephone: | 800-483-3718 |
| Contact: | Store Manager |
| Contact Telephone: | 800-587-2228 |
| Contact Email: | Not reported |
| Transporter 1 EPA ID: | MAD039322250 |
| Transporter Name: | Not reported |
| Transporter 1 Emergency Number: | Not reported |
| Transporter 2 EPA ID: | MOD095038998 |
| Transporter Name 2: | Not reported |
| Transporter 2 Emergency Number: | Not reported |
| TSDF EPA ID: | AZD049318009 |
| TSDF Name: | Clean Harbors Arizona LLC |
| TSDF Address 1: | 1340 West Lincoln Street |
| TSDF Address 2: | Not reported |
| TSDF City,State,Zip: | Phoenix 85007 |
| TSDF Telephone: | 800-483-3718 |
| TSDFA EPA ID: | Not reported |
| Waste Code Description: | - Not reported |
| RCRA Code: | Not reported |
| Meth Code: | - Not reported |
| Quantity Tons: | Not reported |
| Waste Quantity: | Not reported |
| Quantity Unit: | Not reported |

State:

| | |
|---|---|
| Year: | 2019 |
| EM Manifest ID: | 54709 |
| Generator EPA ID: | CAR000065623 |
| Shipment Date: | 2019-09-11 |
| Manifest Number: | 013834695FLE |
| Line Number: | 1 |
| Method Code: | H141 |
| Quantity Tons: | 0.00150 |
| Quantity Waste: | 3.000000 |
| Quantity Unit: | P |
| Number of Containers: | 1 |

**TARGET STORE T0312 (Continued)** **S113174739**

| | |
|---|---|
| Type of Container: | Cylinders |
| Quantity Type: | Pounds |
| State Code: | 331 |
| | |
| Year: | 2019 |
| EM Manifest ID: | 659373 |
| Shipment Date: | 9/11/2019 |
| Shipment Date: | 9/11/2019 |
| Receipt Date: | 9/24/2019 |
| Manifest Number: | 013834694FLE |
| Generator EPA ID: | CAR000065623 |
| Name: | TARGET 0312 |
| Address: | 1919 FULTON AVE |
| Address 2: | Not reported |
| City,State,Zip: | SACRAMENTO 95825 |
| Telephone: | 800-483-3718 |
| Contact: | Store Manager |
| Contact Telephone: | 800-587-2228 |
| Contact Email: | Not reported |
| Transporter 1 EPA ID: | MAD039322250 |
| Transporter Name: | Not reported |
| Transporter 1 Emergency Number: | Not reported |
| Transporter 2 EPA ID: | MAD039322250 |
| Transporter Name 2: | Not reported |
| Transporter 2 Emergency Number: | Not reported |
| TSDF EPA ID: | CAD059494310 |
| TSDF Name: | Clean Harbors San Jose LLC |
| TSDF Address 1: | 1021 Berryessa Road |
| TSDF Address 2: | Not reported |
| TSDF City,State,Zip: | San Jose 95133 |
| TSDF Telephone: | 800-483-3718 |
| TSDFA EPA ID: | Not reported |
| Waste Code Description: | - Not reported |
| RCRA Code: | Not reported |
| Meth Code: | - Not reported |
| Quantity Tons: | Not reported |
| Waste Quantity: | Not reported |
| Quantity Unit: | Not reported |

Federal:

| | |
|---|---|
| Year: | 2019 |
| EM Manifest ID: | 659373 |
| Generator EPA ID: | CAR000065623 |
| Shipment Date: | 2019-09-11 |
| Manifest Number: | 013834694FLE |
| Line Number: | 1 |
| Method Code: | H141 |
| Quantity Tons: | 0.00250 |
| Quantity Waste: | 5.000000 |
| Quantity Unit: | P |
| Number of Containers: | 1 |
| Type of Container: | Fiber or plastic boxes, cartons, cases |
| Quantity Type: | Pounds |
| Federal Code: | D001 |
| | |
| Year: | 2019 |
| EM Manifest ID: | 659373 |

**TARGET STORE T0312 (Continued)** **S113174739**

| | |
|---|---|
| Generator EPA ID: | CAR000065623 |
| Shipment Date: | 2019-09-11 |
| Manifest Number: | 013834694FLE |
| Line Number: | 1 |
| Method Code: | H141 |
| Quantity Tons: | 0.00250 |
| Quantity Waste: | 5.000000 |
| Quantity Unit: | P |
| Number of Containers: | 1 |
| Type of Container: | Fiber or plastic boxes, cartons, cases |
| Quantity Type: | Pounds |
| Federal Code: | D035 |

| | |
|---|---|
| Year: | 2019 |
| EM Manifest ID: | 659373 |
| Generator EPA ID: | CAR000065623 |
| Shipment Date: | 2019-09-11 |
| Manifest Number: | 013834694FLE |
| Line Number: | 2 |
| Method Code: | H141 |
| Quantity Tons: | 0.01200 |
| Quantity Waste: | 24.000000 |
| Quantity Unit: | P |
| Number of Containers: | 1 |
| Type of Container: | Fiberboard or plastic drums, barrels, kegs |
| Quantity Type: | Pounds |
| Federal Code: | D001 |

| | |
|---|---|
| Year: | 2019 |
| EM Manifest ID: | 659373 |
| Generator EPA ID: | CAR000065623 |
| Shipment Date: | 2019-09-11 |
| Manifest Number: | 013834694FLE |
| Line Number: | 3 |
| Method Code: | H141 |
| Quantity Tons: | 0.02150 |
| Quantity Waste: | 43.000000 |
| Quantity Unit: | P |
| Number of Containers: | 1 |
| Type of Container: | Fiber or plastic boxes, cartons, cases |
| Quantity Type: | Pounds |
| Federal Code: | D001 |

| | |
|---|---|
| Year: | 2019 |
| EM Manifest ID: | 659373 |
| Generator EPA ID: | CAR000065623 |
| Shipment Date: | 2019-09-11 |
| Manifest Number: | 013834694FLE |
| Line Number: | 3 |
| Method Code: | H141 |
| Quantity Tons: | 0.02150 |
| Quantity Waste: | 43.000000 |
| Quantity Unit: | P |
| Number of Containers: | 1 |
| Type of Container: | Fiber or plastic boxes, cartons, cases |
| Quantity Type: | Pounds |
| Federal Code: | D005 |

**TARGET STORE T0312 (Continued)** **S113174739**

| | |
|---|---|
| Year: | 2019 |
| EM Manifest ID: | 659373 |
| Generator EPA ID: | CAR000065623 |
| Shipment Date: | 2019-09-11 |
| Manifest Number: | 013834694FLE |
| Line Number: | 3 |
| Method Code: | H141 |
| Quantity Tons: | 0.02150 |
| Quantity Waste: | 43.000000 |
| Quantity Unit: | P |
| Number of Containers: | 1 |
| Type of Container: | Fiber or plastic boxes, cartons, cases |
| Quantity Type: | Pounds |
| Federal Code: | D007 |

| | |
|---|---|
| Year: | 2019 |
| EM Manifest ID: | 659373 |
| Generator EPA ID: | CAR000065623 |
| Shipment Date: | 2019-09-11 |
| Manifest Number: | 013834694FLE |
| Line Number: | 3 |
| Method Code: | H141 |
| Quantity Tons: | 0.02150 |
| Quantity Waste: | 43.000000 |
| Quantity Unit: | P |
| Number of Containers: | 1 |
| Type of Container: | Fiber or plastic boxes, cartons, cases |
| Quantity Type: | Pounds |
| Federal Code: | D011 |

| | |
|---|---|
| Year: | 2019 |
| EM Manifest ID: | 659373 |
| Generator EPA ID: | CAR000065623 |
| Shipment Date: | 2019-09-11 |
| Manifest Number: | 013834694FLE |
| Line Number: | 3 |
| Method Code: | H141 |
| Quantity Tons: | 0.02150 |
| Quantity Waste: | 43.000000 |
| Quantity Unit: | P |
| Number of Containers: | 1 |
| Type of Container: | Fiber or plastic boxes, cartons, cases |
| Quantity Type: | Pounds |
| Federal Code: | D018 |

| | |
|---|---|
| Year: | 2019 |
| EM Manifest ID: | 659373 |
| Generator EPA ID: | CAR000065623 |
| Shipment Date: | 2019-09-11 |
| Manifest Number: | 013834694FLE |
| Line Number: | 3 |
| Method Code: | H141 |
| Quantity Tons: | 0.02150 |
| Quantity Waste: | 43.000000 |
| Quantity Unit: | P |
| Number of Containers: | 1 |
| Type of Container: | Fiber or plastic boxes, cartons, cases |

**TARGET STORE T0312 (Continued)** **S113174739**

| | |
|---|---|
| Quantity Type: | Pounds |
| Federal Code: | D035 |
| | |
| Year: | 2019 |
| EM Manifest ID: | 659373 |
| Generator EPA ID: | CAR000065623 |
| Shipment Date: | 2019-09-11 |
| Manifest Number: | 013834694FLE |
| Line Number: | 3 |
| Method Code: | H141 |
| Quantity Tons: | 0.02150 |
| Quantity Waste: | 43.000000 |
| Quantity Unit: | P |
| Number of Containers: | 1 |
| Type of Container: | Fiber or plastic boxes, cartons, cases |
| Quantity Type: | Pounds |
| Federal Code: | U002 |
| | |
| Year: | 2019 |
| EM Manifest ID: | 659373 |
| Generator EPA ID: | CAR000065623 |
| Shipment Date: | 2019-09-11 |
| Manifest Number: | 013834694FLE |
| Line Number: | 3 |
| Method Code: | H141 |
| Quantity Tons: | 0.02150 |
| Quantity Waste: | 43.000000 |
| Quantity Unit: | P |
| Number of Containers: | 1 |
| Type of Container: | Fiber or plastic boxes, cartons, cases |
| Quantity Type: | Pounds |
| Federal Code: | U154 |
| | |
| Year: | 2019 |
| EM Manifest ID: | 659373 |
| Generator EPA ID: | CAR000065623 |
| Shipment Date: | 2019-09-11 |
| Manifest Number: | 013834694FLE |
| Line Number: | 4 |
| Method Code: | H141 |
| Quantity Tons: | 0.00500 |
| Quantity Waste: | 10.000000 |
| Quantity Unit: | P |
| Number of Containers: | 1 |
| Type of Container: | Fiberboard or plastic drums, barrels, kegs |
| Quantity Type: | Pounds |
| Federal Code: | D001 |
| | |
| Year: | 2019 |
| EM Manifest ID: | 659373 |
| Generator EPA ID: | CAR000065623 |
| Shipment Date: | 2019-09-11 |
| Manifest Number: | 013834694FLE |
| Line Number: | 5 |
| Method Code: | H141 |
| Quantity Tons: | 0.00050 |
| Quantity Waste: | 1.000000 |

**TARGET STORE T0312 (Continued)** **S113174739**

Quantity Unit: P
Number of Containers: 1
Type of Container: Fiberboard or plastic drums, barrels, kegs
Quantity Type: Pounds
Federal Code: P075

Year: 2019
EM Manifest ID: 659373
Generator EPA ID: CAR000065623
Shipment Date: 2019-09-11
Manifest Number: 013834694FLE
Line Number: 7
Method Code: H141
Quantity Tons: 0.02650
Quantity Waste: 53.000000
Quantity Unit: P
Number of Containers: 1
Type of Container: Fiber or plastic boxes, cartons, cases
Quantity Type: Pounds
Federal Code: D002

State:
Year: 2019
EM Manifest ID: 659373
Generator EPA ID: CAR000065623
Shipment Date: 2019-09-11
Manifest Number: 013834694FLE
Line Number: 1
Method Code: H141
Quantity Tons: 0.00250
Quantity Waste: 5.000000
Quantity Unit: P
Number of Containers: 1
Type of Container: Fiber or plastic boxes, cartons, cases
Quantity Type: Pounds
State Code: 331

Year: 2019
EM Manifest ID: 659373
Generator EPA ID: CAR000065623
Shipment Date: 2019-09-11
Manifest Number: 013834694FLE
Line Number: 2
Method Code: H141
Quantity Tons: 0.01200
Quantity Waste: 24.000000
Quantity Unit: P
Number of Containers: 1
Type of Container: Fiberboard or plastic drums, barrels, kegs
Quantity Type: Pounds
State Code: 331

Year: 2019
EM Manifest ID: 659373
Generator EPA ID: CAR000065623
Shipment Date: 2019-09-11
Manifest Number: 013834694FLE

**TARGET STORE T0312 (Continued)** **S113174739**

| | |
|---|---|
| Line Number: | 3 |
| Method Code: | H141 |
| Quantity Tons: | 0.02150 |
| Quantity Waste: | 43.000000 |
| Quantity Unit: | P |
| Number of Containers: | 1 |
| Type of Container: | Fiber or plastic boxes, cartons, cases |
| Quantity Type: | Pounds |
| State Code: | 331 |
| | |
| Year: | 2019 |
| EM Manifest ID: | 659373 |
| Generator EPA ID: | CAR000065623 |
| Shipment Date: | 2019-09-11 |
| Manifest Number: | 013834694FLE |
| Line Number: | 4 |
| Method Code: | H141 |
| Quantity Tons: | 0.00500 |
| Quantity Waste: | 10.000000 |
| Quantity Unit: | P |
| Number of Containers: | 1 |
| Type of Container: | Fiberboard or plastic drums, barrels, kegs |
| Quantity Type: | Pounds |
| State Code: | 141 |
| | |
| Year: | 2019 |
| EM Manifest ID: | 659373 |
| Generator EPA ID: | CAR000065623 |
| Shipment Date: | 2019-09-11 |
| Manifest Number: | 013834694FLE |
| Line Number: | 5 |
| Method Code: | H141 |
| Quantity Tons: | 0.00050 |
| Quantity Waste: | 1.000000 |
| Quantity Unit: | P |
| Number of Containers: | 1 |
| Type of Container: | Fiberboard or plastic drums, barrels, kegs |
| Quantity Type: | Pounds |
| State Code: | 331 |
| | |
| Year: | 2019 |
| EM Manifest ID: | 659373 |
| Generator EPA ID: | CAR000065623 |
| Shipment Date: | 2019-09-11 |
| Manifest Number: | 013834694FLE |
| Line Number: | 7 |
| Method Code: | H141 |
| Quantity Tons: | 0.02650 |
| Quantity Waste: | 53.000000 |
| Quantity Unit: | P |
| Number of Containers: | 1 |
| Type of Container: | Fiber or plastic boxes, cartons, cases |
| Quantity Type: | Pounds |
| State Code: | 122 |
| | |
| Year: | 2019 |
| EM Manifest ID: | 659373 |

**TARGET STORE T0312 (Continued)** **S113174739**

| | |
|---|---|
| Generator EPA ID: | CAR000065623 |
| Shipment Date: | 2019-09-11 |
| Manifest Number: | 013834694FLE |
| Line Number: | 8 |
| Method Code: | H141 |
| Quantity Tons: | 0.33300 |
| Quantity Waste: | 666.000000 |
| Quantity Unit: | P |
| Number of Containers: | 2 |
| Type of Container: | Fiber or plastic boxes, cartons, cases |
| Quantity Type: | Pounds |
| State Code: | 331 |

| | |
|---|---|
| Year: | 2019 |
| EM Manifest ID: | 556766 |
| Shipment Date: | 8/2/2019 |
| Shipment Date: | 8/2/2019 |
| Receipt Date: | 8/14/2019 |
| Manifest Number: | 013596098FLE |
| Generator EPA ID: | CAR000065623 |
| Name: | TARGET 0312 |
| Address: | 1919 FULTON AVE |
| Address 2: | Not reported |
| City,State,Zip: | SACRAMENTO 95825 |
| Telephone: | 800-483-3718 |
| Contact: | Store Manager |
| Contact Telephone: | 800-587-2228 |
| Contact Email: | Not reported |
| Transporter 1 EPA ID: | MAD039322250 |
| Transporter Name: | Not reported |
| Transporter 1 Emergency Number: | Not reported |
| Transporter 2 EPA ID: | MAD039322250 |
| Transporter Name 2: | Not reported |
| Transporter 2 Emergency Number: | Not reported |
| TSDF EPA ID: | CAD059494310 |
| TSDF Name: | Clean Harbors San Jose LLC |
| TSDF Address 1: | 1021 Berryessa Road |
| TSDF Address 2: | Not reported |
| TSDF City,State,Zip: | San Jose 95133 |
| TSDF Telephone: | 800-483-3718 |
| TSDFA EPA ID: | Not reported |
| Waste Code Description: | - Not reported |
| RCRA Code: | Not reported |
| Meth Code: | - Not reported |
| Quantity Tons: | Not reported |
| Waste Quantity: | Not reported |
| Quantity Unit: | Not reported |

Federal:

| | |
|---|---|
| Year: | 2019 |
| EM Manifest ID: | 556766 |
| Generator EPA ID: | CAR000065623 |
| Shipment Date: | 2019-08-02 |
| Manifest Number: | 013596098FLE |
| Line Number: | 1 |
| Method Code: | H141 |
| Quantity Tons: | 0.00600 |

**TARGET STORE T0312 (Continued)** **S113174739**

| | |
|---|---|
| Quantity Waste: | 12.000000 |
| Quantity Unit: | P |
| Number of Containers: | 1 |
| Type of Container: | Fiber or plastic boxes, cartons, cases |
| Quantity Type: | Pounds |
| Federal Code: | D001 |
| | |
| Year: | 2019 |
| EM Manifest ID: | 556766 |
| Generator EPA ID: | CAR000065623 |
| Shipment Date: | 2019-08-02 |
| Manifest Number: | 013596098FLE |
| Line Number: | 1 |
| Method Code: | H141 |
| Quantity Tons: | 0.00600 |
| Quantity Waste: | 12.000000 |
| Quantity Unit: | P |
| Number of Containers: | 1 |
| Type of Container: | Fiber or plastic boxes, cartons, cases |
| Quantity Type: | Pounds |
| Federal Code: | D035 |
| | |
| Year: | 2019 |
| EM Manifest ID: | 556766 |
| Generator EPA ID: | CAR000065623 |
| Shipment Date: | 2019-08-02 |
| Manifest Number: | 013596098FLE |
| Line Number: | 2 |
| Method Code: | H141 |
| Quantity Tons: | 0.01000 |
| Quantity Waste: | 20.000000 |
| Quantity Unit: | P |
| Number of Containers: | 1 |
| Type of Container: | Fiber or plastic boxes, cartons, cases |
| Quantity Type: | Pounds |
| Federal Code: | D001 |
| | |
| Year: | 2019 |
| EM Manifest ID: | 556766 |
| Generator EPA ID: | CAR000065623 |
| Shipment Date: | 2019-08-02 |
| Manifest Number: | 013596098FLE |
| Line Number: | 2 |
| Method Code: | H141 |
| Quantity Tons: | 0.01000 |
| Quantity Waste: | 20.000000 |
| Quantity Unit: | P |
| Number of Containers: | 1 |
| Type of Container: | Fiber or plastic boxes, cartons, cases |
| Quantity Type: | Pounds |
| Federal Code: | D005 |
| | |
| Year: | 2019 |
| EM Manifest ID: | 556766 |
| Generator EPA ID: | CAR000065623 |
| Shipment Date: | 2019-08-02 |
| Manifest Number: | 013596098FLE |

**TARGET STORE T0312 (Continued)** **S113174739**

| | |
|---|---|
| Line Number: | 2 |
| Method Code: | H141 |
| Quantity Tons: | 0.01000 |
| Quantity Waste: | 20.000000 |
| Quantity Unit: | P |
| Number of Containers: | 1 |
| Type of Container: | Fiber or plastic boxes, cartons, cases |
| Quantity Type: | Pounds |
| Federal Code: | D007 |

| | |
|---|---|
| Year: | 2019 |
| EM Manifest ID: | 556766 |
| Generator EPA ID: | CAR000065623 |
| Shipment Date: | 2019-08-02 |
| Manifest Number: | 013596098FLE |
| Line Number: | 2 |
| Method Code: | H141 |
| Quantity Tons: | 0.01000 |
| Quantity Waste: | 20.000000 |
| Quantity Unit: | P |
| Number of Containers: | 1 |
| Type of Container: | Fiber or plastic boxes, cartons, cases |
| Quantity Type: | Pounds |
| Federal Code: | D011 |

| | |
|---|---|
| Year: | 2019 |
| EM Manifest ID: | 556766 |
| Generator EPA ID: | CAR000065623 |
| Shipment Date: | 2019-08-02 |
| Manifest Number: | 013596098FLE |
| Line Number: | 2 |
| Method Code: | H141 |
| Quantity Tons: | 0.01000 |
| Quantity Waste: | 20.000000 |
| Quantity Unit: | P |
| Number of Containers: | 1 |
| Type of Container: | Fiber or plastic boxes, cartons, cases |
| Quantity Type: | Pounds |
| Federal Code: | D018 |

| | |
|---|---|
| Year: | 2019 |
| EM Manifest ID: | 556766 |
| Generator EPA ID: | CAR000065623 |
| Shipment Date: | 2019-08-02 |
| Manifest Number: | 013596098FLE |
| Line Number: | 2 |
| Method Code: | H141 |
| Quantity Tons: | 0.01000 |
| Quantity Waste: | 20.000000 |
| Quantity Unit: | P |
| Number of Containers: | 1 |
| Type of Container: | Fiber or plastic boxes, cartons, cases |
| Quantity Type: | Pounds |
| Federal Code: | D035 |

| | |
|---|---|
| Year: | 2019 |
| EM Manifest ID: | 556766 |

**TARGET STORE T0312 (Continued)** **S113174739**

| | |
|---|---|
| Generator EPA ID: | CAR000065623 |
| Shipment Date: | 2019-08-02 |
| Manifest Number: | 013596098FLE |
| Line Number: | 2 |
| Method Code: | H141 |
| Quantity Tons: | 0.01000 |
| Quantity Waste: | 20.000000 |
| Quantity Unit: | P |
| Number of Containers: | 1 |
| Type of Container: | Fiber or plastic boxes, cartons, cases |
| Quantity Type: | Pounds |
| Federal Code: | U002 |

| | |
|---|---|
| Year: | 2019 |
| EM Manifest ID: | 556766 |
| Generator EPA ID: | CAR000065623 |
| Shipment Date: | 2019-08-02 |
| Manifest Number: | 013596098FLE |
| Line Number: | 2 |
| Method Code: | H141 |
| Quantity Tons: | 0.01000 |
| Quantity Waste: | 20.000000 |
| Quantity Unit: | P |
| Number of Containers: | 1 |
| Type of Container: | Fiber or plastic boxes, cartons, cases |
| Quantity Type: | Pounds |
| Federal Code: | U154 |

| | |
|---|---|
| Year: | 2019 |
| EM Manifest ID: | 556766 |
| Generator EPA ID: | CAR000065623 |
| Shipment Date: | 2019-08-02 |
| Manifest Number: | 013596098FLE |
| Line Number: | 3 |
| Method Code: | H141 |
| Quantity Tons: | 0.00350 |
| Quantity Waste: | 7.000000 |
| Quantity Unit: | P |
| Number of Containers: | 1 |
| Type of Container: | Fiberboard or plastic drums, barrels, kegs |
| Quantity Type: | Pounds |
| Federal Code: | D001 |

| | |
|---|---|
| Year: | 2019 |
| EM Manifest ID: | 556766 |
| Generator EPA ID: | CAR000065623 |
| Shipment Date: | 2019-08-02 |
| Manifest Number: | 013596098FLE |
| Line Number: | 4 |
| Method Code: | H141 |
| Quantity Tons: | 0.00050 |
| Quantity Waste: | 1.000000 |
| Quantity Unit: | P |
| Number of Containers: | 1 |
| Type of Container: | Fiberboard or plastic drums, barrels, kegs |
| Quantity Type: | Pounds |
| Federal Code: | P075 |

**TARGET STORE T0312 (Continued)** **S113174739**

| | |
|---|---|
| Year: | 2019 |
| EM Manifest ID: | 556766 |
| Generator EPA ID: | CAR000065623 |
| Shipment Date: | 2019-08-02 |
| Manifest Number: | 013596098FLE |
| Line Number: | 5 |
| Method Code: | H141 |
| Quantity Tons: | 0.00250 |
| Quantity Waste: | 5.000000 |
| Quantity Unit: | P |
| Number of Containers: | 1 |
| Type of Container: | Fiberboard or plastic drums, barrels, kegs |
| Quantity Type: | Pounds |
| Federal Code: | D002 |

| | |
|---|---|
| Year: | 2019 |
| EM Manifest ID: | 556766 |
| Generator EPA ID: | CAR000065623 |
| Shipment Date: | 2019-08-02 |
| Manifest Number: | 013596098FLE |
| Line Number: | 6 |
| Method Code: | H141 |
| Quantity Tons: | 0.00400 |
| Quantity Waste: | 8.000000 |
| Quantity Unit: | P |
| Number of Containers: | 1 |
| Type of Container: | Fiber or plastic boxes, cartons, cases |
| Quantity Type: | Pounds |
| Federal Code: | D002 |

| | |
|---|---|
| Year: | 2019 |
| EM Manifest ID: | 556766 |
| Generator EPA ID: | CAR000065623 |
| Shipment Date: | 2019-08-02 |
| Manifest Number: | 013596098FLE |
| Line Number: | 7 |
| Method Code: | H141 |
| Quantity Tons: | 0.01500 |
| Quantity Waste: | 30.000000 |
| Quantity Unit: | P |
| Number of Containers: | 1 |
| Type of Container: | Fiber or plastic boxes, cartons, cases |
| Quantity Type: | Pounds |
| Federal Code: | D002 |

| | |
|---|---|
| Year: | 2019 |
| EM Manifest ID: | 556766 |
| Generator EPA ID: | CAR000065623 |
| Shipment Date: | 2019-08-02 |
| Manifest Number: | 013596098FLE |
| Line Number: | 11 |
| Method Code: | H141 |
| Quantity Tons: | 0.00250 |
| Quantity Waste: | 5.000000 |
| Quantity Unit: | P |
| Number of Containers: | 1 |
| Type of Container: | Fiberboard or plastic drums, barrels, kegs |

**TARGET STORE T0312 (Continued)** **S113174739**

Quantity Type: Pounds
Federal Code: D001

State:
Year: 2019
EM Manifest ID: 556766
Generator EPA ID: CAR000065623
Shipment Date: 2019-08-02
Manifest Number: 013596098FLE
Line Number: 1
Method Code: H141
Quantity Tons: 0.00600
Quantity Waste: 12.000000
Quantity Unit: P
Number of Containers: 1
Type of Container: Fiber or plastic boxes, cartons, cases
Quantity Type: Pounds
State Code: 331

Year: 2019
EM Manifest ID: 556766
Generator EPA ID: CAR000065623
Shipment Date: 2019-08-02
Manifest Number: 013596098FLE
Line Number: 2
Method Code: H141
Quantity Tons: 0.01000
Quantity Waste: 20.000000
Quantity Unit: P
Number of Containers: 1
Type of Container: Fiber or plastic boxes, cartons, cases
Quantity Type: Pounds
State Code: 331

Year: 2019
EM Manifest ID: 556766
Generator EPA ID: CAR000065623
Shipment Date: 2019-08-02
Manifest Number: 013596098FLE
Line Number: 3
Method Code: H141
Quantity Tons: 0.00350
Quantity Waste: 7.000000
Quantity Unit: P
Number of Containers: 1
Type of Container: Fiberboard or plastic drums, barrels, kegs
Quantity Type: Pounds
State Code: 141

Year: 2019
EM Manifest ID: 556766
Generator EPA ID: CAR000065623
Shipment Date: 2019-08-02
Manifest Number: 013596098FLE
Line Number: 4
Method Code: H141
Quantity Tons: 0.00050

**TARGET STORE T0312 (Continued)** **S113174739**

| | |
|---|---|
| Quantity Waste: | 1.000000 |
| Quantity Unit: | P |
| Number of Containers: | 1 |
| Type of Container: | Fiberboard or plastic drums, barrels, kegs |
| Quantity Type: | Pounds |
| State Code: | 331 |
| | |
| Year: | 2019 |
| EM Manifest ID: | 556766 |
| Generator EPA ID: | CAR000065623 |
| Shipment Date: | 2019-08-02 |
| Manifest Number: | 013596098FLE |
| Line Number: | 5 |
| Method Code: | H141 |
| Quantity Tons: | 0.00250 |
| Quantity Waste: | 5.000000 |
| Quantity Unit: | P |
| Number of Containers: | 1 |
| Type of Container: | Fiberboard or plastic drums, barrels, kegs |
| Quantity Type: | Pounds |
| State Code: | 791 |
| | |
| Year: | 2019 |
| EM Manifest ID: | 556766 |
| Generator EPA ID: | CAR000065623 |
| Shipment Date: | 2019-08-02 |
| Manifest Number: | 013596098FLE |
| Line Number: | 6 |
| Method Code: | H141 |
| Quantity Tons: | 0.00400 |
| Quantity Waste: | 8.000000 |
| Quantity Unit: | P |
| Number of Containers: | 1 |
| Type of Container: | Fiber or plastic boxes, cartons, cases |
| Quantity Type: | Pounds |
| State Code: | 122 |
| | |
| Year: | 2019 |
| EM Manifest ID: | 556766 |
| Generator EPA ID: | CAR000065623 |
| Shipment Date: | 2019-08-02 |
| Manifest Number: | 013596098FLE |
| Line Number: | 7 |
| Method Code: | H141 |
| Quantity Tons: | 0.01500 |
| Quantity Waste: | 30.000000 |
| Quantity Unit: | P |
| Number of Containers: | 1 |
| Type of Container: | Fiber or plastic boxes, cartons, cases |
| Quantity Type: | Pounds |
| State Code: | 122 |
| | |
| Year: | 2019 |
| EM Manifest ID: | 556766 |
| Generator EPA ID: | CAR000065623 |
| Shipment Date: | 2019-08-02 |
| Manifest Number: | 013596098FLE |

**TARGET STORE T0312 (Continued)** **S113174739**

| | |
|---|---|
| Line Number: | 8 |
| Method Code: | H141 |
| Quantity Tons: | 0.00950 |
| Quantity Waste: | 19.000000 |
| Quantity Unit: | P |
| Number of Containers: | 1 |
| Type of Container: | Fiberboard or plastic drums, barrels, kegs |
| Quantity Type: | Pounds |
| State Code: | 181 |
| | |
| Year: | 2019 |
| EM Manifest ID: | 556766 |
| Generator EPA ID: | CAR000065623 |
| Shipment Date: | 2019-08-02 |
| Manifest Number: | 013596098FLE |
| Line Number: | 9 |
| Method Code: | H141 |
| Quantity Tons: | 0.25750 |
| Quantity Waste: | 515.000000 |
| Quantity Unit: | P |
| Number of Containers: | 1 |
| Type of Container: | Fiber or plastic boxes, cartons, cases |
| Quantity Type: | Pounds |
| State Code: | 331 |
| | |
| Year: | 2019 |
| EM Manifest ID: | 556766 |
| Generator EPA ID: | CAR000065623 |
| Shipment Date: | 2019-08-02 |
| Manifest Number: | 013596098FLE |
| Line Number: | 11 |
| Method Code: | H141 |
| Quantity Tons: | 0.00250 |
| Quantity Waste: | 5.000000 |
| Quantity Unit: | P |
| Number of Containers: | 1 |
| Type of Container: | Fiberboard or plastic drums, barrels, kegs |
| Quantity Type: | Pounds |
| State Code: | 331 |
| | |
| Year: | 2019 |
| EM Manifest ID: | 5c5d808d-9670-4b60-8fed-deca000f82af |
| Shipment Date: | 8/2/2019 |
| Shipment Date: | 8/2/2019 |
| Receipt Date: | 9/4/2019 |
| Manifest Number: | 013596097FLE |
| Generator EPA ID: | CAR000065623 |
| Name: | TARGET 0312 |
| Address: | 1919 FULTON AVE |
| Address 2: | Not reported |
| City,State,Zip: | SACRAMENTO 95825 |
| Telephone: | 800-483-3718 |
| Contact: | Store Manager |
| Contact Telephone: | 800-587-2228 |
| Contact Email: | Not reported |
| Transporter 1 EPA ID: | MAD039322250 |

**TARGET STORE T0312 (Continued)** **S113174739**

| | |
|---|---|
| Transporter Name: | Not reported |
| Transporter 1 Emergency Number: | Not reported |
| Transporter 2 EPA ID: | MOD095038998 |
| Transporter Name 2: | Not reported |
| Transporter 2 Emergency Number: | Not reported |
| TSDF EPA ID: | AZD049318009 |
| TSDF Name: | Clean Harbors Arizona LLC |
| TSDF Address 1: | 1340 West Lincoln Street |
| TSDF Address 2: | Not reported |
| TSDF City,State,Zip: | Phoenix 85007 |
| TSDF Telephone: | 800-483-3718 |
| TSDFA EPA ID: | Not reported |
| Waste Code Description: | - Not reported |
| RCRA Code: | Not reported |
| Meth Code: | - Not reported |
| Quantity Tons: | Not reported |
| Waste Quantity: | Not reported |
| Quantity Unit: | Not reported |

State:

| | |
|---|---|
| Year: | 2019 |
| EM Manifest ID: | 5c5d808d-9670-4b60-8fed-deca000f82af |
| Generator EPA ID: | CAR000065623 |
| Shipment Date: | 2019-08-02 |
| Manifest Number: | 013596097FLE |
| Line Number: | 1 |
| Method Code: | H141 |
| Quantity Tons: | 0.00500 |
| Quantity Waste: | 10.000000 |
| Quantity Unit: | P |
| Number of Containers: | 2 |
| Type of Container: | Cylinders |
| Quantity Type: | Pounds |
| State Code: | 141 |

| | |
|---|---|
| Year: | 2019 |
| EM Manifest ID: | 604374 |
| Shipment Date: | 8/19/2019 |
| Shipment Date: | 8/19/2019 |
| Receipt Date: | 9/4/2019 |
| Manifest Number: | 013831822FLE |
| Generator EPA ID: | CAR000065623 |
| Name: | TARGET 0312 |
| Address: | 1919 FULTON AVE |
| Address 2: | Not reported |
| City,State,Zip: | SACRAMENTO 95825 |
| Telephone: | 800-483-3718 |
| Contact: | Store Manager |
| Contact Telephone: | 800-587-2228 |
| Contact Email: | Not reported |
| Transporter 1 EPA ID: | MAD039322250 |
| Transporter Name: | Not reported |
| Transporter 1 Emergency Number: | Not reported |
| Transporter 2 EPA ID: | MAD039322250 |
| Transporter Name 2: | Not reported |
| Transporter 2 Emergency Number: | Not reported |
| TSDF EPA ID: | CAD059494310 |

**TARGET STORE T0312 (Continued)** **S113174739**

| | |
|---|---|
| TSDF Name: | Clean Harbors San Jose LLC |
| TSDF Address 1: | 1021 Berryessa Road |
| TSDF Address 2: | Not reported |
| TSDF City,State,Zip: | San Jose 95133 |
| TSDF Telephone: | 800-483-3718 |
| TSDFA EPA ID: | Not reported |
| Waste Code Description: | - Not reported |
| RCRA Code: | Not reported |
| Meth Code: | - Not reported |
| Quantity Tons: | Not reported |
| Waste Quantity: | Not reported |
| Quantity Unit: | Not reported |

Federal:

| | |
|---|---|
| Year: | 2019 |
| EM Manifest ID: | 604374 |
| Generator EPA ID: | CAR000065623 |
| Shipment Date: | 2019-08-19 |
| Manifest Number: | 013831822FLE |
| Line Number: | 1 |
| Method Code: | H141 |
| Quantity Tons: | 0.01000 |
| Quantity Waste: | 20.000000 |
| Quantity Unit: | P |
| Number of Containers: | 1 |
| Type of Container: | Fiber or plastic boxes, cartons, cases |
| Quantity Type: | Pounds |
| Federal Code: | D001 |

| | |
|---|---|
| Year: | 2019 |
| EM Manifest ID: | 604374 |
| Generator EPA ID: | CAR000065623 |
| Shipment Date: | 2019-08-19 |
| Manifest Number: | 013831822FLE |
| Line Number: | 1 |
| Method Code: | H141 |
| Quantity Tons: | 0.01000 |
| Quantity Waste: | 20.000000 |
| Quantity Unit: | P |
| Number of Containers: | 1 |
| Type of Container: | Fiber or plastic boxes, cartons, cases |
| Quantity Type: | Pounds |
| Federal Code: | D035 |

| | |
|---|---|
| Year: | 2019 |
| EM Manifest ID: | 604374 |
| Generator EPA ID: | CAR000065623 |
| Shipment Date: | 2019-08-19 |
| Manifest Number: | 013831822FLE |
| Line Number: | 2 |
| Method Code: | H141 |
| Quantity Tons: | 0.00700 |
| Quantity Waste: | 14.000000 |
| Quantity Unit: | P |
| Number of Containers: | 1 |
| Type of Container: | Fiberboard or plastic drums, barrels, kegs |
| Quantity Type: | Pounds |
| Federal Code: | D001 |

**TARGET STORE T0312 (Continued)** **S113174739**

| | |
|---|---|
| Year: | 2019 |
| EM Manifest ID: | 604374 |
| Generator EPA ID: | CAR000065623 |
| Shipment Date: | 2019-08-19 |
| Manifest Number: | 013831822FLE |
| Line Number: | 2 |
| Method Code: | H141 |
| Quantity Tons: | 0.00700 |
| Quantity Waste: | 14.000000 |
| Quantity Unit: | P |
| Number of Containers: | 1 |
| Type of Container: | Fiberboard or plastic drums, barrels, kegs |
| Quantity Type: | Pounds |
| Federal Code: | D005 |

| | |
|---|---|
| Year: | 2019 |
| EM Manifest ID: | 604374 |
| Generator EPA ID: | CAR000065623 |
| Shipment Date: | 2019-08-19 |
| Manifest Number: | 013831822FLE |
| Line Number: | 2 |
| Method Code: | H141 |
| Quantity Tons: | 0.00700 |
| Quantity Waste: | 14.000000 |
| Quantity Unit: | P |
| Number of Containers: | 1 |
| Type of Container: | Fiberboard or plastic drums, barrels, kegs |
| Quantity Type: | Pounds |
| Federal Code: | D007 |

| | |
|---|---|
| Year: | 2019 |
| EM Manifest ID: | 604374 |
| Generator EPA ID: | CAR000065623 |
| Shipment Date: | 2019-08-19 |
| Manifest Number: | 013831822FLE |
| Line Number: | 2 |
| Method Code: | H141 |
| Quantity Tons: | 0.00700 |
| Quantity Waste: | 14.000000 |
| Quantity Unit: | P |
| Number of Containers: | 1 |
| Type of Container: | Fiberboard or plastic drums, barrels, kegs |
| Quantity Type: | Pounds |
| Federal Code: | D011 |

| | |
|---|---|
| Year: | 2019 |
| EM Manifest ID: | 604374 |
| Generator EPA ID: | CAR000065623 |
| Shipment Date: | 2019-08-19 |
| Manifest Number: | 013831822FLE |
| Line Number: | 2 |
| Method Code: | H141 |
| Quantity Tons: | 0.00700 |
| Quantity Waste: | 14.000000 |
| Quantity Unit: | P |
| Number of Containers: | 1 |
| Type of Container: | Fiberboard or plastic drums, barrels, kegs |

**TARGET STORE T0312 (Continued)** **S113174739**

| | |
|---|---|
| Quantity Type: | Pounds |
| Federal Code: | D018 |
| | |
| Year: | 2019 |
| EM Manifest ID: | 604374 |
| Generator EPA ID: | CAR000065623 |
| Shipment Date: | 2019-08-19 |
| Manifest Number: | 013831822FLE |
| Line Number: | 2 |
| Method Code: | H141 |
| Quantity Tons: | 0.00700 |
| Quantity Waste: | 14.000000 |
| Quantity Unit: | P |
| Number of Containers: | 1 |
| Type of Container: | Fiberboard or plastic drums, barrels, kegs |
| Quantity Type: | Pounds |
| Federal Code: | D035 |
| | |
| Year: | 2019 |
| EM Manifest ID: | 604374 |
| Generator EPA ID: | CAR000065623 |
| Shipment Date: | 2019-08-19 |
| Manifest Number: | 013831822FLE |
| Line Number: | 2 |
| Method Code: | H141 |
| Quantity Tons: | 0.00700 |
| Quantity Waste: | 14.000000 |
| Quantity Unit: | P |
| Number of Containers: | 1 |
| Type of Container: | Fiberboard or plastic drums, barrels, kegs |
| Quantity Type: | Pounds |
| Federal Code: | U002 |
| | |
| Year: | 2019 |
| EM Manifest ID: | 604374 |
| Generator EPA ID: | CAR000065623 |
| Shipment Date: | 2019-08-19 |
| Manifest Number: | 013831822FLE |
| Line Number: | 2 |
| Method Code: | H141 |
| Quantity Tons: | 0.00700 |
| Quantity Waste: | 14.000000 |
| Quantity Unit: | P |
| Number of Containers: | 1 |
| Type of Container: | Fiberboard or plastic drums, barrels, kegs |
| Quantity Type: | Pounds |
| Federal Code: | U154 |
| | |
| Year: | 2019 |
| EM Manifest ID: | 604374 |
| Generator EPA ID: | CAR000065623 |
| Shipment Date: | 2019-08-19 |
| Manifest Number: | 013831822FLE |
| Line Number: | 3 |
| Method Code: | H141 |
| Quantity Tons: | 0.00050 |
| Quantity Waste: | 1.000000 |

**TARGET STORE T0312 (Continued)** **S113174739**

Quantity Unit: P
Number of Containers: 1
Type of Container: Fiberboard or plastic drums, barrels, kegs
Quantity Type: Pounds
Federal Code: P075

State:
Year: 2019
EM Manifest ID: 604374
Generator EPA ID: CAR000065623
Shipment Date: 2019-08-19
Manifest Number: 013831822FLE
Line Number: 1
Method Code: H141
Quantity Tons: 0.01000
Quantity Waste: 20.000000
Quantity Unit: P
Number of Containers: 1
Type of Container: Fiber or plastic boxes, cartons, cases
Quantity Type: Pounds
State Code: 331

Year: 2019
EM Manifest ID: 604374
Generator EPA ID: CAR000065623
Shipment Date: 2019-08-19
Manifest Number: 013831822FLE
Line Number: 2
Method Code: H141
Quantity Tons: 0.00700
Quantity Waste: 14.000000
Quantity Unit: P
Number of Containers: 1
Type of Container: Fiberboard or plastic drums, barrels, kegs
Quantity Type: Pounds
State Code: 331

Year: 2019
EM Manifest ID: 604374
Generator EPA ID: CAR000065623
Shipment Date: 2019-08-19
Manifest Number: 013831822FLE
Line Number: 3
Method Code: H141
Quantity Tons: 0.00050
Quantity Waste: 1.000000
Quantity Unit: P
Number of Containers: 1
Type of Container: Fiberboard or plastic drums, barrels, kegs
Quantity Type: Pounds
State Code: 331

Year: 2019
EM Manifest ID: 604374
Generator EPA ID: CAR000065623
Shipment Date: 2019-08-19
Manifest Number: 013831822FLE

**TARGET STORE T0312 (Continued)** **S113174739**

| | |
|---|---|
| Line Number: | 5 |
| Method Code: | H141 |
| Quantity Tons: | 0.18950 |
| Quantity Waste: | 379.000000 |
| Quantity Unit: | P |
| Number of Containers: | 1 |
| Type of Container: | Fiber or plastic boxes, cartons, cases |
| Quantity Type: | Pounds |
| State Code: | 331 |

| | |
|---|---|
| Year: | 2019 |
| EM Manifest ID: | 0815018e-40e3-4fe6-9beb-ca532f7a1d83 |
| Shipment Date: | 8/19/2019 |
| Shipment Date: | 8/19/2019 |
| Receipt Date: | 9/9/2019 |
| Manifest Number: | 013831821FLE |
| Generator EPA ID: | CAR000065623 |
| Name: | TARGET 0312 |
| Address: | 1919 FULTON AVE |
| Address 2: | Not reported |
| City,State,Zip: | SACRAMENTO 95825 |
| Telephone: | 800-483-3718 |
| Contact: | Store Manager |
| Contact Telephone: | 800-587-2228 |
| Contact Email: | Not reported |
| Transporter 1 EPA ID: | MAD039322250 |
| Transporter Name: | Not reported |
| Transporter 1 Emergency Number: | Not reported |
| Transporter 2 EPA ID: | MOD095038998 |
| Transporter Name 2: | Not reported |
| Transporter 2 Emergency Number: | Not reported |
| TSDF EPA ID: | AZD049318009 |
| TSDF Name: | Clean Harbors Arizona LLC |
| TSDF Address 1: | 1340 West Lincoln Street |
| TSDF Address 2: | Not reported |
| TSDF City,State,Zip: | Phoenix 85007 |
| TSDF Telephone: | 800-483-3718 |
| TSDFA EPA ID: | Not reported |
| Waste Code Description: | - Not reported |
| RCRA Code: | Not reported |
| Meth Code: | - Not reported |
| Quantity Tons: | Not reported |
| Waste Quantity: | Not reported |
| Quantity Unit: | Not reported |

State:

| | |
|---|---|
| Year: | 2019 |
| EM Manifest ID: | 0815018e-40e3-4fe6-9beb-ca532f7a1d83 |
| Generator EPA ID: | CAR000065623 |
| Shipment Date: | 2019-08-19 |
| Manifest Number: | 013831821FLE |
| Line Number: | 1 |
| Method Code: | H141 |
| Quantity Tons: | 0.00350 |
| Quantity Waste: | 7.000000 |
| Quantity Unit: | P |
| Number of Containers: | 1 |

**TARGET STORE T0312 (Continued)** **S113174739**

| | |
|---|---|
| Type of Container: | Cylinders |
| Quantity Type: | Pounds |
| State Code: | 141 |
| | |
| Year: | 2019 |
| EM Manifest ID: | 537255 |
| Shipment Date: | 7/12/2019 |
| Shipment Date: | 7/12/2019 |
| Receipt Date: | 8/5/2019 |
| Manifest Number: | 013793433FLE |
| Generator EPA ID: | CAR000065623 |
| Name: | TARGET 0312 |
| Address: | 1919 FULTON AVE |
| Address 2: | Not reported |
| City,State,Zip: | SACRAMENTO 95825 |
| Telephone: | 800-483-3718 |
| Contact: | Store Manager |
| Contact Telephone: | 800-587-2228 |
| Contact Email: | Not reported |
| Transporter 1 EPA ID: | MAD039322250 |
| Transporter Name: | Not reported |
| Transporter 1 Emergency Number: | Not reported |
| Transporter 2 EPA ID: | MOD095038998 |
| Transporter Name 2: | Not reported |
| Transporter 2 Emergency Number: | Not reported |
| TSDF EPA ID: | AZD049318009 |
| TSDF Name: | Clean Harbors Arizona LLC |
| TSDF Address 1: | 1340 West Lincoln Street |
| TSDF Address 2: | Not reported |
| TSDF City,State,Zip: | Phoenix 85007 |
| TSDF Telephone: | 800-483-3718 |
| TSDFA EPA ID: | Not reported |
| Waste Code Description: | - Not reported |
| RCRA Code: | Not reported |
| Meth Code: | - Not reported |
| Quantity Tons: | Not reported |
| Waste Quantity: | Not reported |
| Quantity Unit: | Not reported |

State:

| | |
|---|---|
| Year: | 2019 |
| EM Manifest ID: | 537255 |
| Generator EPA ID: | CAR000065623 |
| Shipment Date: | 2019-07-12 |
| Manifest Number: | 013793433FLE |
| Line Number: | 1 |
| Method Code: | H141 |
| Quantity Tons: | 0.00400 |
| Quantity Waste: | 8.000000 |
| Quantity Unit: | P |
| Number of Containers: | 2 |
| Type of Container: | Cylinders |
| Quantity Type: | Pounds |
| State Code: | 141 |
| | |
| Year: | 2019 |

**TARGET STORE T0312 (Continued)** **S113174739**

| | |
|---|---|
| EM Manifest ID: | 529243 |
| Shipment Date: | 7/12/2019 |
| Shipment Date: | 7/12/2019 |
| Receipt Date: | 7/25/2019 |
| Manifest Number: | 013793434FLE |
| Generator EPA ID: | CAR000065623 |
| Name: | TARGET 0312 |
| Address: | 1919 FULTON AVE |
| Address 2: | Not reported |
| City,State,Zip: | SACRAMENTO 95825 |
| Telephone: | 800-483-3718 |
| Contact: | Store Manager |
| Contact Telephone: | 800-587-2228 |
| Contact Email: | Not reported |
| Transporter 1 EPA ID: | MAD039322250 |
| Transporter Name: | Not reported |
| Transporter 1 Emergency Number: | Not reported |
| Transporter 2 EPA ID: | MAD039322250 |
| Transporter Name 2: | Not reported |
| Transporter 2 Emergency Number: | Not reported |
| TSDF EPA ID: | CAD059494310 |
| TSDF Name: | Clean Harbors San Jose LLC |
| TSDF Address 1: | 1021 Berryessa Road |
| TSDF Address 2: | Not reported |
| TSDF City,State,Zip: | San Jose 95133 |
| TSDF Telephone: | 800-483-3718 |
| TSDFA EPA ID: | Not reported |
| Waste Code Description: | - Not reported |
| RCRA Code: | Not reported |
| Meth Code: | - Not reported |
| Quantity Tons: | Not reported |
| Waste Quantity: | Not reported |
| Quantity Unit: | Not reported |

Federal:

| | |
|---|---|
| Year: | 2019 |
| EM Manifest ID: | 529243 |
| Generator EPA ID: | CAR000065623 |
| Shipment Date: | 2019-07-12 |
| Manifest Number: | 013793434FLE |
| Line Number: | 1 |
| Method Code: | H141 |
| Quantity Tons: | 0.02850 |
| Quantity Waste: | 57.000000 |
| Quantity Unit: | P |
| Number of Containers: | 1 |
| Type of Container: | Fiber or plastic boxes, cartons, cases |
| Quantity Type: | Pounds |
| Federal Code: | D001 |

| | |
|---|---|
| Year: | 2019 |
| EM Manifest ID: | 529243 |
| Generator EPA ID: | CAR000065623 |
| Shipment Date: | 2019-07-12 |
| Manifest Number: | 013793434FLE |
| Line Number: | 1 |
| Method Code: | H141 |
| Quantity Tons: | 0.02850 |

**TARGET STORE T0312 (Continued)** **S113174739**

| | |
|---|---|
| Quantity Waste: | 57.000000 |
| Quantity Unit: | P |
| Number of Containers: | 1 |
| Type of Container: | Fiber or plastic boxes, cartons, cases |
| Quantity Type: | Pounds |
| Federal Code: | D035 |
| | |
| Year: | 2019 |
| EM Manifest ID: | 529243 |
| Generator EPA ID: | CAR000065623 |
| Shipment Date: | 2019-07-12 |
| Manifest Number: | 013793434FLE |
| Line Number: | 2 |
| Method Code: | H141 |
| Quantity Tons: | 0.00750 |
| Quantity Waste: | 15.000000 |
| Quantity Unit: | P |
| Number of Containers: | 1 |
| Type of Container: | Fiberboard or plastic drums, barrels, kegs |
| Quantity Type: | Pounds |
| Federal Code: | D001 |
| | |
| Year: | 2019 |
| EM Manifest ID: | 529243 |
| Generator EPA ID: | CAR000065623 |
| Shipment Date: | 2019-07-12 |
| Manifest Number: | 013793434FLE |
| Line Number: | 2 |
| Method Code: | H141 |
| Quantity Tons: | 0.00750 |
| Quantity Waste: | 15.000000 |
| Quantity Unit: | P |
| Number of Containers: | 1 |
| Type of Container: | Fiberboard or plastic drums, barrels, kegs |
| Quantity Type: | Pounds |
| Federal Code: | D005 |
| | |
| Year: | 2019 |
| EM Manifest ID: | 529243 |
| Generator EPA ID: | CAR000065623 |
| Shipment Date: | 2019-07-12 |
| Manifest Number: | 013793434FLE |
| Line Number: | 2 |
| Method Code: | H141 |
| Quantity Tons: | 0.00750 |
| Quantity Waste: | 15.000000 |
| Quantity Unit: | P |
| Number of Containers: | 1 |
| Type of Container: | Fiberboard or plastic drums, barrels, kegs |
| Quantity Type: | Pounds |
| Federal Code: | D007 |
| | |
| Year: | 2019 |
| EM Manifest ID: | 529243 |
| Generator EPA ID: | CAR000065623 |
| Shipment Date: | 2019-07-12 |
| Manifest Number: | 013793434FLE |

**TARGET STORE T0312 (Continued)** **S113174739**

| | |
|---|---|
| Line Number: | 2 |
| Method Code: | H141 |
| Quantity Tons: | 0.00750 |
| Quantity Waste: | 15.000000 |
| Quantity Unit: | P |
| Number of Containers: | 1 |
| Type of Container: | Fiberboard or plastic drums, barrels, kegs |
| Quantity Type: | Pounds |
| Federal Code: | D011 |
| | |
| Year: | 2019 |
| EM Manifest ID: | 529243 |
| Generator EPA ID: | CAR000065623 |
| Shipment Date: | 2019-07-12 |
| Manifest Number: | 013793434FLE |
| Line Number: | 2 |
| Method Code: | H141 |
| Quantity Tons: | 0.00750 |
| Quantity Waste: | 15.000000 |
| Quantity Unit: | P |
| Number of Containers: | 1 |
| Type of Container: | Fiberboard or plastic drums, barrels, kegs |
| Quantity Type: | Pounds |
| Federal Code: | D018 |
| | |
| Year: | 2019 |
| EM Manifest ID: | 529243 |
| Generator EPA ID: | CAR000065623 |
| Shipment Date: | 2019-07-12 |
| Manifest Number: | 013793434FLE |
| Line Number: | 2 |
| Method Code: | H141 |
| Quantity Tons: | 0.00750 |
| Quantity Waste: | 15.000000 |
| Quantity Unit: | P |
| Number of Containers: | 1 |
| Type of Container: | Fiberboard or plastic drums, barrels, kegs |
| Quantity Type: | Pounds |
| Federal Code: | D035 |
| | |
| Year: | 2019 |
| EM Manifest ID: | 529243 |
| Generator EPA ID: | CAR000065623 |
| Shipment Date: | 2019-07-12 |
| Manifest Number: | 013793434FLE |
| Line Number: | 2 |
| Method Code: | H141 |
| Quantity Tons: | 0.00750 |
| Quantity Waste: | 15.000000 |
| Quantity Unit: | P |
| Number of Containers: | 1 |
| Type of Container: | Fiberboard or plastic drums, barrels, kegs |
| Quantity Type: | Pounds |
| Federal Code: | U002 |
| | |
| Year: | 2019 |
| EM Manifest ID: | 529243 |

**TARGET STORE T0312 (Continued)** **S113174739**

| | |
|---|---|
| Generator EPA ID: | CAR000065623 |
| Shipment Date: | 2019-07-12 |
| Manifest Number: | 013793434FLE |
| Line Number: | 2 |
| Method Code: | H141 |
| Quantity Tons: | 0.00750 |
| Quantity Waste: | 15.000000 |
| Quantity Unit: | P |
| Number of Containers: | 1 |
| Type of Container: | Fiberboard or plastic drums, barrels, kegs |
| Quantity Type: | Pounds |
| Federal Code: | U154 |

| | |
|---|---|
| Year: | 2019 |
| EM Manifest ID: | 529243 |
| Generator EPA ID: | CAR000065623 |
| Shipment Date: | 2019-07-12 |
| Manifest Number: | 013793434FLE |
| Line Number: | 3 |
| Method Code: | H141 |
| Quantity Tons: | 0.00850 |
| Quantity Waste: | 17.000000 |
| Quantity Unit: | P |
| Number of Containers: | 1 |
| Type of Container: | Fiberboard or plastic drums, barrels, kegs |
| Quantity Type: | Pounds |
| Federal Code: | D001 |

| | |
|---|---|
| Year: | 2019 |
| EM Manifest ID: | 529243 |
| Generator EPA ID: | CAR000065623 |
| Shipment Date: | 2019-07-12 |
| Manifest Number: | 013793434FLE |
| Line Number: | 4 |
| Method Code: | H141 |
| Quantity Tons: | 0.00100 |
| Quantity Waste: | 2.000000 |
| Quantity Unit: | P |
| Number of Containers: | 1 |
| Type of Container: | Fiberboard or plastic drums, barrels, kegs |
| Quantity Type: | Pounds |
| Federal Code: | P075 |

| | |
|---|---|
| Year: | 2019 |
| EM Manifest ID: | 529243 |
| Generator EPA ID: | CAR000065623 |
| Shipment Date: | 2019-07-12 |
| Manifest Number: | 013793434FLE |
| Line Number: | 5 |
| Method Code: | H141 |
| Quantity Tons: | 0.00500 |
| Quantity Waste: | 10.000000 |
| Quantity Unit: | P |
| Number of Containers: | 1 |
| Type of Container: | Fiberboard or plastic drums, barrels, kegs |
| Quantity Type: | Pounds |
| Federal Code: | D002 |

**TARGET STORE T0312 (Continued)** **S113174739**

| | |
|---|---|
| Year: | 2019 |
| EM Manifest ID: | 529243 |
| Generator EPA ID: | CAR000065623 |
| Shipment Date: | 2019-07-12 |
| Manifest Number: | 013793434FLE |
| Line Number: | 6 |
| Method Code: | H141 |
| Quantity Tons: | 0.00400 |
| Quantity Waste: | 8.000000 |
| Quantity Unit: | P |
| Number of Containers: | 1 |
| Type of Container: | Fiberboard or plastic drums, barrels, kegs |
| Quantity Type: | Pounds |
| Federal Code: | D002 |

| | |
|---|---|
| Year: | 2019 |
| EM Manifest ID: | 529243 |
| Generator EPA ID: | CAR000065623 |
| Shipment Date: | 2019-07-12 |
| Manifest Number: | 013793434FLE |
| Line Number: | 11 |
| Method Code: | H141 |
| Quantity Tons: | 0.00200 |
| Quantity Waste: | 4.000000 |
| Quantity Unit: | P |
| Number of Containers: | 1 |
| Type of Container: | Fiberboard or plastic drums, barrels, kegs |
| Quantity Type: | Pounds |
| Federal Code: | D001 |

State:

| | |
|---|---|
| Year: | 2019 |
| EM Manifest ID: | 529243 |
| Generator EPA ID: | CAR000065623 |
| Shipment Date: | 2019-07-12 |
| Manifest Number: | 013793434FLE |
| Line Number: | 1 |
| Method Code: | H141 |
| Quantity Tons: | 0.02850 |
| Quantity Waste: | 57.000000 |
| Quantity Unit: | P |
| Number of Containers: | 1 |
| Type of Container: | Fiber or plastic boxes, cartons, cases |
| Quantity Type: | Pounds |
| State Code: | 331 |

| | |
|---|---|
| Year: | 2019 |
| EM Manifest ID: | 529243 |
| Generator EPA ID: | CAR000065623 |
| Shipment Date: | 2019-07-12 |
| Manifest Number: | 013793434FLE |
| Line Number: | 2 |
| Method Code: | H141 |
| Quantity Tons: | 0.00750 |
| Quantity Waste: | 15.000000 |
| Quantity Unit: | P |
| Number of Containers: | 1 |

**TARGET STORE T0312 (Continued)** **S113174739**

| | |
|---|---|
| Type of Container: | Fiberboard or plastic drums, barrels, kegs |
| Quantity Type: | Pounds |
| State Code: | 331 |
| | |
| Year: | 2019 |
| EM Manifest ID: | 529243 |
| Generator EPA ID: | CAR000065623 |
| Shipment Date: | 2019-07-12 |
| Manifest Number: | 013793434FLE |
| Line Number: | 3 |
| Method Code: | H141 |
| Quantity Tons: | 0.00850 |
| Quantity Waste: | 17.000000 |
| Quantity Unit: | P |
| Number of Containers: | 1 |
| Type of Container: | Fiberboard or plastic drums, barrels, kegs |
| Quantity Type: | Pounds |
| State Code: | 141 |
| | |
| Year: | 2019 |
| EM Manifest ID: | 529243 |
| Generator EPA ID: | CAR000065623 |
| Shipment Date: | 2019-07-12 |
| Manifest Number: | 013793434FLE |
| Line Number: | 4 |
| Method Code: | H141 |
| Quantity Tons: | 0.00100 |
| Quantity Waste: | 2.000000 |
| Quantity Unit: | P |
| Number of Containers: | 1 |
| Type of Container: | Fiberboard or plastic drums, barrels, kegs |
| Quantity Type: | Pounds |
| State Code: | 331 |
| | |
| Year: | 2019 |
| EM Manifest ID: | 529243 |
| Generator EPA ID: | CAR000065623 |
| Shipment Date: | 2019-07-12 |
| Manifest Number: | 013793434FLE |
| Line Number: | 5 |
| Method Code: | H141 |
| Quantity Tons: | 0.00500 |
| Quantity Waste: | 10.000000 |
| Quantity Unit: | P |
| Number of Containers: | 1 |
| Type of Container: | Fiberboard or plastic drums, barrels, kegs |
| Quantity Type: | Pounds |
| State Code: | 122 |
| | |
| Year: | 2019 |
| EM Manifest ID: | 529243 |
| Generator EPA ID: | CAR000065623 |
| Shipment Date: | 2019-07-12 |
| Manifest Number: | 013793434FLE |
| Line Number: | 6 |
| Method Code: | H141 |
| Quantity Tons: | 0.00400 |

**TARGET STORE T0312 (Continued)** **S113174739**

| | |
|---|---|
| Quantity Waste: | 8.000000 |
| Quantity Unit: | P |
| Number of Containers: | 1 |
| Type of Container: | Fiberboard or plastic drums, barrels, kegs |
| Quantity Type: | Pounds |
| State Code: | 122 |
| | |
| Year: | 2019 |
| EM Manifest ID: | 529243 |
| Generator EPA ID: | CAR000065623 |
| Shipment Date: | 2019-07-12 |
| Manifest Number: | 013793434FLE |
| Line Number: | 7 |
| Method Code: | H141 |
| Quantity Tons: | 0.00300 |
| Quantity Waste: | 6.000000 |
| Quantity Unit: | P |
| Number of Containers: | 1 |
| Type of Container: | Fiberboard or plastic drums, barrels, kegs |
| Quantity Type: | Pounds |
| State Code: | 181 |
| | |
| Year: | 2019 |
| EM Manifest ID: | 529243 |
| Generator EPA ID: | CAR000065623 |
| Shipment Date: | 2019-07-12 |
| Manifest Number: | 013793434FLE |
| Line Number: | 8 |
| Method Code: | H141 |
| Quantity Tons: | 0.35350 |
| Quantity Waste: | 707.000000 |
| Quantity Unit: | P |
| Number of Containers: | 3 |
| Type of Container: | Fiber or plastic boxes, cartons, cases |
| Quantity Type: | Pounds |
| State Code: | 331 |
| | |
| Year: | 2019 |
| EM Manifest ID: | 529243 |
| Generator EPA ID: | CAR000065623 |
| Shipment Date: | 2019-07-12 |
| Manifest Number: | 013793434FLE |
| Line Number: | 11 |
| Method Code: | H141 |
| Quantity Tons: | 0.00200 |
| Quantity Waste: | 4.000000 |
| Quantity Unit: | P |
| Number of Containers: | 1 |
| Type of Container: | Fiberboard or plastic drums, barrels, kegs |
| Quantity Type: | Pounds |
| State Code: | 331 |
| | |
| Year: | 2019 |
| EM Manifest ID: | 557420 |
| Shipment Date: | 6/17/2019 |
| Shipment Date: | 6/17/2019 |

**TARGET STORE T0312 (Continued)** **S113174739**

| | |
|---|---|
| Receipt Date: | 6/27/2019 |
| Manifest Number: | 013793383FLE |
| Generator EPA ID: | CAR000065623 |
| Name: | TARGET 0312 |
| Address: | 1919 FULTON AVE |
| Address 2: | Not reported |
| City,State,Zip: | SACRAMENTO 95825 |
| Telephone: | 800-483-3718 |
| Contact: | Store Manager |
| Contact Telephone: | 800-587-2228 |
| Contact Email: | Not reported |
| Transporter 1 EPA ID: | MAD039322250 |
| Transporter Name: | Not reported |
| Transporter 1 Emergency Number: | Not reported |
| Transporter 2 EPA ID: | MAD039322250 |
| Transporter Name 2: | Not reported |
| Transporter 2 Emergency Number: | Not reported |
| TSDF EPA ID: | CAD059494310 |
| TSDF Name: | Clean Harbors San Jose LLC |
| TSDF Address 1: | 1021 Berryessa Road |
| TSDF Address 2: | Not reported |
| TSDF City,State,Zip: | San Jose 95133 |
| TSDF Telephone: | 800-483-3718 |
| TSDFA EPA ID: | Not reported |
| Waste Code Description: | - Not reported |
| RCRA Code: | Not reported |
| Meth Code: | - Not reported |
| Quantity Tons: | Not reported |
| Waste Quantity: | Not reported |
| Quantity Unit: | Not reported |

Federal:

| | |
|---|---|
| Year: | 2019 |
| EM Manifest ID: | 557420 |
| Generator EPA ID: | CAR000065623 |
| Shipment Date: | 2019-06-17 |
| Manifest Number: | 013793383FLE |
| Line Number: | 1 |
| Method Code: | H141 |
| Quantity Tons: | 0.01050 |
| Quantity Waste: | 21.000000 |
| Quantity Unit: | P |
| Number of Containers: | 1 |
| Type of Container: | Fiber or plastic boxes, cartons, cases |
| Quantity Type: | Pounds |
| Federal Code: | D001 |

| | |
|---|---|
| Year: | 2019 |
| EM Manifest ID: | 557420 |
| Generator EPA ID: | CAR000065623 |
| Shipment Date: | 2019-06-17 |
| Manifest Number: | 013793383FLE |
| Line Number: | 1 |
| Method Code: | H141 |
| Quantity Tons: | 0.01050 |
| Quantity Waste: | 21.000000 |
| Quantity Unit: | P |
| Number of Containers: | 1 |

**TARGET STORE T0312 (Continued)** **S113174739**

| | |
|---|---|
| Type of Container: | Fiber or plastic boxes, cartons, cases |
| Quantity Type: | Pounds |
| Federal Code: | D035 |
| | |
| Year: | 2019 |
| EM Manifest ID: | 557420 |
| Generator EPA ID: | CAR000065623 |
| Shipment Date: | 2019-06-17 |
| Manifest Number: | 013793383FLE |
| Line Number: | 2 |
| Method Code: | H141 |
| Quantity Tons: | 0.01700 |
| Quantity Waste: | 34.000000 |
| Quantity Unit: | P |
| Number of Containers: | 1 |
| Type of Container: | Fiber or plastic boxes, cartons, cases |
| Quantity Type: | Pounds |
| Federal Code: | D001 |
| | |
| Year: | 2019 |
| EM Manifest ID: | 557420 |
| Generator EPA ID: | CAR000065623 |
| Shipment Date: | 2019-06-17 |
| Manifest Number: | 013793383FLE |
| Line Number: | 2 |
| Method Code: | H141 |
| Quantity Tons: | 0.01700 |
| Quantity Waste: | 34.000000 |
| Quantity Unit: | P |
| Number of Containers: | 1 |
| Type of Container: | Fiber or plastic boxes, cartons, cases |
| Quantity Type: | Pounds |
| Federal Code: | D005 |
| | |
| Year: | 2019 |
| EM Manifest ID: | 557420 |
| Generator EPA ID: | CAR000065623 |
| Shipment Date: | 2019-06-17 |
| Manifest Number: | 013793383FLE |
| Line Number: | 2 |
| Method Code: | H141 |
| Quantity Tons: | 0.01700 |
| Quantity Waste: | 34.000000 |
| Quantity Unit: | P |
| Number of Containers: | 1 |
| Type of Container: | Fiber or plastic boxes, cartons, cases |
| Quantity Type: | Pounds |
| Federal Code: | D007 |
| | |
| Year: | 2019 |
| EM Manifest ID: | 557420 |
| Generator EPA ID: | CAR000065623 |
| Shipment Date: | 2019-06-17 |
| Manifest Number: | 013793383FLE |
| Line Number: | 2 |
| Method Code: | H141 |
| Quantity Tons: | 0.01700 |

**TARGET STORE T0312 (Continued)** **S113174739**

| | |
|---|---|
| Quantity Waste: | 34.000000 |
| Quantity Unit: | P |
| Number of Containers: | 1 |
| Type of Container: | Fiber or plastic boxes, cartons, cases |
| Quantity Type: | Pounds |
| Federal Code: | D011 |
| | |
| Year: | 2019 |
| EM Manifest ID: | 557420 |
| Generator EPA ID: | CAR000065623 |
| Shipment Date: | 2019-06-17 |
| Manifest Number: | 013793383FLE |
| Line Number: | 2 |
| Method Code: | H141 |
| Quantity Tons: | 0.01700 |
| Quantity Waste: | 34.000000 |
| Quantity Unit: | P |
| Number of Containers: | 1 |
| Type of Container: | Fiber or plastic boxes, cartons, cases |
| Quantity Type: | Pounds |
| Federal Code: | D018 |
| | |
| Year: | 2019 |
| EM Manifest ID: | 557420 |
| Generator EPA ID: | CAR000065623 |
| Shipment Date: | 2019-06-17 |
| Manifest Number: | 013793383FLE |
| Line Number: | 2 |
| Method Code: | H141 |
| Quantity Tons: | 0.01700 |
| Quantity Waste: | 34.000000 |
| Quantity Unit: | P |
| Number of Containers: | 1 |
| Type of Container: | Fiber or plastic boxes, cartons, cases |
| Quantity Type: | Pounds |
| Federal Code: | D035 |
| | |
| Year: | 2019 |
| EM Manifest ID: | 557420 |
| Generator EPA ID: | CAR000065623 |
| Shipment Date: | 2019-06-17 |
| Manifest Number: | 013793383FLE |
| Line Number: | 2 |
| Method Code: | H141 |
| Quantity Tons: | 0.01700 |
| Quantity Waste: | 34.000000 |
| Quantity Unit: | P |
| Number of Containers: | 1 |
| Type of Container: | Fiber or plastic boxes, cartons, cases |
| Quantity Type: | Pounds |
| Federal Code: | U002 |
| | |
| Year: | 2019 |
| EM Manifest ID: | 557420 |
| Generator EPA ID: | CAR000065623 |
| Shipment Date: | 2019-06-17 |
| Manifest Number: | 013793383FLE |

**TARGET STORE T0312 (Continued)** **S113174739**

| | |
|---|---|
| Line Number: | 2 |
| Method Code: | H141 |
| Quantity Tons: | 0.01700 |
| Quantity Waste: | 34.000000 |
| Quantity Unit: | P |
| Number of Containers: | 1 |
| Type of Container: | Fiber or plastic boxes, cartons, cases |
| Quantity Type: | Pounds |
| Federal Code: | U154 |
| | |
| Year: | 2019 |
| EM Manifest ID: | 557420 |
| Generator EPA ID: | CAR000065623 |
| Shipment Date: | 2019-06-17 |
| Manifest Number: | 013793383FLE |
| Line Number: | 3 |
| Method Code: | H141 |
| Quantity Tons: | 0.00800 |
| Quantity Waste: | 16.000000 |
| Quantity Unit: | P |
| Number of Containers: | 1 |
| Type of Container: | Fiberboard or plastic drums, barrels, kegs |
| Quantity Type: | Pounds |
| Federal Code: | D001 |
| | |
| Year: | 2019 |
| EM Manifest ID: | 557420 |
| Generator EPA ID: | CAR000065623 |
| Shipment Date: | 2019-06-17 |
| Manifest Number: | 013793383FLE |
| Line Number: | 4 |
| Method Code: | H141 |
| Quantity Tons: | 0.00050 |
| Quantity Waste: | 1.000000 |
| Quantity Unit: | P |
| Number of Containers: | 1 |
| Type of Container: | Fiberboard or plastic drums, barrels, kegs |
| Quantity Type: | Pounds |
| Federal Code: | P075 |
| | |
| Year: | 2019 |
| EM Manifest ID: | 557420 |
| Generator EPA ID: | CAR000065623 |
| Shipment Date: | 2019-06-17 |
| Manifest Number: | 013793383FLE |
| Line Number: | 5 |
| Method Code: | H141 |
| Quantity Tons: | 0.00150 |
| Quantity Waste: | 3.000000 |
| Quantity Unit: | P |
| Number of Containers: | 1 |
| Type of Container: | Fiberboard or plastic drums, barrels, kegs |
| Quantity Type: | Pounds |
| Federal Code: | D002 |
| | |
| Year: | 2019 |
| EM Manifest ID: | 557420 |

**TARGET STORE T0312 (Continued)** **S113174739**

| | |
|---|---|
| Generator EPA ID: | CAR000065623 |
| Shipment Date: | 2019-06-17 |
| Manifest Number: | 013793383FLE |
| Line Number: | 6 |
| Method Code: | H141 |
| Quantity Tons: | 0.00050 |
| Quantity Waste: | 1.000000 |
| Quantity Unit: | P |
| Number of Containers: | 1 |
| Type of Container: | Fiberboard or plastic drums, barrels, kegs |
| Quantity Type: | Pounds |
| Federal Code: | D002 |

| | |
|---|---|
| Year: | 2019 |
| EM Manifest ID: | 557420 |
| Generator EPA ID: | CAR000065623 |
| Shipment Date: | 2019-06-17 |
| Manifest Number: | 013793383FLE |
| Line Number: | 7 |
| Method Code: | H141 |
| Quantity Tons: | 0.00650 |
| Quantity Waste: | 13.000000 |
| Quantity Unit: | P |
| Number of Containers: | 1 |
| Type of Container: | Fiberboard or plastic drums, barrels, kegs |
| Quantity Type: | Pounds |
| Federal Code: | D002 |

| | |
|---|---|
| Year: | 2019 |
| EM Manifest ID: | 557420 |
| Generator EPA ID: | CAR000065623 |
| Shipment Date: | 2019-06-17 |
| Manifest Number: | 013793383FLE |
| Line Number: | 8 |
| Method Code: | H141 |
| Quantity Tons: | 0.00050 |
| Quantity Waste: | 1.000000 |
| Quantity Unit: | P |
| Number of Containers: | 1 |
| Type of Container: | Fiberboard or plastic drums, barrels, kegs |
| Quantity Type: | Pounds |
| Federal Code: | D009 |

State:

| | |
|---|---|
| Year: | 2019 |
| EM Manifest ID: | 557420 |
| Generator EPA ID: | CAR000065623 |
| Shipment Date: | 2019-06-17 |
| Manifest Number: | 013793383FLE |
| Line Number: | 1 |
| Method Code: | H141 |
| Quantity Tons: | 0.01050 |
| Quantity Waste: | 21.000000 |
| Quantity Unit: | P |
| Number of Containers: | 1 |
| Type of Container: | Fiber or plastic boxes, cartons, cases |
| Quantity Type: | Pounds |

**TARGET STORE T0312 (Continued)** **S113174739**

State Code: 331

Year: 2019
EM Manifest ID: 557420
Generator EPA ID: CAR000065623
Shipment Date: 2019-06-17
Manifest Number: 013793383FLE
Line Number: 2
Method Code: H141
Quantity Tons: 0.01700
Quantity Waste: 34.000000
Quantity Unit: P
Number of Containers: 1
Type of Container: Fiber or plastic boxes, cartons, cases
Quantity Type: Pounds
State Code: 331

Year: 2019
EM Manifest ID: 557420
Generator EPA ID: CAR000065623
Shipment Date: 2019-06-17
Manifest Number: 013793383FLE
Line Number: 3
Method Code: H141
Quantity Tons: 0.00800
Quantity Waste: 16.000000
Quantity Unit: P
Number of Containers: 1
Type of Container: Fiberboard or plastic drums, barrels, kegs
Quantity Type: Pounds
State Code: 141

Year: 2019
EM Manifest ID: 557420
Generator EPA ID: CAR000065623
Shipment Date: 2019-06-17
Manifest Number: 013793383FLE
Line Number: 4
Method Code: H141
Quantity Tons: 0.00050
Quantity Waste: 1.000000
Quantity Unit: P
Number of Containers: 1
Type of Container: Fiberboard or plastic drums, barrels, kegs
Quantity Type: Pounds
State Code: 331

Year: 2019
EM Manifest ID: 557420
Generator EPA ID: CAR000065623
Shipment Date: 2019-06-17
Manifest Number: 013793383FLE
Line Number: 5
Method Code: H141
Quantity Tons: 0.00150
Quantity Waste: 3.000000
Quantity Unit: P

**TARGET STORE T0312 (Continued)** **S113174739**

| | |
|---|---|
| Number of Containers: | 1 |
| Type of Container: | Fiberboard or plastic drums, barrels, kegs |
| Quantity Type: | Pounds |
| State Code: | 791 |
| | |
| Year: | 2019 |
| EM Manifest ID: | 557420 |
| Generator EPA ID: | CAR000065623 |
| Shipment Date: | 2019-06-17 |
| Manifest Number: | 013793383FLE |
| Line Number: | 6 |
| Method Code: | H141 |
| Quantity Tons: | 0.00050 |
| Quantity Waste: | 1.000000 |
| Quantity Unit: | P |
| Number of Containers: | 1 |
| Type of Container: | Fiberboard or plastic drums, barrels, kegs |
| Quantity Type: | Pounds |
| State Code: | 122 |
| | |
| Year: | 2019 |
| EM Manifest ID: | 557420 |
| Generator EPA ID: | CAR000065623 |
| Shipment Date: | 2019-06-17 |
| Manifest Number: | 013793383FLE |
| Line Number: | 7 |
| Method Code: | H141 |
| Quantity Tons: | 0.00650 |
| Quantity Waste: | 13.000000 |
| Quantity Unit: | P |
| Number of Containers: | 1 |
| Type of Container: | Fiberboard or plastic drums, barrels, kegs |
| Quantity Type: | Pounds |
| State Code: | 122 |
| | |
| Year: | 2019 |
| EM Manifest ID: | 557420 |
| Generator EPA ID: | CAR000065623 |
| Shipment Date: | 2019-06-17 |
| Manifest Number: | 013793383FLE |
| Line Number: | 8 |
| Method Code: | H141 |
| Quantity Tons: | 0.00050 |
| Quantity Waste: | 1.000000 |
| Quantity Unit: | P |
| Number of Containers: | 1 |
| Type of Container: | Fiberboard or plastic drums, barrels, kegs |
| Quantity Type: | Pounds |
| State Code: | 181 |
| | |
| Year: | 2019 |
| EM Manifest ID: | 557420 |
| Generator EPA ID: | CAR000065623 |
| Shipment Date: | 2019-06-17 |
| Manifest Number: | 013793383FLE |
| Line Number: | 9 |
| Method Code: | H141 |

**TARGET STORE T0312 (Continued)** **S113174739**

| | |
|---|---|
| Quantity Tons: | 0.24050 |
| Quantity Waste: | 481.000000 |
| Quantity Unit: | P |
| Number of Containers: | 1 |
| Type of Container: | Fiber or plastic boxes, cartons, cases |
| Quantity Type: | Pounds |
| State Code: | 331 |

| | |
|---|---|
| Year: | 2019 |
| EM Manifest ID: | e3c2191e-6d9c-47c5-8b30-10aac69a549c |
| Shipment Date: | 6/17/2019 |
| Shipment Date: | 6/17/2019 |
| Receipt Date: | 7/1/2019 |
| Manifest Number: | 013793382FLE |
| Generator EPA ID: | CAR000065623 |
| Name: | TARGET 0312 |
| Address: | 1919 FULTON AVE |
| Address 2: | Not reported |
| City,State,Zip: | SACRAMENTO 95825 |
| Telephone: | 800-483-3718 |
| Contact: | Store Manager |
| Contact Telephone: | 800-587-2228 |
| Contact Email: | Not reported |
| Transporter 1 EPA ID: | MAD039322250 |
| Transporter Name: | Not reported |
| Transporter 1 Emergency Number: | Not reported |
| Transporter 2 EPA ID: | MOD095038998 |
| Transporter Name 2: | Not reported |
| Transporter 2 Emergency Number: | Not reported |
| TSDF EPA ID: | AZD049318009 |
| TSDF Name: | Clean Harbors Arizona LLC |
| TSDF Address 1: | 1340 West Lincoln Street |
| TSDF Address 2: | Not reported |
| TSDF City,State,Zip: | Phoenix 85007 |
| TSDF Telephone: | 800-483-3718 |
| TSDFA EPA ID: | Not reported |
| Waste Code Description: | - Not reported |
| RCRA Code: | Not reported |
| Meth Code: | - Not reported |
| Quantity Tons: | Not reported |
| Waste Quantity: | Not reported |
| Quantity Unit: | Not reported |

State:

| | |
|---|---|
| Year: | 2019 |
| EM Manifest ID: | e3c2191e-6d9c-47c5-8b30-10aac69a549c |
| Generator EPA ID: | CAR000065623 |
| Shipment Date: | 2019-06-17 |
| Manifest Number: | 013793382FLE |
| Line Number: | 1 |
| Method Code: | H141 |
| Quantity Tons: | 0.00600 |
| Quantity Waste: | 12.000000 |
| Quantity Unit: | P |
| Number of Containers: | 2 |
| Type of Container: | Cylinders |
| Quantity Type: | Pounds |

**TARGET STORE T0312 (Continued)** **S113174739**

State Code: 141

Additional Information:

| | |
|---|---|
| Year: | 2018 |
| EM Manifest ID: | 011000194FLE20170906_D_1 |
| Shipment Date: | 9/8/2017 |
| Shipment Date: | 9/8/2017 |
| Receipt Date: | 10/2/2017 |
| Manifest Number: | 011000194FLE |
| Generator EPA ID: | CAR000065623 |
| Name: | TARGET 0312 |
| Address: | Not reported |
| Address 2: | Not reported |
| City,State,Zip: | Not reported |
| Telephone: | Not reported |
| Contact: | Not reported |
| Contact Telephone: | Not reported |
| Contact Email: | Not reported |
| Transporter 1 EPA ID: | MAD039322250 |
| Transporter Name: | Not reported |
| Transporter 1 Emergency Number: | Not reported |
| Transporter 2 EPA ID: | MOD095038998 |
| Transporter Name 2: | Not reported |
| Transporter 2 Emergency Number: | Not reported |
| TSDF EPA ID: | AZD049318009 |
| TSDF Name: | CLEAN HARBORS ARIZONA LLC |
| TSDF Address 1: | Not reported |
| TSDF Address 2: | Not reported |
| TSDF City,State,Zip: | Not reported |
| TSDF Telephone: | Not reported |
| TSDFA EPA ID: | Not reported |
| Waste Code Description: | - Not reported |
| RCRA Code: | Not reported |
| Meth Code: | - Not reported |
| Quantity Tons: | Not reported |
| Waste Quantity: | Not reported |
| Quantity Unit: | Not reported |

Federal:

| | |
|---|---|
| Year: | 2018 |
| EM Manifest ID: | 011000194FLE20170906_D_1 |
| Generator EPA ID: | CAR000065623 |
| Shipment Date: | 2017-09-08 |
| Manifest Number: | 011000194FLE |
| Line Number: | 1 |
| Method Code: | H141 |
| Quantity Tons: | 0.00050 |
| Quantity Waste: | 1.000000 |
| Quantity Unit: | P |
| Number of Containers: | 1 |
| Type of Container: | NULL |
| Quantity Type: | NULL |
| Federal Code: | D001 |

State:

| | |
|---|---|
| Year: | 2018 |

**TARGET STORE T0312 (Continued)** **S113174739**

| | |
|---|---|
| EM Manifest ID: | 011000194FLE20170906_D_1 |
| Generator EPA ID: | CAR000065623 |
| Shipment Date: | 2017-09-08 |
| Manifest Number: | 011000194FLE |
| Line Number: | 1 |
| Method Code: | H141 |
| Quantity Tons: | 0.00050 |
| Quantity Waste: | 1.000000 |
| Quantity Unit: | P |
| Number of Containers: | 1 |
| Type of Container: | NULL |
| Quantity Type: | NULL |
| State Code: | 331 |

| | |
|---|---|
| Year: | 2018 |
| EM Manifest ID: | 011000194FLE20170906_D_1 |
| Generator EPA ID: | CAR000065623 |
| Shipment Date: | 2017-09-08 |
| Manifest Number: | 011000194FLE |
| Line Number: | 2 |
| Method Code: | H141 |
| Quantity Tons: | 0.00100 |
| Quantity Waste: | 2.000000 |
| Quantity Unit: | P |
| Number of Containers: | 1 |
| Type of Container: | NULL |
| Quantity Type: | NULL |
| State Code: | 141 |

| | |
|---|---|
| Year: | 2018 |
| EM Manifest ID: | 011184888FLE20170927_D_1 |
| Shipment Date: | 9/27/2017 |
| Shipment Date: | 9/27/2017 |
| Receipt Date: | 10/13/2017 |
| Manifest Number: | 011184888FLE |
| Generator EPA ID: | CAR000065623 |
| Name: | TARGET 0312 |
| Address: | Not reported |
| Address 2: | Not reported |
| City,State,Zip: | Not reported |
| Telephone: | Not reported |
| Contact: | Not reported |
| Contact Telephone: | Not reported |
| Contact Email: | Not reported |
| Transporter 1 EPA ID: | MAD039322250 |
| Transporter Name: | Not reported |
| Transporter 1 Emergency Number: | Not reported |
| Transporter 2 EPA ID: | MOD095038998 |
| Transporter Name 2: | Not reported |
| Transporter 2 Emergency Number: | Not reported |
| TSDF EPA ID: | AZD049318009 |
| TSDF Name: | CLEAN HARBORS ARIZONA LLC |
| TSDF Address 1: | Not reported |
| TSDF Address 2: | Not reported |
| TSDF City,State,Zip: | Not reported |
| TSDF Telephone: | Not reported |

**TARGET STORE T0312 (Continued)** **S113174739**

TSDFA EPA ID: Not reported
Waste Code Description: - Not reported
RCRA Code: Not reported
Meth Code: - Not reported
Quantity Tons: Not reported
Waste Quantity: Not reported
Quantity Unit: Not reported

Federal:
Year: 2018
EM Manifest ID: 011184888FLE20170927_D_1
Generator EPA ID: CAR000065623
Shipment Date: 2017-09-27
Manifest Number: 011184888FLE
Line Number: 1
Method Code: H141
Quantity Tons: 0.00200
Quantity Waste: 4.000000
Quantity Unit: P
Number of Containers: 2
Type of Container: NULL
Quantity Type: NULL
Federal Code: D001

State:
Year: 2018
EM Manifest ID: 011184888FLE20170927_D_1
Generator EPA ID: CAR000065623
Shipment Date: 2017-09-27
Manifest Number: 011184888FLE
Line Number: 1
Method Code: H141
Quantity Tons: 0.00200
Quantity Waste: 4.000000
Quantity Unit: P
Number of Containers: 2
Type of Container: NULL
Quantity Type: NULL
State Code: 331

Year: 2018
EM Manifest ID: 011184888FLE20170927_D_1
Generator EPA ID: CAR000065623
Shipment Date: 2017-09-27
Manifest Number: 011184888FLE
Line Number: 2
Method Code: H141
Quantity Tons: 0.00700
Quantity Waste: 14.000000
Quantity Unit: P
Number of Containers: 2
Type of Container: NULL
Quantity Type: NULL
State Code: 141

Year: 2018

**TARGET STORE T0312 (Continued)** **S113174739**

| | |
|---|---|
| EM Manifest ID: | 141652 |
| Shipment Date: | 9/21/2018 |
| Shipment Date: | 9/21/2018 |
| Receipt Date: | 10/2/2018 |
| Manifest Number: | 011860454FLE |
| Generator EPA ID: | CAR000065623 |
| Name: | TARGET 0312 |
| Address: | 1919 FULTON AVE |
| Address 2: | Not reported |
| City,State,Zip: | SACRAMENTO 95825 |
| Telephone: | 800-483-3718 |
| Contact: | Store Manager |
| Contact Telephone: | 800-587-2228 |
| Contact Email: | Not reported |
| Transporter 1 EPA ID: | MAD039322250 |
| Transporter Name: | Not reported |
| Transporter 1 Emergency Number: | Not reported |
| Transporter 2 EPA ID: | MAD039322250 |
| Transporter Name 2: | Not reported |
| Transporter 2 Emergency Number: | Not reported |
| TSDF EPA ID: | CAD059494310 |
| TSDF Name: | Clean Harbors San Jose LLC |
| TSDF Address 1: | 1021 Berryessa Road |
| TSDF Address 2: | Not reported |
| TSDF City,State,Zip: | San Jose 95133 |
| TSDF Telephone: | 800-483-3718 |
| TSDFA EPA ID: | Not reported |
| Waste Code Description: | - Not reported |
| RCRA Code: | Not reported |
| Meth Code: | - Not reported |
| Quantity Tons: | Not reported |
| Waste Quantity: | Not reported |
| Quantity Unit: | Not reported |

Federal:

| | |
|---|---|
| Year: | 2018 |
| EM Manifest ID: | 141652 |
| Generator EPA ID: | CAR000065623 |
| Shipment Date: | 2018-09-21 |
| Manifest Number: | 011860454FLE |
| Line Number: | 1 |
| Method Code: | H141 |
| Quantity Tons: | 0.01950 |
| Quantity Waste: | 39.000000 |
| Quantity Unit: | P |
| Number of Containers: | 1 |
| Type of Container: | Fiber or plastic boxes, cartons, cases |
| Quantity Type: | Pounds |
| Federal Code: | D001 |

| | |
|---|---|
| Year: | 2018 |
| EM Manifest ID: | 141652 |
| Generator EPA ID: | CAR000065623 |
| Shipment Date: | 2018-09-21 |
| Manifest Number: | 011860454FLE |
| Line Number: | 1 |
| Method Code: | H141 |
| Quantity Tons: | 0.01950 |

**TARGET STORE T0312 (Continued)** **S113174739**

| | |
|---|---|
| Quantity Waste: | 39.000000 |
| Quantity Unit: | P |
| Number of Containers: | 1 |
| Type of Container: | Fiber or plastic boxes, cartons, cases |
| Quantity Type: | Pounds |
| Federal Code: | D035 |
| | |
| Year: | 2018 |
| EM Manifest ID: | 141652 |
| Generator EPA ID: | CAR000065623 |
| Shipment Date: | 2018-09-21 |
| Manifest Number: | 011860454FLE |
| Line Number: | 2 |
| Method Code: | H141 |
| Quantity Tons: | 0.01100 |
| Quantity Waste: | 22.000000 |
| Quantity Unit: | P |
| Number of Containers: | 1 |
| Type of Container: | Fiberboard or plastic drums, barrels, kegs |
| Quantity Type: | Pounds |
| Federal Code: | D001 |
| | |
| Year: | 2018 |
| EM Manifest ID: | 141652 |
| Generator EPA ID: | CAR000065623 |
| Shipment Date: | 2018-09-21 |
| Manifest Number: | 011860454FLE |
| Line Number: | 2 |
| Method Code: | H141 |
| Quantity Tons: | 0.01100 |
| Quantity Waste: | 22.000000 |
| Quantity Unit: | P |
| Number of Containers: | 1 |
| Type of Container: | Fiberboard or plastic drums, barrels, kegs |
| Quantity Type: | Pounds |
| Federal Code: | D005 |
| | |
| Year: | 2018 |
| EM Manifest ID: | 141652 |
| Generator EPA ID: | CAR000065623 |
| Shipment Date: | 2018-09-21 |
| Manifest Number: | 011860454FLE |
| Line Number: | 2 |
| Method Code: | H141 |
| Quantity Tons: | 0.01100 |
| Quantity Waste: | 22.000000 |
| Quantity Unit: | P |
| Number of Containers: | 1 |
| Type of Container: | Fiberboard or plastic drums, barrels, kegs |
| Quantity Type: | Pounds |
| Federal Code: | D007 |
| | |
| Year: | 2018 |
| EM Manifest ID: | 141652 |
| Generator EPA ID: | CAR000065623 |
| Shipment Date: | 2018-09-21 |
| Manifest Number: | 011860454FLE |

**TARGET STORE T0312 (Continued)** **S113174739**

| | |
|---|---|
| Line Number: | 2 |
| Method Code: | H141 |
| Quantity Tons: | 0.01100 |
| Quantity Waste: | 22.000000 |
| Quantity Unit: | P |
| Number of Containers: | 1 |
| Type of Container: | Fiberboard or plastic drums, barrels, kegs |
| Quantity Type: | Pounds |
| Federal Code: | D011 |
| | |
| Year: | 2018 |
| EM Manifest ID: | 141652 |
| Generator EPA ID: | CAR000065623 |
| Shipment Date: | 2018-09-21 |
| Manifest Number: | 011860454FLE |
| Line Number: | 2 |
| Method Code: | H141 |
| Quantity Tons: | 0.01100 |
| Quantity Waste: | 22.000000 |
| Quantity Unit: | P |
| Number of Containers: | 1 |
| Type of Container: | Fiberboard or plastic drums, barrels, kegs |
| Quantity Type: | Pounds |
| Federal Code: | D018 |
| | |
| Year: | 2018 |
| EM Manifest ID: | 141652 |
| Generator EPA ID: | CAR000065623 |
| Shipment Date: | 2018-09-21 |
| Manifest Number: | 011860454FLE |
| Line Number: | 2 |
| Method Code: | H141 |
| Quantity Tons: | 0.01100 |
| Quantity Waste: | 22.000000 |
| Quantity Unit: | P |
| Number of Containers: | 1 |
| Type of Container: | Fiberboard or plastic drums, barrels, kegs |
| Quantity Type: | Pounds |
| Federal Code: | D035 |
| | |
| Year: | 2018 |
| EM Manifest ID: | 141652 |
| Generator EPA ID: | CAR000065623 |
| Shipment Date: | 2018-09-21 |
| Manifest Number: | 011860454FLE |
| Line Number: | 2 |
| Method Code: | H141 |
| Quantity Tons: | 0.01100 |
| Quantity Waste: | 22.000000 |
| Quantity Unit: | P |
| Number of Containers: | 1 |
| Type of Container: | Fiberboard or plastic drums, barrels, kegs |
| Quantity Type: | Pounds |
| Federal Code: | U002 |
| | |
| Year: | 2018 |
| EM Manifest ID: | 141652 |

**TARGET STORE T0312 (Continued)** **S113174739**

| | |
|---|---|
| Generator EPA ID: | CAR000065623 |
| Shipment Date: | 2018-09-21 |
| Manifest Number: | 011860454FLE |
| Line Number: | 2 |
| Method Code: | H141 |
| Quantity Tons: | 0.01100 |
| Quantity Waste: | 22.000000 |
| Quantity Unit: | P |
| Number of Containers: | 1 |
| Type of Container: | Fiberboard or plastic drums, barrels, kegs |
| Quantity Type: | Pounds |
| Federal Code: | U154 |

| | |
|---|---|
| Year: | 2018 |
| EM Manifest ID: | 141652 |
| Generator EPA ID: | CAR000065623 |
| Shipment Date: | 2018-09-21 |
| Manifest Number: | 011860454FLE |
| Line Number: | 3 |
| Method Code: | H141 |
| Quantity Tons: | 0.00150 |
| Quantity Waste: | 3.000000 |
| Quantity Unit: | P |
| Number of Containers: | 1 |
| Type of Container: | Fiberboard or plastic drums, barrels, kegs |
| Quantity Type: | Pounds |
| Federal Code: | D001 |

| | |
|---|---|
| Year: | 2018 |
| EM Manifest ID: | 141652 |
| Generator EPA ID: | CAR000065623 |
| Shipment Date: | 2018-09-21 |
| Manifest Number: | 011860454FLE |
| Line Number: | 3 |
| Method Code: | H141 |
| Quantity Tons: | 0.00150 |
| Quantity Waste: | 3.000000 |
| Quantity Unit: | P |
| Number of Containers: | 1 |
| Type of Container: | Fiberboard or plastic drums, barrels, kegs |
| Quantity Type: | Pounds |
| Federal Code: | D005 |

| | |
|---|---|
| Year: | 2018 |
| EM Manifest ID: | 141652 |
| Generator EPA ID: | CAR000065623 |
| Shipment Date: | 2018-09-21 |
| Manifest Number: | 011860454FLE |
| Line Number: | 3 |
| Method Code: | H141 |
| Quantity Tons: | 0.00150 |
| Quantity Waste: | 3.000000 |
| Quantity Unit: | P |
| Number of Containers: | 1 |
| Type of Container: | Fiberboard or plastic drums, barrels, kegs |
| Quantity Type: | Pounds |
| Federal Code: | D007 |

**TARGET STORE T0312 (Continued)** **S113174739**

| | |
|---|---|
| Year: | 2018 |
| EM Manifest ID: | 141652 |
| Generator EPA ID: | CAR000065623 |
| Shipment Date: | 2018-09-21 |
| Manifest Number: | 011860454FLE |
| Line Number: | 3 |
| Method Code: | H141 |
| Quantity Tons: | 0.00150 |
| Quantity Waste: | 3.000000 |
| Quantity Unit: | P |
| Number of Containers: | 1 |
| Type of Container: | Fiberboard or plastic drums, barrels, kegs |
| Quantity Type: | Pounds |
| Federal Code: | D011 |

| | |
|---|---|
| Year: | 2018 |
| EM Manifest ID: | 141652 |
| Generator EPA ID: | CAR000065623 |
| Shipment Date: | 2018-09-21 |
| Manifest Number: | 011860454FLE |
| Line Number: | 3 |
| Method Code: | H141 |
| Quantity Tons: | 0.00150 |
| Quantity Waste: | 3.000000 |
| Quantity Unit: | P |
| Number of Containers: | 1 |
| Type of Container: | Fiberboard or plastic drums, barrels, kegs |
| Quantity Type: | Pounds |
| Federal Code: | D018 |

| | |
|---|---|
| Year: | 2018 |
| EM Manifest ID: | 141652 |
| Generator EPA ID: | CAR000065623 |
| Shipment Date: | 2018-09-21 |
| Manifest Number: | 011860454FLE |
| Line Number: | 3 |
| Method Code: | H141 |
| Quantity Tons: | 0.00150 |
| Quantity Waste: | 3.000000 |
| Quantity Unit: | P |
| Number of Containers: | 1 |
| Type of Container: | Fiberboard or plastic drums, barrels, kegs |
| Quantity Type: | Pounds |
| Federal Code: | D035 |

| | |
|---|---|
| Year: | 2018 |
| EM Manifest ID: | 141652 |
| Generator EPA ID: | CAR000065623 |
| Shipment Date: | 2018-09-21 |
| Manifest Number: | 011860454FLE |
| Line Number: | 3 |
| Method Code: | H141 |
| Quantity Tons: | 0.00150 |
| Quantity Waste: | 3.000000 |
| Quantity Unit: | P |
| Number of Containers: | 1 |
| Type of Container: | Fiberboard or plastic drums, barrels, kegs |

**TARGET STORE T0312 (Continued)** **S113174739**

| | |
|---|---|
| Quantity Type: | Pounds |
| Federal Code: | U002 |
| | |
| Year: | 2018 |
| EM Manifest ID: | 141652 |
| Generator EPA ID: | CAR000065623 |
| Shipment Date: | 2018-09-21 |
| Manifest Number: | 011860454FLE |
| Line Number: | 3 |
| Method Code: | H141 |
| Quantity Tons: | 0.00150 |
| Quantity Waste: | 3.000000 |
| Quantity Unit: | P |
| Number of Containers: | 1 |
| Type of Container: | Fiberboard or plastic drums, barrels, kegs |
| Quantity Type: | Pounds |
| Federal Code: | U154 |
| | |
| Year: | 2018 |
| EM Manifest ID: | 141652 |
| Generator EPA ID: | CAR000065623 |
| Shipment Date: | 2018-09-21 |
| Manifest Number: | 011860454FLE |
| Line Number: | 4 |
| Method Code: | H141 |
| Quantity Tons: | 0.00750 |
| Quantity Waste: | 15.000000 |
| Quantity Unit: | P |
| Number of Containers: | 1 |
| Type of Container: | Fiberboard or plastic drums, barrels, kegs |
| Quantity Type: | Pounds |
| Federal Code: | D001 |
| | |
| Year: | 2018 |
| EM Manifest ID: | 141652 |
| Generator EPA ID: | CAR000065623 |
| Shipment Date: | 2018-09-21 |
| Manifest Number: | 011860454FLE |
| Line Number: | 5 |
| Method Code: | H141 |
| Quantity Tons: | 0.00100 |
| Quantity Waste: | 2.000000 |
| Quantity Unit: | P |
| Number of Containers: | 1 |
| Type of Container: | Fiberboard or plastic drums, barrels, kegs |
| Quantity Type: | Pounds |
| Federal Code: | D001 |
| | |
| Year: | 2018 |
| EM Manifest ID: | 141652 |
| Generator EPA ID: | CAR000065623 |
| Shipment Date: | 2018-09-21 |
| Manifest Number: | 011860454FLE |
| Line Number: | 6 |
| Method Code: | H141 |
| Quantity Tons: | 0.01600 |
| Quantity Waste: | 32.000000 |

**TARGET STORE T0312 (Continued)** **S113174739**

Quantity Unit: P
Number of Containers: 1
Type of Container: Fiberboard or plastic drums, barrels, kegs
Quantity Type: Pounds
Federal Code: D002

Year: 2018
EM Manifest ID: 141652
Generator EPA ID: CAR000065623
Shipment Date: 2018-09-21
Manifest Number: 011860454FLE
Line Number: 6
Method Code: H141
Quantity Tons: 0.01600
Quantity Waste: 32.000000
Quantity Unit: P
Number of Containers: 1
Type of Container: Fiberboard or plastic drums, barrels, kegs
Quantity Type: Pounds
Federal Code: D008

Year: 2018
EM Manifest ID: 141652
Generator EPA ID: CAR000065623
Shipment Date: 2018-09-21
Manifest Number: 011860454FLE
Line Number: 7
Method Code: H141
Quantity Tons: 0.00350
Quantity Waste: 7.000000
Quantity Unit: P
Number of Containers: 1
Type of Container: Fiberboard or plastic drums, barrels, kegs
Quantity Type: Pounds
Federal Code: D002

Year: 2018
EM Manifest ID: 141652
Generator EPA ID: CAR000065623
Shipment Date: 2018-09-21
Manifest Number: 011860454FLE
Line Number: 8
Method Code: H141
Quantity Tons: 0.03050
Quantity Waste: 61.000000
Quantity Unit: P
Number of Containers: 1
Type of Container: Fiberboard or plastic drums, barrels, kegs
Quantity Type: Pounds
Federal Code: D002

State:
Year: 2018
EM Manifest ID: 141652
Generator EPA ID: CAR000065623
Shipment Date: 2018-09-21
Manifest Number: 011860454FLE

**TARGET STORE T0312 (Continued)** **S113174739**

| | |
|---|---|
| Line Number: | 1 |
| Method Code: | H141 |
| Quantity Tons: | 0.01950 |
| Quantity Waste: | 39.000000 |
| Quantity Unit: | P |
| Number of Containers: | 1 |
| Type of Container: | Fiber or plastic boxes, cartons, cases |
| Quantity Type: | Pounds |
| State Code: | 331 |
| | |
| Year: | 2018 |
| EM Manifest ID: | 141652 |
| Generator EPA ID: | CAR000065623 |
| Shipment Date: | 2018-09-21 |
| Manifest Number: | 011860454FLE |
| Line Number: | 2 |
| Method Code: | H141 |
| Quantity Tons: | 0.01100 |
| Quantity Waste: | 22.000000 |
| Quantity Unit: | P |
| Number of Containers: | 1 |
| Type of Container: | Fiberboard or plastic drums, barrels, kegs |
| Quantity Type: | Pounds |
| State Code: | 331 |
| | |
| Year: | 2018 |
| EM Manifest ID: | 141652 |
| Generator EPA ID: | CAR000065623 |
| Shipment Date: | 2018-09-21 |
| Manifest Number: | 011860454FLE |
| Line Number: | 3 |
| Method Code: | H141 |
| Quantity Tons: | 0.00150 |
| Quantity Waste: | 3.000000 |
| Quantity Unit: | P |
| Number of Containers: | 1 |
| Type of Container: | Fiberboard or plastic drums, barrels, kegs |
| Quantity Type: | Pounds |
| State Code: | 331 |
| | |
| Year: | 2018 |
| EM Manifest ID: | 141652 |
| Generator EPA ID: | CAR000065623 |
| Shipment Date: | 2018-09-21 |
| Manifest Number: | 011860454FLE |
| Line Number: | 4 |
| Method Code: | H141 |
| Quantity Tons: | 0.00750 |
| Quantity Waste: | 15.000000 |
| Quantity Unit: | P |
| Number of Containers: | 1 |
| Type of Container: | Fiberboard or plastic drums, barrels, kegs |
| Quantity Type: | Pounds |
| State Code: | 141 |
| | |
| Year: | 2018 |
| EM Manifest ID: | 141652 |

**TARGET STORE T0312 (Continued)** **S113174739**

| | |
|---|---|
| Generator EPA ID: | CAR000065623 |
| Shipment Date: | 2018-09-21 |
| Manifest Number: | 011860454FLE |
| Line Number: | 5 |
| Method Code: | H141 |
| Quantity Tons: | 0.00100 |
| Quantity Waste: | 2.000000 |
| Quantity Unit: | P |
| Number of Containers: | 1 |
| Type of Container: | Fiberboard or plastic drums, barrels, kegs |
| Quantity Type: | Pounds |
| State Code: | 141 |

| | |
|---|---|
| Year: | 2018 |
| EM Manifest ID: | 141652 |
| Generator EPA ID: | CAR000065623 |
| Shipment Date: | 2018-09-21 |
| Manifest Number: | 011860454FLE |
| Line Number: | 6 |
| Method Code: | H141 |
| Quantity Tons: | 0.01600 |
| Quantity Waste: | 32.000000 |
| Quantity Unit: | P |
| Number of Containers: | 1 |
| Type of Container: | Fiberboard or plastic drums, barrels, kegs |
| Quantity Type: | Pounds |
| State Code: | 792 |

| | |
|---|---|
| Year: | 2018 |
| EM Manifest ID: | 141652 |
| Generator EPA ID: | CAR000065623 |
| Shipment Date: | 2018-09-21 |
| Manifest Number: | 011860454FLE |
| Line Number: | 7 |
| Method Code: | H141 |
| Quantity Tons: | 0.00350 |
| Quantity Waste: | 7.000000 |
| Quantity Unit: | P |
| Number of Containers: | 1 |
| Type of Container: | Fiberboard or plastic drums, barrels, kegs |
| Quantity Type: | Pounds |
| State Code: | 122 |

| | |
|---|---|
| Year: | 2018 |
| EM Manifest ID: | 141652 |
| Generator EPA ID: | CAR000065623 |
| Shipment Date: | 2018-09-21 |
| Manifest Number: | 011860454FLE |
| Line Number: | 8 |
| Method Code: | H141 |
| Quantity Tons: | 0.03050 |
| Quantity Waste: | 61.000000 |
| Quantity Unit: | P |
| Number of Containers: | 1 |
| Type of Container: | Fiberboard or plastic drums, barrels, kegs |
| Quantity Type: | Pounds |
| State Code: | 122 |

**TARGET STORE T0312 (Continued)** **S113174739**

| | |
|---|---|
| Year: | 2018 |
| EM Manifest ID: | 141652 |
| Generator EPA ID: | CAR000065623 |
| Shipment Date: | 2018-09-21 |
| Manifest Number: | 011860454FLE |
| Line Number: | 9 |
| Method Code: | H141 |
| Quantity Tons: | 0.00200 |
| Quantity Waste: | 4.000000 |
| Quantity Unit: | P |
| Number of Containers: | 1 |
| Type of Container: | Fiberboard or plastic drums, barrels, kegs |
| Quantity Type: | Pounds |
| State Code: | 141 |

| | |
|---|---|
| Year: | 2018 |
| EM Manifest ID: | 141652 |
| Generator EPA ID: | CAR000065623 |
| Shipment Date: | 2018-09-21 |
| Manifest Number: | 011860454FLE |
| Line Number: | 9 |
| Method Code: | H141 |
| Quantity Tons: | 0.00200 |
| Quantity Waste: | 4.000000 |
| Quantity Unit: | P |
| Number of Containers: | 1 |
| Type of Container: | Fiberboard or plastic drums, barrels, kegs |
| Quantity Type: | Pounds |
| State Code: | 331 |

| | |
|---|---|
| Year: | 2018 |
| EM Manifest ID: | 141652 |
| Generator EPA ID: | CAR000065623 |
| Shipment Date: | 2018-09-21 |
| Manifest Number: | 011860454FLE |
| Line Number: | 10 |
| Method Code: | H141 |
| Quantity Tons: | 0.39900 |
| Quantity Waste: | 798.000000 |
| Quantity Unit: | P |
| Number of Containers: | 2 |
| Type of Container: | Fiber or plastic boxes, cartons, cases |
| Quantity Type: | Pounds |
| State Code: | 331 |

| | |
|---|---|
| Year: | 2018 |
| EM Manifest ID: | 246417 |
| Shipment Date: | 9/21/2018 |
| Shipment Date: | 9/21/2018 |
| Receipt Date: | 10/27/2018 |
| Manifest Number: | 011860452FLE |
| Generator EPA ID: | CAR000065623 |
| Name: | TARGET 0312 |
| Address: | 1919 FULTON AVE |
| Address 2: | Not reported |
| City,State,Zip: | SACRAMENTO 95825 |

**TARGET STORE T0312 (Continued)** **S113174739**

| | |
|---|---|
| Telephone: | 800-483-3718 |
| Contact: | Store Manager |
| Contact Telephone: | 800-587-2228 |
| Contact Email: | Not reported |
| Transporter 1 EPA ID: | MAD039322250 |
| Transporter Name: | Not reported |
| Transporter 1 Emergency Number: | Not reported |
| Transporter 2 EPA ID: | MOD095038998 |
| Transporter Name 2: | Not reported |
| Transporter 2 Emergency Number: | Not reported |
| TSDF EPA ID: | TXD982290140 |
| TSDF Name: | Clean Harbors LaPorte, LLC |
| TSDF Address 1: | 500 Independence Parkway South |
| TSDF Address 2: | Not reported |
| TSDF City,State,Zip: | La Porte 77571 |
| TSDF Telephone: | 800-483-3718 |
| TSDFA EPA ID: | Not reported |
| Waste Code Description: | - Not reported |
| RCRA Code: | Not reported |
| Meth Code: | - Not reported |
| Quantity Tons: | Not reported |
| Waste Quantity: | Not reported |
| Quantity Unit: | Not reported |

State:

| | |
|---|---|
| Year: | 2018 |
| EM Manifest ID: | 246417 |
| Generator EPA ID: | CAR000065623 |
| Shipment Date: | 2018-09-21 |
| Manifest Number: | 011860452FLE |
| Line Number: | 1 |
| Method Code: | H129 |
| Quantity Tons: | 0.00750 |
| Quantity Waste: | 15.000000 |
| Quantity Unit: | P |
| Number of Containers: | 3 |
| Type of Container: | Cylinders |
| Quantity Type: | Pounds |
| State Code: | 141 |

| | |
|---|---|
| Year: | 2018 |
| EM Manifest ID: | 76905 |
| Shipment Date: | 8/9/2018 |
| Shipment Date: | 8/9/2018 |
| Receipt Date: | 8/20/2018 |
| Manifest Number: | 011868422FLE |
| Generator EPA ID: | CAR000065623 |
| Name: | TARGET 0312 |
| Address: | 1919 FULTON AVE |
| Address 2: | Not reported |
| City,State,Zip: | SACRAMENTO 95825 |
| Telephone: | 800-483-3718 |
| Contact: | Store Manager |
| Contact Telephone: | 800-587-2228 |
| Contact Email: | Not reported |
| Transporter 1 EPA ID: | MAD039322250 |
| Transporter Name: | Not reported |

**TARGET STORE T0312 (Continued)** **S113174739**

| | |
|---|---|
| Transporter 1 Emergency Number: | Not reported |
| Transporter 2 EPA ID: | MAD039322250 |
| Transporter Name 2: | Not reported |
| Transporter 2 Emergency Number: | Not reported |
| TSDF EPA ID: | CAD059494310 |
| TSDF Name: | Clean Harbors San Jose LLC |
| TSDF Address 1: | 1021 Berryessa Road |
| TSDF Address 2: | Not reported |
| TSDF City,State,Zip: | San Jose 95133 |
| TSDF Telephone: | 800-483-3718 |
| TSDFA EPA ID: | Not reported |
| Waste Code Description: | - Not reported |
| RCRA Code: | Not reported |
| Meth Code: | - Not reported |
| Quantity Tons: | Not reported |
| Waste Quantity: | Not reported |
| Quantity Unit: | Not reported |

Federal:

| | |
|---|---|
| Year: | 2018 |
| EM Manifest ID: | 76905 |
| Generator EPA ID: | CAR000065623 |
| Shipment Date: | 2018-08-09 |
| Manifest Number: | 011868422FLE |
| Line Number: | 1 |
| Method Code: | H141 |
| Quantity Tons: | 0.01600 |
| Quantity Waste: | 32.000000 |
| Quantity Unit: | P |
| Number of Containers: | 1 |
| Type of Container: | Fiber or plastic boxes, cartons, cases |
| Quantity Type: | Pounds |
| Federal Code: | D001 |

| | |
|---|---|
| Year: | 2018 |
| EM Manifest ID: | 76905 |
| Generator EPA ID: | CAR000065623 |
| Shipment Date: | 2018-08-09 |
| Manifest Number: | 011868422FLE |
| Line Number: | 1 |
| Method Code: | H141 |
| Quantity Tons: | 0.01600 |
| Quantity Waste: | 32.000000 |
| Quantity Unit: | P |
| Number of Containers: | 1 |
| Type of Container: | Fiber or plastic boxes, cartons, cases |
| Quantity Type: | Pounds |
| Federal Code: | D035 |

| | |
|---|---|
| Year: | 2018 |
| EM Manifest ID: | 76905 |
| Generator EPA ID: | CAR000065623 |
| Shipment Date: | 2018-08-09 |
| Manifest Number: | 011868422FLE |
| Line Number: | 2 |
| Method Code: | H141 |
| Quantity Tons: | 0.00600 |
| Quantity Waste: | 12.000000 |

**TARGET STORE T0312 (Continued)** **S113174739**

| | |
|---|---|
| Quantity Unit: | P |
| Number of Containers: | 1 |
| Type of Container: | Fiberboard or plastic drums, barrels, kegs |
| Quantity Type: | Pounds |
| Federal Code: | D001 |
| | |
| Year: | 2018 |
| EM Manifest ID: | 76905 |
| Generator EPA ID: | CAR000065623 |
| Shipment Date: | 2018-08-09 |
| Manifest Number: | 011868422FLE |
| Line Number: | 2 |
| Method Code: | H141 |
| Quantity Tons: | 0.00600 |
| Quantity Waste: | 12.000000 |
| Quantity Unit: | P |
| Number of Containers: | 1 |
| Type of Container: | Fiberboard or plastic drums, barrels, kegs |
| Quantity Type: | Pounds |
| Federal Code: | D005 |
| | |
| Year: | 2018 |
| EM Manifest ID: | 76905 |
| Generator EPA ID: | CAR000065623 |
| Shipment Date: | 2018-08-09 |
| Manifest Number: | 011868422FLE |
| Line Number: | 2 |
| Method Code: | H141 |
| Quantity Tons: | 0.00600 |
| Quantity Waste: | 12.000000 |
| Quantity Unit: | P |
| Number of Containers: | 1 |
| Type of Container: | Fiberboard or plastic drums, barrels, kegs |
| Quantity Type: | Pounds |
| Federal Code: | D007 |
| | |
| Year: | 2018 |
| EM Manifest ID: | 76905 |
| Generator EPA ID: | CAR000065623 |
| Shipment Date: | 2018-08-09 |
| Manifest Number: | 011868422FLE |
| Line Number: | 2 |
| Method Code: | H141 |
| Quantity Tons: | 0.00600 |
| Quantity Waste: | 12.000000 |
| Quantity Unit: | P |
| Number of Containers: | 1 |
| Type of Container: | Fiberboard or plastic drums, barrels, kegs |
| Quantity Type: | Pounds |
| Federal Code: | D011 |
| | |
| Year: | 2018 |
| EM Manifest ID: | 76905 |
| Generator EPA ID: | CAR000065623 |
| Shipment Date: | 2018-08-09 |
| Manifest Number: | 011868422FLE |
| Line Number: | 2 |

**TARGET STORE T0312 (Continued)** **S113174739**

| | |
|---|---|
| Method Code: | H141 |
| Quantity Tons: | 0.00600 |
| Quantity Waste: | 12.000000 |
| Quantity Unit: | P |
| Number of Containers: | 1 |
| Type of Container: | Fiberboard or plastic drums, barrels, kegs |
| Quantity Type: | Pounds |
| Federal Code: | D018 |
| | |
| Year: | 2018 |
| EM Manifest ID: | 76905 |
| Generator EPA ID: | CAR000065623 |
| Shipment Date: | 2018-08-09 |
| Manifest Number: | 011868422FLE |
| Line Number: | 2 |
| Method Code: | H141 |
| Quantity Tons: | 0.00600 |
| Quantity Waste: | 12.000000 |
| Quantity Unit: | P |
| Number of Containers: | 1 |
| Type of Container: | Fiberboard or plastic drums, barrels, kegs |
| Quantity Type: | Pounds |
| Federal Code: | D035 |
| | |
| Year: | 2018 |
| EM Manifest ID: | 76905 |
| Generator EPA ID: | CAR000065623 |
| Shipment Date: | 2018-08-09 |
| Manifest Number: | 011868422FLE |
| Line Number: | 2 |
| Method Code: | H141 |
| Quantity Tons: | 0.00600 |
| Quantity Waste: | 12.000000 |
| Quantity Unit: | P |
| Number of Containers: | 1 |
| Type of Container: | Fiberboard or plastic drums, barrels, kegs |
| Quantity Type: | Pounds |
| Federal Code: | U002 |
| | |
| Year: | 2018 |
| EM Manifest ID: | 76905 |
| Generator EPA ID: | CAR000065623 |
| Shipment Date: | 2018-08-09 |
| Manifest Number: | 011868422FLE |
| Line Number: | 2 |
| Method Code: | H141 |
| Quantity Tons: | 0.00600 |
| Quantity Waste: | 12.000000 |
| Quantity Unit: | P |
| Number of Containers: | 1 |
| Type of Container: | Fiberboard or plastic drums, barrels, kegs |
| Quantity Type: | Pounds |
| Federal Code: | U154 |
| | |
| Year: | 2018 |
| EM Manifest ID: | 76905 |
| Generator EPA ID: | CAR000065623 |

**TARGET STORE T0312 (Continued)** **S113174739**

| | |
|---|---|
| Shipment Date: | 2018-08-09 |
| Manifest Number: | 011868422FLE |
| Line Number: | 3 |
| Method Code: | H141 |
| Quantity Tons: | 0.00700 |
| Quantity Waste: | 14.000000 |
| Quantity Unit: | P |
| Number of Containers: | 1 |
| Type of Container: | Fiberboard or plastic drums, barrels, kegs |
| Quantity Type: | Pounds |
| Federal Code: | D001 |

| | |
|---|---|
| Year: | 2018 |
| EM Manifest ID: | 76905 |
| Generator EPA ID: | CAR000065623 |
| Shipment Date: | 2018-08-09 |
| Manifest Number: | 011868422FLE |
| Line Number: | 4 |
| Method Code: | H141 |
| Quantity Tons: | 0.00050 |
| Quantity Waste: | 1.000000 |
| Quantity Unit: | P |
| Number of Containers: | 1 |
| Type of Container: | Fiberboard or plastic drums, barrels, kegs |
| Quantity Type: | Pounds |
| Federal Code: | P075 |

| | |
|---|---|
| Year: | 2018 |
| EM Manifest ID: | 76905 |
| Generator EPA ID: | CAR000065623 |
| Shipment Date: | 2018-08-09 |
| Manifest Number: | 011868422FLE |
| Line Number: | 5 |
| Method Code: | H141 |
| Quantity Tons: | 0.00300 |
| Quantity Waste: | 6.000000 |
| Quantity Unit: | P |
| Number of Containers: | 1 |
| Type of Container: | Fiberboard or plastic drums, barrels, kegs |
| Quantity Type: | Pounds |
| Federal Code: | D002 |

| | |
|---|---|
| Year: | 2018 |
| EM Manifest ID: | 76905 |
| Generator EPA ID: | CAR000065623 |
| Shipment Date: | 2018-08-09 |
| Manifest Number: | 011868422FLE |
| Line Number: | 6 |
| Method Code: | H141 |
| Quantity Tons: | 0.00100 |
| Quantity Waste: | 2.000000 |
| Quantity Unit: | P |
| Number of Containers: | 1 |
| Type of Container: | Fiberboard or plastic drums, barrels, kegs |
| Quantity Type: | Pounds |
| Federal Code: | D002 |

**TARGET STORE T0312 (Continued)** **S113174739**

| | |
|---|---|
| Year: | 2018 |
| EM Manifest ID: | 76905 |
| Generator EPA ID: | CAR000065623 |
| Shipment Date: | 2018-08-09 |
| Manifest Number: | 011868422FLE |
| Line Number: | 7 |
| Method Code: | H141 |
| Quantity Tons: | 0.01000 |
| Quantity Waste: | 20.000000 |
| Quantity Unit: | P |
| Number of Containers: | 1 |
| Type of Container: | Fiberboard or plastic drums, barrels, kegs |
| Quantity Type: | Pounds |
| Federal Code: | D002 |

State:

| | |
|---|---|
| Year: | 2018 |
| EM Manifest ID: | 76905 |
| Generator EPA ID: | CAR000065623 |
| Shipment Date: | 2018-08-09 |
| Manifest Number: | 011868422FLE |
| Line Number: | 1 |
| Method Code: | H141 |
| Quantity Tons: | 0.01600 |
| Quantity Waste: | 32.000000 |
| Quantity Unit: | P |
| Number of Containers: | 1 |
| Type of Container: | Fiber or plastic boxes, cartons, cases |
| Quantity Type: | Pounds |
| State Code: | 331 |

| | |
|---|---|
| Year: | 2018 |
| EM Manifest ID: | 76905 |
| Generator EPA ID: | CAR000065623 |
| Shipment Date: | 2018-08-09 |
| Manifest Number: | 011868422FLE |
| Line Number: | 2 |
| Method Code: | H141 |
| Quantity Tons: | 0.00600 |
| Quantity Waste: | 12.000000 |
| Quantity Unit: | P |
| Number of Containers: | 1 |
| Type of Container: | Fiberboard or plastic drums, barrels, kegs |
| Quantity Type: | Pounds |
| State Code: | 331 |

| | |
|---|---|
| Year: | 2018 |
| EM Manifest ID: | 76905 |
| Generator EPA ID: | CAR000065623 |
| Shipment Date: | 2018-08-09 |
| Manifest Number: | 011868422FLE |
| Line Number: | 3 |
| Method Code: | H141 |
| Quantity Tons: | 0.00700 |
| Quantity Waste: | 14.000000 |
| Quantity Unit: | P |
| Number of Containers: | 1 |

**TARGET STORE T0312 (Continued)** **S113174739**

| | |
|---|---|
| Type of Container: | Fiberboard or plastic drums, barrels, kegs |
| Quantity Type: | Pounds |
| State Code: | 141 |
| | |
| Year: | 2018 |
| EM Manifest ID: | 76905 |
| Generator EPA ID: | CAR000065623 |
| Shipment Date: | 2018-08-09 |
| Manifest Number: | 011868422FLE |
| Line Number: | 4 |
| Method Code: | H141 |
| Quantity Tons: | 0.00050 |
| Quantity Waste: | 1.000000 |
| Quantity Unit: | P |
| Number of Containers: | 1 |
| Type of Container: | Fiberboard or plastic drums, barrels, kegs |
| Quantity Type: | Pounds |
| State Code: | 331 |
| | |
| Year: | 2018 |
| EM Manifest ID: | 76905 |
| Generator EPA ID: | CAR000065623 |
| Shipment Date: | 2018-08-09 |
| Manifest Number: | 011868422FLE |
| Line Number: | 5 |
| Method Code: | H141 |
| Quantity Tons: | 0.00300 |
| Quantity Waste: | 6.000000 |
| Quantity Unit: | P |
| Number of Containers: | 1 |
| Type of Container: | Fiberboard or plastic drums, barrels, kegs |
| Quantity Type: | Pounds |
| State Code: | 791 |
| | |
| Year: | 2018 |
| EM Manifest ID: | 76905 |
| Generator EPA ID: | CAR000065623 |
| Shipment Date: | 2018-08-09 |
| Manifest Number: | 011868422FLE |
| Line Number: | 6 |
| Method Code: | H141 |
| Quantity Tons: | 0.00100 |
| Quantity Waste: | 2.000000 |
| Quantity Unit: | P |
| Number of Containers: | 1 |
| Type of Container: | Fiberboard or plastic drums, barrels, kegs |
| Quantity Type: | Pounds |
| State Code: | 122 |
| | |
| Year: | 2018 |
| EM Manifest ID: | 76905 |
| Generator EPA ID: | CAR000065623 |
| Shipment Date: | 2018-08-09 |
| Manifest Number: | 011868422FLE |
| Line Number: | 7 |
| Method Code: | H141 |
| Quantity Tons: | 0.01000 |

**TARGET STORE T0312 (Continued)** **S113174739**

| | |
|---|---|
| Quantity Waste: | 20.000000 |
| Quantity Unit: | P |
| Number of Containers: | 1 |
| Type of Container: | Fiberboard or plastic drums, barrels, kegs |
| Quantity Type: | Pounds |
| State Code: | 122 |

| | |
|---|---|
| Year: | 2018 |
| EM Manifest ID: | 76905 |
| Generator EPA ID: | CAR000065623 |
| Shipment Date: | 2018-08-09 |
| Manifest Number: | 011868422FLE |
| Line Number: | 8 |
| Method Code: | H141 |
| Quantity Tons: | 0.47100 |
| Quantity Waste: | 942.000000 |
| Quantity Unit: | P |
| Number of Containers: | 2 |
| Type of Container: | Fiber or plastic boxes, cartons, cases |
| Quantity Type: | Pounds |
| State Code: | 331 |

| | |
|---|---|
| Year: | 2018 |
| EM Manifest ID: | 167609 |
| Shipment Date: | 8/28/2018 |
| Shipment Date: | 8/28/2018 |
| Receipt Date: | 9/17/2018 |
| Manifest Number: | 011890104FLE |
| Generator EPA ID: | CAR000065623 |
| Name: | TARGET 0312 |
| Address: | 1919 FULTON AVE |
| Address 2: | Not reported |
| City,State,Zip: | SACRAMENTO 95825 |
| Telephone: | 800-483-3718 |
| Contact: | Store Manager |
| Contact Telephone: | 800-587-2228 |
| Contact Email: | Not reported |
| Transporter 1 EPA ID: | MAD039322250 |
| Transporter Name: | Not reported |
| Transporter 1 Emergency Number: | Not reported |
| Transporter 2 EPA ID: | OKR000031492 |
| Transporter Name 2: | Not reported |
| Transporter 2 Emergency Number: | Not reported |
| TSDF EPA ID: | AZD049318009 |
| TSDF Name: | Clean Harbors Arizona LLC |
| TSDF Address 1: | 1340 West Lincoln Street |
| TSDF Address 2: | Not reported |
| TSDF City,State,Zip: | Phoenix 85007 |
| TSDF Telephone: | 800-483-3718 |
| TSDFA EPA ID: | Not reported |
| Waste Code Description: | - Not reported |
| RCRA Code: | Not reported |
| Meth Code: | - Not reported |
| Quantity Tons: | Not reported |
| Waste Quantity: | Not reported |
| Quantity Unit: | Not reported |

**TARGET STORE T0312 (Continued)** **S113174739**

State:

| | |
|---|---|
| Year: | 2018 |
| EM Manifest ID: | 167609 |
| Generator EPA ID: | CAR000065623 |
| Shipment Date: | 2018-08-28 |
| Manifest Number: | 011890104FLE |
| Line Number: | 1 |
| Method Code: | H141 |
| Quantity Tons: | 0.00700 |
| Quantity Waste: | 14.000000 |
| Quantity Unit: | P |
| Number of Containers: | 2 |
| Type of Container: | Cylinders |
| Quantity Type: | Pounds |
| State Code: | 141 |

| | |
|---|---|
| Year: | 2018 |
| EM Manifest ID: | 149869 |
| Shipment Date: | 8/28/2018 |
| Shipment Date: | 8/28/2018 |
| Receipt Date: | 9/10/2018 |
| Manifest Number: | 011890105FLE |
| Generator EPA ID: | CAR000065623 |
| Name: | TARGET 0312 |
| Address: | 1919 FULTON AVE |
| Address 2: | Not reported |
| City,State,Zip: | SACRAMENTO 95825 |
| Telephone: | 800-483-3718 |
| Contact: | Store Manager |
| Contact Telephone: | 800-587-2228 |
| Contact Email: | Not reported |
| Transporter 1 EPA ID: | MAD039322250 |
| Transporter Name: | Not reported |
| Transporter 1 Emergency Number: | Not reported |
| Transporter 2 EPA ID: | MAD039322250 |
| Transporter Name 2: | Not reported |
| Transporter 2 Emergency Number: | Not reported |
| TSDF EPA ID: | CAD059494310 |
| TSDF Name: | Clean Harbors San Jose LLC |
| TSDF Address 1: | 1021 Berryessa Road |
| TSDF Address 2: | Not reported |
| TSDF City,State,Zip: | San Jose 95133 |
| TSDF Telephone: | 800-483-3718 |
| TSDFA EPA ID: | Not reported |
| Waste Code Description: | - Not reported |
| RCRA Code: | Not reported |
| Meth Code: | - Not reported |
| Quantity Tons: | Not reported |
| Waste Quantity: | Not reported |
| Quantity Unit: | Not reported |

Federal:

| | |
|---|---|
| Year: | 2018 |
| EM Manifest ID: | 149869 |
| Generator EPA ID: | CAR000065623 |
| Shipment Date: | 2018-08-28 |

**TARGET STORE T0312 (Continued)** **S113174739**

| | |
|---|---|
| Manifest Number: | 011890105FLE |
| Line Number: | 1 |
| Method Code: | H141 |
| Quantity Tons: | 0.01000 |
| Quantity Waste: | 20.000000 |
| Quantity Unit: | P |
| Number of Containers: | 1 |
| Type of Container: | Fiber or plastic boxes, cartons, cases |
| Quantity Type: | Pounds |
| Federal Code: | D001 |

| | |
|---|---|
| Year: | 2018 |
| EM Manifest ID: | 149869 |
| Generator EPA ID: | CAR000065623 |
| Shipment Date: | 2018-08-28 |
| Manifest Number: | 011890105FLE |
| Line Number: | 1 |
| Method Code: | H141 |
| Quantity Tons: | 0.01000 |
| Quantity Waste: | 20.000000 |
| Quantity Unit: | P |
| Number of Containers: | 1 |
| Type of Container: | Fiber or plastic boxes, cartons, cases |
| Quantity Type: | Pounds |
| Federal Code: | D035 |

| | |
|---|---|
| Year: | 2018 |
| EM Manifest ID: | 149869 |
| Generator EPA ID: | CAR000065623 |
| Shipment Date: | 2018-08-28 |
| Manifest Number: | 011890105FLE |
| Line Number: | 2 |
| Method Code: | H141 |
| Quantity Tons: | 0.01050 |
| Quantity Waste: | 21.000000 |
| Quantity Unit: | P |
| Number of Containers: | 1 |
| Type of Container: | Fiberboard or plastic drums, barrels, kegs |
| Quantity Type: | Pounds |
| Federal Code: | D001 |

| | |
|---|---|
| Year: | 2018 |
| EM Manifest ID: | 149869 |
| Generator EPA ID: | CAR000065623 |
| Shipment Date: | 2018-08-28 |
| Manifest Number: | 011890105FLE |
| Line Number: | 2 |
| Method Code: | H141 |
| Quantity Tons: | 0.01050 |
| Quantity Waste: | 21.000000 |
| Quantity Unit: | P |
| Number of Containers: | 1 |
| Type of Container: | Fiberboard or plastic drums, barrels, kegs |
| Quantity Type: | Pounds |
| Federal Code: | D005 |

| | |
|---|---|
| Year: | 2018 |

**TARGET STORE T0312 (Continued)** **S113174739**

| | |
|---|---|
| EM Manifest ID: | 149869 |
| Generator EPA ID: | CAR000065623 |
| Shipment Date: | 2018-08-28 |
| Manifest Number: | 011890105FLE |
| Line Number: | 2 |
| Method Code: | H141 |
| Quantity Tons: | 0.01050 |
| Quantity Waste: | 21.000000 |
| Quantity Unit: | P |
| Number of Containers: | 1 |
| Type of Container: | Fiberboard or plastic drums, barrels, kegs |
| Quantity Type: | Pounds |
| Federal Code: | D007 |

| | |
|---|---|
| Year: | 2018 |
| EM Manifest ID: | 149869 |
| Generator EPA ID: | CAR000065623 |
| Shipment Date: | 2018-08-28 |
| Manifest Number: | 011890105FLE |
| Line Number: | 2 |
| Method Code: | H141 |
| Quantity Tons: | 0.01050 |
| Quantity Waste: | 21.000000 |
| Quantity Unit: | P |
| Number of Containers: | 1 |
| Type of Container: | Fiberboard or plastic drums, barrels, kegs |
| Quantity Type: | Pounds |
| Federal Code: | U002 |

| | |
|---|---|
| Year: | 2018 |
| EM Manifest ID: | 149869 |
| Generator EPA ID: | CAR000065623 |
| Shipment Date: | 2018-08-28 |
| Manifest Number: | 011890105FLE |
| Line Number: | 2 |
| Method Code: | H141 |
| Quantity Tons: | 0.01050 |
| Quantity Waste: | 21.000000 |
| Quantity Unit: | P |
| Number of Containers: | 1 |
| Type of Container: | Fiberboard or plastic drums, barrels, kegs |
| Quantity Type: | Pounds |
| Federal Code: | U154 |

| | |
|---|---|
| Year: | 2018 |
| EM Manifest ID: | 149869 |
| Generator EPA ID: | CAR000065623 |
| Shipment Date: | 2018-08-28 |
| Manifest Number: | 011890105FLE |
| Line Number: | 3 |
| Method Code: | H141 |
| Quantity Tons: | 0.05350 |
| Quantity Waste: | 107.000000 |
| Quantity Unit: | P |
| Number of Containers: | 1 |
| Type of Container: | Fiberboard or plastic drums, barrels, kegs |
| Quantity Type: | Pounds |

**TARGET STORE T0312 (Continued)** **S113174739**

| | |
|---|---|
| Federal Code: | D001 |
| | |
| Year: | 2018 |
| EM Manifest ID: | 149869 |
| Generator EPA ID: | CAR000065623 |
| Shipment Date: | 2018-08-28 |
| Manifest Number: | 011890105FLE |
| Line Number: | 3 |
| Method Code: | H141 |
| Quantity Tons: | 0.05350 |
| Quantity Waste: | 107.000000 |
| Quantity Unit: | P |
| Number of Containers: | 1 |
| Type of Container: | Fiberboard or plastic drums, barrels, kegs |
| Quantity Type: | Pounds |
| Federal Code: | D005 |
| | |
| Year: | 2018 |
| EM Manifest ID: | 149869 |
| Generator EPA ID: | CAR000065623 |
| Shipment Date: | 2018-08-28 |
| Manifest Number: | 011890105FLE |
| Line Number: | 3 |
| Method Code: | H141 |
| Quantity Tons: | 0.05350 |
| Quantity Waste: | 107.000000 |
| Quantity Unit: | P |
| Number of Containers: | 1 |
| Type of Container: | Fiberboard or plastic drums, barrels, kegs |
| Quantity Type: | Pounds |
| Federal Code: | D006 |
| | |
| Year: | 2018 |
| EM Manifest ID: | 149869 |
| Generator EPA ID: | CAR000065623 |
| Shipment Date: | 2018-08-28 |
| Manifest Number: | 011890105FLE |
| Line Number: | 3 |
| Method Code: | H141 |
| Quantity Tons: | 0.05350 |
| Quantity Waste: | 107.000000 |
| Quantity Unit: | P |
| Number of Containers: | 1 |
| Type of Container: | Fiberboard or plastic drums, barrels, kegs |
| Quantity Type: | Pounds |
| Federal Code: | D008 |
| | |
| Year: | 2018 |
| EM Manifest ID: | 149869 |
| Generator EPA ID: | CAR000065623 |
| Shipment Date: | 2018-08-28 |
| Manifest Number: | 011890105FLE |
| Line Number: | 4 |
| Method Code: | H141 |
| Quantity Tons: | 0.00300 |
| Quantity Waste: | 6.000000 |
| Quantity Unit: | P |

**TARGET STORE T0312 (Continued)** **S113174739**

| | |
|---|---|
| Number of Containers: | 1 |
| Type of Container: | Fiberboard or plastic drums, barrels, kegs |
| Quantity Type: | Pounds |
| Federal Code: | D001 |
| | |
| Year: | 2018 |
| EM Manifest ID: | 149869 |
| Generator EPA ID: | CAR000065623 |
| Shipment Date: | 2018-08-28 |
| Manifest Number: | 011890105FLE |
| Line Number: | 5 |
| Method Code: | H141 |
| Quantity Tons: | 0.00050 |
| Quantity Waste: | 1.000000 |
| Quantity Unit: | P |
| Number of Containers: | 1 |
| Type of Container: | Fiberboard or plastic drums, barrels, kegs |
| Quantity Type: | Pounds |
| Federal Code: | P075 |
| | |
| Year: | 2018 |
| EM Manifest ID: | 149869 |
| Generator EPA ID: | CAR000065623 |
| Shipment Date: | 2018-08-28 |
| Manifest Number: | 011890105FLE |
| Line Number: | 6 |
| Method Code: | H141 |
| Quantity Tons: | 0.04250 |
| Quantity Waste: | 85.000000 |
| Quantity Unit: | P |
| Number of Containers: | 1 |
| Type of Container: | Fiberboard or plastic drums, barrels, kegs |
| Quantity Type: | Pounds |
| Federal Code: | D002 |
| | |
| Year: | 2018 |
| EM Manifest ID: | 149869 |
| Generator EPA ID: | CAR000065623 |
| Shipment Date: | 2018-08-28 |
| Manifest Number: | 011890105FLE |
| Line Number: | 6 |
| Method Code: | H141 |
| Quantity Tons: | 0.04250 |
| Quantity Waste: | 85.000000 |
| Quantity Unit: | P |
| Number of Containers: | 1 |
| Type of Container: | Fiberboard or plastic drums, barrels, kegs |
| Quantity Type: | Pounds |
| Federal Code: | D008 |
| | |
| Year: | 2018 |
| EM Manifest ID: | 149869 |
| Generator EPA ID: | CAR000065623 |
| Shipment Date: | 2018-08-28 |
| Manifest Number: | 011890105FLE |
| Line Number: | 7 |
| Method Code: | H141 |

**TARGET STORE T0312 (Continued)** **S113174739**

Quantity Tons: 0.00150
Quantity Waste: 3.000000
Quantity Unit: P
Number of Containers: 1
Type of Container: Fiberboard or plastic drums, barrels, kegs
Quantity Type: Pounds
Federal Code: D002

Year: 2018
EM Manifest ID: 149869
Generator EPA ID: CAR000065623
Shipment Date: 2018-08-28
Manifest Number: 011890105FLE
Line Number: 8
Method Code: H141
Quantity Tons: 0.00550
Quantity Waste: 11.000000
Quantity Unit: P
Number of Containers: 1
Type of Container: Fiberboard or plastic drums, barrels, kegs
Quantity Type: Pounds
Federal Code: D002

Year: 2018
EM Manifest ID: 149869
Generator EPA ID: CAR000065623
Shipment Date: 2018-08-28
Manifest Number: 011890105FLE
Line Number: 9
Method Code: H141
Quantity Tons: 0.00850
Quantity Waste: 17.000000
Quantity Unit: P
Number of Containers: 1
Type of Container: Fiberboard or plastic drums, barrels, kegs
Quantity Type: Pounds
Federal Code: D002

State:
Year: 2018
EM Manifest ID: 149869
Generator EPA ID: CAR000065623
Shipment Date: 2018-08-28
Manifest Number: 011890105FLE
Line Number: 1
Method Code: H141
Quantity Tons: 0.01000
Quantity Waste: 20.000000
Quantity Unit: P
Number of Containers: 1
Type of Container: Fiber or plastic boxes, cartons, cases
Quantity Type: Pounds
State Code: 331

Year: 2018
EM Manifest ID: 149869
Generator EPA ID: CAR000065623

**TARGET STORE T0312 (Continued)** **S113174739**

| | |
|---|---|
| Shipment Date: | 2018-08-28 |
| Manifest Number: | 011890105FLE |
| Line Number: | 2 |
| Method Code: | H141 |
| Quantity Tons: | 0.01050 |
| Quantity Waste: | 21.000000 |
| Quantity Unit: | P |
| Number of Containers: | 1 |
| Type of Container: | Fiberboard or plastic drums, barrels, kegs |
| Quantity Type: | Pounds |
| State Code: | 331 |

| | |
|---|---|
| Year: | 2018 |
| EM Manifest ID: | 149869 |
| Generator EPA ID: | CAR000065623 |
| Shipment Date: | 2018-08-28 |
| Manifest Number: | 011890105FLE |
| Line Number: | 3 |
| Method Code: | H141 |
| Quantity Tons: | 0.05350 |
| Quantity Waste: | 107.000000 |
| Quantity Unit: | P |
| Number of Containers: | 1 |
| Type of Container: | Fiberboard or plastic drums, barrels, kegs |
| Quantity Type: | Pounds |
| State Code: | 331 |

| | |
|---|---|
| Year: | 2018 |
| EM Manifest ID: | 149869 |
| Generator EPA ID: | CAR000065623 |
| Shipment Date: | 2018-08-28 |
| Manifest Number: | 011890105FLE |
| Line Number: | 3 |
| Method Code: | H141 |
| Quantity Tons: | 0.05350 |
| Quantity Waste: | 107.000000 |
| Quantity Unit: | P |
| Number of Containers: | 1 |
| Type of Container: | Fiberboard or plastic drums, barrels, kegs |
| Quantity Type: | Pounds |
| State Code: | 342 |

| | |
|---|---|
| Year: | 2018 |
| EM Manifest ID: | 149869 |
| Generator EPA ID: | CAR000065623 |
| Shipment Date: | 2018-08-28 |
| Manifest Number: | 011890105FLE |
| Line Number: | 4 |
| Method Code: | H141 |
| Quantity Tons: | 0.00300 |
| Quantity Waste: | 6.000000 |
| Quantity Unit: | P |
| Number of Containers: | 1 |
| Type of Container: | Fiberboard or plastic drums, barrels, kegs |
| Quantity Type: | Pounds |
| State Code: | 141 |

**TARGET STORE T0312 (Continued)** **S113174739**

| | |
|---|---|
| Year: | 2018 |
| EM Manifest ID: | 149869 |
| Generator EPA ID: | CAR000065623 |
| Shipment Date: | 2018-08-28 |
| Manifest Number: | 011890105FLE |
| Line Number: | 5 |
| Method Code: | H141 |
| Quantity Tons: | 0.00050 |
| Quantity Waste: | 1.000000 |
| Quantity Unit: | P |
| Number of Containers: | 1 |
| Type of Container: | Fiberboard or plastic drums, barrels, kegs |
| Quantity Type: | Pounds |
| State Code: | 331 |

| | |
|---|---|
| Year: | 2018 |
| EM Manifest ID: | 149869 |
| Generator EPA ID: | CAR000065623 |
| Shipment Date: | 2018-08-28 |
| Manifest Number: | 011890105FLE |
| Line Number: | 6 |
| Method Code: | H141 |
| Quantity Tons: | 0.04250 |
| Quantity Waste: | 85.000000 |
| Quantity Unit: | P |
| Number of Containers: | 1 |
| Type of Container: | Fiberboard or plastic drums, barrels, kegs |
| Quantity Type: | Pounds |
| State Code: | 792 |

| | |
|---|---|
| Year: | 2018 |
| EM Manifest ID: | 149869 |
| Generator EPA ID: | CAR000065623 |
| Shipment Date: | 2018-08-28 |
| Manifest Number: | 011890105FLE |
| Line Number: | 7 |
| Method Code: | H141 |
| Quantity Tons: | 0.00150 |
| Quantity Waste: | 3.000000 |
| Quantity Unit: | P |
| Number of Containers: | 1 |
| Type of Container: | Fiberboard or plastic drums, barrels, kegs |
| Quantity Type: | Pounds |
| State Code: | 791 |

| | |
|---|---|
| Year: | 2018 |
| EM Manifest ID: | 149869 |
| Generator EPA ID: | CAR000065623 |
| Shipment Date: | 2018-08-28 |
| Manifest Number: | 011890105FLE |
| Line Number: | 8 |
| Method Code: | H141 |
| Quantity Tons: | 0.00550 |
| Quantity Waste: | 11.000000 |
| Quantity Unit: | P |
| Number of Containers: | 1 |
| Type of Container: | Fiberboard or plastic drums, barrels, kegs |

**TARGET STORE T0312 (Continued)** **S113174739**

| | |
|---|---|
| Quantity Type: | Pounds |
| State Code: | 122 |
| | |
| Year: | 2018 |
| EM Manifest ID: | 149869 |
| Generator EPA ID: | CAR000065623 |
| Shipment Date: | 2018-08-28 |
| Manifest Number: | 011890105FLE |
| Line Number: | 9 |
| Method Code: | H141 |
| Quantity Tons: | 0.00850 |
| Quantity Waste: | 17.000000 |
| Quantity Unit: | P |
| Number of Containers: | 1 |
| Type of Container: | Fiberboard or plastic drums, barrels, kegs |
| Quantity Type: | Pounds |
| State Code: | 122 |
| | |
| Year: | 2018 |
| EM Manifest ID: | 149869 |
| Generator EPA ID: | CAR000065623 |
| Shipment Date: | 2018-08-28 |
| Manifest Number: | 011890105FLE |
| Line Number: | 10 |
| Method Code: | H141 |
| Quantity Tons: | 0.23450 |
| Quantity Waste: | 469.000000 |
| Quantity Unit: | P |
| Number of Containers: | 1 |
| Type of Container: | Fiber or plastic boxes, cartons, cases |
| Quantity Type: | Pounds |
| State Code: | 331 |
| | |
| Year: | 2018 |
| EM Manifest ID: | 149869 |
| Generator EPA ID: | CAR000065623 |
| Shipment Date: | 2018-08-28 |
| Manifest Number: | 011890105FLE |
| Line Number: | 11 |
| Method Code: | H141 |
| Quantity Tons: | 0.04650 |
| Quantity Waste: | 93.000000 |
| Quantity Unit: | P |
| Number of Containers: | 1 |
| Type of Container: | Fiberboard or plastic drums, barrels, kegs |
| Quantity Type: | Pounds |
| State Code: | 331 |
| | |
| Year: | 2018 |
| EM Manifest ID: | 011002550FLE20170703_D_1 |
| Shipment Date: | 7/3/2017 |
| Shipment Date: | 7/3/2017 |
| Receipt Date: | 7/30/2017 |
| Manifest Number: | 011002550FLE |
| Generator EPA ID: | CAR000065623 |
| Name: | TARGET 0312 |

**TARGET STORE T0312 (Continued)** **S113174739**

| | |
|---|---|
| Address: | Not reported |
| Address 2: | Not reported |
| City,State,Zip: | Not reported |
| Telephone: | Not reported |
| Contact: | Not reported |
| Contact Telephone: | Not reported |
| Contact Email: | Not reported |
| Transporter 1 EPA ID: | MAD039322250 |
| Transporter Name: | Not reported |
| Transporter 1 Emergency Number: | Not reported |
| Transporter 2 EPA ID: | MOD095038998 |
| Transporter Name 2: | Not reported |
| Transporter 2 Emergency Number: | Not reported |
| TSDF EPA ID: | ARD069748192 |
| TSDF Name: | CLEAN HARBORS EL DORADO LLC |
| TSDF Address 1: | Not reported |
| TSDF Address 2: | Not reported |
| TSDF City,State,Zip: | Not reported |
| TSDF Telephone: | Not reported |
| TSDFA EPA ID: | Not reported |
| Waste Code Description: | - Not reported |
| RCRA Code: | Not reported |
| Meth Code: | - Not reported |
| Quantity Tons: | Not reported |
| Waste Quantity: | Not reported |
| Quantity Unit: | Not reported |

Federal:

| | |
|---|---|
| Year: | 2018 |
| EM Manifest ID: | 011002550FLE20170703_D_1 |
| Generator EPA ID: | CAR000065623 |
| Shipment Date: | 2017-07-03 |
| Manifest Number: | 011002550FLE |
| Line Number: | 1 |
| Method Code: | H040 |
| Quantity Tons: | 0.00650 |
| Quantity Waste: | 13.000000 |
| Quantity Unit: | P |
| Number of Containers: | 1 |
| Type of Container: | NULL |
| Quantity Type: | NULL |
| Federal Code: | D001 |

State:

| | |
|---|---|
| Year: | 2018 |
| EM Manifest ID: | 011002550FLE20170703_D_1 |
| Generator EPA ID: | CAR000065623 |
| Shipment Date: | 2017-07-03 |
| Manifest Number: | 011002550FLE |
| Line Number: | 1 |
| Method Code: | H040 |
| Quantity Tons: | 0.00650 |
| Quantity Waste: | 13.000000 |
| Quantity Unit: | P |
| Number of Containers: | 1 |
| Type of Container: | NULL |
| Quantity Type: | NULL |

**TARGET STORE T0312 (Continued)** **S113174739**

State Code: 331

Year: 2018
EM Manifest ID: 010999702FLE20170725_D_1
Shipment Date: 7/25/2017
Shipment Date: 7/25/2017
Receipt Date: 8/4/2017
Manifest Number: 010999702FLE
Generator EPA ID: CAR000065623
Name: TARGET 0312
Address: Not reported
Address 2: Not reported
City,State,Zip: Not reported
Telephone: Not reported
Contact: Not reported
Contact Telephone: Not reported
Contact Email: Not reported
Transporter 1 EPA ID: MAD039322250
Transporter Name: Not reported
Transporter 1 Emergency Number: Not reported
Transporter 2 EPA ID: MOD095038998
Transporter Name 2: Not reported
Transporter 2 Emergency Number: Not reported
TSDF EPA ID: AZD049318009
TSDF Name: CLEAN HARBORS ARIZONA LLC
TSDF Address 1: Not reported
TSDF Address 2: Not reported
TSDF City,State,Zip: Not reported
TSDF Telephone: Not reported
TSDFA EPA ID: Not reported
Waste Code Description: - Not reported
RCRA Code: Not reported
Meth Code: - Not reported
Quantity Tons: Not reported
Waste Quantity: Not reported
Quantity Unit: Not reported

State:
Year: 2018
EM Manifest ID: 010999702FLE20170725_D_1
Generator EPA ID: CAR000065623
Shipment Date: 2017-07-25
Manifest Number: 010999702FLE
Line Number: 1
Method Code: H141
Quantity Tons: 0.00350
Quantity Waste: 7.000000
Quantity Unit: P
Number of Containers: 1
Type of Container: NULL
Quantity Type: NULL
State Code: 141

Year: 2018
EM Manifest ID: 89013
Shipment Date: 7/19/2018

**TARGET STORE T0312 (Continued)** **S113174739**

| | |
|---|---|
| Shipment Date: | 7/19/2018 |
| Receipt Date: | 7/27/2018 |
| Manifest Number: | 011862740FLE |
| Generator EPA ID: | CAR000065623 |
| Name: | TARGET 0312 |
| Address: | 1919 FULTON AVE |
| Address 2: | Not reported |
| City,State,Zip: | SACRAMENTO 95825 |
| Telephone: | 800-483-3718 |
| Contact: | Store Manager |
| Contact Telephone: | 800-587-2228 |
| Contact Email: | Not reported |
| Transporter 1 EPA ID: | MAD039322250 |
| Transporter Name: | Not reported |
| Transporter 1 Emergency Number: | Not reported |
| Transporter 2 EPA ID: | MAD039322250 |
| Transporter Name 2: | Not reported |
| Transporter 2 Emergency Number: | Not reported |
| TSDF EPA ID: | CAD059494310 |
| TSDF Name: | Clean Harbors San Jose LLC |
| TSDF Address 1: | 1021 Berryessa Road |
| TSDF Address 2: | Not reported |
| TSDF City,State,Zip: | San Jose 95133 |
| TSDF Telephone: | 800-483-3718 |
| TSDFA EPA ID: | Not reported |
| Waste Code Description: | - Not reported |
| RCRA Code: | Not reported |
| Meth Code: | - Not reported |
| Quantity Tons: | Not reported |
| Waste Quantity: | Not reported |
| Quantity Unit: | Not reported |

Federal:

| | |
|---|---|
| Year: | 2018 |
| EM Manifest ID: | 89013 |
| Generator EPA ID: | CAR000065623 |
| Shipment Date: | 2018-07-19 |
| Manifest Number: | 011862740FLE |
| Line Number: | 1 |
| Method Code: | H141 |
| Quantity Tons: | 0.03300 |
| Quantity Waste: | 66.000000 |
| Quantity Unit: | P |
| Number of Containers: | 1 |
| Type of Container: | Fiber or plastic boxes, cartons, cases |
| Quantity Type: | Pounds |
| Federal Code: | D001 |

| | |
|---|---|
| Year: | 2018 |
| EM Manifest ID: | 89013 |
| Generator EPA ID: | CAR000065623 |
| Shipment Date: | 2018-07-19 |
| Manifest Number: | 011862740FLE |
| Line Number: | 1 |
| Method Code: | H141 |
| Quantity Tons: | 0.03300 |
| Quantity Waste: | 66.000000 |
| Quantity Unit: | P |

**TARGET STORE T0312 (Continued)** **S113174739**

| | |
|---|---|
| Number of Containers: | 1 |
| Type of Container: | Fiber or plastic boxes, cartons, cases |
| Quantity Type: | Pounds |
| Federal Code: | D035 |
| | |
| Year: | 2018 |
| EM Manifest ID: | 89013 |
| Generator EPA ID: | CAR000065623 |
| Shipment Date: | 2018-07-19 |
| Manifest Number: | 011862740FLE |
| Line Number: | 2 |
| Method Code: | H141 |
| Quantity Tons: | 0.00450 |
| Quantity Waste: | 9.000000 |
| Quantity Unit: | P |
| Number of Containers: | 1 |
| Type of Container: | Fiberboard or plastic drums, barrels, kegs |
| Quantity Type: | Pounds |
| Federal Code: | D001 |
| | |
| Year: | 2018 |
| EM Manifest ID: | 89013 |
| Generator EPA ID: | CAR000065623 |
| Shipment Date: | 2018-07-19 |
| Manifest Number: | 011862740FLE |
| Line Number: | 2 |
| Method Code: | H141 |
| Quantity Tons: | 0.00450 |
| Quantity Waste: | 9.000000 |
| Quantity Unit: | P |
| Number of Containers: | 1 |
| Type of Container: | Fiberboard or plastic drums, barrels, kegs |
| Quantity Type: | Pounds |
| Federal Code: | D005 |
| | |
| Year: | 2018 |
| EM Manifest ID: | 89013 |
| Generator EPA ID: | CAR000065623 |
| Shipment Date: | 2018-07-19 |
| Manifest Number: | 011862740FLE |
| Line Number: | 2 |
| Method Code: | H141 |
| Quantity Tons: | 0.00450 |
| Quantity Waste: | 9.000000 |
| Quantity Unit: | P |
| Number of Containers: | 1 |
| Type of Container: | Fiberboard or plastic drums, barrels, kegs |
| Quantity Type: | Pounds |
| Federal Code: | D007 |
| | |
| Year: | 2018 |
| EM Manifest ID: | 89013 |
| Generator EPA ID: | CAR000065623 |
| Shipment Date: | 2018-07-19 |
| Manifest Number: | 011862740FLE |
| Line Number: | 2 |
| Method Code: | H141 |

**TARGET STORE T0312 (Continued)** **S113174739**

| | |
|---|---|
| Quantity Tons: | 0.00450 |
| Quantity Waste: | 9.000000 |
| Quantity Unit: | P |
| Number of Containers: | 1 |
| Type of Container: | Fiberboard or plastic drums, barrels, kegs |
| Quantity Type: | Pounds |
| Federal Code: | U002 |
| | |
| Year: | 2018 |
| EM Manifest ID: | 89013 |
| Generator EPA ID: | CAR000065623 |
| Shipment Date: | 2018-07-19 |
| Manifest Number: | 011862740FLE |
| Line Number: | 2 |
| Method Code: | H141 |
| Quantity Tons: | 0.00450 |
| Quantity Waste: | 9.000000 |
| Quantity Unit: | P |
| Number of Containers: | 1 |
| Type of Container: | Fiberboard or plastic drums, barrels, kegs |
| Quantity Type: | Pounds |
| Federal Code: | U154 |
| | |
| Year: | 2018 |
| EM Manifest ID: | 89013 |
| Generator EPA ID: | CAR000065623 |
| Shipment Date: | 2018-07-19 |
| Manifest Number: | 011862740FLE |
| Line Number: | 3 |
| Method Code: | H141 |
| Quantity Tons: | 0.00900 |
| Quantity Waste: | 18.000000 |
| Quantity Unit: | P |
| Number of Containers: | 1 |
| Type of Container: | Fiber or plastic boxes, cartons, cases |
| Quantity Type: | Pounds |
| Federal Code: | D001 |
| | |
| Year: | 2018 |
| EM Manifest ID: | 89013 |
| Generator EPA ID: | CAR000065623 |
| Shipment Date: | 2018-07-19 |
| Manifest Number: | 011862740FLE |
| Line Number: | 4 |
| Method Code: | H141 |
| Quantity Tons: | 0.00250 |
| Quantity Waste: | 5.000000 |
| Quantity Unit: | P |
| Number of Containers: | 1 |
| Type of Container: | Fiberboard or plastic drums, barrels, kegs |
| Quantity Type: | Pounds |
| Federal Code: | D001 |
| | |
| Year: | 2018 |
| EM Manifest ID: | 89013 |
| Generator EPA ID: | CAR000065623 |
| Shipment Date: | 2018-07-19 |

**TARGET STORE T0312 (Continued)** **S113174739**

| | |
|---|---|
| Manifest Number: | 011862740FLE |
| Line Number: | 5 |
| Method Code: | H141 |
| Quantity Tons: | 0.00350 |
| Quantity Waste: | 7.000000 |
| Quantity Unit: | P |
| Number of Containers: | 1 |
| Type of Container: | Fiberboard or plastic drums, barrels, kegs |
| Quantity Type: | Pounds |
| Federal Code: | D001 |

| | |
|---|---|
| Year: | 2018 |
| EM Manifest ID: | 89013 |
| Generator EPA ID: | CAR000065623 |
| Shipment Date: | 2018-07-19 |
| Manifest Number: | 011862740FLE |
| Line Number: | 6 |
| Method Code: | H141 |
| Quantity Tons: | 0.00050 |
| Quantity Waste: | 1.000000 |
| Quantity Unit: | P |
| Number of Containers: | 1 |
| Type of Container: | Fiberboard or plastic drums, barrels, kegs |
| Quantity Type: | Pounds |
| Federal Code: | P075 |

| | |
|---|---|
| Year: | 2018 |
| EM Manifest ID: | 89013 |
| Generator EPA ID: | CAR000065623 |
| Shipment Date: | 2018-07-19 |
| Manifest Number: | 011862740FLE |
| Line Number: | 7 |
| Method Code: | H141 |
| Quantity Tons: | 0.01250 |
| Quantity Waste: | 25.000000 |
| Quantity Unit: | P |
| Number of Containers: | 1 |
| Type of Container: | Fiber or plastic boxes, cartons, cases |
| Quantity Type: | Pounds |
| Federal Code: | D002 |

| | |
|---|---|
| Year: | 2018 |
| EM Manifest ID: | 89013 |
| Generator EPA ID: | CAR000065623 |
| Shipment Date: | 2018-07-19 |
| Manifest Number: | 011862740FLE |
| Line Number: | 8 |
| Method Code: | H141 |
| Quantity Tons: | 0.00050 |
| Quantity Waste: | 1.000000 |
| Quantity Unit: | P |
| Number of Containers: | 1 |
| Type of Container: | Fiberboard or plastic drums, barrels, kegs |
| Quantity Type: | Pounds |
| Federal Code: | D009 |

**TARGET STORE T0312 (Continued)** **S113174739**

State:

| | |
|---|---|
| Year: | 2018 |
| EM Manifest ID: | 89013 |
| Generator EPA ID: | CAR000065623 |
| Shipment Date: | 2018-07-19 |
| Manifest Number: | 011862740FLE |
| Line Number: | 1 |
| Method Code: | H141 |
| Quantity Tons: | 0.03300 |
| Quantity Waste: | 66.000000 |
| Quantity Unit: | P |
| Number of Containers: | 1 |
| Type of Container: | Fiber or plastic boxes, cartons, cases |
| Quantity Type: | Pounds |
| State Code: | 331 |

| | |
|---|---|
| Year: | 2018 |
| EM Manifest ID: | 89013 |
| Generator EPA ID: | CAR000065623 |
| Shipment Date: | 2018-07-19 |
| Manifest Number: | 011862740FLE |
| Line Number: | 2 |
| Method Code: | H141 |
| Quantity Tons: | 0.00450 |
| Quantity Waste: | 9.000000 |
| Quantity Unit: | P |
| Number of Containers: | 1 |
| Type of Container: | Fiberboard or plastic drums, barrels, kegs |
| Quantity Type: | Pounds |
| State Code: | 331 |

| | |
|---|---|
| Year: | 2018 |
| EM Manifest ID: | 89013 |
| Generator EPA ID: | CAR000065623 |
| Shipment Date: | 2018-07-19 |
| Manifest Number: | 011862740FLE |
| Line Number: | 3 |
| Method Code: | H141 |
| Quantity Tons: | 0.00900 |
| Quantity Waste: | 18.000000 |
| Quantity Unit: | P |
| Number of Containers: | 1 |
| Type of Container: | Fiber or plastic boxes, cartons, cases |
| Quantity Type: | Pounds |
| State Code: | 331 |

| | |
|---|---|
| Year: | 2018 |
| EM Manifest ID: | 89013 |
| Generator EPA ID: | CAR000065623 |
| Shipment Date: | 2018-07-19 |
| Manifest Number: | 011862740FLE |
| Line Number: | 4 |
| Method Code: | H141 |
| Quantity Tons: | 0.00250 |
| Quantity Waste: | 5.000000 |
| Quantity Unit: | P |
| Number of Containers: | 1 |

**TARGET STORE T0312 (Continued)** **S113174739**

| | |
|---|---|
| Type of Container: | Fiberboard or plastic drums, barrels, kegs |
| Quantity Type: | Pounds |
| State Code: | 141 |
| | |
| Year: | 2018 |
| EM Manifest ID: | 89013 |
| Generator EPA ID: | CAR000065623 |
| Shipment Date: | 2018-07-19 |
| Manifest Number: | 011862740FLE |
| Line Number: | 5 |
| Method Code: | H141 |
| Quantity Tons: | 0.00350 |
| Quantity Waste: | 7.000000 |
| Quantity Unit: | P |
| Number of Containers: | 1 |
| Type of Container: | Fiberboard or plastic drums, barrels, kegs |
| Quantity Type: | Pounds |
| State Code: | 141 |
| | |
| Year: | 2018 |
| EM Manifest ID: | 89013 |
| Generator EPA ID: | CAR000065623 |
| Shipment Date: | 2018-07-19 |
| Manifest Number: | 011862740FLE |
| Line Number: | 6 |
| Method Code: | H141 |
| Quantity Tons: | 0.00050 |
| Quantity Waste: | 1.000000 |
| Quantity Unit: | P |
| Number of Containers: | 1 |
| Type of Container: | Fiberboard or plastic drums, barrels, kegs |
| Quantity Type: | Pounds |
| State Code: | 331 |
| | |
| Year: | 2018 |
| EM Manifest ID: | 89013 |
| Generator EPA ID: | CAR000065623 |
| Shipment Date: | 2018-07-19 |
| Manifest Number: | 011862740FLE |
| Line Number: | 7 |
| Method Code: | H141 |
| Quantity Tons: | 0.01250 |
| Quantity Waste: | 25.000000 |
| Quantity Unit: | P |
| Number of Containers: | 1 |
| Type of Container: | Fiber or plastic boxes, cartons, cases |
| Quantity Type: | Pounds |
| State Code: | 122 |
| | |
| Year: | 2018 |
| EM Manifest ID: | 89013 |
| Generator EPA ID: | CAR000065623 |
| Shipment Date: | 2018-07-19 |
| Manifest Number: | 011862740FLE |
| Line Number: | 8 |
| Method Code: | H141 |
| Quantity Tons: | 0.00050 |

**TARGET STORE T0312 (Continued)** **S113174739**

| | |
|---|---|
| Quantity Waste: | 1.000000 |
| Quantity Unit: | P |
| Number of Containers: | 1 |
| Type of Container: | Fiberboard or plastic drums, barrels, kegs |
| Quantity Type: | Pounds |
| State Code: | 181 |
| | |
| Year: | 2018 |
| EM Manifest ID: | 89013 |
| Generator EPA ID: | CAR000065623 |
| Shipment Date: | 2018-07-19 |
| Manifest Number: | 011862740FLE |
| Line Number: | 9 |
| Method Code: | H141 |
| Quantity Tons: | 0.34600 |
| Quantity Waste: | 692.000000 |
| Quantity Unit: | P |
| Number of Containers: | 2 |
| Type of Container: | Fiber or plastic boxes, cartons, cases |
| Quantity Type: | Pounds |
| State Code: | 331 |

Additional Information:

| | |
|---|---|
| Year: | 2017 |
| Gen EPA ID: | CAR000065623 |
| | |
| Shipment Date: | 20171218 |
| Creation Date: | 8/27/2018 18:30:14 |
| Receipt Date: | 20171229 |
| Manifest ID: | 011565131FLE |
| Trans EPA ID: | MAD039322250 |
| Trans Name: | CLEAN HARBORS ENVIRONMENTAL SERVICES INC |
| Trans 2 EPA ID: | Not reported |
| Trans 2 Name: | Not reported |
| TSDF EPA ID: | CAD059494310 |
| Trans Name: | CLEAN HARBORS SAN JOSE LLC |
| TSDF Alt EPA ID: | Not reported |
| TSDF Alt Name: | Not reported |
| Waste Code Description: | 141 - Off-specification, aged, or surplus inorganics |
| RCRA Code: | D001 |
| Meth Code: | H141 - Storage, Bulking, And/Or Transfer Off Site--No Treatment/Reovery (H010-H129) Or (H131-H135) |
| Quantity Tons: | 0.0125 |
| Waste Quantity: | 25 |
| Quantity Unit: | P |
| Additional Code 1: | Not reported |
| Additional Code 2: | Not reported |
| Additional Code 3: | Not reported |
| Additional Code 4: | Not reported |
| Additional Code 5: | Not reported |
| | |
| Shipment Date: | 20171218 |
| Creation Date: | 8/27/2018 18:30:14 |
| Receipt Date: | 20171229 |
| Manifest ID: | 011565131FLE |
| Trans EPA ID: | MAD039322250 |

**TARGET STORE T0312 (Continued)** **S113174739**

| | |
|---|---|
| Trans Name: | CLEAN HARBORS ENVIRONMENTAL SERVICES INC |
| Trans 2 EPA ID: | Not reported |
| Trans 2 Name: | Not reported |
| TSDF EPA ID: | CAD059494310 |
| Trans Name: | CLEAN HARBORS SAN JOSE LLC |
| TSDF Alt EPA ID: | Not reported |
| TSDF Alt Name: | Not reported |
| Waste Code Description: | 331 - Off-specification, aged, or surplus organics |
| RCRA Code: | U154 |
| Meth Code: | H141 - Storage, Bulking, And/Or Transfer Off Site--No Treatment/Reovery (H010-H129) Or (H131-H135) |
| Quantity Tons: | 0.0085 |
| Waste Quantity: | 17 |
| Quantity Unit: | P |
| Additional Code 1: | U002 |
| Additional Code 2: | D007 |
| Additional Code 3: | D005 |
| Additional Code 4: | D001 |
| Additional Code 5: | Not reported |
| | |
| Shipment Date: | 20171218 |
| Creation Date: | Not reported |
| Receipt Date: | Not reported |
| Manifest ID: | 011565131FLE |
| Trans EPA ID: | MAD039322250 |
| Trans Name: | CLEAN HARBORS ENVIRONMENTAL SERVICES INC |
| Trans 2 EPA ID: | Not reported |
| Trans 2 Name: | Not reported |
| TSDF EPA ID: | CAD059494310 |
| Trans Name: | CLEAN HARBORS SAN JOSE LLC |
| TSDF Alt EPA ID: | Not reported |
| TSDF Alt Name: | Not reported |
| Waste Code Description: | 331 - Off-specification, aged, or surplus organics |
| RCRA Code: | Not reported |
| Meth Code: | H141 - Storage, Bulking, And/Or Transfer Off Site--No Treatment/Reovery (H010-H129) Or (H131-H135) |
| Quantity Tons: | 0.2675 |
| Waste Quantity: | 535 |
| Quantity Unit: | P |
| Additional Code 1: | Not reported |
| Additional Code 2: | Not reported |
| Additional Code 3: | Not reported |
| Additional Code 4: | Not reported |
| Additional Code 5: | Not reported |
| | |
| Shipment Date: | 20171218 |
| Creation Date: | 8/27/2018 18:30:14 |
| Receipt Date: | 20171229 |
| Manifest ID: | 011565131FLE |
| Trans EPA ID: | MAD039322250 |
| Trans Name: | CLEAN HARBORS ENVIRONMENTAL SERVICES INC |
| Trans 2 EPA ID: | Not reported |
| Trans 2 Name: | Not reported |
| TSDF EPA ID: | CAD059494310 |
| Trans Name: | CLEAN HARBORS SAN JOSE LLC |
| TSDF Alt EPA ID: | Not reported |
| TSDF Alt Name: | Not reported |

**TARGET STORE T0312 (Continued)** **S113174739**

| | |
|---|---|
| Waste Code Description: | 122 - Alkaline solution without metals (pH > 12.5 |
| RCRA Code: | D002 |
| Meth Code: | H141 - Storage, Bulking, And/Or Transfer Off Site--No Treatment/Reovery (H010-H129) Or (H131-H135) |
| Quantity Tons: | 0.013 |
| Waste Quantity: | 26 |
| Quantity Unit: | P |
| Additional Code 1: | Not reported |
| Additional Code 2: | Not reported |
| Additional Code 3: | Not reported |
| Additional Code 4: | Not reported |
| Additional Code 5: | Not reported |
| | |
| Shipment Date: | 20171218 |
| Creation Date: | 8/27/2018 18:30:14 |
| Receipt Date: | 20171229 |
| Manifest ID: | 011565131FLE |
| Trans EPA ID: | MAD039322250 |
| Trans Name: | CLEAN HARBORS ENVIRONMENTAL SERVICES INC |
| Trans 2 EPA ID: | Not reported |
| Trans 2 Name: | Not reported |
| TSDF EPA ID: | CAD059494310 |
| Trans Name: | CLEAN HARBORS SAN JOSE LLC |
| TSDF Alt EPA ID: | Not reported |
| TSDF Alt Name: | Not reported |
| Waste Code Description: | 331 - Off-specification, aged, or surplus organics |
| RCRA Code: | D035 |
| Meth Code: | H141 - Storage, Bulking, And/Or Transfer Off Site--No Treatment/Reovery (H010-H129) Or (H131-H135) |
| Quantity Tons: | 0.0135 |
| Waste Quantity: | 27 |
| Quantity Unit: | P |
| Additional Code 1: | D001 |
| Additional Code 2: | Not reported |
| Additional Code 3: | Not reported |
| Additional Code 4: | Not reported |
| Additional Code 5: | Not reported |
| | |
| Shipment Date: | 20171110 |
| Creation Date: | Not reported |
| Receipt Date: | Not reported |
| Manifest ID: | 011584211FLE |
| Trans EPA ID: | MAD039322250 |
| Trans Name: | CLEAN HARBORS ENVIRONMENTAL SERVICES INC |
| Trans 2 EPA ID: | Not reported |
| Trans 2 Name: | Not reported |
| TSDF EPA ID: | CAD059494310 |
| Trans Name: | CLEAN HARBORS SAN JOSE LLC |
| TSDF Alt EPA ID: | Not reported |
| TSDF Alt Name: | Not reported |
| Waste Code Description: | 331 - Off-specification, aged, or surplus organics |
| RCRA Code: | Not reported |
| Meth Code: | H141 - Storage, Bulking, And/Or Transfer Off Site--No Treatment/Reovery (H010-H129) Or (H131-H135) |
| Quantity Tons: | 0.28 |
| Waste Quantity: | 560 |
| Quantity Unit: | P |

**TARGET STORE T0312 (Continued)** **S113174739**

| | |
|---|---|
| Additional Code 1: | Not reported |
| Additional Code 2: | Not reported |
| Additional Code 3: | Not reported |
| Additional Code 4: | Not reported |
| Additional Code 5: | Not reported |
| | |
| Shipment Date: | 20171110 |
| Creation Date: | Not reported |
| Receipt Date: | Not reported |
| Manifest ID: | 011584211FLE |
| Trans EPA ID: | MAD039322250 |
| Trans Name: | CLEAN HARBORS ENVIRONMENTAL SERVICES INC |
| Trans 2 EPA ID: | Not reported |
| Trans 2 Name: | Not reported |
| TSDF EPA ID: | CAD059494310 |
| Trans Name: | CLEAN HARBORS SAN JOSE LLC |
| TSDF Alt EPA ID: | Not reported |
| TSDF Alt Name: | Not reported |
| Waste Code Description: | 122 - Alkaline solution without metals (pH > 12.5 |
| RCRA Code: | D002 |
| Meth Code: | H141 - Storage, Bulking, And/Or Transfer Off Site--No Treatment/Reovery (H010-H129) Or (H131-H135) |
| Quantity Tons: | 0.02 |
| Waste Quantity: | 40 |
| Quantity Unit: | P |
| Additional Code 1: | Not reported |
| Additional Code 2: | Not reported |
| Additional Code 3: | Not reported |
| Additional Code 4: | Not reported |
| Additional Code 5: | Not reported |
| | |
| Shipment Date: | 20171110 |
| Creation Date: | Not reported |
| Receipt Date: | Not reported |
| Manifest ID: | 011584211FLE |
| Trans EPA ID: | MAD039322250 |
| Trans Name: | CLEAN HARBORS ENVIRONMENTAL SERVICES INC |
| Trans 2 EPA ID: | Not reported |
| Trans 2 Name: | Not reported |
| TSDF EPA ID: | CAD059494310 |
| Trans Name: | CLEAN HARBORS SAN JOSE LLC |
| TSDF Alt EPA ID: | Not reported |
| TSDF Alt Name: | Not reported |
| Waste Code Description: | 122 - Alkaline solution without metals (pH > 12.5 |
| RCRA Code: | D002 |
| Meth Code: | H141 - Storage, Bulking, And/Or Transfer Off Site--No Treatment/Reovery (H010-H129) Or (H131-H135) |
| Quantity Tons: | 0.004 |
| Waste Quantity: | 8 |
| Quantity Unit: | P |
| Additional Code 1: | Not reported |
| Additional Code 2: | Not reported |
| Additional Code 3: | Not reported |
| Additional Code 4: | Not reported |
| Additional Code 5: | Not reported |
| | |
| Shipment Date: | 20171110 |

**TARGET STORE T0312 (Continued)** **S113174739**

| | |
|---|---|
| Creation Date: | 10/4/2018 18:30:16 |
| Receipt Date: | 20171201 |
| Manifest ID: | 011584212FLE |
| Trans EPA ID: | MAD039322250 |
| Trans Name: | CLEAN HARBORS ENVIRONMENTAL SERVICES INC |
| Trans 2 EPA ID: | MOD095038998 |
| Trans 2 Name: | TRI STATE MOTOR TRANSIT CO |
| TSDF EPA ID: | AZD049318009 |
| Trans Name: | CLEAN HARBORS ARIZONA LLC |
| TSDF Alt EPA ID: | Not reported |
| TSDF Alt Name: | Not reported |
| Waste Code Description: | 141 - Off-specification, aged, or surplus inorganics |
| RCRA Code: | Not reported |
| Meth Code: | H141 - Storage, Bulking, And/Or Transfer Off Site--No Treatment/Reovery (H010-H129) Or (H131-H135) |
| Quantity Tons: | 0.0035 |
| Waste Quantity: | 7 |
| Quantity Unit: | P |
| Additional Code 1: | Not reported |
| Additional Code 2: | Not reported |
| Additional Code 3: | Not reported |
| Additional Code 4: | Not reported |
| Additional Code 5: | Not reported |

| | |
|---|---|
| Shipment Date: | 20171110 |
| Creation Date: | 8/27/2018 18:30:14 |
| Receipt Date: | 20171129 |
| Manifest ID: | 011584211FLE |
| Trans EPA ID: | MAD039322250 |
| Trans Name: | CLEAN HARBORS ENVIRONMENTAL SERVICES INC |
| Trans 2 EPA ID: | Not reported |
| Trans 2 Name: | Not reported |
| TSDF EPA ID: | CAD059494310 |
| Trans Name: | CLEAN HARBORS SAN JOSE LLC |
| TSDF Alt EPA ID: | Not reported |
| TSDF Alt Name: | Not reported |
| Waste Code Description: | 331 - Off-specification, aged, or surplus organics |
| RCRA Code: | P075 |
| Meth Code: | H141 - Storage, Bulking, And/Or Transfer Off Site--No Treatment/Reovery (H010-H129) Or (H131-H135) |
| Quantity Tons: | 0.0025 |
| Waste Quantity: | 5 |
| Quantity Unit: | P |
| Additional Code 1: | Not reported |
| Additional Code 2: | Not reported |
| Additional Code 3: | Not reported |
| Additional Code 4: | Not reported |
| Additional Code 5: | Not reported |

Additional Information:

| | |
|---|---|
| Year: | 2016 |
| Gen EPA ID: | CAR000065623 |

| | |
|---|---|
| Shipment Date: | 20151217 |
| Creation Date: | Not reported |
| Receipt Date: | Not reported |
| Manifest ID: | 009034038FLE |

**TARGET STORE T0312 (Continued)** **S113174739**

| | |
|---|---|
| Trans EPA ID: | MAD039322250 |
| Trans Name: | CLEAN HARBORS ENVIRONMENTAL SERVICE INC |
| Trans 2 EPA ID: | Not reported |
| Trans 2 Name: | Not reported |
| TSDF EPA ID: | CAD059494310 |
| Trans Name: | CLEAN HARBORS SAN JOSE LLC |
| TSDF Alt EPA ID: | Not reported |
| TSDF Alt Name: | Not reported |
| Waste Code Description: | 122 - Alkaline solution without metals (pH > 12.5 |
| RCRA Code: | D002 |
| Meth Code: | H141 - Storage, Bulking, And/Or Transfer Off Site--No Treatment/Reovery (H010-H129) Or (H131-H135) |
| Quantity Tons: | 0.004 |
| Waste Quantity: | 8 |
| Quantity Unit: | P |
| Additional Code 1: | Not reported |
| Additional Code 2: | Not reported |
| Additional Code 3: | Not reported |
| Additional Code 4: | Not reported |
| Additional Code 5: | Not reported |
| Shipment Date: | 20151217 |
| Creation Date: | Not reported |
| Receipt Date: | Not reported |
| Manifest ID: | 009034038FLE |
| Trans EPA ID: | MAD039322250 |
| Trans Name: | CLEAN HARBORS ENVIRONMENTAL SERVICE INC |
| Trans 2 EPA ID: | Not reported |
| Trans 2 Name: | Not reported |
| TSDF EPA ID: | CAD059494310 |
| Trans Name: | CLEAN HARBORS SAN JOSE LLC |
| TSDF Alt EPA ID: | Not reported |
| TSDF Alt Name: | Not reported |
| Waste Code Description: | 122 - Alkaline solution without metals (pH > 12.5 |
| RCRA Code: | D002 |
| Meth Code: | H141 - Storage, Bulking, And/Or Transfer Off Site--No Treatment/Reovery (H010-H129) Or (H131-H135) |
| Quantity Tons: | 0.0445 |
| Waste Quantity: | 89 |
| Quantity Unit: | P |
| Additional Code 1: | Not reported |
| Additional Code 2: | Not reported |
| Additional Code 3: | Not reported |
| Additional Code 4: | Not reported |
| Additional Code 5: | Not reported |
| Shipment Date: | 20151217 |
| Creation Date: | Not reported |
| Receipt Date: | Not reported |
| Manifest ID: | 009034038FLE |
| Trans EPA ID: | MAD039322250 |
| Trans Name: | CLEAN HARBORS ENVIRONMENTAL SERVICE INC |
| Trans 2 EPA ID: | Not reported |
| Trans 2 Name: | Not reported |
| TSDF EPA ID: | CAD059494310 |
| Trans Name: | CLEAN HARBORS SAN JOSE LLC |
| TSDF Alt EPA ID: | Not reported |

**TARGET STORE T0312 (Continued)** **S113174739**

| | |
|---|---|
| TSDF Alt Name: | Not reported |
| Waste Code Description: | 331 - Off-specification, aged, or surplus organics |
| RCRA Code: | P075 |
| Meth Code: | H141 - Storage, Bulking, And/Or Transfer Off Site--No Treatment/Reovery (H010-H129) Or (H131-H135) |
| Quantity Tons: | 0.002 |
| Waste Quantity: | 4 |
| Quantity Unit: | P |
| Additional Code 1: | Not reported |
| Additional Code 2: | Not reported |
| Additional Code 3: | Not reported |
| Additional Code 4: | Not reported |
| Additional Code 5: | Not reported |
| | |
| Shipment Date: | 20151217 |
| Creation Date: | Not reported |
| Receipt Date: | Not reported |
| Manifest ID: | 009034038FLE |
| Trans EPA ID: | MAD039322250 |
| Trans Name: | CLEAN HARBORS ENVIRONMENTAL SERVICE INC |
| Trans 2 EPA ID: | Not reported |
| Trans 2 Name: | Not reported |
| TSDF EPA ID: | CAD059494310 |
| Trans Name: | CLEAN HARBORS SAN JOSE LLC |
| TSDF Alt EPA ID: | Not reported |
| TSDF Alt Name: | Not reported |
| Waste Code Description: | 331 - Off-specification, aged, or surplus organics |
| RCRA Code: | Not reported |
| Meth Code: | H141 - Storage, Bulking, And/Or Transfer Off Site--No Treatment/Reovery (H010-H129) Or (H131-H135) |
| Quantity Tons: | 0.55 |
| Waste Quantity: | 1100 |
| Quantity Unit: | P |
| Additional Code 1: | Not reported |
| Additional Code 2: | Not reported |
| Additional Code 3: | Not reported |
| Additional Code 4: | Not reported |
| Additional Code 5: | Not reported |
| | |
| Shipment Date: | 20151217 |
| Creation Date: | 4/7/2016 22:15:27 |
| Receipt Date: | 20151228 |
| Manifest ID: | 009034038FLE |
| Trans EPA ID: | MAD039322250 |
| Trans Name: | CLEAN HARBORS ENVIRONMENTAL SERVICE INC |
| Trans 2 EPA ID: | Not reported |
| Trans 2 Name: | Not reported |
| TSDF EPA ID: | CAD059494310 |
| Trans Name: | CLEAN HARBORS SAN JOSE LLC |
| TSDF Alt EPA ID: | Not reported |
| TSDF Alt Name: | Not reported |
| Waste Code Description: | 331 - Off-specification, aged, or surplus organics |
| RCRA Code: | D035 |
| Meth Code: | H141 - Storage, Bulking, And/Or Transfer Off Site--No Treatment/Reovery (H010-H129) Or (H131-H135) |
| Quantity Tons: | 0.023 |
| Waste Quantity: | 46 |

**TARGET STORE T0312 (Continued)** **S113174739**

| | |
|---|---|
| Quantity Unit: | P |
| Additional Code 1: | D001 |
| Additional Code 2: | Not reported |
| Additional Code 3: | Not reported |
| Additional Code 4: | Not reported |
| Additional Code 5: | Not reported |
| | |
| Shipment Date: | 20151217 |
| Creation Date: | 4/7/2016 22:15:27 |
| Receipt Date: | 20151228 |
| Manifest ID: | 009034038FLE |
| Trans EPA ID: | MAD039322250 |
| Trans Name: | CLEAN HARBORS ENVIRONMENTAL SERVICE INC |
| Trans 2 EPA ID: | Not reported |
| Trans 2 Name: | Not reported |
| TSDF EPA ID: | CAD059494310 |
| Trans Name: | CLEAN HARBORS SAN JOSE LLC |
| TSDF Alt EPA ID: | Not reported |
| TSDF Alt Name: | Not reported |
| Waste Code Description: | 331 - Off-specification, aged, or surplus organics |
| RCRA Code: | U154 |
| Meth Code: | H141 - Storage, Bulking, And/Or Transfer Off Site--No Treatment/Reovery (H010-H129) Or (H131-H135) |
| Quantity Tons: | 0.007 |
| Waste Quantity: | 14 |
| Quantity Unit: | P |
| Additional Code 1: | U002 |
| Additional Code 2: | D007 |
| Additional Code 3: | D005 |
| Additional Code 4: | D001 |
| Additional Code 5: | Not reported |
| | |
| Shipment Date: | 20151217 |
| Creation Date: | Not reported |
| Receipt Date: | Not reported |
| Manifest ID: | 009034038FLE |
| Trans EPA ID: | MAD039322250 |
| Trans Name: | CLEAN HARBORS ENVIRONMENTAL SERVICE INC |
| Trans 2 EPA ID: | Not reported |
| Trans 2 Name: | Not reported |
| TSDF EPA ID: | CAD059494310 |
| Trans Name: | CLEAN HARBORS SAN JOSE LLC |
| TSDF Alt EPA ID: | Not reported |
| TSDF Alt Name: | Not reported |
| Waste Code Description: | 121 - Alkaline solution (pH >12.5) with metals (antimony, arsenic, barium, beryllium, cadmium, chromium, cobalt, copper, lead, mercury, molybdenum, nickel, selenium, silver, thallium, vanadium, and zinc |
| RCRA Code: | D006 |
| Meth Code: | H141 - Storage, Bulking, And/Or Transfer Off Site--No Treatment/Reovery (H010-H129) Or (H131-H135) |
| Quantity Tons: | 0.003 |
| Waste Quantity: | 6 |
| Quantity Unit: | P |
| Additional Code 1: | D002 |
| Additional Code 2: | Not reported |
| Additional Code 3: | Not reported |
| Additional Code 4: | Not reported |

**TARGET STORE T0312 (Continued)** **S113174739**

| | |
|---|---|
| Additional Code 5: | Not reported |
| | |
| Shipment Date: | 20151217 |
| Creation Date: | 4/7/2016 22:15:27 |
| Receipt Date: | 20151228 |
| Manifest ID: | 009034038FLE |
| Trans EPA ID: | MAD039322250 |
| Trans Name: | CLEAN HARBORS ENVIRONMENTAL SERVICE INC |
| Trans 2 EPA ID: | Not reported |
| Trans 2 Name: | Not reported |
| TSDF EPA ID: | CAD059494310 |
| Trans Name: | CLEAN HARBORS SAN JOSE LLC |
| TSDF Alt EPA ID: | Not reported |
| TSDF Alt Name: | Not reported |
| Waste Code Description: | 141 - Off-specification, aged, or surplus inorganics |
| RCRA Code: | D001 |
| Meth Code: | H141 - Storage, Bulking, And/Or Transfer Off Site--No Treatment/Reovery (H010-H129) Or (H131-H135) |
| Quantity Tons: | 0.0025 |
| Waste Quantity: | 5 |
| Quantity Unit: | P |
| Additional Code 1: | Not reported |
| Additional Code 2: | Not reported |
| Additional Code 3: | Not reported |
| Additional Code 4: | Not reported |
| Additional Code 5: | Not reported |
| | |
| Shipment Date: | 20151217 |
| Creation Date: | 9/21/2016 18:30:44 |
| Receipt Date: | 20160104 |
| Manifest ID: | 009034040FLE |
| Trans EPA ID: | MAD039322250 |
| Trans Name: | CLEAN HARBORS ENVIRONMENTAL SERVICE INC |
| Trans 2 EPA ID: | AZR000513770 |
| Trans 2 Name: | SLT |
| TSDF EPA ID: | UTD981552177 |
| Trans Name: | CLEAN HARBORS ARAGONITE LLC |
| TSDF Alt EPA ID: | Not reported |
| TSDF Alt Name: | Not reported |
| Waste Code Description: | 331 - Off-specification, aged, or surplus organics |
| RCRA Code: | D001 |
| Meth Code: | H141 - Storage, Bulking, And/Or Transfer Off Site--No Treatment/Reovery (H010-H129) Or (H131-H135) |
| Quantity Tons: | 0.004 |
| Waste Quantity: | 8 |
| Quantity Unit: | P |
| Additional Code 1: | Not reported |
| Additional Code 2: | Not reported |
| Additional Code 3: | Not reported |
| Additional Code 4: | Not reported |
| Additional Code 5: | Not reported |
| | |
| Shipment Date: | 20151217 |
| Creation Date: | Not reported |
| Receipt Date: | Not reported |
| Manifest ID: | 009034038FLE |
| Trans EPA ID: | MAD039322250 |

**TARGET STORE T0312 (Continued)** **S113174739**

| | |
|---|---|
| Trans Name: | CLEAN HARBORS ENVIRONMENTAL SERVICE INC |
| Trans 2 EPA ID: | Not reported |
| Trans 2 Name: | Not reported |
| TSDF EPA ID: | CAD059494310 |
| Trans Name: | CLEAN HARBORS SAN JOSE LLC |
| TSDF Alt EPA ID: | Not reported |
| TSDF Alt Name: | Not reported |
| Waste Code Description: | 181 - Other inorganic solid waste Organics |
| RCRA Code: | Not reported |
| Meth Code: | H141 - Storage, Bulking, And/Or Transfer Off Site--No Treatment/Reovery (H010-H129) Or (H131-H135) |
| Quantity Tons: | 0.009 |
| Waste Quantity: | 18 |
| Quantity Unit: | P |
| Additional Code 1: | Not reported |
| Additional Code 2: | Not reported |
| Additional Code 3: | Not reported |
| Additional Code 4: | Not reported |
| Additional Code 5: | Not reported |

Additional Information:

| | |
|---|---|
| Year: | 2015 |
| Gen EPA ID: | CAR000065623 |
| Shipment Date: | 20151217 |
| Creation Date: | 9/21/2016 18:30:44 |
| Receipt Date: | 20160104 |
| Manifest ID: | 009034040FLE |
| Trans EPA ID: | MAD039322250 |
| Trans Name: | CLEAN HARBORS ENVIRONMENTAL SERVICE INC |
| Trans 2 EPA ID: | AZR000513770 |
| Trans 2 Name: | SLT |
| TSDF EPA ID: | UTD981552177 |
| Trans Name: | CLEAN HARBORS ARAGONITE LLC |
| TSDF Alt EPA ID: | Not reported |
| TSDF Alt Name: | Not reported |
| Waste Code Description: | 331 - Off-specification, aged, or surplus organics |
| RCRA Code: | D001 |
| Meth Code: | H141 - Storage, Bulking, And/Or Transfer Off Site--No Treatment/Reovery (H010-H129) Or (H131-H135) |
| Quantity Tons: | 0.004 |
| Waste Quantity: | 8 |
| Quantity Unit: | P |
| Additional Code 1: | Not reported |
| Additional Code 2: | Not reported |
| Additional Code 3: | Not reported |
| Additional Code 4: | Not reported |
| Additional Code 5: | Not reported |
| Shipment Date: | 20151217 |
| Creation Date: | Not reported |
| Receipt Date: | Not reported |
| Manifest ID: | 009034038FLE |
| Trans EPA ID: | MAD039322250 |
| Trans Name: | CLEAN HARBORS ENVIRONMENTAL SERVICE INC |
| Trans 2 EPA ID: | Not reported |
| Trans 2 Name: | Not reported |

**TARGET STORE T0312 (Continued)** **S113174739**

| | |
|---|---|
| TSDF EPA ID: | CAD059494310 |
| Trans Name: | CLEAN HARBORS SAN JOSE LLC |
| TSDF Alt EPA ID: | Not reported |
| TSDF Alt Name: | Not reported |
| Waste Code Description: | 331 - Off-specification, aged, or surplus organics |
| RCRA Code: | Not reported |
| Meth Code: | H141 - Storage, Bulking, And/Or Transfer Off Site--No Treatment/Reovery (H010-H129) Or (H131-H135) |
| Quantity Tons: | 0.55 |
| Waste Quantity: | 1100 |
| Quantity Unit: | P |
| Additional Code 1: | Not reported |
| Additional Code 2: | Not reported |
| Additional Code 3: | Not reported |
| Additional Code 4: | Not reported |
| Additional Code 5: | Not reported |
| | |
| Shipment Date: | 20151217 |
| Creation Date: | Not reported |
| Receipt Date: | Not reported |
| Manifest ID: | 009034038FLE |
| Trans EPA ID: | MAD039322250 |
| Trans Name: | CLEAN HARBORS ENVIRONMENTAL SERVICE INC |
| Trans 2 EPA ID: | Not reported |
| Trans 2 Name: | Not reported |
| TSDF EPA ID: | CAD059494310 |
| Trans Name: | CLEAN HARBORS SAN JOSE LLC |
| TSDF Alt EPA ID: | Not reported |
| TSDF Alt Name: | Not reported |
| Waste Code Description: | 181 - Other inorganic solid waste Organics |
| RCRA Code: | Not reported |
| Meth Code: | H141 - Storage, Bulking, And/Or Transfer Off Site--No Treatment/Reovery (H010-H129) Or (H131-H135) |
| Quantity Tons: | 0.009 |
| Waste Quantity: | 18 |
| Quantity Unit: | P |
| Additional Code 1: | Not reported |
| Additional Code 2: | Not reported |
| Additional Code 3: | Not reported |
| Additional Code 4: | Not reported |
| Additional Code 5: | Not reported |
| | |
| Shipment Date: | 20151217 |
| Creation Date: | Not reported |
| Receipt Date: | Not reported |
| Manifest ID: | 009034038FLE |
| Trans EPA ID: | MAD039322250 |
| Trans Name: | CLEAN HARBORS ENVIRONMENTAL SERVICE INC |
| Trans 2 EPA ID: | Not reported |
| Trans 2 Name: | Not reported |
| TSDF EPA ID: | CAD059494310 |
| Trans Name: | CLEAN HARBORS SAN JOSE LLC |
| TSDF Alt EPA ID: | Not reported |
| TSDF Alt Name: | Not reported |
| Waste Code Description: | 181 - Other inorganic solid waste Organics |
| RCRA Code: | D009 |
| Meth Code: | H141 - Storage, Bulking, And/Or Transfer Off Site--No |

**TARGET STORE T0312 (Continued)** **S113174739**

| | |
|---|---|
| | Treatment/Reovery (H010-H129) Or (H131-H135) |
| Quantity Tons: | 0.008 |
| Waste Quantity: | 16 |
| Quantity Unit: | P |
| Additional Code 1: | Not reported |
| Additional Code 2: | Not reported |
| Additional Code 3: | Not reported |
| Additional Code 4: | Not reported |
| Additional Code 5: | Not reported |
| | |
| Shipment Date: | 20151217 |
| Creation Date: | Not reported |
| Receipt Date: | Not reported |
| Manifest ID: | 009034038FLE |
| Trans EPA ID: | MAD039322250 |
| Trans Name: | CLEAN HARBORS ENVIRONMENTAL SERVICE INC |
| Trans 2 EPA ID: | Not reported |
| Trans 2 Name: | Not reported |
| TSDF EPA ID: | CAD059494310 |
| Trans Name: | CLEAN HARBORS SAN JOSE LLC |
| TSDF Alt EPA ID: | Not reported |
| TSDF Alt Name: | Not reported |
| Waste Code Description: | 792 - Not reported |
| RCRA Code: | D008 |
| Meth Code: | H141 - Storage, Bulking, And/Or Transfer Off Site--No Treatment/Reovery (H010-H129) Or (H131-H135) |
| Quantity Tons: | 0.004 |
| Waste Quantity: | 8 |
| Quantity Unit: | P |
| Additional Code 1: | Not reported |
| Additional Code 2: | Not reported |
| Additional Code 3: | Not reported |
| Additional Code 4: | Not reported |
| Additional Code 5: | Not reported |
| | |
| Shipment Date: | 20151217 |
| Creation Date: | Not reported |
| Receipt Date: | Not reported |
| Manifest ID: | 009034038FLE |
| Trans EPA ID: | MAD039322250 |
| Trans Name: | CLEAN HARBORS ENVIRONMENTAL SERVICE INC |
| Trans 2 EPA ID: | Not reported |
| Trans 2 Name: | Not reported |
| TSDF EPA ID: | CAD059494310 |
| Trans Name: | CLEAN HARBORS SAN JOSE LLC |
| TSDF Alt EPA ID: | Not reported |
| TSDF Alt Name: | Not reported |
| Waste Code Description: | 121 - Alkaline solution (pH >12.5) with metals (antimony, arsenic, barium, beryllium, cadmium, chromium, cobalt, copper, lead, mercury, molybdenum, nickel, selenium, silver, thallium, vanadium, and zinc |
| RCRA Code: | D006 |
| Meth Code: | H141 - Storage, Bulking, And/Or Transfer Off Site--No Treatment/Reovery (H010-H129) Or (H131-H135) |
| Quantity Tons: | 0.003 |
| Waste Quantity: | 6 |
| Quantity Unit: | P |
| Additional Code 1: | D002 |

**TARGET STORE T0312 (Continued)** **S113174739**

| | |
|---|---|
| Additional Code 2: | Not reported |
| Additional Code 3: | Not reported |
| Additional Code 4: | Not reported |
| Additional Code 5: | Not reported |
| | |
| Shipment Date: | 20151217 |
| Creation Date: | 4/7/2016 22:15:27 |
| Receipt Date: | 20151228 |
| Manifest ID: | 009034038FLE |
| Trans EPA ID: | MAD039322250 |
| Trans Name: | CLEAN HARBORS ENVIRONMENTAL SERVICE INC |
| Trans 2 EPA ID: | Not reported |
| Trans 2 Name: | Not reported |
| TSDF EPA ID: | CAD059494310 |
| Trans Name: | CLEAN HARBORS SAN JOSE LLC |
| TSDF Alt EPA ID: | Not reported |
| TSDF Alt Name: | Not reported |
| Waste Code Description: | 141 - Off-specification, aged, or surplus inorganics |
| RCRA Code: | D001 |
| Meth Code: | H141 - Storage, Bulking, And/Or Transfer Off Site--No Treatment/Reovery (H010-H129) Or (H131-H135) |
| Quantity Tons: | 0.0025 |
| Waste Quantity: | 5 |
| Quantity Unit: | P |
| Additional Code 1: | Not reported |
| Additional Code 2: | Not reported |
| Additional Code 3: | Not reported |
| Additional Code 4: | Not reported |
| Additional Code 5: | Not reported |
| | |
| Shipment Date: | 20151217 |
| Creation Date: | Not reported |
| Receipt Date: | Not reported |
| Manifest ID: | 009034038FLE |
| Trans EPA ID: | MAD039322250 |
| Trans Name: | CLEAN HARBORS ENVIRONMENTAL SERVICE INC |
| Trans 2 EPA ID: | Not reported |
| Trans 2 Name: | Not reported |
| TSDF EPA ID: | CAD059494310 |
| Trans Name: | CLEAN HARBORS SAN JOSE LLC |
| TSDF Alt EPA ID: | Not reported |
| TSDF Alt Name: | Not reported |
| Waste Code Description: | 122 - Alkaline solution without metals (pH > 12.5 |
| RCRA Code: | D002 |
| Meth Code: | H141 - Storage, Bulking, And/Or Transfer Off Site--No Treatment/Reovery (H010-H129) Or (H131-H135) |
| Quantity Tons: | 0.0445 |
| Waste Quantity: | 89 |
| Quantity Unit: | P |
| Additional Code 1: | Not reported |
| Additional Code 2: | Not reported |
| Additional Code 3: | Not reported |
| Additional Code 4: | Not reported |
| Additional Code 5: | Not reported |
| | |
| Shipment Date: | 20151217 |
| Creation Date: | Not reported |

**TARGET STORE T0312 (Continued)** **S113174739**

| | |
|---|---|
| Receipt Date: | Not reported |
| Manifest ID: | 009034038FLE |
| Trans EPA ID: | MAD039322250 |
| Trans Name: | CLEAN HARBORS ENVIRONMENTAL SERVICE INC |
| Trans 2 EPA ID: | Not reported |
| Trans 2 Name: | Not reported |
| TSDF EPA ID: | CAD059494310 |
| Trans Name: | CLEAN HARBORS SAN JOSE LLC |
| TSDF Alt EPA ID: | Not reported |
| TSDF Alt Name: | Not reported |
| Waste Code Description: | 331 - Off-specification, aged, or surplus organics |
| RCRA Code: | P075 |
| Meth Code: | H141 - Storage, Bulking, And/Or Transfer Off Site--No Treatment/Reovery (H010-H129) Or (H131-H135) |
| Quantity Tons: | 0.002 |
| Waste Quantity: | 4 |
| Quantity Unit: | P |
| Additional Code 1: | Not reported |
| Additional Code 2: | Not reported |
| Additional Code 3: | Not reported |
| Additional Code 4: | Not reported |
| Additional Code 5: | Not reported |

| | |
|---|---|
| Shipment Date: | 20151217 |
| Creation Date: | 4/7/2016 22:15:27 |
| Receipt Date: | 20151228 |
| Manifest ID: | 009034038FLE |
| Trans EPA ID: | MAD039322250 |
| Trans Name: | CLEAN HARBORS ENVIRONMENTAL SERVICE INC |
| Trans 2 EPA ID: | Not reported |
| Trans 2 Name: | Not reported |
| TSDF EPA ID: | CAD059494310 |
| Trans Name: | CLEAN HARBORS SAN JOSE LLC |
| TSDF Alt EPA ID: | Not reported |
| TSDF Alt Name: | Not reported |
| Waste Code Description: | 331 - Off-specification, aged, or surplus organics |
| RCRA Code: | D035 |
| Meth Code: | H141 - Storage, Bulking, And/Or Transfer Off Site--No Treatment/Reovery (H010-H129) Or (H131-H135) |
| Quantity Tons: | 0.023 |
| Waste Quantity: | 46 |
| Quantity Unit: | P |
| Additional Code 1: | D001 |
| Additional Code 2: | Not reported |
| Additional Code 3: | Not reported |
| Additional Code 4: | Not reported |
| Additional Code 5: | Not reported |

Additional Information:

| | |
|---|---|
| Year: | 2014 |
| Gen EPA ID: | CAR000065623 |

| | |
|---|---|
| Shipment Date: | 20141222 |
| Creation Date: | 5/19/2015 22:15:07 |
| Receipt Date: | 20150105 |
| Manifest ID: | 008051646FLE |
| Trans EPA ID: | MAD039322250 |

**TARGET STORE T0312 (Continued)** **S113174739**

| | |
|---|---|
| Trans Name: | CLEAN HARBORS ENVIRONMENTAL SERVICES INC |
| Trans 2 EPA ID: | Not reported |
| Trans 2 Name: | Not reported |
| TSDF EPA ID: | CAD059494310 |
| Trans Name: | CLEAN HARBORS SAN JOSE LLC |
| TSDF Alt EPA ID: | Not reported |
| TSDF Alt Name: | Not reported |
| Waste Code Description: | 331 - Off-specification, aged, or surplus organics |
| RCRA Code: | D035 |
| Meth Code: | H141 - Storage, Bulking, And/Or Transfer Off Site--No Treatment/Reovery (H010-H129) Or (H131-H135) |
| Quantity Tons: | 0.0125 |
| Waste Quantity: | 25 |
| Quantity Unit: | P |
| Additional Code 1: | D001 |
| Additional Code 2: | Not reported |
| Additional Code 3: | Not reported |
| Additional Code 4: | Not reported |
| Additional Code 5: | Not reported |
| | |
| Shipment Date: | 20141222 |
| Creation Date: | 5/19/2015 22:15:07 |
| Receipt Date: | 20150105 |
| Manifest ID: | 008051646FLE |
| Trans EPA ID: | MAD039322250 |
| Trans Name: | CLEAN HARBORS ENVIRONMENTAL SERVICES INC |
| Trans 2 EPA ID: | Not reported |
| Trans 2 Name: | Not reported |
| TSDF EPA ID: | CAD059494310 |
| Trans Name: | CLEAN HARBORS SAN JOSE LLC |
| TSDF Alt EPA ID: | Not reported |
| TSDF Alt Name: | Not reported |
| Waste Code Description: | 331 - Off-specification, aged, or surplus organics |
| RCRA Code: | D018 |
| Meth Code: | H141 - Storage, Bulking, And/Or Transfer Off Site--No Treatment/Reovery (H010-H129) Or (H131-H135) |
| Quantity Tons: | 0.0065 |
| Waste Quantity: | 13 |
| Quantity Unit: | P |
| Additional Code 1: | D011 |
| Additional Code 2: | D007 |
| Additional Code 3: | D005 |
| Additional Code 4: | D001 |
| Additional Code 5: | Not reported |
| | |
| Shipment Date: | 20141222 |
| Creation Date: | Not reported |
| Receipt Date: | Not reported |
| Manifest ID: | 008051646FLE |
| Trans EPA ID: | MAD039322250 |
| Trans Name: | CLEAN HARBORS ENVIRONMENTAL SERVICES INC |
| Trans 2 EPA ID: | Not reported |
| Trans 2 Name: | Not reported |
| TSDF EPA ID: | CAD059494310 |
| Trans Name: | CLEAN HARBORS SAN JOSE LLC |
| TSDF Alt EPA ID: | Not reported |
| TSDF Alt Name: | Not reported |

**TARGET STORE T0312 (Continued)** **S113174739**

| | |
|---|---|
| Waste Code Description: | 181 - Other inorganic solid waste Organics |
| RCRA Code: | Not reported |
| Meth Code: | H141 - Storage, Bulking, And/Or Transfer Off Site--No Treatment/Reovery (H010-H129) Or (H131-H135) |
| Quantity Tons: | 0.002 |
| Waste Quantity: | 4 |
| Quantity Unit: | P |
| Additional Code 1: | Not reported |
| Additional Code 2: | Not reported |
| Additional Code 3: | Not reported |
| Additional Code 4: | Not reported |
| Additional Code 5: | Not reported |
| | |
| Shipment Date: | 20141222 |
| Creation Date: | Not reported |
| Receipt Date: | Not reported |
| Manifest ID: | 008051646FLE |
| Trans EPA ID: | MAD039322250 |
| Trans Name: | CLEAN HARBORS ENVIRONMENTAL SERVICES INC |
| Trans 2 EPA ID: | Not reported |
| Trans 2 Name: | Not reported |
| TSDF EPA ID: | CAD059494310 |
| Trans Name: | CLEAN HARBORS SAN JOSE LLC |
| TSDF Alt EPA ID: | Not reported |
| TSDF Alt Name: | Not reported |
| Waste Code Description: | 331 - Off-specification, aged, or surplus organics |
| RCRA Code: | Not reported |
| Meth Code: | H141 - Storage, Bulking, And/Or Transfer Off Site--No Treatment/Reovery (H010-H129) Or (H131-H135) |
| Quantity Tons: | 0.234 |
| Waste Quantity: | 468 |
| Quantity Unit: | P |
| Additional Code 1: | Not reported |
| Additional Code 2: | Not reported |
| Additional Code 3: | Not reported |
| Additional Code 4: | Not reported |
| Additional Code 5: | Not reported |
| | |
| Shipment Date: | 20141222 |
| Creation Date: | 5/19/2015 22:15:07 |
| Receipt Date: | 20150105 |
| Manifest ID: | 008051646FLE |
| Trans EPA ID: | MAD039322250 |
| Trans Name: | CLEAN HARBORS ENVIRONMENTAL SERVICES INC |
| Trans 2 EPA ID: | Not reported |
| Trans 2 Name: | Not reported |
| TSDF EPA ID: | CAD059494310 |
| Trans Name: | CLEAN HARBORS SAN JOSE LLC |
| TSDF Alt EPA ID: | Not reported |
| TSDF Alt Name: | Not reported |
| Waste Code Description: | 141 - Off-specification, aged, or surplus inorganics |
| RCRA Code: | D001 |
| Meth Code: | H141 - Storage, Bulking, And/Or Transfer Off Site--No Treatment/Reovery (H010-H129) Or (H131-H135) |
| Quantity Tons: | 0.0025 |
| Waste Quantity: | 5 |
| Quantity Unit: | P |

**TARGET STORE T0312 (Continued)** **S113174739**

| | |
|---|---|
| Additional Code 1: | Not reported |
| Additional Code 2: | Not reported |
| Additional Code 3: | Not reported |
| Additional Code 4: | Not reported |
| Additional Code 5: | Not reported |
| | |
| Shipment Date: | 20141222 |
| Creation Date: | 5/19/2015 22:15:07 |
| Receipt Date: | 20150105 |
| Manifest ID: | 008051646FLE |
| Trans EPA ID: | MAD039322250 |
| Trans Name: | CLEAN HARBORS ENVIRONMENTAL SERVICES INC |
| Trans 2 EPA ID: | Not reported |
| Trans 2 Name: | Not reported |
| TSDF EPA ID: | CAD059494310 |
| Trans Name: | CLEAN HARBORS SAN JOSE LLC |
| TSDF Alt EPA ID: | Not reported |
| TSDF Alt Name: | Not reported |
| Waste Code Description: | 122 - Alkaline solution without metals (pH > 12.5 |
| RCRA Code: | D002 |
| Meth Code: | H135 - Discharge To Sewer/Potw Or Npdes(With Prior Storage--With Or Without Treatment) |
| Quantity Tons: | 0.0135 |
| Waste Quantity: | 27 |
| Quantity Unit: | P |
| Additional Code 1: | Not reported |
| Additional Code 2: | Not reported |
| Additional Code 3: | Not reported |
| Additional Code 4: | Not reported |
| Additional Code 5: | Not reported |
| | |
| Shipment Date: | 20141222 |
| Creation Date: | Not reported |
| Receipt Date: | Not reported |
| Manifest ID: | 008051646FLE |
| Trans EPA ID: | MAD039322250 |
| Trans Name: | CLEAN HARBORS ENVIRONMENTAL SERVICES INC |
| Trans 2 EPA ID: | Not reported |
| Trans 2 Name: | Not reported |
| TSDF EPA ID: | CAD059494310 |
| Trans Name: | CLEAN HARBORS SAN JOSE LLC |
| TSDF Alt EPA ID: | Not reported |
| TSDF Alt Name: | Not reported |
| Waste Code Description: | 181 - Other inorganic solid waste Organics |
| RCRA Code: | D009 |
| Meth Code: | H141 - Storage, Bulking, And/Or Transfer Off Site--No Treatment/Reovery (H010-H129) Or (H131-H135) |
| Quantity Tons: | 0.002 |
| Waste Quantity: | 4 |
| Quantity Unit: | P |
| Additional Code 1: | Not reported |
| Additional Code 2: | Not reported |
| Additional Code 3: | Not reported |
| Additional Code 4: | Not reported |
| Additional Code 5: | Not reported |
| | |
| Shipment Date: | 20141205 |

**TARGET STORE T0312 (Continued)** **S113174739**

| | |
|---|---|
| Creation Date: | Not reported |
| Receipt Date: | Not reported |
| Manifest ID: | 008141895FLE |
| Trans EPA ID: | MAD039322250 |
| Trans Name: | CLEAN HARBORS ENVIRONMENTAL SERVICES INC |
| Trans 2 EPA ID: | Not reported |
| Trans 2 Name: | Not reported |
| TSDF EPA ID: | CAD059494310 |
| Trans Name: | CLEAN HARBORS SAN JOSE LLC |
| TSDF Alt EPA ID: | Not reported |
| TSDF Alt Name: | Not reported |
| Waste Code Description: | 181 - Other inorganic solid waste Organics |
| RCRA Code: | D009 |
| Meth Code: | H141 - Storage, Bulking, And/Or Transfer Off Site--No Treatment/Reovery (H010-H129) Or (H131-H135) |
| Quantity Tons: | 0.0025 |
| Waste Quantity: | 5 |
| Quantity Unit: | P |
| Additional Code 1: | Not reported |
| Additional Code 2: | Not reported |
| Additional Code 3: | Not reported |
| Additional Code 4: | Not reported |
| Additional Code 5: | Not reported |
| | |
| Shipment Date: | 20141205 |
| Creation Date: | Not reported |
| Receipt Date: | Not reported |
| Manifest ID: | 008141895FLE |
| Trans EPA ID: | MAD039322250 |
| Trans Name: | CLEAN HARBORS ENVIRONMENTAL SERVICES INC |
| Trans 2 EPA ID: | Not reported |
| Trans 2 Name: | Not reported |
| TSDF EPA ID: | CAD059494310 |
| Trans Name: | CLEAN HARBORS SAN JOSE LLC |
| TSDF Alt EPA ID: | Not reported |
| TSDF Alt Name: | Not reported |
| Waste Code Description: | 122 - Alkaline solution without metals (pH > 12.5 |
| RCRA Code: | D002 |
| Meth Code: | H135 - Discharge To Sewer/Potw Or Npdes(With Prior Storage--With Or Without Treatment) |
| Quantity Tons: | 0.025 |
| Waste Quantity: | 50 |
| Quantity Unit: | P |
| Additional Code 1: | Not reported |
| Additional Code 2: | Not reported |
| Additional Code 3: | Not reported |
| Additional Code 4: | Not reported |
| Additional Code 5: | Not reported |
| | |
| Shipment Date: | 20141205 |
| Creation Date: | 3/19/2015 22:14:50 |
| Receipt Date: | 20141209 |
| Manifest ID: | 008141895FLE |
| Trans EPA ID: | MAD039322250 |
| Trans Name: | CLEAN HARBORS ENVIRONMENTAL SERVICES INC |
| Trans 2 EPA ID: | Not reported |
| Trans 2 Name: | Not reported |

**TARGET STORE T0312 (Continued)** **S113174739**

| | |
|---|---|
| TSDF EPA ID: | CAD059494310 |
| Trans Name: | CLEAN HARBORS SAN JOSE LLC |
| TSDF Alt EPA ID: | Not reported |
| TSDF Alt Name: | Not reported |
| Waste Code Description: | 331 - Off-specification, aged, or surplus organics |
| RCRA Code: | D018 |
| Meth Code: | H141 - Storage, Bulking, And/Or Transfer Off Site--No Treatment/Reovery (H010-H129) Or (H131-H135) |
| Quantity Tons: | 0.01 |
| Waste Quantity: | 20 |
| Quantity Unit: | P |
| Additional Code 1: | D011 |
| Additional Code 2: | D007 |
| Additional Code 3: | D005 |
| Additional Code 4: | D001 |
| Additional Code 5: | Not reported |

Additional Information:

| | |
|---|---|
| Year: | 2013 |
| Gen EPA ID: | CAR000065623 |
| Shipment Date: | 20131230 |
| Creation Date: | 5/14/2014 22:15:13 |
| Receipt Date: | 20140108 |
| Manifest ID: | 000669889PSC |
| Trans EPA ID: | CAR000210617 |
| Trans Name: | 21ST CENTURY ENVIRONMENTAL MANAGEMENT OF CALIFORNIA LP |
| Trans 2 EPA ID: | NVD980895338 |
| Trans 2 Name: | 21ST CENTURY ENVIRONMENTAL MANAGEMENT OF NEVADA LLC |
| TSDF EPA ID: | NVD980895338 |
| Trans Name: | 21ST CENTURY ENVIRONMENTAL MANAGEMENT OF NEVADA LLC |
| TSDF Alt EPA ID: | Not reported |
| TSDF Alt Name: | Not reported |
| Waste Code Description: | 311 - Pharmaceutical waste |
| RCRA Code: | P001 |
| Meth Code: | H141 - Storage, Bulking, And/Or Transfer Off Site--No Treatment/Reovery (H010-H129) Or (H131-H135) |
| Quantity Tons: | 0.0005 |
| Waste Quantity: | 1 |
| Quantity Unit: | P |
| Additional Code 1: | Not reported |
| Additional Code 2: | Not reported |
| Additional Code 3: | Not reported |
| Additional Code 4: | Not reported |
| Additional Code 5: | Not reported |
| Shipment Date: | 20131230 |
| Creation Date: | 5/14/2014 22:15:13 |
| Receipt Date: | 20140108 |
| Manifest ID: | 000669889PSC |
| Trans EPA ID: | CAR000210617 |
| Trans Name: | 21ST CENTURY ENVIRONMENTAL MANAGEMENT OF CALIFORNIA LP |
| Trans 2 EPA ID: | NVD980895338 |
| Trans 2 Name: | 21ST CENTURY ENVIRONMENTAL MANAGEMENT OF NEVADA LLC |
| TSDF EPA ID: | NVD980895338 |
| Trans Name: | 21ST CENTURY ENVIRONMENTAL MANAGEMENT OF NEVADA LLC |
| TSDF Alt EPA ID: | Not reported |

**TARGET STORE T0312 (Continued)** **S113174739**

| | |
|---|---|
| TSDF Alt Name: | Not reported |
| Waste Code Description: | 331 - Off-specification, aged, or surplus organics |
| RCRA Code: | D001 |
| Meth Code: | H141 - Storage, Bulking, And/Or Transfer Off Site--No Treatment/Reovery (H010-H129) Or (H131-H135) |
| Quantity Tons: | 0.0005 |
| Waste Quantity: | 1 |
| Quantity Unit: | P |
| Additional Code 1: | Not reported |
| Additional Code 2: | Not reported |
| Additional Code 3: | Not reported |
| Additional Code 4: | Not reported |
| Additional Code 5: | Not reported |
| | |
| Shipment Date: | 20131230 |
| Creation Date: | 5/14/2014 22:15:13 |
| Receipt Date: | 20140108 |
| Manifest ID: | 000669889PSC |
| Trans EPA ID: | CAR000210617 |
| Trans Name: | 21ST CENTURY ENVIRONMENTAL MANAGEMENT OF CALIFORNIA LP |
| Trans 2 EPA ID: | NVD980895338 |
| Trans 2 Name: | 21ST CENTURY ENVIRONMENTAL MANAGEMENT OF NEVADA LLC |
| TSDF EPA ID: | NVD980895338 |
| Trans Name: | 21ST CENTURY ENVIRONMENTAL MANAGEMENT OF NEVADA LLC |
| TSDF Alt EPA ID: | Not reported |
| TSDF Alt Name: | Not reported |
| Waste Code Description: | 331 - Off-specification, aged, or surplus organics |
| RCRA Code: | D035 |
| Meth Code: | H141 - Storage, Bulking, And/Or Transfer Off Site--No Treatment/Reovery (H010-H129) Or (H131-H135) |
| Quantity Tons: | 0.018 |
| Waste Quantity: | 36 |
| Quantity Unit: | P |
| Additional Code 1: | D001 |
| Additional Code 2: | Not reported |
| Additional Code 3: | Not reported |
| Additional Code 4: | Not reported |
| Additional Code 5: | Not reported |
| | |
| Shipment Date: | 20131230 |
| Creation Date: | 5/14/2014 22:15:13 |
| Receipt Date: | 20140108 |
| Manifest ID: | 000669889PSC |
| Trans EPA ID: | CAR000210617 |
| Trans Name: | 21ST CENTURY ENVIRONMENTAL MANAGEMENT OF CALIFORNIA LP |
| Trans 2 EPA ID: | NVD980895338 |
| Trans 2 Name: | 21ST CENTURY ENVIRONMENTAL MANAGEMENT OF NEVADA LLC |
| TSDF EPA ID: | NVD980895338 |
| Trans Name: | 21ST CENTURY ENVIRONMENTAL MANAGEMENT OF NEVADA LLC |
| TSDF Alt EPA ID: | Not reported |
| TSDF Alt Name: | Not reported |
| Waste Code Description: | 311 - Pharmaceutical waste |
| RCRA Code: | P075 |
| Meth Code: | H141 - Storage, Bulking, And/Or Transfer Off Site--No Treatment/Reovery (H010-H129) Or (H131-H135) |
| Quantity Tons: | 0.001 |
| Waste Quantity: | 2 |

**TARGET STORE T0312 (Continued)** **S113174739**

| | |
|---|---|
| Quantity Unit: | P |
| Additional Code 1: | Not reported |
| Additional Code 2: | Not reported |
| Additional Code 3: | Not reported |
| Additional Code 4: | Not reported |
| Additional Code 5: | Not reported |
| | |
| Shipment Date: | 20131213 |
| Creation Date: | Not reported |
| Receipt Date: | Not reported |
| Manifest ID: | 000654821PSC |
| Trans EPA ID: | CAR000210617 |
| Trans Name: | 21ST CENTURY ENVIRONMENTAL MANAGEMENT OF CALIFORNIA LP |
| Trans 2 EPA ID: | Not reported |
| Trans 2 Name: | Not reported |
| TSDF EPA ID: | NVD980895338 |
| Trans Name: | 21ST CENTURY ENVIRONMENTAL MANAGEMENT OF NEVADA LLC |
| TSDF Alt EPA ID: | Not reported |
| TSDF Alt Name: | Not reported |
| Waste Code Description: | - Not reported |
| RCRA Code: | Not reported |
| Meth Code: | H141 - Storage, Bulking, And/Or Transfer Off Site--No Treatment/Reovery (H010-H129) Or (H131-H135) |
| Quantity Tons: | 0.0025 |
| Waste Quantity: | 5 |
| Quantity Unit: | P |
| Additional Code 1: | Not reported |
| Additional Code 2: | Not reported |
| Additional Code 3: | Not reported |
| Additional Code 4: | Not reported |
| Additional Code 5: | Not reported |
| | |
| Shipment Date: | 20131213 |
| Creation Date: | Not reported |
| Receipt Date: | Not reported |
| Manifest ID: | 000654821PSC |
| Trans EPA ID: | CAR000210617 |
| Trans Name: | 21ST CENTURY ENVIRONMENTAL MANAGEMENT OF CALIFORNIA LP |
| Trans 2 EPA ID: | Not reported |
| Trans 2 Name: | Not reported |
| TSDF EPA ID: | NVD980895338 |
| Trans Name: | 21ST CENTURY ENVIRONMENTAL MANAGEMENT OF NEVADA LLC |
| TSDF Alt EPA ID: | Not reported |
| TSDF Alt Name: | Not reported |
| Waste Code Description: | 181 - Other inorganic solid waste Organics |
| RCRA Code: | D008 |
| Meth Code: | H141 - Storage, Bulking, And/Or Transfer Off Site--No Treatment/Reovery (H010-H129) Or (H131-H135) |
| Quantity Tons: | 0.0235 |
| Waste Quantity: | 47 |
| Quantity Unit: | P |
| Additional Code 1: | D002 |
| Additional Code 2: | Not reported |
| Additional Code 3: | Not reported |
| Additional Code 4: | Not reported |
| Additional Code 5: | Not reported |

**TARGET STORE T0312 (Continued)** **S113174739**

| | |
|---|---|
| Shipment Date: | 20131213 |
| Creation Date: | Not reported |
| Receipt Date: | Not reported |
| Manifest ID: | 000654821PSC |
| Trans EPA ID: | CAR000210617 |
| Trans Name: | 21ST CENTURY ENVIRONMENTAL MANAGEMENT OF CALIFORNIA LP |
| Trans 2 EPA ID: | Not reported |
| Trans 2 Name: | Not reported |
| TSDF EPA ID: | NVD980895338 |
| Trans Name: | 21ST CENTURY ENVIRONMENTAL MANAGEMENT OF NEVADA LLC |
| TSDF Alt EPA ID: | Not reported |
| TSDF Alt Name: | Not reported |
| Waste Code Description: | 141 - Off-specification, aged, or surplus inorganics |
| RCRA Code: | D002 |
| Meth Code: | H121 - Neutralization Only |
| Quantity Tons: | 0.0845 |
| Waste Quantity: | 169 |
| Quantity Unit: | P |
| Additional Code 1: | Not reported |
| Additional Code 2: | Not reported |
| Additional Code 3: | Not reported |
| Additional Code 4: | Not reported |
| Additional Code 5: | Not reported |

| | |
|---|---|
| Shipment Date: | 20131213 |
| Creation Date: | Not reported |
| Receipt Date: | Not reported |
| Manifest ID: | 000654821PSC |
| Trans EPA ID: | CAR000210617 |
| Trans Name: | 21ST CENTURY ENVIRONMENTAL MANAGEMENT OF CALIFORNIA LP |
| Trans 2 EPA ID: | Not reported |
| Trans 2 Name: | Not reported |
| TSDF EPA ID: | NVD980895338 |
| Trans Name: | 21ST CENTURY ENVIRONMENTAL MANAGEMENT OF NEVADA LLC |
| TSDF Alt EPA ID: | Not reported |
| TSDF Alt Name: | Not reported |
| Waste Code Description: | - Not reported |
| RCRA Code: | Not reported |
| Meth Code: | H141 - Storage, Bulking, And/Or Transfer Off Site--No Treatment/Reovery (H010-H129) Or (H131-H135) |
| Quantity Tons: | 0.0005 |
| Waste Quantity: | 1 |
| Quantity Unit: | P |
| Additional Code 1: | Not reported |
| Additional Code 2: | Not reported |
| Additional Code 3: | Not reported |
| Additional Code 4: | Not reported |
| Additional Code 5: | Not reported |

| | |
|---|---|
| Shipment Date: | 20131213 |
| Creation Date: | Not reported |
| Receipt Date: | Not reported |
| Manifest ID: | 000654821PSC |
| Trans EPA ID: | CAR000210617 |
| Trans Name: | 21ST CENTURY ENVIRONMENTAL MANAGEMENT OF CALIFORNIA LP |
| Trans 2 EPA ID: | Not reported |
| Trans 2 Name: | Not reported |

**TARGET STORE T0312 (Continued)** **S113174739**

TSDF EPA ID: NVD980895338
Trans Name: 21ST CENTURY ENVIRONMENTAL MANAGEMENT OF NEVADA LLC
TSDF Alt EPA ID: Not reported
TSDF Alt Name: Not reported
Waste Code Description: 141 - Off-specification, aged, or surplus inorganics
RCRA Code: Not reported
Meth Code: H121 - Neutralization Only
Quantity Tons: 0.0045
Waste Quantity: 9
Quantity Unit: P
Additional Code 1: Not reported
Additional Code 2: Not reported
Additional Code 3: Not reported
Additional Code 4: Not reported
Additional Code 5: Not reported

Shipment Date: 20131213
Creation Date: Not reported
Receipt Date: Not reported
Manifest ID: 000654821PSC
Trans EPA ID: CAR000210617
Trans Name: 21ST CENTURY ENVIRONMENTAL MANAGEMENT OF CALIFORNIA LP
Trans 2 EPA ID: Not reported
Trans 2 Name: Not reported
TSDF EPA ID: NVD980895338
Trans Name: 21ST CENTURY ENVIRONMENTAL MANAGEMENT OF NEVADA LLC
TSDF Alt EPA ID: Not reported
TSDF Alt Name: Not reported
Waste Code Description: 181 - Other inorganic solid waste Organics
RCRA Code: D009
Meth Code: H141 - Storage, Bulking, And/Or Transfer Off Site--No Treatment/Reovery (H010-H129) Or (H131-H135)
Quantity Tons: 0.0075
Waste Quantity: 15
Quantity Unit: P
Additional Code 1: Not reported
Additional Code 2: Not reported
Additional Code 3: Not reported
Additional Code 4: Not reported
Additional Code 5: Not reported

Additional Information:
Year: 2012
Gen EPA ID: CAR000065623

Shipment Date: 20121221
Creation Date: 3/15/2013 22:15:27
Receipt Date: 20130118
Manifest ID: 000426424PSC
Trans EPA ID: CAR000210617
Trans Name: 21ST CENTURY ENVIRONMENTAL MANAGEMENT OF CALIFORNIA LP
Trans 2 EPA ID: CAD982523433
Trans 2 Name: DILLARD ENVIRON SERV
TSDF EPA ID: NVD980895338
Trans Name: 21ST CENTURY ENVIRONMENTAL MANAGEMENT OF NEVADA LLC
TSDF Alt EPA ID: Not reported
TSDF Alt Name: Not reported

**TARGET STORE T0312 (Continued)** **S113174739**

| | |
|---|---|
| Waste Code Description: | 331 - Off-specification, aged, or surplus organics |
| RCRA Code: | D010 |
| Meth Code: | H141 - Storage, Bulking, And/Or Transfer Off Site--No Treatment/Reovery (H010-H129) Or (H131-H135) |
| Quantity Tons: | 0.088 |
| Waste Quantity: | 176 |
| Quantity Unit: | P |
| Additional Code 1: | D009 |
| Additional Code 2: | D007 |
| Additional Code 3: | D005 |
| Additional Code 4: | D004 |
| Additional Code 5: | Not reported |
| | |
| Shipment Date: | 20121221 |
| Creation Date: | 3/15/2013 22:15:27 |
| Receipt Date: | 20130118 |
| Manifest ID: | 000426424PSC |
| Trans EPA ID: | CAR000210617 |
| Trans Name: | 21ST CENTURY ENVIRONMENTAL MANAGEMENT OF CALIFORNIA LP |
| Trans 2 EPA ID: | CAD982523433 |
| Trans 2 Name: | DILLARD ENVIRON SERV |
| TSDF EPA ID: | NVD980895338 |
| Trans Name: | 21ST CENTURY ENVIRONMENTAL MANAGEMENT OF NEVADA LLC |
| TSDF Alt EPA ID: | Not reported |
| TSDF Alt Name: | Not reported |
| Waste Code Description: | 331 - Off-specification, aged, or surplus organics |
| RCRA Code: | D018 |
| Meth Code: | H141 - Storage, Bulking, And/Or Transfer Off Site--No Treatment/Reovery (H010-H129) Or (H131-H135) |
| Quantity Tons: | 0.0035 |
| Waste Quantity: | 7 |
| Quantity Unit: | P |
| Additional Code 1: | D011 |
| Additional Code 2: | D007 |
| Additional Code 3: | D005 |
| Additional Code 4: | D001 |
| Additional Code 5: | Not reported |
| | |
| Shipment Date: | 20121221 |
| Creation Date: | 3/15/2013 22:15:27 |
| Receipt Date: | 20130118 |
| Manifest ID: | 000426424PSC |
| Trans EPA ID: | CAR000210617 |
| Trans Name: | 21ST CENTURY ENVIRONMENTAL MANAGEMENT OF CALIFORNIA LP |
| Trans 2 EPA ID: | CAD982523433 |
| Trans 2 Name: | DILLARD ENVIRON SERV |
| TSDF EPA ID: | NVD980895338 |
| Trans Name: | 21ST CENTURY ENVIRONMENTAL MANAGEMENT OF NEVADA LLC |
| TSDF Alt EPA ID: | Not reported |
| TSDF Alt Name: | Not reported |
| Waste Code Description: | 181 - Other inorganic solid waste Organics |
| RCRA Code: | D009 |
| Meth Code: | H141 - Storage, Bulking, And/Or Transfer Off Site--No Treatment/Reovery (H010-H129) Or (H131-H135) |
| Quantity Tons: | 0.007 |
| Waste Quantity: | 14 |
| Quantity Unit: | P |

**TARGET STORE T0312 (Continued)** **S113174739**

| | |
|---|---|
| Additional Code 1: | Not reported |
| Additional Code 2: | Not reported |
| Additional Code 3: | Not reported |
| Additional Code 4: | Not reported |
| Additional Code 5: | Not reported |
| | |
| Shipment Date: | 20121221 |
| Creation Date: | Not reported |
| Receipt Date: | Not reported |
| Manifest ID: | 000426424PSC |
| Trans EPA ID: | CAR000210617 |
| Trans Name: | 21ST CENTURY ENVIRONMENTAL MANAGEMENT OF CALIFORNIA LP |
| Trans 2 EPA ID: | CAD982523433 |
| Trans 2 Name: | DILLARD ENVIRON SERV |
| TSDF EPA ID: | NVD980895338 |
| Trans Name: | 21ST CENTURY ENVIRONMENTAL MANAGEMENT OF NEVADA LLC |
| TSDF Alt EPA ID: | Not reported |
| TSDF Alt Name: | Not reported |
| Waste Code Description: | 122 - Alkaline solution without metals (pH > 12.5 |
| RCRA Code: | D002 |
| Meth Code: | H071 - Chemical Reduction With Or Without Precipitation |
| Quantity Tons: | 0.0605 |
| Waste Quantity: | 121 |
| Quantity Unit: | P |
| Additional Code 1: | Not reported |
| Additional Code 2: | Not reported |
| Additional Code 3: | Not reported |
| Additional Code 4: | Not reported |
| Additional Code 5: | Not reported |
| | |
| Shipment Date: | 20121221 |
| Creation Date: | Not reported |
| Receipt Date: | Not reported |
| Manifest ID: | 000426424PSC |
| Trans EPA ID: | CAR000210617 |
| Trans Name: | 21ST CENTURY ENVIRONMENTAL MANAGEMENT OF CALIFORNIA LP |
| Trans 2 EPA ID: | CAD982523433 |
| Trans 2 Name: | DILLARD ENVIRON SERV |
| TSDF EPA ID: | NVD980895338 |
| Trans Name: | 21ST CENTURY ENVIRONMENTAL MANAGEMENT OF NEVADA LLC |
| TSDF Alt EPA ID: | Not reported |
| TSDF Alt Name: | Not reported |
| Waste Code Description: | 331 - Off-specification, aged, or surplus organics |
| RCRA Code: | D001 |
| Meth Code: | H141 - Storage, Bulking, And/Or Transfer Off Site--No Treatment/Reovery (H010-H129) Or (H131-H135) |
| Quantity Tons: | 0.002 |
| Waste Quantity: | 4 |
| Quantity Unit: | P |
| Additional Code 1: | Not reported |
| Additional Code 2: | Not reported |
| Additional Code 3: | Not reported |
| Additional Code 4: | Not reported |
| Additional Code 5: | Not reported |
| | |
| Shipment Date: | 20121221 |
| Creation Date: | Not reported |

**TARGET STORE T0312 (Continued)** **S113174739**

| | |
|---|---|
| Receipt Date: | Not reported |
| Manifest ID: | 000426424PSC |
| Trans EPA ID: | CAR000210617 |
| Trans Name: | 21ST CENTURY ENVIRONMENTAL MANAGEMENT OF CALIFORNIA LP |
| Trans 2 EPA ID: | CAD982523433 |
| Trans 2 Name: | DILLARD ENVIRON SERV |
| TSDF EPA ID: | NVD980895338 |
| Trans Name: | 21ST CENTURY ENVIRONMENTAL MANAGEMENT OF NEVADA LLC |
| TSDF Alt EPA ID: | Not reported |
| TSDF Alt Name: | Not reported |
| Waste Code Description: | 331 - Off-specification, aged, or surplus organics |
| RCRA Code: | Not reported |
| Meth Code: | H141 - Storage, Bulking, And/Or Transfer Off Site--No Treatment/Reovery (H010-H129) Or (H131-H135) |
| Quantity Tons: | 0.2465 |
| Waste Quantity: | 493 |
| Quantity Unit: | P |
| Additional Code 1: | Not reported |
| Additional Code 2: | Not reported |
| Additional Code 3: | Not reported |
| Additional Code 4: | Not reported |
| Additional Code 5: | Not reported |

| | |
|---|---|
| Shipment Date: | 20121221 |
| Creation Date: | 3/15/2013 22:15:27 |
| Receipt Date: | 20130118 |
| Manifest ID: | 000426424PSC |
| Trans EPA ID: | CAR000210617 |
| Trans Name: | 21ST CENTURY ENVIRONMENTAL MANAGEMENT OF CALIFORNIA LP |
| Trans 2 EPA ID: | CAD982523433 |
| Trans 2 Name: | DILLARD ENVIRON SERV |
| TSDF EPA ID: | NVD980895338 |
| Trans Name: | 21ST CENTURY ENVIRONMENTAL MANAGEMENT OF NEVADA LLC |
| TSDF Alt EPA ID: | Not reported |
| TSDF Alt Name: | Not reported |
| Waste Code Description: | 331 - Off-specification, aged, or surplus organics |
| RCRA Code: | D035 |
| Meth Code: | H141 - Storage, Bulking, And/Or Transfer Off Site--No Treatment/Reovery (H010-H129) Or (H131-H135) |
| Quantity Tons: | 0.0255 |
| Waste Quantity: | 51 |
| Quantity Unit: | P |
| Additional Code 1: | D001 |
| Additional Code 2: | Not reported |
| Additional Code 3: | Not reported |
| Additional Code 4: | Not reported |
| Additional Code 5: | Not reported |

| | |
|---|---|
| Shipment Date: | 20121127 |
| Creation Date: | Not reported |
| Receipt Date: | Not reported |
| Manifest ID: | 000415148PSC |
| Trans EPA ID: | CAR000210617 |
| Trans Name: | 21ST CENTURY ENVIRONMENTAL MANAGEMENT OF CALIFORNIA LP |
| Trans 2 EPA ID: | NVD980895338 |
| Trans 2 Name: | 21ST CENTURY ENVIRONMENTAL MANAGEMENT OF NEVADA LLC |
| TSDF EPA ID: | NVD980895338 |

**TARGET STORE T0312 (Continued)** **S113174739**

| | |
|---|---|
| Trans Name: | 21ST CENTURY ENVIRONMENTAL MANAGEMENT OF NEVADA LLC |
| TSDF Alt EPA ID: | Not reported |
| TSDF Alt Name: | Not reported |
| Waste Code Description: | 181 - Other inorganic solid waste Organics |
| RCRA Code: | D009 |
| Meth Code: | H141 - Storage, Bulking, And/Or Transfer Off Site--No Treatment/Reovery (H010-H129) Or (H131-H135) |
| Quantity Tons: | 0.0035 |
| Waste Quantity: | 7 |
| Quantity Unit: | P |
| Additional Code 1: | Not reported |
| Additional Code 2: | Not reported |
| Additional Code 3: | Not reported |
| Additional Code 4: | Not reported |
| Additional Code 5: | Not reported |
| | |
| Shipment Date: | 20121127 |
| Creation Date: | Not reported |
| Receipt Date: | Not reported |
| Manifest ID: | 000415148PSC |
| Trans EPA ID: | CAR000210617 |
| Trans Name: | 21ST CENTURY ENVIRONMENTAL MANAGEMENT OF CALIFORNIA LP |
| Trans 2 EPA ID: | NVD980895338 |
| Trans 2 Name: | 21ST CENTURY ENVIRONMENTAL MANAGEMENT OF NEVADA LLC |
| TSDF EPA ID: | NVD980895338 |
| Trans Name: | 21ST CENTURY ENVIRONMENTAL MANAGEMENT OF NEVADA LLC |
| TSDF Alt EPA ID: | Not reported |
| TSDF Alt Name: | Not reported |
| Waste Code Description: | 311 - Pharmaceutical waste |
| RCRA Code: | P001 |
| Meth Code: | H141 - Storage, Bulking, And/Or Transfer Off Site--No Treatment/Reovery (H010-H129) Or (H131-H135) |
| Quantity Tons: | 0.0005 |
| Waste Quantity: | 1 |
| Quantity Unit: | P |
| Additional Code 1: | Not reported |
| Additional Code 2: | Not reported |
| Additional Code 3: | Not reported |
| Additional Code 4: | Not reported |
| Additional Code 5: | Not reported |
| | |
| Shipment Date: | 20121127 |
| Creation Date: | Not reported |
| Receipt Date: | Not reported |
| Manifest ID: | 000415148PSC |
| Trans EPA ID: | CAR000210617 |
| Trans Name: | 21ST CENTURY ENVIRONMENTAL MANAGEMENT OF CALIFORNIA LP |
| Trans 2 EPA ID: | NVD980895338 |
| Trans 2 Name: | 21ST CENTURY ENVIRONMENTAL MANAGEMENT OF NEVADA LLC |
| TSDF EPA ID: | NVD980895338 |
| Trans Name: | 21ST CENTURY ENVIRONMENTAL MANAGEMENT OF NEVADA LLC |
| TSDF Alt EPA ID: | Not reported |
| TSDF Alt Name: | Not reported |
| Waste Code Description: | 331 - Off-specification, aged, or surplus organics |
| RCRA Code: | Not reported |
| Meth Code: | H141 - Storage, Bulking, And/Or Transfer Off Site--No Treatment/Reovery (H010-H129) Or (H131-H135) |

**TARGET STORE T0312 (Continued)** **S113174739**

| | |
|---|---|
| Quantity Tons: | 0.09 |
| Waste Quantity: | 180 |
| Quantity Unit: | P |
| Additional Code 1: | Not reported |
| Additional Code 2: | Not reported |
| Additional Code 3: | Not reported |
| Additional Code 4: | Not reported |
| Additional Code 5: | Not reported |

Sacramento Co. ML:

| | |
|---|---|
| Name: | TARGET T0312 |
| Address: | 1919 FULTON AVE |
| City,State,Zip: | SACRAMENTO, CA 95825 |
| Facility Id: | Not reported |
| Facility Status: | Not reported |
| FD: | Not reported |
| Billing Codes BP: | A |
| Billing Codes UST: | Not reported |
| WG Bill Code: | A |
| Target Property Bill Cod: | Not reported |
| Food Bill Code: | Not reported |
| CUPA Permit Date: | Not reported |
| HAZMAT Permit Date: | Not reported |
| HAZMAT Inspection Date: | Not reported |
| Hazmat Date BP Received: | Not reported |
| UST Permit Dt: | Not reported |
| UST Inspection Date: | Not reported |
| UST Tank Test Date: | Not reported |
| Number of Tanks: | Not reported |
| UST Tank Test Date: | Not reported |
| SIC Code: | Not reported |
| Tier Permitting: | Not reported |
| AST Bill Code: | Not reported |
| CALARP Bill Code: | Not reported |

CERS:

| | |
|---|---|
| Name: | TARGET T0312 |
| Address: | 1919 FULTON AVE |
| City,State,Zip: | SACRAMENTO, CA 95825 |
| Site ID: | 159708 |
| CERS ID: | 10221397 |
| CERS Description: | Chemical Storage Facilities |

Evaluation:

| | |
|---|---|
| Eval General Type: | Compliance Evaluation Inspection |
| Eval Date: | 11-06-2019 |
| Violations Found: | No |
| Eval Type: | Routine done by local agency |
| Eval Notes: | No hazardous materials business plan violations were observed at the time of inspection. |
| Eval Division: | Sacramento County Env Management Department |
| Eval Program: | HMRRP |
| Eval Source: | CERS, |

| | |
|---|---|
| Eval General Type: | Compliance Evaluation Inspection |
| Eval Date: | 11-06-2019 |
| Violations Found: | No |

**TARGET STORE T0312 (Continued)** **S113174739**

Eval Type: Routine done by local agency
Eval Notes: No hazardous waste violations were observed at the time of inspection.
Eval Division: Sacramento County Env Management Department
Eval Program: HW
Eval Source: CERS,

Eval General Type: Compliance Evaluation Inspection
Eval Date: 10-14-2016
Violations Found: No
Eval Type: Routine done by local agency
Eval Notes: No hazardous materials violations observed at time of inspection.
Eval Division: Sacramento County Env Management Department
Eval Program: HMRRP
Eval Source: CERS,

Eval General Type: Compliance Evaluation Inspection
Eval Date: 10-14-2016
Violations Found: No
Eval Type: Routine done by local agency
Eval Notes: No hazardous waste violations observed at time of inspection.
Eval Division: Sacramento County Env Management Department
Eval Program: HW
Eval Source: CERS,

Affiliation:
Affiliation Type Desc: CUPA District
Entity Name: Sacramento County Environmental Management Departm
Entity Title: Not reported
Affiliation Address: 11080 WHITE ROCK ROAD, STE. 200
Affiliation City: RANCHO CORDOVA
Affiliation State: CA
Affiliation Country: Not reported
Affiliation Zip: 95670
Affiliation Phone: (916) 875-8550,

Affiliation Type Desc: Document Preparer
Entity Name: Nathan White
Entity Title: Not reported
Affiliation Address: Not reported
Affiliation City: Not reported
Affiliation State: Not reported
Affiliation Country: Not reported
Affiliation Zip: Not reported
Affiliation Phone: ,

Affiliation Type Desc: Environmental Contact
Entity Name: Environmental Compliance
Entity Title: Not reported
Affiliation Address: PO Box 111
Affiliation City: Minneapolis
Affiliation State: MN
Affiliation Country: Not reported
Affiliation Zip: 55440
Affiliation Phone: ,

Affiliation Type Desc: Facility Mailing Address
Entity Name: Mailing Address

**TARGET STORE T0312 (Continued)** **S113174739**

| | |
|---|---|
| Entity Title: | Not reported |
| Affiliation Address: | PO Box 111 |
| Affiliation City: | Minneapolis |
| Affiliation State: | MN |
| Affiliation Country: | Not reported |
| Affiliation Zip: | 55440 |
| Affiliation Phone: | , |
| | |
| Affiliation Type Desc: | Identification Signer |
| Entity Name: | Justin Nelson |
| Entity Title: | Director of Compliance |
| Affiliation Address: | Not reported |
| Affiliation City: | Not reported |
| Affiliation State: | Not reported |
| Affiliation Country: | Not reported |
| Affiliation Zip: | Not reported |
| Affiliation Phone: | , |
| | |
| Affiliation Type Desc: | Operator |
| Entity Name: | Target Corporation |
| Entity Title: | Not reported |
| Affiliation Address: | Not reported |
| Affiliation City: | Not reported |
| Affiliation State: | Not reported |
| Affiliation Country: | Not reported |
| Affiliation Zip: | Not reported |
| Affiliation Phone: | (800) 587-2228, |
| | |
| Affiliation Type Desc: | Property Owner |
| Entity Name: | Target Corporation |
| Entity Title: | Not reported |
| Affiliation Address: | PO Box 111 |
| Affiliation City: | Minneapolis |
| Affiliation State: | MN |
| Affiliation Country: | United States |
| Affiliation Zip: | 55440 |
| Affiliation Phone: | (800) 587-2228, |
| | |
| Affiliation Type Desc: | Legal Owner |
| Entity Name: | Target Corporation |
| Entity Title: | Not reported |
| Affiliation Address: | PO Box 111 |
| Affiliation City: | Minneapolis |
| Affiliation State: | MN |
| Affiliation Country: | United States |
| Affiliation Zip: | 55440 |
| Affiliation Phone: | (800) 587-2228, |
| | |
| Affiliation Type Desc: | Parent Corporation |
| Entity Name: | Target Corporate Office Headquarters |
| Entity Title: | Not reported |
| Affiliation Address: | Not reported |
| Affiliation City: | Not reported |
| Affiliation State: | Not reported |
| Affiliation Country: | Not reported |
| Affiliation Zip: | Not reported |
| Affiliation Phone: | , |

**G36** **TARGET STORE T0312** **RCRA-LQG** **1001959873**
**East** **1919 FULTON AVE** **ICIS** **CAR000065623**
**< 1/8** **SACRAMENTO, CA 95825** **FINDS**
**0.024 mi.** **E MANIFEST**
**126 ft.** **Site 11 of 44 in cluster G**

**Relative:** **Higher**
**Actual:** **52 ft.**

RCRA Listings:

| | |
|---|---|
| Date Form Received by Agency: | 20240228 |
| Handler Name: | Target Store T0312 |
| Handler Address: | Fulton Ave |
| Handler City,State,Zip: | SACRAMENTO, CA 95825-0000 |
| EPA ID: | CAR000065623 |
| Contact Name: | JUSTIN NELSON |
| Contact Address: | PO BOX 111 |
| Contact City,State,Zip: | MINNEAPOLIS, MN 55440 |
| Contact Telephone: | 800-587-2228 |
| Contact Fax: | Not reported |
| Contact Email: | POC@TARGET.COM |
| Contact Title: | COMPLIANCE DIRECTOR |
| EPA Region: | 09 |
| Land Type: | Private |
| Federal Waste Generator Description: | Large Quantity Generator |
| Non-Notifier: | Not reported |
| Biennial Report Cycle: | 2023 |
| Accessibility: | Not reported |
| Active Site Indicator: | Handler Activities |
| State District Owner: | Not reported |
| State District: | Not reported |
| Mailing Address: | PO BOX 111 |
| Mailing City,State,Zip: | MINNEAPOLIS, MN 55440 |
| Owner Name: | Target Corporation |
| Owner Type: | Private |
| Operator Name: | Target Corporation |
| Operator Type: | Private |
| Short-Term Generator Activity: | No |
| Importer Activity: | No |
| Mixed Waste Generator: | No |
| Transporter Activity: | No |
| Transfer Facility Activity: | No |
| Recycler Activity with Storage: | No |
| Small Quantity On-Site Burner Exemption: | No |
| Smelting Melting and Refining Furnace Exemption: | No |
| Underground Injection Control: | No |
| Off-Site Waste Receipt: | No |
| Universal Waste Indicator: | No |
| Universal Waste Destination Facility: | No |
| Federal Universal Waste: | No |
| Active Site State-Reg Handler: | --- |
| Federal Facility Indicator: | Not reported |
| Hazardous Secondary Material Indicator: | N |
| Sub-Part K Indicator: | Not reported |
| 2018 GPRA Permit Baseline: | Not on the Baseline |
| 2018 GPRA Renewals Baseline: | Not on the Baseline |
| 202 GPRA Corrective Action Baseline: | No |
| Subject to Corrective Action Universe: | No |
| Non-TSDFs Where RCRA CA has Been Imposed Universe: | No |
| Corrective Action Priority Ranking: | No NCAPS ranking |
| Environmental Control Indicator: | No |
| Institutional Control Indicator: | No |

**TARGET STORE T0312 (Continued)** **1001959873**

| | |
|---|---|
| Human Exposure Controls Indicator: | N/A |
| Groundwater Controls Indicator: | N/A |
| Significant Non-Complier Universe: | No |
| Unaddressed Significant Non-Complier Universe: | No |
| Addressed Significant Non-Complier Universe: | No |
| Significant Non-Complier With a Compliance Schedule Universe: | No |
| Financial Assurance Required: | Not reported |
| Handler Date of Last Change: | 20240905 |
| Recognized Trader-Importer: | No |
| Recognized Trader-Exporter: | No |
| Importer of Spent Lead Acid Batteries: | No |
| Exporter of Spent Lead Acid Batteries: | No |
| Recycler Activity Without Storage: | No |
| Manifest Broker: | No |
| Sub-Part P Indicator: | No |

Biennial: List of Years
Year: 2019

Click Here for Biennial Reporting System Data:
Year: 2017

Click Here for Biennial Reporting System Data:
Year: 2015

Click Here for Biennial Reporting System Data:
Year: 2013

Click Here for Biennial Reporting System Data:
Year: 2009

Click Here for Biennial Reporting System Data:

Hazardous Waste Summary:

| | |
|---|---|
| Waste Code: | D001 |
| Waste Description: | Ignitable Waste |
| Waste Code: | D002 |
| Waste Description: | Corrosive Waste |
| Waste Code: | D003 |
| Waste Description: | Reactive Waste |
| Waste Code: | D004 |
| Waste Description: | Arsenic |
| Waste Code: | D005 |
| Waste Description: | Barium |
| Waste Code: | D006 |
| Waste Description: | Cadmium |
| Waste Code: | D007 |
| Waste Description: | Chromium |
| Waste Code: | D008 |

**TARGET STORE T0312 (Continued)** **1001959873**

| | |
|---|---|
| Waste Description: | Lead |
| Waste Code: | D009 |
| Waste Description: | Mercury |
| Waste Code: | D010 |
| Waste Description: | Selenium |
| Waste Code: | D011 |
| Waste Description: | Silver |
| Waste Code: | D016 |
| Waste Description: | 2,4-D (2,4-Dichlorophenoxyacetic Acid) |
| Waste Code: | D018 |
| Waste Description: | Benzene |
| Waste Code: | D024 |
| Waste Description: | M-Cresol |
| Waste Code: | D026 |
| Waste Description: | Cresol |
| Waste Code: | D027 |
| Waste Description: | 1,4-Dichlorobenzene |
| Waste Code: | D028 |
| Waste Description: | 1,2-Dichloroethane |
| Waste Code: | D035 |
| Waste Description: | Methyl Ethyl Ketone |
| Waste Code: | D039 |
| Waste Description: | Tetrachloroethylene |
| Waste Code: | P001 |
| Waste Description: | 2h-1-Benzopyran-2-One, 4-Hydroxy-3-(3-Oxo-1-Phenylbutyl)-, & Salts, When Present At Concentrations Greater Than 0.3% (Or) Warfarin, & Salts, When Present At Concentrations Greater Than 0.3% |
| Waste Code: | P042 |
| Waste Description: | 1,2-Benzenediol, 4-[1-Hydroxy-2-(Methylamino)Ethyl]-, (R)- (Or) Epinephrine |
| Waste Code: | P046 |
| Waste Description: | Alpha,Alpha-Dimethylphenethylamine (Or) Benzeneethanamine, Alpha, Alpha-Dimethyl- |
| Waste Code: | P075 |
| Waste Description: | Nicotine, & Salts (Or) Pyridine, 3-(1-Methyl-2-Pyrrolidinyl)-,(S)-, & Salts |
| Waste Code: | P081 |
| Waste Description: | 1,2,3-Propanetriol, Trinitrate (R) (Or) Nitroglycerine (R) |
| Waste Code: | U002 |
| Waste Description: | 2-Propanone (I) (Or) Acetone (I) |

**TARGET STORE T0312 (Continued)** **1001959873**

Waste Code: U034
Waste Description: Acetaldehyde, Trichloro- (Or) Chloral

Waste Code: U035
Waste Description: Benzenebutanoic Acid, 4-[Bis(2-Chloroethyl)Amino]- (Or) Chlorambucil

Waste Code: U044
Waste Description: Chloroform (Or) Methane, Trichloro-

Waste Code: U058
Waste Description: 2h-1,3,2-Oxazaphosphorin-2-Amine, N,N-Bis(2-Chloroethyl)Tetrahydro-, 2-Oxide (Or) Cyclophosphamide

Waste Code: U072
Waste Description: Benzene, 1,4-Dichloro- (Or) P-Dichlorobenzene

Waste Code: U122
Waste Description: Formaldehyde

Waste Code: U129
Waste Description: Cyclohexane, 1,2,3,4,5,6-Hexachloro-, (1alpha, 2alpha, 3beta, 4alpha, 5alpha, 6beta)- (Or) Lindane

Waste Code: U134
Waste Description: Hydrofluoric Acid (C,T) (Or) Hydrogen Fluoride (C,T)

Waste Code: U150
Waste Description: L-Phenylalanine, 4-[Bis(2-Chloroethyl)Amino]- (Or) Melphalan

Waste Code: U154
Waste Description: Methanol (I) (Or) Methyl Alcohol (I)

Waste Code: U188
Waste Description: Phenol

Waste Code: U200
Waste Description: Reserpine (Or) Yohimban-16-Carboxylic Acid, 11,17-Dimethoxy-18-[(3,4,5-Trimethoxybenzoyl)Oxy]-, Methyl Ester, (3beta, 16beta, 17alpha, 18beta, 20alpha)-

Waste Code: U201
Waste Description: 1,3-Benzenediol (Or) Resorcinol

Waste Code: U240
Waste Description: 2,4-D, Salts & Esters (Or) Acetic Acid, (2,4-Dichlorophenoxy)-, Salts & Esters (Or) Dichlorophenoxyacetic Acid 2,4-D

Waste Code: U279
Waste Description: U279

Handler - Owner Operator:
Owner/Operator Indicator: Owner
Owner/Operator Name: TARGET CORPORATION
Legal Status: Private
Date Became Current: 19871007
Date Ended Current: Not reported
Owner/Operator Address: PO BOX 111

**TARGET STORE T0312 (Continued)** **1001959873**

Owner/Operator City,State,Zip: MINNEAPOLIS, MN 55440
Owner/Operator Telephone: 800-587-2228
Owner/Operator Telephone Ext: Not reported
Owner/Operator Fax: Not reported
Owner/Operator Email: POC@TARGET.COM

Owner/Operator Indicator: Owner
Owner/Operator Name: TARGET CORPORATION
Legal Status: Private
Date Became Current: 19871007
Date Ended Current: Not reported
Owner/Operator Address: PO BOX 111
Owner/Operator City,State,Zip: MINNEAPOLIS, MN 55440
Owner/Operator Telephone: 800-587-2228
Owner/Operator Telephone Ext: Not reported
Owner/Operator Fax: Not reported
Owner/Operator Email: Not reported

Owner/Operator Indicator: Owner
Owner/Operator Name: TARGET CORPORATION
Legal Status: Private
Date Became Current: 19871007
Date Ended Current: Not reported
Owner/Operator Address: 1000 NICOLLET MALL
Owner/Operator City,State,Zip: MINNEAPOLIS, MN 55403
Owner/Operator Telephone: 800-587-2228
Owner/Operator Telephone Ext: Not reported
Owner/Operator Fax: Not reported
Owner/Operator Email: Not reported

Owner/Operator Indicator: Owner
Owner/Operator Name: TARGET CORPORATION
Legal Status: Private
Date Became Current: 19871007
Date Ended Current: Not reported
Owner/Operator Address: PO BOX 111
Owner/Operator City,State,Zip: MINNEAPOLIS, MN 55440
Owner/Operator Telephone: 800-587-2228
Owner/Operator Telephone Ext: Not reported
Owner/Operator Fax: Not reported
Owner/Operator Email: POC@TARGET.COM

Owner/Operator Indicator: Operator
Owner/Operator Name: TARGET CORPORATION
Legal Status: Private
Date Became Current: 19871007
Date Ended Current: Not reported
Owner/Operator Address: PO BOX 111
Owner/Operator City,State,Zip: MINNEAPOLIS, MN 55440
Owner/Operator Telephone: 800-587-2228
Owner/Operator Telephone Ext: Not reported
Owner/Operator Fax: Not reported
Owner/Operator Email: POC@TARGET.COM

Owner/Operator Indicator: Operator
Owner/Operator Name: TARGET CORPORATION
Legal Status: Private

**TARGET STORE T0312 (Continued)** **1001959873**

| | |
|---|---|
| Date Became Current: | 19871007 |
| Date Ended Current: | Not reported |
| Owner/Operator Address: | Not reported |
| Owner/Operator City,State,Zip: | Not reported |
| Owner/Operator Telephone: | Not reported |
| Owner/Operator Telephone Ext: | Not reported |
| Owner/Operator Fax: | Not reported |
| Owner/Operator Email: | Not reported |
| | |
| Owner/Operator Indicator: | Operator |
| Owner/Operator Name: TARGET CORPORATION | |
| Legal Status: | Private |
| Date Became Current: | 19871007 |
| Date Ended Current: | Not reported |
| Owner/Operator Address: | Not reported |
| Owner/Operator City,State,Zip: | Not reported |
| Owner/Operator Telephone: | Not reported |
| Owner/Operator Telephone Ext: | Not reported |
| Owner/Operator Fax: | Not reported |
| Owner/Operator Email: | Not reported |
| | |
| Owner/Operator Indicator: | Owner |
| Owner/Operator Name: TARGET CORPORATION | |
| Legal Status: | Private |
| Date Became Current: | 19871007 |
| Date Ended Current: | Not reported |
| Owner/Operator Address: | PO BOX 111 |
| Owner/Operator City,State,Zip: | MINNEAPOLIS, MN 55440 |
| Owner/Operator Telephone: | 800-587-2228 |
| Owner/Operator Telephone Ext: | Not reported |
| Owner/Operator Fax: | Not reported |
| Owner/Operator Email: | POC@TARGET.COM |
| | |
| Owner/Operator Indicator: | Operator |
| Owner/Operator Name: TARGET CORPORATION | |
| Legal Status: | Private |
| Date Became Current: | 19871007 |
| Date Ended Current: | Not reported |
| Owner/Operator Address: | PO BOX 111 |
| Owner/Operator City,State,Zip: | MINNEAPOLIS, MN 55440 |
| Owner/Operator Telephone: | 800-587-2228 |
| Owner/Operator Telephone Ext: | Not reported |
| Owner/Operator Fax: | Not reported |
| Owner/Operator Email: | POC@TARGET.COM |
| | |
| Owner/Operator Indicator: | Owner |
| Owner/Operator Name: TARGET CORPORATION | |
| Legal Status: | Private |
| Date Became Current: | 19871011 |
| Date Ended Current: | Not reported |
| Owner/Operator Address: | P.O. BOX 111 |
| Owner/Operator City,State,Zip: | MINNEAPOLIS, MN 55440 |
| Owner/Operator Telephone: | 800-587-2228 |
| Owner/Operator Telephone Ext: | Not reported |
| Owner/Operator Fax: | Not reported |
| Owner/Operator Email: | Not reported |

**TARGET STORE T0312 (Continued)** **1001959873**

| | |
|---|---|
| Owner/Operator Indicator: | Operator |
| Owner/Operator Name: TARGET CORPORATION | |
| Legal Status: | Private |
| Date Became Current: | 19871011 |
| Date Ended Current: | Not reported |
| Owner/Operator Address: | P.O. BOX 111 |
| Owner/Operator City,State,Zip: | MINNEAPOLIS, MN 55440 |
| Owner/Operator Telephone: | 800-587-2228 |
| Owner/Operator Telephone Ext: | Not reported |
| Owner/Operator Fax: | Not reported |
| Owner/Operator Email: | Not reported |

| | |
|---|---|
| Owner/Operator Indicator: | Owner |
| Owner/Operator Name: TARGET CORPORATION | |
| Legal Status: | Private |
| Date Became Current: | 19871007 |
| Date Ended Current: | Not reported |
| Owner/Operator Address: | PO BOX 111 |
| Owner/Operator City,State,Zip: | MINNEAPOLIS, MN 55440 |
| Owner/Operator Telephone: | 800-587-2228 |
| Owner/Operator Telephone Ext: | Not reported |
| Owner/Operator Fax: | Not reported |
| Owner/Operator Email: | POC@TARGET.COM |

| | |
|---|---|
| Owner/Operator Indicator: | Operator |
| Owner/Operator Name: TARGET CORPORATION | |
| Legal Status: | Private |
| Date Became Current: | 19871007 |
| Date Ended Current: | Not reported |
| Owner/Operator Address: | PO BOX 111 |
| Owner/Operator City,State,Zip: | MINNEAPOLIS, MN 55440 |
| Owner/Operator Telephone: | 800-587-2228 |
| Owner/Operator Telephone Ext: | Not reported |
| Owner/Operator Fax: | Not reported |
| Owner/Operator Email: | POC@TARGET.COM |

| | |
|---|---|
| Owner/Operator Indicator: | Owner |
| Owner/Operator Name: DAYTON HUDSON CORP | |
| Legal Status: | Private |
| Date Became Current: | Not reported |
| Date Ended Current: | Not reported |
| Owner/Operator Address: | 1000 NICOLLET MALL |
| Owner/Operator City,State,Zip: | MINNEAPOLIS, MN 55403 |
| Owner/Operator Telephone: | 612-761-1414 |
| Owner/Operator Telephone Ext: | Not reported |
| Owner/Operator Fax: | Not reported |
| Owner/Operator Email: | Not reported |

| | |
|---|---|
| Owner/Operator Indicator: | Owner |
| Owner/Operator Name: TARGET CORPORATION | |
| Legal Status: | Private |
| Date Became Current: | 19871007 |
| Date Ended Current: | Not reported |
| Owner/Operator Address: | PO BOX 111 |
| Owner/Operator City,State,Zip: | MINNEAPOLIS, MN 55440-0111 |
| Owner/Operator Telephone: | 800-587-2228 |
| Owner/Operator Telephone Ext: | Not reported |

**TARGET STORE T0312 (Continued)** **1001959873**

| | |
|---|---|
| Owner/Operator Fax: | Not reported |
| Owner/Operator Email: | Not reported |
| | |
| Owner/Operator Indicator: | Operator |
| Owner/Operator Name: TARGET CORPORATION | |
| Legal Status: | Private |
| Date Became Current: | 19871007 |
| Date Ended Current: | Not reported |
| Owner/Operator Address: | PO BOX 111 |
| Owner/Operator City,State,Zip: | MINNEAPOLIS, MN 55440 |
| Owner/Operator Telephone: | 800-587-2228 |
| Owner/Operator Telephone Ext: | Not reported |
| Owner/Operator Fax: | Not reported |
| Owner/Operator Email: | POC@TARGET.COM |
| | |
| Owner/Operator Indicator: | Operator |
| Owner/Operator Name: TARGET CORPORATION | |
| Legal Status: | Private |
| Date Became Current: | 19871007 |
| Date Ended Current: | Not reported |
| Owner/Operator Address: | Not reported |
| Owner/Operator City,State,Zip: | Not reported |
| Owner/Operator Telephone: | Not reported |
| Owner/Operator Telephone Ext: | Not reported |
| Owner/Operator Fax: | Not reported |
| Owner/Operator Email: | Not reported |
| | |
| Owner/Operator Indicator: | Owner |
| Owner/Operator Name: DAYTON HUDSON CORP | |
| Legal Status: | Private |
| Date Became Current: | Not reported |
| Date Ended Current: | Not reported |
| Owner/Operator Address: | 1000 NICOLLET MALL |
| Owner/Operator City,State,Zip: | MINNEAPOLIS, MN 55403 |
| Owner/Operator Telephone: | 612-761-1414 |
| Owner/Operator Telephone Ext: | Not reported |
| Owner/Operator Fax: | Not reported |
| Owner/Operator Email: | Not reported |
| | |
| Owner/Operator Indicator: | Operator |
| Owner/Operator Name: TARGET CORPORATION | |
| Legal Status: | Private |
| Date Became Current: | 19871007 |
| Date Ended Current: | Not reported |
| Owner/Operator Address: | PO BOX 111 |
| Owner/Operator City,State,Zip: | MINNEAPOLIS, MN 55440 |
| Owner/Operator Telephone: | 800-587-2228 |
| Owner/Operator Telephone Ext: | Not reported |
| Owner/Operator Fax: | Not reported |
| Owner/Operator Email: | POC@TARGET.COM |
| | |
| Owner/Operator Indicator: | Owner |
| Owner/Operator Name: TARGET CORPORATION | |
| Legal Status: | Private |
| Date Became Current: | 19871007 |
| Date Ended Current: | Not reported |
| Owner/Operator Address: | PO BOX 111 |

**TARGET STORE T0312 (Continued)** **1001959873**

Owner/Operator City,State,Zip: MINNEAPOLIS, MN 55440
Owner/Operator Telephone: 800-587-2228
Owner/Operator Telephone Ext: Not reported
Owner/Operator Fax: Not reported
Owner/Operator Email: POC@TARGET.COM

Historic Generators:

Receive Date: 20100624
Handler Name: T0312
Federal Waste Generator Description: Large Quantity Generator
State District Owner: Not reported
Large Quantity Handler of Universal Waste: No
Recognized Trader Importer: No
Recognized Trader Exporter: No
Spent Lead Acid Battery Importer: No
Spent Lead Acid Battery Exporter: No
Current Record: No
Non Storage Recycler Activity: Not reported
Electronic Manifest Broker: Not reported

Receive Date: 20140301
Handler Name: TARGET STORE T0312
Federal Waste Generator Description: Small Quantity Generator
State District Owner: Not reported
Large Quantity Handler of Universal Waste: No
Recognized Trader Importer: No
Recognized Trader Exporter: No
Spent Lead Acid Battery Importer: No
Spent Lead Acid Battery Exporter: No
Current Record: No
Non Storage Recycler Activity: Not reported
Electronic Manifest Broker: Not reported

Receive Date: 20160211
Handler Name: TARGET STORE T0312
Federal Waste Generator Description: Large Quantity Generator
State District Owner: Not reported
Large Quantity Handler of Universal Waste: No
Recognized Trader Importer: No
Recognized Trader Exporter: No
Spent Lead Acid Battery Importer: No
Spent Lead Acid Battery Exporter: No
Current Record: No
Non Storage Recycler Activity: Not reported
Electronic Manifest Broker: Not reported

Receive Date: 20180201
Handler Name: TARGET STORE T0312
Federal Waste Generator Description: Large Quantity Generator
State District Owner: Not reported
Large Quantity Handler of Universal Waste: No
Recognized Trader Importer: No
Recognized Trader Exporter: No
Spent Lead Acid Battery Importer: No
Spent Lead Acid Battery Exporter: No
Current Record: No
Non Storage Recycler Activity: No

**TARGET STORE T0312 (Continued)** **1001959873**

Electronic Manifest Broker: No

Receive Date: 20200226
Handler Name: TARGET STORE T0312
Federal Waste Generator Description: Large Quantity Generator
State District Owner: Not reported
Large Quantity Handler of Universal Waste: No
Recognized Trader Importer: No
Recognized Trader Exporter: No
Spent Lead Acid Battery Importer: No
Spent Lead Acid Battery Exporter: No
Current Record: No
Non Storage Recycler Activity: No
Electronic Manifest Broker: No

Receive Date: 20240228
Handler Name: TARGET STORE T0312
Federal Waste Generator Description: Large Quantity Generator
State District Owner: Not reported
Large Quantity Handler of Universal Waste: No
Recognized Trader Importer: No
Recognized Trader Exporter: No
Spent Lead Acid Battery Importer: No
Spent Lead Acid Battery Exporter: No
Current Record: Yes
Non Storage Recycler Activity: No
Electronic Manifest Broker: No

Receive Date: 20000203
Handler Name: TARGET NO 312
Federal Waste Generator Description: Small Quantity Generator
State District Owner: Not reported
Large Quantity Handler of Universal Waste: No
Recognized Trader Importer: No
Recognized Trader Exporter: No
Spent Lead Acid Battery Importer: No
Spent Lead Acid Battery Exporter: No
Current Record: No
Non Storage Recycler Activity: Not reported
Electronic Manifest Broker: Not reported

Receive Date: 20000203
Handler Name: TARGET NO 312
Federal Waste Generator Description: Large Quantity Generator
State District Owner: Not reported
Large Quantity Handler of Universal Waste: No
Recognized Trader Importer: No
Recognized Trader Exporter: No
Spent Lead Acid Battery Importer: No
Spent Lead Acid Battery Exporter: No
Current Record: No
Non Storage Recycler Activity: Not reported
Electronic Manifest Broker: Not reported

Receive Date: 20110411
Handler Name: TARGET STORE NO 0312
Federal Waste Generator Description: Small Quantity Generator

**TARGET STORE T0312 (Continued)** **1001959873**

State District Owner: Not reported
Large Quantity Handler of Universal Waste: No
Recognized Trader Importer: No
Recognized Trader Exporter: No
Spent Lead Acid Battery Importer: No
Spent Lead Acid Battery Exporter: No
Current Record: No
Non Storage Recycler Activity: Not reported
Electronic Manifest Broker: Not reported

Receive Date: 20211027
Handler Name: TARGET STORE T0312
Federal Waste Generator Description: Small Quantity Generator
State District Owner: Not reported
Large Quantity Handler of Universal Waste: No
Recognized Trader Importer: No
Recognized Trader Exporter: No
Spent Lead Acid Battery Importer: No
Spent Lead Acid Battery Exporter: No
Current Record: No
Non Storage Recycler Activity: No
Electronic Manifest Broker: No

Receive Date: 20211207
Handler Name: TARGET STORE T0312
Federal Waste Generator Description: Large Quantity Generator
State District Owner: Not reported
Large Quantity Handler of Universal Waste: No
Recognized Trader Importer: No
Recognized Trader Exporter: No
Spent Lead Acid Battery Importer: No
Spent Lead Acid Battery Exporter: No
Current Record: No
Non Storage Recycler Activity: No
Electronic Manifest Broker: No

List of NAICS Codes and Descriptions:
NAICS Code: 452112
NAICS Description: DISCOUNT DEPARTMENT STORES

NAICS Code: 452210
NAICS Description: DEPARTMENT STORES

NAICS Code: 455110
NAICS Description: DEPARTMENT STORES

Has the Facility Received Notices of Violations:
Found Violation: No
Agency Which Determined Violation: Not reported
Violation Short Description: Not reported
Date Violation was Determined: Not reported
Actual Return to Compliance Date: Not reported
Return to Compliance Qualifier: Not reported
Violation Responsible Agency: Not reported
Scheduled Compliance Date: Not reported
Enforcement Identifier: Not reported

**TARGET STORE T0312 (Continued)** **1001959873**

Date of Enforcement Action: Not reported
Enforcement Responsible Agency: Not reported
Enforcement Docket Number: Not reported
Enforcement Attorney: Not reported
Corrective Action Component: Not reported
Appeal Initiated Date: Not reported
Appeal Resolution Date: Not reported
Disposition Status Date: Not reported
Disposition Status: Not reported
Disposition Status Description: Not reported
Consent/Final Order Sequence Number: Not reported
Consent/Final Order Respondent Name: Not reported
Consent/Final Order Lead Agency: Not reported
Enforcement Type: Not reported
Enforcement Responsible Person: Not reported
Enforcement Responsible Sub-Organization: Not reported
SEP Sequence Number: Not reported
SEP Expenditure Amount: Not reported
SEP Scheduled Completion Date: Not reported
SEP Actual Date: Not reported
SEP Defaulted Date: Not reported
SEP Type: Not reported
SEP Type Description: Not reported
Proposed Amount: Not reported
Final Monetary Amount: Not reported
Paid Amount: Not reported
Final Count: Not reported
Final Amount: Not reported

Evaluation Action Summary:
Evaluation Date: 20151111
Evaluation Responsible Agency: State
Found Violation: No
Evaluation Type Description: NON-FINANCIAL RECORD REVIEW
Evaluation Responsible Person Identifier: Not reported
Evaluation Responsible Sub-Organization: Not reported
Actual Return to Compliance Date: Not reported
Scheduled Compliance Date: Not reported
Date of Request: Not reported
Date Response Received: Not reported
Request Agency: Not reported
Former Citation: Not reported

ICIS:
Enforcement Action ID: HQ-2006-9999
FRS ID: 110002932649
Action Name: Target
Facility Name: TARGET NO 312
Facility Address: 1919 FULTON AVE
SACRAMENTO, CA 95825
Enforcement Action Type: CAA 113A Admin Compliance Order (Non-Penalty)
Facility County: SACRAMENTO
Program System Acronym: RCRAINFO
Enforcement Action Forum Desc: Administrative - Formal
EA Type Code: 113A

**TARGET STORE T0312 (Continued)** **1001959873**

| | |
|---|---|
| Facility SIC Code: | Not reported |
| Federal Facility ID: | Not reported |
| Latitude in Decimal Degrees: | 38.60027 |
| Longitude in Decimal Degrees: | -121.4015 |
| Permit Type Desc: | Not reported |
| Program System Acronym: | CAR000065623 |
| Facility NAICS Code: | Not reported |
| Tribal Land Code: | Not reported |

FINDS:
Registry ID: 110002932649

Click Here for FRS Facility Detail Report:

Environmental Interest/Information System:
The Resource Conservation and Recovery Act Information System (RCRAInfo) is EPA's comprehensive information system in support of the Resource Conservation and Recovery Act (RCRA) of 1976 and the Hazardous and Solid Waste Amendments (HSWA) of 1984. It tracks many types of information about generators, transporters, treaters, storers, and disposers of hazardous waste.
California's Hazardous Waste Tracking System Data Mart (HWTS-DATAMART) provides information on hazardous waste shipments for generators, transporters, and treatment, storage, and disposal facilities.
Registry ID: 110055824746

Click Here for FRS Facility Detail Report:

Environmental Interest/Information System:
The California Environmental Reporting System (CERS) is a statewide web-based user and information exchange system to support over 140,000 regulated businesses and over 130 local agencies in electronically collecting and reporting significant hazardous materials, hazardous waste and compliance and enforcement data as mandated by California law. Under oversight by Cal/EPA, certified local governing agencies (Unified Program Agencies - UPAs) consolidate, coordinate and provide consistent regulatory activities for six state and federal environmental programs.
All generators and treatment, storage, and disposal (TSD) facilities who handle hazardous waste are required to report to the EPA Administrator at least once every two years. The data collected is used to create the National Biennial Resource Conservation and Recovery Act (RCRA) Hazardous Waste Report. This data is processed within the RCRA Information (RCRAInfo) database
The California Environmental Protection Agency (CalEPA) has recently implemented a new data warehouse system (nSite). This data warehouse combines and merges facility and site information from five different systems managed within CalEPA. The five systems are: California Environmental Reporting System (CERS),EnviroStor, GeoTracker, California Integrated Water Quality System (CIWQS), andToxic Release Inventory (TRI).

Click this hyperlink while viewing on your computer to access additional FINDS: detail in the EDR Site Report.

E MANIFEST:
Manifest Tracking Number: 011974245FLE

**TARGET STORE T0312 (Continued)** **1001959873**

| | |
|---|---|
| Last Updated Date: | 20190828 |
| Shipped Date: | 20190104 |
| Received Date: | 20190213 |
| Manifest Status: | Corrected |
| Submission Type: | DataImage5Copy |
| Origin Type: | Service |
| Generator EPA ID: | CAR000065623 |
| Generator Name: | Target 0312 |
| Generator Location Street Number: | Not reported |
| Generator Location Street 1: | 1919 FULTON AVE |
| Generator Location Street 2: | Not reported |
| Generator Location City: | SACRAMENTO |
| Generator Location State: | CA |
| Generator Location Zip: | 95825 |
| Generator Mail Street Number: | Not reported |
| Generator Mail Street 1: | 1919?Fulton?Ave |
| Generator Mail Street 2: | Not reported |
| Generator Mail City: | Sacramento |
| Generator Mail Zip: | 95825 |
| Generator Mail State: | CA |
| Generator Contact Company Name: | Not reported |
| Designated Facility EPA ID: | TXD982290140 |
| Designated Facility Name: | Clean Harbors Laporte, Llc |
| Designated Facility Mail Street Number: | Not reported |
| Designated Facility Mail Street 1: | Not reported |
| Designated Facility Mail Street 2: | 500 Independence Parkway South |
| Designated Facility Mail City: | La Porte |
| Designated Facility Mail Zip: | 77571 |
| Designated Facility Mail State: | TX |
| Designated Facility Location Street Number: | Not reported |
| Designated Facility Location Street 1: | 500 Independence Parkway South |
| Designated Facility Location Street 2: | Not reported |
| Designated Facility Location City: | La Porte |
| Designated Facility Location Zip: | 77571 |
| Designated Facility Location State: | TX |
| Designated Facility Contact Company Name: | Not reported |
| Manifest Residue Indicator: | N |
| Rejection Indicator: | N |

| | |
|---|---|
| Manifest Tracking Number: | 011974246FLE |
| Last Updated Date: | 20190211 |
| Shipped Date: | 20190104 |
| Received Date: | 20190110 |
| Manifest Status: | Signed |
| Submission Type: | DataImage5Copy |
| Origin Type: | Service |
| Generator EPA ID: | CAR000065623 |
| Generator Name: | Target 0312 |
| Generator Location Street Number: | Not reported |
| Generator Location Street 1: | 1919 FULTON AVE |
| Generator Location Street 2: | Not reported |
| Generator Location City: | SACRAMENTO |
| Generator Location State: | CA |
| Generator Location Zip: | 95825 |
| Generator Mail Street Number: | Not reported |
| Generator Mail Street 1: | 1919?Fulton?Ave |
| Generator Mail Street 2: | Not reported |

**TARGET STORE T0312 (Continued)** **1001959873**

| | |
|---|---|
| Generator Mail City: | Sacramento |
| Generator Mail Zip: | 95825 |
| Generator Mail State: | CA |
| Generator Contact Company Name: | Not reported |
| Designated Facility EPA ID: | CAD059494310 |
| Designated Facility Name: | Clean Harbors San Jose Llc |
| Designated Facility Mail Street Number: | Not reported |
| Designated Facility Mail Street 1: | Not reported |
| Designated Facility Mail Street 2: | 1021 Berryessa Road |
| Designated Facility Mail City: | San Jose |
| Designated Facility Mail Zip: | 95133 |
| Designated Facility Mail State: | CA |
| Designated Facility Location Street Number: | Not reported |
| Designated Facility Location Street 1: | 1021 Berryessa Road |
| Designated Facility Location Street 2: | Not reported |
| Designated Facility Location City: | San Jose |
| Designated Facility Location Zip: | 95133 |
| Designated Facility Location State: | CA |
| Designated Facility Contact Company Name: | Not reported |
| Manifest Residue Indicator: | N |
| Rejection Indicator: | N |

| | |
|---|---|
| Manifest Tracking Number: | 011862739FLE |
| Last Updated Date: | 20180928 |
| Shipped Date: | 20180719 |
| Received Date: | 20180820 |
| Manifest Status: | Signed |
| Submission Type: | DataImage5Copy |
| Origin Type: | Service |
| Generator EPA ID: | CAR000065623 |
| Generator Name: | Target 0312 |
| Generator Location Street Number: | Not reported |
| Generator Location Street 1: | 1919 FULTON AVE |
| Generator Location Street 2: | Not reported |
| Generator Location City: | SACRAMENTO |
| Generator Location State: | CA |
| Generator Location Zip: | 95825 |
| Generator Mail Street Number: | Not reported |
| Generator Mail Street 1: | 1919?Fulton?Ave |
| Generator Mail Street 2: | Not reported |
| Generator Mail City: | Sacramento |
| Generator Mail Zip: | 95825 |
| Generator Mail State: | CA |
| Generator Contact Company Name: | Not reported |
| Designated Facility EPA ID: | AZD049318009 |
| Designated Facility Name: | Clean Harbors Arizona Llc |
| Designated Facility Mail Street Number: | Not reported |
| Designated Facility Mail Street 1: | Not reported |
| Designated Facility Mail Street 2: | 1340 West Lincoln Street |
| Designated Facility Mail City: | Phoenix |
| Designated Facility Mail Zip: | 85007 |
| Designated Facility Mail State: | AZ |
| Designated Facility Location Street Number: | Not reported |
| Designated Facility Location Street 1: | 1340 West Lincoln Street |
| Designated Facility Location Street 2: | Not reported |
| Designated Facility Location City: | Phoenix |
| Designated Facility Location Zip: | 85007 |

**TARGET STORE T0312 (Continued)** **1001959873**

| | |
|---|---|
| Designated Facility Location State: | AZ |
| Designated Facility Contact Company Name: | Not reported |
| Manifest Residue Indicator: | N |
| Rejection Indicator: | N |
| | |
| Manifest Tracking Number: | 011862740FLE |
| Last Updated Date: | 20180921 |
| Shipped Date: | 20180719 |
| Received Date: | 20180727 |
| Manifest Status: | Signed |
| Submission Type: | DataImage5Copy |
| Origin Type: | Service |
| Generator EPA ID: | CAR000065623 |
| Generator Name: | Target 0312 |
| Generator Location Street Number: | Not reported |
| Generator Location Street 1: | 1919 FULTON AVE |
| Generator Location Street 2: | Not reported |
| Generator Location City: | SACRAMENTO |
| Generator Location State: | CA |
| Generator Location Zip: | 95825 |
| Generator Mail Street Number: | Not reported |
| Generator Mail Street 1: | 1919?Fulton?Ave |
| Generator Mail Street 2: | Not reported |
| Generator Mail City: | Sacramento |
| Generator Mail Zip: | 95825 |
| Generator Mail State: | CA |
| Generator Contact Company Name: | Not reported |
| Designated Facility EPA ID: | CAD059494310 |
| Designated Facility Name: | Clean Harbors San Jose Llc |
| Designated Facility Mail Street Number: | Not reported |
| Designated Facility Mail Street 1: | Not reported |
| Designated Facility Mail Street 2: | 1021 Berryessa Road |
| Designated Facility Mail City: | San Jose |
| Designated Facility Mail Zip: | 95133 |
| Designated Facility Mail State: | CA |
| Designated Facility Location Street Number: | Not reported |
| Designated Facility Location Street 1: | 1021 Berryessa Road |
| Designated Facility Location Street 2: | Not reported |
| Designated Facility Location City: | San Jose |
| Designated Facility Location Zip: | 95133 |
| Designated Facility Location State: | CA |
| Designated Facility Contact Company Name: | Not reported |
| Manifest Residue Indicator: | N |
| Rejection Indicator: | N |
| | |
| Manifest Tracking Number: | 014502869FLE |
| Last Updated Date: | 20200331 |
| Shipped Date: | 20200224 |
| Received Date: | 20200310 |
| Manifest Status: | Signed |
| Submission Type: | DataImage5Copy |
| Origin Type: | Service |
| Generator EPA ID: | CAR000065623 |
| Generator Name: | Target 0312 |
| Generator Location Street Number: | Not reported |
| Generator Location Street 1: | 1919 FULTON AVE |
| Generator Location Street 2: | Not reported |

**TARGET STORE T0312 (Continued)** **1001959873**

| | |
|---|---|
| Generator Location City: | SACRAMENTO |
| Generator Location State: | CA |
| Generator Location Zip: | 95825 |
| Generator Mail Street Number: | Not reported |
| Generator Mail Street 1: | 1919?Fulton?Ave |
| Generator Mail Street 2: | Not reported |
| Generator Mail City: | Sacramento |
| Generator Mail Zip: | 95825 |
| Generator Mail State: | CA |
| Generator Contact Company Name: | Target 0312 |
| Designated Facility EPA ID: | CAD059494310 |
| Designated Facility Name: | Clean Harbors San Jose Llc |
| Designated Facility Mail Street Number: | Not reported |
| Designated Facility Mail Street 1: | Not reported |
| Designated Facility Mail Street 2: | 1021 Berryessa Road |
| Designated Facility Mail City: | San Jose |
| Designated Facility Mail Zip: | 95133 |
| Designated Facility Mail State: | CA |
| Designated Facility Location Street Number: | Not reported |
| Designated Facility Location Street 1: | 1021 Berryessa Road |
| Designated Facility Location Street 2: | Not reported |
| Designated Facility Location City: | San Jose |
| Designated Facility Location Zip: | 95133 |
| Designated Facility Location State: | CA |
| Designated Facility Contact Company Name: | Not reported |
| Manifest Residue Indicator: | N |
| Rejection Indicator: | N |

| | |
|---|---|
| Manifest Tracking Number: | 011868421FLE |
| Last Updated Date: | 20180928 |
| Shipped Date: | 20180809 |
| Received Date: | 20180827 |
| Manifest Status: | Signed |
| Submission Type: | DataImage5Copy |
| Origin Type: | Service |
| Generator EPA ID: | CAR000065623 |
| Generator Name: | Target 0312 |
| Generator Location Street Number: | Not reported |
| Generator Location Street 1: | 1919 FULTON AVE |
| Generator Location Street 2: | Not reported |
| Generator Location City: | SACRAMENTO |
| Generator Location State: | CA |
| Generator Location Zip: | 95825 |
| Generator Mail Street Number: | Not reported |
| Generator Mail Street 1: | 1919?Fulton?Ave |
| Generator Mail Street 2: | Not reported |
| Generator Mail City: | Sacramento |
| Generator Mail Zip: | 95825 |
| Generator Mail State: | CA |
| Generator Contact Company Name: | Not reported |
| Designated Facility EPA ID: | AZD049318009 |
| Designated Facility Name: | Clean Harbors Arizona Llc |
| Designated Facility Mail Street Number: | Not reported |
| Designated Facility Mail Street 1: | Not reported |
| Designated Facility Mail Street 2: | 1340 West Lincoln Street |
| Designated Facility Mail City: | Phoenix |
| Designated Facility Mail Zip: | 85007 |

**TARGET STORE T0312 (Continued)** **1001959873**

| | |
|---|---|
| Designated Facility Mail State: | AZ |
| Designated Facility Location Street Number: | Not reported |
| Designated Facility Location Street 1: | 1340 West Lincoln Street |
| Designated Facility Location Street 2: | Not reported |
| Designated Facility Location City: | Phoenix |
| Designated Facility Location Zip: | 85007 |
| Designated Facility Location State: | AZ |
| Designated Facility Contact Company Name: | Not reported |
| Manifest Residue Indicator: | N |
| Rejection Indicator: | N |

| | |
|---|---|
| Manifest Tracking Number: | 011868422FLE |
| Last Updated Date: | 20180921 |
| Shipped Date: | 20180809 |
| Received Date: | 20180820 |
| Manifest Status: | Signed |
| Submission Type: | DataImage5Copy |
| Origin Type: | Service |
| Generator EPA ID: | CAR000065623 |
| Generator Name: | Target 0312 |
| Generator Location Street Number: | Not reported |
| Generator Location Street 1: | 1919 FULTON AVE |
| Generator Location Street 2: | Not reported |
| Generator Location City: | SACRAMENTO |
| Generator Location State: | CA |
| Generator Location Zip: | 95825 |
| Generator Mail Street Number: | Not reported |
| Generator Mail Street 1: | 1919?Fulton?Ave |
| Generator Mail Street 2: | Not reported |
| Generator Mail City: | Sacramento |
| Generator Mail Zip: | 95825 |
| Generator Mail State: | CA |
| Generator Contact Company Name: | Not reported |
| Designated Facility EPA ID: | CAD059494310 |
| Designated Facility Name: | Clean Harbors San Jose Llc |
| Designated Facility Mail Street Number: | Not reported |
| Designated Facility Mail Street 1: | Not reported |
| Designated Facility Mail Street 2: | 1021 Berryessa Road |
| Designated Facility Mail City: | San Jose |
| Designated Facility Mail Zip: | 95133 |
| Designated Facility Mail State: | CA |
| Designated Facility Location Street Number: | Not reported |
| Designated Facility Location Street 1: | 1021 Berryessa Road |
| Designated Facility Location Street 2: | Not reported |
| Designated Facility Location City: | San Jose |
| Designated Facility Location Zip: | 95133 |
| Designated Facility Location State: | CA |
| Designated Facility Contact Company Name: | Not reported |
| Manifest Residue Indicator: | N |
| Rejection Indicator: | N |

| | |
|---|---|
| Manifest Tracking Number: | 011883782FLE |
| Last Updated Date: | 20190827 |
| Shipped Date: | 20190124 |
| Received Date: | 20190218 |
| Manifest Status: | Corrected |
| Submission Type: | DataImage5Copy |

**TARGET STORE T0312 (Continued)** **1001959873**

| | |
|---|---|
| Origin Type: | Service |
| Generator EPA ID: | CAR000065623 |
| Generator Name: | Target 0312 |
| Generator Location Street Number: | Not reported |
| Generator Location Street 1: | 1919 FULTON AVE |
| Generator Location Street 2: | Not reported |
| Generator Location City: | SACRAMENTO |
| Generator Location State: | CA |
| Generator Location Zip: | 95825 |
| Generator Mail Street Number: | Not reported |
| Generator Mail Street 1: | 1919?Fulton?Ave |
| Generator Mail Street 2: | Not reported |
| Generator Mail City: | Sacramento |
| Generator Mail Zip: | 95825 |
| Generator Mail State: | CA |
| Generator Contact Company Name: | Not reported |
| Designated Facility EPA ID: | AZD049318009 |
| Designated Facility Name: | Clean Harbors Arizona Llc |
| Designated Facility Mail Street Number: | Not reported |
| Designated Facility Mail Street 1: | Not reported |
| Designated Facility Mail Street 2: | 1340 West Lincoln Street |
| Designated Facility Mail City: | Phoenix |
| Designated Facility Mail Zip: | 85007 |
| Designated Facility Mail State: | AZ |
| Designated Facility Location Street Number: | Not reported |
| Designated Facility Location Street 1: | 1340 West Lincoln Street |
| Designated Facility Location Street 2: | Not reported |
| Designated Facility Location City: | Phoenix |
| Designated Facility Location Zip: | 85007 |
| Designated Facility Location State: | AZ |
| Designated Facility Contact Company Name: | Not reported |
| Manifest Residue Indicator: | N |
| Rejection Indicator: | N |

| | |
|---|---|
| Manifest Tracking Number: | 011883783FLE |
| Last Updated Date: | 20190912 |
| Shipped Date: | 20190124 |
| Received Date: | 20190201 |
| Manifest Status: | Corrected |
| Submission Type: | DataImage5Copy |
| Origin Type: | Service |
| Generator EPA ID: | CAR000065623 |
| Generator Name: | Target 0312 |
| Generator Location Street Number: | Not reported |
| Generator Location Street 1: | 1919 FULTON AVE |
| Generator Location Street 2: | Not reported |
| Generator Location City: | SACRAMENTO |
| Generator Location State: | CA |
| Generator Location Zip: | 95825 |
| Generator Mail Street Number: | Not reported |
| Generator Mail Street 1: | 1919?Fulton?Ave |
| Generator Mail Street 2: | Not reported |
| Generator Mail City: | Sacramento |
| Generator Mail Zip: | 95825 |
| Generator Mail State: | CA |
| Generator Contact Company Name: | Not reported |
| Designated Facility EPA ID: | CAD059494310 |

**TARGET STORE T0312 (Continued)** **1001959873**

| | |
|---|---|
| Designated Facility Name: | Clean Harbors San Jose Llc |
| Designated Facility Mail Street Number: | Not reported |
| Designated Facility Mail Street 1: | Not reported |
| Designated Facility Mail Street 2: | 1021 Berryessa Road |
| Designated Facility Mail City: | San Jose |
| Designated Facility Mail Zip: | 95133 |
| Designated Facility Mail State: | CA |
| Designated Facility Location Street Number: | Not reported |
| Designated Facility Location Street 1: | 1021 Berryessa Road |
| Designated Facility Location Street 2: | Not reported |
| Designated Facility Location City: | San Jose |
| Designated Facility Location Zip: | 95133 |
| Designated Facility Location State: | CA |
| Designated Facility Contact Company Name: | Not reported |
| Manifest Residue Indicator: | N |
| Rejection Indicator: | N |

| | |
|---|---|
| Manifest Tracking Number: | 011883881FLE |
| Last Updated Date: | 20181227 |
| Shipped Date: | 20181119 |
| Received Date: | 20181128 |
| Manifest Status: | Signed |
| Submission Type: | DataImage5Copy |
| Origin Type: | Service |
| Generator EPA ID: | CAR000065623 |
| Generator Name: | Target 0312 |
| Generator Location Street Number: | Not reported |
| Generator Location Street 1: | 1919 FULTON AVE |
| Generator Location Street 2: | Not reported |
| Generator Location City: | SACRAMENTO |
| Generator Location State: | CA |
| Generator Location Zip: | 95825 |
| Generator Mail Street Number: | Not reported |
| Generator Mail Street 1: | 1919?Fulton?Ave |
| Generator Mail Street 2: | Not reported |
| Generator Mail City: | Sacramento |
| Generator Mail Zip: | 95825 |
| Generator Mail State: | CA |
| Generator Contact Company Name: | Not reported |
| Designated Facility EPA ID: | CAD059494310 |
| Designated Facility Name: | Clean Harbors San Jose Llc |
| Designated Facility Mail Street Number: | Not reported |
| Designated Facility Mail Street 1: | Not reported |
| Designated Facility Mail Street 2: | 1021 Berryessa Road |
| Designated Facility Mail City: | San Jose |
| Designated Facility Mail Zip: | 95133 |
| Designated Facility Mail State: | CA |
| Designated Facility Location Street Number: | Not reported |
| Designated Facility Location Street 1: | 1021 Berryessa Road |
| Designated Facility Location Street 2: | Not reported |
| Designated Facility Location City: | San Jose |
| Designated Facility Location Zip: | 95133 |
| Designated Facility Location State: | CA |
| Designated Facility Contact Company Name: | Not reported |
| Manifest Residue Indicator: | N |
| Rejection Indicator: | N |

**TARGET STORE T0312 (Continued)** **1001959873**

| | |
|---|---|
| Manifest Tracking Number: | 200690223CLE |
| Last Updated Date: | 20240207 |
| Shipped Date: | 20240122 |
| Received Date: | 20240203 |
| Manifest Status: | Signed |
| Submission Type: | DataImage5Copy |
| Origin Type: | Service |
| Generator EPA ID: | CAR000065623 |
| Generator Name: | Target Corporation |
| Generator Location Street Number: | 1919 |
| Generator Location Street 1: | 1919 FULTON AVE |
| Generator Location Street 2: | Not reported |
| Generator Location City: | SACRAMENTO |
| Generator Location State: | CA |
| Generator Location Zip: | 95825 |
| Generator Mail Street Number: | Not reported |
| Generator Mail Street 1: | 5250 Triangle Parkway Suite 200 |
| Generator Mail Street 2: | Not reported |
| Generator Mail City: | Peachtree Corners |
| Generator Mail Zip: | 30092 |
| Generator Mail State: | GA |
| Generator Contact Company Name: | Not reported |
| Designated Facility EPA ID: | NVD980895338 |
| Designated Facility Name: | 21st Century Environmental Management Of Nevada, Llc |
| Designated Facility Mail Street Number: | 2095 |
| Designated Facility Mail Street 1: | Not reported |
| Designated Facility Mail Street 2: | Newlands Drive East |
| Designated Facility Mail City: | Fernley |
| Designated Facility Mail Zip: | 89408 |
| Designated Facility Mail State: | NV |
| Designated Facility Location Street Number: | 2095 |
| Designated Facility Location Street 1: | Newlands Drive East |
| Designated Facility Location Street 2: | Not reported |
| Designated Facility Location City: | Fernley |
| Designated Facility Location Zip: | 89408 |
| Designated Facility Location State: | NV |
| Designated Facility Contact Company Name: | Not reported |
| Manifest Residue Indicator: | N |
| Rejection Indicator: | N |

Transporter:

| | |
|---|---|
| Manifest Tracking Number: | 200690224CLE |
| Transporter Line Number: | 1 |
| Transporter EPA ID: | MNS000110924 |
| Transporter Name: | Clean Earth Specialty Waste Solutions |

Waste Line:

| | |
|---|---|
| Manifest Tracking Number: | 200690224CLE |
| Waste Line Number: | 1 |
| U.S. DOT Hazardous Indicator: | N |
| U.S. DOT ID Number: | Not reported |
| U.S. DOT Description: | Not reported |
| Non-Hazardous Waste Description: | Non RCRA Hazardous Waste, Liquids (Soaps, Lotions), |
| Number of Containers: | 8 |
| Container Type Code: | DF |
| Container Type Description: | Fiberboard or plastic drums, barrels, kegs |

**TARGET STORE T0312 (Continued)** **1001959873**

| | |
|---|---|
| Waste Quantity: | 1105 |
| Quantity Unit of Measure Code: | P |
| Quantity Unit of Measure Description: | Pounds |
| Waste Quantity, in Tons: | 0.5525 |
| Acute Waste Quantity, in Tons: | 0 |
| Non-Acute Waste Quantity, in Tons: | 0.5525 |
| Waste Quantity, in Kilograms: | 501.1341 |
| Acute Waste Quantity, in Kilograms: | 0 |
| Non-Acute Waste Quantity, in Kilorgrams: | 501.1341 |
| Management Method Code: | H141 |
| Management Method Description: | STORAGE, BULKING AND/OR TRANSFER OFF SITE |
| Waste Residue Indicator: | N |
| Quantity Discrepancy Indicator: | N |
| Waste Type Discrepancy Indicator: | N |
| Waste Density: | Not reported |
| Waste Density Unit of Measure Code: | Not reported |
| Waste Density Unit of Measure Description: | Not reported |
| Form Code: | Not reported |
| Form Code Description: | Not reported |
| Source Code: | Not reported |
| Source Code Description: | Not reported |
| Waste Minimization Code: | Not reported |
| Waste Minimization Code Description: | Not reported |
| Consent Number: | Not reported |
| EPA Waste Indicator: | N |

Click this hyperlink while viewing on your computer to access
137 additional US EManifest: record(s) in the EDR Site Report.

---

**G37** **CVS/PHARMACY** **Sacramento Co. ML** **S112922549**
**East** **1919 FULTON AVE STE B** **N/A**
**< 1/8** **SACRAMENTO, CA 95825**
**0.024 mi.**
**126 ft.** **Site 12 of 44 in cluster G**

**Relative:**
**Higher**

**Actual:**
**52 ft.**

Sacramento Co. ML:

| | |
|---|---|
| Name: | CVS/PHARMACY |
| Address: | 1919 FULTON AVE STE B |
| City,State,Zip: | SACRAMENTO, CA 95825 |
| Facility Id: | Not reported |
| Facility Status: | Not reported |
| FD: | Not reported |
| Billing Codes BP: | A |
| Billing Codes UST: | Not reported |
| WG Bill Code: | Not reported |
| Target Property Bill Cod: | Not reported |
| Food Bill Code: | Not reported |
| CUPA Permit Date: | Not reported |
| HAZMAT Permit Date: | Not reported |
| HAZMAT Inspection Date: | Not reported |
| Hazmat Date BP Received: | Not reported |
| UST Permit Dt: | Not reported |
| UST Inspection Date: | Not reported |
| UST Tank Test Date: | Not reported |
| Number of Tanks: | Not reported |
| UST Tank Test Date: | Not reported |
| SIC Code: | Not reported |
| Tier Permitting: | Not reported |

**CVS/PHARMACY (Continued)** **S112922549**

AST Bill Code: Not reported
CALARP Bill Code: Not reported

---

**G38**
**East**
**< 1/8**
**0.024 mi.**
**126 ft.**

**CVS PHARMACY #16106**
**1919 FULTON AVE STE B**
**SACRAMENTO, CA 95825**

**Site 13 of 44 in cluster G**

**CERS HAZ WASTE** **S121768307**
**HWTS** **N/A**

**Relative:**
**Higher**

**Actual:**
**52 ft.**

CERS HAZ WASTE:
Name: CVS PHARMACY #16106
Address: 1919 FULTON AVE STE B
City,State,Zip: SACRAMENTO, CA 95825
Site ID: 368304
CERS ID: 10668343
CERS Description: Hazardous Waste Generator

Violations:
Site ID: 368304
Site Name: CVS Pharmacy #16106
Violation Date: 11-08-2019
Citation: HSC 6.5 25123.3(h)(2) - California Health and Safety Code, Chapter 6.5, Section(s) 25123.3(h)(2)
Violation Description: Failure to determine the status of any hazardous waste if a signed copy of the manifest isn t received within 35 days of the date the waste was accepted by the initial transporter and/or to submit an Exception Report to DTSC if a signed copy of the manifest isn t received within 60 days of the date the waste was accepted by the initial transporter.
Violation Notes: Returned to compliance on 11/13/2019. OBSERVATION: The designated facility Uniform Hazardous Waste Manifests for manifest numbers 012038853FLE and 0120388534FLE dated 7/22/19 were not available at the time of inspection and it is undetermined if an exception report was submitted to the California Department of Toxic Substances Control (DTSC). CORRECTIVE ACTION: Either locate a copy of the missing designated facility manifests for manifests listed above or prepare and submit an exception report to DTSC. Submit copies to this department.
Violation Division: Sacramento County Env Management Department
Violation Program: HW
Violation Source: CERS,

Evaluation:
Eval General Type: Compliance Evaluation Inspection
Eval Date: 10-14-2016
Violations Found: No
Eval Type: Routine done by local agency
Eval Notes: No hazardous waste violations observed at time of inspection.
Eval Division: Sacramento County Env Management Department
Eval Program: HW
Eval Source: CERS,

Eval General Type: Compliance Evaluation Inspection
Eval Date: 11-08-2019
Violations Found: Yes
Eval Type: Routine done by local agency
Eval Notes: Not reported
Eval Division: Sacramento County Env Management Department

**CVS PHARMACY #16106 (Continued)** **S121768307**

Eval Program: HW
Eval Source: CERS,

Affiliation:
Affiliation Type Desc: CUPA District
Entity Name: Sacramento County Environmental Management Departm
Entity Title: Not reported
Affiliation Address: 11080 WHITE ROCK ROAD, STE. 200
Affiliation City: RANCHO CORDOVA
Affiliation State: CA
Affiliation Country: Not reported
Affiliation Zip: 95670
Affiliation Phone: (916) 875-8550,

Affiliation Type Desc: Identification Signer
Entity Name: Kevyn Teh, Agent for Garfield Beach CVS, L.L.C.
Entity Title: Regulatory Compliance Specialist, 3E
Affiliation Address: Not reported
Affiliation City: Not reported
Affiliation State: Not reported
Affiliation Country: Not reported
Affiliation Zip: Not reported
Affiliation Phone: ,

Affiliation Type Desc: Parent Corporation
Entity Name: CVS Health
Entity Title: Not reported
Affiliation Address: Not reported
Affiliation City: Not reported
Affiliation State: Not reported
Affiliation Country: Not reported
Affiliation Zip: Not reported
Affiliation Phone: ,

Affiliation Type Desc: Document Preparer
Entity Name: Kevyn Teh, Agent for Garfield Beach CVS, L.L.C.
Entity Title: Not reported
Affiliation Address: Not reported
Affiliation City: Not reported
Affiliation State: Not reported
Affiliation Country: Not reported
Affiliation Zip: Not reported
Affiliation Phone: ,

Affiliation Type Desc: Environmental Contact
Entity Name: 3E, Regulatory Services/CVS
Entity Title: Not reported
Affiliation Address: 3207 Grey Hawk Ct., Ste. 200
Affiliation City: Carlsbad
Affiliation State: CA
Affiliation Country: Not reported
Affiliation Zip: 92010
Affiliation Phone: ,

Affiliation Type Desc: Legal Owner
Entity Name: Garfield Beach CVS, L.L.C
Entity Title: Not reported

**CVS PHARMACY #16106 (Continued)** **S121768307**

Affiliation Address: One CVS Drive
Affiliation City: Woonsocket
Affiliation State: RI
Affiliation Country: United States
Affiliation Zip: 02895
Affiliation Phone: (401) 765-1500,

Affiliation Type Desc: Operator
Entity Name: Garfield Beach CVS, L.L.C
Entity Title: Not reported
Affiliation Address: Not reported
Affiliation City: Not reported
Affiliation State: Not reported
Affiliation Country: Not reported
Affiliation Zip: Not reported
Affiliation Phone: (401) 765-1500,

Affiliation Type Desc: Facility Mailing Address
Entity Name: Mailing Address
Entity Title: Not reported
Affiliation Address: CVS Health, Attn: Erin Chilinski Corp. Serv., One CVS Drive MC 1160
Affiliation City: Woonsocket
Affiliation State: RI
Affiliation Country: Not reported
Affiliation Zip: 02895
Affiliation Phone: ,

HWTS:
Name: CVS PHARMACY #16106
Address: 1919 FULTON AVE STE B
Address 2: Not reported
City,State,Zip: SACRAMENTO, CA 95825
EPA ID: CAR000261305
Inactive Date: Not reported
Create Date: 04/29/2016
Last Act Date: Not reported
Mailing Name: Not reported
Mailing Address: 1 CVS DR MC2340
Mailing Address 2: Not reported
Mailing City,State,Zip: WOONSOCKET, RI 2895
Owner Name: LONGS DRUG STORES CALIFORNIA LLC
Owner Address: 1 CVS DR MC 2340
Owner Address 2: Not reported
Owner City,State,Zip: WOONSOCKET, RI 2895
Owner Phone: Not reported
Owner Fax: Not reported
Contact Name: NICOLE WILKINSON
Contact Address: 1 CVS DRIVE
Contact Address 2: Not reported
City,State,Zip: WOONSOCKET, RI 28956146
Contact Phone: Not reported
Contact Fax: Not reported
Facility Status: Active
Facility Type: PERMANENT
Category: FEDERAL
Latitude: 38.600829

**CVS PHARMACY #16106 (Continued)** **S121768307**

Longitude: -121.403133

NAICS:

EPA ID: CAR000261305
Create Date: 2016-04-29 16:19:31.523
NAICS Code: 44611
NAICS Description: Pharmacies and Drug Stores
Issued EPA ID Date: 2016-04-29 16:19:31.52300
Inactive Date: Not reported
Facility Name: CVS PHARMACY #16106
Facility Address: 1919 FULTON AVE
Facility Address 2: STE B
Facility City: SACRAMENTO
Facility County: Not reported
Facility State: CA
Facility Zip: 95825

---

**G39** **CVS PHARMACY # 16106** **RCRA-SQG 1018273921**
**East** **1919 FULTON AVE STE B** **FINDS CAR000261305**
**< 1/8** **SACRAMENTO, CA 95825** **ECHO**
**0.024 mi.** **E MANIFEST**
**126 ft.** **Site 14 of 44 in cluster G**

**Relative:**
**Higher**

**Actual:**
**52 ft.**

RCRA Listings:

Date Form Received by Agency: 20160329
Handler Name: Cvs Pharmacy # 16106
Handler Address: Fulton Ave Ste B
Handler City,State,Zip: SACRAMENTO, CA 95825
EPA ID: CAR000261305
Contact Name: NICOLE WILKINSON
Contact Address: ONE CVS DR
Contact City,State,Zip: WOONSOCKET, RI 02895
Contact Telephone: 401-770-7132
Contact Fax: Not reported
Contact Email: NICOLE.WILKINSON@CVSHEALTH.COM
Contact Title: SENIOR CORP ENVIROMENTAL MGR
EPA Region: 09
Land Type: Private
Federal Waste Generator Description: Small Quantity Generator
Non-Notifier: Not reported
Biennial Report Cycle: Not reported
Accessibility: Not reported
Active Site Indicator: Handler Activities
State District Owner: Not reported
State District: Not reported
Mailing Address: ONE CVS DR
Mailing City,State,Zip: WOONSOCKET, RI 02895
Owner Name: Target Corporation
Owner Type: Private
Operator Name: Garfield Beach Cvs Llc
Operator Type: Private
Short-Term Generator Activity: No
Importer Activity: No
Mixed Waste Generator: No
Transporter Activity: No
Transfer Facility Activity: No
Recycler Activity with Storage: No

**CVS PHARMACY # 16106 (Continued)** **1018273921**

| | |
|---|---|
| Small Quantity On-Site Burner Exemption: | No |
| Smelting Melting and Refining Furnace Exemption: | No |
| Underground Injection Control: | No |
| Off-Site Waste Receipt: | No |
| Universal Waste Indicator: | No |
| Universal Waste Destination Facility: | No |
| Federal Universal Waste: | No |
| Active Site State-Reg Handler: | --- |
| Federal Facility Indicator: | Not reported |
| Hazardous Secondary Material Indicator: | N |
| Sub-Part K Indicator: | Not reported |
| 2018 GPRA Permit Baseline: | Not on the Baseline |
| 2018 GPRA Renewals Baseline: | Not on the Baseline |
| 202 GPRA Corrective Action Baseline: | No |
| Subject to Corrective Action Universe: | No |
| Non-TSDFs Where RCRA CA has Been Imposed Universe: | No |
| Corrective Action Priority Ranking: | No NCAPS ranking |
| Environmental Control Indicator: | No |
| Institutional Control Indicator: | No |
| Human Exposure Controls Indicator: | N/A |
| Groundwater Controls Indicator: | N/A |
| Significant Non-Complier Universe: | No |
| Unaddressed Significant Non-Complier Universe: | No |
| Addressed Significant Non-Complier Universe: | No |
| Significant Non-Complier With a Compliance Schedule Universe: | No |
| Financial Assurance Required: | Not reported |
| Handler Date of Last Change: | 20160429 |
| Recognized Trader-Importer: | No |
| Recognized Trader-Exporter: | No |
| Importer of Spent Lead Acid Batteries: | No |
| Exporter of Spent Lead Acid Batteries: | No |
| Recycler Activity Without Storage: | No |
| Manifest Broker: | No |
| Sub-Part P Indicator: | No |

Hazardous Waste Summary:

| | |
|---|---|
| Waste Code: | D001 |
| Waste Description: | Ignitable Waste |
| Waste Code: | D002 |
| Waste Description: | Corrosive Waste |
| Waste Code: | D007 |
| Waste Description: | Chromium |
| Waste Code: | D009 |
| Waste Description: | Mercury |
| Waste Code: | D010 |
| Waste Description: | Selenium |
| Waste Code: | D011 |
| Waste Description: | Silver |
| Waste Code: | D024 |
| Waste Description: | M-Cresol |

**CVS PHARMACY # 16106 (Continued)** **1018273921**

Waste Code: P001
Waste Description: 2h-1-Benzopyran-2-One, 4-Hydroxy-3-(3-Oxo-1-Phenylbutyl)-, & Salts, When Present At Concentrations Greater Than 0.3% (Or) Warfarin, & Salts, When Present At Concentrations Greater Than 0.3%

Handler - Owner Operator:
Owner/Operator Indicator: Operator
Owner/Operator Name: GARFIELD BEACH CVS LLC
Legal Status: Private
Date Became Current: 20151216
Date Ended Current: Not reported
Owner/Operator Address: Not reported
Owner/Operator City,State,Zip: Not reported
Owner/Operator Telephone: Not reported
Owner/Operator Telephone Ext: Not reported
Owner/Operator Fax: Not reported
Owner/Operator Email: Not reported

Owner/Operator Indicator: Owner
Owner/Operator Name: TARGET CORPORATION
Legal Status: Private
Date Became Current: 19871007
Date Ended Current: Not reported
Owner/Operator Address: 1000 NICOLLET MALL
Owner/Operator City,State,Zip: MINNEAPOLIS, MN 55403
Owner/Operator Telephone: 612-304-6073
Owner/Operator Telephone Ext: Not reported
Owner/Operator Fax: Not reported
Owner/Operator Email: Not reported

Historic Generators:
Receive Date: 20160329
Handler Name: CVS PHARMACY # 16106
Federal Waste Generator Description: Small Quantity Generator
State District Owner: Not reported
Large Quantity Handler of Universal Waste: No
Recognized Trader Importer: No
Recognized Trader Exporter: No
Spent Lead Acid Battery Importer: No
Spent Lead Acid Battery Exporter: No
Current Record: Yes
Non Storage Recycler Activity: Not reported
Electronic Manifest Broker: Not reported

List of NAICS Codes and Descriptions:
NAICS Code: 446110
NAICS Description: PHARMACIES AND DRUG STORES

Facility Has Received Notices of Violations:
Violations: No Violations Found

Evaluation Action Summary:
Evaluations: No Evaluations Found

**CVS PHARMACY # 16106 (Continued)** **1018273921**

FINDS:
Registry ID: 110067712498

Click Here for FRS Facility Detail Report:

Environmental Interest/Information System:
The Resource Conservation and Recovery Act Information System (RCRAInfo) is EPA's comprehensive information system in support of the Resource Conservation and Recovery Act (RCRA) of 1976 and the Hazardous and Solid Waste Amendments (HSWA) of 1984. It tracks many types of information about generators, transporters, treaters, storers, and disposers of hazardous waste.

Click this hyperlink while viewing on your computer to access additional FINDS: detail in the EDR Site Report.

ECHO:
Envid: 1018273921
Registry ID: 110067712498

DFR URL:
Name: CVS PHARMACY # 16106
Address: 1919 FULTON AVE STE B
City,State,Zip: SACRAMENTO, CA 95825

E MANIFEST:

| | |
|---|---|
| Manifest Tracking Number: | 014024422FLE |
| Last Updated Date: | 20200203 |
| Shipped Date: | 20191227 |
| Received Date: | 20200122 |
| Manifest Status: | Signed |
| Submission Type: | DataImage5Copy |
| Origin Type: | Service |
| Generator EPA ID: | CAR000261305 |
| Generator Name: | Cvs (Sis) |
| Generator Location Street Number: | Not reported |
| Generator Location Street 1: | 1919 FULTON AVE, SUITE B |
| Generator Location Street 2: | Not reported |
| Generator Location City: | SACRAMENTO |
| Generator Location State: | CA |
| Generator Location Zip: | 95825 |
| Generator Mail Street Number: | Not reported |
| Generator Mail Street 1: | 1919 Fulton Ave, Suite B |
| Generator Mail Street 2: | Not reported |
| Generator Mail City: | Sacramento |
| Generator Mail Zip: | 95825 |
| Generator Mail State: | CA |
| Generator Contact Company Name: | Not reported |
| Designated Facility EPA ID: | INR000110197 |
| Designated Facility Name: | Stericycle Environmental Solutions, Inc. Indianapolis |
| Designated Facility Mail Street Number: | Not reported |
| Designated Facility Mail Street 1: | Not reported |
| Designated Facility Mail Street 2: | 2770 Fortune Circle East |
| Designated Facility Mail City: | Indianapolis |
| Designated Facility Mail Zip: | 46241 |
| Designated Facility Mail State: | IN |
| Designated Facility Location Street Number: | Not reported |

**CVS PHARMACY # 16106 (Continued)** **1018273921**

| | |
|---|---|
| Designated Facility Location Street 1: | 2770 Fortune Circle East |
| Designated Facility Location Street 2: | Not reported |
| Designated Facility Location City: | Indianapolis |
| Designated Facility Location Zip: | 46241 |
| Designated Facility Location State: | IN |
| Designated Facility Contact Company Name: | Not reported |
| Manifest Residue Indicator: | N |
| Rejection Indicator: | N |

| | |
|---|---|
| Manifest Tracking Number: | 014024423FLE |
| Last Updated Date: | 20200423 |
| Shipped Date: | 20191227 |
| Received Date: | 20191230 |
| Manifest Status: | Signed |
| Submission Type: | DataImage5Copy |
| Origin Type: | Service |
| Generator EPA ID: | CAR000261305 |
| Generator Name: | Cvs (Sis) |
| Generator Location Street Number: | Not reported |
| Generator Location Street 1: | 1919 FULTON AVE, SUITE B |
| Generator Location Street 2: | Not reported |
| Generator Location City: | SACRAMENTO |
| Generator Location State: | CA |
| Generator Location Zip: | 95825 |
| Generator Mail Street Number: | Not reported |
| Generator Mail Street 1: | 1919 Fulton Ave, Suite B |
| Generator Mail Street 2: | Not reported |
| Generator Mail City: | Sacramento |
| Generator Mail Zip: | 95825 |
| Generator Mail State: | CA |
| Generator Contact Company Name: | Not reported |
| Designated Facility EPA ID: | CAD980884183 |
| Designated Facility Name: | Gem Rancho Cordova Llc |
| Designated Facility Mail Street Number: | Not reported |
| Designated Facility Mail Street 1: | Not reported |
| Designated Facility Mail Street 2: | 11855 White Rock Road |
| Designated Facility Mail City: | Rancho Cordova |
| Designated Facility Mail Zip: | 95742 |
| Designated Facility Mail State: | CA |
| Designated Facility Location Street Number: | Not reported |
| Designated Facility Location Street 1: | 11855 White Rock Road |
| Designated Facility Location Street 2: | Not reported |
| Designated Facility Location City: | Rancho Cordova |
| Designated Facility Location Zip: | 95742 |
| Designated Facility Location State: | CA |
| Designated Facility Contact Company Name: | Not reported |
| Manifest Residue Indicator: | N |
| Rejection Indicator: | N |

| | |
|---|---|
| Manifest Tracking Number: | 012038853FLE |
| Last Updated Date: | 20190821 |
| Shipped Date: | 20190722 |
| Received Date: | 20190815 |
| Manifest Status: | Signed |
| Submission Type: | DataImage5Copy |
| Origin Type: | Service |
| Generator EPA ID: | CAR000261305 |

**CVS PHARMACY # 16106 (Continued)** **1018273921**

| | |
|---|---|
| Generator Name: | Cvs (Sis) |
| Generator Location Street Number: | Not reported |
| Generator Location Street 1: | 1919 FULTON AVE, SUITE B |
| Generator Location Street 2: | Not reported |
| Generator Location City: | SACRAMENTO |
| Generator Location State: | CA |
| Generator Location Zip: | 95825 |
| Generator Mail Street Number: | Not reported |
| Generator Mail Street 1: | 1919 Fulton Ave, Suite B |
| Generator Mail Street 2: | Not reported |
| Generator Mail City: | Sacramento |
| Generator Mail Zip: | 95825 |
| Generator Mail State: | CA |
| Generator Contact Company Name: | Not reported |
| Designated Facility EPA ID: | INR000110197 |
| Designated Facility Name: | Stericycle Environmental Solutions, Inc. Indianapolis |
| Designated Facility Mail Street Number: | Not reported |
| Designated Facility Mail Street 1: | Not reported |
| Designated Facility Mail Street 2: | 2770 Fortune Circle East |
| Designated Facility Mail City: | Indianapolis |
| Designated Facility Mail Zip: | 46241 |
| Designated Facility Mail State: | IN |
| Designated Facility Location Street Number: | Not reported |
| Designated Facility Location Street 1: | 2770 Fortune Circle East |
| Designated Facility Location Street 2: | Not reported |
| Designated Facility Location City: | Indianapolis |
| Designated Facility Location Zip: | 46241 |
| Designated Facility Location State: | IN |
| Designated Facility Contact Company Name: | Not reported |
| Manifest Residue Indicator: | N |
| Rejection Indicator: | N |

| | |
|---|---|
| Manifest Tracking Number: | 012038854FLE |
| Last Updated Date: | 20200423 |
| Shipped Date: | 20190722 |
| Received Date: | 20190723 |
| Manifest Status: | Signed |
| Submission Type: | DataImage5Copy |
| Origin Type: | Service |
| Generator EPA ID: | CAR000261305 |
| Generator Name: | Cvs (Sis) |
| Generator Location Street Number: | Not reported |
| Generator Location Street 1: | 1919 FULTON AVE, SUITE B |
| Generator Location Street 2: | Not reported |
| Generator Location City: | SACRAMENTO |
| Generator Location State: | CA |
| Generator Location Zip: | 95825 |
| Generator Mail Street Number: | Not reported |
| Generator Mail Street 1: | 1919 Fulton Ave, Suite B |
| Generator Mail Street 2: | Not reported |
| Generator Mail City: | Sacramento |
| Generator Mail Zip: | 95825 |
| Generator Mail State: | CA |
| Generator Contact Company Name: | Not reported |
| Designated Facility EPA ID: | CAD980884183 |
| Designated Facility Name: | Gem Rancho Cordova Llc |
| Designated Facility Mail Street Number: | Not reported |

**CVS PHARMACY # 16106 (Continued)** **1018273921**

| | |
|---|---|
| Designated Facility Mail Street 1: | Not reported |
| Designated Facility Mail Street 2: | 11855 White Rock Road |
| Designated Facility Mail City: | Rancho Cordova |
| Designated Facility Mail Zip: | 95742 |
| Designated Facility Mail State: | CA |
| Designated Facility Location Street Number: | Not reported |
| Designated Facility Location Street 1: | 11855 White Rock Road |
| Designated Facility Location Street 2: | Not reported |
| Designated Facility Location City: | Rancho Cordova |
| Designated Facility Location Zip: | 95742 |
| Designated Facility Location State: | CA |
| Designated Facility Contact Company Name: | Not reported |
| Manifest Residue Indicator: | N |
| Rejection Indicator: | N |

| | |
|---|---|
| Manifest Tracking Number: | 012498069FLE |
| Last Updated Date: | 20190319 |
| Shipped Date: | 20190219 |
| Received Date: | 20190312 |
| Manifest Status: | Signed |
| Submission Type: | DataImage5Copy |
| Origin Type: | Service |
| Generator EPA ID: | CAR000261305 |
| Generator Name: | Cvs (Sis) |
| Generator Location Street Number: | Not reported |
| Generator Location Street 1: | 1919 FULTON AVE, SUITE B |
| Generator Location Street 2: | Not reported |
| Generator Location City: | SACRAMENTO |
| Generator Location State: | CA |
| Generator Location Zip: | 95825 |
| Generator Mail Street Number: | Not reported |
| Generator Mail Street 1: | 1919 Fulton Ave, Suite B |
| Generator Mail Street 2: | Not reported |
| Generator Mail City: | Sacramento |
| Generator Mail Zip: | 95825 |
| Generator Mail State: | CA |
| Generator Contact Company Name: | Not reported |
| Designated Facility EPA ID: | CAD008364432 |
| Designated Facility Name: | Rho Chem Llc |
| Designated Facility Mail Street Number: | Not reported |
| Designated Facility Mail Street 1: | Not reported |
| Designated Facility Mail Street 2: | 425 Isis Ave. |
| Designated Facility Mail City: | Inglewood |
| Designated Facility Mail Zip: | 90301 |
| Designated Facility Mail State: | CA |
| Designated Facility Location Street Number: | Not reported |
| Designated Facility Location Street 1: | 425 Isis Ave. |
| Designated Facility Location Street 2: | Not reported |
| Designated Facility Location City: | Inglewood |
| Designated Facility Location Zip: | 90301 |
| Designated Facility Location State: | CA |
| Designated Facility Contact Company Name: | Not reported |
| Manifest Residue Indicator: | N |
| Rejection Indicator: | N |

| | |
|---|---|
| Manifest Tracking Number: | 014011854FLE |
| Last Updated Date: | 20200423 |

**CVS PHARMACY # 16106 (Continued)** **1018273921**

| | |
|---|---|
| Shipped Date: | 20200310 |
| Received Date: | 20200326 |
| Manifest Status: | Signed |
| Submission Type: | DataImage5Copy |
| Origin Type: | Service |
| Generator EPA ID: | CAR000261305 |
| Generator Name: | Cvs (Sis) |
| Generator Location Street Number: | Not reported |
| Generator Location Street 1: | 1919 FULTON AVE, SUITE B |
| Generator Location Street 2: | Not reported |
| Generator Location City: | SACRAMENTO |
| Generator Location State: | CA |
| Generator Location Zip: | 95825 |
| Generator Mail Street Number: | Not reported |
| Generator Mail Street 1: | 1919 Fulton Ave, Suite B |
| Generator Mail Street 2: | Not reported |
| Generator Mail City: | Sacramento |
| Generator Mail Zip: | 95825 |
| Generator Mail State: | CA |
| Generator Contact Company Name: | Not reported |
| Designated Facility EPA ID: | CAD980884183 |
| Designated Facility Name: | Gem Rancho Cordova Llc |
| Designated Facility Mail Street Number: | Not reported |
| Designated Facility Mail Street 1: | Not reported |
| Designated Facility Mail Street 2: | 11855 White Rock Road |
| Designated Facility Mail City: | Rancho Cordova |
| Designated Facility Mail Zip: | 95742 |
| Designated Facility Mail State: | CA |
| Designated Facility Location Street Number: | Not reported |
| Designated Facility Location Street 1: | 11855 White Rock Road |
| Designated Facility Location Street 2: | Not reported |
| Designated Facility Location City: | Rancho Cordova |
| Designated Facility Location Zip: | 95742 |
| Designated Facility Location State: | CA |
| Designated Facility Contact Company Name: | Not reported |
| Manifest Residue Indicator: | N |
| Rejection Indicator: | N |

| | |
|---|---|
| Manifest Tracking Number: | 200097310CLE |
| Last Updated Date: | 20220328 |
| Shipped Date: | 20220304 |
| Received Date: | 20220322 |
| Manifest Status: | Signed |
| Submission Type: | DataImage5Copy |
| Origin Type: | Service |
| Generator EPA ID: | CAR000261305 |
| Generator Name: | Cvs (Sis) |
| Generator Location Street Number: | Not reported |
| Generator Location Street 1: | 1919 FULTON AVE, SUITE B |
| Generator Location Street 2: | Not reported |
| Generator Location City: | SACRAMENTO |
| Generator Location State: | CA |
| Generator Location Zip: | 95825 |
| Generator Mail Street Number: | Not reported |
| Generator Mail Street 1: | 1919 Fulton Ave, Suite B |
| Generator Mail Street 2: | Not reported |
| Generator Mail City: | Sacramento |

**CVS PHARMACY # 16106 (Continued)** **1018273921**

| | |
|---|---|
| Generator Mail Zip: | 95825 |
| Generator Mail State: | CA |
| Generator Contact Company Name: | Not reported |
| Designated Facility EPA ID: | MID980615298 |
| Designated Facility Name: | Petro Chem Processing Group Of Nortru Llc |
| Designated Facility Mail Street Number: | Not reported |
| Designated Facility Mail Street 1: | Not reported |
| Designated Facility Mail Street 2: | 421 Lycaste St. |
| Designated Facility Mail City: | Detroit |
| Designated Facility Mail Zip: | 48214 |
| Designated Facility Mail State: | MI |
| Designated Facility Location Street Number: | Not reported |
| Designated Facility Location Street 1: | 421 Lycaste St. |
| Designated Facility Location Street 2: | Not reported |
| Designated Facility Location City: | Detroit |
| Designated Facility Location Zip: | 48214 |
| Designated Facility Location State: | MI |
| Designated Facility Contact Company Name: | Not reported |
| Manifest Residue Indicator: | N |
| Rejection Indicator: | N |

| | |
|---|---|
| Manifest Tracking Number: | 200097311CLE |
| Last Updated Date: | 20220321 |
| Shipped Date: | 20220304 |
| Received Date: | 20220312 |
| Manifest Status: | Signed |
| Submission Type: | DataImage5Copy |
| Origin Type: | Service |
| Generator EPA ID: | CAR000261305 |
| Generator Name: | Cvs (Sis) |
| Generator Location Street Number: | Not reported |
| Generator Location Street 1: | 1919 FULTON AVE, SUITE B |
| Generator Location Street 2: | Not reported |
| Generator Location City: | SACRAMENTO |
| Generator Location State: | CA |
| Generator Location Zip: | 95825 |
| Generator Mail Street Number: | Not reported |
| Generator Mail Street 1: | 1919 Fulton Ave, Suite B |
| Generator Mail Street 2: | Not reported |
| Generator Mail City: | Sacramento |
| Generator Mail Zip: | 95825 |
| Generator Mail State: | CA |
| Generator Contact Company Name: | Not reported |
| Designated Facility EPA ID: | NVD980895338 |
| Designated Facility Name: | 21st Century Environmental Management Of Nevada, Llc |
| Designated Facility Mail Street Number: | Not reported |
| Designated Facility Mail Street 1: | Not reported |
| Designated Facility Mail Street 2: | 2095 Newlands Drive East |
| Designated Facility Mail City: | Fernley |
| Designated Facility Mail Zip: | 89408 |
| Designated Facility Mail State: | NV |
| Designated Facility Location Street Number: | Not reported |
| Designated Facility Location Street 1: | 2095 Newlands Drive East |
| Designated Facility Location Street 2: | Not reported |
| Designated Facility Location City: | Fernley |
| Designated Facility Location Zip: | 89408 |
| Designated Facility Location State: | NV |

**CVS PHARMACY # 16106 (Continued)** **1018273921**

| | |
|---|---|
| Designated Facility Contact Company Name: | Not reported |
| Manifest Residue Indicator: | N |
| Rejection Indicator: | N |
| | |
| Manifest Tracking Number: | 015953925FLE |
| Last Updated Date: | 20211031 |
| Shipped Date: | 20211001 |
| Received Date: | 20211020 |
| Manifest Status: | Signed |
| Submission Type: | DataImage5Copy |
| Origin Type: | Service |
| Generator EPA ID: | CAR000261305 |
| Generator Name: | Cvs (Sis) |
| Generator Location Street Number: | Not reported |
| Generator Location Street 1: | 1919 FULTON AVE, SUITE B |
| Generator Location Street 2: | Not reported |
| Generator Location City: | SACRAMENTO |
| Generator Location State: | CA |
| Generator Location Zip: | 95825 |
| Generator Mail Street Number: | Not reported |
| Generator Mail Street 1: | 1919 Fulton Ave, Suite B |
| Generator Mail Street 2: | Not reported |
| Generator Mail City: | Sacramento |
| Generator Mail Zip: | 95825 |
| Generator Mail State: | CA |
| Generator Contact Company Name: | Not reported |
| Designated Facility EPA ID: | MID980615298 |
| Designated Facility Name: | Petro Chem Processing Group Of Nortru Llc |
| Designated Facility Mail Street Number: | Not reported |
| Designated Facility Mail Street 1: | Not reported |
| Designated Facility Mail Street 2: | 421 Lycaste St. |
| Designated Facility Mail City: | Detroit |
| Designated Facility Mail Zip: | 48214 |
| Designated Facility Mail State: | MI |
| Designated Facility Location Street Number: | Not reported |
| Designated Facility Location Street 1: | 421 Lycaste St. |
| Designated Facility Location Street 2: | Not reported |
| Designated Facility Location City: | Detroit |
| Designated Facility Location Zip: | 48214 |
| Designated Facility Location State: | MI |
| Designated Facility Contact Company Name: | Not reported |
| Manifest Residue Indicator: | N |
| Rejection Indicator: | N |
| | |
| Manifest Tracking Number: | 015953926FLE |
| Last Updated Date: | 20211020 |
| Shipped Date: | 20211001 |
| Received Date: | 20211007 |
| Manifest Status: | Signed |
| Submission Type: | DataImage5Copy |
| Origin Type: | Service |
| Generator EPA ID: | CAR000261305 |
| Generator Name: | Cvs (Sis) |
| Generator Location Street Number: | Not reported |
| Generator Location Street 1: | 1919 FULTON AVE, SUITE B |
| Generator Location Street 2: | Not reported |
| Generator Location City: | SACRAMENTO |

**CVS PHARMACY # 16106 (Continued)** **1018273921**

| | |
|---|---|
| Generator Location State: | CA |
| Generator Location Zip: | 95825 |
| Generator Mail Street Number: | Not reported |
| Generator Mail Street 1: | 1919 Fulton Ave, Suite B |
| Generator Mail Street 2: | Not reported |
| Generator Mail City: | Sacramento |
| Generator Mail Zip: | 95825 |
| Generator Mail State: | CA |
| Generator Contact Company Name: | Not reported |
| Designated Facility EPA ID: | NVD980895338 |
| Designated Facility Name: | 21st Century Environmental Management Of Nevada, Llc |
| Designated Facility Mail Street Number: | Not reported |
| Designated Facility Mail Street 1: | Not reported |
| Designated Facility Mail Street 2: | 2095 Newlands Drive East |
| Designated Facility Mail City: | Fernley |
| Designated Facility Mail Zip: | 89408 |
| Designated Facility Mail State: | NV |
| Designated Facility Location Street Number: | Not reported |
| Designated Facility Location Street 1: | 2095 Newlands Drive East |
| Designated Facility Location Street 2: | Not reported |
| Designated Facility Location City: | Fernley |
| Designated Facility Location Zip: | 89408 |
| Designated Facility Location State: | NV |
| Designated Facility Contact Company Name: | Not reported |
| Manifest Residue Indicator: | N |
| Rejection Indicator: | N |

| | |
|---|---|
| Manifest Tracking Number: | 015954963FLE |
| Last Updated Date: | 20210805 |
| Shipped Date: | 20210708 |
| Received Date: | 20210803 |
| Manifest Status: | Signed |
| Submission Type: | DataImage5Copy |
| Origin Type: | Service |
| Generator EPA ID: | CAR000261305 |
| Generator Name: | Cvs (Sis) |
| Generator Location Street Number: | Not reported |
| Generator Location Street 1: | 1919 FULTON AVE, SUITE B |
| Generator Location Street 2: | Not reported |
| Generator Location City: | SACRAMENTO |
| Generator Location State: | CA |
| Generator Location Zip: | 95825 |
| Generator Mail Street Number: | Not reported |
| Generator Mail Street 1: | 1919 Fulton Ave, Suite B |
| Generator Mail Street 2: | Not reported |
| Generator Mail City: | Sacramento |
| Generator Mail Zip: | 95825 |
| Generator Mail State: | CA |
| Generator Contact Company Name: | Not reported |
| Designated Facility EPA ID: | MID980615298 |
| Designated Facility Name: | Petro Chem Processing Group Of Nortru Llc |
| Designated Facility Mail Street Number: | Not reported |
| Designated Facility Mail Street 1: | Not reported |
| Designated Facility Mail Street 2: | 421 Lycaste St. |
| Designated Facility Mail City: | Detroit |
| Designated Facility Mail Zip: | 48214 |
| Designated Facility Mail State: | MI |

**CVS PHARMACY # 16106 (Continued)** **1018273921**

Designated Facility Location Street Number: Not reported
Designated Facility Location Street 1: 421 Lycaste St.
Designated Facility Location Street 2: Not reported
Designated Facility Location City: Detroit
Designated Facility Location Zip: 48214
Designated Facility Location State: MI
Designated Facility Contact Company Name: Not reported
Manifest Residue Indicator: N
Rejection Indicator: N

Federal Waste:
Manifest Tracking Number: 015954964FLE
Waste Line Number: 1
Federal Waste Code: P001
Federal Waste: 2H-1-BENZOPYRAN-2-ONE, 4-HYDROXY-3-(3-OXO-1-PHENYLBUTYL)-, & SALTS, WHEN PRESENT AT CONCENTRATIONS GREATER THAN 0.3% (OR) WARFARIN, & SALTS, WHEN PRESENT AT CONCENTRATIONS GREATER THAN 0.3%

Manifest Tracking Number: 015954964FLE
Waste Line Number: 2
Federal Waste Code: D007
Federal Waste: CHROMIUM

Manifest Tracking Number: 015954964FLE
Waste Line Number: 2
Federal Waste Code: D010
Federal Waste: SELENIUM

State Waste:
Manifest Tracking Number: 015954964FLE
Waste Line Number: 1
State Waste Code Owner: CA
State Waste Code: 311
State Waste: Pharmaceutical waste

Manifest Tracking Number: 015954964FLE
Waste Line Number: 2
State Waste Code Owner: CA
State Waste Code: 311
State Waste: Pharmaceutical waste

Transporter:
Manifest Tracking Number: 015954964FLE
Transporter Line Number: 1
Transporter EPA ID: MNS000110924
Transporter Name: Clean Earth Specialty Waste Solutions

Waste Line:
Manifest Tracking Number: 015954964FLE
Waste Line Number: 1
U.S. DOT Hazardous Indicator: Y
U.S. DOT ID Number: UN3249
U.S. DOT Description: Un3249, Waste Residue Last Contained, Medicine, Solid, Toxic, N.O.S. (Warfarin), 6.1, Pg Ii, Erg#151
Non-Hazardous Waste Description: Not reported

**CVS PHARMACY # 16106 (Continued)** **1018273921**

| | |
|---|---|
| Number of Containers: | 1 |
| Container Type Code: | CF |
| Container Type Description: | Fiber or plastic boxes, cartons, cases |
| Waste Quantity: | 1 |
| Quantity Unit of Measure Code: | P |
| Quantity Unit of Measure Description: | Pounds |
| Waste Quantity, in Tons: | 0.0005 |
| Acute Waste Quantity, in Tons: | 0.0005 |
| Non-Acute Waste Quantity, in Tons: | 0 |
| Waste Quantity, in Kilograms: | 0.45351502 |
| Acute Waste Quantity, in Kilograms: | 0.45351502 |
| Non-Acute Waste Quantity, in Kilorgrams: | 0 |
| Management Method Code: | H141 |
| Management Method Description: | STORAGE, BULKING AND/OR TRANSFER OFF SITE |
| Waste Residue Indicator: | N |
| Quantity Discrepancy Indicator: | N |
| Waste Type Discrepancy Indicator: | N |
| Waste Density: | Not reported |
| Waste Density Unit of Measure Code: | Not reported |
| Waste Density Unit of Measure Description: | Not reported |
| Form Code: | Not reported |
| Form Code Description: | Not reported |
| Source Code: | Not reported |
| Source Code Description: | Not reported |
| Waste Minimization Code: | Not reported |
| Waste Minimization Code Description: | Not reported |
| Consent Number: | Not reported |
| EPA Waste Indicator: | Y |

| | |
|---|---|
| Manifest Tracking Number: | 015954964FLE |
| Waste Line Number: | 2 |
| U.S. DOT Hazardous Indicator: | Y |
| U.S. DOT ID Number: | UN2811 |
| U.S. DOT Description: | Un2811, Waste Toxic Solids, Organic, N.O.S. (Chromium, Selenium), 6.1, Pg Ii, Erg#154 |
| Non-Hazardous Waste Description: | Not reported |
| Number of Containers: | 1 |
| Container Type Code: | CF |
| Container Type Description: | Fiber or plastic boxes, cartons, cases |
| Waste Quantity: | 4 |
| Quantity Unit of Measure Code: | P |
| Quantity Unit of Measure Description: | Pounds |
| Waste Quantity, in Tons: | 0.002 |
| Acute Waste Quantity, in Tons: | 0 |
| Non-Acute Waste Quantity, in Tons: | 0.002 |
| Waste Quantity, in Kilograms: | 1.8140601 |
| Acute Waste Quantity, in Kilograms: | 0 |
| Non-Acute Waste Quantity, in Kilorgrams: | 1.8140601 |
| Management Method Code: | H141 |
| Management Method Description: | STORAGE, BULKING AND/OR TRANSFER OFF SITE |
| Waste Residue Indicator: | N |
| Quantity Discrepancy Indicator: | N |
| Waste Type Discrepancy Indicator: | N |
| Waste Density: | Not reported |
| Waste Density Unit of Measure Code: | Not reported |
| Waste Density Unit of Measure Description: | Not reported |
| Form Code: | Not reported |

**CVS PHARMACY # 16106 (Continued)** **1018273921**

| | |
|---|---|
| Form Code Description: | Not reported |
| Source Code: | Not reported |
| Source Code Description: | Not reported |
| Waste Minimization Code: | Not reported |
| Waste Minimization Code Description: | Not reported |
| Consent Number: | Not reported |
| EPA Waste Indicator: | Y |

Click this hyperlink while viewing on your computer to access
32 additional US EManifest: record(s) in the EDR Site Report.

---

**A40** **NIETO'S TILE & STONE** **Sacramento Co. ML** **S107447421**
**East** **1841 FULTON AVE** **N/A**
**< 1/8** **SACRAMENTO, CA 95825**
**0.026 mi.**
**138 ft.** **Site 5 of 6 in cluster A**

**Relative:** Sacramento Co. ML:
**Higher**

| | |
|---|---|
| Name: | NIETO'S TILE & STONE |
| Address: | 1841 FULTON AVE |
| City,State,Zip: | SACRAMENTO, CA 95825 |
| Facility Id: | Not reported |
| Facility Status: | Not reported |
| FD: | Not reported |
| Billing Codes BP: | I |
| Billing Codes UST: | Not reported |
| WG Bill Code: | Not reported |
| Target Property Bill Cod: | Not reported |
| Food Bill Code: | Not reported |
| CUPA Permit Date: | Not reported |
| HAZMAT Permit Date: | Not reported |
| HAZMAT Inspection Date: | Not reported |
| Hazmat Date BP Received: | Not reported |
| UST Permit Dt: | Not reported |
| UST Inspection Date: | Not reported |
| UST Tank Test Date: | Not reported |
| Number of Tanks: | Not reported |
| UST Tank Test Date: | Not reported |
| SIC Code: | Not reported |
| Tier Permitting: | Not reported |
| AST Bill Code: | Not reported |
| CALARP Bill Code: | Not reported |

**Actual:**
**50 ft.**

---

**A41** **AUTO VILLAGE** **EDR Hist Auto** **1009023603**
**East** **1841 FULTON AVE** **N/A**
**< 1/8** **SACRAMENTO, CA**
**0.026 mi.**
**138 ft.** **Site 6 of 6 in cluster A**

**Relative:** EDR Hist Auto
**Higher**

| Year: | Name: | Type: |
|---|---|---|
| 1970 | AUTO VILLAGE | AUTOMOBILE DEALERS-USED CARS |

**Actual:**
**50 ft.**

**I42** **MERCEDES BENZ OF SACRAMENTO** **AST** **1000118204**
**ENE** **1810 HOWE AVE** **SWEEPS UST** **N/A**
**< 1/8** **SACRAMENTO, CA 95825** **CA FID UST**
**0.027 mi.** **Sacramento Co. ML**
**142 ft.** **Site 1 of 7 in cluster I**

**Relative: Higher**

**Actual: 45 ft.**

AST:

| | |
|---|---|
| Name: | MERCEDES BENZ OF SACRAMENTO |
| Address: | 1810 HOWE AVE |
| City/Zip: | SACRAMENTO,95825 |
| Certified Unified Program Agencies: | Not reported |
| Owner: | VON HOUSEN AUTO GROUP |
| Total Gallons: | Not reported |
| CERSID: | 10219600 |
| Facility ID: | Not reported |
| Business Name: | Von Housen Mercedes |
| Phone: | (916) 924-8000 |
| Fax: | Not reported |
| Mailing Address: | 1810 HOWE AVE |
| Mailing Address City: | SACRAMENTO |
| Mailing Address State: | CA |
| Mailing Address Zip Code: | 95825 |
| Operator Name: | MERCEDES BENZ OF SACRAMENTO |
| Operator Phone: | 916-924-8000 |
| Owner Phone: | 916-924-8000 |
| Owner Mail Address: | 1810 HOWE AVE |
| Owner State: | CA |
| Owner Zip Code: | 95825 |
| Owner Country: | United States |
| Property Owner Name: | Not reported |
| Property Owner Phone: | Not reported |
| Property Owner Mailing Address: | Not reported |
| Property Owner City: | Not reported |
| Property Owner Stat : | Not reported |
| Property Owner Zip Code: | Not reported |
| Property Owner Country: | Not reported |
| EPAID: | CAL000345348 |

SWEEPS UST:

| | |
|---|---|
| Name: | VON HOUSEN MOTORS INC |
| Address: | 1810 HOWE AVE |
| City: | SACRAMENTO |
| Status: | Active |
| Comp Number: | 3885 |
| Number: | 1 |
| Board Of Equalization: | 44-018739 |
| Referral Date: | 07-01-92 |
| Action Date: | 07-01-92 |
| Created Date: | 12-19-88 |
| Owner Tank Id: | U-001 |
| SWRCB Tank Id: | 34-000-003885-000001 |
| Tank Status: | A |
| Capacity: | 4000 |
| Active Date: | 07-01-92 |
| Tank Use: | M.V. FUEL |
| STG: | P |
| Content: | PRM UNLEADED |
| Number Of Tanks: | 3 |

**MERCEDES BENZ OF SACRAMENTO (Continued)** **1000118204**

Name: VON HOUSEN MOTORS INC
Address: 1810 HOWE AVE
City: SACRAMENTO
Status: Active
Comp Number: 3885
Number: 1
Board Of Equalization: 44-018739
Referral Date: 07-01-92
Action Date: 07-01-92
Created Date: 12-19-88
Owner Tank Id: U-002
SWRCB Tank Id: 34-000-003885-000002
Tank Status: A
Capacity: 4000
Active Date: 07-01-92
Tank Use: M.V. FUEL
STG: P
Content: PRM UNLEADED
Number Of Tanks: Not reported

Name: VON HOUSEN MOTORS INC
Address: 1810 HOWE AVE
City: SACRAMENTO
Status: Active
Comp Number: 3885
Number: 1
Board Of Equalization: 44-018739
Referral Date: 07-01-92
Action Date: 07-01-92
Created Date: 12-19-88
Owner Tank Id: WO-001
SWRCB Tank Id: 34-000-003885-000003
Tank Status: A
Capacity: 550
Active Date: 07-01-92
Tank Use: OIL
STG: W
Content: WASTE OIL
Number Of Tanks: Not reported

CA FID UST:
Facility ID: 34002645
Regulated By: UTNKA
Regulated ID: Not reported
Cortese Code: Not reported
SIC Code: Not reported
Facility Phone: 9169248000
Mail To: Not reported
Mailing Address: 1810 HOWE AVE
Mailing Address 2: Not reported
Mailing City,St,Zip: SACRAMENTO 95825
Contact: Not reported
Contact Phone: Not reported
DUNs Number: Not reported
NPDES Number: Not reported
EPA ID: Not reported
Comments: Not reported

**MERCEDES BENZ OF SACRAMENTO (Continued)** **1000118204**

Status: Active

Sacramento Co. ML:

| | |
|---|---|
| Name: | MERCEDES BENZ OF SACRAMENTO |
| Address: | 1810 HOWE AVE |
| City,State,Zip: | SACRAMENTO, CA 95825 |
| Facility Id: | Not reported |
| Facility Status: | Not reported |
| FD: | Not reported |
| Billing Codes BP: | A |
| Billing Codes UST: | Not reported |
| WG Bill Code: | A |
| Target Property Bill Cod: | Not reported |
| Food Bill Code: | Not reported |
| CUPA Permit Date: | Not reported |
| HAZMAT Permit Date: | Not reported |
| HAZMAT Inspection Date: | Not reported |
| Hazmat Date BP Received: | Not reported |
| UST Permit Dt: | Not reported |
| UST Inspection Date: | Not reported |
| UST Tank Test Date: | Not reported |
| Number of Tanks: | Not reported |
| UST Tank Test Date: | Not reported |
| SIC Code: | Not reported |
| Tier Permitting: | Not reported |
| AST Bill Code: | Not reported |
| CALARP Bill Code: | Not reported |

---

**I43** **MERCEDES BENZ OF SACRAMENTO** **RCRA NonGen / NLR** **1024823794**
**ENE** **1810 HOWE AVE** **E MANIFEST** **CAL000345348**
**< 1/8** **SACRAMENTO, CA 95825**
**0.027 mi.**
**142 ft.** **Site 2 of 7 in cluster I**

**Relative:** **Higher**

**Actual:** **45 ft.**

RCRA Listings:

| | |
|---|---|
| Date Form Received by Agency: | 20090731 |
| Handler Name: | Mercedes Benz Of Sacramento |
| Handler Address: | 1810 Howe Ave |
| Handler City,State,Zip: | SACRAMENTO, CA 95825-1026 |
| EPA ID: | CAL000345348 |
| Contact Name: | JAMES KERWIN |
| Contact Address: | 1810 HOWE AVE |
| Contact City,State,Zip: | SACRAMENTO, CA 95825 |
| Contact Telephone: | 916-418-2568 |
| Contact Fax: | 916-741-4568 |
| Contact Email: | JKERWIN@VONHOUSEN.COM |
| Contact Title: | Not reported |
| EPA Region: | 09 |
| Land Type: | Not reported |
| Federal Waste Generator Description: | Not a generator, verified |
| Non-Notifier: | Not reported |
| Biennial Report Cycle: | Not reported |
| Accessibility: | Not reported |
| Active Site Indicator: | Handler Activities |
| State District Owner: | Not reported |
| State District: | Not reported |
| Mailing Address: | 1810 HOWE AVE |

**MERCEDES BENZ OF SACRAMENTO (Continued)** **1024823794**

| | |
|---|---|
| Mailing City,State,Zip: | SACRAMENTO, CA 95825-1026 |
| Owner Name: | Van Housens Sacramento |
| Owner Type: | Other |
| Operator Name: | James Kerwin |
| Operator Type: | Other |
| Short-Term Generator Activity: | No |
| Importer Activity: | No |
| Mixed Waste Generator: | No |
| Transporter Activity: | No |
| Transfer Facility Activity: | No |
| Recycler Activity with Storage: | No |
| Small Quantity On-Site Burner Exemption: | No |
| Smelting Melting and Refining Furnace Exemption: | No |
| Underground Injection Control: | No |
| Off-Site Waste Receipt: | No |
| Universal Waste Indicator: | Yes |
| Universal Waste Destination Facility: | Yes |
| Federal Universal Waste: | No |
| Active Site State-Reg Handler: | --- |
| Federal Facility Indicator: | Not reported |
| Hazardous Secondary Material Indicator: | N |
| Sub-Part K Indicator: | Not reported |
| 2018 GPRA Permit Baseline: | Not on the Baseline |
| 2018 GPRA Renewals Baseline: | Not on the Baseline |
| 202 GPRA Corrective Action Baseline: | No |
| Subject to Corrective Action Universe: | No |
| Non-TSDFs Where RCRA CA has Been Imposed Universe: | No |
| Corrective Action Priority Ranking: | No NCAPS ranking |
| Environmental Control Indicator: | No |
| Institutional Control Indicator: | No |
| Human Exposure Controls Indicator: | N/A |
| Groundwater Controls Indicator: | N/A |
| Significant Non-Complier Universe: | No |
| Unaddressed Significant Non-Complier Universe: | No |
| Addressed Significant Non-Complier Universe: | No |
| Significant Non-Complier With a Compliance Schedule Universe: | No |
| Financial Assurance Required: | Not reported |
| Handler Date of Last Change: | 20180905 |
| Recognized Trader-Importer: | No |
| Recognized Trader-Exporter: | No |
| Importer of Spent Lead Acid Batteries: | No |
| Exporter of Spent Lead Acid Batteries: | No |
| Recycler Activity Without Storage: | No |
| Manifest Broker: | No |
| Sub-Part P Indicator: | No |

Handler - Owner Operator:

| | |
|---|---|
| Owner/Operator Indicator: | Owner |
| Owner/Operator Name: VAN HOUSENS SACRAMENTO | |
| Legal Status: | Other |
| Date Became Current: | Not reported |
| Date Ended Current: | Not reported |
| Owner/Operator Address: | 1810 HOWE AVE |
| Owner/Operator City,State,Zip: | SACRAMENTO, CA 95825-1026 |
| Owner/Operator Telephone: | 916-418-2585 |
| Owner/Operator Telephone Ext: | Not reported |

**MERCEDES BENZ OF SACRAMENTO (Continued)** **1024823794**

| | |
|---|---|
| Owner/Operator Fax: | Not reported |
| Owner/Operator Email: | Not reported |
| Owner/Operator Indicator: | Operator |
| Owner/Operator Name: JAMES KERWIN | |
| Legal Status: | Other |
| Date Became Current: | Not reported |
| Date Ended Current: | Not reported |
| Owner/Operator Address: | 1810 HOWE AVE |
| Owner/Operator City,State,Zip: | SACRAMENTO, CA 95825 |
| Owner/Operator Telephone: | 916-418-2568 |
| Owner/Operator Telephone Ext: | Not reported |
| Owner/Operator Fax: | Not reported |
| Owner/Operator Email: | Not reported |

Historic Generators:

| | |
|---|---|
| Receive Date: | 20090731 |
| Handler Name: | MERCEDES BENZ OF SACRAMENTO |
| Federal Waste Generator Description: | Not a generator, verified |
| State District Owner: | Not reported |
| Large Quantity Handler of Universal Waste: | No |
| Recognized Trader Importer: | No |
| Recognized Trader Exporter: | No |
| Spent Lead Acid Battery Importer: | No |
| Spent Lead Acid Battery Exporter: | No |
| Current Record: | Yes |
| Non Storage Recycler Activity: | Not reported |
| Electronic Manifest Broker: | Not reported |

List of NAICS Codes and Descriptions:

| | |
|---|---|
| NAICS Code: | 44111 |
| NAICS Description: | NEW CAR DEALERS |

Facility Has Received Notices of Violations:

| | |
|---|---|
| Violations: | No Violations Found |

Evaluation Action Summary:

| | |
|---|---|
| Evaluations: | No Evaluations Found |

E MANIFEST:

| | |
|---|---|
| Manifest Tracking Number: | 021988629JJK |
| Last Updated Date: | 20201015 |
| Shipped Date: | 20200921 |
| Received Date: | 20200925 |
| Manifest Status: | Signed |
| Submission Type: | DataImage5Copy |
| Origin Type: | Mail |
| Generator EPA ID: | CAL000345348 |
| Generator Name: | Mercedes Benz Of Sacramento |
| Generator Location Street Number: | Not reported |
| Generator Location Street 1: | 1810 HOWE AVE |
| Generator Location Street 2: | Not reported |
| Generator Location City: | SACRAMENTO |
| Generator Location State: | CA |

**MERCEDES BENZ OF SACRAMENTO (Continued)** **1024823794**

| | |
|---|---|
| Generator Location Zip: | 95825-1026 |
| Generator Mail Street Number: | Not reported |
| Generator Mail Street 1: | 1810 HOWE AVE |
| Generator Mail Street 2: | Not reported |
| Generator Mail City: | SACRAMENTO |
| Generator Mail Zip: | 95825-1026 |
| Generator Mail State: | CA |
| Generator Contact Company Name: | Not reported |
| Designated Facility EPA ID: | CAD044003556 |
| Designated Facility Name: | Ramos Environmental Services |
| Designated Facility Mail Street Number: | 1515 |
| Designated Facility Mail Street 1: | Not reported |
| Designated Facility Mail Street 2: | S RIVER RD. |
| Designated Facility Mail City: | WEST SACRAMENTO |
| Designated Facility Mail Zip: | 95691 |
| Designated Facility Mail State: | CA |
| Designated Facility Location Street Number: | 1515 |
| Designated Facility Location Street 1: | S RIVER RD. |
| Designated Facility Location Street 2: | Not reported |
| Designated Facility Location City: | WEST SACRAMENTO |
| Designated Facility Location Zip: | 95691-0000 |
| Designated Facility Location State: | CA |
| Designated Facility Contact Company Name: | Not reported |
| Manifest Residue Indicator: | N |
| Rejection Indicator: | N |

| | |
|---|---|
| Manifest Tracking Number: | 021988629JJK |
| Last Updated Date: | 20201015 |
| Shipped Date: | 20200921 |
| Received Date: | 20200925 |
| Manifest Status: | Signed |
| Submission Type: | DataImage5Copy |
| Origin Type: | Mail |
| Generator EPA ID: | CAL000345348 |
| Generator Name: | Mercedes Benz Of Sacramento |
| Generator Location Street Number: | Not reported |
| Generator Location Street 1: | 1810 HOWE AVE |
| Generator Location Street 2: | Not reported |
| Generator Location City: | SACRAMENTO |
| Generator Location State: | CA |
| Generator Location Zip: | 95825-1026 |
| Generator Mail Street Number: | Not reported |
| Generator Mail Street 1: | 1810 HOWE AVE |
| Generator Mail Street 2: | Not reported |
| Generator Mail City: | SACRAMENTO |
| Generator Mail Zip: | 95825-1026 |
| Generator Mail State: | CA |
| Generator Contact Company Name: | Not reported |
| Designated Facility EPA ID: | CAD044003556 |
| Designated Facility Name: | Ramos Environmental Services |
| Designated Facility Mail Street Number: | 1515 |
| Designated Facility Mail Street 1: | Not reported |
| Designated Facility Mail Street 2: | S RIVER RD. |
| Designated Facility Mail City: | WEST SACRAMENTO |
| Designated Facility Mail Zip: | 95691 |
| Designated Facility Mail State: | CA |
| Designated Facility Location Street Number: | 1515 |

**MERCEDES BENZ OF SACRAMENTO (Continued)** **1024823794**

| | |
|---|---|
| Designated Facility Location Street 1: | S RIVER RD. |
| Designated Facility Location Street 2: | Not reported |
| Designated Facility Location City: | WEST SACRAMENTO |
| Designated Facility Location Zip: | 95691-0000 |
| Designated Facility Location State: | CA |
| Designated Facility Contact Company Name: | Not reported |
| Manifest Residue Indicator: | N |
| Rejection Indicator: | N |

| | |
|---|---|
| Manifest Tracking Number: | 021988956JJK |
| Last Updated Date: | 20201130 |
| Shipped Date: | 20201022 |
| Received Date: | 20201030 |
| Manifest Status: | Signed |
| Submission Type: | DataImage5Copy |
| Origin Type: | Mail |
| Generator EPA ID: | CAL000345348 |
| Generator Name: | Mercedes Benz Of Sacramento |
| Generator Location Street Number: | Not reported |
| Generator Location Street 1: | 1810 HOWE AVE |
| Generator Location Street 2: | Not reported |
| Generator Location City: | SACRAMENTO |
| Generator Location State: | CA |
| Generator Location Zip: | 95825-1026 |
| Generator Mail Street Number: | Not reported |
| Generator Mail Street 1: | 1810 HOWE AVE |
| Generator Mail Street 2: | Not reported |
| Generator Mail City: | SACRAMENTO |
| Generator Mail Zip: | 95825-1026 |
| Generator Mail State: | CA |
| Generator Contact Company Name: | Not reported |
| Designated Facility EPA ID: | CAD044003556 |
| Designated Facility Name: | Ramos Environmental Services |
| Designated Facility Mail Street Number: | 1515 |
| Designated Facility Mail Street 1: | Not reported |
| Designated Facility Mail Street 2: | S RIVER RD. |
| Designated Facility Mail City: | WEST SACRAMENTO |
| Designated Facility Mail Zip: | 95691 |
| Designated Facility Mail State: | CA |
| Designated Facility Location Street Number: | 1515 |
| Designated Facility Location Street 1: | S RIVER RD. |
| Designated Facility Location Street 2: | Not reported |
| Designated Facility Location City: | WEST SACRAMENTO |
| Designated Facility Location Zip: | 95691-0000 |
| Designated Facility Location State: | CA |
| Designated Facility Contact Company Name: | Not reported |
| Manifest Residue Indicator: | N |
| Rejection Indicator: | N |

| | |
|---|---|
| Manifest Tracking Number: | 021988956JJK |
| Last Updated Date: | 20201130 |
| Shipped Date: | 20201022 |
| Received Date: | 20201030 |
| Manifest Status: | Signed |
| Submission Type: | DataImage5Copy |
| Origin Type: | Mail |
| Generator EPA ID: | CAL000345348 |

**MERCEDES BENZ OF SACRAMENTO (Continued)** **1024823794**

| | |
|---|---|
| Generator Name: | Mercedes Benz Of Sacramento |
| Generator Location Street Number: | Not reported |
| Generator Location Street 1: | 1810 HOWE AVE |
| Generator Location Street 2: | Not reported |
| Generator Location City: | SACRAMENTO |
| Generator Location State: | CA |
| Generator Location Zip: | 95825-1026 |
| Generator Mail Street Number: | Not reported |
| Generator Mail Street 1: | 1810 HOWE AVE |
| Generator Mail Street 2: | Not reported |
| Generator Mail City: | SACRAMENTO |
| Generator Mail Zip: | 95825-1026 |
| Generator Mail State: | CA |
| Generator Contact Company Name: | Not reported |
| Designated Facility EPA ID: | CAD044003556 |
| Designated Facility Name: | Ramos Environmental Services |
| Designated Facility Mail Street Number: | 1515 |
| Designated Facility Mail Street 1: | Not reported |
| Designated Facility Mail Street 2: | S RIVER RD. |
| Designated Facility Mail City: | WEST SACRAMENTO |
| Designated Facility Mail Zip: | 95691 |
| Designated Facility Mail State: | CA |
| Designated Facility Location Street Number: | 1515 |
| Designated Facility Location Street 1: | S RIVER RD. |
| Designated Facility Location Street 2: | Not reported |
| Designated Facility Location City: | WEST SACRAMENTO |
| Designated Facility Location Zip: | 95691-0000 |
| Designated Facility Location State: | CA |
| Designated Facility Contact Company Name: | Not reported |
| Manifest Residue Indicator: | N |
| Rejection Indicator: | N |

| | |
|---|---|
| Manifest Tracking Number: | 021989196JJK |
| Last Updated Date: | 20200924 |
| Shipped Date: | 20200807 |
| Received Date: | 20200824 |
| Manifest Status: | Signed |
| Submission Type: | DataImage5Copy |
| Origin Type: | Web |
| Generator EPA ID: | CAL000345348 |
| Generator Name: | Mercedes Benz Of Sacramento |
| Generator Location Street Number: | Not reported |
| Generator Location Street 1: | 1810 HOWE AVE |
| Generator Location Street 2: | Not reported |
| Generator Location City: | SACRAMENTO |
| Generator Location State: | CA |
| Generator Location Zip: | 95825-1026 |
| Generator Mail Street Number: | Not reported |
| Generator Mail Street 1: | 1810 HOWE AVE |
| Generator Mail Street 2: | Not reported |
| Generator Mail City: | SACRAMENTO |
| Generator Mail Zip: | 95825-1026 |
| Generator Mail State: | CA |
| Generator Contact Company Name: | Not reported |
| Designated Facility EPA ID: | CAD008252405 |
| Designated Facility Name: | Pacific Resource Recovery Services Inc |
| Designated Facility Mail Street Number: | 3150 |

**MERCEDES BENZ OF SACRAMENTO (Continued)** **1024823794**

| | |
|---|---|
| Designated Facility Mail Street 1: | CA90023 CA037US 3150 |
| Designated Facility Mail Street 2: | EAST PICO BLVD |
| Designated Facility Mail City: | LOS ANGELES |
| Designated Facility Mail Zip: | 90023 |
| Designated Facility Mail State: | CA |
| Designated Facility Location Street Number: | 3150 |
| Designated Facility Location Street 1: | EAST PICO BLVD |
| Designated Facility Location Street 2: | Not reported |
| Designated Facility Location City: | LOS ANGELES |
| Designated Facility Location Zip: | 90023-0000 |
| Designated Facility Location State: | CA |
| Designated Facility Contact Company Name: | Not reported |
| Manifest Residue Indicator: | N |
| Rejection Indicator: | N |

| | |
|---|---|
| Manifest Tracking Number: | 021989196JJK |
| Last Updated Date: | 20200924 |
| Shipped Date: | 20200807 |
| Received Date: | 20200824 |
| Manifest Status: | Signed |
| Submission Type: | DataImage5Copy |
| Origin Type: | Web |
| Generator EPA ID: | CAL000345348 |
| Generator Name: | Mercedes Benz Of Sacramento |
| Generator Location Street Number: | Not reported |
| Generator Location Street 1: | 1810 HOWE AVE |
| Generator Location Street 2: | Not reported |
| Generator Location City: | SACRAMENTO |
| Generator Location State: | CA |
| Generator Location Zip: | 95825-1026 |
| Generator Mail Street Number: | Not reported |
| Generator Mail Street 1: | 1810 HOWE AVE |
| Generator Mail Street 2: | Not reported |
| Generator Mail City: | SACRAMENTO |
| Generator Mail Zip: | 95825-1026 |
| Generator Mail State: | CA |
| Generator Contact Company Name: | Not reported |
| Designated Facility EPA ID: | CAD008252405 |
| Designated Facility Name: | Pacific Resource Recovery Services Inc |
| Designated Facility Mail Street Number: | 3150 |
| Designated Facility Mail Street 1: | CA90023 CA037US 3150 |
| Designated Facility Mail Street 2: | EAST PICO BLVD |
| Designated Facility Mail City: | LOS ANGELES |
| Designated Facility Mail Zip: | 90023 |
| Designated Facility Mail State: | CA |
| Designated Facility Location Street Number: | 3150 |
| Designated Facility Location Street 1: | EAST PICO BLVD |
| Designated Facility Location Street 2: | Not reported |
| Designated Facility Location City: | LOS ANGELES |
| Designated Facility Location Zip: | 90023-0000 |
| Designated Facility Location State: | CA |
| Designated Facility Contact Company Name: | Not reported |
| Manifest Residue Indicator: | N |
| Rejection Indicator: | N |

| | |
|---|---|
| Manifest Tracking Number: | 021989287JJK |
| Last Updated Date: | 20201015 |

**MERCEDES BENZ OF SACRAMENTO (Continued)** **1024823794**

| | |
|---|---|
| Shipped Date: | 20200821 |
| Received Date: | 20200828 |
| Manifest Status: | Signed |
| Submission Type: | DataImage5Copy |
| Origin Type: | Mail |
| Generator EPA ID: | CAL000345348 |
| Generator Name: | Mercedes Benz Of Sacramento |
| Generator Location Street Number: | Not reported |
| Generator Location Street 1: | 1810 HOWE AVE |
| Generator Location Street 2: | Not reported |
| Generator Location City: | SACRAMENTO |
| Generator Location State: | CA |
| Generator Location Zip: | 95825-1026 |
| Generator Mail Street Number: | Not reported |
| Generator Mail Street 1: | 1810 HOWE AVE |
| Generator Mail Street 2: | Not reported |
| Generator Mail City: | SACRAMENTO |
| Generator Mail Zip: | 95825-1026 |
| Generator Mail State: | CA |
| Generator Contact Company Name: | Not reported |
| Designated Facility EPA ID: | CAD044003556 |
| Designated Facility Name: | Ramos Environmental Services |
| Designated Facility Mail Street Number: | 1515 |
| Designated Facility Mail Street 1: | Not reported |
| Designated Facility Mail Street 2: | S RIVER RD. |
| Designated Facility Mail City: | WEST SACRAMENTO |
| Designated Facility Mail Zip: | 95691 |
| Designated Facility Mail State: | CA |
| Designated Facility Location Street Number: | 1515 |
| Designated Facility Location Street 1: | S RIVER RD. |
| Designated Facility Location Street 2: | Not reported |
| Designated Facility Location City: | WEST SACRAMENTO |
| Designated Facility Location Zip: | 95691-0000 |
| Designated Facility Location State: | CA |
| Designated Facility Contact Company Name: | Not reported |
| Manifest Residue Indicator: | N |
| Rejection Indicator: | N |

| | |
|---|---|
| Manifest Tracking Number: | 021989287JJK |
| Last Updated Date: | 20201015 |
| Shipped Date: | 20200821 |
| Received Date: | 20200828 |
| Manifest Status: | Signed |
| Submission Type: | DataImage5Copy |
| Origin Type: | Mail |
| Generator EPA ID: | CAL000345348 |
| Generator Name: | Mercedes Benz Of Sacramento |
| Generator Location Street Number: | Not reported |
| Generator Location Street 1: | 1810 HOWE AVE |
| Generator Location Street 2: | Not reported |
| Generator Location City: | SACRAMENTO |
| Generator Location State: | CA |
| Generator Location Zip: | 95825-1026 |
| Generator Mail Street Number: | Not reported |
| Generator Mail Street 1: | 1810 HOWE AVE |
| Generator Mail Street 2: | Not reported |
| Generator Mail City: | SACRAMENTO |

**MERCEDES BENZ OF SACRAMENTO (Continued)** **1024823794**

| | |
|---|---|
| Generator Mail Zip: | 95825-1026 |
| Generator Mail State: | CA |
| Generator Contact Company Name: | Not reported |
| Designated Facility EPA ID: | CAD044003556 |
| Designated Facility Name: | Ramos Environmental Services |
| Designated Facility Mail Street Number: | 1515 |
| Designated Facility Mail Street 1: | Not reported |
| Designated Facility Mail Street 2: | S RIVER RD. |
| Designated Facility Mail City: | WEST SACRAMENTO |
| Designated Facility Mail Zip: | 95691 |
| Designated Facility Mail State: | CA |
| Designated Facility Location Street Number: | 1515 |
| Designated Facility Location Street 1: | S RIVER RD. |
| Designated Facility Location Street 2: | Not reported |
| Designated Facility Location City: | WEST SACRAMENTO |
| Designated Facility Location Zip: | 95691-0000 |
| Designated Facility Location State: | CA |
| Designated Facility Contact Company Name: | Not reported |
| Manifest Residue Indicator: | N |
| Rejection Indicator: | N |

| | |
|---|---|
| Manifest Tracking Number: | 100061166ELC |
| Last Updated Date: | 20210809 |
| Shipped Date: | 20210809 |
| Received Date: | 20210809 |
| Manifest Status: | Signed |
| Submission Type: | Hybrid |
| Origin Type: | Web |
| Generator EPA ID: | CAL000345348 |
| Generator Name: | Mercedes Benz Of Sacramento |
| Generator Location Street Number: | Not reported |
| Generator Location Street 1: | 1810 HOWE AVE |
| Generator Location Street 2: | Not reported |
| Generator Location City: | SACRAMENTO |
| Generator Location State: | CA |
| Generator Location Zip: | 95825-1026 |
| Generator Mail Street Number: | Not reported |
| Generator Mail Street 1: | 1810 HOWE AVE |
| Generator Mail Street 2: | Not reported |
| Generator Mail City: | SACRAMENTO |
| Generator Mail Zip: | 95825-1026 |
| Generator Mail State: | CA |
| Generator Contact Company Name: | Not reported |
| Designated Facility EPA ID: | CAD044003556 |
| Designated Facility Name: | Ramos Environmental Services |
| Designated Facility Mail Street Number: | 1515 |
| Designated Facility Mail Street 1: | Not reported |
| Designated Facility Mail Street 2: | S RIVER RD. |
| Designated Facility Mail City: | WEST SACRAMENTO |
| Designated Facility Mail Zip: | 95691 |
| Designated Facility Mail State: | CA |
| Designated Facility Location Street Number: | 1515 |
| Designated Facility Location Street 1: | S RIVER RD. |
| Designated Facility Location Street 2: | Not reported |
| Designated Facility Location City: | WEST SACRAMENTO |
| Designated Facility Location Zip: | 95691-0000 |
| Designated Facility Location State: | CA |

**MERCEDES BENZ OF SACRAMENTO (Continued)** **1024823794**

| | |
|---|---|
| Designated Facility Contact Company Name: | Not reported |
| Manifest Residue Indicator: | N |
| Rejection Indicator: | N |
| | |
| Manifest Tracking Number: | 100061166ELC |
| Last Updated Date: | 20210809 |
| Shipped Date: | 20210809 |
| Received Date: | 20210809 |
| Manifest Status: | Signed |
| Submission Type: | Hybrid |
| Origin Type: | Web |
| Generator EPA ID: | CAL000345348 |
| Generator Name: | Mercedes Benz Of Sacramento |
| Generator Location Street Number: | Not reported |
| Generator Location Street 1: | 1810 HOWE AVE |
| Generator Location Street 2: | Not reported |
| Generator Location City: | SACRAMENTO |
| Generator Location State: | CA |
| Generator Location Zip: | 95825-1026 |
| Generator Mail Street Number: | Not reported |
| Generator Mail Street 1: | 1810 HOWE AVE |
| Generator Mail Street 2: | Not reported |
| Generator Mail City: | SACRAMENTO |
| Generator Mail Zip: | 95825-1026 |
| Generator Mail State: | CA |
| Generator Contact Company Name: | Not reported |
| Designated Facility EPA ID: | CAD044003556 |
| Designated Facility Name: | Ramos Environmental Services |
| Designated Facility Mail Street Number: | 1515 |
| Designated Facility Mail Street 1: | Not reported |
| Designated Facility Mail Street 2: | S RIVER RD. |
| Designated Facility Mail City: | WEST SACRAMENTO |
| Designated Facility Mail Zip: | 95691 |
| Designated Facility Mail State: | CA |
| Designated Facility Location Street Number: | 1515 |
| Designated Facility Location Street 1: | S RIVER RD. |
| Designated Facility Location Street 2: | Not reported |
| Designated Facility Location City: | WEST SACRAMENTO |
| Designated Facility Location Zip: | 95691-0000 |
| Designated Facility Location State: | CA |
| Designated Facility Contact Company Name: | Not reported |
| Manifest Residue Indicator: | N |
| Rejection Indicator: | N |
| | |
| Manifest Tracking Number: | 030084741WAS |
| Last Updated Date: | 20240311 |
| Shipped Date: | 20240305 |
| Received Date: | 20240308 |
| Manifest Status: | Signed |
| Submission Type: | DataImage5Copy |
| Origin Type: | Web |
| Generator EPA ID: | CAC002951889 |
| Generator Name: | Mercedes Benz Of Sacramento |
| Generator Location Street Number: | 1810 |
| Generator Location Street 1: | 1810 HOWE AVE |
| Generator Location Street 2: | Not reported |
| Generator Location City: | SACRAMENTO |

**MERCEDES BENZ OF SACRAMENTO (Continued)** **1024823794**

| | |
|---|---|
| Generator Location State: | CA |
| Generator Location Zip: | 95825 |
| Generator Mail Street Number: | 1810 |
| Generator Mail Street 1: | HOWE AVE |
| Generator Mail Street 2: | Not reported |
| Generator Mail City: | Sacramento |
| Generator Mail Zip: | 95825 |
| Generator Mail State: | CA |
| Generator Contact Company Name: | Not reported |
| Designated Facility EPA ID: | CAL000330453 |
| Designated Facility Name: | Agritec Int Dba Cleantech Environmental |
| Designated Facility Mail Street Number: | 5820 |
| Designated Facility Mail Street 1: | Not reported |
| Designated Facility Mail Street 2: | MARTIN ROAD |
| Designated Facility Mail City: | IRWINDALE |
| Designated Facility Mail Zip: | 91706 |
| Designated Facility Mail State: | CA |
| Designated Facility Location Street Number: | 5820 |
| Designated Facility Location Street 1: | MARTIN ROAD |
| Designated Facility Location Street 2: | Not reported |
| Designated Facility Location City: | IRWINDALE |
| Designated Facility Location Zip: | 91706 |
| Designated Facility Location State: | CA |
| Designated Facility Contact Company Name: | Not reported |
| Manifest Residue Indicator: | N |
| Rejection Indicator: | N |

Transporter:

| | |
|---|---|
| Manifest Tracking Number: | 030084741WAS |
| Transporter Line Number: | 1 |
| Transporter EPA ID: | CAR000330019 |
| Transporter Name: | Cleantech Environmental, Inc |

Waste Line:

| | |
|---|---|
| Manifest Tracking Number: | 030084741WAS |
| Waste Line Number: | 1 |
| U.S. DOT Hazardous Indicator: | N |
| U.S. DOT ID Number: | Not reported |
| U.S. DOT Description: | Not reported |
| Non-Hazardous Waste Description: | NON-RCRA HAZARDOUS WASTE SOLID (USED ABSORBENT) |
| Number of Containers: | 1 |
| Container Type Code: | DM |
| Container Type Description: | Metal drums, barrels, kegs |
| Waste Quantity: | 200 |
| Quantity Unit of Measure Code: | P |
| Quantity Unit of Measure Description: | Pounds |
| Waste Quantity, in Tons: | 0.1 |
| Acute Waste Quantity, in Tons: | 0 |
| Non-Acute Waste Quantity, in Tons: | 0.1 |
| Waste Quantity, in Kilograms: | 90.703 |
| Acute Waste Quantity, in Kilograms: | 0 |
| Non-Acute Waste Quantity, in Kilorgrams: | 90.703 |
| Management Method Code: | H141 |
| Management Method Description: | STORAGE, BULKING AND/OR TRANSFER OFF SITE |
| Waste Residue Indicator: | N |
| Quantity Discrepancy Indicator: | N |

**MERCEDES BENZ OF SACRAMENTO (Continued)** **1024823794**

| | |
|---|---|
| Waste Type Discrepancy Indicator: | N |
| Waste Density: | Not reported |
| Waste Density Unit of Measure Code: | Not reported |
| Waste Density Unit of Measure Description: | Not reported |
| Form Code: | Not reported |
| Form Code Description: | Not reported |
| Source Code: | Not reported |
| Source Code Description: | Not reported |
| Waste Minimization Code: | Not reported |
| Waste Minimization Code Description: | Not reported |
| Consent Number: | Not reported |
| EPA Waste Indicator: | N |
| | |
| Manifest Tracking Number: | 030084741WAS |
| Waste Line Number: | 2 |
| U.S. DOT Hazardous Indicator: | N |
| U.S. DOT ID Number: | Not reported |
| U.S. DOT Description: | Not reported |
| Non-Hazardous Waste Description: | NON-RCRA HAZARDOUS WASTE SOLID (ABSORBENT/PAPER FILTER MEDIA) |
| Number of Containers: | 3 |
| Container Type Code: | DM |
| Container Type Description: | Metal drums, barrels, kegs |
| Waste Quantity: | 600 |
| Quantity Unit of Measure Code: | P |
| Quantity Unit of Measure Description: | Pounds |
| Waste Quantity, in Tons: | 0.3 |
| Acute Waste Quantity, in Tons: | 0 |
| Non-Acute Waste Quantity, in Tons: | 0.3 |
| Waste Quantity, in Kilograms: | 272.109 |
| Acute Waste Quantity, in Kilograms: | 0 |
| Non-Acute Waste Quantity, in Kilorgrams: | 272.109 |
| Management Method Code: | H141 |
| Management Method Description: | STORAGE, BULKING AND/OR TRANSFER OFF SITE |
| Waste Residue Indicator: | N |
| Quantity Discrepancy Indicator: | N |
| Waste Type Discrepancy Indicator: | N |
| Waste Density: | Not reported |
| Waste Density Unit of Measure Code: | Not reported |
| Waste Density Unit of Measure Description: | Not reported |
| Form Code: | Not reported |
| Form Code Description: | Not reported |
| Source Code: | Not reported |
| Source Code Description: | Not reported |
| Waste Minimization Code: | Not reported |
| Waste Minimization Code Description: | Not reported |
| Consent Number: | Not reported |
| EPA Waste Indicator: | N |

Click this hyperlink while viewing on your computer to access
102 additional US EManifest: record(s) in the EDR Site Report.

**I44** **ENVISION SAC MB AUTO LLC DBA MERCEDES BENZ OF SACR** **HWTS** **S105269793**
**ENE** **1810 HOWE AVE** **Sacramento Co. ML** **N/A**
**< 1/8** **SACRAMENTO, CA 95825**
**0.027 mi.**
**142 ft.** **Site 3 of 7 in cluster I**

**Relative:**
**Higher**

**Actual:**
**45 ft.**

HWTS:

| | |
|---|---|
| Name: | ENVISION SAC MB AUTO LLC DBA MERCEDES BENZ OF SACRAMENTO |
| Address: | 1810 HOWE AVE |
| Address 2: | Not reported |
| City,State,Zip: | SACRAMENTO, CA 95825 |
| EPA ID: | CAL000474304 |
| Inactive Date: | Not reported |
| Create Date: | 10/31/2022 |
| Last Act Date: | Not reported |
| Mailing Name: | Not reported |
| Mailing Address: | 2010 E GARVEY AVE S |
| Mailing Address 2: | Not reported |
| Mailing City,State,Zip: | WEST COVINA, CA 91791 |
| Owner Name: | ENVISION MOTORS HOLDINGS LLC |
| Owner Address: | 5553-B BANDINI BLVD |
| Owner Address 2: | Not reported |
| Owner City,State,Zip: | BELL, CA 90201 |
| Owner Phone: | Not reported |
| Owner Fax: | Not reported |
| Contact Name: | STEVEN KELLEY |
| Contact Address: | 2010 E GARVEY AVE S |
| Contact Address 2: | Not reported |
| City,State,Zip: | WEST COVINA, CA 91791 |
| Contact Phone: | Not reported |
| Contact Fax: | Not reported |
| Facility Status: | Active |
| Facility Type: | Permanent |
| Category: | State |
| Latitude: | 38.59873906 |
| Longitude: | -121.41414268 |

Sacramento Co. ML:

| | |
|---|---|
| Name: | JAGUAR-SAAB |
| Address: | 1810 HOWE AV #B |
| City,State,Zip: | SACRAMENTO, CA 95825 |
| Facility Id: | Not reported |
| Facility Status: | Inactive. Included on a listing no longer updated. |
| FD: | C |
| Billing Codes BP: | Out of Business |
| Billing Codes UST: | No Tanks |
| WG Bill Code: | Oil Changed by Outside Company-No Fee |
| Target Property Bill Cod: | 51 |
| Food Bill Code: | 51 |
| CUPA Permit Date: | Not reported |
| HAZMAT Permit Date: | Not reported |
| HAZMAT Inspection Date: | 04/03/1997 |
| Hazmat Date BP Received: | 07/23/1997 |
| UST Permit Dt: | Not reported |
| UST Inspection Date: | Not reported |
| UST Tank Test Date: | Not reported |
| Number of Tanks: | 0 |
| UST Tank Test Date: | 04/03/1997 |
| SIC Code: | 5511 |

**ENVISION SAC MB AUTO LLC DBA MERCEDES BENZ OF SACRAMENTO (Continued)** **S105269793**

Tier Permitting: Not reported
AST Bill Code: Not reported
CALARP Bill Code: Not reported

---

**I45** **MERCEDES BENZ OF SACRAMENTO** **CERS HAZ WASTE** **S113010316**
**ENE** **1810 HOWE AVE** **CERS TANKS** **N/A**
**< 1/8** **SACRAMENTO, CA 95825** **HWTS**
**0.027 mi.** **HAZNET**
**142 ft.** **Site 4 of 7 in cluster I** **CERS**

**Relative: Higher**

**Actual: 45 ft.**

CERS HAZ WASTE:
Name: MERCEDES BENZ OF SACRAMENTO
Address: 1810 HOWE AVE
City,State,Zip: SACRAMENTO, CA 95825
Site ID: 134273
CERS ID: 10219600
CERS Description: Hazardous Waste Generator

CERS TANKS:
Name: MERCEDES BENZ OF SACRAMENTO
Address: 1810 HOWE AVE
City,State,Zip: SACRAMENTO, CA 95825
Site ID: 134273
CERS ID: 10219600
CERS Description: Aboveground Petroleum Storage

HWTS:
Name: MERCEDES BENZ OF SACRAMENTO
Address: 1810 HOWE AVE
Address 2: Not reported
City,State,Zip: SACRAMENTO, CA 95825
EPA ID: CAC002951889
Inactive Date: 06/11/2018
Create Date: 03/09/2018
Last Act Date: Not reported
Mailing Name: Not reported
Mailing Address: 1810 HOWE AVE
Mailing Address 2: Not reported
Mailing City,State,Zip: SACRAMENTO, CA 95825
Owner Name: MERCEDES BENZ OF SACRAMENTO
Owner Address: 1810 HOWE AVE
Owner Address 2: Not reported
Owner City,State,Zip: SACRAMENTO, CA 95825
Owner Phone: Not reported
Owner Fax: Not reported
Contact Name: SEAN HALLORAN
Contact Address: 1810 HOWE AVE
Contact Address 2: Not reported
City,State,Zip: SACRAMENTO, CA 95825
Contact Phone: Not reported
Contact Fax: Not reported
Facility Status: Inactive
Facility Type: TEMPORARY
Category: STATE
Latitude: 38.598714
Longitude: -121.415227

**MERCEDES BENZ OF SACRAMENTO (Continued)** **S113010316**

| | |
|---|---|
| Name: | MERCEDES BENZ OF SACRAMENTO |
| Address: | 1810 HOWE AVE |
| Address 2: | Not reported |
| City,State,Zip: | SACRAMENTO, CA 95825 |
| EPA ID: | CAD981688088 |
| Inactive Date: | 03/17/2004 |
| Create Date: | 04/10/1987 |
| Last Act Date: | Not reported |
| Mailing Name: | Not reported |
| Mailing Address: | 1810 HOWE AVE |
| Mailing Address 2: | Not reported |
| Mailing City,State,Zip: | SACRAMENTO, CA 958251026 |
| Owner Name: | GEORGE GRINZEWITSCH |
| Owner Address: | 1810 HOWE AVE |
| Owner Address 2: | Not reported |
| Owner City,State,Zip: | SACRAMENTO, CA 958251026 |
| Owner Phone: | Not reported |
| Owner Fax: | Not reported |
| Contact Name: | MICHAEL HICKS |
| Contact Address: | 1810 HOWE AVE |
| Contact Address 2: | Not reported |
| City,State,Zip: | SACRAMENTO, CA 958251026 |
| Contact Phone: | Not reported |
| Contact Fax: | Not reported |
| Facility Status: | Inactive |
| Facility Type: | PERMANENT |
| Category: | STATE |
| Latitude: | 38.598481 |
| Longitude: | -121.415257 |

NAICS:

| | |
|---|---|
| EPA ID: | CAD981688088 |
| Create Date: | 2002-12-03 15:25:10.000 |
| NAICS Code: | 44111 |
| NAICS Description: | New Car Dealers |
| Issued EPA ID Date: | 1987-04-10 00:00:00 |
| Inactive Date: | 2004-03-17 00:00:00 |
| Facility Name: | MERCEDES BENZ OF SACRAMENTO |
| Facility Address: | 1810 HOWE AVE |
| Facility Address 2: | Not reported |
| Facility City: | SACRAMENTO |
| Facility County: | Not reported |
| Facility State: | CA |
| Facility Zip: | 958250000 |

HAZNET:

| | |
|---|---|
| Name: | MERCEDES BENZ OF SACRAMENTO |
| Address: | 1810 HOWE AVE |
| Address 2: | Not reported |
| City,State,Zip: | SACRAMENTO, CA 958250000 |
| Contact: | MICHAEL HICKS |
| Telephone: | 9169248000 |
| Mailing Name: | Not reported |
| Mailing Address: | 1810 HOWE AVE |
| Year: | 2006 |

**MERCEDES BENZ OF SACRAMENTO (Continued)** **S113010316**

Gepaid: CAD981688088
TSD EPA ID: CAD982446874
CA Waste Code: 223 - Unspecified oil-containing waste
Disposal Method: H01 - Transfer Station
Tons: 1.35525

Year: 2005
Gepaid: CAD981688088
TSD EPA ID: CAD980887418
CA Waste Code: 221 - Waste oil and mixed oil
Disposal Method: R01 - Recycler
Tons: 11.286

Year: 2005
Gepaid: CAD981688088
TSD EPA ID: CAD009452657
CA Waste Code: 343 - Unspecified organic liquid mixture
Disposal Method: R01 - Recycler
Tons: 9.758

Year: 2004
Gepaid: CAD981688088
TSD EPA ID: NVD980895338
CA Waste Code: 223 - Unspecified oil-containing waste
Disposal Method: D80 - Disposal, Land Fill
Tons: 0.175

Year: 2004
Gepaid: CAD981688088
TSD EPA ID: CAD009452657
CA Waste Code: 343 - Unspecified organic liquid mixture
Disposal Method: R01 - Recycler
Tons: 7.769

Year: 2003
Gepaid: CAD981688088
TSD EPA ID: CAD009452657
CA Waste Code: 343 - Unspecified organic liquid mixture
Disposal Method: R01 - Recycler
Tons: 9.894

Year: 2003
Gepaid: CAD981688088
TSD EPA ID: NVD980895338
CA Waste Code: 223 - Unspecified oil-containing waste
Disposal Method: D80 - Disposal, Land Fill
Tons: 0.175

Year: 2003
Gepaid: CAD981688088
TSD EPA ID: CAD044003556
CA Waste Code: 223 - Unspecified oil-containing waste
Disposal Method: H01 - Transfer Station
Tons: 2.2935

Year: 2002
Gepaid: CAD981688088

**MERCEDES BENZ OF SACRAMENTO (Continued)** **S113010316**

TSD EPA ID: CAD009452657
CA Waste Code: 343 - Unspecified organic liquid mixture
Disposal Method: R01 - Recycler
Tons: 7.157

Year: 2002
Gepaid: CAD981688088
TSD EPA ID: CAD059494310
CA Waste Code: 223 - Unspecified oil-containing waste
Disposal Method: D99 - Disposal, Other
Tons: 0.125

Click this hyperlink while viewing on your computer to access
40 additional CA HAZNET: record(s) in the EDR Site Report.

Additional Information:
Year: 2006
Gen EPA ID: CAD981688088

Shipment Date: 20060821
Creation Date: 9/27/2006 18:36:04
Receipt Date: 20060821
Manifest ID: 23798981
Trans EPA ID: CAD982413262
Trans Name: EVERGREEN ENVIRONMENTAL SERVICES
Trans 2 EPA ID: Not reported
Trans 2 Name: Not reported
TSDF EPA ID: CAD982446874
Trans Name: EVERGREEN ENVIRONMENTAL SERVICES
TSDF Alt EPA ID: CAD982446874
TSDF Alt Name: Not reported
Waste Code Description: 223 - Unspecified oil-containing waste
RCRA Code: Not reported
Meth Code: H01 - Transfer Station
Quantity Tons: 0.72975
Waste Quantity: 175
Quantity Unit: G
Additional Code 1: Not reported
Additional Code 2: Not reported
Additional Code 3: Not reported
Additional Code 4: Not reported
Additional Code 5: Not reported

Shipment Date: 20060317
Creation Date: 7/27/2006 18:37:42
Receipt Date: 20060317
Manifest ID: 23488722
Trans EPA ID: CAD982413262
Trans Name: EVERGREEN ENVIRONMENTAL SERVICES
Trans 2 EPA ID: Not reported
Trans 2 Name: Not reported
TSDF EPA ID: CAD982446874
Trans Name: EVERGREEN ENVIRONMENTAL SERVICES
TSDF Alt EPA ID: CAD982446874
TSDF Alt Name: Not reported
Waste Code Description: 223 - Unspecified oil-containing waste

**MERCEDES BENZ OF SACRAMENTO (Continued)** **S113010316**

| | |
|---|---|
| RCRA Code: | Not reported |
| Meth Code: | H01 - Transfer Station |
| Quantity Tons: | 0.6255 |
| Waste Quantity: | 150 |
| Quantity Unit: | G |
| Additional Code 1: | Not reported |
| Additional Code 2: | Not reported |
| Additional Code 3: | Not reported |
| Additional Code 4: | Not reported |
| Additional Code 5: | Not reported |

Additional Information:

| | |
|---|---|
| Year: | 2005 |
| Gen EPA ID: | CAD981688088 |
| Shipment Date: | 20051129 |
| Creation Date: | 1/3/2007 18:30:08 |
| Receipt Date: | 20051130 |
| Manifest ID: | 22422778 |
| Trans EPA ID: | CAD009452657 |
| Trans Name: | ROMIC ENVIRONMENTAL TECHNOLOGIES |
| Trans 2 EPA ID: | Not reported |
| Trans 2 Name: | Not reported |
| TSDF EPA ID: | CAD009452657 |
| Trans Name: | ROMIC ENVIRONMENTAL TECHNOLOGIES |
| TSDF Alt EPA ID: | CAD009452657 |
| TSDF Alt Name: | Not reported |
| Waste Code Description: | 343 - Unspecified organic liquid mixture |
| RCRA Code: | Not reported |
| Meth Code: | R01 - Recycler |
| Quantity Tons: | 0.68 |
| Waste Quantity: | 200 |
| Quantity Unit: | G |
| Additional Code 1: | Not reported |
| Additional Code 2: | Not reported |
| Additional Code 3: | Not reported |
| Additional Code 4: | Not reported |
| Additional Code 5: | Not reported |
| Shipment Date: | 20050928 |
| Creation Date: | 3/12/2006 18:31:42 |
| Receipt Date: | 20050929 |
| Manifest ID: | 95374128 |
| Trans EPA ID: | CAD009452657 |
| Trans Name: | ROMIC ENVIRONMENTAL TECHNOLOGIES |
| Trans 2 EPA ID: | Not reported |
| Trans 2 Name: | Not reported |
| TSDF EPA ID: | CAD009452657 |
| Trans Name: | ROMIC ENVIRONMENTAL TECHNOLOGIES |
| TSDF Alt EPA ID: | CAD009452657 |
| TSDF Alt Name: | Not reported |
| Waste Code Description: | 343 - Unspecified organic liquid mixture |
| RCRA Code: | Not reported |
| Meth Code: | R01 - Recycler |
| Quantity Tons: | 0.68 |
| Waste Quantity: | 200 |
| Quantity Unit: | G |

**MERCEDES BENZ OF SACRAMENTO (Continued)** **S113010316**

| | |
|---|---|
| Additional Code 1: | Not reported |
| Additional Code 2: | Not reported |
| Additional Code 3: | Not reported |
| Additional Code 4: | Not reported |
| Additional Code 5: | Not reported |
| | |
| Shipment Date: | 20050912 |
| Creation Date: | 8/23/2006 18:35:03 |
| Receipt Date: | 20050913 |
| Manifest ID: | 24544002 |
| Trans EPA ID: | CAD009452657 |
| Trans Name: | ROMIC ENVIRONMENTAL TECHNOLOGIES |
| Trans 2 EPA ID: | Not reported |
| Trans 2 Name: | Not reported |
| TSDF EPA ID: | CAD009452657 |
| Trans Name: | ROMIC ENVIRONMENTAL TECHNOLOGIES |
| TSDF Alt EPA ID: | CAD009452657 |
| TSDF Alt Name: | Not reported |
| Waste Code Description: | 343 - Unspecified organic liquid mixture |
| RCRA Code: | Not reported |
| Meth Code: | R01 - Recycler |
| Quantity Tons: | 0.51 |
| Waste Quantity: | 150 |
| Quantity Unit: | G |
| Additional Code 1: | Not reported |
| Additional Code 2: | Not reported |
| Additional Code 3: | Not reported |
| Additional Code 4: | Not reported |
| Additional Code 5: | Not reported |
| | |
| Shipment Date: | 20050826 |
| Creation Date: | 12/16/2005 18:31:03 |
| Receipt Date: | 20050829 |
| Manifest ID: | 24573969 |
| Trans EPA ID: | CAD009452657 |
| Trans Name: | ROMIC ENVIRONMENTAL TECHNOLOGIES |
| Trans 2 EPA ID: | Not reported |
| Trans 2 Name: | Not reported |
| TSDF EPA ID: | CAD009452657 |
| Trans Name: | ROMIC ENVIRONMENTAL TECHNOLOGIES |
| TSDF Alt EPA ID: | CAD009452657 |
| TSDF Alt Name: | Not reported |
| Waste Code Description: | 343 - Unspecified organic liquid mixture |
| RCRA Code: | Not reported |
| Meth Code: | R01 - Recycler |
| Quantity Tons: | 0.51 |
| Waste Quantity: | 150 |
| Quantity Unit: | G |
| Additional Code 1: | Not reported |
| Additional Code 2: | Not reported |
| Additional Code 3: | Not reported |
| Additional Code 4: | Not reported |
| Additional Code 5: | Not reported |
| | |
| Shipment Date: | 20050808 |
| Creation Date: | 4/13/2006 18:46:51 |
| Receipt Date: | 20050811 |

**MERCEDES BENZ OF SACRAMENTO (Continued)** **S113010316**

| | |
|---|---|
| Manifest ID: | 24537560 |
| Trans EPA ID: | CAD009452657 |
| Trans Name: | ROMIC ENVIRONMENTAL TECHNOLOGIES |
| Trans 2 EPA ID: | Not reported |
| Trans 2 Name: | Not reported |
| TSDF EPA ID: | CAD009452657 |
| Trans Name: | ROMIC ENVIRONMENTAL TECHNOLOGIES |
| TSDF Alt EPA ID: | CAD009452657 |
| TSDF Alt Name: | Not reported |
| Waste Code Description: | 343 - Unspecified organic liquid mixture |
| RCRA Code: | Not reported |
| Meth Code: | R01 - Recycler |
| Quantity Tons: | 0.544 |
| Waste Quantity: | 160 |
| Quantity Unit: | G |
| Additional Code 1: | Not reported |
| Additional Code 2: | Not reported |
| Additional Code 3: | Not reported |
| Additional Code 4: | Not reported |
| Additional Code 5: | Not reported |

| | |
|---|---|
| Shipment Date: | 20050721 |
| Creation Date: | 10/27/2005 10:10:50 |
| Receipt Date: | 20050722 |
| Manifest ID: | 24537332 |
| Trans EPA ID: | CAD009452657 |
| Trans Name: | ROMIC ENVIRONMENTAL TECHNOLOGIES |
| Trans 2 EPA ID: | Not reported |
| Trans 2 Name: | Not reported |
| TSDF EPA ID: | CAD009452657 |
| Trans Name: | ROMIC ENVIRONMENTAL TECHNOLOGIES |
| TSDF Alt EPA ID: | CAD009452657 |
| TSDF Alt Name: | Not reported |
| Waste Code Description: | 343 - Unspecified organic liquid mixture |
| RCRA Code: | Not reported |
| Meth Code: | R01 - Recycler |
| Quantity Tons: | 0.68 |
| Waste Quantity: | 200 |
| Quantity Unit: | G |
| Additional Code 1: | Not reported |
| Additional Code 2: | Not reported |
| Additional Code 3: | Not reported |
| Additional Code 4: | Not reported |
| Additional Code 5: | Not reported |

| | |
|---|---|
| Shipment Date: | 20050705 |
| Creation Date: | 10/27/2005 10:09:28 |
| Receipt Date: | 20050705 |
| Manifest ID: | 23803466 |
| Trans EPA ID: | CAD982413262 |
| Trans Name: | EVERGREEN ENVIRONMENTAL SERVICES |
| Trans 2 EPA ID: | Not reported |
| Trans 2 Name: | Not reported |
| TSDF EPA ID: | CAD980887418 |
| Trans Name: | EVERGREEN OIL INC |
| TSDF Alt EPA ID: | CAD980887418 |
| TSDF Alt Name: | Not reported |

**MERCEDES BENZ OF SACRAMENTO (Continued)** **S113010316**

| | |
|---|---|
| Waste Code Description: | 221 - Waste oil and mixed oil |
| RCRA Code: | Not reported |
| Meth Code: | R01 - Recycler |
| Quantity Tons: | 6.574 |
| Waste Quantity: | 1730 |
| Quantity Unit: | G |
| Additional Code 1: | Not reported |
| Additional Code 2: | Not reported |
| Additional Code 3: | Not reported |
| Additional Code 4: | Not reported |
| Additional Code 5: | Not reported |
| | |
| Shipment Date: | 20050705 |
| Creation Date: | 10/11/2005 18:32:36 |
| Receipt Date: | 20050706 |
| Manifest ID: | 24537050 |
| Trans EPA ID: | CAD009452657 |
| Trans Name: | ROMIC ENVIRONMENTAL TECHNOLOGIES |
| Trans 2 EPA ID: | Not reported |
| Trans 2 Name: | Not reported |
| TSDF EPA ID: | CAD009452657 |
| Trans Name: | ROMIC ENVIRONMENTAL TECHNOLOGIES |
| TSDF Alt EPA ID: | CAD009452657 |
| TSDF Alt Name: | Not reported |
| Waste Code Description: | 343 - Unspecified organic liquid mixture |
| RCRA Code: | Not reported |
| Meth Code: | R01 - Recycler |
| Quantity Tons: | 0.595 |
| Waste Quantity: | 175 |
| Quantity Unit: | G |
| Additional Code 1: | Not reported |
| Additional Code 2: | Not reported |
| Additional Code 3: | Not reported |
| Additional Code 4: | Not reported |
| Additional Code 5: | Not reported |
| | |
| Shipment Date: | 20050621 |
| Creation Date: | 10/13/2005 18:31:00 |
| Receipt Date: | 20050622 |
| Manifest ID: | 24536858 |
| Trans EPA ID: | CAD009452657 |
| Trans Name: | ROMIC ENVIRONMENTAL TECHNOLOGIES |
| Trans 2 EPA ID: | Not reported |
| Trans 2 Name: | Not reported |
| TSDF EPA ID: | CAD009452657 |
| Trans Name: | ROMIC ENVIRONMENTAL TECHNOLOGIES |
| TSDF Alt EPA ID: | CAD009452657 |
| TSDF Alt Name: | Not reported |
| Waste Code Description: | 343 - Unspecified organic liquid mixture |
| RCRA Code: | Not reported |
| Meth Code: | R01 - Recycler |
| Quantity Tons: | 0.51 |
| Waste Quantity: | 150 |
| Quantity Unit: | G |
| Additional Code 1: | Not reported |
| Additional Code 2: | Not reported |
| Additional Code 3: | Not reported |

**MERCEDES BENZ OF SACRAMENTO (Continued)** **S113010316**

| | |
|---|---|
| Additional Code 4: | Not reported |
| Additional Code 5: | Not reported |
| | |
| Shipment Date: | 20050608 |
| Creation Date: | 9/15/2005 18:32:02 |
| Receipt Date: | 20050608 |
| Manifest ID: | 24538198 |
| Trans EPA ID: | CAD009452657 |
| Trans Name: | ROMIC ENVIRONMENTAL TECHNOLOGIES |
| Trans 2 EPA ID: | Not reported |
| Trans 2 Name: | Not reported |
| TSDF EPA ID: | CAD009452657 |
| Trans Name: | ROMIC ENVIRONMENTAL TECHNOLOGIES |
| TSDF Alt EPA ID: | CAD009452657 |
| TSDF Alt Name: | Not reported |
| Waste Code Description: | 343 - Unspecified organic liquid mixture |
| RCRA Code: | Not reported |
| Meth Code: | R01 - Recycler |
| Quantity Tons: | 0.544 |
| Waste Quantity: | 160 |
| Quantity Unit: | G |
| Additional Code 1: | Not reported |
| Additional Code 2: | Not reported |
| Additional Code 3: | Not reported |
| Additional Code 4: | Not reported |
| Additional Code 5: | Not reported |

Additional Information:

| | |
|---|---|
| Year: | 2004 |
| Gen EPA ID: | CAD981688088 |
| | |
| Shipment Date: | 20041230 |
| Creation Date: | 3/17/2005 18:34:39 |
| Receipt Date: | 20050118 |
| Manifest ID: | 21602789 |
| Trans EPA ID: | CAD009452657 |
| Trans Name: | ROMIC ENVIRONMENTAL TECHNOLOGIES |
| Trans 2 EPA ID: | Not reported |
| Trans 2 Name: | Not reported |
| TSDF EPA ID: | CAD009452657 |
| Trans Name: | ROMIC ENVIRONMENT TECHNOLOGIES |
| TSDF Alt EPA ID: | CAD009452657 |
| TSDF Alt Name: | Not reported |
| Waste Code Description: | 343 - Unspecified organic liquid mixture |
| RCRA Code: | NONE |
| Meth Code: | R01 - Recycler |
| Quantity Tons: | 0.612 |
| Waste Quantity: | 180 |
| Quantity Unit: | G |
| Additional Code 1: | Not reported |
| Additional Code 2: | Not reported |
| Additional Code 3: | Not reported |
| Additional Code 4: | Not reported |
| Additional Code 5: | Not reported |
| | |
| Shipment Date: | 20041206 |
| Creation Date: | 2/17/2005 18:31:05 |

**MERCEDES BENZ OF SACRAMENTO (Continued)** **S113010316**

| | |
|---|---|
| Receipt Date: | 20041206 |
| Manifest ID: | 23892534 |
| Trans EPA ID: | CAD009452657 |
| Trans Name: | ROMIC ENVIRONMENTAL TECHNOLOGIES |
| Trans 2 EPA ID: | Not reported |
| Trans 2 Name: | Not reported |
| TSDF EPA ID: | CAD009452657 |
| Trans Name: | ROMIC ENVIRONMENT TECHNOLOGIES |
| TSDF Alt EPA ID: | CAD009452657 |
| TSDF Alt Name: | Not reported |
| Waste Code Description: | 343 - Unspecified organic liquid mixture |
| RCRA Code: | NONE |
| Meth Code: | R01 - Recycler |
| Quantity Tons: | 0.459 |
| Waste Quantity: | 135 |
| Quantity Unit: | G |
| Additional Code 1: | Not reported |
| Additional Code 2: | Not reported |
| Additional Code 3: | Not reported |
| Additional Code 4: | Not reported |
| Additional Code 5: | Not reported |

| | |
|---|---|
| Shipment Date: | 20041111 |
| Creation Date: | 1/14/2005 10:18:48 |
| Receipt Date: | 20041111 |
| Manifest ID: | 24111941 |
| Trans EPA ID: | CAD009452657 |
| Trans Name: | ROMIC ENVIRONMENTAL TECHNOLOGIES |
| Trans 2 EPA ID: | Not reported |
| Trans 2 Name: | Not reported |
| TSDF EPA ID: | CAD009452657 |
| Trans Name: | ROMIC ENVIRONMENT TECHNOLOGIES |
| TSDF Alt EPA ID: | CAD009452657 |
| TSDF Alt Name: | Not reported |
| Waste Code Description: | 343 - Unspecified organic liquid mixture |
| RCRA Code: | NONE |
| Meth Code: | R01 - Recycler |
| Quantity Tons: | 0.17 |
| Waste Quantity: | 50 |
| Quantity Unit: | G |
| Additional Code 1: | Not reported |
| Additional Code 2: | Not reported |
| Additional Code 3: | Not reported |
| Additional Code 4: | Not reported |
| Additional Code 5: | Not reported |

| | |
|---|---|
| Shipment Date: | 20041028 |
| Creation Date: | 12/31/2004 18:30:54 |
| Receipt Date: | 20041028 |
| Manifest ID: | 24106958 |
| Trans EPA ID: | CAD009452657 |
| Trans Name: | ROMIC ENVIRONMENTAL TECHNOLOGIES |
| Trans 2 EPA ID: | Not reported |
| Trans 2 Name: | Not reported |
| TSDF EPA ID: | CAD009452657 |
| Trans Name: | ROMIC ENVIRONMENT TECHNOLOGIES |
| TSDF Alt EPA ID: | CAD009452657 |

**MERCEDES BENZ OF SACRAMENTO (Continued)** **S113010316**

| | |
|---|---|
| TSDF Alt Name: | Not reported |
| Waste Code Description: | 343 - Unspecified organic liquid mixture |
| RCRA Code: | NONE |
| Meth Code: | R01 - Recycler |
| Quantity Tons: | 0.34 |
| Waste Quantity: | 100 |
| Quantity Unit: | G |
| Additional Code 1: | Not reported |
| Additional Code 2: | Not reported |
| Additional Code 3: | Not reported |
| Additional Code 4: | Not reported |
| Additional Code 5: | Not reported |
| | |
| Shipment Date: | 20041013 |
| Creation Date: | 12/21/2004 18:31:57 |
| Receipt Date: | 20041013 |
| Manifest ID: | 24111784 |
| Trans EPA ID: | CAD009452657 |
| Trans Name: | ROMIC ENVIRONMENTAL TECHNOLOGIES |
| Trans 2 EPA ID: | Not reported |
| Trans 2 Name: | Not reported |
| TSDF EPA ID: | CAD009452657 |
| Trans Name: | ROMIC ENVIRONMENT TECHNOLOGIES |
| TSDF Alt EPA ID: | CAD009452657 |
| TSDF Alt Name: | Not reported |
| Waste Code Description: | 343 - Unspecified organic liquid mixture |
| RCRA Code: | NONE |
| Meth Code: | R01 - Recycler |
| Quantity Tons: | 0.204 |
| Waste Quantity: | 60 |
| Quantity Unit: | G |
| Additional Code 1: | Not reported |
| Additional Code 2: | Not reported |
| Additional Code 3: | Not reported |
| Additional Code 4: | Not reported |
| Additional Code 5: | Not reported |
| | |
| Shipment Date: | 20040929 |
| Creation Date: | 1/6/2005 18:32:03 |
| Receipt Date: | 20040929 |
| Manifest ID: | 23891702 |
| Trans EPA ID: | CAD009452657 |
| Trans Name: | ROMIC ENVIRONMENTAL TECHNOLOGIES |
| Trans 2 EPA ID: | Not reported |
| Trans 2 Name: | Not reported |
| TSDF EPA ID: | CAD009452657 |
| Trans Name: | ROMIC ENVIRONMENT TECHNOLOGIES |
| TSDF Alt EPA ID: | CAD009452657 |
| TSDF Alt Name: | Not reported |
| Waste Code Description: | 343 - Unspecified organic liquid mixture |
| RCRA Code: | NONE |
| Meth Code: | R01 - Recycler |
| Quantity Tons: | 0.255 |
| Waste Quantity: | 75 |
| Quantity Unit: | G |
| Additional Code 1: | Not reported |
| Additional Code 2: | Not reported |

**MERCEDES BENZ OF SACRAMENTO (Continued)** **S113010316**

| | |
|---|---|
| Additional Code 3: | Not reported |
| Additional Code 4: | Not reported |
| Additional Code 5: | Not reported |
| | |
| Shipment Date: | 20040916 |
| Creation Date: | 1/11/2005 18:31:27 |
| Receipt Date: | 20041014 |
| Manifest ID: | 23489093 |
| Trans EPA ID: | CAD982413262 |
| Trans Name: | EVERGREEN ENVIRONMENTAL SERVICES |
| Trans 2 EPA ID: | CAD063547996 |
| Trans 2 Name: | PHILIP TRANSPORATION & REMEDIATION INC |
| TSDF EPA ID: | NVD980895338 |
| Trans Name: | 21ST CENTRURY EMI |
| TSDF Alt EPA ID: | NVD980895338 |
| TSDF Alt Name: | Not reported |
| Waste Code Description: | 223 - Unspecified oil-containing waste |
| RCRA Code: | NONE |
| Meth Code: | D80 - Disposal, Land Fill |
| Quantity Tons: | 0.175 |
| Waste Quantity: | 350 |
| Quantity Unit: | P |
| Additional Code 1: | Not reported |
| Additional Code 2: | Not reported |
| Additional Code 3: | Not reported |
| Additional Code 4: | Not reported |
| Additional Code 5: | Not reported |
| | |
| Shipment Date: | 20040915 |
| Creation Date: | 12/22/2004 18:31:08 |
| Receipt Date: | 20040915 |
| Manifest ID: | 23881039 |
| Trans EPA ID: | CAD009452657 |
| Trans Name: | ROMIC ENVIRONMENTAL TECHNOLOGIES |
| Trans 2 EPA ID: | Not reported |
| Trans 2 Name: | Not reported |
| TSDF EPA ID: | CAD009452657 |
| Trans Name: | ROMIC ENVIRONMENT TECHNOLOGIES |
| TSDF Alt EPA ID: | CAD009452657 |
| TSDF Alt Name: | Not reported |
| Waste Code Description: | 343 - Unspecified organic liquid mixture |
| RCRA Code: | NONE |
| Meth Code: | R01 - Recycler |
| Quantity Tons: | 0.425 |
| Waste Quantity: | 125 |
| Quantity Unit: | G |
| Additional Code 1: | Not reported |
| Additional Code 2: | Not reported |
| Additional Code 3: | Not reported |
| Additional Code 4: | Not reported |
| Additional Code 5: | Not reported |
| | |
| Shipment Date: | 20040818 |
| Creation Date: | 1/4/2005 18:32:14 |
| Receipt Date: | 20040818 |
| Manifest ID: | 23889683 |
| Trans EPA ID: | CAD009452657 |

**MERCEDES BENZ OF SACRAMENTO (Continued)** **S113010316**

| | |
|---|---|
| Trans Name: | ROMIC ENVIRONMENTAL TECHNOLOGIES |
| Trans 2 EPA ID: | Not reported |
| Trans 2 Name: | Not reported |
| TSDF EPA ID: | CAD009452657 |
| Trans Name: | ROMIC ENVIRONMENT TECHNOLOGIES |
| TSDF Alt EPA ID: | CAD009452657 |
| TSDF Alt Name: | Not reported |
| Waste Code Description: | 343 - Unspecified organic liquid mixture |
| RCRA Code: | NONE |
| Meth Code: | R01 - Recycler |
| Quantity Tons: | 0.255 |
| Waste Quantity: | 75 |
| Quantity Unit: | G |
| Additional Code 1: | Not reported |
| Additional Code 2: | Not reported |
| Additional Code 3: | Not reported |
| Additional Code 4: | Not reported |
| Additional Code 5: | Not reported |

| | |
|---|---|
| Shipment Date: | 20040729 |
| Creation Date: | 11/1/2004 12:36:11 |
| Receipt Date: | 20040729 |
| Manifest ID: | 23578444 |
| Trans EPA ID: | CAD009452657 |
| Trans Name: | ROMIC ENVIRONMENTAL TECHNOLOGIES |
| Trans 2 EPA ID: | Not reported |
| Trans 2 Name: | Not reported |
| TSDF EPA ID: | CAD009452657 |
| Trans Name: | ROMIC ENVIRONMENT TECHNOLOGIES |
| TSDF Alt EPA ID: | CAD009452657 |
| TSDF Alt Name: | Not reported |
| Waste Code Description: | 343 - Unspecified organic liquid mixture |
| RCRA Code: | NONE |
| Meth Code: | R01 - Recycler |
| Quantity Tons: | 0.255 |
| Waste Quantity: | 75 |
| Quantity Unit: | G |
| Additional Code 1: | Not reported |
| Additional Code 2: | Not reported |
| Additional Code 3: | Not reported |
| Additional Code 4: | Not reported |
| Additional Code 5: | Not reported |

Additional Information:

| | |
|---|---|
| Year: | 2003 |
| Gen EPA ID: | CAD981688088 |

| | |
|---|---|
| Shipment Date: | 20031216 |
| Creation Date: | 8/30/2004 14:52:16 |
| Receipt Date: | 20031216 |
| Manifest ID: | 23334530 |
| Trans EPA ID: | CAD009452657 |
| Trans Name: | ROMIC ENVIRONMENTAL TECHNOLOGIES |
| Trans 2 EPA ID: | Not reported |
| Trans 2 Name: | Not reported |
| TSDF EPA ID: | CAD009452657 |
| Trans Name: | ROMIC ENVIRONMENT TECHNOLOGIES |

**MERCEDES BENZ OF SACRAMENTO (Continued)** **S113010316**

| | |
|---|---|
| TSDF Alt EPA ID: | CAD009452657 |
| TSDF Alt Name: | Not reported |
| Waste Code Description: | 343 - Unspecified organic liquid mixture |
| RCRA Code: | Not reported |
| Meth Code: | R01 - Recycler |
| Quantity Tons: | 0.476 |
| Waste Quantity: | 140 |
| Quantity Unit: | G |
| Additional Code 1: | Not reported |
| Additional Code 2: | Not reported |
| Additional Code 3: | Not reported |
| Additional Code 4: | Not reported |
| Additional Code 5: | Not reported |
| | |
| Shipment Date: | 20031202 |
| Creation Date: | 8/9/2004 8:46:56 |
| Receipt Date: | 20031202 |
| Manifest ID: | 23328624 |
| Trans EPA ID: | CAD009452657 |
| Trans Name: | ROMIC ENVIRONMENTAL TECHNOLOGIES |
| Trans 2 EPA ID: | Not reported |
| Trans 2 Name: | Not reported |
| TSDF EPA ID: | CAD009452657 |
| Trans Name: | ROMIC ENVIRONMENT TECHNOLOGIES |
| TSDF Alt EPA ID: | CAD009452657 |
| TSDF Alt Name: | Not reported |
| Waste Code Description: | 343 - Unspecified organic liquid mixture |
| RCRA Code: | Not reported |
| Meth Code: | R01 - Recycler |
| Quantity Tons: | 0.17 |
| Waste Quantity: | 50 |
| Quantity Unit: | G |
| Additional Code 1: | Not reported |
| Additional Code 2: | Not reported |
| Additional Code 3: | Not reported |
| Additional Code 4: | Not reported |
| Additional Code 5: | Not reported |
| | |
| Shipment Date: | 20031118 |
| Creation Date: | 8/5/2004 10:08:03 |
| Receipt Date: | 20031118 |
| Manifest ID: | 23326864 |
| Trans EPA ID: | CAD009452657 |
| Trans Name: | ROMIC ENVIRONMENTAL TECHNOLOGIES |
| Trans 2 EPA ID: | Not reported |
| Trans 2 Name: | Not reported |
| TSDF EPA ID: | CAD009452657 |
| Trans Name: | ROMIC ENVIRONMENT TECHNOLOGIES |
| TSDF Alt EPA ID: | CAD009452657 |
| TSDF Alt Name: | Not reported |
| Waste Code Description: | 343 - Unspecified organic liquid mixture |
| RCRA Code: | Not reported |
| Meth Code: | R01 - Recycler |
| Quantity Tons: | 0.289 |
| Waste Quantity: | 85 |
| Quantity Unit: | G |
| Additional Code 1: | Not reported |

**MERCEDES BENZ OF SACRAMENTO (Continued)** **S113010316**

| | |
|---|---|
| Additional Code 2: | Not reported |
| Additional Code 3: | Not reported |
| Additional Code 4: | Not reported |
| Additional Code 5: | Not reported |
| | |
| Shipment Date: | 20031105 |
| Creation Date: | 8/20/2004 8:27:39 |
| Receipt Date: | 20031105 |
| Manifest ID: | 22616772 |
| Trans EPA ID: | CAD009452657 |
| Trans Name: | ROMIC ENVIRONMENTAL TECHNOLOGIES |
| Trans 2 EPA ID: | Not reported |
| Trans 2 Name: | Not reported |
| TSDF EPA ID: | CAD009452657 |
| Trans Name: | ROMIC ENVIRONMENT TECHNOLOGIES |
| TSDF Alt EPA ID: | CAD009452657 |
| TSDF Alt Name: | Not reported |
| Waste Code Description: | 343 - Unspecified organic liquid mixture |
| RCRA Code: | Not reported |
| Meth Code: | R01 - Recycler |
| Quantity Tons: | 0.306 |
| Waste Quantity: | 90 |
| Quantity Unit: | G |
| Additional Code 1: | Not reported |
| Additional Code 2: | Not reported |
| Additional Code 3: | Not reported |
| Additional Code 4: | Not reported |
| Additional Code 5: | Not reported |
| | |
| Shipment Date: | 20031023 |
| Creation Date: | 8/3/2004 15:02:31 |
| Receipt Date: | 20031023 |
| Manifest ID: | 22616542 |
| Trans EPA ID: | CAD009452657 |
| Trans Name: | ROMIC ENVIRONMENTAL TECHNOLOGIES |
| Trans 2 EPA ID: | Not reported |
| Trans 2 Name: | Not reported |
| TSDF EPA ID: | CAD009452657 |
| Trans Name: | ROMIC ENVIRONMENT TECHNOLOGIES |
| TSDF Alt EPA ID: | CAD009452657 |
| TSDF Alt Name: | Not reported |
| Waste Code Description: | 343 - Unspecified organic liquid mixture |
| RCRA Code: | Not reported |
| Meth Code: | R01 - Recycler |
| Quantity Tons: | 0.374 |
| Waste Quantity: | 110 |
| Quantity Unit: | G |
| Additional Code 1: | Not reported |
| Additional Code 2: | Not reported |
| Additional Code 3: | Not reported |
| Additional Code 4: | Not reported |
| Additional Code 5: | Not reported |
| | |
| Shipment Date: | 20031008 |
| Creation Date: | 8/3/2004 7:33:04 |
| Receipt Date: | 20031008 |
| Manifest ID: | 22976167 |

**MERCEDES BENZ OF SACRAMENTO (Continued)** **S113010316**

| | |
|---|---|
| Trans EPA ID: | CAD009452657 |
| Trans Name: | ROMIC ENVIRONMENTAL TECHNOLOGIES |
| Trans 2 EPA ID: | Not reported |
| Trans 2 Name: | Not reported |
| TSDF EPA ID: | CAD009452657 |
| Trans Name: | ROMIC ENVIRONMENT TECHNOLOGIES |
| TSDF Alt EPA ID: | CAD009452657 |
| TSDF Alt Name: | Not reported |
| Waste Code Description: | 343 - Unspecified organic liquid mixture |
| RCRA Code: | Not reported |
| Meth Code: | R01 - Recycler |
| Quantity Tons: | 0.561 |
| Waste Quantity: | 165 |
| Quantity Unit: | G |
| Additional Code 1: | Not reported |
| Additional Code 2: | Not reported |
| Additional Code 3: | Not reported |
| Additional Code 4: | Not reported |
| Additional Code 5: | Not reported |

| | |
|---|---|
| Shipment Date: | 20030922 |
| Creation Date: | 8/2/2004 9:37:42 |
| Receipt Date: | 20030922 |
| Manifest ID: | 22969009 |
| Trans EPA ID: | CAD009452657 |
| Trans Name: | Not reported |
| Trans 2 EPA ID: | Not reported |
| Trans 2 Name: | Not reported |
| TSDF EPA ID: | CAD009452657 |
| Trans Name: | Not reported |
| TSDF Alt EPA ID: | CAD009452657 |
| TSDF Alt Name: | Not reported |
| Waste Code Description: | 343 - Unspecified organic liquid mixture |
| RCRA Code: | Not reported |
| Meth Code: | R01 - Recycler |
| Quantity Tons: | 0.34 |
| Waste Quantity: | 100 |
| Quantity Unit: | G |
| Additional Code 1: | Not reported |
| Additional Code 2: | Not reported |
| Additional Code 3: | Not reported |
| Additional Code 4: | Not reported |
| Additional Code 5: | Not reported |

| | |
|---|---|
| Shipment Date: | 20030908 |
| Creation Date: | 7/29/2004 7:45:24 |
| Receipt Date: | 20030908 |
| Manifest ID: | 22969470 |
| Trans EPA ID: | CAD009452657 |
| Trans Name: | Not reported |
| Trans 2 EPA ID: | Not reported |
| Trans 2 Name: | Not reported |
| TSDF EPA ID: | CAD009452657 |
| Trans Name: | Not reported |
| TSDF Alt EPA ID: | CAD009452657 |
| TSDF Alt Name: | Not reported |
| Waste Code Description: | 343 - Unspecified organic liquid mixture |

**MERCEDES BENZ OF SACRAMENTO (Continued)** **S113010316**

| | |
|---|---|
| RCRA Code: | Not reported |
| Meth Code: | R01 - Recycler |
| Quantity Tons: | 0.34 |
| Waste Quantity: | 100 |
| Quantity Unit: | G |
| Additional Code 1: | Not reported |
| Additional Code 2: | Not reported |
| Additional Code 3: | Not reported |
| Additional Code 4: | Not reported |
| Additional Code 5: | Not reported |
| | |
| Shipment Date: | 20030825 |
| Creation Date: | 7/29/2004 7:43:54 |
| Receipt Date: | 20030825 |
| Manifest ID: | 22973140 |
| Trans EPA ID: | CAD009452657 |
| Trans Name: | Not reported |
| Trans 2 EPA ID: | Not reported |
| Trans 2 Name: | Not reported |
| TSDF EPA ID: | CAD009452657 |
| Trans Name: | Not reported |
| TSDF Alt EPA ID: | CAD009452657 |
| TSDF Alt Name: | Not reported |
| Waste Code Description: | 343 - Unspecified organic liquid mixture |
| RCRA Code: | Not reported |
| Meth Code: | R01 - Recycler |
| Quantity Tons: | 0.391 |
| Waste Quantity: | 115 |
| Quantity Unit: | G |
| Additional Code 1: | Not reported |
| Additional Code 2: | Not reported |
| Additional Code 3: | Not reported |
| Additional Code 4: | Not reported |
| Additional Code 5: | Not reported |
| | |
| Shipment Date: | 20030811 |
| Creation Date: | 7/29/2004 7:46:19 |
| Receipt Date: | 20030812 |
| Manifest ID: | 22533367 |
| Trans EPA ID: | CAD044003556 |
| Trans Name: | Not reported |
| Trans 2 EPA ID: | Not reported |
| Trans 2 Name: | Not reported |
| TSDF EPA ID: | CAD044003556 |
| Trans Name: | Not reported |
| TSDF Alt EPA ID: | CAD044003556 |
| TSDF Alt Name: | Not reported |
| Waste Code Description: | 223 - Unspecified oil-containing waste |
| RCRA Code: | Not reported |
| Meth Code: | H01 - Transfer Station |
| Quantity Tons: | 2.2935 |
| Waste Quantity: | 550 |
| Quantity Unit: | G |
| Additional Code 1: | Not reported |
| Additional Code 2: | Not reported |
| Additional Code 3: | Not reported |
| Additional Code 4: | Not reported |

**MERCEDES BENZ OF SACRAMENTO (Continued)** **S113010316**

| | |
|---|---|
| Additional Code 5: | Not reported |

Additional Information:

| | |
|---|---|
| Year: | 2002 |
| Gen EPA ID: | CAD981688088 |
| Shipment Date: | 20021216 |
| Creation Date: | 3/27/2003 18:31:27 |
| Receipt Date: | 20021216 |
| Manifest ID: | 22172928 |
| Trans EPA ID: | CAD009452657 |
| Trans Name: | Not reported |
| Trans 2 EPA ID: | Not reported |
| Trans 2 Name: | Not reported |
| TSDF EPA ID: | CAD009452657 |
| Trans Name: | Not reported |
| TSDF Alt EPA ID: | Not reported |
| TSDF Alt Name: | Not reported |
| Waste Code Description: | 343 - Unspecified organic liquid mixture |
| RCRA Code: | Not reported |
| Meth Code: | R01 - Recycler |
| Quantity Tons: | 0.374 |
| Waste Quantity: | 110 |
| Quantity Unit: | G |
| Additional Code 1: | Not reported |
| Additional Code 2: | Not reported |
| Additional Code 3: | Not reported |
| Additional Code 4: | Not reported |
| Additional Code 5: | Not reported |
| Shipment Date: | 20021202 |
| Creation Date: | 2/25/2003 18:31:38 |
| Receipt Date: | 20021202 |
| Manifest ID: | 22172513 |
| Trans EPA ID: | CAD009452657 |
| Trans Name: | Not reported |
| Trans 2 EPA ID: | Not reported |
| Trans 2 Name: | Not reported |
| TSDF EPA ID: | CAD009452657 |
| Trans Name: | Not reported |
| TSDF Alt EPA ID: | Not reported |
| TSDF Alt Name: | Not reported |
| Waste Code Description: | 343 - Unspecified organic liquid mixture |
| RCRA Code: | Not reported |
| Meth Code: | R01 - Recycler |
| Quantity Tons: | 0.221 |
| Waste Quantity: | 65 |
| Quantity Unit: | G |
| Additional Code 1: | Not reported |
| Additional Code 2: | Not reported |
| Additional Code 3: | Not reported |
| Additional Code 4: | Not reported |
| Additional Code 5: | Not reported |
| Shipment Date: | 20021126 |
| Creation Date: | 4/2/2003 18:31:15 |
| Receipt Date: | 20021213 |

**MERCEDES BENZ OF SACRAMENTO (Continued)** **S113010316**

| | |
|---|---|
| Manifest ID: | 21750896 |
| Trans EPA ID: | CAD982413262 |
| Trans Name: | Not reported |
| Trans 2 EPA ID: | MAD039322250 |
| Trans 2 Name: | Not reported |
| TSDF EPA ID: | CAD059494310 |
| Trans Name: | Not reported |
| TSDF Alt EPA ID: | Not reported |
| TSDF Alt Name: | Not reported |
| Waste Code Description: | 223 - Unspecified oil-containing waste |
| RCRA Code: | Not reported |
| Meth Code: | D99 - Disposal, Other |
| Quantity Tons: | 0.125 |
| Waste Quantity: | 250 |
| Quantity Unit: | P |
| Additional Code 1: | Not reported |
| Additional Code 2: | Not reported |
| Additional Code 3: | Not reported |
| Additional Code 4: | Not reported |
| Additional Code 5: | Not reported |

| | |
|---|---|
| Shipment Date: | 20021114 |
| Creation Date: | 2/21/2003 10:42:43 |
| Receipt Date: | 20021114 |
| Manifest ID: | 22172254 |
| Trans EPA ID: | CAD009452657 |
| Trans Name: | Not reported |
| Trans 2 EPA ID: | Not reported |
| Trans 2 Name: | Not reported |
| TSDF EPA ID: | CAD009452657 |
| Trans Name: | Not reported |
| TSDF Alt EPA ID: | Not reported |
| TSDF Alt Name: | Not reported |
| Waste Code Description: | 343 - Unspecified organic liquid mixture |
| RCRA Code: | Not reported |
| Meth Code: | R01 - Recycler |
| Quantity Tons: | 0.187 |
| Waste Quantity: | 55 |
| Quantity Unit: | G |
| Additional Code 1: | Not reported |
| Additional Code 2: | Not reported |
| Additional Code 3: | Not reported |
| Additional Code 4: | Not reported |
| Additional Code 5: | Not reported |

| | |
|---|---|
| Shipment Date: | 20021105 |
| Creation Date: | 2/13/2003 18:31:35 |
| Receipt Date: | 20021105 |
| Manifest ID: | 22172013 |
| Trans EPA ID: | CAD009452657 |
| Trans Name: | Not reported |
| Trans 2 EPA ID: | Not reported |
| Trans 2 Name: | Not reported |
| TSDF EPA ID: | CAD009452657 |
| Trans Name: | Not reported |
| TSDF Alt EPA ID: | Not reported |
| TSDF Alt Name: | Not reported |

**MERCEDES BENZ OF SACRAMENTO (Continued)** **S113010316**

| | |
|---|---|
| Waste Code Description: | 343 - Unspecified organic liquid mixture |
| RCRA Code: | Not reported |
| Meth Code: | R01 - Recycler |
| Quantity Tons: | 0.153 |
| Waste Quantity: | 45 |
| Quantity Unit: | G |
| Additional Code 1: | Not reported |
| Additional Code 2: | Not reported |
| Additional Code 3: | Not reported |
| Additional Code 4: | Not reported |
| Additional Code 5: | Not reported |
| | |
| Shipment Date: | 20021029 |
| Creation Date: | 2/10/2003 18:31:16 |
| Receipt Date: | 20021029 |
| Manifest ID: | 22075732 |
| Trans EPA ID: | CAD009452657 |
| Trans Name: | Not reported |
| Trans 2 EPA ID: | Not reported |
| Trans 2 Name: | Not reported |
| TSDF EPA ID: | CAD009452657 |
| Trans Name: | Not reported |
| TSDF Alt EPA ID: | Not reported |
| TSDF Alt Name: | Not reported |
| Waste Code Description: | 343 - Unspecified organic liquid mixture |
| RCRA Code: | Not reported |
| Meth Code: | R01 - Recycler |
| Quantity Tons: | 0.544 |
| Waste Quantity: | 160 |
| Quantity Unit: | G |
| Additional Code 1: | Not reported |
| Additional Code 2: | Not reported |
| Additional Code 3: | Not reported |
| Additional Code 4: | Not reported |
| Additional Code 5: | Not reported |
| | |
| Shipment Date: | 20021014 |
| Creation Date: | 2/6/2003 18:31:16 |
| Receipt Date: | 20021014 |
| Manifest ID: | 22238110 |
| Trans EPA ID: | CAD009452657 |
| Trans Name: | Not reported |
| Trans 2 EPA ID: | Not reported |
| Trans 2 Name: | Not reported |
| TSDF EPA ID: | CAD009452657 |
| Trans Name: | Not reported |
| TSDF Alt EPA ID: | Not reported |
| TSDF Alt Name: | Not reported |
| Waste Code Description: | 343 - Unspecified organic liquid mixture |
| RCRA Code: | Not reported |
| Meth Code: | R01 - Recycler |
| Quantity Tons: | 0.51 |
| Waste Quantity: | 150 |
| Quantity Unit: | G |
| Additional Code 1: | Not reported |
| Additional Code 2: | Not reported |
| Additional Code 3: | Not reported |

**MERCEDES BENZ OF SACRAMENTO (Continued)** **S113010316**

| | |
|---|---|
| Additional Code 4: | Not reported |
| Additional Code 5: | Not reported |
| | |
| Shipment Date: | 20020918 |
| Creation Date: | 1/27/2003 18:32:25 |
| Receipt Date: | 20020918 |
| Manifest ID: | 22234977 |
| Trans EPA ID: | CAD009452657 |
| Trans Name: | Not reported |
| Trans 2 EPA ID: | Not reported |
| Trans 2 Name: | Not reported |
| TSDF EPA ID: | CAD009452657 |
| Trans Name: | Not reported |
| TSDF Alt EPA ID: | Not reported |
| TSDF Alt Name: | Not reported |
| Waste Code Description: | 343 - Unspecified organic liquid mixture |
| RCRA Code: | Not reported |
| Meth Code: | R01 - Recycler |
| Quantity Tons: | 0.306 |
| Waste Quantity: | 90 |
| Quantity Unit: | G |
| Additional Code 1: | Not reported |
| Additional Code 2: | Not reported |
| Additional Code 3: | Not reported |
| Additional Code 4: | Not reported |
| Additional Code 5: | Not reported |
| | |
| Shipment Date: | 20020822 |
| Creation Date: | 3/14/2003 18:31:30 |
| Receipt Date: | 20020822 |
| Manifest ID: | 22234566 |
| Trans EPA ID: | CAD009452657 |
| Trans Name: | Not reported |
| Trans 2 EPA ID: | Not reported |
| Trans 2 Name: | Not reported |
| TSDF EPA ID: | CAD009452657 |
| Trans Name: | Not reported |
| TSDF Alt EPA ID: | Not reported |
| TSDF Alt Name: | Not reported |
| Waste Code Description: | 343 - Unspecified organic liquid mixture |
| RCRA Code: | Not reported |
| Meth Code: | R01 - Recycler |
| Quantity Tons: | 0.17 |
| Waste Quantity: | 50 |
| Quantity Unit: | G |
| Additional Code 1: | Not reported |
| Additional Code 2: | Not reported |
| Additional Code 3: | Not reported |
| Additional Code 4: | Not reported |
| Additional Code 5: | Not reported |
| | |
| Shipment Date: | 20020814 |
| Creation Date: | 3/12/2003 18:31:29 |
| Receipt Date: | 20020814 |
| Manifest ID: | 21750514 |
| Trans EPA ID: | CAD009452657 |
| Trans Name: | Not reported |

**MERCEDES BENZ OF SACRAMENTO (Continued)** **S113010316**

| | |
|---|---|
| Trans 2 EPA ID: | Not reported |
| Trans 2 Name: | Not reported |
| TSDF EPA ID: | CAD009452657 |
| Trans Name: | Not reported |
| TSDF Alt EPA ID: | Not reported |
| TSDF Alt Name: | Not reported |
| Waste Code Description: | 343 - Unspecified organic liquid mixture |
| RCRA Code: | Not reported |
| Meth Code: | R01 - Recycler |
| Quantity Tons: | 0.34 |
| Waste Quantity: | 100 |
| Quantity Unit: | G |
| Additional Code 1: | Not reported |
| Additional Code 2: | Not reported |
| Additional Code 3: | Not reported |
| Additional Code 4: | Not reported |
| Additional Code 5: | Not reported |

Additional Information:

| | |
|---|---|
| Year: | 2001 |
| Gen EPA ID: | CAD981688088 |
| Shipment Date: | 20011221 |
| Creation Date: | 2/20/2002 0:00:00 |
| Receipt Date: | 20011221 |
| Manifest ID: | 21424277 |
| Trans EPA ID: | CAD009452657 |
| Trans Name: | Not reported |
| Trans 2 EPA ID: | Not reported |
| Trans 2 Name: | Not reported |
| TSDF EPA ID: | CAD009452657 |
| Trans Name: | Not reported |
| TSDF Alt EPA ID: | CAD009452657 |
| TSDF Alt Name: | Not reported |
| Waste Code Description: | 343 - Unspecified organic liquid mixture |
| RCRA Code: | Not reported |
| Meth Code: | R01 - Recycler |
| Quantity Tons: | 0.68 |
| Waste Quantity: | 200 |
| Quantity Unit: | G |
| Additional Code 1: | Not reported |
| Additional Code 2: | Not reported |
| Additional Code 3: | Not reported |
| Additional Code 4: | Not reported |
| Additional Code 5: | Not reported |
| Shipment Date: | 20011115 |
| Creation Date: | 1/16/2002 0:00:00 |
| Receipt Date: | 20011115 |
| Manifest ID: | 21298933 |
| Trans EPA ID: | CAD009452657 |
| Trans Name: | Not reported |
| Trans 2 EPA ID: | Not reported |
| Trans 2 Name: | Not reported |
| TSDF EPA ID: | CAD009452657 |
| Trans Name: | Not reported |
| TSDF Alt EPA ID: | Not reported |

**MERCEDES BENZ OF SACRAMENTO (Continued)** **S113010316**

| | |
|---|---|
| TSDF Alt Name: | Not reported |
| Waste Code Description: | 343 - Unspecified organic liquid mixture |
| RCRA Code: | Not reported |
| Meth Code: | R01 - Recycler |
| Quantity Tons: | 0.374 |
| Waste Quantity: | 110 |
| Quantity Unit: | G |
| Additional Code 1: | Not reported |
| Additional Code 2: | Not reported |
| Additional Code 3: | Not reported |
| Additional Code 4: | Not reported |
| Additional Code 5: | Not reported |
| | |
| Shipment Date: | 20011029 |
| Creation Date: | 12/17/2001 0:00:00 |
| Receipt Date: | 20011029 |
| Manifest ID: | 21423670 |
| Trans EPA ID: | CAD009452657 |
| Trans Name: | Not reported |
| Trans 2 EPA ID: | Not reported |
| Trans 2 Name: | Not reported |
| TSDF EPA ID: | CAD009452657 |
| Trans Name: | Not reported |
| TSDF Alt EPA ID: | Not reported |
| TSDF Alt Name: | Not reported |
| Waste Code Description: | 343 - Unspecified organic liquid mixture |
| RCRA Code: | Not reported |
| Meth Code: | R01 - Recycler |
| Quantity Tons: | 0.289 |
| Waste Quantity: | 85 |
| Quantity Unit: | G |
| Additional Code 1: | Not reported |
| Additional Code 2: | Not reported |
| Additional Code 3: | Not reported |
| Additional Code 4: | Not reported |
| Additional Code 5: | Not reported |
| | |
| Shipment Date: | 20011015 |
| Creation Date: | 12/17/2001 0:00:00 |
| Receipt Date: | 20011016 |
| Manifest ID: | 21424315 |
| Trans EPA ID: | CAD009452657 |
| Trans Name: | Not reported |
| Trans 2 EPA ID: | Not reported |
| Trans 2 Name: | Not reported |
| TSDF EPA ID: | CAD009452657 |
| Trans Name: | Not reported |
| TSDF Alt EPA ID: | CAD009452657 |
| TSDF Alt Name: | Not reported |
| Waste Code Description: | 343 - Unspecified organic liquid mixture |
| RCRA Code: | Not reported |
| Meth Code: | R01 - Recycler |
| Quantity Tons: | 0.442 |
| Waste Quantity: | 130 |
| Quantity Unit: | G |
| Additional Code 1: | Not reported |
| Additional Code 2: | Not reported |

**MERCEDES BENZ OF SACRAMENTO (Continued)** **S113010316**

| | |
|---|---|
| Additional Code 3: | Not reported |
| Additional Code 4: | Not reported |
| Additional Code 5: | Not reported |
| | |
| Shipment Date: | 20010920 |
| Creation Date: | 11/1/2001 0:00:00 |
| Receipt Date: | 20010921 |
| Manifest ID: | 21427645 |
| Trans EPA ID: | CAD009452657 |
| Trans Name: | Not reported |
| Trans 2 EPA ID: | Not reported |
| Trans 2 Name: | Not reported |
| TSDF EPA ID: | CAD009452657 |
| Trans Name: | Not reported |
| TSDF Alt EPA ID: | CAD009452657 |
| TSDF Alt Name: | Not reported |
| Waste Code Description: | 343 - Unspecified organic liquid mixture |
| RCRA Code: | Not reported |
| Meth Code: | R01 - Recycler |
| Quantity Tons: | 0.442 |
| Waste Quantity: | 130 |
| Quantity Unit: | G |
| Additional Code 1: | Not reported |
| Additional Code 2: | Not reported |
| Additional Code 3: | Not reported |
| Additional Code 4: | Not reported |
| Additional Code 5: | Not reported |
| | |
| Shipment Date: | 20010828 |
| Creation Date: | 10/23/2001 0:00:00 |
| Receipt Date: | 20010829 |
| Manifest ID: | 21236552 |
| Trans EPA ID: | CAD009452657 |
| Trans Name: | Not reported |
| Trans 2 EPA ID: | Not reported |
| Trans 2 Name: | Not reported |
| TSDF EPA ID: | CAD009452657 |
| Trans Name: | Not reported |
| TSDF Alt EPA ID: | CAD009452657 |
| TSDF Alt Name: | Not reported |
| Waste Code Description: | 343 - Unspecified organic liquid mixture |
| RCRA Code: | Not reported |
| Meth Code: | R01 - Recycler |
| Quantity Tons: | 0.306 |
| Waste Quantity: | 90 |
| Quantity Unit: | G |
| Additional Code 1: | Not reported |
| Additional Code 2: | Not reported |
| Additional Code 3: | Not reported |
| Additional Code 4: | Not reported |
| Additional Code 5: | Not reported |
| | |
| Shipment Date: | 20010808 |
| Creation Date: | 10/1/2001 0:00:00 |
| Receipt Date: | 20010814 |
| Manifest ID: | 21242257 |
| Trans EPA ID: | CAD009452657 |

**MERCEDES BENZ OF SACRAMENTO (Continued)** **S113010316**

| | |
|---|---|
| Trans Name: | Not reported |
| Trans 2 EPA ID: | Not reported |
| Trans 2 Name: | Not reported |
| TSDF EPA ID: | CAD009452657 |
| Trans Name: | Not reported |
| TSDF Alt EPA ID: | CAD009452657 |
| TSDF Alt Name: | Not reported |
| Waste Code Description: | 343 - Unspecified organic liquid mixture |
| RCRA Code: | Not reported |
| Meth Code: | R01 - Recycler |
| Quantity Tons: | 0.34 |
| Waste Quantity: | 100 |
| Quantity Unit: | G |
| Additional Code 1: | Not reported |
| Additional Code 2: | Not reported |
| Additional Code 3: | Not reported |
| Additional Code 4: | Not reported |
| Additional Code 5: | Not reported |

| | |
|---|---|
| Shipment Date: | 20010725 |
| Creation Date: | 10/1/2001 0:00:00 |
| Receipt Date: | 20010727 |
| Manifest ID: | 21238323 |
| Trans EPA ID: | CAD009452657 |
| Trans Name: | Not reported |
| Trans 2 EPA ID: | Not reported |
| Trans 2 Name: | Not reported |
| TSDF EPA ID: | CAD009452657 |
| Trans Name: | Not reported |
| TSDF Alt EPA ID: | Not reported |
| TSDF Alt Name: | Not reported |
| Waste Code Description: | 343 - Unspecified organic liquid mixture |
| RCRA Code: | Not reported |
| Meth Code: | R01 - Recycler |
| Quantity Tons: | 0.204 |
| Waste Quantity: | 60 |
| Quantity Unit: | G |
| Additional Code 1: | Not reported |
| Additional Code 2: | Not reported |
| Additional Code 3: | Not reported |
| Additional Code 4: | Not reported |
| Additional Code 5: | Not reported |

| | |
|---|---|
| Shipment Date: | 20010710 |
| Creation Date: | 8/24/2001 0:00:00 |
| Receipt Date: | 20010712 |
| Manifest ID: | 20722614 |
| Trans EPA ID: | CAD009452657 |
| Trans Name: | Not reported |
| Trans 2 EPA ID: | Not reported |
| Trans 2 Name: | Not reported |
| TSDF EPA ID: | CAD009452657 |
| Trans Name: | Not reported |
| TSDF Alt EPA ID: | CAD009452657 |
| TSDF Alt Name: | Not reported |
| Waste Code Description: | 343 - Unspecified organic liquid mixture |
| RCRA Code: | Not reported |

**MERCEDES BENZ OF SACRAMENTO (Continued)** **S113010316**

| | |
|---|---|
| Meth Code: | R01 - Recycler |
| Quantity Tons: | 0.136 |
| Waste Quantity: | 40 |
| Quantity Unit: | G |
| Additional Code 1: | Not reported |
| Additional Code 2: | Not reported |
| Additional Code 3: | Not reported |
| Additional Code 4: | Not reported |
| Additional Code 5: | Not reported |
| | |
| Shipment Date: | 20010626 |
| Creation Date: | 8/24/2001 0:00:00 |
| Receipt Date: | 20010629 |
| Manifest ID: | 20714094 |
| Trans EPA ID: | CAD009452657 |
| Trans Name: | Not reported |
| Trans 2 EPA ID: | Not reported |
| Trans 2 Name: | Not reported |
| TSDF EPA ID: | CAD009452657 |
| Trans Name: | Not reported |
| TSDF Alt EPA ID: | CAD009452657 |
| TSDF Alt Name: | Not reported |
| Waste Code Description: | 343 - Unspecified organic liquid mixture |
| RCRA Code: | Not reported |
| Meth Code: | R01 - Recycler |
| Quantity Tons: | 0.306 |
| Waste Quantity: | 90 |
| Quantity Unit: | G |
| Additional Code 1: | Not reported |
| Additional Code 2: | Not reported |
| Additional Code 3: | Not reported |
| Additional Code 4: | Not reported |
| Additional Code 5: | Not reported |

Additional Information:

| | |
|---|---|
| Year: | 2000 |
| Gen EPA ID: | CAD981688088 |
| | |
| Shipment Date: | 20001207 |
| Creation Date: | 2/1/2001 0:00:00 |
| Receipt Date: | 20001218 |
| Manifest ID: | 20877126 |
| Trans EPA ID: | CAD009452657 |
| Trans Name: | Not reported |
| Trans 2 EPA ID: | Not reported |
| Trans 2 Name: | Not reported |
| TSDF EPA ID: | CAD009452657 |
| Trans Name: | Not reported |
| TSDF Alt EPA ID: | CAD009452657 |
| TSDF Alt Name: | Not reported |
| Waste Code Description: | 343 - Unspecified organic liquid mixture |
| RCRA Code: | Not reported |
| Meth Code: | R01 - Recycler |
| Quantity Tons: | 0.68 |
| Waste Quantity: | 200 |
| Quantity Unit: | G |
| Additional Code 1: | Not reported |

**MERCEDES BENZ OF SACRAMENTO (Continued)** **S113010316**

| | |
|---|---|
| Additional Code 2: | Not reported |
| Additional Code 3: | Not reported |
| Additional Code 4: | Not reported |
| Additional Code 5: | Not reported |
| | |
| Shipment Date: | 20001012 |
| Creation Date: | 12/13/2000 0:00:00 |
| Receipt Date: | 20001024 |
| Manifest ID: | 20311229 |
| Trans EPA ID: | CAD009452657 |
| Trans Name: | Not reported |
| Trans 2 EPA ID: | Not reported |
| Trans 2 Name: | Not reported |
| TSDF EPA ID: | CAD009452657 |
| Trans Name: | Not reported |
| TSDF Alt EPA ID: | CAD009452657 |
| TSDF Alt Name: | Not reported |
| Waste Code Description: | 343 - Unspecified organic liquid mixture |
| RCRA Code: | Not reported |
| Meth Code: | R01 - Recycler |
| Quantity Tons: | 0.544 |
| Waste Quantity: | 160 |
| Quantity Unit: | G |
| Additional Code 1: | Not reported |
| Additional Code 2: | Not reported |
| Additional Code 3: | Not reported |
| Additional Code 4: | Not reported |
| Additional Code 5: | Not reported |
| | |
| Shipment Date: | 20000912 |
| Creation Date: | 10/30/2000 0:00:00 |
| Receipt Date: | 20000913 |
| Manifest ID: | 20308317 |
| Trans EPA ID: | CAD009452657 |
| Trans Name: | Not reported |
| Trans 2 EPA ID: | Not reported |
| Trans 2 Name: | Not reported |
| TSDF EPA ID: | CAD009452657 |
| Trans Name: | Not reported |
| TSDF Alt EPA ID: | CAD009452657 |
| TSDF Alt Name: | Not reported |
| Waste Code Description: | 343 - Unspecified organic liquid mixture |
| RCRA Code: | Not reported |
| Meth Code: | R01 - Recycler |
| Quantity Tons: | 0.68 |
| Waste Quantity: | 200 |
| Quantity Unit: | G |
| Additional Code 1: | Not reported |
| Additional Code 2: | Not reported |
| Additional Code 3: | Not reported |
| Additional Code 4: | Not reported |
| Additional Code 5: | Not reported |
| | |
| Shipment Date: | 20000825 |
| Creation Date: | 11/13/2000 0:00:00 |
| Receipt Date: | 20000901 |
| Manifest ID: | 20112891 |

**MERCEDES BENZ OF SACRAMENTO (Continued)** **S113010316**

| | |
|---|---|
| Trans EPA ID: | CAD982413262 |
| Trans Name: | Not reported |
| Trans 2 EPA ID: | SCR000074591 |
| Trans 2 Name: | Not reported |
| TSDF EPA ID: | CAD059494310 |
| Trans Name: | Not reported |
| TSDF Alt EPA ID: | CAD059494310 |
| TSDF Alt Name: | Not reported |
| Waste Code Description: | 223 - Unspecified oil-containing waste |
| RCRA Code: | Not reported |
| Meth Code: | H01 - Transfer Station |
| Quantity Tons: | 0.175 |
| Waste Quantity: | 350 |
| Quantity Unit: | P |
| Additional Code 1: | Not reported |
| Additional Code 2: | Not reported |
| Additional Code 3: | Not reported |
| Additional Code 4: | Not reported |
| Additional Code 5: | Not reported |

| | |
|---|---|
| Shipment Date: | 20000721 |
| Creation Date: | 9/11/2000 0:00:00 |
| Receipt Date: | 20000725 |
| Manifest ID: | 99546326 |
| Trans EPA ID: | CAD009452657 |
| Trans Name: | Not reported |
| Trans 2 EPA ID: | Not reported |
| Trans 2 Name: | Not reported |
| TSDF EPA ID: | CAD009452657 |
| Trans Name: | Not reported |
| TSDF Alt EPA ID: | CAD009452657 |
| TSDF Alt Name: | Not reported |
| Waste Code Description: | 343 - Unspecified organic liquid mixture |
| RCRA Code: | Not reported |
| Meth Code: | R01 - Recycler |
| Quantity Tons: | 0.425 |
| Waste Quantity: | 125 |
| Quantity Unit: | G |
| Additional Code 1: | Not reported |
| Additional Code 2: | Not reported |
| Additional Code 3: | Not reported |
| Additional Code 4: | Not reported |
| Additional Code 5: | Not reported |

| | |
|---|---|
| Shipment Date: | 20000623 |
| Creation Date: | 8/28/2000 0:00:00 |
| Receipt Date: | 20000623 |
| Manifest ID: | 20068188 |
| Trans EPA ID: | CAD009452657 |
| Trans Name: | Not reported |
| Trans 2 EPA ID: | Not reported |
| Trans 2 Name: | Not reported |
| TSDF EPA ID: | CAD009452657 |
| Trans Name: | Not reported |
| TSDF Alt EPA ID: | CAD009452657 |
| TSDF Alt Name: | Not reported |
| Waste Code Description: | 343 - Unspecified organic liquid mixture |

**MERCEDES BENZ OF SACRAMENTO (Continued)** **S113010316**

| | |
|---|---|
| RCRA Code: | Not reported |
| Meth Code: | R01 - Recycler |
| Quantity Tons: | 0.425 |
| Waste Quantity: | 125 |
| Quantity Unit: | G |
| Additional Code 1: | Not reported |
| Additional Code 2: | Not reported |
| Additional Code 3: | Not reported |
| Additional Code 4: | Not reported |
| Additional Code 5: | Not reported |
| | |
| Shipment Date: | 20000525 |
| Creation Date: | 8/1/2000 0:00:00 |
| Receipt Date: | 20000530 |
| Manifest ID: | 20066263 |
| Trans EPA ID: | CAD009452657 |
| Trans Name: | Not reported |
| Trans 2 EPA ID: | Not reported |
| Trans 2 Name: | Not reported |
| TSDF EPA ID: | CAD009452657 |
| Trans Name: | Not reported |
| TSDF Alt EPA ID: | CAD009452657 |
| TSDF Alt Name: | Not reported |
| Waste Code Description: | 343 - Unspecified organic liquid mixture |
| RCRA Code: | Not reported |
| Meth Code: | R01 - Recycler |
| Quantity Tons: | 0.578 |
| Waste Quantity: | 170 |
| Quantity Unit: | G |
| Additional Code 1: | Not reported |
| Additional Code 2: | Not reported |
| Additional Code 3: | Not reported |
| Additional Code 4: | Not reported |
| Additional Code 5: | Not reported |
| | |
| Shipment Date: | 20000428 |
| Creation Date: | 6/21/2000 0:00:00 |
| Receipt Date: | 20000516 |
| Manifest ID: | 20067928 |
| Trans EPA ID: | CAD009452657 |
| Trans Name: | Not reported |
| Trans 2 EPA ID: | Not reported |
| Trans 2 Name: | Not reported |
| TSDF EPA ID: | CAD009452657 |
| Trans Name: | Not reported |
| TSDF Alt EPA ID: | CAD009452657 |
| TSDF Alt Name: | Not reported |
| Waste Code Description: | 343 - Unspecified organic liquid mixture |
| RCRA Code: | Not reported |
| Meth Code: | R01 - Recycler |
| Quantity Tons: | 0.578 |
| Waste Quantity: | 170 |
| Quantity Unit: | G |
| Additional Code 1: | Not reported |
| Additional Code 2: | Not reported |
| Additional Code 3: | Not reported |
| Additional Code 4: | Not reported |

**MERCEDES BENZ OF SACRAMENTO (Continued)** **S113010316**

| | |
|---|---|
| Additional Code 5: | Not reported |
| | |
| Shipment Date: | 20000330 |
| Creation Date: | 5/30/2000 0:00:00 |
| Receipt Date: | 20000404 |
| Manifest ID: | 20066901 |
| Trans EPA ID: | CAD009452657 |
| Trans Name: | Not reported |
| Trans 2 EPA ID: | Not reported |
| Trans 2 Name: | Not reported |
| TSDF EPA ID: | CAD009452657 |
| Trans Name: | Not reported |
| TSDF Alt EPA ID: | CAD009452657 |
| TSDF Alt Name: | Not reported |
| Waste Code Description: | 343 - Unspecified organic liquid mixture |
| RCRA Code: | Not reported |
| Meth Code: | R01 - Recycler |
| Quantity Tons: | 0.578 |
| Waste Quantity: | 170 |
| Quantity Unit: | G |
| Additional Code 1: | Not reported |
| Additional Code 2: | Not reported |
| Additional Code 3: | Not reported |
| Additional Code 4: | Not reported |
| Additional Code 5: | Not reported |
| | |
| Shipment Date: | 20000302 |
| Creation Date: | 5/30/2000 0:00:00 |
| Receipt Date: | 20000404 |
| Manifest ID: | 99823468 |
| Trans EPA ID: | CAD009452657 |
| Trans Name: | Not reported |
| Trans 2 EPA ID: | Not reported |
| Trans 2 Name: | Not reported |
| TSDF EPA ID: | CAD009452657 |
| Trans Name: | Not reported |
| TSDF Alt EPA ID: | CAD009452657 |
| TSDF Alt Name: | Not reported |
| Waste Code Description: | 343 - Unspecified organic liquid mixture |
| RCRA Code: | Not reported |
| Meth Code: | R01 - Recycler |
| Quantity Tons: | 0.595 |
| Waste Quantity: | 175 |
| Quantity Unit: | G |
| Additional Code 1: | Not reported |
| Additional Code 2: | Not reported |
| Additional Code 3: | Not reported |
| Additional Code 4: | Not reported |
| Additional Code 5: | Not reported |

Additional Information:

| | |
|---|---|
| Year: | 1999 |
| Gen EPA ID: | CAD981688088 |
| | |
| Shipment Date: | 19991209 |
| Creation Date: | 3/7/2000 0:00:00 |
| Receipt Date: | 19991209 |

**MERCEDES BENZ OF SACRAMENTO (Continued)** **S113010316**

| | |
|---|---|
| Manifest ID: | 99591538 |
| Trans EPA ID: | CAD009452657 |
| Trans Name: | Not reported |
| Trans 2 EPA ID: | Not reported |
| Trans 2 Name: | Not reported |
| TSDF EPA ID: | CAD009452657 |
| Trans Name: | Not reported |
| TSDF Alt EPA ID: | CAD009452657 |
| TSDF Alt Name: | Not reported |
| Waste Code Description: | 343 - Unspecified organic liquid mixture |
| RCRA Code: | Not reported |
| Meth Code: | R01 - Recycler |
| Quantity Tons: | 0.476 |
| Waste Quantity: | 140 |
| Quantity Unit: | G |
| Additional Code 1: | Not reported |
| Additional Code 2: | Not reported |
| Additional Code 3: | Not reported |
| Additional Code 4: | Not reported |
| Additional Code 5: | Not reported |

| | |
|---|---|
| Shipment Date: | 19991110 |
| Creation Date: | 2/15/2000 0:00:00 |
| Receipt Date: | 19991110 |
| Manifest ID: | 99590458 |
| Trans EPA ID: | CAD009452657 |
| Trans Name: | Not reported |
| Trans 2 EPA ID: | Not reported |
| Trans 2 Name: | Not reported |
| TSDF EPA ID: | CAD009452657 |
| Trans Name: | Not reported |
| TSDF Alt EPA ID: | CAD009452657 |
| TSDF Alt Name: | Not reported |
| Waste Code Description: | 343 - Unspecified organic liquid mixture |
| RCRA Code: | Not reported |
| Meth Code: | R01 - Recycler |
| Quantity Tons: | 0.51 |
| Waste Quantity: | 150 |
| Quantity Unit: | G |
| Additional Code 1: | Not reported |
| Additional Code 2: | Not reported |
| Additional Code 3: | Not reported |
| Additional Code 4: | Not reported |
| Additional Code 5: | Not reported |

| | |
|---|---|
| Shipment Date: | 19991013 |
| Creation Date: | 1/4/2000 0:00:00 |
| Receipt Date: | 19991013 |
| Manifest ID: | 99590833 |
| Trans EPA ID: | CAD009452657 |
| Trans Name: | Not reported |
| Trans 2 EPA ID: | Not reported |
| Trans 2 Name: | Not reported |
| TSDF EPA ID: | CAD009452657 |
| Trans Name: | Not reported |
| TSDF Alt EPA ID: | CAD009452657 |
| TSDF Alt Name: | Not reported |

**MERCEDES BENZ OF SACRAMENTO (Continued)** **S113010316**

| | |
|---|---|
| Waste Code Description: | 343 - Unspecified organic liquid mixture |
| RCRA Code: | Not reported |
| Meth Code: | R01 - Recycler |
| Quantity Tons: | 0.476 |
| Waste Quantity: | 140 |
| Quantity Unit: | G |
| Additional Code 1: | Not reported |
| Additional Code 2: | Not reported |
| Additional Code 3: | Not reported |
| Additional Code 4: | Not reported |
| Additional Code 5: | Not reported |
| | |
| Shipment Date: | 19990915 |
| Creation Date: | 11/22/1999 0:00:00 |
| Receipt Date: | 19990915 |
| Manifest ID: | 99594605 |
| Trans EPA ID: | CAD009452657 |
| Trans Name: | Not reported |
| Trans 2 EPA ID: | Not reported |
| Trans 2 Name: | Not reported |
| TSDF EPA ID: | CAD009452657 |
| Trans Name: | Not reported |
| TSDF Alt EPA ID: | CAD009452657 |
| TSDF Alt Name: | Not reported |
| Waste Code Description: | 343 - Unspecified organic liquid mixture |
| RCRA Code: | Not reported |
| Meth Code: | R01 - Recycler |
| Quantity Tons: | 0.425 |
| Waste Quantity: | 125 |
| Quantity Unit: | G |
| Additional Code 1: | Not reported |
| Additional Code 2: | Not reported |
| Additional Code 3: | Not reported |
| Additional Code 4: | Not reported |
| Additional Code 5: | Not reported |
| | |
| Shipment Date: | 19990819 |
| Creation Date: | 10/28/1999 0:00:00 |
| Receipt Date: | 19990819 |
| Manifest ID: | 99591823 |
| Trans EPA ID: | CAD009452657 |
| Trans Name: | Not reported |
| Trans 2 EPA ID: | Not reported |
| Trans 2 Name: | Not reported |
| TSDF EPA ID: | CAD009452657 |
| Trans Name: | Not reported |
| TSDF Alt EPA ID: | CAD009452657 |
| TSDF Alt Name: | Not reported |
| Waste Code Description: | 343 - Unspecified organic liquid mixture |
| RCRA Code: | Not reported |
| Meth Code: | R01 - Recycler |
| Quantity Tons: | 0.646 |
| Waste Quantity: | 190 |
| Quantity Unit: | G |
| Additional Code 1: | Not reported |
| Additional Code 2: | Not reported |
| Additional Code 3: | Not reported |

**MERCEDES BENZ OF SACRAMENTO (Continued)** **S113010316**

| | |
|---|---|
| Additional Code 4: | Not reported |
| Additional Code 5: | Not reported |
| | |
| Shipment Date: | 19990714 |
| Creation Date: | 9/1/1999 0:00:00 |
| Receipt Date: | 19990714 |
| Manifest ID: | 99077417 |
| Trans EPA ID: | CAD009452657 |
| Trans Name: | Not reported |
| Trans 2 EPA ID: | Not reported |
| Trans 2 Name: | Not reported |
| TSDF EPA ID: | CAD009452657 |
| Trans Name: | Not reported |
| TSDF Alt EPA ID: | CAD009452657 |
| TSDF Alt Name: | Not reported |
| Waste Code Description: | 343 - Unspecified organic liquid mixture |
| RCRA Code: | Not reported |
| Meth Code: | R01 - Recycler |
| Quantity Tons: | 0.476 |
| Waste Quantity: | 140 |
| Quantity Unit: | G |
| Additional Code 1: | Not reported |
| Additional Code 2: | Not reported |
| Additional Code 3: | Not reported |
| Additional Code 4: | Not reported |
| Additional Code 5: | Not reported |
| | |
| Shipment Date: | 19990616 |
| Creation Date: | 8/19/1999 0:00:00 |
| Receipt Date: | 19990616 |
| Manifest ID: | 99075670 |
| Trans EPA ID: | CAD009452657 |
| Trans Name: | Not reported |
| Trans 2 EPA ID: | Not reported |
| Trans 2 Name: | Not reported |
| TSDF EPA ID: | CAD009452657 |
| Trans Name: | Not reported |
| TSDF Alt EPA ID: | CAD009452657 |
| TSDF Alt Name: | Not reported |
| Waste Code Description: | 343 - Unspecified organic liquid mixture |
| RCRA Code: | Not reported |
| Meth Code: | R01 - Recycler |
| Quantity Tons: | 0.646 |
| Waste Quantity: | 190 |
| Quantity Unit: | G |
| Additional Code 1: | Not reported |
| Additional Code 2: | Not reported |
| Additional Code 3: | Not reported |
| Additional Code 4: | Not reported |
| Additional Code 5: | Not reported |
| | |
| Shipment Date: | 19990518 |
| Creation Date: | 7/19/1999 0:00:00 |
| Receipt Date: | 19990518 |
| Manifest ID: | 99076063 |
| Trans EPA ID: | CAD009452657 |
| Trans Name: | Not reported |

**MERCEDES BENZ OF SACRAMENTO (Continued)** **S113010316**

| | |
|---|---|
| Trans 2 EPA ID: | Not reported |
| Trans 2 Name: | Not reported |
| TSDF EPA ID: | CAD009452657 |
| Trans Name: | Not reported |
| TSDF Alt EPA ID: | CAD009452657 |
| TSDF Alt Name: | Not reported |
| Waste Code Description: | 343 - Unspecified organic liquid mixture |
| RCRA Code: | Not reported |
| Meth Code: | R01 - Recycler |
| Quantity Tons: | 0.68 |
| Waste Quantity: | 200 |
| Quantity Unit: | G |
| Additional Code 1: | Not reported |
| Additional Code 2: | Not reported |
| Additional Code 3: | Not reported |
| Additional Code 4: | Not reported |
| Additional Code 5: | Not reported |

| | |
|---|---|
| Shipment Date: | 19990420 |
| Creation Date: | 6/10/1999 0:00:00 |
| Receipt Date: | 19990421 |
| Manifest ID: | 99292775 |
| Trans EPA ID: | CAD009452657 |
| Trans Name: | Not reported |
| Trans 2 EPA ID: | Not reported |
| Trans 2 Name: | Not reported |
| TSDF EPA ID: | CAD009452657 |
| Trans Name: | Not reported |
| TSDF Alt EPA ID: | CAD009452657 |
| TSDF Alt Name: | Not reported |
| Waste Code Description: | 343 - Unspecified organic liquid mixture |
| RCRA Code: | Not reported |
| Meth Code: | R01 - Recycler |
| Quantity Tons: | 0.544 |
| Waste Quantity: | 160 |
| Quantity Unit: | G |
| Additional Code 1: | Not reported |
| Additional Code 2: | Not reported |
| Additional Code 3: | Not reported |
| Additional Code 4: | Not reported |
| Additional Code 5: | Not reported |

| | |
|---|---|
| Shipment Date: | 19990323 |
| Creation Date: | 5/17/1999 0:00:00 |
| Receipt Date: | 19990324 |
| Manifest ID: | 98048937 |
| Trans EPA ID: | CAD009452657 |
| Trans Name: | Not reported |
| Trans 2 EPA ID: | Not reported |
| Trans 2 Name: | Not reported |
| TSDF EPA ID: | CAD009452657 |
| Trans Name: | Not reported |
| TSDF Alt EPA ID: | Not reported |
| TSDF Alt Name: | Not reported |
| Waste Code Description: | 343 - Unspecified organic liquid mixture |
| RCRA Code: | Not reported |
| Meth Code: | R01 - Recycler |

**MERCEDES BENZ OF SACRAMENTO (Continued)** **S113010316**

| | |
|---|---|
| Quantity Tons: | 0.68 |
| Waste Quantity: | 200 |
| Quantity Unit: | G |
| Additional Code 1: | Not reported |
| Additional Code 2: | Not reported |
| Additional Code 3: | Not reported |
| Additional Code 4: | Not reported |
| Additional Code 5: | Not reported |

Additional Information:

| | |
|---|---|
| Year: | 1998 |
| Gen EPA ID: | CAD981688088 |
| Shipment Date: | 19981216 |
| Creation Date: | 1/28/1999 0:00:00 |
| Receipt Date: | 19981217 |
| Manifest ID: | 98839653 |
| Trans EPA ID: | CAD981694664 |
| Trans Name: | Not reported |
| Trans 2 EPA ID: | Not reported |
| Trans 2 Name: | Not reported |
| TSDF EPA ID: | CAD009452657 |
| Trans Name: | Not reported |
| TSDF Alt EPA ID: | Not reported |
| TSDF Alt Name: | Not reported |
| Waste Code Description: | 343 - Unspecified organic liquid mixture |
| RCRA Code: | Not reported |
| Meth Code: | R01 - Recycler |
| Quantity Tons: | 0.374 |
| Waste Quantity: | 110 |
| Quantity Unit: | G |
| Additional Code 1: | Not reported |
| Additional Code 2: | Not reported |
| Additional Code 3: | Not reported |
| Additional Code 4: | Not reported |
| Additional Code 5: | Not reported |
| Shipment Date: | 19981130 |
| Creation Date: | 1/13/1999 0:00:00 |
| Receipt Date: | 19981203 |
| Manifest ID: | 98057185 |
| Trans EPA ID: | CAD981694664 |
| Trans Name: | Not reported |
| Trans 2 EPA ID: | Not reported |
| Trans 2 Name: | Not reported |
| TSDF EPA ID: | CAD009452657 |
| Trans Name: | Not reported |
| TSDF Alt EPA ID: | CAD009452657 |
| TSDF Alt Name: | Not reported |
| Waste Code Description: | 343 - Unspecified organic liquid mixture |
| RCRA Code: | Not reported |
| Meth Code: | R01 - Recycler |
| Quantity Tons: | 0.391 |
| Waste Quantity: | 115 |
| Quantity Unit: | G |
| Additional Code 1: | Not reported |
| Additional Code 2: | Not reported |

**MERCEDES BENZ OF SACRAMENTO (Continued)** **S113010316**

| | |
|---|---|
| Additional Code 3: | Not reported |
| Additional Code 4: | Not reported |
| Additional Code 5: | Not reported |
| | |
| Shipment Date: | 19981112 |
| Creation Date: | 1/5/1999 0:00:00 |
| Receipt Date: | 19981113 |
| Manifest ID: | 98056894 |
| Trans EPA ID: | CAD981694664 |
| Trans Name: | Not reported |
| Trans 2 EPA ID: | Not reported |
| Trans 2 Name: | Not reported |
| TSDF EPA ID: | CAD009452657 |
| Trans Name: | Not reported |
| TSDF Alt EPA ID: | CAD009452657 |
| TSDF Alt Name: | Not reported |
| Waste Code Description: | 343 - Unspecified organic liquid mixture |
| RCRA Code: | Not reported |
| Meth Code: | R01 - Recycler |
| Quantity Tons: | 0.68 |
| Waste Quantity: | 200 |
| Quantity Unit: | G |
| Additional Code 1: | Not reported |
| Additional Code 2: | Not reported |
| Additional Code 3: | Not reported |
| Additional Code 4: | Not reported |
| Additional Code 5: | Not reported |
| | |
| Shipment Date: | 19981013 |
| Creation Date: | 12/7/1998 0:00:00 |
| Receipt Date: | 19981015 |
| Manifest ID: | 98051390 |
| Trans EPA ID: | CAD981694664 |
| Trans Name: | Not reported |
| Trans 2 EPA ID: | Not reported |
| Trans 2 Name: | Not reported |
| TSDF EPA ID: | CAD009452657 |
| Trans Name: | Not reported |
| TSDF Alt EPA ID: | CAD009452657 |
| TSDF Alt Name: | Not reported |
| Waste Code Description: | 343 - Unspecified organic liquid mixture |
| RCRA Code: | Not reported |
| Meth Code: | R01 - Recycler |
| Quantity Tons: | 0.34 |
| Waste Quantity: | 100 |
| Quantity Unit: | G |
| Additional Code 1: | Not reported |
| Additional Code 2: | Not reported |
| Additional Code 3: | Not reported |
| Additional Code 4: | Not reported |
| Additional Code 5: | Not reported |
| | |
| Shipment Date: | 19980925 |
| Creation Date: | 11/23/1998 0:00:00 |
| Receipt Date: | 19980928 |
| Manifest ID: | 98051852 |
| Trans EPA ID: | CAD981694664 |

**MERCEDES BENZ OF SACRAMENTO (Continued)** **S113010316**

| | |
|---|---|
| Trans Name: | Not reported |
| Trans 2 EPA ID: | Not reported |
| Trans 2 Name: | Not reported |
| TSDF EPA ID: | CAD009452657 |
| Trans Name: | Not reported |
| TSDF Alt EPA ID: | CAD009452657 |
| TSDF Alt Name: | Not reported |
| Waste Code Description: | 343 - Unspecified organic liquid mixture |
| RCRA Code: | Not reported |
| Meth Code: | R01 - Recycler |
| Quantity Tons: | 0.544 |
| Waste Quantity: | 160 |
| Quantity Unit: | G |
| Additional Code 1: | Not reported |
| Additional Code 2: | Not reported |
| Additional Code 3: | Not reported |
| Additional Code 4: | Not reported |
| Additional Code 5: | Not reported |

| | |
|---|---|
| Shipment Date: | 19980827 |
| Creation Date: | 11/2/1998 0:00:00 |
| Receipt Date: | 19980831 |
| Manifest ID: | 98056672 |
| Trans EPA ID: | CAD981694664 |
| Trans Name: | Not reported |
| Trans 2 EPA ID: | Not reported |
| Trans 2 Name: | Not reported |
| TSDF EPA ID: | CAD009452657 |
| Trans Name: | Not reported |
| TSDF Alt EPA ID: | CAD009452657 |
| TSDF Alt Name: | Not reported |
| Waste Code Description: | 343 - Unspecified organic liquid mixture |
| RCRA Code: | Not reported |
| Meth Code: | R01 - Recycler |
| Quantity Tons: | 0.425 |
| Waste Quantity: | 125 |
| Quantity Unit: | G |
| Additional Code 1: | Not reported |
| Additional Code 2: | Not reported |
| Additional Code 3: | Not reported |
| Additional Code 4: | Not reported |
| Additional Code 5: | Not reported |

| | |
|---|---|
| Shipment Date: | 19980806 |
| Creation Date: | 10/1/1998 0:00:00 |
| Receipt Date: | 19980810 |
| Manifest ID: | 98056431 |
| Trans EPA ID: | CAD981694664 |
| Trans Name: | Not reported |
| Trans 2 EPA ID: | Not reported |
| Trans 2 Name: | Not reported |
| TSDF EPA ID: | CAD009452657 |
| Trans Name: | Not reported |
| TSDF Alt EPA ID: | CAD009452657 |
| TSDF Alt Name: | Not reported |
| Waste Code Description: | 343 - Unspecified organic liquid mixture |
| RCRA Code: | Not reported |

**MERCEDES BENZ OF SACRAMENTO (Continued)** **S113010316**

| | |
|---|---|
| Meth Code: | R01 - Recycler |
| Quantity Tons: | 0.459 |
| Waste Quantity: | 135 |
| Quantity Unit: | G |
| Additional Code 1: | Not reported |
| Additional Code 2: | Not reported |
| Additional Code 3: | Not reported |
| Additional Code 4: | Not reported |
| Additional Code 5: | Not reported |
| | |
| Shipment Date: | 19980706 |
| Creation Date: | 9/3/1998 0:00:00 |
| Receipt Date: | 19980707 |
| Manifest ID: | 98056235 |
| Trans EPA ID: | CAD981694664 |
| Trans Name: | Not reported |
| Trans 2 EPA ID: | Not reported |
| Trans 2 Name: | Not reported |
| TSDF EPA ID: | CAD009452657 |
| Trans Name: | Not reported |
| TSDF Alt EPA ID: | Not reported |
| TSDF Alt Name: | Not reported |
| Waste Code Description: | 343 - Unspecified organic liquid mixture |
| RCRA Code: | Not reported |
| Meth Code: | R01 - Recycler |
| Quantity Tons: | 0.442 |
| Waste Quantity: | 130 |
| Quantity Unit: | G |
| Additional Code 1: | Not reported |
| Additional Code 2: | Not reported |
| Additional Code 3: | Not reported |
| Additional Code 4: | Not reported |
| Additional Code 5: | Not reported |
| | |
| Shipment Date: | 19980609 |
| Creation Date: | 8/3/1998 0:00:00 |
| Receipt Date: | 19980610 |
| Manifest ID: | 98050511 |
| Trans EPA ID: | CAD981694664 |
| Trans Name: | Not reported |
| Trans 2 EPA ID: | Not reported |
| Trans 2 Name: | Not reported |
| TSDF EPA ID: | CAD009452657 |
| Trans Name: | Not reported |
| TSDF Alt EPA ID: | Not reported |
| TSDF Alt Name: | Not reported |
| Waste Code Description: | 343 - Unspecified organic liquid mixture |
| RCRA Code: | Not reported |
| Meth Code: | R01 - Recycler |
| Quantity Tons: | 0.425 |
| Waste Quantity: | 125 |
| Quantity Unit: | G |
| Additional Code 1: | Not reported |
| Additional Code 2: | Not reported |
| Additional Code 3: | Not reported |
| Additional Code 4: | Not reported |
| Additional Code 5: | Not reported |

**MERCEDES BENZ OF SACRAMENTO (Continued)** **S113010316**

| | |
|---|---|
| Shipment Date: | 19980519 |
| Creation Date: | 7/15/1998 0:00:00 |
| Receipt Date: | 19980520 |
| Manifest ID: | 96872107 |
| Trans EPA ID: | CAD981694664 |
| Trans Name: | Not reported |
| Trans 2 EPA ID: | Not reported |
| Trans 2 Name: | Not reported |
| TSDF EPA ID: | CAD009452657 |
| Trans Name: | Not reported |
| TSDF Alt EPA ID: | CAD009452657 |
| TSDF Alt Name: | Not reported |
| Waste Code Description: | 343 - Unspecified organic liquid mixture |
| RCRA Code: | Not reported |
| Meth Code: | R01 - Recycler |
| Quantity Tons: | 0.51 |
| Waste Quantity: | 150 |
| Quantity Unit: | G |
| Additional Code 1: | Not reported |
| Additional Code 2: | Not reported |
| Additional Code 3: | Not reported |
| Additional Code 4: | Not reported |
| Additional Code 5: | Not reported |

Additional Information:

| | |
|---|---|
| Year: | 1997 |
| Gen EPA ID: | CAD981688088 |

| | |
|---|---|
| Shipment Date: | 19971216 |
| Creation Date: | 7/23/1998 0:00:00 |
| Receipt Date: | 19971217 |
| Manifest ID: | 96878122 |
| Trans EPA ID: | CAD981694664 |
| Trans Name: | Not reported |
| Trans 2 EPA ID: | Not reported |
| Trans 2 Name: | Not reported |
| TSDF EPA ID: | CAD009452657 |
| Trans Name: | Not reported |
| TSDF Alt EPA ID: | Not reported |
| TSDF Alt Name: | Not reported |
| Waste Code Description: | 343 - Unspecified organic liquid mixture |
| RCRA Code: | Not reported |
| Meth Code: | R01 - Recycler |
| Quantity Tons: | 0.476 |
| Waste Quantity: | 140 |
| Quantity Unit: | G |
| Additional Code 1: | Not reported |
| Additional Code 2: | Not reported |
| Additional Code 3: | Not reported |
| Additional Code 4: | Not reported |
| Additional Code 5: | Not reported |

| | |
|---|---|
| Shipment Date: | 19971120 |
| Creation Date: | 7/23/1998 0:00:00 |
| Receipt Date: | 19971121 |
| Manifest ID: | 96879614 |
| Trans EPA ID: | CAD981694664 |

**MERCEDES BENZ OF SACRAMENTO (Continued)** **S113010316**

| | |
|---|---|
| Trans Name: | Not reported |
| Trans 2 EPA ID: | Not reported |
| Trans 2 Name: | Not reported |
| TSDF EPA ID: | CAD009452657 |
| Trans Name: | Not reported |
| TSDF Alt EPA ID: | Not reported |
| TSDF Alt Name: | Not reported |
| Waste Code Description: | 343 - Unspecified organic liquid mixture |
| RCRA Code: | Not reported |
| Meth Code: | R01 - Recycler |
| Quantity Tons: | 0.51 |
| Waste Quantity: | 150 |
| Quantity Unit: | G |
| Additional Code 1: | Not reported |
| Additional Code 2: | Not reported |
| Additional Code 3: | Not reported |
| Additional Code 4: | Not reported |
| Additional Code 5: | Not reported |

| | |
|---|---|
| Shipment Date: | 19971028 |
| Creation Date: | 7/23/1998 0:00:00 |
| Receipt Date: | 19971029 |
| Manifest ID: | 96879166 |
| Trans EPA ID: | CAD981694664 |
| Trans Name: | Not reported |
| Trans 2 EPA ID: | Not reported |
| Trans 2 Name: | Not reported |
| TSDF EPA ID: | CAD009452657 |
| Trans Name: | Not reported |
| TSDF Alt EPA ID: | Not reported |
| TSDF Alt Name: | Not reported |
| Waste Code Description: | 343 - Unspecified organic liquid mixture |
| RCRA Code: | Not reported |
| Meth Code: | R01 - Recycler |
| Quantity Tons: | 0.425 |
| Waste Quantity: | 125 |
| Quantity Unit: | G |
| Additional Code 1: | Not reported |
| Additional Code 2: | Not reported |
| Additional Code 3: | Not reported |
| Additional Code 4: | Not reported |
| Additional Code 5: | Not reported |

| | |
|---|---|
| Shipment Date: | 19971015 |
| Creation Date: | 7/23/1998 0:00:00 |
| Receipt Date: | 19971016 |
| Manifest ID: | 96878810 |
| Trans EPA ID: | CAD981694664 |
| Trans Name: | Not reported |
| Trans 2 EPA ID: | Not reported |
| Trans 2 Name: | Not reported |
| TSDF EPA ID: | CAD009452657 |
| Trans Name: | Not reported |
| TSDF Alt EPA ID: | Not reported |
| TSDF Alt Name: | Not reported |
| Waste Code Description: | 343 - Unspecified organic liquid mixture |
| RCRA Code: | Not reported |

**MERCEDES BENZ OF SACRAMENTO (Continued)** **S113010316**

| | |
|---|---|
| Meth Code: | R01 - Recycler |
| Quantity Tons: | 0.425 |
| Waste Quantity: | 125 |
| Quantity Unit: | G |
| Additional Code 1: | Not reported |
| Additional Code 2: | Not reported |
| Additional Code 3: | Not reported |
| Additional Code 4: | Not reported |
| Additional Code 5: | Not reported |
| | |
| Shipment Date: | 19970925 |
| Creation Date: | 7/23/1998 0:00:00 |
| Receipt Date: | 19970925 |
| Manifest ID: | 96870998 |
| Trans EPA ID: | CAD981694664 |
| Trans Name: | Not reported |
| Trans 2 EPA ID: | Not reported |
| Trans 2 Name: | Not reported |
| TSDF EPA ID: | CAD009452657 |
| Trans Name: | Not reported |
| TSDF Alt EPA ID: | Not reported |
| TSDF Alt Name: | Not reported |
| Waste Code Description: | 343 - Unspecified organic liquid mixture |
| RCRA Code: | Not reported |
| Meth Code: | R01 - Recycler |
| Quantity Tons: | 0.51 |
| Waste Quantity: | 150 |
| Quantity Unit: | G |
| Additional Code 1: | Not reported |
| Additional Code 2: | Not reported |
| Additional Code 3: | Not reported |
| Additional Code 4: | Not reported |
| Additional Code 5: | Not reported |
| | |
| Shipment Date: | 19970905 |
| Creation Date: | 3/18/1998 0:00:00 |
| Receipt Date: | 19970908 |
| Manifest ID: | 96271219 |
| Trans EPA ID: | CAD981694664 |
| Trans Name: | Not reported |
| Trans 2 EPA ID: | Not reported |
| Trans 2 Name: | Not reported |
| TSDF EPA ID: | CAD009452657 |
| Trans Name: | Not reported |
| TSDF Alt EPA ID: | Not reported |
| TSDF Alt Name: | Not reported |
| Waste Code Description: | 343 - Unspecified organic liquid mixture |
| RCRA Code: | Not reported |
| Meth Code: | R01 - Recycler |
| Quantity Tons: | 0.442 |
| Waste Quantity: | 130 |
| Quantity Unit: | G |
| Additional Code 1: | Not reported |
| Additional Code 2: | Not reported |
| Additional Code 3: | Not reported |
| Additional Code 4: | Not reported |
| Additional Code 5: | Not reported |

**MERCEDES BENZ OF SACRAMENTO (Continued)** **S113010316**

| | |
|---|---|
| Shipment Date: | 19970812 |
| Creation Date: | 7/23/1998 0:00:00 |
| Receipt Date: | 19970814 |
| Manifest ID: | 96752709 |
| Trans EPA ID: | CAD981694664 |
| Trans Name: | Not reported |
| Trans 2 EPA ID: | Not reported |
| Trans 2 Name: | Not reported |
| TSDF EPA ID: | CAD009452657 |
| Trans Name: | Not reported |
| TSDF Alt EPA ID: | Not reported |
| TSDF Alt Name: | Not reported |
| Waste Code Description: | 343 - Unspecified organic liquid mixture |
| RCRA Code: | Not reported |
| Meth Code: | R01 - Recycler |
| Quantity Tons: | 0.34 |
| Waste Quantity: | 100 |
| Quantity Unit: | G |
| Additional Code 1: | Not reported |
| Additional Code 2: | Not reported |
| Additional Code 3: | Not reported |
| Additional Code 4: | Not reported |
| Additional Code 5: | Not reported |

| | |
|---|---|
| Shipment Date: | 19970730 |
| Creation Date: | 12/4/1997 0:00:00 |
| Receipt Date: | 19970730 |
| Manifest ID: | 96752418 |
| Trans EPA ID: | CAD981694664 |
| Trans Name: | Not reported |
| Trans 2 EPA ID: | Not reported |
| Trans 2 Name: | Not reported |
| TSDF EPA ID: | CAD009452657 |
| Trans Name: | Not reported |
| TSDF Alt EPA ID: | Not reported |
| TSDF Alt Name: | Not reported |
| Waste Code Description: | 343 - Unspecified organic liquid mixture |
| RCRA Code: | Not reported |
| Meth Code: | R01 - Recycler |
| Quantity Tons: | 0.425 |
| Waste Quantity: | 125 |
| Quantity Unit: | G |
| Additional Code 1: | Not reported |
| Additional Code 2: | Not reported |
| Additional Code 3: | Not reported |
| Additional Code 4: | Not reported |
| Additional Code 5: | Not reported |

| | |
|---|---|
| Shipment Date: | 19970630 |
| Creation Date: | 12/4/1997 0:00:00 |
| Receipt Date: | 19970701 |
| Manifest ID: | 96749791 |
| Trans EPA ID: | CAD981694664 |
| Trans Name: | Not reported |
| Trans 2 EPA ID: | Not reported |
| Trans 2 Name: | Not reported |
| TSDF EPA ID: | CAD009452657 |

**MERCEDES BENZ OF SACRAMENTO (Continued)** **S113010316**

| | |
|---|---|
| Trans Name: | Not reported |
| TSDF Alt EPA ID: | Not reported |
| TSDF Alt Name: | Not reported |
| Waste Code Description: | 343 - Unspecified organic liquid mixture |
| RCRA Code: | Not reported |
| Meth Code: | R01 - Recycler |
| Quantity Tons: | 0.34 |
| Waste Quantity: | 100 |
| Quantity Unit: | G |
| Additional Code 1: | Not reported |
| Additional Code 2: | Not reported |
| Additional Code 3: | Not reported |
| Additional Code 4: | Not reported |
| Additional Code 5: | Not reported |

| | |
|---|---|
| Shipment Date: | 19970611 |
| Creation Date: | 9/12/1997 0:00:00 |
| Receipt Date: | 19970611 |
| Manifest ID: | 96751821 |
| Trans EPA ID: | CAD981694664 |
| Trans Name: | Not reported |
| Trans 2 EPA ID: | Not reported |
| Trans 2 Name: | Not reported |
| TSDF EPA ID: | CAD009452657 |
| Trans Name: | Not reported |
| TSDF Alt EPA ID: | Not reported |
| TSDF Alt Name: | Not reported |
| Waste Code Description: | 343 - Unspecified organic liquid mixture |
| RCRA Code: | Not reported |
| Meth Code: | R01 - Recycler |
| Quantity Tons: | 0.374 |
| Waste Quantity: | 110 |
| Quantity Unit: | G |
| Additional Code 1: | Not reported |
| Additional Code 2: | Not reported |
| Additional Code 3: | Not reported |
| Additional Code 4: | Not reported |
| Additional Code 5: | Not reported |

CERS:

| | |
|---|---|
| Name: | MERCEDES BENZ OF SACRAMENTO |
| Address: | 1810 HOWE AVE |
| City,State,Zip: | SACRAMENTO, CA 95825 |
| Site ID: | 134273 |
| CERS ID: | 10219600 |
| CERS Description: | Chemical Storage Facilities |

Violations:

| | |
|---|---|
| Site ID: | 134273 |
| Site Name: | MERCEDES BENZ OF SACRAMENTO |
| Violation Date: | 03-12-2014 |
| Citation: | 19 CCR 4 2729.2(a)(3) - California Code of Regulations, Title 19, Chapter 4, Section(s) 2729.2(a)(3) |
| Violation Description: | Failure to complete and/or submit an annotated site map if required by CUPA. |
| Violation Notes: | Returned to compliance on 05/05/2014. OBSERVATION: The annotated site map submitted to this department does not include the hazardous |

**MERCEDES BENZ OF SACRAMENTO (Continued)** **S113010316**

materials storage areas found in the service department, side shop, parts warehouse, and sprinter bay. The gas/diesel/used oil tank location and identification on the map are not clear. CORRECTIVE ACTION: Revise the annotated Site Map to clearly include all of the hazardous materials/waste storage areas and submit electronically in this department's e-Reporting Portal or in the California Environmental Reporting System.

Violation Division: Sacramento County Env Management Department
Violation Program: HMRRP
Violation Source: CERS,

Site ID: 134273
Site Name: MERCEDES BENZ OF SACRAMENTO
Violation Date: 03-29-2017
Citation: 22 CCR 23 66273.34 - California Code of Regulations, Title 22, Chapter 23, Section(s) 66273.34
Violation Description: Failure to label or mark each individual or container or the designated area of universal waste as required. 1) Waste batteries shall be marked with "Universal Waste-Battery(ies) . 2) Mercury containing equipment shall be marked with "Universal Waste -Mercury-Containing Equipment . 3) Lamps shall be marked with Universal Waste-Lamp(s) . 4)Each electronic devices or the container or the designated area shall be marked with Universal Waste-Electronic Device(s) . 5) Each CRTs or the container or the designated area shall be marked with "Universal Waste-CRT(s) . 6) CRT glass or the designated area shall be marked with Universal Waste-CRT glass .
Violation Notes: Returned to compliance on 04/21/2017. OBSERVATION: Universal waste handler failed to label or mark universal waste containers or areas with the words Universal Waste and the type of waste. Observed one plastic trash can located next to the parts department that was not labeled. CORRECTIVE ACTION: Label universal wastes with the required information. Submit documentation to this Department demonstrating that the universal waste is properly labeled.
Violation Division: Sacramento County Env Management Department
Violation Program: HW
Violation Source: CERS,

Site ID: 134273
Site Name: MERCEDES BENZ OF SACRAMENTO
Violation Date: 06-11-2020
Citation: 22 CCR 15 66265.33 - California Code of Regulations, Title 22, Chapter 15, Section(s) 66265.33
Violation Description: Failure to test and maintain as necessary all facility communications or alarm systems, fire protection equipment, spill control equipment, and decontamination equipment to assure its proper operation in time of emergency.
Violation Notes: Returned to compliance on 07/01/2020. OBSERVATION: Fire extinguishers located directly outside of oil storage room and by the fueling station have not been tested and maintained to assure its proper operation in time of emergency. There were no tags on the fire extinguishers placed in these areas to demonstrate adequate maintenance. CORRECTIVE ACTION: Submit photos/documentation to this department demonstrating the fire extinguishers observed and listed above have been properly tested or maintained.
Violation Division: Sacramento County Env Management Department
Violation Program: HW
Violation Source: CERS,

**MERCEDES BENZ OF SACRAMENTO (Continued)** **S113010316**

| | |
|---|---|
| Site ID: | 134273 |
| Site Name: | MERCEDES BENZ OF SACRAMENTO |
| Violation Date: | 03-29-2017 |
| Citation: | HSC 6.95 Multiple - California Health and Safety Code, Chapter 6.95, Section(s) Multiple |
| Violation Description: | Business Plan Program - Operations/Maintenance - General |
| Violation Notes: | Returned to compliance on 04/21/2017. OBSERVATION: The training program for safe handling of hazardous materials has not been adequately implemented. Observed one 5 gallon plastic container of car detail wax located in the back shop that had a hole on the top of the container. Employees must implement their training on safe handling of hazardous materials. CORRECTIVE ACTION: Submit documentation to this department demonstrating that employees have received training on safe handling of hazardous materials. Close all hazardous materials containers and submit a photo of properly closed containers. Submit a statement documenting how hazardous materials containers will be managed in the future. |
| Violation Division: | Sacramento County Env Management Department |
| Violation Program: | HMRRP |
| Violation Source: | CERS, |

| | |
|---|---|
| Site ID: | 134273 |
| Site Name: | MERCEDES BENZ OF SACRAMENTO |
| Violation Date: | 03-29-2017 |
| Citation: | 22 CCR 12 66262.11 - California Code of Regulations, Title 22, Chapter 12, Section(s) 66262.11 |
| Violation Description: | Failure to determine if wastes generated are hazardous waste by using generator knowledge or applying testing method. |
| Violation Notes: | Returned to compliance on 04/21/2017. OBSERVATION: Finely divided metal generated are being disposed of as trash. Finely divided metal less than 100 microns in size do not meet the definition of scrap metal. Observed multiple quarts of new motor oil and ATF that were not fully empty located in the trash cans in the side shop. CORRECTIVE ACTION: Immediately stop disposing of finely divided metal. Submit documentation to this department demonstrating that the finely divided metal has been properly characterized to determine if it is a hazardous waste. If determined to be hazardous submit manifests/receipts documenting proper disposal and a statement demonstrating how you will manage it in the future. Keep the test results, waste analyses, or other determinations at least three years from the date that the waste was last sent to on-site or off-site treatment, storage, or disposal. Submit documentation demonstrating that partially full quart sized containers of new motor oil, new coolant, and new ATF [Truncated] |
| Violation Division: | Sacramento County Env Management Department |
| Violation Program: | HW |
| Violation Source: | CERS, |

| | |
|---|---|
| Site ID: | 134273 |
| Site Name: | MERCEDES BENZ OF SACRAMENTO |
| Violation Date: | 03-12-2014 |
| Citation: | 22 CCR 16 66266.130 - California Code of Regulations, Title 22, Chapter 16, Section(s) 66266.130 |
| Violation Description: | Failure to properly handle, manage, label, and recycle used oil and fuel filters. |
| Violation Notes: | Returned to compliance on 03/25/2014. OBSERVATION: One 55 gallon drum of used oil and fuel filters located in the hazardous waste storage |

**MERCEDES BENZ OF SACRAMENTO (Continued)** **S113010316**

area was observed Without an accumulation start date. A bill of lading for used oil and fuel filters was only available for August 14, 2013. CORRECTIVE ACTION: Submit a photo to this department demonstrating that the used oil and fuel filter drum has an accumulation start date. In addition, submit all bills of lading for used oil filters disposed of within the past three years.

Violation Division: Sacramento County Env Management Department
Violation Program: HW
Violation Source: CERS,

Site ID: 134273
Site Name: MERCEDES BENZ OF SACRAMENTO
Violation Date: 03-29-2017
Citation: HSC 6.95 25508(a)(1) - California Health and Safety Code, Chapter 6.95, Section(s) 25508(a)(1)
Violation Description: Failure to complete and electronically submit hazardous material inventory information for all reportable hazardous materials on site at or above reportable quantities.
Violation Notes: Returned to compliance on 06/06/2017. OBSERVATION: The facility has not submitted the Hazardous Materials Inventory Chemical Description page for: Three 55 gallon steel drums of motor oil located in the side shop Two 55 gallon steel drums of Diesel Exhaust Fluid (DEF) located outside of the main shop Two 55 gallon steel drums of Floor cleaner located outside of the main shop One 100 gallon container of motor oil located in the Sprinter Bay One 55 gallon drum of Automatic Transmission Fluid (ATF) located in the Sprinter Bay One 250 gallon container of ATF located in the side shop One 250 gallon container of motor oil located in the back shop One 500 gallon container of waste oil located in the back shop One 120 gallon container of waste coolant located in the back shop One 55 gallon steel drum of waste gasoline CORRECTIVE ACTION: Complete and submit the Hazardous Materials Inventory Chemical Description page for all materials listed above electronically in the California Environmental [Truncated]
Violation Division: Sacramento County Env Management Department
Violation Program: HMRRP
Violation Source: CERS,

Site ID: 134273
Site Name: MERCEDES BENZ OF SACRAMENTO
Violation Date: 03-29-2017
Citation: HSC 6.5 25250.22 - California Health and Safety Code, Chapter 6.5, Section(s) 25250.22
Violation Description: Failure to properly manage used oil and/or fuel filters in accordance with the requirements.
Violation Notes: Returned to compliance on 04/21/2017. OBSERVATION: Observed three 55 gallon steel drums of fuel filters located outside of the side shop were observed without the start accumulation dates. The last manifest available indicated that the most recent pick up was June 2016. CORRECTIVE ACTION: Properly dispose of the used oil filters and submit photos demonstrating that the oil filters have been properly labeled with the start accumulation date. Submit manifests demonstrating that the oil filters have been properly disposed of.
Violation Division: Sacramento County Env Management Department
Violation Program: HW
Violation Source: CERS,

Site ID: 134273

**MERCEDES BENZ OF SACRAMENTO (Continued)** **S113010316**

| | |
|---|---|
| Site Name: | MERCEDES BENZ OF SACRAMENTO |
| Violation Date: | 06-11-2020 |
| Citation: | 22 CCR 15 66265.174 - California Code of Regulations, Title 22, Chapter 15, Section(s) 66265.174 |
| Violation Description: | Failure to inspect weekly, areas where hazardous waste containers are stored or transferred. The owner or operator shall look for leaking containers and for deterioration of containers and the containment system caused by corrosion or other factors. |
| Violation Notes: | Returned to compliance on 07/01/2020. Observations: Weekly inspection logs were not available for review during inspection to demonstrate that the hazardous waste areas were being assessed for compliance. There were multiple hazardous waste storage areas: Oil storage room with Used Oil tank and the outside area by the parts shop with oily debris/paper filter wastes. As a LQG, the facility must document weekly inspections and meet the requirements specified. Corrective Action: Submit proof of implementing weekly inspections by submitting documentation of weekly inspections to this department. |
| Violation Division: | Sacramento County Env Management Department |
| Violation Program: | HW |
| Violation Source: | CERS, |
| | |
| Site ID: | 134273 |
| Site Name: | MERCEDES BENZ OF SACRAMENTO |
| Violation Date: | 06-11-2020 |
| Citation: | 22 CCR 15 66265.16 - California Code of Regulations, Title 22, Chapter 15, Section(s) 66265.16 |
| Violation Description: | Failure to provide employees with hazardous waste training program of class room instructions or on-the-job training within the first six months after the date of their employment or assignment to a facility, or to a new position at a facility and annually thereafter. Training records on current personnel shall be kept until closure of the facility and for former employees the record shall be kept for at least three years from the date the employee last worked at the facility. The records shall include the following: the job title for each position at the facility related to hazardous waste management, and the name of the employee filling each job; a written job description for each position, duties of facility personnel assigned to each position, and a written description of the type and amount of both introductory and continuing training that will be given to each person filling a position. |
| Violation Notes: | Returned to compliance on 07/01/2020. Observations: At time of inspection, documentation was not provided to demonstrate that the training was completed on an annual basis. Last documented training reviewed was dated back to 2015. Corrective Action: Submit documentation demonstrating training was completed as indicated during the inspection. Facility representative indicated a date of February 2020 however a roster or training documentation was not provided to prove that it was completed. This violation is undetermined at this time. Facility will have until the date indicated above to submit proof. |
| Violation Division: | Sacramento County Env Management Department |
| Violation Program: | HW |
| Violation Source: | CERS, |
| | |
| Site ID: | 134273 |
| Site Name: | MERCEDES BENZ OF SACRAMENTO |
| Violation Date: | 03-12-2014 |

**MERCEDES BENZ OF SACRAMENTO (Continued)** **S113010316**

| | |
|---|---|
| Citation: | 22 CCR 12 66262.34(a) - California Code of Regulations, Title 22, Chapter 12, Section(s) 66262.34(a) |
| Violation Description: | Failure to obtain a permit or grant of interim status to accumulate hazardous waste longer than 90 days. |
| Violation Notes: | Returned to compliance on 03/25/2014. OBSERVATION: One 55 gallon drum of oily absorbent waste and three 55 gallon drums of oily paper engine filters located in the outdoor hazardous waste storage area were observed without accumulation start dates and a manifest/receipt demonstrating disposal within the past 90 days was not available. CORRECTIVE ACTION: Dispose of oily absorbent and oily filter waste and submit a copy of the manifest/receipt to this department. |
| Violation Division: | Sacramento County Env Management Department |
| Violation Program: | HW |
| Violation Source: | CERS, |
| | |
| Site ID: | 134273 |
| Site Name: | MERCEDES BENZ OF SACRAMENTO |
| Violation Date: | 03-12-2014 |
| Citation: | 22 CCR 12 66262.40(c) - California Code of Regulations, Title 22, Chapter 12, Section(s) 66262.40(c) |
| Violation Description: | Failure to determine if the waste generated is a hazardous waste and to maintain analysis results for three years. |
| Violation Notes: | Returned to compliance on 03/25/2014. OBSERVATION: The contents of an unlabeled partially filled open blue poly 55 gallon drum located near the outdoor hazardous waste storage area were unknown. Submit documentation to this department demonstrating that the unknown liquid has been properly characterized to determine if it is a hazardous waste. If determined to be hazardous submit a manifest/receipt documenting proper disposal. |
| Violation Division: | Sacramento County Env Management Department |
| Violation Program: | HW |
| Violation Source: | CERS, |
| | |
| Site ID: | 134273 |
| Site Name: | MERCEDES BENZ OF SACRAMENTO |
| Violation Date: | 06-11-2020 |
| Citation: | HSC 6.95 25508(a)(1) - California Health and Safety Code, Chapter 6.95, Section(s) 25508(a)(1) |
| Violation Description: | Failure to complete and electronically submit hazardous material inventory information for all reportable hazardous materials on site at or above reportable quantities. |
| Violation Notes: | Returned to compliance on 07/01/2020. OBSERVATION: Chemical inventory information for all reportable hazardous materials on site at or above reportable quantities have not been completed and electronically submitted to this department. Facility shall add into inventory their: Oily Debris, which on multiple occasions have been stored on site > 500 lbs. Facility shall also include Brake Cleaner, where 2 x 55 gallon drums were observed on site. *Note: Please verify quantity of gasoline and diesel stored on site. Reported quantity is 1,500 gallons, however, the placard on the tank indicates 2,000 gallons. CORRECTIVE ACTION: Complete the chemical inventory information for all reportable hazardous materials at or above reportable quantities and submit electronically in the California Environmental Reporting System. |
| Violation Division: | Sacramento County Env Management Department |
| Violation Program: | HMRRP |
| Violation Source: | CERS, |

**MERCEDES BENZ OF SACRAMENTO (Continued)** **S113010316**

| | |
|---|---|
| Site ID: | 134273 |
| Site Name: | MERCEDES BENZ OF SACRAMENTO |
| Violation Date: | 03-12-2014 |
| Citation: | HSC 6.67 Multiple - California Health and Safety Code, Chapter 6.67, Section(s) Multiple |
| Violation Description: | Haz Waste Generator Program - Operations/Maintenance - General |
| Violation Notes: | Returned to compliance on 03/25/2014. OBSERVATION: Two empty 55 gallon drums located outside the side shop bay door were observed without labels. CORRECTIVE ACTION: Submit photos/documentation to this department demonstrating that the empty containers listed above have been marked with the date they were emptied and are being properly managed pursuant to 22 CCR 11 66261.7. |
| Violation Division: | Sacramento County Env Management Department |
| Violation Program: | HW |
| Violation Source: | CERS, |

| | |
|---|---|
| Site ID: | 134273 |
| Site Name: | MERCEDES BENZ OF SACRAMENTO |
| Violation Date: | 03-29-2017 |
| Citation: | 22 CCR 15 66265.173 - California Code of Regulations, Title 22, Chapter 15, Section(s) 66265.173 |
| Violation Description: | Failure to meet the following container management requirements: (a) A container holding hazardous waste must always be closed during storage, except when it is necessary to add or remove waste. (b) A container holding hazardous waste must not be opened, handled, or stored in a manner which may rupture the container or cause it to leak. |
| Violation Notes: | Returned to compliance on 04/21/2017. OBSERVATION: Observed three 5 gallon plastic buckets of used oil filters located in the main shop that were observed open. CORRECTIVE ACTION: Submit photos to this department demonstrating that the container listed above have been properly closed. |
| Violation Division: | Sacramento County Env Management Department |
| Violation Program: | HW |
| Violation Source: | CERS, |

| | |
|---|---|
| Site ID: | 134273 |
| Site Name: | MERCEDES BENZ OF SACRAMENTO |
| Violation Date: | 03-29-2017 |
| Citation: | 22 CCR 12 66262.34(f) - California Code of Regulations, Title 22, Chapter 12, Section(s) 66262.34(f) |
| Violation Description: | Failure to properly label hazardous waste accumulation containers and portable tanks with the following requirements: "Hazardous Waste", name and address of the generator, physical and chemical characteristics of the Hazardous Waste, and starting accumulation date. |
| Violation Notes: | Returned to compliance on 04/21/2017. OBSERVATION: Observed multiple one gallon plastic containers of unknown liquids located throughout the main shop that were observed without a hazardous waste label. Observed two 5 gallon plastic containers of unknown substances located in the side shop that did not have a hazardous waste label. Observed one 5 gallon plastic bucket of used oily water located outside next to the air compressor located outside the back shop without a label. CORRECTIVE ACTION: Submit a photo to this department demonstrating that the containers listed above has been properly labeled. |
| Violation Division: | Sacramento County Env Management Department |
| Violation Program: | HW |

**MERCEDES BENZ OF SACRAMENTO (Continued)** **S113010316**

| | |
|---|---|
| Violation Source: | CERS, |
| Site ID: | 134273 |
| Site Name: | MERCEDES BENZ OF SACRAMENTO |
| Violation Date: | 03-29-2017 |
| Citation: | 19 CCR 6.95 25508(a)(1) - California Code of Regulations, Title 19, Chapter 6.95, Section(s) 25508(a)(1) |
| Violation Description: | Failure to complete and electronically submit the Business Activities Page and/or Business Owner Operator Identification Page. |
| Violation Notes: | Returned to compliance on 06/06/2017. OBSERVATION: The Business Activities page has been submitted to this department with incorrect Environmental contacts for the site. CORRECTIVE ACTION: Update and resubmit the Business Activities page and submit electronically in the California Environmental Reporting System. |
| Violation Division: | Sacramento County Env Management Department |
| Violation Program: | HMRRP |
| Violation Source: | CERS, |
| Site ID: | 134273 |
| Site Name: | MERCEDES BENZ OF SACRAMENTO |
| Violation Date: | 03-12-2014 |
| Citation: | 22 CCR 15 66265.173 - California Code of Regulations, Title 22, Chapter 15, Section(s) 66265.173 |
| Violation Description: | Failure to properly close hazardous waste containers when not in active use. |
| Violation Notes: | Returned to compliance on 03/25/2014. |
| Violation Division: | Sacramento County Env Management Department |
| Violation Program: | HW |
| Violation Source: | CERS, |
| Site ID: | 134273 |
| Site Name: | MERCEDES BENZ OF SACRAMENTO |
| Violation Date: | 03-12-2014 |
| Citation: | HSC 6.95 25504(a) - California Health and Safety Code, Chapter 6.95, Section(s) 25504(a) |
| Violation Description: | Failure to complete and/or submit hazardous material inventory forms for all reportable hazardous materials on site. |
| Violation Notes: | Returned to compliance on 05/05/2014. OBSERVATION: The facility has not submitted the Hazardous Materials Inventory Chemical Description page for diesel exhaust fluid (2 x 55 gallons in the side shop), motor oil (2 x 55 gallons in the parts warehouse), and used oil (~100 gallons in the Sprinter Bay) to this department. CORRECTIVE ACTION: Complete and submit the Hazardous Materials Inventory Chemical Description page for all materials listed above electronically in this department's e-Reporting Portal or in the California Environmental Reporting System. |
| Violation Division: | Sacramento County Env Management Department |
| Violation Program: | HMRRP |
| Violation Source: | CERS, |
| Site ID: | 134273 |
| Site Name: | MERCEDES BENZ OF SACRAMENTO |
| Violation Date: | 06-11-2020 |
| Citation: | HSC 6.95 25508(a)(1) - California Health and Safety Code, Chapter 6.95, Section(s) 25508(a)(1) |
| Violation Description: | Failure to complete and electronically submit a site map with all required content. |

**MERCEDES BENZ OF SACRAMENTO (Continued)** **S113010316**

| | |
|---|---|
| Violation Notes: | Returned to compliance on 07/01/2020. OBSERVATION: The annotated site map submitted to this department does not reflect actual layout of the facility. When conducting the inspection, it was determined that this facility experienced a fire and was under construction. The areas that were identified on the map moved and the site map should be updated to reflect these changes within 30 days of the update. Per facility representatives the fire occurred last year. CORRECTIVE ACTION: Revise the annotated Site Map to include all required content and submit electronically in the California Environmental Reporting System. |
| Violation Division: | Sacramento County Env Management Department |
| Violation Program: | HMRRP |
| Violation Source: | CERS, |
| | |
| Site ID: | 134273 |
| Site Name: | MERCEDES BENZ OF SACRAMENTO |
| Violation Date: | 06-11-2020 |
| Citation: | 22 CCR 15 66265.35 - California Code of Regulations, Title 22, Chapter 15, Section(s) 66265.35 |
| Violation Description: | Failure to maintain aisle space to allow the unobstructed movement of personnel, fire protection equipment, spill control equipment, and decontamination equipment to any area of facility operation in an emergency, unless it can be demonstrated to the Department that aisle space is not needed for any of these purposes. |
| Violation Notes: | Returned to compliance on 07/01/2020. Observations: In the oil storage room, temporary used oil portable containers were stored blocking the aisle way. Facility representatives indicated they did not use the containers actively throughout the day and only stored it in the oil storage room interim use. Facility shall maintain aisle space that can allow unobstructed movement. Corrective Action: Submit proof/photos demonstrating aisle space will be maintained at the facility to allow unobstructed movement in the waste oil storage room. |
| Violation Division: | Sacramento County Env Management Department |
| Violation Program: | HW |
| Violation Source: | CERS, |
| | |
| Site ID: | 134273 |
| Site Name: | MERCEDES BENZ OF SACRAMENTO |
| Violation Date: | 03-12-2014 |
| Citation: | 22 CCR 12 66262.40(a) - California Code of Regulations, Title 22, Chapter 12, Section(s) 66262.40(a) |
| Violation Description: | Failure to maintain uniform hazardous waste manifest, consolidated manifest, or bills of lading copies for three years. |
| Violation Notes: | Returned to compliance on 03/25/2014. OBSERVATION: Uniform Hazardous Waste Manifests for parts washer waste (oily water/sludge) from September 27th, 2011 to February 28, 2014 were not available at the time of inspection. A Uniform Hazardous Waste Manifest for oily absorbent was only available for March 15, 2013. CORRECTIVE ACTION: Locate a copy of the Uniform Hazardous Waste Manifests for oily water/sludge and oily absorbent for the past three years and submit copies to this department. |
| Violation Division: | Sacramento County Env Management Department |
| Violation Program: | HW |
| Violation Source: | CERS, |
| | |
| Site ID: | 134273 |
| Site Name: | MERCEDES BENZ OF SACRAMENTO |
| Violation Date: | 03-12-2014 |

**MERCEDES BENZ OF SACRAMENTO (Continued)** **S113010316**

Citation: 22 CCR 15 66265.192(k) - California Code of Regulations, Title 22, Chapter 15, Section(s) 66265.192(k)
Violation Description: Failure of the new hazardous waste tank assessment to include all of the following information: 1) Tank configuration (i.e., horizontal, vertical), material of construction, and gross capacity (in gallons); 2) Design standard(s), if available, according to which the tank and ancillary equipment were or will be constructed and all of the following information: A) Material of construction; B) material thickness and the method used to determine the thickness; C) description of tank system piping (material, diameter); D) description of any internal and external pumps; and E) sketch or drawing of tank including dimensions. 3) Documented age of the tank system (if tank was previously used), if available, (otherwise, an estimate of the age); 4) Description and evaluation of any leak detection equipment; 5) Description and evaluation of any corrosion protection equipment, devices, or material; 6) Description and evaluation of any spill prevention or overfill equipment; 7) Description and evaluation of secondary containment for the tank system (secondary containment must meet minimum standards as specified in subsections (j)(1) through (j)(3) of this section) including applicable secondary containment for ancillary equipment as required in subsection 66265.193(f); 8) Hazardous characteristics of the waste(s) that have been or will be handled; 9) Prior to placing a new tank system or component in use, an independent, qualified installation inspector or an independent, qualified, professional engineer, registered in California, either of whom is trained and experienced in the proper installation of tank systems, shall inspect the system or component for the presence of any of the following items and document in writing the results of the inspection: A) Weld cracks or breaks; B) scrapes of protective coatings; C) corrosion; D) any structural damage or inadequate construction or installation such as cracks, punctures, damaged fittings. All discrepancies shall be documented in the assessment and remedied before the tank syste
Violation Notes: Returned to compliance on 08/24/2015. See Violation Q294.
Violation Division: Sacramento County Env Management Department
Violation Program: HW
Violation Source: CERS,

Site ID: 134273
Site Name: MERCEDES BENZ OF SACRAMENTO
Violation Date: 06-11-2020
Citation: 22 CCR 15 66265.195(c) - California Code of Regulations, Title 22, Chapter 15, Section(s) 66265.195(c)
Violation Description: Failure to conduct and document inspections of hazardous waste tank systems each operating day and retain records of those inspections at the facility.
Violation Notes: Returned to compliance on 07/01/2020. OBSERVATION: Daily inspections of the Used Oil and Waste Antifreeze tank systems have not been conducted and documented. No logs were observed at time of inspection to demonstrate compliance. CORRECTIVE ACTION: Submit documentation to this department demonstrating that the waste tank systems are being properly inspected and documented.
Violation Division: Sacramento County Env Management Department
Violation Program: HW
Violation Source: CERS,

Site ID: 134273

**MERCEDES BENZ OF SACRAMENTO (Continued)** **S113010316**

| | |
|---|---|
| Site Name: | MERCEDES BENZ OF SACRAMENTO |
| Violation Date: | 06-11-2020 |
| Citation: | 22 CCR 16 66266.81(b) - California Code of Regulations, Title 22, Chapter 16, Section(s) 66266.81(b) |
| Violation Description: | Failure to properly manage, store, and label a damaged lead acid battery in a nonreactive, structurally secure, closed container, and/or failure to label damaged lead acid battery with the date that the first battery in the container was placed there with ink, paint or other weather-resistant material so as to minimize the release of acid and lead and to protect the environment. |
| Violation Notes: | Returned to compliance on 07/01/2020. Observations: Observed lead acid batteries (going for recycling from Interstate) stored on a secondary containment bin, however, there were batteries, various alkaline batteries and smaller lead acid based batteries that fell inside the secondary containment enclosure. In addition, documentation was not available to demonstrate proper lead acid battery management/recycling. Corrective Actions: 1) Submit photo documentation that lead acid battery secondary containment has been cleared and smaller batteries have been properly containerized or managed. 2) Submit bills of lading/manifests to demonstrate past disposals of lead acid batteries within the last year for review. |
| Violation Division: | Sacramento County Env Management Department |
| Violation Program: | HW |
| Violation Source: | CERS, |

| | |
|---|---|
| Site ID: | 134273 |
| Site Name: | MERCEDES BENZ OF SACRAMENTO |
| Violation Date: | 06-16-2020 |
| Citation: | HSC 6.67 25270.4.5(a) - California Health and Safety Code, Chapter 6.67, Section(s) 25270.4.5(a) |
| Violation Description: | Failure to maintain a complete copy of the SPCC Plan at the facility if the facility is normally attended at least four hours per day, or at the nearest field office if the facility is not so attended. |
| Violation Notes: | Returned to compliance on 07/01/2020. |
| Violation Division: | Sacramento County Env Management Department |
| Violation Program: | APSA |
| Violation Source: | CERS, |

| | |
|---|---|
| Site ID: | 134273 |
| Site Name: | MERCEDES BENZ OF SACRAMENTO |
| Violation Date: | 08-07-2015 |
| Citation: | 22 CCR 15 66265.192(h) - California Code of Regulations, Title 22, Chapter 15, Section(s) 66265.192(h) |
| Violation Description: | Failure to obtain and maintain a written assessment reviewed and certified by an independent, qualified, professional engineer stating the new hazardous waste tank system has sufficient structural integrity, is acceptable for the transferring, storing and treating of hazardous waste, and that the tanks and containment system including the foundation, structural support, seams, connections, and pressure controls (if applicable) are suitably designed and that the tank system has sufficient structural strength, compatibility with the waste(s) to be transferred, stored or treated, and corrosion protection so that it will not collapse, rupture, or fail. This assessment shall be obtained prior to placing the tank system in service, and shall be kept on file at the facility. The tank assessment shall be good for five years. This assessment shall also include, at a minimum, the following information: (1) Design |

**MERCEDES BENZ OF SACRAMENTO (Continued)** **S113010316**

standard(s) according to which the tank(s) and ancillary equipment are or will be constructed; (2) Hazardous characteristics of the waste(s) to be handled; (3) For new tank systems or components in which the external shell of a metal tank or any external metal component of the tank system is or will be in contact with the soil or with water, a determination by a corrosion expert of: (A) Factors affecting the potential for corrosion, including but not limited to: 1. Soil moisture content; 2. Soil pH; 3. Soil sulfides level; 4. Soil resistivity; 5. Structure to soil potential; 6. Influence of nearby underground metal structures (e.g., piping); 7. Stray electric current; and 8. Existing corrosion-protection measures (e.g., coating, cathodic protection), and (B) The type and degree of external corrosion protection that are needed to ensure the integrity of the tank system during the use of the tank system or component, consisting of one or more of the following: 1. Corrosion-resistant materials of construction such as special alloys or fiberglass-reinforced plastic; 2. Corrosion-resistant coating (such as epoxy or fi

Violation Notes: Returned to compliance on 08/24/2015. OBSERVATION: A written hazardous waste tank assessment for the antifreeze waste tank system was not available at the time of inspection. CORRECTIVE ACTION: Obtain a written hazardous waste tank system assessment for the antifreeze waste tank system in accordance with 22 CCR 15 66265.192 and submit a copy to this department.
Violation Division: Sacramento County Env Management Department
Violation Program: HW
Violation Source: CERS,

Site ID: 134273
Site Name: MERCEDES BENZ OF SACRAMENTO
Violation Date: 03-29-2017
Citation: HSC 6.95 25508(a)(1) - California Health and Safety Code, Chapter 6.95, Section(s) 25508(a)(1)
Violation Description: Failure to establish and electronically submit an adequate emergency response plan and procedures for a release or threatened release of a hazardous material.
Violation Notes: Returned to compliance on 06/06/2017. OBSERVATION: An Emergency Response Plan and procedures has been completed and submitted to this department with the incorrect emergency contact information. CORRECTIVE ACTION: Complete the emergency response plan and procedures to include all required content and submit electronically in the California Environmental Reporting System.
Violation Division: Sacramento County Env Management Department
Violation Program: HMRRP
Violation Source: CERS,

Site ID: 134273
Site Name: MERCEDES BENZ OF SACRAMENTO
Violation Date: 03-29-2017
Citation: 22 CCR 15 66265.171 - California Code of Regulations, Title 22, Chapter 15, Section(s) 66265.171
Violation Description: Failure to accumulate hazardous waste in a container that is in good condition.
Violation Notes: Returned to compliance on 04/21/2017. OBSERVATION: Observed multiple 1 gallon plastic containers of unknown substances located throughout that main shop and in the back shop that were observed to be in plastic containers that had previously been cut. Observed one cracked bottled of sealant located in the trash can in the main shop.

**MERCEDES BENZ OF SACRAMENTO (Continued)** **S113010316**

CORRECTIVE ACTION: Submit photos to this department demonstrating the waste listed above has been transferred into a container that is in good condition or submit a manifest/receipt demonstrating the waste has been properly disposed of by a registered hazardous waste transporter.

Violation Division: Sacramento County Env Management Department
Violation Program: HW
Violation Source: CERS,

Site ID: 134273
Site Name: MERCEDES BENZ OF SACRAMENTO
Violation Date: 03-12-2014
Citation: 22 CCR 15 66265.35 - California Code of Regulations, Title 22, Chapter 15, Section(s) 66265.35
Violation Description: Failure to maintain aisle space to allow the unobstructed movement of personnel, fire protection, spill control equipment, and decontamination equipment to any area of facility operation in an emergency, unless it can be demonstrated to the Department that aisle space is not needed for any of these purposes.
Violation Notes: Returned to compliance on 03/25/2014. OBSERVATION: The used oil tank located in the outdoor fenced fuel enclosure did not have adequate aisle space allowing for unobstructed movement. CORRECTIVE ACTION: Submit photos to this department demonstrating that adequate aisle space has been provided.
Violation Division: Sacramento County Env Management Department
Violation Program: HW
Violation Source: CERS,

Site ID: 134273
Site Name: MERCEDES BENZ OF SACRAMENTO
Violation Date: 03-12-2014
Citation: 22 CCR 15 66265.192(h) - California Code of Regulations, Title 22, Chapter 15, Section(s) 66265.192(h)
Violation Description: Failure to obtain and maintain a written assessment reviewed and certified by an independent, qualified, professional engineer stating the new hazardous waste tank system has sufficient structural integrity, is acceptable for the transferring, storing and treating of hazardous waste, and that the tanks and containment system including the foundation, structural support, seams, connections, and pressure controls (if applicable) are suitably designed and that the tank system has sufficient structural strength, compatibility with the waste(s) to be transferred, stored or treated, and corrosion protection so that it will not collapse, rupture, or fail. This assessment shall be obtained prior to placing the tank system in service, and shall be kept on file at the facility. The tank assessment shall be good for five years. This assessment shall also include, at a minimum, the following information: (1) Design standard(s) according to which the tank(s) and ancillary equipment are or will be constructed; (2) Hazardous characteristics of the waste(s) to be handled; (3) For new tank systems or components in which the external shell of a metal tank or any external metal component of the tank system is or will be in contact with the soil or with water, a determination by a corrosion expert of: (A) Factors affecting the potential for corrosion, including but not limited to: 1. Soil moisture content; 2. Soil pH; 3. Soil sulfides level; 4. Soil resistivity; 5. Structure to soil potential; 6. Influence of nearby underground metal structures (e.g., piping); 7. Stray electric

**MERCEDES BENZ OF SACRAMENTO (Continued)** **S113010316**

current; and 8. Existing corrosion-protection measures (e.g., coating, cathodic protection), and (B) The type and degree of external corrosion protection that are needed to ensure the integrity of the tank system during the use of the tank system or component, consisting of one or more of the following: 1. Corrosion-resistant materials of construction such as special alloys or fiberglass-reinforced plastic; 2. Corrosion-resistant coating (such as epoxy or fi

Violation Notes: Returned to compliance on 08/24/2015. OBSERVATION: A written hazardous waste tank assessment for the antifreeze waste tank system was not available at the time of inspection. CORRECTIVE ACTION: Obtain a written hazardous waste tank system assessment for the antifreeze waste tank system in accordance with 22 CCR 15 66265.192 and submit a copy to this department.
Violation Division: Sacramento County Env Management Department
Violation Program: HW
Violation Source: CERS,

Site ID: 134273
Site Name: MERCEDES BENZ OF SACRAMENTO
Violation Date: 06-11-2020
Citation: 22 CCR 15 66265.192(h) - California Code of Regulations, Title 22, Chapter 15, Section(s) 66265.192(h)
Violation Description: Failure of generator to obtain assessment or reassessment every five (5) years or the remaining service life of the tank system, as stated in the engineer's assessment, whichever is less. This assessment applies to onground or aboveground tank systems containing only non-RCRA hazardous wastes generated onsite, or for a small quantity generator onground or aboveground tank systems containing RCRA hazardous wastes generated onsite.
Violation Notes: Returned to compliance on 10/26/2020. Observations: Facility did not have a written hazardous waste tank system assessment available for review at time of inspection. Facility maintains a used oil tank and waste antifreeze tank on site and is a large quantity generator of Non-RCRA Hazardous Wastes, generating > 1000 kg/wastes a month. Corrective Action: Submit documentation as proof that a hazardous waste tank assessment has been completed for the facility, one that has been certified by a Professional Engineer and has been certified within the last 5 years. If one has not yet been completed, submit documentation demonstrating one will be completed.
Violation Division: Sacramento County Env Management Department
Violation Program: HW
Violation Source: CERS,

Site ID: 134273
Site Name: MERCEDES BENZ OF SACRAMENTO
Violation Date: 08-07-2015
Citation: 22 CCR 15 66265.192(k) - California Code of Regulations, Title 22, Chapter 15, Section(s) 66265.192(k)
Violation Description: Failure of the new hazardous waste tank assessment to include all of the following information: 1) Tank configuration (i.e., horizontal, vertical), material of construction, and gross capacity (in gallons); 2) Design standard(s), if available, according to which the tank and ancillary equipment were or will be constructed and all of the following information: A) Material of construction; B) material thickness and the method used to determine the thickness; C) description of tank system piping (material, diameter); D) description of any internal and external pumps; and E) sketch or drawing of tank

**MERCEDES BENZ OF SACRAMENTO (Continued)** **S113010316**

including dimensions. 3) Documented age of the tank system (if tank was previously used), if available, (otherwise, an estimate of the age); 4) Description and evaluation of any leak detection equipment; 5) Description and evaluation of any corrosion protection equipment, devices, or material; 6) Description and evaluation of any spill prevention or overfill equipment; 7) Description and evaluation of secondary containment for the tank system (secondary containment must meet minimum standards as specified in subsections (j)(1) through (j)(3) of this section) including applicable secondary containment for ancillary equipment as required in subsection 66265.193(f); 8) Hazardous characteristics of the waste(s) that have been or will be handled; 9) Prior to placing a new tank system or component in use, an independent, qualified installation inspector or an independent, qualified, professional engineer, registered in California, either of whom is trained and experienced in the proper installation of tank systems, shall inspect the system or component for the presence of any of the following items and document in writing the results of the inspection: A) Weld cracks or breaks; B) scrapes of protective coatings; C) corrosion; D) any structural damage or inadequate construction or installation such as cracks, punctures, damaged fittings. All discrepancies shall be documented in the assessment and remedied before the tank syste

Violation Notes: Returned to compliance on 08/24/2015. See corrective action for violation Q294.
Violation Division: Sacramento County Env Management Department
Violation Program: HW
Violation Source: CERS,

Site ID: 134273
Site Name: MERCEDES BENZ OF SACRAMENTO
Violation Date: 03-12-2014
Citation: HSC 6.95 25510 - California Health and Safety Code, Chapter 6.95, Section(s) 25510
Violation Description: Failure to update hazardous material inventory within 30 days when one of the following occurs: A 100 percent or more increase in the quantity of a previously disclosed material. Any handling of a previously undisclosed hazardous materials A change of business address, business ownership, or business name.
Violation Notes: Returned to compliance on 05/05/2014. See violations Q350 and Q354.
Violation Division: Sacramento County Env Management Department
Violation Program: HMRRP
Violation Source: CERS,

Site ID: 134273
Site Name: MERCEDES BENZ OF SACRAMENTO
Violation Date: 06-11-2020
Citation: HSC 6.5 Multiple - California Health and Safety Code, Chapter 6.5, Section(s) Multiple
Violation Description: Hazardous Waste Generator Program - Operations/Maintenance - General
Violation Notes: Returned to compliance on 07/01/2020. Observation: Observed a box storing batteries, however, the container did not have a means to be closed. Universal Waste must be properly containerized before disposal. Corrective Action: Within 30 days, submit proof that the observed alkaline batteries have been properly containerized.
Violation Division: Sacramento County Env Management Department
Violation Program: HW
Violation Source: CERS,

**MERCEDES BENZ OF SACRAMENTO (Continued)** **S113010316**

Site ID: 134273
Site Name: MERCEDES BENZ OF SACRAMENTO
Violation Date: 03-12-2014
Citation: 22 CCR 12 66262.34(f) - California Code of Regulations, Title 22, Chapter 12, Section(s) 66262.34(f)
Violation Description: Failure to properly label hazardous waste accumulation containers with the following requirements: "Hazardous Waste", name and address of the generator, physical and chemical characteristics of the Hazardous Waste, and starting accumulation date.
Violation Notes: Returned to compliance on 03/25/2014. OBSERVATION: One 55 gallon drum of oily absorbent waste in the hazardous waste storage area was observed to have an empty hazardous waste label. Three 55 gallon drums of oily paper engine filters in the hazardous waste storage area were observed to have used oil filter labels without any accumulation start dates. CORRECTIVE ACTION: Dispose of oily absorbent and oily filter waste and submit a copy of the manifest/receipt to this department.
Violation Division: Sacramento County Env Management Department
Violation Program: HW
Violation Source: CERS,

Evaluation:
Eval General Type: Compliance Evaluation Inspection
Eval Date: 03-12-2014
Violations Found: Yes
Eval Type: Routine done by local agency
Eval Notes: Not reported
Eval Division: Sacramento County Env Management Department
Eval Program: HW
Eval Source: CERS,

Eval General Type: Compliance Evaluation Inspection
Eval Date: 03-29-2017
Violations Found: Yes
Eval Type: Routine done by local agency
Eval Notes: Not reported
Eval Division: Sacramento County Env Management Department
Eval Program: HMRRP
Eval Source: CERS,

Eval General Type: Other/Unknown
Eval Date: 08-07-2015
Violations Found: Yes
Eval Type: Other, not routine, done by local agency
Eval Notes: Not reported
Eval Division: Sacramento County Env Management Department
Eval Program: HW
Eval Source: CERS,

Eval General Type: Compliance Evaluation Inspection
Eval Date: 03-12-2014
Violations Found: Yes
Eval Type: Routine done by local agency
Eval Notes: Not reported
Eval Division: Sacramento County Env Management Department
Eval Program: HMRRP
Eval Source: CERS,

**MERCEDES BENZ OF SACRAMENTO (Continued)** **S113010316**

Eval General Type: Other/Unknown
Eval Date: 03-29-2017
Violations Found: No
Eval Type: Other, not routine, done by local agency
Eval Notes: No violations observed during the time of the inspection
Eval Division: Sacramento County Env Management Department
Eval Program: APSA
Eval Source: CERS,

Eval General Type: Compliance Evaluation Inspection
Eval Date: 03-29-2017
Violations Found: Yes
Eval Type: Routine done by local agency
Eval Notes: Not reported
Eval Division: Sacramento County Env Management Department
Eval Program: HW
Eval Source: CERS,

Eval General Type: Compliance Evaluation Inspection
Eval Date: 06-11-2020
Violations Found: Yes
Eval Type: Routine done by local agency
Eval Notes: Inspection completed on 06/11/2020. Completed inspection report sent via e-mail to Chris Roth on 06/16/2020. Compliance Dates are calculated based off of 06/16/2020 date.
Eval Division: Sacramento County Env Management Department
Eval Program: HMRRP
Eval Source: CERS,

Eval General Type: Other/Unknown
Eval Date: 06-16-2020
Violations Found: Yes
Eval Type: Other, not routine, done by local agency
Eval Notes: Inspection report sent via email to croth@vonhousen.com on 06/16/2020. AT06: SPCC Plan not readily available on site. Observation: facility did not have SPCC Plan readily available for review during inspection. When reviewing paperwork in the box provided, I could not find one for review. Corrective Action: Submit proof of maintaining an SPCC Plan for the tanks maintained on site where there is an aggregate quantity of: 3,740 gallons of petroleum based products stored in the oil storage room and by the fueling station.
Eval Division: Sacramento County Env Management Department
Eval Program: APSA
Eval Source: CERS,

Eval General Type: Other/Unknown
Eval Date: 03-12-2014
Violations Found: No
Eval Type: Other, not routine, done by local agency
Eval Notes: Not reported
Eval Division: Sacramento County Env Management Department
Eval Program: APSA
Eval Source: CERS,

Eval General Type: Compliance Evaluation Inspection
Eval Date: 06-11-2020
Violations Found: Yes

**MERCEDES BENZ OF SACRAMENTO (Continued)** **S113010316**

Eval Type: Routine done by local agency
Eval Notes: Final inspection report sent via e-mail to croth@vonhousen.com on 06/16/2020.
Eval Division: Sacramento County Env Management Department
Eval Program: HW
Eval Source: CERS,

Enforcement Action:
Site ID: 134273
Site Name: MERCEDES BENZ OF SACRAMENTO
Site Address: 1810 HOWE AVE
Site City: SACRAMENTO
Site Zip: 95825
Enf Action Date: 03-12-2014
Enf Action Type: Notice of Violation (Unified Program)
Enf Action Description: Notice of Violation Issued by the Inspector at the Time of Inspection
Enf Action Notes: Not reported
Enf Action Division: Sacramento County Env Management Department
Enf Action Program: HMRRP
Enf Action Source: CERS,

Site ID: 134273
Site Name: MERCEDES BENZ OF SACRAMENTO
Site Address: 1810 HOWE AVE
Site City: SACRAMENTO
Site Zip: 95825
Enf Action Date: 03-12-2014
Enf Action Type: Notice of Violation (Unified Program)
Enf Action Description: Notice of Violation Issued by the Inspector at the Time of Inspection
Enf Action Notes: Not reported
Enf Action Division: Sacramento County Env Management Department
Enf Action Program: HW
Enf Action Source: CERS,

Site ID: 134273
Site Name: MERCEDES BENZ OF SACRAMENTO
Site Address: 1810 HOWE AVE
Site City: SACRAMENTO
Site Zip: 95825
Enf Action Date: 08-07-2015
Enf Action Type: Notice of Violation (Unified Program)
Enf Action Description: Notice of Violation Issued by the Inspector at the Time of Inspection
Enf Action Notes: Not reported
Enf Action Division: Sacramento County Env Management Department
Enf Action Program: HW
Enf Action Source: CERS,

Coordinates:
Site ID: 134273
Facility Name: MERCEDES BENZ OF SACRAMENTO
Env Int Type Code: HWG
Program ID: 10219600
Coord Name: Not reported
Ref Point Type Desc: Center of a facility or station.,
Latitude: 38.598840
Longitude: -121.413920

**MERCEDES BENZ OF SACRAMENTO (Continued)** **S113010316**

Affiliation:

| | |
|---|---|
| Affiliation Type Desc: | Legal Owner |
| Entity Name: | Envision SAC MB AUTO, LLC |
| Entity Title: | Not reported |
| Affiliation Address: | 1810 HOWE AVE |
| Affiliation City: | SACRAMENTO |
| Affiliation State: | CA |
| Affiliation Country: | United States |
| Affiliation Zip: | 95825 |
| Affiliation Phone: | (916) 924-8000, |

| | |
|---|---|
| Affiliation Type Desc: | Facility Mailing Address |
| Entity Name: | Mailing Address |
| Entity Title: | Not reported |
| Affiliation Address: | 1810 HOWE AVE |
| Affiliation City: | SACRAMENTO |
| Affiliation State: | CA |
| Affiliation Country: | Not reported |
| Affiliation Zip: | 95825 |
| Affiliation Phone: | , |

| | |
|---|---|
| Affiliation Type Desc: | CUPA District |
| Entity Name: | Sacramento County Environmental Management Departm |
| Entity Title: | Not reported |
| Affiliation Address: | 11080 WHITE ROCK ROAD, STE. 200 |
| Affiliation City: | RANCHO CORDOVA |
| Affiliation State: | CA |
| Affiliation Country: | Not reported |
| Affiliation Zip: | 95670 |
| Affiliation Phone: | (916) 875-8550, |

| | |
|---|---|
| Affiliation Type Desc: | Environmental Contact |
| Entity Name: | CHRIS ROTH |
| Entity Title: | Not reported |
| Affiliation Address: | 1810 HOWE AVE |
| Affiliation City: | SACRAMENTO |
| Affiliation State: | CA |
| Affiliation Country: | Not reported |
| Affiliation Zip: | 95825 |
| Affiliation Phone: | , |

| | |
|---|---|
| Affiliation Type Desc: | Operator |
| Entity Name: | Envision SAC MB AUTO, LLC (Mitch Robbins) |
| Entity Title: | Not reported |
| Affiliation Address: | Not reported |
| Affiliation City: | Not reported |
| Affiliation State: | Not reported |
| Affiliation Country: | Not reported |
| Affiliation Zip: | Not reported |
| Affiliation Phone: | (916) 924-8000, |

| | |
|---|---|
| Affiliation Type Desc: | Document Preparer |
| Entity Name: | Chris Mamoulelis, Celly Services, Inc |
| Entity Title: | Not reported |
| Affiliation Address: | Not reported |
| Affiliation City: | Not reported |
| Affiliation State: | Not reported |

**MERCEDES BENZ OF SACRAMENTO (Continued)** **S113010316**

| | |
|---|---|
| Affiliation Country: | Not reported |
| Affiliation Zip: | Not reported |
| Affiliation Phone: | , |
| Affiliation Type Desc: | Identification Signer |
| Entity Name: | Chris Roth |
| Entity Title: | SERVICE MANAGER |
| Affiliation Address: | Not reported |
| Affiliation City: | Not reported |
| Affiliation State: | Not reported |
| Affiliation Country: | Not reported |
| Affiliation Zip: | Not reported |
| Affiliation Phone: | , |
| Affiliation Type Desc: | Parent Corporation |
| Entity Name: | Von Housen Mercedes |
| Entity Title: | Not reported |
| Affiliation Address: | Not reported |
| Affiliation City: | Not reported |
| Affiliation State: | Not reported |
| Affiliation Country: | Not reported |
| Affiliation Zip: | Not reported |
| Affiliation Phone: | , |

---

**I46** **MERCEDES-BENZ OF SACRAMENTO** **AST** **S106387853**
**ENE** **1810 HOWE AVE STE A** **N/A**
**< 1/8** **SACRAMENTO, CA**
**0.027 mi.**
**142 ft.** **Site 5 of 7 in cluster I**

**Relative:** **Higher**
**Actual:** **45 ft.**

AST:

| | |
|---|---|
| Name: | MERCEDES-BENZ OF SACRAMENTO |
| Address: | 1810 HOWE AVE STE A |
| City/Zip: | SACRAMENTO, |
| Certified Unified Program Agencies: | Sacramento |
| Owner: | Not reported |
| Total Gallons: | 3,410 |
| CERSID: | Not reported |
| Facility ID: | Not reported |
| Business Name: | Not reported |
| Phone: | Not reported |
| Fax: | Not reported |
| Mailing Address: | Not reported |
| Mailing Address City: | Not reported |
| Mailing Address State: | Not reported |
| Mailing Address Zip Code: | Not reported |
| Operator Name: | Not reported |
| Operator Phone: | Not reported |
| Owner Phone: | Not reported |
| Owner Mail Address: | Not reported |
| Owner State: | Not reported |
| Owner Zip Code: | Not reported |
| Owner Country: | Not reported |
| Property Owner Name: | Not reported |
| Property Owner Phone: | Not reported |
| Property Owner Mailing Address: | Not reported |
| Property Owner City: | Not reported |

**MERCEDES-BENZ OF SACRAMENTO (Continued)** **S106387853**

| | |
|---|---|
| Property Owner Stat : | Not reported |
| Property Owner Zip Code: | Not reported |
| Property Owner Country: | Not reported |
| EPAID: | Not reported |

---

**I47** **ENVISION SAC MB AUTO LLC DBA MERCEDES BENZ OF SACR** **RCRA NonGen / NLR** **1027469851**
**ENE** **1810 HOWE AVE** **E MANIFEST** **CAL000474304**
**< 1/8** **SACRAMENTO, CA 95825**
**0.027 mi.**
**142 ft.** **Site 6 of 7 in cluster I**

**Relative:** **Higher**
**Actual:** **45 ft.**

RCRA Listings:

| | |
|---|---|
| Date Form Received by Agency: | 20221031 |
| Handler Name: | Envision Sac Mb Auto Llc Dba Mercedes Benz Of Sacramento |
| Handler Address: | 1810 Howe Ave |
| Handler City,State,Zip: | SACRAMENTO, CA 95825 |
| EPA ID: | CAL000474304 |
| Contact Name: | DOMINIC VINCI |
| Contact Address: | 2010 E GARVEY AVE S |
| Contact City,State,Zip: | WEST COVINA, CA 91791 |
| Contact Telephone: | 714-599-1412 |
| Contact Fax: | Not reported |
| Contact Email: | DVINCI@ENVISIONMOTORS.COM |
| Contact Title: | Not reported |
| EPA Region: | 09 |
| Land Type: | Not reported |
| Federal Waste Generator Description: | Not a generator, verified |
| Non-Notifier: | Not reported |
| Biennial Report Cycle: | Not reported |
| Accessibility: | Not reported |
| Active Site Indicator: | Not reported |
| State District Owner: | Not reported |
| State District: | Not reported |
| Mailing Address: | 2010 E GARVEY AVE S |
| Mailing City,State,Zip: | WEST COVINA, CA 91791 |
| Owner Name: | Envision Motors Holdings Llc |
| Owner Type: | Other |
| Operator Name: | Dominic Vinci |
| Operator Type: | Other |
| Short-Term Generator Activity: | No |
| Importer Activity: | No |
| Mixed Waste Generator: | No |
| Transporter Activity: | No |
| Transfer Facility Activity: | No |
| Recycler Activity with Storage: | No |
| Small Quantity On-Site Burner Exemption: | No |
| Smelting Melting and Refining Furnace Exemption: | No |
| Underground Injection Control: | No |
| Off-Site Waste Receipt: | No |
| Universal Waste Indicator: | No |
| Universal Waste Destination Facility: | No |
| Federal Universal Waste: | No |
| Active Site State-Reg Handler: | --- |
| Federal Facility Indicator: | Not reported |
| Hazardous Secondary Material Indicator: | N |
| Sub-Part K Indicator: | Not reported |
| 2018 GPRA Permit Baseline: | Not on the Baseline |
| 2018 GPRA Renewals Baseline: | Not on the Baseline |

**ENVISION SAC MB AUTO LLC DBA MERCEDES BENZ OF SACRAMENTO (Continued)** **1027469851**

| | |
|---|---|
| 202 GPRA Corrective Action Baseline: | No |
| Subject to Corrective Action Universe: | No |
| Non-TSDFs Where RCRA CA has Been Imposed Universe: | No |
| Corrective Action Priority Ranking: | No NCAPS ranking |
| Environmental Control Indicator: | No |
| Institutional Control Indicator: | No |
| Human Exposure Controls Indicator: | N/A |
| Groundwater Controls Indicator: | N/A |
| Significant Non-Complier Universe: | No |
| Unaddressed Significant Non-Complier Universe: | No |
| Addressed Significant Non-Complier Universe: | No |
| Significant Non-Complier With a Compliance Schedule Universe: | No |
| Financial Assurance Required: | Not reported |
| Handler Date of Last Change: | 20221102 |
| Recognized Trader-Importer: | No |
| Recognized Trader-Exporter: | No |
| Importer of Spent Lead Acid Batteries: | No |
| Exporter of Spent Lead Acid Batteries: | No |
| Recycler Activity Without Storage: | No |
| Manifest Broker: | No |
| Sub-Part P Indicator: | No |

Handler - Owner Operator:

| | |
|---|---|
| Owner/Operator Indicator: | Operator |
| Owner/Operator Name: | DOMINIC VINCI |
| Legal Status: | Other |
| Date Became Current: | Not reported |
| Date Ended Current: | Not reported |
| Owner/Operator Address: | 2010 E GARVEY AVE S |
| Owner/Operator City,State,Zip: | WEST COVINA, CA 91791 |
| Owner/Operator Telephone: | 714-599-1412 |
| Owner/Operator Telephone Ext: | Not reported |
| Owner/Operator Fax: | Not reported |
| Owner/Operator Email: | Not reported |

| | |
|---|---|
| Owner/Operator Indicator: | Owner |
| Owner/Operator Name: | ENVISION MOTORS HOLDINGS LLC |
| Legal Status: | Other |
| Date Became Current: | Not reported |
| Date Ended Current: | Not reported |
| Owner/Operator Address: | 5553-B BANDINI BLVD |
| Owner/Operator City,State,Zip: | BELL, CA 90201 |
| Owner/Operator Telephone: | 626-859-1269 |
| Owner/Operator Telephone Ext: | Not reported |
| Owner/Operator Fax: | Not reported |
| Owner/Operator Email: | Not reported |

Historic Generators:

| | |
|---|---|
| Receive Date: | 20221031 |
| Handler Name: | ENVISION SAC MB AUTO LLC DBA MERCEDES BENZ OF SACRAMENTO |
| Federal Waste Generator Description: | Not a generator, verified |
| State District Owner: | Not reported |
| Large Quantity Handler of Universal Waste: | No |
| Recognized Trader Importer: | No |
| Recognized Trader Exporter: | No |

**ENVISION SAC MB AUTO LLC DBA MERCEDES BENZ OF SACRAMENTO (Continued)** **1027469851**

Spent Lead Acid Battery Importer: No
Spent Lead Acid Battery Exporter: No
Current Record: Yes
Non Storage Recycler Activity: No
Electronic Manifest Broker: No

List of NAICS Codes and Descriptions:
NAICS Code: 441110
NAICS Description: NEW CAR DEALERS

Facility Has Received Notices of Violations:
Violations: No Violations Found

Evaluation Action Summary:
Evaluations: No Evaluations Found

E MANIFEST:
Manifest Tracking Number: 030087419WAS
Last Updated Date: 20231205
Shipped Date: 20231121
Received Date: 20231128
Manifest Status: Signed
Submission Type: DataImage5Copy
Origin Type: Web
Generator EPA ID: CAL000474304
Generator Name: Envision Sac Mb Auto Llc Dba Mercedes Benz Of Sacramento
Generator Location Street Number: Not reported
Generator Location Street 1: 1810 HOWE AVE
Generator Location Street 2: Not reported
Generator Location City: SACRAMENTO
Generator Location State: CA
Generator Location Zip: 95825
Generator Mail Street Number: Not reported
Generator Mail Street 1: 2010 E GARVEY AVE S
Generator Mail Street 2: Not reported
Generator Mail City: WEST COVINA
Generator Mail Zip: 91791
Generator Mail State: CA
Generator Contact Company Name: Not reported
Designated Facility EPA ID: CAL000330453
Designated Facility Name: Agritec Int Dba Cleantech Environmental
Designated Facility Mail Street Number: 5820
Designated Facility Mail Street 1: Not reported
Designated Facility Mail Street 2: MARTIN ROAD
Designated Facility Mail City: IRWINDALE
Designated Facility Mail Zip: 91706
Designated Facility Mail State: CA
Designated Facility Location Street Number: 5820
Designated Facility Location Street 1: MARTIN ROAD
Designated Facility Location Street 2: Not reported
Designated Facility Location City: IRWINDALE
Designated Facility Location Zip: 91706
Designated Facility Location State: CA
Designated Facility Contact Company Name: Not reported

**ENVISION SAC MB AUTO LLC DBA MERCEDES BENZ OF SACRAMENTO (Continued)** **1027469851**

| | |
|---|---|
| Manifest Residue Indicator: | N |
| Rejection Indicator: | N |
| | |
| Manifest Tracking Number: | 030088231WAS |
| Last Updated Date: | 20230726 |
| Shipped Date: | 20230713 |
| Received Date: | 20230718 |
| Manifest Status: | Signed |
| Submission Type: | DataImage5Copy |
| Origin Type: | Web |
| Generator EPA ID: | CAL000474304 |
| Generator Name: | Envision Sac Mb Auto Llc Dba Mercedes Benz Of Sacramento |
| Generator Location Street Number: | Not reported |
| Generator Location Street 1: | 1810 HOWE AVE |
| Generator Location Street 2: | Not reported |
| Generator Location City: | SACRAMENTO |
| Generator Location State: | CA |
| Generator Location Zip: | 95825 |
| Generator Mail Street Number: | Not reported |
| Generator Mail Street 1: | 2010 E GARVEY AVE S |
| Generator Mail Street 2: | Not reported |
| Generator Mail City: | WEST COVINA |
| Generator Mail Zip: | 91791 |
| Generator Mail State: | CA |
| Generator Contact Company Name: | Not reported |
| Designated Facility EPA ID: | CAL000330453 |
| Designated Facility Name: | Agritec Int Dba Cleantech Environmental |
| Designated Facility Mail Street Number: | 5820 |
| Designated Facility Mail Street 1: | Not reported |
| Designated Facility Mail Street 2: | MARTIN ROAD |
| Designated Facility Mail City: | IRWINDALE |
| Designated Facility Mail Zip: | 91706 |
| Designated Facility Mail State: | CA |
| Designated Facility Location Street Number: | 5820 |
| Designated Facility Location Street 1: | MARTIN ROAD |
| Designated Facility Location Street 2: | Not reported |
| Designated Facility Location City: | IRWINDALE |
| Designated Facility Location Zip: | 91706 |
| Designated Facility Location State: | CA |
| Designated Facility Contact Company Name: | Not reported |
| Manifest Residue Indicator: | N |
| Rejection Indicator: | N |
| | |
| Manifest Tracking Number: | 001247913WAS |
| Last Updated Date: | 20230828 |
| Shipped Date: | 20230713 |
| Received Date: | 20230810 |
| Manifest Status: | Signed |
| Submission Type: | DataImage5Copy |
| Origin Type: | Service |
| Generator EPA ID: | CAL000474304 |
| Generator Name: | Envision Sac Mb Auto Llc Dba Mercedes Benz Of Sacramento |
| Generator Location Street Number: | Not reported |
| Generator Location Street 1: | 1810 HOWE AVE |
| Generator Location Street 2: | Not reported |
| Generator Location City: | SACRAMENTO |
| Generator Location State: | CA |

**ENVISION SAC MB AUTO LLC DBA MERCEDES BENZ OF SACRAMENTO (Continued)** **1027469851**

| | |
|---|---|
| Generator Location Zip: | 95825 |
| Generator Mail Street Number: | Not reported |
| Generator Mail Street 1: | 2010 E GARVEY AVE S |
| Generator Mail Street 2: | Not reported |
| Generator Mail City: | WEST COVINA |
| Generator Mail Zip: | 91791 |
| Generator Mail State: | CA |
| Generator Contact Company Name: | Not reported |
| Designated Facility EPA ID: | AZD081705402 |
| Designated Facility Name: | Not reported |
| Designated Facility Mail Street Number: | Not reported |
| Designated Facility Mail Street 1: | Not reported |
| Designated Facility Mail Street 2: | 284 E STOREY RD |
| Designated Facility Mail City: | COOLIDGE |
| Designated Facility Mail Zip: | 85128 |
| Designated Facility Mail State: | AZ |
| Designated Facility Location Street Number: | Not reported |
| Designated Facility Location Street 1: | 284 E STOREY RD |
| Designated Facility Location Street 2: | Not reported |
| Designated Facility Location City: | COOLIDGE |
| Designated Facility Location Zip: | 85128 |
| Designated Facility Location State: | AZ |
| Designated Facility Contact Company Name: | HERITAGE ENVIRONMENTAL SERVICES LLC |
| Manifest Residue Indicator: | N |
| Rejection Indicator: | N |

| | |
|---|---|
| Manifest Tracking Number: | 001248792WAS |
| Last Updated Date: | 20240408 |
| Shipped Date: | 20240305 |
| Received Date: | 20240326 |
| Manifest Status: | Signed |
| Submission Type: | DataImage5Copy |
| Origin Type: | Service |
| Generator EPA ID: | CAL000474304 |
| Generator Name: | Envision Sac Mb Auto Llc Dba Mercedes Benz Of Sacramento |
| Generator Location Street Number: | Not reported |
| Generator Location Street 1: | 1810 HOWE AVE |
| Generator Location Street 2: | Not reported |
| Generator Location City: | SACRAMENTO |
| Generator Location State: | CA |
| Generator Location Zip: | 95825 |
| Generator Mail Street Number: | Not reported |
| Generator Mail Street 1: | 2010 E GARVEY AVE S |
| Generator Mail Street 2: | Not reported |
| Generator Mail City: | WEST COVINA |
| Generator Mail Zip: | 91791 |
| Generator Mail State: | CA |
| Generator Contact Company Name: | Not reported |
| Designated Facility EPA ID: | AZD081705402 |
| Designated Facility Name: | Not reported |
| Designated Facility Mail Street Number: | Not reported |
| Designated Facility Mail Street 1: | Not reported |
| Designated Facility Mail Street 2: | 284 E STOREY RD |
| Designated Facility Mail City: | COOLIDGE |
| Designated Facility Mail Zip: | 85128 |
| Designated Facility Mail State: | AZ |
| Designated Facility Location Street Number: | Not reported |

**ENVISION SAC MB AUTO LLC DBA MERCEDES BENZ OF SACRAMENTO (Continued)** **1027469851**

| | |
|---|---|
| Designated Facility Location Street 1: | 284 E STOREY RD |
| Designated Facility Location Street 2: | Not reported |
| Designated Facility Location City: | COOLIDGE |
| Designated Facility Location Zip: | 85128 |
| Designated Facility Location State: | AZ |
| Designated Facility Contact Company Name: | HERITAGE ENVIRONMENTAL SERVICES LLC |
| Manifest Residue Indicator: | N |
| Rejection Indicator: | N |

| | |
|---|---|
| Manifest Tracking Number: | 030093527WAS |
| Last Updated Date: | 20240611 |
| Shipped Date: | 20240604 |
| Received Date: | 20240607 |
| Manifest Status: | Signed |
| Submission Type: | DataImage5Copy |
| Origin Type: | Web |
| Generator EPA ID: | CAL000474304 |
| Generator Name: | Envision Sac Mb Auto Llc Dba Mercedes Benz Of Sacramento |
| Generator Location Street Number: | Not reported |
| Generator Location Street 1: | 1810 HOWE AVE |
| Generator Location Street 2: | Not reported |
| Generator Location City: | SACRAMENTO |
| Generator Location State: | CA |
| Generator Location Zip: | 95825 |
| Generator Mail Street Number: | Not reported |
| Generator Mail Street 1: | 2010 E GARVEY AVE S |
| Generator Mail Street 2: | Not reported |
| Generator Mail City: | WEST COVINA |
| Generator Mail Zip: | 91791 |
| Generator Mail State: | CA |
| Generator Contact Company Name: | Not reported |
| Designated Facility EPA ID: | CAL000330453 |
| Designated Facility Name: | Agritec Int Dba Cleantech Environmental |
| Designated Facility Mail Street Number: | 5820 |
| Designated Facility Mail Street 1: | Not reported |
| Designated Facility Mail Street 2: | MARTIN ROAD |
| Designated Facility Mail City: | IRWINDALE |
| Designated Facility Mail Zip: | 91706 |
| Designated Facility Mail State: | CA |
| Designated Facility Location Street Number: | 5820 |
| Designated Facility Location Street 1: | MARTIN ROAD |
| Designated Facility Location Street 2: | Not reported |
| Designated Facility Location City: | IRWINDALE |
| Designated Facility Location Zip: | 91706 |
| Designated Facility Location State: | CA |
| Designated Facility Contact Company Name: | Not reported |
| Manifest Residue Indicator: | N |
| Rejection Indicator: | N |

| | |
|---|---|
| Manifest Tracking Number: | 030066013WAS |
| Last Updated Date: | 20230921 |
| Shipped Date: | 20230919 |
| Received Date: | 20230919 |
| Manifest Status: | Signed |
| Submission Type: | DataImage5Copy |
| Origin Type: | Web |
| Generator EPA ID: | CAL000474304 |

**ENVISION SAC MB AUTO LLC DBA MERCEDES BENZ OF SACRAMENTO (Continued) 1027469851**

| | |
|---|---|
| Generator Name: | Envision Sac Mb Auto Llc Dba Mercedes Benz Of Sacramento |
| Generator Location Street Number: | Not reported |
| Generator Location Street 1: | 1810 HOWE AVE |
| Generator Location Street 2: | Not reported |
| Generator Location City: | SACRAMENTO |
| Generator Location State: | CA |
| Generator Location Zip: | 95825 |
| Generator Mail Street Number: | Not reported |
| Generator Mail Street 1: | 2010 E GARVEY AVE S |
| Generator Mail Street 2: | Not reported |
| Generator Mail City: | WEST COVINA |
| Generator Mail Zip: | 91791 |
| Generator Mail State: | CA |
| Generator Contact Company Name: | Not reported |
| Designated Facility EPA ID: | CAL000330453 |
| Designated Facility Name: | Agritec Int Dba Cleantech Environmental |
| Designated Facility Mail Street Number: | 5820 |
| Designated Facility Mail Street 1: | Not reported |
| Designated Facility Mail Street 2: | MARTIN ROAD |
| Designated Facility Mail City: | IRWINDALE |
| Designated Facility Mail Zip: | 91706 |
| Designated Facility Mail State: | CA |
| Designated Facility Location Street Number: | 5820 |
| Designated Facility Location Street 1: | MARTIN ROAD |
| Designated Facility Location Street 2: | Not reported |
| Designated Facility Location City: | IRWINDALE |
| Designated Facility Location Zip: | 91706 |
| Designated Facility Location State: | CA |
| Designated Facility Contact Company Name: | Not reported |
| Manifest Residue Indicator: | N |
| Rejection Indicator: | N |

| | |
|---|---|
| Manifest Tracking Number: | 030070442WAS |
| Last Updated Date: | 20230817 |
| Shipped Date: | 20230808 |
| Received Date: | 20230815 |
| Manifest Status: | Signed |
| Submission Type: | DataImage5Copy |
| Origin Type: | Web |
| Generator EPA ID: | CAL000474304 |
| Generator Name: | Envision Sac Mb Auto Llc Dba Mercedes Benz Of Sacramento |
| Generator Location Street Number: | Not reported |
| Generator Location Street 1: | 1810 HOWE AVE |
| Generator Location Street 2: | Not reported |
| Generator Location City: | SACRAMENTO |
| Generator Location State: | CA |
| Generator Location Zip: | 95825 |
| Generator Mail Street Number: | Not reported |
| Generator Mail Street 1: | 2010 E GARVEY AVE S |
| Generator Mail Street 2: | Not reported |
| Generator Mail City: | WEST COVINA |
| Generator Mail Zip: | 91791 |
| Generator Mail State: | CA |
| Generator Contact Company Name: | Not reported |
| Designated Facility EPA ID: | CAL000330453 |
| Designated Facility Name: | Agritec Int Dba Cleantech Environmental |
| Designated Facility Mail Street Number: | 5820 |

**ENVISION SAC MB AUTO LLC DBA MERCEDES BENZ OF SACRAMENTO (Continued)** **1027469851**

| | |
|---|---|
| Designated Facility Mail Street 1: | Not reported |
| Designated Facility Mail Street 2: | MARTIN ROAD |
| Designated Facility Mail City: | IRWINDALE |
| Designated Facility Mail Zip: | 91706 |
| Designated Facility Mail State: | CA |
| Designated Facility Location Street Number: | 5820 |
| Designated Facility Location Street 1: | MARTIN ROAD |
| Designated Facility Location Street 2: | Not reported |
| Designated Facility Location City: | IRWINDALE |
| Designated Facility Location Zip: | 91706 |
| Designated Facility Location State: | CA |
| Designated Facility Contact Company Name: | Not reported |
| Manifest Residue Indicator: | N |
| Rejection Indicator: | N |

| | |
|---|---|
| Manifest Tracking Number: | 001245280WAS |
| Last Updated Date: | 20230308 |
| Shipped Date: | 20230110 |
| Received Date: | 20230130 |
| Manifest Status: | Signed |
| Submission Type: | DataImage5Copy |
| Origin Type: | Service |
| Generator EPA ID: | CAL000474304 |
| Generator Name: | Envision Sac Mb Auto Llc Dba Mercedes Benz Of Sacramento |
| Generator Location Street Number: | Not reported |
| Generator Location Street 1: | 1810 HOWE AVE |
| Generator Location Street 2: | Not reported |
| Generator Location City: | SACRAMENTO |
| Generator Location State: | CA |
| Generator Location Zip: | 95825 |
| Generator Mail Street Number: | Not reported |
| Generator Mail Street 1: | 2010 E GARVEY AVE S |
| Generator Mail Street 2: | Not reported |
| Generator Mail City: | WEST COVINA |
| Generator Mail Zip: | 91791 |
| Generator Mail State: | CA |
| Generator Contact Company Name: | Not reported |
| Designated Facility EPA ID: | AZD081705402 |
| Designated Facility Name: | Not reported |
| Designated Facility Mail Street Number: | Not reported |
| Designated Facility Mail Street 1: | Not reported |
| Designated Facility Mail Street 2: | 284 E STOREY RD |
| Designated Facility Mail City: | COOLIDGE |
| Designated Facility Mail Zip: | 85128 |
| Designated Facility Mail State: | AZ |
| Designated Facility Location Street Number: | Not reported |
| Designated Facility Location Street 1: | 284 E STOREY RD |
| Designated Facility Location Street 2: | Not reported |
| Designated Facility Location City: | COOLIDGE |
| Designated Facility Location Zip: | 85128 |
| Designated Facility Location State: | AZ |
| Designated Facility Contact Company Name: | HERITAGE ENVIRONMENTAL SERVICES LLC |
| Manifest Residue Indicator: | N |
| Rejection Indicator: | N |

| | |
|---|---|
| Manifest Tracking Number: | 001246675WAS |
| Last Updated Date: | 20230711 |

**ENVISION SAC MB AUTO LLC DBA MERCEDES BENZ OF SACRAMENTO (Continued)** **1027469851**

| | |
|---|---|
| Shipped Date: | 20230609 |
| Received Date: | 20230628 |
| Manifest Status: | Signed |
| Submission Type: | DataImage5Copy |
| Origin Type: | Service |
| Generator EPA ID: | CAL000474304 |
| Generator Name: | Envision Sac Mb Auto Llc Dba Mercedes Benz Of Sacramento |
| Generator Location Street Number: | Not reported |
| Generator Location Street 1: | 1810 HOWE AVE |
| Generator Location Street 2: | Not reported |
| Generator Location City: | SACRAMENTO |
| Generator Location State: | CA |
| Generator Location Zip: | 95825 |
| Generator Mail Street Number: | Not reported |
| Generator Mail Street 1: | 2010 E GARVEY AVE S |
| Generator Mail Street 2: | Not reported |
| Generator Mail City: | WEST COVINA |
| Generator Mail Zip: | 91791 |
| Generator Mail State: | CA |
| Generator Contact Company Name: | Not reported |
| Designated Facility EPA ID: | AZD081705402 |
| Designated Facility Name: | Not reported |
| Designated Facility Mail Street Number: | Not reported |
| Designated Facility Mail Street 1: | Not reported |
| Designated Facility Mail Street 2: | 284 E STOREY RD |
| Designated Facility Mail City: | COOLIDGE |
| Designated Facility Mail Zip: | 85128 |
| Designated Facility Mail State: | AZ |
| Designated Facility Location Street Number: | Not reported |
| Designated Facility Location Street 1: | 284 E STOREY RD |
| Designated Facility Location Street 2: | Not reported |
| Designated Facility Location City: | COOLIDGE |
| Designated Facility Location Zip: | 85128 |
| Designated Facility Location State: | AZ |
| Designated Facility Contact Company Name: | HERITAGE ENVIRONMENTAL SERVICES LLC |
| Manifest Residue Indicator: | N |
| Rejection Indicator: | N |

| | |
|---|---|
| Manifest Tracking Number: | 001246681WAS |
| Last Updated Date: | 20230412 |
| Shipped Date: | 20230221 |
| Received Date: | 20230321 |
| Manifest Status: | Signed |
| Submission Type: | DataImage5Copy |
| Origin Type: | Service |
| Generator EPA ID: | CAL000474304 |
| Generator Name: | Envision Sac Mb Auto Llc Dba Mercedes Benz Of Sacramento |
| Generator Location Street Number: | Not reported |
| Generator Location Street 1: | 1810 HOWE AVE |
| Generator Location Street 2: | Not reported |
| Generator Location City: | SACRAMENTO |
| Generator Location State: | CA |
| Generator Location Zip: | 95825 |
| Generator Mail Street Number: | Not reported |
| Generator Mail Street 1: | 2010 E GARVEY AVE S |
| Generator Mail Street 2: | Not reported |
| Generator Mail City: | WEST COVINA |

**ENVISION SAC MB AUTO LLC DBA MERCEDES BENZ OF SACRAMENTO (Continued)** **1027469851**

| | |
|---|---|
| Generator Mail Zip: | 91791 |
| Generator Mail State: | CA |
| Generator Contact Company Name: | Not reported |
| Designated Facility EPA ID: | AZD081705402 |
| Designated Facility Name: | Not reported |
| Designated Facility Mail Street Number: | Not reported |
| Designated Facility Mail Street 1: | Not reported |
| Designated Facility Mail Street 2: | 284 E STOREY RD |
| Designated Facility Mail City: | COOLIDGE |
| Designated Facility Mail Zip: | 85128 |
| Designated Facility Mail State: | AZ |
| Designated Facility Location Street Number: | Not reported |
| Designated Facility Location Street 1: | 284 E STOREY RD |
| Designated Facility Location Street 2: | Not reported |
| Designated Facility Location City: | COOLIDGE |
| Designated Facility Location Zip: | 85128 |
| Designated Facility Location State: | AZ |
| Designated Facility Contact Company Name: | HERITAGE ENVIRONMENTAL SERVICES LLC |
| Manifest Residue Indicator: | N |
| Rejection Indicator: | N |

| | |
|---|---|
| Manifest Tracking Number: | 030068962WAS |
| Last Updated Date: | 20240104 |
| Shipped Date: | 20231228 |
| Received Date: | 20240103 |
| Manifest Status: | Signed |
| Submission Type: | DataImage5Copy |
| Origin Type: | Web |
| Generator EPA ID: | CAL000474304 |
| Generator Name: | Envision Sac Mb Auto Llc Dba Mercedes Benz Of Sacramento |
| Generator Location Street Number: | Not reported |
| Generator Location Street 1: | 1810 HOWE AVE |
| Generator Location Street 2: | Not reported |
| Generator Location City: | SACRAMENTO |
| Generator Location State: | CA |
| Generator Location Zip: | 95825 |
| Generator Mail Street Number: | Not reported |
| Generator Mail Street 1: | 2010 E GARVEY AVE S |
| Generator Mail Street 2: | Not reported |
| Generator Mail City: | WEST COVINA |
| Generator Mail Zip: | 91791 |
| Generator Mail State: | CA |
| Generator Contact Company Name: | Not reported |
| Designated Facility EPA ID: | CAL000330453 |
| Designated Facility Name: | Agritec Int Dba Cleantech Environmental |
| Designated Facility Mail Street Number: | 5820 |
| Designated Facility Mail Street 1: | Not reported |
| Designated Facility Mail Street 2: | MARTIN ROAD |
| Designated Facility Mail City: | IRWINDALE |
| Designated Facility Mail Zip: | 91706 |
| Designated Facility Mail State: | CA |
| Designated Facility Location Street Number: | 5820 |
| Designated Facility Location Street 1: | MARTIN ROAD |
| Designated Facility Location Street 2: | Not reported |
| Designated Facility Location City: | IRWINDALE |
| Designated Facility Location Zip: | 91706 |
| Designated Facility Location State: | CA |

**ENVISION SAC MB AUTO LLC DBA MERCEDES BENZ OF SACRAMENTO (Continued)** **1027469851**

Designated Facility Contact Company Name: Not reported
Manifest Residue Indicator: N
Rejection Indicator: N

State Waste:
Manifest Tracking Number: 030088069WAS
Waste Line Number: 1
State Waste Code Owner: CA
State Waste Code: 352
State Waste: Other organic solids

Transporter:
Manifest Tracking Number: 030088069WAS
Transporter Line Number: 1
Transporter EPA ID: CAR000330019
Transporter Name: Cleantech Environmental, Inc

Waste Line:
Manifest Tracking Number: 030088069WAS
Waste Line Number: 1
U.S. DOT Hazardous Indicator: N
U.S. DOT ID Number: Not reported
U.S. DOT Description: Not reported
Non-Hazardous Waste Description: NON-RCRA HAZARDOUS WASTE SOLID (ABSORBENT/PAPER FILTER MEDIA)
Number of Containers: 3
Container Type Code: DM
Container Type Description: Metal drums, barrels, kegs
Waste Quantity: 600
Quantity Unit of Measure Code: P
Quantity Unit of Measure Description: Pounds
Waste Quantity, in Tons: 0.3
Acute Waste Quantity, in Tons: 0
Non-Acute Waste Quantity, in Tons: 0.3
Waste Quantity, in Kilograms: 272.109
Acute Waste Quantity, in Kilograms: 0
Non-Acute Waste Quantity, in Kilorgrams: 272.109
Management Method Code: H141
Management Method Description: STORAGE, BULKING AND/OR TRANSFER OFF SITE
Waste Residue Indicator: N
Quantity Discrepancy Indicator: N
Waste Type Discrepancy Indicator: N
Waste Density: Not reported
Waste Density Unit of Measure Code: Not reported
Waste Density Unit of Measure Description: Not reported
Form Code: Not reported
Form Code Description: Not reported
Source Code: Not reported
Source Code Description: Not reported
Waste Minimization Code: Not reported
Waste Minimization Code Description: Not reported
Consent Number: Not reported
EPA Waste Indicator: N

Click this hyperlink while viewing on your computer to access
8 additional US EManifest: record(s) in the EDR Site Report.

**I48** **BRITISH MOTORS OF @SACRAMENTO@** **EDR Hist Auto** **1009023129**
**ENE** **1810 HOWE AVE** **N/A**
**< 1/8** **SACRAMENTO, CA**
**0.027 mi.**
**142 ft.** **Site 7 of 7 in cluster I**

**Relative:** EDR Hist Auto
**Higher**

**Actual:** **45 ft.**

| Year: | Name: | Type: |
|---|---|---|
| 1970 | OXFORD MOTORS LTD BRITISH MOTO | AUTOMOBILE DEALERS |
| 1975 | BRITISH MOTORS OF @SACRAMENTO@ | AUTOMOBILE DEALERS-USED CARS |
| 1975 | BRITISH MOTORS OF @SACRAMENTO@ | AUTOMOBILE DEALERS |
| 1975 | BRITISH MOTORS OF @SACRAMENTO@ | AUTOMOBILE DEALERS |
| 1975 | BRITISH MOTORS OF @SACRAMENTO@ | AUTOMOBILE DEALERS-USED CARS |
| 1991 | SACRAMENTO JAGUAR INC | New And Used Car Dealers, NEC |
| 1992 | SACRAMENTO JAGUAR INC | New And Used Car Dealers, NEC |
| 1993 | SACRAMENTO JAGUAR INC | New And Used Car Dealers, NEC |
| 1994 | SACRAMENTO JAGUAR INC | New And Used Car Dealers, NEC |
| 1995 | SACRAMENTO JAGUAR INC | New And Used Car Dealers, NEC |
| 1996 | SACRAMENTO JAGUAR INC | New And Used Car Dealers, NEC |

---

**G49** **DIGAS COMPANY** **EDR Hist Auto** **1009025518**
**East** **1935 FULTON AVE** **N/A**
**< 1/8** **SACRAMENTO, CA**
**0.027 mi.**
**144 ft.** **Site 15 of 44 in cluster G**

**Relative:** EDR Hist Auto
**Higher**

**Actual:** **52 ft.**

| Year: | Name: | Type: |
|---|---|---|
| 1982 | DIGAS COMPANY | GASOLINE STATIONS |

---

**G50** **JDP PETROLEUM** **EDR Hist Auto** **1009024924**
**East** **1939 FULTON AVE** **N/A**
**< 1/8** **SACRAMENTO, CA 95825**
**0.028 mi.**
**148 ft.** **Site 16 of 44 in cluster G**

**Relative:** EDR Hist Auto
**Higher**

**Actual:** **52 ft.**

| Year: | Name: | Type: |
|---|---|---|
| 1975 | GEMCO AUTO CENTER | AUTOMOBILE REPAIRING |
| 1991 | JDP PETROLEUM | Gasoline Service Stations |
| 1992 | JDP PETROLEUM | Gasoline Service Stations |

---

**G51** **UNOCAL #7243 (FORMER)** **LUST** **S101332374**
**East** **1939 FULTON** **Sacramento Co. CS** **N/A**
**< 1/8** **SACRAMENTO, CA 95825** **Cortese**
**0.028 mi.** **HIST CORTESE**
**148 ft.** **Site 17 of 44 in cluster G** **CERS**

**Relative:** LUST:
**Higher**

**Actual:** **52 ft.**

| | |
|---|---|
| Name: | UNOCAL #7243 (FORMER) |
| Address: | 1939 FULTON AVE |
| City,State,Zip: | SACRAMENTO, CA 95825 |
| Lead Agency: | SACRAMENTO COUNTY LOP |
| Case Type: | LUST Cleanup Site |

**UNOCAL #7243 (FORMER) (Continued)** **S101332374**

Geo Track:

| | |
|---|---|
| Global Id: | T0606700517 |
| Latitude: | 38.600735 |
| Longitude: | -121.401638 |
| Status: | Completed - Case Closed |
| Status Date: | 05/22/2002 |
| Case Worker: | Not reported |
| RB Case Number: | 340608 |
| Local Agency: | Not reported |
| File Location: | Local Agency |
| Local Case Number: | A576 |
| Potential Media Affect: | Other Groundwater (uses other than drinking water) |
| Potential Contaminants of Concern: | Gasoline |
| EPA Region: | 9 |
| Coordinate Source: | * Historical Geocode - Exact Address Match |
| Cuf Case: | YES |
| Quantity Released Gallons: | Not reported |
| Begin Date: | 05/10/1990 |
| Leak Reported Date: | 01/07/1992 |
| How Discovered: | Tank Closure |
| How Discovered Description: | Contamination was found below tanks following removal/station demolition |
| Discharge Source: | Other |
| Discharge Cause: | Unknown |
| Stop Method: | Close and Remove Tank |
| Stop Description: | Station was demolished and not replaced. |
| No Further Action Date: | 05/22/2002 |
| CA Water Watershed Name: | Valley-American - Coon-American - Lower American (519.21) |
| Dwr Groundwater Subbasin Name: | Sacramento Valley - North American (5-021.64) |
| Disadvantaged Community: | Severely Disadvantaged Community |
| CA Enviroscreen 3 Score: | 56-60% |
| CA Enviroscreen 4 Score: | 75-80% |
| Military DOD Site: | No |
| Facility Project Subtype: | Not reported |
| RWQCB Region: | CENTRAL VALLEY RWQCB (REGION 5S) |
| Site History: | Not reported |

LUST:

| | |
|---|---|
| Global Id: | T0606700517 |
| Contact Type: | Regional Board Caseworker |
| Contact Name: | VERA FISCHER |
| Organization Name: | CENTRAL VALLEY RWQCB (REGION 5S) |
| Address: | 11020 SUN CENTER DRIVE #200 |
| City: | RANCHO CORDOVA |
| Email: | vera.fischer@waterboards.ca.gov |
| Phone Number: | Not reported |

LUST:

| | |
|---|---|
| Global Id: | T0606700517 |
| Action Type: | Other |
| Date: | 05/17/1990 |
| Action: | Leak Discovery |

| | |
|---|---|
| Global Id: | T0606700517 |
| Action Type: | RESPONSE |
| Date: | 06/30/1994 |

**UNOCAL #7243 (FORMER) (Continued)** **S101332374**

Action: Other Workplan

Global Id: T0606700517
Action Type: RESPONSE
Date: 10/18/1999
Action: Monitoring Report - Quarterly

Global Id: T0606700517
Action Type: RESPONSE
Date: 04/30/2001
Action: Monitoring Report - Quarterly

Global Id: T0606700517
Action Type: RESPONSE
Date: 02/20/2001
Action: Monitoring Report - Quarterly

Global Id: T0606700517
Action Type: RESPONSE
Date: 07/03/1996
Action: Other Workplan

Global Id: T0606700517
Action Type: RESPONSE
Date: 04/05/2000
Action: Other Report / Document

Global Id: T0606700517
Action Type: RESPONSE
Date: 06/04/1996
Action: Other Report / Document

Global Id: T0606700517
Action Type: RESPONSE
Date: 02/01/1994
Action: Other Report / Document

Global Id: T0606700517
Action Type: RESPONSE
Date: 11/30/1998
Action: Monitoring Report - Quarterly

Global Id: T0606700517
Action Type: ENFORCEMENT
Date: 05/06/1994
Action: Staff Letter

Global Id: T0606700517
Action Type: ENFORCEMENT
Date: 05/29/1996
Action: Technical Correspondence / Assistance / Other

Global Id: T0606700517
Action Type: ENFORCEMENT
Date: 04/30/2001
Action: Staff Letter

**UNOCAL #7243 (FORMER) (Continued)** **S101332374**

Global Id: T0606700517
Action Type: ENFORCEMENT
Date: 02/13/2002
Action: Staff Letter

Global Id: T0606700517
Action Type: ENFORCEMENT
Date: 11/26/2001
Action: Staff Letter

Global Id: T0606700517
Action Type: ENFORCEMENT
Date: 12/01/1998
Action: Staff Letter

Global Id: T0606700517
Action Type: ENFORCEMENT
Date: 03/20/1998
Action: Staff Letter

Global Id: T0606700517
Action Type: ENFORCEMENT
Date: 11/03/1997
Action: Staff Letter

Global Id: T0606700517
Action Type: ENFORCEMENT
Date: 04/02/1997
Action: Staff Letter

Global Id: T0606700517
Action Type: ENFORCEMENT
Date: 04/11/2002
Action: Staff Letter

Global Id: T0606700517
Action Type: ENFORCEMENT
Date: 05/22/2002
Action: Closure/No Further Action Letter

Global Id: T0606700517
Action Type: Other
Date: 01/07/1992
Action: Leak Reported

Global Id: T0606700517
Action Type: RESPONSE
Date: 10/26/2000
Action: Monitoring Report - Quarterly

Global Id: T0606700517
Action Type: RESPONSE
Date: 01/31/2000
Action: Monitoring Report - Quarterly

Global Id: T0606700517
Action Type: RESPONSE

**UNOCAL #7243 (FORMER) (Continued)** **S101332374**

Date: 01/01/1994
Action: Other Report / Document

Global Id: T0606700517
Action Type: RESPONSE
Date: 07/06/1993
Action: Other Report / Document

Global Id: T0606700517
Action Type: RESPONSE
Date: 07/07/1995
Action: Other Report / Document

Global Id: T0606700517
Action Type: RESPONSE
Date: 01/27/1997
Action: Other Report / Document

Global Id: T0606700517
Action Type: ENFORCEMENT
Date: 12/18/1995
Action: Staff Letter

Global Id: T0606700517
Action Type: ENFORCEMENT
Date: 09/23/1999
Action: Staff Letter

Global Id: T0606700517
Action Type: ENFORCEMENT
Date: 05/12/1997
Action: Staff Letter

Global Id: T0606700517
Action Type: ENFORCEMENT
Date: 07/07/1994
Action: Staff Letter

Global Id: T0606700517
Action Type: ENFORCEMENT
Date: 11/06/1995
Action: Staff Letter

Global Id: T0606700517
Action Type: ENFORCEMENT
Date: 01/10/1992
Action: Staff Letter

Global Id: T0606700517
Action Type: ENFORCEMENT
Date: 01/07/1992
Action: Notice of Reimbursement

Global Id: T0606700517
Action Type: ENFORCEMENT
Date: 05/23/1996
Action: Staff Letter

**UNOCAL #7243 (FORMER) (Continued)** **S101332374**

Global Id: T0606700517
Action Type: ENFORCEMENT
Date: 03/01/2002
Action: Technical Correspondence / Assistance / Other

Global Id: T0606700517
Action Type: RESPONSE
Date: 01/01/1992
Action: Other Report / Document

Global Id: T0606700517
Action Type: RESPONSE
Date: 01/01/1994
Action: Other Report / Document

Global Id: T0606700517
Action Type: RESPONSE
Date: 01/04/2002
Action: Monitoring Report - Quarterly

Global Id: T0606700517
Action Type: RESPONSE
Date: 01/01/2000
Action: Other Report / Document

Global Id: T0606700517
Action Type: RESPONSE
Date: 01/01/1996
Action: Other Report / Document

Global Id: T0606700517
Action Type: RESPONSE
Date: 01/01/1997
Action: Other Report / Document

Global Id: T0606700517
Action Type: ENFORCEMENT
Date: 12/31/1991
Action: Notice of Reimbursement

Global Id: T0606700517
Action Type: ENFORCEMENT
Date: 09/14/2001
Action: Staff Letter

Global Id: T0606700517
Action Type: ENFORCEMENT
Date: 05/10/1996
Action: Staff Letter

Global Id: T0606700517
Action Type: ENFORCEMENT
Date: 09/25/1998
Action: Staff Letter

Global Id: T0606700517
Action Type: ENFORCEMENT

**UNOCAL #7243 (FORMER) (Continued)** **S101332374**

Date: 03/18/1997
Action: Staff Letter

Global Id: T0606700517
Action Type: ENFORCEMENT
Date: 07/20/1995
Action: Staff Letter

Global Id: T0606700517
Action Type: RESPONSE
Date: 01/01/1993
Action: Other Report / Document

Global Id: T0606700517
Action Type: RESPONSE
Date: 01/01/1995
Action: Other Report / Document

Global Id: T0606700517
Action Type: RESPONSE
Date: 01/01/1998
Action: Other Report / Document

Global Id: T0606700517
Action Type: RESPONSE
Date: 04/17/2000
Action: Monitoring Report - Quarterly

Global Id: T0606700517
Action Type: REMEDIATION
Date: 12/31/1991
Action: Monitored Natural Attenuation

Global Id: T0606700517
Action Type: ENFORCEMENT
Date: 07/24/1996
Action: Staff Letter

Global Id: T0606700517
Action Type: RESPONSE
Date: 01/01/1999
Action: Other Report / Document

Global Id: T0606700517
Action Type: RESPONSE
Date: 01/01/1994
Action: Other Report / Document

Global Id: T0606700517
Action Type: RESPONSE
Date: 08/04/1999
Action: Monitoring Report - Quarterly

Global Id: T0606700517
Action Type: RESPONSE
Date: 01/01/1999
Action: Other Report / Document

**UNOCAL #7243 (FORMER) (Continued)** **S101332374**

Global Id: T0606700517
Action Type: RESPONSE
Date: 01/01/1994
Action: Other Report / Document

Global Id: T0606700517
Action Type: RESPONSE
Date: 01/01/1996
Action: Other Report / Document

Global Id: T0606700517
Action Type: RESPONSE
Date: 03/12/1997
Action: Other Report / Document

Global Id: T0606700517
Action Type: RESPONSE
Date: 10/05/2001
Action: Monitoring Report - Quarterly

Global Id: T0606700517
Action Type: RESPONSE
Date: 07/16/2001
Action: Monitoring Report - Quarterly

Global Id: T0606700517
Action Type: RESPONSE
Date: 01/01/1992
Action: Other Report / Document

Global Id: T0606700517
Action Type: RESPONSE
Date: 05/06/1996
Action: Other Report / Document

Global Id: T0606700517
Action Type: RESPONSE
Date: 12/13/1995
Action: Other Workplan

Global Id: T0606700517
Action Type: RESPONSE
Date: 10/24/1995
Action: Other Report / Document

Global Id: T0606700517
Action Type: RESPONSE
Date: 06/27/1997
Action: Other Report / Document

Global Id: T0606700517
Action Type: RESPONSE
Date: 05/05/1999
Action: Other Report / Document

Global Id: T0606700517
Action Type: RESPONSE

**UNOCAL #7243 (FORMER) (Continued)** **S101332374**

Date: 03/25/1999
Action: Monitoring Report - Quarterly

Global Id: T0606700517
Action Type: RESPONSE
Date: 08/31/1998
Action: Monitoring Report - Quarterly

Global Id: T0606700517
Action Type: RESPONSE
Date: 12/12/1997
Action: Other Report / Document

Global Id: T0606700517
Action Type: RESPONSE
Date: 03/14/1997
Action: Other Report / Document

Global Id: T0606700517
Action Type: RESPONSE
Date: 04/24/1998
Action: Request for Closure

Global Id: T0606700517
Action Type: RESPONSE
Date: 03/14/1997
Action: Other Report / Document

Global Id: T0606700517
Action Type: RESPONSE
Date: 09/18/1997
Action: Other Report / Document

Global Id: T0606700517
Action Type: RESPONSE
Date: 09/03/1996
Action: Other Report / Document

LUST:
Global Id: T0606700517
Status: Open - Case Begin Date
Status Date: 05/10/1990

Global Id: T0606700517
Status: Open - Site Assessment
Status Date: 05/10/1990

Global Id: T0606700517
Status: Open - Site Assessment
Status Date: 01/02/1992

Global Id: T0606700517
Status: Completed - Case Closed
Status Date: 05/22/2002

**UNOCAL #7243 (FORMER) (Continued)** **S101332374**

LUST REG 5:
Name: UNOCAL #7243 (FORMER)
Address: 1939 FULTON AVE
City: SACRAMENTO
Region: 5
Status: Case Closed
Case Number: 340608
Case Type: Other ground water affected
Substance: GASOLINE
Staff Initials: VJF
Lead Agency: Local
Program: LUST
MTBE Code: 2

Sacramento Co. CS:
Name: FORMER UNOCAL STATION #7243
Address: 1939 FULTON AVE
City,State,Zip: SACRAMENTO, CA
State Site Number: A576
Lead Staff: Marcus, B.
Lead Agency: HM
Remedial Action Taken: YE, S
Substance: Automotive(motor gasoline and additives)
Date Reported: 06/26/1991
Facility Id: RO0000571
Case Type: Other ground water affected
Case Closed: Y
**Date Closed: 05/22/2002**
**Case Type: Other Groundwater affected (uses other than drinking water)**
**Substance: Automotive(motor gasoline and additives)**

CORTESE:
Name: UNOCAL #7243 (FORMER)
Address: 1939 FULTON AVE
City,State,Zip: SACRAMENTO, CA 95825
Region: CORTESE
Envirostor Id: Not reported
Global ID: T0606700517
Site/Facility Type: LUST CLEANUP SITE
Cleanup Status: COMPLETED - CASE CLOSED
Status Date: Not reported
Site Code: Not reported
Latitude: Not reported
Longitude: Not reported
Owner: Not reported
Enf Type: Not reported
Swat R: Not reported
Flag: active
Order No: Not reported
Waste Discharge System No: Not reported
Effective Date: Not reported
Region 2: Not reported
WID Id: Not reported
Solid Waste Id No: Not reported
Waste Management Uit Name: Not reported
File Name: Active Open

**UNOCAL #7243 (FORMER) (Continued)** **S101332374**

HIST CORTESE:
- edr_fname: UNOCAL #7243 (FORMER)
- edr_fadd1: 1939 FULTON
- City,State,Zip: SACRAMENTO, CA 95825
- Region: CORTESE
- Facility County Code: 34
- Reg By: LTNKA
- Reg Id: 340608

CERS:
- Name: UNOCAL #7243 (FORMER)
- Address: 1939 FULTON AVE
- City,State,Zip: SACRAMENTO, CA 95825
- Site ID: 855144
- CERS ID: T0606700517
- CERS Description: Leaking Underground Storage Tank Cleanup Site

Affiliation:
- Affiliation Type Desc: Regional Board Caseworker
- Entity Name: VERA FISCHER - CENTRAL VALLEY RWQCB (REGION 5S)
- Entity Title: Not reported
- Affiliation Address: 11020 SUN CENTER DRIVE #200
- Affiliation City: RANCHO CORDOVA
- Affiliation State: CA
- Affiliation Country: Not reported
- Affiliation Zip: Not reported
- Affiliation Phone: ,

---

**G52** **(DI-GAS) ARCO** **HIST UST** **U001615676**
**East** **1939 FULTON AVE** **N/A**
**< 1/8** **SACRAMENTO, CA 95825**
**0.028 mi.**
**148 ft.** **Site 18 of 44 in cluster G**

**Relative:**
**Higher**

**Actual:**
**52 ft.**

HIST UST:
- Name: (DI-GAS) ARCO
- Address: 1939 FULTON AVE
- City,State,Zip: SACRAMENTO, CA 95825
- File Number: 00029450

URL:
- Region: STATE
- Facility ID: 00000029937
- Facility Type: Gas Station
- Other Type: Not reported
- Contact Name: ALRAY WEATHERLY
- Telephone: 4154510201
- Owner Name: TESORO GASOLINE MARKETING
- Owner Address: 9201 WEST OLYMPIC BLVD
- Owner City,St,Zip: BEVERLY HILLS, CA 90212
- Total Tanks: 0003

- Tank Num: 001
- Container Num: 2
- Year Installed: Not reported
- Tank Capacity: 00012000

**(DI-GAS) ARCO (Continued)** **U001615676**

| | |
|---|---|
| Tank Used for: | PRODUCT |
| Type of Fuel: | REGULAR |
| Container Construction Thickness: | Not reported |
| Leak Detection: | Stock Inventor |
| Tank Num: | 002 |
| Container Num: | 1 |
| Year Installed: | Not reported |
| Tank Capacity: | 00012000 |
| Tank Used for: | PRODUCT |
| Type of Fuel: | UNLEADED |
| Container Construction Thickness: | Not reported |
| Leak Detection: | Stock Inventor |
| Tank Num: | 003 |
| Container Num: | 3 |
| Year Installed: | Not reported |
| Tank Capacity: | 00012000 |
| Tank Used for: | PRODUCT |
| Type of Fuel: | PREMIUM |
| Container Construction Thickness: | Not reported |
| Leak Detection: | Stock Inventor |

Click here for Geo Tracker PDF:

---

**G53** **UNOCAL #7243** **Sacramento Co. ML** **S123295054**
**East** **1939 FULTON AV** **N/A**
**< 1/8** **SACRAMENTO, CA 95825**
**0.028 mi.**
**148 ft.** **Site 19 of 44 in cluster G**

**Relative:**
**Higher**

**Actual:**
**52 ft.**

Sacramento Co. ML:

| | |
|---|---|
| Name: | UNOCAL #7243 |
| Address: | 1939 FULTON AV |
| City,State,Zip: | SACRAMENTO, CA 95825 |
| Facility Id: | C0013186 |
| Facility Status: | Inactive. Included on a listing no longer updated. |
| FD: | C |
| Billing Codes BP: | Out of Business |
| Billing Codes UST: | No Tanks |
| WG Bill Code: | Oil Changed by Outside Company-No Fee |
| Target Property Bill Cod: | 51 |
| Food Bill Code: | 51 |
| CUPA Permit Date: | Not reported |
| HAZMAT Permit Date: | 07/01/1989 |
| HAZMAT Inspection Date: | 07/24/1989 |
| Hazmat Date BP Received: | Not reported |
| UST Permit Dt: | 12/15/1987 |
| UST Inspection Date: | 05/22/1989 |
| UST Tank Test Date: | 04/09/1991 |
| Number of Tanks: | 0 |
| UST Tank Test Date: | Not reported |
| SIC Code: | 5541 |
| Tier Permitting: | Not reported |
| AST Bill Code: | Not reported |
| CALARP Bill Code: | Not reported |

**G54** **UNOCAL SERVICE STATION #7243** **SWEEPS UST** **S101590461**
**East** **1939 FULTON AVE** **CA FID UST** **N/A**
**< 1/8** **SACRAMENTO, CA 95825**
**0.028 mi.**
**148 ft.** **Site 20 of 44 in cluster G**

**Relative:**
**Higher**

**Actual:**
**52 ft.**

SWEEPS UST:

| | |
|---|---|
| Name: | UNOCAL SERVICE STATION #7243 |
| Address: | 1939 FULTON AVE |
| City: | SACRAMENTO |
| Status: | Not reported |
| Comp Number: | 29937 |
| Number: | Not reported |
| Board Of Equalization: | 44-019183 |
| Referral Date: | Not reported |
| Action Date: | Not reported |
| Created Date: | Not reported |
| Owner Tank Id: | Not reported |
| SWRCB Tank Id: | 34-000-029937-000001 |
| Tank Status: | Not reported |
| Capacity: | 12000 |
| Active Date: | Not reported |
| Tank Use: | M.V. FUEL |
| STG: | PRODUCT |
| Content: | REG UNLEADED |
| Number Of Tanks: | 3 |

| | |
|---|---|
| Name: | UNOCAL SERVICE STATION #7243 |
| Address: | 1939 FULTON AVE |
| City: | SACRAMENTO |
| Status: | Not reported |
| Comp Number: | 29937 |
| Number: | Not reported |
| Board Of Equalization: | 44-019183 |
| Referral Date: | Not reported |
| Action Date: | Not reported |
| Created Date: | Not reported |
| Owner Tank Id: | Not reported |
| SWRCB Tank Id: | 34-000-029937-000002 |
| Tank Status: | Not reported |
| Capacity: | 12000 |
| Active Date: | Not reported |
| Tank Use: | M.V. FUEL |
| STG: | PRODUCT |
| Content: | REG UNLEADED |
| Number Of Tanks: | Not reported |

| | |
|---|---|
| Name: | UNOCAL SERVICE STATION #7243 |
| Address: | 1939 FULTON AVE |
| City: | SACRAMENTO |
| Status: | Not reported |
| Comp Number: | 29937 |
| Number: | Not reported |
| Board Of Equalization: | 44-019183 |
| Referral Date: | Not reported |
| Action Date: | Not reported |
| Created Date: | Not reported |
| Owner Tank Id: | Not reported |
| SWRCB Tank Id: | 34-000-029937-000003 |

**UNOCAL SERVICE STATION #7243 (Continued)** **S101590461**

Tank Status: Not reported
Capacity: 12000
Active Date: Not reported
Tank Use: M.V. FUEL
STG: PRODUCT
Content: REG UNLEADED
Number Of Tanks: Not reported

CA FID UST:
Facility ID: 34000383
Regulated By: UTNKI
Regulated ID: 00029937
Cortese Code: Not reported
SIC Code: Not reported
Facility Phone: Not reported
Mail To: Not reported
Mailing Address: 2000 CROW CANYON PL
Mailing Address 2: Not reported
Mailing City,St,Zip: SACRAMENTO 95825
Contact: Not reported
Contact Phone: Not reported
DUNs Number: Not reported
NPDES Number: Not reported
EPA ID: Not reported
Comments: Not reported
Status: Inactive

---

**G55** **PARNELLI JONES, INC** **Sacramento Co. ML** **S129165051**
**East** **1939 FULTON AV** **N/A**
**< 1/8** **SACRAMENTO, CA 95825**
**0.028 mi.**
**148 ft.** **Site 21 of 44 in cluster G**

**Relative:**
**Higher**

**Actual:**
**52 ft.**

Sacramento Co. ML:
Name: PARNELLI JONES, INC
Address: 1939 FULTON AV
City,State,Zip: SACRAMENTO, CA 95825
Facility Id: Not reported
Facility Status: Inactive. Included on a listing no longer updated.
FD: C
Billing Codes BP: Out of Business
Billing Codes UST: No Tanks
WG Bill Code: Oil Changed by Outside Company-No Fee
Target Property Bill Cod: 51
Food Bill Code: 51
CUPA Permit Date: Not reported
HAZMAT Permit Date: Not reported
HAZMAT Inspection Date: 06/02/1997
Hazmat Date BP Received: 07/21/1997
UST Permit Dt: Not reported
UST Inspection Date: Not reported
UST Tank Test Date: Not reported
Number of Tanks: 0
UST Tank Test Date: 06/02/1997
SIC Code: Not reported
Tier Permitting: Not reported
AST Bill Code: Not reported

**PARNELLI JONES, INC (Continued)** **S129165051**

| | |
|---|---|
| CALARP Bill Code: | Not reported |
| Name: | PARNELLI JONES, INC |
| Address: | 1939 FULTON AV |
| City,State,Zip: | SACRAMENTO, CA 95825 |
| Facility Id: | Not reported |
| Facility Status: | Inactive. Included on a listing no longer updated. |
| FD: | Not reported |
| Billing Codes BP: | Out of Business |
| Billing Codes UST: | No Tanks |
| WG Bill Code: | Oil Changed by Outside Company-No Fee |
| Target Property Bill Cod: | 51 |
| Food Bill Code: | 51 |
| CUPA Permit Date: | Not reported |
| HAZMAT Permit Date: | Not reported |
| HAZMAT Inspection Date: | Not reported |
| Hazmat Date BP Received: | Not reported |
| UST Permit Dt: | Not reported |
| UST Inspection Date: | Not reported |
| UST Tank Test Date: | Not reported |
| Number of Tanks: | 0 |
| UST Tank Test Date: | Not reported |
| SIC Code: | Not reported |
| Tier Permitting: | Not reported |
| AST Bill Code: | Not reported |
| CALARP Bill Code: | Not reported |

---

**G56** **UNOCAL #7243 (FORMER)** **UST FINDER RELEASE** **1029124226**
**East** **1939 FULTON AVE** **N/A**
**< 1/8** **SACRAMENTO, CA 95825**
**0.028 mi.**
**148 ft.** **Site 22 of 44 in cluster G**

**Relative:**
**Higher**

**Actual:**
**52 ft.**

UST FINDER RELEASE:

| | |
|---|---|
| Object ID: | 50108 |
| Facility ID: | Not reported |
| Lust ID: | CAT0606700517 |
| Name: | UNOCAL #7243 (FORMER) |
| Address: | 1939 FULTON AVE |
| City,State,Zip: | SACRAMENTO, CA 95825 |
| Address Match Type: | StreetAddress |
| Reported Date: | Not reported |
| Status: | No Further Action |
| Substance: | Not reported |
| Population within 1500ft: | 1504 |
| Domestic Wells within 1500ft: | 3 |
| Land Use: | Developed, High Intensity |
| Within SPA: | No |
| SPA PWS Facility ID: | Not reported |
| SPA Water Type: | Not reported |
| SPA Facility Type: | Not reported |
| SPA HUC12: | Not reported |
| Within WHPA: | Yes |
| WHPA PWS Facility ID: | CA3410007_17549 |
| WHPA Water Type: | GW - Ground water |
| WHPA Facility Type: | WL - Well |
| WHPA HUC12: | 180201110202 |
| Within 100yr Floodplain: | No |

**UNOCAL #7243 (FORMER) (Continued)** **1029124226**

| | |
|---|---|
| Tribe: | Not reported |
| EPA Region: | 9 |
| NFA Letter 1: | Not reported |
| NFA Letter 2: | Not reported |
| NFA Letter 3: | Not reported |
| NFA Letter 4: | Not reported |
| Closed With Residual Contaminate: | Not reported |
| Coordinate Source: | Geocode |
| X Coord: | -121.40156 |
| Y Coord: | 38.60071 |
| Latitude: | 38.6007099999999 |
| Longitude: | -121.40156 |

---

**G57** **DOB'S TIRE STORE** **Sacramento Co. ML** **S123290668**
**East** **1939 FULTON AV** **N/A**
**< 1/8** **SACRAMENTO, CA 95825**
**0.028 mi.**
**148 ft.** **Site 23 of 44 in cluster G**

**Relative:** Sacramento Co. ML:
**Higher**

| | |
|---|---|
| Name: | DOB'S TIRE STORE |
| Address: | 1939 FULTON AV |
| City,State,Zip: | SACRAMENTO, CA 95825 |
| Facility Id: | Not reported |
| Facility Status: | Inactive. Included on a listing no longer updated. |
| FD: | C |
| Billing Codes BP: | Out of Business |
| Billing Codes UST: | No Tanks |
| WG Bill Code: | Oil Changed by Outside Company-No Fee |
| Target Property Bill Cod: | 51 |
| Food Bill Code: | 51 |
| CUPA Permit Date: | Not reported |
| HAZMAT Permit Date: | Not reported |
| HAZMAT Inspection Date: | 11/22/1993 |
| Hazmat Date BP Received: | Not reported |
| UST Permit Dt: | Not reported |
| UST Inspection Date: | Not reported |
| UST Tank Test Date: | Not reported |
| Number of Tanks: | 0 |
| UST Tank Test Date: | 11/22/1993 |
| SIC Code: | 5531 |
| Tier Permitting: | Not reported |
| AST Bill Code: | Not reported |
| CALARP Bill Code: | Not reported |

**Actual:**
**52 ft.**

---

**G58** **JDP PETROLEUM** **Sacramento Co. ML** **S123292029**
**East** **1939 FULTON AV** **N/A**
**< 1/8** **SACRAMENTO, CA 95825**
**0.028 mi.**
**148 ft.** **Site 24 of 44 in cluster G**

**Relative:** Sacramento Co. ML:
**Higher**

| | |
|---|---|
| Name: | JDP PETROLEUM |
| Address: | 1939 FULTON AV |
| City,State,Zip: | SACRAMENTO, CA 95825 |
| Facility Id: | Not reported |

**Actual:**
**52 ft.**

**JDP PETROLEUM (Continued)** **S123292029**

| | |
|---|---|
| Facility Status: | Inactive. Included on a listing no longer updated. |
| FD: | C |
| Billing Codes BP: | Out of Business |
| Billing Codes UST: | No Tanks |
| WG Bill Code: | Oil Changed by Outside Company-No Fee |
| Target Property Bill Cod: | 51 |
| Food Bill Code: | 51 |
| CUPA Permit Date: | Not reported |
| HAZMAT Permit Date: | Not reported |
| HAZMAT Inspection Date: | Not reported |
| Hazmat Date BP Received: | Not reported |
| UST Permit Dt: | Not reported |
| UST Inspection Date: | Not reported |
| UST Tank Test Date: | Not reported |
| Number of Tanks: | 0 |
| UST Tank Test Date: | Not reported |
| SIC Code: | 5541 |
| Tier Permitting: | Not reported |
| AST Bill Code: | Not reported |
| CALARP Bill Code: | Not reported |

---

**J59** **J B COMPANY** **Sacramento Co. ML** **S107541361**
**East** **1825 BELL ST STE 100** **N/A**
**< 1/8** **SACRAMENTO, CA 95825**
**0.028 mi.**
**148 ft.** **Site 1 of 4 in cluster J**

**Relative:**
**Higher**

**Actual:**
**47 ft.**

Sacramento Co. ML:

| | |
|---|---|
| Name: | J B COMPANY |
| Address: | 1825 BELL ST STE 100 |
| City,State,Zip: | SACRAMENTO, CA 95825 |
| Facility Id: | Not reported |
| Facility Status: | Not reported |
| FD: | Not reported |
| Billing Codes BP: | I |
| Billing Codes UST: | Not reported |
| WG Bill Code: | I |
| Target Property Bill Cod: | Not reported |
| Food Bill Code: | Not reported |
| CUPA Permit Date: | Not reported |
| HAZMAT Permit Date: | Not reported |
| HAZMAT Inspection Date: | Not reported |
| Hazmat Date BP Received: | Not reported |
| UST Permit Dt: | Not reported |
| UST Inspection Date: | Not reported |
| UST Tank Test Date: | Not reported |
| Number of Tanks: | Not reported |
| UST Tank Test Date: | Not reported |
| SIC Code: | Not reported |
| Tier Permitting: | Not reported |
| AST Bill Code: | Not reported |
| CALARP Bill Code: | Not reported |

**J60** **U. S. DEPT. OF ENERGY** **CA PLACER CO. MS** **S109936761**
**East** **1825 BELL ST 105** **N/A**
**< 1/8** **SACRAMENTO, CA 95825**
**0.028 mi.**
**148 ft.** **Site 2 of 4 in cluster J**

**Relative:** **Higher**
**Actual:** **47 ft.**

PLACER CO. MS:

| | |
|---|---|
| Name: | U. S. DEPT. OF ENERGY |
| Address: | 1825 BELL ST 105 |
| City,State,Zip: | SACRAMENTO, CA 95825 |
| Facility ID: | FA0001909 |
| Facility Status: | Closed |
| Program Element Code: | 2105 |
| Program: | HAZMAT BUSINESS PLAN |
| Record Num: | PR0002682 |
| District Code: | 130 |
| Decode for Fstatus: | Closed |

---

**J61** **WSIN** **Sacramento Co. ML** **S123295479**
**East** **1825 BELL ST STE 205** **N/A**
**< 1/8** **SACRAMENTO, CA 95825**
**0.028 mi.**
**148 ft.** **Site 3 of 4 in cluster J**

**Relative:** **Higher**
**Actual:** **47 ft.**

Sacramento Co. ML:

| | |
|---|---|
| Name: | WSIN |
| Address: | 1825 BELL ST STE 205 |
| City,State,Zip: | SACRAMENTO, CA 95825 |
| Facility Id: | Not reported |
| Facility Status: | Not reported |
| FD: | Not reported |
| Billing Codes BP: | A |
| Billing Codes UST: | Not reported |
| WG Bill Code: | Not reported |
| Target Property Bill Cod: | Not reported |
| Food Bill Code: | Not reported |
| CUPA Permit Date: | Not reported |
| HAZMAT Permit Date: | Not reported |
| HAZMAT Inspection Date: | Not reported |
| Hazmat Date BP Received: | Not reported |
| UST Permit Dt: | Not reported |
| UST Inspection Date: | Not reported |
| UST Tank Test Date: | Not reported |
| Number of Tanks: | Not reported |
| UST Tank Test Date: | Not reported |
| SIC Code: | Not reported |
| Tier Permitting: | Not reported |
| AST Bill Code: | Not reported |
| CALARP Bill Code: | Not reported |

**J62** **WESTERN AREA POWER ADMIN.** **Sacramento Co. ML** **S123295385**
**East** **1825 BELL ST** **N/A**
**< 1/8** **SACRAMENTO, CA 95825**
**0.028 mi.**
**148 ft.** **Site 4 of 4 in cluster J**

**Relative:** Sacramento Co. ML:
**Higher**

| | |
|---|---|
| Name: | WESTERN AREA POWER ADMIN. |
| Address: | 1825 BELL ST |
| City,State,Zip: | SACRAMENTO, CA 95825 |
| Facility Id: | Not reported |
| Facility Status: | Inactive. Included on a listing no longer updated. |
| FD: | C |
| Billing Codes BP: | Out of Business |
| Billing Codes UST: | No Tanks |
| WG Bill Code: | Oil Changed by Outside Company-No Fee |
| Target Property Bill Cod: | 51 |
| Food Bill Code: | 51 |
| CUPA Permit Date: | Not reported |
| HAZMAT Permit Date: | Not reported |
| HAZMAT Inspection Date: | 12/13/1994 |
| Hazmat Date BP Received: | 01/19/1995 |
| UST Permit Dt: | Not reported |
| UST Inspection Date: | Not reported |
| UST Tank Test Date: | Not reported |
| Number of Tanks: | 0 |
| UST Tank Test Date: | Not reported |
| SIC Code: | 9631 |
| Tier Permitting: | Not reported |
| AST Bill Code: | Not reported |
| CALARP Bill Code: | Not reported |

**Actual:**
**47 ft.**

---

**D63** **VALET EXPRESS CLEANERS** **EDR Hist Cleaner** **1018656965**
**SSW** **1731 HOWE AVE STE 601** **N/A**
**< 1/8** **SACRAMENTO, CA 95825**
**0.030 mi.**
**156 ft.** **Site 2 of 2 in cluster D**

**Relative:** EDR Hist Cleaner
**Lower**

**Actual:**
**42 ft.**

| Year: | Name: | Type: |
|---|---|---|
| 1994 | VALET EXPRESS CLEANERS | Garment Pressing And Cleaners' Agents |
| 1995 | VALET EXPRESS CLEANERS | Garment Pressing And Cleaners' Agents |
| 1996 | VALET EXPRESS CLEANERS | Garment Pressing And Cleaners' Agents |
| 1997 | VALET EXPRESS CLEANERS | Garment Pressing And Cleaners' Agents |

---

**G64** **GREEN SACRAMENTO** **Sacramento Co. ML** **S107447420**
**East** **1837 FULTON AVE** **N/A**
**< 1/8** **SACRAMENTO, CA 95825**
**0.030 mi.**
**158 ft.** **Site 25 of 44 in cluster G**

**Relative:** Sacramento Co. ML:
**Higher**

| | |
|---|---|
| Name: | GREEN SACRAMENTO |
| Address: | 1837 FULTON AVE |
| City,State,Zip: | SACRAMENTO, CA 95825 |
| Facility Id: | Not reported |
| Facility Status: | Not reported |

**Actual:**
**50 ft.**

**GREEN SACRAMENTO (Continued)** **S107447420**

| | |
|---|---|
| FD: | Not reported |
| Billing Codes BP: | I |
| Billing Codes UST: | Not reported |
| WG Bill Code: | Not reported |
| Target Property Bill Cod: | Not reported |
| Food Bill Code: | Not reported |
| CUPA Permit Date: | Not reported |
| HAZMAT Permit Date: | Not reported |
| HAZMAT Inspection Date: | Not reported |
| Hazmat Date BP Received: | Not reported |
| UST Permit Dt: | Not reported |
| UST Inspection Date: | Not reported |
| UST Tank Test Date: | Not reported |
| Number of Tanks: | Not reported |
| UST Tank Test Date: | Not reported |
| SIC Code: | Not reported |
| Tier Permitting: | Not reported |
| AST Bill Code: | Not reported |
| CALARP Bill Code: | Not reported |

---

**G65** **IMPORT REPAIR CENTER LTD** **CERS HAZ WASTE** **S108724887**
**East** **1825 FULTON AVE STE F** **Sacramento Co. ML** **N/A**
**< 1/8** **SACRAMENTO, CA 95825** **CERS**
**0.037 mi.**
**194 ft.** **Site 26 of 44 in cluster G**

**Relative:**
**Higher**

**Actual:**
**50 ft.**

CERS HAZ WASTE:

| | |
|---|---|
| Name: | IMPORT REPAIR CENTER LTD |
| Address: | 1825 FULTON AVE STE F |
| City,State,Zip: | SACRAMENTO, CA 95825 |
| Site ID: | 37894 |
| CERS ID: | 10219324 |
| CERS Description: | Hazardous Waste Generator |

Sacramento Co. ML:

| | |
|---|---|
| Name: | IMPORT REPAIR CENTER LTD |
| Address: | 1825 FULTON AVE STE F |
| City,State,Zip: | SACRAMENTO, CA 95825 |
| Facility Id: | Not reported |
| Facility Status: | Not reported |
| FD: | Not reported |
| Billing Codes BP: | A |
| Billing Codes UST: | Not reported |
| WG Bill Code: | A |
| Target Property Bill Cod: | Not reported |
| Food Bill Code: | Not reported |
| CUPA Permit Date: | Not reported |
| HAZMAT Permit Date: | Not reported |
| HAZMAT Inspection Date: | Not reported |
| Hazmat Date BP Received: | Not reported |
| UST Permit Dt: | Not reported |
| UST Inspection Date: | Not reported |
| UST Tank Test Date: | Not reported |
| Number of Tanks: | Not reported |
| UST Tank Test Date: | Not reported |
| SIC Code: | Not reported |
| Tier Permitting: | Not reported |

**IMPORT REPAIR CENTER LTD (Continued)** **S108724887**

AST Bill Code: Not reported
CALARP Bill Code: Not reported

CERS:
Name: IMPORT REPAIR CENTER LTD
Address: 1825 FULTON AVE STE F
City,State,Zip: SACRAMENTO, CA 95825
Site ID: 37894
CERS ID: 10219324
CERS Description: Chemical Storage Facilities

Violations:
Site ID: 37894
Site Name: IMPORT REPAIR CENTER LTD
Violation Date: 08-26-2014
Citation: 40 CFR 1 265.173 - U.S. Code of Federal Regulations, Title 40, Chapter 1, Section(s) 265.173
Violation Description: Failure to properly close hazardous waste containers when not in active use.
Violation Notes: Returned to compliance on 09/03/2014. OBSERVATION: Observed one 5 gallon plsatic bucket of brake shavings located under the brake grinding machine in the shop, two 55 gallon steel drums of used oil located in the outside hazardous waste storage area, and one 15 gallon steel drum of used oil located in the shop that were open. CORRECTIVE ACTION: Submit photos to this department demonstrating that the containers listed above have been properly closed.
Violation Division: Sacramento County Env Management Department
Violation Program: HW
Violation Source: CERS,

Site ID: 37894
Site Name: IMPORT REPAIR CENTER LTD
Violation Date: 12-07-2017
Citation: HSC 6.95 25505(a)(4) - California Health and Safety Code, Chapter 6.95, Section(s) 25505(a)(4)
Violation Description: Failure to provide initial and annual training to all employees in safety procedures in the event of a release or threatened release of a hazardous material or failure to document and maintain training records for a minimum of three years.
Violation Notes: Returned to compliance on 12/20/2017. OBSERVATION: Initial training on safe handling of hazardous materials and the Emergency Response Plan are conducted and documented with new employees. Mr. Olinger stated that annual refresher training is conducted but not documented. CORRECTIVE ACTION: Submit documentation to this department demonstrating that employees have received training on safe handling of hazardous materials and the Emergency Response Plan.
Violation Division: Sacramento County Env Management Department
Violation Program: HMRRP
Violation Source: CERS,

Site ID: 37894
Site Name: IMPORT REPAIR CENTER LTD
Violation Date: 08-26-2014
Citation: 22 CCR 12 66262.34(f) - California Code of Regulations, Title 22, Chapter 12, Section(s) 66262.34(f)
Violation Description: Failure to properly label hazardous waste accumulation containers with the following requirements: "Hazardous Waste", name and address of the

**IMPORT REPAIR CENTER LTD (Continued)** **S108724887**

| | |
|---|---|
| | generator, physical and chemical characteristics of the Hazardous Waste, and starting accumulation date. |
| Violation Notes: | Returned to compliance on 09/03/2014. OBSERVATION: Observed one 5 gallon plastic bucket of brake shavings located under the brake grinding machine in the shop without a hazardous waste label. CORRECTIVE ACTION: Submit a photo to this department demonstrating that the container listed above has been properly labeled. |
| Violation Division: | Sacramento County Env Management Department |
| Violation Program: | HW |
| Violation Source: | CERS, |
| | |
| Site ID: | 37894 |
| Site Name: | IMPORT REPAIR CENTER LTD |
| Violation Date: | 08-26-2014 |
| Citation: | HSC 6.5 Multiple Sections - California Health and Safety Code, Chapter 6.5, Section(s) Multiple Sections |
| Violation Description: | Haz Waste Generator Program - Operations/Maintenance - General |
| Violation Notes: | Returned to compliance on 09/03/2014. OBSERVATION: Observed one 5 gallon plastic container of coolant located in the shop without a label. CORRECTIVE ACTION: Submit a photo to this department demonstrating that the container listed above has been properly labeled. |
| Violation Division: | Sacramento County Env Management Department |
| Violation Program: | HMRRP |
| Violation Source: | CERS, |
| | |
| Site ID: | 37894 |
| Site Name: | IMPORT REPAIR CENTER LTD |
| Violation Date: | 12-07-2017 |
| Citation: | 40 CFR 1 265.31 - U.S. Code of Federal Regulations, Title 40, Chapter 1, Section(s) 265.31 |
| Violation Description: | Failure to maintain and operate the facility to minimize the possibility of a fire, explosion, or any unplanned sudden or non-sudden release of hazardous waste or hazardous waste constituents to air, soil, or surface water which could threaten human health or the environment. |
| Violation Notes: | Returned to compliance on 12/07/2017. OBSERVATION: Used oil was observed spilled inside the secondary containment for the 55 gallon drums of used oil located in the waste storage area. CORRECTIVE ACTION: The used oil was removed and placed in containers for disposal at the time of inspection. No further action required. |
| Violation Division: | Sacramento County Env Management Department |
| Violation Program: | HW |
| Violation Source: | CERS, |
| | |
| Site ID: | 37894 |
| Site Name: | IMPORT REPAIR CENTER LTD |
| Violation Date: | 08-26-2014 |
| Citation: | HSC 6.5 Multiple Sections - California Health and Safety Code, Chapter 6.5, Section(s) Multiple Sections |
| Violation Description: | Haz Waste Generator Program - Operations/Maintenance - General |
| Violation Notes: | Returned to compliance on 09/03/2014. OBSERVATION: Observed one 5 gallon bucket of brake shavings located under the brake grinding machine in the shop without a label and a manifest/receipt demonstrating disposal within the past year was not available. CORRECTIVE ACTION: Dispose of brake shavings and submit a copy of the manifest/receipt to this department. |

**IMPORT REPAIR CENTER LTD (Continued)** **S108724887**

Violation Division: Sacramento County Env Management Department
Violation Program: HW
Violation Source: CERS,

Site ID: 37894
Site Name: IMPORT REPAIR CENTER LTD
Violation Date: 08-26-2014
Citation: 40 CFR 1 265.31 - U.S. Code of Federal Regulations, Title 40, Chapter 1, Section(s) 265.31
Violation Description: Failure to maintain and operate the facility to minimize the possibility of a fire, explosion, or any unplanned sudden or non-sudden release of hazardous waste or hazardous waste constituents to the air, soil, or surface water which could threaten human health or the environment..
Violation Notes: Returned to compliance on 09/03/2014. OBSERVATION: Observed oil spills on the ground throughout the shop. Observed oil accumulation inside the secondary continment unit under the used oil drums in the hazardous waste storage area. CORRECTIVE ACTION: Submit photos/documentation to this department demonstrating the spills and oil accumulation have been properly removed and managed.
Violation Division: Sacramento County Env Management Department
Violation Program: HW
Violation Source: CERS,

Evaluation:
Eval General Type: Compliance Evaluation Inspection
Eval Date: 08-26-2014
Violations Found: Yes
Eval Type: Routine done by local agency
Eval Notes: Not reported
Eval Division: Sacramento County Env Management Department
Eval Program: HW
Eval Source: CERS,

Eval General Type: Compliance Evaluation Inspection
Eval Date: 12-07-2017
Violations Found: Yes
Eval Type: Routine done by local agency
Eval Notes: Not reported
Eval Division: Sacramento County Env Management Department
Eval Program: HMRRP
Eval Source: CERS,

Eval General Type: Compliance Evaluation Inspection
Eval Date: 08-02-2023
Violations Found: No
Eval Type: Routine done by local agency
Eval Notes: No violation observed at time of inspection.
Eval Division: Sacramento County Env Management Department
Eval Program: HMRRP
Eval Source: CERS,

Eval General Type: Compliance Evaluation Inspection
Eval Date: 08-02-2023
Violations Found: No
Eval Type: Routine done by local agency
Eval Notes: No violation observed at time of inspection.

**IMPORT REPAIR CENTER LTD (Continued)** **S108724887**

Eval Division: Sacramento County Env Management Department
Eval Program: HW
Eval Source: CERS,

Eval General Type: Compliance Evaluation Inspection
Eval Date: 12-07-2017
Violations Found: Yes
Eval Type: Routine done by local agency
Eval Notes: Not reported
Eval Division: Sacramento County Env Management Department
Eval Program: HW
Eval Source: CERS,

Eval General Type: Compliance Evaluation Inspection
Eval Date: 08-26-2014
Violations Found: Yes
Eval Type: Routine done by local agency
Eval Notes: Not reported
Eval Division: Sacramento County Env Management Department
Eval Program: HMRRP
Eval Source: CERS,

Enforcement Action:
Site ID: 37894
Site Name: IMPORT REPAIR CENTER LTD
Site Address: 1825 FULTON AVE STE F
Site City: SACRAMENTO
Site Zip: 95825
Enf Action Date: 08-26-2014
Enf Action Type: Notice of Violation (Unified Program)
Enf Action Description: Notice of Violation Issued by the Inspector at the Time of Inspection
Enf Action Notes: Not reported
Enf Action Division: Sacramento County Env Management Department
Enf Action Program: HMRRP
Enf Action Source: CERS,

Site ID: 37894
Site Name: IMPORT REPAIR CENTER LTD
Site Address: 1825 FULTON AVE STE F
Site City: SACRAMENTO
Site Zip: 95825
Enf Action Date: 08-26-2014
Enf Action Type: Notice of Violation (Unified Program)
Enf Action Description: Notice of Violation Issued by the Inspector at the Time of Inspection
Enf Action Notes: Not reported
Enf Action Division: Sacramento County Env Management Department
Enf Action Program: HW
Enf Action Source: CERS,

Affiliation:
Affiliation Type Desc: CUPA District
Entity Name: Sacramento County Environmental Management Departm
Entity Title: Not reported
Affiliation Address: 11080 WHITE ROCK ROAD, STE. 200
Affiliation City: RANCHO CORDOVA
Affiliation State: CA

**IMPORT REPAIR CENTER LTD (Continued)** **S108724887**

| | |
|---|---|
| Affiliation Country: | Not reported |
| Affiliation Zip: | 95670 |
| Affiliation Phone: | (916) 875-8550, |
| | |
| Affiliation Type Desc: | Facility Mailing Address |
| Entity Name: | Mailing Address |
| Entity Title: | Not reported |
| Affiliation Address: | 1825 FULTON AVENUE STE F |
| Affiliation City: | SACRAMENTO |
| Affiliation State: | CA |
| Affiliation Country: | Not reported |
| Affiliation Zip: | 95825 |
| Affiliation Phone: | , |
| | |
| Affiliation Type Desc: | Legal Owner |
| Entity Name: | JAMES M. OLINGER |
| Entity Title: | Not reported |
| Affiliation Address: | 5880 TRAVERSE CREEK DRIVE |
| Affiliation City: | GARDEN VALLEY |
| Affiliation State: | CA |
| Affiliation Country: | United States |
| Affiliation Zip: | 95633 |
| Affiliation Phone: | (916) 869-8101, |
| | |
| Affiliation Type Desc: | Document Preparer |
| Entity Name: | Laurie Olinger |
| Entity Title: | Not reported |
| Affiliation Address: | Not reported |
| Affiliation City: | Not reported |
| Affiliation State: | Not reported |
| Affiliation Country: | Not reported |
| Affiliation Zip: | Not reported |
| Affiliation Phone: | , |
| | |
| Affiliation Type Desc: | Operator |
| Entity Name: | James M Olinger |
| Entity Title: | Not reported |
| Affiliation Address: | Not reported |
| Affiliation City: | Not reported |
| Affiliation State: | Not reported |
| Affiliation Country: | Not reported |
| Affiliation Zip: | Not reported |
| Affiliation Phone: | (916) 487-7801, |
| | |
| Affiliation Type Desc: | Environmental Contact |
| Entity Name: | JAMES M. OLINGER |
| Entity Title: | Not reported |
| Affiliation Address: | 1825 Fulton Ave #F |
| Affiliation City: | Sacramento |
| Affiliation State: | CA |
| Affiliation Country: | Not reported |
| Affiliation Zip: | 95825 |
| Affiliation Phone: | , |
| | |
| Affiliation Type Desc: | Identification Signer |
| Entity Name: | James M. Olinger |
| Entity Title: | President |

**IMPORT REPAIR CENTER LTD (Continued)** **S108724887**

| | |
|---|---|
| Affiliation Address: | Not reported |
| Affiliation City: | Not reported |
| Affiliation State: | Not reported |
| Affiliation Country: | Not reported |
| Affiliation Zip: | Not reported |
| Affiliation Phone: | , |
| Affiliation Type Desc: | Parent Corporation |
| Entity Name: | IMPORT REPAIR CENTER LTD |
| Entity Title: | Not reported |
| Affiliation Address: | Not reported |
| Affiliation City: | Not reported |
| Affiliation State: | Not reported |
| Affiliation Country: | Not reported |
| Affiliation Zip: | Not reported |
| Affiliation Phone: | , |

---

**G66** **IMPORT REPAIR CENTER** **EDR Hist Auto** **1009023644**
**East** **1825 FULTON AVE** **N/A**
**< 1/8** **SACRAMENTO, CA**
**0.037 mi.**
**194 ft.** **Site 27 of 44 in cluster G**

**Relative:** EDR Hist Auto
**Higher**

**Actual:**
**50 ft.**

| Year: | Name: | Type: |
|---|---|---|
| 1975 | AUTO SCHOPPE THE | AUTOMOBILE REPAIRING |
| 1975 | IMPORT REPAIR CENTER | AUTOMOBILE REPAIRING |
| 1977 | IMPORT REPAIR CENTER | Automotive Repair Shops, NEC |
| 1982 | IMPORT REPAIR CENTER | AUTOMOBILE REPAIRING |
| 1982 | SHARP DOUGLAS RACG ENTERPRISES | General Automotive Repair Shops |
| 1983 | SHARP DOUGLAS RACG ENTERPRISES | General Automotive Repair Shops |
| 1985 | SHARP DOUGLAS RACG ENTERPRISES | General Automotive Repair Shops |
| 1986 | SHARP DOUGLAS RACG ENTERPRISES | General Automotive Repair Shops |
| 1987 | SHARP DOUGLAS RACG ENTERPRISES | General Automotive Repair Shops |
| 1988 | SHARP DOUGLAS RACG ENTERPRISES | General Automotive Repair Shops |
| 1991 | IMPORT REPAIR CENTER LTD | General Automotive Repair Shops |
| 1992 | IMPORT REPAIR CENTER LTD | General Automotive Repair Shops |
| 1993 | IMPORT REPAIR CENTER LTD | General Automotive Repair Shops |
| 1994 | IMPORT REPAIR CENTER LTD | General Automotive Repair Shops |
| 1995 | IMPORT REPAIR CENTER LTD | General Automotive Repair Shops |
| 1996 | A & R AUTOMOTIVE | General Automotive Repair Shops |
| 1996 | IMPORT REPAIR CENTER LTD | General Automotive Repair Shops |
| 1997 | A & R AUTOMOTIVE | General Automotive Repair Shops |
| 1997 | IMPORT REPAIR CENTER LTD | General Automotive Repair Shops |
| 1998 | A & R AUTOMOTIVE | General Automotive Repair Shops |
| 1998 | IMPORT REPAIR CENTER LTD | General Automotive Repair Shops |
| 1999 | A & R AUTOMOTIVE | General Automotive Repair Shops |
| 1999 | IMPORT REPAIR CENTER LTD | General Automotive Repair Shops |
| 2000 | A & R AUTOMOTIVE | General Automotive Repair Shops |
| 2000 | IMPORT REPAIR CENTER LTD | General Automotive Repair Shops |
| 2001 | A & R AUTOMOTIVE | General Automotive Repair Shops |
| 2001 | IMPORT REPAIR CENTER LTD | General Automotive Repair Shops |
| 2002 | IMPORT REPAIR CENTER LTD | General Automotive Repair Shops |
| 2002 | A & R AUTOMOTIVE | General Automotive Repair Shops |
| 2003 | IMPORT REPAIR CENTER LTD | General Automotive Repair Shops |
| 2003 | A & R AUTOMOTIVE | General Automotive Repair Shops |

**IMPORT REPAIR CENTER (Continued)** **1009023644**

| | | |
|---|---|---|
| 2004 | A & R AUTOMOTIVE | General Automotive Repair Shops |
| 2004 | IMPORT REPAIR CENTER LTD | General Automotive Repair Shops |
| 2005 | IMPORT REPAIR CENTER LTD | General Automotive Repair Shops |
| 2005 | A & R AUTOMOTIVE | General Automotive Repair Shops |
| 2006 | A & R AUTOMOTIVE | General Automotive Repair Shops |
| 2006 | IMPORT REPAIR CENTER LTD | General Automotive Repair Shops |
| 2007 | IMPORT REPAIR CENTER LTD | General Automotive Repair Shops |
| 2008 | IMPORT REPAIR CENTER LTD | General Automotive Repair Shops |
| 2009 | IMPORT REPAIR CENTER LTD | General Automotive Repair Shops |
| 2010 | A & R AUTOMOTIVE | General Automotive Repair Shops |
| 2010 | IMPORT REPAIR CENTER LTD | General Automotive Repair Shops |
| 2011 | KING AUTO GARAGE | General Automotive Repair Shops |
| 2011 | A & R AUTOMOTIVE | General Automotive Repair Shops |
| 2011 | IMPORT REPAIR CENTER LTD | General Automotive Repair Shops |
| 2012 | A & R AUTOMOTIVE | General Automotive Repair Shops |
| 2012 | KING AUTO GARAGE | General Automotive Repair Shops |
| 2012 | IMPORT REPAIR CENTER LTD | General Automotive Repair Shops |
| 2013 | KING AUTO GARAGE | General Automotive Repair Shops |
| 2013 | A & R AUTOMOTIVE | General Automotive Repair Shops |
| 2013 | IMPORT REPAIR CENTER LTD | General Automotive Repair Shops |
| 2014 | A & R AUTOMOTIVE | General Automotive Repair Shops |
| 2014 | IMPORT REPAIR CENTER LTD | General Automotive Repair Shops |
| 2014 | POWER AUTOSALES | General Automotive Repair Shops |

---

**G67** **TRINOS AUTO BODY** **RCRA NonGen / NLR** **1024853448**
**East** **1825 FULTON AVE** **E MANIFEST** **CAL000413248**
**< 1/8** **SACRAMENTO, CA 95825**
**0.037 mi.**
**194 ft.** **Site 28 of 44 in cluster G**

**Relative:** **Higher**
**Actual:** **50 ft.**

RCRA Listings:

| | |
|---|---|
| Date Form Received by Agency: | 20210615 |
| Handler Name: | Trino'S Auto Body |
| Handler Address: | Fulton Ave #D |
| Handler City,State,Zip: | SACRAMENTO, CA 95825 |
| EPA ID: | CAL000413248 |
| Contact Name: | JONATHAN VAZQUEZ |
| Contact Address: | FULTON AVE #D |
| Contact City,State,Zip: | SACRAMENTO, CA 95825 |
| Contact Telephone: | 916-969-3053 |
| Contact Fax: | Not reported |
| Contact Email: | Not reported |
| Contact Title: | Not reported |
| EPA Region: | 09 |
| Land Type: | Not reported |
| Federal Waste Generator Description: | Not a generator, verified |
| Non-Notifier: | Not reported |
| Biennial Report Cycle: | Not reported |
| Accessibility: | Not reported |
| Active Site Indicator: | Handler Activities |
| State District Owner: | Not reported |
| State District: | Not reported |
| Mailing Address: | FULTON AVE #D |
| Mailing City,State,Zip: | SACRAMENTO, CA 95825 |
| Owner Name: | Not reported |
| Owner Type: | Not reported |
| Operator Name: | Trinidad Vazquez Madrigal |
| Operator Type: | Other |

**TRINOS AUTO BODY (Continued)** **1024853448**

| | |
|---|---|
| Short-Term Generator Activity: | No |
| Importer Activity: | No |
| Mixed Waste Generator: | No |
| Transporter Activity: | No |
| Transfer Facility Activity: | No |
| Recycler Activity with Storage: | No |
| Small Quantity On-Site Burner Exemption: | No |
| Smelting Melting and Refining Furnace Exemption: | No |
| Underground Injection Control: | No |
| Off-Site Waste Receipt: | No |
| Universal Waste Indicator: | Yes |
| Universal Waste Destination Facility: | Yes |
| Federal Universal Waste: | No |
| Active Site State-Reg Handler: | --- |
| Federal Facility Indicator: | Not reported |
| Hazardous Secondary Material Indicator: | N |
| Sub-Part K Indicator: | Not reported |
| 2018 GPRA Permit Baseline: | Not on the Baseline |
| 2018 GPRA Renewals Baseline: | Not on the Baseline |
| 202 GPRA Corrective Action Baseline: | No |
| Subject to Corrective Action Universe: | No |
| Non-TSDFs Where RCRA CA has Been Imposed Universe: | No |
| Corrective Action Priority Ranking: | No NCAPS ranking |
| Environmental Control Indicator: | No |
| Institutional Control Indicator: | No |
| Human Exposure Controls Indicator: | N/A |
| Groundwater Controls Indicator: | N/A |
| Significant Non-Complier Universe: | No |
| Unaddressed Significant Non-Complier Universe: | No |
| Addressed Significant Non-Complier Universe: | No |
| Significant Non-Complier With a Compliance Schedule Universe: | No |
| Financial Assurance Required: | Not reported |
| Handler Date of Last Change: | 20210616 |
| Recognized Trader-Importer: | No |
| Recognized Trader-Exporter: | No |
| Importer of Spent Lead Acid Batteries: | No |
| Exporter of Spent Lead Acid Batteries: | No |
| Recycler Activity Without Storage: | No |
| Manifest Broker: | No |
| Sub-Part P Indicator: | No |

Handler - Owner Operator:

| | |
|---|---|
| Owner/Operator Indicator: | Operator |
| Owner/Operator Name: JONATHAN VAZQUEZ | |
| Legal Status: | Other |
| Date Became Current: | Not reported |
| Date Ended Current: | Not reported |
| Owner/Operator Address: | 3820 WOODHUE WAY |
| Owner/Operator City,State,Zip: | NORTH HIGHLANDS, CA 95660-5339 |
| Owner/Operator Telephone: | 916-969-3035 |
| Owner/Operator Telephone Ext: | Not reported |
| Owner/Operator Fax: | Not reported |
| Owner/Operator Email: | Not reported |

| | |
|---|---|
| Owner/Operator Indicator: | Operator |
| Owner/Operator Name: TRINIDAD VAZQUEZ MADRIGAL | |

**TRINOS AUTO BODY (Continued)** **1024853448**

Legal Status: Other
Date Became Current: Not reported
Date Ended Current: Not reported
Owner/Operator Address: 1825 FULTON AVE #D
Owner/Operator City,State,Zip: SACRAMENTO, CA 95825
Owner/Operator Telephone: 916-969-3053
Owner/Operator Telephone Ext: Not reported
Owner/Operator Fax: Not reported
Owner/Operator Email: Not reported

Owner/Operator Indicator: Owner
Owner/Operator Name: TRINIDAD VAZQUEZ MADRIGAL
Legal Status: Other
Date Became Current: Not reported
Date Ended Current: Not reported
Owner/Operator Address: 3820 WOODHUE WAY
Owner/Operator City,State,Zip: NORTH HIGHLANDS, CA 95660-5339
Owner/Operator Telephone: 916-410-3768
Owner/Operator Telephone Ext: Not reported
Owner/Operator Fax: Not reported
Owner/Operator Email: Not reported

Historic Generators:
Receive Date: 20151216
Handler Name: TRINOS AUTO BODY
Federal Waste Generator Description: Not a generator, verified
State District Owner: Not reported
Large Quantity Handler of Universal Waste: No
Recognized Trader Importer: No
Recognized Trader Exporter: No
Spent Lead Acid Battery Importer: No
Spent Lead Acid Battery Exporter: No
Current Record: No
Non Storage Recycler Activity: Not reported
Electronic Manifest Broker: Not reported

Receive Date: 20210615
Handler Name: TRINO'S AUTO BODY
Federal Waste Generator Description: Not a generator, verified
State District Owner: Not reported
Large Quantity Handler of Universal Waste: No
Recognized Trader Importer: No
Recognized Trader Exporter: No
Spent Lead Acid Battery Importer: No
Spent Lead Acid Battery Exporter: No
Current Record: Yes
Non Storage Recycler Activity: No
Electronic Manifest Broker: No

List of NAICS Codes and Descriptions:
NAICS Code: 811121
NAICS Description: AUTOMOTIVE BODY, PAINT, AND INTERIOR REPAIR AND MAINTENANCE

Facility Has Received Notices of Violations:
Violations: No Violations Found

**TRINOS AUTO BODY (Continued)** **1024853448**

Evaluation Action Summary:
Evaluations: No Evaluations Found

E MANIFEST:

| | |
|---|---|
| Manifest Tracking Number: | 011885433FLE |
| Last Updated Date: | 20180927 |
| Shipped Date: | 20180703 |
| Received Date: | 20180713 |
| Manifest Status: | Signed |
| Submission Type: | DataImage5Copy |
| Origin Type: | Service |
| Generator EPA ID: | CAL000413248 |
| Generator Name: | Trinos Auto Body |
| Generator Location Street Number: | Not reported |
| Generator Location Street 1: | 1825 FULTON AVE |
| Generator Location Street 2: | Not reported |
| Generator Location City: | SACRAMENTO |
| Generator Location State: | CA |
| Generator Location Zip: | 95825 |
| Generator Mail Street Number: | Not reported |
| Generator Mail Street 1: | 1825 Fulton Ave |
| Generator Mail Street 2: | Not reported |
| Generator Mail City: | Sacramento |
| Generator Mail Zip: | 95825 |
| Generator Mail State: | CA |
| Generator Contact Company Name: | Not reported |
| Designated Facility EPA ID: | CAD059494310 |
| Designated Facility Name: | Clean Harbors San Jose Llc |
| Designated Facility Mail Street Number: | Not reported |
| Designated Facility Mail Street 1: | Not reported |
| Designated Facility Mail Street 2: | 1021 Berryessa Road |
| Designated Facility Mail City: | San Jose |
| Designated Facility Mail Zip: | 95133 |
| Designated Facility Mail State: | CA |
| Designated Facility Location Street Number: | Not reported |
| Designated Facility Location Street 1: | 1021 Berryessa Road |
| Designated Facility Location Street 2: | Not reported |
| Designated Facility Location City: | San Jose |
| Designated Facility Location Zip: | 95133 |
| Designated Facility Location State: | CA |
| Designated Facility Contact Company Name: | Not reported |
| Manifest Residue Indicator: | N |
| Rejection Indicator: | N |

| | |
|---|---|
| Manifest Tracking Number: | 008295200SKS |
| Last Updated Date: | 20220509 |
| Shipped Date: | 20220328 |
| Received Date: | 20220413 |
| Manifest Status: | Signed |
| Submission Type: | DataImage5Copy |
| Origin Type: | Service |
| Generator EPA ID: | CAL000413248 |
| Generator Name: | Trinos Auto Body |
| Generator Location Street Number: | Not reported |
| Generator Location Street 1: | 1825 FULTON AVE #D |

**TRINOS AUTO BODY (Continued)** **1024853448**

| | |
|---|---|
| Generator Location Street 2: | Not reported |
| Generator Location City: | SACRAMENTO |
| Generator Location State: | CA |
| Generator Location Zip: | 95825 |
| Generator Mail Street Number: | Not reported |
| Generator Mail Street 1: | 1825 Fulton Ave #D |
| Generator Mail Street 2: | Not reported |
| Generator Mail City: | Sacramento |
| Generator Mail Zip: | 95825 |
| Generator Mail State: | CA |
| Generator Contact Company Name: | Trinos Auto Body |
| Designated Facility EPA ID: | UTD991301748 |
| Designated Facility Name: | Clean Harbors Grassy Mountain Llc |
| Designated Facility Mail Street Number: | Not reported |
| Designated Facility Mail Street 1: | Not reported |
| Designated Facility Mail Street 2: | PO Box 22750 |
| Designated Facility Mail City: | Salt Lake City |
| Designated Facility Mail Zip: | 84122 |
| Designated Facility Mail State: | UT |
| Designated Facility Location Street Number: | Not reported |
| Designated Facility Location Street 1: | 3 Miles East 7 Miles North of Knolls |
| Designated Facility Location Street 2: | Exit 41 off I-80 |
| Designated Facility Location City: | Grantsville |
| Designated Facility Location Zip: | 84029 |
| Designated Facility Location State: | UT |
| Designated Facility Contact Company Name: | Not reported |
| Manifest Residue Indicator: | N |
| Rejection Indicator: | N |

| | |
|---|---|
| Manifest Tracking Number: | 008058752SKS |
| Last Updated Date: | 20210817 |
| Shipped Date: | 20210630 |
| Received Date: | 20210722 |
| Manifest Status: | Signed |
| Submission Type: | DataImage5Copy |
| Origin Type: | Service |
| Generator EPA ID: | CAL000413248 |
| Generator Name: | Trinos Auto Body |
| Generator Location Street Number: | Not reported |
| Generator Location Street 1: | 1825 FULTON AVE |
| Generator Location Street 2: | Not reported |
| Generator Location City: | SACRAMENTO |
| Generator Location State: | CA |
| Generator Location Zip: | 95825 |
| Generator Mail Street Number: | Not reported |
| Generator Mail Street 1: | 1825 Fulton Ave #D |
| Generator Mail Street 2: | Not reported |
| Generator Mail City: | Sacramento |
| Generator Mail Zip: | 95825 |
| Generator Mail State: | CA |
| Generator Contact Company Name: | Trinos Auto Body |
| Designated Facility EPA ID: | UTD991301748 |
| Designated Facility Name: | Clean Harbors Grassy Mountain Llc |
| Designated Facility Mail Street Number: | Not reported |
| Designated Facility Mail Street 1: | Not reported |
| Designated Facility Mail Street 2: | PO Box 22750 |
| Designated Facility Mail City: | Salt Lake City |

**TRINOS AUTO BODY (Continued)** **1024853448**

| | |
|---|---|
| Designated Facility Mail Zip: | 84122 |
| Designated Facility Mail State: | UT |
| Designated Facility Location Street Number: | Not reported |
| Designated Facility Location Street 1: | 3 Miles East 7 Miles North of Knolls |
| Designated Facility Location Street 2: | Exit 41 off I-80 |
| Designated Facility Location City: | Grantsville |
| Designated Facility Location Zip: | 84029 |
| Designated Facility Location State: | UT |
| Designated Facility Contact Company Name: | Not reported |
| Manifest Residue Indicator: | N |
| Rejection Indicator: | N |

| | |
|---|---|
| Manifest Tracking Number: | 007774879SKS |
| Last Updated Date: | 20201114 |
| Shipped Date: | 20200902 |
| Received Date: | 20201013 |
| Manifest Status: | Signed |
| Submission Type: | DataImage5Copy |
| Origin Type: | Service |
| Generator EPA ID: | CAL000413248 |
| Generator Name: | Trinos Auto Body |
| Generator Location Street Number: | Not reported |
| Generator Location Street 1: | 1825 FULTON AVE |
| Generator Location Street 2: | Not reported |
| Generator Location City: | SACRAMENTO |
| Generator Location State: | CA |
| Generator Location Zip: | 95825 |
| Generator Mail Street Number: | Not reported |
| Generator Mail Street 1: | 1825 Fulton Ave |
| Generator Mail Street 2: | Not reported |
| Generator Mail City: | Sacramento |
| Generator Mail Zip: | 95825 |
| Generator Mail State: | CA |
| Generator Contact Company Name: | Trinos Auto Body |
| Designated Facility EPA ID: | UTD991301748 |
| Designated Facility Name: | Clean Harbors Grassy Mountain Llc |
| Designated Facility Mail Street Number: | Not reported |
| Designated Facility Mail Street 1: | Not reported |
| Designated Facility Mail Street 2: | PO Box 22750 |
| Designated Facility Mail City: | Salt Lake City |
| Designated Facility Mail Zip: | 84122 |
| Designated Facility Mail State: | UT |
| Designated Facility Location Street Number: | Not reported |
| Designated Facility Location Street 1: | 3 Miles East 7 Miles North of Knolls |
| Designated Facility Location Street 2: | Exit 41 off I-80 |
| Designated Facility Location City: | Grantsville |
| Designated Facility Location Zip: | 84029 |
| Designated Facility Location State: | UT |
| Designated Facility Contact Company Name: | Not reported |
| Manifest Residue Indicator: | N |
| Rejection Indicator: | N |

| | |
|---|---|
| Manifest Tracking Number: | 007134684SKS |
| Last Updated Date: | 20190827 |
| Shipped Date: | 20190607 |
| Received Date: | 20190625 |
| Manifest Status: | Corrected |

**TRINOS AUTO BODY (Continued)** **1024853448**

| | |
|---|---|
| Submission Type: | DataImage5Copy |
| Origin Type: | Service |
| Generator EPA ID: | CAL000413248 |
| Generator Name: | Trinos Auto Body |
| Generator Location Street Number: | Not reported |
| Generator Location Street 1: | 1825 FULTON AVE |
| Generator Location Street 2: | Not reported |
| Generator Location City: | SACRAMENTO |
| Generator Location State: | CA |
| Generator Location Zip: | 95825 |
| Generator Mail Street Number: | Not reported |
| Generator Mail Street 1: | 1825 Fulton Ave |
| Generator Mail Street 2: | Not reported |
| Generator Mail City: | Sacramento |
| Generator Mail Zip: | 95825 |
| Generator Mail State: | CA |
| Generator Contact Company Name: | Not reported |
| Designated Facility EPA ID: | CAD044429835 |
| Designated Facility Name: | Clean Harbors Wilmington Llc |
| Designated Facility Mail Street Number: | Not reported |
| Designated Facility Mail Street 1: | Not reported |
| Designated Facility Mail Street 2: | 1737 East Denni Street |
| Designated Facility Mail City: | Wilmington |
| Designated Facility Mail Zip: | 90744 |
| Designated Facility Mail State: | CA |
| Designated Facility Location Street Number: | Not reported |
| Designated Facility Location Street 1: | 1737 East Denni Street |
| Designated Facility Location Street 2: | Not reported |
| Designated Facility Location City: | Wilmington |
| Designated Facility Location Zip: | 90744 |
| Designated Facility Location State: | CA |
| Designated Facility Contact Company Name: | Not reported |
| Manifest Residue Indicator: | N |
| Rejection Indicator: | N |

| | |
|---|---|
| Manifest Tracking Number: | 008839434SKS |
| Last Updated Date: | 20230922 |
| Shipped Date: | 20230814 |
| Received Date: | 20230824 |
| Manifest Status: | Signed |
| Submission Type: | DataImage5Copy |
| Origin Type: | Service |
| Generator EPA ID: | CAL000413248 |
| Generator Name: | Trinos Auto Body |
| Generator Location Street Number: | Not reported |
| Generator Location Street 1: | 1825 FULTON AVE #D |
| Generator Location Street 2: | Not reported |
| Generator Location City: | SACRAMENTO |
| Generator Location State: | CA |
| Generator Location Zip: | 95825 |
| Generator Mail Street Number: | Not reported |
| Generator Mail Street 1: | 1825 Fulton Ave #D |
| Generator Mail Street 2: | Not reported |
| Generator Mail City: | Sacramento |
| Generator Mail Zip: | 95825 |
| Generator Mail State: | CA |
| Generator Contact Company Name: | Trinos Auto Body |

**TRINOS AUTO BODY (Continued)** **1024853448**

| | |
|---|---|
| Designated Facility EPA ID: | UTD991301748 |
| Designated Facility Name: | Clean Harbors Grassy Mountain Llc |
| Designated Facility Mail Street Number: | Not reported |
| Designated Facility Mail Street 1: | Not reported |
| Designated Facility Mail Street 2: | PO Box 22750 |
| Designated Facility Mail City: | Salt Lake City |
| Designated Facility Mail Zip: | 84122 |
| Designated Facility Mail State: | UT |
| Designated Facility Location Street Number: | Not reported |
| Designated Facility Location Street 1: | 3 Miles East 7 Miles North of Knolls |
| Designated Facility Location Street 2: | Exit 41 off I-80 |
| Designated Facility Location City: | Grantsville |
| Designated Facility Location Zip: | 84029 |
| Designated Facility Location State: | UT |
| Designated Facility Contact Company Name: | Not reported |
| Manifest Residue Indicator: | N |
| Rejection Indicator: | N |

| | |
|---|---|
| Manifest Tracking Number: | 009187784SKS |
| Last Updated Date: | 20240617 |
| Shipped Date: | 20240515 |
| Received Date: | 20240522 |
| Manifest Status: | Signed |
| Submission Type: | DataImage5Copy |
| Origin Type: | Service |
| Generator EPA ID: | CAL000413248 |
| Generator Name: | Trinos Auto Body |
| Generator Location Street Number: | 1825 |
| Generator Location Street 1: | 1825 FULTON AVE #D |
| Generator Location Street 2: | Not reported |
| Generator Location City: | SACRAMENTO |
| Generator Location State: | CA |
| Generator Location Zip: | 95825 |
| Generator Mail Street Number: | 1825 |
| Generator Mail Street 1: | FULTON AVE #D |
| Generator Mail Street 2: | Not reported |
| Generator Mail City: | SACRAMENTO |
| Generator Mail Zip: | 95825 |
| Generator Mail State: | CA |
| Generator Contact Company Name: | TRINOS AUTO BODY |
| Designated Facility EPA ID: | CAD059494310 |
| Designated Facility Name: | Clean Harbors San Jose Llc |
| Designated Facility Mail Street Number: | 1021 |
| Designated Facility Mail Street 1: | Not reported |
| Designated Facility Mail Street 2: | BERRYESSA ROAD |
| Designated Facility Mail City: | SAN JOSE |
| Designated Facility Mail Zip: | 95133 |
| Designated Facility Mail State: | CA |
| Designated Facility Location Street Number: | 1021 |
| Designated Facility Location Street 1: | BERRYESSA ROAD |
| Designated Facility Location Street 2: | Not reported |
| Designated Facility Location City: | SAN JOSE |
| Designated Facility Location Zip: | 95133 |
| Designated Facility Location State: | CA |
| Designated Facility Contact Company Name: | Not reported |
| Manifest Residue Indicator: | N |
| Rejection Indicator: | N |

**TRINOS AUTO BODY (Continued)** **1024853448**

Transporter:

| | |
|---|---|
| Manifest Tracking Number: | 009187784SKS |
| Transporter Line Number: | 1 |
| Transporter EPA ID: | TXR000081205 |
| Transporter Name: | Safety-Kleen Systems, Inc. |
| Manifest Tracking Number: | 009187784SKS |
| Transporter Line Number: | 2 |
| Transporter EPA ID: | MAD039322250 |
| Transporter Name: | Clean Harbors Environmental Services, Inc. |

Waste Line:

| | |
|---|---|
| Manifest Tracking Number: | 009187784SKS |
| Waste Line Number: | 1 |
| U.S. DOT Hazardous Indicator: | Y |
| U.S. DOT ID Number: | NA3077 |
| U.S. DOT Description: | Na3077, Na3077, Hazardous Waste, Solid, N.O.S. , ), 9, Pg Ii (Chromium, Lead), 9, Pg Iii |
| Non-Hazardous Waste Description: | Not reported |
| Number of Containers: | 1 |
| Container Type Code: | DM |
| Container Type Description: | Metal drums, barrels, kegs |
| Waste Quantity: | 20 |
| Quantity Unit of Measure Code: | P |
| Quantity Unit of Measure Description: | Pounds |
| Waste Quantity, in Tons: | 0.01 |
| Acute Waste Quantity, in Tons: | 0 |
| Non-Acute Waste Quantity, in Tons: | 0.01 |
| Waste Quantity, in Kilograms: | 9.0703 |
| Acute Waste Quantity, in Kilograms: | 0 |
| Non-Acute Waste Quantity, in Kilorgrams: | 9.0703 |
| Management Method Code: | H141 |
| Management Method Description: | STORAGE, BULKING AND/OR TRANSFER OFF SITE |
| Waste Residue Indicator: | N |
| Quantity Discrepancy Indicator: | N |
| Waste Type Discrepancy Indicator: | N |
| Waste Density: | Not reported |
| Waste Density Unit of Measure Code: | Not reported |
| Waste Density Unit of Measure Description: | Not reported |
| Form Code: | Not reported |
| Form Code Description: | Not reported |
| Source Code: | Not reported |
| Source Code Description: | Not reported |
| Waste Minimization Code: | Not reported |
| Waste Minimization Code Description: | Not reported |
| Consent Number: | Not reported |
| EPA Waste Indicator: | Y |

**G68** **MOZAN AUTO REPAIR & SMOG** **RCRA NonGen / NLR** **1024861372**
**East** **1825 FULTON AVE STE E** **CAL000429846**
**< 1/8** **SACRAMENTO, CA 25825**
**0.037 mi.**
**194 ft.** **Site 29 of 44 in cluster G**

**Relative:** **Higher**

**Actual:** **50 ft.**

RCRA Listings:

| | |
|---|---|
| Date Form Received by Agency: | 20170807 |
| Handler Name: | Mozan Auto Repair & Smog |
| Handler Address: | 1825 Fulton Ave Ste E |
| Handler City,State,Zip: | SACRAMENTO, CA 25825 |
| EPA ID: | CAL000429846 |
| Contact Name: | ADNAN ALMOZAN |
| Contact Address: | 200 MYRTLE ST |
| Contact City,State,Zip: | VACAVILLE, CA 95688 |
| Contact Telephone: | 707-474-7454 |
| Contact Fax: | 916-550-2156 |
| Contact Email: | ADNANALMOZAN@YAHOO.COM |
| Contact Title: | Not reported |
| EPA Region: | 09 |
| Land Type: | Not reported |
| Federal Waste Generator Description: | Not a generator, verified |
| Non-Notifier: | Not reported |
| Biennial Report Cycle: | Not reported |
| Accessibility: | Not reported |
| Active Site Indicator: | Handler Activities |
| State District Owner: | Not reported |
| State District: | Not reported |
| Mailing Address: | 1825 FULTON AVE STE E |
| Mailing City,State,Zip: | SACRAMENTO, CA 25825 |
| Owner Name: | Adnan Almozan |
| Owner Type: | Other |
| Operator Name: | Adnan Almozan |
| Operator Type: | Other |
| Short-Term Generator Activity: | No |
| Importer Activity: | No |
| Mixed Waste Generator: | No |
| Transporter Activity: | No |
| Transfer Facility Activity: | No |
| Recycler Activity with Storage: | No |
| Small Quantity On-Site Burner Exemption: | No |
| Smelting Melting and Refining Furnace Exemption: | No |
| Underground Injection Control: | No |
| Off-Site Waste Receipt: | No |
| Universal Waste Indicator: | Yes |
| Universal Waste Destination Facility: | Yes |
| Federal Universal Waste: | No |
| Active Site State-Reg Handler: | --- |
| Federal Facility Indicator: | Not reported |
| Hazardous Secondary Material Indicator: | N |
| Sub-Part K Indicator: | Not reported |
| 2018 GPRA Permit Baseline: | Not on the Baseline |
| 2018 GPRA Renewals Baseline: | Not on the Baseline |
| 202 GPRA Corrective Action Baseline: | No |
| Subject to Corrective Action Universe: | No |
| Non-TSDFs Where RCRA CA has Been Imposed Universe: | No |
| Corrective Action Priority Ranking: | No NCAPS ranking |
| Environmental Control Indicator: | No |
| Institutional Control Indicator: | No |

**MOZAN AUTO REPAIR & SMOG (Continued)** **1024861372**

| | |
|---|---|
| Human Exposure Controls Indicator: | N/A |
| Groundwater Controls Indicator: | N/A |
| Significant Non-Complier Universe: | No |
| Unaddressed Significant Non-Complier Universe: | No |
| Addressed Significant Non-Complier Universe: | No |
| Significant Non-Complier With a Compliance Schedule Universe: | No |
| Financial Assurance Required: | Not reported |
| Handler Date of Last Change: | 20180907 |
| Recognized Trader-Importer: | No |
| Recognized Trader-Exporter: | No |
| Importer of Spent Lead Acid Batteries: | No |
| Exporter of Spent Lead Acid Batteries: | No |
| Recycler Activity Without Storage: | No |
| Manifest Broker: | No |
| Sub-Part P Indicator: | No |

Handler - Owner Operator:

| | |
|---|---|
| Owner/Operator Indicator: | Owner |
| Owner/Operator Name: ADNAN ALMOZAN | |
| Legal Status: | Other |
| Date Became Current: | Not reported |
| Date Ended Current: | Not reported |
| Owner/Operator Address: | 200 MYRTLE ST |
| Owner/Operator City,State,Zip: | VACAVILLE, CA 95688 |
| Owner/Operator Telephone: | 707-474-7454 |
| Owner/Operator Telephone Ext: | Not reported |
| Owner/Operator Fax: | Not reported |
| Owner/Operator Email: | Not reported |

| | |
|---|---|
| Owner/Operator Indicator: | Operator |
| Owner/Operator Name: ADNAN ALMOZAN | |
| Legal Status: | Other |
| Date Became Current: | Not reported |
| Date Ended Current: | Not reported |
| Owner/Operator Address: | 200 MYRTLE ST |
| Owner/Operator City,State,Zip: | VACAVILLE, CA 95688 |
| Owner/Operator Telephone: | 707-474-7454 |
| Owner/Operator Telephone Ext: | Not reported |
| Owner/Operator Fax: | Not reported |
| Owner/Operator Email: | Not reported |

Historic Generators:

| | |
|---|---|
| Receive Date: | 20170807 |
| Handler Name: MOZAN AUTO REPAIR & SMOG | |
| Federal Waste Generator Description: | Not a generator, verified |
| State District Owner: | Not reported |
| Large Quantity Handler of Universal Waste: | No |
| Recognized Trader Importer: | No |
| Recognized Trader Exporter: | No |
| Spent Lead Acid Battery Importer: | No |
| Spent Lead Acid Battery Exporter: | No |
| Current Record: | Yes |
| Non Storage Recycler Activity: | Not reported |
| Electronic Manifest Broker: | Not reported |

**MOZAN AUTO REPAIR & SMOG (Continued)** **1024861372**

List of NAICS Codes and Descriptions:
NAICS Code: 56299
NAICS Description: ALL OTHER WASTE MANAGEMENT SERVICES

Facility Has Received Notices of Violations:
Violations: No Violations Found

Evaluation Action Summary:
Evaluations: No Evaluations Found

---

**G69** **A OK AUTO** **Sacramento Co. ML** **S129164712**
**East** **1825 FULTON AVE STE A** **N/A**
**< 1/8** **SACRAMENTO, CA 95825**
**0.037 mi.**
**194 ft.** **Site 30 of 44 in cluster G**

**Relative: Higher**
**Actual: 50 ft.**

Sacramento Co. ML:
Name: A OK AUTO
Address: 1825 FULTON AVE STE A
City,State,Zip: SACRAMENTO, CA 95825
Facility Id: Not reported
Facility Status: Not reported
FD: Not reported
Billing Codes BP: I
Billing Codes UST: Not reported
WG Bill Code: I
Target Property Bill Cod: Not reported
Food Bill Code: Not reported
CUPA Permit Date: Not reported
HAZMAT Permit Date: Not reported
HAZMAT Inspection Date: Not reported
Hazmat Date BP Received: Not reported
UST Permit Dt: Not reported
UST Inspection Date: Not reported
UST Tank Test Date: Not reported
Number of Tanks: Not reported
UST Tank Test Date: Not reported
SIC Code: Not reported
Tier Permitting: Not reported
AST Bill Code: Not reported
CALARP Bill Code: Not reported

---

**G70** **TRINO'S AUTO BODY** **Sacramento Co. ML** **S123681495**
**East** **1825 FULTON AVE STE D** **N/A**
**< 1/8** **SACRAMENTO, CA 95825**
**0.037 mi.**
**194 ft.** **Site 31 of 44 in cluster G**

**Relative: Higher**
**Actual: 50 ft.**

Sacramento Co. ML:
Name: TRINO'S AUTO BODY
Address: 1825 FULTON AVE STE D
City,State,Zip: SACRAMENTO, CA 95825
Facility Id: Not reported
Facility Status: Not reported

**TRINO'S AUTO BODY (Continued)** **S123681495**

| | |
|---|---|
| FD: | Not reported |
| Billing Codes BP: | I |
| Billing Codes UST: | Not reported |
| WG Bill Code: | A |
| Target Property Bill Cod: | Not reported |
| Food Bill Code: | Not reported |
| CUPA Permit Date: | Not reported |
| HAZMAT Permit Date: | Not reported |
| HAZMAT Inspection Date: | Not reported |
| Hazmat Date BP Received: | Not reported |
| UST Permit Dt: | Not reported |
| UST Inspection Date: | Not reported |
| UST Tank Test Date: | Not reported |
| Number of Tanks: | Not reported |
| UST Tank Test Date: | Not reported |
| SIC Code: | Not reported |
| Tier Permitting: | Not reported |
| AST Bill Code: | Not reported |
| CALARP Bill Code: | Not reported |

---

**G71** **TRINO'S AUTO BODY LLC** **RCRA NonGen / NLR** **1027702287**
**East** **1825 FULTON AVE UNIT D** **CAL000478919**
**< 1/8** **SACRAMENTO, CA 95825**
**0.037 mi.**
**194 ft.** **Site 32 of 44 in cluster G**

**Relative:** **Higher**
**Actual:** **50 ft.**

RCRA Listings:

| | |
|---|---|
| Date Form Received by Agency: | 20230626 |
| Handler Name: | Trino'S Auto Body Llc |
| Handler Address: | 1825 Fulton Ave Unit D |
| Handler City,State,Zip: | SACRAMENTO, CA 95825 |
| EPA ID: | CAL000478919 |
| Contact Name: | JONATHAN VAZQUEZ |
| Contact Address: | 1825 FULTON AVE UNIT D |
| Contact City,State,Zip: | SACRAMENTO, CA 95825 |
| Contact Telephone: | 916-841-3095 |
| Contact Fax: | Not reported |
| Contact Email: | JONATHANVAZQUEZTAB@GMAIL.COM |
| Contact Title: | Not reported |
| EPA Region: | 09 |
| Land Type: | Not reported |
| Federal Waste Generator Description: | Not a generator, verified |
| Non-Notifier: | Not reported |
| Biennial Report Cycle: | Not reported |
| Accessibility: | Not reported |
| Active Site Indicator: | Not reported |
| State District Owner: | Not reported |
| State District: | Not reported |
| Mailing Address: | 1825 FULTON AVE UNIT D |
| Mailing City,State,Zip: | SACRAMENTO, CA 95825 |
| Owner Name: | Trino'S Auto Body Llc |
| Owner Type: | Other |
| Operator Name: | Jonathan Vazquez |
| Operator Type: | Other |
| Short-Term Generator Activity: | No |
| Importer Activity: | No |
| Mixed Waste Generator: | No |
| Transporter Activity: | No |

**TRINO'S AUTO BODY LLC (Continued)** **1027702287**

| | |
|---|---|
| Transfer Facility Activity: | No |
| Recycler Activity with Storage: | No |
| Small Quantity On-Site Burner Exemption: | No |
| Smelting Melting and Refining Furnace Exemption: | No |
| Underground Injection Control: | No |
| Off-Site Waste Receipt: | No |
| Universal Waste Indicator: | No |
| Universal Waste Destination Facility: | No |
| Federal Universal Waste: | No |
| Active Site State-Reg Handler: | --- |
| Federal Facility Indicator: | Not reported |
| Hazardous Secondary Material Indicator: | N |
| Sub-Part K Indicator: | Not reported |
| 2018 GPRA Permit Baseline: | Not on the Baseline |
| 2018 GPRA Renewals Baseline: | Not on the Baseline |
| 202 GPRA Corrective Action Baseline: | No |
| Subject to Corrective Action Universe: | No |
| Non-TSDFs Where RCRA CA has Been Imposed Universe: | No |
| Corrective Action Priority Ranking: | No NCAPS ranking |
| Environmental Control Indicator: | No |
| Institutional Control Indicator: | No |
| Human Exposure Controls Indicator: | N/A |
| Groundwater Controls Indicator: | N/A |
| Significant Non-Complier Universe: | No |
| Unaddressed Significant Non-Complier Universe: | No |
| Addressed Significant Non-Complier Universe: | No |
| Significant Non-Complier With a Compliance Schedule Universe: | No |
| Financial Assurance Required: | Not reported |
| Handler Date of Last Change: | 20230630 |
| Recognized Trader-Importer: | No |
| Recognized Trader-Exporter: | No |
| Importer of Spent Lead Acid Batteries: | No |
| Exporter of Spent Lead Acid Batteries: | No |
| Recycler Activity Without Storage: | No |
| Manifest Broker: | No |
| Sub-Part P Indicator: | No |

Handler - Owner Operator:

| | |
|---|---|
| Owner/Operator Indicator: | Operator |
| Owner/Operator Name: JONATHAN VAZQUEZ | |
| Legal Status: | Other |
| Date Became Current: | Not reported |
| Date Ended Current: | Not reported |
| Owner/Operator Address: | 1825 FULTON AVE UNIT D |
| Owner/Operator City,State,Zip: | SACRAMENTO, CA 95825 |
| Owner/Operator Telephone: | 916-841-3095 |
| Owner/Operator Telephone Ext: | Not reported |
| Owner/Operator Fax: | Not reported |
| Owner/Operator Email: | Not reported |

| | |
|---|---|
| Owner/Operator Indicator: | Owner |
| Owner/Operator Name: TRINO'S AUTO BODY LLC | |
| Legal Status: | Other |
| Date Became Current: | Not reported |
| Date Ended Current: | Not reported |
| Owner/Operator Address: | 1825 FULTON AVE UNIT D |

**TRINO'S AUTO BODY LLC (Continued)** **1027702287**

Owner/Operator City,State,Zip: SACRAMENTO, CA 95825
Owner/Operator Telephone: 916-969-3053
Owner/Operator Telephone Ext: Not reported
Owner/Operator Fax: Not reported
Owner/Operator Email: Not reported

Historic Generators:
Receive Date: 20230626
Handler Name: TRINO'S AUTO BODY LLC
Federal Waste Generator Description: Not a generator, verified
State District Owner: Not reported
Large Quantity Handler of Universal Waste: No
Recognized Trader Importer: No
Recognized Trader Exporter: No
Spent Lead Acid Battery Importer: No
Spent Lead Acid Battery Exporter: No
Current Record: Yes
Non Storage Recycler Activity: No
Electronic Manifest Broker: No

List of NAICS Codes and Descriptions:
NAICS Code: 811121
NAICS Description: AUTOMOTIVE BODY, PAINT, AND INTERIOR REPAIR AND MAINTENANCE

Facility Has Received Notices of Violations:
Violations: No Violations Found

Evaluation Action Summary:
Evaluations: No Evaluations Found

---

**G72** **FULTON BODY SHOP** **RCRA-SQG** **1000417361**
**East** **1825 FULTON AVENUE** **FINDS** **CAD981383730**
**< 1/8** **SACRAMENTO, CA 95825** **ECHO**
**0.037 mi.**
**194 ft.** **Site 33 of 44 in cluster G**

**Relative: Higher**
**Actual: 50 ft.**

RCRA Listings:
Date Form Received by Agency: 19910710
Handler Name: Fulton Body Shop
Handler Address: 1825 Fulton Avenue
Handler City,State,Zip: SACRAMENTO, CA 95841
EPA ID: CAD981383730
Contact Name: PAUL RAPOSA
Contact Address: 1825 FULTON AVENUE
Contact City,State,Zip: SACRAMENTO, CA 95841
Contact Telephone: 916-481-4770
Contact Fax: Not reported
Contact Email: Not reported
Contact Title: Not reported
EPA Region: 09
Land Type: Other
Federal Waste Generator Description: Small Quantity Generator
Non-Notifier: Not reported
Biennial Report Cycle: Not reported
Accessibility: Not reported

**FULTON BODY SHOP (Continued)** **1000417361**

| | |
|---|---|
| Active Site Indicator: | Handler Activities |
| State District Owner: | Ca |
| State District: | 1 |
| Mailing Address: | 1825 FULTON AVENUE |
| Mailing City,State,Zip: | SACRAMENTO, CA 95841 |
| Owner Name: | Shaw And Sherman Inc |
| Owner Type: | Private |
| Operator Name: | Not Required |
| Operator Type: | Private |
| Short-Term Generator Activity: | No |
| Importer Activity: | No |
| Mixed Waste Generator: | No |
| Transporter Activity: | No |
| Transfer Facility Activity: | No |
| Recycler Activity with Storage: | No |
| Small Quantity On-Site Burner Exemption: | No |
| Smelting Melting and Refining Furnace Exemption: | No |
| Underground Injection Control: | No |
| Off-Site Waste Receipt: | No |
| Universal Waste Indicator: | No |
| Universal Waste Destination Facility: | No |
| Federal Universal Waste: | No |
| Active Site State-Reg Handler: | --- |
| Federal Facility Indicator: | Not reported |
| Hazardous Secondary Material Indicator: | N |
| Sub-Part K Indicator: | Not reported |
| 2018 GPRA Permit Baseline: | Not on the Baseline |
| 2018 GPRA Renewals Baseline: | Not on the Baseline |
| 202 GPRA Corrective Action Baseline: | No |
| Subject to Corrective Action Universe: | No |
| Non-TSDFs Where RCRA CA has Been Imposed Universe: | No |
| Corrective Action Priority Ranking: | No NCAPS ranking |
| Environmental Control Indicator: | No |
| Institutional Control Indicator: | No |
| Human Exposure Controls Indicator: | N/A |
| Groundwater Controls Indicator: | N/A |
| Significant Non-Complier Universe: | No |
| Unaddressed Significant Non-Complier Universe: | No |
| Addressed Significant Non-Complier Universe: | No |
| Significant Non-Complier With a Compliance Schedule Universe: | No |
| Financial Assurance Required: | Not reported |
| Handler Date of Last Change: | 20020627 |
| Recognized Trader-Importer: | No |
| Recognized Trader-Exporter: | No |
| Importer of Spent Lead Acid Batteries: | No |
| Exporter of Spent Lead Acid Batteries: | No |
| Recycler Activity Without Storage: | No |
| Manifest Broker: | No |
| Sub-Part P Indicator: | No |

Handler - Owner Operator:

| | |
|---|---|
| Owner/Operator Indicator: | Operator |
| Owner/Operator Name: NOT REQUIRED | |
| Legal Status: | Private |
| Date Became Current: | Not reported |
| Date Ended Current: | Not reported |

**FULTON BODY SHOP (Continued)** **1000417361**

Owner/Operator Address: NOT REQUIRED
Owner/Operator City,State,Zip: NOT REQUIRED, ME 99999
Owner/Operator Telephone: 415-555-1212
Owner/Operator Telephone Ext: Not reported
Owner/Operator Fax: Not reported
Owner/Operator Email: Not reported

Owner/Operator Indicator: Owner
Owner/Operator Name: SHAW AND SHERMAN INC
Legal Status: Private
Date Became Current: Not reported
Date Ended Current: Not reported
Owner/Operator Address: 1825 FULTON AVE RD
Owner/Operator City,State,Zip: SACRAMENTO, CA 95855
Owner/Operator Telephone: 916-481-4770
Owner/Operator Telephone Ext: Not reported
Owner/Operator Fax: Not reported
Owner/Operator Email: Not reported

Historic Generators:
Receive Date: 19910710
Handler Name: FULTON BODY SHOP
Federal Waste Generator Description: Small Quantity Generator
State District Owner: Ca
Large Quantity Handler of Universal Waste: No
Recognized Trader Importer: No
Recognized Trader Exporter: No
Spent Lead Acid Battery Importer: No
Spent Lead Acid Battery Exporter: No
Current Record: Yes
Non Storage Recycler Activity: Not reported
Electronic Manifest Broker: Not reported

List of NAICS Codes and Descriptions:
NAICS Code: 811111
NAICS Description: GENERAL AUTOMOTIVE REPAIR

Facility Has Received Notices of Violations:
Violations: No Violations Found

Evaluation Action Summary:
Evaluations: No Evaluations Found

FINDS:
Registry ID: 110009534995

Click Here for FRS Facility Detail Report:

Environmental Interest/Information System:
The Resource Conservation and Recovery Act Information System (RCRAInfo) is EPA's comprehensive information system in support of the Resource Conservation and Recovery Act (RCRA) of 1976 and the Hazardous and Solid Waste Amendments (HSWA) of 1984. It tracks many types of information about generators, transporters, treaters,

**FULTON BODY SHOP (Continued)** **1000417361**

storers, and disposers of hazardous waste.
California's Hazardous Waste Tracking System Data Mart (HWTS-DATAMART) provides information on hazardous waste shipments for generators, transporters, and treatment, storage, and disposal facilities.

Click this hyperlink while viewing on your computer to access additional FINDS: detail in the EDR Site Report.

ECHO:

| | |
|---|---|
| Envid: | 1000417361 |
| Registry ID: | 110009534995 |

DFR URL:

| | |
|---|---|
| Name: | FULTON BODY SHOP |
| Address: | 1825 FULTON AVENUE |
| City,State,Zip: | SACRAMENTO, CA 95825 |

---

**G73** **FULTON AUTO BODY** **Sacramento Co. ML** **S112191913**
**East** **1825 FULTON AVE STE E** **N/A**
**< 1/8** **SACRAMENTO, CA 95825**
**0.037 mi.**
**194 ft.** **Site 34 of 44 in cluster G**

**Relative:**
**Higher**

**Actual:**
**50 ft.**

Sacramento Co. ML:

| | |
|---|---|
| Name: | FULTON AUTO BODY |
| Address: | 1825 FULTON AVE STE E |
| City,State,Zip: | SACRAMENTO, CA 95825 |
| Facility Id: | Not reported |
| Facility Status: | Not reported |
| FD: | Not reported |
| Billing Codes BP: | I |
| Billing Codes UST: | Not reported |
| WG Bill Code: | I |
| Target Property Bill Cod: | Not reported |
| Food Bill Code: | Not reported |
| CUPA Permit Date: | Not reported |
| HAZMAT Permit Date: | Not reported |
| HAZMAT Inspection Date: | Not reported |
| Hazmat Date BP Received: | Not reported |
| UST Permit Dt: | Not reported |
| UST Inspection Date: | Not reported |
| UST Tank Test Date: | Not reported |
| Number of Tanks: | Not reported |
| UST Tank Test Date: | Not reported |
| SIC Code: | Not reported |
| Tier Permitting: | Not reported |
| AST Bill Code: | Not reported |
| CALARP Bill Code: | Not reported |

**G74** **TRINO'S AUTO BODY LLC** **HWTS** **S129164795**
**East** **1825 FULTON AVE UNIT D** **Sacramento Co. ML** **N/A**
**< 1/8** **SACRAMENTO, CA 95825**
**0.037 mi.**
**194 ft.** **Site 35 of 44 in cluster G**

**Relative:**
**Higher**

**Actual:**
**50 ft.**

HWTS:

| | |
|---|---|
| Name: | TRINO'S AUTO BODY LLC |
| Address: | 1825 FULTON AVE UNIT D |
| Address 2: | Not reported |
| City,State,Zip: | SACRAMENTO, CA 95825 |
| EPA ID: | CAL000478919 |
| Inactive Date: | 06/30/2023 |
| Create Date: | 06/26/2023 |
| Last Act Date: | Not reported |
| Mailing Name: | Not reported |
| Mailing Address: | 1825 FULTON AVE UNIT D |
| Mailing Address 2: | Not reported |
| Mailing City,State,Zip: | SACRAMENTO, CA 95825 |
| Owner Name: | TRINO'S AUTO BODY LLC |
| Owner Address: | 1825 FULTON AVE UNIT D |
| Owner Address 2: | Not reported |
| Owner City,State,Zip: | SACRAMENTO, CA 95825 |
| Owner Phone: | Not reported |
| Owner Fax: | Not reported |
| Contact Name: | JONATHAN VAZQUEZ |
| Contact Address: | 1825 FULTON AVE UNIT D |
| Contact Address 2: | Not reported |
| City,State,Zip: | SACRAMENTO, CA 95825 |
| Contact Phone: | Not reported |
| Contact Fax: | Not reported |
| Facility Status: | Inactive |
| Facility Type: | Permanent |
| Category: | State |
| Latitude: | 38.598655620000002 |
| Longitude: | -121.40304663000001 |

Sacramento Co. ML:

| | |
|---|---|
| Name: | CAR CONNECTION |
| Address: | 1825 FULTON AV #B |
| City,State,Zip: | SACRAMENTO, CA 95825 |
| Facility Id: | Not reported |
| Facility Status: | Inactive. Included on a listing no longer updated. |
| FD: | C |
| Billing Codes BP: | Disclaimer |
| Billing Codes UST: | No Tanks |
| WG Bill Code: | Oil Changed by Outside Company-No Fee |
| Target Property Bill Cod: | 50 |
| Food Bill Code: | 50 |
| CUPA Permit Date: | Not reported |
| HAZMAT Permit Date: | Not reported |
| HAZMAT Inspection Date: | Not reported |
| Hazmat Date BP Received: | Not reported |
| UST Permit Dt: | Not reported |
| UST Inspection Date: | Not reported |
| UST Tank Test Date: | Not reported |
| Number of Tanks: | 0 |
| UST Tank Test Date: | Not reported |
| SIC Code: | Not reported |

**TRINO'S AUTO BODY LLC (Continued)** **S129164795**

Tier Permitting: Not reported
AST Bill Code: Not reported
CALARP Bill Code: Not reported

---

**G75** **BLOW & TELL SMOKE SHOP** **RCRA NonGen / NLR** **1027529290**
**East** **1914 FULTON AVE** **CAL000475529**
**< 1/8** **SACRAMENTO, CA 95825**
**0.039 mi.**
**206 ft.** **Site 36 of 44 in cluster G**

**Relative:** **Higher**
**Actual:** **53 ft.**

RCRA Listings:

| | |
|---|---|
| Date Form Received by Agency: | 20221227 |
| Handler Name: | Blow & Tell Smoke Shop |
| Handler Address: | 1914 Fulton Ave |
| Handler City,State,Zip: | SACRAMENTO, CA 95825 |
| EPA ID: | CAL000475529 |
| Contact Name: | ELI HABIBEH |
| Contact Address: | 8113 MAID MARION CT |
| Contact City,State,Zip: | SACRAMENTO, CA 95828 |
| Contact Telephone: | 916-248-1595 |
| Contact Fax: | Not reported |
| Contact Email: | Not reported |
| Contact Title: | Not reported |
| EPA Region: | 09 |
| Land Type: | Not reported |
| Federal Waste Generator Description: | Not a generator, verified |
| Non-Notifier: | Not reported |
| Biennial Report Cycle: | Not reported |
| Accessibility: | Not reported |
| Active Site Indicator: | Not reported |
| State District Owner: | Not reported |
| State District: | Not reported |
| Mailing Address: | 1912 FULTON AVE |
| Mailing City,State,Zip: | SACRAMENTO, CA 95825 |
| Owner Name: | Shisha & Tobacco Corporation |
| Owner Type: | Other |
| Operator Name: | Eli Habibeh |
| Operator Type: | Other |
| Short-Term Generator Activity: | No |
| Importer Activity: | No |
| Mixed Waste Generator: | No |
| Transporter Activity: | No |
| Transfer Facility Activity: | No |
| Recycler Activity with Storage: | No |
| Small Quantity On-Site Burner Exemption: | No |
| Smelting Melting and Refining Furnace Exemption: | No |
| Underground Injection Control: | No |
| Off-Site Waste Receipt: | No |
| Universal Waste Indicator: | No |
| Universal Waste Destination Facility: | No |
| Federal Universal Waste: | No |
| Active Site State-Reg Handler: | --- |
| Federal Facility Indicator: | Not reported |
| Hazardous Secondary Material Indicator: | N |
| Sub-Part K Indicator: | Not reported |
| 2018 GPRA Permit Baseline: | Not on the Baseline |
| 2018 GPRA Renewals Baseline: | Not on the Baseline |
| 202 GPRA Corrective Action Baseline: | No |

**BLOW & TELL SMOKE SHOP (Continued)** **1027529290**

| | |
|---|---|
| Subject to Corrective Action Universe: | No |
| Non-TSDFs Where RCRA CA has Been Imposed Universe: | No |
| Corrective Action Priority Ranking: | No NCAPS ranking |
| Environmental Control Indicator: | No |
| Institutional Control Indicator: | No |
| Human Exposure Controls Indicator: | N/A |
| Groundwater Controls Indicator: | N/A |
| Significant Non-Complier Universe: | No |
| Unaddressed Significant Non-Complier Universe: | No |
| Addressed Significant Non-Complier Universe: | No |
| Significant Non-Complier With a Compliance Schedule Universe: | No |
| Financial Assurance Required: | Not reported |
| Handler Date of Last Change: | 20230102 |
| Recognized Trader-Importer: | No |
| Recognized Trader-Exporter: | No |
| Importer of Spent Lead Acid Batteries: | No |
| Exporter of Spent Lead Acid Batteries: | No |
| Recycler Activity Without Storage: | No |
| Manifest Broker: | No |
| Sub-Part P Indicator: | No |

Handler - Owner Operator:

| | |
|---|---|
| Owner/Operator Indicator: | Owner |
| Owner/Operator Name: SHISHA & TOBACCO CORPORATION | |
| Legal Status: | Other |
| Date Became Current: | Not reported |
| Date Ended Current: | Not reported |
| Owner/Operator Address: | 1912 FULTON AVE |
| Owner/Operator City,State,Zip: | SACRAMENTO, CA 95825 |
| Owner/Operator Telephone: | 916-248-1595 |
| Owner/Operator Telephone Ext: | Not reported |
| Owner/Operator Fax: | Not reported |
| Owner/Operator Email: | Not reported |

| | |
|---|---|
| Owner/Operator Indicator: | Operator |
| Owner/Operator Name: ELI HABIBEH | |
| Legal Status: | Other |
| Date Became Current: | Not reported |
| Date Ended Current: | Not reported |
| Owner/Operator Address: | 8113 MAID MARION CT |
| Owner/Operator City,State,Zip: | SACRAMENTO, CA 95828 |
| Owner/Operator Telephone: | 916-248-1595 |
| Owner/Operator Telephone Ext: | Not reported |
| Owner/Operator Fax: | Not reported |
| Owner/Operator Email: | Not reported |

Historic Generators:

| | |
|---|---|
| Receive Date: | 20221227 |
| Handler Name: BLOW & TELL SMOKE SHOP | |
| Federal Waste Generator Description: | Not a generator, verified |
| State District Owner: | Not reported |
| Large Quantity Handler of Universal Waste: | No |
| Recognized Trader Importer: | No |
| Recognized Trader Exporter: | No |
| Spent Lead Acid Battery Importer: | No |

**BLOW & TELL SMOKE SHOP (Continued)** **1027529290**

Spent Lead Acid Battery Exporter: No
Current Record: Yes
Non Storage Recycler Activity: No
Electronic Manifest Broker: No

List of NAICS Codes and Descriptions:
NAICS Code: 56299
NAICS Description: ALL OTHER WASTE MANAGEMENT SERVICES

Facility Has Received Notices of Violations:
Violations: No Violations Found

Evaluation Action Summary:
Evaluations: No Evaluations Found

---

**G76** **POZZI'S VW PARTS** **HWTS** **S113053086**
**East** **1914 FULTON AVE** **HAZNET** **N/A**
**< 1/8** **SACRAMENTO, CA 95825** **Sacramento Co. ML**
**0.039 mi.**
**206 ft.** **Site 37 of 44 in cluster G**

**Relative:**
**Higher**

**Actual:**
**53 ft.**

HWTS:
Name: POZZI'S VW PARTS
Address: 1914 FULTON AVE
Address 2: Not reported
City,State,Zip: SACRAMENTO, CA 95825
EPA ID: CAL000081428
Inactive Date: 06/30/1999
Create Date: 09/17/1992
Last Act Date: Not reported
Mailing Name: Not reported
Mailing Address: 2151 FULTON AVE
Mailing Address 2: Not reported
Mailing City,State,Zip: SACTO, CA 958251906
Owner Name: JULIO POZZI JR
Owner Address: 1914 FULTON AVE
Owner Address 2: Not reported
Owner City,State,Zip: SACRAMENTO, CA 958251906
Owner Phone: Not reported
Owner Fax: Not reported
Contact Name: JULIO POZZI JR
Contact Address: INACTIVE PER VQ99 - BMI
Contact Address 2: Not reported
City,State,Zip: SACRAMENTO, CA 958251906
Contact Phone: Not reported
Contact Fax: Not reported
Facility Status: Inactive
Facility Type: PERMANENT
Category: STATE
Latitude: 38.600334
Longitude: -121.401442

NAICS:
EPA ID: CAL000081428
Create Date: 2002-03-14 16:36:27.000
NAICS Code: 4413

**POZZI'S VW PARTS (Continued)** **S113053086**

| | |
|---|---|
| NAICS Description: | Automotive Parts, Accessories, and Tire Stores |
| Issued EPA ID Date: | 1992-09-17 00:00:00 |
| Inactive Date: | 1999-06-30 00:00:00 |
| Facility Name: | POZZI'S VW PARTS |
| Facility Address: | 1914 FULTON AVE |
| Facility Address 2: | Not reported |
| Facility City: | SACRAMENTO |
| Facility County: | Not reported |
| Facility State: | CA |
| Facility Zip: | 958250000 |

| | |
|---|---|
| Name: | SHISHA & TOBACCO CORP |
| Address: | 1914 FULTON AVE |
| Address 2: | Not reported |
| City,State,Zip: | SACRAMENTO, CA 95825 |
| EPA ID: | CAL000475529 |
| Inactive Date: | Not reported |
| Create Date: | 12/27/2022 |
| Last Act Date: | Not reported |
| Mailing Name: | Not reported |
| Mailing Address: | 1912 FULTON AVE |
| Mailing Address 2: | Not reported |
| Mailing City,State,Zip: | SACRAMENTO, CA 958251906 |
| Owner Name: | SHISHA & TOBACCO CORPORATION |
| Owner Address: | 1912 FULTON AVE |
| Owner Address 2: | Not reported |
| Owner City,State,Zip: | SACRAMENTO, CA 95825 |
| Owner Phone: | Not reported |
| Owner Fax: | Not reported |
| Contact Name: | ELIAS HABIBEH |
| Contact Address: | 1912 FULTON AVE |
| Contact Address 2: | Not reported |
| City,State,Zip: | SACRAMENTO, CA 95825 |
| Contact Phone: | Not reported |
| Contact Fax: | Not reported |
| Facility Status: | Active |
| Facility Type: | Permanent |
| Category: | State |
| Latitude: | 38.600297249999997 |
| Longitude: | -121.40116423000001 |

HAZNET:

| | |
|---|---|
| Name: | POZZI'S VW PARTS |
| Address: | 1914 FULTON AVE |
| Address 2: | Not reported |
| City,State,Zip: | SACRAMENTO, CA 958250000 |
| Contact: | JULIO POZZI JR |
| Telephone: | 9164846033 |
| Mailing Name: | Not reported |
| Mailing Address: | 2151 FULTON AVE |

| | |
|---|---|
| Year: | 1995 |
| Gepaid: | CAL000081428 |
| TSD EPA ID: | CAD083166728 |
| CA Waste Code: | 223 - Unspecified oil-containing waste |
| Disposal Method: | R01 - Recycler |

**POZZI'S VW PARTS (Continued)** **S113053086**

Tons: 0.1668

Year: 1994
Gepaid: CAL000081428
TSD EPA ID: CAD083166728
CA Waste Code: 223 - Unspecified oil-containing waste
Disposal Method: R01 - Recycler
Tons: 0.3544

Year: 1993
Gepaid: CAL000081428
TSD EPA ID: CAD083166728
CA Waste Code: 223 - Unspecified oil-containing waste
Disposal Method: R01 - Recycler
Tons: 0.5838

Year: 1992
Gepaid: CAL000081428
TSD EPA ID: CAD083166728
CA Waste Code: 223 - Unspecified oil-containing waste
Disposal Method: R01 - Recycler
Tons: 0.1668

Additional Information:
Year: 1995
Gen EPA ID: CAL000081428

Shipment Date: 19951107
Creation Date: 7/26/1996 0:00:00
Receipt Date: 19951108
Manifest ID: 95265876
Trans EPA ID: CAD983622689
Trans Name: Not reported
Trans 2 EPA ID: Not reported
Trans 2 Name: Not reported
TSDF EPA ID: CAD083166728
Trans Name: Not reported
TSDF Alt EPA ID: Not reported
TSDF Alt Name: Not reported
Waste Code Description: 223 - Unspecified oil-containing waste
RCRA Code: Not reported
Meth Code: R01 - Recycler
Quantity Tons: 0.1668
Waste Quantity: 40
Quantity Unit: G
Additional Code 1: Not reported
Additional Code 2: Not reported
Additional Code 3: Not reported
Additional Code 4: Not reported
Additional Code 5: Not reported

Additional Information:
Year: 1994
Gen EPA ID: CAL000081428

**POZZI'S VW PARTS (Continued)** **S113053086**

| | |
|---|---|
| Shipment Date: | 19941117 |
| Creation Date: | 3/28/1996 0:00:00 |
| Receipt Date: | 19941122 |
| Manifest ID: | 93059795 |
| Trans EPA ID: | CAD983622689 |
| Trans Name: | Not reported |
| Trans 2 EPA ID: | Not reported |
| Trans 2 Name: | Not reported |
| TSDF EPA ID: | CAD083166728 |
| Trans Name: | Not reported |
| TSDF Alt EPA ID: | CAD083166728 |
| TSDF Alt Name: | Not reported |
| Waste Code Description: | 223 - Unspecified oil-containing waste |
| RCRA Code: | Not reported |
| Meth Code: | R01 - Recycler |
| Quantity Tons: | 0.1668 |
| Waste Quantity: | 40 |
| Quantity Unit: | G |
| Additional Code 1: | Not reported |
| Additional Code 2: | Not reported |
| Additional Code 3: | Not reported |
| Additional Code 4: | Not reported |
| Additional Code 5: | Not reported |

| | |
|---|---|
| Shipment Date: | 19940331 |
| Creation Date: | 10/5/1995 0:00:00 |
| Receipt Date: | 19940331 |
| Manifest ID: | 93059844 |
| Trans EPA ID: | CAD983622689 |
| Trans Name: | Not reported |
| Trans 2 EPA ID: | Not reported |
| Trans 2 Name: | Not reported |
| TSDF EPA ID: | CAD083166728 |
| Trans Name: | Not reported |
| TSDF Alt EPA ID: | Not reported |
| TSDF Alt Name: | Not reported |
| Waste Code Description: | 223 - Unspecified oil-containing waste |
| RCRA Code: | Not reported |
| Meth Code: | R01 - Recycler |
| Quantity Tons: | 0.1876 |
| Waste Quantity: | 45 |
| Quantity Unit: | G |
| Additional Code 1: | Not reported |
| Additional Code 2: | Not reported |
| Additional Code 3: | Not reported |
| Additional Code 4: | Not reported |
| Additional Code 5: | Not reported |

Additional Information:

| | |
|---|---|
| Year: | 1993 |
| Gen EPA ID: | CAL000081428 |

| | |
|---|---|
| Shipment Date: | 19931108 |
| Creation Date: | 9/13/1995 0:00:00 |
| Receipt Date: | 19931109 |
| Manifest ID: | 93059723 |
| Trans EPA ID: | CAD983622689 |

**POZZI'S VW PARTS (Continued)** **S113053086**

| | |
|---|---|
| Trans Name: | Not reported |
| Trans 2 EPA ID: | Not reported |
| Trans 2 Name: | Not reported |
| TSDF EPA ID: | CAD083166728 |
| Trans Name: | Not reported |
| TSDF Alt EPA ID: | CAD083166728 |
| TSDF Alt Name: | Not reported |
| Waste Code Description: | 223 - Unspecified oil-containing waste |
| RCRA Code: | Not reported |
| Meth Code: | R01 - Recycler |
| Quantity Tons: | 0.1668 |
| Waste Quantity: | 40 |
| Quantity Unit: | G |
| Additional Code 1: | Not reported |
| Additional Code 2: | Not reported |
| Additional Code 3: | Not reported |
| Additional Code 4: | Not reported |
| Additional Code 5: | Not reported |

| | |
|---|---|
| Shipment Date: | 19930610 |
| Creation Date: | 9/8/1995 0:00:00 |
| Receipt Date: | 19930615 |
| Manifest ID: | 92159576 |
| Trans EPA ID: | CAD983622689 |
| Trans Name: | Not reported |
| Trans 2 EPA ID: | Not reported |
| Trans 2 Name: | Not reported |
| TSDF EPA ID: | CAD083166728 |
| Trans Name: | Not reported |
| TSDF Alt EPA ID: | CAD083166728 |
| TSDF Alt Name: | Not reported |
| Waste Code Description: | 223 - Unspecified oil-containing waste |
| RCRA Code: | Not reported |
| Meth Code: | R01 - Recycler |
| Quantity Tons: | 0.1668 |
| Waste Quantity: | 40 |
| Quantity Unit: | G |
| Additional Code 1: | Not reported |
| Additional Code 2: | Not reported |
| Additional Code 3: | Not reported |
| Additional Code 4: | Not reported |
| Additional Code 5: | Not reported |

| | |
|---|---|
| Shipment Date: | 19930121 |
| Creation Date: | 9/6/1995 0:00:00 |
| Receipt Date: | 19930126 |
| Manifest ID: | 92159244 |
| Trans EPA ID: | CAD983622689 |
| Trans Name: | Not reported |
| Trans 2 EPA ID: | Not reported |
| Trans 2 Name: | Not reported |
| TSDF EPA ID: | CAD083166728 |
| Trans Name: | Not reported |
| TSDF Alt EPA ID: | Not reported |
| TSDF Alt Name: | Not reported |
| Waste Code Description: | 223 - Unspecified oil-containing waste |
| RCRA Code: | Not reported |

**POZZI'S VW PARTS (Continued)** **S113053086**

| | |
|---|---|
| Meth Code: | R01 - Recycler |
| Quantity Tons: | 0.2502 |
| Waste Quantity: | 60 |
| Quantity Unit: | G |
| Additional Code 1: | Not reported |
| Additional Code 2: | Not reported |
| Additional Code 3: | Not reported |
| Additional Code 4: | Not reported |
| Additional Code 5: | Not reported |

Sacramento Co. ML:

| | |
|---|---|
| Name: | BLOW & TELL SMOKESHOP |
| Address: | 1914 FULTON AVE |
| City,State,Zip: | SACRAMENTO, CA 95825 |
| Facility Id: | Not reported |
| Facility Status: | Not reported |
| FD: | Not reported |
| Billing Codes BP: | A |
| Billing Codes UST: | Not reported |
| WG Bill Code: | Not reported |
| Target Property Bill Cod: | Not reported |
| Food Bill Code: | Not reported |
| CUPA Permit Date: | Not reported |
| HAZMAT Permit Date: | Not reported |
| HAZMAT Inspection Date: | Not reported |
| Hazmat Date BP Received: | Not reported |
| UST Permit Dt: | Not reported |
| UST Inspection Date: | Not reported |
| UST Tank Test Date: | Not reported |
| Number of Tanks: | Not reported |
| UST Tank Test Date: | Not reported |
| SIC Code: | Not reported |
| Tier Permitting: | Not reported |
| AST Bill Code: | Not reported |
| CALARP Bill Code: | Not reported |

---

**B77** **WESTCAL PROPERTY MANAGEMENT** **RCRA NonGen / NLR** **1027517291**
**East** **1740 MARKSTON ROAD** **E MANIFEST** **CAC003209271**
**< 1/8** **SACRAMENTO, CA 95825**
**0.041 mi.**
**214 ft.** **Site 7 of 7 in cluster B**

**Relative:** **Higher**
**Actual:** **43 ft.**

RCRA Listings:

| | |
|---|---|
| Date Form Received by Agency: | 20221220 |
| Handler Name: | Westcal Property Management |
| Handler Address: | 1740 Markston Road |
| Handler City,State,Zip: | SACRAMENTO, CA 95825 |
| EPA ID: | CAC003209271 |
| Contact Name: | ALEX CHEBOTAR |
| Contact Address: | 11344 COLOMA ROAD |
| Contact City,State,Zip: | GOLD RIVER, CA 95670 |
| Contact Telephone: | 916-243-9725 |
| Contact Fax: | Not reported |
| Contact Email: | ACHEBOTAR@WESTCAL.NET |
| Contact Title: | Not reported |
| EPA Region: | 09 |
| Land Type: | Not reported |

**WESTCAL PROPERTY MANAGEMENT (Continued)** **1027517291**

| | |
|---|---|
| Federal Waste Generator Description: | Not a generator, verified |
| Non-Notifier: | Not reported |
| Biennial Report Cycle: | Not reported |
| Accessibility: | Not reported |
| Active Site Indicator: | Not reported |
| State District Owner: | Not reported |
| State District: | Not reported |
| Mailing Address: | 11344 COLOMA ROAD |
| Mailing City,State,Zip: | GOLD RIVER, CA 95670 |
| Owner Name: | Westcal Property Management |
| Owner Type: | Other |
| Operator Name: | Alex Chebotar |
| Operator Type: | Other |
| Short-Term Generator Activity: | No |
| Importer Activity: | No |
| Mixed Waste Generator: | No |
| Transporter Activity: | No |
| Transfer Facility Activity: | No |
| Recycler Activity with Storage: | No |
| Small Quantity On-Site Burner Exemption: | No |
| Smelting Melting and Refining Furnace Exemption: | No |
| Underground Injection Control: | No |
| Off-Site Waste Receipt: | No |
| Universal Waste Indicator: | No |
| Universal Waste Destination Facility: | No |
| Federal Universal Waste: | No |
| Active Site State-Reg Handler: | --- |
| Federal Facility Indicator: | Not reported |
| Hazardous Secondary Material Indicator: | N |
| Sub-Part K Indicator: | Not reported |
| 2018 GPRA Permit Baseline: | Not on the Baseline |
| 2018 GPRA Renewals Baseline: | Not on the Baseline |
| 202 GPRA Corrective Action Baseline: | No |
| Subject to Corrective Action Universe: | No |
| Non-TSDFs Where RCRA CA has Been Imposed Universe: | No |
| Corrective Action Priority Ranking: | No NCAPS ranking |
| Environmental Control Indicator: | No |
| Institutional Control Indicator: | No |
| Human Exposure Controls Indicator: | N/A |
| Groundwater Controls Indicator: | N/A |
| Significant Non-Complier Universe: | No |
| Unaddressed Significant Non-Complier Universe: | No |
| Addressed Significant Non-Complier Universe: | No |
| Significant Non-Complier With a Compliance Schedule Universe: | No |
| Financial Assurance Required: | Not reported |
| Handler Date of Last Change: | 20230102 |
| Recognized Trader-Importer: | No |
| Recognized Trader-Exporter: | No |
| Importer of Spent Lead Acid Batteries: | No |
| Exporter of Spent Lead Acid Batteries: | No |
| Recycler Activity Without Storage: | No |
| Manifest Broker: | No |
| Sub-Part P Indicator: | No |

Handler - Owner Operator:
Owner/Operator Indicator: Owner

**WESTCAL PROPERTY MANAGEMENT (Continued)** **1027517291**

Owner/Operator Name: WESTCAL PROPERTY MANAGEMENT
Legal Status: Other
Date Became Current: Not reported
Date Ended Current: Not reported
Owner/Operator Address: 11344 COLOMA ROAD
Owner/Operator City,State,Zip: GOLD RIVER, CA 95670
Owner/Operator Telephone: 916-243-9725
Owner/Operator Telephone Ext: Not reported
Owner/Operator Fax: Not reported
Owner/Operator Email: Not reported

Owner/Operator Indicator: Operator
Owner/Operator Name: ALEX CHEBOTAR
Legal Status: Other
Date Became Current: Not reported
Date Ended Current: Not reported
Owner/Operator Address: 11344 COLOMA ROAD
Owner/Operator City,State,Zip: GOLD RIVER, CA 95670
Owner/Operator Telephone: 916-243-9725
Owner/Operator Telephone Ext: Not reported
Owner/Operator Fax: Not reported
Owner/Operator Email: Not reported

Historic Generators:
Receive Date: 20221220
Handler Name: WESTCAL PROPERTY MANAGEMENT
Federal Waste Generator Description: Not a generator, verified
State District Owner: Not reported
Large Quantity Handler of Universal Waste: No
Recognized Trader Importer: No
Recognized Trader Exporter: No
Spent Lead Acid Battery Importer: No
Spent Lead Acid Battery Exporter: No
Current Record: Yes
Non Storage Recycler Activity: No
Electronic Manifest Broker: No

List of NAICS Codes and Descriptions:
NAICS Code: 56299
NAICS Description: ALL OTHER WASTE MANAGEMENT SERVICES

Facility Has Received Notices of Violations:
Violations: No Violations Found

Evaluation Action Summary:
Evaluations: No Evaluations Found

E MANIFEST:
Manifest Tracking Number: 024828048JJK
Last Updated Date: 20230117
Shipped Date: 20221228
Received Date: 20230111
Manifest Status: Signed
Submission Type: DataImage5Copy

**WESTCAL PROPERTY MANAGEMENT (Continued)** **1027517291**

| | |
|---|---|
| Origin Type: | Web |
| Generator EPA ID: | CAC003209271 |
| Generator Name: | Westcal Property Management |
| Generator Location Street Number: | Not reported |
| Generator Location Street 1: | 1740 MARKSTON ROAD |
| Generator Location Street 2: | Not reported |
| Generator Location City: | SACRAMENTO |
| Generator Location State: | CA |
| Generator Location Zip: | 95825 |
| Generator Mail Street Number: | Not reported |
| Generator Mail Street 1: | 11344 COLOMA ROAD |
| Generator Mail Street 2: | SUITE #155 |
| Generator Mail City: | GOLD RIVER |
| Generator Mail Zip: | 95670 |
| Generator Mail State: | CA |
| Generator Contact Company Name: | Not reported |
| Designated Facility EPA ID: | CAL000190080 |
| Designated Facility Name: | Forward Landfill Inc Disposal |
| Designated Facility Mail Street Number: | 9999 |
| Designated Facility Mail Street 1: | Not reported |
| Designated Facility Mail Street 2: | SOUTH AUSTIN ROAD |
| Designated Facility Mail City: | MANTECA |
| Designated Facility Mail Zip: | 95336 |
| Designated Facility Mail State: | CA |
| Designated Facility Location Street Number: | 9999 |
| Designated Facility Location Street 1: | SOUTH AUSTIN ROAD |
| Designated Facility Location Street 2: | Not reported |
| Designated Facility Location City: | MANTECA |
| Designated Facility Location Zip: | 95366 |
| Designated Facility Location State: | CA |
| Designated Facility Contact Company Name: | Not reported |
| Manifest Residue Indicator: | N |
| Rejection Indicator: | N |

State Waste:

| | |
|---|---|
| Manifest Tracking Number: | 024828048JJK |
| Waste Line Number: | 1 |
| State Waste Code Owner: | CA |
| State Waste Code: | 151 |
| State Waste: | Asbestos-containing waste |

Transporter:

| | |
|---|---|
| Manifest Tracking Number: | 024828048JJK |
| Transporter Line Number: | 1 |
| Transporter EPA ID: | CAL000160111 |
| Transporter Name: | Alliance Evironmental Group |

| | |
|---|---|
| Manifest Tracking Number: | 024828048JJK |
| Transporter Line Number: | 2 |
| Transporter EPA ID: | CAR000049064 |
| Transporter Name: | E C T I |

Waste Line:

| | |
|---|---|
| Manifest Tracking Number: | 024828048JJK |
| Waste Line Number: | 1 |
| U.S. DOT Hazardous Indicator: | Y |

**WESTCAL PROPERTY MANAGEMENT (Continued)** **1027517291**

| | |
|---|---|
| U.S. DOT ID Number: | NA2212 |
| U.S. DOT Description: | Rq Na2212, Asbestos, 9, Pgiii |
| Non-Hazardous Waste Description: | Not reported |
| Number of Containers: | 309 |
| Container Type Code: | BA |
| Container Type Description: | Burlap, cloth, paper, or plastic bags |
| Waste Quantity: | 21 |
| Quantity Unit of Measure Code: | Y |
| Quantity Unit of Measure Description: | Cubic Yards |
| Waste Quantity, in Tons: | 17.64 |
| Acute Waste Quantity, in Tons: | 0 |
| Non-Acute Waste Quantity, in Tons: | 17.64 |
| Waste Quantity, in Kilograms: | 16000.009 |
| Acute Waste Quantity, in Kilograms: | 0 |
| Non-Acute Waste Quantity, in Kilorgrams: | 16000.009 |
| Management Method Code: | H132 |
| Management Method Description: | LANDFILL (WITH PRIOR TREATMENT AND/OR STABILIZATION) |
| Waste Residue Indicator: | N |
| Quantity Discrepancy Indicator: | N |
| Waste Type Discrepancy Indicator: | N |
| Waste Density: | Not reported |
| Waste Density Unit of Measure Code: | Not reported |
| Waste Density Unit of Measure Description: | Not reported |
| Form Code: | Not reported |
| Form Code Description: | Not reported |
| Source Code: | Not reported |
| Source Code Description: | Not reported |
| Waste Minimization Code: | Not reported |
| Waste Minimization Code Description: | Not reported |
| Consent Number: | Not reported |
| EPA Waste Indicator: | N |

---

**G78** **FULTON AUTO REPAIR** **CERS HAZ WASTE** **S102315358**
**East** **1956 FULTON AVE STE B** **CERS** **N/A**
**< 1/8** **SACRAMENTO, CA 95825**
**0.042 mi.**
**223 ft.** **Site 38 of 44 in cluster G**

**Relative:**
**Higher**

**Actual:**
**53 ft.**

CERS HAZ WASTE:

| | |
|---|---|
| Name: | FULTON AUTO REPAIR |
| Address: | 1956 FULTON AVE STE B |
| City,State,Zip: | SACRAMENTO, CA 95825 |
| Site ID: | 32067 |
| CERS ID: | 10227697 |
| CERS Description: | Hazardous Waste Generator |

CERS:

| | |
|---|---|
| Name: | FULTON AUTO REPAIR |
| Address: | 1956 FULTON AVE STE B |
| City,State,Zip: | SACRAMENTO, CA 95825 |
| Site ID: | 32067 |
| CERS ID: | 10227697 |
| CERS Description: | Chemical Storage Facilities |

Violations:

| | |
|---|---|
| Site ID: | 32067 |
| Site Name: | FULTON AUTO REPAIR |
| Violation Date: | 09-28-2018 |

**FULTON AUTO REPAIR (Continued)** **S102315358**

| | |
|---|---|
| Citation: | 22 CCR 12 66262.12 - California Code of Regulations, Title 22, Chapter 12, Section(s) 66262.12 |
| Violation Description: | Failure to obtain an Identification Number prior to treating, storing, disposing of, transporting or offering for transportation any hazardous waste. |
| Violation Notes: | Returned to compliance on 05/01/2019. OBSERVATION: The generator's EPA ID number CAL000413404 is inactive. A hazardous waste generator shall not treat, store, dispose of, transport or offer for transportation, hazardous waste without an active EPA ID number. CORRECTIVE ACTION: Complete and submit an application to the California Department of Toxic Substances Control to reactivate the EPA ID number. Submit a copy of the completed application to this department. |
| Violation Division: | Sacramento County Env Management Department |
| Violation Program: | HW |
| Violation Source: | CERS, |
| | |
| Site ID: | 32067 |
| Site Name: | FULTON AUTO REPAIR |
| Violation Date: | 09-28-2018 |
| Citation: | 22 CCR 12 66262.34(f) - California Code of Regulations, Title 22, Chapter 12, Section(s) 66262.34(f) |
| Violation Description: | Failure to properly label hazardous waste accumulation containers and portable tanks with the following requirements: "Hazardous Waste", name and address of the generator, physical and chemical characteristics of the Hazardous Waste, and starting accumulation date. |
| Violation Notes: | OBSERVATION: One 55 gallon drum of used oil, one ~30 gallon drum of used oil, four ~30 gallon drums of oily water waste, and two 55 gallon drums of oily absorbent waste in the waste storage area were observed either missing labels or the labels were blank. CORRECTIVE ACTION: Submit photos to this department demonstrating that the containers listed above have been properly labeled. |
| Violation Division: | Sacramento County Env Management Department |
| Violation Program: | HW |
| Violation Source: | CERS, |
| | |
| Site ID: | 32067 |
| Site Name: | FULTON AUTO REPAIR |
| Violation Date: | 11-14-2023 |
| Citation: | 40 CFR 1 265.33 - U.S. Code of Federal Regulations, Title 40, Chapter 1, Section(s) 265.33 |
| Violation Description: | Failure to test and maintain as necessary all facility communications or alarm systems, fire protection equipment, spill control equipment, and decontamination equipment to assure its proper operation in time of emergency. |
| Violation Notes: | OBSERVATION: At the time of inspection, the fire extinguishers had last been charged October 2022. Failure to test and maintain as necessary all facility communications or alarm systems, fire protection equipment, spill control equipment, and decontamination equipment to assure its proper operation in time of emergency. CORRECTIVE ACTION: Provide documentation that all facility communications or alarm systems, fire protection equipment, spill control equipment, and decontamination equipment have been tested and maintained as necessary to assure its proper operation in time of an emergency. |
| Violation Division: | Sacramento County Env Management Department |
| Violation Program: | HW |

**FULTON AUTO REPAIR (Continued)** **S102315358**

| | |
|---|---|
| Violation Source: | CERS, |
| Site ID: | 32067 |
| Site Name: | FULTON AUTO REPAIR |
| Violation Date: | 11-14-2023 |
| Citation: | HSC 6.95 25508(a)(3) - California Health and Safety Code, Chapter 6.95, Section(s) 25508(a)(3) |
| Violation Description: | Failure to complete and electronically submit hazardous material inventory information for all reportable hazardous materials on site at or above reportable quantities. |
| Violation Notes: | OBSERVATION: At the time of the inspection, one 55 gallon container of an unknown chemical was observed. Mr. Ramirez stated that he thought the container was filled with water or kerosene. Chemical inventory information for all reportable hazardous materials on site at or above reportable quantities have not been completed and electronically submitted to CERS. CORRECTIVE ACTION: Determine the chemical in the 55 gallon container, and, if it is a product, add it to the CERS Hazardous Material Inventory. If it determined to be a waste, dispose of it through a certified hazardous waste hauler. Complete the chemical inventory information for all reportable hazardous materials at or above reportable quantities and submit electronically in the California Environmental Reporting System. |
| Violation Division: | Sacramento County Env Management Department |
| Violation Program: | HMRRP |
| Violation Source: | CERS, |
| Site ID: | 32067 |
| Site Name: | FULTON AUTO REPAIR |
| Violation Date: | 08-19-2015 |
| Citation: | 22 CCR 12 66262.12 - California Code of Regulations, Title 22, Chapter 12, Section(s) 66262.12 |
| Violation Description: | Failure to obtain and/or maintain an Active EPA ID. |
| Violation Notes: | OBSERVATION: The generator has not obtained an active EPA ID number to manage hazardous waste. Previous manifests show that the facility has used Cal000317141, Cal000293632, and Cal000300104. In each case these EPA ID number are not for this address and in two cases they are not even the same business or owner. A hazardous waste generator shall not treat, store, dispose of, transport or offer for transportation, hazardous waste without an active EPA ID number. CORRECTIVE ACTION: Submit an application to the California Department of Toxic Substances Control to obtain an EPA ID number. Submit a copy of the completed application to this department. |
| Violation Division: | Sacramento County Env Management Department |
| Violation Program: | HW |
| Violation Source: | CERS, |
| Site ID: | 32067 |
| Site Name: | FULTON AUTO REPAIR |
| Violation Date: | 08-19-2015 |
| Citation: | 40 CFR 1 265.201(c)(3) - U.S. Code of Federal Regulations, Title 40, Chapter 1, Section(s) 265.201(c)(3) |
| Violation Description: | Failure to conduct daily tank inspection of the discharge systems, monitoring equipment, and tank levels. |
| Violation Notes: | OBSERVATION: Daily hazardous waste tank inspections for the used oil tanks have not been conducted. CORRECTIVE ACTION: Conduct daily inspections of the used oil tanks according to the requirements identified above and submit a copy of the documentation to this |

**FULTON AUTO REPAIR (Continued)** **S102315358**

department.
Violation Division: Sacramento County Env Management Department
Violation Program: HW
Violation Source: CERS,

Site ID: 32067
Site Name: FULTON AUTO REPAIR
Violation Date: 04-22-2019
Citation: HSC 6.95 25508(a)(1) - California Health and Safety Code, Chapter 6.95, Section(s) 25508(a)(1)
Violation Description: Failure to complete and electronically submit the Business Activities Page and/or Business Owner Operator Identification Page.
Violation Notes: Returned to compliance on 01/22/2020. OBSERVATION: The secondary emergency contact on the Owner/Operator page is listed as Jason Ramirez who does not work at the facility anymore. CORRECTIVE ACTION: Revise the Owner/Operator page to included the updated secondary emergency contact and submit it electronically in the California Environmental Reporting System. Notify keenema@saccounty.net when complete.
Violation Division: Sacramento County Env Management Department
Violation Program: HMRRP
Violation Source: CERS,

Site ID: 32067
Site Name: FULTON AUTO REPAIR
Violation Date: 08-19-2015
Citation: 40 CFR 1 262.34(d)(5)(iii) - U.S. Code of Federal Regulations, Title 40, Chapter 1, Section(s) 262.34(d)(5)(iii)
Violation Description: Failure to ensure employees are familiar with the handling and compliance of hazardous waste regulations and emergency response.
Violation Notes: OBSERVATION: Employees are not thoroughly familiar with proper waste handling and emergency procedures as demonstrated by the number and type of hazardous waste violations observed at the time of inspection. CORRECTIVE ACTION: Submit documentation to this department demonstrating that employees have been properly trained.
Violation Division: Sacramento County Env Management Department
Violation Program: HW
Violation Source: CERS,

Site ID: 32067
Site Name: FULTON AUTO REPAIR
Violation Date: 03-03-2016
Citation: HSC 6.95 25505(a)(4) - California Health and Safety Code, Chapter 6.95, Section(s) 25505(a)(4)
Violation Description: Failure to provide initial and annual training to all employees in safety procedures in the event of a release or threatened release of a hazardous material or failure to document and maintain training records for a minimum of three years.
Violation Notes: Returned to compliance on 05/04/2016. OBSERVATION: Training documentation for all applicable employees was not available. CORRECTIVE ACTION: Submit documentation to this department demonstrating that employees have received training on safe handling of hazardous materials and the Emergency Response Plan.
Violation Division: Sacramento County Env Management Department
Violation Program: HMRRP
Violation Source: CERS,

**FULTON AUTO REPAIR (Continued)** **S102315358**

| | |
|---|---|
| Site ID: | 32067 |
| Site Name: | FULTON AUTO REPAIR |
| Violation Date: | 03-03-2016 |
| Citation: | HSC 6.95 25508.2 - California Health and Safety Code, Chapter 6.95, Section(s) 25508.2 |
| Violation Description: | Failure to annually review and electronically certify that the business plan is complete, accurate, and up-to-date. |
| Violation Notes: | Returned to compliance on 03/15/2016. OBSERVATION: The facility has not reviewed and electronically certified by the annual due date of June 12, 2015 that the HMBP is complete and accurate. A final notice was sent extending your submittal date to July 26, 2015. CORRECTIVE ACTION: Review, revise, and certify the HMBP electronically in this department's e-Reporting Portal or in the California Environmental Reporting System. |
| Violation Division: | Sacramento County Env Management Department |
| Violation Program: | HMRRP |
| Violation Source: | CERS, |

| | |
|---|---|
| Site ID: | 32067 |
| Site Name: | FULTON AUTO REPAIR |
| Violation Date: | 09-28-2018 |
| Citation: | 40 CFR 1 265.173 - U.S. Code of Federal Regulations, Title 40, Chapter 1, Section(s) 265.173 |
| Violation Description: | Failure to meet the following container management requirements: (a) A container holding hazardous waste must always be closed during storage, except when it is necessary to add or remove waste. (b) A container holding hazardous waste must not be opened, handled, or stored in a manner which may rupture the container or cause it to leak. |
| Violation Notes: | OBSERVATION: One 55 gallon drum of oily absorbent waste and one 55 gallon drum of paper oil filters in the hazardous waste storage area were observed without a lids in place. CORRECTIVE ACTION: Submit photos to this department demonstrating that the containers listed above have been properly closed. |
| Violation Division: | Sacramento County Env Management Department |
| Violation Program: | HW |
| Violation Source: | CERS, |

| | |
|---|---|
| Site ID: | 32067 |
| Site Name: | FULTON AUTO REPAIR |
| Violation Date: | 11-14-2023 |
| Citation: | HSC 6.95 25508(a)(3) - California Health and Safety Code, Chapter 6.95, Section(s) 25508(a)(3) |
| Violation Description: | Failure to report program data electronically. |
| Violation Notes: | OBSERVATION: The Business Activities page and the Owner/Operator Identification page have not been submitted to this department/failure to report complete or accurate information. The secondary emergency contact on the Owner/Operator page is listed as Jason Ramirez who does not work at the facility anymore. CORRECTIVE ACTION: Complete the Business Activities page and the Owner/Operator Identification page and submit electronically in the California Environmental Reporting System. Notify the CUPA at cooneys@saccounty.gov when this has been completed. |
| Violation Division: | Sacramento County Env Management Department |
| Violation Program: | HMRRP |
| Violation Source: | CERS, |

**FULTON AUTO REPAIR (Continued)** **S102315358**

| | |
|---|---|
| Site ID: | 32067 |
| Site Name: | FULTON AUTO REPAIR |
| Violation Date: | 08-19-2015 |
| Citation: | HSC 6.5 Multiple Sections - California Health and Safety Code, Chapter 6.5, Section(s) Multiple Sections |
| Violation Description: | Haz Waste Generator Program - Operations/Maintenance - General |
| Violation Notes: | OBSERVATION: Two used oil tanks (~55 gallons each) were observed with blank hazardous waste labels. CORRECTIVE ACTION: Submit a photo to this department demonstrating that the used oil tanks have been properly labeled. |
| Violation Division: | Sacramento County Env Management Department |
| Violation Program: | HW |
| Violation Source: | CERS, |

| | |
|---|---|
| Site ID: | 32067 |
| Site Name: | FULTON AUTO REPAIR |
| Violation Date: | 09-28-2018 |
| Citation: | HSC 6.5 25123.3(h)(1) - California Health and Safety Code, Chapter 6.5, Section(s) 25123.3(h)(1) |
| Violation Description: | Failure to send hazardous waste offsite for treatment, storage, or disposal within 180 days (or 270 days if waste is transported over 200 miles) for a generator who generates less than 1000 kilogram per month if all of the following conditions are met: (1) The quantity of hazardous waste accumulated onsite never exceeds 6,000 kilograms. (2) The generator complies with the requirements of 40 Code of Federal Regulations section 262.34(d), (e) and (f). (3) The generator does not hold acutely hazardous waste or extremely hazardous waste in an amount greater than one kilogram for more than 90 days. |
| Violation Notes: | OBSERVATION: Two 55 gallon drums of oily absorbent waste were observed in the waste storage area without labels and a manifest/receipt demonstrating disposal within the past 180 days was not available. CORRECTIVE ACTION: Dispose of oily absorbent waste and submit a copy of the manifest/receipt to this department. |
| Violation Division: | Sacramento County Env Management Department |
| Violation Program: | HW |
| Violation Source: | CERS, |

| | |
|---|---|
| Site ID: | 32067 |
| Site Name: | FULTON AUTO REPAIR |
| Violation Date: | 09-28-2018 |
| Citation: | HSC 6.5 25160.2 - California Health and Safety Code, Chapter 6.5, Section(s) 25160.2 |
| Violation Description: | Failure of a generator of hazardous waste that meets the conditions to be transported on a consolidated manifest to comply with one or more of the required consolidated manifesting procedures and retain copies of receipts for three years. |
| Violation Notes: | OBSERVATION: Consolidated Manifests for used oil were not available from 9-28-15 to 1-30-2017 and from 4-11-2017 to 2-10-2018. Consolidated Manifests for oily water waste were not available from 9-28-15 to 1-30-2017 and from 4-11-2017 to present. Consolidated Manifests for antifreeze waste were not available prior to 3-21-2018. CORRECTIVE ACTION: Locate a copy of all Consolidated Manifest receipts for the wastes listed above and submit a copy to this department. |
| Violation Division: | Sacramento County Env Management Department |
| Violation Program: | HW |
| Violation Source: | CERS, |

**FULTON AUTO REPAIR (Continued)** **S102315358**

| | |
|---|---|
| Site ID: | 32067 |
| Site Name: | FULTON AUTO REPAIR |
| Violation Date: | 11-14-2023 |
| Citation: | Un-Specified |
| Violation Description: | Hazardous Waste Generator Program - Administration/Documentation - General Local Ordinance |
| Violation Notes: | SCC 6.98.030 - Failure to maintain an active hazardous waste generator permit. OBSERVATION: The generator has not renewed a hazardous waste generator permit from this department. Due to a previous enforcement case, this facility owes penalties and back fees and is operating without a permit. CORRECTIVE ACTION: During the inspection, Specialist Tanner informed the owner that Sacramento County Environmental Management Department would be open to settling the case and to contact her at tannerh@saccounty.gov or (916) 591-2322 when he is ready. Immediately pay all permit fees to obtain a new or renewed hazardous waste generator permit and maintain that permit as active as long as the facility is in operation and continues to generate hazardous waste. |
| Violation Division: | Sacramento County Env Management Department |
| Violation Program: | HW |
| Violation Source: | CERS, |

| | |
|---|---|
| Site ID: | 32067 |
| Site Name: | FULTON AUTO REPAIR |
| Violation Date: | 08-19-2015 |
| Citation: | HSC 6.95 25505(a)(4) - California Health and Safety Code, Chapter 6.95, Section(s) 25505(a)(4) |
| Violation Description: | Failure to provide initial and annual training to all employees in safety procedures in the event of a release or threatened release of a hazardous material or failure to document and maintain training records for a minimum of three years. |
| Violation Notes: | OBSERVATION: Training documentation for all applicable employees was not available. CORRECTIVE ACTION: Submit documentation to this department demonstrating that employees have received training on safe handling of hazardous materials and the Emergency Response Plan. |
| Violation Division: | Sacramento County Env Management Department |
| Violation Program: | HMRRP |
| Violation Source: | CERS, |

| | |
|---|---|
| Site ID: | 32067 |
| Site Name: | FULTON AUTO REPAIR |
| Violation Date: | 04-22-2019 |
| Citation: | 22 CCR 12 66262.34(f) - California Code of Regulations, Title 22, Chapter 12, Section(s) 66262.34(f) |
| Violation Description: | Failure to label stationary hazardous waste tanks as "hazardous waste" and mark with an accumulation start date. |
| Violation Notes: | OBSERVATION: Two used oil tanks (~55 gallons each) were observed without accumulation start dates. CORRECTIVE ACTION: Submit photos to this department demonstrating that the used oil tanks have been properly labeled. |
| Violation Division: | Sacramento County Env Management Department |
| Violation Program: | HW |
| Violation Source: | CERS, |

| | |
|---|---|
| Site ID: | 32067 |
| Site Name: | FULTON AUTO REPAIR |
| Violation Date: | 08-19-2015 |

**FULTON AUTO REPAIR (Continued)** **S102315358**

| | |
|---|---|
| Citation: | 22 CCR 12 66262.40(c) - California Code of Regulations, Title 22, Chapter 12, Section(s) 66262.40(c) |
| Violation Description: | Failure to determine if the waste generated is a hazardous waste and to maintain analysis results for three years. |
| Violation Notes: | OBSERVATION: Used oily absorbent was observed on the floor in the shop and in a ~30 gallon drum. Mr. Ramirez was unsure how the absorbent waste is disposed of and manifest documenting proper disposal were not available and a proper waste determination has not been made. OBSERVATION: Oily metal fines/sludge were observed accumulating in the drain channels for each of the transmission tables. Facility employee Jose stated that the sludge is periodically removed and disposed of to the trash. CORRECTIVE ACTION: Immediately discontinue disposing of oily absorbent and oily metal fines/sludge to the trash. Submit documentation to this department demonstrating that the oily absorbent waste and oily metal fines/sludge have been properly characterized to determine if they are a hazardous waste. If determined to be hazardous submit a manifest/receipt documenting proper disposal and a statement demonstrating how you will manage it in the future. |
| Violation Division: | Sacramento County Env Management Department |
| Violation Program: | HW |
| Violation Source: | CERS, |
| | |
| Site ID: | 32067 |
| Site Name: | FULTON AUTO REPAIR |
| Violation Date: | 04-22-2019 |
| Citation: | HSC 6.5 25160.2 - California Health and Safety Code, Chapter 6.5, Section(s) 25160.2 |
| Violation Description: | Failure of a generator of hazardous waste that meets the conditions to be transported on a consolidated manifest to comply with one or more of the required consolidated manifesting procedures and retain copies of receipts for three years. |
| Violation Notes: | OBSERVATION: Consolidated Manifests for used oil were not available from 9-28-15 to 1-30-2017 and from 4-11-2017 to 2-10-2018. Consolidated Manifests for oily water waste were not available from 9-28-15 to 1-30-2017 and from 4-11-2017 to present. Consolidated Manifests for antifreeze waste were not available prior to 3-21-2018. CORRECTIVE ACTION: Locate a copy of all Consolidated Manifest receipts for the wastes listed above and submit a copy to this department. keenema@saccounty.net |
| Violation Division: | Sacramento County Env Management Department |
| Violation Program: | HW |
| Violation Source: | CERS, |
| | |
| Site ID: | 32067 |
| Site Name: | FULTON AUTO REPAIR |
| Violation Date: | 03-03-2016 |
| Citation: | HSC 6.95 25508(a)(1) - California Health and Safety Code, Chapter 6.95, Section(s) 25508(a)(1) |
| Violation Description: | Failure to complete and electronically submit a site map with all required content. |
| Violation Notes: | Returned to compliance on 03/15/2016. OBSERVATION: The annotated site map submitted to this department does not include outdoor storage areas, storm/sewer drains, all access and exit points, and all hazardous materials storage areas. CORRECTIVE ACTION: Revise the annotated Site Map to include all required content and submit electronically in this department's e-Reporting Portal or in the California Environmental Reporting System. |

**FULTON AUTO REPAIR (Continued)** **S102315358**

| | |
|---|---|
| Violation Division: | Sacramento County Env Management Department |
| Violation Program: | HMRRP |
| Violation Source: | CERS, |
| | |
| Site ID: | 32067 |
| Site Name: | FULTON AUTO REPAIR |
| Violation Date: | 09-28-2018 |
| Citation: | HSC 6.95 25505(a)(4) - California Health and Safety Code, Chapter 6.95, Section(s) 25505(a)(4) |
| Violation Description: | Failure to provide initial and annual training to all employees in safety procedures in the event of a release or threatened release of a hazardous material or failure to document and maintain training records for a minimum of three years. |
| Violation Notes: | OBSERVATION: Initial and annual refresher employee training on safe handling of hazardous materials and the emergency response plan has not been provided and documented. CORRECTIVE ACTION: Submit documentation to this department demonstrating that you have conducted training with all applicable employees on safe handling of hazardous materials and the emergency response plan. |
| Violation Division: | Sacramento County Env Management Department |
| Violation Program: | HMRRP |
| Violation Source: | CERS, |
| | |
| Site ID: | 32067 |
| Site Name: | FULTON AUTO REPAIR |
| Violation Date: | 04-22-2019 |
| Citation: | HSC 6.5 25123.3(h)(1) - California Health and Safety Code, Chapter 6.5, Section(s) 25123.3(h)(1) |
| Violation Description: | Failure to send hazardous waste offsite for treatment, storage, or disposal within 180 days (or 270 days if waste is transported over 200 miles) for a generator who generates less than 1000 kilogram per month if all of the following conditions are met: (1) The quantity of hazardous waste accumulated onsite never exceeds 6,000 kilograms. (2) The generator complies with the requirements of 40 Code of Federal Regulations section 262.34(d), (e) and (f). (3) The generator does not hold acutely hazardous waste or extremely hazardous waste in an amount greater than one kilogram for more than 90 days. |
| Violation Notes: | OBSERVATION: Two 55 gallon drums of oily absorbent waste and six 55 gallon drums of oily water waste were observed in the waste storage area without labels and a manifest/receipt demonstrating disposal within the past 180 days was not available. CORRECTIVE ACTION: Dispose of oily absorbent waste and oily water waste and submit a copy of the manifest/receipt to this department. |
| Violation Division: | Sacramento County Env Management Department |
| Violation Program: | HW |
| Violation Source: | CERS, |
| | |
| Site ID: | 32067 |
| Site Name: | FULTON AUTO REPAIR |
| Violation Date: | 09-28-2018 |
| Citation: | 22 CCR 12 66262.34(f) - California Code of Regulations, Title 22, Chapter 12, Section(s) 66262.34(f) |
| Violation Description: | Failure to label stationary hazardous waste tanks as "hazardous waste" and mark with an accumulation start date. |
| Violation Notes: | OBSERVATION: Two used oil tanks (~55 gallons each) were observed without accumulation start dates. CORRECTIVE ACTION: Submit photos to this department demonstrating that the used oil tanks have been |

**FULTON AUTO REPAIR (Continued)** **S102315358**

properly labeled.
Violation Division: Sacramento County Env Management Department
Violation Program: HW
Violation Source: CERS,

Site ID: 32067
Site Name: FULTON AUTO REPAIR
Violation Date: 03-03-2016
Citation: HSC 6.11 25404.1 - California Health and Safety Code, Chapter 6.11, Section(s) 25404.1
Violation Description: Failure to obtain and/or maintain an active hazardous waste generator permit.
Violation Notes: Returned to compliance on 05/06/2016. OBSERVATION: The generator has not obtained a hazardous waste generator permit from this department. CORRECTIVE ACTION: Immediately pay all permit fees to obtain a new or renewed hazardous waste generator permit and maintain that permit as active as long as the facility is in operation and continues to generate hazardous waste.
Violation Division: Sacramento County Env Management Department
Violation Program: HW
Violation Source: CERS,

Site ID: 32067
Site Name: FULTON AUTO REPAIR
Violation Date: 09-28-2018
Citation: 40 CFR 1 262.34(d)(5)(iii) - U.S. Code of Federal Regulations, Title 40, Chapter 1, Section(s) 262.34(d)(5)(iii)
Violation Description: Failure to ensure that all employees are thoroughly familiar with proper waste handling and emergency procedures, relevant to their responsibilities during normal facility operations and emergencies.
Violation Notes: OBSERVATION: Employees are not thoroughly familiar with proper waste handling and emergency procedures as demonstrated by the number and type of hazardous waste violations observed at the time of inspection. CORRECTIVE ACTION: Submit documentation to this department demonstrating that employees have been properly trained.
Violation Division: Sacramento County Env Management Department
Violation Program: HW
Violation Source: CERS,

Site ID: 32067
Site Name: FULTON AUTO REPAIR
Violation Date: 08-19-2015
Citation: HSC 6.95 25508(a)(1) - California Health and Safety Code, Chapter 6.95, Section(s) 25508(a)(1)
Violation Description: Failure to complete and electronically submit a site map with all required content.
Violation Notes: OBSERVATION: The annotated site map submitted to this department does not include outdoor storage areas, storm/sewer drains, all access and exit points, and all hazardous materials storage areas. CORRECTIVE ACTION: Revise the annotated Site Map to include all required content and submit electronically in this department's e-Reporting Portal or in the California Environmental Reporting System.
Violation Division: Sacramento County Env Management Department
Violation Program: HMRRP
Violation Source: CERS,

Site ID: 32067

**FULTON AUTO REPAIR (Continued)** **S102315358**

| | |
|---|---|
| Site Name: | FULTON AUTO REPAIR |
| Violation Date: | 11-14-2023 |
| Citation: | 40 CFR 1 262.34(d)(5)(iii) - U.S. Code of Federal Regulations, Title 40, Chapter 1, Section(s) 262.34(d)(5)(iii) |
| Violation Description: | Failure to ensure that all employees are thoroughly familiar with proper waste handling and emergency procedures, relevant to their responsibilities during normal facility operations and emergencies. |
| Violation Notes: | OBSERVATION: Employees are not thoroughly familiar with proper waste handling and emergency procedures as demonstrated by the number and type of hazardous waste violations observed at the time of inspection. Facility failed to ensure that all employees are thoroughly familiar with proper hazardous waste handling and emergency procedures relevant to their responsibilities during normal facility operations and emergencies. CORRECTIVE ACTION: Provide documentation that all applicable employees have been trained in the above listed procedures via email at cooneys@saccounty.gov. |
| Violation Division: | Sacramento County Env Management Department |
| Violation Program: | HW |
| Violation Source: | CERS, |
| | |
| Site ID: | 32067 |
| Site Name: | FULTON AUTO REPAIR |
| Violation Date: | 11-14-2023 |
| Citation: | Un-Specified |
| Violation Description: | Business Plan Program - Administration/Documentation - General Local Ordinance |
| Violation Notes: | SCC Section 6.96.030 - Failure to obtain and/or maintain an active permit for hazardous materials storage/handling. OBSERVATION: The facility does not have a current permit for hazardous materials storage/handling. Due to a previous enforcement case, this facility owes penalties and back fees and is operating without a current permit. CORRECTIVE ACTION: During the inspection, Specialist Tanner informed the owner that Sacramento County Environmental Management Department would be open to settling the case and to contact her at tannerh@saccounty.gov or (916) 591-2322 when he is ready. Immediately pay all permit fees to this department to obtain a renewed hazardous materials storage permit and maintain that permit as active as long as the facility is in operation and continues to store/handle hazardous materials. |
| Violation Division: | Sacramento County Env Management Department |
| Violation Program: | HMRRP |
| Violation Source: | CERS, |
| | |
| Site ID: | 32067 |
| Site Name: | FULTON AUTO REPAIR |
| Violation Date: | 03-03-2016 |
| Citation: | 22 CCR 16 66266.130 - California Code of Regulations, Title 22, Chapter 16, Section(s) 66266.130 |
| Violation Description: | Failure to properly handle, manage, label, and recycle used oil and fuel filters. |
| Violation Notes: | Returned to compliance on 05/10/2016. OBSERVATION: One 55 gallon drum of of used oil and fuel filters located by the used oil tanks was observed without a label or lid. Multiple filters were observed stacked on top of the used oil tanks and empty ~30 gallon drums in the waste oil storage area. Used oil filters have not been disposed of since 2-25-2015 per disposal receipts. CORRECTIVE ACTION: Submit a receipt to this department demonstrating that the used oil and fuel |

**FULTON AUTO REPAIR (Continued)** **S102315358**

filters have been properly disposed of. Submit a bill of lading to this department demonstrating proper disposal.
Violation Division: Sacramento County Env Management Department
Violation Program: HW
Violation Source: CERS,

Site ID: 32067
Site Name: FULTON AUTO REPAIR
Violation Date: 11-14-2023
Citation: HSC 6.5 25123.3(h)(1) - California Health and Safety Code, Chapter 6.5, Section(s) 25123.3(h)(1)
Violation Description: Failure to send hazardous waste offsite for treatment, storage, or disposal within 180 days (or 270 days if waste is transported over 200 miles) for a generator who generates less than 1000 kilogram per month if all of the following conditions are met: (1) The quantity of hazardous waste accumulated onsite never exceeds 6,000 kilograms. (2) The generator complies with the requirements of 40 Code of Federal Regulations section 262.34(d), (e) and (f). (3) The generator does not hold acutely hazardous waste or extremely hazardous waste in an amount greater than one kilogram for more than 90 days.
Violation Notes: OBSERVATION: At the time of inspection, one 55 gallon container of spent absorbent was observed in the yard with no label. Mr. Ramirez stated that it had been accumulating for two years. No disposal records could be found on site for spent absorbent from the past three years. CORRECTIVE ACTION: Provide documentation for the disposal of the hazardous waste spent absorbent and ensure that all of the conditions are met that are listed above and submit to the CUPA via email at cooneys@saccounty.gov.
Violation Division: Sacramento County Env Management Department
Violation Program: HW
Violation Source: CERS,

Site ID: 32067
Site Name: FULTON AUTO REPAIR
Violation Date: 08-19-2015
Citation: 40 CFR 1 265.35 - U.S. Code of Federal Regulations, Title 40, Chapter 1, Section(s) 265.35
Violation Description: Failure to maintain aisle space to allow the unobstructed movement of personnel, fire protection, spill control equipment, and decontamination equipment to any area of facility operation in an emergency, unless it can be demonstrated to the Department that aisle space is not needed for any of these purposes.
Violation Notes: OBSERVATION: The hazardous waste/materials storage are located throughout the inside and outside of the facility. Adequate aisle space allowing for unobstructed movement to the various storage areas throughout the facility grounds was not adequate . CORRECTIVE ACTION: Submit photos to this department demonstrating that adequate aisle space has been provided.
Violation Division: Sacramento County Env Management Department
Violation Program: HW
Violation Source: CERS,

Site ID: 32067
Site Name: FULTON AUTO REPAIR
Violation Date: 04-22-2019
Citation: 22 CCR 12 66262.34(f) - California Code of Regulations, Title 22, Chapter 12, Section(s) 66262.34(f)

**FULTON AUTO REPAIR (Continued)** **S102315358**

| | |
|---|---|
| Violation Description: | Failure to properly label hazardous waste accumulation containers and portable tanks with the following requirements: "Hazardous Waste", name and address of the generator, physical and chemical characteristics of the Hazardous Waste, and starting accumulation date. |
| Violation Notes: | OBSERVATION: Four 55 gallon drums of used oil in the waste storage area were observed either missing labels or the labels were blank. CORRECTIVE ACTION: Submit photos to this department demonstrating that the containers listed above have been properly labeled. |
| Violation Division: | Sacramento County Env Management Department |
| Violation Program: | HW |
| Violation Source: | CERS, |
| | |
| Site ID: | 32067 |
| Site Name: | FULTON AUTO REPAIR |
| Violation Date: | 09-28-2018 |
| Citation: | HSC 6.5 25250.22 - California Health and Safety Code, Chapter 6.5, Section(s) 25250.22 |
| Violation Description: | Failure to properly manage used oil and/or fuel filters in accordance with the requirements. |
| Violation Notes: | OBSERVATION: One 55 gallon drum of used oil filters in the waste storage area was missing a lid. Bills of lading documenting proper disposal of used oil filters were not available from 9-28-2015 to 2-2-2017 and from 2-4-2018 to present. CORRECTIVE ACTION: Submit a photo to this department demonstrating that the used oil and fuel filters drum has a lid in place and submit bills of lading for the dates listed above. |
| Violation Division: | Sacramento County Env Management Department |
| Violation Program: | HW |
| Violation Source: | CERS, |
| | |
| Site ID: | 32067 |
| Site Name: | FULTON AUTO REPAIR |
| Violation Date: | 03-03-2016 |
| Citation: | HSC 6.5 25189.5(a) - California Health and Safety Code, Chapter 6.5, Section(s) 25189.5(a) |
| Violation Description: | Failure to properly dispose of hazardous waste at an authorized location. |
| Violation Notes: | Returned to compliance on 05/03/2016. OBSERVATION: Multiple 1 quart containers of ATF observed in a garbage trailer behing the facility were observed with pourable amounts of fluid inside. Submit photos to this department demonstrating you have removed the containers from the trash trailer and poured the ATF waste into a used oil container for proper accumulation. |
| Violation Division: | Sacramento County Env Management Department |
| Violation Program: | HW |
| Violation Source: | CERS, |
| | |
| Site ID: | 32067 |
| Site Name: | FULTON AUTO REPAIR |
| Violation Date: | 11-14-2023 |
| Citation: | HSC 6.95 25508(a)(3) - California Health and Safety Code, Chapter 6.95, Section(s) 25508(a)(3) |
| Violation Description: | Failure to complete and electronically submit a site map with all required content. |
| Violation Notes: | OBSERVATION: At the time of inspection, the annotated site map submitted to this department does not include the storm drain found on |

**FULTON AUTO REPAIR (Continued)** **S102315358**

site. CORRECTIVE ACTION: Revise the annotated Site Map to include all required content and submit electronically in the California Environmental Reporting System. Notify the CUPA at cooneys@saccounty.gov when this has been completed.

Violation Division: Sacramento County Env Management Department
Violation Program: HMRRP
Violation Source: CERS,

Site ID: 32067
Site Name: FULTON AUTO REPAIR
Violation Date: 09-28-2018
Citation: 22 CCR 12 66262.40(a) - California Code of Regulations, Title 22, Chapter 12, Section(s) 66262.40(a)
Violation Description: Failure to keep a copy of each properly signed manifest for at least three years from the date the waste was accepted by the initial transporter. The manifest signed at the time the waste was accepted for transport shall be kept until receiving a signed copy from the designated facility which received the waste.
Violation Notes: OBSERVATION: Uniform Hazardous Waste Manifests for oily absorbent waste were not available at the time of inspection. Uniform Hazardous Waste Manifests for paper oil filters waste were not available prior to 4-10-2018. CORRECTIVE ACTION: Locate a copy of all Uniform Hazardous Waste Manifests for the wastes listed above and submit copies to this department.
Violation Division: Sacramento County Env Management Department
Violation Program: HW
Violation Source: CERS,

Site ID: 32067
Site Name: FULTON AUTO REPAIR
Violation Date: 08-19-2015
Citation: 22 CCR 12 66262.34(f) - California Code of Regulations, Title 22, Chapter 12, Section(s) 66262.34(f)
Violation Description: Failure to properly label hazardous waste accumulation containers with the following requirements: "Hazardous Waste", name and address of the generator, physical and chemical characteristics of the Hazardous Waste, and starting accumulation date.
Violation Notes: OBSERVATION: Multiple 5 gallon buckets of ATF waste under the transmission tables inside the shop were observed without hazardous waste labels. Three ~30 gallon drums of oily water waste (1 inside & 2 outside) were observed without hazardous waste labels. A ~5 red bucket with used oil was observed on the ground next to the used oil tanks without a hazardous waste label. CORRECTIVE ACTION: Submit photos to this department demonstrating that the containers listed above have been properly labeled.
Violation Division: Sacramento County Env Management Department
Violation Program: HW
Violation Source: CERS,

Site ID: 32067
Site Name: FULTON AUTO REPAIR
Violation Date: 09-28-2018
Citation: HSC 6.95 25508(a)(1) - California Health and Safety Code, Chapter 6.95, Section(s) 25508(a)(1)
Violation Description: Failure to annually review and electronically certify that the business plan is complete and accurate on or before the annual due date.

**FULTON AUTO REPAIR (Continued)** **S102315358**

| | |
|---|---|
| Violation Notes: | Returned to compliance on 01/22/2020. OBSERVATION: The Hazardous Materials Business Plan (HMBP) was not reviewed and electronically certified by the annual due date of June 8, 2018. CORRECTIVE ACTION: Review, revise, certify, and submit the HMBP electronically in the California Environmental Reporting System. |
| Violation Division: | Sacramento County Env Management Department |
| Violation Program: | HMRRP |
| Violation Source: | CERS, |
| | |
| Site ID: | 32067 |
| Site Name: | FULTON AUTO REPAIR |
| Violation Date: | 11-14-2023 |
| Citation: | HSC 6.5 25250.22 - California Health and Safety Code, Chapter 6.5, Section(s) 25250.22 |
| Violation Description: | Failure to properly manage used oil and/or fuel filters in accordance with the requirements. |
| Violation Notes: | OBSERVATION: At the time of inspection, one 55 gallon container of used oil and fuel filters located in the shop were observed without a label. The last disposal documentation found on site for the filters was from 08/09/2022. CORRECTIVE ACTION: Submit photos/documentation to this department demonstrating that the used oil and fuel filters are being properly managed or submit a bill of lading to this department demonstrating proper disposal via email at cooney@saccounty.gov. |
| Violation Division: | Sacramento County Env Management Department |
| Violation Program: | HW |
| Violation Source: | CERS, |
| | |
| Site ID: | 32067 |
| Site Name: | FULTON AUTO REPAIR |
| Violation Date: | 08-19-2015 |
| Citation: | HSC 6.5 25160.2 - California Health and Safety Code, Chapter 6.5, Section(s) 25160.2 |
| Violation Description: | Failure to meet any of the following consolidated manifest requirements: 1) Legible receipts for each quantity of hazardous waste that is received from a generator, 2) The generator's information (name, address, identification number, contact person, telephone number of the generator, the signature of the generator or the generator's representative), 3) Date of the shipment, 4) The manifest number, 5) The volume or quantity of each waste stream received, 6) The name, address, and identification number of the authorized facility to which the hazardous waste will be transported, 7) The transporter's information (name, address, and identification number, the driver's signature), 8) A statement, signed by the generator, certifying that the generator has established a program to reduce the volume or quantity and toxicity of the hazardous waste to the degree economically practicable. 9) The generator shall retain each receipt for at least three years. |
| Violation Notes: | OBSERVATION: Consolidated Manifests for used oil were not available from 7-12-13 to 6-4-15 at the time of inspection. Consolidated Manifests for oil water were not available from 6-10-13 to 6-4-15 at the time of inspection. CORRECTIVE ACTION: Locate a copy of all Consolidated Manifest receipts for the wastes listed above and submit a copy to this department. |
| Violation Division: | Sacramento County Env Management Department |
| Violation Program: | HW |
| Violation Source: | CERS, |

**FULTON AUTO REPAIR (Continued)** **S102315358**

| | |
|---|---|
| Site ID: | 32067 |
| Site Name: | FULTON AUTO REPAIR |
| Violation Date: | 04-22-2019 |
| Citation: | 40 CFR 1 265.31 - U.S. Code of Federal Regulations, Title 40, Chapter 1, Section(s) 265.31 |
| Violation Description: | Failure to maintain and operate the facility to minimize the possibility of a fire, explosion, or any unplanned sudden or non-sudden release of hazardous waste or hazardous waste constituents to air, soil, or surface water which could threaten human health or the environment. |
| Violation Notes: | OBSERVATION: Multiple oil spills were observed on the floor throughout the waste accumulation area. CORRECTIVE ACTION: Submit photos to this department demonstrating the spills have been properly removed and managed. In addition ensure that all oily automotive parts are not leaking and are being properly covered. |
| Violation Division: | Sacramento County Env Management Department |
| Violation Program: | HW |
| Violation Source: | CERS, |

| | |
|---|---|
| Site ID: | 32067 |
| Site Name: | FULTON AUTO REPAIR |
| Violation Date: | 08-19-2015 |
| Citation: | HSC 6.95 25508(a)(1) - California Health and Safety Code, Chapter 6.95, Section(s) 25508(a)(1) |
| Violation Description: | Failure to complete and electronically submit hazardous material inventory information for all reportable hazardous materials on site at or above reportable quantities. |
| Violation Notes: | OBSERVATION: The facility has not submitted the Hazardous Materials Inventory Chemical Description page for ATF to this department. CORRECTIVE ACTION: Complete and submit the Hazardous Materials Inventory Chemical Description page for all materials listed above electronically in this department's e-Reporting Portal or in the California Environmental Reporting System. |
| Violation Division: | Sacramento County Env Management Department |
| Violation Program: | HMRRP |
| Violation Source: | CERS, |

| | |
|---|---|
| Site ID: | 32067 |
| Site Name: | FULTON AUTO REPAIR |
| Violation Date: | 08-19-2015 |
| Citation: | 40 CFR 1 265.201(c)(5) - U.S. Code of Federal Regulations, Title 40, Chapter 1, Section(s) 265.201(c)(5) |
| Violation Description: | Failure to conduct weekly inspections of the construction materials, fixtures, and surrounding areas of the hazardous waste tanks. |
| Violation Notes: | OBSERVATION: Weekly hazardous waste tank inspections for the used oil tanks have not been conducted. CORRECTIVE ACTION: Conduct daily inspections of the used oil tanks according to the requirements identified above and submit a copy of the documentation to this department. |
| Violation Division: | Sacramento County Env Management Department |
| Violation Program: | HW |
| Violation Source: | CERS, |

| | |
|---|---|
| Site ID: | 32067 |
| Site Name: | FULTON AUTO REPAIR |
| Violation Date: | 04-22-2019 |
| Citation: | 22 CCR 12 66262.12 - California Code of Regulations, Title 22, Chapter |

**FULTON AUTO REPAIR (Continued)** **S102315358**

| | |
|---|---|
| | 12, Section(s) 66262.12 |
| Violation Description: | Failure to obtain an Identification Number prior to treating, storing, disposing of, transporting or offering for transportation any hazardous waste. |
| Violation Notes: | Returned to compliance on 04/26/2019. OBSERVATION: The generator's EPA ID number CAL000413404 is inactive. A hazardous waste generator shall not treat, store, dispose of, transport or offer for transportation, hazardous waste without an active EPA ID number. CORRECTIVE ACTION: Complete and submit an application to the California Department of Toxic Substances Control to reactivate the EPA ID number. Submit a copy of the completed application to this department. Application and eVQ information provided at time of inspection. |
| Violation Division: | Sacramento County Env Management Department |
| Violation Program: | HW |
| Violation Source: | CERS, |
| | |
| Site ID: | 32067 |
| Site Name: | FULTON AUTO REPAIR |
| Violation Date: | 09-28-2018 |
| Citation: | HSC 6.95 25508(a)(1) - California Health and Safety Code, Chapter 6.95, Section(s) 25508(a)(1) |
| Violation Description: | Failure to complete and electronically submit the Business Activities Page and/or Business Owner Operator Identification Page. |
| Violation Notes: | Returned to compliance on 01/22/2020. OBSERVATION: The secondary emergency contact on the Owner/Operator page is listed as Jason Ramirez who does not work at the facility anymore. CORRECTIVE ACTION: Revise the Owner/Operator page to included the updated secondary emergency contact and submit it electronically in the California Environmental Reporting System. |
| Violation Division: | Sacramento County Env Management Department |
| Violation Program: | HMRRP |
| Violation Source: | CERS, |
| | |
| Site ID: | 32067 |
| Site Name: | FULTON AUTO REPAIR |
| Violation Date: | 08-19-2015 |
| Citation: | 22 CCR 12 66262.34(d) - California Code of Regulations, Title 22, Chapter 12, Section(s) 66262.34(d) |
| Violation Description: | Failure to dispose of hazardous waste within 180 days (or 270 if waste is transported over 200 miles) for the generator who generates less than 1000 kilogram per month, but more than 100 kilograms per month. |
| Violation Notes: | OBSERVATION: A ~30 gallon drum of oily absorbent waste was observed in the shop without a label and a manifest/receipt demonstrating disposal within the past 180 days was not available. CORRECTIVE ACTION: Dispose of oily absorbent waste and submit a copy of the manifest/receipt to this department. |
| Violation Division: | Sacramento County Env Management Department |
| Violation Program: | HW |
| Violation Source: | CERS, |
| | |
| Site ID: | 32067 |
| Site Name: | FULTON AUTO REPAIR |
| Violation Date: | 03-03-2016 |
| Citation: | HSC 6.95 Multiple - California Health and Safety Code, Chapter 6.95, Section(s) Multiple |
| Violation Description: | Business Plan Program - Administration/Documentation - General |
| Violation Notes: | Returned to compliance on 05/04/2016. OBSERVATION: The facility does |

**FULTON AUTO REPAIR (Continued)** **S102315358**

not have a current permit for hazardous materials storage/handling. CORRECTIVE ACTION: Immediately pay all permit fees to this department to obtain a new or renewed hazardous materials storage permit and maintain that permit as active as long as the facility is in operation and continues to store/handle hazardous materials.
Violation Division: Sacramento County Env Management Department
Violation Program: HMRRP
Violation Source: CERS,

Site ID: 32067
Site Name: FULTON AUTO REPAIR
Violation Date: 11-14-2023
Citation: HSC 6.95 25508(a)(1) - California Health and Safety Code, Chapter 6.95, Section(s) 25508(a)(1)
Violation Description: Failure to complete and electronically submit a business plan when storing/handling a hazardous material at or above reportable quantities.
Violation Notes: OBSERVATION: At the time of inspection, a current Hazardous Materials Business Plan (HMBP) has not been submitted to the California Electronic Reporting System (CERS). The facility was previously sent a notice/request from this department for the submittal of an HMBP by the due date of June 12, 2020, June 11, 2021, June 10, 2022, and June 9, 2023. CORRECTIVE ACTION: Submit the HMBP electronically in the California Environmental Reporting System and implement immediately.
Violation Division: Sacramento County Env Management Department
Violation Program: HMRRP
Violation Source: CERS,

Site ID: 32067
Site Name: FULTON AUTO REPAIR
Violation Date: 03-03-2016
Citation: 40 CFR 1 265.31 - U.S. Code of Federal Regulations, Title 40, Chapter 1, Section(s) 265.31
Violation Description: Failure to maintain and operate the facility to minimize the possibility of a fire, explosion, or any unplanned sudden or non-sudden release of hazardous waste or hazardous waste constituents to the air, soil, or surface water which could threaten human health or the environment..
Violation Notes: Returned to compliance on 05/10/2016. See observation and corrective action for hazardous waste violation Q311.
Violation Division: Sacramento County Env Management Department
Violation Program: HMRRP
Violation Source: CERS,

Site ID: 32067
Site Name: FULTON AUTO REPAIR
Violation Date: 08-19-2015
Citation: HSC 6.5 Multiple Sections - California Health and Safety Code, Chapter 6.5, Section(s) Multiple Sections
Violation Description: Haz Waste Generator Program - Operations/Maintenance - General
Violation Notes: OBSERVATION: Multiple (10+) empty ~30 gallon drums of ATF were found outside behind the facility without labels. Five empty 55 gallon drums were observed outside behind the facility near the North alley without labels. CORRECTIVE ACTION: Submit photos/documentation to this department demonstrating that the empty containers listed above have been marked with the date they were emptied and are being properly managed pursuant to 22 CCR 11 66261.7.

**FULTON AUTO REPAIR (Continued)** **S102315358**

| | |
|---|---|
| Violation Division: | Sacramento County Env Management Department |
| Violation Program: | HW |
| Violation Source: | CERS, |
| | |
| Site ID: | 32067 |
| Site Name: | FULTON AUTO REPAIR |
| Violation Date: | 04-22-2019 |
| Citation: | HSC 6.95 Multiple - California Health and Safety Code, Chapter 6.95, Section(s) Multiple |
| Violation Description: | Business Plan Program - Release/Leaks/Spills - General |
| Violation Notes: | OBSERVATION: Multiple oil spills were observed on the floor throughout the waste accumulation area. CORRECTIVE ACTION: Submit photos to this department demonstrating the spills have been properly removed and managed. In addition ensure that all oily automotive parts are not leaking and are being properly covered. |
| Violation Division: | Sacramento County Env Management Department |
| Violation Program: | HMRRP |
| Violation Source: | CERS, |
| | |
| Site ID: | 32067 |
| Site Name: | FULTON AUTO REPAIR |
| Violation Date: | 08-19-2015 |
| Citation: | 40 CFR 1 265.32 - U.S. Code of Federal Regulations, Title 40, Chapter 1, Section(s) 265.32 |
| Violation Description: | Failure of the facility to maintain the following emergency equipment or equivalents: 1) An internal communications or alarm system capable of providing immediate emergency instruction (voice or signal) to facility personnel; 2) A device, such as a telephone (immediately available at the scene of Operations/ Maintenance ) or a hand-held two-way radio, capable of summoning emergency assistance from local police departments, fire departments, or State or local emergency response teams; 3) Portable fire extinguishers, fire control equipment (including special extinguishing equipment, such as that using foam, inert gas, or dry chemicals), spill control equipment, and decontamination equipment; and 4) Water at adequate volume and pressure to supply water hose streams, or foam producing equipment, or automatic sprinklers, or water spray systems. |
| Violation Notes: | OBSERVATION: The facility does not have any unused absorbent material available. CORRECTIVE ACTION: Submit photos/documentation to this department demonstrating the facility has been equip with absorbent material. |
| Violation Division: | Sacramento County Env Management Department |
| Violation Program: | HW |
| Violation Source: | CERS, |
| | |
| Site ID: | 32067 |
| Site Name: | FULTON AUTO REPAIR |
| Violation Date: | 04-22-2019 |
| Citation: | HSC 6.5 25250.22 - California Health and Safety Code, Chapter 6.5, Section(s) 25250.22 |
| Violation Description: | Failure to properly manage used oil and/or fuel filters in accordance with the requirements. |
| Violation Notes: | OBSERVATION: Four 55 gallon drum of used oil filters in the waste storage area were missing a lid. Bills of lading documenting proper disposal of used oil filters were not available from 9-28-2015 to 2-2-2017 and from 2-4-2018 to present. CORRECTIVE ACTION: Submit a photo to this department demonstrating that the used oil and fuel |

**FULTON AUTO REPAIR (Continued)** **S102315358**

filters drums have a lid in place and submit bills of lading for the dates listed above.
Violation Division: Sacramento County Env Management Department
Violation Program: HW
Violation Source: CERS,

Site ID: 32067
Site Name: FULTON AUTO REPAIR
Violation Date: 03-03-2016
Citation: 22 CCR 12 66262.34(d) - California Code of Regulations, Title 22, Chapter 12, Section(s) 66262.34(d)
Violation Description: Failure to dispose of hazardous waste within 180 days (or 270 if waste is transported over 200 miles) for the generator who generates less than 1000 kilogram per month, but more than 100 kilograms per month.
Violation Notes: Returned to compliance on 03/30/2016. OBSERVATION: Four ~30 gallon drum of oily water waste were observed outside the shop rear door without labels and manifests/receipts demonstrating disposal within the past 180 days were not available. CORRECTIVE ACTION: Dispose of oily water waste and submit a copy of the manifest/receipt to this department. OBSERVATION: One ~30 gallon green drum and one red 55 gallon drum of oily absorbent waste were observed outside the shop rear door and adjacent to the food truck without labels and manifests/receipts demonstrating disposal within the past 180 days were not available. CORRECTIVE ACTION: Dispose of oily absorbent waste and submit a copy of the manifest/receipt to this department.
Violation Division: Sacramento County Env Management Department
Violation Program: HW
Violation Source: CERS,

Site ID: 32067
Site Name: FULTON AUTO REPAIR
Violation Date: 11-14-2023
Citation: HSC 6.95 Multiple - California Health and Safety Code, Chapter 6.95, Section(s) Multiple
Violation Description: Business Plan Program - Release/Leaks/Spills - General
Violation Notes: 22 CCR 12 66262.34(d)(2); 40 CFR 1 262.16(b)(8)(i), 265.31 - Failure to maintain and operate the facility to minimize the possibility of a fire, explosion, or any unplanned sudden or non-sudden release of hazardous waste or hazardous waste constituents to air, soil, or surface water which could threaten human health or the environment. OBSERVATION: At the time of inspection, ATF was observed on the tables in the shop, oil was observed accumulating on the top of three 55 gallon containers, and multiple spills were observed throughout the facility. Used absorbent was observed on the ground near the storm drain and storage in the rear of the facility. CORRECTIVE ACTION: Submit photos/documentation to this department at cooneys@saccounty.gov demonstrating the spills has been properly removed and managed.
Violation Division: Sacramento County Env Management Department
Violation Program: HMRRP
Violation Source: CERS,

Site ID: 32067
Site Name: FULTON AUTO REPAIR
Violation Date: 08-19-2015
Citation: HSC 6.95 25508.2 - California Health and Safety Code, Chapter 6.95, Section(s) 25508.2

**FULTON AUTO REPAIR (Continued)** **S102315358**

| | |
|---|---|
| Violation Description: | Failure to annually review and electronically certify that the business plan is complete, accurate, and up-to-date. |
| Violation Notes: | OBSERVATION: The facility has not reviewed and electronically certified by the annual due date of June 12, 2015 that the HMBP is complete and accurate. A final notice was sent extending your submittal date to July 26, 2015. CORRECTIVE ACTION: Review, revise, and certify the HMBP electronically in this department's e-Reporting Portal or in the California Environmental Reporting System. |
| Violation Division: | Sacramento County Env Management Department |
| Violation Program: | HMRRP |
| Violation Source: | CERS, |
| | |
| Site ID: | 32067 |
| Site Name: | FULTON AUTO REPAIR |
| Violation Date: | 03-03-2016 |
| Citation: | 40 CFR 1 265.173 - U.S. Code of Federal Regulations, Title 40, Chapter 1, Section(s) 265.173 |
| Violation Description: | Failure to properly close hazardous waste containers when not in active use. |
| Violation Notes: | Returned to compliance on 05/10/2016. OBSERVATION: Multiple 5 gallon buckets of ATF waste under the transmission tables and inside inside the shop were observed without lids in place. Four ~30 gallon drums of oily water waste outside the rear door were observed without lids. One red 55 gallon drum with used oil was observed outside the side door without a lid. One ~30 gallon green drum and one red 55 gallon drum of oily absorbent waste were observed outside the shop rear door and adjacent to the food truck without lids. CORRECTIVE ACTION: Submit photos to this department demonstrating that the container listed above has been properly closed. |
| Violation Division: | Sacramento County Env Management Department |
| Violation Program: | HW |
| Violation Source: | CERS, |
| | |
| Site ID: | 32067 |
| Site Name: | FULTON AUTO REPAIR |
| Violation Date: | 03-03-2016 |
| Citation: | 40 CFR 1 262.34(d)(5)(iii) - U.S. Code of Federal Regulations, Title 40, Chapter 1, Section(s) 262.34(d)(5)(iii) |
| Violation Description: | Failure to ensure employees are familiar with the handling and compliance of hazardous waste regulations and emergency response. |
| Violation Notes: | Returned to compliance on 05/04/2016. OBSERVATION: Employees are not thoroughly familiar with proper waste handling and emergency procedures as demonstrated by the number and type of hazardous waste violations observed at the time of inspection. CORRECTIVE ACTION: Submit documentation to this department demonstrating that employees have been properly trained. |
| Violation Division: | Sacramento County Env Management Department |
| Violation Program: | HW |
| Violation Source: | CERS, |
| | |
| Site ID: | 32067 |
| Site Name: | FULTON AUTO REPAIR |
| Violation Date: | 08-19-2015 |
| Citation: | 22 CCR 16 66266.130 - California Code of Regulations, Title 22, Chapter 16, Section(s) 66266.130 |
| Violation Description: | Failure to properly handle, manage, label, and recycle used oil and fuel filters. |

**FULTON AUTO REPAIR (Continued)** **S102315358**

| | |
|---|---|
| Violation Notes: | OBSERVATION: One 55 gallon drum of of used oil and fuel filters located by the used oil tanks was observed without a label. A Bills of lading for used oil and fuel filters was only available for 6-24-14 (Must be kept for the past three years). CORRECTIVE ACTION: Submit photos to this department demonstrating that the used oil and fuel filters have been properly labeled. Submit a bill of lading to this department demonstrating proper disposal. Obtain copies of all bills of lading for used oil and fuel filters for the past three years and submit copies to this department. |
| Violation Division: | Sacramento County Env Management Department |
| Violation Program: | HW |
| Violation Source: | CERS, |
| | |
| Site ID: | 32067 |
| Site Name: | FULTON AUTO REPAIR |
| Violation Date: | 09-28-2018 |
| Citation: | 40 CFR 1 265.31 - U.S. Code of Federal Regulations, Title 40, Chapter 1, Section(s) 265.31 |
| Violation Description: | Failure to maintain and operate the facility to minimize the possibility of a fire, explosion, or any unplanned sudden or non-sudden release of hazardous waste or hazardous waste constituents to air, soil, or surface water which could threaten human health or the environment. |
| Violation Notes: | OBSERVATION: Multiple oil spills were observed on the asphalt throughout the outside rear of the facility. CORRECTIVE ACTION: Submit photos to this department demonstrating the spills have been properly removed and managed. |
| Violation Division: | Sacramento County Env Management Department |
| Violation Program: | HW |
| Violation Source: | CERS, |
| | |
| Site ID: | 32067 |
| Site Name: | FULTON AUTO REPAIR |
| Violation Date: | 04-22-2019 |
| Citation: | 22 CCR 12 66262.40(a) - California Code of Regulations, Title 22, Chapter 12, Section(s) 66262.40(a) |
| Violation Description: | Failure to keep a copy of each properly signed manifest for at least three years from the date the waste was accepted by the initial transporter. The manifest signed at the time the waste was accepted for transport shall be kept until receiving a signed copy from the designated facility which received the waste. |
| Violation Notes: | OBSERVATION: Uniform Hazardous Waste Manifests for oily absorbent waste were not available at the time of inspection. Uniform Hazardous Waste Manifests for paper oil filters waste were not available prior to 4-10-2018. CORRECTIVE ACTION: Locate a copy of all Uniform Hazardous Waste Manifests for the wastes listed above and submit copies to this department. keenema@saccounty.net |
| Violation Division: | Sacramento County Env Management Department |
| Violation Program: | HW |
| Violation Source: | CERS, |
| | |
| Site ID: | 32067 |
| Site Name: | FULTON AUTO REPAIR |
| Violation Date: | 03-03-2016 |
| Citation: | 22 CCR 12 66262.34(f) - California Code of Regulations, Title 22, Chapter 12, Section(s) 66262.34(f) |
| Violation Description: | Failure to properly label hazardous waste accumulation containers with |

**FULTON AUTO REPAIR (Continued)** **S102315358**

| | |
|---|---|
| | the following requirements: "Hazardous Waste", name and address of the generator, physical and chemical characteristics of the Hazardous Waste, and starting accumulation date. |
| Violation Notes: | Returned to compliance on 05/10/2016. OBSERVATION: Multiple 5 gallon buckets of ATF waste under the transmission tables and inside inside the shop were observed without hazardous waste labels. Four ~30 gallon drums of oily water waste outside the rear door were observed without hazardous waste labels. One red 55 gallon drum with used oil was observed outside the side door without a hazardous waste label. One ~30 gallon green drum and one red 55 gallon drum of oily absorbent waste were observed outside the shop rear door and adjacent to the food truck without labels. CORRECTIVE ACTION: Submit photos to this department demonstrating that the containers listed above have been properly labeled. |
| Violation Division: | Sacramento County Env Management Department |
| Violation Program: | HW |
| Violation Source: | CERS, |
| | |
| Site ID: | 32067 |
| Site Name: | FULTON AUTO REPAIR |
| Violation Date: | 11-14-2023 |
| Citation: | 22 CCR 12 66262.34(f) - California Code of Regulations, Title 22, Chapter 12, Section(s) 66262.34(f) |
| Violation Description: | Failure to properly label hazardous waste accumulation containers and portable tanks with the following requirements: "Hazardous Waste", name and address of the generator, physical and chemical characteristics of the Hazardous Waste, and starting accumulation date. |
| Violation Notes: | OBSERVATION: At the time of inspection, two 110 gallon containers of used oil located in the shop were observed without the following information on the label: name and address of the generator, composition, physical state, hazardous properties, and starting accumulation date. Three 55 gallon containers of used oil located in the shop and one 55 gallon container of spent absorbent located in the yard were observed without hazardous waste labels. CORRECTIVE ACTION: Submit photos to this department demonstrating that the containers listed above have been properly labeled with a completed label. |
| Violation Division: | Sacramento County Env Management Department |
| Violation Program: | HW |
| Violation Source: | CERS, |
| | |
| Site ID: | 32067 |
| Site Name: | FULTON AUTO REPAIR |
| Violation Date: | 08-19-2015 |
| Citation: | HSC 6.5 Multiple Sections - California Health and Safety Code, Chapter 6.5, Section(s) Multiple Sections |
| Violation Description: | Haz Waste Generator Program - Operations/Maintenance - General |
| Violation Notes: | See observation and corrective action for hazardous waste violation W110. |
| Violation Division: | Sacramento County Env Management Department |
| Violation Program: | HMRRP |
| Violation Source: | CERS, |
| | |
| Site ID: | 32067 |
| Site Name: | FULTON AUTO REPAIR |
| Violation Date: | 03-03-2016 |
| Citation: | 40 CFR 1 265.31 - U.S. Code of Federal Regulations, Title 40, Chapter |

**FULTON AUTO REPAIR (Continued)** **S102315358**

| | |
|---|---|
| | 1, Section(s) 265.31 |
| Violation Description: | Failure to maintain and operate the facility to minimize the possibility of a fire, explosion, or any unplanned sudden or non-sudden release of hazardous waste or hazardous waste constituents to the air, soil, or surface water which could threaten human health or the environment.. |
| Violation Notes: | Returned to compliance on 05/10/2016. OBSERVATION: Multiple oil spills were observed on the floor throughout the inside of the facility. Multiple oil spills were observed on the asphalt throughout the outside of the facility. Oily absorbent and oily cardboard were observed on the floor/asphalt inside and outside the facility. Oily automotive parts were observed being stored uncovered and leaking outside. Open oily water drums were observed being stored outside. CORRECTIVE ACTION: Submit photos to this department demonstrating the spills have been properly removed and managed. In addition ensure that all oily automotive parts are not leaking and are being properly covered. |
| Violation Division: | Sacramento County Env Management Department |
| Violation Program: | HW |
| Violation Source: | CERS, |
| | |
| Site ID: | 32067 |
| Site Name: | FULTON AUTO REPAIR |
| Violation Date: | 08-19-2015 |
| Citation: | 40 CFR 1 265.31 - U.S. Code of Federal Regulations, Title 40, Chapter 1, Section(s) 265.31 |
| Violation Description: | Failure to maintain and operate the facility to minimize the possibility of a fire, explosion, or any unplanned sudden or non-sudden release of hazardous waste or hazardous waste constituents to the air, soil, or surface water which could threaten human health or the environment.. |
| Violation Notes: | OBSERVATION: Multiple oil spills were observed on the floor throughout the inside of the facility. Multiple oil spills were observed on the asphalt throughout the outside of the facility. Oily absorbent and oily cardboard were observed on the floor/asphalt inside and outside the facility. Oily automotive parts were observed being stored uncovered and leaking outside. Open oily water drums were observed being stored outside. CORRECTIVE ACTION: Submit photos to this department demonstrating the spills have been properly removed and managed. In addition ensure that all oily automotive parts are not leaking and are being properly covered. |
| Violation Division: | Sacramento County Env Management Department |
| Violation Program: | HW |
| Violation Source: | CERS, |
| | |
| Site ID: | 32067 |
| Site Name: | FULTON AUTO REPAIR |
| Violation Date: | 11-14-2023 |
| Citation: | HSC 6.95 25505(c) - California Health and Safety Code, Chapter 6.95, Section(s) 25505(c) |
| Violation Description: | Failure to have a business plan readily available to personnel of the business or the unified program facility with responsibilities for emergency response or training. |
| Violation Notes: | OBSERVATION: At the time of inspection, the business has not made the Hazardous Materials Business Plan readily available to personnel of the business or the unified program facility with responsibilities for emergency response or training. CORRECTIVE ACTION: Provide a readily |

**FULTON AUTO REPAIR (Continued)** **S102315358**

available Hazardous Materials Business Plan to personnel of the business or the unified program facility with responsibilities for emergency response or training. Submit documentation that appropriate personnel have the business plan readily available.

Violation Division: Sacramento County Env Management Department
Violation Program: HMRRP
Violation Source: CERS,

Site ID: 32067
Site Name: FULTON AUTO REPAIR
Violation Date: 04-22-2019
Citation: HSC 6.95 Multiple - California Health and Safety Code, Chapter 6.95, Section(s) Multiple
Violation Description: Business Plan Program - Administration/Documentation - General
Violation Notes: OBSERVATION: The facility does not have a current permit for hazardous materials storage/handling. CORRECTIVE ACTION: Immediately pay all permit fees to this department to obtain a new or renewed hazardous materials storage permit and maintain that permit as active as long as the facility is in operation and continues to store/handle hazardous materials. Notify keenema@saccounty.net when complete.
Violation Division: Sacramento County Env Management Department
Violation Program: HMRRP
Violation Source: CERS,

Site ID: 32067
Site Name: FULTON AUTO REPAIR
Violation Date: 04-22-2019
Citation: HSC 6.95 25508(a)(1) - California Health and Safety Code, Chapter 6.95, Section(s) 25508(a)(1)
Violation Description: Failure to annually review and electronically certify that the business plan is complete and accurate on or before the annual due date.
Violation Notes: Returned to compliance on 01/22/2020. OBSERVATION: The Hazardous Materials Business Plan (HMBP) was not reviewed and electronically certified by the annual due date of June 8, 2018. CORRECTIVE ACTION: Review, revise, certify, and submit the HMBP electronically in the California Environmental Reporting System. Notify keenema@saccounty.net when complete.
Violation Division: Sacramento County Env Management Department
Violation Program: HMRRP
Violation Source: CERS,

Site ID: 32067
Site Name: FULTON AUTO REPAIR
Violation Date: 11-14-2023
Citation: HSC 6.95 25505(a)(4) - California Health and Safety Code, Chapter 6.95, Section(s) 25505(a)(4)
Violation Description: Failure to provide initial and annual training to all employees in safety procedures in the event of a release or threatened release of a hazardous material or failure to document and maintain training records for a minimum of three years.
Violation Notes: OBSERVATION: The business did not provide one or more of the following: initial employee training, adequate employee training, annual employee training and/or maintenance of records of employee training. At the time of inspection, training records were not provided to the CUPA. CORRECTIVE ACTION: Provide all employees with required training that includes: safe handling hazardous materials,

**FULTON AUTO REPAIR (Continued)** **S102315358**

emergency response procedures, and proper use of response equipment. Maintain records of training available for 3 years. Submit documentation of correction to this department.

Violation Division: Sacramento County Env Management Department
Violation Program: HMRRP
Violation Source: CERS,

Site ID: 32067
Site Name: FULTON AUTO REPAIR
Violation Date: 08-19-2015
Citation: 40 CFR 1 265.31 - U.S. Code of Federal Regulations, Title 40, Chapter 1, Section(s) 265.31
Violation Description: Failure to maintain and operate the facility to minimize the possibility of a fire, explosion, or any unplanned sudden or non-sudden release of hazardous waste or hazardous waste constituents to the air, soil, or surface water which could threaten human health or the environment..
Violation Notes: See observation and corrective action for hazardous waste violation Q311.
Violation Division: Sacramento County Env Management Department
Violation Program: HMRRP
Violation Source: CERS,

Site ID: 32067
Site Name: FULTON AUTO REPAIR
Violation Date: 08-19-2015
Citation: 40 CFR 1 265.173 - U.S. Code of Federal Regulations, Title 40, Chapter 1, Section(s) 265.173
Violation Description: Failure to properly close hazardous waste containers when not in active use.
Violation Notes: OBSERVATION: Multiple 5 gallon buckets of ATF waste under the transmission tables inside the shop were observed without lids in place. Three ~30 gallon drums of oily water waste (1 inside & 2 outside) were observed without bungs in place. A ~5 red bucket with used oil was observed on the ground next to the used oil tanks without a lid. CORRECTIVE ACTION: Submit photos to this department demonstrating that the containers listed above have been properly closed.
Violation Division: Sacramento County Env Management Department
Violation Program: HW
Violation Source: CERS,

Site ID: 32067
Site Name: FULTON AUTO REPAIR
Violation Date: 03-03-2016
Citation: 22 CCR 12 66262.40(c) - California Code of Regulations, Title 22, Chapter 12, Section(s) 66262.40(c)
Violation Description: Failure to determine if the waste generated is a hazardous waste and to maintain analysis results for three years.
Violation Notes: Returned to compliance on 05/03/2016. OBSERVATION: On 8-19-2015 Mr. Ramirez stated that was unsure how the absorbent waste is disposed of. Manifests documenting proper disposal were not available and a proper waste determination has not been provided as previously requested. OBSERVATION: Oily metal fines/sludge were observed accumulating in the drain channels for each of the transmission tables. On 8-19-2015 Facility employee Jose stated that the sludge is periodically removed and disposed of to the trash. A proper waste determination has not

**FULTON AUTO REPAIR (Continued)** **S102315358**

been provided as previously requested. CORRECTIVE ACTION: Submit documentation to this department demonstrating that the oily absorbent waste and oily metal fines/sludge have been properly characterized to determine if they are a hazardous waste. If determined to be hazardous submit a manifest/receipt documenting proper disposal and a statement demonstrating how you will manage it in the future.
Violation Division: Sacramento County Env Management Department
Violation Program: HW
Violation Source: CERS,

Site ID: 32067
Site Name: FULTON AUTO REPAIR
Violation Date: 11-14-2023
Citation: 22 CCR 12 66262.12 - California Code of Regulations, Title 22, Chapter 12, Section(s) 66262.12
Violation Description: Failure to obtain an Identification Number prior to treating, storing, disposing of, transporting or offering for transportation any hazardous waste.
Violation Notes: OBSERVATION: The generator's EPA ID number (CAL000413404) is inactive. A hazardous waste generator shall not treat, store, dispose of, transport or offer for transportation, hazardous waste without an active EPA ID number. CORRECTIVE ACTION: Submit documentation to this department at cooneys@saccounty.gov demonstrating that you have reactivated the facility's EPA ID number.
Violation Division: Sacramento County Env Management Department
Violation Program: HW
Violation Source: CERS,

Evaluation:
Eval General Type: Other/Unknown
Eval Date: 03-03-2016
Violations Found: Yes
Eval Type: Other, not routine, done by local agency
Eval Notes: Reinspection
Eval Division: Sacramento County Env Management Department
Eval Program: HW
Eval Source: CERS,

Eval General Type: Compliance Evaluation Inspection
Eval Date: 09-28-2018
Violations Found: Yes
Eval Type: Routine done by local agency
Eval Notes: Not reported
Eval Division: Sacramento County Env Management Department
Eval Program: HMRRP
Eval Source: CERS,

Eval General Type: Compliance Evaluation Inspection
Eval Date: 08-19-2015
Violations Found: Yes
Eval Type: Routine done by local agency
Eval Notes: Not reported
Eval Division: Sacramento County Env Management Department
Eval Program: HMRRP
Eval Source: CERS,

Eval General Type: Compliance Evaluation Inspection

**FULTON AUTO REPAIR (Continued)** **S102315358**

Eval Date: 08-19-2015
Violations Found: Yes
Eval Type: Routine done by local agency
Eval Notes: Not reported
Eval Division: Sacramento County Env Management Department
Eval Program: HW
Eval Source: CERS,

Eval General Type: Other/Unknown
Eval Date: 03-03-2016
Violations Found: Yes
Eval Type: Other, not routine, done by local agency
Eval Notes: Reinspection
Eval Division: Sacramento County Env Management Department
Eval Program: HMRRP
Eval Source: CERS,

Eval General Type: Other/Unknown
Eval Date: 04-22-2019
Violations Found: Yes
Eval Type: Other, not routine, done by local agency
Eval Notes: Reinspection
Eval Division: Sacramento County Env Management Department
Eval Program: HW
Eval Source: CERS,

Eval General Type: Compliance Evaluation Inspection
Eval Date: 09-28-2018
Violations Found: Yes
Eval Type: Routine done by local agency
Eval Notes: Not reported
Eval Division: Sacramento County Env Management Department
Eval Program: HW
Eval Source: CERS,

Eval General Type: Other/Unknown
Eval Date: 04-22-2019
Violations Found: Yes
Eval Type: Other, not routine, done by local agency
Eval Notes: Reinspection
Eval Division: Sacramento County Env Management Department
Eval Program: HMRRP
Eval Source: CERS,

Eval General Type: Other/Unknown
Eval Date: 08-31-2015
Violations Found: No
Eval Type: Other, not routine, done by local agency
Eval Notes: Not reported
Eval Division: Sacramento County Env Management Department
Eval Program: HMRRP
Eval Source: CERS,

Eval General Type: Other/Unknown
Eval Date: 08-31-2015
Violations Found: No
Eval Type: Other, not routine, done by local agency

**FULTON AUTO REPAIR (Continued)** **S102315358**

Eval Notes: Not reported
Eval Division: Sacramento County Env Management Department
Eval Program: HW
Eval Source: CERS,

Eval General Type: Compliance Evaluation Inspection
Eval Date: 11-14-2023
Violations Found: Yes
Eval Type: Routine done by local agency
Eval Notes: Not reported
Eval Division: Sacramento County Env Management Department
Eval Program: HMRRP
Eval Source: CERS,

Eval General Type: Compliance Evaluation Inspection
Eval Date: 11-14-2023
Violations Found: Yes
Eval Type: Routine done by local agency
Eval Notes: Not reported
Eval Division: Sacramento County Env Management Department
Eval Program: HW
Eval Source: CERS,

Enforcement Action:
Site ID: 32067
Site Name: FULTON AUTO REPAIR
Site Address: 1956 FULTON AVE STE B
Site City: SACRAMENTO
Site Zip: 95825
Enf Action Date: 03-03-2016
Enf Action Type: Notice of Violation (Unified Program)
Enf Action Description: Notice of Violation Issued by the Inspector at the Time of Inspection
Enf Action Notes: Not reported
Enf Action Division: Sacramento County Env Management Department
Enf Action Program: HMRRP
Enf Action Source: CERS,

Site ID: 32067
Site Name: FULTON AUTO REPAIR
Site Address: 1956 FULTON AVE STE B
Site City: SACRAMENTO
Site Zip: 95825
Enf Action Date: 03-03-2016
Enf Action Type: Notice of Violation (Unified Program)
Enf Action Description: Notice of Violation Issued by the Inspector at the Time of Inspection
Enf Action Notes: Not reported
Enf Action Division: Sacramento County Env Management Department
Enf Action Program: HW
Enf Action Source: CERS,

Site ID: 32067
Site Name: FULTON AUTO REPAIR
Site Address: 1956 FULTON AVE STE B
Site City: SACRAMENTO
Site Zip: 95825
Enf Action Date: 08-19-2015
Enf Action Type: Notice of Violation (Unified Program)

**FULTON AUTO REPAIR (Continued)** **S102315358**

Enf Action Description: Notice of Violation Issued by the Inspector at the Time of Inspection
Enf Action Notes: Not reported
Enf Action Division: Sacramento County Env Management Department
Enf Action Program: HMRRP
Enf Action Source: CERS,

Site ID: 32067
Site Name: FULTON AUTO REPAIR
Site Address: 1956 FULTON AVE STE B
Site City: SACRAMENTO
Site Zip: 95825
Enf Action Date: 08-19-2015
Enf Action Type: Notice of Violation (Unified Program)
Enf Action Description: Notice of Violation Issued by the Inspector at the Time of Inspection
Enf Action Notes: Not reported
Enf Action Division: Sacramento County Env Management Department
Enf Action Program: HW
Enf Action Source: CERS,

Site ID: 32067
Site Name: FULTON AUTO REPAIR
Site Address: 1956 FULTON AVE STE B
Site City: SACRAMENTO
Site Zip: 95825
Enf Action Date: 11-20-2019
Enf Action Type: AEO - Unified Program
Enf Action Description: Administrative Enforcement Order Based on the Unified Program Statute
Enf Action Notes: Fines/Penalties Assessed: $1,500.00. Facility was notified multiple times that the HMP has not been submitted, the back fees have not been paid and the facility is operating without a permit. .
Enf Action Division: Sacramento County Env Management Department
Enf Action Program: HMRRP
Enf Action Source: CERS,

Site ID: 32067
Site Name: FULTON AUTO REPAIR
Site Address: 1956 FULTON AVE STE B
Site City: SACRAMENTO
Site Zip: 95825
Enf Action Date: 11-20-2019
Enf Action Type: AEO - Unified Program
Enf Action Description: Administrative Enforcement Order Based on the Unified Program Statute
Enf Action Notes: Fines/Penalties Assessed: $1,500.00. Facility was notified multiple times that the HMP has not been submitted, the back fees have not been paid and the facility is operating without a permit. .
Enf Action Division: Sacramento County Env Management Department
Enf Action Program: HW
Enf Action Source: CERS,

Affiliation:
Affiliation Type Desc: Facility Mailing Address
Entity Name: Mailing Address
Entity Title: Not reported
Affiliation Address: 1956 FULTON AVE STE B
Affiliation City: SACRAMENTO
Affiliation State: CA
Affiliation Country: Not reported

**FULTON AUTO REPAIR (Continued)** **S102315358**

Affiliation Zip: 95825
Affiliation Phone: ,

Affiliation Type Desc: Operator
Entity Name: RUBEN RAMIREZ
Entity Title: Not reported
Affiliation Address: Not reported
Affiliation City: Not reported
Affiliation State: Not reported
Affiliation Country: Not reported
Affiliation Zip: Not reported
Affiliation Phone: (916) 470-5928,

Affiliation Type Desc: Parent Corporation
Entity Name: FULTON AUTO REPAIR
Entity Title: Not reported
Affiliation Address: Not reported
Affiliation City: Not reported
Affiliation State: Not reported
Affiliation Country: Not reported
Affiliation Zip: Not reported
Affiliation Phone: ,

Affiliation Type Desc: Environmental Contact
Entity Name: RUBEN J RAMIREZ
Entity Title: Not reported
Affiliation Address: 1956 FULTON AVE STE B
Affiliation City: SACRAMENTO
Affiliation State: CA
Affiliation Country: Not reported
Affiliation Zip: 95825
Affiliation Phone: ,

Affiliation Type Desc: Identification Signer
Entity Name: RUBEN J RAMIREZ
Entity Title: OWNER
Affiliation Address: Not reported
Affiliation City: Not reported
Affiliation State: Not reported
Affiliation Country: Not reported
Affiliation Zip: Not reported
Affiliation Phone: ,

Affiliation Type Desc: Legal Owner
Entity Name: RUBEN RAMIREZ
Entity Title: Not reported
Affiliation Address: 1956 FULTON AVE STE B
Affiliation City: SACRAMENTO
Affiliation State: CA
Affiliation Country: United States
Affiliation Zip: 95825
Affiliation Phone: (916) 487-4776,

Affiliation Type Desc: CUPA District
Entity Name: Sacramento County Environmental Management Departm
Entity Title: Not reported
Affiliation Address: 11080 WHITE ROCK ROAD, STE. 200

**FULTON AUTO REPAIR (Continued)** **S102315358**

| | |
|---|---|
| Affiliation City: | RANCHO CORDOVA |
| Affiliation State: | CA |
| Affiliation Country: | Not reported |
| Affiliation Zip: | 95670 |
| Affiliation Phone: | (916) 875-8550, |
| Affiliation Type Desc: | Document Preparer |
| Entity Name: | RUBEN J RAMIREZ |
| Entity Title: | Not reported |
| Affiliation Address: | Not reported |
| Affiliation City: | Not reported |
| Affiliation State: | Not reported |
| Affiliation Country: | Not reported |
| Affiliation Zip: | Not reported |
| Affiliation Phone: | , |

---

**G79** **FULTON AUTO REPAIR** **RCRA NonGen / NLR** **1025869605**
**East** **1956 FULTON AVE STE B** **E MANIFEST** **CAL000413404**
**< 1/8** **SACRAMENTO, CA 95825**
**0.042 mi.**
**223 ft.** **Site 39 of 44 in cluster G**

**Relative:** **Higher**
**Actual:** **53 ft.**

RCRA Listings:

| | |
|---|---|
| Date Form Received by Agency: | 20151222 |
| Handler Name: | Fulton Auto Repair |
| Handler Address: | 1956 Fulton Ave Ste B |
| Handler City,State,Zip: | SACRAMENTO, CA 95825 |
| EPA ID: | CAL000413404 |
| Contact Name: | RUBIN RAMIREZ |
| Contact Address: | 9429 MIRA DEL RIO DR |
| Contact City,State,Zip: | SACRAMENTO, CA 95827-1032 |
| Contact Telephone: | 916-470-5928 |
| Contact Fax: | 916-571-2913 |
| Contact Email: | FULTONTRANS1956@YAHOO.COM |
| Contact Title: | Not reported |
| EPA Region: | 09 |
| Land Type: | Not reported |
| Federal Waste Generator Description: | Not a generator, verified |
| Non-Notifier: | Not reported |
| Biennial Report Cycle: | Not reported |
| Accessibility: | Not reported |
| Active Site Indicator: | Handler Activities |
| State District Owner: | Not reported |
| State District: | Not reported |
| Mailing Address: | 1956 FULTON AVE STE B |
| Mailing City,State,Zip: | SACRAMENTO, CA 95825 |
| Owner Name: | Rubin J Ramirez |
| Owner Type: | Other |
| Operator Name: | Rubin Ramirez |
| Operator Type: | Other |
| Short-Term Generator Activity: | No |
| Importer Activity: | No |
| Mixed Waste Generator: | No |
| Transporter Activity: | No |
| Transfer Facility Activity: | No |
| Recycler Activity with Storage: | Yes |
| Small Quantity On-Site Burner Exemption: | No |

**FULTON AUTO REPAIR (Continued)** **1025869605**

| | |
|---|---|
| Smelting Melting and Refining Furnace Exemption: | No |
| Underground Injection Control: | No |
| Off-Site Waste Receipt: | No |
| Universal Waste Indicator: | Yes |
| Universal Waste Destination Facility: | Yes |
| Federal Universal Waste: | No |
| Active Site State-Reg Handler: | --- |
| Federal Facility Indicator: | Not reported |
| Hazardous Secondary Material Indicator: | N |
| Sub-Part K Indicator: | Not reported |
| 2018 GPRA Permit Baseline: | Not on the Baseline |
| 2018 GPRA Renewals Baseline: | Not on the Baseline |
| 202 GPRA Corrective Action Baseline: | No |
| Subject to Corrective Action Universe: | No |
| Non-TSDFs Where RCRA CA has Been Imposed Universe: | No |
| Corrective Action Priority Ranking: | No NCAPS ranking |
| Environmental Control Indicator: | No |
| Institutional Control Indicator: | No |
| Human Exposure Controls Indicator: | N/A |
| Groundwater Controls Indicator: | N/A |
| Significant Non-Complier Universe: | No |
| Unaddressed Significant Non-Complier Universe: | No |
| Addressed Significant Non-Complier Universe: | No |
| Significant Non-Complier With a Compliance Schedule Universe: | No |
| Financial Assurance Required: | Not reported |
| Handler Date of Last Change: | 20190628 |
| Recognized Trader-Importer: | No |
| Recognized Trader-Exporter: | No |
| Importer of Spent Lead Acid Batteries: | No |
| Exporter of Spent Lead Acid Batteries: | No |
| Recycler Activity Without Storage: | No |
| Manifest Broker: | No |
| Sub-Part P Indicator: | No |

Handler - Owner Operator:

| | |
|---|---|
| Owner/Operator Indicator: | Owner |
| Owner/Operator Name: RUBIN J RAMIREZ | |
| Legal Status: | Other |
| Date Became Current: | Not reported |
| Date Ended Current: | Not reported |
| Owner/Operator Address: | 9429 MIRA DEL RIO DR |
| Owner/Operator City,State,Zip: | SACRAMENTO, CA 95827-1032 |
| Owner/Operator Telephone: | 916-470-5928 |
| Owner/Operator Telephone Ext: | Not reported |
| Owner/Operator Fax: | Not reported |
| Owner/Operator Email: | Not reported |

| | |
|---|---|
| Owner/Operator Indicator: | Operator |
| Owner/Operator Name: RUBIN RAMIREZ | |
| Legal Status: | Other |
| Date Became Current: | Not reported |
| Date Ended Current: | Not reported |
| Owner/Operator Address: | 9429 MIRA DEL RIO DR |
| Owner/Operator City,State,Zip: | SACRAMENTO, CA 95827-1032 |
| Owner/Operator Telephone: | 916-470-5928 |
| Owner/Operator Telephone Ext: | Not reported |

**FULTON AUTO REPAIR (Continued)** **1025869605**

Owner/Operator Fax: Not reported
Owner/Operator Email: Not reported

Historic Generators:
Receive Date: 20151222
Handler Name: FULTON AUTO REPAIR
Federal Waste Generator Description: Not a generator, verified
State District Owner: Not reported
Large Quantity Handler of Universal Waste: No
Recognized Trader Importer: Not reported
Recognized Trader Exporter: Not reported
Spent Lead Acid Battery Importer: Not reported
Spent Lead Acid Battery Exporter: Not reported
Current Record: Yes
Non Storage Recycler Activity: Not reported
Electronic Manifest Broker: Not reported

List of NAICS Codes and Descriptions:
NAICS Code: 811113
NAICS Description: AUTOMOTIVE TRANSMISSION REPAIR

Facility Has Received Notices of Violations:
Violations: No Violations Found

Evaluation Action Summary:
Evaluations: No Evaluations Found

E MANIFEST:
Manifest Tracking Number: 016051606JJK
Last Updated Date: 20200302
Shipped Date: 20200120
Received Date: 20200206
Manifest Status: Signed
Submission Type: DataImage5Copy
Origin Type: Service
Generator EPA ID: CAL000413404
Generator Name: Fulton Auto Repair
Generator Location Street Number: Not reported
Generator Location Street 1: 1956 FULTON AVE STE B
Generator Location Street 2: Not reported
Generator Location City: SACRAMENTO
Generator Location State: CA
Generator Location Zip: 95825
Generator Mail Street Number: Not reported
Generator Mail Street 1: 1956 FULTON AVE STE B
Generator Mail Street 2: Not reported
Generator Mail City: SACRAMENTO
Generator Mail Zip: 95825
Generator Mail State: CA
Generator Contact Company Name: Not reported
Designated Facility EPA ID: AZR000521146
Designated Facility Name: Yuma Yes 2 Waste Transfer Station
Designated Facility Mail Street Number: Not reported
Designated Facility Mail Street 1: STE 105

**FULTON AUTO REPAIR (Continued)** **1025869605**

| | |
|---|---|
| Designated Facility Mail Street 2: | 2621 GREEN RIVER RD |
| Designated Facility Mail City: | CORONA |
| Designated Facility Mail Zip: | 92882 |
| Designated Facility Mail State: | CA |
| Designated Facility Location Street Number: | Not reported |
| Designated Facility Location Street 1: | 6500 S US HIGHWAY 95 |
| Designated Facility Location Street 2: | Not reported |
| Designated Facility Location City: | YUMA |
| Designated Facility Location Zip: | 85365 |
| Designated Facility Location State: | AZ |
| Designated Facility Contact Company Name: | Not reported |
| Manifest Residue Indicator: | N |
| Rejection Indicator: | N |

| | |
|---|---|
| Manifest Tracking Number: | 016051637JJK |
| Last Updated Date: | 20200327 |
| Shipped Date: | 20200225 |
| Received Date: | 20200303 |
| Manifest Status: | Signed |
| Submission Type: | DataImage5Copy |
| Origin Type: | Service |
| Generator EPA ID: | CAL000413404 |
| Generator Name: | Fulton Auto Repair |
| Generator Location Street Number: | Not reported |
| Generator Location Street 1: | 1956 FULTON AVE STE B |
| Generator Location Street 2: | Not reported |
| Generator Location City: | SACRAMENTO |
| Generator Location State: | CA |
| Generator Location Zip: | 95825 |
| Generator Mail Street Number: | Not reported |
| Generator Mail Street 1: | 1956 FULTON AVE STE B |
| Generator Mail Street 2: | Not reported |
| Generator Mail City: | SACRAMENTO |
| Generator Mail Zip: | 95825 |
| Generator Mail State: | CA |
| Generator Contact Company Name: | Not reported |
| Designated Facility EPA ID: | AZR000521146 |
| Designated Facility Name: | Yuma Yes 2 Waste Transfer Station |
| Designated Facility Mail Street Number: | Not reported |
| Designated Facility Mail Street 1: | STE 105 |
| Designated Facility Mail Street 2: | 2621 GREEN RIVER RD |
| Designated Facility Mail City: | CORONA |
| Designated Facility Mail Zip: | 92882 |
| Designated Facility Mail State: | CA |
| Designated Facility Location Street Number: | Not reported |
| Designated Facility Location Street 1: | 6500 S US HIGHWAY 95 |
| Designated Facility Location Street 2: | Not reported |
| Designated Facility Location City: | YUMA |
| Designated Facility Location Zip: | 85365 |
| Designated Facility Location State: | AZ |
| Designated Facility Contact Company Name: | Not reported |
| Manifest Residue Indicator: | N |
| Rejection Indicator: | N |

State Waste:

| | |
|---|---|
| Manifest Tracking Number: | 016051637JJK |
| Waste Line Number: | 1 |

**FULTON AUTO REPAIR (Continued)** **1025869605**

State Waste Code Owner: CA
State Waste Code: 352
State Waste: Other organic solids

Transporter:
Manifest Tracking Number: 016051637JJK
Transporter Line Number: 1
Transporter EPA ID: CAL913534912
Transporter Name: Sacramento Waste Oil

Manifest Tracking Number: 016051637JJK
Transporter Line Number: 2
Transporter EPA ID: CAR000175422
Transporter Name: Worldwide Recovery System Inc

Waste Line:
Manifest Tracking Number: 016051637JJK
Waste Line Number: 1
U.S. DOT Hazardous Indicator: N
U.S. DOT ID Number: Not reported
U.S. DOT Description: Not reported
Non-Hazardous Waste Description: NON RCRA HAZARDOUS WASTE SOLIDS (OILY SOLIDS)
Number of Containers: 1
Container Type Code: DM
Container Type Description: Metal drums, barrels, kegs
Waste Quantity: 200
Quantity Unit of Measure Code: P
Quantity Unit of Measure Description: Pounds
Waste Quantity, in Tons: 0.1
Acute Waste Quantity, in Tons: 0
Non-Acute Waste Quantity, in Tons: 0.1
Waste Quantity, in Kilograms: 90.703
Acute Waste Quantity, in Kilograms: 0
Non-Acute Waste Quantity, in Kilorgrams: 90.703
Management Method Code: H141
Management Method Description: STORAGE, BULKING AND/OR TRANSFER OFF SITE
Waste Residue Indicator: N
Quantity Discrepancy Indicator: N
Waste Type Discrepancy Indicator: N
Waste Density: Not reported
Waste Density Unit of Measure Code: Not reported
Waste Density Unit of Measure Description: Not reported
Form Code: Not reported
Form Code Description: Not reported
Source Code: Not reported
Source Code Description: Not reported
Waste Minimization Code: Not reported
Waste Minimization Code Description: Not reported
Consent Number: Not reported
EPA Waste Indicator: N

**G80** **DISCOUNT TIRE CENTER** **Sacramento Co. ML** **S123290649**
**East** **1956 FULTON AVE** **N/A**
**< 1/8** **SACRAMENTO, CA 95825**
**0.042 mi.**
**223 ft.** **Site 40 of 44 in cluster G**

**Relative:** Sacramento Co. ML:
**Higher**

| | |
|---|---|
| Name: | DISCOUNT TIRE CENTER |
| Address: | 1956 FULTON AVE |
| City,State,Zip: | SACRAMENTO, CA 95825 |
| Facility Id: | Not reported |
| Facility Status: | Not reported |
| FD: | Not reported |
| Billing Codes BP: | I |
| Billing Codes UST: | Not reported |
| WG Bill Code: | I |
| Target Property Bill Cod: | Not reported |
| Food Bill Code: | Not reported |
| CUPA Permit Date: | Not reported |
| HAZMAT Permit Date: | Not reported |
| HAZMAT Inspection Date: | Not reported |
| Hazmat Date BP Received: | Not reported |
| UST Permit Dt: | Not reported |
| UST Inspection Date: | Not reported |
| UST Tank Test Date: | Not reported |
| Number of Tanks: | Not reported |
| UST Tank Test Date: | Not reported |
| SIC Code: | Not reported |
| Tier Permitting: | Not reported |
| AST Bill Code: | Not reported |
| CALARP Bill Code: | Not reported |

**Actual:**
**53 ft.**

---

**G81** **CAR CARE CENTER** **EDR Hist Auto** **1009025132**
**East** **1956 FULTON AVE** **N/A**
**< 1/8** **SACRAMENTO, CA**
**0.042 mi.**
**223 ft.** **Site 41 of 44 in cluster G**

**Relative:** EDR Hist Auto
**Higher**

**Actual:**
**53 ft.**

| Year: | Name: | Type: |
|---|---|---|
| 1975 | CAR CARE CENTER | AUTOMOBILE REPAIRING |
| 1975 | CAR CARE CENTER | General Automotive Repair Shops |
| 1976 | CAR CARE CENTER | General Automotive Repair Shops |
| 1977 | CAR CARE CENTER | General Automotive Repair Shops |
| 2008 | FULTON TRANSMISSION | Automotive Transmission Repair Shops |
| 2009 | FULTON TRANSMISSION | Automotive Transmission Repair Shops |
| 2010 | FULTON TRANSMISSION | Automotive Transmission Repair Shops |
| 2011 | FULTON TRANSMISSION | Automotive Transmission Repair Shops |
| 2012 | FULTON TRANSMISSION | Automotive Transmission Repair Shops |
| 2013 | FULTON TRANSMISSION | Automotive Transmission Repair Shops |
| 2013 | MMG INTERNATIONAL INC | General Automotive Repair Shops |
| 2014 | FULTON TRANSMISSION | Automotive Transmission Repair Shops |
| 2014 | MMG INTERNATIONAL INC | General Automotive Repair Shops |

**G82** **DISCOUNT TIRE CTR #81** **HWTS** **S123614617**
**East** **1956 FULTON AVE** **HAZNET** **N/A**
**< 1/8** **SACRAMENTO, CA 95825** **Sacramento Co. ML**
**0.042 mi.**
**223 ft.** **Site 42 of 44 in cluster G**

**Relative:**
**Higher**

**Actual:**
**53 ft.**

HWTS:

| | |
|---|---|
| Name: | DISCOUNT TIRE CTR #81 |
| Address: | 1956 FULTON AVE |
| Address 2: | Not reported |
| City,State,Zip: | SACRAMENTO, CA 95825 |
| EPA ID: | CAD982354052 |
| Inactive Date: | 11/01/1994 |
| Create Date: | 06/17/1988 |
| Last Act Date: | Not reported |
| Mailing Name: | Not reported |
| Mailing Address: | 1956 FULTON AVE |
| Mailing Address 2: | Not reported |
| Mailing City,State,Zip: | SACRAMENTO, CA 958250000 |
| Owner Name: | Not reported |
| Owner Address: | Not reported |
| Owner Address 2: | Not reported |
| Owner City,State,Zip: | Not reported |
| Owner Phone: | Not reported |
| Owner Fax: | Not reported |
| Contact Name: | INACTIVE PER SURVEY NOV 1994 |
| Contact Address: | Not reported |
| Contact Address 2: | Not reported |
| City,State,Zip: | Not reported |
| Contact Phone: | Not reported |
| Contact Fax: | Not reported |
| Facility Status: | Inactive |
| Facility Type: | PERMANENT |
| Category: | STATE |
| Latitude: | 38.600043 |
| Longitude: | -121.401384 |

HAZNET:

| | |
|---|---|
| Name: | DISCOUNT TIRE CTR #81 |
| Address: | 1956 FULTON AVE |
| Address 2: | Not reported |
| City,State,Zip: | SACRAMENTO, CA 958250000 |
| Contact: | INACTIVE PER SURVEY NOV 1994 |
| Telephone: | -- |
| Mailing Name: | Not reported |
| Mailing Address: | 1956 FULTON AVE |
| Year: | 1999 |
| Gepaid: | CAD982354052 |
| TSD EPA ID: | CAD982446874 |
| CA Waste Code: | 134 - Aqueous solution with total organic residues less than 10 percent |
| Disposal Method: | H01 - Transfer Station |
| Tons: | 0.231 |
| Year: | 1990 |
| Gepaid: | CAD982354052 |
| TSD EPA ID: | CAD980884183 |
| CA Waste Code: | 352 - Other organic solids |

**DISCOUNT TIRE CTR #81 (Continued)** **S123614617**

| | |
|---|---|
| Disposal Method: | H01 - Transfer Station |
| Tons: | 0.1 |

Additional Information:

| | |
|---|---|
| Year: | 1999 |
| Gen EPA ID: | CAD982354052 |
| Shipment Date: | 19990204 |
| Creation Date: | 4/20/1999 0:00:00 |
| Receipt Date: | 19990204 |
| Manifest ID: | 97238758 |
| Trans EPA ID: | CAD982413262 |
| Trans Name: | Not reported |
| Trans 2 EPA ID: | Not reported |
| Trans 2 Name: | Not reported |
| TSDF EPA ID: | CAD982446874 |
| Trans Name: | Not reported |
| TSDF Alt EPA ID: | Not reported |
| TSDF Alt Name: | Not reported |
| Waste Code Description: | 134 - Aqueous solution with <10% total organic residues |
| RCRA Code: | Not reported |
| Meth Code: | H01 - Transfer Station |
| Quantity Tons: | 0.231 |
| Waste Quantity: | 55 |
| Quantity Unit: | G |
| Additional Code 1: | Not reported |
| Additional Code 2: | Not reported |
| Additional Code 3: | Not reported |
| Additional Code 4: | Not reported |
| Additional Code 5: | Not reported |

Sacramento Co. ML:

| | |
|---|---|
| Name: | ACE'S AUTO REPAIR |
| Address: | 1956 FULTON AVE STE B |
| City,State,Zip: | SACRAMENTO, CA 95825 |
| Facility Id: | Not reported |
| Facility Status: | Not reported |
| FD: | Not reported |
| Billing Codes BP: | I |
| Billing Codes UST: | Not reported |
| WG Bill Code: | I |
| Target Property Bill Cod: | Not reported |
| Food Bill Code: | Not reported |
| CUPA Permit Date: | Not reported |
| HAZMAT Permit Date: | Not reported |
| HAZMAT Inspection Date: | Not reported |
| Hazmat Date BP Received: | Not reported |
| UST Permit Dt: | Not reported |
| UST Inspection Date: | Not reported |
| UST Tank Test Date: | Not reported |
| Number of Tanks: | Not reported |
| UST Tank Test Date: | Not reported |
| SIC Code: | Not reported |
| Tier Permitting: | Not reported |
| AST Bill Code: | Not reported |

**DISCOUNT TIRE CTR #81 (Continued)** **S123614617**

CALARP Bill Code: Not reported

---

**G83** **FULTON AUTO REPAIR** **Sacramento Co. ML** **S123291304**
**East** **1956 FULTON AVE STE B** **N/A**
**< 1/8** **SACRAMENTO, CA 95825**
**0.042 mi.**
**223 ft.** **Site 43 of 44 in cluster G**

**Relative:** **Higher**
**Actual:** **53 ft.**

Sacramento Co. ML:

| | |
|---|---|
| Name: | FULTON AUTO REPAIR |
| Address: | 1956 FULTON AVE STE B |
| City,State,Zip: | SACRAMENTO, CA 95825 |
| Facility Id: | Not reported |
| Facility Status: | Not reported |
| FD: | Not reported |
| Billing Codes BP: | A |
| Billing Codes UST: | Not reported |
| WG Bill Code: | A |
| Target Property Bill Cod: | Not reported |
| Food Bill Code: | Not reported |
| CUPA Permit Date: | Not reported |
| HAZMAT Permit Date: | Not reported |
| HAZMAT Inspection Date: | Not reported |
| Hazmat Date BP Received: | Not reported |
| UST Permit Dt: | Not reported |
| UST Inspection Date: | Not reported |
| UST Tank Test Date: | Not reported |
| Number of Tanks: | Not reported |
| UST Tank Test Date: | Not reported |
| SIC Code: | Not reported |
| Tier Permitting: | Not reported |
| AST Bill Code: | Not reported |
| CALARP Bill Code: | Not reported |

---

**G84** **PLACER MOTORS** **EDR Hist Auto** **1009025066**
**East** **1900 FULTON AVE** **N/A**
**< 1/8** **SACRAMENTO, CA**
**0.043 mi.**
**228 ft.** **Site 44 of 44 in cluster G**

**Relative:** **Higher**
**Actual:** **52 ft.**

EDR Hist Auto

| Year: | Name: | Type: |
|---|---|---|
| 1970 | MAY-RUSSELL MOTORS | AUTOMOBILE DEALERS-USED CARS |
| 1975 | PLACER MOTORS | AUTOMOBILE DEALERS-USED CARS |

**E85** **PETER SIMON HELMINSKI** **RCRA NonGen / NLR** **1027513655**
**East** **1828 MARKSTON ROAD** **E MANIFEST** **CAC003205370**
**< 1/8** **SACRAMENTO, CA 95825**
**0.049 mi.**
**258 ft.** **Site 2 of 2 in cluster E**

**Relative:** **Higher**

**Actual:** **50 ft.**

RCRA Listings:

| | |
|---|---|
| Date Form Received by Agency: | 20221121 |
| Handler Name: | Peter Simon Helminski |
| Handler Address: | 1828 Markston Road |
| Handler City,State,Zip: | SACRAMENTO, CA 95825 |
| EPA ID: | CAC003205370 |
| Contact Name: | PETER SIMON HELMINSKI |
| Contact Address: | 1828 MARKSTON ROAD |
| Contact City,State,Zip: | SACRAMENTO, CA 95825 |
| Contact Telephone: | 512-800-9154 |
| Contact Fax: | Not reported |
| Contact Email: | HEATHERW@JMENV.COM |
| Contact Title: | Not reported |
| EPA Region: | 09 |
| Land Type: | Not reported |
| Federal Waste Generator Description: | Not a generator, verified |
| Non-Notifier: | Not reported |
| Biennial Report Cycle: | Not reported |
| Accessibility: | Not reported |
| Active Site Indicator: | Not reported |
| State District Owner: | Not reported |
| State District: | Not reported |
| Mailing Address: | 1828 MARKSTON ROAD |
| Mailing City,State,Zip: | SACRAMENTO, CA 95825 |
| Owner Name: | Peter Simon Helminski |
| Owner Type: | Other |
| Operator Name: | Peter Simon Helminski |
| Operator Type: | Other |
| Short-Term Generator Activity: | No |
| Importer Activity: | No |
| Mixed Waste Generator: | No |
| Transporter Activity: | No |
| Transfer Facility Activity: | No |
| Recycler Activity with Storage: | No |
| Small Quantity On-Site Burner Exemption: | No |
| Smelting Melting and Refining Furnace Exemption: | No |
| Underground Injection Control: | No |
| Off-Site Waste Receipt: | No |
| Universal Waste Indicator: | No |
| Universal Waste Destination Facility: | No |
| Federal Universal Waste: | No |
| Active Site State-Reg Handler: | --- |
| Federal Facility Indicator: | Not reported |
| Hazardous Secondary Material Indicator: | N |
| Sub-Part K Indicator: | Not reported |
| 2018 GPRA Permit Baseline: | Not on the Baseline |
| 2018 GPRA Renewals Baseline: | Not on the Baseline |
| 202 GPRA Corrective Action Baseline: | No |
| Subject to Corrective Action Universe: | No |
| Non-TSDFs Where RCRA CA has Been Imposed Universe: | No |
| Corrective Action Priority Ranking: | No NCAPS ranking |
| Environmental Control Indicator: | No |
| Institutional Control Indicator: | No |

**PETER SIMON HELMINSKI (Continued)** **1027513655**

| | |
|---|---|
| Human Exposure Controls Indicator: | N/A |
| Groundwater Controls Indicator: | N/A |
| Significant Non-Complier Universe: | No |
| Unaddressed Significant Non-Complier Universe: | No |
| Addressed Significant Non-Complier Universe: | No |
| Significant Non-Complier With a Compliance Schedule Universe: | No |
| Financial Assurance Required: | Not reported |
| Handler Date of Last Change: | 20221122 |
| Recognized Trader-Importer: | No |
| Recognized Trader-Exporter: | No |
| Importer of Spent Lead Acid Batteries: | No |
| Exporter of Spent Lead Acid Batteries: | No |
| Recycler Activity Without Storage: | No |
| Manifest Broker: | No |
| Sub-Part P Indicator: | No |

Handler - Owner Operator:

| | |
|---|---|
| Owner/Operator Indicator: | Owner |
| Owner/Operator Name: PETER SIMON HELMINSKI | |
| Legal Status: | Other |
| Date Became Current: | Not reported |
| Date Ended Current: | Not reported |
| Owner/Operator Address: | 1828 MARKSTON ROAD |
| Owner/Operator City,State,Zip: | SACRAMENTO, CA 95825 |
| Owner/Operator Telephone: | 512-800-9154 |
| Owner/Operator Telephone Ext: | Not reported |
| Owner/Operator Fax: | Not reported |
| Owner/Operator Email: | Not reported |

| | |
|---|---|
| Owner/Operator Indicator: | Operator |
| Owner/Operator Name: PETER SIMON HELMINSKI | |
| Legal Status: | Other |
| Date Became Current: | Not reported |
| Date Ended Current: | Not reported |
| Owner/Operator Address: | 1828 MARKSTON ROAD |
| Owner/Operator City,State,Zip: | SACRAMENTO, CA 95825 |
| Owner/Operator Telephone: | 512-800-9154 |
| Owner/Operator Telephone Ext: | Not reported |
| Owner/Operator Fax: | Not reported |
| Owner/Operator Email: | Not reported |

Historic Generators:

| | |
|---|---|
| Receive Date: | 20221121 |
| Handler Name: PETER SIMON HELMINSKI | |
| Federal Waste Generator Description: | Not a generator, verified |
| State District Owner: | Not reported |
| Large Quantity Handler of Universal Waste: | No |
| Recognized Trader Importer: | No |
| Recognized Trader Exporter: | No |
| Spent Lead Acid Battery Importer: | No |
| Spent Lead Acid Battery Exporter: | No |
| Current Record: | Yes |
| Non Storage Recycler Activity: | No |
| Electronic Manifest Broker: | No |

**PETER SIMON HELMINSKI (Continued)** **1027513655**

List of NAICS Codes and Descriptions:
NAICS Code: 56299
NAICS Description: ALL OTHER WASTE MANAGEMENT SERVICES

Facility Has Received Notices of Violations:
Violations: No Violations Found

Evaluation Action Summary:
Evaluations: No Evaluations Found

E MANIFEST:

| | |
|---|---|
| Manifest Tracking Number: | 024527615JJK |
| Last Updated Date: | 20221213 |
| Shipped Date: | 20221122 |
| Received Date: | 20221207 |
| Manifest Status: | Signed |
| Submission Type: | DataImage5Copy |
| Origin Type: | Web |
| Generator EPA ID: | CAC003205370 |
| Generator Name: | Peter Simon Helminski |
| Generator Location Street Number: | Not reported |
| Generator Location Street 1: | 1828 MARKSTON ROAD |
| Generator Location Street 2: | Not reported |
| Generator Location City: | SACRAMENTO |
| Generator Location State: | CA |
| Generator Location Zip: | 95825 |
| Generator Mail Street Number: | Not reported |
| Generator Mail Street 1: | 1828 MARKSTON ROAD |
| Generator Mail Street 2: | Not reported |
| Generator Mail City: | SACRAMENTO |
| Generator Mail Zip: | 95825 |
| Generator Mail State: | CA |
| Generator Contact Company Name: | Not reported |
| Designated Facility EPA ID: | CAL000190080 |
| Designated Facility Name: | Forward Landfill Inc Disposal |
| Designated Facility Mail Street Number: | 9999 |
| Designated Facility Mail Street 1: | Not reported |
| Designated Facility Mail Street 2: | SOUTH AUSTIN ROAD |
| Designated Facility Mail City: | MANTECA |
| Designated Facility Mail Zip: | 95336 |
| Designated Facility Mail State: | CA |
| Designated Facility Location Street Number: | 9999 |
| Designated Facility Location Street 1: | SOUTH AUSTIN ROAD |
| Designated Facility Location Street 2: | Not reported |
| Designated Facility Location City: | MANTECA |
| Designated Facility Location Zip: | 95366 |
| Designated Facility Location State: | CA |
| Designated Facility Contact Company Name: | Not reported |
| Manifest Residue Indicator: | N |
| Rejection Indicator: | N |

State Waste:

| | |
|---|---|
| Manifest Tracking Number: | 024527615JJK |
| Waste Line Number: | 1 |

**PETER SIMON HELMINSKI (Continued)** **1027513655**

State Waste Code Owner: CA
State Waste Code: 151
State Waste: Asbestos-containing waste

Transporter:
Manifest Tracking Number: 024527615JJK
Transporter Line Number: 1
Transporter EPA ID: CAR000096313
Transporter Name: Jm Environmental Inc

Manifest Tracking Number: 024527615JJK
Transporter Line Number: 2
Transporter EPA ID: CAR000070540
Transporter Name: Advanced Chemical Transport Inc. Dba Actenviro

Waste Line:
Manifest Tracking Number: 024527615JJK
Waste Line Number: 1
U.S. DOT Hazardous Indicator: Y
U.S. DOT ID Number: NA2212
U.S. DOT Description: Rq Na2212, Asbestos, 9 Pg Iii
Non-Hazardous Waste Description: Not reported
Number of Containers: 30
Container Type Code: BA
Container Type Description: Burlap, cloth, paper, or plastic bags
Waste Quantity: 3
Quantity Unit of Measure Code: Y
Quantity Unit of Measure Description: Cubic Yards
Waste Quantity, in Tons: 2.52
Acute Waste Quantity, in Tons: 0
Non-Acute Waste Quantity, in Tons: 2.52
Waste Quantity, in Kilograms: 2285.7156
Acute Waste Quantity, in Kilograms: 0
Non-Acute Waste Quantity, in Kilorgrams: 2285.7156
Management Method Code: H132
Management Method Description: LANDFILL (WITH PRIOR TREATMENT AND/OR STABILIZATION)
Waste Residue Indicator: N
Quantity Discrepancy Indicator: N
Waste Type Discrepancy Indicator: N
Waste Density: Not reported
Waste Density Unit of Measure Code: Not reported
Waste Density Unit of Measure Description: Not reported
Form Code: Not reported
Form Code Description: Not reported
Source Code: Not reported
Source Code Description: Not reported
Waste Minimization Code: Not reported
Waste Minimization Code Description: Not reported
Consent Number: Not reported
EPA Waste Indicator: N

**K86** **SACRAMENTO CELLULAR** **Sacramento Co. ML** **S129165106**
**SE** **1750 HOWE AV #320** **N/A**
**< 1/8** **SACRAMENTO, CA 95825**
**0.052 mi.**
**277 ft.** **Site 1 of 9 in cluster K**

**Relative:** Sacramento Co. ML:
**Lower**

| | |
|---|---|
| **Actual:** Name: | SACRAMENTO CELLULAR |
| **40 ft.** Address: | 1750 HOWE AV #320 |
| City,State,Zip: | SACRAMENTO, CA 95825 |
| Facility Id: | Not reported |
| Facility Status: | Inactive. Included on a listing no longer updated. |
| FD: | C |
| Billing Codes BP: | Out of Business |
| Billing Codes UST: | No Tanks |
| WG Bill Code: | Oil Changed by Outside Company-No Fee |
| Target Property Bill Cod: | 51 |
| Food Bill Code: | 51 |
| CUPA Permit Date: | Not reported |
| HAZMAT Permit Date: | Not reported |
| HAZMAT Inspection Date: | 06/29/1993 |
| Hazmat Date BP Received: | 06/30/1995 |
| UST Permit Dt: | Not reported |
| UST Inspection Date: | Not reported |
| UST Tank Test Date: | Not reported |
| Number of Tanks: | 0 |
| UST Tank Test Date: | Not reported |
| SIC Code: | 4811 |
| Tier Permitting: | Not reported |
| AST Bill Code: | Not reported |
| CALARP Bill Code: | Not reported |

---

**K87** **AT&T MOBILITY - HOWE AVE (USID9672)** **Sacramento Co. ML** **S129164752**
**SE** **1750 HOWE AVE STE 102** **N/A**
**< 1/8** **SACRAMENTO, CA 95825**
**0.052 mi.**
**277 ft.** **Site 2 of 9 in cluster K**

**Relative:** Sacramento Co. ML:
**Lower**

| | |
|---|---|
| **Actual:** Name: | AT&T MOBILITY - HOWE AVE (USID9672) |
| **40 ft.** Address: | 1750 HOWE AVE STE 102 |
| City,State,Zip: | SACRAMENTO, CA 95825 |
| Facility Id: | Not reported |
| Facility Status: | Not reported |
| FD: | Not reported |
| Billing Codes BP: | A |
| Billing Codes UST: | Not reported |
| WG Bill Code: | Not reported |
| Target Property Bill Cod: | Not reported |
| Food Bill Code: | Not reported |
| CUPA Permit Date: | Not reported |
| HAZMAT Permit Date: | Not reported |
| HAZMAT Inspection Date: | Not reported |
| Hazmat Date BP Received: | Not reported |
| UST Permit Dt: | Not reported |
| UST Inspection Date: | Not reported |
| UST Tank Test Date: | Not reported |
| Number of Tanks: | Not reported |
| UST Tank Test Date: | Not reported |
| SIC Code: | Not reported |

**AT&T MOBILITY - HOWE AVE (USID9672) (Continued)** **S129164752**

| | |
|---|---|
| Tier Permitting: | Not reported |
| AST Bill Code: | Not reported |
| CALARP Bill Code: | Not reported |

---

**K88** **AT & T MOBILITY** **RCRA NonGen / NLR** **1024857946**
**SE** **1750 HOWE AVE** **CAL000423585**
**< 1/8** **SACRAMENTO, CA 95825**
**0.052 mi.**
**277 ft.** **Site 3 of 9 in cluster K**

**Relative:** **Lower**

**Actual:** **40 ft.**

RCRA Listings:

| | |
|---|---|
| Date Form Received by Agency: | 20161229 |
| Handler Name: | At & T Mobility |
| Handler Address: | 1750 Howe Ave |
| Handler City,State,Zip: | SACRAMENTO, CA 95825 |
| EPA ID: | CAL000423585 |
| Contact Name: | DERONICA LAMB |
| Contact Address: | 308 S. AKARD ST ROOM 1700 |
| Contact City,State,Zip: | DALLAS, TX 75202-0000 |
| Contact Telephone: | 214-741-0464 |
| Contact Fax: | 214-464-1424 |
| Contact Email: | DR1429@ATT.COM |
| Contact Title: | Not reported |
| EPA Region: | 09 |
| Land Type: | Not reported |
| Federal Waste Generator Description: | Not a generator, verified |
| Non-Notifier: | Not reported |
| Biennial Report Cycle: | Not reported |
| Accessibility: | Not reported |
| Active Site Indicator: | Handler Activities |
| State District Owner: | Not reported |
| State District: | Not reported |
| Mailing Address: | 308 S. AKARD ST. ROOM 1700 |
| Mailing City,State,Zip: | DALLAS, TX 75202-0000 |
| Owner Name: | New Cingular Wireless Pcs, Llc |
| Owner Type: | Other |
| Operator Name: | Deronica Lamb |
| Operator Type: | Other |
| Short-Term Generator Activity: | No |
| Importer Activity: | No |
| Mixed Waste Generator: | No |
| Transporter Activity: | No |
| Transfer Facility Activity: | No |
| Recycler Activity with Storage: | No |
| Small Quantity On-Site Burner Exemption: | No |
| Smelting Melting and Refining Furnace Exemption: | No |
| Underground Injection Control: | No |
| Off-Site Waste Receipt: | No |
| Universal Waste Indicator: | Yes |
| Universal Waste Destination Facility: | Yes |
| Federal Universal Waste: | No |
| Active Site State-Reg Handler: | --- |
| Federal Facility Indicator: | Not reported |
| Hazardous Secondary Material Indicator: | N |
| Sub-Part K Indicator: | Not reported |
| 2018 GPRA Permit Baseline: | Not on the Baseline |
| 2018 GPRA Renewals Baseline: | Not on the Baseline |
| 202 GPRA Corrective Action Baseline: | No |

**AT & T MOBILITY (Continued)** **1024857946**

| | |
|---|---|
| Subject to Corrective Action Universe: | No |
| Non-TSDFs Where RCRA CA has Been Imposed Universe: | No |
| Corrective Action Priority Ranking: | No NCAPS ranking |
| Environmental Control Indicator: | No |
| Institutional Control Indicator: | No |
| Human Exposure Controls Indicator: | N/A |
| Groundwater Controls Indicator: | N/A |
| Significant Non-Complier Universe: | No |
| Unaddressed Significant Non-Complier Universe: | No |
| Addressed Significant Non-Complier Universe: | No |
| Significant Non-Complier With a Compliance Schedule Universe: | No |
| Financial Assurance Required: | Not reported |
| Handler Date of Last Change: | 20180907 |
| Recognized Trader-Importer: | No |
| Recognized Trader-Exporter: | No |
| Importer of Spent Lead Acid Batteries: | No |
| Exporter of Spent Lead Acid Batteries: | No |
| Recycler Activity Without Storage: | No |
| Manifest Broker: | No |
| Sub-Part P Indicator: | No |

Handler - Owner Operator:

| | |
|---|---|
| Owner/Operator Indicator: | Owner |
| Owner/Operator Name: NEW CINGULAR WIRELESS PCS, LLC | |
| Legal Status: | Other |
| Date Became Current: | Not reported |
| Date Ended Current: | Not reported |
| Owner/Operator Address: | 308 S. AKARD ST. ROOM 1700 |
| Owner/Operator City,State,Zip: | DALLAS, TX 75202-0000 |
| Owner/Operator Telephone: | 214-741-0464 |
| Owner/Operator Telephone Ext: | Not reported |
| Owner/Operator Fax: | Not reported |
| Owner/Operator Email: | Not reported |

| | |
|---|---|
| Owner/Operator Indicator: | Operator |
| Owner/Operator Name: DERONICA LAMB | |
| Legal Status: | Other |
| Date Became Current: | Not reported |
| Date Ended Current: | Not reported |
| Owner/Operator Address: | 308 S. AKARD ST ROOM 1700 |
| Owner/Operator City,State,Zip: | DALLAS, TX 75202-0000 |
| Owner/Operator Telephone: | 214-741-0464 |
| Owner/Operator Telephone Ext: | Not reported |
| Owner/Operator Fax: | Not reported |
| Owner/Operator Email: | Not reported |

Historic Generators:

| | |
|---|---|
| Receive Date: | 20161229 |
| Handler Name: AT & T MOBILITY | |
| Federal Waste Generator Description: | Not a generator, verified |
| State District Owner: | Not reported |
| Large Quantity Handler of Universal Waste: | No |
| Recognized Trader Importer: | No |
| Recognized Trader Exporter: | No |
| Spent Lead Acid Battery Importer: | No |

**AT & T MOBILITY (Continued)** **1024857946**

Spent Lead Acid Battery Exporter: No
Current Record: Yes
Non Storage Recycler Activity: Not reported
Electronic Manifest Broker: Not reported

List of NAICS Codes and Descriptions:
NAICS Code: 56299
NAICS Description: ALL OTHER WASTE MANAGEMENT SERVICES

Facility Has Received Notices of Violations:
Violations: No Violations Found

Evaluation Action Summary:
Evaluations: No Evaluations Found

---

**K89** **SONO BELLO BODY CONTOUR CENTER** **Sacramento Co. ML** **S128619830**
**SE** **1750 HOWE AVE STE 500** **N/A**
**< 1/8** **SACRAMENTO, CA 95825**
**0.052 mi.**
**277 ft.** **Site 4 of 9 in cluster K**

**Relative:** Sacramento Co. ML:
**Lower**
**Actual:** Name: SONO BELLO BODY CONTOUR CENTER
**40 ft.** Address: 1750 HOWE AVE STE 500
City,State,Zip: SACRAMENTO, CA 95825
Facility Id: Not reported
Facility Status: Not reported
FD: Not reported
Billing Codes BP: A
Billing Codes UST: Not reported
WG Bill Code: Not reported
Target Property Bill Cod: Not reported
Food Bill Code: Not reported
CUPA Permit Date: Not reported
HAZMAT Permit Date: Not reported
HAZMAT Inspection Date: Not reported
Hazmat Date BP Received: Not reported
UST Permit Dt: Not reported
UST Inspection Date: Not reported
UST Tank Test Date: Not reported
Number of Tanks: Not reported
UST Tank Test Date: Not reported
SIC Code: Not reported
Tier Permitting: Not reported
AST Bill Code: Not reported
CALARP Bill Code: Not reported

**K90** **HOWE AVE** **AST** **A100324008**
**SE** **1750 HOWE AVENUE** **N/A**
**< 1/8** **SACRAMENTO, CA**
**0.052 mi.**
**277 ft.** **Site 5 of 9 in cluster K**

**Relative:** **Lower**
**Actual:** **40 ft.**

AST:

| | |
|---|---|
| Name: | HOWE AVE |
| Address: | 1750 HOWE AVENUE |
| City/Zip: | SACRAMENTO, |
| Certified Unified Program Agencies: | Sacramento |
| Owner: | AT & T WIRELESS |
| Total Gallons: | 2,000 |
| CERSID: | Not reported |
| Facility ID: | Not reported |
| Business Name: | Not reported |
| Phone: | Not reported |
| Fax: | Not reported |
| Mailing Address: | Not reported |
| Mailing Address City: | Not reported |
| Mailing Address State: | Not reported |
| Mailing Address Zip Code: | Not reported |
| Operator Name: | Not reported |
| Operator Phone: | Not reported |
| Owner Phone: | Not reported |
| Owner Mail Address: | Not reported |
| Owner State: | Not reported |
| Owner Zip Code: | Not reported |
| Owner Country: | Not reported |
| Property Owner Name: | Not reported |
| Property Owner Phone: | Not reported |
| Property Owner Mailing Address: | Not reported |
| Property Owner City: | Not reported |
| Property Owner Stat : | Not reported |
| Property Owner Zip Code: | Not reported |
| Property Owner Country: | Not reported |
| EPAID: | Not reported |

---

**K91** **AT&T MOBILITY - HOWE AVE (USID9672)** **CERS HAZ WASTE** **S121794585**
**SE** **1750 HOWE AVE** **CERS** **N/A**
**< 1/8** **SACRAMENTO, CA 95825**
**0.052 mi.**
**277 ft.** **Site 6 of 9 in cluster K**

**Relative:** **Lower**
**Actual:** **40 ft.**

CERS HAZ WASTE:

| | |
|---|---|
| Name: | AT&T MOBILITY - HOWE AVE (USID9672) |
| Address: | 1750 HOWE AVE |
| City,State,Zip: | SACRAMENTO, CA 95825 |
| Site ID: | 94962 |
| CERS ID: | 10219597 |
| CERS Description: | Hazardous Waste Generator |

CERS:

| | |
|---|---|
| Name: | AT&T MOBILITY - HOWE AVE (USID9672) |
| Address: | 1750 HOWE AVE |
| City,State,Zip: | SACRAMENTO, CA 95825 |
| Site ID: | 94962 |
| CERS ID: | 10219597 |
| CERS Description: | Chemical Storage Facilities |

**AT&T MOBILITY - HOWE AVE (USID9672) (Continued)** **S121794585**

Evaluation:

| | |
|---|---|
| Eval General Type: | Compliance Evaluation Inspection |
| Eval Date: | 05-31-2022 |
| Violations Found: | No |
| Eval Type: | Routine done by local agency |
| Eval Notes: | Inspection report emailed to Eric Murray, Environmental Site Manager, at em6541@att.com due to COVID-19. No violations observed at the time of inspection. |
| Eval Division: | Sacramento County Env Management Department |
| Eval Program: | HMRRP |
| Eval Source: | CERS, |

| | |
|---|---|
| Eval General Type: | Other/Unknown |
| Eval Date: | 02-06-2014 |
| Violations Found: | No |
| Eval Type: | Other, not routine, done by local agency |
| Eval Notes: | Not reported |
| Eval Division: | Sacramento County Env Management Department |
| Eval Program: | APSA |
| Eval Source: | CERS, |

| | |
|---|---|
| Eval General Type: | Compliance Evaluation Inspection |
| Eval Date: | 05-08-2017 |
| Violations Found: | No |
| Eval Type: | Routine done by local agency |
| Eval Notes: | No violations were observed during the time of inspection. If you have any questions, you may contact Monica Boatright at boatrightm@saccounty.net or 916-875-8476. |
| Eval Division: | Sacramento County Env Management Department |
| Eval Program: | HMRRP |
| Eval Source: | CERS, |

| | |
|---|---|
| Eval General Type: | Other/Unknown |
| Eval Date: | 05-08-2017 |
| Violations Found: | No |
| Eval Type: | Other, not routine, done by local agency |
| Eval Notes: | No violations were observed during the time of inspection. If you have any questions, you may contact Monica Boatright at boatrightm@saccounty.net or 916-875-8476. |
| Eval Division: | Sacramento County Env Management Department |
| Eval Program: | APSA |
| Eval Source: | CERS, |

| | |
|---|---|
| Eval General Type: | Other/Unknown |
| Eval Date: | 05-31-2022 |
| Violations Found: | No |
| Eval Type: | Other, not routine, done by local agency |
| Eval Notes: | * HOME TO FA0009416 Inspection report emailed to Eric Murray, Environmental Site Manager, at em6541@att.com due to COVID-19. No violations observed at the time of inspection. The facility is no longer APSA applicable. The 6,000 gallon tank of Diesel located in the Generator Area is locked out/tagged out. The diesel has been removed from the tank, and a separate 120 gallon belly tank of Diesel is connected to the generator. Mr. Murray stated they are in the process of removing the tank and submitting the hazardous waste tank closure form. |
| Eval Division: | Sacramento County Env Management Department |

**AT&T MOBILITY - HOWE AVE (USID9672) (Continued)** **S121794585**

Eval Program: APSA
Eval Source: CERS,

Eval General Type: Compliance Evaluation Inspection
Eval Date: 02-06-2014
Violations Found: No
Eval Type: Routine done by local agency
Eval Notes: no violations at time of inspection
Eval Division: Sacramento County Env Management Department
Eval Program: HMRRP
Eval Source: CERS,

Coordinates:
Site ID: 94962
Facility Name: AT&T MOBILITY - HOWE AVE (USID9672)
Env Int Type Code: HMBP
Program ID: 10219597
Coord Name: Not reported
Ref Point Type Desc: Center of a facility or station.,
Latitude: 38.597040
Longitude: -121.414630

Affiliation:
Affiliation Type Desc: Environmental Contact
Entity Name: AT&T EH&S Hotline - Option #1
Entity Title: Not reported
Affiliation Address: 311 S. Akard Street, Floor 12
Affiliation City: Dallas
Affiliation State: TX
Affiliation Country: Not reported
Affiliation Zip: 75202
Affiliation Phone: ,

Affiliation Type Desc: Parent Corporation
Entity Name: AT&T Mobility
Entity Title: Not reported
Affiliation Address: Not reported
Affiliation City: Not reported
Affiliation State: Not reported
Affiliation Country: Not reported
Affiliation Zip: Not reported
Affiliation Phone: ,

Affiliation Type Desc: Document Preparer
Entity Name: Peter Burnell, Sigma Consultants, Inc.
Entity Title: Not reported
Affiliation Address: Not reported
Affiliation City: Not reported
Affiliation State: Not reported
Affiliation Country: Not reported
Affiliation Zip: Not reported
Affiliation Phone: ,

Affiliation Type Desc: Facility Mailing Address
Entity Name: Mailing Address
Entity Title: Not reported

**AT&T MOBILITY - HOWE AVE (USID9672) (Continued)** **S121794585**

| | |
|---|---|
| Affiliation Address: | 311 S. Akard Street, Floor 12 |
| Affiliation City: | Dallas |
| Affiliation State: | TX |
| Affiliation Country: | Not reported |
| Affiliation Zip: | 75202 |
| Affiliation Phone: | , |
| | |
| Affiliation Type Desc: | Identification Signer |
| Entity Name: | Jeremy McGrue |
| Entity Title: | National EPCRA Manager |
| Affiliation Address: | Not reported |
| Affiliation City: | Not reported |
| Affiliation State: | Not reported |
| Affiliation Country: | Not reported |
| Affiliation Zip: | Not reported |
| Affiliation Phone: | , |
| | |
| Affiliation Type Desc: | Operator |
| Entity Name: | AT&T Mobility |
| Entity Title: | Not reported |
| Affiliation Address: | Not reported |
| Affiliation City: | Not reported |
| Affiliation State: | Not reported |
| Affiliation Country: | Not reported |
| Affiliation Zip: | Not reported |
| Affiliation Phone: | (800) 566-9347, |
| | |
| Affiliation Type Desc: | CUPA District |
| Entity Name: | Sacramento County Environmental Management Departm |
| Entity Title: | Not reported |
| Affiliation Address: | 11080 WHITE ROCK ROAD, STE. 200 |
| Affiliation City: | RANCHO CORDOVA |
| Affiliation State: | CA |
| Affiliation Country: | Not reported |
| Affiliation Zip: | 95670 |
| Affiliation Phone: | (916) 875-8550, |
| | |
| Affiliation Type Desc: | Legal Owner |
| Entity Name: | New Cingular Wireless PCS, LLC dba AT&T Mobility |
| Entity Title: | Not reported |
| Affiliation Address: | 311 S. Akard Street, Floor 12 |
| Affiliation City: | Dallas |
| Affiliation State: | TX |
| Affiliation Country: | United States |
| Affiliation Zip: | 75202 |
| Affiliation Phone: | (469) 295-2319, |

**K92** **AT&T MOBILITY - HOWE AVE (USID9672)** **AST** **A100417345**
**SE** **1750 HOWE AVE** **N/A**
**< 1/8** **SACRAMENTO, CA 95825**
**0.052 mi.**
**277 ft.** **Site 7 of 9 in cluster K**

**Relative:** AST:
**Lower**

**Actual:**
**40 ft.**

| | |
|---|---|
| Name: | AT&T MOBILITY - HOWE AVE (USID9672) |
| Address: | 1750 HOWE AVE |
| City/Zip: | SACRAMENTO,95825 |
| Certified Unified Program Agencies: | Not reported |
| Owner: | New Cingular Wireless PCS, LLC dba AT&T Mobility |
| Total Gallons: | Not reported |
| CERSID: | 10219597 |
| Facility ID: | FA0009416 |
| Business Name: | AT&T Mobility |
| Phone: | 8006382822 |
| Fax: | 9259739584 |
| Mailing Address: | 308 S. Akard St., Room 1708 |
| Mailing Address City: | Dallas |
| Mailing Address State: | TX |
| Mailing Address Zip Code: | 75202 |
| Operator Name: | AT&T Mobility |
| Operator Phone: | 916-972-7795 |
| Owner Phone: | 214-464-2626 |
| Owner Mail Address: | 308 S. Akard St., Room 1708 |
| Owner State: | TX |
| Owner Zip Code: | 75202 |
| Owner Country: | United States |
| Property Owner Name: | New Cingular Wireless PCS, LLC dba AT&T Mobility |
| Property Owner Phone: | 214-464-2626 |
| Property Owner Mailing Address: | 308 S. Akard St., Room 1708 |
| Property Owner City: | Dallas |
| Property Owner Stat : | TX |
| Property Owner Zip Code: | 75202 |
| Property Owner Country: | United States |
| EPAID: | Not reported |

---

**K93** **KIMMEL MANAGEMENT COMPANY** **Sacramento Co. ML** **S105269792**
**SE** **1750 HOWE AV #590** **N/A**
**< 1/8** **SACRAMENTO, CA 95825**
**0.052 mi.**
**277 ft.** **Site 8 of 9 in cluster K**

**Relative:** Sacramento Co. ML:
**Lower**

**Actual:**
**40 ft.**

| | |
|---|---|
| Name: | KIMMEL MANAGEMENT COMPANY |
| Address: | 1750 HOWE AV #590 |
| City,State,Zip: | SACRAMENTO, CA 95825 |
| Facility Id: | Not reported |
| Facility Status: | Inactive. Included on a listing no longer updated. |
| FD: | C |
| Billing Codes BP: | Disclaimer |
| Billing Codes UST: | No Tanks |
| WG Bill Code: | Oil Changed by Outside Company-No Fee |
| Target Property Bill Cod: | 50 |
| Food Bill Code: | 50 |
| CUPA Permit Date: | Not reported |
| HAZMAT Permit Date: | Not reported |
| HAZMAT Inspection Date: | Not reported |
| Hazmat Date BP Received: | Not reported |

**KIMMEL MANAGEMENT COMPANY (Continued)** **S105269792**

| | |
|---|---|
| UST Permit Dt: | Not reported |
| UST Inspection Date: | Not reported |
| UST Tank Test Date: | Not reported |
| Number of Tanks: | 0 |
| UST Tank Test Date: | Not reported |
| SIC Code: | Not reported |
| Tier Permitting: | Not reported |
| AST Bill Code: | Not reported |
| CALARP Bill Code: | Not reported |

---

**K94** **AESTHETIC PHYS OF CA DBA SONO** **RCRA NonGen / NLR 1024866578**
**SE** **1750 HOWE AVE, STE 500** **E MANIFEST CAL000435165**
**< 1/8** **SACRAMENTO, CA 95825**
**0.052 mi.**
**277 ft.** **Site 9 of 9 in cluster K**

**Relative:** **Lower**

**Actual:** **40 ft.**

RCRA Listings:

| | |
|---|---|
| Date Form Received by Agency: | 20180423 |
| Handler Name: | Aesthetic Physicians Of California Inc Dba Sono Bello |
| Handler Address: | 1750 Howe Ave Ste 500 |
| Handler City,State,Zip: | SACRAMENTO, CA 95825 |
| EPA ID: | CAL000435165 |
| Contact Name: | THOMAS KRECH |
| Contact Address: | 8525 E PINNACLE PEAK RD STE 101 |
| Contact City,State,Zip: | SCOTTSDALE, AZ 85255 |
| Contact Telephone: | 480-385-9523 |
| Contact Fax: | Not reported |
| Contact Email: | TKRECH@SONOBELLO.COM |
| Contact Title: | Not reported |
| EPA Region: | 09 |
| Land Type: | Not reported |
| Federal Waste Generator Description: | Not a generator, verified |
| Non-Notifier: | Not reported |
| Biennial Report Cycle: | Not reported |
| Accessibility: | Not reported |
| Active Site Indicator: | Handler Activities |
| State District Owner: | Not reported |
| State District: | Not reported |
| Mailing Address: | 8525 E PINNACLE PEAK RD STE 101 |
| Mailing City,State,Zip: | SCOTTSDALE, AZ 85255 |
| Owner Name: | Aesthetic Physicians Of Ca Inc |
| Owner Type: | Other |
| Operator Name: | Thomas Krech |
| Operator Type: | Other |
| Short-Term Generator Activity: | No |
| Importer Activity: | No |
| Mixed Waste Generator: | No |
| Transporter Activity: | No |
| Transfer Facility Activity: | No |
| Recycler Activity with Storage: | No |
| Small Quantity On-Site Burner Exemption: | No |
| Smelting Melting and Refining Furnace Exemption: | No |
| Underground Injection Control: | No |
| Off-Site Waste Receipt: | No |
| Universal Waste Indicator: | Yes |
| Universal Waste Destination Facility: | Yes |
| Federal Universal Waste: | No |
| Active Site State-Reg Handler: | --- |

**AESTHETIC PHYS OF CA DBA SONO (Continued)** **1024866578**

| | |
|---|---|
| Federal Facility Indicator: | Not reported |
| Hazardous Secondary Material Indicator: | N |
| Sub-Part K Indicator: | Not reported |
| 2018 GPRA Permit Baseline: | Not on the Baseline |
| 2018 GPRA Renewals Baseline: | Not on the Baseline |
| 202 GPRA Corrective Action Baseline: | No |
| Subject to Corrective Action Universe: | No |
| Non-TSDFs Where RCRA CA has Been Imposed Universe: | No |
| Corrective Action Priority Ranking: | No NCAPS ranking |
| Environmental Control Indicator: | No |
| Institutional Control Indicator: | No |
| Human Exposure Controls Indicator: | N/A |
| Groundwater Controls Indicator: | N/A |
| Significant Non-Complier Universe: | No |
| Unaddressed Significant Non-Complier Universe: | No |
| Addressed Significant Non-Complier Universe: | No |
| Significant Non-Complier With a Compliance Schedule Universe: | No |
| Financial Assurance Required: | Not reported |
| Handler Date of Last Change: | 20180907 |
| Recognized Trader-Importer: | No |
| Recognized Trader-Exporter: | No |
| Importer of Spent Lead Acid Batteries: | No |
| Exporter of Spent Lead Acid Batteries: | No |
| Recycler Activity Without Storage: | No |
| Manifest Broker: | No |
| Sub-Part P Indicator: | No |

Handler - Owner Operator:

| | |
|---|---|
| Owner/Operator Indicator: | Owner |
| Owner/Operator Name: | AESTHETIC PHYSICIANS OF CA INC |
| Legal Status: | Other |
| Date Became Current: | Not reported |
| Date Ended Current: | Not reported |
| Owner/Operator Address: | 8525 E PINNACLE PEAK RD STE 101 |
| Owner/Operator City,State,Zip: | SCOTTSDALE, AZ 85255 |
| Owner/Operator Telephone: | 480-385-9523 |
| Owner/Operator Telephone Ext: | Not reported |
| Owner/Operator Fax: | Not reported |
| Owner/Operator Email: | Not reported |

| | |
|---|---|
| Owner/Operator Indicator: | Operator |
| Owner/Operator Name: | THOMAS KRECH |
| Legal Status: | Other |
| Date Became Current: | Not reported |
| Date Ended Current: | Not reported |
| Owner/Operator Address: | 8525 E PINNACLE PEAK RD STE 101 |
| Owner/Operator City,State,Zip: | SCOTTSDALE, AZ 85255 |
| Owner/Operator Telephone: | 480-385-9523 |
| Owner/Operator Telephone Ext: | Not reported |
| Owner/Operator Fax: | Not reported |
| Owner/Operator Email: | Not reported |

Historic Generators:

| | |
|---|---|
| Receive Date: | 20180423 |
| Handler Name: | AESTHETIC PHYSICIANS OF CALIFORNIA INC DBA SONO BELLO |

**AESTHETIC PHYS OF CA DBA SONO (Continued)** **1024866578**

| | |
|---|---|
| Federal Waste Generator Description: | Not a generator, verified |
| State District Owner: | Not reported |
| Large Quantity Handler of Universal Waste: | No |
| Recognized Trader Importer: | No |
| Recognized Trader Exporter: | No |
| Spent Lead Acid Battery Importer: | No |
| Spent Lead Acid Battery Exporter: | No |
| Current Record: | Yes |
| Non Storage Recycler Activity: | Not reported |
| Electronic Manifest Broker: | Not reported |

List of NAICS Codes and Descriptions:

| | |
|---|---|
| NAICS Code: | 325414 |
| NAICS Description: | BIOLOGICAL PRODUCT (EXCEPT DIAGNOSTIC) MANUFACTURING |

Facility Has Received Notices of Violations:

| | |
|---|---|
| Violations: | No Violations Found |

Evaluation Action Summary:

| | |
|---|---|
| Evaluations: | No Evaluations Found |

E MANIFEST:

| | |
|---|---|
| Manifest Tracking Number: | 016246952FLE |
| Last Updated Date: | 20211111 |
| Shipped Date: | 20211021 |
| Received Date: | 20211109 |
| Manifest Status: | Signed |
| Submission Type: | DataImage5Copy |
| Origin Type: | Service |
| Generator EPA ID: | CAL000435165 |
| Generator Name: | Aesthetic Phys Of Ca Dba Sono |
| Generator Location Street Number: | Not reported |
| Generator Location Street 1: | 1750 HOWE AVE, STE 500 |
| Generator Location Street 2: | Not reported |
| Generator Location City: | SACRAMENTO |
| Generator Location State: | CA |
| Generator Location Zip: | 95825-3338 |
| Generator Mail Street Number: | Not reported |
| Generator Mail Street 1: | 1750 Howe Ave Ste 500 |
| Generator Mail Street 2: | Not reported |
| Generator Mail City: | Sacramento |
| Generator Mail Zip: | 95825 |
| Generator Mail State: | CA |
| Generator Contact Company Name: | Not reported |
| Designated Facility EPA ID: | CAD008364432 |
| Designated Facility Name: | Rho Chem Llc |
| Designated Facility Mail Street Number: | Not reported |
| Designated Facility Mail Street 1: | Not reported |
| Designated Facility Mail Street 2: | 425 Isis Ave. |
| Designated Facility Mail City: | Inglewood |
| Designated Facility Mail Zip: | 90301 |
| Designated Facility Mail State: | CA |
| Designated Facility Location Street Number: | Not reported |
| Designated Facility Location Street 1: | 425 Isis Ave. |

**AESTHETIC PHYS OF CA DBA SONO (Continued)** **1024866578**

Designated Facility Location Street 2: Not reported
Designated Facility Location City: Inglewood
Designated Facility Location Zip: 90301
Designated Facility Location State: CA
Designated Facility Contact Company Name: Not reported
Manifest Residue Indicator: N
Rejection Indicator: N

Federal Waste:
Manifest Tracking Number: 016246952FLE
Waste Line Number: 1
Federal Waste Code: D001
Federal Waste: IGNITABLE WASTE

Manifest Tracking Number: 016246952FLE
Waste Line Number: 1
Federal Waste Code: D005
Federal Waste: BARIUM

Manifest Tracking Number: 016246952FLE
Waste Line Number: 1
Federal Waste Code: D007
Federal Waste: CHROMIUM

Manifest Tracking Number: 016246952FLE
Waste Line Number: 1
Federal Waste Code: D022
Federal Waste: CHLOROFORM

Manifest Tracking Number: 016246952FLE
Waste Line Number: 1
Federal Waste Code: D024
Federal Waste: M-CRESOL

State Waste:
Manifest Tracking Number: 016246952FLE
Waste Line Number: 1
State Waste Code Owner: CA
State Waste Code: 311
State Waste: Pharmaceutical waste

Transporter:
Manifest Tracking Number: 016246952FLE
Transporter Line Number: 1
Transporter EPA ID: MNS000110924
Transporter Name: Clean Earth Specialty Waste Solutions

Waste Line:
Manifest Tracking Number: 016246952FLE
Waste Line Number: 1
U.S. DOT Hazardous Indicator: Y
U.S. DOT ID Number: UN3248
U.S. DOT Description: Un3248, Waste Medicine, Liquid, Flammable, Toxic, N.O.S. (Alcohol, Phenol), 3 (6.1), Pg Ii, (Ltd Qty), Erg#131
Non-Hazardous Waste Description: Not reported

**AESTHETIC PHYS OF CA DBA SONO (Continued)** **1024866578**

| | |
|---|---|
| Number of Containers: | 2 |
| Container Type Code: | DF |
| Container Type Description: | Fiberboard or plastic drums, barrels, kegs |
| Waste Quantity: | 16 |
| Quantity Unit of Measure Code: | P |
| Quantity Unit of Measure Description: | Pounds |
| Waste Quantity, in Tons: | 0.008 |
| Acute Waste Quantity, in Tons: | 0 |
| Non-Acute Waste Quantity, in Tons: | 0.008 |
| Waste Quantity, in Kilograms: | 7.2562404 |
| Acute Waste Quantity, in Kilograms: | 0 |
| Non-Acute Waste Quantity, in Kilorgrams: | 7.2562404 |
| Management Method Code: | H141 |
| Management Method Description: | STORAGE, BULKING AND/OR TRANSFER OFF SITE |
| Waste Residue Indicator: | N |
| Quantity Discrepancy Indicator: | N |
| Waste Type Discrepancy Indicator: | N |
| Waste Density: | Not reported |
| Waste Density Unit of Measure Code: | Not reported |
| Waste Density Unit of Measure Description: | Not reported |
| Form Code: | Not reported |
| Form Code Description: | Not reported |
| Source Code: | Not reported |
| Source Code Description: | Not reported |
| Waste Minimization Code: | Not reported |
| Waste Minimization Code Description: | Not reported |
| Consent Number: | Not reported |
| EPA Waste Indicator: | Y |

---

**L95** **KEYSTONE MOTORS** **EDR Hist Auto** **1009026317**
**ENE** **1971 FULTON AVE** **N/A**
**< 1/8** **SACRAMENTO, CA**
**0.054 mi.**
**285 ft.** **Site 1 of 4 in cluster L**

**Relative:** EDR Hist Auto
**Higher**

**Actual:** Year: Name: Type:
**53 ft.** 1970 KEYSTONE MOTORS AUTOMOBILE DEALERS-USED CARS

---

**M96** **HOLIDAY MOTORS** **EDR Hist Auto** **1009023674**
**East** **1813 FULTON AVE** **N/A**
**< 1/8** **SACRAMENTO, CA**
**0.060 mi.**
**318 ft.** **Site 1 of 10 in cluster M**

**Relative:** EDR Hist Auto
**Higher**

**Actual:** Year: Name: Type:
**48 ft.** 1970 HOLIDAY MOTORS AUTOMOBILE DEALERS-USED CARS

**M97** **BUDGET RENT A CAR SYSTEM INC** **HWTS** **S113152880**
**East** **1813 FULTON AVE** **HAZNET** **N/A**
**< 1/8** **SACRAMENTO, CA 95825** **Sacramento Co. ML**
**0.060 mi.**
**318 ft.** **Site 2 of 10 in cluster M**

**Relative:**
**Higher**

**Actual:**
**48 ft.**

HWTS:

| | |
|---|---|
| Name: | BUDGET RENT A CAR SYSTEM INC |
| Address: | 1813 FULTON AVE |
| Address 2: | Not reported |
| City,State,Zip: | SACRAMENTO, CA 95825 |
| EPA ID: | CAL000333340 |
| Inactive Date: | 10/24/2014 |
| Create Date: | 06/05/2008 |
| Last Act Date: | Not reported |
| Mailing Name: | Not reported |
| Mailing Address: | 6 SYLVAN WAY |
| Mailing Address 2: | Not reported |
| Mailing City,State,Zip: | PARSIPPANY, NJ 70540000 |
| Owner Name: | BUDGET RENT A CAR SYSTEM INC |
| Owner Address: | 6 SYLVAN WAY |
| Owner Address 2: | Not reported |
| Owner City,State,Zip: | PARISIPPANY, NJ 70540000 |
| Owner Phone: | Not reported |
| Owner Fax: | Not reported |
| Contact Name: | ROSE PELINO, PE |
| Contact Address: | 6 SYLVAN WAY |
| Contact Address 2: | Not reported |
| City,State,Zip: | PARSIPPANY, NJ 7054 |
| Contact Phone: | Not reported |
| Contact Fax: | Not reported |
| Facility Status: | Inactive |
| Facility Type: | PERMANENT |
| Category: | STATE |
| Latitude: | 38.59862 |
| Longitude: | -121.40225 |

NAICS:

| | |
|---|---|
| EPA ID: | CAL000333340 |
| Create Date: | 2008-06-05 11:01:28.713 |
| NAICS Code: | 532111 |
| NAICS Description: | Passenger Car Rental |
| Issued EPA ID Date: | 2008-06-05 11:01:28.68000 |
| Inactive Date: | 2014-10-24 00:00:00 |
| Facility Name: | BUDGET RENT A CAR SYSTEM INC |
| Facility Address: | 1813 FULTON AVE |
| Facility Address 2: | Not reported |
| Facility City: | SACRAMENTO |
| Facility County: | Not reported |
| Facility State: | CA |
| Facility Zip: | 95825 |

HAZNET:

| | |
|---|---|
| Name: | BUDGET RENT A CAR SYSTEM INC |
| Address: | 1813 FULTON AVE |
| Address 2: | Not reported |
| City,State,Zip: | SACRAMENTO, CA 95825 |
| Contact: | ROSE PELINO, PE |

**BUDGET RENT A CAR SYSTEM INC (Continued)** **S113152880**

| | |
|---|---|
| Telephone: | 9734963447 |
| Mailing Name: | Not reported |
| Mailing Address: | 6 SYLVAN WAY |
| Year: | 2013 |
| Gepaid: | CAL000333340 |
| TSD EPA ID: | CAT080013352 |
| CA Waste Code: | 343 - Unspecified organic liquid mixture |
| Disposal Method: | H039 - Other Recovery Of Reclamation For Reuse Including Acid Regeneration, Organics Recovery Ect |
| Tons: | 1.428 |
| Year: | 2013 |
| Gepaid: | CAL000333340 |
| TSD EPA ID: | CAD009466392 |
| CA Waste Code: | 512 - Other empty containers 30 gallons or more |
| Disposal Method: | H129 - Other Treatment |
| Tons: | 9 |
| Year: | 2011 |
| Gepaid: | CAL000333340 |
| TSD EPA ID: | CAT080013352 |
| CA Waste Code: | 223 - Unspecified oil-containing waste |
| Disposal Method: | H039 - Other Recovery Of Reclamation For Reuse Including Acid Regeneration, Organics Recovery Ect |
| Tons: | 0.14595 |
| Year: | 2011 |
| Gepaid: | CAL000333340 |
| TSD EPA ID: | CAD097030993 |
| CA Waste Code: | 352 - Other organic solids |
| Disposal Method: | H141 - Storage, Bulking, And/Or Transfer Off Site--No Treatment/Reovery (H010-H129) Or (H131-H135) |
| Tons: | 0.45 |
| Year: | 2009 |
| Gepaid: | CAL000333340 |
| TSD EPA ID: | TXD077603371 |
| CA Waste Code: | 212 - Oxygenated solvents (acetone, butanol, ethyl acetate, etc.) |
| Disposal Method: | H141 - Storage, Bulking, And/Or Transfer Off Site--No Treatment/Reovery (H010-H129) Or (H131-H135) |
| Tons: | 0.125 |
| Year: | 2008 |
| Gepaid: | CAL000333340 |
| TSD EPA ID: | TXD077603371 |
| CA Waste Code: | 212 - Oxygenated solvents (acetone, butanol, ethyl acetate, etc.) |
| Disposal Method: | H061 - Fuel Blending Prior To Energy Recovery At Another Site |
| Tons: | 0.758 |

Additional Information:

| | |
|---|---|
| Year: | 2013 |
| Gen EPA ID: | CAL000333340 |
| Shipment Date: | 20130116 |
| Creation Date: | 4/9/2013 22:15:07 |

**BUDGET RENT A CAR SYSTEM INC (Continued)** **S113152880**

| | |
|---|---|
| Receipt Date: | 20130128 |
| Manifest ID: | 010188990JJK |
| Trans EPA ID: | CAR000171017 |
| Trans Name: | FREMOUW ENVIRONMENTAL SERVICES INC |
| Trans 2 EPA ID: | CAD028277036 |
| Trans 2 Name: | ASBURY ENVIRONMENTAL SERVICES |
| TSDF EPA ID: | CAT080013352 |
| Trans Name: | DEMENNO/KERDOON |
| TSDF Alt EPA ID: | Not reported |
| TSDF Alt Name: | Not reported |
| Waste Code Description: | 343 - Unspecified organic liquid mixture |
| RCRA Code: | D018 |
| Meth Code: | H039 - Other Recovery Of Reclamation For Reuse Including Acid Regeneration, Organics Recovery Ect |
| Quantity Tons: | 0.68 |
| Waste Quantity: | 200 |
| Quantity Unit: | G |
| Additional Code 1: | D001 |
| Additional Code 2: | Not reported |
| Additional Code 3: | Not reported |
| Additional Code 4: | Not reported |
| Additional Code 5: | Not reported |

| | |
|---|---|
| Shipment Date: | 20130115 |
| Creation Date: | 3/7/2013 22:15:23 |
| Receipt Date: | 20130117 |
| Manifest ID: | 010188977JJK |
| Trans EPA ID: | CAR000153395 |
| Trans Name: | C&H VETERAN ENT |
| Trans 2 EPA ID: | Not reported |
| Trans 2 Name: | Not reported |
| TSDF EPA ID: | CAD009466392 |
| Trans Name: | ECOLOGY CONTROL INDUSTRIES |
| TSDF Alt EPA ID: | Not reported |
| TSDF Alt Name: | Not reported |
| Waste Code Description: | 512 - Other empty containers 30 gallons or more |
| RCRA Code: | Not reported |
| Meth Code: | H129 - Other Treatment |
| Quantity Tons: | 9 |
| Waste Quantity: | 18000 |
| Quantity Unit: | P |
| Additional Code 1: | Not reported |
| Additional Code 2: | Not reported |
| Additional Code 3: | Not reported |
| Additional Code 4: | Not reported |
| Additional Code 5: | Not reported |

| | |
|---|---|
| Shipment Date: | 20130115 |
| Creation Date: | 4/9/2013 22:15:07 |
| Receipt Date: | 20130128 |
| Manifest ID: | 010188975JJK |
| Trans EPA ID: | CAR000171017 |
| Trans Name: | FREMOUW ENVIRONMENTAL SERVICES INC |
| Trans 2 EPA ID: | CAD028277036 |
| Trans 2 Name: | ASBURY ENVIRONMENTAL SERVICES |
| TSDF EPA ID: | CAT080013352 |
| Trans Name: | DEMENNO/KERDOON |

**BUDGET RENT A CAR SYSTEM INC (Continued)** **S113152880**

| | |
|---|---|
| TSDF Alt EPA ID: | Not reported |
| TSDF Alt Name: | Not reported |
| Waste Code Description: | 343 - Unspecified organic liquid mixture |
| RCRA Code: | D018 |
| Meth Code: | H039 - Other Recovery Of Reclamation For Reuse Including Acid Regeneration, Organics Recovery Ect |
| Quantity Tons: | 0.748 |
| Waste Quantity: | 220 |
| Quantity Unit: | G |
| Additional Code 1: | D001 |
| Additional Code 2: | Not reported |
| Additional Code 3: | Not reported |
| Additional Code 4: | Not reported |
| Additional Code 5: | Not reported |

Additional Information:

| | |
|---|---|
| Year: | 2011 |
| Gen EPA ID: | CAL000333340 |
| Shipment Date: | 20110304 |
| Creation Date: | 4/27/2011 18:30:52 |
| Receipt Date: | 20110314 |
| Manifest ID: | 007437497JJK |
| Trans EPA ID: | CAD028277036 |
| Trans Name: | ASBURY ENVIRONMENTAL SERVICES |
| Trans 2 EPA ID: | Not reported |
| Trans 2 Name: | Not reported |
| TSDF EPA ID: | CAD097030993 |
| Trans Name: | SIEMENS WATER TECHNOLOGIES CORP |
| TSDF Alt EPA ID: | Not reported |
| TSDF Alt Name: | Not reported |
| Waste Code Description: | 352 - Other organic solids |
| RCRA Code: | Not reported |
| Meth Code: | H141 - Storage, Bulking, And/Or Transfer Off Site--No Treatment/Reovery (H010-H129) Or (H131-H135) |
| Quantity Tons: | 0.45 |
| Waste Quantity: | 900 |
| Quantity Unit: | P |
| Additional Code 1: | Not reported |
| Additional Code 2: | Not reported |
| Additional Code 3: | Not reported |
| Additional Code 4: | Not reported |
| Additional Code 5: | Not reported |
| Shipment Date: | 20110223 |
| Creation Date: | 4/27/2011 18:30:52 |
| Receipt Date: | 20110307 |
| Manifest ID: | 007437113JJK |
| Trans EPA ID: | CAD028277036 |
| Trans Name: | ASBURY ENVIRONMENTAL SERVICES |
| Trans 2 EPA ID: | Not reported |
| Trans 2 Name: | Not reported |
| TSDF EPA ID: | CAT080013352 |
| Trans Name: | DEMENNO / KERDOON |
| TSDF Alt EPA ID: | Not reported |
| TSDF Alt Name: | Not reported |
| Waste Code Description: | 223 - Unspecified oil-containing waste |

**BUDGET RENT A CAR SYSTEM INC (Continued)** **S113152880**

RCRA Code: Not reported
Meth Code: H039 - Other Recovery Of Reclamation For Reuse Including Acid Regeneration, Organics Recovery Ect
Quantity Tons: 0.14595
Waste Quantity: 35
Quantity Unit: G
Additional Code 1: Not reported
Additional Code 2: Not reported
Additional Code 3: Not reported
Additional Code 4: Not reported
Additional Code 5: Not reported

Additional Information:
Year: 2009
Gen EPA ID: CAL000333340

Shipment Date: 20090314
Creation Date: 7/14/2009 18:30:20
Receipt Date: 20090323
Manifest ID: 001744924SKS
Trans EPA ID: TXR000050930
Trans Name: SAFETY-KLEEN SYSTEMS INC
Trans 2 EPA ID: OKD981588791
Trans 2 Name: TRIAD TRANSPORT
TSDF EPA ID: TXD077603371
Trans Name: SAFETY-KLEEN SYSTEMS INC
TSDF Alt EPA ID: Not reported
TSDF Alt Name: Not reported
Waste Code Description: 212 - Oxygenated solvents (acetone, butanol, ethyl acetate, etc.
RCRA Code: D018
Meth Code: H141 - Storage, Bulking, And/Or Transfer Off Site--No Treatment/Reovery (H010-H129) Or (H131-H135)
Quantity Tons: 0.125
Waste Quantity: 250
Quantity Unit: P
Additional Code 1: D001
Additional Code 2: Not reported
Additional Code 3: Not reported
Additional Code 4: Not reported
Additional Code 5: Not reported

Additional Information:
Year: 2008
Gen EPA ID: CAL000333340

Shipment Date: 20081027
Creation Date: 3/24/2009 18:30:28
Receipt Date: 20081103
Manifest ID: 001553787SKS
Trans EPA ID: TXR000050930
Trans Name: SAFETY-KLEEN SYSTEMS INC
Trans 2 EPA ID: OKD981588791
Trans 2 Name: TRIAD
TSDF EPA ID: TXD077603371
Trans Name: SAFETY-KLEEN SYSTEMS INC
TSDF Alt EPA ID: Not reported

**BUDGET RENT A CAR SYSTEM INC (Continued)** **S113152880**

| | |
|---|---|
| TSDF Alt Name: | Not reported |
| Waste Code Description: | 212 - Oxygenated solvents (acetone, butanol, ethyl acetate, etc. |
| RCRA Code: | D018 |
| Meth Code: | H061 - Fuel Blending Prior To Energy Recovery At Another Site |
| Quantity Tons: | 0.458 |
| Waste Quantity: | 916 |
| Quantity Unit: | P |
| Additional Code 1: | D008 |
| Additional Code 2: | D001 |
| Additional Code 3: | Not reported |
| Additional Code 4: | Not reported |
| Additional Code 5: | Not reported |

| | |
|---|---|
| Shipment Date: | 20080807 |
| Creation Date: | 12/11/2008 18:30:44 |
| Receipt Date: | 20080815 |
| Manifest ID: | 001297627SKS |
| Trans EPA ID: | TXR000050930 |
| Trans Name: | SAFETY-KLEEN SYSTEMS INC |
| Trans 2 EPA ID: | OKD981588791 |
| Trans 2 Name: | TRIAD TRANSPORT |
| TSDF EPA ID: | TXD077603371 |
| Trans Name: | SAFETY-KLEEN SYSTEMS INC |
| TSDF Alt EPA ID: | Not reported |
| TSDF Alt Name: | Not reported |
| Waste Code Description: | 212 - Oxygenated solvents (acetone, butanol, ethyl acetate, etc. |
| RCRA Code: | D018 |
| Meth Code: | H061 - Fuel Blending Prior To Energy Recovery At Another Site |
| Quantity Tons: | 0.3 |
| Waste Quantity: | 600 |
| Quantity Unit: | P |
| Additional Code 1: | D008 |
| Additional Code 2: | D001 |
| Additional Code 3: | Not reported |
| Additional Code 4: | Not reported |
| Additional Code 5: | Not reported |

Sacramento Co. ML:

| | |
|---|---|
| Name: | BUDGET RENT A CAR SYSTEM, INC |
| Address: | 1813 FULTON AVE |
| City,State,Zip: | SACRAMENTO, CA 95825 |
| Facility Id: | Not reported |
| Facility Status: | Not reported |
| FD: | Not reported |
| Billing Codes BP: | I |
| Billing Codes UST: | Not reported |
| WG Bill Code: | Not reported |
| Target Property Bill Cod: | Not reported |
| Food Bill Code: | Not reported |
| CUPA Permit Date: | Not reported |
| HAZMAT Permit Date: | Not reported |
| HAZMAT Inspection Date: | Not reported |
| Hazmat Date BP Received: | Not reported |
| UST Permit Dt: | Not reported |
| UST Inspection Date: | Not reported |
| UST Tank Test Date: | Not reported |
| Number of Tanks: | 1 |

**BUDGET RENT A CAR SYSTEM INC (Continued)** **S113152880**

| | |
|---|---|
| UST Tank Test Date: | Not reported |
| SIC Code: | Not reported |
| Tier Permitting: | Not reported |
| AST Bill Code: | Not reported |
| CALARP Bill Code: | Not reported |

---

**M98** **BUDGET RENT A CAR SYSTEM INC** **UST** **U003786802**
**East** **1813 FULTON AVE** **N/A**
**< 1/8** **SACRAMENTO, CA 95825**
**0.060 mi.**
**318 ft.** **Site 3 of 10 in cluster M**

**Relative:** UST:
**Higher**

| | |
|---|---|
| **Actual:** Name: | BUDGET RENT A CAR SYSTEM INC |
| **48 ft.** Address: | 1813 FULTON AVE |
| City,State,Zip: | SACRAMENTO, CA 95825 |
| Facility ID: | FA0009238 |
| Permitting Agency: | SACRAMENTO COUNTY |
| CERSID: | Not reported |
| Latitude: | 38.5985541783347 |
| Longitude: | -121.401968198391 |
| Owner type: | Not reported |
| Facility type: | Not reported |
| Num of inuse ust: | Not reported |
| Num of closed ust: | Not reported |
| Num of oos ust: | Not reported |
| Epa region: | Not reported |
| Tribal lands: | Not reported |
| Tank owner name: | Not reported |
| Tank owner mailing address: | Not reported |
| Tank owner mailing city: | Not reported |
| Tank owner mailing zip: | Not reported |
| Tank owner mailing state: | Not reported |
| Tank operator name: | Not reported |
| Tank operator mailing address: | Not reported |
| Tank operator mailing city: | Not reported |
| Tank operator mailing zip: | Not reported |
| Tank operator mailing state: | Not reported |
| Tankidnumber: | Not reported |
| Tank status: | Not reported |
| Tank configuration: | Not reported |
| Tank closure date: | Not reported |
| Tank installation date: | Not reported |
| Tank num of compartments: | Not reported |
| Tank contents: | Not reported |
| Tank capacity gallons: | Not reported |
| Tank type: | Not reported |
| Tank pc construction: | Not reported |
| Tank pwpiping construction: | Not reported |
| Tank piping type: | Not reported |
| Tank piping construction: | Not reported |
| Tank sacrificial anode: | Not reported |
| Tank cp impressed current: | Not reported |
| Tank cp shutoff: | Not reported |
| Tank alarms: | Not reported |
| Tank ball float: | Not reported |
| Tank spill bucket: | Not reported |

**M99** **BUDGET RENT A CAR** **SWEEPS UST** **S101590816**
**East** **1813 FULTON AVE** **CA FID UST** **N/A**
**< 1/8** **SACRAMENTO, CA 95825**
**0.060 mi.**
**318 ft.** **Site 4 of 10 in cluster M**

**Relative:**
**Higher**

**Actual:**
**48 ft.**

SWEEPS UST:

| | |
|---|---|
| Name: | BUDGET RENT A CAR |
| Address: | 1813 FULTON AVE |
| City: | SACRAMENTO |
| Status: | Active |
| Comp Number: | 10586 |
| Number: | 9 |
| Board Of Equalization: | Not reported |
| Referral Date: | 02-03-92 |
| Action Date: | 02-03-92 |
| Created Date: | 02-03-92 |
| Owner Tank Id: | 1 |
| SWRCB Tank Id: | 34-000-010586-000001 |
| Tank Status: | A |
| Capacity: | 12000 |
| Active Date: | 02-03-92 |
| Tank Use: | M.V. FUEL |
| STG: | P |
| Content: | REG UNLEADED |
| Number Of Tanks: | 1 |

CA FID UST:

| | |
|---|---|
| Facility ID: | 34006848 |
| Regulated By: | UTNKA |
| Regulated ID: | Not reported |
| Cortese Code: | Not reported |
| SIC Code: | Not reported |
| Facility Phone: | 9169738122 |
| Mail To: | Not reported |
| Mailing Address: | 1813 FULTON AVE |
| Mailing Address 2: | Not reported |
| Mailing City,St,Zip: | SACRAMENTO 95825 |
| Contact: | Not reported |
| Contact Phone: | Not reported |
| DUNs Number: | Not reported |
| NPDES Number: | Not reported |
| EPA ID: | Not reported |
| Comments: | Not reported |
| Status: | Active |

---

**N100** **NCI** **Sacramento Co. ML** **S105269408**
**East** **1830 FULTON AV** **N/A**
**< 1/8** **SACRAMENTO, CA 95825**
**0.061 mi.**
**321 ft.** **Site 1 of 9 in cluster N**

**Relative:**
**Higher**

**Actual:**
**49 ft.**

Sacramento Co. ML:

| | |
|---|---|
| Name: | NCI |
| Address: | 1830 FULTON AV |
| City,State,Zip: | SACRAMENTO, CA 95825 |
| Facility Id: | Not reported |
| Facility Status: | Inactive. Included on a listing no longer updated. |
| FD: | C |

**NCI (Continued)** **S105269408**

| | |
|---|---|
| Billing Codes BP: | Disclaimer |
| Billing Codes UST: | No Tanks |
| WG Bill Code: | Oil Changed by Outside Company-No Fee |
| Target Property Bill Cod: | 50 |
| Food Bill Code: | 50 |
| CUPA Permit Date: | Not reported |
| HAZMAT Permit Date: | Not reported |
| HAZMAT Inspection Date: | Not reported |
| Hazmat Date BP Received: | Not reported |
| UST Permit Dt: | Not reported |
| UST Inspection Date: | Not reported |
| UST Tank Test Date: | Not reported |
| Number of Tanks: | 0 |
| UST Tank Test Date: | Not reported |
| SIC Code: | Not reported |
| Tier Permitting: | Not reported |
| AST Bill Code: | Not reported |
| CALARP Bill Code: | Not reported |

---

**O101** **ROYAL AUTO SERVICE** **Sacramento Co. ML** **S113149086**
**East** **1761 FULTON AVE** **N/A**
**< 1/8** **SACRAMENTO, CA 95825**
**0.063 mi.**
**334 ft.** **Site 1 of 7 in cluster O**

**Relative:** Sacramento Co. ML:
**Higher**

**Actual:** | | |
**46 ft.** | Name: | ROYAL AUTO SERVICE |
| Address: | 1761 FULTON AVE |
| City,State,Zip: | SACRAMENTO, CA 95825 |
| Facility Id: | Not reported |
| Facility Status: | Not reported |
| FD: | Not reported |
| Billing Codes BP: | I |
| Billing Codes UST: | Not reported |
| WG Bill Code: | I |
| Target Property Bill Cod: | Not reported |
| Food Bill Code: | Not reported |
| CUPA Permit Date: | Not reported |
| HAZMAT Permit Date: | Not reported |
| HAZMAT Inspection Date: | Not reported |
| Hazmat Date BP Received: | Not reported |
| UST Permit Dt: | Not reported |
| UST Inspection Date: | Not reported |
| UST Tank Test Date: | Not reported |
| Number of Tanks: | Not reported |
| UST Tank Test Date: | Not reported |
| SIC Code: | Not reported |
| Tier Permitting: | Not reported |
| AST Bill Code: | Not reported |
| CALARP Bill Code: | Not reported |

**O102** **ASM AUTO SERVICE** **RCRA-SQG** **1026057729**
**East** **1761 FULTON AVE** **E MANIFEST** **CAR000303768**
**< 1/8** **SACRAMENTO, CA 95825**
**0.063 mi.**
**334 ft.** **Site 2 of 7 in cluster O**

**Relative:** **Higher**

**Actual:** **46 ft.**

RCRA Listings:

| | |
|---|---|
| Date Form Received by Agency: | 20200122 |
| Handler Name: | Asm Auto Service |
| Handler Address: | Fulton Ave |
| Handler City,State,Zip: | SACRAMENTO, CA 95825 |
| EPA ID: | CAR000303768 |
| Contact Name: | EDUARD GERBEL |
| Contact Address: | FULTON AVE |
| Contact City,State,Zip: | SACRAMENTO, CA 95825 |
| Contact Telephone: | 916-977-3684 |
| Contact Fax: | Not reported |
| Contact Email: | ASMAUTOSERVICESAC@GMAIL.COM |
| Contact Title: | SHOP MANAGER |
| EPA Region: | 09 |
| Land Type: | Private |
| Federal Waste Generator Description: | Small Quantity Generator |
| Non-Notifier: | Not reported |
| Biennial Report Cycle: | Not reported |
| Accessibility: | Not reported |
| Active Site Indicator: | Handler Activities |
| State District Owner: | Not reported |
| State District: | Not reported |
| Mailing Address: | FULTON AVE |
| Mailing City,State,Zip: | SACRAMENTO, CA 95825 |
| Owner Name: | Yuriy Karazhov |
| Owner Type: | Private |
| Operator Name: | Eduard Gerbel |
| Operator Type: | Private |
| Short-Term Generator Activity: | No |
| Importer Activity: | No |
| Mixed Waste Generator: | No |
| Transporter Activity: | No |
| Transfer Facility Activity: | No |
| Recycler Activity with Storage: | Yes |
| Small Quantity On-Site Burner Exemption: | No |
| Smelting Melting and Refining Furnace Exemption: | No |
| Underground Injection Control: | No |
| Off-Site Waste Receipt: | No |
| Universal Waste Indicator: | No |
| Universal Waste Destination Facility: | No |
| Federal Universal Waste: | No |
| Active Site State-Reg Handler: | --- |
| Federal Facility Indicator: | Not reported |
| Hazardous Secondary Material Indicator: | N |
| Sub-Part K Indicator: | Not reported |
| 2018 GPRA Permit Baseline: | Not on the Baseline |
| 2018 GPRA Renewals Baseline: | Not on the Baseline |
| 202 GPRA Corrective Action Baseline: | No |
| Subject to Corrective Action Universe: | No |
| Non-TSDFs Where RCRA CA has Been Imposed Universe: | No |
| Corrective Action Priority Ranking: | No NCAPS ranking |
| Environmental Control Indicator: | No |
| Institutional Control Indicator: | No |

**ASM AUTO SERVICE (Continued)** **1026057729**

| | |
|---|---|
| Human Exposure Controls Indicator: | N/A |
| Groundwater Controls Indicator: | N/A |
| Significant Non-Complier Universe: | No |
| Unaddressed Significant Non-Complier Universe: | No |
| Addressed Significant Non-Complier Universe: | No |
| Significant Non-Complier With a Compliance Schedule Universe: | No |
| Financial Assurance Required: | Not reported |
| Handler Date of Last Change: | 20200123 |
| Recognized Trader-Importer: | No |
| Recognized Trader-Exporter: | No |
| Importer of Spent Lead Acid Batteries: | No |
| Exporter of Spent Lead Acid Batteries: | No |
| Recycler Activity Without Storage: | No |
| Manifest Broker: | No |
| Sub-Part P Indicator: | No |

Hazardous Waste Summary:

| | |
|---|---|
| Waste Code: | D001 |
| Waste Description: | Ignitable Waste |

Handler - Owner Operator:

| | |
|---|---|
| Owner/Operator Indicator: | Owner |
| Owner/Operator Name: YURIY KARAZHOV | |
| Legal Status: | Private |
| Date Became Current: | 20181101 |
| Date Ended Current: | Not reported |
| Owner/Operator Address: | 1761 FULTON AVE |
| Owner/Operator City,State,Zip: | SACRAMENTO, CA 95825 |
| Owner/Operator Telephone: | Not reported |
| Owner/Operator Telephone Ext: | Not reported |
| Owner/Operator Fax: | Not reported |
| Owner/Operator Email: | Not reported |

| | |
|---|---|
| Owner/Operator Indicator: | Operator |
| Owner/Operator Name: EDUARD GERBEL | |
| Legal Status: | Private |
| Date Became Current: | 20181101 |
| Date Ended Current: | Not reported |
| Owner/Operator Address: | 6430 VERNER AVE APT 152 |
| Owner/Operator City,State,Zip: | SACRAMENTO, CA 95841 |
| Owner/Operator Telephone: | Not reported |
| Owner/Operator Telephone Ext: | Not reported |
| Owner/Operator Fax: | Not reported |
| Owner/Operator Email: | Not reported |

Historic Generators:

| | |
|---|---|
| Receive Date: | 20200122 |
| Handler Name: ASM AUTO SERVICE | |
| Federal Waste Generator Description: | Small Quantity Generator |
| State District Owner: | Not reported |
| Large Quantity Handler of Universal Waste: | No |
| Recognized Trader Importer: | No |
| Recognized Trader Exporter: | No |
| Spent Lead Acid Battery Importer: | No |
| Spent Lead Acid Battery Exporter: | No |

**ASM AUTO SERVICE (Continued)** **1026057729**

Current Record: Yes
Non Storage Recycler Activity: No
Electronic Manifest Broker: No

List of NAICS Codes and Descriptions:
NAICS Code: 811111
NAICS Description: GENERAL AUTOMOTIVE REPAIR

Facility Has Received Notices of Violations:
Violations: No Violations Found

Evaluation Action Summary:
Evaluations: No Evaluations Found

E MANIFEST:

| | |
|---|---|
| Manifest Tracking Number: | 016051667JJK |
| Last Updated Date: | 20200419 |
| Shipped Date: | 20200313 |
| Received Date: | 20200330 |
| Manifest Status: | Signed |
| Submission Type: | DataImage5Copy |
| Origin Type: | Service |
| Generator EPA ID: | CAR000303768 |
| Generator Name: | Asm Auto Service |
| Generator Location Street Number: | Not reported |
| Generator Location Street 1: | 1761 FULTON AVE |
| Generator Location Street 2: | Not reported |
| Generator Location City: | SACRAMENTO |
| Generator Location State: | CA |
| Generator Location Zip: | 95825 |
| Generator Mail Street Number: | Not reported |
| Generator Mail Street 1: | 1761 FULTON AVE |
| Generator Mail Street 2: | Not reported |
| Generator Mail City: | SACRAMENTO |
| Generator Mail Zip: | 95825 |
| Generator Mail State: | CA |
| Generator Contact Company Name: | Not reported |
| Designated Facility EPA ID: | AZR000521146 |
| Designated Facility Name: | Yuma Yes 2 Waste Transfer Station |
| Designated Facility Mail Street Number: | Not reported |
| Designated Facility Mail Street 1: | STE 105 |
| Designated Facility Mail Street 2: | 2621 GREEN RIVER RD |
| Designated Facility Mail City: | CORONA |
| Designated Facility Mail Zip: | 92882 |
| Designated Facility Mail State: | CA |
| Designated Facility Location Street Number: | Not reported |
| Designated Facility Location Street 1: | 6500 S US HIGHWAY 95 |
| Designated Facility Location Street 2: | Not reported |
| Designated Facility Location City: | YUMA |
| Designated Facility Location Zip: | 85365 |
| Designated Facility Location State: | AZ |
| Designated Facility Contact Company Name: | Not reported |
| Manifest Residue Indicator: | N |
| Rejection Indicator: | N |

**ASM AUTO SERVICE (Continued)** **1026057729**

State Waste:
- Manifest Tracking Number: 016051667JJK
- Waste Line Number: 1
- State Waste Code Owner: CA
- State Waste Code: 352
- State Waste: Other organic solids

Transporter:
- Manifest Tracking Number: 016051667JJK
- Transporter Line Number: 1
- Transporter EPA ID: CAL913534912
- Transporter Name: Sacramento Waste Oil

- Manifest Tracking Number: 016051667JJK
- Transporter Line Number: 2
- Transporter EPA ID: CAR000175422
- Transporter Name: Worldwide Recovery System Inc

Waste Line:
- Manifest Tracking Number: 016051667JJK
- Waste Line Number: 1
- U.S. DOT Hazardous Indicator: N
- U.S. DOT ID Number: Not reported
- U.S. DOT Description: Not reported
- Non-Hazardous Waste Description: NON-RCRA HAZARDOUS WASTE, SOLID (OILY SOLIDS)
- Number of Containers: 1
- Container Type Code: DM
- Container Type Description: Metal drums, barrels, kegs
- Waste Quantity: 200
- Quantity Unit of Measure Code: P
- Quantity Unit of Measure Description: Pounds
- Waste Quantity, in Tons: 0.1
- Acute Waste Quantity, in Tons: 0
- Non-Acute Waste Quantity, in Tons: 0.1
- Waste Quantity, in Kilograms: 90.703
- Acute Waste Quantity, in Kilograms: 0
- Non-Acute Waste Quantity, in Kilorgrams: 90.703
- Management Method Code: H141
- Management Method Description: STORAGE, BULKING AND/OR TRANSFER OFF SITE
- Waste Residue Indicator: N
- Quantity Discrepancy Indicator: N
- Waste Type Discrepancy Indicator: N
- Waste Density: Not reported
- Waste Density Unit of Measure Code: Not reported
- Waste Density Unit of Measure Description: Not reported
- Form Code: Not reported
- Form Code Description: Not reported
- Source Code: Not reported
- Source Code Description: Not reported
- Waste Minimization Code: Not reported
- Waste Minimization Code Description: Not reported
- Consent Number: Not reported
- EPA Waste Indicator: N

**O103** **TURNER NISSAN (CASE# 1)** **UST FINDER RELEASE** **1029121515**
**East** **1761 FULTON AVE** **N/A**
**< 1/8** **SACRAMENTO, CA 95825**
**0.063 mi.**
**334 ft.** **Site 3 of 7 in cluster O**

**Relative:**
**Higher**

**Actual:**
**46 ft.**

UST FINDER RELEASE:

| | |
|---|---|
| Object ID: | 50092 |
| Facility ID: | Not reported |
| Lust ID: | CAT0606700791 |
| Name: | TURNER NISSAN (CASE# 1) |
| Address: | 1761 FULTON AVE |
| City,State,Zip: | SACRAMENTO, CA 95825 |
| Address Match Type: | PointAddress |
| Reported Date: | Not reported |
| Status: | No Further Action |
| Substance: | Not reported |
| Population within 1500ft: | 1616 |
| Domestic Wells within 1500ft: | 2 |
| Land Use: | Developed, High Intensity |
| Within SPA: | No |
| SPA PWS Facility ID: | Not reported |
| SPA Water Type: | Not reported |
| SPA Facility Type: | Not reported |
| SPA HUC12: | Not reported |
| Within WHPA: | Yes |
| WHPA PWS Facility ID: | CA3410007_17549 |
| WHPA Water Type: | GW - Ground water |
| WHPA Facility Type: | WL - Well |
| WHPA HUC12: | 180201110202 |
| Within 100yr Floodplain: | No |
| Tribe: | Not reported |
| EPA Region: | 9 |
| NFA Letter 1: | Not reported |
| NFA Letter 2: | Not reported |
| NFA Letter 3: | Not reported |
| NFA Letter 4: | Not reported |
| Closed With Residual Contaminate: | Not reported |
| Coordinate Source: | Geocode |
| X Coord: | -121.40199 |
| Y Coord: | 38.59768 |
| Latitude: | 38.5976799999999 |
| Longitude: | -121.401989999999 |

---

**O104** **TURNER MOTORS** **LUST** **1000313314**
**East** **1761 FULTON AVE** **Sacramento Co. CS** **N/A**
**< 1/8** **SACRAMENTO, CA 95825** **SWEEPS UST**
**0.063 mi.** **HIST UST**
**334 ft.** **Site 4 of 7 in cluster O** **CA FID UST**
**Cortese**

**Relative:**
**Higher**

**HIST CORTESE**
**CERS**

**Actual:**
**46 ft.**

LUST:

| | |
|---|---|
| Name: | TURNER NISSAN (CASE# 1) |
| Address: | 1761 FULTON AVE |
| City,State,Zip: | SACRAMENTO, CA 95825 |
| Lead Agency: | SACRAMENTO COUNTY LOP |
| Case Type: | LUST Cleanup Site |

**TURNER MOTORS (Continued)** **1000313314**

Geo Track:

| | |
|---|---|
| Global Id: | T0606700791 |
| Latitude: | 38.597771 |
| Longitude: | -121.403062 |
| Status: | Completed - Case Closed |
| Status Date: | 08/23/2000 |
| Case Worker: | Not reported |
| RB Case Number: | 340956 |
| Local Agency: | Not reported |
| File Location: | Not reported |
| Local Case Number: | D543 |
| Potential Media Affect: | Soil |
| Potential Contaminants of Concern: | Gasoline |
| EPA Region: | 9 |
| Coordinate Source: | Google Map Move |
| Cuf Case: | NO |
| Quantity Released Gallons: | Not reported |
| Begin Date: | 09/01/1994 |
| Leak Reported Date: | 10/25/1994 |
| How Discovered: | Not reported |
| How Discovered Description: | Not reported |
| Discharge Source: | Not reported |
| Discharge Cause: | Not reported |
| Stop Method: | Not reported |
| Stop Description: | Not reported |
| No Further Action Date: | 08/23/2000 |
| CA Water Watershed Name: | Valley-American - Coon-American - Lower American (519.21) |
| Dwr Groundwater Subbasin Name: | Sacramento Valley - North American (5-021.64) |
| Disadvantaged Community: | Severely Disadvantaged Community |
| CA Enviroscreen 3 Score: | 66-70% |
| CA Enviroscreen 4 Score: | 75-80% |
| Military DOD Site: | No |
| Facility Project Subtype: | Not reported |
| RWQCB Region: | CENTRAL VALLEY RWQCB (REGION 5S) |
| Site History: | Not reported |

LUST:

| | |
|---|---|
| Global Id: | T0606700791 |
| Contact Type: | Regional Board Caseworker |
| Contact Name: | VERA FISCHER |
| Organization Name: | CENTRAL VALLEY RWQCB (REGION 5S) |
| Address: | 11020 SUN CENTER DRIVE #200 |
| City: | RANCHO CORDOVA |
| Email: | vera.fischer@waterboards.ca.gov |
| Phone Number: | Not reported |

LUST:

| | |
|---|---|
| Global Id: | T0606700791 |
| Action Type: | ENFORCEMENT |
| Date: | 07/27/2022 |
| Action: | Other Report |

| | |
|---|---|
| Global Id: | T0606700791 |
| Action Type: | Other |
| Date: | 10/25/1994 |
| Action: | Leak Reported |

**TURNER MOTORS (Continued)** **1000313314**

Global Id: T0606700791
Action Type: Other
Date: 09/01/1994
Action: Leak Discovery

LUST:
Global Id: T0606700791
Status: Open - Case Begin Date
Status Date: 09/01/1994

Global Id: T0606700791
Status: Open - Site Assessment
Status Date: 10/20/1998

Global Id: T0606700791
Status: Completed - Case Closed
Status Date: 08/23/2000

Name: TURNER NISSAN (CASE # 2)
Address: 1761 FULTON AVE
City,State,Zip: SACRAMENTO, CA 95825
Lead Agency: SACRAMENTO COUNTY LOP
Case Type: LUST Cleanup Site

Geo Track:
Global Id: T0606791996
Latitude: 38.597138
Longitude: -121.401675
Status: Completed - Case Closed
Status Date: 02/06/1995
Case Worker: Not reported
RB Case Number: 341376
Local Agency: Not reported
File Location: Not reported
Local Case Number: A354
Potential Media Affect: Soil
Potential Contaminants of Concern: Gasoline
EPA Region: 9
Coordinate Source: * Historical Geocode - Exact Address Match
Cuf Case: NO
Quantity Released Gallons: Not reported
Begin Date: 09/01/1994
Leak Reported Date: 10/25/1994
How Discovered: Not reported
How Discovered Description: Not reported
Discharge Source: Not reported
Discharge Cause: Not reported
Stop Method: Not reported
Stop Description: Not reported
No Further Action Date: 02/06/1995
CA Water Watershed Name: Valley-American - Coon-American - Lower American (519.21)
Dwr Groundwater Subbasin Name: Sacramento Valley - North American (5-021.64)
Disadvantaged Community: Not reported
CA Enviroscreen 3 Score: 56-60%
CA Enviroscreen 4 Score: 75-80%
Military DOD Site: No

**TURNER MOTORS (Continued)** **1000313314**

Facility Project Subtype: Not reported
RWQCB Region: CENTRAL VALLEY RWQCB (REGION 5S)
Site History: Not reported

LUST:
Global Id: T0606791996
Contact Type: Regional Board Caseworker
Contact Name: VERA FISCHER
Organization Name: CENTRAL VALLEY RWQCB (REGION 5S)
Address: 11020 SUN CENTER DRIVE #200
City: RANCHO CORDOVA
Email: vera.fischer@waterboards.ca.gov
Phone Number: Not reported

LUST:
Global Id: T0606791996
Action Type: ENFORCEMENT
Date: 07/27/2022
Action: Other Report

Global Id: T0606791996
Action Type: Other
Date: 10/25/1994
Action: Leak Reported

Global Id: T0606791996
Action Type: Other
Date: 09/01/1994
Action: Leak Discovery

LUST:
Global Id: T0606791996
Status: Open - Case Begin Date
Status Date: 09/01/1994

Global Id: T0606791996
Status: Completed - Case Closed
Status Date: 02/06/1995

LUST REG 5:
Name: TURNER NISSAN (CASE# 1)
Address: 1761 FULTON AVE
City: SACRAMENTO
Region: 5
Status: Case Closed
Case Number: 340956
Case Type: Soil only
Substance: REGULR GASOLINE
Staff Initials: VJF
Lead Agency: Local
Program: LUST
MTBE Code: N/A

Name: TURNER NISSAN (CASE # 2)
Address: 1761 FULTON AVE

**TURNER MOTORS (Continued)** **1000313314**

City: SACRAMENTO
Region: 5
Status: Case Closed
Case Number: 341376
Case Type: Soil only
Substance: REGULR GASOLINE
Staff Initials: VJF
Lead Agency: Local
Program: LUST
MTBE Code: N/A

Sacramento Co. CS:
Name: TURNER NISSAN
Address: 1761 FULTON AVE
City,State,Zip: SACRAMENTO, CA
State Site Number: A354
Lead Staff: Marcus, B.
Lead Agency: HM
Remedial Action Taken: YE, S
Substance: Waste Oil
Date Reported: 09/01/1994
Facility Id: RO0000569
Case Type: Soil only
Case Closed: Y
**Date Closed: 02/06/1995**
**Case Type: Soil only affected**
**Substance: Waste Oil**

Name: TURNER MOTORS BODY SHOP
Address: 1761 FULTON AVE
City,State,Zip: SACRAMENTO, CA
State Site Number: D543
Lead Staff: Marcus, B.
Lead Agency: HM
Remedial Action Taken: NO
Substance: Automotive(motor gasoline and additives)
Date Reported: 12/02/1998
Facility Id: RO0001262
Case Type: Soil only
Case Closed: Y
**Date Closed: 08/23/2000**
**Case Type: Soil only affected**
**Substance: Automotive(motor gasoline and additives)**

SWEEPS UST:
Name: TURNER MOTORS
Address: 1761 FULTON AVE
City: SACRAMENTO
Status: Active
Comp Number: 8494
Number: 9
Board Of Equalization: 44-018813
Referral Date: 07-01-85
Action Date: Not reported
Created Date: 02-29-88
Owner Tank Id: (1)

**TURNER MOTORS (Continued)** **1000313314**

SWRCB Tank Id: 34-000-008494-000001
Tank Status: A
Capacity: 2000
Active Date: 07-01-85
Tank Use: M.V. FUEL
STG: P
Content: REG UNLEADED
Number Of Tanks: 5

Name: TURNER MOTORS
Address: 1761 FULTON AVE
City: SACRAMENTO
Status: Active
Comp Number: 8494
Number: 9
Board Of Equalization: 44-018813
Referral Date: 07-01-85
Action Date: Not reported
Created Date: 02-29-88
Owner Tank Id: (2)
SWRCB Tank Id: 34-000-008494-000002
Tank Status: A
Capacity: 2000
Active Date: 07-01-85
Tank Use: M.V. FUEL
STG: P
Content: REG UNLEADED
Number Of Tanks: Not reported

Name: TURNER MOTORS
Address: 1761 FULTON AVE
City: SACRAMENTO
Status: Active
Comp Number: 8494
Number: 9
Board Of Equalization: 44-018813
Referral Date: 07-01-85
Action Date: Not reported
Created Date: 02-29-88
Owner Tank Id: (3)
SWRCB Tank Id: 34-000-008494-000003
Tank Status: A
Capacity: 1000
Active Date: 07-01-85
Tank Use: OIL
STG: W
Content: WASTE OIL
Number Of Tanks: Not reported

Name: TURNER MOTORS
Address: 1761 FULTON AVE
City: SACRAMENTO
Status: Active
Comp Number: 8494
Number: 9
Board Of Equalization: 44-018813
Referral Date: 07-01-85

**TURNER MOTORS (Continued)** **1000313314**

Action Date: Not reported
Created Date: 02-29-88
Owner Tank Id: (1)
SWRCB Tank Id: 34-000-008494-000004
Tank Status: A
Capacity: Not reported
Active Date: 07-01-85
Tank Use: OIL
STG: W
Content: WASTE OIL
Number Of Tanks: Not reported

Name: TURNER MOTORS
Address: 1761 FULTON AVE
City: SACRAMENTO
Status: Active
Comp Number: 8494
Number: 9
Board Of Equalization: 44-018813
Referral Date: 07-01-85
Action Date: Not reported
Created Date: 02-29-88
Owner Tank Id: (1)
SWRCB Tank Id: 34-000-008494-000005
Tank Status: A
Capacity: 10000
Active Date: 07-01-85
Tank Use: M.V. FUEL
STG: P
Content: REG UNLEADED
Number Of Tanks: Not reported

HIST UST:
Name: TURNER MOTORS
Address: 1761 FULTON AVE
City,State,Zip: SACRAMENTO, CA 95825
File Number: 000294dd

URL:
Region: STATE
Facility ID: 00000008494
Facility Type: Other
Other Type: NEW CAR DEALER
Contact Name: NORMAN THORDSEN
Telephone: 9164885400
Owner Name: TURNER MOTORS
Owner Address: 1761 FULTON AVE
Owner City,St,Zip: SACRAMENTO, CA 95825
Total Tanks: 0005

Tank Num: 001
Container Num: (1)
Year Installed: 1973
Tank Capacity: 00002000
Tank Used for: PRODUCT
Type of Fuel: UNLEADED
Container Construction Thickness: Not reported

**TURNER MOTORS (Continued)** **1000313314**

Leak Detection: Stock Inventor

Tank Num: 002
Container Num: (2)
Year Installed: 1973
Tank Capacity: 00002000
Tank Used for: PRODUCT
Type of Fuel: UNLEADED
Container Construction Thickness: Not reported
Leak Detection: Stock Inventor

Tank Num: 003
Container Num: (3)
Year Installed: Not reported
Tank Capacity: 00001000
Tank Used for: WASTE
Type of Fuel: WASTE OIL
Container Construction Thickness: Not reported
Leak Detection: None

Tank Num: 004
Container Num: (1)
Year Installed: Not reported
Tank Capacity: 00000000
Tank Used for: WASTE
Type of Fuel: WASTE OIL
Container Construction Thickness: Not reported
Leak Detection: None

Tank Num: 005
Container Num: (1)
Year Installed: Not reported
Tank Capacity: 00010000
Tank Used for: PRODUCT
Type of Fuel: UNLEADED
Container Construction Thickness: Not reported
Leak Detection: Stock Inventor

Click here for Geo Tracker PDF:

CA FID UST:
Facility ID: 34002564
Regulated By: UTNKA
Regulated ID: 00008494
Cortese Code: Not reported
SIC Code: Not reported
Facility Phone: 9164885400
Mail To: Not reported
Mailing Address: 1761 FULTON AVE
Mailing Address 2: Not reported
Mailing City,St,Zip: SACRAMENTO 95825
Contact: Not reported
Contact Phone: Not reported
DUNs Number: Not reported
NPDES Number: Not reported
EPA ID: Not reported
Comments: Not reported

**TURNER MOTORS (Continued)** **1000313314**

Status: Active

CORTESE:

| | |
|---|---|
| Name: | TURNER NISSAN (CASE # 2) |
| Address: | 1761 FULTON AVE |
| City,State,Zip: | SACRAMENTO, CA 95825 |
| Region: | CORTESE |
| Envirostor Id: | Not reported |
| Global ID: | T0606791996 |
| Site/Facility Type: | LUST CLEANUP SITE |
| Cleanup Status: | COMPLETED - CASE CLOSED |
| Status Date: | Not reported |
| Site Code: | Not reported |
| Latitude: | Not reported |
| Longitude: | Not reported |
| Owner: | Not reported |
| Enf Type: | Not reported |
| Swat R: | Not reported |
| Flag: | active |
| Order No: | Not reported |
| Waste Discharge System No: | Not reported |
| Effective Date: | Not reported |
| Region 2: | Not reported |
| WID Id: | Not reported |
| Solid Waste Id No: | Not reported |
| Waste Management Uit Name: | Not reported |
| File Name: | Active Open |

| | |
|---|---|
| Name: | TURNER NISSAN (CASE# 1) |
| Address: | 1761 FULTON AVE |
| City,State,Zip: | SACRAMENTO, CA 95825 |
| Region: | CORTESE |
| Envirostor Id: | Not reported |
| Global ID: | T0606700791 |
| Site/Facility Type: | LUST CLEANUP SITE |
| Cleanup Status: | COMPLETED - CASE CLOSED |
| Status Date: | Not reported |
| Site Code: | Not reported |
| Latitude: | Not reported |
| Longitude: | Not reported |
| Owner: | Not reported |
| Enf Type: | Not reported |
| Swat R: | Not reported |
| Flag: | active |
| Order No: | Not reported |
| Waste Discharge System No: | Not reported |
| Effective Date: | Not reported |
| Region 2: | Not reported |
| WID Id: | Not reported |
| Solid Waste Id No: | Not reported |
| Waste Management Uit Name: | Not reported |
| File Name: | Active Open |

HIST CORTESE:

| | |
|---|---|
| edr_fname: | TURNER NISSAN |
| edr_fadd1: | 1761 FULTON |

**TURNER MOTORS (Continued)** **1000313314**

City,State,Zip: SACRAMENTO, CA 95825
Region: CORTESE
Facility County Code: 34
Reg By: LTNKA
Reg Id: 340956

CERS:
Name: TURNER NISSAN (CASE# 1)
Address: 1761 FULTON AVE
City,State,Zip: SACRAMENTO, CA 95825
Site ID: 901981
CERS ID: T0606700791
CERS Description: Leaking Underground Storage Tank Cleanup Site

Affiliation:
Affiliation Type Desc: Regional Board Caseworker
Entity Name: VERA FISCHER - CENTRAL VALLEY RWQCB (REGION 5S)
Entity Title: Not reported
Affiliation Address: 11020 SUN CENTER DRIVE #200
Affiliation City: RANCHO CORDOVA
Affiliation State: CA
Affiliation Country: Not reported
Affiliation Zip: Not reported
Affiliation Phone: ,

Name: TURNER NISSAN (CASE # 2)
Address: 1761 FULTON AVE
City,State,Zip: SACRAMENTO, CA 95825
Site ID: 863496
CERS ID: T0606791996
CERS Description: Leaking Underground Storage Tank Cleanup Site

Affiliation:
Affiliation Type Desc: Regional Board Caseworker
Entity Name: VERA FISCHER - CENTRAL VALLEY RWQCB (REGION 5S)
Entity Title: Not reported
Affiliation Address: 11020 SUN CENTER DRIVE #200
Affiliation City: RANCHO CORDOVA
Affiliation State: CA
Affiliation Country: Not reported
Affiliation Zip: Not reported
Affiliation Phone: ,

---

**O105** **ASM AUTO SERVICE** **HWTS S123625682**
**East** **1761 FULTON AVE STE B** **HAZNET N/A**
**< 1/8** **SACRAMENTO, CA 95825** **Sacramento Co. ML**
**0.063 mi.**
**334 ft.** **Site 5 of 7 in cluster O**

**Relative:**
**Higher**

**Actual:**
**46 ft.**

HWTS:
Name: MAITA'S NISSAN OF SACRAMENTO INC
Address: 1761 FULTON AVE
Address 2: Not reported
City,State,Zip: SACRAMENTO, CA 95825
EPA ID: CAL000323316
Inactive Date: 06/30/2009

**ASM AUTO SERVICE (Continued)** **S123625682**

| | |
|---|---|
| Create Date: | 08/08/2007 |
| Last Act Date: | Not reported |
| Mailing Name: | Not reported |
| Mailing Address: | 2500 AUBURN BLVD |
| Mailing Address 2: | Not reported |
| Mailing City,State,Zip: | SACRAMENTO, CA 958211703 |
| Owner Name: | NISSAN OF SACRAMENTO INC |
| Owner Address: | 2436 AUBURN BLVD |
| Owner Address 2: | Not reported |
| Owner City,State,Zip: | SACRAMENTO, CA 958211703 |
| Owner Phone: | Not reported |
| Owner Fax: | Not reported |
| Contact Name: | GLEN BERNI |
| Contact Address: | 2436 AUBURN BLVD |
| Contact Address 2: | Not reported |
| City,State,Zip: | SACRAMENTO, CA 958252415 |
| Contact Phone: | Not reported |
| Contact Fax: | Not reported |
| Facility Status: | Inactive |
| Facility Type: | PERMANENT |
| Category: | STATE |
| Latitude: | 38.597251 |
| Longitude: | -121.40143 |

NAICS:

| | |
|---|---|
| EPA ID: | CAL000323316 |
| Create Date: | 2007-08-08 11:07:31.337 |
| NAICS Code: | 44111 |
| NAICS Description: | New Car Dealers |
| Issued EPA ID Date: | 2007-08-08 11:07:31.32000 |
| Inactive Date: | 2009-06-30 00:00:00 |
| Facility Name: | MAITA'S NISSAN OF SACRAMENTO INC |
| Facility Address: | 1761 FULTON AVE |
| Facility Address 2: | Not reported |
| Facility City: | SACRAMENTO |
| Facility County: | Not reported |
| Facility State: | CA |
| Facility Zip: | 958252415 |

HAZNET:

| | |
|---|---|
| Name: | MAITA'S NISSAN OF SACRAMENTO INC |
| Address: | 1761 FULTON AVE |
| Address 2: | Not reported |
| City,State,Zip: | SACRAMENTO, CA 958252415 |
| Contact: | GLEN BERNI |
| Telephone: | 9164868000 |
| Mailing Name: | Not reported |
| Mailing Address: | 2500 AUBURN BLVD |
| Year: | 2008 |
| Gepaid: | CAL000323316 |
| TSD EPA ID: | CAD980887418 |
| CA Waste Code: | 223 - Unspecified oil-containing waste |
| Disposal Method: | H141 - Storage, Bulking, And/Or Transfer Off Site--No Treatment/Reovery (H010-H129) Or (H131-H135) |
| Tons: | 4.0866 |

**ASM AUTO SERVICE (Continued)** **S123625682**

Additional Information:

| | |
|---|---|
| Year: | 2008 |
| Gen EPA ID: | CAL000323316 |
| Shipment Date: | 20080729 |
| Creation Date: | 9/4/2008 18:30:30 |
| Receipt Date: | 20080729 |
| Manifest ID: | 003783175JJK |
| Trans EPA ID: | CAD982413262 |
| Trans Name: | EVERGREEN ENVIRONMENTAL SERVICES |
| Trans 2 EPA ID: | Not reported |
| Trans 2 Name: | Not reported |
| TSDF EPA ID: | CAD980887418 |
| Trans Name: | EVERGREEN OIL INC |
| TSDF Alt EPA ID: | Not reported |
| TSDF Alt Name: | Not reported |
| Waste Code Description: | 223 - Unspecified oil-containing waste |
| RCRA Code: | Not reported |
| Meth Code: | H141 - Storage, Bulking, And/Or Transfer Off Site--No Treatment/Reovery (H010-H129) Or (H131-H135) |
| Quantity Tons: | 4.0866 |
| Waste Quantity: | 980 |
| Quantity Unit: | G |
| Additional Code 1: | Not reported |
| Additional Code 2: | Not reported |
| Additional Code 3: | Not reported |
| Additional Code 4: | Not reported |
| Additional Code 5: | Not reported |

Sacramento Co. ML:

| | |
|---|---|
| Name: | ASM AUTO SERVICE |
| Address: | 1761 FULTON AVE STE B |
| City,State,Zip: | SACRAMENTO, CA 95825 |
| Facility Id: | Not reported |
| Facility Status: | Not reported |
| FD: | Not reported |
| Billing Codes BP: | A |
| Billing Codes UST: | I |
| WG Bill Code: | I |
| Target Property Bill Cod: | Not reported |
| Food Bill Code: | Not reported |
| CUPA Permit Date: | Not reported |
| HAZMAT Permit Date: | Not reported |
| HAZMAT Inspection Date: | Not reported |
| Hazmat Date BP Received: | Not reported |
| UST Permit Dt: | Not reported |
| UST Inspection Date: | Not reported |
| UST Tank Test Date: | Not reported |
| Number of Tanks: | 2 |
| UST Tank Test Date: | Not reported |
| SIC Code: | Not reported |
| Tier Permitting: | Not reported |
| AST Bill Code: | Not reported |
| CALARP Bill Code: | Not reported |

**O106** **TURNER MOTORS** **EDR Hist Auto** **1009025121**
**East** **1761 FULTON AVE** **N/A**
**< 1/8** **SACRAMENTO, CA**
**0.063 mi.**
**334 ft.** **Site 6 of 7 in cluster O**

**Relative:** EDR Hist Auto
**Higher**

**Actual:**
**46 ft.**

| Year: | Name: | Type: |
|---|---|---|
| 1975 | TURNER MOTORS | AUTOMOBILE DEALERS |
| 1987 | TURNER GORDON MOTORS INC | New And Used Car Dealers |
| 1988 | TURNER GORDON MOTORS INC | New And Used Car Dealers |
| 1991 | TURNER GORDON MOTORS | New And Used Car Dealers, NEC |
| 1992 | TURNER GORDON MOTORS | New And Used Car Dealers, NEC |
| 1993 | TURNER GORDON MOTORS | New And Used Car Dealers, NEC |
| 1994 | TURNER GORDON MOTORS | New And Used Car Dealers, NEC |
| 1995 | TURNER GORDON MOTORS | New And Used Car Dealers, NEC |
| 1996 | TURNER GORDON MOTORS | New And Used Car Dealers, NEC |
| 1997 | TURNER GORDON MOTORS | New And Used Car Dealers, NEC |
| 1998 | TURNER GORDON MOTORS | New And Used Car Dealers, NEC |
| 1999 | TURNER GORDON MOTORS | New And Used Car Dealers, NEC |
| 2000 | TURNER GORDON MOTORS | New And Used Car Dealers, NEC |
| 2001 | TURNER GORDON MOTORS | New And Used Car Dealers, NEC |
| 2002 | TURNER GORDON MOTORS | New And Used Car Dealers, NEC |
| 2003 | TURNER GORDON MOTORS | New And Used Car Dealers, NEC |
| 2004 | TURNER GORDON MOTORS | New And Used Car Dealers, NEC |
| 2005 | TURNER GORDON MOTORS | New And Used Car Dealers, NEC |
| 2006 | TURNER GORDON MOTORS | New And Used Car Dealers, NEC |
| 2011 | SACRAMENTO ACTION CAR CARE | General Automotive Repair Shops |
| 2012 | SACRAMENTO ACTION CAR CARE | General Automotive Repair Shops |
| 2013 | SACRAMENTO ACTION CAR CARE | General Automotive Repair Shops |
| 2014 | ROYAL AUTO SERVICE | General Automotive Repair Shops |
| 2014 | SACRAMENTO ACTION CAR CARE | General Automotive Repair Shops |

---

**O107** **TURNER NISSAN (CASE # 2)** **UST FINDER RELEASE** **1029121514**
**East** **1761 FULTON AVE** **N/A**
**< 1/8** **SACRAMENTO, CA 95825**
**0.063 mi.**
**334 ft.** **Site 7 of 7 in cluster O**

**Relative:** UST FINDER RELEASE:
**Higher**

**Actual:**
**46 ft.**

| | |
|---|---|
| Object ID: | 50091 |
| Facility ID: | Not reported |
| Lust ID: | CAT0606791996 |
| Name: | TURNER NISSAN (CASE # 2) |
| Address: | 1761 FULTON AVE |
| City,State,Zip: | SACRAMENTO, CA 95825 |
| Address Match Type: | PointAddress |
| Reported Date: | Not reported |
| Status: | No Further Action |
| Substance: | Not reported |
| Population within 1500ft: | 1616 |
| Domestic Wells within 1500ft: | 2 |
| Land Use: | Developed, High Intensity |
| Within SPA: | No |
| SPA PWS Facility ID: | Not reported |
| SPA Water Type: | Not reported |
| SPA Facility Type: | Not reported |
| SPA HUC12: | Not reported |
| Within WHPA: | Yes |

**TURNER NISSAN (CASE # 2) (Continued)** **1029121514**

| | |
|---|---|
| WHPA PWS Facility ID: | CA3410007_17549 |
| WHPA Water Type: | GW - Ground water |
| WHPA Facility Type: | WL - Well |
| WHPA HUC12: | 180201110202 |
| Within 100yr Floodplain: | No |
| Tribe: | Not reported |
| EPA Region: | 9 |
| NFA Letter 1: | Not reported |
| NFA Letter 2: | Not reported |
| NFA Letter 3: | Not reported |
| NFA Letter 4: | Not reported |
| Closed With Residual Contaminate: | Not reported |
| Coordinate Source: | Geocode |
| X Coord: | -121.40199 |
| Y Coord: | 38.59768 |
| Latitude: | 38.5976799999999 |
| Longitude: | -121.401989999999 |

---

**L108** **JERUE S SUNLAND SERVICE** **EDR Hist Auto** **1009023043**
**ENE** **1983 FULTON AVE** **N/A**
**< 1/8** **TOWN AND COUNTRY, CA**
**0.066 mi.**
**346 ft.** **Site 2 of 4 in cluster L**

**Relative:** EDR Hist Auto
**Higher**

**Actual:** **53 ft.**

| Year: | Name: | Type: |
|---|---|---|
| 1961 | JERUE S SUNLAND SERVICE | GASOLINE STATIONS |

---

**M109** **ARDEN ANIMAL HOSPITAL** **Sacramento Co. ML** **S103707429**
**East** **1823 FULTON AVE** **N/A**
**< 1/8** **SACRAMENTO, CA 95825**
**0.070 mi.**
**368 ft.** **Site 5 of 10 in cluster M**

**Relative:** Sacramento Co. ML:
**Higher**

**Actual:** **49 ft.**

| | |
|---|---|
| Name: | ARDEN ANIMAL HOSPITAL |
| Address: | 1823 FULTON AVE |
| City,State,Zip: | SACRAMENTO, CA 95825 |
| Facility Id: | Not reported |
| Facility Status: | Not reported |
| FD: | Not reported |
| Billing Codes BP: | I |
| Billing Codes UST: | Not reported |
| WG Bill Code: | Not reported |
| Target Property Bill Cod: | Not reported |
| Food Bill Code: | Not reported |
| CUPA Permit Date: | Not reported |
| HAZMAT Permit Date: | Not reported |
| HAZMAT Inspection Date: | Not reported |
| Hazmat Date BP Received: | Not reported |
| UST Permit Dt: | Not reported |
| UST Inspection Date: | Not reported |
| UST Tank Test Date: | Not reported |
| Number of Tanks: | Not reported |
| UST Tank Test Date: | Not reported |

**ARDEN ANIMAL HOSPITAL (Continued)** **S103707429**

| | |
|---|---|
| SIC Code: | Not reported |
| Tier Permitting: | Not reported |
| AST Bill Code: | Not reported |
| CALARP Bill Code: | Not reported |

---

**M110** **TANIT MOTORS, LLC** **RCRA NonGen / NLR** **1025833143**
**East** **1808 FULTON AVE** **CAC003012717**
**< 1/8** **SACRAMENTO, CA 95825**
**0.070 mi.**
**372 ft.** **Site 6 of 10 in cluster M**

**Relative:** **Higher**
**Actual:** **49 ft.**

RCRA Listings:

| | |
|---|---|
| Date Form Received by Agency: | 20190430 |
| Handler Name: | Tanit Motors, Llc |
| Handler Address: | 1808 Fulton Ave |
| Handler City,State,Zip: | SACRAMENTO, CA 95825 |
| EPA ID: | CAC003012717 |
| Contact Name: | ADAM MAATOUG |
| Contact Address: | 1808 FULTON AVE |
| Contact City,State,Zip: | SACRAMENTO, CA 95825 |
| Contact Telephone: | 916-333-2029 |
| Contact Fax: | Not reported |
| Contact Email: | ADAMMAATOUG@HOTMAIL.COM |
| Contact Title: | Not reported |
| EPA Region: | 09 |
| Land Type: | Not reported |
| Federal Waste Generator Description: | Not a generator, verified |
| Non-Notifier: | Not reported |
| Biennial Report Cycle: | Not reported |
| Accessibility: | Not reported |
| Active Site Indicator: | Handler Activities |
| State District Owner: | Not reported |
| State District: | Not reported |
| Mailing Address: | 1808 FULTON AVE |
| Mailing City,State,Zip: | SACRAMENTO, CA 95825 |
| Owner Name: | Adam Maatoug |
| Owner Type: | Other |
| Operator Name: | Adam Maatoug |
| Operator Type: | Other |
| Short-Term Generator Activity: | No |
| Importer Activity: | No |
| Mixed Waste Generator: | No |
| Transporter Activity: | No |
| Transfer Facility Activity: | No |
| Recycler Activity with Storage: | No |
| Small Quantity On-Site Burner Exemption: | No |
| Smelting Melting and Refining Furnace Exemption: | No |
| Underground Injection Control: | No |
| Off-Site Waste Receipt: | No |
| Universal Waste Indicator: | Yes |
| Universal Waste Destination Facility: | Yes |
| Federal Universal Waste: | No |
| Active Site State-Reg Handler: | --- |
| Federal Facility Indicator: | Not reported |
| Hazardous Secondary Material Indicator: | N |
| Sub-Part K Indicator: | Not reported |
| 2018 GPRA Permit Baseline: | Not on the Baseline |
| 2018 GPRA Renewals Baseline: | Not on the Baseline |

**TANIT MOTORS, LLC (Continued)** **1025833143**

| | |
|---|---|
| 202 GPRA Corrective Action Baseline: | No |
| Subject to Corrective Action Universe: | No |
| Non-TSDFs Where RCRA CA has Been Imposed Universe: | No |
| Corrective Action Priority Ranking: | No NCAPS ranking |
| Environmental Control Indicator: | No |
| Institutional Control Indicator: | No |
| Human Exposure Controls Indicator: | N/A |
| Groundwater Controls Indicator: | N/A |
| Significant Non-Complier Universe: | No |
| Unaddressed Significant Non-Complier Universe: | No |
| Addressed Significant Non-Complier Universe: | No |
| Significant Non-Complier With a Compliance Schedule Universe: | No |
| Financial Assurance Required: | Not reported |
| Handler Date of Last Change: | 20190627 |
| Recognized Trader-Importer: | No |
| Recognized Trader-Exporter: | No |
| Importer of Spent Lead Acid Batteries: | No |
| Exporter of Spent Lead Acid Batteries: | No |
| Recycler Activity Without Storage: | No |
| Manifest Broker: | No |
| Sub-Part P Indicator: | No |

Handler - Owner Operator:

| | |
|---|---|
| Owner/Operator Indicator: | Owner |
| Owner/Operator Name: ADAM MAATOUG | |
| Legal Status: | Other |
| Date Became Current: | Not reported |
| Date Ended Current: | Not reported |
| Owner/Operator Address: | 1808 FULTON AVE |
| Owner/Operator City,State,Zip: | SACRAMENTO, CA 95825 |
| Owner/Operator Telephone: | 916-333-2029 |
| Owner/Operator Telephone Ext: | Not reported |
| Owner/Operator Fax: | Not reported |
| Owner/Operator Email: | Not reported |

| | |
|---|---|
| Owner/Operator Indicator: | Operator |
| Owner/Operator Name: ADAM MAATOUG | |
| Legal Status: | Other |
| Date Became Current: | Not reported |
| Date Ended Current: | Not reported |
| Owner/Operator Address: | 1808 FULTON AVE |
| Owner/Operator City,State,Zip: | SACRAMENTO, CA 95825 |
| Owner/Operator Telephone: | 916-333-2029 |
| Owner/Operator Telephone Ext: | Not reported |
| Owner/Operator Fax: | Not reported |
| Owner/Operator Email: | Not reported |

Historic Generators:

| | |
|---|---|
| Receive Date: | 20190430 |
| Handler Name: TANIT MOTORS, LLC | |
| Federal Waste Generator Description: | Not a generator, verified |
| State District Owner: | Not reported |
| Large Quantity Handler of Universal Waste: | No |
| Recognized Trader Importer: | No |
| Recognized Trader Exporter: | No |

**TANIT MOTORS, LLC (Continued)** **1025833143**

Spent Lead Acid Battery Importer: No
Spent Lead Acid Battery Exporter: No
Current Record: Yes
Non Storage Recycler Activity: Not reported
Electronic Manifest Broker: Not reported

List of NAICS Codes and Descriptions:
NAICS Code: 441120
NAICS Description: USED CAR DEALERS

Facility Has Received Notices of Violations:
Violations: No Violations Found

Evaluation Action Summary:
Evaluations: No Evaluations Found

---

**M111** **WEST COAST AUTO CARE** **HWTS** **S124712003**
**East** **1808 FULTON AVE** **Sacramento Co. ML** **N/A**
**< 1/8** **SACRAMENTO, CA 95825**
**0.070 mi.**
**372 ft.** **Site 7 of 10 in cluster M**

**Relative:**
**Higher**

**Actual:**
**49 ft.**

HWTS:
Name: WEST COAST AUTO CARE
Address: 1808 FULTON AVE
Address 2: Not reported
City,State,Zip: SACRAMENTO, CA 95822
EPA ID: CAL000482114
Inactive Date: Not reported
Create Date: 11/29/2023
Last Act Date: Not reported
Mailing Name: Not reported
Mailing Address: 1808 FULTON AVE
Mailing Address 2: Not reported
Mailing City,State,Zip: SACRAMENTO, CA 95822
Owner Name: WEST COAST AUTO CARE
Owner Address: 1808 FULTON AVE
Owner Address 2: Not reported
Owner City,State,Zip: SACRAMENTO, CA 95822
Owner Phone: Not reported
Owner Fax: Not reported
Contact Name: AHMAD SHAKER
Contact Address: 1808 FULTON AVE
Contact Address 2: Not reported
City,State,Zip: SACRAMENTO, CA 95822
Contact Phone: Not reported
Contact Fax: Not reported
Facility Status: Active
Facility Type: Permanent
Category: State
Latitude: 38.598363509999999
Longitude: -121.4007572

Name: WEST COAST AUTO CARE
Address: 1808 FULTON AVE

**WEST COAST AUTO CARE (Continued)** **S124712003**

| | |
|---|---|
| Address 2: | Not reported |
| City,State,Zip: | SACRAMENTO, CA 95825 |
| EPA ID: | CAL000463015 |
| Inactive Date: | 06/30/2021 |
| Create Date: | 06/03/2021 |
| Last Act Date: | Not reported |
| Mailing Name: | Not reported |
| Mailing Address: | 1808 FULTON AVE |
| Mailing Address 2: | Not reported |
| Mailing City,State,Zip: | SACRAMENTO, CA 95825 |
| Owner Name: | KIANOUSH AZMOUDEH |
| Owner Address: | 1808 FULTON AVE |
| Owner Address 2: | Not reported |
| Owner City,State,Zip: | SACRAMENTO, CA 95825 |
| Owner Phone: | Not reported |
| Owner Fax: | Not reported |
| Contact Name: | KIANOUSH AZMOUDEH |
| Contact Address: | 1808 FULTON AVE |
| Contact Address 2: | Not reported |
| City,State,Zip: | SACRAMENTO, CA 95825 |
| Contact Phone: | Not reported |
| Contact Fax: | Not reported |
| Facility Status: | Inactive |
| Facility Type: | PERMANENT |
| Category: | STATE |
| Latitude: | 38.59836351 |
| Longitude: | -121.4007572 |

NAICS:

| | |
|---|---|
| EPA ID: | CAL000463015 |
| Create Date: | 2021-06-03 08:56:58.593 |
| NAICS Code: | 811111 |
| NAICS Description: | General Automotive Repair |
| Issued EPA ID Date: | 2021-06-03 08:56:58.58000 |
| Inactive Date: | Not reported |
| Facility Name: | WEST COAST AUTO CARE |
| Facility Address: | 1808 FULTON AVE |
| Facility Address 2: | Not reported |
| Facility City: | SACRAMENTO |
| Facility County: | Not reported |
| Facility State: | CA |
| Facility Zip: | 95825 |

| | |
|---|---|
| Name: | TANIT MOTORS, LLC. |
| Address: | 1808 FULTON AVE NONE |
| Address 2: | Not reported |
| City,State,Zip: | SACRAMENTO, CA 95825 |
| EPA ID: | CAC002993985 |
| Inactive Date: | 03/21/2019 |
| Create Date: | 12/20/2018 |
| Last Act Date: | Not reported |
| Mailing Name: | Not reported |
| Mailing Address: | 1808 FULTON AVE |
| Mailing Address 2: | Not reported |
| Mailing City,State,Zip: | SACRAMENTO, CA 95825 |
| Owner Name: | ADAM MAATOUG |
| Owner Address: | 1808 FULTON AVE |

**WEST COAST AUTO CARE (Continued)** **S124712003**

| | |
|---|---|
| Owner Address 2: | Not reported |
| Owner City,State,Zip: | SACRAMENTO, CA 95825 |
| Owner Phone: | Not reported |
| Owner Fax: | Not reported |
| Contact Name: | ADAM MAATOUG |
| Contact Address: | 1808 FULTON AVE |
| Contact Address 2: | Not reported |
| City,State,Zip: | SACRAMENTO, CA 95825 |
| Contact Phone: | Not reported |
| Contact Fax: | Not reported |
| Facility Status: | Inactive |
| Facility Type: | TEMPORARY |
| Category: | STATE |
| Latitude: | 38.598205 |
| Longitude: | -121.401442 |

NAICS:

| | |
|---|---|
| EPA ID: | CAC002993985 |
| Create Date: | 2018-12-20 15:42:05.547 |
| NAICS Code: | 441228 |
| NAICS Description: | Motorcycle, ATV, and All Other Motor Vehicle Dealers |
| Issued EPA ID Date: | 2018-12-20 15:42:05.61000 |
| Inactive Date: | 2019-03-21 15:42:05.53000 |
| Facility Name: | TANIT MOTORS, LLC. |
| Facility Address: | 1808 FULTON AVE |
| Facility Address 2: | NONE |
| Facility City: | SACRAMENTO |
| Facility County: | Not reported |
| Facility State: | CA |
| Facility Zip: | 95825 |

Sacramento Co. ML:

| | |
|---|---|
| Name: | WEST COAST AUTO CARE |
| Address: | 1808 FULTON AVE |
| City,State,Zip: | SACRAMENTO, CA 95825 |
| Facility Id: | Not reported |
| Facility Status: | Not reported |
| FD: | Not reported |
| Billing Codes BP: | I |
| Billing Codes UST: | Not reported |
| WG Bill Code: | I |
| Target Property Bill Cod: | Not reported |
| Food Bill Code: | Not reported |
| CUPA Permit Date: | Not reported |
| HAZMAT Permit Date: | Not reported |
| HAZMAT Inspection Date: | Not reported |
| Hazmat Date BP Received: | Not reported |
| UST Permit Dt: | Not reported |
| UST Inspection Date: | Not reported |
| UST Tank Test Date: | Not reported |
| Number of Tanks: | Not reported |
| UST Tank Test Date: | Not reported |
| SIC Code: | Not reported |
| Tier Permitting: | Not reported |
| AST Bill Code: | Not reported |
| CALARP Bill Code: | Not reported |

**M112** **WEST COAST AUTO CARE** **RCRA NonGen / NLR** **1026828026**
**East** **1808 FULTON AVE** **CAL000463015**
**< 1/8** **SACRAMENTO, CA 95825**
**0.070 mi.**
**372 ft.** **Site 8 of 10 in cluster M**

**Relative:**
**Higher**

**Actual:**
**49 ft.**

RCRA Listings:

| | |
|---|---|
| Date Form Received by Agency: | 20231129 |
| Handler Name: | West Coast Auto Care |
| Handler Address: | 1808 Fulton Ave |
| Handler City,State,Zip: | SACRAMENTO, CA 95822 |
| EPA ID: | CAL000482114 |
| Contact Name: | AHMAD SHAKER |
| Contact Address: | 1808 FULTON AVE |
| Contact City,State,Zip: | SACRAMENTO, CA 95822 |
| Contact Telephone: | 916-692-5848 |
| Contact Fax: | Not reported |
| Contact Email: | WESTCOASTAUTOCARESACRAMENTO@GMAIL.COM |
| Contact Title: | Not reported |
| EPA Region: | 09 |
| Land Type: | Not reported |
| Federal Waste Generator Description: | Not a generator, verified |
| Non-Notifier: | Not reported |
| Biennial Report Cycle: | Not reported |
| Accessibility: | Not reported |
| Active Site Indicator: | Not reported |
| State District Owner: | Not reported |
| State District: | Not reported |
| Mailing Address: | 1808 FULTON AVE |
| Mailing City,State,Zip: | SACRAMENTO, CA 95822 |
| Owner Name: | West Coast Auto Care |
| Owner Type: | Other |
| Operator Name: | Ahmad Shaker |
| Operator Type: | Other |
| Short-Term Generator Activity: | No |
| Importer Activity: | No |
| Mixed Waste Generator: | No |
| Transporter Activity: | No |
| Transfer Facility Activity: | No |
| Recycler Activity with Storage: | No |
| Small Quantity On-Site Burner Exemption: | No |
| Smelting Melting and Refining Furnace Exemption: | No |
| Underground Injection Control: | No |
| Off-Site Waste Receipt: | No |
| Universal Waste Indicator: | No |
| Universal Waste Destination Facility: | No |
| Federal Universal Waste: | No |
| Active Site State-Reg Handler: | --- |
| Federal Facility Indicator: | Not reported |
| Hazardous Secondary Material Indicator: | N |
| Sub-Part K Indicator: | Not reported |
| 2018 GPRA Permit Baseline: | Not on the Baseline |
| 2018 GPRA Renewals Baseline: | Not on the Baseline |
| 202 GPRA Corrective Action Baseline: | No |
| Subject to Corrective Action Universe: | No |
| Non-TSDFs Where RCRA CA has Been Imposed Universe: | No |
| Corrective Action Priority Ranking: | No NCAPS ranking |
| Environmental Control Indicator: | No |
| Institutional Control Indicator: | No |

**WEST COAST AUTO CARE (Continued)** **1026828026**

| | |
|---|---|
| Human Exposure Controls Indicator: | N/A |
| Groundwater Controls Indicator: | N/A |
| Significant Non-Complier Universe: | No |
| Unaddressed Significant Non-Complier Universe: | No |
| Addressed Significant Non-Complier Universe: | No |
| Significant Non-Complier With a Compliance Schedule Universe: | No |
| Financial Assurance Required: | Not reported |
| Handler Date of Last Change: | 20231201 |
| Recognized Trader-Importer: | No |
| Recognized Trader-Exporter: | No |
| Importer of Spent Lead Acid Batteries: | No |
| Exporter of Spent Lead Acid Batteries: | No |
| Recycler Activity Without Storage: | No |
| Manifest Broker: | No |
| Sub-Part P Indicator: | No |

Handler - Owner Operator:

| | |
|---|---|
| Owner/Operator Indicator: | Owner |
| Owner/Operator Name: WEST COAST AUTO CARE | |
| Legal Status: | Other |
| Date Became Current: | Not reported |
| Date Ended Current: | Not reported |
| Owner/Operator Address: | 1808 FULTON AVE |
| Owner/Operator City,State,Zip: | SACRAMENTO, CA 95822 |
| Owner/Operator Telephone: | 916-692-5848 |
| Owner/Operator Telephone Ext: | Not reported |
| Owner/Operator Fax: | Not reported |
| Owner/Operator Email: | Not reported |

| | |
|---|---|
| Owner/Operator Indicator: | Operator |
| Owner/Operator Name: AHMAD SHAKER | |
| Legal Status: | Other |
| Date Became Current: | Not reported |
| Date Ended Current: | Not reported |
| Owner/Operator Address: | 1808 FULTON AVE |
| Owner/Operator City,State,Zip: | SACRAMENTO, CA 95822 |
| Owner/Operator Telephone: | 916-692-5848 |
| Owner/Operator Telephone Ext: | Not reported |
| Owner/Operator Fax: | Not reported |
| Owner/Operator Email: | Not reported |

Historic Generators:

| | |
|---|---|
| Receive Date: | 20231129 |
| Handler Name: WEST COAST AUTO CARE | |
| Federal Waste Generator Description: | Not a generator, verified |
| State District Owner: | Not reported |
| Large Quantity Handler of Universal Waste: | No |
| Recognized Trader Importer: | No |
| Recognized Trader Exporter: | No |
| Spent Lead Acid Battery Importer: | No |
| Spent Lead Acid Battery Exporter: | No |
| Current Record: | Yes |
| Non Storage Recycler Activity: | No |
| Electronic Manifest Broker: | No |

**WEST COAST AUTO CARE (Continued)** **1026828026**

List of NAICS Codes and Descriptions:
NAICS Code: 811111
NAICS Description: GENERAL AUTOMOTIVE REPAIR

Facility Has Received Notices of Violations:
Violations: No Violations Found

Evaluation Action Summary:
Evaluations: No Evaluations Found

---

**M113** **TANIT MOTORS, LLC.** **RCRA NonGen / NLR** **1024774064**
**East** **1808 FULTON AVE** **CAC002993985**
**< 1/8** **SACRAMENTO, CA 95825**
**0.070 mi.**
**372 ft.** **Site 9 of 10 in cluster M**

**Relative:**
**Higher**

**Actual:**
**49 ft.**

RCRA Listings:

| | |
|---|---|
| Date Form Received by Agency: | 20181220 |
| Handler Name: | Tanit Motors, Llc. |
| Handler Address: | 1808 Fulton Ave |
| Handler City,State,Zip: | SACRAMENTO, CA 95825 |
| EPA ID: | CAC002993985 |
| Contact Name: | ADAM MAATOUG |
| Contact Address: | 1808 FULTON AVE |
| Contact City,State,Zip: | SACRAMENTO, CA 95825 |
| Contact Telephone: | 916-333-2029 |
| Contact Fax: | Not reported |
| Contact Email: | TANITMOTORSLLC@GMAIL.COM |
| Contact Title: | Not reported |
| EPA Region: | 09 |
| Land Type: | Not reported |
| Federal Waste Generator Description: | Not a generator, verified |
| Non-Notifier: | Not reported |
| Biennial Report Cycle: | Not reported |
| Accessibility: | Not reported |
| Active Site Indicator: | Handler Activities |
| State District Owner: | Not reported |
| State District: | Not reported |
| Mailing Address: | 1808 FULTON AVE |
| Mailing City,State,Zip: | SACRAMENTO, CA 95825 |
| Owner Name: | Adam Maatoug |
| Owner Type: | Other |
| Operator Name: | Adam Maatoug |
| Operator Type: | Other |
| Short-Term Generator Activity: | No |
| Importer Activity: | No |
| Mixed Waste Generator: | No |
| Transporter Activity: | No |
| Transfer Facility Activity: | No |
| Recycler Activity with Storage: | No |
| Small Quantity On-Site Burner Exemption: | No |
| Smelting Melting and Refining Furnace Exemption: | No |
| Underground Injection Control: | No |
| Off-Site Waste Receipt: | No |
| Universal Waste Indicator: | Yes |

**TANIT MOTORS, LLC. (Continued)** **1024774064**

| | |
|---|---|
| Universal Waste Destination Facility: | Yes |
| Federal Universal Waste: | No |
| Active Site State-Reg Handler: | --- |
| Federal Facility Indicator: | Not reported |
| Hazardous Secondary Material Indicator: | N |
| Sub-Part K Indicator: | Not reported |
| 2018 GPRA Permit Baseline: | Not on the Baseline |
| 2018 GPRA Renewals Baseline: | Not on the Baseline |
| 202 GPRA Corrective Action Baseline: | No |
| Subject to Corrective Action Universe: | No |
| Non-TSDFs Where RCRA CA has Been Imposed Universe: | No |
| Corrective Action Priority Ranking: | No NCAPS ranking |
| Environmental Control Indicator: | No |
| Institutional Control Indicator: | No |
| Human Exposure Controls Indicator: | N/A |
| Groundwater Controls Indicator: | N/A |
| Significant Non-Complier Universe: | No |
| Unaddressed Significant Non-Complier Universe: | No |
| Addressed Significant Non-Complier Universe: | No |
| Significant Non-Complier With a Compliance Schedule Universe: | No |
| Financial Assurance Required: | Not reported |
| Handler Date of Last Change: | 20190222 |
| Recognized Trader-Importer: | No |
| Recognized Trader-Exporter: | No |
| Importer of Spent Lead Acid Batteries: | No |
| Exporter of Spent Lead Acid Batteries: | No |
| Recycler Activity Without Storage: | No |
| Manifest Broker: | No |
| Sub-Part P Indicator: | No |

Handler - Owner Operator:

| | |
|---|---|
| Owner/Operator Indicator: | Operator |
| Owner/Operator Name: ADAM MAATOUG | |
| Legal Status: | Other |
| Date Became Current: | Not reported |
| Date Ended Current: | Not reported |
| Owner/Operator Address: | 1808 FULTON AVE |
| Owner/Operator City,State,Zip: | SACRAMENTO, CA 95825 |
| Owner/Operator Telephone: | 916-333-2029 |
| Owner/Operator Telephone Ext: | Not reported |
| Owner/Operator Fax: | Not reported |
| Owner/Operator Email: | Not reported |

| | |
|---|---|
| Owner/Operator Indicator: | Owner |
| Owner/Operator Name: ADAM MAATOUG | |
| Legal Status: | Other |
| Date Became Current: | Not reported |
| Date Ended Current: | Not reported |
| Owner/Operator Address: | 1808 FULTON AVE |
| Owner/Operator City,State,Zip: | SACRAMENTO, CA 95825 |
| Owner/Operator Telephone: | 916-333-2029 |
| Owner/Operator Telephone Ext: | Not reported |
| Owner/Operator Fax: | Not reported |
| Owner/Operator Email: | Not reported |

**TANIT MOTORS, LLC. (Continued)** **1024774064**

Historic Generators:
- Receive Date: 20181220
- Handler Name: TANIT MOTORS, LLC.
- Federal Waste Generator Description: Not a generator, verified
- State District Owner: Not reported
- Large Quantity Handler of Universal Waste: No
- Recognized Trader Importer: No
- Recognized Trader Exporter: No
- Spent Lead Acid Battery Importer: No
- Spent Lead Acid Battery Exporter: No
- Current Record: Yes
- Non Storage Recycler Activity: Not reported
- Electronic Manifest Broker: Not reported

List of NAICS Codes and Descriptions:
- NAICS Code: 441228
- NAICS Description: MOTORCYCLE, ATV, AND ALL OTHER MOTOR VEHICLE DEALERS

Facility Has Received Notices of Violations:
- Violations: No Violations Found

Evaluation Action Summary:
- Evaluations: No Evaluations Found

---

**P114** **DOLLAR TREE #4726** **RCRA NonGen / NLR** **1024841318**
**NNW** **1895 HOWE AVE.** **E MANIFEST** **CAL000390950**
**< 1/8** **SACRAMENTO, CA 95825**
**0.080 mi.**
**421 ft.** **Site 1 of 2 in cluster P**

**Relative:** **Higher**
**Actual:** **46 ft.**

RCRA Listings:
- Date Form Received by Agency: 20131106
- Handler Name: Dollar Tree #04726
- Handler Address: 1895 Howe Ave
- Handler City,State,Zip: SACRAMENTO, CA 95825-1025
- EPA ID: CAL000390950
- Contact Name: ANGELA JONES
- Contact Address: 500 VOLVO PKWY
- Contact City,State,Zip: CHESAPEAKE, VA 23320-1604
- Contact Telephone: 757-321-5761
- Contact Fax: 757-321-5160
- Contact Email: AJONES@DOLLARTREE.COM
- Contact Title: Not reported
- EPA Region: 09
- Land Type: Not reported
- Federal Waste Generator Description: Not a generator, verified
- Non-Notifier: Not reported
- Biennial Report Cycle: Not reported
- Accessibility: Not reported
- Active Site Indicator: Handler Activities
- State District Owner: Not reported
- State District: Not reported
- Mailing Address: 500 VOLVO PKWY
- Mailing City,State,Zip: CHESAPEAKE, VA 23320-1604
- Owner Name: Dollar Tree Stores, Inc.

**DOLLAR TREE #4726 (Continued)** **1024841318**

| | |
|---|---|
| Owner Type: | Other |
| Operator Name: | Angela Jones |
| Operator Type: | Other |
| Short-Term Generator Activity: | No |
| Importer Activity: | No |
| Mixed Waste Generator: | No |
| Transporter Activity: | No |
| Transfer Facility Activity: | No |
| Recycler Activity with Storage: | No |
| Small Quantity On-Site Burner Exemption: | No |
| Smelting Melting and Refining Furnace Exemption: | No |
| Underground Injection Control: | No |
| Off-Site Waste Receipt: | No |
| Universal Waste Indicator: | Yes |
| Universal Waste Destination Facility: | Yes |
| Federal Universal Waste: | No |
| Active Site State-Reg Handler: | --- |
| Federal Facility Indicator: | Not reported |
| Hazardous Secondary Material Indicator: | N |
| Sub-Part K Indicator: | Not reported |
| 2018 GPRA Permit Baseline: | Not on the Baseline |
| 2018 GPRA Renewals Baseline: | Not on the Baseline |
| 202 GPRA Corrective Action Baseline: | No |
| Subject to Corrective Action Universe: | No |
| Non-TSDFs Where RCRA CA has Been Imposed Universe: | No |
| Corrective Action Priority Ranking: | No NCAPS ranking |
| Environmental Control Indicator: | No |
| Institutional Control Indicator: | No |
| Human Exposure Controls Indicator: | N/A |
| Groundwater Controls Indicator: | N/A |
| Significant Non-Complier Universe: | No |
| Unaddressed Significant Non-Complier Universe: | No |
| Addressed Significant Non-Complier Universe: | No |
| Significant Non-Complier With a Compliance Schedule Universe: | No |
| Financial Assurance Required: | Not reported |
| Handler Date of Last Change: | 20180906 |
| Recognized Trader-Importer: | No |
| Recognized Trader-Exporter: | No |
| Importer of Spent Lead Acid Batteries: | No |
| Exporter of Spent Lead Acid Batteries: | No |
| Recycler Activity Without Storage: | No |
| Manifest Broker: | No |
| Sub-Part P Indicator: | No |

Handler - Owner Operator:

| | |
|---|---|
| Owner/Operator Indicator: | Operator |
| Owner/Operator Name: ANGELA JONES | |
| Legal Status: | Other |
| Date Became Current: | Not reported |
| Date Ended Current: | Not reported |
| Owner/Operator Address: | 500 VOLVO PKWY |
| Owner/Operator City,State,Zip: | CHESAPEAKE, VA 23320-1604 |
| Owner/Operator Telephone: | 757-321-5761 |
| Owner/Operator Telephone Ext: | Not reported |
| Owner/Operator Fax: | Not reported |
| Owner/Operator Email: | Not reported |

**DOLLAR TREE #4726 (Continued)** **1024841318**

Owner/Operator Indicator: Owner
Owner/Operator Name: DOLLAR TREE STORES, INC.
Legal Status: Other
Date Became Current: Not reported
Date Ended Current: Not reported
Owner/Operator Address: 500 VOLVO PKWY
Owner/Operator City,State,Zip: CHESAPEAKE, VA 23320-1604
Owner/Operator Telephone: 757-321-5000
Owner/Operator Telephone Ext: Not reported
Owner/Operator Fax: Not reported
Owner/Operator Email: Not reported

Historic Generators:
Receive Date: 20131106
Handler Name: DOLLAR TREE #04726
Federal Waste Generator Description: Not a generator, verified
State District Owner: Not reported
Large Quantity Handler of Universal Waste: No
Recognized Trader Importer: No
Recognized Trader Exporter: No
Spent Lead Acid Battery Importer: No
Spent Lead Acid Battery Exporter: No
Current Record: Yes
Non Storage Recycler Activity: Not reported
Electronic Manifest Broker: Not reported

List of NAICS Codes and Descriptions:
NAICS Code: 45299
NAICS Description: ALL OTHER GENERAL MERCHANDISE STORES

Facility Has Received Notices of Violations:
Violations: No Violations Found

Evaluation Action Summary:
Evaluations: No Evaluations Found

E MANIFEST:
Manifest Tracking Number: 013656290FLE
Last Updated Date: 20191125
Shipped Date: 20191023
Received Date: 20191104
Manifest Status: Signed
Submission Type: DataImage5Copy
Origin Type: Service
Generator EPA ID: CAL000390950
Generator Name: Dollar Tree #4726
Generator Location Street Number: Not reported
Generator Location Street 1: 1895 HOWE AVE
Generator Location Street 2: Not reported
Generator Location City: SACRAMENTO
Generator Location State: CA
Generator Location Zip: 95825-1025
Generator Mail Street Number: Not reported
Generator Mail Street 1: 1895 HOWE AVE

**DOLLAR TREE #4726 (Continued)** **1024841318**

| | |
|---|---|
| Generator Mail Street 2: | Not reported |
| Generator Mail City: | SACRAMENTO |
| Generator Mail Zip: | 95825-1025 |
| Generator Mail State: | CA |
| Generator Contact Company Name: | Not reported |
| Designated Facility EPA ID: | AZR000515924 |
| Designated Facility Name: | Yuma Yes Waste Transfer Facility |
| Designated Facility Mail Street Number: | Not reported |
| Designated Facility Mail Street 1: | Not reported |
| Designated Facility Mail Street 2: | 2730 E 13TH ST |
| Designated Facility Mail City: | YUMA |
| Designated Facility Mail Zip: | 85365-1901 |
| Designated Facility Mail State: | AZ |
| Designated Facility Location Street Number: | Not reported |
| Designated Facility Location Street 1: | 2730 E 13TH ST |
| Designated Facility Location Street 2: | Not reported |
| Designated Facility Location City: | YUMA |
| Designated Facility Location Zip: | 85365-1901 |
| Designated Facility Location State: | AZ |
| Designated Facility Contact Company Name: | Not reported |
| Manifest Residue Indicator: | N |
| Rejection Indicator: | N |

| | |
|---|---|
| Manifest Tracking Number: | 014903687FLE |
| Last Updated Date: | 20200806 |
| Shipped Date: | 20200724 |
| Received Date: | 20200729 |
| Manifest Status: | Signed |
| Submission Type: | DataImage5Copy |
| Origin Type: | Service |
| Generator EPA ID: | CAL000390950 |
| Generator Name: | Dollar Tree |
| Generator Location Street Number: | Not reported |
| Generator Location Street 1: | 1895 HOWE AVE. |
| Generator Location Street 2: | Not reported |
| Generator Location City: | SACRAMENTO |
| Generator Location State: | CA |
| Generator Location Zip: | 95825-1025 |
| Generator Mail Street Number: | Not reported |
| Generator Mail Street 1: | 1895 Howe Ave. |
| Generator Mail Street 2: | Not reported |
| Generator Mail City: | Sacramento |
| Generator Mail Zip: | 95825-1025 |
| Generator Mail State: | CA |
| Generator Contact Company Name: | Not reported |
| Designated Facility EPA ID: | CAD980884183 |
| Designated Facility Name: | Gem Rancho Cordova Llc |
| Designated Facility Mail Street Number: | Not reported |
| Designated Facility Mail Street 1: | Not reported |
| Designated Facility Mail Street 2: | 11855 White Rock Road |
| Designated Facility Mail City: | Rancho Cordova |
| Designated Facility Mail Zip: | 95742 |
| Designated Facility Mail State: | CA |
| Designated Facility Location Street Number: | Not reported |
| Designated Facility Location Street 1: | 11855 White Rock Road |
| Designated Facility Location Street 2: | Not reported |
| Designated Facility Location City: | Rancho Cordova |

**DOLLAR TREE #4726 (Continued)** **1024841318**

| | |
|---|---|
| Designated Facility Location Zip: | 95742 |
| Designated Facility Location State: | CA |
| Designated Facility Contact Company Name: | Not reported |
| Manifest Residue Indicator: | N |
| Rejection Indicator: | N |
| | |
| Manifest Tracking Number: | 014903688FLE |
| Last Updated Date: | 20200824 |
| Shipped Date: | 20200724 |
| Received Date: | 20200810 |
| Manifest Status: | Signed |
| Submission Type: | DataImage5Copy |
| Origin Type: | Service |
| Generator EPA ID: | CAL000390950 |
| Generator Name: | Dollar Tree |
| Generator Location Street Number: | Not reported |
| Generator Location Street 1: | 1895 HOWE AVE. |
| Generator Location Street 2: | Not reported |
| Generator Location City: | SACRAMENTO |
| Generator Location State: | CA |
| Generator Location Zip: | 95825-1025 |
| Generator Mail Street Number: | Not reported |
| Generator Mail Street 1: | 1895 Howe Ave. |
| Generator Mail Street 2: | Not reported |
| Generator Mail City: | Sacramento |
| Generator Mail Zip: | 95825-1025 |
| Generator Mail State: | CA |
| Generator Contact Company Name: | Not reported |
| Designated Facility EPA ID: | NVD980895338 |
| Designated Facility Name: | 21st Century Environmental Management Of Nevada, Llc |
| Designated Facility Mail Street Number: | Not reported |
| Designated Facility Mail Street 1: | Not reported |
| Designated Facility Mail Street 2: | 2095 Newlands Drive East |
| Designated Facility Mail City: | Fernley |
| Designated Facility Mail Zip: | 89408 |
| Designated Facility Mail State: | NV |
| Designated Facility Location Street Number: | Not reported |
| Designated Facility Location Street 1: | 2095 Newlands Drive East |
| Designated Facility Location Street 2: | Not reported |
| Designated Facility Location City: | Fernley |
| Designated Facility Location Zip: | 89408 |
| Designated Facility Location State: | NV |
| Designated Facility Contact Company Name: | Not reported |
| Manifest Residue Indicator: | N |
| Rejection Indicator: | N |
| | |
| Manifest Tracking Number: | 012120362FLE |
| Last Updated Date: | 20181226 |
| Shipped Date: | 20181113 |
| Received Date: | 20181218 |
| Manifest Status: | Signed |
| Submission Type: | DataImage5Copy |
| Origin Type: | Service |
| Generator EPA ID: | CAL000390950 |
| Generator Name: | Dollar Tree |
| Generator Location Street Number: | Not reported |
| Generator Location Street 1: | 1895 HOWE AVE. |

**DOLLAR TREE #4726 (Continued)** **1024841318**

| | |
|---|---|
| Generator Location Street 2: | Not reported |
| Generator Location City: | SACRAMENTO |
| Generator Location State: | CA |
| Generator Location Zip: | 95825-1025 |
| Generator Mail Street Number: | Not reported |
| Generator Mail Street 1: | 500 Volvo Parkway |
| Generator Mail Street 2: | Not reported |
| Generator Mail City: | Chesapeake |
| Generator Mail Zip: | 23320 |
| Generator Mail State: | VA |
| Generator Contact Company Name: | Not reported |
| Designated Facility EPA ID: | NVD980895338 |
| Designated Facility Name: | 21st Century Environmental Management Of Nevada, Llc |
| Designated Facility Mail Street Number: | Not reported |
| Designated Facility Mail Street 1: | Not reported |
| Designated Facility Mail Street 2: | 2095 Newlands Drive East |
| Designated Facility Mail City: | Fernley |
| Designated Facility Mail Zip: | 89408 |
| Designated Facility Mail State: | NV |
| Designated Facility Location Street Number: | Not reported |
| Designated Facility Location Street 1: | 2095 Newlands Drive East |
| Designated Facility Location Street 2: | Not reported |
| Designated Facility Location City: | Fernley |
| Designated Facility Location Zip: | 89408 |
| Designated Facility Location State: | NV |
| Designated Facility Contact Company Name: | Not reported |
| Manifest Residue Indicator: | N |
| Rejection Indicator: | N |

| | |
|---|---|
| Manifest Tracking Number: | 012120363FLE |
| Last Updated Date: | 20181212 |
| Shipped Date: | 20181113 |
| Received Date: | 20181128 |
| Manifest Status: | Signed |
| Submission Type: | DataImage5Copy |
| Origin Type: | Service |
| Generator EPA ID: | CAL000390950 |
| Generator Name: | Dollar Tree #04726 |
| Generator Location Street Number: | Not reported |
| Generator Location Street 1: | 1895 HOWE AVE |
| Generator Location Street 2: | Not reported |
| Generator Location City: | SACRAMENTO |
| Generator Location State: | CA |
| Generator Location Zip: | 95825-1025 |
| Generator Mail Street Number: | Not reported |
| Generator Mail Street 1: | 500 VOLVO PKWY |
| Generator Mail Street 2: | Not reported |
| Generator Mail City: | CHESAPEAKE |
| Generator Mail Zip: | 23320-1604 |
| Generator Mail State: | VA |
| Generator Contact Company Name: | Not reported |
| Designated Facility EPA ID: | AZR000515924 |
| Designated Facility Name: | Yuma Yes Waste Transfer Facility |
| Designated Facility Mail Street Number: | Not reported |
| Designated Facility Mail Street 1: | Not reported |
| Designated Facility Mail Street 2: | 2730 E 13TH ST |
| Designated Facility Mail City: | YUMA |

**DOLLAR TREE #4726 (Continued)** **1024841318**

| | |
|---|---|
| Designated Facility Mail Zip: | 85365-1901 |
| Designated Facility Mail State: | AZ |
| Designated Facility Location Street Number: | Not reported |
| Designated Facility Location Street 1: | 2730 E 13TH ST |
| Designated Facility Location Street 2: | Not reported |
| Designated Facility Location City: | YUMA |
| Designated Facility Location Zip: | 85365-1901 |
| Designated Facility Location State: | AZ |
| Designated Facility Contact Company Name: | Not reported |
| Manifest Residue Indicator: | N |
| Rejection Indicator: | N |

| | |
|---|---|
| Manifest Tracking Number: | 014026536FLE |
| Last Updated Date: | 20210412 |
| Shipped Date: | 20210316 |
| Received Date: | 20210401 |
| Manifest Status: | Signed |
| Submission Type: | DataImage5Copy |
| Origin Type: | Service |
| Generator EPA ID: | CAL000390950 |
| Generator Name: | Dollar Tree |
| Generator Location Street Number: | Not reported |
| Generator Location Street 1: | 1895 HOWE AVE. |
| Generator Location Street 2: | Not reported |
| Generator Location City: | SACRAMENTO |
| Generator Location State: | CA |
| Generator Location Zip: | 95825-1025 |
| Generator Mail Street Number: | Not reported |
| Generator Mail Street 1: | 1895 Howe Ave. |
| Generator Mail Street 2: | Not reported |
| Generator Mail City: | Sacramento |
| Generator Mail Zip: | 95825-1025 |
| Generator Mail State: | CA |
| Generator Contact Company Name: | Not reported |
| Designated Facility EPA ID: | NVD980895338 |
| Designated Facility Name: | 21st Century Environmental Management Of Nevada, Llc |
| Designated Facility Mail Street Number: | Not reported |
| Designated Facility Mail Street 1: | Not reported |
| Designated Facility Mail Street 2: | 2095 Newlands Drive East |
| Designated Facility Mail City: | Fernley |
| Designated Facility Mail Zip: | 89408 |
| Designated Facility Mail State: | NV |
| Designated Facility Location Street Number: | Not reported |
| Designated Facility Location Street 1: | 2095 Newlands Drive East |
| Designated Facility Location Street 2: | Not reported |
| Designated Facility Location City: | Fernley |
| Designated Facility Location Zip: | 89408 |
| Designated Facility Location State: | NV |
| Designated Facility Contact Company Name: | Not reported |
| Manifest Residue Indicator: | N |
| Rejection Indicator: | N |

| | |
|---|---|
| Manifest Tracking Number: | 014026537FLE |
| Last Updated Date: | 20210423 |
| Shipped Date: | 20210316 |
| Received Date: | 20210329 |
| Manifest Status: | Signed |

**DOLLAR TREE #4726 (Continued)** **1024841318**

| | |
|---|---|
| Submission Type: | DataImage5Copy |
| Origin Type: | Service |
| Generator EPA ID: | CAL000390950 |
| Generator Name: | Dollar Tree #04726 |
| Generator Location Street Number: | Not reported |
| Generator Location Street 1: | 1895 HOWE AVE |
| Generator Location Street 2: | Not reported |
| Generator Location City: | SACRAMENTO |
| Generator Location State: | CA |
| Generator Location Zip: | 95825-1025 |
| Generator Mail Street Number: | Not reported |
| Generator Mail Street 1: | 1895 HOWE AVE |
| Generator Mail Street 2: | Not reported |
| Generator Mail City: | SACRAMENTO |
| Generator Mail Zip: | 95825-1025 |
| Generator Mail State: | CA |
| Generator Contact Company Name: | Not reported |
| Designated Facility EPA ID: | AZR000515924 |
| Designated Facility Name: | Yuma Yes Waste Transfer Facility |
| Designated Facility Mail Street Number: | Not reported |
| Designated Facility Mail Street 1: | Not reported |
| Designated Facility Mail Street 2: | 2730 E. 13TH ST. |
| Designated Facility Mail City: | YUMA |
| Designated Facility Mail Zip: | 85365 |
| Designated Facility Mail State: | AZ |
| Designated Facility Location Street Number: | Not reported |
| Designated Facility Location Street 1: | 2730 E 13TH ST |
| Designated Facility Location Street 2: | Not reported |
| Designated Facility Location City: | YUMA |
| Designated Facility Location Zip: | 85365 |
| Designated Facility Location State: | AZ |
| Designated Facility Contact Company Name: | Not reported |
| Manifest Residue Indicator: | N |
| Rejection Indicator: | N |
| | |
| Manifest Tracking Number: | 012953929FLE |
| Last Updated Date: | 20190429 |
| Shipped Date: | 20190328 |
| Received Date: | 20190419 |
| Manifest Status: | Signed |
| Submission Type: | DataImage5Copy |
| Origin Type: | Service |
| Generator EPA ID: | CAL000390950 |
| Generator Name: | Dollar Tree |
| Generator Location Street Number: | Not reported |
| Generator Location Street 1: | 1895 HOWE AVE. |
| Generator Location Street 2: | Not reported |
| Generator Location City: | SACRAMENTO |
| Generator Location State: | CA |
| Generator Location Zip: | 95825-1025 |
| Generator Mail Street Number: | Not reported |
| Generator Mail Street 1: | 1895 Howe Ave. |
| Generator Mail Street 2: | Not reported |
| Generator Mail City: | Sacramento |
| Generator Mail Zip: | 95825-1025 |
| Generator Mail State: | CA |
| Generator Contact Company Name: | Not reported |

**DOLLAR TREE #4726 (Continued)** **1024841318**

| | |
|---|---|
| Designated Facility EPA ID: | CAD008364432 |
| Designated Facility Name: | Rho Chem Llc |
| Designated Facility Mail Street Number: | Not reported |
| Designated Facility Mail Street 1: | Not reported |
| Designated Facility Mail Street 2: | 425 Isis Ave. |
| Designated Facility Mail City: | Inglewood |
| Designated Facility Mail Zip: | 90301 |
| Designated Facility Mail State: | CA |
| Designated Facility Location Street Number: | Not reported |
| Designated Facility Location Street 1: | 425 Isis Ave. |
| Designated Facility Location Street 2: | Not reported |
| Designated Facility Location City: | Inglewood |
| Designated Facility Location Zip: | 90301 |
| Designated Facility Location State: | CA |
| Designated Facility Contact Company Name: | Not reported |
| Manifest Residue Indicator: | N |
| Rejection Indicator: | N |

| | |
|---|---|
| Manifest Tracking Number: | 012953930FLE |
| Last Updated Date: | 20190429 |
| Shipped Date: | 20190328 |
| Received Date: | 20190424 |
| Manifest Status: | Signed |
| Submission Type: | DataImage5Copy |
| Origin Type: | Service |
| Generator EPA ID: | CAL000390950 |
| Generator Name: | Dollar Tree |
| Generator Location Street Number: | Not reported |
| Generator Location Street 1: | 1895 HOWE AVE. |
| Generator Location Street 2: | Not reported |
| Generator Location City: | SACRAMENTO |
| Generator Location State: | CA |
| Generator Location Zip: | 95825-1025 |
| Generator Mail Street Number: | Not reported |
| Generator Mail Street 1: | 1895 Howe Ave. |
| Generator Mail Street 2: | Not reported |
| Generator Mail City: | Sacramento |
| Generator Mail Zip: | 95825-1025 |
| Generator Mail State: | CA |
| Generator Contact Company Name: | Not reported |
| Designated Facility EPA ID: | NVD980895338 |
| Designated Facility Name: | 21st Century Environmental Management Of Nevada, Llc |
| Designated Facility Mail Street Number: | Not reported |
| Designated Facility Mail Street 1: | Not reported |
| Designated Facility Mail Street 2: | 2095 Newlands Drive East |
| Designated Facility Mail City: | Fernley |
| Designated Facility Mail Zip: | 89408 |
| Designated Facility Mail State: | NV |
| Designated Facility Location Street Number: | Not reported |
| Designated Facility Location Street 1: | 2095 Newlands Drive East |
| Designated Facility Location Street 2: | Not reported |
| Designated Facility Location City: | Fernley |
| Designated Facility Location Zip: | 89408 |
| Designated Facility Location State: | NV |
| Designated Facility Contact Company Name: | Not reported |
| Manifest Residue Indicator: | N |
| Rejection Indicator: | N |

**DOLLAR TREE #4726 (Continued)** **1024841318**

| | |
|---|---|
| Manifest Tracking Number: | 012953931FLE |
| Last Updated Date: | 20190502 |
| Shipped Date: | 20190328 |
| Received Date: | 20190416 |
| Manifest Status: | Signed |
| Submission Type: | DataImage5Copy |
| Origin Type: | Service |
| Generator EPA ID: | CAL000390950 |
| Generator Name: | Dollar Tree #4726 |
| Generator Location Street Number: | Not reported |
| Generator Location Street 1: | 1895 HOWE AVE. |
| Generator Location Street 2: | Not reported |
| Generator Location City: | SACRAMENTO |
| Generator Location State: | CA |
| Generator Location Zip: | 95825-1025 |
| Generator Mail Street Number: | Not reported |
| Generator Mail Street 1: | 1895 HOWE AVE. |
| Generator Mail Street 2: | Not reported |
| Generator Mail City: | SACRAMENTO |
| Generator Mail Zip: | 95825-1025 |
| Generator Mail State: | CA |
| Generator Contact Company Name: | Not reported |
| Designated Facility EPA ID: | AZR000515924 |
| Designated Facility Name: | Yuma Yes Waste Transfer Facility |
| Designated Facility Mail Street Number: | Not reported |
| Designated Facility Mail Street 1: | Not reported |
| Designated Facility Mail Street 2: | 2730 E 13TH ST |
| Designated Facility Mail City: | YUMA |
| Designated Facility Mail Zip: | 85365-1901 |
| Designated Facility Mail State: | AZ |
| Designated Facility Location Street Number: | Not reported |
| Designated Facility Location Street 1: | 2730 E 13TH ST |
| Designated Facility Location Street 2: | Not reported |
| Designated Facility Location City: | YUMA |
| Designated Facility Location Zip: | 85365-1901 |
| Designated Facility Location State: | AZ |
| Designated Facility Contact Company Name: | Not reported |
| Manifest Residue Indicator: | N |
| Rejection Indicator: | N |

| | |
|---|---|
| Manifest Tracking Number: | 014029861FLE |
| Last Updated Date: | 20200423 |
| Shipped Date: | 20200302 |
| Received Date: | 20200303 |
| Manifest Status: | Signed |
| Submission Type: | DataImage5Copy |
| Origin Type: | Service |
| Generator EPA ID: | CAL000390950 |
| Generator Name: | Dollar Tree |
| Generator Location Street Number: | Not reported |
| Generator Location Street 1: | 1895 HOWE AVE. |
| Generator Location Street 2: | Not reported |
| Generator Location City: | SACRAMENTO |
| Generator Location State: | CA |
| Generator Location Zip: | 95825-1025 |
| Generator Mail Street Number: | Not reported |
| Generator Mail Street 1: | 1895 Howe Ave. |

**DOLLAR TREE #4726 (Continued)** **1024841318**

Generator Mail Street 2: Not reported
Generator Mail City: Sacramento
Generator Mail Zip: 95825-1025
Generator Mail State: CA
Generator Contact Company Name: Not reported
Designated Facility EPA ID: CAD980884183
Designated Facility Name: Gem Rancho Cordova Llc
Designated Facility Mail Street Number: Not reported
Designated Facility Mail Street 1: Not reported
Designated Facility Mail Street 2: 11855 White Rock Road
Designated Facility Mail City: Rancho Cordova
Designated Facility Mail Zip: 95742
Designated Facility Mail State: CA
Designated Facility Location Street Number: Not reported
Designated Facility Location Street 1: 11855 White Rock Road
Designated Facility Location Street 2: Not reported
Designated Facility Location City: Rancho Cordova
Designated Facility Location Zip: 95742
Designated Facility Location State: CA
Designated Facility Contact Company Name: Not reported
Manifest Residue Indicator: N
Rejection Indicator: N

Federal Waste:
Manifest Tracking Number: 014029862FLE
Waste Line Number: 1
Federal Waste Code: D001
Federal Waste: IGNITABLE WASTE

Manifest Tracking Number: 014029862FLE
Waste Line Number: 1
Federal Waste Code: D035
Federal Waste: METHYL ETHYL KETONE

State Waste:
Manifest Tracking Number: 014029862FLE
Waste Line Number: 1
State Waste Code Owner: CA
State Waste Code: 214
State Waste: Unspecified solvent mixture

Manifest Tracking Number: 014029862FLE
Waste Line Number: 2
State Waste Code Owner: CA
State Waste Code: 122
State Waste: Alkaline solution without metals (pH > 12.5

Transporter:
Manifest Tracking Number: 014029862FLE
Transporter Line Number: 1
Transporter EPA ID: MNS000110924
Transporter Name: Stericycle Specialty Waste Solutions Inc

Manifest Tracking Number: 014029862FLE
Transporter Line Number: 2
Transporter EPA ID: MNS000110924

**DOLLAR TREE #4726 (Continued)** **1024841318**

Transporter Name: Stericycle Specialty Waste Solutions Inc

Waste Line:

| | |
|---|---|
| Manifest Tracking Number: | 014029862FLE |
| Waste Line Number: | 1 |
| U.S. DOT Hazardous Indicator: | Y |
| U.S. DOT ID Number: | UN1993 |
| U.S. DOT Description: | Un1993, Waste Flammable Liquids, N.O.S. (Acetone, Methyl Ethyl Ketone), 3, Pg Ii, Erg#128 |
| Non-Hazardous Waste Description: | Not reported |
| Number of Containers: | 1 |
| Container Type Code: | CF |
| Container Type Description: | Fiber or plastic boxes, cartons, cases |
| Waste Quantity: | 2 |
| Quantity Unit of Measure Code: | P |
| Quantity Unit of Measure Description: | Pounds |
| Waste Quantity, in Tons: | 0.001 |
| Acute Waste Quantity, in Tons: | 0 |
| Non-Acute Waste Quantity, in Tons: | 0.001 |
| Waste Quantity, in Kilograms: | 0.90703005 |
| Acute Waste Quantity, in Kilograms: | 0 |
| Non-Acute Waste Quantity, in Kilorgrams: | 0.90703005 |
| Management Method Code: | H141 |
| Management Method Description: | STORAGE, BULKING AND/OR TRANSFER OFF SITE |
| Waste Residue Indicator: | N |
| Quantity Discrepancy Indicator: | N |
| Waste Type Discrepancy Indicator: | N |
| Waste Density: | Not reported |
| Waste Density Unit of Measure Code: | Not reported |
| Waste Density Unit of Measure Description: | Not reported |
| Form Code: | Not reported |
| Form Code Description: | Not reported |
| Source Code: | Not reported |
| Source Code Description: | Not reported |
| Waste Minimization Code: | Not reported |
| Waste Minimization Code Description: | Not reported |
| Consent Number: | Not reported |
| EPA Waste Indicator: | Y |

| | |
|---|---|
| Manifest Tracking Number: | 014029862FLE |
| Waste Line Number: | 2 |
| U.S. DOT Hazardous Indicator: | Y |
| U.S. DOT ID Number: | UN3266 |
| U.S. DOT Description: | Un3266, Waste Corrosive Liquid, Basic, Inorganic, N.O.S. (Calcium Carbonate, Sodium Carbonate), 8, Pg Ii, Erg#154 |
| Non-Hazardous Waste Description: | Not reported |
| Number of Containers: | 1 |
| Container Type Code: | CF |
| Container Type Description: | Fiber or plastic boxes, cartons, cases |
| Waste Quantity: | 4 |
| Quantity Unit of Measure Code: | P |
| Quantity Unit of Measure Description: | Pounds |
| Waste Quantity, in Tons: | 0.002 |
| Acute Waste Quantity, in Tons: | 0 |
| Non-Acute Waste Quantity, in Tons: | 0.002 |
| Waste Quantity, in Kilograms: | 1.8140601 |
| Acute Waste Quantity, in Kilograms: | 0 |

**DOLLAR TREE #4726 (Continued)** **1024841318**

| | |
|---|---|
| Non-Acute Waste Quantity, in Kilorgrams: | 1.8140601 |
| Management Method Code: | H121 |
| Management Method Description: | NEUTRALIZATION ONLY |
| Waste Residue Indicator: | N |
| Quantity Discrepancy Indicator: | N |
| Waste Type Discrepancy Indicator: | N |
| Waste Density: | Not reported |
| Waste Density Unit of Measure Code: | Not reported |
| Waste Density Unit of Measure Description: | Not reported |
| Form Code: | Not reported |
| Form Code Description: | Not reported |
| Source Code: | Not reported |
| Source Code Description: | Not reported |
| Waste Minimization Code: | Not reported |
| Waste Minimization Code Description: | Not reported |
| Consent Number: | Not reported |
| EPA Waste Indicator: | N |

Click this hyperlink while viewing on your computer to access
10 additional US EManifest: record(s) in the EDR Site Report.

---

**P115** **DOLLAR TREE # 04726** **Sacramento Co. ML** **S114562169**
**NNW** **1895 HOWE AVE** **N/A**
**< 1/8** **SACRAMENTO, CA 95825**
**0.080 mi.**
**421 ft.** **Site 2 of 2 in cluster P**

**Relative:**
**Higher**

**Actual:**
**46 ft.**

Sacramento Co. ML:

| | |
|---|---|
| Name: | DOLLAR TREE # 04726 |
| Address: | 1895 HOWE AVE |
| City,State,Zip: | SACRAMENTO, CA 95825 |
| Facility Id: | Not reported |
| Facility Status: | Not reported |
| FD: | Not reported |
| Billing Codes BP: | I |
| Billing Codes UST: | Not reported |
| WG Bill Code: | I |
| Target Property Bill Cod: | Not reported |
| Food Bill Code: | Not reported |
| CUPA Permit Date: | Not reported |
| HAZMAT Permit Date: | Not reported |
| HAZMAT Inspection Date: | Not reported |
| Hazmat Date BP Received: | Not reported |
| UST Permit Dt: | Not reported |
| UST Inspection Date: | Not reported |
| UST Tank Test Date: | Not reported |
| Number of Tanks: | Not reported |
| UST Tank Test Date: | Not reported |
| SIC Code: | Not reported |
| Tier Permitting: | Not reported |
| AST Bill Code: | Not reported |
| CALARP Bill Code: | Not reported |

**L116** **ANGIE S HANCOCK** **EDR Hist Auto** **1009022561**
**ENE** **1983 FULTON AVE** **N/A**
**< 1/8** **SACRAMENTO, CA**
**0.080 mi.**
**421 ft.** **Site 3 of 4 in cluster L**

**Relative:** EDR Hist Auto
**Higher**

**Actual:**
**53 ft.**

| Year: | Name: | Type: |
|---|---|---|
| 1957 | JERUE S UNION SERVICE | GASOLINE STATIONS |
| 1965 | HUSTON BROTHERS SERVICE | GASOLINE STATIONS |
| 1970 | ANGIE S HANCOCK | GASOLINE STATIONS |

---

**Q117** **TIDY CAR** **Sacramento Co. ML** **S105629077**
**ESE** **1723 BELL ST** **N/A**
**< 1/8** **SACRAMENTO, CA 95825**
**0.082 mi.**
**432 ft.** **Site 1 of 5 in cluster Q**

**Relative:** Sacramento Co. ML:
**Lower**

**Actual:**
**42 ft.**

| | |
|---|---|
| Name: | TIDY CAR |
| Address: | 1723 BELL ST |
| City,State,Zip: | SACRAMENTO, CA 95825 |
| Facility Id: | Not reported |
| Facility Status: | Not reported |
| FD: | Not reported |
| Billing Codes BP: | I |
| Billing Codes UST: | Not reported |
| WG Bill Code: | Not reported |
| Target Property Bill Cod: | Not reported |
| Food Bill Code: | Not reported |
| CUPA Permit Date: | Not reported |
| HAZMAT Permit Date: | Not reported |
| HAZMAT Inspection Date: | Not reported |
| Hazmat Date BP Received: | Not reported |
| UST Permit Dt: | Not reported |
| UST Inspection Date: | Not reported |
| UST Tank Test Date: | Not reported |
| Number of Tanks: | Not reported |
| UST Tank Test Date: | Not reported |
| SIC Code: | Not reported |
| Tier Permitting: | Not reported |
| AST Bill Code: | Not reported |
| CALARP Bill Code: | Not reported |

---

**L118** **JERUE & CO** **EDR Hist Auto** **1009019116**
**ENE** **1985 FULTON AVE** **N/A**
**< 1/8** **SACRAMENTO, CA**
**0.083 mi.**
**439 ft.** **Site 4 of 4 in cluster L**

**Relative:** EDR Hist Auto
**Higher**

**Actual:**
**53 ft.**

| Year: | Name: | Type: |
|---|---|---|
| 1952 | JERUE & CO | AUTOMOBILE REPAIRING |

**Q119**
**ESE**
**< 1/8**
**0.084 mi.**
**446 ft.**

**VAP, INC VICTORY AUTO PARTS**
**1717 BELL ST**
**SACRAMENTO, CA 95825**

**Site 2 of 5 in cluster Q**

**Sacramento Co. ML** **S105268062**
**N/A**

**Relative:**
**Lower**

**Actual:**
**42 ft.**

Sacramento Co. ML:

| | |
|---|---|
| Name: | VAP, INC VICTORY AUTO PARTS |
| Address: | 1717 BELL ST |
| City,State,Zip: | SACRAMENTO, CA 95825 |
| Facility Id: | Not reported |
| Facility Status: | Inactive. Included on a listing no longer updated. |
| FD: | C |
| Billing Codes BP: | Disclaimer |
| Billing Codes UST: | No Tanks |
| WG Bill Code: | Oil Changed by Outside Company-No Fee |
| Target Property Bill Cod: | 50 |
| Food Bill Code: | 50 |
| CUPA Permit Date: | Not reported |
| HAZMAT Permit Date: | Not reported |
| HAZMAT Inspection Date: | Not reported |
| Hazmat Date BP Received: | Not reported |
| UST Permit Dt: | Not reported |
| UST Inspection Date: | Not reported |
| UST Tank Test Date: | Not reported |
| Number of Tanks: | 0 |
| UST Tank Test Date: | Not reported |
| SIC Code: | 5013 |
| Tier Permitting: | Not reported |
| AST Bill Code: | Not reported |
| CALARP Bill Code: | Not reported |

---

**R120**
**ENE**
**< 1/8**
**0.085 mi.**
**448 ft.**

**SACRAMENTO CARBURETOR/ELECTRIC**
**2600 JUNIPER LN A**
**SACRAMENTO, CA 95825**

**Site 1 of 19 in cluster R**

**Sacramento Co. ML** **S102316431**
**N/A**

**Relative:**
**Higher**

**Actual:**
**53 ft.**

Sacramento Co. ML:

| | |
|---|---|
| Name: | SACRAMENTO CARBURETOR/ELECTRIC |
| Address: | 2600 JUNIPER LN A |
| City,State,Zip: | SACRAMENTO, CA 95825 |
| Facility Id: | Not reported |
| Facility Status: | Not reported |
| FD: | Not reported |
| Billing Codes BP: | I |
| Billing Codes UST: | Not reported |
| WG Bill Code: | I |
| Target Property Bill Cod: | Not reported |
| Food Bill Code: | Not reported |
| CUPA Permit Date: | Not reported |
| HAZMAT Permit Date: | Not reported |
| HAZMAT Inspection Date: | Not reported |
| Hazmat Date BP Received: | Not reported |
| UST Permit Dt: | Not reported |
| UST Inspection Date: | Not reported |
| UST Tank Test Date: | Not reported |
| Number of Tanks: | Not reported |
| UST Tank Test Date: | Not reported |
| SIC Code: | Not reported |

**SACRAMENTO CARBURETOR/ELECTRIC (Continued)** **S102316431**

Tier Permitting: Not reported
AST Bill Code: Not reported
CALARP Bill Code: Not reported

---

**R121** **ELIES FOREIGN AND DOMESTIC AUTO** **RCRA NonGen / NLR** **1024795440**
**ENE** **2600 JUNIPER LN** **CAL000163202**
**< 1/8** **SACRAMENTO, CA 95825**
**0.085 mi.**
**448 ft.** **Site 2 of 19 in cluster R**

**Relative:**
**Higher**

**Actual:**
**53 ft.**

RCRA Listings:

| | |
|---|---|
| Date Form Received by Agency: | 19960207 |
| Handler Name: | Elies Foreign And Domestic Auto |
| Handler Address: | 2600 Juniper Ln |
| Handler City,State,Zip: | SACRAMENTO, CA 95825-0000 |
| EPA ID: | CAL000163202 |
| Contact Name: | ELIE BOGHOS |
| Contact Address: | 2600 JUNIPER LN |
| Contact City,State,Zip: | SACRAMENTO, CA 95825-0000 |
| Contact Telephone: | 916-612-1449 |
| Contact Fax: | 916-488-8416 |
| Contact Email: | EBOGHOS@GMAIL.COM |
| Contact Title: | Not reported |
| EPA Region: | 09 |
| Land Type: | Not reported |
| Federal Waste Generator Description: | Not a generator, verified |
| Non-Notifier: | Not reported |
| Biennial Report Cycle: | Not reported |
| Accessibility: | Not reported |
| Active Site Indicator: | Handler Activities |
| State District Owner: | Not reported |
| State District: | Not reported |
| Mailing Address: | 8200 ROCKBURY WAY |
| Mailing City,State,Zip: | ANTELOPE, CA 95843 |
| Owner Name: | Elies Foreign & Domestic Auto |
| Owner Type: | Other |
| Operator Name: | Elie Boghos |
| Operator Type: | Other |
| Short-Term Generator Activity: | No |
| Importer Activity: | No |
| Mixed Waste Generator: | No |
| Transporter Activity: | No |
| Transfer Facility Activity: | No |
| Recycler Activity with Storage: | No |
| Small Quantity On-Site Burner Exemption: | No |
| Smelting Melting and Refining Furnace Exemption: | No |
| Underground Injection Control: | No |
| Off-Site Waste Receipt: | No |
| Universal Waste Indicator: | Yes |
| Universal Waste Destination Facility: | Yes |
| Federal Universal Waste: | No |
| Active Site State-Reg Handler: | --- |
| Federal Facility Indicator: | Not reported |
| Hazardous Secondary Material Indicator: | N |
| Sub-Part K Indicator: | Not reported |
| 2018 GPRA Permit Baseline: | Not on the Baseline |
| 2018 GPRA Renewals Baseline: | Not on the Baseline |
| 202 GPRA Corrective Action Baseline: | No |

**ELIES FOREIGN AND DOMESTIC AUTO (Continued)** **1024795440**

| | |
|---|---|
| Subject to Corrective Action Universe: | No |
| Non-TSDFs Where RCRA CA has Been Imposed Universe: | No |
| Corrective Action Priority Ranking: | No NCAPS ranking |
| Environmental Control Indicator: | No |
| Institutional Control Indicator: | No |
| Human Exposure Controls Indicator: | N/A |
| Groundwater Controls Indicator: | N/A |
| Significant Non-Complier Universe: | No |
| Unaddressed Significant Non-Complier Universe: | No |
| Addressed Significant Non-Complier Universe: | No |
| Significant Non-Complier With a Compliance Schedule Universe: | No |
| Financial Assurance Required: | Not reported |
| Handler Date of Last Change: | 20180905 |
| Recognized Trader-Importer: | No |
| Recognized Trader-Exporter: | No |
| Importer of Spent Lead Acid Batteries: | No |
| Exporter of Spent Lead Acid Batteries: | No |
| Recycler Activity Without Storage: | No |
| Manifest Broker: | No |
| Sub-Part P Indicator: | No |

Handler - Owner Operator:

| | |
|---|---|
| Owner/Operator Indicator: | Operator |
| Owner/Operator Name: ELIE BOGHOS | |
| Legal Status: | Other |
| Date Became Current: | Not reported |
| Date Ended Current: | Not reported |
| Owner/Operator Address: | 2600 JUNIPER LN |
| Owner/Operator City,State,Zip: | SACRAMENTO, CA 95825-0000 |
| Owner/Operator Telephone: | 916-612-1449 |
| Owner/Operator Telephone Ext: | Not reported |
| Owner/Operator Fax: | Not reported |
| Owner/Operator Email: | Not reported |

| | |
|---|---|
| Owner/Operator Indicator: | Owner |
| Owner/Operator Name: ELIES FOREIGN & DOMESTIC AUTO | |
| Legal Status: | Other |
| Date Became Current: | Not reported |
| Date Ended Current: | Not reported |
| Owner/Operator Address: | 2600 JUNIPER LN |
| Owner/Operator City,State,Zip: | SACRAMENTO, CA 95825-0000 |
| Owner/Operator Telephone: | 916-488-3501 |
| Owner/Operator Telephone Ext: | Not reported |
| Owner/Operator Fax: | Not reported |
| Owner/Operator Email: | Not reported |

Historic Generators:

| | |
|---|---|
| Receive Date: | 19960207 |
| Handler Name: ELIES FOREIGN AND DOMESTIC AUTO | |
| Federal Waste Generator Description: | Not a generator, verified |
| State District Owner: | Not reported |
| Large Quantity Handler of Universal Waste: | No |
| Recognized Trader Importer: | No |
| Recognized Trader Exporter: | No |
| Spent Lead Acid Battery Importer: | No |

**ELIES FOREIGN AND DOMESTIC AUTO (Continued)** **1024795440**

Spent Lead Acid Battery Exporter: No
Current Record: Yes
Non Storage Recycler Activity: Not reported
Electronic Manifest Broker: Not reported

List of NAICS Codes and Descriptions:
NAICS Code: 811111
NAICS Description: GENERAL AUTOMOTIVE REPAIR

Facility Has Received Notices of Violations:
Violations: No Violations Found

Evaluation Action Summary:
Evaluations: No Evaluations Found

---

**R122** **ELIE'S FOREIGN & DOMESTIC AUTO** **Sacramento Co. ML** **S125092962**
**ENE** **2600 JUNIPER LN** **N/A**
**< 1/8** **SACRAMENTO, CA 95825**
**0.085 mi.**
**448 ft.** **Site 3 of 19 in cluster R**

**Relative:** **Higher**
**Actual:** **53 ft.**

Sacramento Co. ML:
Name: ELIE'S FOREIGN & DOMESTIC AUTO
Address: 2600 JUNIPER LN
City,State,Zip: SACRAMENTO, CA 95825
Facility Id: Not reported
Facility Status: Not reported
FD: Not reported
Billing Codes BP: I
Billing Codes UST: Not reported
WG Bill Code: I
Target Property Bill Cod: Not reported
Food Bill Code: Not reported
CUPA Permit Date: Not reported
HAZMAT Permit Date: Not reported
HAZMAT Inspection Date: Not reported
Hazmat Date BP Received: Not reported
UST Permit Dt: Not reported
UST Inspection Date: Not reported
UST Tank Test Date: Not reported
Number of Tanks: Not reported
UST Tank Test Date: Not reported
SIC Code: Not reported
Tier Permitting: Not reported
AST Bill Code: Not reported
CALARP Bill Code: Not reported

**S123** **SUPERIOR AUTO SLS** **EDR Hist Auto** **1009025071**
**South** **1718 HOWE AVE** **N/A**
**< 1/8** **SACRAMENTO, CA**
**0.088 mi.**
**463 ft.** **Site 1 of 9 in cluster S**

**Relative:** EDR Hist Auto
**Lower**

**Actual:** Year: Name: Type:
**39 ft.** 1970 ARDEN WAY MOTORS AUTOMOBILE DEALERS-USED CARS
1975 SUPERIOR AUTO SLS AUTOMOBILE DEALERS-USED CARS

---

**T124** **CAPITAL AUTO REPAIR** **CERS HAZ WASTE** **S118172334**
**NW** **2112 WYDA WAY** **HWTS** **N/A**
**< 1/8** **SACRAMENTO, CA 95825** **Sacramento Co. ML**
**0.091 mi.** **CERS**
**481 ft.** **Site 1 of 3 in cluster T**

**Relative:** CERS HAZ WASTE:
**Higher**
**Actual:** Name: 50 INTERSTAE AUTOREPAIR AND TIRES
**47 ft.** Address: 2112 WYDA WAY
City,State,Zip: SACRAMENTO, CA 95825
Site ID: 617311
CERS ID: 10640725
CERS Description: Hazardous Waste Generator

HWTS:
Name: CAPITAL AUTO REPAIR
Address: 2112 WYDA WAY
Address 2: Not reported
City,State,Zip: SACRAMENTO, CA 95825
EPA ID: CAL000391696
Inactive Date: 06/30/2020
Create Date: 12/03/2013
Last Act Date: Not reported
Mailing Name: Not reported
Mailing Address: 2112 WYDA WAY
Mailing Address 2: Not reported
Mailing City,State,Zip: SACRAMENTO, CA 958250000
Owner Name: SONG HAUNG
Owner Address: 3889 INNOVATOR DR
Owner Address 2: Not reported
Owner City,State,Zip: SACRAMENTO, CA 958340000
Owner Phone: Not reported
Owner Fax: Not reported
Contact Name: SONG HUANG
Contact Address: 2112 WYDA WAY
Contact Address 2: Not reported
City,State,Zip: SACRAMENTO, CA 95825
Contact Phone: Not reported
Contact Fax: Not reported
Facility Status: Inactive
Facility Type: PERMANENT
Category: STATE
Latitude: 38.599704
Longitude: -121.4168445

NAICS:
EPA ID: CAL000391696
Create Date: 2013-12-03 15:02:02.987

**CAPITAL AUTO REPAIR (Continued)** **S118172334**

| | |
|---|---|
| NAICS Code: | 811111 |
| NAICS Description: | General Automotive Repair |
| Issued EPA ID Date: | 2013-12-03 15:02:02.98000 |
| Inactive Date: | 2020-06-30 00:00:00 |
| Facility Name: | CAPITAL AUTO REPAIR |
| Facility Address: | 2112 WYDA WAY |
| Facility Address 2: | Not reported |
| Facility City: | SACRAMENTO |
| Facility County: | Not reported |
| Facility State: | CA |
| Facility Zip: | 95825 |

| | |
|---|---|
| Name: | 50 INTERSTATE TIRES AUTO SERVICE |
| Address: | 2112 WYDA WAY |
| Address 2: | Not reported |
| City,State,Zip: | SACRAMENTO, CA 95825 |
| EPA ID: | CAL000466354 |
| Inactive Date: | Not reported |
| Create Date: | 10/21/2021 |
| Last Act Date: | Not reported |
| Mailing Name: | Not reported |
| Mailing Address: | 2112 WYDA WAY |
| Mailing Address 2: | Not reported |
| Mailing City,State,Zip: | SACRAMENTO, CA 95825 |
| Owner Name: | MUHAMMAD IQBAL |
| Owner Address: | 7855 COTTONWOOD LN #76 |
| Owner Address 2: | Not reported |
| Owner City,State,Zip: | SACRAMENTO, CA 95828 |
| Owner Phone: | Not reported |
| Owner Fax: | Not reported |
| Contact Name: | MUHAMMAD IQBAL |
| Contact Address: | 7855 COTTONWOOD LN #76 |
| Contact Address 2: | Not reported |
| City,State,Zip: | SACRAMENTO, CA 95828 |
| Contact Phone: | Not reported |
| Contact Fax: | Not reported |
| Facility Status: | Active |
| Facility Type: | PERMANENT |
| Category: | STATE |
| Latitude: | 38.59971475 |
| Longitude: | -121.4168858 |

| | |
|---|---|
| Name: | 50 INTERSTATE TIRES AUTO SERVICE |
| Address: | 2112 WYDA WAY |
| Address 2: | Not reported |
| City,State,Zip: | SACRAMENTO, CA 95825 |
| EPA ID: | CAL000453803 |
| Inactive Date: | Not reported |
| Create Date: | 03/24/2020 |
| Last Act Date: | Not reported |
| Mailing Name: | Not reported |
| Mailing Address: | 2112 WYDA WAY |
| Mailing Address 2: | Not reported |
| Mailing City,State,Zip: | SACRAMENTO, CA 95825 |
| Owner Name: | JUAN GUARDADO |
| Owner Address: | 7048 32ND ST |

**CAPITAL AUTO REPAIR (Continued)** **S118172334**

| | |
|---|---|
| Owner Address 2: | Not reported |
| Owner City,State,Zip: | NORTH HIGHLANDS, CA 95660 |
| Owner Phone: | Not reported |
| Owner Fax: | Not reported |
| Contact Name: | JUAN GUARDADO |
| Contact Address: | 2112 WYDA WAY |
| Contact Address 2: | Not reported |
| City,State,Zip: | SACRAMENTO, CA 95825 |
| Contact Phone: | Not reported |
| Contact Fax: | Not reported |
| Facility Status: | Active |
| Facility Type: | PERMANENT |
| Category: | STATE |
| Latitude: | 38.599704 |
| Longitude: | -121.4168445 |

NAICS:

| | |
|---|---|
| EPA ID: | CAL000453803 |
| Create Date: | 2020-03-24 12:20:26.633 |
| NAICS Code: | 721199 |
| NAICS Description: | All Other Traveler Accommodation |
| Issued EPA ID Date: | 2020-03-24 12:20:26.62000 |
| Inactive Date: | Not reported |
| Facility Name: | 50 INTERSTATE TIRES AUTO SERVICE |
| Facility Address: | 2112 WYDA WAY |
| Facility Address 2: | Not reported |
| Facility City: | SACRAMENTO |
| Facility County: | Not reported |
| Facility State: | CA |
| Facility Zip: | 95825 |

Sacramento Co. ML:

| | |
|---|---|
| Name: | CAPITAL AUTO REPAIR |
| Address: | 2112 WYDA WAY |
| City,State,Zip: | SACRAMENTO, CA 95825 |
| Facility Id: | Not reported |
| Facility Status: | Not reported |
| FD: | Not reported |
| Billing Codes BP: | I |
| Billing Codes UST: | Not reported |
| WG Bill Code: | I |
| Target Property Bill Cod: | Not reported |
| Food Bill Code: | Not reported |
| CUPA Permit Date: | Not reported |
| HAZMAT Permit Date: | Not reported |
| HAZMAT Inspection Date: | Not reported |
| Hazmat Date BP Received: | Not reported |
| UST Permit Dt: | Not reported |
| UST Inspection Date: | Not reported |
| UST Tank Test Date: | Not reported |
| Number of Tanks: | Not reported |
| UST Tank Test Date: | Not reported |
| SIC Code: | Not reported |
| Tier Permitting: | Not reported |
| AST Bill Code: | Not reported |
| CALARP Bill Code: | Not reported |

**CAPITAL AUTO REPAIR (Continued)** **S118172334**

CERS:
Name: 50 INTERSTAE AUTOREPAIR AND TIRES
Address: 2112 WYDA WAY
City,State,Zip: SACRAMENTO, CA 95825
Site ID: 617311
CERS ID: 10640725
CERS Description: Chemical Storage Facilities

Violations:
Site ID: 617311
Site Name: 50 INTERSTAE AUTOREPAIR AND TIRES
Violation Date: 03-27-2023
Citation: HSC 6.95 25508(a)(3) - California Health and Safety Code, Chapter 6.95, Section(s) 25508(a)(3)
Violation Description: Failure to complete and electronically submit a site map with all required content.
Violation Notes: Returned to compliance on 08/02/2023. OBSERVATION: A site map with all required content including north orientation, loading area, internal roads, adjacent streets, storm and sewer drains, access and exit points, emergency shut offs, evacuation staging area, hazardous materials/waste storage areas and emergency response equipment has not been submitted to this department. CORRECTIVE ACTION: Complete a site map with all required content and submit electronically in the California Environmental Reporting System.
Violation Division: Sacramento County Env Management Department
Violation Program: HMRRP
Violation Source: CERS,

Site ID: 617311
Site Name: 50 INTERSTAE AUTOREPAIR AND TIRES
Violation Date: 03-27-2023
Citation: 22 CCR 12 66262.34(f) - California Code of Regulations, Title 22, Chapter 12, Section(s) 66262.34(f)
Violation Description: Failure to properly label hazardous waste accumulation containers and portable tanks with the following requirements: "Hazardous Waste", name and address of the generator, physical and chemical characteristics of the Hazardous Waste, and starting accumulation date.
Violation Notes: Returned to compliance on 06/27/2023. OBSERVATION: The following hazardous waste containers were observed without a hazardous waste label. 1) Four 55 gallon metal drums containing used oil located inside at the entrance of the shop. 2) One 55 gallon metal drum of waste coolant located outside toward front of shop on the West side of building. CORRECTIVE ACTION: Submit photos to this department demonstrating that the containers listed above have been properly labeled.
Violation Division: Sacramento County Env Management Department
Violation Program: HW
Violation Source: CERS,

Site ID: 617311
Site Name: 50 INTERSTAE AUTOREPAIR AND TIRES
Violation Date: 02-05-2016
Citation: 22 CCR 12 66262.40(a) - California Code of Regulations, Title 22, Chapter 12, Section(s) 66262.40(a)
Violation Description: Failure to maintain uniform hazardous waste manifest, consolidated manifest, or bills of lading copies for three years.

**CAPITAL AUTO REPAIR (Continued)** **S118172334**

| | |
|---|---|
| Violation Notes: | OBSERVATION: Uniform Hazardous Waste Manifests for Waste oil and used oil filters were not available at the time of inspection. CORRECTIVE ACTION: Locate a copy of all Uniform Hazardous Waste Manifests for [LIST HAZARDOUS WASTES] and submit copies to this department. |
| Violation Division: | Sacramento County Env Management Department |
| Violation Program: | HW |
| Violation Source: | CERS, |
| | |
| Site ID: | 617311 |
| Site Name: | 50 INTERSTAE AUTOREPAIR AND TIRES |
| Violation Date: | 09-03-2019 |
| Citation: | 22 CCR 12 66262.12 - California Code of Regulations, Title 22, Chapter 12, Section(s) 66262.12 |
| Violation Description: | Failure to obtain an Identification Number prior to treating, storing, disposing of, transporting or offering for transportation any hazardous waste. |
| Violation Notes: | Returned to compliance on 09/12/2019. OBSERVATION: The generator's EPA ID number is inactive (CAL000391696). A hazardous waste generator shall not treat, store, dispose of, transport or offer for transportation, hazardous waste without an active EPA ID number. CORRECTIVE ACTION: Submit documentation to this department demonstrating that you have reactivated the facility's EPA ID number. |
| Violation Division: | Sacramento County Env Management Department |
| Violation Program: | HW |
| Violation Source: | CERS, |
| | |
| Site ID: | 617311 |
| Site Name: | 50 INTERSTAE AUTOREPAIR AND TIRES |
| Violation Date: | 03-27-2023 |
| Citation: | 40 CFR 1 265.33 - U.S. Code of Federal Regulations, Title 40, Chapter 1, Section(s) 265.33 |
| Violation Description: | Failure to test and maintain as necessary all facility communications or alarm systems, fire protection equipment, spill control equipment, and decontamination equipment to assure its proper operation in time of emergency. |
| Violation Notes: | Returned to compliance on 06/27/2023. OBSERVATION: Fire extinguisher has not been tested and maintained to assure its proper operation in time of emergency. No service tags observed on extinguishers. CORRECTIVE ACTION: Submit photos/documentation to this department demonstrating that the fire extinguisher has been properly tested or maintained. |
| Violation Division: | Sacramento County Env Management Department |
| Violation Program: | HW |
| Violation Source: | CERS, |
| | |
| Site ID: | 617311 |
| Site Name: | 50 INTERSTAE AUTOREPAIR AND TIRES |
| Violation Date: | 03-27-2023 |
| Citation: | HSC 6.95 25508(a)(3) - California Health and Safety Code, Chapter 6.95, Section(s) 25508(a)(3) |
| Violation Description: | Failure to report program data electronically. |
| Violation Notes: | Returned to compliance on 08/02/2023. OBSERVATION: The Business Activities page and the Owner/Operator page have not been submitted to this department. CORRECTIVE ACTION: Complete the Business Activities page and the Owner/Operator page and submit electronically in the California Environmental Reporting System. |
| Violation Division: | Sacramento County Env Management Department |

**CAPITAL AUTO REPAIR (Continued)** **S118172334**

Violation Program: HMRRP
Violation Source: CERS,

Site ID: 617311
Site Name: 50 INTERSTAE AUTOREPAIR AND TIRES
Violation Date: 03-27-2023
Citation: HSC 6.95 25508(a)(1) - California Health and Safety Code, Chapter 6.95, Section(s) 25508(a)(1)
Violation Description: Failure to complete and electronically submit a business plan when storing/handling a hazardous material at or above reportable quantities.
Violation Notes: Returned to compliance on 08/02/2023. OBSERVATION: A Hazardous Materials Business Plan (HMBP) has not been received by this department. The facility was previously sent a notice/request from this department for the submittal of an HMBP by the due date of 2/10/2023 and 3/27/2023. CORRECTIVE ACTION: Submit the HMBP electronically in the California Environmental Reporting System and implement immediately.
Violation Division: Sacramento County Env Management Department
Violation Program: HMRRP
Violation Source: CERS,

Site ID: 617311
Site Name: 50 INTERSTAE AUTOREPAIR AND TIRES
Violation Date: 09-03-2019
Citation: HSC 6.5 25250.22 - California Health and Safety Code, Chapter 6.5, Section(s) 25250.22
Violation Description: Failure to properly manage used oil and/or fuel filters in accordance with the requirements.
Violation Notes: Returned to compliance on 11/08/2019. OBSERVATION: A 55 gallon container of used oil filters located in the shop was observed with an accumulation start date of 3/19/15 and the last disposal record available for review was also dated 3/19/15. CORRECTIVE ACTION: Properly dispose of used oil filters and submit a copy of the disposal receipt to this department. Submit a photo showing the permanent used oil filter container that will be used moving forward that is properly labeled.
Violation Division: Sacramento County Env Management Department
Violation Program: HW
Violation Source: CERS,

Site ID: 617311
Site Name: 50 INTERSTAE AUTOREPAIR AND TIRES
Violation Date: 09-03-2019
Citation: 22 CCR 12 66262.34(f) - California Code of Regulations, Title 22, Chapter 12, Section(s) 66262.34(f)
Violation Description: Failure to properly label hazardous waste accumulation containers and portable tanks with the following requirements: "Hazardous Waste", name and address of the generator, physical and chemical characteristics of the Hazardous Waste, and starting accumulation date.
Violation Notes: Returned to compliance on 11/08/2019. OBSERVATION: Several 1 gallon containers of used oil located throughout the shop were observed without hazardous waste labels. CORRECTIVE ACTION: Properly dispose of all used oil and submit a photo to this department of the permanent container used to accumulate used oil that has a properly completed hazardous waste label.

**CAPITAL AUTO REPAIR (Continued)** **S118172334**

Violation Division: Sacramento County Env Management Department
Violation Program: HW
Violation Source: CERS,

Site ID: 617311
Site Name: 50 INTERSTAE AUTOREPAIR AND TIRES
Violation Date: 03-27-2023
Citation: 22 CCR 12 66262.12 - California Code of Regulations, Title 22, Chapter 12, Section(s) 66262.12
Violation Description: Failure to obtain an Identification Number prior to treating, storing, disposing of, transporting or offering for transportation any hazardous waste.
Violation Notes: Returned to compliance on 07/05/2023. OBSERVATION: The generator has not obtained an active EPA ID number to manage hazardous waste. A hazardous waste generator shall not treat, store, dispose of, transport or offer for transportation, hazardous waste without an active EPA ID number. CORRECTIVE ACTION: Submit an application to the California Department of Toxic Substances Control to obtain an EPA ID number. Submit a copy of the completed application to this department.
Violation Division: Sacramento County Env Management Department
Violation Program: HW
Violation Source: CERS,

Site ID: 617311
Site Name: 50 INTERSTAE AUTOREPAIR AND TIRES
Violation Date: 03-27-2023
Citation: HSC 6.95 25508(a)(3) - California Health and Safety Code, Chapter 6.95, Section(s) 25508(a)(3)
Violation Description: Failure to establish and electronically submit an adequate emergency response plan and procedures for a release or threatened release of a hazardous material.
Violation Notes: Returned to compliance on 08/02/2023. OBSERVATION: An Emergency Response Plan and procedures for a release or threatened release of a hazardous material has not been established and submitted to this department. CORRECTIVE ACTION: Establish an Emergency Response Plan and procedures for a release or threatened release of a hazardous material and submit electronically in the California Environmental Reporting System.
Violation Division: Sacramento County Env Management Department
Violation Program: HMRRP
Violation Source: CERS,

Site ID: 617311
Site Name: 50 INTERSTAE AUTOREPAIR AND TIRES
Violation Date: 03-27-2023
Citation: HSC 6.95 25508(a)(3) - California Health and Safety Code, Chapter 6.95, Section(s) 25508(a)(3)
Violation Description: Failure to establish and/or electronically submit an adequate training program in safety procedures in the event of a release or threatened release of a hazardous material. *Verify agricultural handler exemption HSC 25507.1
Violation Notes: Returned to compliance on 08/02/2023. OBSERVATION: A training program that is reasonable and appropriate for the size of the business or the nature of the hazardous materials handled has not been established. CORRECTIVE ACTION: Establish a training program that is reasonable and appropriate for the size of the business and the nature of the hazardous materials handled and submit electronically in the

**CAPITAL AUTO REPAIR (Continued)** **S118172334**

| | |
|---|---|
| | California Environmental Reporting System. |
| Violation Division: | Sacramento County Env Management Department |
| Violation Program: | HMRRP |
| Violation Source: | CERS, |
| | |
| Site ID: | 617311 |
| Site Name: | 50 INTERSTAE AUTOREPAIR AND TIRES |
| Violation Date: | 03-27-2023 |
| Citation: | HSC 6.95 25505(c) - California Health and Safety Code, Chapter 6.95, Section(s) 25505(c) |
| Violation Description: | Failure to have a business plan readily available to personnel of the business or the unified program facility with responsibilities for emergency response or training. |
| Violation Notes: | Returned to compliance on 08/02/2023. OBSERVATION: The business has not made the Hazardous Materials Business Plan readily available to personnel of the business or the unified program facility with responsibilities for emergency response or training. CORRECTIVE ACTION: Provide a readily available Hazardous Materials Business Plan to personnel of the business or the unified program facility with responsibilities for emergency response or training. Submit documentation that appropriate personnel have the business plan readily available. |
| Violation Division: | Sacramento County Env Management Department |
| Violation Program: | HMRRP |
| Violation Source: | CERS, |
| | |
| Site ID: | 617311 |
| Site Name: | 50 INTERSTAE AUTOREPAIR AND TIRES |
| Violation Date: | 09-03-2019 |
| Citation: | HSC 6.5 Multiple - California Health and Safety Code, Chapter 6.5, Section(s) Multiple |
| Violation Description: | Hazardous Waste Generator Program - Operations/Maintenance - General |
| Violation Notes: | Returned to compliance on 11/08/2019. OBSERVATION: The label on the 55 gallon container of used oil located in the shop was observed with an accumulation start date of 12/3/15 and the most recent disposal receipt available for review was also dated 12/3/15. The used oil container appeared to be full and there are approximately 20 - 1 gallon containers being used to accumulate used oil. CORRECTIVE ACTION: Properly dispose of the used oil and submit a copy of the manifest/receipt to this department. |
| Violation Division: | Sacramento County Env Management Department |
| Violation Program: | HW |
| Violation Source: | CERS, |
| | |
| Site ID: | 617311 |
| Site Name: | 50 INTERSTAE AUTOREPAIR AND TIRES |
| Violation Date: | 03-27-2023 |
| Citation: | HSC 6.95 25508(a)(3) - California Health and Safety Code, Chapter 6.95, Section(s) 25508(a)(3) |
| Violation Description: | Failure to complete and electronically submit hazardous material inventory information for all reportable hazardous materials on site at or above reportable quantities. |
| Violation Notes: | Returned to compliance on 08/02/2023. OBSERVATION: The Hazardous Materials Inventory Chemical Description page for the following hazardous waste and material have not been submitted to this department. 1) Four 55 gallon metal drums of used oil stored located inside shop by the front roll up door 2) Two 55 gallon metal drums of |

**CAPITAL AUTO REPAIR (Continued)** **S118172334**

new oil in located inside by the storage room 3) Two 55 gallon metal drums of drained used oil metal filters. One by the front roll up door and one by the storage room. 4) One 55 gallon metal drum of waste coolant outside on West side of building. 5) Two 55 gallon plastic drum of new coolant inside toward back of shop on the Western wall. CORRECTIVE ACTION: Complete and submit the Hazardous Materials Inventory Chemical Description page for all materials listed above electronically in the California Environmental Reporting System.

Violation Division: Sacramento County Env Management Department
Violation Program: HMRRP
Violation Source: CERS,

Site ID: 617311
Site Name: 50 INTERSTAE AUTOREPAIR AND TIRES
Violation Date: 03-27-2023
Citation: HSC 6.5 25250.22 - California Health and Safety Code, Chapter 6.5, Section(s) 25250.22
Violation Description: Failure to properly manage used oil and/or fuel filters in accordance with the requirements.
Violation Notes: Returned to compliance on 06/27/2023. OBSERVATION: Two 55 gallon metal drum of drained used oil filters were observed without a label and an accumulation start date. One located at the entrance of the shop and one located by the storage room with the new oil in 55 gallon metal drums. CORRECTIVE ACTION: Submit photos/documentation to this department demonstrating that the used oil and fuel filters are being properly managed or submit a bill of lading to this department demonstrating proper disposal. Note: New owner took over shop on August 8th, 2022.
Violation Division: Sacramento County Env Management Department
Violation Program: HW
Violation Source: CERS,

Evaluation:
Eval General Type: Compliance Evaluation Inspection
Eval Date: 02-05-2016
Violations Found: Yes
Eval Type: Routine done by local agency
Eval Notes: Not reported
Eval Division: Sacramento County Env Management Department
Eval Program: HW
Eval Source: CERS,

Eval General Type: Compliance Evaluation Inspection
Eval Date: 03-27-2023
Violations Found: Yes
Eval Type: Routine done by local agency
Eval Notes: Inspection report emailed to Muhammad Iqbal. No signature required at this time.
Eval Division: Sacramento County Env Management Department
Eval Program: HMRRP
Eval Source: CERS,

Eval General Type: Compliance Evaluation Inspection
Eval Date: 09-03-2019
Violations Found: No
Eval Type: Routine done by local agency
Eval Notes: No hazardous materials business plan violations were observed at the

**CAPITAL AUTO REPAIR (Continued)** **S118172334**

time of inspection.
Eval Division: Sacramento County Env Management Department
Eval Program: HMRRP
Eval Source: CERS,

Eval General Type: Compliance Evaluation Inspection
Eval Date: 09-03-2019
Violations Found: Yes
Eval Type: Routine done by local agency
Eval Notes: Not reported
Eval Division: Sacramento County Env Management Department
Eval Program: HW
Eval Source: CERS,

Eval General Type: Compliance Evaluation Inspection
Eval Date: 03-27-2023
Violations Found: Yes
Eval Type: Routine done by local agency
Eval Notes: Inspection report emailed to Muhammad Iqbal. No signature required at this time.
Eval Division: Sacramento County Env Management Department
Eval Program: HW
Eval Source: CERS,

Eval General Type: Compliance Evaluation Inspection
Eval Date: 02-05-2016
Violations Found: No
Eval Type: Routine done by local agency
Eval Notes: No hazardous materials violations observed at time of inspection.
Eval Division: Sacramento County Env Management Department
Eval Program: HMRRP
Eval Source: CERS,

Enforcement Action:
Site ID: 617311
Site Name: 50 INTERSTAE AUTOREPAIR AND TIRES
Site Address: 2112 WYDA WAY
Site City: SACRAMENTO
Site Zip: 95825
Enf Action Date: 02-05-2016
Enf Action Type: Notice of Violation (Unified Program)
Enf Action Description: Notice of Violation Issued by the Inspector at the Time of Inspection
Enf Action Notes: Not reported
Enf Action Division: Sacramento County Env Management Department
Enf Action Program: HW
Enf Action Source: CERS,

Affiliation:
Affiliation Type Desc: CUPA District
Entity Name: Sacramento County Environmental Management Departm
Entity Title: Not reported
Affiliation Address: 11080 WHITE ROCK ROAD, STE. 200
Affiliation City: RANCHO CORDOVA
Affiliation State: CA
Affiliation Country: Not reported
Affiliation Zip: 95670

**CAPITAL AUTO REPAIR (Continued)** **S118172334**

| | |
|---|---|
| Affiliation Phone: | (916) 875-8550, |
| Affiliation Type Desc: | Environmental Contact |
| Entity Name: | MUHAMMAD IQBAL |
| Entity Title: | Not reported |
| Affiliation Address: | 2112 WYDA WAY |
| Affiliation City: | SACRAMENTO |
| Affiliation State: | CA |
| Affiliation Country: | Not reported |
| Affiliation Zip: | 95825 |
| Affiliation Phone: | , |
| Affiliation Type Desc: | Parent Corporation |
| Entity Name: | 50 interstate autorepair and tires |
| Entity Title: | Not reported |
| Affiliation Address: | Not reported |
| Affiliation City: | Not reported |
| Affiliation State: | Not reported |
| Affiliation Country: | Not reported |
| Affiliation Zip: | Not reported |
| Affiliation Phone: | , |
| Affiliation Type Desc: | Property Owner |
| Entity Name: | Song |
| Entity Title: | Not reported |
| Affiliation Address: | 2112 WYDA WAY |
| Affiliation City: | SACRAMENTO |
| Affiliation State: | CA |
| Affiliation Country: | United States |
| Affiliation Zip: | 95825 |
| Affiliation Phone: | (916) 388-0698, |
| Affiliation Type Desc: | Facility Mailing Address |
| Entity Name: | Mailing Address |
| Entity Title: | Not reported |
| Affiliation Address: | 2112 WYDA WAY |
| Affiliation City: | SACRAMENTO |
| Affiliation State: | CA |
| Affiliation Country: | Not reported |
| Affiliation Zip: | 95825 |
| Affiliation Phone: | , |
| Affiliation Type Desc: | Identification Signer |
| Entity Name: | MUHAMMAD IQBAL |
| Entity Title: | OWNER |
| Affiliation Address: | Not reported |
| Affiliation City: | Not reported |
| Affiliation State: | Not reported |
| Affiliation Country: | Not reported |
| Affiliation Zip: | Not reported |
| Affiliation Phone: | , |
| Affiliation Type Desc: | Operator |
| Entity Name: | MUHAMMAD IQBAL |
| Entity Title: | Not reported |
| Affiliation Address: | Not reported |
| Affiliation City: | Not reported |

**CAPITAL AUTO REPAIR (Continued)** **S118172334**

| | |
|---|---|
| Affiliation State: | Not reported |
| Affiliation Country: | Not reported |
| Affiliation Zip: | Not reported |
| Affiliation Phone: | (916) 670-5880, |
| Affiliation Type Desc: | Document Preparer |
| Entity Name: | MUHAMMAD IQBAL |
| Entity Title: | Not reported |
| Affiliation Address: | Not reported |
| Affiliation City: | Not reported |
| Affiliation State: | Not reported |
| Affiliation Country: | Not reported |
| Affiliation Zip: | Not reported |
| Affiliation Phone: | , |
| Affiliation Type Desc: | Legal Owner |
| Entity Name: | MUHAMMAD IQBAL |
| Entity Title: | Not reported |
| Affiliation Address: | 2112 WYDA WAY |
| Affiliation City: | SACRAMENTO |
| Affiliation State: | CA |
| Affiliation Country: | United States |
| Affiliation Zip: | 95825 |
| Affiliation Phone: | (916) 670-5880, |

---

**T125** **CAPITAL AUTO REPAIR** **RCRA NonGen / NLR** **1025868949**
**NW** **2112 WYDA WAY** **CAL000391696**
**< 1/8** **SACRAMENTO, CA 95825**
**0.091 mi.**
**481 ft.** **Site 2 of 3 in cluster T**

**Relative:** **Higher**
**Actual:** **47 ft.**

RCRA Listings:

| | |
|---|---|
| Date Form Received by Agency: | 20131203 |
| Handler Name: | Capital Auto Repair |
| Handler Address: | 2112 Wyda Way |
| Handler City,State,Zip: | SACRAMENTO, CA 95825 |
| EPA ID: | CAL000391696 |
| Contact Name: | SONG HUANG |
| Contact Address: | 2112 WYDA WAY |
| Contact City,State,Zip: | SACRAMENTO, CA 95825 |
| Contact Telephone: | 916-388-0698 |
| Contact Fax: | 916-900-4376 |
| Contact Email: | SONGWONG@YAHOO.COM |
| Contact Title: | Not reported |
| EPA Region: | 09 |
| Land Type: | Not reported |
| Federal Waste Generator Description: | Not a generator, verified |
| Non-Notifier: | Not reported |
| Biennial Report Cycle: | Not reported |
| Accessibility: | Not reported |
| Active Site Indicator: | Not reported |
| State District Owner: | Not reported |
| State District: | Not reported |
| Mailing Address: | 2112 WYDA WAY |
| Mailing City,State,Zip: | SACRAMENTO, CA 95825-0000 |
| Owner Name: | Song Haung |
| Owner Type: | Other |

**CAPITAL AUTO REPAIR (Continued)** **1025868949**

| | |
|---|---|
| Operator Name: | Song Huang |
| Operator Type: | Other |
| Short-Term Generator Activity: | No |
| Importer Activity: | No |
| Mixed Waste Generator: | No |
| Transporter Activity: | No |
| Transfer Facility Activity: | No |
| Recycler Activity with Storage: | No |
| Small Quantity On-Site Burner Exemption: | No |
| Smelting Melting and Refining Furnace Exemption: | No |
| Underground Injection Control: | No |
| Off-Site Waste Receipt: | No |
| Universal Waste Indicator: | No |
| Universal Waste Destination Facility: | No |
| Federal Universal Waste: | No |
| Active Site State-Reg Handler: | --- |
| Federal Facility Indicator: | Not reported |
| Hazardous Secondary Material Indicator: | N |
| Sub-Part K Indicator: | Not reported |
| 2018 GPRA Permit Baseline: | Not on the Baseline |
| 2018 GPRA Renewals Baseline: | Not on the Baseline |
| 202 GPRA Corrective Action Baseline: | No |
| Subject to Corrective Action Universe: | No |
| Non-TSDFs Where RCRA CA has Been Imposed Universe: | No |
| Corrective Action Priority Ranking: | No NCAPS ranking |
| Environmental Control Indicator: | No |
| Institutional Control Indicator: | No |
| Human Exposure Controls Indicator: | N/A |
| Groundwater Controls Indicator: | N/A |
| Significant Non-Complier Universe: | No |
| Unaddressed Significant Non-Complier Universe: | No |
| Addressed Significant Non-Complier Universe: | No |
| Significant Non-Complier With a Compliance Schedule Universe: | No |
| Financial Assurance Required: | Not reported |
| Handler Date of Last Change: | 20190913 |
| Recognized Trader-Importer: | No |
| Recognized Trader-Exporter: | No |
| Importer of Spent Lead Acid Batteries: | No |
| Exporter of Spent Lead Acid Batteries: | No |
| Recycler Activity Without Storage: | No |
| Manifest Broker: | No |
| Sub-Part P Indicator: | No |

Handler - Owner Operator:

| | |
|---|---|
| Owner/Operator Indicator: | Operator |
| Owner/Operator Name: SONG HUANG | |
| Legal Status: | Other |
| Date Became Current: | Not reported |
| Date Ended Current: | Not reported |
| Owner/Operator Address: | 2112 WYDA WAY |
| Owner/Operator City,State,Zip: | SACRAMENTO, CA 95825 |
| Owner/Operator Telephone: | 916-388-0698 |
| Owner/Operator Telephone Ext: | Not reported |
| Owner/Operator Fax: | Not reported |
| Owner/Operator Email: | Not reported |

**CAPITAL AUTO REPAIR (Continued)** **1025868949**

Owner/Operator Indicator: Owner
Owner/Operator Name: SONG HAUNG
Legal Status: Other
Date Became Current: Not reported
Date Ended Current: Not reported
Owner/Operator Address: 3889 INNOVATOR DR
Owner/Operator City,State,Zip: SACRAMENTO, CA 95834-0000
Owner/Operator Telephone: 916-743-5476
Owner/Operator Telephone Ext: Not reported
Owner/Operator Fax: Not reported
Owner/Operator Email: Not reported

Historic Generators:
Receive Date: 20131203
Handler Name: CAPITAL AUTO REPAIR
Federal Waste Generator Description: Not a generator, verified
State District Owner: Not reported
Large Quantity Handler of Universal Waste: No
Recognized Trader Importer: Not reported
Recognized Trader Exporter: Not reported
Spent Lead Acid Battery Importer: Not reported
Spent Lead Acid Battery Exporter: Not reported
Current Record: Yes
Non Storage Recycler Activity: Not reported
Electronic Manifest Broker: Not reported

List of NAICS Codes and Descriptions:
NAICS Code: 811111
NAICS Description: GENERAL AUTOMOTIVE REPAIR

Facility Has Received Notices of Violations:
Violations: No Violations Found

Evaluation Action Summary:
Evaluations: No Evaluations Found

---

**T126** **50 INTERSTATE TIRES AUTO SERVICE** **RCRA NonGen / NLR** **1026170245**
**NW** **2112 WYDA WAY** **CAL000453803**
**< 1/8** **SACRAMENTO, CA 95825**
**0.091 mi.**
**481 ft.** **Site 3 of 3 in cluster T**

**Relative:**
**Higher**

**Actual:**
**47 ft.**

RCRA Listings:
Date Form Received by Agency: 20221004
Handler Name: 50 Interstate Tires Auto Service
Handler Address: Wyda Way
Handler City,State,Zip: SACRAMENTO, CA 95825
EPA ID: CAL000466354
Contact Name: MUHAMMAD A IQBAL
Contact Address: WYDA WAY
Contact City,State,Zip: SACRAMENTO, CA 95825
Contact Telephone: 916-579-2950
Contact Fax: Not reported
Contact Email: AMIRIQBAL707@YAHOO.COM
Contact Title: Not reported

**50 INTERSTATE TIRES AUTO SERVICE (Continued)** **1026170245**

| | |
|---|---|
| EPA Region: | 09 |
| Land Type: | Not reported |
| Federal Waste Generator Description: | Not a generator, verified |
| Non-Notifier: | Not reported |
| Biennial Report Cycle: | Not reported |
| Accessibility: | Not reported |
| Active Site Indicator: | Not reported |
| State District Owner: | Not reported |
| State District: | Not reported |
| Mailing Address: | WYDA WAY |
| Mailing City,State,Zip: | SACRAMENTO, CA 95825 |
| Owner Name: | Muhammad Iqbal |
| Owner Type: | Other |
| Operator Name: | Muhammad Iqbal |
| Operator Type: | Other |
| Short-Term Generator Activity: | No |
| Importer Activity: | No |
| Mixed Waste Generator: | No |
| Transporter Activity: | No |
| Transfer Facility Activity: | No |
| Recycler Activity with Storage: | No |
| Small Quantity On-Site Burner Exemption: | No |
| Smelting Melting and Refining Furnace Exemption: | No |
| Underground Injection Control: | No |
| Off-Site Waste Receipt: | No |
| Universal Waste Indicator: | No |
| Universal Waste Destination Facility: | No |
| Federal Universal Waste: | No |
| Active Site State-Reg Handler: | --- |
| Federal Facility Indicator: | Not reported |
| Hazardous Secondary Material Indicator: | N |
| Sub-Part K Indicator: | Not reported |
| 2018 GPRA Permit Baseline: | Not on the Baseline |
| 2018 GPRA Renewals Baseline: | Not on the Baseline |
| 202 GPRA Corrective Action Baseline: | No |
| Subject to Corrective Action Universe: | No |
| Non-TSDFs Where RCRA CA has Been Imposed Universe: | No |
| Corrective Action Priority Ranking: | No NCAPS ranking |
| Environmental Control Indicator: | No |
| Institutional Control Indicator: | No |
| Human Exposure Controls Indicator: | N/A |
| Groundwater Controls Indicator: | N/A |
| Significant Non-Complier Universe: | No |
| Unaddressed Significant Non-Complier Universe: | No |
| Addressed Significant Non-Complier Universe: | No |
| Significant Non-Complier With a Compliance Schedule Universe: | No |
| Financial Assurance Required: | Not reported |
| Handler Date of Last Change: | 20221005 |
| Recognized Trader-Importer: | No |
| Recognized Trader-Exporter: | No |
| Importer of Spent Lead Acid Batteries: | No |
| Exporter of Spent Lead Acid Batteries: | No |
| Recycler Activity Without Storage: | No |
| Manifest Broker: | No |
| Sub-Part P Indicator: | No |

**50 INTERSTATE TIRES AUTO SERVICE (Continued)** **1026170245**

Handler - Owner Operator:

| | |
|---|---|
| Owner/Operator Indicator: | Operator |
| Owner/Operator Name: MUHAMMAD IQBAL | |
| Legal Status: | Other |
| Date Became Current: | Not reported |
| Date Ended Current: | Not reported |
| Owner/Operator Address: | 7855 COTTONWOOD LN UNIT 76 |
| Owner/Operator City,State,Zip: | SACRAMENTO, CA 95828 |
| Owner/Operator Telephone: | 916-579-2950 |
| Owner/Operator Telephone Ext: | Not reported |
| Owner/Operator Fax: | Not reported |
| Owner/Operator Email: | Not reported |

| | |
|---|---|
| Owner/Operator Indicator: | Owner |
| Owner/Operator Name: MUHAMMAD IQBAL | |
| Legal Status: | Other |
| Date Became Current: | Not reported |
| Date Ended Current: | Not reported |
| Owner/Operator Address: | 7855 COTTONWOOD LN #76 |
| Owner/Operator City,State,Zip: | SACRAMENTO, CA 95828 |
| Owner/Operator Telephone: | 916-579-2950 |
| Owner/Operator Telephone Ext: | Not reported |
| Owner/Operator Fax: | Not reported |
| Owner/Operator Email: | Not reported |

| | |
|---|---|
| Owner/Operator Indicator: | Operator |
| Owner/Operator Name: MUHAMMAD IQBAL | |
| Legal Status: | Other |
| Date Became Current: | Not reported |
| Date Ended Current: | Not reported |
| Owner/Operator Address: | 7855 COTTONWOOD LN #76 |
| Owner/Operator City,State,Zip: | SACRAMENTO, CA 95828 |
| Owner/Operator Telephone: | 916-579-2950 |
| Owner/Operator Telephone Ext: | Not reported |
| Owner/Operator Fax: | Not reported |
| Owner/Operator Email: | Not reported |

| | |
|---|---|
| Owner/Operator Indicator: | Owner |
| Owner/Operator Name: MUHAMMAD IQBAL | |
| Legal Status: | Other |
| Date Became Current: | Not reported |
| Date Ended Current: | Not reported |
| Owner/Operator Address: | 7855 COTTONWOOD LN #76 |
| Owner/Operator City,State,Zip: | SACRAMENTO, CA 95828 |
| Owner/Operator Telephone: | 916-579-2950 |
| Owner/Operator Telephone Ext: | Not reported |
| Owner/Operator Fax: | Not reported |
| Owner/Operator Email: | Not reported |

Historic Generators:

| | |
|---|---|
| Receive Date: | 20221004 |
| Handler Name: | 50 INTERSTATE TIRES AUTO SERVICE |
| Federal Waste Generator Description: | Not a generator, verified |
| State District Owner: | Not reported |
| Large Quantity Handler of Universal Waste: | No |
| Recognized Trader Importer: | No |

**50 INTERSTATE TIRES AUTO SERVICE (Continued)** **1026170245**

| | |
|---|---|
| Recognized Trader Exporter: | No |
| Spent Lead Acid Battery Importer: | No |
| Spent Lead Acid Battery Exporter: | No |
| Current Record: | Yes |
| Non Storage Recycler Activity: | No |
| Electronic Manifest Broker: | No |

| | |
|---|---|
| Receive Date: | 20211021 |
| Handler Name: | 50 INTERSTATE TIRES AUTO SERVICE |
| Federal Waste Generator Description: | Not a generator, verified |
| State District Owner: | Not reported |
| Large Quantity Handler of Universal Waste: | No |
| Recognized Trader Importer: | No |
| Recognized Trader Exporter: | No |
| Spent Lead Acid Battery Importer: | No |
| Spent Lead Acid Battery Exporter: | No |
| Current Record: | No |
| Non Storage Recycler Activity: | No |
| Electronic Manifest Broker: | No |

List of NAICS Codes and Descriptions:

| | |
|---|---|
| NAICS Code: | 811198 |
| NAICS Description: | ALL OTHER AUTOMOTIVE REPAIR AND MAINTENANCE |

Facility Has Received Notices of Violations:

| | |
|---|---|
| Violations: | No Violations Found |

Evaluation Action Summary:

| | |
|---|---|
| Evaluations: | No Evaluations Found |

---

**S127** **OLD SAC JAGUAR** **UST FINDER RELEASE** **1029086449**
**South** **1721 HOWE AVE** **N/A**
**< 1/8** **SACRAMENTO, CA 95825**
**0.094 mi.**
**495 ft.** **Site 2 of 9 in cluster S**

**Relative:** **Lower**

**Actual:** **40 ft.**

UST FINDER RELEASE:

| | |
|---|---|
| Object ID: | 49986 |
| Facility ID: | Not reported |
| Lust ID: | CAT0606700412 |
| Name: | OLD SAC JAGUAR |
| Address: | 1721 HOWE AVE |
| City,State,Zip: | SACRAMENTO, CA 95825 |
| Address Match Type: | PointAddress |
| Reported Date: | Not reported |
| Status: | No Further Action |
| Substance: | Not reported |
| Population within 1500ft: | 1114 |
| Domestic Wells within 1500ft: | 0 |
| Land Use: | Developed, High Intensity |
| Within SPA: | No |
| SPA PWS Facility ID: | Not reported |
| SPA Water Type: | Not reported |
| SPA Facility Type: | Not reported |
| SPA HUC12: | Not reported |

**OLD SAC JAGUAR (Continued)** **1029086449**

| | |
|---|---|
| Within WHPA: | Yes |
| WHPA PWS Facility ID: | CA3410026_17595 |
| WHPA Water Type: | GW - Ground water |
| WHPA Facility Type: | WL - Well |
| WHPA HUC12: | 180201110202 |
| Within 100yr Floodplain: | No |
| Tribe: | Not reported |
| EPA Region: | 9 |
| NFA Letter 1: | Not reported |
| NFA Letter 2: | Not reported |
| NFA Letter 3: | Not reported |
| NFA Letter 4: | Not reported |
| Closed With Residual Contaminate: | Not reported |
| Coordinate Source: | Geocode |
| X Coord: | -121.41571 |
| Y Coord: | 38.59673 |
| Latitude: | 38.59673 |
| Longitude: | -121.41571 |

---

**S128** **CONTINENTAL MOTORS REED IMPORTS INC** **EDR Hist Auto** **1009023304**
**South** **1721 HOWE AVE** **N/A**
**< 1/8** **SACRAMENTO, CA**
**0.094 mi.**
**495 ft.** **Site 3 of 9 in cluster S**

**Relative:** EDR Hist Auto
**Lower**

**Actual:**
**40 ft.**

| Year: | Name: | Type: |
|---|---|---|
| 1970 | CONTINENTAL MOTORS REED IMPORT | AUTOMOBILE DEALERS |
| 1975 | CONTINENTAL MOTORS REED IMPORT | AUTOMOBILE DEALERS |
| 1987 | SACRAMENTO JAGUAR INC | New And Used Car Dealers |
| 1988 | SACRAMENTO JAGUAR INC | New And Used Car Dealers |
| 1989 | SACRAMENTO JAGUAR INC | New And Used Car Dealers, NEC |

---

**S129** **SACRAMENTO JAGUAR** **LUST** **1000353489**
**South** **1721 HOWE AVE** **Sacramento Co. CS** **N/A**
**< 1/8** **SACRAMENTO, CA 95821** **SWEEPS UST**
**0.094 mi.** **Cortese**
**495 ft.** **Site 4 of 9 in cluster S** **Sacramento Co. ML**
**CERS**

**Relative:**
**Lower**

**Actual:**
**40 ft.**

LUST:

| | |
|---|---|
| Name: | OLD SAC JAGUAR |
| Address: | 1721 HOWE AVE |
| City,State,Zip: | SACRAMENTO, CA 95825 |
| Lead Agency: | SACRAMENTO COUNTY LOP |
| Case Type: | LUST Cleanup Site |

Geo Track:

| | |
|---|---|
| Global Id: | T0606700412 |
| Latitude: | 38.5965101 |
| Longitude: | -121.4155373 |
| Status: | Completed - Case Closed |
| Status Date: | 01/09/1991 |
| Case Worker: | Not reported |
| RB Case Number: | 340493 |

**SACRAMENTO JAGUAR (Continued)** **1000353489**

| | |
|---|---|
| Local Agency: | Not reported |
| File Location: | Not reported |
| Local Case Number: | 0220B |
| Potential Media Affect: | Soil |
| Potential Contaminants of Concern: | Waste Oil / Motor / Hydraulic / Lubricating |
| EPA Region: | 9 |
| Coordinate Source: | * Historical Geocode - Street Match |
| Cuf Case: | NO |
| Quantity Released Gallons: | Not reported |
| Begin Date: | 06/29/1990 |
| Leak Reported Date: | 01/09/1991 |
| How Discovered: | Not reported |
| How Discovered Description: | Not reported |
| Discharge Source: | Not reported |
| Discharge Cause: | Not reported |
| Stop Method: | Not reported |
| Stop Description: | Not reported |
| No Further Action Date: | 01/09/1991 |
| CA Water Watershed Name: | Valley-American - Coon-American - Lower American (519.21) |
| Dwr Groundwater Subbasin Name: | Sacramento Valley - North American (5-021.64) |
| Disadvantaged Community: | Not reported |
| CA Enviroscreen 3 Score: | 86-90% |
| CA Enviroscreen 4 Score: | 90-95% |
| Military DOD Site: | No |
| Facility Project Subtype: | Not reported |
| RWQCB Region: | CENTRAL VALLEY RWQCB (REGION 5S) |
| Site History: | Not reported |

LUST:

| | |
|---|---|
| Global Id: | T0606700412 |
| Contact Type: | Regional Board Caseworker |
| Contact Name: | VERA FISCHER |
| Organization Name: | CENTRAL VALLEY RWQCB (REGION 5S) |
| Address: | 11020 SUN CENTER DRIVE #200 |
| City: | RANCHO CORDOVA |
| Email: | vera.fischer@waterboards.ca.gov |
| Phone Number: | Not reported |

LUST:

| | |
|---|---|
| Global Id: | T0606700412 |
| Action Type: | Other |
| Date: | 06/29/1990 |
| Action: | Leak Discovery |

| | |
|---|---|
| Global Id: | T0606700412 |
| Action Type: | RESPONSE |
| Date: | 01/14/1991 |
| Action: | Correspondence |

| | |
|---|---|
| Global Id: | T0606700412 |
| Action Type: | Other |
| Date: | 01/09/1991 |
| Action: | Leak Reported |

LUST:

| | |
|---|---|
| Global Id: | T0606700412 |
| Status: | Open - Case Begin Date |

**SACRAMENTO JAGUAR (Continued)** **1000353489**

Status Date: 06/29/1990

Global Id: T0606700412
Status: Completed - Case Closed
Status Date: 01/09/1991

LUST REG 5:
Name: OLD SAC JAGUAR
Address: 1721 HOWE AVE
City: SACRAMENTO
Region: 5
Status: Case Closed
Case Number: 340493
Case Type: Soil only
Substance: WASTE OIL
Staff Initials: VJF
Lead Agency: Local
Program: LUST
MTBE Code: N/A

Sacramento Co. CS:
Name: MCDONALD'S CORPORATION
Address: 1721 HOWE AVE
City,State,Zip: SACRAMENTO, CA
State Site Number: 0220B
Lead Staff: Booth, D.
Lead Agency: HM
Remedial Action Taken: NO
Substance: Waste Oil
Date Reported: 08/01/1990
Facility Id: RO0000632
Case Type: Soil only
Case Closed: Y
**Date Closed: Not reported**
**Case Type: Soil only affected**
**Substance: Waste Oil**

SWEEPS UST:
Name: SACRAMENTO JAGUAR
Address: 1721 HOWE AVE
City: SACRAMENTO
Status: Active
Comp Number: 28280
Number: 1
Board Of Equalization: Not reported
Referral Date: 08-14-90
Action Date: 08-14-90
Created Date: 08-14-90
Owner Tank Id: Not reported
SWRCB Tank Id: 34-000-028280-000001
Tank Status: A
Capacity: 550
Active Date: 08-14-90
Tank Use: OIL
STG: W

**SACRAMENTO JAGUAR (Continued)** **1000353489**

Content: WASTE OIL
Number Of Tanks: 1

CORTESE:
Name: OLD SAC JAGUAR
Address: 1721 HOWE AVE
City,State,Zip: SACRAMENTO, CA 95825
Region: CORTESE
Envirostor Id: Not reported
Global ID: T0606700412
Site/Facility Type: LUST CLEANUP SITE
Cleanup Status: COMPLETED - CASE CLOSED
Status Date: Not reported
Site Code: Not reported
Latitude: Not reported
Longitude: Not reported
Owner: Not reported
Enf Type: Not reported
Swat R: Not reported
Flag: active
Order No: Not reported
Waste Discharge System No: Not reported
Effective Date: Not reported
Region 2: Not reported
WID Id: Not reported
Solid Waste Id No: Not reported
Waste Management Uit Name: Not reported
File Name: Active Open

Sacramento Co. ML:
Name: SACRAMENTO JAQUAR
Address: 1721 HOWE AV
City,State,Zip: SACRAMENTO, CA 95825
Facility Id: Not reported
Facility Status: Inactive. Included on a listing no longer updated.
FD: C
Billing Codes BP: Out of Business
Billing Codes UST: No Tanks
WG Bill Code: Oil Changed by Outside Company-No Fee
Target Property Bill Cod: 51
Food Bill Code: 51
CUPA Permit Date: Not reported
HAZMAT Permit Date: Not reported
HAZMAT Inspection Date: Not reported
Hazmat Date BP Received: Not reported
UST Permit Dt: Not reported
UST Inspection Date: Not reported
UST Tank Test Date: Not reported
Number of Tanks: 0
UST Tank Test Date: Not reported
SIC Code: 5511
Tier Permitting: Not reported
AST Bill Code: Not reported
CALARP Bill Code: Not reported

**SACRAMENTO JAGUAR (Continued)** **1000353489**

CERS:
- Name: OLD SAC JAGUAR
- Address: 1721 HOWE AVE
- City,State,Zip: SACRAMENTO, CA 95825
- Site ID: 897785
- CERS ID: T0606700412
- CERS Description: Leaking Underground Storage Tank Cleanup Site

Affiliation:
- Affiliation Type Desc: Regional Board Caseworker
- Entity Name: VERA FISCHER - CENTRAL VALLEY RWQCB (REGION 5S)
- Entity Title: Not reported
- Affiliation Address: 11020 SUN CENTER DRIVE #200
- Affiliation City: RANCHO CORDOVA
- Affiliation State: CA
- Affiliation Country: Not reported
- Affiliation Zip: Not reported
- Affiliation Phone: ,

---

**U130** **GOODWILL ALTA ARDEN STORE** **HWTS** **S124919830**
**WSW** **2040 ALTA ARDEN EXPWY** **HAZNET** **N/A**
**< 1/8** **SACRAMENTO, CA 95825** **Sacramento Co. ML**
**0.095 mi.**
**502 ft.** **Site 1 of 5 in cluster U**

**Relative:**
**Higher**

**Actual:**
**46 ft.**

HWTS:
- Name: GOODWILL ALTA ARDEN STORE
- Address: 2040 ALTA ARDEN EXPWY
- Address 2: Not reported
- City,State,Zip: SACRAMENTO, CA 95825
- EPA ID: CAL000432623
- Inactive Date: Not reported
- Create Date: 12/15/2017
- Last Act Date: Not reported
- Mailing Name: Not reported
- Mailing Address: 8001 FOLSOM BLVD
- Mailing Address 2: Not reported
- Mailing City,State,Zip: SACRAMENTO, CA 958260000
- Owner Name: GOODWILL INDUSTRIES OF SAC VALLEY&
- Owner Address: 8001 FOLSOM BLVD.
- Owner Address 2: Not reported
- Owner City,State,Zip: SACRAMENTO, CA 958260000
- Owner Phone: Not reported
- Owner Fax: Not reported
- Contact Name: SHAWNA CROWLEY
- Contact Address: 8001 FOLSOM BLVD.
- Contact Address 2: Not reported
- City,State,Zip: SACRAMENTO, CA 958260000
- Contact Phone: Not reported
- Contact Fax: Not reported
- Facility Status: Active
- Facility Type: PERMANENT
- Category: STATE
- Latitude: 38.597661
- Longitude: -121.4182125

NAICS:

**GOODWILL ALTA ARDEN STORE (Continued)** **S124919830**

EPA ID: CAL000432623
Create Date: 2017-12-15 10:17:54.120
NAICS Code: 522298
NAICS Description: All Other Nondepository Credit Intermediation
Issued EPA ID Date: 2017-12-15 10:17:53.74000
Inactive Date: Not reported
Facility Name: GOODWILL ALTA ARDEN STORE
Facility Address: 2040 ALTA ARDEN EXPWY
Facility Address 2: Not reported
Facility City: SACRAMENTO
Facility County: Not reported
Facility State: CA
Facility Zip: 95825

HAZNET:
Name: GOODWILL ALTA ARDEN STORE
Address: 2040 ALTA ARDEN EXPWY
Address 2: Not reported
City,State,Zip: SACRAMENTO, CA 95825
Contact: SHAWNA CROWLEY
Telephone: 9163959000
Mailing Name: Not reported
Mailing Address: 8001 FOLSOM BLVD

Year: 2021
Gepaid: CAL000432623
TSD EPA ID: NVD980895338
CA Waste Code: 331 - Off-specification, aged or surplus organics
Disposal Method: H141 - Storage, Bulking, And/Or Transfer Off Site--No Treatment/Reovery (H010-H129) Or (H131-H135)
Tons: 0.949

Year: 2020
Gepaid: CAL000432623
TSD EPA ID: NVD980895338
CA Waste Code: 331 - Off-specification, aged or surplus organics
Disposal Method: H141 - Storage, Bulking, And/Or Transfer Off Site--No Treatment/Reovery (H010-H129) Or (H131-H135)
Tons: 0.237

Year: 2019
Gepaid: CAL000432623
TSD EPA ID: NVD980895338
CA Waste Code: 331 - Off-specification, aged or surplus organics
Disposal Method: H141 - Storage, Bulking, And/Or Transfer Off Site--No Treatment/Reovery (H010-H129) Or (H131-H135)
Tons: 0.02300

Year: 2018
Gepaid: CAL000432623
TSD EPA ID: NVD980895338
CA Waste Code: 352 - Other organic solids
Disposal Method: H141 - Storage, Bulking, And/Or Transfer Off Site--No Treatment/Reovery (H010-H129) Or (H131-H135)
Tons: 0.01250

**GOODWILL ALTA ARDEN STORE (Continued)** **S124919830**

| | |
|---|---|
| Year: | 2018 |
| Gepaid: | CAL000432623 |
| TSD EPA ID: | NVD980895338 |
| CA Waste Code: | 461 - Paint sludge |
| Disposal Method: | H141 - Storage, Bulking, And/Or Transfer Off Site--No Treatment/Reovery (H010-H129) Or (H131-H135) |
| Tons: | 0.00600 |

| | |
|---|---|
| Year: | 2018 |
| Gepaid: | CAL000432623 |
| TSD EPA ID: | NVD980895338 |
| CA Waste Code: | 343 - Unspecified organic liquid mixture |
| Disposal Method: | H141 - Storage, Bulking, And/Or Transfer Off Site--No Treatment/Reovery (H010-H129) Or (H131-H135) |
| Tons: | 0.00340 |

Additional Information:

| | |
|---|---|
| Year: | 2021 |
| EM Manifest ID: | Not reported |
| Shipment Date: | 9/25/2020 |
| Shipment Date: | 9/25/2020 |
| Receipt Date: | 10/16/2020 |
| Manifest Number: | 015056565FLE |
| Generator EPA ID: | CAL000432623 |
| Name: | GOODWILL ALTA ARDEN STORE |
| Address: | 2040 ALTA ARDEN EXPWY |
| Address 2: | Not reported |
| City,State,Zip: | SACRAMENTO, CA 95825 |
| Telephone: | Not reported |
| Contact: | Not reported |
| Contact Telephone: | 916-395-9000 |
| Contact Email: | Not reported |
| Transporter 1 EPA ID: | MNS000110924 |
| Transporter Name: | CLEAN EARTH SPECIALTY WASTE SOLUTIONS, INC. |
| Transporter 1 Emergency Number: | Not reported |
| Transporter 2 EPA ID: | MOD095038998 |
| Transporter Name 2: | BED ROCK INC DBA TRI STATE MOTOR TRANSIT CO |
| Transporter 2 Emergency Number: | Not reported |
| TSDF EPA ID: | NVD980895338 |
| TSDF Name: | 21ST CENTURY ENVIRONMENTAL MANAGMENT OF NEVADA, LLC. |
| TSDF Address 1: | NEWLANDS DRIVE EAST |
| TSDF Address 2: | Not reported |
| TSDF City,State,Zip: | FERNLEY, NV 89408 |
| TSDF Telephone: | Not reported |
| TSDFA EPA ID: | Not reported |
| Waste Code Description: | 331 - Not reported |
| RCRA Code: | Not reported |
| Meth Code: | H141 - Not reported |
| Quantity Tons: | 0.115 |
| Waste Quantity: | 230 |
| Quantity Unit: | P |

| | |
|---|---|
| Year: | 2021 |
| EM Manifest ID: | Not reported |
| Shipment Date: | 1/29/2020 |
| Shipment Date: | 1/29/2020 |

**GOODWILL ALTA ARDEN STORE (Continued)** **S124919830**

| | |
|---|---|
| Receipt Date: | 2/17/2020 |
| Manifest Number: | 014026175FLE |
| Generator EPA ID: | CAL000432623 |
| Name: | GOODWILL ALTA ARDEN #49 |
| Address: | 2040 ALTA ARDEN EXPWY |
| Address 2: | Not reported |
| City,State,Zip: | SACRAMENTO, CA 95825 |
| Telephone: | Not reported |
| Contact: | Not reported |
| Contact Telephone: | 775-575-2760 |
| Contact Email: | Not reported |
| Transporter 1 EPA ID: | MNS000110924 |
| Transporter Name: | Stericycle Specialty Waste Solutions Inc |
| Transporter 1 Emergency Number: | Not reported |
| Transporter 2 EPA ID: | MNS000110924 |
| Transporter Name 2: | Stericycle Specialty Waste Solutions Inc |
| Transporter 2 Emergency Number: | Not reported |
| TSDF EPA ID: | NVD980895338 |
| TSDF Name: | 21st Century Environmental Management of Nevada, LLC |
| TSDF Address 1: | 2095 Newlands Drive East |
| TSDF Address 2: | Not reported |
| TSDF City,State,Zip: | Fernley, NV 89408 |
| TSDF Telephone: | Not reported |
| TSDFA EPA ID: | Not reported |
| Waste Code Description: | 331 - Not reported |
| RCRA Code: | Not reported |
| Meth Code: | H141 - Not reported |
| Quantity Tons: | 0.122 |
| Waste Quantity: | 244 |
| Quantity Unit: | P |

Additional Information:

| | |
|---|---|
| Year: | 2020 |
| EM Manifest ID: | Not reported |
| Shipment Date: | 9/25/2020 |
| Shipment Date: | 9/25/2020 |
| Receipt Date: | 10/16/2020 |
| Manifest Number: | 015056565FLE |
| Generator EPA ID: | CAL000432623 |
| Name: | GOODWILL ALTA ARDEN STORE |
| Address: | 2040 ALTA ARDEN EXPWY |
| Address 2: | Not reported |
| City,State,Zip: | SACRAMENTO, CA 95825 |
| Telephone: | Not reported |
| Contact: | Not reported |
| Contact Telephone: | 916-395-9000 |
| Contact Email: | Not reported |
| Transporter 1 EPA ID: | MNS000110924 |
| Transporter Name: | CLEAN EARTH SPECIALTY WASTE SOLUTIONS, INC. |
| Transporter 1 Emergency Number: | Not reported |
| Transporter 2 EPA ID: | MOD095038998 |
| Transporter Name 2: | BED ROCK INC DBA TRI STATE MOTOR TRANSIT CO |
| Transporter 2 Emergency Number: | Not reported |
| TSDF EPA ID: | NVD980895338 |
| TSDF Name: | 21ST CENTURY ENVIRONMENTAL MANAGMENT OF NEVADA, LLC. |
| TSDF Address 1: | NEWLANDS DRIVE EAST |
| TSDF Address 2: | Not reported |

**GOODWILL ALTA ARDEN STORE (Continued)** **S124919830**

| | |
|---|---|
| TSDF City,State,Zip: | FERNLEY, NV 89408 |
| TSDF Telephone: | Not reported |
| TSDFA EPA ID: | Not reported |
| Waste Code Description: | 331 - Not reported |
| RCRA Code: | Not reported |
| Meth Code: | H141 - Not reported |
| Quantity Tons: | 0.115 |
| Waste Quantity: | 230 |
| Quantity Unit: | P |

| | |
|---|---|
| Year: | 2020 |
| EM Manifest ID: | Not reported |
| Shipment Date: | 1/29/2020 |
| Shipment Date: | 1/29/2020 |
| Receipt Date: | 2/17/2020 |
| Manifest Number: | 014026175FLE |
| Generator EPA ID: | CAL000432623 |
| Name: | GOODWILL ALTA ARDEN #49 |
| Address: | 2040 ALTA ARDEN EXPWY |
| Address 2: | Not reported |
| City,State,Zip: | SACRAMENTO, CA 95825 |
| Telephone: | Not reported |
| Contact: | Not reported |
| Contact Telephone: | 775-575-2760 |
| Contact Email: | Not reported |
| Transporter 1 EPA ID: | MNS000110924 |
| Transporter Name: | Stericycle Specialty Waste Solutions Inc |
| Transporter 1 Emergency Number: | Not reported |
| Transporter 2 EPA ID: | MNS000110924 |
| Transporter Name 2: | Stericycle Specialty Waste Solutions Inc |
| Transporter 2 Emergency Number: | Not reported |
| TSDF EPA ID: | NVD980895338 |
| TSDF Name: | 21st Century Environmental Management of Nevada, LLC |
| TSDF Address 1: | 2095 Newlands Drive East |
| TSDF Address 2: | Not reported |
| TSDF City,State,Zip: | Fernley, NV 89408 |
| TSDF Telephone: | Not reported |
| TSDFA EPA ID: | Not reported |
| Waste Code Description: | 331 - Not reported |
| RCRA Code: | Not reported |
| Meth Code: | H141 - Not reported |
| Quantity Tons: | 0.122 |
| Waste Quantity: | 244 |
| Quantity Unit: | P |

Additional Information:

| | |
|---|---|
| Year: | 2019 |
| EM Manifest ID: | 314050 |
| Shipment Date: | 12/3/2018 |
| Shipment Date: | 12/3/2018 |
| Receipt Date: | 12/27/2018 |
| Manifest Number: | 019121561JJK |
| Generator EPA ID: | CAL000432623 |
| Name: | GOODWILL INDUSTRIES |
| Address: | 2040 ALTA ARDEN EXPWY |
| Address 2: | Not reported |
| City,State,Zip: | SACRAMENTO 95825 |

**GOODWILL ALTA ARDEN STORE (Continued)** **S124919830**

| | |
|---|---|
| Telephone: | 877-577-2669 |
| Contact: | Not reported |
| Contact Telephone: | 775-575-2760 |
| Contact Email: | Not reported |
| Transporter 1 EPA ID: | CAR000159665 |
| Transporter Name: | Not reported |
| Transporter 1 Emergency Number: | Not reported |
| Transporter 2 EPA ID: | MNS000110924 |
| Transporter Name 2: | Not reported |
| Transporter 2 Emergency Number: | Not reported |
| TSDF EPA ID: | NVD980895338 |
| TSDF Name: | 21st Century Environmental Management of Nevada, LLC |
| TSDF Address 1: | 2095 Newlands Drive East |
| TSDF Address 2: | Not reported |
| TSDF City,State,Zip: | Fernley 89408 |
| TSDF Telephone: | Not reported |
| TSDFA EPA ID: | Not reported |
| Waste Code Description: | - Not reported |
| RCRA Code: | Not reported |
| Meth Code: | - Not reported |
| Quantity Tons: | Not reported |
| Waste Quantity: | Not reported |
| Quantity Unit: | Not reported |

Federal:

| | |
|---|---|
| Year: | 2019 |
| EM Manifest ID: | 314050 |
| Generator EPA ID: | CAL000432623 |
| Shipment Date: | 2018-12-03 |
| Manifest Number: | 019121561JJK |
| Line Number: | 1 |
| Method Code: | H141 |
| Quantity Tons: | 0.00600 |
| Quantity Waste: | 12.000000 |
| Quantity Unit: | P |
| Number of Containers: | 1 |
| Type of Container: | Fiberboard or plastic drums, barrels, kegs |
| Quantity Type: | Pounds |
| Federal Code: | D001 |

State:

| | |
|---|---|
| Year: | 2019 |
| EM Manifest ID: | 314050 |
| Generator EPA ID: | CAL000432623 |
| Shipment Date: | 2018-12-03 |
| Manifest Number: | 019121561JJK |
| Line Number: | 1 |
| Method Code: | H141 |
| Quantity Tons: | 0.00600 |
| Quantity Waste: | 12.000000 |
| Quantity Unit: | P |
| Number of Containers: | 1 |
| Type of Container: | Fiberboard or plastic drums, barrels, kegs |
| Quantity Type: | Pounds |
| State Code: | 461 |

| | |
|---|---|
| Year: | 2019 |

**GOODWILL ALTA ARDEN STORE (Continued)** **S124919830**

| | |
|---|---|
| EM Manifest ID: | 314050 |
| Generator EPA ID: | CAL000432623 |
| Shipment Date: | 2018-12-03 |
| Manifest Number: | 019121561JJK |
| Line Number: | 2 |
| Method Code: | H141 |
| Quantity Tons: | 0.00340 |
| Quantity Waste: | 1.000000 |
| Quantity Unit: | G |
| Number of Containers: | 1 |
| Type of Container: | Fiberboard or plastic drums, barrels, kegs |
| Quantity Type: | Gallons |
| State Code: | 343 |

| | |
|---|---|
| Year: | 2019 |
| EM Manifest ID: | 314050 |
| Generator EPA ID: | CAL000432623 |
| Shipment Date: | 2018-12-03 |
| Manifest Number: | 019121561JJK |
| Line Number: | 3 |
| Method Code: | H141 |
| Quantity Tons: | 0.01250 |
| Quantity Waste: | 25.000000 |
| Quantity Unit: | P |
| Number of Containers: | 1 |
| Type of Container: | Fiberboard or plastic drums, barrels, kegs |
| Quantity Type: | Pounds |
| State Code: | 352 |

Sacramento Co. ML:

| | |
|---|---|
| Name: | GOODWILL ALTA ARDEN STORE |
| Address: | 2040 ALTA ARDEN EXPY |
| City,State,Zip: | SACRAMENTO, CA 95825 |
| Facility Id: | Not reported |
| Facility Status: | Not reported |
| FD: | Not reported |
| Billing Codes BP: | I |
| Billing Codes UST: | Not reported |
| WG Bill Code: | A |
| Target Property Bill Cod: | Not reported |
| Food Bill Code: | Not reported |
| CUPA Permit Date: | Not reported |
| HAZMAT Permit Date: | Not reported |
| HAZMAT Inspection Date: | Not reported |
| Hazmat Date BP Received: | Not reported |
| UST Permit Dt: | Not reported |
| UST Inspection Date: | Not reported |
| UST Tank Test Date: | Not reported |
| Number of Tanks: | Not reported |
| UST Tank Test Date: | Not reported |
| SIC Code: | Not reported |
| Tier Permitting: | Not reported |
| AST Bill Code: | Not reported |
| CALARP Bill Code: | Not reported |

**U131** **GOODWILL ALTA ARDEN STORE** **RCRA NonGen / NLR** **1024864066**
**WSW** **2040 ALTA ARDEN EXPWY** **E MANIFEST** **CAL000432623**
**< 1/8** **SACRAMENTO, CA 95825**
**0.095 mi.**
**502 ft.** **Site 2 of 5 in cluster U**

**Relative:** **Higher**

**Actual:** **46 ft.**

RCRA Listings:

| | |
|---|---|
| Date Form Received by Agency: | 20240305 |
| Handler Name: | Goodwill Alta Arden Store |
| Handler Address: | Alta Arden Expwy |
| Handler City,State,Zip: | SACRAMENTO, CA 95825 |
| EPA ID: | CAL000432623 |
| Contact Name: | SABRINA BUCHER |
| Contact Address: | FOLSOM BLVD |
| Contact City,State,Zip: | SACRAMENTO, CA 95826 |
| Contact Telephone: | 916-693-8071 |
| Contact Fax: | 916-395-2615 |
| Contact Email: | SABRINAB@GOODWILLSACTO.ORG |
| Contact Title: | DIRECTOR OF EH&S |
| EPA Region: | 09 |
| Land Type: | Other |
| Federal Waste Generator Description: | Not a generator, verified |
| Non-Notifier: | Not reported |
| Biennial Report Cycle: | Not reported |
| Accessibility: | Not reported |
| Active Site Indicator: | Handler Activities |
| State District Owner: | Not reported |
| State District: | Not reported |
| Mailing Address: | FOLSOM BLVD |
| Mailing City,State,Zip: | SACRAMENTO, CA 95826 |
| Owner Name: | Goodwill Industries Of Sacramento & Northern Nevada |
| Owner Type: | Other |
| Operator Name: | Goodwill Industries Of Sacramento & Northern Nevada |
| Operator Type: | Other |
| Short-Term Generator Activity: | No |
| Importer Activity: | No |
| Mixed Waste Generator: | No |
| Transporter Activity: | No |
| Transfer Facility Activity: | No |
| Recycler Activity with Storage: | No |
| Small Quantity On-Site Burner Exemption: | No |
| Smelting Melting and Refining Furnace Exemption: | No |
| Underground Injection Control: | No |
| Off-Site Waste Receipt: | No |
| Universal Waste Indicator: | Yes |
| Universal Waste Destination Facility: | Yes |
| Federal Universal Waste: | No |
| Active Site State-Reg Handler: | --- |
| Federal Facility Indicator: | Not reported |
| Hazardous Secondary Material Indicator: | N |
| Sub-Part K Indicator: | Not reported |
| 2018 GPRA Permit Baseline: | Not on the Baseline |
| 2018 GPRA Renewals Baseline: | Not on the Baseline |
| 202 GPRA Corrective Action Baseline: | No |
| Subject to Corrective Action Universe: | No |
| Non-TSDFs Where RCRA CA has Been Imposed Universe: | No |
| Corrective Action Priority Ranking: | No NCAPS ranking |
| Environmental Control Indicator: | No |
| Institutional Control Indicator: | No |

**GOODWILL ALTA ARDEN STORE (Continued)** **1024864066**

| | |
|---|---|
| Human Exposure Controls Indicator: | N/A |
| Groundwater Controls Indicator: | N/A |
| Significant Non-Complier Universe: | No |
| Unaddressed Significant Non-Complier Universe: | No |
| Addressed Significant Non-Complier Universe: | No |
| Significant Non-Complier With a Compliance Schedule Universe: | No |
| Financial Assurance Required: | Not reported |
| Handler Date of Last Change: | 20240312 |
| Recognized Trader-Importer: | No |
| Recognized Trader-Exporter: | No |
| Importer of Spent Lead Acid Batteries: | No |
| Exporter of Spent Lead Acid Batteries: | No |
| Recycler Activity Without Storage: | No |
| Manifest Broker: | No |
| Sub-Part P Indicator: | No |

Hazardous Waste Summary:

| | |
|---|---|
| Waste Code: | D001 |
| Waste Description: | Ignitable Waste |
| Waste Code: | D002 |
| Waste Description: | Corrosive Waste |
| Waste Code: | D009 |
| Waste Description: | Mercury |
| Waste Code: | D018 |
| Waste Description: | Benzene |
| Waste Code: | D035 |
| Waste Description: | Methyl Ethyl Ketone |
| Waste Code: | P075 |
| Waste Description: | Nicotine, & Salts (Or) Pyridine, 3-(1-Methyl-2-Pyrrolidinyl)-,(S)-, & Salts |
| Waste Code: | U220 |
| Waste Description: | Benzene, Methyl- (Or) Toluene |
| Waste Code: | U239 |
| Waste Description: | Benzene, Dimethyl- (I,T) (Or) Xylene (I) |

Handler - Owner Operator:

| | |
|---|---|
| Owner/Operator Indicator: | Owner |
| Owner/Operator Name: | GOODWILL INDUSTRIES SAC VA NO NEV |
| Legal Status: | Other |
| Date Became Current: | Not reported |
| Date Ended Current: | Not reported |
| Owner/Operator Address: | 8001 FOLSOM BLVD |
| Owner/Operator City,State,Zip: | SACRAMENTO, CA 95826 |
| Owner/Operator Telephone: | 916-395-9000 |
| Owner/Operator Telephone Ext: | Not reported |
| Owner/Operator Fax: | Not reported |
| Owner/Operator Email: | Not reported |

**GOODWILL ALTA ARDEN STORE (Continued)** **1024864066**

Owner/Operator Indicator: Operator
Owner/Operator Name: GOODWILL INDUSTRIES OF SACRAMENTO & NORTHERN NEVADA
Legal Status: Other
Date Became Current: 20160106
Date Ended Current: Not reported
Owner/Operator Address: 8001 FOLSOM BLVD
Owner/Operator City,State,Zip: SACRAMENTO, CA 95826
Owner/Operator Telephone: 916-693-8071
Owner/Operator Telephone Ext: Not reported
Owner/Operator Fax: Not reported
Owner/Operator Email: SABRINAB@GOODWILLSACTO.ORG

Owner/Operator Indicator: Operator
Owner/Operator Name: RUBEN AVINA
Legal Status: Other
Date Became Current: Not reported
Date Ended Current: Not reported
Owner/Operator Address: 8001 FOLSOM BLVD
Owner/Operator City,State,Zip: SACRAMENTO, CA 95826
Owner/Operator Telephone: 916-395-9000
Owner/Operator Telephone Ext: Not reported
Owner/Operator Fax: Not reported
Owner/Operator Email: Not reported

Owner/Operator Indicator: Owner
Owner/Operator Name: GOODWILL INDUSTRIES OF SACRAMENTO & NORTHERN NEVADA
Legal Status: Other
Date Became Current: 20160106
Date Ended Current: Not reported
Owner/Operator Address: 8001 FOLSOM BLVD
Owner/Operator City,State,Zip: SACRAMENTO, CA 95826
Owner/Operator Telephone: 916-693-8071
Owner/Operator Telephone Ext: Not reported
Owner/Operator Fax: Not reported
Owner/Operator Email: SABRINAB@GOODWILLSACTO.ORG

Historic Generators:
Receive Date: 20171215
Handler Name: GOODWILL ALTA ARDEN STORE
Federal Waste Generator Description: Not a generator, verified
State District Owner: Not reported
Large Quantity Handler of Universal Waste: No
Recognized Trader Importer: No
Recognized Trader Exporter: No
Spent Lead Acid Battery Importer: No
Spent Lead Acid Battery Exporter: No
Current Record: No
Non Storage Recycler Activity: Not reported
Electronic Manifest Broker: Not reported

Receive Date: 20240305
Handler Name: GOODWILL ALTA ARDEN STORE
Federal Waste Generator Description: Not a generator, verified
State District Owner: Not reported
Large Quantity Handler of Universal Waste: No
Recognized Trader Importer: No
Recognized Trader Exporter: No

**GOODWILL ALTA ARDEN STORE (Continued)** **1024864066**

Spent Lead Acid Battery Importer: No
Spent Lead Acid Battery Exporter: No
Current Record: Yes
Non Storage Recycler Activity: No
Electronic Manifest Broker: No

List of NAICS Codes and Descriptions:
NAICS Code: 459510
NAICS Description: USED MERCHANDISE RETAILERS

NAICS Code: 522298
NAICS Description: ALL OTHER NONDEPOSITORY CREDIT INTERMEDIATION

Facility Has Received Notices of Violations:
Violations: No Violations Found

Evaluation Action Summary:
Evaluations: No Evaluations Found

E MANIFEST:
Manifest Tracking Number: 015632047FLE
Last Updated Date: 20210401
Shipped Date: 20210305
Received Date: 20210319
Manifest Status: Signed
Submission Type: DataImage5Copy
Origin Type: Service
Generator EPA ID: CAL000432623
Generator Name: Goodwill Alta Arden #49
Generator Location Street Number: Not reported
Generator Location Street 1: 2040 ALTA ARDEN EXPWY
Generator Location Street 2: Not reported
Generator Location City: SACRAMENTO
Generator Location State: CA
Generator Location Zip: 95825
Generator Mail Street Number: Not reported
Generator Mail Street 1: 8001 Folsom Blvd
Generator Mail Street 2: Not reported
Generator Mail City: Sacramento
Generator Mail Zip: 95826
Generator Mail State: CA
Generator Contact Company Name: Not reported
Designated Facility EPA ID: NVD980895338
Designated Facility Name: 21st Century Environmental Management Of Nevada, Llc
Designated Facility Mail Street Number: Not reported
Designated Facility Mail Street 1: Not reported
Designated Facility Mail Street 2: 2095 Newlands Drive East
Designated Facility Mail City: Fernley
Designated Facility Mail Zip: 89408
Designated Facility Mail State: NV
Designated Facility Location Street Number: Not reported
Designated Facility Location Street 1: 2095 Newlands Drive East
Designated Facility Location Street 2: Not reported
Designated Facility Location City: Fernley

**GOODWILL ALTA ARDEN STORE (Continued)** **1024864066**

| | |
|---|---|
| Designated Facility Location Zip: | 89408 |
| Designated Facility Location State: | NV |
| Designated Facility Contact Company Name: | Not reported |
| Manifest Residue Indicator: | N |
| Rejection Indicator: | N |
| | |
| Manifest Tracking Number: | 015955014FLE |
| Last Updated Date: | 20211115 |
| Shipped Date: | 20211025 |
| Received Date: | 20211104 |
| Manifest Status: | Signed |
| Submission Type: | DataImage5Copy |
| Origin Type: | Service |
| Generator EPA ID: | CAL000432623 |
| Generator Name: | Goodwill Alta Arden #49 |
| Generator Location Street Number: | Not reported |
| Generator Location Street 1: | 2040 ALTA ARDEN EXPWY |
| Generator Location Street 2: | Not reported |
| Generator Location City: | SACRAMENTO |
| Generator Location State: | CA |
| Generator Location Zip: | 95825 |
| Generator Mail Street Number: | Not reported |
| Generator Mail Street 1: | 8001 Folsom Blvd |
| Generator Mail Street 2: | Not reported |
| Generator Mail City: | Sacramento |
| Generator Mail Zip: | 95826 |
| Generator Mail State: | CA |
| Generator Contact Company Name: | Not reported |
| Designated Facility EPA ID: | NVD980895338 |
| Designated Facility Name: | 21st Century Environmental Management Of Nevada, Llc |
| Designated Facility Mail Street Number: | Not reported |
| Designated Facility Mail Street 1: | Not reported |
| Designated Facility Mail Street 2: | 2095 Newlands Drive East |
| Designated Facility Mail City: | Fernley |
| Designated Facility Mail Zip: | 89408 |
| Designated Facility Mail State: | NV |
| Designated Facility Location Street Number: | Not reported |
| Designated Facility Location Street 1: | 2095 Newlands Drive East |
| Designated Facility Location Street 2: | Not reported |
| Designated Facility Location City: | Fernley |
| Designated Facility Location Zip: | 89408 |
| Designated Facility Location State: | NV |
| Designated Facility Contact Company Name: | Not reported |
| Manifest Residue Indicator: | N |
| Rejection Indicator: | N |
| | |
| Manifest Tracking Number: | 200666094CLE |
| Last Updated Date: | 20240119 |
| Shipped Date: | 20231227 |
| Received Date: | 20240111 |
| Manifest Status: | Signed |
| Submission Type: | DataImage5Copy |
| Origin Type: | Service |
| Generator EPA ID: | CAL000432623 |
| Generator Name: | Goodwill Alta Arden |
| Generator Location Street Number: | Not reported |
| Generator Location Street 1: | 2040 ALTA ARDEN EXPWY |

**GOODWILL ALTA ARDEN STORE (Continued)** **1024864066**

| | |
|---|---|
| Generator Location Street 2: | Not reported |
| Generator Location City: | SACRAMENTO |
| Generator Location State: | CA |
| Generator Location Zip: | 95825 |
| Generator Mail Street Number: | Not reported |
| Generator Mail Street 1: | 8001 Folsom Blvd |
| Generator Mail Street 2: | Not reported |
| Generator Mail City: | Sacramento |
| Generator Mail Zip: | 95826 |
| Generator Mail State: | CA |
| Generator Contact Company Name: | Not reported |
| Designated Facility EPA ID: | NVD980895338 |
| Designated Facility Name: | 21st Century Environmental Management Of Nevada, Llc |
| Designated Facility Mail Street Number: | 2095 |
| Designated Facility Mail Street 1: | Not reported |
| Designated Facility Mail Street 2: | Newlands Drive East |
| Designated Facility Mail City: | Fernley |
| Designated Facility Mail Zip: | 89408 |
| Designated Facility Mail State: | NV |
| Designated Facility Location Street Number: | 2095 |
| Designated Facility Location Street 1: | Newlands Drive East |
| Designated Facility Location Street 2: | Not reported |
| Designated Facility Location City: | Fernley |
| Designated Facility Location Zip: | 89408 |
| Designated Facility Location State: | NV |
| Designated Facility Contact Company Name: | Not reported |
| Manifest Residue Indicator: | N |
| Rejection Indicator: | N |

| | |
|---|---|
| Manifest Tracking Number: | 200666095CLE |
| Last Updated Date: | 20240115 |
| Shipped Date: | 20231227 |
| Received Date: | 20240110 |
| Manifest Status: | Signed |
| Submission Type: | DataImage5Copy |
| Origin Type: | Service |
| Generator EPA ID: | CAL000432623 |
| Generator Name: | Goodwill Alta Arden |
| Generator Location Street Number: | Not reported |
| Generator Location Street 1: | 2040 ALTA ARDEN EXPWY |
| Generator Location Street 2: | Not reported |
| Generator Location City: | SACRAMENTO |
| Generator Location State: | CA |
| Generator Location Zip: | 95825 |
| Generator Mail Street Number: | Not reported |
| Generator Mail Street 1: | 8001 Folsom Blvd |
| Generator Mail Street 2: | Not reported |
| Generator Mail City: | Sacramento |
| Generator Mail Zip: | 95826 |
| Generator Mail State: | CA |
| Generator Contact Company Name: | Not reported |
| Designated Facility EPA ID: | AZR000527028 |
| Designated Facility Name: | Clean Earth Solutions, Inc. |
| Designated Facility Mail Street Number: | Not reported |
| Designated Facility Mail Street 1: | Not reported |
| Designated Facility Mail Street 2: | 19105 SOUTH AVENUE B |
| Designated Facility Mail City: | SOMERTON |

**GOODWILL ALTA ARDEN STORE (Continued)** **1024864066**

| | |
|---|---|
| Designated Facility Mail Zip: | 85350 |
| Designated Facility Mail State: | AZ |
| Designated Facility Location Street Number: | Not reported |
| Designated Facility Location Street 1: | 19105 SOUTH AVENUE B |
| Designated Facility Location Street 2: | Not reported |
| Designated Facility Location City: | SOMERTON |
| Designated Facility Location Zip: | 85350 |
| Designated Facility Location State: | AZ |
| Designated Facility Contact Company Name: | Not reported |
| Manifest Residue Indicator: | N |
| Rejection Indicator: | N |

| | |
|---|---|
| Manifest Tracking Number: | 015939888FLE |
| Last Updated Date: | 20210624 |
| Shipped Date: | 20210604 |
| Received Date: | 20210614 |
| Manifest Status: | Signed |
| Submission Type: | DataImage5Copy |
| Origin Type: | Service |
| Generator EPA ID: | CAL000432623 |
| Generator Name: | Goodwill Alta Arden #49 |
| Generator Location Street Number: | Not reported |
| Generator Location Street 1: | 2040 ALTA ARDEN EXPWY |
| Generator Location Street 2: | Not reported |
| Generator Location City: | SACRAMENTO |
| Generator Location State: | CA |
| Generator Location Zip: | 95825 |
| Generator Mail Street Number: | Not reported |
| Generator Mail Street 1: | 8001 Folsom Blvd |
| Generator Mail Street 2: | Not reported |
| Generator Mail City: | Sacramento |
| Generator Mail Zip: | 95826 |
| Generator Mail State: | CA |
| Generator Contact Company Name: | Not reported |
| Designated Facility EPA ID: | NVD980895338 |
| Designated Facility Name: | 21st Century Environmental Management Of Nevada, Llc |
| Designated Facility Mail Street Number: | Not reported |
| Designated Facility Mail Street 1: | Not reported |
| Designated Facility Mail Street 2: | 2095 Newlands Drive East |
| Designated Facility Mail City: | Fernley |
| Designated Facility Mail Zip: | 89408 |
| Designated Facility Mail State: | NV |
| Designated Facility Location Street Number: | Not reported |
| Designated Facility Location Street 1: | 2095 Newlands Drive East |
| Designated Facility Location Street 2: | Not reported |
| Designated Facility Location City: | Fernley |
| Designated Facility Location Zip: | 89408 |
| Designated Facility Location State: | NV |
| Designated Facility Contact Company Name: | Not reported |
| Manifest Residue Indicator: | N |
| Rejection Indicator: | N |

| | |
|---|---|
| Manifest Tracking Number: | 019121561JJK |
| Last Updated Date: | 20190401 |
| Shipped Date: | 20181203 |
| Received Date: | 20181227 |
| Manifest Status: | Signed |

**GOODWILL ALTA ARDEN STORE (Continued)** **1024864066**

| | |
|---|---|
| Submission Type: | DataImage5Copy |
| Origin Type: | Service |
| Generator EPA ID: | CAL000432623 |
| Generator Name: | Goodwill Industries |
| Generator Location Street Number: | Not reported |
| Generator Location Street 1: | 2040 ALTA ARDEN EXPWY |
| Generator Location Street 2: | Not reported |
| Generator Location City: | SACRAMENTO |
| Generator Location State: | CA |
| Generator Location Zip: | 95825 |
| Generator Mail Street Number: | Not reported |
| Generator Mail Street 1: | 8001 Folsom Blvd |
| Generator Mail Street 2: | Not reported |
| Generator Mail City: | Sacramento |
| Generator Mail Zip: | 95826 |
| Generator Mail State: | CA |
| Generator Contact Company Name: | Not reported |
| Designated Facility EPA ID: | NVD980895338 |
| Designated Facility Name: | 21st Century Environmental Management Of Nevada, Llc |
| Designated Facility Mail Street Number: | Not reported |
| Designated Facility Mail Street 1: | Not reported |
| Designated Facility Mail Street 2: | 2095 Newlands Drive East |
| Designated Facility Mail City: | Fernley |
| Designated Facility Mail Zip: | 89408 |
| Designated Facility Mail State: | NV |
| Designated Facility Location Street Number: | Not reported |
| Designated Facility Location Street 1: | 2095 Newlands Drive East |
| Designated Facility Location Street 2: | Not reported |
| Designated Facility Location City: | Fernley |
| Designated Facility Location Zip: | 89408 |
| Designated Facility Location State: | NV |
| Designated Facility Contact Company Name: | Not reported |
| Manifest Residue Indicator: | N |
| Rejection Indicator: | N |
| | |
| Manifest Tracking Number: | 200522270CLE |
| Last Updated Date: | 20230814 |
| Shipped Date: | 20230720 |
| Received Date: | 20230803 |
| Manifest Status: | Signed |
| Submission Type: | DataImage5Copy |
| Origin Type: | Service |
| Generator EPA ID: | CAL000432623 |
| Generator Name: | Goodwill Alta Arden |
| Generator Location Street Number: | Not reported |
| Generator Location Street 1: | 2040 ALTA ARDEN EXPWY |
| Generator Location Street 2: | Not reported |
| Generator Location City: | SACRAMENTO |
| Generator Location State: | CA |
| Generator Location Zip: | 95825 |
| Generator Mail Street Number: | Not reported |
| Generator Mail Street 1: | 8001 Folsom Blvd |
| Generator Mail Street 2: | Not reported |
| Generator Mail City: | Sacramento |
| Generator Mail Zip: | 95826 |
| Generator Mail State: | CA |
| Generator Contact Company Name: | Not reported |

**GOODWILL ALTA ARDEN STORE (Continued)** **1024864066**

| | |
|---|---|
| Designated Facility EPA ID: | NVD980895338 |
| Designated Facility Name: | 21st Century Environmental Management Of Nevada, Llc |
| Designated Facility Mail Street Number: | Not reported |
| Designated Facility Mail Street 1: | Not reported |
| Designated Facility Mail Street 2: | 2095 Newlands Drive East |
| Designated Facility Mail City: | Fernley |
| Designated Facility Mail Zip: | 89408 |
| Designated Facility Mail State: | NV |
| Designated Facility Location Street Number: | Not reported |
| Designated Facility Location Street 1: | 2095 Newlands Drive East |
| Designated Facility Location Street 2: | Not reported |
| Designated Facility Location City: | Fernley |
| Designated Facility Location Zip: | 89408 |
| Designated Facility Location State: | NV |
| Designated Facility Contact Company Name: | Not reported |
| Manifest Residue Indicator: | N |
| Rejection Indicator: | N |

| | |
|---|---|
| Manifest Tracking Number: | 200522271CLE |
| Last Updated Date: | 20230830 |
| Shipped Date: | 20230720 |
| Received Date: | 20230807 |
| Manifest Status: | Signed |
| Submission Type: | DataImage5Copy |
| Origin Type: | Service |
| Generator EPA ID: | CAL000432623 |
| Generator Name: | Goodwill Alta Arden Store |
| Generator Location Street Number: | Not reported |
| Generator Location Street 1: | 2040 ALTA ARDEN EXPWY |
| Generator Location Street 2: | Not reported |
| Generator Location City: | SACRAMENTO |
| Generator Location State: | CA |
| Generator Location Zip: | 95825 |
| Generator Mail Street Number: | Not reported |
| Generator Mail Street 1: | 8001 FOLSOM BLVD |
| Generator Mail Street 2: | Not reported |
| Generator Mail City: | SACRAMENTO |
| Generator Mail Zip: | 95826 |
| Generator Mail State: | CA |
| Generator Contact Company Name: | Not reported |
| Designated Facility EPA ID: | AZR000521146 |
| Designated Facility Name: | Yuma Yes 2 Waste Transfer Station |
| Designated Facility Mail Street Number: | Not reported |
| Designated Facility Mail Street 1: | Not reported |
| Designated Facility Mail Street 2: | 2730 E 13TH ST |
| Designated Facility Mail City: | YUMA |
| Designated Facility Mail Zip: | 85365 |
| Designated Facility Mail State: | AZ |
| Designated Facility Location Street Number: | Not reported |
| Designated Facility Location Street 1: | 6500 S US HIGHWAY 95 |
| Designated Facility Location Street 2: | Not reported |
| Designated Facility Location City: | YUMA |
| Designated Facility Location Zip: | 85365 |
| Designated Facility Location State: | AZ |
| Designated Facility Contact Company Name: | Not reported |
| Manifest Residue Indicator: | N |
| Rejection Indicator: | N |

**GOODWILL ALTA ARDEN STORE (Continued)** **1024864066**

| | |
|---|---|
| Manifest Tracking Number: | 014026175FLE |
| Last Updated Date: | 20200302 |
| Shipped Date: | 20200129 |
| Received Date: | 20200217 |
| Manifest Status: | Signed |
| Submission Type: | DataImage5Copy |
| Origin Type: | Service |
| Generator EPA ID: | CAL000432623 |
| Generator Name: | Goodwill Alta Arden #49 |
| Generator Location Street Number: | Not reported |
| Generator Location Street 1: | 2040 ALTA ARDEN EXPWY |
| Generator Location Street 2: | Not reported |
| Generator Location City: | SACRAMENTO |
| Generator Location State: | CA |
| Generator Location Zip: | 95825 |
| Generator Mail Street Number: | Not reported |
| Generator Mail Street 1: | 2040 Alta Arden Expwy |
| Generator Mail Street 2: | Not reported |
| Generator Mail City: | Sacramento |
| Generator Mail Zip: | 95825 |
| Generator Mail State: | CA |
| Generator Contact Company Name: | Not reported |
| Designated Facility EPA ID: | NVD980895338 |
| Designated Facility Name: | 21st Century Environmental Management Of Nevada, Llc |
| Designated Facility Mail Street Number: | Not reported |
| Designated Facility Mail Street 1: | Not reported |
| Designated Facility Mail Street 2: | 2095 Newlands Drive East |
| Designated Facility Mail City: | Fernley |
| Designated Facility Mail Zip: | 89408 |
| Designated Facility Mail State: | NV |
| Designated Facility Location Street Number: | Not reported |
| Designated Facility Location Street 1: | 2095 Newlands Drive East |
| Designated Facility Location Street 2: | Not reported |
| Designated Facility Location City: | Fernley |
| Designated Facility Location Zip: | 89408 |
| Designated Facility Location State: | NV |
| Designated Facility Contact Company Name: | Not reported |
| Manifest Residue Indicator: | N |
| Rejection Indicator: | N |

| | |
|---|---|
| Manifest Tracking Number: | 013105274FLE |
| Last Updated Date: | 20200103 |
| Shipped Date: | 20190530 |
| Received Date: | 20190625 |
| Manifest Status: | Signed |
| Submission Type: | DataImage5Copy |
| Origin Type: | Service |
| Generator EPA ID: | CAL000432623 |
| Generator Name: | Goodwill Alta Arden #49 |
| Generator Location Street Number: | Not reported |
| Generator Location Street 1: | 2040 ALTA ARDEN EXPWY |
| Generator Location Street 2: | Not reported |
| Generator Location City: | SACRAMENTO |
| Generator Location State: | CA |
| Generator Location Zip: | 95825 |
| Generator Mail Street Number: | Not reported |
| Generator Mail Street 1: | 2040 Alta Arden Expwy |

**GOODWILL ALTA ARDEN STORE (Continued)** **1024864066**

| | |
|---|---|
| Generator Mail Street 2: | Not reported |
| Generator Mail City: | Sacramento |
| Generator Mail Zip: | 95825 |
| Generator Mail State: | CA |
| Generator Contact Company Name: | Not reported |
| Designated Facility EPA ID: | NVD980895338 |
| Designated Facility Name: | 21st Century Environmental Management Of Nevada, Llc |
| Designated Facility Mail Street Number: | Not reported |
| Designated Facility Mail Street 1: | Not reported |
| Designated Facility Mail Street 2: | 2095 Newlands Drive East |
| Designated Facility Mail City: | Fernley |
| Designated Facility Mail Zip: | 89408 |
| Designated Facility Mail State: | NV |
| Designated Facility Location Street Number: | Not reported |
| Designated Facility Location Street 1: | 2095 Newlands Drive East |
| Designated Facility Location Street 2: | Not reported |
| Designated Facility Location City: | Fernley |
| Designated Facility Location Zip: | 89408 |
| Designated Facility Location State: | NV |
| Designated Facility Contact Company Name: | Not reported |
| Manifest Residue Indicator: | N |
| Rejection Indicator: | N |

| | |
|---|---|
| Manifest Tracking Number: | 200229937CLE |
| Last Updated Date: | 20220902 |
| Shipped Date: | 20220819 |
| Received Date: | 20220831 |
| Manifest Status: | Signed |
| Submission Type: | DataImage5Copy |
| Origin Type: | Service |
| Generator EPA ID: | CAL000432623 |
| Generator Name: | Goodwill Alta Arden |
| Generator Location Street Number: | Not reported |
| Generator Location Street 1: | 2040 ALTA ARDEN EXPWY |
| Generator Location Street 2: | Not reported |
| Generator Location City: | SACRAMENTO |
| Generator Location State: | CA |
| Generator Location Zip: | 95825 |
| Generator Mail Street Number: | Not reported |
| Generator Mail Street 1: | 8001 Folsom Blvd |
| Generator Mail Street 2: | Not reported |
| Generator Mail City: | Sacramento |
| Generator Mail Zip: | 95826 |
| Generator Mail State: | CA |
| Generator Contact Company Name: | Not reported |
| Designated Facility EPA ID: | CAD008364432 |
| Designated Facility Name: | Rho Chem Llc |
| Designated Facility Mail Street Number: | Not reported |
| Designated Facility Mail Street 1: | Not reported |
| Designated Facility Mail Street 2: | 425 Isis Ave. |
| Designated Facility Mail City: | Inglewood |
| Designated Facility Mail Zip: | 90301 |
| Designated Facility Mail State: | CA |
| Designated Facility Location Street Number: | Not reported |
| Designated Facility Location Street 1: | 425 Isis Ave. |
| Designated Facility Location Street 2: | Not reported |
| Designated Facility Location City: | Inglewood |

**GOODWILL ALTA ARDEN STORE (Continued)** **1024864066**

Designated Facility Location Zip: 90301
Designated Facility Location State: CA
Designated Facility Contact Company Name: Not reported
Manifest Residue Indicator: N
Rejection Indicator: N

Federal Waste:
Manifest Tracking Number: 200229938CLE
Waste Line Number: 1
Federal Waste Code: D001
Federal Waste: IGNITABLE WASTE

Manifest Tracking Number: 200229938CLE
Waste Line Number: 1
Federal Waste Code: D018
Federal Waste: BENZENE

Manifest Tracking Number: 200229938CLE
Waste Line Number: 1
Federal Waste Code: D035
Federal Waste: METHYL ETHYL KETONE

Manifest Tracking Number: 200229938CLE
Waste Line Number: 2
Federal Waste Code: P075
Federal Waste: NICOTINE, & SALTS (OR) PYRIDINE, 3-(1-METHYL-2-PYRROLIDINYL)-,(S)-, & SALTS

State Waste:
Manifest Tracking Number: 200229938CLE
Waste Line Number: 1
State Waste Code Owner: CA
State Waste Code: 212
State Waste: Oxygenated solvents (acetone, butanol, ethyl acetate, etc.

Manifest Tracking Number: 200229938CLE
Waste Line Number: 1
State Waste Code Owner: CA
State Waste Code: 213
State Waste: Hydrocarbon solvents (benzene, hexane, Stoddard, etc.

Manifest Tracking Number: 200229938CLE
Waste Line Number: 1
State Waste Code Owner: CA
State Waste Code: 331
State Waste: Off-specification, aged, or surplus organics

Manifest Tracking Number: 200229938CLE
Waste Line Number: 2
State Waste Code Owner: CA
State Waste Code: 331
State Waste: Off-specification, aged, or surplus organics

Transporter:
Manifest Tracking Number: 200229938CLE
Transporter Line Number: 1

**GOODWILL ALTA ARDEN STORE (Continued)** **1024864066**

Transporter EPA ID: MNS000110924
Transporter Name: Clean Earth Specialty Waste Solutions

Waste Line:
Manifest Tracking Number: 200229938CLE
Waste Line Number: 1
U.S. DOT Hazardous Indicator: Y
U.S. DOT ID Number: UN1993
U.S. DOT Description: Un1993, Waste Flammable Liquids, N.O.S. (Acetone, Alcohol), 3, Pg Ii, Erg#128
Non-Hazardous Waste Description: Not reported
Number of Containers: 1
Container Type Code: DM
Container Type Description: Metal drums, barrels, kegs
Waste Quantity: 110
Quantity Unit of Measure Code: P
Quantity Unit of Measure Description: Pounds
Waste Quantity, in Tons: 0.055
Acute Waste Quantity, in Tons: 0
Non-Acute Waste Quantity, in Tons: 0.055
Waste Quantity, in Kilograms: 49.88665
Acute Waste Quantity, in Kilograms: 0
Non-Acute Waste Quantity, in Kilorgrams: 49.88665
Management Method Code: H141
Management Method Description: STORAGE, BULKING AND/OR TRANSFER OFF SITE
Waste Residue Indicator: N
Quantity Discrepancy Indicator: N
Waste Type Discrepancy Indicator: N
Waste Density: Not reported
Waste Density Unit of Measure Code: Not reported
Waste Density Unit of Measure Description: Not reported
Form Code: Not reported
Form Code Description: Not reported
Source Code: Not reported
Source Code Description: Not reported
Waste Minimization Code: Not reported
Waste Minimization Code Description: Not reported
Consent Number: Not reported
EPA Waste Indicator: Y

Manifest Tracking Number: 200229938CLE
Waste Line Number: 2
U.S. DOT Hazardous Indicator: Y
U.S. DOT ID Number: UN3144
U.S. DOT Description: Un3144, Waste Nicotine Compounds, Liquid, N.O.S. ((3-(N-Methyl-2-Pyrrolidinyl)Pyridine,Nicotine(Iso))), 6.1, Pg Ii, Erg#151
Non-Hazardous Waste Description: Not reported
Number of Containers: 1
Container Type Code: CF
Container Type Description: Fiber or plastic boxes, cartons, cases
Waste Quantity: 3
Quantity Unit of Measure Code: P
Quantity Unit of Measure Description: Pounds
Waste Quantity, in Tons: 0.0015
Acute Waste Quantity, in Tons: 0.0015
Non-Acute Waste Quantity, in Tons: 0

**GOODWILL ALTA ARDEN STORE (Continued)** **1024864066**

| | |
|---|---|
| Waste Quantity, in Kilograms: | 1.360545 |
| Acute Waste Quantity, in Kilograms: | 1.360545 |
| Non-Acute Waste Quantity, in Kilorgrams: | 0 |
| Management Method Code: | H141 |
| Management Method Description: | STORAGE, BULKING AND/OR TRANSFER OFF SITE |
| Waste Residue Indicator: | N |
| Quantity Discrepancy Indicator: | N |
| Waste Type Discrepancy Indicator: | N |
| Waste Density: | Not reported |
| Waste Density Unit of Measure Code: | Not reported |
| Waste Density Unit of Measure Description: | Not reported |
| Form Code: | Not reported |
| Form Code Description: | Not reported |
| Source Code: | Not reported |
| Source Code Description: | Not reported |
| Waste Minimization Code: | Not reported |
| Waste Minimization Code Description: | Not reported |
| Consent Number: | Not reported |
| EPA Waste Indicator: | Y |

Click this hyperlink while viewing on your computer to access
7 additional US EManifest: record(s) in the EDR Site Report.

---

**V132** **GOODWILL CARMICHAEL STORE** **RCRA NonGen / NLR** **1024864068**
**ESE** **2265 ARDEN WAY** **E MANIFEST** **CAL000432625**
**< 1/8** **SACRAMENTO, CA 95825**
**0.097 mi.**
**510 ft.** **Site 1 of 10 in cluster V**

**Relative:** RCRA Listings:
**Lower**

| | |
|---|---|
| **Actual:** Date Form Received by Agency: | 20171215 |
| **41 ft.** Handler Name: | Goodwill Carmichael Store |
| Handler Address: | 2265 Arden Way |
| Handler City,State,Zip: | SACRAMENTO, CA 95825 |
| EPA ID: | CAL000432625 |
| Contact Name: | RUBEN AVINA |
| Contact Address: | 8001 FOLSOM BLVD |
| Contact City,State,Zip: | SACRAMENTO, CA 95826 |
| Contact Telephone: | 916-395-9000 |
| Contact Fax: | 916-395-2615 |
| Contact Email: | RUBENNA@GOODWILLSACTO.ORG |
| Contact Title: | Not reported |
| EPA Region: | 09 |
| Land Type: | Not reported |
| Federal Waste Generator Description: | Not a generator, verified |
| Non-Notifier: | Not reported |
| Biennial Report Cycle: | Not reported |
| Accessibility: | Not reported |
| Active Site Indicator: | Handler Activities |
| State District Owner: | Not reported |
| State District: | Not reported |
| Mailing Address: | 8001 FOLSOM BLVD |
| Mailing City,State,Zip: | SACRAMENTO, CA 95826 |
| Owner Name: | Goodwill Industries Sac Va No Nev |
| Owner Type: | Other |
| Operator Name: | Ruben Avina |
| Operator Type: | Other |
| Short-Term Generator Activity: | No |

**GOODWILL CARMICHAEL STORE (Continued)** **1024864068**

| | |
|---|---|
| Importer Activity: | No |
| Mixed Waste Generator: | No |
| Transporter Activity: | No |
| Transfer Facility Activity: | No |
| Recycler Activity with Storage: | No |
| Small Quantity On-Site Burner Exemption: | No |
| Smelting Melting and Refining Furnace Exemption: | No |
| Underground Injection Control: | No |
| Off-Site Waste Receipt: | No |
| Universal Waste Indicator: | Yes |
| Universal Waste Destination Facility: | Yes |
| Federal Universal Waste: | No |
| Active Site State-Reg Handler: | --- |
| Federal Facility Indicator: | Not reported |
| Hazardous Secondary Material Indicator: | N |
| Sub-Part K Indicator: | Not reported |
| 2018 GPRA Permit Baseline: | Not on the Baseline |
| 2018 GPRA Renewals Baseline: | Not on the Baseline |
| 202 GPRA Corrective Action Baseline: | No |
| Subject to Corrective Action Universe: | No |
| Non-TSDFs Where RCRA CA has Been Imposed Universe: | No |
| Corrective Action Priority Ranking: | No NCAPS ranking |
| Environmental Control Indicator: | No |
| Institutional Control Indicator: | No |
| Human Exposure Controls Indicator: | N/A |
| Groundwater Controls Indicator: | N/A |
| Significant Non-Complier Universe: | No |
| Unaddressed Significant Non-Complier Universe: | No |
| Addressed Significant Non-Complier Universe: | No |
| Significant Non-Complier With a Compliance Schedule Universe: | No |
| Financial Assurance Required: | Not reported |
| Handler Date of Last Change: | 20180907 |
| Recognized Trader-Importer: | No |
| Recognized Trader-Exporter: | No |
| Importer of Spent Lead Acid Batteries: | No |
| Exporter of Spent Lead Acid Batteries: | No |
| Recycler Activity Without Storage: | No |
| Manifest Broker: | No |
| Sub-Part P Indicator: | No |

Handler - Owner Operator:

| | |
|---|---|
| Owner/Operator Indicator: | Operator |
| Owner/Operator Name: RUBEN AVINA | |
| Legal Status: | Other |
| Date Became Current: | Not reported |
| Date Ended Current: | Not reported |
| Owner/Operator Address: | 8001 FOLSOM BLVD |
| Owner/Operator City,State,Zip: | SACRAMENTO, CA 95826 |
| Owner/Operator Telephone: | 916-395-9000 |
| Owner/Operator Telephone Ext: | Not reported |
| Owner/Operator Fax: | Not reported |
| Owner/Operator Email: | Not reported |

| | |
|---|---|
| Owner/Operator Indicator: | Owner |
| Owner/Operator Name: GOODWILL INDUSTRIES SAC VA NO NEV | |
| Legal Status: | Other |

**GOODWILL CARMICHAEL STORE (Continued)** **1024864068**

| | |
|---|---|
| Date Became Current: | Not reported |
| Date Ended Current: | Not reported |
| Owner/Operator Address: | 8001 FOLSOM BLVD |
| Owner/Operator City,State,Zip: | SACRAMENTO, CA 95826 |
| Owner/Operator Telephone: | 916-395-9000 |
| Owner/Operator Telephone Ext: | Not reported |
| Owner/Operator Fax: | Not reported |
| Owner/Operator Email: | Not reported |

Historic Generators:

| | |
|---|---|
| Receive Date: | 20171215 |
| Handler Name: | GOODWILL CARMICHAEL STORE |
| Federal Waste Generator Description: | Not a generator, verified |
| State District Owner: | Not reported |
| Large Quantity Handler of Universal Waste: | No |
| Recognized Trader Importer: | No |
| Recognized Trader Exporter: | No |
| Spent Lead Acid Battery Importer: | No |
| Spent Lead Acid Battery Exporter: | No |
| Current Record: | Yes |
| Non Storage Recycler Activity: | Not reported |
| Electronic Manifest Broker: | Not reported |

List of NAICS Codes and Descriptions:

| | |
|---|---|
| NAICS Code: | 522298 |
| NAICS Description: | ALL OTHER NONDEPOSITORY CREDIT INTERMEDIATION |

Facility Has Received Notices of Violations:

| | |
|---|---|
| Violations: | No Violations Found |

Evaluation Action Summary:

| | |
|---|---|
| Evaluations: | No Evaluations Found |

E MANIFEST:

| | |
|---|---|
| Manifest Tracking Number: | 015056774FLE |
| Last Updated Date: | 20210604 |
| Shipped Date: | 20201021 |
| Received Date: | 20201116 |
| Manifest Status: | Signed |
| Submission Type: | DataImage5Copy |
| Origin Type: | Service |
| Generator EPA ID: | CAL000432625 |
| Generator Name: | Goodwill Carmichael Store |
| Generator Location Street Number: | Not reported |
| Generator Location Street 1: | 2265 ARDEN WAY |
| Generator Location Street 2: | Not reported |
| Generator Location City: | SACRAMENTO |
| Generator Location State: | CA |
| Generator Location Zip: | 95825 |
| Generator Mail Street Number: | Not reported |
| Generator Mail Street 1: | 8001 FOLSOM BLVD |
| Generator Mail Street 2: | Not reported |
| Generator Mail City: | SACRAMENTO |
| Generator Mail Zip: | 95826 |

**GOODWILL CARMICHAEL STORE (Continued)** **1024864068**

Generator Mail State: CA
Generator Contact Company Name: Not reported
Designated Facility EPA ID: NVD980895338
Designated Facility Name: 21st Century Environmental Managment Of Nevada, Llc.
Designated Facility Mail Street Number: 2095
Designated Facility Mail Street 1: Not reported
Designated Facility Mail Street 2: NEWLANDS DRIVE EAST
Designated Facility Mail City: FERNLEY
Designated Facility Mail Zip: 89408
Designated Facility Mail State: NV
Designated Facility Location Street Number: 2095
Designated Facility Location Street 1: NEWLANDS DRIVE EAST
Designated Facility Location Street 2: Not reported
Designated Facility Location City: FERNLEY
Designated Facility Location Zip: 89408
Designated Facility Location State: NV
Designated Facility Contact Company Name: Not reported
Manifest Residue Indicator: N
Rejection Indicator: N

Federal Waste:
Manifest Tracking Number: 015056774FLE
Waste Line Number: 1
Federal Waste Code: D001
Federal Waste: IGNITABLE WASTE

Manifest Tracking Number: 015056774FLE
Waste Line Number: 1
Federal Waste Code: U002
Federal Waste: 2-PROPANONE (I) (OR) ACETONE (I)

State Waste:
Manifest Tracking Number: 015056774FLE
Waste Line Number: 1
State Waste Code Owner: CA
State Waste Code: 331
State Waste: Off-specification, aged, or surplus organics

Transporter:
Manifest Tracking Number: 015056774FLE
Transporter Line Number: 1
Transporter EPA ID: MNS000110924
Transporter Name: Clean Earth Specialty Waste Solutions, Inc.

Manifest Tracking Number: 015056774FLE
Transporter Line Number: 2
Transporter EPA ID: MOD095038998
Transporter Name: Bed Rock Inc Dba Tri State Motor Transit Co

Waste Line:
Manifest Tracking Number: 015056774FLE
Waste Line Number: 1
U.S. DOT Hazardous Indicator: Y
U.S. DOT ID Number: UN1993
U.S. DOT Description: Un1993, Waste Flammable Liquids N.O.S. (Acetone, Alcohol), 3, Pg Ii,

**GOODWILL CARMICHAEL STORE (Continued)** **1024864068**

| | |
|---|---|
| | Erg #128 |
| Non-Hazardous Waste Description: | Not reported |
| Number of Containers: | 1 |
| Container Type Code: | DM |
| Container Type Description: | Metal drums, barrels, kegs |
| Waste Quantity: | 40 |
| Quantity Unit of Measure Code: | P |
| Quantity Unit of Measure Description: | Pounds |
| Waste Quantity, in Tons: | 0.02 |
| Acute Waste Quantity, in Tons: | 0 |
| Non-Acute Waste Quantity, in Tons: | 0.02 |
| Waste Quantity, in Kilograms: | 18.1406 |
| Acute Waste Quantity, in Kilograms: | 0 |
| Non-Acute Waste Quantity, in Kilorgrams: | 18.1406 |
| Management Method Code: | H141 |
| Management Method Description: | STORAGE, BULKING AND/OR TRANSFER OFF SITE |
| Waste Residue Indicator: | N |
| Quantity Discrepancy Indicator: | N |
| Waste Type Discrepancy Indicator: | N |
| Waste Density: | Not reported |
| Waste Density Unit of Measure Code: | Not reported |
| Waste Density Unit of Measure Description: | Not reported |
| Form Code: | Not reported |
| Form Code Description: | Not reported |
| Source Code: | Not reported |
| Source Code Description: | Not reported |
| Waste Minimization Code: | Not reported |
| Waste Minimization Code Description: | Not reported |
| Consent Number: | Not reported |
| EPA Waste Indicator: | Y |

---

**V133** **GOODWILL ARDEN FURNITURE STORE** **HWTS** **S124919831**
**ESE** **2265 ARDEN WAY** **HAZNET** **N/A**
**< 1/8** **SACRAMENTO, CA 95825** **Sacramento Co. ML**
**0.097 mi.**
**510 ft.** **Site 2 of 10 in cluster V**

**Relative:** **Lower**

**Actual:** **41 ft.**

HWTS:

| | |
|---|---|
| Name: | GOODWILL ARDEN FURNITURE STORE |
| Address: | 2265 ARDEN WAY |
| Address 2: | Not reported |
| City,State,Zip: | SACRAMENTO, CA 95825 |
| EPA ID: | CAL000432625 |
| Inactive Date: | 06/30/2021 |
| Create Date: | 12/15/2017 |
| Last Act Date: | Not reported |
| Mailing Name: | Not reported |
| Mailing Address: | 8001 FOLSOM BLVD |
| Mailing Address 2: | Not reported |
| Mailing City,State,Zip: | SACRAMENTO, CA 958260000 |
| Owner Name: | GOODWILL INDUSTRIES OF SAC VALLEY& |
| Owner Address: | 8001 FOLSOM BLVD. |
| Owner Address 2: | Not reported |
| Owner City,State,Zip: | SACRAMENTO, CA 958260000 |
| Owner Phone: | Not reported |
| Owner Fax: | Not reported |
| Contact Name: | SHAWNA CROWLEY |
| Contact Address: | 8001 FOLSOM BLVD. |

**GOODWILL ARDEN FURNITURE STORE (Continued)** **S124919831**

| | |
|---|---|
| Contact Address 2: | Not reported |
| City,State,Zip: | SACRAMENTO, CA 958260000 |
| Contact Phone: | Not reported |
| Contact Fax: | Not reported |
| Facility Status: | Inactive |
| Facility Type: | PERMANENT |
| Category: | STATE |
| Latitude: | 38.596716 |
| Longitude: | -121.4120565 |

NAICS:

| | |
|---|---|
| EPA ID: | CAL000432625 |
| Create Date: | 2017-12-15 10:31:43.120 |
| NAICS Code: | 522298 |
| NAICS Description: | All Other Nondepository Credit Intermediation |
| Issued EPA ID Date: | 2017-12-15 10:31:43.11000 |
| Inactive Date: | Not reported |
| Facility Name: | GOODWILL ARDEN FURNITURE STORE |
| Facility Address: | 2265 ARDEN WAY |
| Facility Address 2: | Not reported |
| Facility City: | SACRAMENTO |
| Facility County: | Not reported |
| Facility State: | CA |
| Facility Zip: | 95825 |

HAZNET:

| | |
|---|---|
| Name: | GOODWILL ARDEN FURNITURE STORE |
| Address: | 2265 ARDEN WAY |
| Address 2: | Not reported |
| City,State,Zip: | SACRAMENTO, CA 95825 |
| Contact: | SHAWNA CROWLEY |
| Telephone: | 9163959000 |
| Mailing Name: | Not reported |
| Mailing Address: | 8001 FOLSOM BLVD |
| Year: | 2020 |
| Gepaid: | CAL000432625 |
| TSD EPA ID: | NVD980895338 |
| CA Waste Code: | 331 - Off-specification, aged or surplus organics |
| Disposal Method: | H141 - Storage, Bulking, And/Or Transfer Off Site--No Treatment/Reovery (H010-H129) Or (H131-H135) |
| Tons: | 0.02 |

Additional Information:

| | |
|---|---|
| Year: | 2020 |
| EM Manifest ID: | Not reported |
| Shipment Date: | 10/21/2020 |
| Shipment Date: | 10/21/2020 |
| Receipt Date: | 11/16/2020 |
| Manifest Number: | 015056774FLE |
| Generator EPA ID: | CAL000432625 |
| Name: | GOODWILL CARMICHAEL STORE |
| Address: | 2265 ARDEN WAY |
| Address 2: | Not reported |
| City,State,Zip: | SACRAMENTO, CA 95825 |

**GOODWILL ARDEN FURNITURE STORE (Continued)** **S124919831**

| | |
|---|---|
| Telephone: | Not reported |
| Contact: | Not reported |
| Contact Telephone: | 530-209-7029 |
| Contact Email: | Not reported |
| Transporter 1 EPA ID: | MNS000110924 |
| Transporter Name: | CLEAN EARTH SPECIALTY WASTE SOLUTIONS, INC. |
| Transporter 1 Emergency Number: | Not reported |
| Transporter 2 EPA ID: | MOD095038998 |
| Transporter Name 2: | BED ROCK INC DBA TRI STATE MOTOR TRANSIT CO |
| Transporter 2 Emergency Number: | Not reported |
| TSDF EPA ID: | NVD980895338 |
| TSDF Name: | 21ST CENTURY ENVIRONMENTAL MANAGMENT OF NEVADA, LLC. |
| TSDF Address 1: | NEWLANDS DRIVE EAST |
| TSDF Address 2: | Not reported |
| TSDF City,State,Zip: | FERNLEY, NV 89408 |
| TSDF Telephone: | Not reported |
| TSDFA EPA ID: | Not reported |
| Waste Code Description: | 331 - Not reported |
| RCRA Code: | D001,U002 |
| Meth Code: | H141 - Not reported |
| Quantity Tons: | 0.02 |
| Waste Quantity: | 40 |
| Quantity Unit: | P |

Sacramento Co. ML:

| | |
|---|---|
| Name: | GOODWILL ARDEN FURNITURE STORE |
| Address: | 2265 ARDEN WAY |
| City,State,Zip: | SACRAMENTO, CA 95825 |
| Facility Id: | Not reported |
| Facility Status: | Not reported |
| FD: | Not reported |
| Billing Codes BP: | I |
| Billing Codes UST: | Not reported |
| WG Bill Code: | A |
| Target Property Bill Cod: | Not reported |
| Food Bill Code: | Not reported |
| CUPA Permit Date: | Not reported |
| HAZMAT Permit Date: | Not reported |
| HAZMAT Inspection Date: | Not reported |
| Hazmat Date BP Received: | Not reported |
| UST Permit Dt: | Not reported |
| UST Inspection Date: | Not reported |
| UST Tank Test Date: | Not reported |
| Number of Tanks: | Not reported |
| UST Tank Test Date: | Not reported |
| SIC Code: | Not reported |
| Tier Permitting: | Not reported |
| AST Bill Code: | Not reported |
| CALARP Bill Code: | Not reported |

**M134** **BEST BUY AUTO SALES** **EDR Hist Auto** **1009023605**
**East** **1801 FULTON AVE** **N/A**
**< 1/8** **SACRAMENTO, CA**
**0.098 mi.**
**517 ft.** **Site 10 of 10 in cluster M**

**Relative:** EDR Hist Auto
**Higher**

**Actual:** Year: Name: Type:
**48 ft.** 1970 BEST BUY AUTO SALES AUTOMOBILE DEALERS-USED CARS

---

**R135** **ACORN AUTOMOTIVE & ELECTRIC** **EDR Hist Auto** **1009026328**
**ENE** **2609 JUNIPER LN** **N/A**
**< 1/8** **SACRAMENTO, CA**
**0.098 mi.**
**520 ft.** **Site 4 of 19 in cluster R**

**Relative:** EDR Hist Auto
**Higher**

**Actual:** Year: Name: Type:
**53 ft.**
1970 ACORN AUTOMOTIVE & ELECTRIC AUTOMOBILE REPAIRING
1970 ACORN AUTOMOTIVE & ELECTRIC General Automotive Repair Shops
1971 ACORN AUTOMOTIVE & ELECTRIC General Automotive Repair Shops
1972 ACORN AUTOMOTIVE & ELECTRIC General Automotive Repair Shops
1973 ACORN AUTOMOTIVE & ELECTRIC General Automotive Repair Shops
1974 ACORN AUTOMOTIVE & ELECTRIC General Automotive Repair Shops
1975 ACORN AUTOMOTIVE & ELECTRIC AUTOMOBILE REPAIRING
1975 ACORN AUTOMOTIVE & ELECTRIC General Automotive Repair Shops
1976 ACORN AUTOMOTIVE & ELECTRIC General Automotive Repair Shops
1977 ACORN AUTOMOTIVE & ELECTRIC General Automotive Repair Shops
1978 ACORN AUTOMOTIVE & ELECTRIC General Automotive Repair Shops
1979 ACORN AUTOMOTIVE & ELECTRIC General Automotive Repair Shops
1980 ACORN AUTOMOTIVE & ELECTRIC General Automotive Repair Shops

---

**W136** **SACRAMENTO CAR WASH DBA HARV'S EXPRESS CAR WASH** **RCRA NonGen / NLR** **1026491267**
**SW** **2105 ARDEN WAY** **CAL000456017**
**< 1/8** **SACRAMENTO, CA 95825**
**0.100 mi.**
**528 ft.** **Site 1 of 15 in cluster W**

**Relative:** RCRA Listings:
**Higher**

**Actual:**
**44 ft.**

| | |
|---|---|
| Date Form Received by Agency: | 20200803 |
| Handler Name: | Sacramento Car Wash Dba Harv'S Express Car Wash |
| Handler Address: | 2105 Arden Way |
| Handler City,State,Zip: | SACRAMENTO, CA 95825 |
| EPA ID: | CAL000456017 |
| Contact Name: | FRANK AGUAYO |
| Contact Address: | 2105 ARDEN WAY |
| Contact City,State,Zip: | SACRAMENTO, CA 95825 |
| Contact Telephone: | 916-564-5500 |
| Contact Fax: | Not reported |
| Contact Email: | OFFICE@HARVSEXPRESSWASH.COM |
| Contact Title: | Not reported |
| EPA Region: | 09 |
| Land Type: | Not reported |
| Federal Waste Generator Description: | Not a generator, verified |
| Non-Notifier: | Not reported |
| Biennial Report Cycle: | Not reported |

**SACRAMENTO CAR WASH DBA HARV'S EXPRESS CAR WASH (Continued)** **1026491267**

| | |
|---|---|
| Accessibility: | Not reported |
| Active Site Indicator: | Not reported |
| State District Owner: | Not reported |
| State District: | Not reported |
| Mailing Address: | 518 CAMINO DE ORCHIDIA |
| Mailing City,State,Zip: | ENCINITAS, CA 92024 |
| Owner Name: | Harvey M Miller |
| Owner Type: | Other |
| Operator Name: | Frank Aguayo |
| Operator Type: | Other |
| Short-Term Generator Activity: | No |
| Importer Activity: | No |
| Mixed Waste Generator: | No |
| Transporter Activity: | No |
| Transfer Facility Activity: | No |
| Recycler Activity with Storage: | No |
| Small Quantity On-Site Burner Exemption: | No |
| Smelting Melting and Refining Furnace Exemption: | No |
| Underground Injection Control: | No |
| Off-Site Waste Receipt: | No |
| Universal Waste Indicator: | No |
| Universal Waste Destination Facility: | No |
| Federal Universal Waste: | No |
| Active Site State-Reg Handler: | --- |
| Federal Facility Indicator: | Not reported |
| Hazardous Secondary Material Indicator: | N |
| Sub-Part K Indicator: | Not reported |
| 2018 GPRA Permit Baseline: | Not on the Baseline |
| 2018 GPRA Renewals Baseline: | Not on the Baseline |
| 202 GPRA Corrective Action Baseline: | No |
| Subject to Corrective Action Universe: | No |
| Non-TSDFs Where RCRA CA has Been Imposed Universe: | No |
| Corrective Action Priority Ranking: | No NCAPS ranking |
| Environmental Control Indicator: | No |
| Institutional Control Indicator: | No |
| Human Exposure Controls Indicator: | N/A |
| Groundwater Controls Indicator: | N/A |
| Significant Non-Complier Universe: | No |
| Unaddressed Significant Non-Complier Universe: | No |
| Addressed Significant Non-Complier Universe: | No |
| Significant Non-Complier With a Compliance Schedule Universe: | No |
| Financial Assurance Required: | Not reported |
| Handler Date of Last Change: | 20200814 |
| Recognized Trader-Importer: | No |
| Recognized Trader-Exporter: | No |
| Importer of Spent Lead Acid Batteries: | No |
| Exporter of Spent Lead Acid Batteries: | No |
| Recycler Activity Without Storage: | No |
| Manifest Broker: | No |
| Sub-Part P Indicator: | No |

Handler - Owner Operator:

| | |
|---|---|
| Owner/Operator Indicator: | Operator |
| Owner/Operator Name: FRANK AGUAYO | |
| Legal Status: | Other |
| Date Became Current: | Not reported |

**SACRAMENTO CAR WASH DBA HARV'S EXPRESS CAR WASH (Continued)** **1026491267**

| | |
|---|---|
| Date Ended Current: | Not reported |
| Owner/Operator Address: | 2105 ARDEN WAY |
| Owner/Operator City,State,Zip: | SACRAMENTO, CA 95825 |
| Owner/Operator Telephone: | 916-564-5500 |
| Owner/Operator Telephone Ext: | Not reported |
| Owner/Operator Fax: | Not reported |
| Owner/Operator Email: | Not reported |
| Owner/Operator Indicator: | Owner |
| Owner/Operator Name: HARVEY M MILLER | |
| Legal Status: | Other |
| Date Became Current: | Not reported |
| Date Ended Current: | Not reported |
| Owner/Operator Address: | 23000 NEWPORT COAST DR |
| Owner/Operator City,State,Zip: | NEWPORT COAST, CA 92657 |
| Owner/Operator Telephone: | 949-230-3623 |
| Owner/Operator Telephone Ext: | Not reported |
| Owner/Operator Fax: | Not reported |
| Owner/Operator Email: | Not reported |

Historic Generators:

| | |
|---|---|
| Receive Date: | 20200803 |
| Handler Name: | SACRAMENTO CAR WASH DBA HARV'S EXPRESS CAR WASH |
| Federal Waste Generator Description: | Not a generator, verified |
| State District Owner: | Not reported |
| Large Quantity Handler of Universal Waste: | No |
| Recognized Trader Importer: | No |
| Recognized Trader Exporter: | No |
| Spent Lead Acid Battery Importer: | No |
| Spent Lead Acid Battery Exporter: | No |
| Current Record: | Yes |
| Non Storage Recycler Activity: | Not reported |
| Electronic Manifest Broker: | Not reported |

List of NAICS Codes and Descriptions:

| | |
|---|---|
| NAICS Code: | 811192 |
| NAICS Description: | CAR WASHES |

Facility Has Received Notices of Violations:

| | |
|---|---|
| Violations: | No Violations Found |

Evaluation Action Summary:

| | |
|---|---|
| Evaluations: | No Evaluations Found |

---

**W137** **ARDEN & HOWE CAR WASH** **HWTS** **S124840157**
**SW** **2105 ARDEN WAY** **Sacramento Co. ML** **N/A**
**< 1/8** **SACRAMENTO, CA 95825**
**0.100 mi.**
**528 ft.** **Site 2 of 15 in cluster W**

**Relative:**
**Higher**

**Actual:**
**44 ft.**

HWTS:

| | |
|---|---|
| Name: | ARDEN & HOWE CAR WASH |
| Address: | 2105 ARDEN WAY |
| Address 2: | Not reported |
| City,State,Zip: | SACRAMENTO, CA 95825 |

**ARDEN & HOWE CAR WASH (Continued)** **S124840157**

| | |
|---|---|
| EPA ID: | CAL000262186 |
| Inactive Date: | 03/22/2006 |
| Create Date: | 11/13/2002 |
| Last Act Date: | Not reported |
| Mailing Name: | Not reported |
| Mailing Address: | 2105 ARDEN WAY |
| Mailing Address 2: | Not reported |
| Mailing City,State,Zip: | SACRAMENTO, CA 95825 |
| Owner Name: | TAE EOM |
| Owner Address: | 2105 ARDEN WAY |
| Owner Address 2: | Not reported |
| Owner City,State,Zip: | SACRAMENTO, CA 958250000 |
| Owner Phone: | Not reported |
| Owner Fax: | Not reported |
| Contact Name: | VERONICA ESPINOZA |
| Contact Address: | 2105 ARDEN WAY |
| Contact Address 2: | Not reported |
| City,State,Zip: | SACRAMENTO, CA 958255825 |
| Contact Phone: | Not reported |
| Contact Fax: | Not reported |
| Facility Status: | Inactive |
| Facility Type: | PERMANENT |
| Category: | STATE |
| Latitude: | 38.596234 |
| Longitude: | -121.417339 |

NAICS:

| | |
|---|---|
| EPA ID: | CAL000262186 |
| Create Date: | 2002-11-13 11:40:39.030 |
| NAICS Code: | 811192 |
| NAICS Description: | Car Washes |
| Issued EPA ID Date: | 2002-11-13 11:40:38.98300 |
| Inactive Date: | 2006-03-22 00:00:00 |
| Facility Name: | ARDEN & HOWE CAR WASH |
| Facility Address: | 2105 ARDEN WAY |
| Facility Address 2: | Not reported |
| Facility City: | SACRAMENTO |
| Facility County: | Not reported |
| Facility State: | CA |
| Facility Zip: | 95825 |

Sacramento Co. ML:

| | |
|---|---|
| Name: | SACRAMENTO CAR WASH DBA HARV'S EXPRESS CAR WASH |
| Address: | 2105 ARDEN WAY |
| City,State,Zip: | SACRAMENTO, CA 95825 |
| Facility Id: | Not reported |
| Facility Status: | Not reported |
| FD: | Not reported |
| Billing Codes BP: | A |
| Billing Codes UST: | Not reported |
| WG Bill Code: | Not reported |
| Target Property Bill Cod: | Not reported |
| Food Bill Code: | Not reported |
| CUPA Permit Date: | Not reported |
| HAZMAT Permit Date: | Not reported |
| HAZMAT Inspection Date: | Not reported |

**ARDEN & HOWE CAR WASH (Continued)** **S124840157**

| | |
|---|---|
| Hazmat Date BP Received: | Not reported |
| UST Permit Dt: | Not reported |
| UST Inspection Date: | Not reported |
| UST Tank Test Date: | Not reported |
| Number of Tanks: | Not reported |
| UST Tank Test Date: | Not reported |
| SIC Code: | Not reported |
| Tier Permitting: | Not reported |
| AST Bill Code: | Not reported |
| CALARP Bill Code: | Not reported |

---

**W138** **ARDEN AND HOWE CAR WASH** **LUST** **S104164521**
**SW** **2105 ARDEN WAY** **Sacramento Co. CS** **N/A**
**< 1/8** **SACRAMENTO, CA 95825** **SWEEPS UST**
**0.100 mi.** **Cortese**
**528 ft.** **Site 3 of 15 in cluster W** **HIST CORTESE**
**HWTS**
**Relative:** **HAZNET**
**Higher** **CERS**

**Actual:**
**44 ft.**

LUST:

| | |
|---|---|
| Name: | HARV'S ARDEN CAR WASH |
| Address: | 2105 ARDEN WY |
| City,State,Zip: | SACRAMENTO, CA 95825 |
| Lead Agency: | SACRAMENTO COUNTY LOP |
| Case Type: | LUST Cleanup Site |

Geo Track:

| | |
|---|---|
| Global Id: | T0606700522 |
| Latitude: | 38.5964844920241 |
| Longitude: | -121.417181552115 |
| Status: | Completed - Case Closed |
| Status Date: | 03/14/2022 |
| Case Worker: | CWL |
| RB Case Number: | 340615 |
| Local Agency: | SACRAMENTO COUNTY LOP |
| File Location: | Local Agency |
| Local Case Number: | RO0000193 |
| Potential Media Affect: | Other Groundwater (uses other than drinking water) |
| Potential Contaminants of Concern: | Gasoline |
| EPA Region: | 9 |
| Coordinate Source: | Google Map Move |
| Cuf Case: | YES |
| Quantity Released Gallons: | Not reported |
| Begin Date: | 01/15/1992 |
| Leak Reported Date: | 01/15/1992 |
| How Discovered: | Not reported |
| How Discovered Description: | Not reported |
| Discharge Source: | Not reported |
| Discharge Cause: | Not reported |
| Stop Method: | Not reported |
| Stop Description: | Not reported |
| No Further Action Date: | 03/14/2022 |
| CA Water Watershed Name: | Valley-American - Coon-American - Lower American (519.21) |
| Dwr Groundwater Subbasin Name: | Sacramento Valley - North American (5-021.64) |
| Disadvantaged Community: | Severely Disadvantaged Community |
| CA Enviroscreen 3 Score: | 86-90% |
| CA Enviroscreen 4 Score: | 90-95% |

**ARDEN AND HOWE CAR WASH (Continued)** **S104164521**

Military DOD Site: No
Facility Project Subtype: Not reported
RWQCB Region: CENTRAL VALLEY RWQCB (REGION 5S)
Site History: See GeoTrack link for Site History

LUST:
Global Id: T0606700522
Contact Type: Local Agency Caseworker - Primary Caseworker
Contact Name: CHARLEY LANGER
Organization Name: SACRAMENTO COUNTY LOP
Address: 11080 WHITE ROCK ROAD, SUITE 200
City: RANCHO CORDOVA
Email: langerc@saccounty.net
Phone Number: 9165912648

Global Id: T0606700522
Contact Type: Regional Board Caseworker
Contact Name: VERA FISCHER
Organization Name: CENTRAL VALLEY RWQCB (REGION 5S)
Address: 11020 SUN CENTER DRIVE #200
City: RANCHO CORDOVA
Email: vera.fischer@waterboards.ca.gov
Phone Number: Not reported

LUST:
Global Id: T0606700522
Action Type: ENFORCEMENT
Date: 09/19/2018
Action: Staff Letter

Global Id: T0606700522
Action Type: ENFORCEMENT
Date: 07/20/1998
Action: Staff Letter

Global Id: T0606700522
Action Type: ENFORCEMENT
Date: 05/07/2003
Action: Staff Letter

Global Id: T0606700522
Action Type: ENFORCEMENT
Date: 01/06/2003
Action: Staff Letter

Global Id: T0606700522
Action Type: ENFORCEMENT
Date: 02/21/2007
Action: Staff Letter

Global Id: T0606700522
Action Type: ENFORCEMENT
Date: 08/15/2001
Action: Staff Letter

Global Id: T0606700522
Action Type: ENFORCEMENT

**ARDEN AND HOWE CAR WASH (Continued)** **S104164521**

Date: 03/11/1996
Action: Staff Letter

Global Id: T0606700522
Action Type: ENFORCEMENT
Date: 01/31/2012
Action: Clean Up Fund - Case Closure Review Summary Report (RSR)

Global Id: T0606700522
Action Type: ENFORCEMENT
Date: 01/31/2011
Action: Clean Up Fund - Case Closure Review Summary Report (RSR)

Global Id: T0606700522
Action Type: ENFORCEMENT
Date: 01/31/2011
Action: Clean Up Fund - Case Closure Review Summary Report (RSR)

Global Id: T0606700522
Action Type: ENFORCEMENT
Date: 03/23/1993
Action: Staff Letter

Global Id: T0606700522
Action Type: ENFORCEMENT
Date: 07/26/1995
Action: Staff Letter

Global Id: T0606700522
Action Type: ENFORCEMENT
Date: 05/31/2002
Action: Staff Letter

Global Id: T0606700522
Action Type: ENFORCEMENT
Date: 11/06/2002
Action: Staff Letter

Global Id: T0606700522
Action Type: ENFORCEMENT
Date: 05/11/2007
Action: Staff Letter

Global Id: T0606700522
Action Type: ENFORCEMENT
Date: 07/25/2007
Action: Staff Letter

Global Id: T0606700522
Action Type: ENFORCEMENT
Date: 07/07/2009
Action: Meeting

Global Id: T0606700522
Action Type: ENFORCEMENT
Date: 03/21/2017
Action: Clean Up Fund - Case Closure Review Summary Report (RSR)

**ARDEN AND HOWE CAR WASH (Continued)** **S104164521**

Global Id: T0606700522
Action Type: ENFORCEMENT
Date: 08/13/2019
Action: Email Correspondence

Global Id: T0606700522
Action Type: Other
Date: 01/15/1992
Action: Leak Discovery

Global Id: T0606700522
Action Type: RESPONSE
Date: 02/10/1993
Action: Correspondence

Global Id: T0606700522
Action Type: RESPONSE
Date: 06/16/1998
Action: Site Assessment Report

Global Id: T0606700522
Action Type: RESPONSE
Date: 11/02/1998
Action: Monitoring Report - Quarterly

Global Id: T0606700522
Action Type: RESPONSE
Date: 05/05/1994
Action: Soil and Water Investigation Workplan

Global Id: T0606700522
Action Type: RESPONSE
Date: 06/02/1995
Action: Soil and Water Investigation Workplan

Global Id: T0606700522
Action Type: RESPONSE
Date: 06/05/1998
Action: Site Assessment Report

Global Id: T0606700522
Action Type: RESPONSE
Date: 06/24/2002
Action: Monitoring Report - Quarterly

Global Id: T0606700522
Action Type: ENFORCEMENT
Date: 12/29/2016
Action: Email Correspondence

Global Id: T0606700522
Action Type: ENFORCEMENT
Date: 10/01/2015
Action: Verbal Communication

Global Id: T0606700522
Action Type: ENFORCEMENT

**ARDEN AND HOWE CAR WASH (Continued)** **S104164521**

Date: 12/06/2018
Action: Staff Letter

Global Id: T0606700522
Action Type: ENFORCEMENT
Date: 01/15/1992
Action: Unauthorized Release Form

Global Id: T0606700522
Action Type: ENFORCEMENT
Date: 11/08/2000
Action: Staff Letter

Global Id: T0606700522
Action Type: ENFORCEMENT
Date: 08/28/2006
Action: Staff Letter

Global Id: T0606700522
Action Type: ENFORCEMENT
Date: 10/06/2002
Action: Staff Letter

Global Id: T0606700522
Action Type: ENFORCEMENT
Date: 03/14/1994
Action: File review

Global Id: T0606700522
Action Type: ENFORCEMENT
Date: 04/02/2019
Action: Staff Letter

Global Id: T0606700522
Action Type: ENFORCEMENT
Date: 07/03/2019
Action: Clean Up Fund - Case Closure Review Summary Report (RSR)

Global Id: T0606700522
Action Type: ENFORCEMENT
Date: 07/06/2021
Action: Staff Letter

Global Id: T0606700522
Action Type: ENFORCEMENT
Date: 03/14/2022
Action: Closure/No Further Action Letter

Global Id: T0606700522
Action Type: Other
Date: 01/15/1992
Action: Leak Reported

Global Id: T0606700522
Action Type: RESPONSE
Date: 11/07/1993
Action: Correspondence

**ARDEN AND HOWE CAR WASH (Continued)** **S104164521**

Global Id: T0606700522
Action Type: RESPONSE
Date: 09/10/2002
Action: Pilot Study/ Treatability Report

Global Id: T0606700522
Action Type: RESPONSE
Date: 02/06/1999
Action: Monitoring Report - Quarterly

Global Id: T0606700522
Action Type: RESPONSE
Date: 02/06/1992
Action: Other Report / Document

Global Id: T0606700522
Action Type: RESPONSE
Date: 07/14/2006
Action: Correspondence

Global Id: T0606700522
Action Type: RESPONSE
Date: 02/12/1997
Action: Monitoring Report - Quarterly

Global Id: T0606700522
Action Type: RESPONSE
Date: 08/01/2002
Action: CAP/RAP - Feasibility Study Report

Global Id: T0606700522
Action Type: RESPONSE
Date: 02/12/2007
Action: Pilot Study/ Treatability Report

Global Id: T0606700522
Action Type: RESPONSE
Date: 10/29/2021
Action: Site Assessment Report

Global Id: T0606700522
Action Type: RESPONSE
Date: 05/19/1993
Action: Correspondence

Global Id: T0606700522
Action Type: RESPONSE
Date: 01/27/2003
Action: Monitoring Report - Quarterly

Global Id: T0606700522
Action Type: ENFORCEMENT
Date: 03/01/2011
Action: File review

Global Id: T0606700522
Action Type: ENFORCEMENT

**ARDEN AND HOWE CAR WASH (Continued)** **S104164521**

Date: 11/04/2011
Action: File review

Global Id: T0606700522
Action Type: ENFORCEMENT
Date: 01/07/2015
Action: Email Correspondence

Global Id: T0606700522
Action Type: ENFORCEMENT
Date: 06/10/2016
Action: Site Visit / Inspection / Sampling

Global Id: T0606700522
Action Type: ENFORCEMENT
Date: 05/17/1994
Action: Staff Letter

Global Id: T0606700522
Action Type: ENFORCEMENT
Date: 11/18/1999
Action: Staff Letter

Global Id: T0606700522
Action Type: ENFORCEMENT
Date: 11/02/1998
Action: Staff Letter

Global Id: T0606700522
Action Type: ENFORCEMENT
Date: 07/17/2003
Action: Staff Letter

Global Id: T0606700522
Action Type: ENFORCEMENT
Date: 01/12/2016
Action: Staff Letter

Global Id: T0606700522
Action Type: ENFORCEMENT
Date: 01/15/1992
Action: Notice of Reimbursement

Global Id: T0606700522
Action Type: ENFORCEMENT
Date: 11/21/2001
Action: Staff Letter

Global Id: T0606700522
Action Type: ENFORCEMENT
Date: 04/04/1994
Action: Notice of Reimbursement

Global Id: T0606700522
Action Type: ENFORCEMENT
Date: 04/07/2020
Action: Email Correspondence

**ARDEN AND HOWE CAR WASH (Continued)** **S104164521**

Global Id: T0606700522
Action Type: ENFORCEMENT
Date: 08/15/1997
Action: Staff Letter

Global Id: T0606700522
Action Type: ENFORCEMENT
Date: 03/01/2000
Action: Staff Letter

Global Id: T0606700522
Action Type: ENFORCEMENT
Date: 05/11/2021
Action: Staff Letter

Global Id: T0606700522
Action Type: ENFORCEMENT
Date: 09/29/2021
Action: File review

Global Id: T0606700522
Action Type: ENFORCEMENT
Date: 05/26/2021
Action: Clean Up Fund - Case Closure Review Summary Report (RSR)

Global Id: T0606700522
Action Type: RESPONSE
Date: 11/30/2019
Action: Site Assessment Report

Global Id: T0606700522
Action Type: RESPONSE
Date: 03/29/2002
Action: Site Assessment Report

Global Id: T0606700522
Action Type: RESPONSE
Date: 03/08/1994
Action: Soil and Water Investigation Workplan

Global Id: T0606700522
Action Type: RESPONSE
Date: 11/29/2000
Action: Correspondence

Global Id: T0606700522
Action Type: RESPONSE
Date: 12/23/2002
Action: Corrective Action Plan / Remedial Action Plan

Global Id: T0606700522
Action Type: RESPONSE
Date: 04/02/2007
Action: Corrective Action Plan / Remedial Action Plan

Global Id: T0606700522
Action Type: RESPONSE

**ARDEN AND HOWE CAR WASH (Continued)** **S104164521**

Date: 06/26/2009
Action: Correspondence

Global Id: T0606700522
Action Type: RESPONSE
Date: 05/08/1996
Action: Monitoring Report - Quarterly

Global Id: T0606700522
Action Type: RESPONSE
Date: 02/12/1996
Action: Monitoring Report - Quarterly

Global Id: T0606700522
Action Type: RESPONSE
Date: 11/17/1995
Action: Monitoring Report - Quarterly

Global Id: T0606700522
Action Type: RESPONSE
Date: 01/24/1992
Action: Interim Remedial Action Plan

Global Id: T0606700522
Action Type: RESPONSE
Date: 02/02/1993
Action: Correspondence

Global Id: T0606700522
Action Type: RESPONSE
Date: 02/28/1995
Action: Soil and Water Investigation Report

Global Id: T0606700522
Action Type: RESPONSE
Date: 10/27/1998
Action: Soil and Water Investigation Workplan - Addendum

Global Id: T0606700522
Action Type: RESPONSE
Date: 10/12/1998
Action: Soil and Water Investigation Workplan

Global Id: T0606700522
Action Type: RESPONSE
Date: 08/20/2002
Action: Conceptual Site Model

Global Id: T0606700522
Action Type: RESPONSE
Date: 04/16/1992
Action: Tank Removal Report / UST Sampling Report

Global Id: T0606700522
Action Type: RESPONSE
Date: 01/28/1992
Action: Remedial Progress Report

**ARDEN AND HOWE CAR WASH (Continued)** **S104164521**

Global Id: T0606700522
Action Type: RESPONSE
Date: 01/03/2002
Action: Correspondence

Global Id: T0606700522
Action Type: RESPONSE
Date: 01/27/2003
Action: Site Assessment Report

Global Id: T0606700522
Action Type: RESPONSE
Date: 10/15/1996
Action: Correspondence

Global Id: T0606700522
Action Type: RESPONSE
Date: 01/11/2000
Action: Correspondence

Global Id: T0606700522
Action Type: RESPONSE
Date: 06/10/2003
Action: Corrective Action Plan / Remedial Action Plan

Global Id: T0606700522
Action Type: RESPONSE
Date: 02/12/2004
Action: Remedial Progress Report

Global Id: T0606700522
Action Type: RESPONSE
Date: 11/23/1993
Action: Correspondence

Global Id: T0606700522
Action Type: ENFORCEMENT
Date: 04/23/2007
Action: Technical Correspondence / Assistance / Other

Global Id: T0606700522
Action Type: ENFORCEMENT
Date: 01/28/2009
Action: Technical Correspondence / Assistance / Other

Global Id: T0606700522
Action Type: ENFORCEMENT
Date: 07/28/2006
Action: Verbal Communication

Global Id: T0606700522
Action Type: ENFORCEMENT
Date: 04/07/2004
Action: * Historical Enforcement

Global Id: T0606700522
Action Type: ENFORCEMENT

**ARDEN AND HOWE CAR WASH (Continued)** **S104164521**

Date: 01/26/2007
Action: Technical Correspondence / Assistance / Other

Global Id: T0606700522
Action Type: ENFORCEMENT
Date: 01/30/2008
Action: Technical Correspondence / Assistance / Other

Global Id: T0606700522
Action Type: ENFORCEMENT
Date: 10/12/2021
Action: Staff Letter

Global Id: T0606700522
Action Type: ENFORCEMENT
Date: 10/02/2015
Action: Email Correspondence

Global Id: T0606700522
Action Type: RESPONSE
Date: 05/04/1999
Action: Monitoring Report - Quarterly

Global Id: T0606700522
Action Type: RESPONSE
Date: 08/30/1995
Action: Monitoring Report - Quarterly

Global Id: T0606700522
Action Type: RESPONSE
Date: 05/15/1995
Action: Monitoring Report - Quarterly

Global Id: T0606700522
Action Type: RESPONSE
Date: 02/14/2020
Action: Well Installation Report

Global Id: T0606700522
Action Type: RESPONSE
Date: 04/24/1996
Action: Correspondence

Global Id: T0606700522
Action Type: RESPONSE
Date: 08/02/2001
Action: Pilot Study / Treatability Workplan

Global Id: T0606700522
Action Type: RESPONSE
Date: 08/09/2006
Action: Corrective Action Plan / Remedial Action Plan - Addendum

Global Id: T0606700522
Action Type: RESPONSE
Date: 05/05/2020
Action: Email Correspondence

**ARDEN AND HOWE CAR WASH (Continued)** **S104164521**

Global Id: T0606700522
Action Type: RESPONSE
Date: 08/19/1996
Action: Monitoring Report - Quarterly

Global Id: T0606700522
Action Type: RESPONSE
Date: 06/27/1997
Action: Soil and Water Investigation Workplan

Global Id: T0606700522
Action Type: RESPONSE
Date: 06/28/2007
Action: Corrective Action Plan / Remedial Action Plan - Addendum

Global Id: T0606700522
Action Type: RESPONSE
Date: 11/14/1996
Action: Monitoring Report - Quarterly

Global Id: T0606700522
Action Type: RESPONSE
Date: 02/29/1996
Action: Correspondence

Global Id: T0606700522
Action Type: RESPONSE
Date: 02/08/1998
Action: Monitoring Report - Quarterly

Global Id: T0606700522
Action Type: RESPONSE
Date: 10/30/1997
Action: Monitoring Report - Quarterly

Global Id: T0606700522
Action Type: RESPONSE
Date: 05/14/1997
Action: Monitoring Report - Quarterly

Global Id: T0606700522
Action Type: RESPONSE
Date: 08/31/2021
Action: Soil and Water Investigation Workplan - Regulator Responded

Global Id: T0606700522
Action Type: REMEDIATION
Date: 06/01/2008
Action: Soil Vapor Extraction (SVE)

Global Id: T0606700522
Action Type: ENFORCEMENT
Date: 03/19/1993
Action: Notice of Responsibility

Global Id: T0606700522
Action Type: ENFORCEMENT

**ARDEN AND HOWE CAR WASH (Continued)** **S104164521**

Date: 02/06/2004
Action: * Historical Enforcement

Global Id: T0606700522
Action Type: ENFORCEMENT
Date: 11/02/2005
Action: * Historical Enforcement

Global Id: T0606700522
Action Type: ENFORCEMENT
Date: 07/27/2006
Action: * No Action

Global Id: T0606700522
Action Type: ENFORCEMENT
Date: 08/02/2017
Action: Staff Letter

Global Id: T0606700522
Action Type: ENFORCEMENT
Date: 05/09/2016
Action: Clean Up Fund - Case Closure Review Summary Report (RSR)

Global Id: T0606700522
Action Type: ENFORCEMENT
Date: 03/25/2010
Action: Clean Up Fund - Case Closure Review Summary Report (RSR)

Global Id: T0606700522
Action Type: ENFORCEMENT
Date: 03/05/1995
Action: Staff Letter

Global Id: T0606700522
Action Type: ENFORCEMENT
Date: 12/03/2019
Action: Email Correspondence

Global Id: T0606700522
Action Type: ENFORCEMENT
Date: 04/19/2012
Action: Clean Up Fund - Case Closure Review Summary Report (RSR)

Global Id: T0606700522
Action Type: RESPONSE
Date: 01/20/1993
Action: Correspondence

Global Id: T0606700522
Action Type: RESPONSE
Date: 04/30/2001
Action: Monitoring Report - Quarterly

Global Id: T0606700522
Action Type: RESPONSE
Date: 08/05/1998
Action: Monitoring Report - Quarterly

**ARDEN AND HOWE CAR WASH (Continued)** **S104164521**

Global Id: T0606700522
Action Type: RESPONSE
Date: 02/24/2003
Action: Corrective Action Plan / Remedial Action Plan - Addendum

Global Id: T0606700522
Action Type: RESPONSE
Date: 08/07/1997
Action: Monitoring Report - Quarterly

Global Id: T0606700522
Action Type: RESPONSE
Date: 11/09/2018
Action: Other Report / Document

Global Id: T0606700522
Action Type: RESPONSE
Date: 02/16/2022
Action: Well Destruction Report

Global Id: T0606700522
Action Type: RESPONSE
Date: 03/29/2019
Action: Soil and Water Investigation Workplan - Regulator Responded

Global Id: T0606700522
Action Type: RESPONSE
Date: 02/28/2019
Action: Soil and Water Investigation Workplan - Regulator Responded

Global Id: T0606700522
Action Type: RESPONSE
Date: 01/07/2016
Action: Site Investigation Workplan - Regulator Responded

Global Id: T0606700522
Action Type: RESPONSE
Date: 12/04/2018
Action: Request for Closure - Regulator Responded

Global Id: T0606700522
Action Type: RESPONSE
Date: 11/14/2016
Action: Soil and Water Investigation Workplan - Regulator Responded

Global Id: T0606700522
Action Type: RESPONSE
Date: 07/18/2017
Action: Work Plan - Regulator Responded

Global Id: T0606700522
Action Type: RESPONSE
Date: 05/26/2021
Action: Soil and Water Investigation Workplan - Regulator Responded

LUST:
Global Id: T0606700522

**ARDEN AND HOWE CAR WASH (Continued)** **S104164521**

Status: Open - Case Begin Date
Status Date: 01/15/1992

Global Id: T0606700522
Status: Open - Site Assessment
Status Date: 01/25/1992

Global Id: T0606700522
Status: Open - Remediation
Status Date: 05/22/2008

Global Id: T0606700522
Status: Open - Verification Monitoring
Status Date: 10/02/2015

Global Id: T0606700522
Status: Open - Eligible for Closure
Status Date: 10/12/2021

Global Id: T0606700522
Status: Completed - Case Closed
Status Date: 03/14/2022

LUST REG 5:
Name: HARV'S ARDEN CAR WASH
Address: 2105 ARDEN WAY
City: SACRAMENTO
Region: 5
Status: Remediation Plan
Case Number: 340615
Case Type: Other ground water affected
Substance: GASOLINE
Staff Initials: VJF
Lead Agency: Local
Program: LUST
MTBE Code: 3

Sacramento Co. CS:
Name: ARDEN WAY CAR WASH
Address: 2105 ARDEN WAY
City,State,Zip: SACRAMENTO, CA
State Site Number: O390
Lead Staff: Langer, C.
Lead Agency: HM
Remedial Action Taken: NO
Substance: Automotive(motor gasoline and additives)
Date Reported: 01/15/1992
Facility Id: RO0000193
Case Type: Drinking Water Aquifer affected
Case Closed: Not reported
**Date Closed: Not reported**
**Case Type: Aquifer used for drinking water supply affected**
**Substance: Automotive(motor gasoline and additives)**

**ARDEN AND HOWE CAR WASH (Continued)** **S104164521**

SWEEPS UST:

| | |
|---|---|
| Name: | ARDEN AND HOWE CAR WASH |
| Address: | 2105 ARDEN WAY |
| City: | SACRAMENTO |
| Status: | Not reported |
| Comp Number: | 46632 |
| Number: | Not reported |
| Board Of Equalization: | Not reported |
| Referral Date: | Not reported |
| Action Date: | Not reported |
| Created Date: | Not reported |
| Owner Tank Id: | Not reported |
| SWRCB Tank Id: | 34-000-046632-000001 |
| Tank Status: | Not reported |
| Capacity: | 10000 |
| Active Date: | Not reported |
| Tank Use: | M.V. FUEL |
| STG: | PRODUCT |
| Content: | REG UNLEADED |
| Number Of Tanks: | 2 |

| | |
|---|---|
| Name: | ARDEN AND HOWE CAR WASH |
| Address: | 2105 ARDEN WAY |
| City: | SACRAMENTO |
| Status: | Not reported |
| Comp Number: | 46632 |
| Number: | Not reported |
| Board Of Equalization: | Not reported |
| Referral Date: | Not reported |
| Action Date: | Not reported |
| Created Date: | Not reported |
| Owner Tank Id: | Not reported |
| SWRCB Tank Id: | 34-000-046632-000002 |
| Tank Status: | Not reported |
| Capacity: | 10000 |
| Active Date: | Not reported |
| Tank Use: | M.V. FUEL |
| STG: | PRODUCT |
| Content: | REG UNLEADED |
| Number Of Tanks: | Not reported |

CORTESE:

| | |
|---|---|
| Name: | HARV'S ARDEN CAR WASH |
| Address: | 2105 ARDEN WY |
| City,State,Zip: | SACRAMENTO, CA 95825 |
| Region: | CORTESE |
| Envirostor Id: | Not reported |
| Global ID: | T0606700522 |
| Site/Facility Type: | LUST CLEANUP SITE |
| Cleanup Status: | COMPLETED - CASE CLOSED |
| Status Date: | Not reported |
| Site Code: | Not reported |
| Latitude: | Not reported |
| Longitude: | Not reported |
| Owner: | Not reported |
| Enf Type: | Not reported |

**ARDEN AND HOWE CAR WASH (Continued)** **S104164521**

| | |
|---|---|
| Swat R: | Not reported |
| Flag: | active |
| Order No: | Not reported |
| Waste Discharge System No: | Not reported |
| Effective Date: | Not reported |
| Region 2: | Not reported |
| WID Id: | Not reported |
| Solid Waste Id No: | Not reported |
| Waste Management Uit Name: | Not reported |
| File Name: | Active Open |

HIST CORTESE:

| | |
|---|---|
| edr_fname: | HARV'S ARDEN CAR WASH |
| edr_fadd1: | 2105 ARDEN |
| City,State,Zip: | SACRAMENTO, CA 95825 |
| Region: | CORTESE |
| Facility County Code: | 34 |
| Reg By: | LTNKA |
| Reg Id: | 340615 |

HWTS:

| | |
|---|---|
| Name: | ARDEN CARWASH LTD |
| Address: | 2105 ARDEN WAY |
| Address 2: | Not reported |
| City,State,Zip: | SACRAMENTO, CA 95825 |
| EPA ID: | CAC002750038 |
| Inactive Date: | 02/04/2014 |
| Create Date: | 11/05/2013 |
| Last Act Date: | Not reported |
| Mailing Name: | Not reported |
| Mailing Address: | 6233 ORCHARD VIEW DR |
| Mailing Address 2: | Not reported |
| Mailing City,State,Zip: | ELK GROVE, CA 957578346 |
| Owner Name: | MR. BEN LIN |
| Owner Address: | 6233 ORCHARD VIEW DR |
| Owner Address 2: | Not reported |
| Owner City,State,Zip: | ELK GROVE, CA 957578346 |
| Owner Phone: | Not reported |
| Owner Fax: | Not reported |
| Contact Name: | MR. BEN LIN |
| Contact Address: | 6233 ORCHARD VIEW DR |
| Contact Address 2: | Not reported |
| City,State,Zip: | ELK GROVE, CA 957578346 |
| Contact Phone: | Not reported |
| Contact Fax: | Not reported |
| Facility Status: | Inactive |
| Facility Type: | TEMPORARY |
| Category: | STATE |
| Latitude: | 38.596294 |
| Longitude: | -121.417255 |

NAICS:

| | |
|---|---|
| EPA ID: | CAC002750038 |
| Create Date: | 2013-11-05 12:36:40.917 |
| NAICS Code: | 23581 |
| NAICS Description: | Water Well Drilling Contractors |
| Issued EPA ID Date: | 2013-11-05 12:36:40.93300 |

**ARDEN AND HOWE CAR WASH (Continued)** **S104164521**

| | |
|---|---|
| Inactive Date: | 2014-02-04 12:36:40.90000 |
| Facility Name: | ARDEN CARWASH LTD |
| Facility Address: | 2105 ARDEN WAY |
| Facility Address 2: | Not reported |
| Facility City: | SACRAMENTO |
| Facility County: | Not reported |
| Facility State: | CA |
| Facility Zip: | 95825 |

HAZNET:

| | |
|---|---|
| Name: | ARDEN CARWASH LTD |
| Address: | 2105 ARDEN WAY |
| Address 2: | Not reported |
| City,State,Zip: | SACRAMENTO, CA 95825 |
| Contact: | MR. BEN LIN |
| Telephone: | 9165483595 |
| Mailing Name: | Not reported |
| Mailing Address: | 6233 ORCHARD VIEW DR |
| Year: | 2013 |
| Gepaid: | CAC002750038 |
| TSD EPA ID: | CAD008302903 |
| CA Waste Code: | 134 - Aqueous solution with total organic residues less than 10 percent |
| Disposal Method: | H039 - Other Recovery Of Reclamation For Reuse Including Acid Regeneration, Organics Recovery Ect |
| Tons: | 0.5 |

Additional Information:

| | |
|---|---|
| Year: | 2013 |
| Gen EPA ID: | CAC002750038 |
| Shipment Date: | 20131223 |
| Creation Date: | 3/1/2014 22:15:07 |
| Receipt Date: | 20140113 |
| Manifest ID: | 000781125VES |
| Trans EPA ID: | NJD080631369 |
| Trans Name: | VEOLIA ES TECHNICAL SOLUTIONS |
| Trans 2 EPA ID: | CAT000624247 |
| Trans 2 Name: | MP ENVIRONMENTAL SERVICES |
| TSDF EPA ID: | CAD008302903 |
| Trans Name: | VEOLIA ES TECHNICAL SOLUTIONS LLC |
| TSDF Alt EPA ID: | Not reported |
| TSDF Alt Name: | Not reported |
| Waste Code Description: | 134 - Aqueous solution with <10% total organic residues |
| RCRA Code: | D018 |
| Meth Code: | H039 - Other Recovery Of Reclamation For Reuse Including Acid Regeneration, Organics Recovery Ect |
| Quantity Tons: | 0.5 |
| Waste Quantity: | 1000 |
| Quantity Unit: | P |
| Additional Code 1: | Not reported |
| Additional Code 2: | Not reported |
| Additional Code 3: | Not reported |

**ARDEN AND HOWE CAR WASH (Continued)** **S104164521**

Additional Code 4: Not reported
Additional Code 5: Not reported

CERS:
Name: HARV'S ARDEN CAR WASH
Address: 2105 ARDEN WY
City,State,Zip: SACRAMENTO, CA 95825
Site ID: 866468
CERS ID: T0606700522
CERS Description: Leaking Underground Storage Tank Cleanup Site

Affiliation:
Affiliation Type Desc: Local Agency Caseworker
Entity Name: CHARLEY LANGER - SACRAMENTO COUNTY LOP
Entity Title: Not reported
Affiliation Address: 11080 WHITE ROCK ROAD, SUITE 200
Affiliation City: RANCHO CORDOVA
Affiliation State: CA
Affiliation Country: Not reported
Affiliation Zip: Not reported
Affiliation Phone: 9165912648,

Affiliation Type Desc: Regional Board Caseworker
Entity Name: VERA FISCHER - CENTRAL VALLEY RWQCB (REGION 5S)
Entity Title: Not reported
Affiliation Address: 11020 SUN CENTER DRIVE #200
Affiliation City: RANCHO CORDOVA
Affiliation State: CA
Affiliation Country: Not reported
Affiliation Zip: Not reported
Affiliation Phone: ,

---

**W139** **HARV'S ARDEN CAR WASH** **UST FINDER RELEASE** **1028974529**
**SW** **2105 ARDEN WY** **N/A**
**< 1/8** **SACRAMENTO, CA 95825**
**0.100 mi.**
**528 ft.** **Site 4 of 15 in cluster W**

**Relative:**
**Higher**

**Actual:**
**44 ft.**

UST FINDER RELEASE:
Object ID: 49968
Facility ID: Not reported
Lust ID: CAT0606700522
Name: HARV'S ARDEN CAR WASH
Address: 2105 ARDEN WY
City,State,Zip: SACRAMENTO, CA 95825
Address Match Type: PointAddress
Reported Date: Not reported
Status: Open
Substance: Not reported
Population within 1500ft: 1009
Domestic Wells within 1500ft: 0
Land Use: Developed, High Intensity
Within SPA: No
SPA PWS Facility ID: Not reported
SPA Water Type: Not reported
SPA Facility Type: Not reported
SPA HUC12: Not reported

**HARV'S ARDEN CAR WASH (Continued)** **1028974529**

| | |
|---|---|
| Within WHPA: | Yes |
| WHPA PWS Facility ID: | CA3410026_17595 |
| WHPA Water Type: | GW - Ground water |
| WHPA Facility Type: | WL - Well |
| WHPA HUC12: | 180201110202 |
| Within 100yr Floodplain: | No |
| Tribe: | Not reported |
| EPA Region: | 9 |
| NFA Letter 1: | Not reported |
| NFA Letter 2: | Not reported |
| NFA Letter 3: | Not reported |
| NFA Letter 4: | Not reported |
| Closed With Residual Contaminate: | Not reported |
| Coordinate Source: | Geocode |
| X Coord: | -121.41734 |
| Y Coord: | 38.59675 |
| Latitude: | 38.59675 |
| Longitude: | -121.417339999999 |

---

**W140** **HARVS CAR WASH** **HIST UST** **U001615705**
**SW** **2105 ARDEN WAY** **N/A**
**< 1/8** **SACRAMENTO, CA 95825**
**0.100 mi.**
**528 ft.** **Site 5 of 15 in cluster W**

**Relative:**
**Higher**

**Actual:**
**44 ft.**

HIST UST:

| | |
|---|---|
| Name: | HARVS CAR WASH |
| Address: | 2105 ARDEN WAY |
| City,State,Zip: | SACRAMENTO, CA 95825 |
| File Number: | 0001fe2d |
| URL: | |
| Region: | STATE |
| Facility ID: | 00000046632 |
| Facility Type: | Other |
| Other Type: | CAR WASH |
| Contact Name: | HARVEY M. MILLER |
| Telephone: | 9169200501 |
| Owner Name: | HARVEY M. MILLER |
| Owner Address: | 2509 CAPITOL |
| Owner City,St,Zip: | SACRAMENTO, CA 95816 |
| Total Tanks: | 0002 |
| Tank Num: | 001 |
| Container Num: | 2-1 |
| Year Installed: | Not reported |
| Tank Capacity: | 00010000 |
| Tank Used for: | PRODUCT |
| Type of Fuel: | UNLEADED |
| Container Construction Thickness: | Not reported |
| Leak Detection: | Stock Inventor |
| Tank Num: | 002 |
| Container Num: | 2-2 |
| Year Installed: | Not reported |
| Tank Capacity: | 00010000 |
| Tank Used for: | PRODUCT |
| Type of Fuel: | PREMIUM |

**HARVS CAR WASH (Continued)** **U001615705**

Container Construction Thickness: Not reported
Leak Detection: Stock Inventor

Click here for Geo Tracker PDF:

---

**W141** **HARV'S EXPRESS CAR WASH** **CERS HAZ WASTE** **S123289108**
**SW** **2105 ARDEN WAY** **HWTS** **N/A**
**< 1/8** **SACRAMENTO, CA 95825** **CERS**
**0.100 mi.**
**528 ft.** **Site 6 of 15 in cluster W**

**Relative:**
**Higher**

**Actual:**
**44 ft.**

CERS HAZ WASTE:
Name: HARV'S EXPRESS CAR WASH
Address: 2105 ARDEN WAY
City,State,Zip: SACRAMENTO, CA 95825
Site ID: 567530
CERS ID: 10216627
CERS Description: Hazardous Waste Generator

HWTS:
Name: SACRAMENTO CAR WASH DBA HARV'S EXPRESS CAR WASH
Address: 2105 ARDEN WAY
Address 2: Not reported
City,State,Zip: SACRAMENTO, CA 95825
EPA ID: CAL000456017
Inactive Date: Not reported
Create Date: 08/03/2020
Last Act Date: Not reported
Mailing Name: Not reported
Mailing Address: 518 CAMINO DE ORCHIDIA
Mailing Address 2: Not reported
Mailing City,State,Zip: ENCINITAS, CA 92024
Owner Name: HARVEY M MILLER
Owner Address: 518 CAMINO DE ORCHIDIA
Owner Address 2: Not reported
Owner City,State,Zip: ENCINITAS, CA 920240000
Owner Phone: Not reported
Owner Fax: Not reported
Contact Name: JERROLD HENNES
Contact Address: 518 CAMINO DE ORCHIDIA
Contact Address 2: Not reported
City,State,Zip: ENCINITAS, CA 920240000
Contact Phone: Not reported
Contact Fax: Not reported
Facility Status: Active
Facility Type: PERMANENT
Category: STATE
Latitude: 38.59675405
Longitude: -121.4173395

NAICS:
EPA ID: CAL000456017
Create Date: 2020-08-03 16:08:19.867
NAICS Code: 811192
NAICS Description: Car Washes
Issued EPA ID Date: 2020-08-03 16:08:19.85000
Inactive Date: Not reported
Facility Name: SACRAMENTO CAR WASH DBA HARV'S EXPRESS CAR WASH

**HARV'S EXPRESS CAR WASH (Continued)** **S123289108**

| | |
|---|---|
| Facility Address: | 2105 ARDEN WAY |
| Facility Address 2: | Not reported |
| Facility City: | SACRAMENTO |
| Facility County: | Not reported |
| Facility State: | CA |
| Facility Zip: | 95825 |

| | |
|---|---|
| Name: | ARDEN & HOWE CAR WASH, INC |
| Address: | 2105 ARDEN WAY |
| Address 2: | Not reported |
| City,State,Zip: | SACRAMENTO, CA 95825 |
| EPA ID: | CAL000304707 |
| Inactive Date: | 06/30/2015 |
| Create Date: | 03/22/2006 |
| Last Act Date: | Not reported |
| Mailing Name: | Not reported |
| Mailing Address: | 2105 ARDEN WAY |
| Mailing Address 2: | Not reported |
| Mailing City,State,Zip: | SACRAMENTO, CA 958252203 |
| Owner Name: | ARDEN & HOWE CAR WASH, INC. |
| Owner Address: | 2105 ARDEN WAY |
| Owner Address 2: | Not reported |
| Owner City,State,Zip: | SACRAMENTO, CA 958250000 |
| Owner Phone: | Not reported |
| Owner Fax: | Not reported |
| Contact Name: | JAMES W. LEE |
| Contact Address: | 2105 ARDEN WAY |
| Contact Address 2: | Not reported |
| City,State,Zip: | SACRAMENTO, CA 958250000 |
| Contact Phone: | Not reported |
| Contact Fax: | Not reported |
| Facility Status: | Inactive |
| Facility Type: | PERMANENT |
| Category: | STATE |
| Latitude: | 38.596234 |
| Longitude: | -121.417339 |

NAICS:

| | |
|---|---|
| EPA ID: | CAL000304707 |
| Create Date: | 2006-03-22 14:21:03.610 |
| NAICS Code: | 811192 |
| NAICS Description: | Car Washes |
| Issued EPA ID Date: | 2006-03-22 14:21:03.58000 |
| Inactive Date: | 2015-06-30 00:00:00 |
| Facility Name: | ARDEN & HOWE CAR WASH, INC |
| Facility Address: | 2105 ARDEN WAY |
| Facility Address 2: | Not reported |
| Facility City: | SACRAMENTO |
| Facility County: | Not reported |
| Facility State: | CA |
| Facility Zip: | 958252203 |

CERS:

| | |
|---|---|
| Name: | HARV'S EXPRESS CAR WASH |
| Address: | 2105 ARDEN WAY |

**HARV'S EXPRESS CAR WASH (Continued)** **S123289108**

City,State,Zip: SACRAMENTO, CA 95825
Site ID: 567530
CERS ID: 10216627
CERS Description: Chemical Storage Facilities

Evaluation:
Eval General Type: Compliance Evaluation Inspection
Eval Date: 05-12-2022
Violations Found: No
Eval Type: Routine done by local agency
Eval Notes: No violations observed during inspection. This report was emailed to Administrator Jerry Hennes (jahdoc@aol.com) on 5/13/22.
Eval Division: Sacramento County Env Management Department
Eval Program: HMRRP
Eval Source: CERS,

Coordinates:
Site ID: 567530
Facility Name: Harv's Express Car Wash
Env Int Type Code: HMBP
Program ID: 10216627
Coord Name: Not reported
Ref Point Type Desc: Center of a facility or station.,
Latitude: 38.596750
Longitude: -121.417330

Affiliation:
Affiliation Type Desc: Legal Owner
Entity Name: SACRAMENTO CAR WASH
Entity Title: Not reported
Affiliation Address: 23000 NEWPORT COAST DRIVE
Affiliation City: NEWPORT COAST
Affiliation State: CA
Affiliation Country: United States
Affiliation Zip: 92657
Affiliation Phone: (949) 230-3623,

Affiliation Type Desc: Operator
Entity Name: Harvey M Miller
Entity Title: Not reported
Affiliation Address: Not reported
Affiliation City: Not reported
Affiliation State: Not reported
Affiliation Country: Not reported
Affiliation Zip: Not reported
Affiliation Phone: (949) 230-3623,

Affiliation Type Desc: Document Preparer
Entity Name: Jerrold Hennes
Entity Title: Not reported
Affiliation Address: Not reported
Affiliation City: Not reported
Affiliation State: Not reported
Affiliation Country: Not reported
Affiliation Zip: Not reported
Affiliation Phone: ,

**HARV'S EXPRESS CAR WASH (Continued)** **S123289108**

| | |
|---|---|
| Affiliation Type Desc: | Environmental Contact |
| Entity Name: | Jerrold Hennes |
| Entity Title: | Not reported |
| Affiliation Address: | 518 CAMINO DE ORCHIDIA |
| Affiliation City: | ENCINITAS |
| Affiliation State: | CA |
| Affiliation Country: | Not reported |
| Affiliation Zip: | 92024 |
| Affiliation Phone: | , |

| | |
|---|---|
| Affiliation Type Desc: | CUPA District |
| Entity Name: | Sacramento County Environmental Management Departm |
| Entity Title: | Not reported |
| Affiliation Address: | 11080 WHITE ROCK ROAD, STE. 200 |
| Affiliation City: | RANCHO CORDOVA |
| Affiliation State: | CA |
| Affiliation Country: | Not reported |
| Affiliation Zip: | 95670 |
| Affiliation Phone: | (916) 875-8550, |

| | |
|---|---|
| Affiliation Type Desc: | Facility Mailing Address |
| Entity Name: | Mailing Address |
| Entity Title: | Not reported |
| Affiliation Address: | 2105 Arden Way |
| Affiliation City: | sacramanto |
| Affiliation State: | CA |
| Affiliation Country: | Not reported |
| Affiliation Zip: | 95825 |
| Affiliation Phone: | , |

| | |
|---|---|
| Affiliation Type Desc: | Identification Signer |
| Entity Name: | Jerrold Hennes |
| Entity Title: | administrator |
| Affiliation Address: | Not reported |
| Affiliation City: | Not reported |
| Affiliation State: | Not reported |
| Affiliation Country: | Not reported |
| Affiliation Zip: | Not reported |
| Affiliation Phone: | , |

| | |
|---|---|
| Affiliation Type Desc: | Parent Corporation |
| Entity Name: | SACRAMENTO CAR WASH |
| Entity Title: | Not reported |
| Affiliation Address: | Not reported |
| Affiliation City: | Not reported |
| Affiliation State: | Not reported |
| Affiliation Country: | Not reported |
| Affiliation Zip: | Not reported |
| Affiliation Phone: | , |

**W142** **ARDEN WAY CAR WASH/DETAIL** **Sacramento Co. ML** **S123289121**
**SW** **2105 ARDEN WY** **N/A**
**< 1/8** **SACRAMENTO, CA 95825**
**0.100 mi.**
**528 ft.** **Site 7 of 15 in cluster W**

**Relative:** Sacramento Co. ML:
**Higher**

**Actual:** Name: ARDEN WAY CAR WASH/DETAIL
**44 ft.** Address: 2105 ARDEN WY
City,State,Zip: SACRAMENTO, CA 95825
Facility Id: C0062886
Facility Status: Inactive. Included on a listing no longer updated.
FD: C
Billing Codes BP: Out of Business
Billing Codes UST: No Tanks
WG Bill Code: Oil Changed by Outside Company-No Fee
Target Property Bill Cod: 51
Food Bill Code: 51
CUPA Permit Date: Not reported
HAZMAT Permit Date: 02/01/1990
HAZMAT Inspection Date: Not reported
Hazmat Date BP Received: Not reported
UST Permit Dt: 07/15/1987
UST Inspection Date: 07/10/1991
UST Tank Test Date: 03/12/1991
Number of Tanks: 0
UST Tank Test Date: 09/07/1993
SIC Code: 7542
Tier Permitting: Not reported
AST Bill Code: Not reported
CALARP Bill Code: Not reported

---

**X143** **KING DODGE SALES INC** **EDR Hist Auto** **1009023312**
**ESE** **2301 ARDEN WY** **N/A**
**< 1/8** **SACRAMENTO, CA**
**0.102 mi.**
**537 ft.** **Site 1 of 3 in cluster X**

**Relative:** EDR Hist Auto
**Higher**

**Actual:**
**43 ft.**

| Year: | Name: | Type: |
|---|---|---|
| 1970 | KING DODGE SALES INC | AUTOMOBILE DEALERS |
| 1975 | NORTH COUNTRY DODGE | AUTOMOBILE DEALERS |
| 1987 | SWIFT DODGE INC | New And Used Car Dealers |
| 2011 | MK AUTO SERVICE | Automotive Repair Shops, NEC |
| 2012 | MK AUTO SERVICE | Automotive Repair Shops, NEC |
| 2013 | MK AUTO INC | General Automotive Repair Shops |
| 2014 | MK AUTO INC | General Automotive Repair Shops |

**X144** **SWIFT AUTO WORLD NORTH** **RCRA-SQG** **1000230761**
**ESE** **2301 ARDEN WY** **SWEEPS UST** **CAD981669559**
**< 1/8** **SACRAMENTO, CA 95825** **CA FID UST**
**0.102 mi.** **FINDS**
**537 ft.** **Site 2 of 3 in cluster X** **ECHO**
**HWTS**
**Relative:** **HAZNET**
**Higher**

**Actual:** **43 ft.**

RCRA Listings:

| | |
|---|---|
| Date Form Received by Agency: | 19960901 |
| Handler Name: | Swift Auto World North |
| Handler Address: | Arden Wy |
| Handler City,State,Zip: | SACRAMENTO, CA 95825 |
| EPA ID: | CAD981669559 |
| Contact Name: | Not reported |
| Contact Address: | Not reported |
| Contact City,State,Zip: | Not reported |
| Contact Telephone: | Not reported |
| Contact Fax: | Not reported |
| Contact Email: | Not reported |
| Contact Title: | Not reported |
| EPA Region: | 09 |
| Land Type: | Not reported |
| Federal Waste Generator Description: | Small Quantity Generator |
| Non-Notifier: | Not reported |
| Biennial Report Cycle: | Not reported |
| Accessibility: | Not reported |
| Active Site Indicator: | Handler Activities |
| State District Owner: | Ca |
| State District: | 1 |
| Mailing Address: | ARDEN WY |
| Mailing City,State,Zip: | SACRAMENTO, CA 95825 |
| Owner Name: | Robert Swift |
| Owner Type: | Private |
| Operator Name: | Not Required |
| Operator Type: | Private |
| Short-Term Generator Activity: | No |
| Importer Activity: | No |
| Mixed Waste Generator: | No |
| Transporter Activity: | No |
| Transfer Facility Activity: | No |
| Recycler Activity with Storage: | No |
| Small Quantity On-Site Burner Exemption: | No |
| Smelting Melting and Refining Furnace Exemption: | No |
| Underground Injection Control: | No |
| Off-Site Waste Receipt: | No |
| Universal Waste Indicator: | No |
| Universal Waste Destination Facility: | No |
| Federal Universal Waste: | No |
| Active Site State-Reg Handler: | --- |
| Federal Facility Indicator: | Not reported |
| Hazardous Secondary Material Indicator: | N |
| Sub-Part K Indicator: | Not reported |
| 2018 GPRA Permit Baseline: | Not on the Baseline |
| 2018 GPRA Renewals Baseline: | Not on the Baseline |
| 202 GPRA Corrective Action Baseline: | No |
| Subject to Corrective Action Universe: | No |
| Non-TSDFs Where RCRA CA has Been Imposed Universe: | No |
| Corrective Action Priority Ranking: | No NCAPS ranking |

**SWIFT AUTO WORLD NORTH (Continued)** **1000230761**

| | |
|---|---|
| Environmental Control Indicator: | No |
| Institutional Control Indicator: | No |
| Human Exposure Controls Indicator: | N/A |
| Groundwater Controls Indicator: | N/A |
| Significant Non-Complier Universe: | No |
| Unaddressed Significant Non-Complier Universe: | No |
| Addressed Significant Non-Complier Universe: | No |
| Significant Non-Complier With a Compliance Schedule Universe: | No |
| Financial Assurance Required: | Not reported |
| Handler Date of Last Change: | 20000915 |
| Recognized Trader-Importer: | No |
| Recognized Trader-Exporter: | No |
| Importer of Spent Lead Acid Batteries: | No |
| Exporter of Spent Lead Acid Batteries: | No |
| Recycler Activity Without Storage: | No |
| Manifest Broker: | No |
| Sub-Part P Indicator: | No |

Handler - Owner Operator:

| | |
|---|---|
| Owner/Operator Indicator: | Operator |
| Owner/Operator Name: NOT REQUIRED | |
| Legal Status: | Private |
| Date Became Current: | Not reported |
| Date Ended Current: | Not reported |
| Owner/Operator Address: | NOT REQUIRED |
| Owner/Operator City,State,Zip: | NOT REQUIRED, ME 99999 |
| Owner/Operator Telephone: | 415-555-1212 |
| Owner/Operator Telephone Ext: | Not reported |
| Owner/Operator Fax: | Not reported |
| Owner/Operator Email: | Not reported |

| | |
|---|---|
| Owner/Operator Indicator: | Owner |
| Owner/Operator Name: ROBERT SWIFT | |
| Legal Status: | Private |
| Date Became Current: | Not reported |
| Date Ended Current: | Not reported |
| Owner/Operator Address: | NOT REQUIRED |
| Owner/Operator City,State,Zip: | NOT REQUIRED, ME 99999 |
| Owner/Operator Telephone: | 415-555-1212 |
| Owner/Operator Telephone Ext: | Not reported |
| Owner/Operator Fax: | Not reported |
| Owner/Operator Email: | Not reported |

Historic Generators:

| | |
|---|---|
| Receive Date: | 19960901 |
| Handler Name: SWIFT AUTO WORLD NORTH | |
| Federal Waste Generator Description: | Small Quantity Generator |
| State District Owner: | Ca |
| Large Quantity Handler of Universal Waste: | No |
| Recognized Trader Importer: | No |
| Recognized Trader Exporter: | No |
| Spent Lead Acid Battery Importer: | No |
| Spent Lead Acid Battery Exporter: | No |
| Current Record: | Yes |
| Non Storage Recycler Activity: | Not reported |

**SWIFT AUTO WORLD NORTH (Continued)** **1000230761**

Electronic Manifest Broker: Not reported

List of NAICS Codes and Descriptions:
NAICS Codes: No NAICS Codes Found

Has the Facility Received Notices of Violations:
Found Violation: No
Agency Which Determined Violation: Not reported
Violation Short Description: Not reported
Date Violation was Determined: Not reported
Actual Return to Compliance Date: Not reported
Return to Compliance Qualifier: Not reported
Violation Responsible Agency: Not reported
Scheduled Compliance Date: Not reported
Enforcement Identifier: Not reported
Date of Enforcement Action: Not reported
Enforcement Responsible Agency: Not reported
Enforcement Docket Number: Not reported
Enforcement Attorney: Not reported
Corrective Action Component: Not reported
Appeal Initiated Date: Not reported
Appeal Resolution Date: Not reported
Disposition Status Date: Not reported
Disposition Status: Not reported
Disposition Status Description: Not reported
Consent/Final Order Sequence Number: Not reported
Consent/Final Order Respondent Name: Not reported
Consent/Final Order Lead Agency: Not reported
Enforcement Type: Not reported
Enforcement Responsible Person: Not reported
Enforcement Responsible Sub-Organization: Not reported
SEP Sequence Number: Not reported
SEP Expenditure Amount: Not reported
SEP Scheduled Completion Date: Not reported
SEP Actual Date: Not reported
SEP Defaulted Date: Not reported
SEP Type: Not reported
SEP Type Description: Not reported
Proposed Amount: Not reported
Final Monetary Amount: Not reported
Paid Amount: Not reported
Final Count: Not reported
Final Amount: Not reported

Evaluation Action Summary:
Evaluation Date: 19910320
Evaluation Responsible Agency: State Contractor/Grantee
Found Violation: No
Evaluation Type Description: COMPLIANCE EVALUATION INSPECTION
Evaluation Responsible Person Identifier: R9
Evaluation Responsible Sub-Organization: Not reported
Actual Return to Compliance Date: Not reported
Scheduled Compliance Date: Not reported
Date of Request: Not reported
Date Response Received: Not reported
Request Agency: Not reported

**SWIFT AUTO WORLD NORTH (Continued)** **1000230761**

Former Citation: Not reported

SWEEPS UST:
Name: SWIFT AUTO WORLD NORTH
Address: 2301 ARDEN WAY
City: SACRAMENTO
Status: Active
Comp Number: 40386
Number: 1
Board Of Equalization: 44-019274
Referral Date: 06-24-92
Action Date: 05-31-94
Created Date: 10-11-88
Owner Tank Id: 001
SWRCB Tank Id: 34-000-040386-000001
Tank Status: A
Capacity: 550
Active Date: 06-24-93
Tank Use: OIL
STG: W
Content: WASTE OIL
Number Of Tanks: 1

CA FID UST:
Facility ID: 34002602
Regulated By: UTNKA
Regulated ID: Not reported
Cortese Code: Not reported
SIC Code: Not reported
Facility Phone: 9169200110
Mail To: Not reported
Mailing Address: 2301 ARDEN WAY
Mailing Address 2: Not reported
Mailing City,St,Zip: SACRAMENTO 95825
Contact: Not reported
Contact Phone: Not reported
DUNs Number: Not reported
NPDES Number: Not reported
EPA ID: Not reported
Comments: Not reported
Status: Active

FINDS:
Registry ID: 110002744086

Click Here for FRS Facility Detail Report:

Environmental Interest/Information System:
The Resource Conservation and Recovery Act Information System (RCRAInfo) is EPA's comprehensive information system in support of the Resource Conservation and Recovery Act (RCRA) of 1976 and the Hazardous and Solid Waste Amendments (HSWA) of 1984. It tracks many types of information about generators, transporters, treaters, storers, and disposers of hazardous waste.

**SWIFT AUTO WORLD NORTH (Continued)** **1000230761**

Click this hyperlink while viewing on your computer to access additional FINDS: detail in the EDR Site Report.

ECHO:

| | |
|---|---|
| Envid: | 1000230761 |
| Registry ID: | 110002744086 |

DFR URL:

| | |
|---|---|
| Name: | SWIFT AUTO WORLD NORTH |
| Address: | 2301 ARDEN WY |
| City,State,Zip: | SACRAMENTO, CA 95825 |

HWTS:

| | |
|---|---|
| Name: | MK AUTO INC |
| Address: | 2301 ARDEN WAY |
| Address 2: | Not reported |
| City,State,Zip: | SACRAMENTO, CA 95825 |
| EPA ID: | CAL000363703 |
| Inactive Date: | 06/30/2014 |
| Create Date: | 05/18/2011 |
| Last Act Date: | Not reported |
| Mailing Name: | Not reported |
| Mailing Address: | 2301 ARDEN WAY |
| Mailing Address 2: | Not reported |
| Mailing City,State,Zip: | SACRAMENTO, CA 958254016 |
| Owner Name: | MK AUTO INC |
| Owner Address: | 2301 ARDEN WAY |
| Owner Address 2: | Not reported |
| Owner City,State,Zip: | SACRAMENTO, CA 958254016 |
| Owner Phone: | Not reported |
| Owner Fax: | Not reported |
| Contact Name: | DIANNA BROCK |
| Contact Address: | 2301 ARDEN WAY |
| Contact Address 2: | Not reported |
| City,State,Zip: | SACRAMENTO, CA 95825 |
| Contact Phone: | Not reported |
| Contact Fax: | Not reported |
| Facility Status: | Inactive |
| Facility Type: | PERMANENT |
| Category: | STATE |
| Latitude: | 38.59661 |
| Longitude: | -121.40998 |

NAICS:

| | |
|---|---|
| EPA ID: | CAL000363703 |
| Create Date: | 2011-05-18 14:38:50.007 |
| NAICS Code: | 44112 |
| NAICS Description: | Used Car Dealers |
| Issued EPA ID Date: | 2011-05-18 14:38:49.97700 |
| Inactive Date: | 2014-06-30 00:00:00 |
| Facility Name: | MK AUTO INC |
| Facility Address: | 2301 ARDEN WAY |
| Facility Address 2: | Not reported |
| Facility City: | SACRAMENTO |
| Facility County: | Not reported |
| Facility State: | CA |
| Facility Zip: | 958254016 |

**SWIFT AUTO WORLD NORTH (Continued)** **1000230761**

HAZNET:

| | |
|---|---|
| Name: | MK AUTO INC |
| Address: | 2301 ARDEN WAY |
| Address 2: | Not reported |
| City,State,Zip: | SACRAMENTO, CA 958254016 |
| Contact: | DIANNA BROCK |
| Telephone: | 9169247255 |
| Mailing Name: | Not reported |
| Mailing Address: | 2301 ARDEN WAY |
| Year: | 2013 |
| Gepaid: | CAL000363703 |
| TSD EPA ID: | CAD980884183 |
| CA Waste Code: | 223 - Unspecified oil-containing waste |
| Disposal Method: | H141 - Storage, Bulking, And/Or Transfer Off Site--No Treatment/Reovery (H010-H129) Or (H131-H135) |
| Tons: | 0.1125 |

Additional Information:

| | |
|---|---|
| Year: | 2013 |
| Gen EPA ID: | CAL000363703 |
| Shipment Date: | 20130712 |
| Creation Date: | 8/20/2013 22:15:09 |
| Receipt Date: | 20130716 |
| Manifest ID: | 010198198JJK |
| Trans EPA ID: | CAR000171017 |
| Trans Name: | FREMOUW ENVIRONMENTAL SERVICES INC |
| Trans 2 EPA ID: | Not reported |
| Trans 2 Name: | Not reported |
| TSDF EPA ID: | CAD980884183 |
| Trans Name: | GEM OF RANCHO CORDOVA LLC DBA PSC ENV S |
| TSDF Alt EPA ID: | Not reported |
| TSDF Alt Name: | Not reported |
| Waste Code Description: | 223 - Unspecified oil-containing waste |
| RCRA Code: | Not reported |
| Meth Code: | H141 - Storage, Bulking, And/Or Transfer Off Site--No Treatment/Reovery (H010-H129) Or (H131-H135) |
| Quantity Tons: | 0.1125 |
| Waste Quantity: | 225 |
| Quantity Unit: | P |
| Additional Code 1: | Not reported |
| Additional Code 2: | Not reported |
| Additional Code 3: | Not reported |
| Additional Code 4: | Not reported |
| Additional Code 5: | Not reported |

**X145** **M K AUTO, INC** **Sacramento Co. ML** **S107770073**
**ESE** **2301 ARDEN WAY** **N/A**
**< 1/8** **SACRAMENTO, CA 95825**
**0.102 mi.**
**537 ft.** **Site 3 of 3 in cluster X**

**Relative:** **Higher**
**Actual:** **43 ft.**

Sacramento Co. ML:

| | |
|---|---|
| Name: | M K AUTO, INC |
| Address: | 2301 ARDEN WAY |
| City,State,Zip: | SACRAMENTO, CA 95825 |
| Facility Id: | Not reported |
| Facility Status: | Not reported |
| FD: | Not reported |
| Billing Codes BP: | I |
| Billing Codes UST: | I |
| WG Bill Code: | I |
| Target Property Bill Cod: | Not reported |
| Food Bill Code: | Not reported |
| CUPA Permit Date: | Not reported |
| HAZMAT Permit Date: | Not reported |
| HAZMAT Inspection Date: | Not reported |
| Hazmat Date BP Received: | Not reported |
| UST Permit Dt: | Not reported |
| UST Inspection Date: | Not reported |
| UST Tank Test Date: | Not reported |
| Number of Tanks: | 1 |
| UST Tank Test Date: | Not reported |
| SIC Code: | Not reported |
| Tier Permitting: | Not reported |
| AST Bill Code: | Not reported |
| CALARP Bill Code: | Not reported |

---

**Y146** **AARON BROTHERS** **RCRA NonGen / NLR** **1024850008**
**ESE** **2345 ARDEN WAY** **E MANIFEST** **CAL000407155**
**< 1/8** **SACRAMENTO, CA 95825**
**0.102 mi.**
**541 ft.** **Site 1 of 7 in cluster Y**

**Relative:** **Higher**
**Actual:** **47 ft.**

RCRA Listings:

| | |
|---|---|
| Date Form Received by Agency: | 20150520 |
| Handler Name: | Aaron Brothers #0070 |
| Handler Address: | 2345 Arden Way |
| Handler City,State,Zip: | SACRAMENTO, CA 95825 |
| EPA ID: | CAL000407155 |
| Contact Name: | RYAN DRAPER |
| Contact Address: | 8000 BENT BRANCH DR |
| Contact City,State,Zip: | IRVING, TX 75063 |
| Contact Telephone: | 972-409-5786 |
| Contact Fax: | Not reported |
| Contact Email: | DRAPERR@MICHAELS.COM |
| Contact Title: | Not reported |
| EPA Region: | 09 |
| Land Type: | Not reported |
| Federal Waste Generator Description: | Not a generator, verified |
| Non-Notifier: | Not reported |
| Biennial Report Cycle: | Not reported |
| Accessibility: | Not reported |
| Active Site Indicator: | Handler Activities |
| State District Owner: | Not reported |
| State District: | Not reported |

**AARON BROTHERS (Continued)** **1024850008**

| | |
|---|---|
| Mailing Address: | 8000 BENT BRANCH DR |
| Mailing City,State,Zip: | IRVING, TX 75063 |
| Owner Name: | Michaels Inc |
| Owner Type: | Other |
| Operator Name: | Ryan Draper |
| Operator Type: | Other |
| Short-Term Generator Activity: | No |
| Importer Activity: | No |
| Mixed Waste Generator: | No |
| Transporter Activity: | No |
| Transfer Facility Activity: | No |
| Recycler Activity with Storage: | No |
| Small Quantity On-Site Burner Exemption: | No |
| Smelting Melting and Refining Furnace Exemption: | No |
| Underground Injection Control: | No |
| Off-Site Waste Receipt: | No |
| Universal Waste Indicator: | Yes |
| Universal Waste Destination Facility: | Yes |
| Federal Universal Waste: | No |
| Active Site State-Reg Handler: | --- |
| Federal Facility Indicator: | Not reported |
| Hazardous Secondary Material Indicator: | N |
| Sub-Part K Indicator: | Not reported |
| 2018 GPRA Permit Baseline: | Not on the Baseline |
| 2018 GPRA Renewals Baseline: | Not on the Baseline |
| 202 GPRA Corrective Action Baseline: | No |
| Subject to Corrective Action Universe: | No |
| Non-TSDFs Where RCRA CA has Been Imposed Universe: | No |
| Corrective Action Priority Ranking: | No NCAPS ranking |
| Environmental Control Indicator: | No |
| Institutional Control Indicator: | No |
| Human Exposure Controls Indicator: | N/A |
| Groundwater Controls Indicator: | N/A |
| Significant Non-Complier Universe: | No |
| Unaddressed Significant Non-Complier Universe: | No |
| Addressed Significant Non-Complier Universe: | No |
| Significant Non-Complier With a Compliance Schedule Universe: | No |
| Financial Assurance Required: | Not reported |
| Handler Date of Last Change: | 20180906 |
| Recognized Trader-Importer: | No |
| Recognized Trader-Exporter: | No |
| Importer of Spent Lead Acid Batteries: | No |
| Exporter of Spent Lead Acid Batteries: | No |
| Recycler Activity Without Storage: | No |
| Manifest Broker: | No |
| Sub-Part P Indicator: | No |

Handler - Owner Operator:

| | |
|---|---|
| Owner/Operator Indicator: | Operator |
| Owner/Operator Name: RYAN DRAPER | |
| Legal Status: | Other |
| Date Became Current: | Not reported |
| Date Ended Current: | Not reported |
| Owner/Operator Address: | 8000 BENT BRANCH DR |
| Owner/Operator City,State,Zip: | IRVING, TX 75063 |
| Owner/Operator Telephone: | 972-409-5786 |

**AARON BROTHERS (Continued)** **1024850008**

Owner/Operator Telephone Ext: Not reported
Owner/Operator Fax: Not reported
Owner/Operator Email: Not reported

Owner/Operator Indicator: Owner
Owner/Operator Name: MICHAELS INC
Legal Status: Other
Date Became Current: Not reported
Date Ended Current: Not reported
Owner/Operator Address: 8000 BENT BRANCH DR
Owner/Operator City,State,Zip: IRVING, TX 75063
Owner/Operator Telephone: 972-409-5786
Owner/Operator Telephone Ext: Not reported
Owner/Operator Fax: Not reported
Owner/Operator Email: Not reported

Historic Generators:
Receive Date: 20150520
Handler Name: AARON BROTHERS #0070
Federal Waste Generator Description: Not a generator, verified
State District Owner: Not reported
Large Quantity Handler of Universal Waste: No
Recognized Trader Importer: No
Recognized Trader Exporter: No
Spent Lead Acid Battery Importer: No
Spent Lead Acid Battery Exporter: No
Current Record: Yes
Non Storage Recycler Activity: Not reported
Electronic Manifest Broker: Not reported

List of NAICS Codes and Descriptions:
NAICS Code: 453998
NAICS Description: ALL OTHER MISCELLANEOUS STORE RETAILERS (EXCEPT TOBACCO STORES)

Facility Has Received Notices of Violations:
Violations: No Violations Found

Evaluation Action Summary:
Evaluations: No Evaluations Found

E MANIFEST:
Manifest Tracking Number: 011490666FLE
Last Updated Date: 20180926
Shipped Date: 20180725
Received Date: 20180816
Manifest Status: Signed
Submission Type: DataImage5Copy
Origin Type: Service
Generator EPA ID: Not reported
Generator Name: Aaron Brothers
Generator Location Street Number: Not reported
Generator Location Street 1: 2345 ARDEN WAY
Generator Location Street 2: Not reported
Generator Location City: SACRAMENTO

**AARON BROTHERS (Continued)** **1024850008**

| | |
|---|---|
| Generator Location State: | CA |
| Generator Location Zip: | 95825-4035 |
| Generator Mail Street Number: | Not reported |
| Generator Mail Street 1: | 8000 Bent Branch Drive |
| Generator Mail Street 2: | Not reported |
| Generator Mail City: | Irving |
| Generator Mail Zip: | 75063 |
| Generator Mail State: | TX |
| Generator Contact Company Name: | Not reported |
| Designated Facility EPA ID: | NVD980895338 |
| Designated Facility Name: | 21st Century Environmental Management Of Nevada, Llc |
| Designated Facility Mail Street Number: | Not reported |
| Designated Facility Mail Street 1: | Not reported |
| Designated Facility Mail Street 2: | 2095 Newlands Drive East |
| Designated Facility Mail City: | Fernley |
| Designated Facility Mail Zip: | 89408 |
| Designated Facility Mail State: | NV |
| Designated Facility Location Street Number: | Not reported |
| Designated Facility Location Street 1: | 2095 Newlands Drive East |
| Designated Facility Location Street 2: | Not reported |
| Designated Facility Location City: | Fernley |
| Designated Facility Location Zip: | 89408 |
| Designated Facility Location State: | NV |
| Designated Facility Contact Company Name: | Not reported |
| Manifest Residue Indicator: | N |
| Rejection Indicator: | N |

Federal Waste:

| | |
|---|---|
| Manifest Tracking Number: | 011490666FLE |
| Waste Line Number: | 1 |
| Federal Waste Code: | D001 |
| Federal Waste: | IGNITABLE WASTE |

| | |
|---|---|
| Manifest Tracking Number: | 011490666FLE |
| Waste Line Number: | 2 |
| Federal Waste Code: | D001 |
| Federal Waste: | IGNITABLE WASTE |

State Waste:

| | |
|---|---|
| Manifest Tracking Number: | 011490666FLE |
| Waste Line Number: | 1 |
| State Waste Code Owner: | CA |
| State Waste Code: | 214 |
| State Waste: | Unspecified solvent mixture |

| | |
|---|---|
| Manifest Tracking Number: | 011490666FLE |
| Waste Line Number: | 2 |
| State Waste Code Owner: | CA |
| State Waste Code: | 214 |
| State Waste: | Unspecified solvent mixture |

Transporter:

| | |
|---|---|
| Manifest Tracking Number: | 011490666FLE |
| Transporter Line Number: | 1 |
| Transporter EPA ID: | MNS000110924 |
| Transporter Name: | Stericycle Specialty Waste Solutions Inc |

**AARON BROTHERS (Continued)** **1024850008**

Waste Line:

| | |
|---|---|
| Manifest Tracking Number: | 011490666FLE |
| Waste Line Number: | 1 |
| U.S. DOT Hazardous Indicator: | Y |
| U.S. DOT ID Number: | UN1993 |
| U.S. DOT Description: | Un1993, Waste Flammable Liquids, N.O.S. (Acetone, Petroleum Distillates), 3, Pg Ii, Erg#128 |
| Non-Hazardous Waste Description: | Not reported |
| Number of Containers: | 1 |
| Container Type Code: | CF |
| Container Type Description: | Fiber or plastic boxes, cartons, cases |
| Waste Quantity: | 8 |
| Quantity Unit of Measure Code: | P |
| Quantity Unit of Measure Description: | Pounds |
| Waste Quantity, in Tons: | 0.004 |
| Acute Waste Quantity, in Tons: | 0 |
| Non-Acute Waste Quantity, in Tons: | 0.004 |
| Waste Quantity, in Kilograms: | 3.6281202 |
| Acute Waste Quantity, in Kilograms: | 0 |
| Non-Acute Waste Quantity, in Kilorgrams: | 3.6281202 |
| Management Method Code: | H061 |
| Management Method Description: | FUEL BLENDING |
| Waste Residue Indicator: | N |
| Quantity Discrepancy Indicator: | N |
| Waste Type Discrepancy Indicator: | N |
| Waste Density: | Not reported |
| Waste Density Unit of Measure Code: | Not reported |
| Waste Density Unit of Measure Description: | Not reported |
| Form Code: | Not reported |
| Form Code Description: | Not reported |
| Source Code: | Not reported |
| Source Code Description: | Not reported |
| Waste Minimization Code: | Not reported |
| Waste Minimization Code Description: | Not reported |
| Consent Number: | Not reported |
| EPA Waste Indicator: | Y |

| | |
|---|---|
| Manifest Tracking Number: | 011490666FLE |
| Waste Line Number: | 2 |
| U.S. DOT Hazardous Indicator: | Y |
| U.S. DOT ID Number: | UN1950 |
| U.S. DOT Description: | Un1950, Waste Aerosols, [Flammable, (Each Not Exceeding 1 L Capacity)] 2.1, Erg#126 |
| Non-Hazardous Waste Description: | Not reported |
| Number of Containers: | 1 |
| Container Type Code: | CF |
| Container Type Description: | Fiber or plastic boxes, cartons, cases |
| Waste Quantity: | 3 |
| Quantity Unit of Measure Code: | P |
| Quantity Unit of Measure Description: | Pounds |
| Waste Quantity, in Tons: | 0.0015 |
| Acute Waste Quantity, in Tons: | 0 |
| Non-Acute Waste Quantity, in Tons: | 0.0015 |
| Waste Quantity, in Kilograms: | 1.360545 |
| Acute Waste Quantity, in Kilograms: | 0 |
| Non-Acute Waste Quantity, in Kilorgrams: | 1.360545 |
| Management Method Code: | H141 |

**AARON BROTHERS (Continued)** **1024850008**

| | |
|---|---|
| Management Method Description: | STORAGE, BULKING AND/OR TRANSFER OFF SITE |
| Waste Residue Indicator: | N |
| Quantity Discrepancy Indicator: | N |
| Waste Type Discrepancy Indicator: | N |
| Waste Density: | Not reported |
| Waste Density Unit of Measure Code: | Not reported |
| Waste Density Unit of Measure Description: | Not reported |
| Form Code: | Not reported |
| Form Code Description: | Not reported |
| Source Code: | Not reported |
| Source Code Description: | Not reported |
| Waste Minimization Code: | Not reported |
| Waste Minimization Code Description: | Not reported |
| Consent Number: | Not reported |
| EPA Waste Indicator: | Y |

---

**Y147** **VALLEY STAR PARTNERS, LLC** **RCRA NonGen / NLR** **1027071794**
**ESE** **2345 ARDEN WAY** **E MANIFEST** **CAC003143335**
**< 1/8** **SACRAMENTO, CA 95825**
**0.102 mi.**
**541 ft.** **Site 2 of 7 in cluster Y**

**Relative:** **Higher**

**Actual:** **47 ft.**

RCRA Listings:

| | |
|---|---|
| Date Form Received by Agency: | 20211013 |
| Handler Name: | Valley Star Partners, Llc |
| Handler Address: | 2345 Arden Way |
| Handler City,State,Zip: | SACRAMENTO, CA 95825 |
| EPA ID: | CAC003143335 |
| Contact Name: | MITCH ENGSTROM |
| Contact Address: | 837 JEFFERSON BLVD |
| Contact City,State,Zip: | WEST SACRAMENTO, CA 95691 |
| Contact Telephone: | 916-371-0297 |
| Contact Fax: | Not reported |
| Contact Email: | MITCH.ENGSTROM@CUSHWAKE.COM |
| Contact Title: | Not reported |
| EPA Region: | 09 |
| Land Type: | Not reported |
| Federal Waste Generator Description: | Not a generator, verified |
| Non-Notifier: | Not reported |
| Biennial Report Cycle: | Not reported |
| Accessibility: | Not reported |
| Active Site Indicator: | Not reported |
| State District Owner: | Not reported |
| State District: | Not reported |
| Mailing Address: | 837 JEFFERSON BLVD |
| Mailing City,State,Zip: | WEST SACRAMENTO, CA 95691 |
| Owner Name: | Valley Star Partners, Llc |
| Owner Type: | Other |
| Operator Name: | Mitch Engstrom |
| Operator Type: | Other |
| Short-Term Generator Activity: | No |
| Importer Activity: | No |
| Mixed Waste Generator: | No |
| Transporter Activity: | No |
| Transfer Facility Activity: | No |
| Recycler Activity with Storage: | No |
| Small Quantity On-Site Burner Exemption: | No |
| Smelting Melting and Refining Furnace Exemption: | No |

**VALLEY STAR PARTNERS, LLC (Continued)** **1027071794**

| | |
|---|---|
| Underground Injection Control: | No |
| Off-Site Waste Receipt: | No |
| Universal Waste Indicator: | No |
| Universal Waste Destination Facility: | No |
| Federal Universal Waste: | No |
| Active Site State-Reg Handler: | --- |
| Federal Facility Indicator: | Not reported |
| Hazardous Secondary Material Indicator: | N |
| Sub-Part K Indicator: | Not reported |
| 2018 GPRA Permit Baseline: | Not on the Baseline |
| 2018 GPRA Renewals Baseline: | Not on the Baseline |
| 202 GPRA Corrective Action Baseline: | No |
| Subject to Corrective Action Universe: | No |
| Non-TSDFs Where RCRA CA has Been Imposed Universe: | No |
| Corrective Action Priority Ranking: | No NCAPS ranking |
| Environmental Control Indicator: | No |
| Institutional Control Indicator: | No |
| Human Exposure Controls Indicator: | N/A |
| Groundwater Controls Indicator: | N/A |
| Significant Non-Complier Universe: | No |
| Unaddressed Significant Non-Complier Universe: | No |
| Addressed Significant Non-Complier Universe: | No |
| Significant Non-Complier With a Compliance Schedule Universe: | No |
| Financial Assurance Required: | Not reported |
| Handler Date of Last Change: | 20211013 |
| Recognized Trader-Importer: | No |
| Recognized Trader-Exporter: | No |
| Importer of Spent Lead Acid Batteries: | No |
| Exporter of Spent Lead Acid Batteries: | No |
| Recycler Activity Without Storage: | No |
| Manifest Broker: | No |
| Sub-Part P Indicator: | No |

Handler - Owner Operator:

| | |
|---|---|
| Owner/Operator Indicator: | Owner |
| Owner/Operator Name: VALLEY STAR PARTNERS, LLC | |
| Legal Status: | Other |
| Date Became Current: | Not reported |
| Date Ended Current: | Not reported |
| Owner/Operator Address: | 837 JEFFERSON BLVD |
| Owner/Operator City,State,Zip: | WEST SACRAMENTO, CA 95691 |
| Owner/Operator Telephone: | 916-371-0297 |
| Owner/Operator Telephone Ext: | Not reported |
| Owner/Operator Fax: | Not reported |
| Owner/Operator Email: | Not reported |

| | |
|---|---|
| Owner/Operator Indicator: | Operator |
| Owner/Operator Name: MITCH ENGSTROM | |
| Legal Status: | Other |
| Date Became Current: | Not reported |
| Date Ended Current: | Not reported |
| Owner/Operator Address: | 837 JEFFERSON BLVD |
| Owner/Operator City,State,Zip: | WEST SACRAMENTO, CA 95691 |
| Owner/Operator Telephone: | 916-371-0297 |
| Owner/Operator Telephone Ext: | Not reported |
| Owner/Operator Fax: | Not reported |

**VALLEY STAR PARTNERS, LLC (Continued)** **1027071794**

Owner/Operator Email: Not reported

Historic Generators:
Receive Date: 20211013
Handler Name: VALLEY STAR PARTNERS, LLC
Federal Waste Generator Description: Not a generator, verified
State District Owner: Not reported
Large Quantity Handler of Universal Waste: No
Recognized Trader Importer: No
Recognized Trader Exporter: No
Spent Lead Acid Battery Importer: No
Spent Lead Acid Battery Exporter: No
Current Record: Yes
Non Storage Recycler Activity: No
Electronic Manifest Broker: No

List of NAICS Codes and Descriptions:
NAICS Code: 56299
NAICS Description: ALL OTHER WASTE MANAGEMENT SERVICES

Facility Has Received Notices of Violations:
Violations: No Violations Found

Evaluation Action Summary:
Evaluations: No Evaluations Found

E MANIFEST:
Manifest Tracking Number: 014745915FLE
Last Updated Date: 20211026
Shipped Date: 20211019
Received Date: 20211020
Manifest Status: Signed
Submission Type: DataImage5Copy
Origin Type: Web
Generator EPA ID: CAC003143335
Generator Name: Valley Star Partners, Llc
Generator Location Street Number: Not reported
Generator Location Street 1: 2345 ARDEN WAY
Generator Location Street 2: Not reported
Generator Location City: SACRAMENTO
Generator Location State: CA
Generator Location Zip: 95825
Generator Mail Street Number: Not reported
Generator Mail Street 1: 837 JEFFERSON BLVD
Generator Mail Street 2: Not reported
Generator Mail City: WEST SACRAMENTO
Generator Mail Zip: 95691
Generator Mail State: CA
Generator Contact Company Name: Not reported
Designated Facility EPA ID: CAL000190080
Designated Facility Name: Forward Landfill Inc Disposal
Designated Facility Mail Street Number: 9999
Designated Facility Mail Street 1: Not reported
Designated Facility Mail Street 2: SOUTH AUSTIN ROAD

**VALLEY STAR PARTNERS, LLC (Continued)** **1027071794**

| | |
|---|---|
| Designated Facility Mail City: | MANTECA |
| Designated Facility Mail Zip: | 95336 |
| Designated Facility Mail State: | CA |
| Designated Facility Location Street Number: | 9999 |
| Designated Facility Location Street 1: | SOUTH AUSTIN ROAD |
| Designated Facility Location Street 2: | Not reported |
| Designated Facility Location City: | MANTECA |
| Designated Facility Location Zip: | 95366 |
| Designated Facility Location State: | CA |
| Designated Facility Contact Company Name: | Not reported |
| Manifest Residue Indicator: | N |
| Rejection Indicator: | N |

State Waste:

| | |
|---|---|
| Manifest Tracking Number: | 014745915FLE |
| Waste Line Number: | 1 |
| State Waste Code Owner: | CA |
| State Waste Code: | 151 |
| State Waste: | Asbestos-containing waste |

Transporter:

| | |
|---|---|
| Manifest Tracking Number: | 014745915FLE |
| Transporter Line Number: | 1 |
| Transporter EPA ID: | CAR000153395 |
| Transporter Name: | C And H Veteran Ent Inc |

Waste Line:

| | |
|---|---|
| Manifest Tracking Number: | 014745915FLE |
| Waste Line Number: | 1 |
| U.S. DOT Hazardous Indicator: | Y |
| U.S. DOT ID Number: | NA2212 |
| U.S. DOT Description: | Rq, Na2212, Asbestos, 9, Pgiii (Erg#171) |
| Non-Hazardous Waste Description: | Not reported |
| Number of Containers: | 1 |
| Container Type Code: | CM |
| Container Type Description: | Metal boxes, cartons, cases (including roll offs) |
| Waste Quantity: | 30 |
| Quantity Unit of Measure Code: | Y |
| Quantity Unit of Measure Description: | Cubic Yards |
| Waste Quantity, in Tons: | 25.199999 |
| Acute Waste Quantity, in Tons: | 0 |
| Non-Acute Waste Quantity, in Tons: | 25.199999 |
| Waste Quantity, in Kilograms: | 22857.156 |
| Acute Waste Quantity, in Kilograms: | 0 |
| Non-Acute Waste Quantity, in Kilorgrams: | 22857.156 |
| Management Method Code: | H132 |
| Management Method Description: | LANDFILL (WITH PRIOR TREATMENT AND/OR STABILIZATION) |
| Waste Residue Indicator: | N |
| Quantity Discrepancy Indicator: | N |
| Waste Type Discrepancy Indicator: | N |
| Waste Density: | Not reported |
| Waste Density Unit of Measure Code: | Not reported |
| Waste Density Unit of Measure Description: | Not reported |
| Form Code: | Not reported |
| Form Code Description: | Not reported |
| Source Code: | Not reported |

**VALLEY STAR PARTNERS, LLC (Continued)** **1027071794**

| | |
|---|---|
| Source Code Description: | Not reported |
| Waste Minimization Code: | Not reported |
| Waste Minimization Code Description: | Not reported |
| Consent Number: | Not reported |
| EPA Waste Indicator: | N |

---

**N148** **THRIFTY CAR SALES** **Sacramento Co. ML** **S128619911**
**East** **1800 FULTON AVE** **N/A**
**< 1/8** **SACRAMENTO, CA 95825**
**0.107 mi.**
**565 ft.** **Site 2 of 9 in cluster N**

**Relative:** **Higher**
**Actual:** **49 ft.**

Sacramento Co. ML:

| | |
|---|---|
| Name: | THRIFTY CAR SALES |
| Address: | 1800 FULTON AVE |
| City,State,Zip: | SACRAMENTO, CA 95825 |
| Facility Id: | Not reported |
| Facility Status: | Not reported |
| FD: | Not reported |
| Billing Codes BP: | I |
| Billing Codes UST: | Not reported |
| WG Bill Code: | I |
| Target Property Bill Cod: | Not reported |
| Food Bill Code: | Not reported |
| CUPA Permit Date: | Not reported |
| HAZMAT Permit Date: | Not reported |
| HAZMAT Inspection Date: | Not reported |
| Hazmat Date BP Received: | Not reported |
| UST Permit Dt: | Not reported |
| UST Inspection Date: | Not reported |
| UST Tank Test Date: | Not reported |
| Number of Tanks: | Not reported |
| UST Tank Test Date: | Not reported |
| SIC Code: | Not reported |
| Tier Permitting: | Not reported |
| AST Bill Code: | Not reported |
| CALARP Bill Code: | Not reported |

---

**N149** **EU MOTORS INC DBA EU MOTORSPORTS SERVICE CENTER** **RCRA NonGen / NLR** **1024874517**
**East** **1800 FULTON AVE STE B** **CAL000443173**
**< 1/8** **SACRAMENTO, CA 95825**
**0.107 mi.**
**565 ft.** **Site 3 of 9 in cluster N**

**Relative:** **Higher**
**Actual:** **49 ft.**

RCRA Listings:

| | |
|---|---|
| Date Form Received by Agency: | 20190206 |
| Handler Name: | Eu Motors Inc Dba Eu Motorsports Service Center |
| Handler Address: | 1800 Fulton Ave Ste B |
| Handler City,State,Zip: | SACRAMENTO, CA 95825 |
| EPA ID: | CAL000443173 |
| Contact Name: | AMIR RAZAN |
| Contact Address: | 2525 EL CAMINO AVE |
| Contact City,State,Zip: | SACRAMENTO, CA 95821 |
| Contact Telephone: | 916-825-4626 |
| Contact Fax: | 916-277-8557 |
| Contact Email: | Not reported |

**EU MOTORS INC DBA EU MOTORSPORTS SERVICE CENTER (Continued)** **1024874517**

| | |
|---|---|
| Contact Title: | Not reported |
| EPA Region: | 09 |
| Land Type: | Not reported |
| Federal Waste Generator Description: | Not a generator, verified |
| Non-Notifier: | Not reported |
| Biennial Report Cycle: | Not reported |
| Accessibility: | Not reported |
| Active Site Indicator: | Handler Activities |
| State District Owner: | Not reported |
| State District: | Not reported |
| Mailing Address: | 2525 EL CAMINO AVE |
| Mailing City,State,Zip: | SACRAMENTO, CA 95821 |
| Owner Name: | Eu Motors Inc |
| Owner Type: | Other |
| Operator Name: | Amir Razan |
| Operator Type: | Other |
| Short-Term Generator Activity: | No |
| Importer Activity: | No |
| Mixed Waste Generator: | No |
| Transporter Activity: | No |
| Transfer Facility Activity: | No |
| Recycler Activity with Storage: | No |
| Small Quantity On-Site Burner Exemption: | No |
| Smelting Melting and Refining Furnace Exemption: | No |
| Underground Injection Control: | No |
| Off-Site Waste Receipt: | No |
| Universal Waste Indicator: | Yes |
| Universal Waste Destination Facility: | Yes |
| Federal Universal Waste: | No |
| Active Site State-Reg Handler: | --- |
| Federal Facility Indicator: | Not reported |
| Hazardous Secondary Material Indicator: | N |
| Sub-Part K Indicator: | Not reported |
| 2018 GPRA Permit Baseline: | Not on the Baseline |
| 2018 GPRA Renewals Baseline: | Not on the Baseline |
| 202 GPRA Corrective Action Baseline: | No |
| Subject to Corrective Action Universe: | No |
| Non-TSDFs Where RCRA CA has Been Imposed Universe: | No |
| Corrective Action Priority Ranking: | No NCAPS ranking |
| Environmental Control Indicator: | No |
| Institutional Control Indicator: | No |
| Human Exposure Controls Indicator: | N/A |
| Groundwater Controls Indicator: | N/A |
| Significant Non-Complier Universe: | No |
| Unaddressed Significant Non-Complier Universe: | No |
| Addressed Significant Non-Complier Universe: | No |
| Significant Non-Complier With a Compliance Schedule Universe: | No |
| Financial Assurance Required: | Not reported |
| Handler Date of Last Change: | 20190222 |
| Recognized Trader-Importer: | No |
| Recognized Trader-Exporter: | No |
| Importer of Spent Lead Acid Batteries: | No |
| Exporter of Spent Lead Acid Batteries: | No |
| Recycler Activity Without Storage: | No |
| Manifest Broker: | No |
| Sub-Part P Indicator: | No |

**EU MOTORS INC DBA EU MOTORSPORTS SERVICE CENTER (Continued)** **1024874517**

Handler - Owner Operator:

| | |
|---|---|
| Owner/Operator Indicator: | Operator |
| Owner/Operator Name: AMIR RAZAN | |
| Legal Status: | Other |
| Date Became Current: | Not reported |
| Date Ended Current: | Not reported |
| Owner/Operator Address: | 2525 EL CAMINO AVE |
| Owner/Operator City,State,Zip: | SACRAMENTO, CA 95821 |
| Owner/Operator Telephone: | 916-825-4626 |
| Owner/Operator Telephone Ext: | Not reported |
| Owner/Operator Fax: | Not reported |
| Owner/Operator Email: | Not reported |

| | |
|---|---|
| Owner/Operator Indicator: | Owner |
| Owner/Operator Name: EU MOTORS INC | |
| Legal Status: | Other |
| Date Became Current: | Not reported |
| Date Ended Current: | Not reported |
| Owner/Operator Address: | 2525 EL CAMINO AVE |
| Owner/Operator City,State,Zip: | SACRAMENTO, CA 95821 |
| Owner/Operator Telephone: | 916-825-4626 |
| Owner/Operator Telephone Ext: | Not reported |
| Owner/Operator Fax: | Not reported |
| Owner/Operator Email: | Not reported |

Historic Generators:

| | |
|---|---|
| Receive Date: | 20190206 |
| Handler Name: | EU MOTORS INC DBA EU MOTORSPORTS SERVICE CENTER |
| Federal Waste Generator Description: | Not a generator, verified |
| State District Owner: | Not reported |
| Large Quantity Handler of Universal Waste: | No |
| Recognized Trader Importer: | No |
| Recognized Trader Exporter: | No |
| Spent Lead Acid Battery Importer: | No |
| Spent Lead Acid Battery Exporter: | No |
| Current Record: | Yes |
| Non Storage Recycler Activity: | Not reported |
| Electronic Manifest Broker: | Not reported |

List of NAICS Codes and Descriptions:

| | |
|---|---|
| NAICS Code: | 811111 |
| NAICS Description: | GENERAL AUTOMOTIVE REPAIR |

Facility Has Received Notices of Violations:

| | |
|---|---|
| Violations: | No Violations Found |

Evaluation Action Summary:

| | |
|---|---|
| Evaluations: | No Evaluations Found |

**N150** **TURNER MOTORS VOLVO** **RCRA-LQG** **1007199542**
**East** **1800 FULTON AVE.** **CAD981658297**
**< 1/8** **SACRAMENTO, CA 95825**
**0.107 mi.**
**565 ft.** **Site 4 of 9 in cluster N**

**Relative:** **Higher**

**Actual:** **49 ft.**

RCRA Listings:

| | |
|---|---|
| Date Form Received by Agency: | 19920329 |
| Handler Name: | Turner Motors Volvo |
| Handler Address: | 1800 Fulton Ave. |
| Handler City,State,Zip: | SACRAMENTO, CA 95825 |
| EPA ID: | CAD981658297 |
| Contact Name: | JOHN W SANBORN |
| Contact Address: | Not reported |
| Contact City,State,Zip: | Not reported |
| Contact Telephone: | 916-488-2400 |
| Contact Fax: | Not reported |
| Contact Email: | Not reported |
| Contact Title: | Not reported |
| EPA Region: | 09 |
| Land Type: | Not reported |
| Federal Waste Generator Description: | Not reported |
| Non-Notifier: | Not reported |
| Biennial Report Cycle: | 1991 |
| Accessibility: | Not reported |
| Active Site Indicator: | Not reported |
| State District Owner: | Not reported |
| State District: | Not reported |
| Mailing Address: | 1800 FULTON AVE. |
| Mailing City,State,Zip: | SACRAMENTO, CA 95825 |
| Owner Name: | Not reported |
| Owner Type: | Not reported |
| Operator Name: | Not reported |
| Operator Type: | Not reported |
| Short-Term Generator Activity: | Not reported |
| Importer Activity: | Not reported |
| Mixed Waste Generator: | Not reported |
| Transporter Activity: | Not reported |
| Transfer Facility Activity: | Not reported |
| Recycler Activity with Storage: | Not reported |
| Small Quantity On-Site Burner Exemption: | Not reported |
| Smelting Melting and Refining Furnace Exemption: | Not reported |
| Underground Injection Control: | Not reported |
| Off-Site Waste Receipt: | Not reported |
| Universal Waste Indicator: | No |
| Universal Waste Destination Facility: | No |
| Federal Universal Waste: | No |
| Active Site State-Reg Handler: | --- |
| Federal Facility Indicator: | Not reported |
| Hazardous Secondary Material Indicator: | N |
| Sub-Part K Indicator: | Not reported |
| 2018 GPRA Permit Baseline: | Not on the Baseline |
| 2018 GPRA Renewals Baseline: | Not on the Baseline |
| 202 GPRA Corrective Action Baseline: | No |
| Subject to Corrective Action Universe: | No |
| Non-TSDFs Where RCRA CA has Been Imposed Universe: | No |
| Corrective Action Priority Ranking: | No NCAPS ranking |
| Environmental Control Indicator: | No |
| Institutional Control Indicator: | No |

**TURNER MOTORS VOLVO (Continued)** **1007199542**

| | |
|---|---|
| Human Exposure Controls Indicator: | N/A |
| Groundwater Controls Indicator: | N/A |
| Significant Non-Complier Universe: | No |
| Unaddressed Significant Non-Complier Universe: | No |
| Addressed Significant Non-Complier Universe: | No |
| Significant Non-Complier With a Compliance Schedule Universe: | No |
| Financial Assurance Required: | Not reported |
| Handler Date of Last Change: | 20140916 |
| Recognized Trader-Importer: | Not reported |
| Recognized Trader-Exporter: | Not reported |
| Importer of Spent Lead Acid Batteries: | Not reported |
| Exporter of Spent Lead Acid Batteries: | Not reported |
| Recycler Activity Without Storage: | Not reported |
| Manifest Broker: | Not reported |
| Sub-Part P Indicator: | Not reported |

Historic Generators:

| | |
|---|---|
| Receive Date: | 19920329 |
| Handler Name: TURNER MOTORS VOLVO | |
| Federal Waste Generator Description: | Large Quantity Generator |
| State District Owner: | Not reported |
| Large Quantity Handler of Universal Waste: | No |
| Recognized Trader Importer: | No |
| Recognized Trader Exporter: | No |
| Spent Lead Acid Battery Importer: | No |
| Spent Lead Acid Battery Exporter: | No |
| Current Record: | Yes |
| Non Storage Recycler Activity: | Not reported |
| Electronic Manifest Broker: | Not reported |

List of NAICS Codes and Descriptions:

| | |
|---|---|
| NAICS Code: | 44111 |
| NAICS Description: | NEW CAR DEALERS |

Facility Has Received Notices of Violations:

| | |
|---|---|
| Violations: | No Violations Found |

Evaluation Action Summary:

| | |
|---|---|
| Evaluations: | No Evaluations Found |

---

**N151** **TOWN & COUNTRY LINCOLN-MERCURY INC** **EDR Hist Auto** **1009025120**
**East** **1800 FULTON AVE** **N/A**
**< 1/8** **SACRAMENTO, CA**
**0.107 mi.**
**565 ft.** **Site 5 of 9 in cluster N**

**Relative:** EDR Hist Auto
**Higher**

**Actual:** **49 ft.**

| Year: | Name: | Type: |
|---|---|---|
| 1970 | TOWN & COUNTRY LINCOLN-MERCURY | AUTOMOBILE DEALERS |
| 1975 | TOWN & COUNTRY LINCOLN-MERCURY | AUTOMOBILE DEALERS |
| 1987 | TURNER GORDON MOTORS* | New And Used Car Dealers |
| 2010 | SHINGLE SPRINGS AUTO MALL | General Automotive Repair Shops |
| 2012 | SPRINGS AUTOMOTIVE | General Automotive Repair Shops |

**TOWN & COUNTRY LINCOLN-MERCURY INC (Continued)** **1009025120**

2013 SPRINGS AUTOMOTIVE General Automotive Repair Shops

---

**N152** **TURNER LINCOLN MERCURY** **RCRA NonGen / NLR** **1007989042**
**East** **1800 FULTON AVE** **CAR000159541**
**< 1/8** **SACRAMENTO, CA 95825**
**0.107 mi.**
**565 ft.** **Site 6 of 9 in cluster N**

**Relative:** **Higher**
**Actual:** **49 ft.**

RCRA Listings:

| | |
|---|---|
| Date Form Received by Agency: | 20050119 |
| Handler Name: | Turner Lincoln Mercury |
| Handler Address: | 1800 Fulton Ave |
| Handler City,State,Zip: | SACRAMENTO, CA 95825 |
| EPA ID: | CAR000159541 |
| Contact Name: | GRANT DEIGHTON |
| Contact Address: | 1800 FULTON AVE |
| Contact City,State,Zip: | SACRAMENTO, CA 95825 |
| Contact Telephone: | 916-488-2400 |
| Contact Fax: | Not reported |
| Contact Email: | Not reported |
| Contact Title: | Not reported |
| EPA Region: | 09 |
| Land Type: | Private |
| Federal Waste Generator Description: | Not a generator, verified |
| Non-Notifier: | Not reported |
| Biennial Report Cycle: | Not reported |
| Accessibility: | Not reported |
| Active Site Indicator: | Not reported |
| State District Owner: | Not reported |
| State District: | Not reported |
| Mailing Address: | 1800 FULTON AVE |
| Mailing City,State,Zip: | SACRAMENTO, CA 95825 |
| Owner Name: | Gordan Turner |
| Owner Type: | Private |
| Operator Name: | Phil Crimmins |
| Operator Type: | Private |
| Short-Term Generator Activity: | No |
| Importer Activity: | No |
| Mixed Waste Generator: | No |
| Transporter Activity: | No |
| Transfer Facility Activity: | No |
| Recycler Activity with Storage: | No |
| Small Quantity On-Site Burner Exemption: | No |
| Smelting Melting and Refining Furnace Exemption: | No |
| Underground Injection Control: | No |
| Off-Site Waste Receipt: | No |
| Universal Waste Indicator: | No |
| Universal Waste Destination Facility: | No |
| Federal Universal Waste: | No |
| Active Site State-Reg Handler: | --- |
| Federal Facility Indicator: | Not reported |
| Hazardous Secondary Material Indicator: | N |
| Sub-Part K Indicator: | Not reported |
| 2018 GPRA Permit Baseline: | Not on the Baseline |
| 2018 GPRA Renewals Baseline: | Not on the Baseline |
| 202 GPRA Corrective Action Baseline: | No |
| Subject to Corrective Action Universe: | No |
| Non-TSDFs Where RCRA CA has Been Imposed Universe: | No |

**TURNER LINCOLN MERCURY (Continued)** **1007989042**

| | |
|---|---|
| Corrective Action Priority Ranking: | No NCAPS ranking |
| Environmental Control Indicator: | No |
| Institutional Control Indicator: | No |
| Human Exposure Controls Indicator: | N/A |
| Groundwater Controls Indicator: | N/A |
| Significant Non-Complier Universe: | No |
| Unaddressed Significant Non-Complier Universe: | No |
| Addressed Significant Non-Complier Universe: | No |
| Significant Non-Complier With a Compliance Schedule Universe: | No |
| Financial Assurance Required: | Not reported |
| Handler Date of Last Change: | 20060222 |
| Recognized Trader-Importer: | No |
| Recognized Trader-Exporter: | No |
| Importer of Spent Lead Acid Batteries: | No |
| Exporter of Spent Lead Acid Batteries: | No |
| Recycler Activity Without Storage: | No |
| Manifest Broker: | No |
| Sub-Part P Indicator: | No |

Hazardous Waste Summary:

| | |
|---|---|
| Waste Code: | D001 |
| Waste Description: | Ignitable Waste |
| Waste Code: | D002 |
| Waste Description: | Corrosive Waste |
| Waste Code: | D008 |
| Waste Description: | Lead |
| Waste Code: | D018 |
| Waste Description: | Benzene |
| Waste Code: | F008 |
| Waste Description: | Plating Bath Residues From The Bottom Of Plating Baths From Electroplating Operations In Which Cyanides Are Used In The Process. |

Handler - Owner Operator:

| | |
|---|---|
| Owner/Operator Indicator: | Owner |
| Owner/Operator Name: GORDAN TURNER | |
| Legal Status: | Private |
| Date Became Current: | 20041101 |
| Date Ended Current: | Not reported |
| Owner/Operator Address: | 1800 FULTON AVE |
| Owner/Operator City,State,Zip: | SACRAMENTO, CA 95825 |
| Owner/Operator Telephone: | Not reported |
| Owner/Operator Telephone Ext: | Not reported |
| Owner/Operator Fax: | Not reported |
| Owner/Operator Email: | Not reported |
| Owner/Operator Indicator: | Operator |
| Owner/Operator Name: PHIL CRIMMINS | |
| Legal Status: | Private |
| Date Became Current: | 20041101 |
| Date Ended Current: | Not reported |
| Owner/Operator Address: | Not reported |

**TURNER LINCOLN MERCURY (Continued)** **1007989042**

Owner/Operator City,State,Zip: Not reported
Owner/Operator Telephone: Not reported
Owner/Operator Telephone Ext: Not reported
Owner/Operator Fax: Not reported
Owner/Operator Email: Not reported

Historic Generators:
Receive Date: 20050119
Handler Name: TURNER LINCOLN MERCURY
Federal Waste Generator Description: Not a generator, verified
State District Owner: Not reported
Large Quantity Handler of Universal Waste: No
Recognized Trader Importer: No
Recognized Trader Exporter: No
Spent Lead Acid Battery Importer: No
Spent Lead Acid Battery Exporter: No
Current Record: Yes
Non Storage Recycler Activity: Not reported
Electronic Manifest Broker: Not reported

List of NAICS Codes and Descriptions:
NAICS Code: 44111
NAICS Description: NEW CAR DEALERS

NAICS Code: 44112
NAICS Description: USED CAR DEALERS

NAICS Code: 81111
NAICS Description: AUTOMOTIVE MECHANICAL AND ELECTRICAL REPAIR AND MAINTENANCE

NAICS Code: 811111
NAICS Description: GENERAL AUTOMOTIVE REPAIR

Facility Has Received Notices of Violations:
Violations: No Violations Found

Evaluation Action Summary:
Evaluations: No Evaluations Found

---

**N153** **H1 AUTO GROUP** **Sacramento Co. ML** **S128619369**
**East** **1800 FULTON AVE** **N/A**
**< 1/8** **SACRAMENTO, CA 95825**
**0.107 mi.**
**565 ft.** **Site 7 of 9 in cluster N**

**Relative:**
**Higher**

**Actual:**
**49 ft.**

Sacramento Co. ML:
Name: H1 AUTO GROUP
Address: 1800 FULTON AVE
City,State,Zip: SACRAMENTO, CA 95825
Facility Id: Not reported
Facility Status: Not reported
FD: Not reported
Billing Codes BP: A
Billing Codes UST: Not reported
WG Bill Code: Not reported

**H1 AUTO GROUP (Continued)** **S128619369**

| | |
|---|---|
| Target Property Bill Cod: | Not reported |
| Food Bill Code: | Not reported |
| CUPA Permit Date: | Not reported |
| HAZMAT Permit Date: | Not reported |
| HAZMAT Inspection Date: | Not reported |
| Hazmat Date BP Received: | Not reported |
| UST Permit Dt: | Not reported |
| UST Inspection Date: | Not reported |
| UST Tank Test Date: | Not reported |
| Number of Tanks: | Not reported |
| UST Tank Test Date: | Not reported |
| SIC Code: | Not reported |
| Tier Permitting: | Not reported |
| AST Bill Code: | Not reported |
| CALARP Bill Code: | Not reported |

---

**N154** **TURNER VOLVO** **LUST** **1000313315**
**East** **1800 FULTON AVE** **Sacramento Co. CS** **N/A**
**< 1/8** **SACRAMENTO, CA 95825** **SWEEPS UST**
**0.107 mi.** **HIST UST**
**565 ft.** **Site 8 of 9 in cluster N** **CA FID UST**
**Cortese**
**Relative:** **HIST CORTESE**
**Higher** **CERS**

**Actual:**
**49 ft.**

LUST:

| | |
|---|---|
| Name: | TURNER VOLVO |
| Address: | 1800 FULTON AVE |
| City,State,Zip: | SACRAMENTO, CA 95825 |
| Lead Agency: | SACRAMENTO COUNTY LOP |
| Case Type: | LUST Cleanup Site |

Geo Track:

| | |
|---|---|
| Global Id: | T0606700789 |
| Latitude: | 38.598217 |
| Longitude: | -121.400864 |
| Status: | Completed - Case Closed |
| Status Date: | 07/28/1995 |
| Case Worker: | Not reported |
| RB Case Number: | 340954 |
| Local Agency: | Not reported |
| File Location: | Not reported |
| Local Case Number: | A358 |
| Potential Media Affect: | Soil |
| Potential Contaminants of Concern: | Gasoline |
| EPA Region: | 9 |
| Coordinate Source: | Google Geocode |
| Cuf Case: | NO |
| Quantity Released Gallons: | Not reported |
| Begin Date: | 09/01/1994 |
| Leak Reported Date: | 10/25/1994 |
| How Discovered: | Not reported |
| How Discovered Description: | Not reported |
| Discharge Source: | Not reported |
| Discharge Cause: | Not reported |
| Stop Method: | Not reported |
| Stop Description: | Not reported |
| No Further Action Date: | 07/28/1995 |

**TURNER VOLVO (Continued)** **1000313315**

CA Water Watershed Name: Valley-American - Coon-American - Lower American (519.21)
Dwr Groundwater Subbasin Name: Sacramento Valley - North American (5-021.64)
Disadvantaged Community: Not reported
CA Enviroscreen 3 Score: 71-75%
CA Enviroscreen 4 Score: 65-70%
Military DOD Site: No
Facility Project Subtype: Not reported
RWQCB Region: CENTRAL VALLEY RWQCB (REGION 5S)
Site History: Not reported

LUST:
Global Id: T0606700789
Contact Type: Regional Board Caseworker
Contact Name: VERA FISCHER
Organization Name: CENTRAL VALLEY RWQCB (REGION 5S)
Address: 11020 SUN CENTER DRIVE #200
City: RANCHO CORDOVA
Email: vera.fischer@waterboards.ca.gov
Phone Number: Not reported

LUST:
Global Id: T0606700789
Action Type: RESPONSE
Date: 12/08/1994
Action: Interim Remedial Action Report

Global Id: T0606700789
Action Type: RESPONSE
Date: 07/11/1995
Action: Soil and Water Investigation Report

Global Id: T0606700789
Action Type: RESPONSE
Date: 06/14/1995
Action: Interim Remedial Action Report

Global Id: T0606700789
Action Type: RESPONSE
Date: 09/30/1994
Action: Other Report / Document

Global Id: T0606700789
Action Type: RESPONSE
Date: 07/28/1995
Action: Other Report / Document

Global Id: T0606700789
Action Type: Other
Date: 10/25/1994
Action: Leak Reported

Global Id: T0606700789
Action Type: RESPONSE
Date: 10/25/1994
Action: Other Report / Document

Global Id: T0606700789

**TURNER VOLVO (Continued)** **1000313315**

Action Type: RESPONSE
Date: 09/27/1994
Action: Interim Remedial Action Report

Global Id: T0606700789
Action Type: RESPONSE
Date: 03/09/1995
Action: Interim Remedial Action Report

Global Id: T0606700789
Action Type: RESPONSE
Date: 05/08/1995
Action: Interim Remedial Action Report

Global Id: T0606700789
Action Type: Other
Date: 09/01/1994
Action: Leak Discovery

LUST:
Global Id: T0606700789
Status: Open - Case Begin Date
Status Date: 09/01/1994

Global Id: T0606700789
Status: Open - Site Assessment
Status Date: 09/01/1994

Global Id: T0606700789
Status: Completed - Case Closed
Status Date: 07/28/1995

LUST REG 5:
Name: TURNER VOLVO
Address: 1800 FULTON AVE
City: SACRAMENTO
Region: 5
Status: Case Closed
Case Number: 340954
Case Type: Soil only
Substance: REGULR GASOLINE
Staff Initials: VJF
Lead Agency: Local
Program: LUST
MTBE Code: N/A

Sacramento Co. CS:
Name: TURNER VOLVO
Address: 1800 FULTON AVE
City,State,Zip: SACRAMENTO, CA
State Site Number: A358
Lead Staff: Marcus, B.
Lead Agency: HM
Remedial Action Taken: NO
Substance: Waste Oil

**TURNER VOLVO (Continued)** **1000313315**

Date Reported: 09/01/1994
Facility Id: RO0000570
Case Type: Soil only
Case Closed: Y
**Date Closed: 07/28/1995**
**Case Type: Soil only affected**
**Substance: Waste Oil**

SWEEPS UST:
Name: TURNER VOLVO
Address: 1800 FULTON AVE
City: SACRAMENTO
Status: Active
Comp Number: 12190
Number: 9
Board Of Equalization: 44-018933
Referral Date: 09-12-88
Action Date: 09-12-88
Created Date: 02-29-88
Owner Tank Id: 1
SWRCB Tank Id: 34-000-012190-000001
Tank Status: A
Capacity: 250
Active Date: 09-12-88
Tank Use: OIL
STG: W
Content: WASTE OIL
Number Of Tanks: 1

HIST UST:
Name: TURNER VOLVO
Address: 1800 FULTON AVE
City,State,Zip: SACRAMENTO, CA 95825
File Number: 0001fc46

URL:
Region: STATE
Facility ID: 00000012190
Facility Type: Other
Other Type: NEW & USED CAR SALES
Contact Name: GARY L. SELK SERVICE MANAGER
Telephone: 9164882400
Owner Name: CHARLES HILTON
Owner Address: PO BOX 948
Owner City,St,Zip: CARMICHAEL, CA 95609
Total Tanks: 0001

Tank Num: 001
Container Num: 1
Year Installed: Not reported
Tank Capacity: 00000000
Tank Used for: WASTE
Type of Fuel: WASTE OIL
Container Construction Thickness: Not reported
Leak Detection: Visual

**TURNER VOLVO (Continued)** **1000313315**

Click here for Geo Tracker PDF:

CA FID UST:

| | |
|---|---|
| Facility ID: | 34002565 |
| Regulated By: | UTNKA |
| Regulated ID: | 00012190 |
| Cortese Code: | Not reported |
| SIC Code: | Not reported |
| Facility Phone: | 9164882400 |
| Mail To: | Not reported |
| Mailing Address: | 1800 FULTON AVE |
| Mailing Address 2: | Not reported |
| Mailing City,St,Zip: | SACRAMENTO 95825 |
| Contact: | Not reported |
| Contact Phone: | Not reported |
| DUNs Number: | Not reported |
| NPDES Number: | Not reported |
| EPA ID: | Not reported |
| Comments: | Not reported |
| Status: | Active |

CORTESE:

| | |
|---|---|
| Name: | TURNER VOLVO |
| Address: | 1800 FULTON AVE |
| City,State,Zip: | SACRAMENTO, CA 95825 |
| Region: | CORTESE |
| Envirostor Id: | Not reported |
| Global ID: | T0606700789 |
| Site/Facility Type: | LUST CLEANUP SITE |
| Cleanup Status: | COMPLETED - CASE CLOSED |
| Status Date: | Not reported |
| Site Code: | Not reported |
| Latitude: | Not reported |
| Longitude: | Not reported |
| Owner: | Not reported |
| Enf Type: | Not reported |
| Swat R: | Not reported |
| Flag: | active |
| Order No: | Not reported |
| Waste Discharge System No: | Not reported |
| Effective Date: | Not reported |
| Region 2: | Not reported |
| WID Id: | Not reported |
| Solid Waste Id No: | Not reported |
| Waste Management Uit Name: | Not reported |
| File Name: | Active Open |

HIST CORTESE:

| | |
|---|---|
| edr_fname: | TURNER VOLVO |
| edr_fadd1: | 1800 FULTON |
| City,State,Zip: | SACRAMENTO, CA 95825 |
| Region: | CORTESE |
| Facility County Code: | 34 |
| Reg By: | LTNKA |
| Reg Id: | 340954 |

**TURNER VOLVO (Continued)** **1000313315**

CERS:
- Name: TURNER VOLVO
- Address: 1800 FULTON AVE
- City,State,Zip: SACRAMENTO, CA 95825
- Site ID: 852508
- CERS ID: T0606700789
- CERS Description: Leaking Underground Storage Tank Cleanup Site

Affiliation:
- Affiliation Type Desc: Regional Board Caseworker
- Entity Name: VERA FISCHER - CENTRAL VALLEY RWQCB (REGION 5S)
- Entity Title: Not reported
- Affiliation Address: 11020 SUN CENTER DRIVE #200
- Affiliation City: RANCHO CORDOVA
- Affiliation State: CA
- Affiliation Country: Not reported
- Affiliation Zip: Not reported
- Affiliation Phone: ,

---

**N155** **TURNER VOLVO** **UST FINDER RELEASE** **1029121526**
**East** **1800 FULTON AVE** **N/A**
**< 1/8** **SACRAMENTO, CA 95825**
**0.107 mi.**
**565 ft.** **Site 9 of 9 in cluster N**

**Relative:**
**Higher**

**Actual:**
**49 ft.**

UST FINDER RELEASE:
- Object ID: 50110
- Facility ID: Not reported
- Lust ID: CAT0606700789
- Name: TURNER VOLVO
- Address: 1800 FULTON AVE
- City,State,Zip: SACRAMENTO, CA 95825
- Address Match Type: PointAddress
- Reported Date: Not reported
- Status: No Further Action
- Substance: Not reported
- Population within 1500ft: 1365
- Domestic Wells within 1500ft: 2
- Land Use: Developed, High Intensity
- Within SPA: No
- SPA PWS Facility ID: Not reported
- SPA Water Type: Not reported
- SPA Facility Type: Not reported
- SPA HUC12: Not reported
- Within WHPA: Yes
- WHPA PWS Facility ID: CA3410007_17549
- WHPA Water Type: GW - Ground water
- WHPA Facility Type: WL - Well
- WHPA HUC12: 180201110202
- Within 100yr Floodplain: No
- Tribe: Not reported
- EPA Region: 9
- NFA Letter 1: Not reported
- NFA Letter 2: Not reported
- NFA Letter 3: Not reported
- NFA Letter 4: Not reported
- Closed With Residual Contaminate: Not reported

**TURNER VOLVO (Continued)** **1029121526**

| | |
|---|---|
| Coordinate Source: | Geocode |
| X Coord: | -121.40112 |
| Y Coord: | 38.59797 |
| Latitude: | 38.5979699999999 |
| Longitude: | -121.40112 |

---

**S156** **CAR000277616** **LUST** **S101300799**
**SSE** **2201 ARDEN WAY** **Sacramento Co. CS** **N/A**
**< 1/8** **SACRAMENTO, CA 95825** **CERS HAZ WASTE**
**0.108 mi.** **Cortese**
**569 ft.** **Site 5 of 9 in cluster S** **HIST CORTESE**
**HWTS**
**Relative:** **HAZNET**
**Lower** **Sacramento Co. ML**
**CERS**
**Actual:**
**38 ft.**

LUST:

| | |
|---|---|
| Name: | AMERICAN SAVING BANK |
| Address: | 2201 ARDEN WAY |
| City,State,Zip: | SACRAMENTO, CA 95825 |
| Lead Agency: | SACRAMENTO COUNTY LOP |
| Case Type: | LUST Cleanup Site |

Geo Track:

| | |
|---|---|
| Global Id: | T0606700766 |
| Latitude: | 38.5961681 |
| Longitude: | -121.4153563 |
| Status: | Completed - Case Closed |
| Status Date: | 06/06/1995 |
| Case Worker: | Not reported |
| RB Case Number: | 340925 |
| Local Agency: | Not reported |
| File Location: | Not reported |
| Local Case Number: | A321 |
| Potential Media Affect: | Soil |
| Potential Contaminants of Concern: | Diesel |
| EPA Region: | 9 |
| Coordinate Source: | * Historical Geocode - Exact Address Match |
| Cuf Case: | NO |
| Quantity Released Gallons: | Not reported |
| Begin Date: | 05/18/1994 |
| Leak Reported Date: | 05/18/1994 |
| How Discovered: | Not reported |
| How Discovered Description: | Not reported |
| Discharge Source: | Not reported |
| Discharge Cause: | Not reported |
| Stop Method: | Not reported |
| Stop Description: | Not reported |
| No Further Action Date: | 06/06/1995 |
| CA Water Watershed Name: | Valley-American - Coon-American - Lower American (519.21) |
| Dwr Groundwater Subbasin Name: | Sacramento Valley - North American (5-021.64) |
| Disadvantaged Community: | Not reported |
| CA Enviroscreen 3 Score: | 86-90% |
| CA Enviroscreen 4 Score: | 90-95% |
| Military DOD Site: | No |
| Facility Project Subtype: | Not reported |
| RWQCB Region: | CENTRAL VALLEY RWQCB (REGION 5S) |
| Site History: | Not reported |

**CAR000277616 (Continued)** **S101300799**

LUST:
Global Id: T0606700766
Contact Type: Regional Board Caseworker
Contact Name: VERA FISCHER
Organization Name: CENTRAL VALLEY RWQCB (REGION 5S)
Address: 11020 SUN CENTER DRIVE #200
City: RANCHO CORDOVA
Email: vera.fischer@waterboards.ca.gov
Phone Number: Not reported

LUST:
Global Id: T0606700766
Action Type: ENFORCEMENT
Date: 10/18/1994
Action: Meeting

Global Id: T0606700766
Action Type: Other
Date: 05/18/1994
Action: Leak Reported

Global Id: T0606700766
Action Type: RESPONSE
Date: 05/26/1994
Action: Other Report / Document

Global Id: T0606700766
Action Type: ENFORCEMENT
Date: 05/20/1994
Action: Notice of Reimbursement

LUST:
Global Id: T0606700766
Status: Open - Case Begin Date
Status Date: 05/18/1994

Global Id: T0606700766
Status: Open - Site Assessment
Status Date: 05/19/1994

Global Id: T0606700766
Status: Completed - Case Closed
Status Date: 06/06/1995

LUST REG 5:
Name: AMERICAN SAVING BANK
Address: 2201 ARDEN WAY
City: SACRAMENTO
Region: 5
Status: Case Closed
Case Number: 340925
Case Type: Soil only
Substance: DIESEL
Staff Initials: VJF

**CAR000277616 (Continued)** **S101300799**

Lead Agency: Local
Program: LUST
MTBE Code: N/A

Sacramento Co. CS:
Name: AMERICAN SAVINGS BANK
Address: 2201 ARDEN WAY
City,State,Zip: SACRAMENTO, CA
State Site Number: A321
Lead Staff: Marcus, B.
Lead Agency: HM
Remedial Action Taken: YE, S
Substance: Diesel
Date Reported: 05/18/1994
Facility Id: RO0000196
Case Type: Soil only
Case Closed: Y
**Date Closed: 06/06/1995**
**Case Type: Soil only affected**
**Substance: Diesel**

CERS HAZ WASTE:
Name: WALGREENS #6193
Address: 2201 ARDEN WAY
City,State,Zip: SACRAMENTO, CA 95825
Site ID: 84283
CERS ID: 10223491
CERS Description: Hazardous Waste Generator

CORTESE:
Name: AMERICAN SAVING BANK
Address: 2201 ARDEN WAY
City,State,Zip: SACRAMENTO, CA 95825
Region: CORTESE
Envirostor Id: Not reported
Global ID: T0606700766
Site/Facility Type: LUST CLEANUP SITE
Cleanup Status: COMPLETED - CASE CLOSED
Status Date: Not reported
Site Code: Not reported
Latitude: Not reported
Longitude: Not reported
Owner: Not reported
Enf Type: Not reported
Swat R: Not reported
Flag: active
Order No: Not reported
Waste Discharge System No: Not reported
Effective Date: Not reported
Region 2: Not reported
WID Id: Not reported
Solid Waste Id No: Not reported
Waste Management Uit Name: Not reported
File Name: Active Open

**CAR000277616 (Continued)** **S101300799**

HIST CORTESE:

| | |
|---|---|
| edr_fname: | AMERICAN SAVING BANK |
| edr_fadd1: | 2201 ARDEN |
| City,State,Zip: | SACRAMENTO, CA 95825 |
| Region: | CORTESE |
| Facility County Code: | 34 |
| Reg By: | LTNKA |
| Reg Id: | 340925 |

HWTS:

| | |
|---|---|
| Name: | WALGREENS #6193 |
| Address: | 2201 ARDEN WAY |
| Address 2: | Not reported |
| City,State,Zip: | SACRAMENTO, CA 95825 |
| EPA ID: | CAR000277616 |
| Inactive Date: | Not reported |
| Create Date: | 11/16/2017 |
| Last Act Date: | Not reported |
| Mailing Name: | Not reported |
| Mailing Address: | P.O. BOX 901 |
| Mailing Address 2: | Not reported |
| Mailing City,State,Zip: | DEERFIELD, IL 600150000 |
| Owner Name: | WALGREENS C/O GREYSTONE GROUP |
| Owner Address: | 30050 CHAGRIN BLVD STE 360 |
| Owner Address 2: | Not reported |
| Owner City,State,Zip: | DEERFIELD, OH 600150000 |
| Owner Phone: | Not reported |
| Owner Fax: | Not reported |
| Contact Name: | AMBER DURKIN |
| Contact Address: | 104 WILMOT RD., 5TH FLOOR, MS #1450 |
| Contact Address 2: | Not reported |
| City,State,Zip: | DEERFIELD, IL 60015 |
| Contact Phone: | Not reported |
| Contact Fax: | Not reported |
| Facility Status: | Active |
| Facility Type: | PERMANENT |
| Category: | FEDERAL |
| Latitude: | 38.596572 |
| Longitude: | -121.4146395 |

NAICS:

| | |
|---|---|
| EPA ID: | CAR000277616 |
| Create Date: | 2017-11-16 14:57:31.707 |
| NAICS Code: | 446110 |
| NAICS Description: | Pharmacies and Drug Stores |
| Issued EPA ID Date: | 2017-11-16 14:57:31.68300 |
| Inactive Date: | Not reported |
| Facility Name: | CAR000277616 |
| Facility Address: | 2201 ARDEN WAY |
| Facility Address 2: | Not reported |
| Facility City: | SACRAMENTO |
| Facility County: | Not reported |
| Facility State: | CA |
| Facility Zip: | 95825 |

**CAR000277616 (Continued)** **S101300799**

HAZNET:

| | |
|---|---|
| Name: | WALGREENS #6193 |
| Address: | 2201 ARDEN WAY |
| Address 2: | Not reported |
| City,State,Zip: | SACRAMENTO, CA 95825 |
| Contact: | AMBER DURKIN |
| Telephone: | 7606028700 |
| Mailing Name: | Not reported |
| Mailing Address: | P.O. BOX 901 |
| Year: | 2021 |
| Gepaid: | CAR000277616 |
| TSD EPA ID: | NVD980895338 |
| CA Waste Code: | 331 - Off-specification, aged or surplus organics |
| Disposal Method: | H141 - Storage, Bulking, And/Or Transfer Off Site--No Treatment/Reovery (H010-H129) Or (H131-H135) |
| Tons: | 0.011 |
| Year: | 2021 |
| Gepaid: | CAR000277616 |
| TSD EPA ID: | NVD980895338 |
| CA Waste Code: | 122 - Alkaline solution without metals pH >= 12.5 |
| Disposal Method: | H121 - Neutralization Only |
| Tons: | 0.0045 |
| Year: | 2021 |
| Gepaid: | CAR000277616 |
| TSD EPA ID: | CAD980884183 |
| CA Waste Code: | 311 - Pharmaceutical waste |
| Disposal Method: | H141 - Storage, Bulking, And/Or Transfer Off Site--No Treatment/Reovery (H010-H129) Or (H131-H135) |
| Tons: | 0.0265 |
| Year: | 2021 |
| Gepaid: | CAR000277616 |
| TSD EPA ID: | CAD980884183 |
| CA Waste Code: | 331 - Off-specification, aged or surplus organics |
| Disposal Method: | H141 - Storage, Bulking, And/Or Transfer Off Site--No Treatment/Reovery (H010-H129) Or (H131-H135) |
| Tons: | 0.0045 |
| Year: | 2021 |
| Gepaid: | CAR000277616 |
| TSD EPA ID: | CAD008364432 |
| CA Waste Code: | 311 - Pharmaceutical waste |
| Disposal Method: | H141 - Storage, Bulking, And/Or Transfer Off Site--No Treatment/Reovery (H010-H129) Or (H131-H135) |
| Tons: | 0.026 |
| Year: | 2021 |
| Gepaid: | CAR000277616 |
| TSD EPA ID: | AZR000515924 |
| CA Waste Code: | 331 - Off-specification, aged or surplus organics |
| Disposal Method: | H141 - Storage, Bulking, And/Or Transfer Off Site--No Treatment/Reovery (H010-H129) Or (H131-H135) |
| Tons: | 0.1045 |

**CAR000277616 (Continued)** **S101300799**

| | |
|---|---|
| Year: | 2021 |
| Gepaid: | CAR000277616 |
| TSD EPA ID: | AZR000521146 |
| CA Waste Code: | 331 - Off-specification, aged or surplus organics |
| Disposal Method: | H141 - Storage, Bulking, And/Or Transfer Off Site--No Treatment/Reovery (H010-H129) Or (H131-H135) |
| Tons: | 0.0375 |

| | |
|---|---|
| Year: | 2021 |
| Gepaid: | CAR000277616 |
| TSD EPA ID: | NVD980895338 |
| CA Waste Code: | 311 - Pharmaceutical waste |
| Disposal Method: | H141 - Storage, Bulking, And/Or Transfer Off Site--No Treatment/Reovery (H010-H129) Or (H131-H135) |
| Tons: | 0.1495 |

| | |
|---|---|
| Year: | 2021 |
| Gepaid: | CAR000277616 |
| TSD EPA ID: | CAD008364432 |
| CA Waste Code: | 331 - Off-specification, aged or surplus organics |
| Disposal Method: | H141 - Storage, Bulking, And/Or Transfer Off Site--No Treatment/Reovery (H010-H129) Or (H131-H135) |
| Tons: | 0.002 |

| | |
|---|---|
| Year: | 2020 |
| Gepaid: | CAR000277616 |
| TSD EPA ID: | CAD980884183 |
| CA Waste Code: | 331 - Off-specification, aged or surplus organics |
| Disposal Method: | H141 - Storage, Bulking, And/Or Transfer Off Site--No Treatment/Reovery (H010-H129) Or (H131-H135) |
| Tons: | 0.016 |

Click this hyperlink while viewing on your computer to access
19 additional CA HAZNET: record(s) in the EDR Site Report.

Additional Information:

| | |
|---|---|
| Year: | 2021 |
| EM Manifest ID: | Not reported |
| Shipment Date: | 5/26/2020 |
| Shipment Date: | 5/26/2020 |
| Receipt Date: | 6/20/2020 |
| Manifest Number: | 014905621FLE |
| Generator EPA ID: | CAR000277616 |
| Name: | WALGREEN |
| Address: | 2201 ARDEN WAY |
| Address 2: | Not reported |
| City,State,Zip: | SACRAMENTO, CA 95825-3301 |
| Telephone: | Not reported |
| Contact: | Not reported |
| Contact Telephone: | 916-351-0980 |
| Contact Email: | Not reported |
| Transporter 1 EPA ID: | MNS000110924 |
| Transporter Name: | Stericycle Specialty Waste Solutions Inc |
| Transporter 1 Emergency Number: | Not reported |
| Transporter 2 EPA ID: | MNS000110924 |
| Transporter Name 2: | Stericycle Specialty Waste Solutions Inc |

**CAR000277616 (Continued)** **S101300799**

| | |
|---|---|
| Transporter 2 Emergency Number: | Not reported |
| TSDF EPA ID: | CAD980884183 |
| TSDF Name: | GEM Rancho Cordova LLC |
| TSDF Address 1: | 11855 White Rock Road |
| TSDF Address 2: | Not reported |
| TSDF City,State,Zip: | Rancho Cordova, CA 95742 |
| TSDF Telephone: | Not reported |
| TSDFA EPA ID: | Not reported |
| Waste Code Description: | 311 - Not reported |
| RCRA Code: | D005,D022,D024, |
| Meth Code: | H141 - Not reported |
| Quantity Tons: | 0.003 |
| Waste Quantity: | 6 |
| Quantity Unit: | P |

| | |
|---|---|
| Year: | 2021 |
| EM Manifest ID: | Not reported |
| Shipment Date: | 5/26/2020 |
| Shipment Date: | 5/26/2020 |
| Receipt Date: | 6/4/2020 |
| Manifest Number: | 014905623FLE |
| Generator EPA ID: | CAR000277616 |
| Name: | WALGREENS #6193 |
| Address: | 2201 ARDEN WAY |
| Address 2: | Not reported |
| City,State,Zip: | SACRAMENTO, CA 95825 |
| Telephone: | Not reported |
| Contact: | Not reported |
| Contact Telephone: | 916-929-7322 |
| Contact Email: | Not reported |
| Transporter 1 EPA ID: | MNS000110924 |
| Transporter Name: | STERICYCLE SPECIALTY WASTE SOLUTIONS INC |
| Transporter 1 Emergency Number: | Not reported |
| Transporter 2 EPA ID: | CAR000175422 |
| Transporter Name 2: | WORLDWIDE RECOVERY SYSTEM INC |
| Transporter 2 Emergency Number: | Not reported |
| TSDF EPA ID: | AZR000515924 |
| TSDF Name: | YUMA YES WASTE TRANSFER FACILITY |
| TSDF Address 1: | 2730 E 13TH ST |
| TSDF Address 2: | Not reported |
| TSDF City,State,Zip: | YUMA, AZ 85365-1901 |
| TSDF Telephone: | Not reported |
| TSDFA EPA ID: | Not reported |
| Waste Code Description: | 331 - Not reported |
| RCRA Code: | Not reported |
| Meth Code: | H141 - Not reported |
| Quantity Tons: | 0.023 |
| Waste Quantity: | 46 |
| Quantity Unit: | P |

| | |
|---|---|
| Year: | 2021 |
| EM Manifest ID: | Not reported |
| Shipment Date: | 5/26/2020 |
| Shipment Date: | 5/26/2020 |
| Receipt Date: | 6/4/2020 |
| Manifest Number: | 014905622FLE |
| Generator EPA ID: | CAR000277616 |

**CAR000277616 (Continued)** **S101300799**

| | |
|---|---|
| Name: | WALGREEN |
| Address: | 2201 ARDEN WAY |
| Address 2: | Not reported |
| City,State,Zip: | SACRAMENTO, CA 95825-3301 |
| Telephone: | Not reported |
| Contact: | Not reported |
| Contact Telephone: | 775-575-2760 |
| Contact Email: | Not reported |
| Transporter 1 EPA ID: | MNS000110924 |
| Transporter Name: | Stericycle Specialty Waste Solutions Inc |
| Transporter 1 Emergency Number: | Not reported |
| Transporter 2 EPA ID: | MNS000110924 |
| Transporter Name 2: | Stericycle Specialty Waste Solutions Inc |
| Transporter 2 Emergency Number: | Not reported |
| TSDF EPA ID: | NVD980895338 |
| TSDF Name: | 21st Century Environmental Management of Nevada, LLC |
| TSDF Address 1: | 2095 Newlands Drive East |
| TSDF Address 2: | Not reported |
| TSDF City,State,Zip: | Fernley, NV 89408 |
| TSDF Telephone: | Not reported |
| TSDFA EPA ID: | Not reported |
| Waste Code Description: | 122 - Not reported |
| RCRA Code: | D002 |
| Meth Code: | H121 - Not reported |
| Quantity Tons: | 0.0015 |
| Waste Quantity: | 3 |
| Quantity Unit: | P |

| | |
|---|---|
| Year: | 2021 |
| EM Manifest ID: | Not reported |
| Shipment Date: | 5/26/2020 |
| Shipment Date: | 5/26/2020 |
| Receipt Date: | 6/4/2020 |
| Manifest Number: | 014905622FLE |
| Generator EPA ID: | CAR000277616 |
| Name: | WALGREEN |
| Address: | 2201 ARDEN WAY |
| Address 2: | Not reported |
| City,State,Zip: | SACRAMENTO, CA 95825-3301 |
| Telephone: | Not reported |
| Contact: | Not reported |
| Contact Telephone: | 775-575-2760 |
| Contact Email: | Not reported |
| Transporter 1 EPA ID: | MNS000110924 |
| Transporter Name: | Stericycle Specialty Waste Solutions Inc |
| Transporter 1 Emergency Number: | Not reported |
| Transporter 2 EPA ID: | MNS000110924 |
| Transporter Name 2: | Stericycle Specialty Waste Solutions Inc |
| Transporter 2 Emergency Number: | Not reported |
| TSDF EPA ID: | NVD980895338 |
| TSDF Name: | 21st Century Environmental Management of Nevada, LLC |
| TSDF Address 1: | 2095 Newlands Drive East |
| TSDF Address 2: | Not reported |
| TSDF City,State,Zip: | Fernley, NV 89408 |
| TSDF Telephone: | Not reported |
| TSDFA EPA ID: | Not reported |
| Waste Code Description: | 331 - Not reported |

**CAR000277616 (Continued)** **S101300799**

| | |
|---|---|
| RCRA Code: | D001 |
| Meth Code: | H141 - Not reported |
| Quantity Tons: | 0.007 |
| Waste Quantity: | 14 |
| Quantity Unit: | P |
| | |
| Year: | 2021 |
| EM Manifest ID: | Not reported |
| Shipment Date: | 5/26/2020 |
| Shipment Date: | 5/26/2020 |
| Receipt Date: | 6/20/2020 |
| Manifest Number: | 014905621FLE |
| Generator EPA ID: | CAR000277616 |
| Name: | WALGREEN |
| Address: | 2201 ARDEN WAY |
| Address 2: | Not reported |
| City,State,Zip: | SACRAMENTO, CA 95825-3301 |
| Telephone: | Not reported |
| Contact: | Not reported |
| Contact Telephone: | 916-351-0980 |
| Contact Email: | Not reported |
| Transporter 1 EPA ID: | MNS000110924 |
| Transporter Name: | Stericycle Specialty Waste Solutions Inc |
| Transporter 1 Emergency Number: | Not reported |
| Transporter 2 EPA ID: | MNS000110924 |
| Transporter Name 2: | Stericycle Specialty Waste Solutions Inc |
| Transporter 2 Emergency Number: | Not reported |
| TSDF EPA ID: | CAD980884183 |
| TSDF Name: | GEM Rancho Cordova LLC |
| TSDF Address 1: | 11855 White Rock Road |
| TSDF Address 2: | Not reported |
| TSDF City,State,Zip: | Rancho Cordova, CA 95742 |
| TSDF Telephone: | Not reported |
| TSDFA EPA ID: | Not reported |
| Waste Code Description: | 311 - Not reported |
| RCRA Code: | P001 |
| Meth Code: | H141 - Not reported |
| Quantity Tons: | 0.0005 |
| Waste Quantity: | 1 |
| Quantity Unit: | P |
| | |
| Year: | 2021 |
| EM Manifest ID: | Not reported |
| Shipment Date: | 5/26/2020 |
| Shipment Date: | 5/26/2020 |
| Receipt Date: | 6/20/2020 |
| Manifest Number: | 014905621FLE |
| Generator EPA ID: | CAR000277616 |
| Name: | WALGREEN |
| Address: | 2201 ARDEN WAY |
| Address 2: | Not reported |
| City,State,Zip: | SACRAMENTO, CA 95825-3301 |
| Telephone: | Not reported |
| Contact: | Not reported |
| Contact Telephone: | 916-351-0980 |
| Contact Email: | Not reported |
| Transporter 1 EPA ID: | MNS000110924 |

**CAR000277616 (Continued)** **S101300799**

| | |
|---|---|
| Transporter Name: | Stericycle Specialty Waste Solutions Inc |
| Transporter 1 Emergency Number: | Not reported |
| Transporter 2 EPA ID: | MNS000110924 |
| Transporter Name 2: | Stericycle Specialty Waste Solutions Inc |
| Transporter 2 Emergency Number: | Not reported |
| TSDF EPA ID: | CAD980884183 |
| TSDF Name: | GEM Rancho Cordova LLC |
| TSDF Address 1: | 11855 White Rock Road |
| TSDF Address 2: | Not reported |
| TSDF City,State,Zip: | Rancho Cordova, CA 95742 |
| TSDF Telephone: | Not reported |
| TSDFA EPA ID: | Not reported |
| Waste Code Description: | 331 - Not reported |
| RCRA Code: | D001 |
| Meth Code: | H141 - Not reported |
| Quantity Tons: | 0.003 |
| Waste Quantity: | 6 |
| Quantity Unit: | P |

| | |
|---|---|
| Year: | 2021 |
| EM Manifest ID: | Not reported |
| Shipment Date: | 5/26/2020 |
| Shipment Date: | 5/26/2020 |
| Receipt Date: | 6/4/2020 |
| Manifest Number: | 014905623FLE |
| Generator EPA ID: | CAR000277616 |
| Name: | WALGREENS #6193 |
| Address: | 2201 ARDEN WAY |
| Address 2: | Not reported |
| City,State,Zip: | SACRAMENTO, CA 95825 |
| Telephone: | Not reported |
| Contact: | Not reported |
| Contact Telephone: | 916-929-7322 |
| Contact Email: | Not reported |
| Transporter 1 EPA ID: | MNS000110924 |
| Transporter Name: | STERICYCLE SPECIALTY WASTE SOLUTIONS INC |
| Transporter 1 Emergency Number: | Not reported |
| Transporter 2 EPA ID: | CAR000175422 |
| Transporter Name 2: | WORLDWIDE RECOVERY SYSTEM INC |
| Transporter 2 Emergency Number: | Not reported |
| TSDF EPA ID: | AZR000515924 |
| TSDF Name: | YUMA YES WASTE TRANSFER FACILITY |
| TSDF Address 1: | 2730 E 13TH ST |
| TSDF Address 2: | Not reported |
| TSDF City,State,Zip: | YUMA, AZ 85365-1901 |
| TSDF Telephone: | Not reported |
| TSDFA EPA ID: | Not reported |
| Waste Code Description: | 352 - Not reported |
| RCRA Code: | Not reported |
| Meth Code: | H141 - Not reported |
| Quantity Tons: | 0.0225 |
| Waste Quantity: | 45 |
| Quantity Unit: | P |

| | |
|---|---|
| Year: | 2021 |
| EM Manifest ID: | Not reported |
| Shipment Date: | 4/14/2020 |

**CAR000277616 (Continued)** **S101300799**

| | |
|---|---|
| Shipment Date: | 4/14/2020 |
| Receipt Date: | 4/28/2020 |
| Manifest Number: | 014404852FLE |
| Generator EPA ID: | CAR000277616 |
| Name: | WALGREENS #6193 |
| Address: | 2201 ARDEN WAY |
| Address 2: | Not reported |
| City,State,Zip: | SACRAMENTO, CA 95825 |
| Telephone: | Not reported |
| Contact: | Not reported |
| Contact Telephone: | 916-929-7322 |
| Contact Email: | Not reported |
| Transporter 1 EPA ID: | MNS000110924 |
| Transporter Name: | STERICYCLE SPECIALTY WASTE SOLUTIONS INC |
| Transporter 1 Emergency Number: | Not reported |
| Transporter 2 EPA ID: | CAR000175422 |
| Transporter Name 2: | WORLDWIDE RECOVERY SYSTEM INC |
| Transporter 2 Emergency Number: | Not reported |
| TSDF EPA ID: | AZR000515924 |
| TSDF Name: | YUMA YES WASTE TRANSFER FACILITY |
| TSDF Address 1: | 2730 E 13TH ST |
| TSDF Address 2: | Not reported |
| TSDF City,State,Zip: | YUMA, AZ 85365-1901 |
| TSDF Telephone: | Not reported |
| TSDFA EPA ID: | Not reported |
| Waste Code Description: | 331 - Not reported |
| RCRA Code: | Not reported |
| Meth Code: | H141 - Not reported |
| Quantity Tons: | 0.0425 |
| Waste Quantity: | 85 |
| Quantity Unit: | P |

| | |
|---|---|
| Year: | 2021 |
| EM Manifest ID: | Not reported |
| Shipment Date: | 4/14/2020 |
| Shipment Date: | 4/14/2020 |
| Receipt Date: | 4/27/2020 |
| Manifest Number: | 014404851FLE |
| Generator EPA ID: | CAR000277616 |
| Name: | WALGREEN |
| Address: | 2201 ARDEN WAY |
| Address 2: | Not reported |
| City,State,Zip: | SACRAMENTO, CA 95825-3301 |
| Telephone: | Not reported |
| Contact: | Not reported |
| Contact Telephone: | 775-575-2760 |
| Contact Email: | Not reported |
| Transporter 1 EPA ID: | MNS000110924 |
| Transporter Name: | Stericycle Specialty Waste Solutions Inc |
| Transporter 1 Emergency Number: | Not reported |
| Transporter 2 EPA ID: | MNS000110924 |
| Transporter Name 2: | Stericycle Specialty Waste Solutions Inc |
| Transporter 2 Emergency Number: | Not reported |
| TSDF EPA ID: | NVD980895338 |
| TSDF Name: | 21st Century Environmental Management of Nevada, LLC |
| TSDF Address 1: | 2095 Newlands Drive East |
| TSDF Address 2: | Not reported |

**CAR000277616 (Continued)** **S101300799**

| | |
|---|---|
| TSDF City,State,Zip: | Fernley, NV 89408 |
| TSDF Telephone: | Not reported |
| TSDFA EPA ID: | Not reported |
| Waste Code Description: | 331 - Not reported |
| RCRA Code: | D001 |
| Meth Code: | H141 - Not reported |
| Quantity Tons: | 0.006 |
| Waste Quantity: | 12 |
| Quantity Unit: | P |

| | |
|---|---|
| Year: | 2021 |
| EM Manifest ID: | Not reported |
| Shipment Date: | 4/14/2020 |
| Shipment Date: | 4/14/2020 |
| Receipt Date: | 4/23/2020 |
| Manifest Number: | 014404850FLE |
| Generator EPA ID: | CAR000277616 |
| Name: | WALGREEN |
| Address: | 2201 ARDEN WAY |
| Address 2: | Not reported |
| City,State,Zip: | SACRAMENTO, CA 95825-3301 |
| Telephone: | Not reported |
| Contact: | Not reported |
| Contact Telephone: | 916-351-0980 |
| Contact Email: | Not reported |
| Transporter 1 EPA ID: | MNS000110924 |
| Transporter Name: | Stericycle Specialty Waste Solutions Inc |
| Transporter 1 Emergency Number: | Not reported |
| Transporter 2 EPA ID: | MNS000110924 |
| Transporter Name 2: | Stericycle Specialty Waste Solutions Inc |
| Transporter 2 Emergency Number: | Not reported |
| TSDF EPA ID: | CAD980884183 |
| TSDF Name: | GEM Rancho Cordova LLC |
| TSDF Address 1: | 11855 White Rock Road |
| TSDF Address 2: | Not reported |
| TSDF City,State,Zip: | Rancho Cordova, CA 95742 |
| TSDF Telephone: | Not reported |
| TSDFA EPA ID: | Not reported |
| Waste Code Description: | 311 - Not reported |
| RCRA Code: | D007,D010 |
| Meth Code: | H141 - Not reported |
| Quantity Tons: | 0.0015 |
| Waste Quantity: | 3 |
| Quantity Unit: | P |

Additional Information:

| | |
|---|---|
| Year: | 2020 |
| EM Manifest ID: | Not reported |
| Shipment Date: | 5/26/2020 |
| Shipment Date: | 5/26/2020 |
| Receipt Date: | 6/4/2020 |
| Manifest Number: | 014905622FLE |
| Generator EPA ID: | CAR000277616 |
| Name: | WALGREEN |
| Address: | 2201 ARDEN WAY |
| Address 2: | Not reported |
| City,State,Zip: | SACRAMENTO, CA 95825-3301 |

**CAR000277616 (Continued)** **S101300799**

| | |
|---|---|
| Telephone: | Not reported |
| Contact: | Not reported |
| Contact Telephone: | 775-575-2760 |
| Contact Email: | Not reported |
| Transporter 1 EPA ID: | MNS000110924 |
| Transporter Name: | Stericycle Specialty Waste Solutions Inc |
| Transporter 1 Emergency Number: | Not reported |
| Transporter 2 EPA ID: | MNS000110924 |
| Transporter Name 2: | Stericycle Specialty Waste Solutions Inc |
| Transporter 2 Emergency Number: | Not reported |
| TSDF EPA ID: | NVD980895338 |
| TSDF Name: | 21st Century Environmental Management of Nevada, LLC |
| TSDF Address 1: | 2095 Newlands Drive East |
| TSDF Address 2: | Not reported |
| TSDF City,State,Zip: | Fernley, NV 89408 |
| TSDF Telephone: | Not reported |
| TSDFA EPA ID: | Not reported |
| Waste Code Description: | 122 - Not reported |
| RCRA Code: | D002 |
| Meth Code: | H121 - Not reported |
| Quantity Tons: | 0.0015 |
| Waste Quantity: | 3 |
| Quantity Unit: | P |

| | |
|---|---|
| Year: | 2020 |
| EM Manifest ID: | Not reported |
| Shipment Date: | 5/26/2020 |
| Shipment Date: | 5/26/2020 |
| Receipt Date: | 6/4/2020 |
| Manifest Number: | 014905622FLE |
| Generator EPA ID: | CAR000277616 |
| Name: | WALGREEN |
| Address: | 2201 ARDEN WAY |
| Address 2: | Not reported |
| City,State,Zip: | SACRAMENTO, CA 95825-3301 |
| Telephone: | Not reported |
| Contact: | Not reported |
| Contact Telephone: | 775-575-2760 |
| Contact Email: | Not reported |
| Transporter 1 EPA ID: | MNS000110924 |
| Transporter Name: | Stericycle Specialty Waste Solutions Inc |
| Transporter 1 Emergency Number: | Not reported |
| Transporter 2 EPA ID: | MNS000110924 |
| Transporter Name 2: | Stericycle Specialty Waste Solutions Inc |
| Transporter 2 Emergency Number: | Not reported |
| TSDF EPA ID: | NVD980895338 |
| TSDF Name: | 21st Century Environmental Management of Nevada, LLC |
| TSDF Address 1: | 2095 Newlands Drive East |
| TSDF Address 2: | Not reported |
| TSDF City,State,Zip: | Fernley, NV 89408 |
| TSDF Telephone: | Not reported |
| TSDFA EPA ID: | Not reported |
| Waste Code Description: | 331 - Not reported |
| RCRA Code: | D001 |
| Meth Code: | H141 - Not reported |
| Quantity Tons: | 0.007 |
| Waste Quantity: | 14 |

**CAR000277616 (Continued)** **S101300799**

| | |
|---|---|
| Quantity Unit: | P |
| | |
| Year: | 2020 |
| EM Manifest ID: | Not reported |
| Shipment Date: | 5/26/2020 |
| Shipment Date: | 5/26/2020 |
| Receipt Date: | 6/20/2020 |
| Manifest Number: | 014905621FLE |
| Generator EPA ID: | CAR000277616 |
| Name: | WALGREEN |
| Address: | 2201 ARDEN WAY |
| Address 2: | Not reported |
| City,State,Zip: | SACRAMENTO, CA 95825-3301 |
| Telephone: | Not reported |
| Contact: | Not reported |
| Contact Telephone: | 916-351-0980 |
| Contact Email: | Not reported |
| Transporter 1 EPA ID: | MNS000110924 |
| Transporter Name: | Stericycle Specialty Waste Solutions Inc |
| Transporter 1 Emergency Number: | Not reported |
| Transporter 2 EPA ID: | MNS000110924 |
| Transporter Name 2: | Stericycle Specialty Waste Solutions Inc |
| Transporter 2 Emergency Number: | Not reported |
| TSDF EPA ID: | CAD980884183 |
| TSDF Name: | GEM Rancho Cordova LLC |
| TSDF Address 1: | 11855 White Rock Road |
| TSDF Address 2: | Not reported |
| TSDF City,State,Zip: | Rancho Cordova, CA 95742 |
| TSDF Telephone: | Not reported |
| TSDFA EPA ID: | Not reported |
| Waste Code Description: | 311 - Not reported |
| RCRA Code: | D005,D022,D024, |
| Meth Code: | H141 - Not reported |
| Quantity Tons: | 0.003 |
| Waste Quantity: | 6 |
| Quantity Unit: | P |
| | |
| Year: | 2020 |
| EM Manifest ID: | Not reported |
| Shipment Date: | 5/26/2020 |
| Shipment Date: | 5/26/2020 |
| Receipt Date: | 6/20/2020 |
| Manifest Number: | 014905621FLE |
| Generator EPA ID: | CAR000277616 |
| Name: | WALGREEN |
| Address: | 2201 ARDEN WAY |
| Address 2: | Not reported |
| City,State,Zip: | SACRAMENTO, CA 95825-3301 |
| Telephone: | Not reported |
| Contact: | Not reported |
| Contact Telephone: | 916-351-0980 |
| Contact Email: | Not reported |
| Transporter 1 EPA ID: | MNS000110924 |
| Transporter Name: | Stericycle Specialty Waste Solutions Inc |
| Transporter 1 Emergency Number: | Not reported |
| Transporter 2 EPA ID: | MNS000110924 |
| Transporter Name 2: | Stericycle Specialty Waste Solutions Inc |

**CAR000277616 (Continued)** **S101300799**

| | |
|---|---|
| Transporter 2 Emergency Number: | Not reported |
| TSDF EPA ID: | CAD980884183 |
| TSDF Name: | GEM Rancho Cordova LLC |
| TSDF Address 1: | 11855 White Rock Road |
| TSDF Address 2: | Not reported |
| TSDF City,State,Zip: | Rancho Cordova, CA 95742 |
| TSDF Telephone: | Not reported |
| TSDFA EPA ID: | Not reported |
| Waste Code Description: | 331 - Not reported |
| RCRA Code: | D001 |
| Meth Code: | H141 - Not reported |
| Quantity Tons: | 0.003 |
| Waste Quantity: | 6 |
| Quantity Unit: | P |

| | |
|---|---|
| Year: | 2020 |
| EM Manifest ID: | Not reported |
| Shipment Date: | 5/26/2020 |
| Shipment Date: | 5/26/2020 |
| Receipt Date: | 6/20/2020 |
| Manifest Number: | 014905621FLE |
| Generator EPA ID: | CAR000277616 |
| Name: | WALGREEN |
| Address: | 2201 ARDEN WAY |
| Address 2: | Not reported |
| City,State,Zip: | SACRAMENTO, CA 95825-3301 |
| Telephone: | Not reported |
| Contact: | Not reported |
| Contact Telephone: | 916-351-0980 |
| Contact Email: | Not reported |
| Transporter 1 EPA ID: | MNS000110924 |
| Transporter Name: | Stericycle Specialty Waste Solutions Inc |
| Transporter 1 Emergency Number: | Not reported |
| Transporter 2 EPA ID: | MNS000110924 |
| Transporter Name 2: | Stericycle Specialty Waste Solutions Inc |
| Transporter 2 Emergency Number: | Not reported |
| TSDF EPA ID: | CAD980884183 |
| TSDF Name: | GEM Rancho Cordova LLC |
| TSDF Address 1: | 11855 White Rock Road |
| TSDF Address 2: | Not reported |
| TSDF City,State,Zip: | Rancho Cordova, CA 95742 |
| TSDF Telephone: | Not reported |
| TSDFA EPA ID: | Not reported |
| Waste Code Description: | 311 - Not reported |
| RCRA Code: | P001 |
| Meth Code: | H141 - Not reported |
| Quantity Tons: | 0.0005 |
| Waste Quantity: | 1 |
| Quantity Unit: | P |

| | |
|---|---|
| Year: | 2020 |
| EM Manifest ID: | Not reported |
| Shipment Date: | 5/26/2020 |
| Shipment Date: | 5/26/2020 |
| Receipt Date: | 6/4/2020 |
| Manifest Number: | 014905623FLE |
| Generator EPA ID: | CAR000277616 |

**CAR000277616 (Continued)** **S101300799**

| | |
|---|---|
| Name: | WALGREENS #6193 |
| Address: | 2201 ARDEN WAY |
| Address 2: | Not reported |
| City,State,Zip: | SACRAMENTO, CA 95825 |
| Telephone: | Not reported |
| Contact: | Not reported |
| Contact Telephone: | 916-929-7322 |
| Contact Email: | Not reported |
| Transporter 1 EPA ID: | MNS000110924 |
| Transporter Name: | STERICYCLE SPECIALTY WASTE SOLUTIONS INC |
| Transporter 1 Emergency Number: | Not reported |
| Transporter 2 EPA ID: | CAR000175422 |
| Transporter Name 2: | WORLDWIDE RECOVERY SYSTEM INC |
| Transporter 2 Emergency Number: | Not reported |
| TSDF EPA ID: | AZR000515924 |
| TSDF Name: | YUMA YES WASTE TRANSFER FACILITY |
| TSDF Address 1: | 2730 E 13TH ST |
| TSDF Address 2: | Not reported |
| TSDF City,State,Zip: | YUMA, AZ 85365-1901 |
| TSDF Telephone: | Not reported |
| TSDFA EPA ID: | Not reported |
| Waste Code Description: | 331 - Not reported |
| RCRA Code: | Not reported |
| Meth Code: | H141 - Not reported |
| Quantity Tons: | 0.023 |
| Waste Quantity: | 46 |
| Quantity Unit: | P |

| | |
|---|---|
| Year: | 2020 |
| EM Manifest ID: | Not reported |
| Shipment Date: | 5/26/2020 |
| Shipment Date: | 5/26/2020 |
| Receipt Date: | 6/4/2020 |
| Manifest Number: | 014905623FLE |
| Generator EPA ID: | CAR000277616 |
| Name: | WALGREENS #6193 |
| Address: | 2201 ARDEN WAY |
| Address 2: | Not reported |
| City,State,Zip: | SACRAMENTO, CA 95825 |
| Telephone: | Not reported |
| Contact: | Not reported |
| Contact Telephone: | 916-929-7322 |
| Contact Email: | Not reported |
| Transporter 1 EPA ID: | MNS000110924 |
| Transporter Name: | STERICYCLE SPECIALTY WASTE SOLUTIONS INC |
| Transporter 1 Emergency Number: | Not reported |
| Transporter 2 EPA ID: | CAR000175422 |
| Transporter Name 2: | WORLDWIDE RECOVERY SYSTEM INC |
| Transporter 2 Emergency Number: | Not reported |
| TSDF EPA ID: | AZR000515924 |
| TSDF Name: | YUMA YES WASTE TRANSFER FACILITY |
| TSDF Address 1: | 2730 E 13TH ST |
| TSDF Address 2: | Not reported |
| TSDF City,State,Zip: | YUMA, AZ 85365-1901 |
| TSDF Telephone: | Not reported |
| TSDFA EPA ID: | Not reported |
| Waste Code Description: | 352 - Not reported |

**CAR000277616 (Continued)** **S101300799**

| | |
|---|---|
| RCRA Code: | Not reported |
| Meth Code: | H141 - Not reported |
| Quantity Tons: | 0.0225 |
| Waste Quantity: | 45 |
| Quantity Unit: | P |
| | |
| Year: | 2020 |
| EM Manifest ID: | Not reported |
| Shipment Date: | 4/14/2020 |
| Shipment Date: | 4/14/2020 |
| Receipt Date: | 4/23/2020 |
| Manifest Number: | 014404850FLE |
| Generator EPA ID: | CAR000277616 |
| Name: | WALGREEN |
| Address: | 2201 ARDEN WAY |
| Address 2: | Not reported |
| City,State,Zip: | SACRAMENTO, CA 95825-3301 |
| Telephone: | Not reported |
| Contact: | Not reported |
| Contact Telephone: | 916-351-0980 |
| Contact Email: | Not reported |
| Transporter 1 EPA ID: | MNS000110924 |
| Transporter Name: | Stericycle Specialty Waste Solutions Inc |
| Transporter 1 Emergency Number: | Not reported |
| Transporter 2 EPA ID: | MNS000110924 |
| Transporter Name 2: | Stericycle Specialty Waste Solutions Inc |
| Transporter 2 Emergency Number: | Not reported |
| TSDF EPA ID: | CAD980884183 |
| TSDF Name: | GEM Rancho Cordova LLC |
| TSDF Address 1: | 11855 White Rock Road |
| TSDF Address 2: | Not reported |
| TSDF City,State,Zip: | Rancho Cordova, CA 95742 |
| TSDF Telephone: | Not reported |
| TSDFA EPA ID: | Not reported |
| Waste Code Description: | 311 - Not reported |
| RCRA Code: | P001 |
| Meth Code: | H141 - Not reported |
| Quantity Tons: | 0.0005 |
| Waste Quantity: | 1 |
| Quantity Unit: | P |
| | |
| Year: | 2020 |
| EM Manifest ID: | Not reported |
| Shipment Date: | 4/14/2020 |
| Shipment Date: | 4/14/2020 |
| Receipt Date: | 4/23/2020 |
| Manifest Number: | 014404850FLE |
| Generator EPA ID: | CAR000277616 |
| Name: | WALGREEN |
| Address: | 2201 ARDEN WAY |
| Address 2: | Not reported |
| City,State,Zip: | SACRAMENTO, CA 95825-3301 |
| Telephone: | Not reported |
| Contact: | Not reported |
| Contact Telephone: | 916-351-0980 |
| Contact Email: | Not reported |
| Transporter 1 EPA ID: | MNS000110924 |

**CAR000277616 (Continued)** **S101300799**

| | |
|---|---|
| Transporter Name: | Stericycle Specialty Waste Solutions Inc |
| Transporter 1 Emergency Number: | Not reported |
| Transporter 2 EPA ID: | MNS000110924 |
| Transporter Name 2: | Stericycle Specialty Waste Solutions Inc |
| Transporter 2 Emergency Number: | Not reported |
| TSDF EPA ID: | CAD980884183 |
| TSDF Name: | GEM Rancho Cordova LLC |
| TSDF Address 1: | 11855 White Rock Road |
| TSDF Address 2: | Not reported |
| TSDF City,State,Zip: | Rancho Cordova, CA 95742 |
| TSDF Telephone: | Not reported |
| TSDFA EPA ID: | Not reported |
| Waste Code Description: | 311 - Not reported |
| RCRA Code: | P075 |
| Meth Code: | H141 - Not reported |
| Quantity Tons: | 0.001 |
| Waste Quantity: | 2 |
| Quantity Unit: | P |

| | |
|---|---|
| Year: | 2020 |
| EM Manifest ID: | Not reported |
| Shipment Date: | 4/14/2020 |
| Shipment Date: | 4/14/2020 |
| Receipt Date: | 4/23/2020 |
| Manifest Number: | 014404850FLE |
| Generator EPA ID: | CAR000277616 |
| Name: | WALGREEN |
| Address: | 2201 ARDEN WAY |
| Address 2: | Not reported |
| City,State,Zip: | SACRAMENTO, CA 95825-3301 |
| Telephone: | Not reported |
| Contact: | Not reported |
| Contact Telephone: | 916-351-0980 |
| Contact Email: | Not reported |
| Transporter 1 EPA ID: | MNS000110924 |
| Transporter Name: | Stericycle Specialty Waste Solutions Inc |
| Transporter 1 Emergency Number: | Not reported |
| Transporter 2 EPA ID: | MNS000110924 |
| Transporter Name 2: | Stericycle Specialty Waste Solutions Inc |
| Transporter 2 Emergency Number: | Not reported |
| TSDF EPA ID: | CAD980884183 |
| TSDF Name: | GEM Rancho Cordova LLC |
| TSDF Address 1: | 11855 White Rock Road |
| TSDF Address 2: | Not reported |
| TSDF City,State,Zip: | Rancho Cordova, CA 95742 |
| TSDF Telephone: | Not reported |
| TSDFA EPA ID: | Not reported |
| Waste Code Description: | 331 - Not reported |
| RCRA Code: | D001 |
| Meth Code: | H141 - Not reported |
| Quantity Tons: | 0.005 |
| Waste Quantity: | 10 |
| Quantity Unit: | P |

Additional Information:

| | |
|---|---|
| Year: | 2019 |
| EM Manifest ID: | 674903 |

**CAR000277616 (Continued)** **S101300799**

| | |
|---|---|
| Shipment Date: | 9/17/2019 |
| Shipment Date: | 9/17/2019 |
| Receipt Date: | 10/16/2019 |
| Manifest Number: | 013692363FLE |
| Generator EPA ID: | CAR000277616 |
| Name: | WALGREEN |
| Address: | 2201 ARDEN WAY |
| Address 2: | Not reported |
| City,State,Zip: | SACRAMENTO 95825-3301 |
| Telephone: | 877-577-2669 |
| Contact: | Not reported |
| Contact Telephone: | 775-575-2760 |
| Contact Email: | Not reported |
| Transporter 1 EPA ID: | MNS000110924 |
| Transporter Name: | Not reported |
| Transporter 1 Emergency Number: | Not reported |
| Transporter 2 EPA ID: | MNS000110924 |
| Transporter Name 2: | Not reported |
| Transporter 2 Emergency Number: | Not reported |
| TSDF EPA ID: | NVD980895338 |
| TSDF Name: | 21st Century Environmental Management of Nevada, LLC |
| TSDF Address 1: | 2095 Newlands Drive East |
| TSDF Address 2: | Not reported |
| TSDF City,State,Zip: | Fernley 89408 |
| TSDF Telephone: | Not reported |
| TSDFA EPA ID: | Not reported |
| Waste Code Description: | - Not reported |
| RCRA Code: | Not reported |
| Meth Code: | - Not reported |
| Quantity Tons: | Not reported |
| Waste Quantity: | Not reported |
| Quantity Unit: | Not reported |

Federal:

| | |
|---|---|
| Year: | 2019 |
| EM Manifest ID: | 674903 |
| Generator EPA ID: | CAR000277616 |
| Shipment Date: | 2019-09-17 |
| Manifest Number: | 013692363FLE |
| Line Number: | 1 |
| Method Code: | H141 |
| Quantity Tons: | 0.01700 |
| Quantity Waste: | 34.000000 |
| Quantity Unit: | P |
| Number of Containers: | 1 |
| Type of Container: | Fiberboard or plastic drums, barrels, kegs |
| Quantity Type: | Pounds |
| Federal Code: | D001 |

State:

| | |
|---|---|
| Year: | 2019 |
| EM Manifest ID: | 674903 |
| Generator EPA ID: | CAR000277616 |
| Shipment Date: | 2019-09-17 |
| Manifest Number: | 013692363FLE |
| Line Number: | 1 |
| Method Code: | H141 |

**CAR000277616 (Continued)** **S101300799**

| | |
|---|---|
| Quantity Tons: | 0.01700 |
| Quantity Waste: | 34.000000 |
| Quantity Unit: | P |
| Number of Containers: | 1 |
| Type of Container: | Fiberboard or plastic drums, barrels, kegs |
| Quantity Type: | Pounds |
| State Code: | 331 |

| | |
|---|---|
| Year: | 2019 |
| EM Manifest ID: | 672950 |
| Shipment Date: | 9/17/2019 |
| Shipment Date: | 9/17/2019 |
| Receipt Date: | 10/1/2019 |
| Manifest Number: | 013692364FLE |
| Generator EPA ID: | CAR000277616 |
| Name: | WALGREENS #6193 |
| Address: | 2201 ARDEN WAY |
| Address 2: | Not reported |
| City,State,Zip: | SACRAMENTO 95825 |
| Telephone: | 877-577-2669 |
| Contact: | Not reported |
| Contact Telephone: | 916-929-7322 |
| Contact Email: | Not reported |
| Transporter 1 EPA ID: | MNS000110924 |
| Transporter Name: | Not reported |
| Transporter 1 Emergency Number: | Not reported |
| Transporter 2 EPA ID: | CAR000175422 |
| Transporter Name 2: | Not reported |
| Transporter 2 Emergency Number: | Not reported |
| TSDF EPA ID: | AZR000515924 |
| TSDF Name: | YUMA YES WASTE TRANSFER FACILITY |
| TSDF Address 1: | 2730 E 13TH ST |
| TSDF Address 2: | Not reported |
| TSDF City,State,Zip: | YUMA 85365-1901 |
| TSDF Telephone: | Not reported |
| TSDFA EPA ID: | Not reported |
| Waste Code Description: | - Not reported |
| RCRA Code: | Not reported |
| Meth Code: | - Not reported |
| Quantity Tons: | Not reported |
| Waste Quantity: | Not reported |
| Quantity Unit: | Not reported |

State:

| | |
|---|---|
| Year: | 2019 |
| EM Manifest ID: | 672950 |
| Generator EPA ID: | CAR000277616 |
| Shipment Date: | 2019-09-17 |
| Manifest Number: | 013692364FLE |
| Line Number: | 1 |
| Method Code: | H141 |
| Quantity Tons: | 0.05850 |
| Quantity Waste: | 117.000000 |
| Quantity Unit: | P |
| Number of Containers: | 1 |
| Type of Container: | Fiberboard or plastic drums, barrels, kegs |
| Quantity Type: | Pounds |

**CAR000277616 (Continued)** **S101300799**

State Code: 331

Year: 2019
EM Manifest ID: 399895
Shipment Date: 8/2/2018
Shipment Date: 8/2/2018
Receipt Date: 8/18/2018
Manifest Number: 011490711FLE
Generator EPA ID: CAR000277616
Name: WALGREENS #6193
Address: 2201 ARDEN WAY
Address 2: Not reported
City,State,Zip: SACRAMENTO 95825
Telephone: 877-577-2669
Contact: Not reported
Contact Telephone: 916-929-7322
Contact Email: Not reported
Transporter 1 EPA ID: MNS000110924
Transporter Name: Not reported
Transporter 1 Emergency Number: Not reported
Transporter 2 EPA ID: CAR000175422
Transporter Name 2: Not reported
Transporter 2 Emergency Number: Not reported
TSDF EPA ID: AZR000515924
TSDF Name: YUMA YES WASTE TRANSFER FACILITY
TSDF Address 1: 2730 E 13TH ST
TSDF Address 2: Not reported
TSDF City,State,Zip: YUMA 85365-1901
TSDF Telephone: Not reported
TSDFA EPA ID: Not reported
Waste Code Description: - Not reported
RCRA Code: Not reported
Meth Code: - Not reported
Quantity Tons: Not reported
Waste Quantity: Not reported
Quantity Unit: Not reported

State:
Year: 2019
EM Manifest ID: 399895
Generator EPA ID: CAR000277616
Shipment Date: 2018-08-02
Manifest Number: 011490711FLE
Line Number: 1
Method Code: H141
Quantity Tons: 0.01100
Quantity Waste: 22.000000
Quantity Unit: P
Number of Containers: 1
Type of Container: Fiber or plastic boxes, cartons, cases
Quantity Type: Pounds
State Code: 352

Year: 2019
EM Manifest ID: 399895
Generator EPA ID: CAR000277616
Shipment Date: 2018-08-02

**CAR000277616 (Continued)** **S101300799**

| | |
|---|---|
| Manifest Number: | 011490711FLE |
| Line Number: | 2 |
| Method Code: | H141 |
| Quantity Tons: | 0.01650 |
| Quantity Waste: | 33.000000 |
| Quantity Unit: | P |
| Number of Containers: | 1 |
| Type of Container: | Fiber or plastic boxes, cartons, cases |
| Quantity Type: | Pounds |
| State Code: | 331 |

| | |
|---|---|
| Year: | 2019 |
| EM Manifest ID: | e9466c90-6fc5-484e-811b-b11476ba869e |
| Shipment Date: | 7/26/2019 |
| Shipment Date: | 7/26/2019 |
| Receipt Date: | 8/15/2019 |
| Manifest Number: | 013656940FLE |
| Generator EPA ID: | CAR000277616 |
| Name: | WALGREEN |
| Address: | 2201 ARDEN WAY |
| Address 2: | Not reported |
| City,State,Zip: | SACRAMENTO 95825-3301 |
| Telephone: | 877-577-2669 |
| Contact: | Not reported |
| Contact Telephone: | 775-575-2760 |
| Contact Email: | Not reported |
| Transporter 1 EPA ID: | MNS000110924 |
| Transporter Name: | Not reported |
| Transporter 1 Emergency Number: | Not reported |
| Transporter 2 EPA ID: | MNS000110924 |
| Transporter Name 2: | Not reported |
| Transporter 2 Emergency Number: | Not reported |
| TSDF EPA ID: | NVD980895338 |
| TSDF Name: | 21st Century Environmental Management of Nevada, LLC |
| TSDF Address 1: | 2095 Newlands Drive East |
| TSDF Address 2: | Not reported |
| TSDF City,State,Zip: | Fernley 89408 |
| TSDF Telephone: | Not reported |
| TSDFA EPA ID: | Not reported |
| Waste Code Description: | - Not reported |
| RCRA Code: | Not reported |
| Meth Code: | - Not reported |
| Quantity Tons: | Not reported |
| Waste Quantity: | Not reported |
| Quantity Unit: | Not reported |

Federal:

| | |
|---|---|
| Year: | 2019 |
| EM Manifest ID: | e9466c90-6fc5-484e-811b-b11476ba869e |
| Generator EPA ID: | CAR000277616 |
| Shipment Date: | 2019-07-26 |
| Manifest Number: | 013656940FLE |
| Line Number: | 1 |
| Method Code: | H141 |
| Quantity Tons: | 0.00600 |
| Quantity Waste: | 12.000000 |
| Quantity Unit: | P |

**CAR000277616 (Continued)** **S101300799**

| | |
|---|---|
| Number of Containers: | 1 |
| Type of Container: | Fiber or plastic boxes, cartons, cases |
| Quantity Type: | Pounds |
| Federal Code: | D007 |
| | |
| Year: | 2019 |
| EM Manifest ID: | e9466c90-6fc5-484e-811b-b11476ba869e |
| Generator EPA ID: | CAR000277616 |
| Shipment Date: | 2019-07-26 |
| Manifest Number: | 013656940FLE |
| Line Number: | 1 |
| Method Code: | H141 |
| Quantity Tons: | 0.00600 |
| Quantity Waste: | 12.000000 |
| Quantity Unit: | P |
| Number of Containers: | 1 |
| Type of Container: | Fiber or plastic boxes, cartons, cases |
| Quantity Type: | Pounds |
| Federal Code: | D010 |
| | |
| Year: | 2019 |
| EM Manifest ID: | e9466c90-6fc5-484e-811b-b11476ba869e |
| Generator EPA ID: | CAR000277616 |
| Shipment Date: | 2019-07-26 |
| Manifest Number: | 013656940FLE |
| Line Number: | 2 |
| Method Code: | H141 |
| Quantity Tons: | 0.00250 |
| Quantity Waste: | 5.000000 |
| Quantity Unit: | P |
| Number of Containers: | 1 |
| Type of Container: | Fiber or plastic boxes, cartons, cases |
| Quantity Type: | Pounds |
| Federal Code: | D007 |
| | |
| Year: | 2019 |
| EM Manifest ID: | e9466c90-6fc5-484e-811b-b11476ba869e |
| Generator EPA ID: | CAR000277616 |
| Shipment Date: | 2019-07-26 |
| Manifest Number: | 013656940FLE |
| Line Number: | 2 |
| Method Code: | H141 |
| Quantity Tons: | 0.00250 |
| Quantity Waste: | 5.000000 |
| Quantity Unit: | P |
| Number of Containers: | 1 |
| Type of Container: | Fiber or plastic boxes, cartons, cases |
| Quantity Type: | Pounds |
| Federal Code: | D010 |
| | |
| Year: | 2019 |
| EM Manifest ID: | e9466c90-6fc5-484e-811b-b11476ba869e |
| Generator EPA ID: | CAR000277616 |
| Shipment Date: | 2019-07-26 |
| Manifest Number: | 013656940FLE |
| Line Number: | 3 |
| Method Code: | H141 |

**CAR000277616 (Continued)** **S101300799**

| | |
|---|---|
| Quantity Tons: | 0.00050 |
| Quantity Waste: | 1.000000 |
| Quantity Unit: | P |
| Number of Containers: | 1 |
| Type of Container: | Fiber or plastic boxes, cartons, cases |
| Quantity Type: | Pounds |
| Federal Code: | D001 |

State:

| | |
|---|---|
| Year: | 2019 |
| EM Manifest ID: | e9466c90-6fc5-484e-811b-b11476ba869e |
| Generator EPA ID: | CAR000277616 |
| Shipment Date: | 2019-07-26 |
| Manifest Number: | 013656940FLE |
| Line Number: | 1 |
| Method Code: | H141 |
| Quantity Tons: | 0.00600 |
| Quantity Waste: | 12.000000 |
| Quantity Unit: | P |
| Number of Containers: | 1 |
| Type of Container: | Fiber or plastic boxes, cartons, cases |
| Quantity Type: | Pounds |
| State Code: | 311 |

| | |
|---|---|
| Year: | 2019 |
| EM Manifest ID: | e9466c90-6fc5-484e-811b-b11476ba869e |
| Generator EPA ID: | CAR000277616 |
| Shipment Date: | 2019-07-26 |
| Manifest Number: | 013656940FLE |
| Line Number: | 2 |
| Method Code: | H141 |
| Quantity Tons: | 0.00250 |
| Quantity Waste: | 5.000000 |
| Quantity Unit: | P |
| Number of Containers: | 1 |
| Type of Container: | Fiber or plastic boxes, cartons, cases |
| Quantity Type: | Pounds |
| State Code: | 311 |

| | |
|---|---|
| Year: | 2019 |
| EM Manifest ID: | e9466c90-6fc5-484e-811b-b11476ba869e |
| Generator EPA ID: | CAR000277616 |
| Shipment Date: | 2019-07-26 |
| Manifest Number: | 013656940FLE |
| Line Number: | 3 |
| Method Code: | H141 |
| Quantity Tons: | 0.00050 |
| Quantity Waste: | 1.000000 |
| Quantity Unit: | P |
| Number of Containers: | 1 |
| Type of Container: | Fiber or plastic boxes, cartons, cases |
| Quantity Type: | Pounds |
| State Code: | 331 |

| | |
|---|---|
| Year: | 2019 |
| EM Manifest ID: | 501573 |

**CAR000277616 (Continued)** **S101300799**

| | |
|---|---|
| Shipment Date: | 7/18/2019 |
| Shipment Date: | 7/18/2019 |
| Receipt Date: | 8/6/2019 |
| Manifest Number: | 012038852FLE |
| Generator EPA ID: | CAR000277616 |
| Name: | WALGREENS #6193 |
| Address: | 2201 ARDEN WAY |
| Address 2: | Not reported |
| City,State,Zip: | SACRAMENTO 95825 |
| Telephone: | 877-577-2669 |
| Contact: | Not reported |
| Contact Telephone: | 916-929-7322 |
| Contact Email: | Not reported |
| Transporter 1 EPA ID: | MNS000110924 |
| Transporter Name: | Not reported |
| Transporter 1 Emergency Number: | Not reported |
| Transporter 2 EPA ID: | CAR000175422 |
| Transporter Name 2: | Not reported |
| Transporter 2 Emergency Number: | Not reported |
| TSDF EPA ID: | AZR000515924 |
| TSDF Name: | YUMA YES WASTE TRANSFER FACILITY |
| TSDF Address 1: | 2730 E 13TH ST |
| TSDF Address 2: | Not reported |
| TSDF City,State,Zip: | YUMA 85365-1901 |
| TSDF Telephone: | Not reported |
| TSDFA EPA ID: | Not reported |
| Waste Code Description: | - Not reported |
| RCRA Code: | Not reported |
| Meth Code: | - Not reported |
| Quantity Tons: | Not reported |
| Waste Quantity: | Not reported |
| Quantity Unit: | Not reported |

State:

| | |
|---|---|
| Year: | 2019 |
| EM Manifest ID: | 501573 |
| Generator EPA ID: | CAR000277616 |
| Shipment Date: | 2019-07-18 |
| Manifest Number: | 012038852FLE |
| Line Number: | 1 |
| Method Code: | H141 |
| Quantity Tons: | 0.04400 |
| Quantity Waste: | 88.000000 |
| Quantity Unit: | P |
| Number of Containers: | 1 |
| Type of Container: | Fiberboard or plastic drums, barrels, kegs |
| Quantity Type: | Pounds |
| State Code: | 331 |

| | |
|---|---|
| Year: | 2019 |
| EM Manifest ID: | 501573 |
| Generator EPA ID: | CAR000277616 |
| Shipment Date: | 2019-07-18 |
| Manifest Number: | 012038852FLE |
| Line Number: | 2 |
| Method Code: | H141 |
| Quantity Tons: | 0.03750 |
| Quantity Waste: | 75.000000 |

**CAR000277616 (Continued)** **S101300799**

| | |
|---|---|
| Quantity Unit: | P |
| Number of Containers: | 1 |
| Type of Container: | Fiberboard or plastic drums, barrels, kegs |
| Quantity Type: | Pounds |
| State Code: | 352 |

| | |
|---|---|
| Year: | 2019 |
| EM Manifest ID: | 421063 |
| Shipment Date: | 5/30/2019 |
| Shipment Date: | 5/30/2019 |
| Receipt Date: | 6/13/2019 |
| Manifest Number: | 013402939FLE |
| Generator EPA ID: | CAR000277616 |
| Name: | WALGREENS #6193 |
| Address: | 2201 ARDEN WAY |
| Address 2: | Not reported |
| City,State,Zip: | SACRAMENTO 95825 |
| Telephone: | 877-577-2669 |
| Contact: | Not reported |
| Contact Telephone: | 916-929-7322 |
| Contact Email: | Not reported |
| Transporter 1 EPA ID: | MNS000110924 |
| Transporter Name: | Not reported |
| Transporter 1 Emergency Number: | Not reported |
| Transporter 2 EPA ID: | CAR000175422 |
| Transporter Name 2: | Not reported |
| Transporter 2 Emergency Number: | Not reported |
| TSDF EPA ID: | AZR000515924 |
| TSDF Name: | YUMA YES WASTE TRANSFER FACILITY |
| TSDF Address 1: | 2730 E 13TH ST |
| TSDF Address 2: | Not reported |
| TSDF City,State,Zip: | YUMA 85365-1901 |
| TSDF Telephone: | Not reported |
| TSDFA EPA ID: | Not reported |
| Waste Code Description: | - Not reported |
| RCRA Code: | Not reported |
| Meth Code: | - Not reported |
| Quantity Tons: | Not reported |
| Waste Quantity: | Not reported |
| Quantity Unit: | Not reported |

State:

| | |
|---|---|
| Year: | 2019 |
| EM Manifest ID: | 421063 |
| Generator EPA ID: | CAR000277616 |
| Shipment Date: | 2019-05-30 |
| Manifest Number: | 013402939FLE |
| Line Number: | 1 |
| Method Code: | H141 |
| Quantity Tons: | 0.02250 |
| Quantity Waste: | 45.000000 |
| Quantity Unit: | P |
| Number of Containers: | 1 |
| Type of Container: | Fiberboard or plastic drums, barrels, kegs |
| Quantity Type: | Pounds |
| State Code: | 352 |

**CAR000277616 (Continued)** **S101300799**

| | |
|---|---|
| Year: | 2019 |
| EM Manifest ID: | 421063 |
| Generator EPA ID: | CAR000277616 |
| Shipment Date: | 2019-05-30 |
| Manifest Number: | 013402939FLE |
| Line Number: | 2 |
| Method Code: | H141 |
| Quantity Tons: | 0.03300 |
| Quantity Waste: | 66.000000 |
| Quantity Unit: | P |
| Number of Containers: | 1 |
| Type of Container: | Fiberboard or plastic drums, barrels, kegs |
| Quantity Type: | Pounds |
| State Code: | 331 |

| | |
|---|---|
| Year: | 2019 |
| EM Manifest ID: | 472242 |
| Shipment Date: | 5/30/2019 |
| Shipment Date: | 5/30/2019 |
| Receipt Date: | 6/19/2019 |
| Manifest Number: | 013402937FLE |
| Generator EPA ID: | CAR000277616 |
| Name: | WALGREEN |
| Address: | 2201 ARDEN WAY |
| Address 2: | Not reported |
| City,State,Zip: | SACRAMENTO 95825-3301 |
| Telephone: | 877-577-2669 |
| Contact: | Not reported |
| Contact Telephone: | 323-776-6233 |
| Contact Email: | Not reported |
| Transporter 1 EPA ID: | MNS000110924 |
| Transporter Name: | Not reported |
| Transporter 1 Emergency Number: | Not reported |
| Transporter 2 EPA ID: | MNS000110924 |
| Transporter Name 2: | Not reported |
| Transporter 2 Emergency Number: | Not reported |
| TSDF EPA ID: | CAD008364432 |
| TSDF Name: | Rho Chem LLC |
| TSDF Address 1: | 425 Isis Ave. |
| TSDF Address 2: | Not reported |
| TSDF City,State,Zip: | Inglewood 90301 |
| TSDF Telephone: | Not reported |
| TSDFA EPA ID: | Not reported |
| Waste Code Description: | - Not reported |
| RCRA Code: | Not reported |
| Meth Code: | - Not reported |
| Quantity Tons: | Not reported |
| Waste Quantity: | Not reported |
| Quantity Unit: | Not reported |

Federal:

| | |
|---|---|
| Year: | 2019 |
| EM Manifest ID: | 472242 |
| Generator EPA ID: | CAR000277616 |
| Shipment Date: | 2019-05-30 |
| Manifest Number: | 013402937FLE |
| Line Number: | 1 |

**CAR000277616 (Continued)** **S101300799**

Method Code: H141
Quantity Tons: 0.00050
Quantity Waste: 1.000000
Quantity Unit: P
Number of Containers: 1
Type of Container: Fiber or plastic boxes, cartons, cases
Quantity Type: Pounds
Federal Code: P001

Year: 2019
EM Manifest ID: 472242
Generator EPA ID: CAR000277616
Shipment Date: 2019-05-30
Manifest Number: 013402937FLE
Line Number: 2
Method Code: H141
Quantity Tons: 0.00100
Quantity Waste: 2.000000
Quantity Unit: P
Number of Containers: 1
Type of Container: Fiber or plastic boxes, cartons, cases
Quantity Type: Pounds
Federal Code: D007

Year: 2019
EM Manifest ID: 472242
Generator EPA ID: CAR000277616
Shipment Date: 2019-05-30
Manifest Number: 013402937FLE
Line Number: 2
Method Code: H141
Quantity Tons: 0.00100
Quantity Waste: 2.000000
Quantity Unit: P
Number of Containers: 1
Type of Container: Fiber or plastic boxes, cartons, cases
Quantity Type: Pounds
Federal Code: D010

State:
Year: 2019
EM Manifest ID: 472242
Generator EPA ID: CAR000277616
Shipment Date: 2019-05-30
Manifest Number: 013402937FLE
Line Number: 1
Method Code: H141
Quantity Tons: 0.00050
Quantity Waste: 1.000000
Quantity Unit: P
Number of Containers: 1
Type of Container: Fiber or plastic boxes, cartons, cases
Quantity Type: Pounds
State Code: 311

Year: 2019
EM Manifest ID: 472242

**CAR000277616 (Continued)** **S101300799**

| | |
|---|---|
| Generator EPA ID: | CAR000277616 |
| Shipment Date: | 2019-05-30 |
| Manifest Number: | 013402937FLE |
| Line Number: | 2 |
| Method Code: | H141 |
| Quantity Tons: | 0.00100 |
| Quantity Waste: | 2.000000 |
| Quantity Unit: | P |
| Number of Containers: | 1 |
| Type of Container: | Fiber or plastic boxes, cartons, cases |
| Quantity Type: | Pounds |
| State Code: | 311 |

| | |
|---|---|
| Year: | 2019 |
| EM Manifest ID: | 454033 |
| Shipment Date: | 5/30/2019 |
| Shipment Date: | 5/30/2019 |
| Receipt Date: | 6/25/2019 |
| Manifest Number: | 013402938FLE |
| Generator EPA ID: | CAR000277616 |
| Name: | WALGREEN |
| Address: | 2201 ARDEN WAY |
| Address 2: | Not reported |
| City,State,Zip: | SACRAMENTO 95825-3301 |
| Telephone: | 877-577-2669 |
| Contact: | Not reported |
| Contact Telephone: | 775-575-2760 |
| Contact Email: | Not reported |
| Transporter 1 EPA ID: | MNS000110924 |
| Transporter Name: | Not reported |
| Transporter 1 Emergency Number: | Not reported |
| Transporter 2 EPA ID: | MNS000110924 |
| Transporter Name 2: | Not reported |
| Transporter 2 Emergency Number: | Not reported |
| TSDF EPA ID: | NVD980895338 |
| TSDF Name: | 21st Century Environmental Management of Nevada, LLC |
| TSDF Address 1: | 2095 Newlands Drive East |
| TSDF Address 2: | Not reported |
| TSDF City,State,Zip: | Fernley 89408 |
| TSDF Telephone: | Not reported |
| TSDFA EPA ID: | Not reported |
| Waste Code Description: | - Not reported |
| RCRA Code: | Not reported |
| Meth Code: | - Not reported |
| Quantity Tons: | Not reported |
| Waste Quantity: | Not reported |
| Quantity Unit: | Not reported |

Federal:

| | |
|---|---|
| Year: | 2019 |
| EM Manifest ID: | 454033 |
| Generator EPA ID: | CAR000277616 |
| Shipment Date: | 2019-05-30 |
| Manifest Number: | 013402938FLE |
| Line Number: | 1 |
| Method Code: | H141 |
| Quantity Tons: | 0.00450 |

**CAR000277616 (Continued)** **S101300799**

Quantity Waste: 9.000000
Quantity Unit: P
Number of Containers: 1
Type of Container: Fiber or plastic boxes, cartons, cases
Quantity Type: Pounds
Federal Code: D001

Year: 2019
EM Manifest ID: 454033
Generator EPA ID: CAR000277616
Shipment Date: 2019-05-30
Manifest Number: 013402938FLE
Line Number: 2
Method Code: H141
Quantity Tons: 0.00550
Quantity Waste: 11.000000
Quantity Unit: P
Number of Containers: 1
Type of Container: Fiber or plastic boxes, cartons, cases
Quantity Type: Pounds
Federal Code: D001

Year: 2019
EM Manifest ID: 454033
Generator EPA ID: CAR000277616
Shipment Date: 2019-05-30
Manifest Number: 013402938FLE
Line Number: 3
Method Code: H070
Quantity Tons: 0.00150
Quantity Waste: 3.000000
Quantity Unit: P
Number of Containers: 1
Type of Container: Fiber or plastic boxes, cartons, cases
Quantity Type: Pounds
Federal Code: D001

State:
Year: 2019
EM Manifest ID: 454033
Generator EPA ID: CAR000277616
Shipment Date: 2019-05-30
Manifest Number: 013402938FLE
Line Number: 1
Method Code: H141
Quantity Tons: 0.00450
Quantity Waste: 9.000000
Quantity Unit: P
Number of Containers: 1
Type of Container: Fiber or plastic boxes, cartons, cases
Quantity Type: Pounds
State Code: 331

Year: 2019
EM Manifest ID: 454033
Generator EPA ID: CAR000277616
Shipment Date: 2019-05-30

**CAR000277616 (Continued)** **S101300799**

| | |
|---|---|
| Manifest Number: | 013402938FLE |
| Line Number: | 2 |
| Method Code: | H141 |
| Quantity Tons: | 0.00550 |
| Quantity Waste: | 11.000000 |
| Quantity Unit: | P |
| Number of Containers: | 1 |
| Type of Container: | Fiber or plastic boxes, cartons, cases |
| Quantity Type: | Pounds |
| State Code: | 331 |
| | |
| Year: | 2019 |
| EM Manifest ID: | 454033 |
| Generator EPA ID: | CAR000277616 |
| Shipment Date: | 2019-05-30 |
| Manifest Number: | 013402938FLE |
| Line Number: | 3 |
| Method Code: | H070 |
| Quantity Tons: | 0.00150 |
| Quantity Waste: | 3.000000 |
| Quantity Unit: | P |
| Number of Containers: | 1 |
| Type of Container: | Fiber or plastic boxes, cartons, cases |
| Quantity Type: | Pounds |
| State Code: | 131 |
| | |
| Year: | 2019 |
| EM Manifest ID: | 385348 |
| Shipment Date: | 4/15/2019 |
| Shipment Date: | 4/15/2019 |
| Receipt Date: | 5/7/2019 |
| Manifest Number: | 012952205FLE |
| Generator EPA ID: | CAR000277616 |
| Name: | WALGREEN |
| Address: | 2201 ARDEN WAY |
| Address 2: | Not reported |
| City,State,Zip: | SACRAMENTO 95825-3301 |
| Telephone: | 877-577-2669 |
| Contact: | Not reported |
| Contact Telephone: | 775-575-2760 |
| Contact Email: | Not reported |
| Transporter 1 EPA ID: | MNS000110924 |
| Transporter Name: | Not reported |
| Transporter 1 Emergency Number: | Not reported |
| Transporter 2 EPA ID: | MNS000110924 |
| Transporter Name 2: | Not reported |
| Transporter 2 Emergency Number: | Not reported |
| TSDF EPA ID: | NVD980895338 |
| TSDF Name: | 21st Century Environmental Management of Nevada, LLC |
| TSDF Address 1: | 2095 Newlands Drive East |
| TSDF Address 2: | Not reported |
| TSDF City,State,Zip: | Fernley 89408 |
| TSDF Telephone: | Not reported |
| TSDFA EPA ID: | Not reported |
| Waste Code Description: | - Not reported |
| RCRA Code: | Not reported |

**CAR000277616 (Continued)** **S101300799**

Meth Code: - Not reported
Quantity Tons: Not reported
Waste Quantity: Not reported
Quantity Unit: Not reported

Federal:
Year: 2019
EM Manifest ID: 385348
Generator EPA ID: CAR000277616
Shipment Date: 2019-04-15
Manifest Number: 012952205FLE
Line Number: 1
Method Code: H141
Quantity Tons: 0.00600
Quantity Waste: 12.000000
Quantity Unit: P
Number of Containers: 1
Type of Container: Fiber or plastic boxes, cartons, cases
Quantity Type: Pounds
Federal Code: D001

Year: 2019
EM Manifest ID: 385348
Generator EPA ID: CAR000277616
Shipment Date: 2019-04-15
Manifest Number: 012952205FLE
Line Number: 2
Method Code: H141
Quantity Tons: 0.00400
Quantity Waste: 8.000000
Quantity Unit: P
Number of Containers: 1
Type of Container: Fiber or plastic boxes, cartons, cases
Quantity Type: Pounds
Federal Code: D001

State:
Year: 2019
EM Manifest ID: 385348
Generator EPA ID: CAR000277616
Shipment Date: 2019-04-15
Manifest Number: 012952205FLE
Line Number: 1
Method Code: H141
Quantity Tons: 0.00600
Quantity Waste: 12.000000
Quantity Unit: P
Number of Containers: 1
Type of Container: Fiber or plastic boxes, cartons, cases
Quantity Type: Pounds
State Code: 331

Year: 2019
EM Manifest ID: 385348
Generator EPA ID: CAR000277616
Shipment Date: 2019-04-15
Manifest Number: 012952205FLE

**CAR000277616 (Continued)** **S101300799**

| | |
|---|---|
| Line Number: | 2 |
| Method Code: | H141 |
| Quantity Tons: | 0.00400 |
| Quantity Waste: | 8.000000 |
| Quantity Unit: | P |
| Number of Containers: | 1 |
| Type of Container: | Fiber or plastic boxes, cartons, cases |
| Quantity Type: | Pounds |
| State Code: | 331 |

| | |
|---|---|
| Year: | 2019 |
| EM Manifest ID: | 355506 |
| Shipment Date: | 4/15/2019 |
| Shipment Date: | 4/15/2019 |
| Receipt Date: | 4/26/2019 |
| Manifest Number: | 012952204FLE |
| Generator EPA ID: | CAR000277616 |
| Name: | WALGREEN |
| Address: | 2201 ARDEN WAY |
| Address 2: | Not reported |
| City,State,Zip: | SACRAMENTO 95825-3301 |
| Telephone: | 877-577-2669 |
| Contact: | Not reported |
| Contact Telephone: | 323-776-6233 |
| Contact Email: | Not reported |
| Transporter 1 EPA ID: | MNS000110924 |
| Transporter Name: | Not reported |
| Transporter 1 Emergency Number: | Not reported |
| Transporter 2 EPA ID: | MNS000110924 |
| Transporter Name 2: | Not reported |
| Transporter 2 Emergency Number: | Not reported |
| TSDF EPA ID: | CAD008364432 |
| TSDF Name: | Rho Chem LLC |
| TSDF Address 1: | 425 Isis Ave. |
| TSDF Address 2: | Not reported |
| TSDF City,State,Zip: | Inglewood 90301 |
| TSDF Telephone: | Not reported |
| TSDFA EPA ID: | Not reported |
| Waste Code Description: | - Not reported |
| RCRA Code: | Not reported |
| Meth Code: | - Not reported |
| Quantity Tons: | Not reported |
| Waste Quantity: | Not reported |
| Quantity Unit: | Not reported |

Federal:

| | |
|---|---|
| Year: | 2019 |
| EM Manifest ID: | 355506 |
| Generator EPA ID: | CAR000277616 |
| Shipment Date: | 2019-04-15 |
| Manifest Number: | 012952204FLE |
| Line Number: | 1 |
| Method Code: | H141 |
| Quantity Tons: | 0.02350 |
| Quantity Waste: | 47.000000 |
| Quantity Unit: | P |
| Number of Containers: | 1 |

**CAR000277616 (Continued)** **S101300799**

| | |
|---|---|
| Type of Container: | Metal drums, barrels, kegs |
| Quantity Type: | Pounds |
| Federal Code: | D007 |
| | |
| Year: | 2019 |
| EM Manifest ID: | 355506 |
| Generator EPA ID: | CAR000277616 |
| Shipment Date: | 2019-04-15 |
| Manifest Number: | 012952204FLE |
| Line Number: | 1 |
| Method Code: | H141 |
| Quantity Tons: | 0.02350 |
| Quantity Waste: | 47.000000 |
| Quantity Unit: | P |
| Number of Containers: | 1 |
| Type of Container: | Metal drums, barrels, kegs |
| Quantity Type: | Pounds |
| Federal Code: | D010 |
| | |
| Year: | 2019 |
| EM Manifest ID: | 355506 |
| Generator EPA ID: | CAR000277616 |
| Shipment Date: | 2019-04-15 |
| Manifest Number: | 012952204FLE |
| Line Number: | 2 |
| Method Code: | H141 |
| Quantity Tons: | 0.01450 |
| Quantity Waste: | 29.000000 |
| Quantity Unit: | P |
| Number of Containers: | 1 |
| Type of Container: | Metal drums, barrels, kegs |
| Quantity Type: | Pounds |
| Federal Code: | D007 |
| | |
| Year: | 2019 |
| EM Manifest ID: | 355506 |
| Generator EPA ID: | CAR000277616 |
| Shipment Date: | 2019-04-15 |
| Manifest Number: | 012952204FLE |
| Line Number: | 2 |
| Method Code: | H141 |
| Quantity Tons: | 0.01450 |
| Quantity Waste: | 29.000000 |
| Quantity Unit: | P |
| Number of Containers: | 1 |
| Type of Container: | Metal drums, barrels, kegs |
| Quantity Type: | Pounds |
| Federal Code: | D010 |
| | |
| Year: | 2019 |
| EM Manifest ID: | 355506 |
| Generator EPA ID: | CAR000277616 |
| Shipment Date: | 2019-04-15 |
| Manifest Number: | 012952204FLE |
| Line Number: | 3 |
| Method Code: | H141 |
| Quantity Tons: | 0.00150 |

**CAR000277616 (Continued)** **S101300799**

| | |
|---|---|
| Quantity Waste: | 3.000000 |
| Quantity Unit: | P |
| Number of Containers: | 1 |
| Type of Container: | Fiber or plastic boxes, cartons, cases |
| Quantity Type: | Pounds |
| Federal Code: | D002 |
| | |
| Year: | 2019 |
| EM Manifest ID: | 355506 |
| Generator EPA ID: | CAR000277616 |
| Shipment Date: | 2019-04-15 |
| Manifest Number: | 012952204FLE |
| Line Number: | 4 |
| Method Code: | H141 |
| Quantity Tons: | 0.00050 |
| Quantity Waste: | 1.000000 |
| Quantity Unit: | P |
| Number of Containers: | 1 |
| Type of Container: | Fiber or plastic boxes, cartons, cases |
| Quantity Type: | Pounds |
| Federal Code: | D007 |
| | |
| Year: | 2019 |
| EM Manifest ID: | 355506 |
| Generator EPA ID: | CAR000277616 |
| Shipment Date: | 2019-04-15 |
| Manifest Number: | 012952204FLE |
| Line Number: | 4 |
| Method Code: | H141 |
| Quantity Tons: | 0.00050 |
| Quantity Waste: | 1.000000 |
| Quantity Unit: | P |
| Number of Containers: | 1 |
| Type of Container: | Fiber or plastic boxes, cartons, cases |
| Quantity Type: | Pounds |
| Federal Code: | D010 |
| | |
| Year: | 2019 |
| EM Manifest ID: | 355506 |
| Generator EPA ID: | CAR000277616 |
| Shipment Date: | 2019-04-15 |
| Manifest Number: | 012952204FLE |
| Line Number: | 5 |
| Method Code: | H141 |
| Quantity Tons: | 0.00050 |
| Quantity Waste: | 1.000000 |
| Quantity Unit: | P |
| Number of Containers: | 1 |
| Type of Container: | Fiber or plastic boxes, cartons, cases |
| Quantity Type: | Pounds |
| Federal Code: | P001 |

State:

| | |
|---|---|
| Year: | 2019 |
| EM Manifest ID: | 355506 |
| Generator EPA ID: | CAR000277616 |
| Shipment Date: | 2019-04-15 |

**CAR000277616 (Continued)** **S101300799**

| | |
|---|---|
| Manifest Number: | 012952204FLE |
| Line Number: | 1 |
| Method Code: | H141 |
| Quantity Tons: | 0.02350 |
| Quantity Waste: | 47.000000 |
| Quantity Unit: | P |
| Number of Containers: | 1 |
| Type of Container: | Metal drums, barrels, kegs |
| Quantity Type: | Pounds |
| State Code: | 311 |
| | |
| Year: | 2019 |
| EM Manifest ID: | 355506 |
| Generator EPA ID: | CAR000277616 |
| Shipment Date: | 2019-04-15 |
| Manifest Number: | 012952204FLE |
| Line Number: | 2 |
| Method Code: | H141 |
| Quantity Tons: | 0.01450 |
| Quantity Waste: | 29.000000 |
| Quantity Unit: | P |
| Number of Containers: | 1 |
| Type of Container: | Metal drums, barrels, kegs |
| Quantity Type: | Pounds |
| State Code: | 311 |
| | |
| Year: | 2019 |
| EM Manifest ID: | 355506 |
| Generator EPA ID: | CAR000277616 |
| Shipment Date: | 2019-04-15 |
| Manifest Number: | 012952204FLE |
| Line Number: | 3 |
| Method Code: | H141 |
| Quantity Tons: | 0.00150 |
| Quantity Waste: | 3.000000 |
| Quantity Unit: | P |
| Number of Containers: | 1 |
| Type of Container: | Fiber or plastic boxes, cartons, cases |
| Quantity Type: | Pounds |
| State Code: | 122 |
| | |
| Year: | 2019 |
| EM Manifest ID: | 355506 |
| Generator EPA ID: | CAR000277616 |
| Shipment Date: | 2019-04-15 |
| Manifest Number: | 012952204FLE |
| Line Number: | 4 |
| Method Code: | H141 |
| Quantity Tons: | 0.00050 |
| Quantity Waste: | 1.000000 |
| Quantity Unit: | P |
| Number of Containers: | 1 |
| Type of Container: | Fiber or plastic boxes, cartons, cases |
| Quantity Type: | Pounds |
| State Code: | 311 |
| | |
| Year: | 2019 |

**CAR000277616 (Continued)** **S101300799**

| | |
|---|---|
| EM Manifest ID: | 355506 |
| Generator EPA ID: | CAR000277616 |
| Shipment Date: | 2019-04-15 |
| Manifest Number: | 012952204FLE |
| Line Number: | 5 |
| Method Code: | H141 |
| Quantity Tons: | 0.00050 |
| Quantity Waste: | 1.000000 |
| Quantity Unit: | P |
| Number of Containers: | 1 |
| Type of Container: | Fiber or plastic boxes, cartons, cases |
| Quantity Type: | Pounds |
| State Code: | 311 |

Additional Information:

| | |
|---|---|
| Year: | 2018 |
| EM Manifest ID: | 011490494FLE20180622_D_1 |
| Shipment Date: | 6/22/2018 |
| Shipment Date: | 6/22/2018 |
| Receipt Date: | 7/13/2018 |
| Manifest Number: | 011490494FLE |
| Generator EPA ID: | CAR000277616 |
| Name: | WALGREEN #6193 |
| Address: | Not reported |
| Address 2: | Not reported |
| City,State,Zip: | Not reported |
| Telephone: | Not reported |
| Contact: | Not reported |
| Contact Telephone: | Not reported |
| Contact Email: | Not reported |
| Transporter 1 EPA ID: | MNS000110924 |
| Transporter Name: | Not reported |
| Transporter 1 Emergency Number: | Not reported |
| Transporter 2 EPA ID: | NED986382133 |
| Transporter Name 2: | Not reported |
| Transporter 2 Emergency Number: | Not reported |
| TSDF EPA ID: | NVD980895338 |
| TSDF Name: | 21ST CENTURY EMN LLC |
| TSDF Address 1: | Not reported |
| TSDF Address 2: | Not reported |
| TSDF City,State,Zip: | Not reported |
| TSDF Telephone: | Not reported |
| TSDFA EPA ID: | Not reported |
| Waste Code Description: | - Not reported |
| RCRA Code: | Not reported |
| Meth Code: | - Not reported |
| Quantity Tons: | Not reported |
| Waste Quantity: | Not reported |
| Quantity Unit: | Not reported |

Federal:

| | |
|---|---|
| Year: | 2018 |
| EM Manifest ID: | 011490494FLE20180622_D_1 |
| Generator EPA ID: | CAR000277616 |
| Shipment Date: | 2018-06-22 |
| Manifest Number: | 011490494FLE |

**CAR000277616 (Continued)** **S101300799**

| | |
|---|---|
| Line Number: | 1 |
| Method Code: | H141 |
| Quantity Tons: | 0.00900 |
| Quantity Waste: | 18.000000 |
| Quantity Unit: | P |
| Number of Containers: | 1 |
| Type of Container: | NULL |
| Quantity Type: | NULL |
| Federal Code: | D001 |
| | |
| Year: | 2018 |
| EM Manifest ID: | 011490494FLE20180622_D_1 |
| Generator EPA ID: | CAR000277616 |
| Shipment Date: | 2018-06-22 |
| Manifest Number: | 011490494FLE |
| Line Number: | 2 |
| Method Code: | H141 |
| Quantity Tons: | 0.00600 |
| Quantity Waste: | 12.000000 |
| Quantity Unit: | P |
| Number of Containers: | 1 |
| Type of Container: | NULL |
| Quantity Type: | NULL |
| Federal Code: | D001 |
| | |
| Year: | 2018 |
| EM Manifest ID: | 011490494FLE20180622_D_1 |
| Generator EPA ID: | CAR000277616 |
| Shipment Date: | 2018-06-22 |
| Manifest Number: | 011490494FLE |
| Line Number: | 3 |
| Method Code: | H141 |
| Quantity Tons: | 0.00050 |
| Quantity Waste: | 1.000000 |
| Quantity Unit: | P |
| Number of Containers: | 1 |
| Type of Container: | NULL |
| Quantity Type: | NULL |
| Federal Code: | P001 |
| | |
| Year: | 2018 |
| EM Manifest ID: | 011490494FLE20180622_D_1 |
| Generator EPA ID: | CAR000277616 |
| Shipment Date: | 2018-06-22 |
| Manifest Number: | 011490494FLE |
| Line Number: | 4 |
| Method Code: | H141 |
| Quantity Tons: | 0.00050 |
| Quantity Waste: | 1.000000 |
| Quantity Unit: | P |
| Number of Containers: | 1 |
| Type of Container: | NULL |
| Quantity Type: | NULL |
| Federal Code: | D007 |
| | |
| Year: | 2018 |
| EM Manifest ID: | 011490494FLE20180622_D_1 |

**CAR000277616 (Continued)** **S101300799**

| | |
|---|---|
| Generator EPA ID: | CAR000277616 |
| Shipment Date: | 2018-06-22 |
| Manifest Number: | 011490494FLE |
| Line Number: | 4 |
| Method Code: | H141 |
| Quantity Tons: | 0.00050 |
| Quantity Waste: | 1.000000 |
| Quantity Unit: | P |
| Number of Containers: | 1 |
| Type of Container: | NULL |
| Quantity Type: | NULL |
| Federal Code: | D010 |

State:

| | |
|---|---|
| Year: | 2018 |
| EM Manifest ID: | 011490494FLE20180622_D_1 |
| Generator EPA ID: | CAR000277616 |
| Shipment Date: | 2018-06-22 |
| Manifest Number: | 011490494FLE |
| Line Number: | 1 |
| Method Code: | H141 |
| Quantity Tons: | 0.00900 |
| Quantity Waste: | 18.000000 |
| Quantity Unit: | P |
| Number of Containers: | 1 |
| Type of Container: | NULL |
| Quantity Type: | NULL |
| State Code: | 331 |

| | |
|---|---|
| Year: | 2018 |
| EM Manifest ID: | 011490494FLE20180622_D_1 |
| Generator EPA ID: | CAR000277616 |
| Shipment Date: | 2018-06-22 |
| Manifest Number: | 011490494FLE |
| Line Number: | 2 |
| Method Code: | H141 |
| Quantity Tons: | 0.00600 |
| Quantity Waste: | 12.000000 |
| Quantity Unit: | P |
| Number of Containers: | 1 |
| Type of Container: | NULL |
| Quantity Type: | NULL |
| State Code: | 331 |

| | |
|---|---|
| Year: | 2018 |
| EM Manifest ID: | 011490494FLE20180622_D_1 |
| Generator EPA ID: | CAR000277616 |
| Shipment Date: | 2018-06-22 |
| Manifest Number: | 011490494FLE |
| Line Number: | 3 |
| Method Code: | H141 |
| Quantity Tons: | 0.00050 |
| Quantity Waste: | 1.000000 |
| Quantity Unit: | P |
| Number of Containers: | 1 |
| Type of Container: | NULL |
| Quantity Type: | NULL |

**CAR000277616 (Continued)** **S101300799**

State Code: 311

Year: 2018
EM Manifest ID: 011490494FLE20180622_D_1
Generator EPA ID: CAR000277616
Shipment Date: 2018-06-22
Manifest Number: 011490494FLE
Line Number: 4
Method Code: H141
Quantity Tons: 0.00050
Quantity Waste: 1.000000
Quantity Unit: P
Number of Containers: 1
Type of Container: NULL
Quantity Type: NULL
State Code: 311

Year: 2018
EM Manifest ID: 011413040FLE20180402_D_1
Shipment Date: 4/2/2018
Shipment Date: 4/2/2018
Receipt Date: 4/13/2018
Manifest Number: 011413040FLE
Generator EPA ID: CAR000277616
Name: WALGREEN #6193
Address: Not reported
Address 2: Not reported
City,State,Zip: Not reported
Telephone: Not reported
Contact: Not reported
Contact Telephone: Not reported
Contact Email: Not reported
Transporter 1 EPA ID: MNS000110924
Transporter Name: Not reported
Transporter 1 Emergency Number: Not reported
Transporter 2 EPA ID: NED986382133
Transporter Name 2: Not reported
Transporter 2 Emergency Number: Not reported
TSDF EPA ID: NVD980895338
TSDF Name: 21ST CENTURY EMN LLC
TSDF Address 1: Not reported
TSDF Address 2: Not reported
TSDF City,State,Zip: Not reported
TSDF Telephone: Not reported
TSDFA EPA ID: Not reported
Waste Code Description: - Not reported
RCRA Code: Not reported
Meth Code: - Not reported
Quantity Tons: Not reported
Waste Quantity: Not reported
Quantity Unit: Not reported

Federal:
Year: 2018
EM Manifest ID: 011413040FLE20180402_D_1
Generator EPA ID: CAR000277616
Shipment Date: 2018-04-02

**CAR000277616 (Continued)** **S101300799**

| | |
|---|---|
| Manifest Number: | 011413040FLE |
| Line Number: | 1 |
| Method Code: | H141 |
| Quantity Tons: | 0.00450 |
| Quantity Waste: | 9.000000 |
| Quantity Unit: | P |
| Number of Containers: | 1 |
| Type of Container: | NULL |
| Quantity Type: | NULL |
| Federal Code: | D001 |
| | |
| Year: | 2018 |
| EM Manifest ID: | 011413040FLE20180402_D_1 |
| Generator EPA ID: | CAR000277616 |
| Shipment Date: | 2018-04-02 |
| Manifest Number: | 011413040FLE |
| Line Number: | 2 |
| Method Code: | H141 |
| Quantity Tons: | 0.00150 |
| Quantity Waste: | 3.000000 |
| Quantity Unit: | P |
| Number of Containers: | 1 |
| Type of Container: | NULL |
| Quantity Type: | NULL |
| Federal Code: | D001 |
| | |
| Year: | 2018 |
| EM Manifest ID: | 011413040FLE20180402_D_1 |
| Generator EPA ID: | CAR000277616 |
| Shipment Date: | 2018-04-02 |
| Manifest Number: | 011413040FLE |
| Line Number: | 3 |
| Method Code: | H141 |
| Quantity Tons: | 0.00050 |
| Quantity Waste: | 1.000000 |
| Quantity Unit: | P |
| Number of Containers: | 1 |
| Type of Container: | NULL |
| Quantity Type: | NULL |
| Federal Code: | P075 |
| | |
| Year: | 2018 |
| EM Manifest ID: | 011413040FLE20180402_D_1 |
| Generator EPA ID: | CAR000277616 |
| Shipment Date: | 2018-04-02 |
| Manifest Number: | 011413040FLE |
| Line Number: | 4 |
| Method Code: | H141 |
| Quantity Tons: | 0.00050 |
| Quantity Waste: | 1.000000 |
| Quantity Unit: | P |
| Number of Containers: | 1 |
| Type of Container: | NULL |
| Quantity Type: | NULL |
| Federal Code: | P001 |

**CAR000277616 (Continued)** **S101300799**

State:

| | |
|---|---|
| Year: | 2018 |
| EM Manifest ID: | 011413040FLE20180402_D_1 |
| Generator EPA ID: | CAR000277616 |
| Shipment Date: | 2018-04-02 |
| Manifest Number: | 011413040FLE |
| Line Number: | 1 |
| Method Code: | H141 |
| Quantity Tons: | 0.00450 |
| Quantity Waste: | 9.000000 |
| Quantity Unit: | P |
| Number of Containers: | 1 |
| Type of Container: | NULL |
| Quantity Type: | NULL |
| State Code: | 331 |

| | |
|---|---|
| Year: | 2018 |
| EM Manifest ID: | 011413040FLE20180402_D_1 |
| Generator EPA ID: | CAR000277616 |
| Shipment Date: | 2018-04-02 |
| Manifest Number: | 011413040FLE |
| Line Number: | 2 |
| Method Code: | H141 |
| Quantity Tons: | 0.00150 |
| Quantity Waste: | 3.000000 |
| Quantity Unit: | P |
| Number of Containers: | 1 |
| Type of Container: | NULL |
| Quantity Type: | NULL |
| State Code: | 331 |

| | |
|---|---|
| Year: | 2018 |
| EM Manifest ID: | 011413040FLE20180402_D_1 |
| Generator EPA ID: | CAR000277616 |
| Shipment Date: | 2018-04-02 |
| Manifest Number: | 011413040FLE |
| Line Number: | 3 |
| Method Code: | H141 |
| Quantity Tons: | 0.00050 |
| Quantity Waste: | 1.000000 |
| Quantity Unit: | P |
| Number of Containers: | 1 |
| Type of Container: | NULL |
| Quantity Type: | NULL |
| State Code: | 311 |

| | |
|---|---|
| Year: | 2018 |
| EM Manifest ID: | 011413040FLE20180402_D_1 |
| Generator EPA ID: | CAR000277616 |
| Shipment Date: | 2018-04-02 |
| Manifest Number: | 011413040FLE |
| Line Number: | 4 |
| Method Code: | H141 |
| Quantity Tons: | 0.00050 |
| Quantity Waste: | 1.000000 |
| Quantity Unit: | P |
| Number of Containers: | 1 |

**CAR000277616 (Continued)** **S101300799**

| | |
|---|---|
| Type of Container: | NULL |
| Quantity Type: | NULL |
| State Code: | 311 |
| Year: | 2018 |
| EM Manifest ID: | 011413041FLE20180402_D_1 |
| Shipment Date: | 4/2/2018 |
| Shipment Date: | 4/2/2018 |
| Receipt Date: | 4/12/2018 |
| Manifest Number: | 011413041FLE |
| Generator EPA ID: | CAR000277616 |
| Name: | WALGREEN #6193 |
| Address: | Not reported |
| Address 2: | Not reported |
| City,State,Zip: | Not reported |
| Telephone: | Not reported |
| Contact: | Not reported |
| Contact Telephone: | Not reported |
| Contact Email: | Not reported |
| Transporter 1 EPA ID: | MNS000110924 |
| Transporter Name: | Not reported |
| Transporter 1 Emergency Number: | Not reported |
| Transporter 2 EPA ID: | CAR000175422 |
| Transporter Name 2: | Not reported |
| Transporter 2 Emergency Number: | Not reported |
| TSDF EPA ID: | AZR000515924 |
| TSDF Name: | YUMA YES LLC |
| TSDF Address 1: | Not reported |
| TSDF Address 2: | Not reported |
| TSDF City,State,Zip: | Not reported |
| TSDF Telephone: | Not reported |
| TSDFA EPA ID: | Not reported |
| Waste Code Description: | - Not reported |
| RCRA Code: | Not reported |
| Meth Code: | - Not reported |
| Quantity Tons: | Not reported |
| Waste Quantity: | Not reported |
| Quantity Unit: | Not reported |

State:

| | |
|---|---|
| Year: | 2018 |
| EM Manifest ID: | 011413041FLE20180402_D_1 |
| Generator EPA ID: | CAR000277616 |
| Shipment Date: | 2018-04-02 |
| Manifest Number: | 011413041FLE |
| Line Number: | 1 |
| Method Code: | H141 |
| Quantity Tons: | 0.03000 |
| Quantity Waste: | 60.000000 |
| Quantity Unit: | P |
| Number of Containers: | 1 |
| Type of Container: | NULL |
| Quantity Type: | NULL |
| State Code: | 331 |
| Year: | 2018 |

**CAR000277616 (Continued)** **S101300799**

| | |
|---|---|
| EM Manifest ID: | 008656427FLE20171201_D_1 |
| Shipment Date: | 12/1/2017 |
| Shipment Date: | 12/1/2017 |
| Receipt Date: | 12/21/2017 |
| Manifest Number: | 008656427FLE |
| Generator EPA ID: | CAR000277616 |
| Name: | WALGREEN #6193 |
| Address: | Not reported |
| Address 2: | Not reported |
| City,State,Zip: | Not reported |
| Telephone: | Not reported |
| Contact: | Not reported |
| Contact Telephone: | Not reported |
| Contact Email: | Not reported |
| Transporter 1 EPA ID: | MNS000110924 |
| Transporter Name: | Not reported |
| Transporter 1 Emergency Number: | Not reported |
| Transporter 2 EPA ID: | NED986382133 |
| Transporter Name 2: | Not reported |
| Transporter 2 Emergency Number: | Not reported |
| TSDF EPA ID: | NVD980895338 |
| TSDF Name: | 21ST CENTURY EMN LLC |
| TSDF Address 1: | Not reported |
| TSDF Address 2: | Not reported |
| TSDF City,State,Zip: | Not reported |
| TSDF Telephone: | Not reported |
| TSDFA EPA ID: | Not reported |
| Waste Code Description: | - Not reported |
| RCRA Code: | Not reported |
| Meth Code: | - Not reported |
| Quantity Tons: | Not reported |
| Waste Quantity: | Not reported |
| Quantity Unit: | Not reported |

Federal:

| | |
|---|---|
| Year: | 2018 |
| EM Manifest ID: | 008656427FLE20171201_D_1 |
| Generator EPA ID: | CAR000277616 |
| Shipment Date: | 2017-12-01 |
| Manifest Number: | 008656427FLE |
| Line Number: | 1 |
| Method Code: | H141 |
| Quantity Tons: | 0.00100 |
| Quantity Waste: | 2.000000 |
| Quantity Unit: | P |
| Number of Containers: | 1 |
| Type of Container: | NULL |
| Quantity Type: | NULL |
| Federal Code: | D007 |

| | |
|---|---|
| Year: | 2018 |
| EM Manifest ID: | 008656427FLE20171201_D_1 |
| Generator EPA ID: | CAR000277616 |
| Shipment Date: | 2017-12-01 |
| Manifest Number: | 008656427FLE |
| Line Number: | 1 |
| Method Code: | H141 |
| Quantity Tons: | 0.00100 |

**CAR000277616 (Continued)** **S101300799**

| | |
|---|---|
| Quantity Waste: | 2.000000 |
| Quantity Unit: | P |
| Number of Containers: | 1 |
| Type of Container: | NULL |
| Quantity Type: | NULL |
| Federal Code: | D010 |
| | |
| Year: | 2018 |
| EM Manifest ID: | 008656427FLE20171201_D_1 |
| Generator EPA ID: | CAR000277616 |
| Shipment Date: | 2017-12-01 |
| Manifest Number: | 008656427FLE |
| Line Number: | 2 |
| Method Code: | H141 |
| Quantity Tons: | 0.00050 |
| Quantity Waste: | 1.000000 |
| Quantity Unit: | P |
| Number of Containers: | 1 |
| Type of Container: | NULL |
| Quantity Type: | NULL |
| Federal Code: | D001 |
| | |
| Year: | 2018 |
| EM Manifest ID: | 008656427FLE20171201_D_1 |
| Generator EPA ID: | CAR000277616 |
| Shipment Date: | 2017-12-01 |
| Manifest Number: | 008656427FLE |
| Line Number: | 3 |
| Method Code: | H141 |
| Quantity Tons: | 0.00050 |
| Quantity Waste: | 1.000000 |
| Quantity Unit: | P |
| Number of Containers: | 1 |
| Type of Container: | NULL |
| Quantity Type: | NULL |
| Federal Code: | P001 |
| | |
| Year: | 2018 |
| EM Manifest ID: | 008656427FLE20171201_D_1 |
| Generator EPA ID: | CAR000277616 |
| Shipment Date: | 2017-12-01 |
| Manifest Number: | 008656427FLE |
| Line Number: | 4 |
| Method Code: | H141 |
| Quantity Tons: | 0.00250 |
| Quantity Waste: | 5.000000 |
| Quantity Unit: | P |
| Number of Containers: | 1 |
| Type of Container: | NULL |
| Quantity Type: | NULL |
| Federal Code: | D001 |
| | |
| Year: | 2018 |
| EM Manifest ID: | 008656427FLE20171201_D_1 |
| Generator EPA ID: | CAR000277616 |
| Shipment Date: | 2017-12-01 |
| Manifest Number: | 008656427FLE |

**CAR000277616 (Continued)** **S101300799**

Line Number: 5
Method Code: H121
Quantity Tons: 0.00050
Quantity Waste: 1.000000
Quantity Unit: P
Number of Containers: 1
Type of Container: NULL
Quantity Type: NULL
Federal Code: D002

Year: 2018
EM Manifest ID: 008656427FLE20171201_D_1
Generator EPA ID: CAR000277616
Shipment Date: 2017-12-01
Manifest Number: 008656427FLE
Line Number: 6
Method Code: H141
Quantity Tons: 0.00400
Quantity Waste: 8.000000
Quantity Unit: P
Number of Containers: 1
Type of Container: NULL
Quantity Type: NULL
Federal Code: D001

State:
Year: 2018
EM Manifest ID: 008656427FLE20171201_D_1
Generator EPA ID: CAR000277616
Shipment Date: 2017-12-01
Manifest Number: 008656427FLE
Line Number: 1
Method Code: H141
Quantity Tons: 0.00100
Quantity Waste: 2.000000
Quantity Unit: P
Number of Containers: 1
Type of Container: NULL
Quantity Type: NULL
State Code: 311

Year: 2018
EM Manifest ID: 008656427FLE20171201_D_1
Generator EPA ID: CAR000277616
Shipment Date: 2017-12-01
Manifest Number: 008656427FLE
Line Number: 2
Method Code: H141
Quantity Tons: 0.00050
Quantity Waste: 1.000000
Quantity Unit: P
Number of Containers: 1
Type of Container: NULL
Quantity Type: NULL
State Code: 331

Year: 2018

**CAR000277616 (Continued)** **S101300799**

| | |
|---|---|
| EM Manifest ID: | 008656427FLE20171201_D_1 |
| Generator EPA ID: | CAR000277616 |
| Shipment Date: | 2017-12-01 |
| Manifest Number: | 008656427FLE |
| Line Number: | 3 |
| Method Code: | H141 |
| Quantity Tons: | 0.00050 |
| Quantity Waste: | 1.000000 |
| Quantity Unit: | P |
| Number of Containers: | 1 |
| Type of Container: | NULL |
| Quantity Type: | NULL |
| State Code: | 311 |

| | |
|---|---|
| Year: | 2018 |
| EM Manifest ID: | 008656427FLE20171201_D_1 |
| Generator EPA ID: | CAR000277616 |
| Shipment Date: | 2017-12-01 |
| Manifest Number: | 008656427FLE |
| Line Number: | 4 |
| Method Code: | H141 |
| Quantity Tons: | 0.00250 |
| Quantity Waste: | 5.000000 |
| Quantity Unit: | P |
| Number of Containers: | 1 |
| Type of Container: | NULL |
| Quantity Type: | NULL |
| State Code: | 331 |

| | |
|---|---|
| Year: | 2018 |
| EM Manifest ID: | 008656427FLE20171201_D_1 |
| Generator EPA ID: | CAR000277616 |
| Shipment Date: | 2017-12-01 |
| Manifest Number: | 008656427FLE |
| Line Number: | 5 |
| Method Code: | H121 |
| Quantity Tons: | 0.00050 |
| Quantity Waste: | 1.000000 |
| Quantity Unit: | P |
| Number of Containers: | 1 |
| Type of Container: | NULL |
| Quantity Type: | NULL |
| State Code: | 122 |

| | |
|---|---|
| Year: | 2018 |
| EM Manifest ID: | 008656427FLE20171201_D_1 |
| Generator EPA ID: | CAR000277616 |
| Shipment Date: | 2017-12-01 |
| Manifest Number: | 008656427FLE |
| Line Number: | 6 |
| Method Code: | H141 |
| Quantity Tons: | 0.00400 |
| Quantity Waste: | 8.000000 |
| Quantity Unit: | P |
| Number of Containers: | 1 |
| Type of Container: | NULL |
| Quantity Type: | NULL |

**CAR000277616 (Continued)** **S101300799**

State Code: 331

Year: 2018
EM Manifest ID: 011385407FLE20180130_D_1
Shipment Date: 1/30/2018
Shipment Date: 1/30/2018
Receipt Date: 2/13/2018
Manifest Number: 011385407FLE
Generator EPA ID: CAR000277616
Name: WALGREEN #6193
Address: Not reported
Address 2: Not reported
City,State,Zip: Not reported
Telephone: Not reported
Contact: Not reported
Contact Telephone: Not reported
Contact Email: Not reported
Transporter 1 EPA ID: MNS000110924
Transporter Name: Not reported
Transporter 1 Emergency Number: Not reported
Transporter 2 EPA ID: NED986382133
Transporter Name 2: Not reported
Transporter 2 Emergency Number: Not reported
TSDF EPA ID: NVD980895338
TSDF Name: 21ST CENTURY EMN LLC
TSDF Address 1: Not reported
TSDF Address 2: Not reported
TSDF City,State,Zip: Not reported
TSDF Telephone: Not reported
TSDFA EPA ID: Not reported
Waste Code Description: - Not reported
RCRA Code: Not reported
Meth Code: - Not reported
Quantity Tons: Not reported
Waste Quantity: Not reported
Quantity Unit: Not reported

Federal:
Year: 2018
EM Manifest ID: 011385407FLE20180130_D_1
Generator EPA ID: CAR000277616
Shipment Date: 2018-01-30
Manifest Number: 011385407FLE
Line Number: 1
Method Code: H141
Quantity Tons: 0.00050
Quantity Waste: 1.000000
Quantity Unit: P
Number of Containers: 1
Type of Container: NULL
Quantity Type: NULL
Federal Code: P001

Year: 2018
EM Manifest ID: 011385407FLE20180130_D_1
Generator EPA ID: CAR000277616
Shipment Date: 2018-01-30

**CAR000277616 (Continued)** **S101300799**

| | |
|---|---|
| Manifest Number: | 011385407FLE |
| Line Number: | 2 |
| Method Code: | H141 |
| Quantity Tons: | 0.00050 |
| Quantity Waste: | 1.000000 |
| Quantity Unit: | P |
| Number of Containers: | 1 |
| Type of Container: | NULL |
| Quantity Type: | NULL |
| Federal Code: | D007 |

| | |
|---|---|
| Year: | 2018 |
| EM Manifest ID: | 011385407FLE20180130_D_1 |
| Generator EPA ID: | CAR000277616 |
| Shipment Date: | 2018-01-30 |
| Manifest Number: | 011385407FLE |
| Line Number: | 2 |
| Method Code: | H141 |
| Quantity Tons: | 0.00050 |
| Quantity Waste: | 1.000000 |
| Quantity Unit: | P |
| Number of Containers: | 1 |
| Type of Container: | NULL |
| Quantity Type: | NULL |
| Federal Code: | D010 |

| | |
|---|---|
| Year: | 2018 |
| EM Manifest ID: | 011385407FLE20180130_D_1 |
| Generator EPA ID: | CAR000277616 |
| Shipment Date: | 2018-01-30 |
| Manifest Number: | 011385407FLE |
| Line Number: | 3 |
| Method Code: | H141 |
| Quantity Tons: | 0.00400 |
| Quantity Waste: | 8.000000 |
| Quantity Unit: | P |
| Number of Containers: | 1 |
| Type of Container: | NULL |
| Quantity Type: | NULL |
| Federal Code: | D001 |

| | |
|---|---|
| Year: | 2018 |
| EM Manifest ID: | 011385407FLE20180130_D_1 |
| Generator EPA ID: | CAR000277616 |
| Shipment Date: | 2018-01-30 |
| Manifest Number: | 011385407FLE |
| Line Number: | 4 |
| Method Code: | H141 |
| Quantity Tons: | 0.00450 |
| Quantity Waste: | 9.000000 |
| Quantity Unit: | P |
| Number of Containers: | 1 |
| Type of Container: | NULL |
| Quantity Type: | NULL |
| Federal Code: | D001 |

**CAR000277616 (Continued)** **S101300799**

State:

| | |
|---|---|
| Year: | 2018 |
| EM Manifest ID: | 011385407FLE20180130_D_1 |
| Generator EPA ID: | CAR000277616 |
| Shipment Date: | 2018-01-30 |
| Manifest Number: | 011385407FLE |
| Line Number: | 1 |
| Method Code: | H141 |
| Quantity Tons: | 0.00050 |
| Quantity Waste: | 1.000000 |
| Quantity Unit: | P |
| Number of Containers: | 1 |
| Type of Container: | NULL |
| Quantity Type: | NULL |
| State Code: | 311 |

| | |
|---|---|
| Year: | 2018 |
| EM Manifest ID: | 011385407FLE20180130_D_1 |
| Generator EPA ID: | CAR000277616 |
| Shipment Date: | 2018-01-30 |
| Manifest Number: | 011385407FLE |
| Line Number: | 2 |
| Method Code: | H141 |
| Quantity Tons: | 0.00050 |
| Quantity Waste: | 1.000000 |
| Quantity Unit: | P |
| Number of Containers: | 1 |
| Type of Container: | NULL |
| Quantity Type: | NULL |
| State Code: | 311 |

| | |
|---|---|
| Year: | 2018 |
| EM Manifest ID: | 011385407FLE20180130_D_1 |
| Generator EPA ID: | CAR000277616 |
| Shipment Date: | 2018-01-30 |
| Manifest Number: | 011385407FLE |
| Line Number: | 3 |
| Method Code: | H141 |
| Quantity Tons: | 0.00400 |
| Quantity Waste: | 8.000000 |
| Quantity Unit: | P |
| Number of Containers: | 1 |
| Type of Container: | NULL |
| Quantity Type: | NULL |
| State Code: | 331 |

| | |
|---|---|
| Year: | 2018 |
| EM Manifest ID: | 011385407FLE20180130_D_1 |
| Generator EPA ID: | CAR000277616 |
| Shipment Date: | 2018-01-30 |
| Manifest Number: | 011385407FLE |
| Line Number: | 4 |
| Method Code: | H141 |
| Quantity Tons: | 0.00450 |
| Quantity Waste: | 9.000000 |
| Quantity Unit: | P |
| Number of Containers: | 1 |

**CAR000277616 (Continued)** **S101300799**

| | |
|---|---|
| Type of Container: | NULL |
| Quantity Type: | NULL |
| State Code: | 331 |
| | |
| Year: | 2018 |
| EM Manifest ID: | 011385408FLE20180130_D_1 |
| Shipment Date: | 1/30/2018 |
| Shipment Date: | 1/30/2018 |
| Receipt Date: | 2/15/2018 |
| Manifest Number: | 011385408FLE |
| Generator EPA ID: | CAR000277616 |
| Name: | WALGREEN #6193 |
| Address: | Not reported |
| Address 2: | Not reported |
| City,State,Zip: | Not reported |
| Telephone: | Not reported |
| Contact: | Not reported |
| Contact Telephone: | Not reported |
| Contact Email: | Not reported |
| Transporter 1 EPA ID: | MNS000110924 |
| Transporter Name: | Not reported |
| Transporter 1 Emergency Number: | Not reported |
| Transporter 2 EPA ID: | CAR000175422 |
| Transporter Name 2: | Not reported |
| Transporter 2 Emergency Number: | Not reported |
| TSDF EPA ID: | AZR000515924 |
| TSDF Name: | YUMA YES LLC |
| TSDF Address 1: | Not reported |
| TSDF Address 2: | Not reported |
| TSDF City,State,Zip: | Not reported |
| TSDF Telephone: | Not reported |
| TSDFA EPA ID: | Not reported |
| Waste Code Description: | - Not reported |
| RCRA Code: | Not reported |
| Meth Code: | - Not reported |
| Quantity Tons: | Not reported |
| Waste Quantity: | Not reported |
| Quantity Unit: | Not reported |

State:

| | |
|---|---|
| Year: | 2018 |
| EM Manifest ID: | 011385408FLE20180130_D_1 |
| Generator EPA ID: | CAR000277616 |
| Shipment Date: | 2018-01-30 |
| Manifest Number: | 011385408FLE |
| Line Number: | 1 |
| Method Code: | H141 |
| Quantity Tons: | 0.05000 |
| Quantity Waste: | 100.000000 |
| Quantity Unit: | P |
| Number of Containers: | 1 |
| Type of Container: | NULL |
| Quantity Type: | NULL |
| State Code: | 352 |
| | |
| Year: | 2018 |
| EM Manifest ID: | 011385408FLE20180130_D_1 |

**CAR000277616 (Continued)** **S101300799**

| | |
|---|---|
| Generator EPA ID: | CAR000277616 |
| Shipment Date: | 2018-01-30 |
| Manifest Number: | 011385408FLE |
| Line Number: | 2 |
| Method Code: | H141 |
| Quantity Tons: | 0.06950 |
| Quantity Waste: | 139.000000 |
| Quantity Unit: | P |
| Number of Containers: | 1 |
| Type of Container: | NULL |
| Quantity Type: | NULL |
| State Code: | 331 |

Additional Information:

| | |
|---|---|
| Year: | 2017 |
| Gen EPA ID: | CAR000277616 |
| Shipment Date: | 20171201 |
| Creation Date: | 8/3/2018 18:30:58 |
| Receipt Date: | 20171211 |
| Manifest ID: | 008656426FLE |
| Trans EPA ID: | MNS000110924 |
| Trans Name: | STERICYCLE SPECIALTY WASTE SOLUTIONS INC |
| Trans 2 EPA ID: | Not reported |
| Trans 2 Name: | Not reported |
| TSDF EPA ID: | CAD980884183 |
| Trans Name: | GENERAL ENVIRONMENTAL MGT LLC |
| TSDF Alt EPA ID: | Not reported |
| TSDF Alt Name: | Not reported |
| Waste Code Description: | 331 - Off-specification, aged, or surplus organics |
| RCRA Code: | Not reported |
| Meth Code: | H141 - Storage, Bulking, And/Or Transfer Off Site--No Treatment/Reovery (H010-H129) Or (H131-H135) |
| Quantity Tons: | 0.088 |
| Waste Quantity: | 176 |
| Quantity Unit: | P |
| Additional Code 1: | Not reported |
| Additional Code 2: | Not reported |
| Additional Code 3: | Not reported |
| Additional Code 4: | Not reported |
| Additional Code 5: | Not reported |
| Shipment Date: | 20171201 |
| Creation Date: | 10/10/2018 18:30:23 |
| Receipt Date: | 20171221 |
| Manifest ID: | 008656427FLE |
| Trans EPA ID: | MNS000110924 |
| Trans Name: | STERICYCLE SPECIALTY WASTE SOLUTIONS INC |
| Trans 2 EPA ID: | NED986382133 |
| Trans 2 Name: | SMITH SYSTEMS TRANSPORTATION |
| TSDF EPA ID: | NVD980895338 |
| Trans Name: | 21ST CENTURY EMN LLC |
| TSDF Alt EPA ID: | Not reported |
| TSDF Alt Name: | Not reported |
| Waste Code Description: | 311 - Pharmaceutical waste |
| RCRA Code: | D010 |

**CAR000277616 (Continued)** **S101300799**

| | |
|---|---|
| Meth Code: | H141 - Storage, Bulking, And/Or Transfer Off Site--No Treatment/Reovery (H010-H129) Or (H131-H135) |
| Quantity Tons: | 0.001 |
| Waste Quantity: | 2 |
| Quantity Unit: | P |
| Additional Code 1: | D007 |
| Additional Code 2: | Not reported |
| Additional Code 3: | Not reported |
| Additional Code 4: | Not reported |
| Additional Code 5: | Not reported |
| | |
| Shipment Date: | 20171201 |
| Creation Date: | 10/10/2018 18:30:23 |
| Receipt Date: | 20171221 |
| Manifest ID: | 008656427FLE |
| Trans EPA ID: | MNS000110924 |
| Trans Name: | STERICYCLE SPECIALTY WASTE SOLUTIONS INC |
| Trans 2 EPA ID: | NED986382133 |
| Trans 2 Name: | SMITH SYSTEMS TRANSPORTATION |
| TSDF EPA ID: | NVD980895338 |
| Trans Name: | 21ST CENTURY EMN LLC |
| TSDF Alt EPA ID: | Not reported |
| TSDF Alt Name: | Not reported |
| Waste Code Description: | 331 - Off-specification, aged, or surplus organics |
| RCRA Code: | D001 |
| Meth Code: | H141 - Storage, Bulking, And/Or Transfer Off Site--No Treatment/Reovery (H010-H129) Or (H131-H135) |
| Quantity Tons: | 0.0005 |
| Waste Quantity: | 1 |
| Quantity Unit: | P |
| Additional Code 1: | Not reported |
| Additional Code 2: | Not reported |
| Additional Code 3: | Not reported |
| Additional Code 4: | Not reported |
| Additional Code 5: | Not reported |
| | |
| Shipment Date: | 20171201 |
| Creation Date: | Not reported |
| Receipt Date: | Not reported |
| Manifest ID: | 008656427FLE |
| Trans EPA ID: | MNS000110924 |
| Trans Name: | STERICYCLE SPECIALTY WASTE SOLUTIONS INC |
| Trans 2 EPA ID: | NED986382133 |
| Trans 2 Name: | SMITH SYSTEMS TRANSPORTATION |
| TSDF EPA ID: | NVD980895338 |
| Trans Name: | 21ST CENTURY EMN LLC |
| TSDF Alt EPA ID: | Not reported |
| TSDF Alt Name: | Not reported |
| Waste Code Description: | 331 - Off-specification, aged, or surplus organics |
| RCRA Code: | D001 |
| Meth Code: | H141 - Storage, Bulking, And/Or Transfer Off Site--No Treatment/Reovery (H010-H129) Or (H131-H135) |
| Quantity Tons: | 0.004 |
| Waste Quantity: | 8 |
| Quantity Unit: | P |
| Additional Code 1: | Not reported |
| Additional Code 2: | Not reported |

**CAR000277616 (Continued)** **S101300799**

| | |
|---|---|
| Additional Code 3: | Not reported |
| Additional Code 4: | Not reported |
| Additional Code 5: | Not reported |
| | |
| Shipment Date: | 20171201 |
| Creation Date: | 10/10/2018 18:30:23 |
| Receipt Date: | 20171221 |
| Manifest ID: | 008656427FLE |
| Trans EPA ID: | MNS000110924 |
| Trans Name: | STERICYCLE SPECIALTY WASTE SOLUTIONS INC |
| Trans 2 EPA ID: | NED986382133 |
| Trans 2 Name: | SMITH SYSTEMS TRANSPORTATION |
| TSDF EPA ID: | NVD980895338 |
| Trans Name: | 21ST CENTURY EMN LLC |
| TSDF Alt EPA ID: | Not reported |
| TSDF Alt Name: | Not reported |
| Waste Code Description: | 331 - Off-specification, aged, or surplus organics |
| RCRA Code: | D001 |
| Meth Code: | H141 - Storage, Bulking, And/Or Transfer Off Site--No Treatment/Reovery (H010-H129) Or (H131-H135) |
| Quantity Tons: | 0.0025 |
| Waste Quantity: | 5 |
| Quantity Unit: | P |
| Additional Code 1: | Not reported |
| Additional Code 2: | Not reported |
| Additional Code 3: | Not reported |
| Additional Code 4: | Not reported |
| Additional Code 5: | Not reported |
| | |
| Shipment Date: | 20171201 |
| Creation Date: | Not reported |
| Receipt Date: | Not reported |
| Manifest ID: | 008656427FLE |
| Trans EPA ID: | MNS000110924 |
| Trans Name: | STERICYCLE SPECIALTY WASTE SOLUTIONS INC |
| Trans 2 EPA ID: | NED986382133 |
| Trans 2 Name: | SMITH SYSTEMS TRANSPORTATION |
| TSDF EPA ID: | NVD980895338 |
| Trans Name: | 21ST CENTURY EMN LLC |
| TSDF Alt EPA ID: | Not reported |
| TSDF Alt Name: | Not reported |
| Waste Code Description: | 122 - Alkaline solution without metals (pH > 12.5 |
| RCRA Code: | D002 |
| Meth Code: | H121 - Neutralization Only |
| Quantity Tons: | 0.0005 |
| Waste Quantity: | 1 |
| Quantity Unit: | P |
| Additional Code 1: | Not reported |
| Additional Code 2: | Not reported |
| Additional Code 3: | Not reported |
| Additional Code 4: | Not reported |
| Additional Code 5: | Not reported |
| | |
| Shipment Date: | 20171201 |
| Creation Date: | 10/10/2018 18:30:23 |
| Receipt Date: | 20171221 |
| Manifest ID: | 008656427FLE |

**CAR000277616 (Continued)** **S101300799**

| | |
|---|---|
| Trans EPA ID: | MNS000110924 |
| Trans Name: | STERICYCLE SPECIALTY WASTE SOLUTIONS INC |
| Trans 2 EPA ID: | NED986382133 |
| Trans 2 Name: | SMITH SYSTEMS TRANSPORTATION |
| TSDF EPA ID: | NVD980895338 |
| Trans Name: | 21ST CENTURY EMN LLC |
| TSDF Alt EPA ID: | Not reported |
| TSDF Alt Name: | Not reported |
| Waste Code Description: | 311 - Pharmaceutical waste |
| RCRA Code: | P001 |
| Meth Code: | H141 - Storage, Bulking, And/Or Transfer Off Site--No Treatment/Reovery (H010-H129) Or (H131-H135) |
| Quantity Tons: | 0.0005 |
| Waste Quantity: | 1 |
| Quantity Unit: | P |
| Additional Code 1: | Not reported |
| Additional Code 2: | Not reported |
| Additional Code 3: | Not reported |
| Additional Code 4: | Not reported |
| Additional Code 5: | Not reported |

Sacramento Co. ML:

| | |
|---|---|
| Name: | WALGREENS #6193 |
| Address: | 2201 ARDEN WAY |
| City,State,Zip: | SACRAMENTO, CA 95825 |
| Facility Id: | Not reported |
| Facility Status: | Not reported |
| FD: | Not reported |
| Billing Codes BP: | I |
| Billing Codes UST: | Not reported |
| WG Bill Code: | A |
| Target Property Bill Cod: | Not reported |
| Food Bill Code: | Not reported |
| CUPA Permit Date: | Not reported |
| HAZMAT Permit Date: | Not reported |
| HAZMAT Inspection Date: | Not reported |
| Hazmat Date BP Received: | Not reported |
| UST Permit Dt: | Not reported |
| UST Inspection Date: | Not reported |
| UST Tank Test Date: | Not reported |
| Number of Tanks: | Not reported |
| UST Tank Test Date: | Not reported |
| SIC Code: | Not reported |
| Tier Permitting: | Not reported |
| AST Bill Code: | Not reported |
| CALARP Bill Code: | Not reported |

CERS:

| | |
|---|---|
| Name: | AMERICAN SAVING BANK |
| Address: | 2201 ARDEN WAY |
| City,State,Zip: | SACRAMENTO, CA 95825 |
| Site ID: | 904630 |
| CERS ID: | T0606700766 |
| CERS Description: | Leaking Underground Storage Tank Cleanup Site |

Affiliation:

| | |
|---|---|
| Affiliation Type Desc: | Regional Board Caseworker |

**CAR000277616 (Continued)** **S101300799**

| | |
|---|---|
| Entity Name: | VERA FISCHER - CENTRAL VALLEY RWQCB (REGION 5S) |
| Entity Title: | Not reported |
| Affiliation Address: | 11020 SUN CENTER DRIVE #200 |
| Affiliation City: | RANCHO CORDOVA |
| Affiliation State: | CA |
| Affiliation Country: | Not reported |
| Affiliation Zip: | Not reported |
| Affiliation Phone: | , |

---

**S157** **AMERICAN SAVING BANK** **UST FINDER RELEASE** **1028916547**
**SSE** **2201 ARDEN WAY** **N/A**
**< 1/8** **SACRAMENTO, CA 95825**
**0.108 mi.**
**569 ft.** **Site 6 of 9 in cluster S**

**Relative:** **Lower**

**Actual:** **38 ft.**

UST FINDER RELEASE:

| | |
|---|---|
| Object ID: | 50004 |
| Facility ID: | Not reported |
| Lust ID: | CAT0606700766 |
| Name: | AMERICAN SAVING BANK |
| Address: | 2201 ARDEN WAY |
| City,State,Zip: | SACRAMENTO, CA 95825 |
| Address Match Type: | PointAddress |
| Reported Date: | Not reported |
| Status: | No Further Action |
| Substance: | Not reported |
| Population within 1500ft: | 1077 |
| Domestic Wells within 1500ft: | 0 |
| Land Use: | Developed, High Intensity |
| Within SPA: | No |
| SPA PWS Facility ID: | Not reported |
| SPA Water Type: | Not reported |
| SPA Facility Type: | Not reported |
| SPA HUC12: | Not reported |
| Within WHPA: | Yes |
| WHPA PWS Facility ID: | CA3410026_17595 |
| WHPA Water Type: | GW - Ground water |
| WHPA Facility Type: | WL - Well |
| WHPA HUC12: | 180201110202 |
| Within 100yr Floodplain: | No |
| Tribe: | Not reported |
| EPA Region: | 9 |
| NFA Letter 1: | Not reported |
| NFA Letter 2: | Not reported |
| NFA Letter 3: | Not reported |
| NFA Letter 4: | Not reported |
| Closed With Residual Contaminate: | Not reported |
| Coordinate Source: | Geocode |
| X Coord: | -121.41464 |
| Y Coord: | 38.59657 |
| Latitude: | 38.59657 |
| Longitude: | -121.41464 |

**S158** **SMITH S PHILLIPS 66** **EDR Hist Auto** **1009020991**
**SSE** **2201 ARDEN WAY** **N/A**
**< 1/8** **SACRAMENTO, CA**
**0.108 mi.**
**569 ft.** **Site 7 of 9 in cluster S**

**Relative:** EDR Hist Auto
**Lower**

**Actual:** **38 ft.**

| Year: | Name: | Type: |
|---|---|---|
| 1957 | SMITH S FLYING A | GASOLINE STATIONS |
| 1965 | SMITH S FLYING A SERVICE | GASOLINE STATIONS |
| 1969 | SMITH FRANK W JR | Gasoline Service Stations |
| 1970 | SMITH S PHILLIPS 66 | GASOLINE STATIONS |
| 1970 | SMITH FRANK W JR | Gasoline Service Stations |
| 1971 | SMITH FRANK W JR | Gasoline Service Stations |
| 1972 | SMITH FRANK W JR | Gasoline Service Stations |
| 1973 | SMITH FRANK W JR | Gasoline Service Stations |
| 1974 | SMITH FRANK W JR | Gasoline Service Stations |
| 1975 | SMITH FRANK W JR | Gasoline Service Stations |

---

**S159** **WALGREENS #6193** **RCRA-VSQG** **1016954367**
**SSE** **2201 ARDEN WAY** **E MANIFEST** **CAL000323669**
**< 1/8** **SACRAMENTO, CA 95825**
**0.108 mi.**
**569 ft.** **Site 8 of 9 in cluster S**

**Relative:** RCRA Listings:
**Lower**

**Actual:** **38 ft.**

| | |
|---|---|
| Date Form Received by Agency: | 20160406 |
| Handler Name: | Walgreens #6193 |
| Handler Address: | Arden Way |
| Handler City,State,Zip: | SACRAMENTO, CA 95825 |
| EPA ID: | CAL000323669 |
| Contact Name: | KARINA ROMERO |
| Contact Address: | GREYHAWK CT |
| Contact City,State,Zip: | CARLSBAD, CA 92010 |
| Contact Telephone: | 760-602-8700 |
| Contact Fax: | 760-918-4025 |
| Contact Email: | REGULATORY@3ECOMPANY.COM |
| Contact Title: | BUSINESS SOLUTIONS SPECIALIST |
| EPA Region: | 09 |
| Land Type: | Private |
| Federal Waste Generator Description: | Conditionally Exempt Small Quantity Generator |
| Non-Notifier: | Not reported |
| Biennial Report Cycle: | 2015 |
| Accessibility: | Not reported |
| Active Site Indicator: | Handler Activities |
| State District Owner: | Not reported |
| State District: | Not reported |
| Mailing Address: | GREYHAWK CT |
| Mailing City,State,Zip: | CARLSBAD, CA 92010 |
| Owner Name: | Bdc Richmond Pkwy Lp |
| Owner Type: | Private |
| Operator Name: | Walgreen Co. |
| Operator Type: | Private |
| Short-Term Generator Activity: | No |
| Importer Activity: | No |
| Mixed Waste Generator: | No |
| Transporter Activity: | No |
| Transfer Facility Activity: | No |
| Recycler Activity with Storage: | No |

**WALGREENS #6193 (Continued)** **1016954367**

| | |
|---|---|
| Small Quantity On-Site Burner Exemption: | No |
| Smelting Melting and Refining Furnace Exemption: | No |
| Underground Injection Control: | No |
| Off-Site Waste Receipt: | No |
| Universal Waste Indicator: | No |
| Universal Waste Destination Facility: | No |
| Federal Universal Waste: | No |
| Active Site State-Reg Handler: | --- |
| Federal Facility Indicator: | Not reported |
| Hazardous Secondary Material Indicator: | N |
| Sub-Part K Indicator: | Not reported |
| 2018 GPRA Permit Baseline: | Not on the Baseline |
| 2018 GPRA Renewals Baseline: | Not on the Baseline |
| 202 GPRA Corrective Action Baseline: | No |
| Subject to Corrective Action Universe: | No |
| Non-TSDFs Where RCRA CA has Been Imposed Universe: | No |
| Corrective Action Priority Ranking: | No NCAPS ranking |
| Environmental Control Indicator: | No |
| Institutional Control Indicator: | No |
| Human Exposure Controls Indicator: | N/A |
| Groundwater Controls Indicator: | N/A |
| Significant Non-Complier Universe: | No |
| Unaddressed Significant Non-Complier Universe: | No |
| Addressed Significant Non-Complier Universe: | No |
| Significant Non-Complier With a Compliance Schedule Universe: | No |
| Financial Assurance Required: | Not reported |
| Handler Date of Last Change: | 20161104 |
| Recognized Trader-Importer: | No |
| Recognized Trader-Exporter: | No |
| Importer of Spent Lead Acid Batteries: | No |
| Exporter of Spent Lead Acid Batteries: | No |
| Recycler Activity Without Storage: | No |
| Manifest Broker: | No |
| Sub-Part P Indicator: | No |

Biennial: List of Years
Year: 2015

Click Here for Biennial Reporting System Data:
Year: 2013

Click Here for Biennial Reporting System Data:

Hazardous Waste Summary:
Waste Code: D001
Waste Description: Ignitable Waste

Waste Code: D002
Waste Description: Corrosive Waste

Waste Code: D007
Waste Description: Chromium

Waste Code: D009
Waste Description: Mercury

**WALGREENS #6193 (Continued)** **1016954367**

Waste Code: D010
Waste Description: Selenium

Waste Code: D024
Waste Description: M-Cresol

Waste Code: P001
Waste Description: 2h-1-Benzopyran-2-One, 4-Hydroxy-3-(3-Oxo-1-Phenylbutyl)-, & Salts, When Present At Concentrations Greater Than 0.3% (Or) Warfarin, & Salts, When Present At Concentrations Greater Than 0.3%

Waste Code: P075
Waste Description: Nicotine, & Salts (Or) Pyridine, 3-(1-Methyl-2-Pyrrolidinyl)-,(S)-, & Salts

Waste Code: U034
Waste Description: Acetaldehyde, Trichloro- (Or) Chloral

Waste Code: U165
Waste Description: Naphthalene

Handler - Owner Operator:
Owner/Operator Indicator: Operator
Owner/Operator Name: WALGREEN CO
Legal Status: Private
Date Became Current: 20060202
Date Ended Current: Not reported
Owner/Operator Address: Not reported
Owner/Operator City,State,Zip: Not reported
Owner/Operator Telephone: Not reported
Owner/Operator Telephone Ext: Not reported
Owner/Operator Fax: Not reported
Owner/Operator Email: Not reported

Owner/Operator Indicator: Operator
Owner/Operator Name: WALGREEN CO.
Legal Status: Private
Date Became Current: 20000915
Date Ended Current: Not reported
Owner/Operator Address: Not reported
Owner/Operator City,State,Zip: Not reported
Owner/Operator Telephone: Not reported
Owner/Operator Telephone Ext: Not reported
Owner/Operator Fax: Not reported
Owner/Operator Email: Not reported

Owner/Operator Indicator: Owner
Owner/Operator Name: BDC RICHMOND PARKWAY LP
Legal Status: Private
Date Became Current: 20060202
Date Ended Current: Not reported
Owner/Operator Address: 1556 PARKSIDE DR
Owner/Operator City,State,Zip: WALNUT CREEK, CA 94596
Owner/Operator Telephone: 925-588-2200
Owner/Operator Telephone Ext: Not reported
Owner/Operator Fax: Not reported
Owner/Operator Email: Not reported

**WALGREENS #6193 (Continued)** **1016954367**

Owner/Operator Indicator: Owner
Owner/Operator Name: BDC RICHMOND PKWY LP
Legal Status: Private
Date Became Current: 20000828
Date Ended Current: Not reported
Owner/Operator Address: 1556 PARKSIDE DR
Owner/Operator City,State,Zip: WALNUT CREEK, CA 94596
Owner/Operator Telephone: 925-588-2200
Owner/Operator Telephone Ext: Not reported
Owner/Operator Fax: Not reported
Owner/Operator Email: Not reported

Historic Generators:
Receive Date: 20140609
Handler Name: WALGREENS #6193
Federal Waste Generator Description: Very Small Quantity Generator (formerly Conditionally-Exempt Small Quantity Generator
State District Owner: Not reported
Large Quantity Handler of Universal Waste: No
Recognized Trader Importer: No
Recognized Trader Exporter: No
Spent Lead Acid Battery Importer: No
Spent Lead Acid Battery Exporter: No
Current Record: No
Non Storage Recycler Activity: Not reported
Electronic Manifest Broker: Not reported

Receive Date: 20160406
Handler Name: WALGREENS #6193
Federal Waste Generator Description: Very Small Quantity Generator (formerly Conditionally-Exempt Small Quantity Generator
State District Owner: Not reported
Large Quantity Handler of Universal Waste: No
Recognized Trader Importer: No
Recognized Trader Exporter: No
Spent Lead Acid Battery Importer: No
Spent Lead Acid Battery Exporter: No
Current Record: Yes
Non Storage Recycler Activity: Not reported
Electronic Manifest Broker: Not reported

List of NAICS Codes and Descriptions:
NAICS Code: 44611
NAICS Description: PHARMACIES AND DRUG STORES

Facility Has Received Notices of Violations:
Violations: No Violations Found

Evaluation Action Summary:
Evaluations: No Evaluations Found

E MANIFEST:
Manifest Tracking Number: 012118799FLE
Last Updated Date: 20190128

**WALGREENS #6193 (Continued)** **1016954367**

| | |
|---|---|
| Shipped Date: | 20181210 |
| Received Date: | 20190109 |
| Manifest Status: | Signed |
| Submission Type: | DataImage5Copy |
| Origin Type: | Service |
| Generator EPA ID: | CAR000277616 |
| Generator Name: | Walgreen |
| Generator Location Street Number: | Not reported |
| Generator Location Street 1: | 2201 ARDEN WAY |
| Generator Location Street 2: | Not reported |
| Generator Location City: | SACRAMENTO |
| Generator Location State: | CA |
| Generator Location Zip: | 95825-3301 |
| Generator Mail Street Number: | Not reported |
| Generator Mail Street 1: | 302 Wilmot Road MS #3305 |
| Generator Mail Street 2: | Not reported |
| Generator Mail City: | Deerfield |
| Generator Mail Zip: | 60015 |
| Generator Mail State: | IL |
| Generator Contact Company Name: | Not reported |
| Designated Facility EPA ID: | NVD980895338 |
| Designated Facility Name: | 21st Century Environmental Management Of Nevada, Llc |
| Designated Facility Mail Street Number: | Not reported |
| Designated Facility Mail Street 1: | Not reported |
| Designated Facility Mail Street 2: | 2095 Newlands Drive East |
| Designated Facility Mail City: | Fernley |
| Designated Facility Mail Zip: | 89408 |
| Designated Facility Mail State: | NV |
| Designated Facility Location Street Number: | Not reported |
| Designated Facility Location Street 1: | 2095 Newlands Drive East |
| Designated Facility Location Street 2: | Not reported |
| Designated Facility Location City: | Fernley |
| Designated Facility Location Zip: | 89408 |
| Designated Facility Location State: | NV |
| Designated Facility Contact Company Name: | Not reported |
| Manifest Residue Indicator: | N |
| Rejection Indicator: | N |

| | |
|---|---|
| Manifest Tracking Number: | 012118800FLE |
| Last Updated Date: | 20190107 |
| Shipped Date: | 20181210 |
| Received Date: | 20181220 |
| Manifest Status: | Signed |
| Submission Type: | DataImage5Copy |
| Origin Type: | Service |
| Generator EPA ID: | CAR000277616 |
| Generator Name: | Walgreens #6193 |
| Generator Location Street Number: | Not reported |
| Generator Location Street 1: | 2201 ARDEN WAY |
| Generator Location Street 2: | Not reported |
| Generator Location City: | SACRAMENTO |
| Generator Location State: | CA |
| Generator Location Zip: | 95825-3301 |
| Generator Mail Street Number: | Not reported |
| Generator Mail Street 1: | 2201 ARDEN WAY |
| Generator Mail Street 2: | Not reported |
| Generator Mail City: | Sacramento |

**WALGREENS #6193 (Continued)** **1016954367**

| | |
|---|---|
| Generator Mail Zip: | 95825-3301 |
| Generator Mail State: | CA |
| Generator Contact Company Name: | Not reported |
| Designated Facility EPA ID: | AZR000515924 |
| Designated Facility Name: | Yuma Yes Waste Transfer Facility |
| Designated Facility Mail Street Number: | Not reported |
| Designated Facility Mail Street 1: | Not reported |
| Designated Facility Mail Street 2: | 2730 E 13TH ST |
| Designated Facility Mail City: | YUMA |
| Designated Facility Mail Zip: | 85365-1901 |
| Designated Facility Mail State: | AZ |
| Designated Facility Location Street Number: | Not reported |
| Designated Facility Location Street 1: | 2730 E 13TH ST |
| Designated Facility Location Street 2: | Not reported |
| Designated Facility Location City: | YUMA |
| Designated Facility Location Zip: | 85365-1901 |
| Designated Facility Location State: | AZ |
| Designated Facility Contact Company Name: | Not reported |
| Manifest Residue Indicator: | N |
| Rejection Indicator: | N |

| | |
|---|---|
| Manifest Tracking Number: | 012038850FLE |
| Last Updated Date: | 20200210 |
| Shipped Date: | 20190718 |
| Received Date: | 20190812 |
| Manifest Status: | Signed |
| Submission Type: | DataImage5Copy |
| Origin Type: | Service |
| Generator EPA ID: | CAR000277616 |
| Generator Name: | Walgreen |
| Generator Location Street Number: | Not reported |
| Generator Location Street 1: | 2201 ARDEN WAY |
| Generator Location Street 2: | Not reported |
| Generator Location City: | SACRAMENTO |
| Generator Location State: | CA |
| Generator Location Zip: | 95825-3301 |
| Generator Mail Street Number: | Not reported |
| Generator Mail Street 1: | 2201 Arden Way |
| Generator Mail Street 2: | Not reported |
| Generator Mail City: | Sacramento |
| Generator Mail Zip: | 95825-3301 |
| Generator Mail State: | CA |
| Generator Contact Company Name: | Not reported |
| Designated Facility EPA ID: | CAD008364432 |
| Designated Facility Name: | Rho Chem Llc |
| Designated Facility Mail Street Number: | Not reported |
| Designated Facility Mail Street 1: | Not reported |
| Designated Facility Mail Street 2: | 425 Isis Ave. |
| Designated Facility Mail City: | Inglewood |
| Designated Facility Mail Zip: | 90301 |
| Designated Facility Mail State: | CA |
| Designated Facility Location Street Number: | Not reported |
| Designated Facility Location Street 1: | 425 Isis Ave. |
| Designated Facility Location Street 2: | Not reported |
| Designated Facility Location City: | Inglewood |
| Designated Facility Location Zip: | 90301 |
| Designated Facility Location State: | CA |

**WALGREENS #6193 (Continued)** **1016954367**

| | |
|---|---|
| Designated Facility Contact Company Name: | Not reported |
| Manifest Residue Indicator: | N |
| Rejection Indicator: | N |
| | |
| Manifest Tracking Number: | 012038851FLE |
| Last Updated Date: | 20200107 |
| Shipped Date: | 20190718 |
| Received Date: | 20190807 |
| Manifest Status: | Signed |
| Submission Type: | DataImage5Copy |
| Origin Type: | Service |
| Generator EPA ID: | CAR000277616 |
| Generator Name: | Walgreen |
| Generator Location Street Number: | Not reported |
| Generator Location Street 1: | 2201 ARDEN WAY |
| Generator Location Street 2: | Not reported |
| Generator Location City: | SACRAMENTO |
| Generator Location State: | CA |
| Generator Location Zip: | 95825-3301 |
| Generator Mail Street Number: | Not reported |
| Generator Mail Street 1: | 2201 Arden Way |
| Generator Mail Street 2: | Not reported |
| Generator Mail City: | Sacramento |
| Generator Mail Zip: | 95825-3301 |
| Generator Mail State: | CA |
| Generator Contact Company Name: | Not reported |
| Designated Facility EPA ID: | NVD980895338 |
| Designated Facility Name: | 21st Century Environmental Management Of Nevada, Llc |
| Designated Facility Mail Street Number: | Not reported |
| Designated Facility Mail Street 1: | Not reported |
| Designated Facility Mail Street 2: | 2095 Newlands Drive East |
| Designated Facility Mail City: | Fernley |
| Designated Facility Mail Zip: | 89408 |
| Designated Facility Mail State: | NV |
| Designated Facility Location Street Number: | Not reported |
| Designated Facility Location Street 1: | 2095 Newlands Drive East |
| Designated Facility Location Street 2: | Not reported |
| Designated Facility Location City: | Fernley |
| Designated Facility Location Zip: | 89408 |
| Designated Facility Location State: | NV |
| Designated Facility Contact Company Name: | Not reported |
| Manifest Residue Indicator: | N |
| Rejection Indicator: | N |
| | |
| Manifest Tracking Number: | 012038852FLE |
| Last Updated Date: | 20190822 |
| Shipped Date: | 20190718 |
| Received Date: | 20190806 |
| Manifest Status: | Signed |
| Submission Type: | DataImage5Copy |
| Origin Type: | Service |
| Generator EPA ID: | CAR000277616 |
| Generator Name: | Walgreens #6193 |
| Generator Location Street Number: | Not reported |
| Generator Location Street 1: | 2201 ARDEN WAY |
| Generator Location Street 2: | Not reported |
| Generator Location City: | SACRAMENTO |

**WALGREENS #6193 (Continued)** **1016954367**

| | |
|---|---|
| Generator Location State: | CA |
| Generator Location Zip: | 95825 |
| Generator Mail Street Number: | Not reported |
| Generator Mail Street 1: | 2201 ARDEN WAY |
| Generator Mail Street 2: | Not reported |
| Generator Mail City: | SACRAMENTO |
| Generator Mail Zip: | 95825 |
| Generator Mail State: | CA |
| Generator Contact Company Name: | Not reported |
| Designated Facility EPA ID: | AZR000515924 |
| Designated Facility Name: | Yuma Yes Waste Transfer Facility |
| Designated Facility Mail Street Number: | Not reported |
| Designated Facility Mail Street 1: | Not reported |
| Designated Facility Mail Street 2: | 2730 E 13TH ST |
| Designated Facility Mail City: | YUMA |
| Designated Facility Mail Zip: | 85365-1901 |
| Designated Facility Mail State: | AZ |
| Designated Facility Location Street Number: | Not reported |
| Designated Facility Location Street 1: | 2730 E 13TH ST |
| Designated Facility Location Street 2: | Not reported |
| Designated Facility Location City: | YUMA |
| Designated Facility Location Zip: | 85365-1901 |
| Designated Facility Location State: | AZ |
| Designated Facility Contact Company Name: | Not reported |
| Manifest Residue Indicator: | N |
| Rejection Indicator: | N |

| | |
|---|---|
| Manifest Tracking Number: | 015630823FLE |
| Last Updated Date: | 20220113 |
| Shipped Date: | 20210409 |
| Received Date: | 20210415 |
| Manifest Status: | Signed |
| Submission Type: | DataImage5Copy |
| Origin Type: | Service |
| Generator EPA ID: | CAR000277616 |
| Generator Name: | Walgreen |
| Generator Location Street Number: | Not reported |
| Generator Location Street 1: | 2201 ARDEN WAY |
| Generator Location Street 2: | Not reported |
| Generator Location City: | SACRAMENTO |
| Generator Location State: | CA |
| Generator Location Zip: | 95825-3301 |
| Generator Mail Street Number: | Not reported |
| Generator Mail Street 1: | 5250 Triangle Pkwy #200 |
| Generator Mail Street 2: | Not reported |
| Generator Mail City: | Peachtree Corners |
| Generator Mail Zip: | 30092-1003 |
| Generator Mail State: | GA |
| Generator Contact Company Name: | Not reported |
| Designated Facility EPA ID: | CAD980884183 |
| Designated Facility Name: | Gem Rancho Cordova Llc |
| Designated Facility Mail Street Number: | Not reported |
| Designated Facility Mail Street 1: | Not reported |
| Designated Facility Mail Street 2: | 11855 White Rock Road |
| Designated Facility Mail City: | Rancho Cordova |
| Designated Facility Mail Zip: | 95742 |
| Designated Facility Mail State: | CA |

**WALGREENS #6193 (Continued)** **1016954367**

| | |
|---|---|
| Designated Facility Location Street Number: | Not reported |
| Designated Facility Location Street 1: | 11855 White Rock Road |
| Designated Facility Location Street 2: | Not reported |
| Designated Facility Location City: | Rancho Cordova |
| Designated Facility Location Zip: | 95742 |
| Designated Facility Location State: | CA |
| Designated Facility Contact Company Name: | Not reported |
| Manifest Residue Indicator: | N |
| Rejection Indicator: | N |

| | |
|---|---|
| Manifest Tracking Number: | 015630824FLE |
| Last Updated Date: | 20210506 |
| Shipped Date: | 20210409 |
| Received Date: | 20210426 |
| Manifest Status: | Signed |
| Submission Type: | DataImage5Copy |
| Origin Type: | Service |
| Generator EPA ID: | CAR000277616 |
| Generator Name: | Walgreen |
| Generator Location Street Number: | Not reported |
| Generator Location Street 1: | 2201 ARDEN WAY |
| Generator Location Street 2: | Not reported |
| Generator Location City: | SACRAMENTO |
| Generator Location State: | CA |
| Generator Location Zip: | 95825-3301 |
| Generator Mail Street Number: | Not reported |
| Generator Mail Street 1: | 104 Wilmot Rd, 5th Floor, MS #1450 |
| Generator Mail Street 2: | Not reported |
| Generator Mail City: | Deerfield |
| Generator Mail Zip: | 60015-4618 |
| Generator Mail State: | IL |
| Generator Contact Company Name: | Not reported |
| Designated Facility EPA ID: | NVD980895338 |
| Designated Facility Name: | 21st Century Environmental Management Of Nevada, Llc |
| Designated Facility Mail Street Number: | Not reported |
| Designated Facility Mail Street 1: | Not reported |
| Designated Facility Mail Street 2: | 2095 Newlands Drive East |
| Designated Facility Mail City: | Fernley |
| Designated Facility Mail Zip: | 89408 |
| Designated Facility Mail State: | NV |
| Designated Facility Location Street Number: | Not reported |
| Designated Facility Location Street 1: | 2095 Newlands Drive East |
| Designated Facility Location Street 2: | Not reported |
| Designated Facility Location City: | Fernley |
| Designated Facility Location Zip: | 89408 |
| Designated Facility Location State: | NV |
| Designated Facility Contact Company Name: | Not reported |
| Manifest Residue Indicator: | N |
| Rejection Indicator: | N |

| | |
|---|---|
| Manifest Tracking Number: | 015630825FLE |
| Last Updated Date: | 20210518 |
| Shipped Date: | 20210409 |
| Received Date: | 20210423 |
| Manifest Status: | Signed |
| Submission Type: | DataImage5Copy |
| Origin Type: | Service |

**WALGREENS #6193 (Continued)** **1016954367**

| | |
|---|---|
| Generator EPA ID: | CAR000277616 |
| Generator Name: | Walgreens #6193 |
| Generator Location Street Number: | Not reported |
| Generator Location Street 1: | 2201 ARDEN WAY |
| Generator Location Street 2: | Not reported |
| Generator Location City: | SACRAMENTO |
| Generator Location State: | CA |
| Generator Location Zip: | 95825-3301 |
| Generator Mail Street Number: | Not reported |
| Generator Mail Street 1: | 104 WILMOT ROAD 5TH FLOOR, MS# 1450 |
| Generator Mail Street 2: | Not reported |
| Generator Mail City: | DEERFIELD |
| Generator Mail Zip: | 60015-4618 |
| Generator Mail State: | IL |
| Generator Contact Company Name: | Not reported |
| Designated Facility EPA ID: | AZR000515924 |
| Designated Facility Name: | Yuma Yes Waste Transfer Facility |
| Designated Facility Mail Street Number: | Not reported |
| Designated Facility Mail Street 1: | Not reported |
| Designated Facility Mail Street 2: | 2730 E. 13TH ST. |
| Designated Facility Mail City: | YUMA |
| Designated Facility Mail Zip: | 85365 |
| Designated Facility Mail State: | AZ |
| Designated Facility Location Street Number: | Not reported |
| Designated Facility Location Street 1: | 2730 E 13TH ST |
| Designated Facility Location Street 2: | Not reported |
| Designated Facility Location City: | YUMA |
| Designated Facility Location Zip: | 85365 |
| Designated Facility Location State: | AZ |
| Designated Facility Contact Company Name: | Not reported |
| Manifest Residue Indicator: | N |
| Rejection Indicator: | N |

| | |
|---|---|
| Manifest Tracking Number: | 200499086CLE |
| Last Updated Date: | 20230809 |
| Shipped Date: | 20230626 |
| Received Date: | 20230718 |
| Manifest Status: | Signed |
| Submission Type: | DataImage5Copy |
| Origin Type: | Service |
| Generator EPA ID: | CAR000277616 |
| Generator Name: | Walgreens #6193 |
| Generator Location Street Number: | Not reported |
| Generator Location Street 1: | 2201 ARDEN WAY |
| Generator Location Street 2: | Not reported |
| Generator Location City: | SACRAMENTO |
| Generator Location State: | CA |
| Generator Location Zip: | 95825 |
| Generator Mail Street Number: | Not reported |
| Generator Mail Street 1: | 104 WILMOT ROAD 5TH FLOOR |
| Generator Mail Street 2: | MS1434 |
| Generator Mail City: | DEERFIELD |
| Generator Mail Zip: | 60015 |
| Generator Mail State: | IL |
| Generator Contact Company Name: | Not reported |
| Designated Facility EPA ID: | AZR000521146 |
| Designated Facility Name: | Yuma Yes 2 Waste Transfer Station |

**WALGREENS #6193 (Continued)** **1016954367**

| | |
|---|---|
| Designated Facility Mail Street Number: | Not reported |
| Designated Facility Mail Street 1: | Not reported |
| Designated Facility Mail Street 2: | 2730 E 13TH ST |
| Designated Facility Mail City: | YUMA |
| Designated Facility Mail Zip: | 85365 |
| Designated Facility Mail State: | AZ |
| Designated Facility Location Street Number: | Not reported |
| Designated Facility Location Street 1: | 6500 S US HIGHWAY 95 |
| Designated Facility Location Street 2: | Not reported |
| Designated Facility Location City: | YUMA |
| Designated Facility Location Zip: | 85365 |
| Designated Facility Location State: | AZ |
| Designated Facility Contact Company Name: | Not reported |
| Manifest Residue Indicator: | N |
| Rejection Indicator: | N |

| | |
|---|---|
| Manifest Tracking Number: | 015954443FLE |
| Last Updated Date: | 20210811 |
| Shipped Date: | 20210712 |
| Received Date: | 20210806 |
| Manifest Status: | Signed |
| Submission Type: | DataImage5Copy |
| Origin Type: | Service |
| Generator EPA ID: | CAR000277616 |
| Generator Name: | Walgreen |
| Generator Location Street Number: | Not reported |
| Generator Location Street 1: | 2201 ARDEN WAY |
| Generator Location Street 2: | Not reported |
| Generator Location City: | SACRAMENTO |
| Generator Location State: | CA |
| Generator Location Zip: | 95825-3301 |
| Generator Mail Street Number: | Not reported |
| Generator Mail Street 1: | 5250 Triangle Pkwy #200 |
| Generator Mail Street 2: | Not reported |
| Generator Mail City: | Peachtree Corners |
| Generator Mail Zip: | 30092-1003 |
| Generator Mail State: | GA |
| Generator Contact Company Name: | Not reported |
| Designated Facility EPA ID: | CAD008364432 |
| Designated Facility Name: | Rho Chem Llc |
| Designated Facility Mail Street Number: | Not reported |
| Designated Facility Mail Street 1: | Not reported |
| Designated Facility Mail Street 2: | 425 Isis Ave. |
| Designated Facility Mail City: | Inglewood |
| Designated Facility Mail Zip: | 90301 |
| Designated Facility Mail State: | CA |
| Designated Facility Location Street Number: | Not reported |
| Designated Facility Location Street 1: | 425 Isis Ave. |
| Designated Facility Location Street 2: | Not reported |
| Designated Facility Location City: | Inglewood |
| Designated Facility Location Zip: | 90301 |
| Designated Facility Location State: | CA |
| Designated Facility Contact Company Name: | Not reported |
| Manifest Residue Indicator: | N |
| Rejection Indicator: | N |

| | |
|---|---|
| Manifest Tracking Number: | 015954444FLE |

**WALGREENS #6193 (Continued)** **1016954367**

| | |
|---|---|
| Last Updated Date: | 20210809 |
| Shipped Date: | 20210712 |
| Received Date: | 20210730 |
| Manifest Status: | Signed |
| Submission Type: | DataImage5Copy |
| Origin Type: | Service |
| Generator EPA ID: | CAR000277616 |
| Generator Name: | Walgreen |
| Generator Location Street Number: | Not reported |
| Generator Location Street 1: | 2201 ARDEN WAY |
| Generator Location Street 2: | Not reported |
| Generator Location City: | SACRAMENTO |
| Generator Location State: | CA |
| Generator Location Zip: | 95825-3301 |
| Generator Mail Street Number: | Not reported |
| Generator Mail Street 1: | 5250 Triangle Pkwy #200 |
| Generator Mail Street 2: | Not reported |
| Generator Mail City: | Peachtree Corners |
| Generator Mail Zip: | 30092-1003 |
| Generator Mail State: | GA |
| Generator Contact Company Name: | Not reported |
| Designated Facility EPA ID: | NVD980895338 |
| Designated Facility Name: | 21st Century Environmental Management Of Nevada, Llc |
| Designated Facility Mail Street Number: | Not reported |
| Designated Facility Mail Street 1: | Not reported |
| Designated Facility Mail Street 2: | 2095 Newlands Drive East |
| Designated Facility Mail City: | Fernley |
| Designated Facility Mail Zip: | 89408 |
| Designated Facility Mail State: | NV |
| Designated Facility Location Street Number: | Not reported |
| Designated Facility Location Street 1: | 2095 Newlands Drive East |
| Designated Facility Location Street 2: | Not reported |
| Designated Facility Location City: | Fernley |
| Designated Facility Location Zip: | 89408 |
| Designated Facility Location State: | NV |
| Designated Facility Contact Company Name: | Not reported |
| Manifest Residue Indicator: | N |
| Rejection Indicator: | N |

Federal Waste:

| | |
|---|---|
| Manifest Tracking Number: | 013692362FLE |
| Waste Line Number: | 1 |
| Federal Waste Code: | P001 |
| Federal Waste: | 2H-1-BENZOPYRAN-2-ONE, 4-HYDROXY-3-(3-OXO-1-PHENYLBUTYL)-, & SALTS, WHEN PRESENT AT CONCENTRATIONS GREATER THAN 0.3% (OR) WARFARIN, & SALTS, WHEN PRESENT AT CONCENTRATIONS GREATER THAN 0.3% |

| | |
|---|---|
| Manifest Tracking Number: | 013692362FLE |
| Waste Line Number: | 2 |
| Federal Waste Code: | D007 |
| Federal Waste: | CHROMIUM |

| | |
|---|---|
| Manifest Tracking Number: | 013692362FLE |
| Waste Line Number: | 2 |
| Federal Waste Code: | D010 |
| Federal Waste: | SELENIUM |

**WALGREENS #6193 (Continued)** **1016954367**

Manifest Tracking Number: 013692362FLE
Waste Line Number: 3
Federal Waste Code: D001
Federal Waste: IGNITABLE WASTE

State Waste:
Manifest Tracking Number: 013692362FLE
Waste Line Number: 1
State Waste Code Owner: CA
State Waste Code: 311
State Waste: Pharmaceutical waste

Manifest Tracking Number: 013692362FLE
Waste Line Number: 1
State Waste Code Owner: CA
State Waste Code: 311
State Waste: Pharmaceutical waste

Manifest Tracking Number: 013692362FLE
Waste Line Number: 2
State Waste Code Owner: CA
State Waste Code: 311
State Waste: Pharmaceutical waste

Manifest Tracking Number: 013692362FLE
Waste Line Number: 2
State Waste Code Owner: CA
State Waste Code: 311
State Waste: Pharmaceutical waste

Manifest Tracking Number: 013692362FLE
Waste Line Number: 3
State Waste Code Owner: CA
State Waste Code: 331
State Waste: Off-specification, aged, or surplus organics

Manifest Tracking Number: 013692362FLE
Waste Line Number: 3
State Waste Code Owner: CA
State Waste Code: 331
State Waste: Off-specification, aged, or surplus organics

Transporter:
Manifest Tracking Number: 013692362FLE
Transporter Line Number: 1
Transporter EPA ID: MNS000110924
Transporter Name: Stericycle Specialty Waste Solutions Inc

Manifest Tracking Number: 013692362FLE
Transporter Line Number: 2
Transporter EPA ID: MNS000110924
Transporter Name: Stericycle Specialty Waste Solutions Inc

Waste Line:
Manifest Tracking Number: 013692362FLE
Waste Line Number: 1

**WALGREENS #6193 (Continued)** **1016954367**

| | |
|---|---|
| U.S. DOT Hazardous Indicator: | Y |
| U.S. DOT ID Number: | UN3249 |
| U.S. DOT Description: | Un3249, Waste Residue Last Contained, Medicine, Solid, Toxic, N.O.S. (Warfarin), 6.1, Pg Ii, Erg#151 |
| Non-Hazardous Waste Description: | Not reported |
| Number of Containers: | 1 |
| Container Type Code: | CF |
| Container Type Description: | Fiber or plastic boxes, cartons, cases |
| Waste Quantity: | 1 |
| Quantity Unit of Measure Code: | P |
| Quantity Unit of Measure Description: | Pounds |
| Waste Quantity, in Tons: | 0.0005 |
| Acute Waste Quantity, in Tons: | 0.0005 |
| Non-Acute Waste Quantity, in Tons: | 0 |
| Waste Quantity, in Kilograms: | 0.45351502 |
| Acute Waste Quantity, in Kilograms: | 0.45351502 |
| Non-Acute Waste Quantity, in Kilorgrams: | 0 |
| Management Method Code: | H141 |
| Management Method Description: | STORAGE, BULKING AND/OR TRANSFER OFF SITE |
| Waste Residue Indicator: | N |
| Quantity Discrepancy Indicator: | N |
| Waste Type Discrepancy Indicator: | N |
| Waste Density: | Not reported |
| Waste Density Unit of Measure Code: | Not reported |
| Waste Density Unit of Measure Description: | Not reported |
| Form Code: | Not reported |
| Form Code Description: | Not reported |
| Source Code: | Not reported |
| Source Code Description: | Not reported |
| Waste Minimization Code: | Not reported |
| Waste Minimization Code Description: | Not reported |
| Consent Number: | Not reported |
| EPA Waste Indicator: | Y |

| | |
|---|---|
| Manifest Tracking Number: | 013692362FLE |
| Waste Line Number: | 2 |
| U.S. DOT Hazardous Indicator: | Y |
| U.S. DOT ID Number: | UN2811 |
| U.S. DOT Description: | Un2811, Waste Toxic Solids, Organic, N.O.S. (Chromium, Selenium), 6.1, Pg Ii, Erg#154 |
| Non-Hazardous Waste Description: | Not reported |
| Number of Containers: | 1 |
| Container Type Code: | CF |
| Container Type Description: | Fiber or plastic boxes, cartons, cases |
| Waste Quantity: | 2 |
| Quantity Unit of Measure Code: | P |
| Quantity Unit of Measure Description: | Pounds |
| Waste Quantity, in Tons: | 0.001 |
| Acute Waste Quantity, in Tons: | 0 |
| Non-Acute Waste Quantity, in Tons: | 0.001 |
| Waste Quantity, in Kilograms: | 0.90703005 |
| Acute Waste Quantity, in Kilograms: | 0 |
| Non-Acute Waste Quantity, in Kilorgrams: | 0.90703005 |
| Management Method Code: | H141 |
| Management Method Description: | STORAGE, BULKING AND/OR TRANSFER OFF SITE |
| Waste Residue Indicator: | N |
| Quantity Discrepancy Indicator: | N |

**WALGREENS #6193 (Continued)** **1016954367**

| | |
|---|---|
| Waste Type Discrepancy Indicator: | N |
| Waste Density: | Not reported |
| Waste Density Unit of Measure Code: | Not reported |
| Waste Density Unit of Measure Description: | Not reported |
| Form Code: | Not reported |
| Form Code Description: | Not reported |
| Source Code: | Not reported |
| Source Code Description: | Not reported |
| Waste Minimization Code: | Not reported |
| Waste Minimization Code Description: | Not reported |
| Consent Number: | Not reported |
| EPA Waste Indicator: | Y |
| | |
| Manifest Tracking Number: | 013692362FLE |
| Waste Line Number: | 3 |
| U.S. DOT Hazardous Indicator: | Y |
| U.S. DOT ID Number: | UN1950 |
| U.S. DOT Description: | Un1950, Waste Aerosols, [Flammable, (Each Not Exceeding 1 L Capacity)] 2.1, Erg#126 |
| Non-Hazardous Waste Description: | Not reported |
| Number of Containers: | 1 |
| Container Type Code: | CF |
| Container Type Description: | Fiber or plastic boxes, cartons, cases |
| Waste Quantity: | 14 |
| Quantity Unit of Measure Code: | P |
| Quantity Unit of Measure Description: | Pounds |
| Waste Quantity, in Tons: | 0.007 |
| Acute Waste Quantity, in Tons: | 0 |
| Non-Acute Waste Quantity, in Tons: | 0.007 |
| Waste Quantity, in Kilograms: | 6.3492103 |
| Acute Waste Quantity, in Kilograms: | 0 |
| Non-Acute Waste Quantity, in Kilorgrams: | 6.3492103 |
| Management Method Code: | H141 |
| Management Method Description: | STORAGE, BULKING AND/OR TRANSFER OFF SITE |
| Waste Residue Indicator: | N |
| Quantity Discrepancy Indicator: | N |
| Waste Type Discrepancy Indicator: | N |
| Waste Density: | Not reported |
| Waste Density Unit of Measure Code: | Not reported |
| Waste Density Unit of Measure Description: | Not reported |
| Form Code: | Not reported |
| Form Code Description: | Not reported |
| Source Code: | Not reported |
| Source Code Description: | Not reported |
| Waste Minimization Code: | Not reported |
| Waste Minimization Code Description: | Not reported |
| Consent Number: | Not reported |
| EPA Waste Indicator: | Y |

Click this hyperlink while viewing on your computer to access
64 additional US EManifest: record(s) in the EDR Site Report.

**S160** **WALGREENS #6193** **RCRA-VSQG** **1023966974**
**SSE** **2201 ARDEN WAY** **E MANIFEST** **CAR000277616**
**< 1/8** **SACRAMENTO, CA 95825**
**0.108 mi.**
**569 ft.** **Site 9 of 9 in cluster S**

**Relative:** **Lower**

**Actual:** **38 ft.**

RCRA Listings:

| | |
|---|---|
| Date Form Received by Agency: | 20210219 |
| Handler Name: | Walgreens #6193 |
| Handler Address: | 2201 Arden Way |
| Handler City,State,Zip: | SACRAMENTO, CA 95825 |
| EPA ID: | CAR000277616 |
| Contact Name: | AMBER DURKIN |
| Contact Address: | 104 WILMOT ROAD 5TH FLOOR |
| Contact City,State,Zip: | DEERFIELD, IL 60015 |
| Contact Telephone: | 847-964-8816 |
| Contact Fax: | Not reported |
| Contact Email: | AMBER.DURKIN@WALGREENS.COM |
| Contact Title: | APS SAFETY MGR |
| EPA Region: | 09 |
| Land Type: | Private |
| Federal Waste Generator Description: | Conditionally Exempt Small Quantity Generator |
| Non-Notifier: | Not reported |
| Biennial Report Cycle: | Not reported |
| Accessibility: | Not reported |
| Active Site Indicator: | Handler Activities |
| State District Owner: | Not reported |
| State District: | Not reported |
| Mailing Address: | 104 WILMOT ROAD 5TH FLOOR |
| Mailing City,State,Zip: | DEERFIELD, IL 60015 |
| Owner Name: | Bdc Richmond Parkway Lp |
| Owner Type: | Private |
| Operator Name: | Waltrust Properties Inc |
| Operator Type: | Private |
| Short-Term Generator Activity: | No |
| Importer Activity: | No |
| Mixed Waste Generator: | No |
| Transporter Activity: | No |
| Transfer Facility Activity: | No |
| Recycler Activity with Storage: | No |
| Small Quantity On-Site Burner Exemption: | No |
| Smelting Melting and Refining Furnace Exemption: | No |
| Underground Injection Control: | No |
| Off-Site Waste Receipt: | No |
| Universal Waste Indicator: | No |
| Universal Waste Destination Facility: | No |
| Federal Universal Waste: | No |
| Active Site State-Reg Handler: | --- |
| Federal Facility Indicator: | Not reported |
| Hazardous Secondary Material Indicator: | N |
| Sub-Part K Indicator: | Not reported |
| 2018 GPRA Permit Baseline: | Not on the Baseline |
| 2018 GPRA Renewals Baseline: | Not on the Baseline |
| 202 GPRA Corrective Action Baseline: | No |
| Subject to Corrective Action Universe: | No |
| Non-TSDFs Where RCRA CA has Been Imposed Universe: | No |
| Corrective Action Priority Ranking: | No NCAPS ranking |
| Environmental Control Indicator: | No |
| Institutional Control Indicator: | No |

**WALGREENS #6193 (Continued)** **1023966974**

| | |
|---|---|
| Human Exposure Controls Indicator: | N/A |
| Groundwater Controls Indicator: | N/A |
| Significant Non-Complier Universe: | No |
| Unaddressed Significant Non-Complier Universe: | No |
| Addressed Significant Non-Complier Universe: | No |
| Significant Non-Complier With a Compliance Schedule Universe: | No |
| Financial Assurance Required: | Not reported |
| Handler Date of Last Change: | 20210222 |
| Recognized Trader-Importer: | No |
| Recognized Trader-Exporter: | No |
| Importer of Spent Lead Acid Batteries: | No |
| Exporter of Spent Lead Acid Batteries: | No |
| Recycler Activity Without Storage: | No |
| Manifest Broker: | No |
| Sub-Part P Indicator: | No |

Hazardous Waste Summary:

| | |
|---|---|
| Waste Code: | D001 |
| Waste Description: | Ignitable Waste |
| Waste Code: | D002 |
| Waste Description: | Corrosive Waste |
| Waste Code: | D007 |
| Waste Description: | Chromium |
| Waste Code: | D009 |
| Waste Description: | Mercury |
| Waste Code: | D010 |
| Waste Description: | Selenium |
| Waste Code: | D011 |
| Waste Description: | Silver |
| Waste Code: | D016 |
| Waste Description: | 2,4-D (2,4-Dichlorophenoxyacetic Acid) |
| Waste Code: | D024 |
| Waste Description: | M-Cresol |
| Waste Code: | D035 |
| Waste Description: | Methyl Ethyl Ketone |
| Waste Code: | P001 |
| Waste Description: | 2h-1-Benzopyran-2-One, 4-Hydroxy-3-(3-Oxo-1-Phenylbutyl)-, & Salts, When Present At Concentrations Greater Than 0.3% (Or) Warfarin, & Salts, When Present At Concentrations Greater Than 0.3% |
| Waste Code: | P075 |
| Waste Description: | Nicotine, & Salts (Or) Pyridine, 3-(1-Methyl-2-Pyrrolidinyl)-,(S)-, & Salts |

Handler - Owner Operator:

| | |
|---|---|
| Owner/Operator Indicator: | Operator |

**WALGREENS #6193 (Continued)** **1023966974**

Owner/Operator Name: WALGREENS CO
Legal Status: Private
Date Became Current: 20000828
Date Ended Current: Not reported
Owner/Operator Address: 104 WILMOT ROAD, MS 1434
Owner/Operator City,State,Zip: DEERFIELD, IL 60015
Owner/Operator Telephone: 847-615-2812
Owner/Operator Telephone Ext: Not reported
Owner/Operator Fax: Not reported
Owner/Operator Email: ANDREW.MARKS@WALGREENS.COM

Owner/Operator Indicator: Operator
Owner/Operator Name: WALTRUST PROPERTIES INC
Legal Status: Private
Date Became Current: Not reported
Date Ended Current: Not reported
Owner/Operator Address: 104 WILMOT ROAD
Owner/Operator City,State,Zip: DEERFIELD, IL 60015
Owner/Operator Telephone: Not reported
Owner/Operator Telephone Ext: Not reported
Owner/Operator Fax: Not reported
Owner/Operator Email: Not reported

Owner/Operator Indicator: Owner
Owner/Operator Name: BDC RICHMOND PARKWAY LP
Legal Status: Private
Date Became Current: Not reported
Date Ended Current: Not reported
Owner/Operator Address: 1556 PARKSIDE DR
Owner/Operator City,State,Zip: WALNUT CREEK, CA 94596
Owner/Operator Telephone: Not reported
Owner/Operator Telephone Ext: Not reported
Owner/Operator Fax: Not reported
Owner/Operator Email: Not reported

Owner/Operator Indicator: Owner
Owner/Operator Name: BDC RICHMOND PARKWAY LP
Legal Status: Private
Date Became Current: 20000828
Date Ended Current: Not reported
Owner/Operator Address: 1556 PARKSIDE DRIVE
Owner/Operator City,State,Zip: WALNUT CREEK, CA 94596
Owner/Operator Telephone: 925-588-2200
Owner/Operator Telephone Ext: Not reported
Owner/Operator Fax: Not reported
Owner/Operator Email: Not reported

Historic Generators:
Receive Date: 20171116
Handler Name: WALGREENS #6193
Federal Waste Generator Description: Large Quantity Generator
State District Owner: Not reported
Large Quantity Handler of Universal Waste: No
Recognized Trader Importer: No
Recognized Trader Exporter: No
Spent Lead Acid Battery Importer: No
Spent Lead Acid Battery Exporter: No

**WALGREENS #6193 (Continued)** **1023966974**

Current Record: No
Non Storage Recycler Activity: No
Electronic Manifest Broker: No

Receive Date: 20210219
Handler Name: WALGREENS #6193
Federal Waste Generator Description: Very Small Quantity Generator (formerly Conditionally-Exempt Small Quantity Generator
State District Owner: Not reported
Large Quantity Handler of Universal Waste: No
Recognized Trader Importer: No
Recognized Trader Exporter: No
Spent Lead Acid Battery Importer: No
Spent Lead Acid Battery Exporter: No
Current Record: Yes
Non Storage Recycler Activity: No
Electronic Manifest Broker: No

List of NAICS Codes and Descriptions:
NAICS Code: 446110
NAICS Description: PHARMACIES AND DRUG STORES

Facility Has Received Notices of Violations:
Violations: No Violations Found

Evaluation Action Summary:
Evaluations: No Evaluations Found

E MANIFEST:
Manifest Tracking Number: 012118799FLE
Last Updated Date: 20190128
Shipped Date: 20181210
Received Date: 20190109
Manifest Status: Signed
Submission Type: DataImage5Copy
Origin Type: Service
Generator EPA ID: CAR000277616
Generator Name: Walgreen
Generator Location Street Number: Not reported
Generator Location Street 1: 2201 ARDEN WAY
Generator Location Street 2: Not reported
Generator Location City: SACRAMENTO
Generator Location State: CA
Generator Location Zip: 95825-3301
Generator Mail Street Number: Not reported
Generator Mail Street 1: 302 Wilmot Road MS #3305
Generator Mail Street 2: Not reported
Generator Mail City: Deerfield
Generator Mail Zip: 60015
Generator Mail State: IL
Generator Contact Company Name: Not reported
Designated Facility EPA ID: NVD980895338
Designated Facility Name: 21st Century Environmental Management Of Nevada, Llc
Designated Facility Mail Street Number: Not reported

**WALGREENS #6193 (Continued)** **1023966974**

| | |
|---|---|
| Designated Facility Mail Street 1: | Not reported |
| Designated Facility Mail Street 2: | 2095 Newlands Drive East |
| Designated Facility Mail City: | Fernley |
| Designated Facility Mail Zip: | 89408 |
| Designated Facility Mail State: | NV |
| Designated Facility Location Street Number: | Not reported |
| Designated Facility Location Street 1: | 2095 Newlands Drive East |
| Designated Facility Location Street 2: | Not reported |
| Designated Facility Location City: | Fernley |
| Designated Facility Location Zip: | 89408 |
| Designated Facility Location State: | NV |
| Designated Facility Contact Company Name: | Not reported |
| Manifest Residue Indicator: | N |
| Rejection Indicator: | N |

| | |
|---|---|
| Manifest Tracking Number: | 012118800FLE |
| Last Updated Date: | 20190107 |
| Shipped Date: | 20181210 |
| Received Date: | 20181220 |
| Manifest Status: | Signed |
| Submission Type: | DataImage5Copy |
| Origin Type: | Service |
| Generator EPA ID: | CAR000277616 |
| Generator Name: | Walgreens #6193 |
| Generator Location Street Number: | Not reported |
| Generator Location Street 1: | 2201 ARDEN WAY |
| Generator Location Street 2: | Not reported |
| Generator Location City: | SACRAMENTO |
| Generator Location State: | CA |
| Generator Location Zip: | 95825-3301 |
| Generator Mail Street Number: | Not reported |
| Generator Mail Street 1: | 2201 ARDEN WAY |
| Generator Mail Street 2: | Not reported |
| Generator Mail City: | Sacramento |
| Generator Mail Zip: | 95825-3301 |
| Generator Mail State: | CA |
| Generator Contact Company Name: | Not reported |
| Designated Facility EPA ID: | AZR000515924 |
| Designated Facility Name: | Yuma Yes Waste Transfer Facility |
| Designated Facility Mail Street Number: | Not reported |
| Designated Facility Mail Street 1: | Not reported |
| Designated Facility Mail Street 2: | 2730 E 13TH ST |
| Designated Facility Mail City: | YUMA |
| Designated Facility Mail Zip: | 85365-1901 |
| Designated Facility Mail State: | AZ |
| Designated Facility Location Street Number: | Not reported |
| Designated Facility Location Street 1: | 2730 E 13TH ST |
| Designated Facility Location Street 2: | Not reported |
| Designated Facility Location City: | YUMA |
| Designated Facility Location Zip: | 85365-1901 |
| Designated Facility Location State: | AZ |
| Designated Facility Contact Company Name: | Not reported |
| Manifest Residue Indicator: | N |
| Rejection Indicator: | N |

| | |
|---|---|
| Manifest Tracking Number: | 012038786FLE |
| Last Updated Date: | 20181112 |

**WALGREENS #6193 (Continued)** **1023966974**

| | |
|---|---|
| Shipped Date: | 20181011 |
| Received Date: | 20181029 |
| Manifest Status: | Signed |
| Submission Type: | DataImage5Copy |
| Origin Type: | Service |
| Generator EPA ID: | CAR000277616 |
| Generator Name: | Walgreens #6193 |
| Generator Location Street Number: | Not reported |
| Generator Location Street 1: | 2201 ARDEN WAY |
| Generator Location Street 2: | Not reported |
| Generator Location City: | SCRAMENTO |
| Generator Location State: | CA |
| Generator Location Zip: | 95825-3301 |
| Generator Mail Street Number: | Not reported |
| Generator Mail Street 1: | 2201 ARDEN WAY |
| Generator Mail Street 2: | Not reported |
| Generator Mail City: | SCRAMENTO |
| Generator Mail Zip: | 95825-3301 |
| Generator Mail State: | CA |
| Generator Contact Company Name: | Not reported |
| Designated Facility EPA ID: | AZR000515924 |
| Designated Facility Name: | Yuma Yes Waste Transfer Facility |
| Designated Facility Mail Street Number: | Not reported |
| Designated Facility Mail Street 1: | Not reported |
| Designated Facility Mail Street 2: | 2730 E 13TH ST |
| Designated Facility Mail City: | YUMA |
| Designated Facility Mail Zip: | 85365-1901 |
| Designated Facility Mail State: | AZ |
| Designated Facility Location Street Number: | Not reported |
| Designated Facility Location Street 1: | 2730 E 13TH ST |
| Designated Facility Location Street 2: | Not reported |
| Designated Facility Location City: | YUMA |
| Designated Facility Location Zip: | 85365-1901 |
| Designated Facility Location State: | AZ |
| Designated Facility Contact Company Name: | Not reported |
| Manifest Residue Indicator: | N |
| Rejection Indicator: | N |

| | |
|---|---|
| Manifest Tracking Number: | 012038850FLE |
| Last Updated Date: | 20200210 |
| Shipped Date: | 20190718 |
| Received Date: | 20190812 |
| Manifest Status: | Signed |
| Submission Type: | DataImage5Copy |
| Origin Type: | Service |
| Generator EPA ID: | CAR000277616 |
| Generator Name: | Walgreen |
| Generator Location Street Number: | Not reported |
| Generator Location Street 1: | 2201 ARDEN WAY |
| Generator Location Street 2: | Not reported |
| Generator Location City: | SACRAMENTO |
| Generator Location State: | CA |
| Generator Location Zip: | 95825-3301 |
| Generator Mail Street Number: | Not reported |
| Generator Mail Street 1: | 2201 Arden Way |
| Generator Mail Street 2: | Not reported |
| Generator Mail City: | Sacramento |

**WALGREENS #6193 (Continued)** **1023966974**

| | |
|---|---|
| Generator Mail Zip: | 95825-3301 |
| Generator Mail State: | CA |
| Generator Contact Company Name: | Not reported |
| Designated Facility EPA ID: | CAD008364432 |
| Designated Facility Name: | Rho Chem Llc |
| Designated Facility Mail Street Number: | Not reported |
| Designated Facility Mail Street 1: | Not reported |
| Designated Facility Mail Street 2: | 425 Isis Ave. |
| Designated Facility Mail City: | Inglewood |
| Designated Facility Mail Zip: | 90301 |
| Designated Facility Mail State: | CA |
| Designated Facility Location Street Number: | Not reported |
| Designated Facility Location Street 1: | 425 Isis Ave. |
| Designated Facility Location Street 2: | Not reported |
| Designated Facility Location City: | Inglewood |
| Designated Facility Location Zip: | 90301 |
| Designated Facility Location State: | CA |
| Designated Facility Contact Company Name: | Not reported |
| Manifest Residue Indicator: | N |
| Rejection Indicator: | N |

| | |
|---|---|
| Manifest Tracking Number: | 012038851FLE |
| Last Updated Date: | 20200107 |
| Shipped Date: | 20190718 |
| Received Date: | 20190807 |
| Manifest Status: | Signed |
| Submission Type: | DataImage5Copy |
| Origin Type: | Service |
| Generator EPA ID: | CAR000277616 |
| Generator Name: | Walgreen |
| Generator Location Street Number: | Not reported |
| Generator Location Street 1: | 2201 ARDEN WAY |
| Generator Location Street 2: | Not reported |
| Generator Location City: | SACRAMENTO |
| Generator Location State: | CA |
| Generator Location Zip: | 95825-3301 |
| Generator Mail Street Number: | Not reported |
| Generator Mail Street 1: | 2201 Arden Way |
| Generator Mail Street 2: | Not reported |
| Generator Mail City: | Sacramento |
| Generator Mail Zip: | 95825-3301 |
| Generator Mail State: | CA |
| Generator Contact Company Name: | Not reported |
| Designated Facility EPA ID: | NVD980895338 |
| Designated Facility Name: | 21st Century Environmental Management Of Nevada, Llc |
| Designated Facility Mail Street Number: | Not reported |
| Designated Facility Mail Street 1: | Not reported |
| Designated Facility Mail Street 2: | 2095 Newlands Drive East |
| Designated Facility Mail City: | Fernley |
| Designated Facility Mail Zip: | 89408 |
| Designated Facility Mail State: | NV |
| Designated Facility Location Street Number: | Not reported |
| Designated Facility Location Street 1: | 2095 Newlands Drive East |
| Designated Facility Location Street 2: | Not reported |
| Designated Facility Location City: | Fernley |
| Designated Facility Location Zip: | 89408 |
| Designated Facility Location State: | NV |

**WALGREENS #6193 (Continued)** **1023966974**

| | |
|---|---|
| Designated Facility Contact Company Name: | Not reported |
| Manifest Residue Indicator: | N |
| Rejection Indicator: | N |
| | |
| Manifest Tracking Number: | 012038852FLE |
| Last Updated Date: | 20190822 |
| Shipped Date: | 20190718 |
| Received Date: | 20190806 |
| Manifest Status: | Signed |
| Submission Type: | DataImage5Copy |
| Origin Type: | Service |
| Generator EPA ID: | CAR000277616 |
| Generator Name: | Walgreens #6193 |
| Generator Location Street Number: | Not reported |
| Generator Location Street 1: | 2201 ARDEN WAY |
| Generator Location Street 2: | Not reported |
| Generator Location City: | SACRAMENTO |
| Generator Location State: | CA |
| Generator Location Zip: | 95825 |
| Generator Mail Street Number: | Not reported |
| Generator Mail Street 1: | 2201 ARDEN WAY |
| Generator Mail Street 2: | Not reported |
| Generator Mail City: | SACRAMENTO |
| Generator Mail Zip: | 95825 |
| Generator Mail State: | CA |
| Generator Contact Company Name: | Not reported |
| Designated Facility EPA ID: | AZR000515924 |
| Designated Facility Name: | Yuma Yes Waste Transfer Facility |
| Designated Facility Mail Street Number: | Not reported |
| Designated Facility Mail Street 1: | Not reported |
| Designated Facility Mail Street 2: | 2730 E 13TH ST |
| Designated Facility Mail City: | YUMA |
| Designated Facility Mail Zip: | 85365-1901 |
| Designated Facility Mail State: | AZ |
| Designated Facility Location Street Number: | Not reported |
| Designated Facility Location Street 1: | 2730 E 13TH ST |
| Designated Facility Location Street 2: | Not reported |
| Designated Facility Location City: | YUMA |
| Designated Facility Location Zip: | 85365-1901 |
| Designated Facility Location State: | AZ |
| Designated Facility Contact Company Name: | Not reported |
| Manifest Residue Indicator: | N |
| Rejection Indicator: | N |
| | |
| Manifest Tracking Number: | 200689922CLE |
| Last Updated Date: | 20240207 |
| Shipped Date: | 20240122 |
| Received Date: | 20240203 |
| Manifest Status: | Signed |
| Submission Type: | DataImage5Copy |
| Origin Type: | Service |
| Generator EPA ID: | CAR000277616 |
| Generator Name: | Walgreens |
| Generator Location Street Number: | Not reported |
| Generator Location Street 1: | 2201 ARDEN WAY |
| Generator Location Street 2: | Not reported |
| Generator Location City: | SACRAMENTO |

**WALGREENS #6193 (Continued)** **1023966974**

| | |
|---|---|
| Generator Location State: | CA |
| Generator Location Zip: | 95825 |
| Generator Mail Street Number: | Not reported |
| Generator Mail Street 1: | 5250 Triangle Pkwy 200 |
| Generator Mail Street 2: | Not reported |
| Generator Mail City: | Peachtree Corners |
| Generator Mail Zip: | 30092 |
| Generator Mail State: | GA |
| Generator Contact Company Name: | Not reported |
| Designated Facility EPA ID: | NVD980895338 |
| Designated Facility Name: | 21st Century Environmental Management Of Nevada, Llc |
| Designated Facility Mail Street Number: | 2095 |
| Designated Facility Mail Street 1: | Not reported |
| Designated Facility Mail Street 2: | Newlands Drive East |
| Designated Facility Mail City: | Fernley |
| Designated Facility Mail Zip: | 89408 |
| Designated Facility Mail State: | NV |
| Designated Facility Location Street Number: | 2095 |
| Designated Facility Location Street 1: | Newlands Drive East |
| Designated Facility Location Street 2: | Not reported |
| Designated Facility Location City: | Fernley |
| Designated Facility Location Zip: | 89408 |
| Designated Facility Location State: | NV |
| Designated Facility Contact Company Name: | Not reported |
| Manifest Residue Indicator: | N |
| Rejection Indicator: | N |

| | |
|---|---|
| Manifest Tracking Number: | 200689923CLE |
| Last Updated Date: | 20240213 |
| Shipped Date: | 20240122 |
| Received Date: | 20240126 |
| Manifest Status: | Signed |
| Submission Type: | DataImage5Copy |
| Origin Type: | Service |
| Generator EPA ID: | CAR000277616 |
| Generator Name: | Walgreens |
| Generator Location Street Number: | Not reported |
| Generator Location Street 1: | 2201 ARDEN WAY |
| Generator Location Street 2: | Not reported |
| Generator Location City: | SACRAMENTO |
| Generator Location State: | CA |
| Generator Location Zip: | 95825 |
| Generator Mail Street Number: | Not reported |
| Generator Mail Street 1: | 5250 Triangle Pkwy 200 |
| Generator Mail Street 2: | Not reported |
| Generator Mail City: | Peachtree Corners |
| Generator Mail Zip: | 30092 |
| Generator Mail State: | GA |
| Generator Contact Company Name: | Not reported |
| Designated Facility EPA ID: | AZR000527028 |
| Designated Facility Name: | Clean Earth Solutions, Inc. |
| Designated Facility Mail Street Number: | Not reported |
| Designated Facility Mail Street 1: | Not reported |
| Designated Facility Mail Street 2: | 19105 SOUTH AVENUE B |
| Designated Facility Mail City: | SOMERTON |
| Designated Facility Mail Zip: | 85350 |
| Designated Facility Mail State: | AZ |

**WALGREENS #6193 (Continued)** **1023966974**

| | |
|---|---|
| Designated Facility Location Street Number: | Not reported |
| Designated Facility Location Street 1: | 19105 SOUTH AVENUE B |
| Designated Facility Location Street 2: | Not reported |
| Designated Facility Location City: | SOMERTON |
| Designated Facility Location Zip: | 85350 |
| Designated Facility Location State: | AZ |
| Designated Facility Contact Company Name: | Not reported |
| Manifest Residue Indicator: | N |
| Rejection Indicator: | N |

| | |
|---|---|
| Manifest Tracking Number: | 015630823FLE |
| Last Updated Date: | 20220113 |
| Shipped Date: | 20210409 |
| Received Date: | 20210415 |
| Manifest Status: | Signed |
| Submission Type: | DataImage5Copy |
| Origin Type: | Service |
| Generator EPA ID: | CAR000277616 |
| Generator Name: | Walgreen |
| Generator Location Street Number: | Not reported |
| Generator Location Street 1: | 2201 ARDEN WAY |
| Generator Location Street 2: | Not reported |
| Generator Location City: | SACRAMENTO |
| Generator Location State: | CA |
| Generator Location Zip: | 95825-3301 |
| Generator Mail Street Number: | Not reported |
| Generator Mail Street 1: | 5250 Triangle Pkwy #200 |
| Generator Mail Street 2: | Not reported |
| Generator Mail City: | Peachtree Corners |
| Generator Mail Zip: | 30092-1003 |
| Generator Mail State: | GA |
| Generator Contact Company Name: | Not reported |
| Designated Facility EPA ID: | CAD980884183 |
| Designated Facility Name: | Gem Rancho Cordova Llc |
| Designated Facility Mail Street Number: | Not reported |
| Designated Facility Mail Street 1: | Not reported |
| Designated Facility Mail Street 2: | 11855 White Rock Road |
| Designated Facility Mail City: | Rancho Cordova |
| Designated Facility Mail Zip: | 95742 |
| Designated Facility Mail State: | CA |
| Designated Facility Location Street Number: | Not reported |
| Designated Facility Location Street 1: | 11855 White Rock Road |
| Designated Facility Location Street 2: | Not reported |
| Designated Facility Location City: | Rancho Cordova |
| Designated Facility Location Zip: | 95742 |
| Designated Facility Location State: | CA |
| Designated Facility Contact Company Name: | Not reported |
| Manifest Residue Indicator: | N |
| Rejection Indicator: | N |

| | |
|---|---|
| Manifest Tracking Number: | 015630824FLE |
| Last Updated Date: | 20210506 |
| Shipped Date: | 20210409 |
| Received Date: | 20210426 |
| Manifest Status: | Signed |
| Submission Type: | DataImage5Copy |
| Origin Type: | Service |

**WALGREENS #6193 (Continued)** **1023966974**

| | |
|---|---|
| Generator EPA ID: | CAR000277616 |
| Generator Name: | Walgreen |
| Generator Location Street Number: | Not reported |
| Generator Location Street 1: | 2201 ARDEN WAY |
| Generator Location Street 2: | Not reported |
| Generator Location City: | SACRAMENTO |
| Generator Location State: | CA |
| Generator Location Zip: | 95825-3301 |
| Generator Mail Street Number: | Not reported |
| Generator Mail Street 1: | 104 Wilmot Rd, 5th Floor, MS #1450 |
| Generator Mail Street 2: | Not reported |
| Generator Mail City: | Deerfield |
| Generator Mail Zip: | 60015-4618 |
| Generator Mail State: | IL |
| Generator Contact Company Name: | Not reported |
| Designated Facility EPA ID: | NVD980895338 |
| Designated Facility Name: | 21st Century Environmental Management Of Nevada, Llc |
| Designated Facility Mail Street Number: | Not reported |
| Designated Facility Mail Street 1: | Not reported |
| Designated Facility Mail Street 2: | 2095 Newlands Drive East |
| Designated Facility Mail City: | Fernley |
| Designated Facility Mail Zip: | 89408 |
| Designated Facility Mail State: | NV |
| Designated Facility Location Street Number: | Not reported |
| Designated Facility Location Street 1: | 2095 Newlands Drive East |
| Designated Facility Location Street 2: | Not reported |
| Designated Facility Location City: | Fernley |
| Designated Facility Location Zip: | 89408 |
| Designated Facility Location State: | NV |
| Designated Facility Contact Company Name: | Not reported |
| Manifest Residue Indicator: | N |
| Rejection Indicator: | N |

| | |
|---|---|
| Manifest Tracking Number: | 015630825FLE |
| Last Updated Date: | 20210518 |
| Shipped Date: | 20210409 |
| Received Date: | 20210423 |
| Manifest Status: | Signed |
| Submission Type: | DataImage5Copy |
| Origin Type: | Service |
| Generator EPA ID: | CAR000277616 |
| Generator Name: | Walgreens #6193 |
| Generator Location Street Number: | Not reported |
| Generator Location Street 1: | 2201 ARDEN WAY |
| Generator Location Street 2: | Not reported |
| Generator Location City: | SACRAMENTO |
| Generator Location State: | CA |
| Generator Location Zip: | 95825-3301 |
| Generator Mail Street Number: | Not reported |
| Generator Mail Street 1: | 104 WILMOT ROAD 5TH FLOOR, MS# 1450 |
| Generator Mail Street 2: | Not reported |
| Generator Mail City: | DEERFIELD |
| Generator Mail Zip: | 60015-4618 |
| Generator Mail State: | IL |
| Generator Contact Company Name: | Not reported |
| Designated Facility EPA ID: | AZR000515924 |
| Designated Facility Name: | Yuma Yes Waste Transfer Facility |

**WALGREENS #6193 (Continued)** **1023966974**

| | |
|---|---|
| Designated Facility Mail Street Number: | Not reported |
| Designated Facility Mail Street 1: | Not reported |
| Designated Facility Mail Street 2: | 2730 E. 13TH ST. |
| Designated Facility Mail City: | YUMA |
| Designated Facility Mail Zip: | 85365 |
| Designated Facility Mail State: | AZ |
| Designated Facility Location Street Number: | Not reported |
| Designated Facility Location Street 1: | 2730 E 13TH ST |
| Designated Facility Location Street 2: | Not reported |
| Designated Facility Location City: | YUMA |
| Designated Facility Location Zip: | 85365 |
| Designated Facility Location State: | AZ |
| Designated Facility Contact Company Name: | Not reported |
| Manifest Residue Indicator: | N |
| Rejection Indicator: | N |

Transporter:

| | |
|---|---|
| Manifest Tracking Number: | 200499085CLE |
| Transporter Line Number: | 1 |
| Transporter EPA ID: | MNS000110924 |
| Transporter Name: | Clean Earth Specialty Waste Solutions |

Waste Line:

| | |
|---|---|
| Manifest Tracking Number: | 200499085CLE |
| Waste Line Number: | 1 |
| U.S. DOT Hazardous Indicator: | Y |
| U.S. DOT ID Number: | UN1950 |
| U.S. DOT Description: | Un1950, Waste Aerosols, [Flammable, (Each Not Exceeding 1 L Capacity)] 2.1, Erg#126 |
| Non-Hazardous Waste Description: | Not reported |
| Number of Containers: | 1 |
| Container Type Code: | CF |
| Container Type Description: | Fiber or plastic boxes, cartons, cases |
| Waste Quantity: | 12 |
| Quantity Unit of Measure Code: | P |
| Quantity Unit of Measure Description: | Pounds |
| Waste Quantity, in Tons: | 0.006 |
| Acute Waste Quantity, in Tons: | 0 |
| Non-Acute Waste Quantity, in Tons: | 0.006 |
| Waste Quantity, in Kilograms: | 5.44218 |
| Acute Waste Quantity, in Kilograms: | 0 |
| Non-Acute Waste Quantity, in Kilorgrams: | 5.44218 |
| Management Method Code: | H141 |
| Management Method Description: | STORAGE, BULKING AND/OR TRANSFER OFF SITE |
| Waste Residue Indicator: | N |
| Quantity Discrepancy Indicator: | N |
| Waste Type Discrepancy Indicator: | N |
| Waste Density: | Not reported |
| Waste Density Unit of Measure Code: | Not reported |
| Waste Density Unit of Measure Description: | Not reported |
| Form Code: | Not reported |
| Form Code Description: | Not reported |
| Source Code: | Not reported |
| Source Code Description: | Not reported |
| Waste Minimization Code: | Not reported |
| Waste Minimization Code Description: | Not reported |

**WALGREENS #6193 (Continued)** **1023966974**

| | |
|---|---|
| Consent Number: | Not reported |
| EPA Waste Indicator: | Y |
| | |
| Manifest Tracking Number: | 200499085CLE |
| Waste Line Number: | 2 |
| U.S. DOT Hazardous Indicator: | Y |
| U.S. DOT ID Number: | UN1993 |
| U.S. DOT Description: | Un1993, Waste Flammable Liquids, N.O.S. (Acetone, Alcohols), 3, Pg Ii, Erg#128 |
| Non-Hazardous Waste Description: | Not reported |
| Number of Containers: | 1 |
| Container Type Code: | DM |
| Container Type Description: | Metal drums, barrels, kegs |
| Waste Quantity: | 62 |
| Quantity Unit of Measure Code: | P |
| Quantity Unit of Measure Description: | Pounds |
| Waste Quantity, in Tons: | 0.031 |
| Acute Waste Quantity, in Tons: | 0 |
| Non-Acute Waste Quantity, in Tons: | 0.031 |
| Waste Quantity, in Kilograms: | 28.117931 |
| Acute Waste Quantity, in Kilograms: | 0 |
| Non-Acute Waste Quantity, in Kilorgrams: | 28.117931 |
| Management Method Code: | H141 |
| Management Method Description: | STORAGE, BULKING AND/OR TRANSFER OFF SITE |
| Waste Residue Indicator: | N |
| Quantity Discrepancy Indicator: | N |
| Waste Type Discrepancy Indicator: | N |
| Waste Density: | Not reported |
| Waste Density Unit of Measure Code: | Not reported |
| Waste Density Unit of Measure Description: | Not reported |
| Form Code: | Not reported |
| Form Code Description: | Not reported |
| Source Code: | Not reported |
| Source Code Description: | Not reported |
| Waste Minimization Code: | Not reported |
| Waste Minimization Code Description: | Not reported |
| Consent Number: | Not reported |
| EPA Waste Indicator: | Y |
| | |
| Manifest Tracking Number: | 200499085CLE |
| Waste Line Number: | 3 |
| U.S. DOT Hazardous Indicator: | Y |
| U.S. DOT ID Number: | UN2810 |
| U.S. DOT Description: | Un2810, Waste Toxic, Liquids, Organic, N.O.S. (Barium, M-Cresol), 6.1, Pg Ii, Erg#153 |
| Non-Hazardous Waste Description: | Not reported |
| Number of Containers: | 1 |
| Container Type Code: | CF |
| Container Type Description: | Fiber or plastic boxes, cartons, cases |
| Waste Quantity: | 15 |
| Quantity Unit of Measure Code: | P |
| Quantity Unit of Measure Description: | Pounds |
| Waste Quantity, in Tons: | 0.0075 |
| Acute Waste Quantity, in Tons: | 0 |
| Non-Acute Waste Quantity, in Tons: | 0.0075 |
| Waste Quantity, in Kilograms: | 6.802725 |
| Acute Waste Quantity, in Kilograms: | 0 |

**WALGREENS #6193 (Continued)** **1023966974**

| | |
|---|---|
| Non-Acute Waste Quantity, in Kilorgrams: | 6.802725 |
| Management Method Code: | H141 |
| Management Method Description: | STORAGE, BULKING AND/OR TRANSFER OFF SITE |
| Waste Residue Indicator: | N |
| Quantity Discrepancy Indicator: | N |
| Waste Type Discrepancy Indicator: | N |
| Waste Density: | Not reported |
| Waste Density Unit of Measure Code: | Not reported |
| Waste Density Unit of Measure Description: | Not reported |
| Form Code: | Not reported |
| Form Code Description: | Not reported |
| Source Code: | Not reported |
| Source Code Description: | Not reported |
| Waste Minimization Code: | Not reported |
| Waste Minimization Code Description: | Not reported |
| Consent Number: | Not reported |
| EPA Waste Indicator: | Y |

| | |
|---|---|
| Manifest Tracking Number: | 200499085CLE |
| Waste Line Number: | 4 |
| U.S. DOT Hazardous Indicator: | Y |
| U.S. DOT ID Number: | UN3249 |
| U.S. DOT Description: | Un3249, Waste Residue Last Contained, Medicine, Solid, Toxic, N.O.S. (Warfarin), 6.1, Pg Ii, Erg#151 |
| Non-Hazardous Waste Description: | Not reported |
| Number of Containers: | 1 |
| Container Type Code: | CF |
| Container Type Description: | Fiber or plastic boxes, cartons, cases |
| Waste Quantity: | 1 |
| Quantity Unit of Measure Code: | P |
| Quantity Unit of Measure Description: | Pounds |
| Waste Quantity, in Tons: | 0.0005 |
| Acute Waste Quantity, in Tons: | 0.0005 |
| Non-Acute Waste Quantity, in Tons: | 0 |
| Waste Quantity, in Kilograms: | 0.45351502 |
| Acute Waste Quantity, in Kilograms: | 0.45351502 |
| Non-Acute Waste Quantity, in Kilorgrams: | 0 |
| Management Method Code: | H141 |
| Management Method Description: | STORAGE, BULKING AND/OR TRANSFER OFF SITE |
| Waste Residue Indicator: | N |
| Quantity Discrepancy Indicator: | N |
| Waste Type Discrepancy Indicator: | N |
| Waste Density: | Not reported |
| Waste Density Unit of Measure Code: | Not reported |
| Waste Density Unit of Measure Description: | Not reported |
| Form Code: | Not reported |
| Form Code Description: | Not reported |
| Source Code: | Not reported |
| Source Code Description: | Not reported |
| Waste Minimization Code: | Not reported |
| Waste Minimization Code Description: | Not reported |
| Consent Number: | Not reported |
| EPA Waste Indicator: | Y |

Click this hyperlink while viewing on your computer to access
86 additional US EManifest: record(s) in the EDR Site Report.

**Z161**
**ESE**
**< 1/8**
**0.109 mi.**
**576 ft.**

**THRIFTY CAR RENTAL TARSAC INC**
**2409 ARDEN WAY**
**SACRAMENTO, CA 95825**

**Site 1 of 14 in cluster Z**

**CA FID UST**

**S101590700**
**N/A**

**Relative:**
**Higher**

**Actual:**
**53 ft.**

CA FID UST:

| | |
|---|---|
| Facility ID: | 34005974 |
| Regulated By: | UTNKA |
| Regulated ID: | 00010395 |
| Cortese Code: | Not reported |
| SIC Code: | Not reported |
| Facility Phone: | 9169228387 |
| Mail To: | Not reported |
| Mailing Address: | 2409 ARDEN WAY |
| Mailing Address 2: | Not reported |
| Mailing City,St,Zip: | SACRAMENTO 95825 |
| Contact: | Not reported |
| Contact Phone: | Not reported |
| DUNs Number: | Not reported |
| NPDES Number: | Not reported |
| EPA ID: | Not reported |
| Comments: | Not reported |
| Status: | Active |

---

**Z162**
**ESE**
**< 1/8**
**0.109 mi.**
**576 ft.**

**THRIFTY CAR RENTAL**
**2409 ARDEN WAY**
**SACRAMENTO, CA 95825**

**Site 2 of 14 in cluster Z**

**LUST**
**Sacramento Co. CS**
**SWEEPS UST**
**Cortese**
**HIST CORTESE**
**HWTS**
**CERS**

**S102312003**
**N/A**

**Relative:**
**Higher**

**Actual:**
**53 ft.**

LUST:

| | |
|---|---|
| Name: | THRIFTY CAR RENTAL |
| Address: | 2409 ARDEN WAY |
| City,State,Zip: | SACRAMENTO, CA 95825 |
| Lead Agency: | SACRAMENTO COUNTY LOP |
| Case Type: | LUST Cleanup Site |

Geo Track:

| | |
|---|---|
| Global Id: | T0606700879 |
| Latitude: | 38.596487 |
| Longitude: | -121.405286 |
| Status: | Completed - Case Closed |
| Status Date: | 05/14/1997 |
| Case Worker: | Not reported |
| RB Case Number: | 341051 |
| Local Agency: | Not reported |
| File Location: | Not reported |
| Local Case Number: | B247 |
| Potential Media Affect: | Soil |
| Potential Contaminants of Concern: | Gasoline |
| EPA Region: | 9 |
| Coordinate Source: | Google Geocode |
| Cuf Case: | NO |
| Quantity Released Gallons: | Not reported |
| Begin Date: | 04/18/1995 |
| Leak Reported Date: | 04/18/1995 |
| How Discovered: | Not reported |

**THRIFTY CAR RENTAL (Continued)** **S102312003**

How Discovered Description: Not reported
Discharge Source: Not reported
Discharge Cause: Not reported
Stop Method: Not reported
Stop Description: Not reported
No Further Action Date: 05/14/1997
CA Water Watershed Name: Valley-American - Coon-American - Lower American (519.21)
Dwr Groundwater Subbasin Name: Sacramento Valley - North American (5-021.64)
Disadvantaged Community: Not reported
CA Enviroscreen 3 Score: 56-60%
CA Enviroscreen 4 Score: 75-80%
Military DOD Site: No
Facility Project Subtype: Not reported
RWQCB Region: CENTRAL VALLEY RWQCB (REGION 5S)
Site History: Not reported

LUST:
Global Id: T0606700879
Contact Type: Regional Board Caseworker
Contact Name: VERA FISCHER
Organization Name: CENTRAL VALLEY RWQCB (REGION 5S)
Address: 11020 SUN CENTER DRIVE #200
City: RANCHO CORDOVA
Email: vera.fischer@waterboards.ca.gov
Phone Number: Not reported

LUST:
Global Id: T0606700879
Action Type: RESPONSE
Date: 10/02/1995
Action: Correspondence

Global Id: T0606700879
Action Type: Other
Date: 04/18/1995
Action: Leak Reported

Global Id: T0606700879
Action Type: RESPONSE
Date: 05/29/1996
Action: Correspondence

Global Id: T0606700879
Action Type: RESPONSE
Date: 06/08/1995
Action: Other Report / Document

Global Id: T0606700879
Action Type: RESPONSE
Date: 05/21/1996
Action: Other Report / Document

Global Id: T0606700879
Action Type: RESPONSE
Date: 04/18/1995
Action: Unauthorized Release Form

**THRIFTY CAR RENTAL (Continued)** **S102312003**

Global Id: T0606700879
Action Type: RESPONSE
Date: 08/14/1995
Action: Other Report / Document

Global Id: T0606700879
Action Type: ENFORCEMENT
Date: 05/14/1997
Action: Closure/No Further Action Letter

Global Id: T0606700879
Action Type: Other
Date: 04/18/1995
Action: Leak Discovery

Global Id: T0606700879
Action Type: RESPONSE
Date: 08/23/1996
Action: Correspondence

LUST:
Global Id: T0606700879
Status: Open - Case Begin Date
Status Date: 04/18/1995

Global Id: T0606700879
Status: Open - Site Assessment
Status Date: 04/18/1995

Global Id: T0606700879
Status: Completed - Case Closed
Status Date: 05/14/1997

LUST REG 5:
Name: THRIFTY CAR RENTAL
Address: 2409 ARDEN WAY
City: SACRAMENTO
Region: 5
Status: Case Closed
Case Number: 341051
Case Type: Soil only
Substance: GASOLINE
Staff Initials: VJF
Lead Agency: Local
Program: LUST
MTBE Code: N/A

Sacramento Co. CS:
Name: THRIFTY CAR RENTAL
Address: 2409 ARDEN WAY
City,State,Zip: SACRAMENTO, CA
State Site Number: B247
Lead Staff: Hamilton, C.
Lead Agency: HM
Remedial Action Taken: YE, S

**THRIFTY CAR RENTAL (Continued)** **S102312003**

| | |
|---|---|
| Substance: | Automotive(motor gasoline and additives) |
| Date Reported: | 04/18/1995 |
| Facility Id: | RO0000197 |
| Case Type: | Soil only |
| Case Closed: | Y |
| **Date Closed:** | **08/23/1996** |
| **Case Type:** | **Soil only affected** |
| **Substance:** | **Automotive(motor gasoline and additives)** |

SWEEPS UST:

| | |
|---|---|
| Name: | THRIFTY CAR RENTAL |
| Address: | 2409 ARDEN WAY |
| City: | SACRAMENTO |
| Status: | Active |
| Comp Number: | 10395 |
| Number: | 1 |
| Board Of Equalization: | 44-034614 |
| Referral Date: | 09-10-92 |
| Action Date: | 05-31-94 |
| Created Date: | 02-29-88 |
| Owner Tank Id: | 001 |
| SWRCB Tank Id: | 34-000-010395-000001 |
| Tank Status: | A |
| Capacity: | 1000 |
| Active Date: | 09-10-92 |
| Tank Use: | M.V. FUEL |
| STG: | P |
| Content: | REG UNLEADED |
| Number Of Tanks: | 1 |

CORTESE:

| | |
|---|---|
| Name: | THRIFTY CAR RENTAL |
| Address: | 2409 ARDEN WAY |
| City,State,Zip: | SACRAMENTO, CA 95825 |
| Region: | CORTESE |
| Envirostor Id: | Not reported |
| Global ID: | T0606700879 |
| Site/Facility Type: | LUST CLEANUP SITE |
| Cleanup Status: | COMPLETED - CASE CLOSED |
| Status Date: | Not reported |
| Site Code: | Not reported |
| Latitude: | Not reported |
| Longitude: | Not reported |
| Owner: | Not reported |
| Enf Type: | Not reported |
| Swat R: | Not reported |
| Flag: | active |
| Order No: | Not reported |
| Waste Discharge System No: | Not reported |
| Effective Date: | Not reported |
| Region 2: | Not reported |
| WID Id: | Not reported |
| Solid Waste Id No: | Not reported |
| Waste Management Uit Name: | Not reported |
| File Name: | Active Open |

**THRIFTY CAR RENTAL (Continued)** **S102312003**

HIST CORTESE:

| | |
|---|---|
| edr_fname: | THRIFTY CAR RENTAL |
| edr_fadd1: | 2409 ARDEN |
| City,State,Zip: | SACRAMENTO, CA 95825 |
| Region: | CORTESE |
| Facility County Code: | 34 |
| Reg By: | LTNKA |
| Reg Id: | 341051 |

HWTS:

| | |
|---|---|
| Name: | THRIFTY CAR RENTAL |
| Address: | 2409 ARDEN WAY |
| Address 2: | Not reported |
| City,State,Zip: | SACRAMENTO, CA 95825 |
| EPA ID: | CAL922803032 |
| Inactive Date: | 04/17/1995 |
| Create Date: | 10/06/1992 |
| Last Act Date: | Not reported |
| Mailing Name: | Not reported |
| Mailing Address: | 2409 ARDEN WAY |
| Mailing Address 2: | Not reported |
| Mailing City,State,Zip: | SACRAMENTO, CA 958250000 |
| Owner Name: | KAM CARS OF AMERICA INC |
| Owner Address: | 5330 E 31ST ST |
| Owner Address 2: | Not reported |
| Owner City,State,Zip: | TULSA, OK 941350000 |
| Owner Phone: | Not reported |
| Owner Fax: | Not reported |
| Contact Name: | CANCELLED PER GRIGSBY, JANETT |
| Contact Address: | ON 4-17-95 |
| Contact Address 2: | Not reported |
| City,State,Zip: | Not reported |
| Contact Phone: | Not reported |
| Contact Fax: | Not reported |
| Facility Status: | Inactive |
| Facility Type: | PERMANENT |
| Category: | STATE |
| Latitude: | 38.596129 |
| Longitude: | -121.406889 |

CERS:

| | |
|---|---|
| Name: | THRIFTY CAR RENTAL |
| Address: | 2409 ARDEN WAY |
| City,State,Zip: | SACRAMENTO, CA 95825 |
| Site ID: | 910266 |
| CERS ID: | T0606700879 |
| CERS Description: | Leaking Underground Storage Tank Cleanup Site |

Affiliation:

| | |
|---|---|
| Affiliation Type Desc: | Regional Board Caseworker |
| Entity Name: | VERA FISCHER - CENTRAL VALLEY RWQCB (REGION 5S) |
| Entity Title: | Not reported |
| Affiliation Address: | 11020 SUN CENTER DRIVE #200 |
| Affiliation City: | RANCHO CORDOVA |
| Affiliation State: | CA |
| Affiliation Country: | Not reported |

**THRIFTY CAR RENTAL (Continued)** **S102312003**

Affiliation Zip: Not reported
Affiliation Phone: ,

---

**Z163** **THRIFTY CAR RENTAL** **UST FINDER RELEASE** **1029117760**
**ESE** **2409 ARDEN WAY** **N/A**
**< 1/8** **SACRAMENTO, CA 95825**
**0.109 mi.**
**576 ft.** **Site 3 of 14 in cluster Z**

**Relative:** **Higher**
**Actual:** **53 ft.**

UST FINDER RELEASE:

| | |
|---|---|
| Object ID: | 50060 |
| Facility ID: | Not reported |
| Lust ID: | CAT0606700879 |
| Name: | THRIFTY CAR RENTAL |
| Address: | 2409 ARDEN WAY |
| City,State,Zip: | SACRAMENTO, CA 95825 |
| Address Match Type: | PointAddress |
| Reported Date: | Not reported |
| Status: | No Further Action |
| Substance: | Not reported |
| Population within 1500ft: | 1906 |
| Domestic Wells within 1500ft: | 0 |
| Land Use: | Developed, High Intensity |
| Within SPA: | No |
| SPA PWS Facility ID: | Not reported |
| SPA Water Type: | Not reported |
| SPA Facility Type: | Not reported |
| SPA HUC12: | Not reported |
| Within WHPA: | Yes |
| WHPA PWS Facility ID: | CA3410007_17549 |
| WHPA Water Type: | GW - Ground water |
| WHPA Facility Type: | WL - Well |
| WHPA HUC12: | 180201110202 |
| Within 100yr Floodplain: | No |
| Tribe: | Not reported |
| EPA Region: | 9 |
| NFA Letter 1: | Not reported |
| NFA Letter 2: | Not reported |
| NFA Letter 3: | Not reported |
| NFA Letter 4: | Not reported |
| Closed With Residual Contaminate: | Not reported |
| Coordinate Source: | Geocode |
| X Coord: | -121.4053 |
| Y Coord: | 38.5964900000001 |
| Latitude: | 38.59649 |
| Longitude: | -121.405299999999 |

**Z164** **THRIFTY CAR RENTAL** **Sacramento Co. ML** **S123294828**
**ESE** **2409 ARDEN WAY** **N/A**
**< 1/8** **SACRAMENTO, CA 95825**
**0.109 mi.**
**576 ft.** **Site 4 of 14 in cluster Z**

**Relative:** Sacramento Co. ML:
**Higher**

**Actual:**
**53 ft.**

| | |
|---|---|
| Name: | THRIFTY CAR RENTAL |
| Address: | 2409 ARDEN WAY |
| City,State,Zip: | SACRAMENTO, CA 95825 |
| Facility Id: | Not reported |
| Facility Status: | Not reported |
| FD: | Not reported |
| Billing Codes BP: | I |
| Billing Codes UST: | Not reported |
| WG Bill Code: | I |
| Target Property Bill Cod: | Not reported |
| Food Bill Code: | Not reported |
| CUPA Permit Date: | Not reported |
| HAZMAT Permit Date: | Not reported |
| HAZMAT Inspection Date: | Not reported |
| Hazmat Date BP Received: | Not reported |
| UST Permit Dt: | Not reported |
| UST Inspection Date: | Not reported |
| UST Tank Test Date: | Not reported |
| Number of Tanks: | Not reported |
| UST Tank Test Date: | Not reported |
| SIC Code: | Not reported |
| Tier Permitting: | Not reported |
| AST Bill Code: | Not reported |
| CALARP Bill Code: | Not reported |

---

**Z165** **THRIFTY CAR RENTAL** **Sacramento Co. ML** **S123294829**
**ESE** **2409 ARDEN WY** **N/A**
**< 1/8** **SACRAMENTO, CA 95825**
**0.109 mi.**
**576 ft.** **Site 5 of 14 in cluster Z**

**Relative:** Sacramento Co. ML:
**Higher**

**Actual:**
**53 ft.**

| | |
|---|---|
| Name: | THRIFTY CAR RENTAL |
| Address: | 2409 ARDEN WY |
| City,State,Zip: | SACRAMENTO, CA 95825 |
| Facility Id: | C0004786 |
| Facility Status: | Inactive. Included on a listing no longer updated. |
| FD: | C |
| Billing Codes BP: | Out of Business |
| Billing Codes UST: | No Tanks |
| WG Bill Code: | Oil Changed by Outside Company-No Fee |
| Target Property Bill Cod: | 51 |
| Food Bill Code: | 51 |
| CUPA Permit Date: | Not reported |
| HAZMAT Permit Date: | 04/01/1991 |
| HAZMAT Inspection Date: | 12/02/1993 |
| Hazmat Date BP Received: | Not reported |
| UST Permit Dt: | 07/15/1987 |
| UST Inspection Date: | 12/02/1993 |
| UST Tank Test Date: | 10/02/1993 |
| Number of Tanks: | 0 |
| UST Tank Test Date: | 12/02/1993 |
| SIC Code: | 7512 |

**THRIFTY CAR RENTAL (Continued)** **S123294829**

Tier Permitting: Not reported
AST Bill Code: Not reported
CALARP Bill Code: Not reported

---

**Z166** **WESTERN CAR RENTAL INC** **HIST UST** **U001615741**
**ESE** **2409 ARDEN WAY** **N/A**
**< 1/8** **SACRAMENTO, CA 95825**
**0.109 mi.**
**576 ft.** **Site 6 of 14 in cluster Z**

**Relative:**
**Higher**

**Actual:**
**53 ft.**

HIST UST:
Name: WESTERN CAR RENTAL INC
Address: 2409 ARDEN WAY
City,State,Zip: SACRAMENTO, CA 95825
File Number: 000295eb

URL:
Region: STATE
Facility ID: 00000010395
Facility Type: Other
Other Type: AUTO RENTAL AGENCY.
Contact Name: Not reported
Telephone: 9169228387
Owner Name: WESTERN CAR RENTAL INC
Owner Address: 2409 ARDEN WAY
Owner City,St,Zip: SACRAMENTO, CA 95825
Total Tanks: 0005

Tank Num: 001
Container Num: 1
Year Installed: 1969
Tank Capacity: 00010000
Tank Used for: PRODUCT
Type of Fuel: UNLEADED
Container Construction Thickness: Not reported
Leak Detection: Stock Inventor

Tank Num: 002
Container Num: 4
Year Installed: Not reported
Tank Capacity: 00008000
Tank Used for: PRODUCT
Type of Fuel: DIESEL
Container Construction Thickness: Not reported
Leak Detection: None

Tank Num: 003
Container Num: 3
Year Installed: Not reported
Tank Capacity: 00000500
Tank Used for: PRODUCT
Type of Fuel: REGULAR
Container Construction Thickness: Not reported
Leak Detection: None

Tank Num: 004
Container Num: 2
Year Installed: Not reported

**WESTERN CAR RENTAL INC (Continued)** **U001615741**

| | |
|---|---|
| Tank Capacity: | 00000000 |
| Tank Used for: | PRODUCT |
| Type of Fuel: | REGULAR |
| Container Construction Thickness: | Not reported |
| Leak Detection: | None |

| | |
|---|---|
| Tank Num: | 005 |
| Container Num: | 1 |
| Year Installed: | Not reported |
| Tank Capacity: | 00008000 |
| Tank Used for: | PRODUCT |
| Type of Fuel: | UNLEADED |
| Container Construction Thickness: | Not reported |
| Leak Detection: | None |

Click here for Geo Tracker PDF:

---

**Z167** **ARDEN TIRE STORE** **HWTS** **S123289119**
**ESE** **2419 ARDEN WAY** **Sacramento Co. ML** **N/A**
**< 1/8** **SACRAMENTO, CA 95825**
**0.110 mi.**
**580 ft.** **Site 7 of 14 in cluster Z**

**Relative:**
**Higher**

**Actual:**
**51 ft.**

HWTS:

| | |
|---|---|
| Name: | ARDEN TIRE STORE |
| Address: | 2419 ARDEN WAY |
| Address 2: | Not reported |
| City,State,Zip: | SACRAMENTO, CA 95825 |
| EPA ID: | CAL912383825 |
| Inactive Date: | 01/01/1995 |
| Create Date: | 08/26/1991 |
| Last Act Date: | Not reported |
| Mailing Name: | Not reported |
| Mailing Address: | 2419 ARDEN WAY |
| Mailing Address 2: | Not reported |
| Mailing City,State,Zip: | SACRAMENTO, CA 958250000 |
| Owner Name: | ERICK ESLICK |
| Owner Address: | 2530 BORICA WY |
| Owner Address 2: | Not reported |
| Owner City,State,Zip: | SACRAMENTO, CA 958210000 |
| Owner Phone: | Not reported |
| Owner Fax: | Not reported |
| Contact Name: | CANCEL PER SURVEY 2-4-95 LC |
| Contact Address: | Not reported |
| Contact Address 2: | Not reported |
| City,State,Zip: | Not reported |
| Contact Phone: | Not reported |
| Contact Fax: | Not reported |
| Facility Status: | Inactive |
| Facility Type: | PERMANENT |
| Category: | STATE |
| Latitude: | 38.596126 |
| Longitude: | -121.406696 |

| | |
|---|---|
| Name: | ARDEN TIRE STORE |
| Address: | 2419 ARDEN WAY |
| Address 2: | Not reported |
| City,State,Zip: | SACRAMENTO, CA 95828 |

**ARDEN TIRE STORE (Continued)** **S123289119**

| | |
|---|---|
| EPA ID: | CAL000000109 |
| Inactive Date: | 02/01/1995 |
| Create Date: | 11/14/1989 |
| Last Act Date: | Not reported |
| Mailing Name: | Not reported |
| Mailing Address: | 2419 ARDEN WAY |
| Mailing Address 2: | Not reported |
| Mailing City,State,Zip: | SACRAMENTO, CA 958280000 |
| Owner Name: | Not reported |
| Owner Address: | Not reported |
| Owner Address 2: | Not reported |
| Owner City,State,Zip: | Not reported |
| Owner Phone: | Not reported |
| Owner Fax: | Not reported |
| Contact Name: | CANCEL PER SURVEY 2-1-95 LC |
| Contact Address: | Not reported |
| Contact Address 2: | Not reported |
| City,State,Zip: | Not reported |
| Contact Phone: | Not reported |
| Contact Fax: | Not reported |
| Facility Status: | Inactive |
| Facility Type: | PERMANENT |
| Category: | STATE |
| Latitude: | 38.596117 |
| Longitude: | -121.404833 |

| | |
|---|---|
| Name: | ARDEN TIRE STORE |
| Address: | 2419 ARDEN WAY |
| Address 2: | Not reported |
| City,State,Zip: | SACRAMENTO, CA 95825 |
| EPA ID: | CAL000127704 |
| Inactive Date: | 06/30/1998 |
| Create Date: | 01/18/1995 |
| Last Act Date: | Not reported |
| Mailing Name: | Not reported |
| Mailing Address: | 2419 ARDEN WAY |
| Mailing Address 2: | Not reported |
| Mailing City,State,Zip: | SACRAMENTO, CA 958250000 |
| Owner Name: | JUNE KING |
| Owner Address: | 2419 ARDEN WAY |
| Owner Address 2: | Not reported |
| Owner City,State,Zip: | SACRAMENTO, CA 958250000 |
| Owner Phone: | Not reported |
| Owner Fax: | Not reported |
| Contact Name: | JUNE KING/OWNER |
| Contact Address: | INACT INVALID V98 INFO SA |
| Contact Address 2: | Not reported |
| City,State,Zip: | SACRAMENTO, CA 958250000 |
| Contact Phone: | Not reported |
| Contact Fax: | Not reported |
| Facility Status: | Inactive |
| Facility Type: | PERMANENT |
| Category: | STATE |
| Latitude: | 38.596126 |
| Longitude: | -121.406696 |

**ARDEN TIRE STORE (Continued)** **S123289119**

Sacramento Co. ML:

| | |
|---|---|
| Name: | ARDEN TIRE STORE |
| Address: | 2419 ARDEN WAY |
| City,State,Zip: | SACRAMENTO, CA 95825 |
| Facility Id: | Not reported |
| Facility Status: | Not reported |
| FD: | Not reported |
| Billing Codes BP: | I |
| Billing Codes UST: | Not reported |
| WG Bill Code: | Not reported |
| Target Property Bill Cod: | Not reported |
| Food Bill Code: | Not reported |
| CUPA Permit Date: | Not reported |
| HAZMAT Permit Date: | Not reported |
| HAZMAT Inspection Date: | Not reported |
| Hazmat Date BP Received: | Not reported |
| UST Permit Dt: | Not reported |
| UST Inspection Date: | Not reported |
| UST Tank Test Date: | Not reported |
| Number of Tanks: | Not reported |
| UST Tank Test Date: | Not reported |
| SIC Code: | Not reported |
| Tier Permitting: | Not reported |
| AST Bill Code: | Not reported |
| CALARP Bill Code: | Not reported |

---

**Z168** **ARDEN TIRE STORE** **Sacramento Co. ML** **S123289120**
**ESE** **2419 ARDEN WY** **N/A**
**< 1/8** **SACRAMENTO, CA 95825**
**0.110 mi.**
**580 ft.** **Site 8 of 14 in cluster Z**

**Relative:**
**Higher**

**Actual:**
**51 ft.**

Sacramento Co. ML:

| | |
|---|---|
| Name: | ARDEN TIRE STORE |
| Address: | 2419 ARDEN WY |
| City,State,Zip: | SACRAMENTO, CA 95825 |
| Facility Id: | Not reported |
| Facility Status: | Inactive. Included on a listing no longer updated. |
| FD: | C |
| Billing Codes BP: | Out of Business |
| Billing Codes UST: | No Tanks |
| WG Bill Code: | Oil Changed by Outside Company-No Fee |
| Target Property Bill Cod: | 51 |
| Food Bill Code: | 51 |
| CUPA Permit Date: | Not reported |
| HAZMAT Permit Date: | Not reported |
| HAZMAT Inspection Date: | Not reported |
| Hazmat Date BP Received: | Not reported |
| UST Permit Dt: | Not reported |
| UST Inspection Date: | Not reported |
| UST Tank Test Date: | Not reported |
| Number of Tanks: | 0 |
| UST Tank Test Date: | Not reported |
| SIC Code: | 5531 |
| Tier Permitting: | Not reported |
| AST Bill Code: | Not reported |
| CALARP Bill Code: | Not reported |

**Z169** **THE EARTH STATION II** **HWTS** **S123294763**
**ESE** **2419 ARDEN WAY** **Sacramento Co. ML** **N/A**
**< 1/8** **SACRAMENTO, CA 95825**
**0.110 mi.**
**580 ft.** **Site 9 of 14 in cluster Z**

**Relative:**
**Higher**

**Actual:**
**51 ft.**

HWTS:

| | |
|---|---|
| Name: | THE EARTH STATION II |
| Address: | 2419 ARDEN WAY |
| Address 2: | Not reported |
| City,State,Zip: | SACRAMENTO, CA 95825 |
| EPA ID: | CAL000249580 |
| Inactive Date: | 03/14/2012 |
| Create Date: | 04/09/2002 |
| Last Act Date: | Not reported |
| Mailing Name: | Not reported |
| Mailing Address: | 1936 NAOMI WAY |
| Mailing Address 2: | Not reported |
| Mailing City,State,Zip: | SACRAMENTO, CA 958150000 |
| Owner Name: | JOSE J. PUEYO |
| Owner Address: | 2419 ARDEN WAY |
| Owner Address 2: | Not reported |
| Owner City,State,Zip: | SACRAMENTO, CA 958250000 |
| Owner Phone: | Not reported |
| Owner Fax: | Not reported |
| Contact Name: | JOSE PUEYO - OWNER |
| Contact Address: | 2419 ARDEN WAY |
| Contact Address 2: | Not reported |
| City,State,Zip: | SACRAMENTO, CA 958250000 |
| Contact Phone: | Not reported |
| Contact Fax: | Not reported |
| Facility Status: | Inactive |
| Facility Type: | PERMANENT |
| Category: | STATE |
| Latitude: | 38.596126 |
| Longitude: | -121.406696 |

NAICS:

| | |
|---|---|
| EPA ID: | CAL000249580 |
| Create Date: | 2002-04-09 09:45:03.373 |
| NAICS Code: | 811111 |
| NAICS Description: | General Automotive Repair |
| Issued EPA ID Date: | 2002-04-09 09:45:03.32700 |
| Inactive Date: | 2012-03-14 00:00:00 |
| Facility Name: | THE EARTH STATION II |
| Facility Address: | 2419 ARDEN WAY |
| Facility Address 2: | Not reported |
| Facility City: | SACRAMENTO |
| Facility County: | Not reported |
| Facility State: | CA |
| Facility Zip: | 95825 |

Sacramento Co. ML:

| | |
|---|---|
| Name: | THE EARTH STATION II |
| Address: | 2419 ARDEN WAY |
| City,State,Zip: | SACRAMENTO, CA 95825 |
| Facility Id: | Not reported |
| Facility Status: | Not reported |

**THE EARTH STATION II (Continued)** **S123294763**

| | |
|---|---|
| FD: | Not reported |
| Billing Codes BP: | I |
| Billing Codes UST: | Not reported |
| WG Bill Code: | I |
| Target Property Bill Cod: | Not reported |
| Food Bill Code: | Not reported |
| CUPA Permit Date: | Not reported |
| HAZMAT Permit Date: | Not reported |
| HAZMAT Inspection Date: | Not reported |
| Hazmat Date BP Received: | Not reported |
| UST Permit Dt: | Not reported |
| UST Inspection Date: | Not reported |
| UST Tank Test Date: | Not reported |
| Number of Tanks: | Not reported |
| UST Tank Test Date: | Not reported |
| SIC Code: | Not reported |
| Tier Permitting: | Not reported |
| AST Bill Code: | Not reported |
| CALARP Bill Code: | Not reported |

---

**Q170** **DOUGLAS OIL CO** **EDR Hist Auto** **1009023698**
**ESE** **2285 ARDEN WY** **N/A**
**< 1/8** **SACRAMENTO, CA**
**0.111 mi.**
**585 ft.** **Site 3 of 5 in cluster Q**

**Relative:** EDR Hist Auto
**Lower**

**Actual:** **41 ft.**

| Year: | Name: | Type: |
|---|---|---|
| 1965 | DOUGLAS OIL CO | GASOLINE STATIONS |
| 1980 | BRAKE SHOPPES THE INC | Automotive Repair Shops, NEC |
| 1982 | BRAKE SHOPPE THE | AUTOMOBILE REPAIRING |
| 1982 | BRAKE SHOPPES THE INC | Automotive Repair Shops, NEC |
| 1983 | BRAKE SHOPPES THE INC | Automotive Repair Shops, NEC |
| 1992 | GARAGE WIZARD | General Automotive Repair Shops |
| 1993 | GARAGE WIZARD | General Automotive Repair Shops |
| 1994 | GARAGE WIZARD | General Automotive Repair Shops |
| 1995 | GARAGE WIZARD | General Automotive Repair Shops |
| 1996 | GARAGE WIZARD | General Automotive Repair Shops |

---

**Q171** **FRAZEE PAINT AND WALLCOVERING #2** **HWTS** **S113142188**
**ESE** **2285 ARDEN WAY** **HAZNET** **N/A**
**< 1/8** **SACRAMENTO, CA 95825** **Sacramento Co. ML**
**0.111 mi.**
**585 ft.** **Site 4 of 5 in cluster Q**

**Relative:** HWTS:
**Lower**

**Actual:** **41 ft.**

| | |
|---|---|
| Name: | FRAZEE PAINT AND WALLCOVERING #2 |
| Address: | 2285 ARDEN WAY |
| Address 2: | Not reported |
| City,State,Zip: | SACRAMENTO, CA 95825 |
| EPA ID: | CAL000306230 |
| Inactive Date: | 05/23/2008 |
| Create Date: | 05/03/2006 |
| Last Act Date: | Not reported |
| Mailing Name: | Not reported |

**FRAZEE PAINT AND WALLCOVERING #2 (Continued)** **S113142188**

| | |
|---|---|
| Mailing Address: | 6625 MIRAMAR RD |
| Mailing Address 2: | Not reported |
| Mailing City,State,Zip: | SAN DIEGO, CA 921212508 |
| Owner Name: | PROFESSIONAL PAINT INC |
| Owner Address: | 3900 JOLIET ST |
| Owner Address 2: | Not reported |
| Owner City,State,Zip: | DENVER, CO 80239 |
| Owner Phone: | Not reported |
| Owner Fax: | Not reported |
| Contact Name: | STEVE EATON |
| Contact Address: | 6625 MIRAMAR RD |
| Contact Address 2: | Not reported |
| City,State,Zip: | SAN DIEGO, CA 921212508 |
| Contact Phone: | Not reported |
| Contact Fax: | Not reported |
| Facility Status: | Inactive |
| Facility Type: | PERMANENT |
| Category: | STATE |
| Latitude: | 38.596163 |
| Longitude: | -121.411421 |

NAICS:

| | |
|---|---|
| EPA ID: | CAL000306230 |
| Create Date: | 2010-02-10 08:43:20.347 |
| NAICS Code: | 44419 |
| NAICS Description: | Other Building Material Dealers |
| Issued EPA ID Date: | 2006-05-03 15:27:40.44300 |
| Inactive Date: | 2008-05-23 00:00:00 |
| Facility Name: | FRAZEE PAINT AND WALLCOVERING #2 |
| Facility Address: | 2285 ARDEN WAY |
| Facility Address 2: | Not reported |
| Facility City: | SACRAMENTO |
| Facility County: | Not reported |
| Facility State: | CA |
| Facility Zip: | 95825 |

| | |
|---|---|
| Name: | FRAZEE PAINT AND WALLCOVERING #2 |
| Address: | 2285 ARDEN WAY |
| Address 2: | Not reported |
| City,State,Zip: | SACRAMENTO, CA 95825 |
| EPA ID: | CAL000332874 |
| Inactive Date: | 06/16/2009 |
| Create Date: | 05/23/2008 |
| Last Act Date: | Not reported |
| Mailing Name: | Not reported |
| Mailing Address: | 6625 MIRAMAR RD |
| Mailing Address 2: | Not reported |
| Mailing City,State,Zip: | SAN DIEGO, CA 921212508 |
| Owner Name: | COMEX GROUP INC |
| Owner Address: | 8600 PARK MEADOWS DR STE 300 |
| Owner Address 2: | Not reported |
| Owner City,State,Zip: | LONE TREE, CO 801242757 |
| Owner Phone: | Not reported |
| Owner Fax: | Not reported |
| Contact Name: | STEVE EATON |
| Contact Address: | 6625 MIRAMAR RD |
| Contact Address 2: | Not reported |

**FRAZEE PAINT AND WALLCOVERING #2 (Continued)** **S113142188**

City,State,Zip: SAN DIEGO, CA 921212508
Contact Phone: Not reported
Contact Fax: Not reported
Facility Status: Inactive
Facility Type: PERMANENT
Category: STATE
Latitude: 38.596263
Longitude: -121.411421

NAICS:
EPA ID: CAL000332874
Create Date: 2009-12-03 12:41:18.000
NAICS Code: 44419
NAICS Description: Other Building Material Dealers
Issued EPA ID Date: 2008-05-23 10:08:55.23700
Inactive Date: 2009-06-16 00:00:00
Facility Name: FRAZEE PAINT AND WALLCOVERING #2
Facility Address: 2285 ARDEN WAY
Facility Address 2: Not reported
Facility City: SACRAMENTO
Facility County: Not reported
Facility State: CA
Facility Zip: 95825

HAZNET:
Name: FRAZEE PAINT AND WALLCOVERING #2
Address: 2285 ARDEN WAY
Address 2: Not reported
City,State,Zip: SACRAMENTO, CA 95825
Contact: STEVE EATON
Telephone: 8586263383
Mailing Name: Not reported
Mailing Address: 6625 MIRAMAR RD

Year: 2008
Gepaid: CAL000306230
TSD EPA ID: CAD008302903
CA Waste Code: -
Disposal Method: H061 - Fuel Blending Prior To Energy Recovery At Another Site
Tons: 0.15

Additional Information:
Year: 2008
Gen EPA ID: CAL000306230

Shipment Date: 20080205
Creation Date: 4/3/2008 18:30:29
Receipt Date: 20080213
Manifest ID: 003511912JJK
Trans EPA ID: CAR000053637
Trans Name: UNIVAR USA INC
Trans 2 EPA ID: CAD010925576
Trans 2 Name: UNIVAR USA INC
TSDF EPA ID: CAD008302903
Trans Name: VEOLIA ES TECH SOLUTIONS-AZUSA

**FRAZEE PAINT AND WALLCOVERING #2 (Continued)** **S113142188**

| | |
|---|---|
| TSDF Alt EPA ID: | Not reported |
| TSDF Alt Name: | Not reported |
| Waste Code Description: | - Not reported |
| RCRA Code: | F005 |
| Meth Code: | H061 - Fuel Blending Prior To Energy Recovery At Another Site |
| Quantity Tons: | 0.15 |
| Waste Quantity: | 300 |
| Quantity Unit: | P |
| Additional Code 1: | F003 |
| Additional Code 2: | D035 |
| Additional Code 3: | D001 |
| Additional Code 4: | Not reported |
| Additional Code 5: | Not reported |

Sacramento Co. ML:

| | |
|---|---|
| Name: | HUSTLER HOLLYWOOD |
| Address: | 2285 ARDEN WAY |
| City,State,Zip: | SACRAMENTO, CA 95825 |
| Facility Id: | Not reported |
| Facility Status: | Not reported |
| FD: | Not reported |
| Billing Codes BP: | I |
| Billing Codes UST: | Not reported |
| WG Bill Code: | I |
| Target Property Bill Cod: | Not reported |
| Food Bill Code: | Not reported |
| CUPA Permit Date: | Not reported |
| HAZMAT Permit Date: | Not reported |
| HAZMAT Inspection Date: | Not reported |
| Hazmat Date BP Received: | Not reported |
| UST Permit Dt: | Not reported |
| UST Inspection Date: | Not reported |
| UST Tank Test Date: | Not reported |
| Number of Tanks: | Not reported |
| UST Tank Test Date: | Not reported |
| SIC Code: | Not reported |
| Tier Permitting: | Not reported |
| AST Bill Code: | Not reported |
| CALARP Bill Code: | Not reported |

---

**U172** **CHARLEY'S COPY JOYNT** **Sacramento Co. ML** **S105267763**
**WSW** **2033 ARDEN WY #B** **N/A**
**< 1/8** **SACRAMENTO, CA 95825**
**0.111 mi.**
**585 ft.** **Site 3 of 5 in cluster U**

**Relative:**
**Higher**

**Actual:**
**43 ft.**

Sacramento Co. ML:

| | |
|---|---|
| Name: | CHARLEY'S COPY JOYNT |
| Address: | 2033 ARDEN WY #B |
| City,State,Zip: | SACRAMENTO, CA 95825 |
| Facility Id: | Not reported |
| Facility Status: | Inactive. Included on a listing no longer updated. |
| FD: | C |
| Billing Codes BP: | Disclaimer |
| Billing Codes UST: | No Tanks |
| WG Bill Code: | Oil Changed by Outside Company-No Fee |
| Target Property Bill Cod: | 50 |

**CHARLEY'S COPY JOYNT (Continued)** **S105267763**

| | |
|---|---|
| Food Bill Code: | 50 |
| CUPA Permit Date: | Not reported |
| HAZMAT Permit Date: | Not reported |
| HAZMAT Inspection Date: | Not reported |
| Hazmat Date BP Received: | Not reported |
| UST Permit Dt: | Not reported |
| UST Inspection Date: | Not reported |
| UST Tank Test Date: | Not reported |
| Number of Tanks: | 0 |
| UST Tank Test Date: | Not reported |
| SIC Code: | Not reported |
| Tier Permitting: | Not reported |
| AST Bill Code: | Not reported |
| CALARP Bill Code: | Not reported |

---

**U173** **SWANSON'S CLEANERS** **Sacramento Co. ML** **S105267764**
**WSW** **2033 ARDEN WY #C** **N/A**
**< 1/8** **SACRAMENTO, CA 95825**
**0.111 mi.**
**585 ft.** **Site 4 of 5 in cluster U**

**Relative:** Sacramento Co. ML:
**Higher**

| | |
|---|---|
| Name: | SWANSON'S CLEANERS |
| Address: | 2033 ARDEN WY #C |
| City,State,Zip: | SACRAMENTO, CA 95825 |
| Facility Id: | Not reported |
| Facility Status: | Inactive. Included on a listing no longer updated. |
| FD: | U |
| Billing Codes BP: | Disclaimer |
| Billing Codes UST: | No Tanks |
| WG Bill Code: | Oil Changed by Outside Company-No Fee |
| Target Property Bill Cod: | 50 |
| Food Bill Code: | 50 |
| CUPA Permit Date: | Not reported |
| HAZMAT Permit Date: | Not reported |
| HAZMAT Inspection Date: | Not reported |
| Hazmat Date BP Received: | Not reported |
| UST Permit Dt: | Not reported |
| UST Inspection Date: | Not reported |
| UST Tank Test Date: | Not reported |
| Number of Tanks: | 0 |
| UST Tank Test Date: | Not reported |
| SIC Code: | Not reported |
| Tier Permitting: | Not reported |
| AST Bill Code: | Not reported |
| CALARP Bill Code: | Not reported |

**Actual:**
**43 ft.**

**AA174** **WYDA WAY WELL** **PFAS** **S127522119**
**ENE** **N/A**
**< 1/8** **SACRAMENTO, CA**
**0.111 mi.**
**585 ft.** **Site 1 of 3 in cluster AA**

**Relative:** PFAS:
**Higher**

**Actual:**
**46 ft.**

| | |
|---|---|
| Name: | WYDA WAY WELL |
| Address: | Not reported |
| City,State,Zip: | SACRAMENTO, CA |
| Envirostor ID: | Not reported |
| Program Type: | Not reported |
| Status: | Not reported |
| Status Date: | Not reported |
| Enviroscreen Score: | Not reported |
| Site Code: | Not reported |
| Global ID: | W0603410045 |
| Facility Region: | Not reported |
| Lead Agency: | Not reported |
| Case worker: | Not reported |
| Local Agency: | Not reported |
| Location Case Number: | Not reported |
| File Location: | Not reported |
| Potential Contaminants of Concern: | Not reported |
| Potential Media Affected: | Not reported |
| Site History: | Not reported |
| | |
| Begin Date: | Not reported |
| RB Case Number: | Not reported |
| source_type: | All PFAS Chemicals |
| Location ID: | CA3410045_005_005 |
| Matrix: | Liquid |
| Chemical: | 11-Chloroeicosafluoro-3-oxaundecane-1-sulfonic acid |
| Qualifier: | < |
| Value: | 1.9 |
| Reporting Limit: | 1.9 |
| Detection Limit: | Not reported |
| Lab Notes: | Not reported |
| Quarterly Running Annual Average: | Not reported |
| Units: | NG/L |
| Date: | 3/16/2023 |
| Field Pt Class: | PUBW |
| Site Use: | Drinking Water Wells |
| Site Type: | DDW Well |
| Latitude: | 38.600025 |
| Longitude: | -121.410183 |
| Geo Tracker URL: | Not reported |
| | |
| Name: | WYDA WAY WELL |
| Address: | Not reported |
| City,State,Zip: | SACRAMENTO, CA |
| Envirostor ID: | Not reported |
| Program Type: | Not reported |
| Status: | Not reported |
| Status Date: | Not reported |
| Enviroscreen Score: | Not reported |
| Site Code: | Not reported |
| Global ID: | W0603410045 |
| Facility Region: | Not reported |

**WYDA WAY WELL (Continued)** **S127522119**

| | |
|---|---|
| Lead Agency: | Not reported |
| Case worker: | Not reported |
| Local Agency: | Not reported |
| Location Case Number: | Not reported |
| File Location: | Not reported |
| Potential Contaminants of Concern: | Not reported |
| Potential Media Affected: | Not reported |
| Site History: | Not reported |
| | |
| Begin Date: | Not reported |
| RB Case Number: | Not reported |
| source_type: | All PFAS Chemicals |
| Location ID: | CA3410045_005_005 |
| Matrix: | Liquid |
| Chemical: | 11-Chloroeicosafluoro-3-oxaundecane-1-sulfonic acid |
| Qualifier: | < |
| Value: | 2 |
| Reporting Limit: | 2 |
| Detection Limit: | Not reported |
| Lab Notes: | Not reported |
| Quarterly Running Annual Average: | Not reported |
| Units: | NG/L |
| Date: | 11/4/2020 |
| Field Pt Class: | PUBW |
| Site Use: | Drinking Water Wells |
| Site Type: | DDW Well |
| Latitude: | 38.600025 |
| Longitude: | -121.410183 |
| Geo Tracker URL: | Not reported |
| | |
| Name: | WYDA WAY WELL |
| Address: | Not reported |
| City,State,Zip: | SACRAMENTO, CA |
| Envirostor ID: | Not reported |
| Program Type: | Not reported |
| Status: | Not reported |
| Status Date: | Not reported |
| Enviroscreen Score: | Not reported |
| Site Code: | Not reported |
| Global ID: | W0603410045 |
| Facility Region: | Not reported |
| Lead Agency: | Not reported |
| Case worker: | Not reported |
| Local Agency: | Not reported |
| Location Case Number: | Not reported |
| File Location: | Not reported |
| Potential Contaminants of Concern: | Not reported |
| Potential Media Affected: | Not reported |
| Site History: | Not reported |
| | |
| Begin Date: | Not reported |
| RB Case Number: | Not reported |
| source_type: | All PFAS Chemicals |
| Location ID: | CA3410045_005_005 |
| Matrix: | Liquid |
| Chemical: | 11-Chloroeicosafluoro-3-oxaundecane-1-sulfonic acid |
| Qualifier: | < |

**WYDA WAY WELL (Continued)** **S127522119**

| | |
|---|---|
| Value: | 2 |
| Reporting Limit: | 2 |
| Detection Limit: | Not reported |
| Lab Notes: | Not reported |
| Quarterly Running Annual Average: | Not reported |
| Units: | NG/L |
| Date: | 11/9/2021 |
| Field Pt Class: | PUBW |
| Site Use: | Drinking Water Wells |
| Site Type: | DDW Well |
| Latitude: | 38.600025 |
| Longitude: | -121.410183 |
| Geo Tracker URL: | Not reported |

| | |
|---|---|
| Name: | WYDA WAY WELL |
| Address: | Not reported |
| City,State,Zip: | SACRAMENTO, CA |
| Envirostor ID: | Not reported |
| Program Type: | Not reported |
| Status: | Not reported |
| Status Date: | Not reported |
| Enviroscreen Score: | Not reported |
| Site Code: | Not reported |
| Global ID: | W0603410045 |
| Facility Region: | Not reported |
| Lead Agency: | Not reported |
| Case worker: | Not reported |
| Local Agency: | Not reported |
| Location Case Number: | Not reported |
| File Location: | Not reported |
| Potential Contaminants of Concern: | Not reported |
| Potential Media Affected: | Not reported |
| Site History: | Not reported |

| | |
|---|---|
| Begin Date: | Not reported |
| RB Case Number: | Not reported |
| source_type: | All PFAS Chemicals |
| Location ID: | CA3410045_005_005 |
| Matrix: | Liquid |
| Chemical: | 11-Chloroeicosafluoro-3-oxaundecane-1-sulfonic acid |
| Qualifier: | < |
| Value: | 2 |
| Reporting Limit: | 2 |
| Detection Limit: | Not reported |
| Lab Notes: | Not reported |
| Quarterly Running Annual Average: | Not reported |
| Units: | NG/L |
| Date: | 11/9/2022 |
| Field Pt Class: | PUBW |
| Site Use: | Drinking Water Wells |
| Site Type: | DDW Well |
| Latitude: | 38.600025 |
| Longitude: | -121.410183 |
| Geo Tracker URL: | Not reported |

| | |
|---|---|
| Name: | WYDA WAY WELL |
| Address: | Not reported |

**WYDA WAY WELL (Continued)** **S127522119**

| | |
|---|---|
| City,State,Zip: | SACRAMENTO, CA |
| Envirostor ID: | Not reported |
| Program Type: | Not reported |
| Status: | Not reported |
| Status Date: | Not reported |
| Enviroscreen Score: | Not reported |
| Site Code: | Not reported |
| Global ID: | W0603410045 |
| Facility Region: | Not reported |
| Lead Agency: | Not reported |
| Case worker: | Not reported |
| Local Agency: | Not reported |
| Location Case Number: | Not reported |
| File Location: | Not reported |
| Potential Contaminants of Concern: | Not reported |
| Potential Media Affected: | Not reported |
| Site History: | Not reported |

| | |
|---|---|
| Begin Date: | Not reported |
| RB Case Number: | Not reported |
| source_type: | All PFAS Chemicals |
| Location ID: | CA3410045_005_005 |
| Matrix: | Liquid |
| Chemical: | 11-Chloroeicosafluoro-3-oxaundecane-1-sulfonic acid |
| Qualifier: | < |
| Value: | 2 |
| Reporting Limit: | 2 |
| Detection Limit: | Not reported |
| Lab Notes: | Not reported |
| Quarterly Running Annual Average: | Not reported |
| Units: | NG/L |
| Date: | 12/1/2021 |
| Field Pt Class: | PUBW |
| Site Use: | Drinking Water Wells |
| Site Type: | DDW Well |
| Latitude: | 38.600025 |
| Longitude: | -121.410183 |
| Geo Tracker URL: | Not reported |

| | |
|---|---|
| Name: | WYDA WAY WELL |
| Address: | Not reported |
| City,State,Zip: | SACRAMENTO, CA |
| Envirostor ID: | Not reported |
| Program Type: | Not reported |
| Status: | Not reported |
| Status Date: | Not reported |
| Enviroscreen Score: | Not reported |
| Site Code: | Not reported |
| Global ID: | W0603410045 |
| Facility Region: | Not reported |
| Lead Agency: | Not reported |
| Case worker: | Not reported |
| Local Agency: | Not reported |
| Location Case Number: | Not reported |
| File Location: | Not reported |
| Potential Contaminants of Concern: | Not reported |
| Potential Media Affected: | Not reported |

**WYDA WAY WELL (Continued)** **S127522119**

Site History: Not reported

Begin Date: Not reported
RB Case Number: Not reported
source_type: All PFAS Chemicals
Location ID: CA3410045_005_005
Matrix: Liquid
Chemical: 11-Chloroeicosafluoro-3-oxaundecane-1-sulfonic acid
Qualifier: <
Value: 2
Reporting Limit: 2
Detection Limit: Not reported
Lab Notes: Not reported
Quarterly Running Annual Average: Not reported
Units: NG/L
Date: 2/10/2022
Field Pt Class: PUBW
Site Use: Drinking Water Wells
Site Type: DDW Well
Latitude: 38.600025
Longitude: -121.410183
Geo Tracker URL: Not reported

Name: WYDA WAY WELL
Address: Not reported
City,State,Zip: SACRAMENTO, CA
Envirostor ID: Not reported
Program Type: Not reported
Status: Not reported
Status Date: Not reported
Enviroscreen Score: Not reported
Site Code: Not reported
Global ID: W0603410045
Facility Region: Not reported
Lead Agency: Not reported
Case worker: Not reported
Local Agency: Not reported
Location Case Number: Not reported
File Location: Not reported
Potential Contaminants of Concern: Not reported
Potential Media Affected: Not reported
Site History: Not reported

Begin Date: Not reported
RB Case Number: Not reported
source_type: All PFAS Chemicals
Location ID: CA3410045_005_005
Matrix: Liquid
Chemical: 11-Chloroeicosafluoro-3-oxaundecane-1-sulfonic acid
Qualifier: <
Value: 2
Reporting Limit: 2
Detection Limit: Not reported
Lab Notes: Not reported
Quarterly Running Annual Average: Not reported
Units: NG/L
Date: 2/8/2021

**WYDA WAY WELL (Continued)** **S127522119**

Field Pt Class: PUBW
Site Use: Drinking Water Wells
Site Type: DDW Well
Latitude: 38.600025
Longitude: -121.410183
Geo Tracker URL: Not reported

Name: WYDA WAY WELL
Address: Not reported
City,State,Zip: SACRAMENTO, CA
Envirostor ID: Not reported
Program Type: Not reported
Status: Not reported
Status Date: Not reported
Enviroscreen Score: Not reported
Site Code: Not reported
Global ID: W0603410045
Facility Region: Not reported
Lead Agency: Not reported
Case worker: Not reported
Local Agency: Not reported
Location Case Number: Not reported
File Location: Not reported
Potential Contaminants of Concern: Not reported
Potential Media Affected: Not reported
Site History: Not reported

Begin Date: Not reported
RB Case Number: Not reported
source_type: All PFAS Chemicals
Location ID: CA3410045_005_005
Matrix: Liquid
Chemical: 11-Chloroeicosafluoro-3-oxaundecane-1-sulfonic acid
Qualifier: <
Value: 2
Reporting Limit: 2
Detection Limit: Not reported
Lab Notes: Not reported
Quarterly Running Annual Average: Not reported
Units: NG/L
Date: 5/10/2021
Field Pt Class: PUBW
Site Use: Drinking Water Wells
Site Type: DDW Well
Latitude: 38.600025
Longitude: -121.410183
Geo Tracker URL: Not reported

Name: WYDA WAY WELL
Address: Not reported
City,State,Zip: SACRAMENTO, CA
Envirostor ID: Not reported
Program Type: Not reported
Status: Not reported
Status Date: Not reported
Enviroscreen Score: Not reported
Site Code: Not reported

**WYDA WAY WELL (Continued)** **S127522119**

| | |
|---|---|
| Global ID: | W0603410045 |
| Facility Region: | Not reported |
| Lead Agency: | Not reported |
| Case worker: | Not reported |
| Local Agency: | Not reported |
| Location Case Number: | Not reported |
| File Location: | Not reported |
| Potential Contaminants of Concern: | Not reported |
| Potential Media Affected: | Not reported |
| Site History: | Not reported |
| | |
| Begin Date: | Not reported |
| RB Case Number: | Not reported |
| source_type: | All PFAS Chemicals |
| Location ID: | CA3410045_005_005 |
| Matrix: | Liquid |
| Chemical: | 11-Chloroeicosafluoro-3-oxaundecane-1-sulfonic acid |
| Qualifier: | < |
| Value: | 2 |
| Reporting Limit: | 2 |
| Detection Limit: | Not reported |
| Lab Notes: | Not reported |
| Quarterly Running Annual Average: | Not reported |
| Units: | NG/L |
| Date: | 5/17/2022 |
| Field Pt Class: | PUBW |
| Site Use: | Drinking Water Wells |
| Site Type: | DDW Well |
| Latitude: | 38.600025 |
| Longitude: | -121.410183 |
| Geo Tracker URL: Not reported | |
| | |
| Name: | WYDA WAY WELL |
| Address: | Not reported |
| City,State,Zip: | SACRAMENTO, CA |
| Envirostor ID: | Not reported |
| Program Type: | Not reported |
| Status: | Not reported |
| Status Date: | Not reported |
| Enviroscreen Score: | Not reported |
| Site Code: | Not reported |
| Global ID: | W0603410045 |
| Facility Region: | Not reported |
| Lead Agency: | Not reported |
| Case worker: | Not reported |
| Local Agency: | Not reported |
| Location Case Number: | Not reported |
| File Location: | Not reported |
| Potential Contaminants of Concern: | Not reported |
| Potential Media Affected: | Not reported |
| Site History: | Not reported |
| | |
| Begin Date: | Not reported |
| RB Case Number: | Not reported |
| source_type: | All PFAS Chemicals |
| Location ID: | CA3410045_005_005 |
| Matrix: | Liquid |

**WYDA WAY WELL (Continued)** **S127522119**

| | |
|---|---|
| Chemical: | 11-Chloroeicosafluoro-3-oxaundecane-1-sulfonic acid |
| Qualifier: | < |
| Value: | 2 |
| Reporting Limit: | 2 |
| Detection Limit: | Not reported |
| Lab Notes: | Not reported |
| Quarterly Running Annual Average: | Not reported |
| Units: | NG/L |
| Date: | 8/22/2022 |
| Field Pt Class: | PUBW |
| Site Use: | Drinking Water Wells |
| Site Type: | DDW Well |
| Latitude: | 38.600025 |
| Longitude: | -121.410183 |
| Geo Tracker URL: | Not reported |

| | |
|---|---|
| Name: | WYDA WAY WELL |
| Address: | Not reported |
| City,State,Zip: | SACRAMENTO, CA |
| Envirostor ID: | Not reported |
| Program Type: | Not reported |
| Status: | Not reported |
| Status Date: | Not reported |
| Enviroscreen Score: | Not reported |
| Site Code: | Not reported |
| Global ID: | W0603410045 |
| Facility Region: | Not reported |
| Lead Agency: | Not reported |
| Case worker: | Not reported |
| Local Agency: | Not reported |
| Location Case Number: | Not reported |
| File Location: | Not reported |
| Potential Contaminants of Concern: | Not reported |
| Potential Media Affected: | Not reported |
| Site History: | Not reported |

| | |
|---|---|
| Begin Date: | Not reported |
| RB Case Number: | Not reported |
| source_type: | All PFAS Chemicals |
| Location ID: | CA3410045_005_005 |
| Matrix: | Liquid |
| Chemical: | 11-Chloroeicosafluoro-3-oxaundecane-1-sulfonic acid |
| Qualifier: | < |
| Value: | 2 |
| Reporting Limit: | 2 |
| Detection Limit: | Not reported |
| Lab Notes: | Not reported |
| Quarterly Running Annual Average: | Not reported |
| Units: | NG/L |
| Date: | 8/9/2021 |
| Field Pt Class: | PUBW |
| Site Use: | Drinking Water Wells |
| Site Type: | DDW Well |
| Latitude: | 38.600025 |
| Longitude: | -121.410183 |
| Geo Tracker URL: | Not reported |

**WYDA WAY WELL (Continued)** **S127522119**

Click this hyperlink while viewing on your computer to access
353 additional CA PFAS: record(s) in the EDR Site Report.

---

**R175** **BILLS AUTO SUPPLY** **HIST UST** **U001615686**
**ENE** **1990 FULTON AVE** **N/A**
**< 1/8** **SACRAMENTO, CA 95825**
**0.112 mi.**
**589 ft.** **Site 5 of 19 in cluster R**

**Relative:** HIST UST:
**Higher**

| | |
|---|---|
| Name: | BILLS AUTO SUPPLY |
| Address: | 1990 FULTON AVE |
| City,State,Zip: | SACRAMENTO, CA 95825 |
| File Number: | Not reported |
| URL: | Not reported |
| Region: | STATE |
| Facility ID: | 00000004278 |
| Facility Type: | Other |
| Other Type: | DELIVERY |
| Contact Name: | ALAN ROGERS |
| Telephone: | 9164888280 |
| Owner Name: | MERLE L. ROGERS |
| Owner Address: | 1990 FULTON AVENUE |
| Owner City,St,Zip: | SACRAMENTO, CA 95825 |
| Total Tanks: | 0002 |
| | |
| Tank Num: | 001 |
| Container Num: | H660640 |
| Year Installed: | 1979 |
| Tank Capacity: | 00002000 |
| Tank Used for: | PRODUCT |
| Type of Fuel: | UNLEADED |
| Container Construction Thickness: | 3/16 |
| Leak Detection: | Stock Inventor |
| | |
| Tank Num: | 002 |
| Container Num: | H660652 |
| Year Installed: | 1979 |
| Tank Capacity: | 00002000 |
| Tank Used for: | PRODUCT |
| Type of Fuel: | UNLEADED |
| Container Construction Thickness: | 3/16 |
| Leak Detection: | Stock Inventor |

**Actual:**
**53 ft.**

---

**R176** **JAPANESE AUTO WORKS** **Sacramento Co. ML** **S111711768**
**ENE** **1990 FULTON AV #A** **N/A**
**< 1/8** **SACRAMENTO, CA 95825**
**0.112 mi.**
**589 ft.** **Site 6 of 19 in cluster R**

**Relative:** Sacramento Co. ML:
**Higher**

| | |
|---|---|
| Name: | JAPANESE AUTO WORKS |
| Address: | 1990 FULTON AV #A |
| City,State,Zip: | SACRAMENTO, CA 95825 |
| Facility Id: | Not reported |
| Facility Status: | Inactive. Included on a listing no longer updated. |

**Actual:**
**53 ft.**

**JAPANESE AUTO WORKS (Continued)** **S111711768**

| | |
|---|---|
| FD: | C |
| Billing Codes BP: | Out of Business |
| Billing Codes UST: | No Tanks |
| WG Bill Code: | Oil Changed by Outside Company-No Fee |
| Target Property Bill Cod: | 51 |
| Food Bill Code: | 51 |
| CUPA Permit Date: | Not reported |
| HAZMAT Permit Date: | 04/01/1992 |
| HAZMAT Inspection Date: | Not reported |
| Hazmat Date BP Received: | Not reported |
| UST Permit Dt: | Not reported |
| UST Inspection Date: | Not reported |
| UST Tank Test Date: | Not reported |
| Number of Tanks: | 0 |
| UST Tank Test Date: | 07/11/1997 |
| SIC Code: | 7538 |
| Tier Permitting: | Not reported |
| AST Bill Code: | Not reported |
| CALARP Bill Code: | Not reported |

---

**R177** **BILL'S AUTO SUPPLY** **UST FINDER RELEASE** **1028924889**
**ENE** **1990 FULTON AVE** **N/A**
**< 1/8** **SACRAMENTO, CA 95825**
**0.112 mi.**
**589 ft.** **Site 7 of 19 in cluster R**

**Relative:** **Higher**
**Actual:** **53 ft.**

UST FINDER RELEASE:

| | |
|---|---|
| Object ID: | 50125 |
| Facility ID: | Not reported |
| Lust ID: | CAT0606700046 |
| Name: | BILL'S AUTO SUPPLY |
| Address: | 1990 FULTON AVE |
| City,State,Zip: | SACRAMENTO, CA 95825 |
| Address Match Type: | PointAddress |
| Reported Date: | Not reported |
| Status: | No Further Action |
| Substance: | Not reported |
| Population within 1500ft: | 1366 |
| Domestic Wells within 1500ft: | 3 |
| Land Use: | Developed, High Intensity |
| Within SPA: | No |
| SPA PWS Facility ID: | Not reported |
| SPA Water Type: | Not reported |
| SPA Facility Type: | Not reported |
| SPA HUC12: | Not reported |
| Within WHPA: | Yes |
| WHPA PWS Facility ID: | CA3410007_17549 |
| WHPA Water Type: | GW - Ground water |
| WHPA Facility Type: | WL - Well |
| WHPA HUC12: | 180201110202 |
| Within 100yr Floodplain: | No |
| Tribe: | Not reported |
| EPA Region: | 9 |
| NFA Letter 1: | Not reported |
| NFA Letter 2: | Not reported |
| NFA Letter 3: | Not reported |
| NFA Letter 4: | Not reported |
| Closed With Residual Contaminate: | Not reported |

**BILL'S AUTO SUPPLY (Continued)** **1028924889**

| | |
|---|---|
| Coordinate Source: | Geocode |
| X Coord: | -121.40051 |
| Y Coord: | 38.60132 |
| Latitude: | 38.60132 |
| Longitude: | -121.400509999999 |

---

**R178** **MOTOR SUPPLY COMPANY** **Sacramento Co. CS** **S123681288**
**ENE** **1990 FULTON AV** **Sacramento Co. ML** **N/A**
**< 1/8** **SACRAMENTO, CA 95825**
**0.112 mi.**
**589 ft.** **Site 8 of 19 in cluster R**

**Relative:**
**Higher**

**Actual:**
**53 ft.**

Sacramento Co. CS:

| | |
|---|---|
| Name: | BILL'S AUTO |
| Address: | 1990 FULTON AVE |
| City,State,Zip: | SACRAMENTO, CA |
| State Site Number: | R080 |
| Lead Staff: | None assigned, H. |
| Lead Agency: | HM |
| Remedial Action Taken: | NO |
| Substance: | Automotive(motor gasoline and additives) |
| Date Reported: | Not reported |
| Facility Id: | RO0000572 |
| Case Type: | Not reported |
| Case Closed: | Y |
| **Date Closed:** | **Not reported** |
| **Case Type:** | **Not reported** |
| **Substance:** | **Automotive(motor gasoline and additives)** |

Sacramento Co. ML:

| | |
|---|---|
| Name: | MOTOR SUPPLY COMPANY |
| Address: | 1990 FULTON AV |
| City,State,Zip: | SACRAMENTO, CA 95825 |
| Facility Id: | Not reported |
| Facility Status: | Inactive. Included on a listing no longer updated. |
| FD: | C |
| Billing Codes BP: | Out of Business |
| Billing Codes UST: | No Tanks |
| WG Bill Code: | Oil Changed by Outside Company-No Fee |
| Target Property Bill Cod: | 51 |
| Food Bill Code: | 51 |
| CUPA Permit Date: | Not reported |
| HAZMAT Permit Date: | 02/01/1990 |
| HAZMAT Inspection Date: | 11/03/1994 |
| Hazmat Date BP Received: | Not reported |
| UST Permit Dt: | Not reported |
| UST Inspection Date: | Not reported |
| UST Tank Test Date: | Not reported |
| Number of Tanks: | 0 |
| UST Tank Test Date: | 11/03/1994 |
| SIC Code: | 5531 |
| Tier Permitting: | Not reported |
| AST Bill Code: | Not reported |
| CALARP Bill Code: | Not reported |

**R179**
**ENE**
**< 1/8**
**0.112 mi.**
**589 ft.**

**CARQUEST AUTO PARTS**
**1990 FULTON AVE**
**SACRAMENTO, CA 95825**

**Site 9 of 19 in cluster R**

**Sacramento Co. ML** **S123681040**
**N/A**

**Relative:**
**Higher**

**Actual:**
**53 ft.**

Sacramento Co. ML:

| | |
|---|---|
| Name: | CARQUEST AUTO PARTS |
| Address: | 1990 FULTON AVE |
| City,State,Zip: | SACRAMENTO, CA 95825 |
| Facility Id: | Not reported |
| Facility Status: | Not reported |
| FD: | Not reported |
| Billing Codes BP: | I |
| Billing Codes UST: | Not reported |
| WG Bill Code: | I |
| Target Property Bill Cod: | Not reported |
| Food Bill Code: | Not reported |
| CUPA Permit Date: | Not reported |
| HAZMAT Permit Date: | Not reported |
| HAZMAT Inspection Date: | Not reported |
| Hazmat Date BP Received: | Not reported |
| UST Permit Dt: | Not reported |
| UST Inspection Date: | Not reported |
| UST Tank Test Date: | Not reported |
| Number of Tanks: | Not reported |
| UST Tank Test Date: | Not reported |
| SIC Code: | Not reported |
| Tier Permitting: | Not reported |
| AST Bill Code: | Not reported |
| CALARP Bill Code: | Not reported |

---

**R180**
**ENE**
**< 1/8**
**0.112 mi.**
**589 ft.**

**BRITISH CAR SERVICE**
**1990 FULTON AVE C**
**SACRAMENTO, CA 95825**

**Site 10 of 19 in cluster R**

**Sacramento Co. ML** **S100940427**
**N/A**

**Relative:**
**Higher**

**Actual:**
**53 ft.**

Sacramento Co. ML:

| | |
|---|---|
| Name: | BRITISH CAR SERVICE |
| Address: | 1990 FULTON AVE C |
| City,State,Zip: | SACRAMENTO, CA 95825 |
| Facility Id: | Not reported |
| Facility Status: | Not reported |
| FD: | Not reported |
| Billing Codes BP: | I |
| Billing Codes UST: | Not reported |
| WG Bill Code: | I |
| Target Property Bill Cod: | Not reported |
| Food Bill Code: | Not reported |
| CUPA Permit Date: | Not reported |
| HAZMAT Permit Date: | Not reported |
| HAZMAT Inspection Date: | Not reported |
| Hazmat Date BP Received: | Not reported |
| UST Permit Dt: | Not reported |
| UST Inspection Date: | Not reported |
| UST Tank Test Date: | Not reported |
| Number of Tanks: | Not reported |
| UST Tank Test Date: | Not reported |
| SIC Code: | Not reported |

**BRITISH CAR SERVICE (Continued)** **S100940427**

Tier Permitting: Not reported
AST Bill Code: Not reported
CALARP Bill Code: Not reported

---

**R181** **BILL'S AUTO SUPPLY** **LUST** **S103639394**
**ENE** **1990 FULTON** **HIST CORTESE** **N/A**
**< 1/8** **SACRAMENTO, CA 95825**
**0.112 mi.**
**589 ft.** **Site 11 of 19 in cluster R**

**Relative:**
**Higher**

**Actual:**
**53 ft.**

LUST:
Name: BILL'S AUTO SUPPLY
Address: 1990 FULTON AVE
City,State,Zip: SACRAMENTO, CA 95825
Lead Agency: SACRAMENTO COUNTY LOP
Case Type: LUST Cleanup Site

Geo Track:
Global Id: T0606700046
Latitude: 38.601315
Longitude: -121.400492
Status: Completed - Case Closed
Status Date: 05/28/1996
Case Worker: Not reported
RB Case Number: 340067
Local Agency: Not reported
File Location: Not reported
Local Case Number: R080
Potential Media Affect: Soil
Potential Contaminants of Concern: Gasoline
EPA Region: 9
Coordinate Source: Google Geocode
Cuf Case: NO
Quantity Released Gallons: Not reported
Begin Date: 02/20/1987
Leak Reported Date: 09/08/1987
How Discovered: Not reported
How Discovered Description: Not reported
Discharge Source: Not reported
Discharge Cause: Not reported
Stop Method: Not reported
Stop Description: Not reported
No Further Action Date: 05/28/1996
CA Water Watershed Name: Valley-American - Coon-American - Lower American (519.21)
Dwr Groundwater Subbasin Name: Sacramento Valley - North American (5-021.64)
Disadvantaged Community: Not reported
CA Enviroscreen 3 Score: 71-75%
CA Enviroscreen 4 Score: 65-70%
Military DOD Site: No
Facility Project Subtype: Not reported
RWQCB Region: CENTRAL VALLEY RWQCB (REGION 5S)
Site History: Not reported

LUST:
Global Id: T0606700046
Contact Type: Regional Board Caseworker
Contact Name: VERA FISCHER
Organization Name: CENTRAL VALLEY RWQCB (REGION 5S)

**BILL'S AUTO SUPPLY (Continued)** **S103639394**

Address: 11020 SUN CENTER DRIVE #200
City: RANCHO CORDOVA
Email: vera.fischer@waterboards.ca.gov
Phone Number: Not reported

LUST:
Global Id: T0606700046
Action Type: Other
Date: 02/20/1987
Action: Leak Discovery

Global Id: T0606700046
Action Type: ENFORCEMENT
Date: 02/25/1987
Action: Staff Letter

Global Id: T0606700046
Action Type: Other
Date: 09/08/1987
Action: Leak Reported

Global Id: T0606700046
Action Type: RESPONSE
Date: 06/04/1987
Action: Correspondence

Global Id: T0606700046
Action Type: ENFORCEMENT
Date: 06/17/1987
Action: Staff Letter

Global Id: T0606700046
Action Type: RESPONSE
Date: 03/09/1987
Action: Correspondence

Global Id: T0606700046
Action Type: ENFORCEMENT
Date: 05/28/1996
Action: Staff Letter

Global Id: T0606700046
Action Type: RESPONSE
Date: 03/10/1993
Action: Other Report / Document

Global Id: T0606700046
Action Type: RESPONSE
Date: 02/26/1987
Action: Other Report / Document

Global Id: T0606700046
Action Type: RESPONSE
Date: 03/02/1987
Action: Other Report / Document

Global Id: T0606700046

**BILL'S AUTO SUPPLY (Continued)** **S103639394**

Action Type: RESPONSE
Date: 02/20/1987
Action: Other Report / Document

Global Id: T0606700046
Action Type: RESPONSE
Date: 05/29/1987
Action: Other Report / Document

LUST:
Global Id: T0606700046
Status: Open - Case Begin Date
Status Date: 02/20/1987

Global Id: T0606700046
Status: Open - Site Assessment
Status Date: 09/08/1987

Global Id: T0606700046
Status: Completed - Case Closed
Status Date: 05/28/1996

LUST REG 5:
Name: BILL'S AUTO SUPPLY
Address: 1990 FULTON AVE
City: SACRAMENTO
Region: 5
Status: Case Closed
Case Number: 340067
Case Type: Soil only
Substance: GASOLINE
Staff Initials: VJF
Lead Agency: Local
Program: LUST
MTBE Code: N/A

HIST CORTESE:
edr_fname: BILL'S AUTO SUPPLY
edr_fadd1: 1990 FULTON
City,State,Zip: SACRAMENTO, CA 95825
Region: CORTESE
Facility County Code: 34
Reg By: LTNKA
Reg Id: 340067

---

**R182** **BRITISH CAR SERVICE** **EDR Hist Auto** **1021329904**
**ENE** **1990 FULTON AVE C** **N/A**
**< 1/8** **SACRAMENTO, CA 95825**
**0.112 mi.**
**589 ft.** **Site 12 of 19 in cluster R**

**Relative:** EDR Hist Auto
**Higher**

**Actual:** Year: Name: Type:
**53 ft.** 1985 ROGERS MERLE Auto And Home Supply Stores

**BRITISH CAR SERVICE (Continued)** **1021329904**

| | | |
|---|---|---|
| 1991 | JAPANESE AUTO WORKS | General Automotive Repair Shops |
| 1991 | BRITISH CAR SERVICE | General Automotive Repair Shops |
| 1992 | BRITISH CAR SERVICE | General Automotive Repair Shops |
| 1992 | JAPANESE AUTO WORKS | General Automotive Repair Shops |
| 1993 | KELLY DAN | General Automotive Repair Shops |
| 1994 | KELLY DAN | General Automotive Repair Shops |
| 1995 | BRITISH CAR SERVICE | General Automotive Repair Shops |
| 1995 | JAPANESE AUTO WORKS | General Automotive Repair Shops |
| 1996 | BRITISH CAR SERVICE INC | General Automotive Repair Shops |
| 1996 | JAPANESE AUTO WORKS | General Automotive Repair Shops |
| 1997 | BRITISH CAR SERVICE INC | General Automotive Repair Shops |
| 1997 | JOHNSON JOHN | General Automotive Repair Shops |
| 1998 | BRITISH CAR SERVICE INC | General Automotive Repair Shops |
| 1999 | BRITISH CAR SERVICE INC | General Automotive Repair Shops |
| 2000 | BRITISH CAR SERVICE INC | General Automotive Repair Shops |
| 2001 | BRITISH CAR SERVICE INC | General Automotive Repair Shops |

---

**183** **WAGGONERS TRUCKING** **RCRA NonGen / NLR** **1027457896**
**NE** **2251 WYDA WAY** **E MANIFEST** **CAC003196207**
**< 1/8** **SACRAMENTO, CA 95825**
**0.113 mi.**
**595 ft.**

**Relative:** **Lower**
**Actual:** **38 ft.**

RCRA Listings:

| | |
|---|---|
| Date Form Received by Agency: | 20220922 |
| Handler Name: | Waggoners Trucking |
| Handler Address: | 2251 Wyda Way |
| Handler City,State,Zip: | SACRAMENTO, CA 95825 |
| EPA ID: | CAC003196207 |
| Contact Name: | LAUREN JOHNSON |
| Contact Address: | 1875 W MAIN ST |
| Contact City,State,Zip: | BARTOW, FL 33830 |
| Contact Telephone: | 863-712-4404 |
| Contact Fax: | Not reported |
| Contact Email: | LAUREN.JOHNSON@A-C-T.COM |
| Contact Title: | Not reported |
| EPA Region: | 09 |
| Land Type: | Not reported |
| Federal Waste Generator Description: | Not a generator, verified |
| Non-Notifier: | Not reported |
| Biennial Report Cycle: | Not reported |
| Accessibility: | Not reported |
| Active Site Indicator: | Not reported |
| State District Owner: | Not reported |
| State District: | Not reported |
| Mailing Address: | 9330 JACKRABBIT RD |
| Mailing City,State,Zip: | HOUSTON, TX 77095 |
| Owner Name: | Waggoners Trucking |
| Owner Type: | Other |
| Operator Name: | Lauren Johnson |
| Operator Type: | Other |
| Short-Term Generator Activity: | No |
| Importer Activity: | No |
| Mixed Waste Generator: | No |
| Transporter Activity: | No |
| Transfer Facility Activity: | No |
| Recycler Activity with Storage: | No |
| Small Quantity On-Site Burner Exemption: | No |

**WAGGONERS TRUCKING (Continued)** **1027457896**

| | |
|---|---|
| Smelting Melting and Refining Furnace Exemption: | No |
| Underground Injection Control: | No |
| Off-Site Waste Receipt: | No |
| Universal Waste Indicator: | No |
| Universal Waste Destination Facility: | No |
| Federal Universal Waste: | No |
| Active Site State-Reg Handler: | --- |
| Federal Facility Indicator: | Not reported |
| Hazardous Secondary Material Indicator: | N |
| Sub-Part K Indicator: | Not reported |
| 2018 GPRA Permit Baseline: | Not on the Baseline |
| 2018 GPRA Renewals Baseline: | Not on the Baseline |
| 202 GPRA Corrective Action Baseline: | No |
| Subject to Corrective Action Universe: | No |
| Non-TSDFs Where RCRA CA has Been Imposed Universe: | No |
| Corrective Action Priority Ranking: | No NCAPS ranking |
| Environmental Control Indicator: | No |
| Institutional Control Indicator: | No |
| Human Exposure Controls Indicator: | N/A |
| Groundwater Controls Indicator: | N/A |
| Significant Non-Complier Universe: | No |
| Unaddressed Significant Non-Complier Universe: | No |
| Addressed Significant Non-Complier Universe: | No |
| Significant Non-Complier With a Compliance Schedule Universe: | No |
| Financial Assurance Required: | Not reported |
| Handler Date of Last Change: | 20220925 |
| Recognized Trader-Importer: | No |
| Recognized Trader-Exporter: | No |
| Importer of Spent Lead Acid Batteries: | No |
| Exporter of Spent Lead Acid Batteries: | No |
| Recycler Activity Without Storage: | No |
| Manifest Broker: | No |
| Sub-Part P Indicator: | No |

Handler - Owner Operator:

| | |
|---|---|
| Owner/Operator Indicator: | Owner |
| Owner/Operator Name: WAGGONERS TRUCKING | |
| Legal Status: | Other |
| Date Became Current: | Not reported |
| Date Ended Current: | Not reported |
| Owner/Operator Address: | 9330 JACKRABBIT RD |
| Owner/Operator City,State,Zip: | HOUSTON, TX 77095 |
| Owner/Operator Telephone: | 713-545-2998 |
| Owner/Operator Telephone Ext: | Not reported |
| Owner/Operator Fax: | Not reported |
| Owner/Operator Email: | Not reported |

| | |
|---|---|
| Owner/Operator Indicator: | Operator |
| Owner/Operator Name: LAUREN JOHNSON | |
| Legal Status: | Other |
| Date Became Current: | Not reported |
| Date Ended Current: | Not reported |
| Owner/Operator Address: | 1875 W MAIN ST |
| Owner/Operator City,State,Zip: | BARTOW, FL 33830 |
| Owner/Operator Telephone: | 863-712-4404 |
| Owner/Operator Telephone Ext: | Not reported |

**WAGGONERS TRUCKING (Continued)** **1027457896**

Owner/Operator Fax: Not reported
Owner/Operator Email: Not reported

Historic Generators:
Receive Date: 20220922
Handler Name: WAGGONERS TRUCKING
Federal Waste Generator Description: Not a generator, verified
State District Owner: Not reported
Large Quantity Handler of Universal Waste: No
Recognized Trader Importer: No
Recognized Trader Exporter: No
Spent Lead Acid Battery Importer: No
Spent Lead Acid Battery Exporter: No
Current Record: Yes
Non Storage Recycler Activity: No
Electronic Manifest Broker: No

List of NAICS Codes and Descriptions:
NAICS Code: 56299
NAICS Description: ALL OTHER WASTE MANAGEMENT SERVICES

Facility Has Received Notices of Violations:
Violations: No Violations Found

Evaluation Action Summary:
Evaluations: No Evaluations Found

E MANIFEST:
Manifest Tracking Number: 015482263JJK
Last Updated Date: 20221018
Shipped Date: 20220922
Received Date: 20220930
Manifest Status: Signed
Submission Type: DataImage5Copy
Origin Type: Service
Generator EPA ID: CAC003196207
Generator Name: Waggoners Trucking
Generator Location Street Number: Not reported
Generator Location Street 1: 2251 WYDA WAY
Generator Location Street 2: Not reported
Generator Location City: SACRAMENTO
Generator Location State: CA
Generator Location Zip: 95825
Generator Mail Street Number: Not reported
Generator Mail Street 1: 9330 JACKRABBIT ROAD
Generator Mail Street 2: Not reported
Generator Mail City: HOUSTON
Generator Mail Zip: 77095
Generator Mail State: TX
Generator Contact Company Name: Not reported
Designated Facility EPA ID: CAD028409019
Designated Facility Name: Crosby & Overton
Designated Facility Mail Street Number: Not reported
Designated Facility Mail Street 1: Not reported

**WAGGONERS TRUCKING (Continued)** **1027457896**

| | |
|---|---|
| Designated Facility Mail Street 2: | 1630 W. 17TH STREET |
| Designated Facility Mail City: | LONG BEACH |
| Designated Facility Mail Zip: | 90813 |
| Designated Facility Mail State: | CA |
| Designated Facility Location Street Number: | Not reported |
| Designated Facility Location Street 1: | 1630 W. 17TH STREET |
| Designated Facility Location Street 2: | Not reported |
| Designated Facility Location City: | LONG BEACH |
| Designated Facility Location Zip: | 90813 |
| Designated Facility Location State: | CA |
| Designated Facility Contact Company Name: | Not reported |
| Manifest Residue Indicator: | N |
| Rejection Indicator: | N |

State Waste:

| | |
|---|---|
| Manifest Tracking Number: | 015482263JJK |
| Waste Line Number: | 1 |
| State Waste Code Owner: | CA |
| State Waste Code: | 352 |
| State Waste: | Other organic solids |

Transporter:

| | |
|---|---|
| Manifest Tracking Number: | 015482263JJK |
| Transporter Line Number: | 1 |
| Transporter EPA ID: | CAD980737068 |
| Transporter Name: | Ancon Marine |

| | |
|---|---|
| Manifest Tracking Number: | 015482263JJK |
| Transporter Line Number: | 2 |
| Transporter EPA ID: | CAD028409019 |
| Transporter Name: | Crosby & Overton |

Waste Line:

| | |
|---|---|
| Manifest Tracking Number: | 015482263JJK |
| Waste Line Number: | 1 |
| U.S. DOT Hazardous Indicator: | N |
| U.S. DOT ID Number: | Not reported |
| U.S. DOT Description: | Not reported |
| Non-Hazardous Waste Description: | NON RCRA HAZAROUS WASTE SOLID |
| Number of Containers: | 5 |
| Container Type Code: | DM |
| Container Type Description: | Metal drums, barrels, kegs |
| Waste Quantity: | 1500 |
| Quantity Unit of Measure Code: | P |
| Quantity Unit of Measure Description: | Pounds |
| Waste Quantity, in Tons: | 0.75 |
| Acute Waste Quantity, in Tons: | 0 |
| Non-Acute Waste Quantity, in Tons: | 0.75 |
| Waste Quantity, in Kilograms: | 680.2725 |
| Acute Waste Quantity, in Kilograms: | 0 |
| Non-Acute Waste Quantity, in Kilorgrams: | 680.2725 |
| Management Method Code: | H141 |
| Management Method Description: | STORAGE, BULKING AND/OR TRANSFER OFF SITE |
| Waste Residue Indicator: | N |
| Quantity Discrepancy Indicator: | N |
| Waste Type Discrepancy Indicator: | N |

**WAGGONERS TRUCKING (Continued)** **1027457896**

| | |
|---|---|
| Waste Density: | Not reported |
| Waste Density Unit of Measure Code: | Not reported |
| Waste Density Unit of Measure Description: | Not reported |
| Form Code: | Not reported |
| Form Code Description: | Not reported |
| Source Code: | Not reported |
| Source Code Description: | Not reported |
| Waste Minimization Code: | Not reported |
| Waste Minimization Code Description: | Not reported |
| Consent Number: | Not reported |
| EPA Waste Indicator: | N |

---

**Z184** **A PLUS AUTO SALES** **RCRA NonGen / NLR** **1024755445**
**ESE** **2425 ARDEN WAY** **CAC003069942**
**< 1/8** **SACRAMENTO, CA 95825**
**0.114 mi.**
**604 ft.** **Site 10 of 14 in cluster Z**

**Relative:** **Higher**

**Actual:** **49 ft.**

RCRA Listings:

| | |
|---|---|
| Date Form Received by Agency: | 20180810 |
| Handler Name: | A Plus Auto Sales |
| Handler Address: | 2425 Arden Way |
| Handler City,State,Zip: | SACRAMENTO, CA 95825 |
| EPA ID: | CAC002975267 |
| Contact Name: | MATIN NAYIBKHIL |
| Contact Address: | 9832 PORTO BAY DRIVE |
| Contact City,State,Zip: | ELK GROVE, CA 95757 |
| Contact Telephone: | 916-910-8611 |
| Contact Fax: | Not reported |
| Contact Email: | MATINNAYIB@GMAIL.COM |
| Contact Title: | Not reported |
| EPA Region: | 09 |
| Land Type: | Not reported |
| Federal Waste Generator Description: | Not a generator, verified |
| Non-Notifier: | Not reported |
| Biennial Report Cycle: | Not reported |
| Accessibility: | Not reported |
| Active Site Indicator: | Handler Activities |
| State District Owner: | Not reported |
| State District: | Not reported |
| Mailing Address: | 2425 ARDEN WAY |
| Mailing City,State,Zip: | SACRAMENTO, CA 95825 |
| Owner Name: | Matin Nayibkhil |
| Owner Type: | Other |
| Operator Name: | Matin Nayibkhil |
| Operator Type: | Other |
| Short-Term Generator Activity: | No |
| Importer Activity: | No |
| Mixed Waste Generator: | No |
| Transporter Activity: | No |
| Transfer Facility Activity: | No |
| Recycler Activity with Storage: | No |
| Small Quantity On-Site Burner Exemption: | No |
| Smelting Melting and Refining Furnace Exemption: | No |
| Underground Injection Control: | No |
| Off-Site Waste Receipt: | No |
| Universal Waste Indicator: | Yes |
| Universal Waste Destination Facility: | Yes |

**A PLUS AUTO SALES (Continued)** **1024755445**

| | |
|---|---|
| Federal Universal Waste: | No |
| Active Site State-Reg Handler: | --- |
| Federal Facility Indicator: | Not reported |
| Hazardous Secondary Material Indicator: | N |
| Sub-Part K Indicator: | Not reported |
| 2018 GPRA Permit Baseline: | Not on the Baseline |
| 2018 GPRA Renewals Baseline: | Not on the Baseline |
| 202 GPRA Corrective Action Baseline: | No |
| Subject to Corrective Action Universe: | No |
| Non-TSDFs Where RCRA CA has Been Imposed Universe: | No |
| Corrective Action Priority Ranking: | No NCAPS ranking |
| Environmental Control Indicator: | No |
| Institutional Control Indicator: | No |
| Human Exposure Controls Indicator: | N/A |
| Groundwater Controls Indicator: | N/A |
| Significant Non-Complier Universe: | No |
| Unaddressed Significant Non-Complier Universe: | No |
| Addressed Significant Non-Complier Universe: | No |
| Significant Non-Complier With a Compliance Schedule Universe: | No |
| Financial Assurance Required: | Not reported |
| Handler Date of Last Change: | 20180831 |
| Recognized Trader-Importer: | No |
| Recognized Trader-Exporter: | No |
| Importer of Spent Lead Acid Batteries: | No |
| Exporter of Spent Lead Acid Batteries: | No |
| Recycler Activity Without Storage: | No |
| Manifest Broker: | No |
| Sub-Part P Indicator: | No |

Handler - Owner Operator:

| | |
|---|---|
| Owner/Operator Indicator: | Operator |
| Owner/Operator Name: MATIN NAYIBKHIL | |
| Legal Status: | Other |
| Date Became Current: | Not reported |
| Date Ended Current: | Not reported |
| Owner/Operator Address: | 9832 PORTO BAY DRIVE |
| Owner/Operator City,State,Zip: | ELK GROVE, CA 95757 |
| Owner/Operator Telephone: | 916-910-8611 |
| Owner/Operator Telephone Ext: | Not reported |
| Owner/Operator Fax: | Not reported |
| Owner/Operator Email: | Not reported |

| | |
|---|---|
| Owner/Operator Indicator: | Owner |
| Owner/Operator Name: MATIN NAYIBKHIL | |
| Legal Status: | Other |
| Date Became Current: | Not reported |
| Date Ended Current: | Not reported |
| Owner/Operator Address: | 9832 PORTO BAY DRIVE |
| Owner/Operator City,State,Zip: | ELK GROVE, CA 95757 |
| Owner/Operator Telephone: | 916-910-8611 |
| Owner/Operator Telephone Ext: | Not reported |
| Owner/Operator Fax: | Not reported |
| Owner/Operator Email: | Not reported |

Historic Generators:

**A PLUS AUTO SALES (Continued)** **1024755445**

| | |
|---|---|
| Receive Date: | 20180810 |
| Handler Name: A PLUS AUTO SALES | |
| Federal Waste Generator Description: | Not a generator, verified |
| State District Owner: | Not reported |
| Large Quantity Handler of Universal Waste: | No |
| Recognized Trader Importer: | No |
| Recognized Trader Exporter: | No |
| Spent Lead Acid Battery Importer: | No |
| Spent Lead Acid Battery Exporter: | No |
| Current Record: | Yes |
| Non Storage Recycler Activity: | Not reported |
| Electronic Manifest Broker: | Not reported |

List of NAICS Codes and Descriptions:

| | |
|---|---|
| NAICS Code: | 56299 |
| NAICS Description: | ALL OTHER WASTE MANAGEMENT SERVICES |

Facility Has Received Notices of Violations:

| | |
|---|---|
| Violations: | No Violations Found |

Evaluation Action Summary:

| | |
|---|---|
| Evaluations: | No Evaluations Found |

---

**Z185** **JUST TRANSPORTATION** **Sacramento Co. ML** **S105267774**
**ESE** **2425 ARDEN WY** **N/A**
**< 1/8** **SACRAMENTO, CA 95825**
**0.114 mi.**
**604 ft.** **Site 11 of 14 in cluster Z**

**Relative:**
**Higher**

**Actual:**
**49 ft.**

Sacramento Co. ML:

| | |
|---|---|
| Name: | JUST TRANSPORTATION |
| Address: | 2425 ARDEN WY |
| City,State,Zip: | SACRAMENTO, CA 95825 |
| Facility Id: | Not reported |
| Facility Status: | Inactive. Included on a listing no longer updated. |
| FD: | C |
| Billing Codes BP: | Out of Business |
| Billing Codes UST: | No Tanks |
| WG Bill Code: | Oil Changed by Outside Company-No Fee |
| Target Property Bill Cod: | 51 |
| Food Bill Code: | 51 |
| CUPA Permit Date: | Not reported |
| HAZMAT Permit Date: | Not reported |
| HAZMAT Inspection Date: | Not reported |
| Hazmat Date BP Received: | Not reported |
| UST Permit Dt: | Not reported |
| UST Inspection Date: | Not reported |
| UST Tank Test Date: | Not reported |
| Number of Tanks: | 0 |
| UST Tank Test Date: | 03/02/1992 |
| SIC Code: | 5571 |
| Tier Permitting: | Not reported |
| AST Bill Code: | Not reported |
| CALARP Bill Code: | Not reported |

**Z186** **JUST TRANSPORTATION** **HWTS** **S123617294**
**ESE** **2425 ARDEN WAY** **HAZNET** **N/A**
**< 1/8** **SACRAMENTO, CA 95825** **Sacramento Co. ML**
**0.114 mi.**
**604 ft.** **Site 12 of 14 in cluster Z**

**Relative:**
**Higher**

**Actual:**
**49 ft.**

HWTS:

| | |
|---|---|
| Name: | JUST TRANSPORTATION |
| Address: | 2425 ARDEN WAY |
| Address 2: | Not reported |
| City,State,Zip: | SACRAMENTO, CA 95825 |
| EPA ID: | CAL000094345 |
| Inactive Date: | 06/30/1994 |
| Create Date: | 10/16/1992 |
| Last Act Date: | Not reported |
| Mailing Name: | Not reported |
| Mailing Address: | 2425 ARDEN WAY |
| Mailing Address 2: | Not reported |
| Mailing City,State,Zip: | SACRAMENTO, CA 958250000 |
| Owner Name: | REILAND DAVID |
| Owner Address: | Not reported |
| Owner Address 2: | Not reported |
| Owner City,State,Zip: | Not reported |
| Owner Phone: | Not reported |
| Owner Fax: | Not reported |
| Contact Name: | INACTIVE VIA RETURNED MAIL |
| Contact Address: | Not reported |
| Contact Address 2: | Not reported |
| City,State,Zip: | Not reported |
| Contact Phone: | Not reported |
| Contact Fax: | Not reported |
| Facility Status: | Inactive |
| Facility Type: | PERMANENT |
| Category: | STATE |
| Latitude: | 38.596124 |
| Longitude: | -121.406604 |

| | |
|---|---|
| Name: | JUST TRANSPORTATION |
| Address: | 2425 ARDEN WAY |
| Address 2: | Not reported |
| City,State,Zip: | SACRAMENTO, CA 95825 |
| EPA ID: | CAL000070652 |
| Inactive Date: | 12/31/1899 |
| Create Date: | 07/28/1993 |
| Last Act Date: | Not reported |
| Mailing Name: | Not reported |
| Mailing Address: | 2425 ARDEN WAY |
| Mailing Address 2: | Not reported |
| Mailing City,State,Zip: | SACRAMENTO, CA 958252411 |
| Owner Name: | Not reported |
| Owner Address: | Not reported |
| Owner Address 2: | Not reported |
| Owner City,State,Zip: | Not reported |
| Owner Phone: | Not reported |
| Owner Fax: | Not reported |
| Contact Name: | UNDELIVERABLE 4/94 FEE FORM |
| Contact Address: | Not reported |
| Contact Address 2: | Not reported |
| City,State,Zip: | Not reported |

**JUST TRANSPORTATION (Continued)** **S123617294**

Contact Phone: Not reported
Contact Fax: Not reported
Facility Status: Inactive
Facility Type: PERMANENT
Category: STATE
Latitude: 38.596061
Longitude: -121.405448

HAZNET:
Name: JUST TRANSPORTATION
Address: 2425 ARDEN WAY
Address 2: Not reported
City,State,Zip: SACRAMENTO, CA 958252411
Contact: UNDELIVERABLE 4/94 FEE FORM
Telephone: --
Mailing Name: Not reported
Mailing Address: 2425 ARDEN WAY

Year: 2005
Gepaid: CAL000070652
TSD EPA ID: CAD028409019
CA Waste Code: 343 - Unspecified organic liquid mixture
Disposal Method: H01 - Transfer Station
Tons: 0.102

Additional Information:
Year: 2005
Gen EPA ID: CAL000070652

Shipment Date: 20050516
Creation Date: 8/17/2005 18:32:59
Receipt Date: 20050527
Manifest ID: 24067838
Trans EPA ID: CAD981694722
Trans Name: TTS ENVIRONMENTAL
Trans 2 EPA ID: CAD983668583
Trans 2 Name: CONSOLIDATED WASTE
TSDF EPA ID: CAD028409019
Trans Name: CROSBY & OVERTON
TSDF Alt EPA ID: CAD028409019
TSDF Alt Name: Not reported
Waste Code Description: 343 - Unspecified organic liquid mixture
RCRA Code: D001
Meth Code: H01 - Transfer Station
Quantity Tons: 0.102
Waste Quantity: 30
Quantity Unit: G
Additional Code 1: Not reported
Additional Code 2: Not reported
Additional Code 3: Not reported
Additional Code 4: Not reported
Additional Code 5: Not reported

Sacramento Co. ML:
Name: RA MOTORS

**JUST TRANSPORTATION (Continued)** **S123617294**

| | |
|---|---|
| Address: | 2425 ARDEN WAY STE B |
| City,State,Zip: | SACRAMENTO, CA 95825 |
| Facility Id: | Not reported |
| Facility Status: | Not reported |
| FD: | Not reported |
| Billing Codes BP: | I |
| Billing Codes UST: | Not reported |
| WG Bill Code: | Not reported |
| Target Property Bill Cod: | Not reported |
| Food Bill Code: | Not reported |
| CUPA Permit Date: | Not reported |
| HAZMAT Permit Date: | Not reported |
| HAZMAT Inspection Date: | Not reported |
| Hazmat Date BP Received: | Not reported |
| UST Permit Dt: | Not reported |
| UST Inspection Date: | Not reported |
| UST Tank Test Date: | Not reported |
| Number of Tanks: | Not reported |
| UST Tank Test Date: | Not reported |
| SIC Code: | Not reported |
| Tier Permitting: | Not reported |
| AST Bill Code: | Not reported |
| CALARP Bill Code: | Not reported |

---

**W187** **AUTOMATIC TRANSMISSION SERVICE** **EDR Hist Auto** **1009026331**
**SW** **2031 ARDEN WY** **N/A**
**< 1/8** **SACRAMENTO, CA**
**0.116 mi.**
**610 ft.** **Site 8 of 15 in cluster W**

**Relative:** EDR Hist Auto
**Higher**

**Actual:** **44 ft.**

| Year: | Name: | Type: |
|---|---|---|
| 1965 | AUTOMATIC TRANSMISSION SERVICE | AUTOMOBILE REPAIRING |
| 1970 | AMERICAN TRANSMISSION | AUTOMOBILE REPAIRING |

---

**V188** **DEMAS ENTERPRISES** **RCRA NonGen / NLR** **1027201562**
**SE** **2269 ARDEN WAY** **E MANIFEST** **CAC003165376**
**< 1/8** **SACRAMENTO, CA 95828**
**0.116 mi.**
**610 ft.** **Site 3 of 10 in cluster V**

**Relative:** RCRA Listings:
**Lower**

**Actual:** **40 ft.**

| | |
|---|---|
| Date Form Received by Agency: | 20220308 |
| Handler Name: | Demas Enterprises |
| Handler Address: | 2269 Arden Way |
| Handler City,State,Zip: | SACRAMENTO, CA 95828 |
| EPA ID: | CAC003165376 |
| Contact Name: | JOHN DEMAS |
| Contact Address: | 2269 ARDEN WAY |
| Contact City,State,Zip: | SACRAMENTO, CA 95828 |
| Contact Telephone: | 916-825-7027 |
| Contact Fax: | Not reported |
| Contact Email: | ROLLO@RAMCON.COM |
| Contact Title: | Not reported |
| EPA Region: | 09 |

**DEMAS ENTERPRISES (Continued)** **1027201562**

| | |
|---|---|
| Land Type: | Not reported |
| Federal Waste Generator Description: | Not a generator, verified |
| Non-Notifier: | Not reported |
| Biennial Report Cycle: | Not reported |
| Accessibility: | Not reported |
| Active Site Indicator: | Not reported |
| State District Owner: | Not reported |
| State District: | Not reported |
| Mailing Address: | 8371 CARBIDE CT |
| Mailing City,State,Zip: | SACRAMENTO, CA 95828 |
| Owner Name: | Demas Enterprises |
| Owner Type: | Other |
| Operator Name: | John Demas |
| Operator Type: | Other |
| Short-Term Generator Activity: | No |
| Importer Activity: | No |
| Mixed Waste Generator: | No |
| Transporter Activity: | No |
| Transfer Facility Activity: | No |
| Recycler Activity with Storage: | No |
| Small Quantity On-Site Burner Exemption: | No |
| Smelting Melting and Refining Furnace Exemption: | No |
| Underground Injection Control: | No |
| Off-Site Waste Receipt: | No |
| Universal Waste Indicator: | No |
| Universal Waste Destination Facility: | No |
| Federal Universal Waste: | No |
| Active Site State-Reg Handler: | --- |
| Federal Facility Indicator: | Not reported |
| Hazardous Secondary Material Indicator: | N |
| Sub-Part K Indicator: | Not reported |
| 2018 GPRA Permit Baseline: | Not on the Baseline |
| 2018 GPRA Renewals Baseline: | Not on the Baseline |
| 202 GPRA Corrective Action Baseline: | No |
| Subject to Corrective Action Universe: | No |
| Non-TSDFs Where RCRA CA has Been Imposed Universe: | No |
| Corrective Action Priority Ranking: | No NCAPS ranking |
| Environmental Control Indicator: | No |
| Institutional Control Indicator: | No |
| Human Exposure Controls Indicator: | N/A |
| Groundwater Controls Indicator: | N/A |
| Significant Non-Complier Universe: | No |
| Unaddressed Significant Non-Complier Universe: | No |
| Addressed Significant Non-Complier Universe: | No |
| Significant Non-Complier With a Compliance Schedule Universe: | No |
| Financial Assurance Required: | Not reported |
| Handler Date of Last Change: | 20220308 |
| Recognized Trader-Importer: | No |
| Recognized Trader-Exporter: | No |
| Importer of Spent Lead Acid Batteries: | No |
| Exporter of Spent Lead Acid Batteries: | No |
| Recycler Activity Without Storage: | No |
| Manifest Broker: | No |
| Sub-Part P Indicator: | No |

**DEMAS ENTERPRISES (Continued)** **1027201562**

Handler - Owner Operator:
Owner/Operator Indicator: Operator
Owner/Operator Name: JOHN DEMAS
Legal Status: Other
Date Became Current: Not reported
Date Ended Current: Not reported
Owner/Operator Address: 2269 ARDEN WAY
Owner/Operator City,State,Zip: SACRAMENTO, CA 95828
Owner/Operator Telephone: 916-825-7027
Owner/Operator Telephone Ext: Not reported
Owner/Operator Fax: Not reported
Owner/Operator Email: Not reported

Owner/Operator Indicator: Owner
Owner/Operator Name: DEMAS ENTERPRISES
Legal Status: Other
Date Became Current: Not reported
Date Ended Current: Not reported
Owner/Operator Address: 8371 CARBIDE CT
Owner/Operator City,State,Zip: SACRAMENTO, CA 95828
Owner/Operator Telephone: 916-825-7027
Owner/Operator Telephone Ext: Not reported
Owner/Operator Fax: Not reported
Owner/Operator Email: Not reported

Historic Generators:
Receive Date: 20220308
Handler Name: DEMAS ENTERPRISES
Federal Waste Generator Description: Not a generator, verified
State District Owner: Not reported
Large Quantity Handler of Universal Waste: No
Recognized Trader Importer: No
Recognized Trader Exporter: No
Spent Lead Acid Battery Importer: No
Spent Lead Acid Battery Exporter: No
Current Record: Yes
Non Storage Recycler Activity: No
Electronic Manifest Broker: No

List of NAICS Codes and Descriptions:
NAICS Code: 238910
NAICS Description: SITE PREPARATION CONTRACTORS

Facility Has Received Notices of Violations:
Violations: No Violations Found

Evaluation Action Summary:
Evaluations: No Evaluations Found

E MANIFEST:
Manifest Tracking Number: 023611862JJK
Last Updated Date: 20220505
Shipped Date: 20220329

**DEMAS ENTERPRISES (Continued)** **1027201562**

| | |
|---|---|
| Received Date: | 20220425 |
| Manifest Status: | Signed |
| Submission Type: | DataImage5Copy |
| Origin Type: | Web |
| Generator EPA ID: | CAC003165376 |
| Generator Name: | Demas Enterprises |
| Generator Location Street Number: | Not reported |
| Generator Location Street 1: | 2269 ARDEN WAY |
| Generator Location Street 2: | Not reported |
| Generator Location City: | SACRAMENTO |
| Generator Location State: | CA |
| Generator Location Zip: | 95828 |
| Generator Mail Street Number: | Not reported |
| Generator Mail Street 1: | 8371 CARBIDE CT |
| Generator Mail Street 2: | Not reported |
| Generator Mail City: | SACRAMENTO |
| Generator Mail Zip: | 95828 |
| Generator Mail State: | CA |
| Generator Contact Company Name: | Not reported |
| Designated Facility EPA ID: | CAD008252405 |
| Designated Facility Name: | Pacific Resource Recovery Services Inc |
| Designated Facility Mail Street Number: | 3150 |
| Designated Facility Mail Street 1: | CA90023 CA037US 3150 |
| Designated Facility Mail Street 2: | EAST PICO BLVD |
| Designated Facility Mail City: | LOS ANGELES |
| Designated Facility Mail Zip: | 90023 |
| Designated Facility Mail State: | CA |
| Designated Facility Location Street Number: | 3150 |
| Designated Facility Location Street 1: | EAST PICO BLVD |
| Designated Facility Location Street 2: | Not reported |
| Designated Facility Location City: | LOS ANGELES |
| Designated Facility Location Zip: | 90023-0000 |
| Designated Facility Location State: | CA |
| Designated Facility Contact Company Name: | Not reported |
| Manifest Residue Indicator: | N |
| Rejection Indicator: | N |

| | |
|---|---|
| Manifest Tracking Number: | 023611012JJK |
| Last Updated Date: | 20220322 |
| Shipped Date: | 20220314 |
| Received Date: | 20220321 |
| Manifest Status: | Corrected |
| Submission Type: | DataImage5Copy |
| Origin Type: | Web |
| Generator EPA ID: | CAC003165376 |
| Generator Name: | Demas Enterprises |
| Generator Location Street Number: | Not reported |
| Generator Location Street 1: | 2269 ARDEN WAY |
| Generator Location Street 2: | Not reported |
| Generator Location City: | SACRAMENTO |
| Generator Location State: | CA |
| Generator Location Zip: | 95828 |
| Generator Mail Street Number: | Not reported |
| Generator Mail Street 1: | 8371 CARBIDE CT |
| Generator Mail Street 2: | Not reported |
| Generator Mail City: | SACRAMENTO |
| Generator Mail Zip: | 95828 |

**DEMAS ENTERPRISES (Continued)** **1027201562**

| | |
|---|---|
| Generator Mail State: | CA |
| Generator Contact Company Name: | Not reported |
| Designated Facility EPA ID: | CAD044003556 |
| Designated Facility Name: | Ramos Environmental Services |
| Designated Facility Mail Street Number: | 1515 |
| Designated Facility Mail Street 1: | Not reported |
| Designated Facility Mail Street 2: | S RIVER RD. |
| Designated Facility Mail City: | WEST SACRAMENTO |
| Designated Facility Mail Zip: | 95691 |
| Designated Facility Mail State: | CA |
| Designated Facility Location Street Number: | 1515 |
| Designated Facility Location Street 1: | S RIVER RD. |
| Designated Facility Location Street 2: | Not reported |
| Designated Facility Location City: | WEST SACRAMENTO |
| Designated Facility Location Zip: | 95691-0000 |
| Designated Facility Location State: | CA |
| Designated Facility Contact Company Name: | Not reported |
| Manifest Residue Indicator: | N |
| Rejection Indicator: | N |

State Waste:

| | |
|---|---|
| Manifest Tracking Number: | 023611012JJK |
| Waste Line Number: | 1 |
| State Waste Code Owner: | CA |
| State Waste Code: | 223 |
| State Waste: | Unspecified oil-containing waste |

Transporter:

| | |
|---|---|
| Manifest Tracking Number: | 023611012JJK |
| Transporter Line Number: | 1 |
| Transporter EPA ID: | CAR000171017 |
| Transporter Name: | Fremouw Environmental Services Inc |

Waste Line:

| | |
|---|---|
| Manifest Tracking Number: | 023611012JJK |
| Waste Line Number: | 1 |
| U.S. DOT Hazardous Indicator: | N |
| U.S. DOT ID Number: | Not reported |
| U.S. DOT Description: | Not reported |
| Non-Hazardous Waste Description: | non RCRA hazardous waste liquid (oily water) |
| Number of Containers: | 1 |
| Container Type Code: | TT |
| Container Type Description: | Cargo tanks (tank trucks) |
| Waste Quantity: | 240 |
| Quantity Unit of Measure Code: | G |
| Quantity Unit of Measure Description: | Gallons |
| Waste Quantity, in Tons: | 1.000834 |
| Acute Waste Quantity, in Tons: | 0 |
| Non-Acute Waste Quantity, in Tons: | 1.000834 |
| Waste Quantity, in Kilograms: | 907.7865 |
| Acute Waste Quantity, in Kilograms: | 0 |
| Non-Acute Waste Quantity, in Kilorgrams: | 907.7865 |
| Management Method Code: | H141 |
| Management Method Description: | STORAGE, BULKING AND/OR TRANSFER OFF SITE |
| Waste Residue Indicator: | N |
| Quantity Discrepancy Indicator: | N |

**DEMAS ENTERPRISES (Continued)** **1027201562**

| | |
|---|---|
| Waste Type Discrepancy Indicator: | N |
| Waste Density: | Not reported |
| Waste Density Unit of Measure Code: | Not reported |
| Waste Density Unit of Measure Description: | Not reported |
| Form Code: | Not reported |
| Form Code Description: | Not reported |
| Source Code: | Not reported |
| Source Code Description: | Not reported |
| Waste Minimization Code: | Not reported |
| Waste Minimization Code Description: | Not reported |
| Consent Number: | Not reported |
| EPA Waste Indicator: | N |

---

**AB189** **VON HOUSEN #43** **Sacramento Co. ML** **S105267671**
**East** **2645 ALTA ARDEN EXPY** **N/A**
**< 1/8** **SACRAMENTO, CA 95825**
**0.116 mi.**
**610 ft.** **Site 1 of 6 in cluster AB**

**Relative:** Sacramento Co. ML:
**Higher**

**Actual:** **47 ft.**

| | |
|---|---|
| Name: | VON HOUSEN #43 |
| Address: | 2645 ALTA ARDEN EXPY |
| City,State,Zip: | SACRAMENTO, CA 95825 |
| Facility Id: | Not reported |
| Facility Status: | Inactive. Included on a listing no longer updated. |
| FD: | C |
| Billing Codes BP: | Out of Business |
| Billing Codes UST: | No Tanks |
| WG Bill Code: | Oil Changed by Outside Company-No Fee |
| Target Property Bill Cod: | 51 |
| Food Bill Code: | 51 |
| CUPA Permit Date: | Not reported |
| HAZMAT Permit Date: | Not reported |
| HAZMAT Inspection Date: | 03/13/1995 |
| Hazmat Date BP Received: | Not reported |
| UST Permit Dt: | Not reported |
| UST Inspection Date: | Not reported |
| UST Tank Test Date: | Not reported |
| Number of Tanks: | 0 |
| UST Tank Test Date: | 10/15/1993 |
| SIC Code: | 5531 |
| Tier Permitting: | Not reported |
| AST Bill Code: | Not reported |
| CALARP Bill Code: | Not reported |

---

**AA190** **WYDA WELL** **Sacramento Co. ML** **S109291736**
**ENE** **2305 WYDA WAY** **CERS** **N/A**
**< 1/8** **SACRAMENTO, CA 95825**
**0.116 mi.**
**612 ft.** **Site 2 of 3 in cluster AA**

**Relative:** Sacramento Co. ML:
**Higher**

**Actual:** **46 ft.**

| | |
|---|---|
| Name: | WYDA WELL |
| Address: | 2305 WYDA WAY |
| City,State,Zip: | SACRAMENTO, CA 95825 |
| Facility Id: | Not reported |

**WYDA WELL (Continued)** **S109291736**

| | |
|---|---|
| Facility Status: | Not reported |
| FD: | Not reported |
| Billing Codes BP: | A |
| Billing Codes UST: | Not reported |
| WG Bill Code: | Not reported |
| Target Property Bill Cod: | Not reported |
| Food Bill Code: | Not reported |
| CUPA Permit Date: | Not reported |
| HAZMAT Permit Date: | Not reported |
| HAZMAT Inspection Date: | Not reported |
| Hazmat Date BP Received: | Not reported |
| UST Permit Dt: | Not reported |
| UST Inspection Date: | Not reported |
| UST Tank Test Date: | Not reported |
| Number of Tanks: | Not reported |
| UST Tank Test Date: | Not reported |
| SIC Code: | Not reported |
| Tier Permitting: | Not reported |
| AST Bill Code: | Not reported |
| CALARP Bill Code: | I |

CERS:

| | |
|---|---|
| Name: | WYDA WELL |
| Address: | 2305 WYDA WAY |
| City,State,Zip: | SACRAMENTO, CA 95825 |
| Site ID: | 178505 |
| CERS ID: | 10167747 |
| CERS Description: | Chemical Storage Facilities |

Evaluation:

| | |
|---|---|
| Eval General Type: | Compliance Evaluation Inspection |
| Eval Date: | 07-18-2016 |
| Violations Found: | No |
| Eval Type: | Routine done by local agency |
| Eval Notes: | No violations at this time. This is a general announcement for all water purveyors, contractors, or facilities (responsible party) that initiate the rehabilitation of wells, cleaning and or resurfacing of storage tanks, backwash/filter tanks, hydro-pneumatic tanks or removal of accumulated sludge from sumps or previous mentioned vessels; these sites or structures on these sites may have had or will have applied hazardous materials or processes that can create an effluent waste and or a solid waste. Some generated wastes may be a regulated hazardous waste. Reference California Code of Regulations - Title 22, Section 66262.11, Section 66261.22 and 66261.24. As a possible generator of this waste, the responsible party is required by law to make a proper waste determination. To make this determination, the responsible party must characterize their waste by generator knowledge or laboratory analysis. A waste determination, with respect to some of the activities and [Truncated] |
| Eval Division: | Sacramento County Env Management Department |
| Eval Program: | HMRRP |
| Eval Source: | CERS, |

| | |
|---|---|
| Eval General Type: | Compliance Evaluation Inspection |
| Eval Date: | 03-03-2020 |
| Violations Found: | No |
| Eval Type: | Routine done by local agency |

**WYDA WELL (Continued)** **S109291736**

Eval Notes: No violations were noted at the time of the inspection. The inspection report was completed on 3/5/20.
Eval Division: Sacramento County Env Management Department
Eval Program: HMRRP
Eval Source: CERS,

Eval General Type: Compliance Evaluation Inspection
Eval Date: 08-31-2023
Violations Found: No
Eval Type: Routine done by local agency
Eval Notes: There is no original signature on the Inspection Report. This Inspection was performed on 10/17/2023 and the Inspection Report was sent via email to tyler@tooleyoil.com, michael@tooleyoil.com, and gibbs@tooleyoil.com. NOTE: Please notify Maggie Chen at chenxiu@saccounty.gov following the correction of these violations.
Eval Division: Sacramento County Env Management Department
Eval Program: HMRRP
Eval Source: CERS,

Coordinates:
Site ID: 178505
Facility Name: Wyda Well
Env Int Type Code: HMBP
Program ID: 10167747
Coord Name: Not reported
Ref Point Type Desc: Center of a facility or station.,
Latitude: 38.600090
Longitude: -121.410110

Affiliation:
Affiliation Type Desc: Environmental Contact
Entity Name: Manager, Water Quality/Environmental Compliance
Entity Title: Not reported
Affiliation Address: 4701 Beloit Drive
Affiliation City: Sacramento
Affiliation State: CA
Affiliation Country: Not reported
Affiliation Zip: 95838
Affiliation Phone: ,

Affiliation Type Desc: Parent Corporation
Entity Name: California American Water
Entity Title: Not reported
Affiliation Address: Not reported
Affiliation City: Not reported
Affiliation State: Not reported
Affiliation Country: Not reported
Affiliation Zip: Not reported
Affiliation Phone: ,

Affiliation Type Desc: CUPA District
Entity Name: Sacramento County Environmental Management Departm
Entity Title: Not reported
Affiliation Address: 11080 WHITE ROCK ROAD, STE. 200
Affiliation City: RANCHO CORDOVA
Affiliation State: CA

**WYDA WELL (Continued)** **S109291736**

Affiliation Country: Not reported
Affiliation Zip: 95670
Affiliation Phone: (916) 875-8550,

Affiliation Type Desc: Document Preparer
Entity Name: Victoria Kunda
Entity Title: Not reported
Affiliation Address: Not reported
Affiliation City: Not reported
Affiliation State: Not reported
Affiliation Country: Not reported
Affiliation Zip: Not reported
Affiliation Phone: ,

Affiliation Type Desc: Legal Owner
Entity Name: California American Water
Entity Title: Not reported
Affiliation Address: 4701 Beloit Drive
Affiliation City: Sacramento
Affiliation State: CA
Affiliation Country: United States
Affiliation Zip: 95838
Affiliation Phone: (916) 568-4205,

Affiliation Type Desc: Identification Signer
Entity Name: Terry Coleman
Entity Title: Operations Manager
Affiliation Address: Not reported
Affiliation City: Not reported
Affiliation State: Not reported
Affiliation Country: Not reported
Affiliation Zip: Not reported
Affiliation Phone: ,

Affiliation Type Desc: Facility Mailing Address
Entity Name: Mailing Address
Entity Title: Not reported
Affiliation Address: 4701 Beloit Drive
Affiliation City: Sacramento
Affiliation State: CA
Affiliation Country: Not reported
Affiliation Zip: 95838
Affiliation Phone: ,

Affiliation Type Desc: Operator
Entity Name: California American Water
Entity Title: Not reported
Affiliation Address: Not reported
Affiliation City: Not reported
Affiliation State: Not reported
Affiliation Country: Not reported
Affiliation Zip: Not reported
Affiliation Phone: (916) 568-4205,

**191**
**ENE**
**< 1/8**
**0.118 mi.**
**622 ft.**

**VARENNA SENIOR APARTMENTS HAZMAT**
**2351 WYDA WAY**
**SACRAMENTO, CA 95825**

**Sacramento Co. ML** **S122421922**
**N/A**

**Relative:**
**Higher**

**Actual:**
**53 ft.**

Sacramento Co. ML:

| | |
|---|---|
| Name: | VARENNA SENIOR APARTMENTS [HAZMAT] |
| Address: | 2351 WYDA WAY |
| City,State,Zip: | SACRAMENTO, CA 95825 |
| Facility Id: | Not reported |
| Facility Status: | Not reported |
| FD: | Not reported |
| Billing Codes BP: | I |
| Billing Codes UST: | Not reported |
| WG Bill Code: | Not reported |
| Target Property Bill Cod: | Not reported |
| Food Bill Code: | Not reported |
| CUPA Permit Date: | Not reported |
| HAZMAT Permit Date: | Not reported |
| HAZMAT Inspection Date: | Not reported |
| Hazmat Date BP Received: | Not reported |
| UST Permit Dt: | Not reported |
| UST Inspection Date: | Not reported |
| UST Tank Test Date: | Not reported |
| Number of Tanks: | Not reported |
| UST Tank Test Date: | Not reported |
| SIC Code: | Not reported |
| Tier Permitting: | Not reported |
| AST Bill Code: | Not reported |
| CALARP Bill Code: | Not reported |

---

**U192**
**WSW**
**< 1/8**
**0.120 mi.**
**631 ft.**

**ARDEN INTERTIE**
**2000 ALTA ARDEN EXPY**
**SACRAMENTO, CA 95825**

**Site 5 of 5 in cluster U**

**Sacramento Co. ML** **S127088309**
**N/A**

**Relative:**
**Higher**

**Actual:**
**43 ft.**

Sacramento Co. ML:

| | |
|---|---|
| Name: | ARDEN INTERTIE |
| Address: | 2000 ALTA ARDEN EXPY |
| City,State,Zip: | SACRAMENTO, CA 95825 |
| Facility Id: | Not reported |
| Facility Status: | Not reported |
| FD: | Not reported |
| Billing Codes BP: | A |
| Billing Codes UST: | Not reported |
| WG Bill Code: | Not reported |
| Target Property Bill Cod: | Not reported |
| Food Bill Code: | Not reported |
| CUPA Permit Date: | Not reported |
| HAZMAT Permit Date: | Not reported |
| HAZMAT Inspection Date: | Not reported |
| Hazmat Date BP Received: | Not reported |
| UST Permit Dt: | Not reported |
| UST Inspection Date: | Not reported |
| UST Tank Test Date: | Not reported |
| Number of Tanks: | Not reported |
| UST Tank Test Date: | Not reported |
| SIC Code: | Not reported |

**ARDEN INTERTIE (Continued)** **S127088309**

Tier Permitting: Not reported
AST Bill Code: Not reported
CALARP Bill Code: Not reported

---

**AC193** **RED-D TRANSMISION** **EDR Hist Auto** **1009024905**
**ENE** **2001 FULTON AVE** **N/A**
**< 1/8** **SACRAMENTO, CA**
**0.120 mi.**
**635 ft.** **Site 1 of 19 in cluster AC**

**Relative:** EDR Hist Auto
**Higher**

**Actual:** **53 ft.**

| Year: | Name: | Type: |
|---|---|---|
| 1970 | FOREIGN AUTO SUPPLY | AUTOMOBILE REPAIRING |
| 1982 | RED-D TRANSMISION | AUTOMOBILE REPAIRING |
| 1985 | RED-D AUTOMATIC TRANSMISSIONS | Automotive Repair Shops, NEC |

---

**R194** **ENVISION SAC MB AUTO LLC DBA MERCEDES BENZ OF SACR** **RCRA NonGen / NLR** **1027529411**
**ENE** **2634 JUNIPER LN** **E MANIFEST** **CAL000475654**
**< 1/8** **SACRAMENTO, CA 95825**
**0.121 mi.**
**639 ft.** **Site 13 of 19 in cluster R**

**Relative:** RCRA Listings:
**Higher**

**Actual:** **51 ft.**

| | |
|---|---|
| Date Form Received by Agency: | 20230104 |
| Handler Name: | Envision Sac Mb Auto Llc Dba Mercedes Benz Of Sacramento |
| Handler Address: | 2634 Juniper Ln |
| Handler City,State,Zip: | SACRAMENTO, CA 95825 |
| EPA ID: | CAL000475654 |
| Contact Name: | STEVEN KELLEY |
| Contact Address: | 1810 HOWE AVE |
| Contact City,State,Zip: | SACRAMENTO, CA 95825 |
| Contact Telephone: | 714-448-3247 |
| Contact Fax: | Not reported |
| Contact Email: | SKELLEY@ENVISIONMOTORS.COM |
| Contact Title: | Not reported |
| EPA Region: | 09 |
| Land Type: | Not reported |
| Federal Waste Generator Description: | Not a generator, verified |
| Non-Notifier: | Not reported |
| Biennial Report Cycle: | Not reported |
| Accessibility: | Not reported |
| Active Site Indicator: | Not reported |
| State District Owner: | Not reported |
| State District: | Not reported |
| Mailing Address: | 1810 HOWE AVE |
| Mailing City,State,Zip: | SACRAMENTO, CA 95825 |
| Owner Name: | Envision Sac Mb Auto Llc |
| Owner Type: | Other |
| Operator Name: | Steven Kelley |
| Operator Type: | Other |
| Short-Term Generator Activity: | No |
| Importer Activity: | No |
| Mixed Waste Generator: | No |
| Transporter Activity: | No |
| Transfer Facility Activity: | No |

**ENVISION SAC MB AUTO LLC DBA MERCEDES BENZ OF SACRAMENTO (Continued)** **1027529411**

| | |
|---|---|
| Recycler Activity with Storage: | No |
| Small Quantity On-Site Burner Exemption: | No |
| Smelting Melting and Refining Furnace Exemption: | No |
| Underground Injection Control: | No |
| Off-Site Waste Receipt: | No |
| Universal Waste Indicator: | No |
| Universal Waste Destination Facility: | No |
| Federal Universal Waste: | No |
| Active Site State-Reg Handler: | --- |
| Federal Facility Indicator: | Not reported |
| Hazardous Secondary Material Indicator: | N |
| Sub-Part K Indicator: | Not reported |
| 2018 GPRA Permit Baseline: | Not on the Baseline |
| 2018 GPRA Renewals Baseline: | Not on the Baseline |
| 202 GPRA Corrective Action Baseline: | No |
| Subject to Corrective Action Universe: | No |
| Non-TSDFs Where RCRA CA has Been Imposed Universe: | No |
| Corrective Action Priority Ranking: | No NCAPS ranking |
| Environmental Control Indicator: | No |
| Institutional Control Indicator: | No |
| Human Exposure Controls Indicator: | N/A |
| Groundwater Controls Indicator: | N/A |
| Significant Non-Complier Universe: | No |
| Unaddressed Significant Non-Complier Universe: | No |
| Addressed Significant Non-Complier Universe: | No |
| Significant Non-Complier With a Compliance Schedule Universe: | No |
| Financial Assurance Required: | Not reported |
| Handler Date of Last Change: | 20230113 |
| Recognized Trader-Importer: | No |
| Recognized Trader-Exporter: | No |
| Importer of Spent Lead Acid Batteries: | No |
| Exporter of Spent Lead Acid Batteries: | No |
| Recycler Activity Without Storage: | No |
| Manifest Broker: | No |
| Sub-Part P Indicator: | No |

Handler - Owner Operator:

| | |
|---|---|
| Owner/Operator Indicator: | Owner |
| Owner/Operator Name: ENVISION SAC MB AUTO LLC | |
| Legal Status: | Other |
| Date Became Current: | Not reported |
| Date Ended Current: | Not reported |
| Owner/Operator Address: | 2010 E GARVEY AVE S |
| Owner/Operator City,State,Zip: | WEST COVINA, CA 91791 |
| Owner/Operator Telephone: | 626-859-1269 |
| Owner/Operator Telephone Ext: | Not reported |
| Owner/Operator Fax: | Not reported |
| Owner/Operator Email: | Not reported |

| | |
|---|---|
| Owner/Operator Indicator: | Operator |
| Owner/Operator Name: STEVEN KELLEY | |
| Legal Status: | Other |
| Date Became Current: | Not reported |
| Date Ended Current: | Not reported |
| Owner/Operator Address: | 1810 HOWE AVE |
| Owner/Operator City,State,Zip: | SACRAMENTO, CA 95825 |

**ENVISION SAC MB AUTO LLC DBA MERCEDES BENZ OF SACRAMENTO (Continued)** **1027529411**

Owner/Operator Telephone: 714-448-3247
Owner/Operator Telephone Ext: Not reported
Owner/Operator Fax: Not reported
Owner/Operator Email: Not reported

Historic Generators:
Receive Date: 20230104
Handler Name: ENVISION SAC MB AUTO LLC DBA MERCEDES BENZ OF SACRAMENTO
Federal Waste Generator Description: Not a generator, verified
State District Owner: Not reported
Large Quantity Handler of Universal Waste: No
Recognized Trader Importer: No
Recognized Trader Exporter: No
Spent Lead Acid Battery Importer: No
Spent Lead Acid Battery Exporter: No
Current Record: Yes
Non Storage Recycler Activity: No
Electronic Manifest Broker: No

List of NAICS Codes and Descriptions:
NAICS Code: 441110
NAICS Description: NEW CAR DEALERS

Facility Has Received Notices of Violations:
Violations: No Violations Found

Evaluation Action Summary:
Evaluations: No Evaluations Found

E MANIFEST:
Manifest Tracking Number: 030087420WAS
Last Updated Date: 20231205
Shipped Date: 20231121
Received Date: 20231128
Manifest Status: Signed
Submission Type: DataImage5Copy
Origin Type: Web
Generator EPA ID: CAL000475654
Generator Name: Envision Sac Mb Auto Llc Dba Mercedes Benz Of Sacramento
Generator Location Street Number: Not reported
Generator Location Street 1: 2634 JUNIPER LN
Generator Location Street 2: Not reported
Generator Location City: SACRAMENTO
Generator Location State: CA
Generator Location Zip: 95825
Generator Mail Street Number: Not reported
Generator Mail Street 1: 1810 HOWE AVE
Generator Mail Street 2: Not reported
Generator Mail City: SACRAMENTO
Generator Mail Zip: 95825
Generator Mail State: CA
Generator Contact Company Name: Not reported
Designated Facility EPA ID: CAL000330453
Designated Facility Name: Agritec Int Dba Cleantech Environmental

**ENVISION SAC MB AUTO LLC DBA MERCEDES BENZ OF SACRAMENTO (Continued)** **1027529411**

| | |
|---|---|
| Designated Facility Mail Street Number: | 5820 |
| Designated Facility Mail Street 1: | Not reported |
| Designated Facility Mail Street 2: | MARTIN ROAD |
| Designated Facility Mail City: | IRWINDALE |
| Designated Facility Mail Zip: | 91706 |
| Designated Facility Mail State: | CA |
| Designated Facility Location Street Number: | 5820 |
| Designated Facility Location Street 1: | MARTIN ROAD |
| Designated Facility Location Street 2: | Not reported |
| Designated Facility Location City: | IRWINDALE |
| Designated Facility Location Zip: | 91706 |
| Designated Facility Location State: | CA |
| Designated Facility Contact Company Name: | Not reported |
| Manifest Residue Indicator: | N |
| Rejection Indicator: | N |

| | |
|---|---|
| Manifest Tracking Number: | 001247909WAS |
| Last Updated Date: | 20230818 |
| Shipped Date: | 20230703 |
| Received Date: | 20230801 |
| Manifest Status: | Signed |
| Submission Type: | DataImage5Copy |
| Origin Type: | Service |
| Generator EPA ID: | CAL000475654 |
| Generator Name: | Envision Sac Mb Auto Llc Dba Mercedes Benz Of Sacramento |
| Generator Location Street Number: | Not reported |
| Generator Location Street 1: | 2634 JUNIPER LN |
| Generator Location Street 2: | Not reported |
| Generator Location City: | SACRAMENTO |
| Generator Location State: | CA |
| Generator Location Zip: | 95825 |
| Generator Mail Street Number: | Not reported |
| Generator Mail Street 1: | 1810 HOWE AVE |
| Generator Mail Street 2: | Not reported |
| Generator Mail City: | SACRAMENTO |
| Generator Mail Zip: | 95825 |
| Generator Mail State: | CA |
| Generator Contact Company Name: | Not reported |
| Designated Facility EPA ID: | AZD081705402 |
| Designated Facility Name: | Not reported |
| Designated Facility Mail Street Number: | Not reported |
| Designated Facility Mail Street 1: | Not reported |
| Designated Facility Mail Street 2: | 284 E STOREY RD |
| Designated Facility Mail City: | COOLIDGE |
| Designated Facility Mail Zip: | 85128 |
| Designated Facility Mail State: | AZ |
| Designated Facility Location Street Number: | Not reported |
| Designated Facility Location Street 1: | 284 E STOREY RD |
| Designated Facility Location Street 2: | Not reported |
| Designated Facility Location City: | COOLIDGE |
| Designated Facility Location Zip: | 85128 |
| Designated Facility Location State: | AZ |
| Designated Facility Contact Company Name: | HERITAGE ENVIRONMENTAL SERVICES LLC |
| Manifest Residue Indicator: | N |
| Rejection Indicator: | N |

| | |
|---|---|
| Manifest Tracking Number: | 001248072WAS |

**ENVISION SAC MB AUTO LLC DBA MERCEDES BENZ OF SACRAMENTO (Continued)** **1027529411**

| | |
|---|---|
| Last Updated Date: | 20240324 |
| Shipped Date: | 20240124 |
| Received Date: | 20240220 |
| Manifest Status: | Signed |
| Submission Type: | DataImage5Copy |
| Origin Type: | Service |
| Generator EPA ID: | CAL000475654 |
| Generator Name: | Envision Sac Mb Auto Llc Dba Mercedes Benz Of Sacramento |
| Generator Location Street Number: | Not reported |
| Generator Location Street 1: | 2634 JUNIPER LN |
| Generator Location Street 2: | Not reported |
| Generator Location City: | SACRAMENTO |
| Generator Location State: | CA |
| Generator Location Zip: | 95825 |
| Generator Mail Street Number: | Not reported |
| Generator Mail Street 1: | 1810 HOWE AVE |
| Generator Mail Street 2: | Not reported |
| Generator Mail City: | SACRAMENTO |
| Generator Mail Zip: | 95825 |
| Generator Mail State: | CA |
| Generator Contact Company Name: | Not reported |
| Designated Facility EPA ID: | AZD081705402 |
| Designated Facility Name: | Not reported |
| Designated Facility Mail Street Number: | Not reported |
| Designated Facility Mail Street 1: | Not reported |
| Designated Facility Mail Street 2: | 284 E STOREY RD |
| Designated Facility Mail City: | COOLIDGE |
| Designated Facility Mail Zip: | 85128 |
| Designated Facility Mail State: | AZ |
| Designated Facility Location Street Number: | Not reported |
| Designated Facility Location Street 1: | 284 E STOREY RD |
| Designated Facility Location Street 2: | Not reported |
| Designated Facility Location City: | COOLIDGE |
| Designated Facility Location Zip: | 85128 |
| Designated Facility Location State: | AZ |
| Designated Facility Contact Company Name: | HERITAGE ENVIRONMENTAL SERVICES LLC |
| Manifest Residue Indicator: | N |
| Rejection Indicator: | N |

| | |
|---|---|
| Manifest Tracking Number: | 001248282WAS |
| Last Updated Date: | 20240613 |
| Shipped Date: | 20240425 |
| Received Date: | 20240531 |
| Manifest Status: | Signed |
| Submission Type: | DataImage5Copy |
| Origin Type: | Service |
| Generator EPA ID: | CAL000475654 |
| Generator Name: | Envision Sac Mb Auto Llc Dba Mercedes Benz Of Sacramento |
| Generator Location Street Number: | Not reported |
| Generator Location Street 1: | 2634 JUNIPER LN |
| Generator Location Street 2: | Not reported |
| Generator Location City: | SACRAMENTO |
| Generator Location State: | CA |
| Generator Location Zip: | 95825 |
| Generator Mail Street Number: | Not reported |
| Generator Mail Street 1: | 1810 HOWE AVE |
| Generator Mail Street 2: | Not reported |

**ENVISION SAC MB AUTO LLC DBA MERCEDES BENZ OF SACRAMENTO (Continued)** **1027529411**

| | |
|---|---|
| Generator Mail City: | SACRAMENTO |
| Generator Mail Zip: | 95825 |
| Generator Mail State: | CA |
| Generator Contact Company Name: | Not reported |
| Designated Facility EPA ID: | AZD081705402 |
| Designated Facility Name: | Not reported |
| Designated Facility Mail Street Number: | Not reported |
| Designated Facility Mail Street 1: | Not reported |
| Designated Facility Mail Street 2: | 284 E STOREY RD |
| Designated Facility Mail City: | COOLIDGE |
| Designated Facility Mail Zip: | 85128 |
| Designated Facility Mail State: | AZ |
| Designated Facility Location Street Number: | Not reported |
| Designated Facility Location Street 1: | 284 E STOREY RD |
| Designated Facility Location Street 2: | Not reported |
| Designated Facility Location City: | COOLIDGE |
| Designated Facility Location Zip: | 85128 |
| Designated Facility Location State: | AZ |
| Designated Facility Contact Company Name: | HERITAGE ENVIRONMENTAL SERVICES LLC |
| Manifest Residue Indicator: | N |
| Rejection Indicator: | N |

| | |
|---|---|
| Manifest Tracking Number: | 001249431WAS |
| Last Updated Date: | 20240102 |
| Shipped Date: | 20231121 |
| Received Date: | 20231215 |
| Manifest Status: | Signed |
| Submission Type: | DataImage5Copy |
| Origin Type: | Service |
| Generator EPA ID: | CAL000475654 |
| Generator Name: | Envision Sac Mb Auto Llc Dba Mercedes Benz Of Sacramento |
| Generator Location Street Number: | Not reported |
| Generator Location Street 1: | 2634 JUNIPER LN |
| Generator Location Street 2: | Not reported |
| Generator Location City: | SACRAMENTO |
| Generator Location State: | CA |
| Generator Location Zip: | 95825 |
| Generator Mail Street Number: | Not reported |
| Generator Mail Street 1: | 1810 HOWE AVE |
| Generator Mail Street 2: | Not reported |
| Generator Mail City: | SACRAMENTO |
| Generator Mail Zip: | 95825 |
| Generator Mail State: | CA |
| Generator Contact Company Name: | Not reported |
| Designated Facility EPA ID: | AZD081705402 |
| Designated Facility Name: | Not reported |
| Designated Facility Mail Street Number: | Not reported |
| Designated Facility Mail Street 1: | Not reported |
| Designated Facility Mail Street 2: | 284 E STOREY RD |
| Designated Facility Mail City: | COOLIDGE |
| Designated Facility Mail Zip: | 85128 |
| Designated Facility Mail State: | AZ |
| Designated Facility Location Street Number: | Not reported |
| Designated Facility Location Street 1: | 284 E STOREY RD |
| Designated Facility Location Street 2: | Not reported |
| Designated Facility Location City: | COOLIDGE |
| Designated Facility Location Zip: | 85128 |

**ENVISION SAC MB AUTO LLC DBA MERCEDES BENZ OF SACRAMENTO (Continued)** **1027529411**

| | |
|---|---|
| Designated Facility Location State: | AZ |
| Designated Facility Contact Company Name: | HERITAGE ENVIRONMENTAL SERVICES LLC |
| Manifest Residue Indicator: | N |
| Rejection Indicator: | N |

| | |
|---|---|
| Manifest Tracking Number: | 001250294WAS |
| Last Updated Date: | 20240620 |
| Shipped Date: | 20240425 |
| Received Date: | 20240610 |
| Manifest Status: | Signed |
| Submission Type: | DataImage5Copy |
| Origin Type: | Service |
| Generator EPA ID: | CAL000475654 |
| Generator Name: | Envision Sac Mb Auto Llc Dba Mercedes Benz Of Sacramento |
| Generator Location Street Number: | Not reported |
| Generator Location Street 1: | 2634 JUNIPER LN |
| Generator Location Street 2: | Not reported |
| Generator Location City: | SACRAMENTO |
| Generator Location State: | CA |
| Generator Location Zip: | 95825 |
| Generator Mail Street Number: | Not reported |
| Generator Mail Street 1: | 1810 HOWE AVE |
| Generator Mail Street 2: | Not reported |
| Generator Mail City: | SACRAMENTO |
| Generator Mail Zip: | 95825 |
| Generator Mail State: | CA |
| Generator Contact Company Name: | Not reported |
| Designated Facility EPA ID: | AZD081705402 |
| Designated Facility Name: | Not reported |
| Designated Facility Mail Street Number: | Not reported |
| Designated Facility Mail Street 1: | Not reported |
| Designated Facility Mail Street 2: | 284 E STOREY RD |
| Designated Facility Mail City: | COOLIDGE |
| Designated Facility Mail Zip: | 85128 |
| Designated Facility Mail State: | AZ |
| Designated Facility Location Street Number: | Not reported |
| Designated Facility Location Street 1: | 284 E STOREY RD |
| Designated Facility Location Street 2: | Not reported |
| Designated Facility Location City: | COOLIDGE |
| Designated Facility Location Zip: | 85128 |
| Designated Facility Location State: | AZ |
| Designated Facility Contact Company Name: | HERITAGE ENVIRONMENTAL SERVICES LLC |
| Manifest Residue Indicator: | N |
| Rejection Indicator: | N |

| | |
|---|---|
| Manifest Tracking Number: | 030093526WAS |
| Last Updated Date: | 20240613 |
| Shipped Date: | 20240604 |
| Received Date: | 20240607 |
| Manifest Status: | Signed |
| Submission Type: | DataImage5Copy |
| Origin Type: | Web |
| Generator EPA ID: | CAL000475654 |
| Generator Name: | Envision Sac Mb Auto Llc Dba Mercedes Benz Of Sacramento |
| Generator Location Street Number: | Not reported |
| Generator Location Street 1: | 2634 JUNIPER LN |
| Generator Location Street 2: | Not reported |

**ENVISION SAC MB AUTO LLC DBA MERCEDES BENZ OF SACRAMENTO (Continued)** **1027529411**

| | |
|---|---|
| Generator Location City: | SACRAMENTO |
| Generator Location State: | CA |
| Generator Location Zip: | 95825 |
| Generator Mail Street Number: | Not reported |
| Generator Mail Street 1: | 1810 HOWE AVE |
| Generator Mail Street 2: | Not reported |
| Generator Mail City: | SACRAMENTO |
| Generator Mail Zip: | 95825 |
| Generator Mail State: | CA |
| Generator Contact Company Name: | Not reported |
| Designated Facility EPA ID: | CAL000330453 |
| Designated Facility Name: | Agritec Int Dba Cleantech Environmental |
| Designated Facility Mail Street Number: | 5820 |
| Designated Facility Mail Street 1: | Not reported |
| Designated Facility Mail Street 2: | MARTIN ROAD |
| Designated Facility Mail City: | IRWINDALE |
| Designated Facility Mail Zip: | 91706 |
| Designated Facility Mail State: | CA |
| Designated Facility Location Street Number: | 5820 |
| Designated Facility Location Street 1: | MARTIN ROAD |
| Designated Facility Location Street 2: | Not reported |
| Designated Facility Location City: | IRWINDALE |
| Designated Facility Location Zip: | 91706 |
| Designated Facility Location State: | CA |
| Designated Facility Contact Company Name: | Not reported |
| Manifest Residue Indicator: | N |
| Rejection Indicator: | N |

| | |
|---|---|
| Manifest Tracking Number: | 030066014WAS |
| Last Updated Date: | 20230921 |
| Shipped Date: | 20230915 |
| Received Date: | 20230919 |
| Manifest Status: | Signed |
| Submission Type: | DataImage5Copy |
| Origin Type: | Web |
| Generator EPA ID: | CAL000475654 |
| Generator Name: | Envision Sac Mb Auto Llc Dba Mercedes Benz Of Sacramento |
| Generator Location Street Number: | Not reported |
| Generator Location Street 1: | 2634 JUNIPER LN |
| Generator Location Street 2: | Not reported |
| Generator Location City: | SACRAMENTO |
| Generator Location State: | CA |
| Generator Location Zip: | 95825 |
| Generator Mail Street Number: | Not reported |
| Generator Mail Street 1: | 1810 HOWE AVE |
| Generator Mail Street 2: | Not reported |
| Generator Mail City: | SACRAMENTO |
| Generator Mail Zip: | 95825 |
| Generator Mail State: | CA |
| Generator Contact Company Name: | Not reported |
| Designated Facility EPA ID: | CAL000330453 |
| Designated Facility Name: | Agritec Int Dba Cleantech Environmental |
| Designated Facility Mail Street Number: | 5820 |
| Designated Facility Mail Street 1: | Not reported |
| Designated Facility Mail Street 2: | MARTIN ROAD |
| Designated Facility Mail City: | IRWINDALE |
| Designated Facility Mail Zip: | 91706 |

**ENVISION SAC MB AUTO LLC DBA MERCEDES BENZ OF SACRAMENTO (Continued)** **1027529411**

| | |
|---|---|
| Designated Facility Mail State: | CA |
| Designated Facility Location Street Number: | 5820 |
| Designated Facility Location Street 1: | MARTIN ROAD |
| Designated Facility Location Street 2: | Not reported |
| Designated Facility Location City: | IRWINDALE |
| Designated Facility Location Zip: | 91706 |
| Designated Facility Location State: | CA |
| Designated Facility Contact Company Name: | Not reported |
| Manifest Residue Indicator: | N |
| Rejection Indicator: | N |

| | |
|---|---|
| Manifest Tracking Number: | 030070443WAS |
| Last Updated Date: | 20230817 |
| Shipped Date: | 20230808 |
| Received Date: | 20230815 |
| Manifest Status: | Signed |
| Submission Type: | DataImage5Copy |
| Origin Type: | Web |
| Generator EPA ID: | CAL000475654 |
| Generator Name: | Envision Sac Mb Auto Llc Dba Mercedes Benz Of Sacramento |
| Generator Location Street Number: | Not reported |
| Generator Location Street 1: | 2634 JUNIPER LN |
| Generator Location Street 2: | Not reported |
| Generator Location City: | SACRAMENTO |
| Generator Location State: | CA |
| Generator Location Zip: | 95825 |
| Generator Mail Street Number: | Not reported |
| Generator Mail Street 1: | 1810 HOWE AVE |
| Generator Mail Street 2: | Not reported |
| Generator Mail City: | SACRAMENTO |
| Generator Mail Zip: | 95825 |
| Generator Mail State: | CA |
| Generator Contact Company Name: | Not reported |
| Designated Facility EPA ID: | CAL000330453 |
| Designated Facility Name: | Agritec Int Dba Cleantech Environmental |
| Designated Facility Mail Street Number: | 5820 |
| Designated Facility Mail Street 1: | Not reported |
| Designated Facility Mail Street 2: | MARTIN ROAD |
| Designated Facility Mail City: | IRWINDALE |
| Designated Facility Mail Zip: | 91706 |
| Designated Facility Mail State: | CA |
| Designated Facility Location Street Number: | 5820 |
| Designated Facility Location Street 1: | MARTIN ROAD |
| Designated Facility Location Street 2: | Not reported |
| Designated Facility Location City: | IRWINDALE |
| Designated Facility Location Zip: | 91706 |
| Designated Facility Location State: | CA |
| Designated Facility Contact Company Name: | Not reported |
| Manifest Residue Indicator: | N |
| Rejection Indicator: | N |

| | |
|---|---|
| Manifest Tracking Number: | 030088189WAS |
| Last Updated Date: | 20230627 |
| Shipped Date: | 20230616 |
| Received Date: | 20230621 |
| Manifest Status: | Signed |
| Submission Type: | DataImage5Copy |

**ENVISION SAC MB AUTO LLC DBA MERCEDES BENZ OF SACRAMENTO (Continued)** **1027529411**

| | |
|---|---|
| Origin Type: | Web |
| Generator EPA ID: | CAL000475654 |
| Generator Name: | Envision Sac Mb Auto Llc Dba Mercedes Benz Of Sacramento |
| Generator Location Street Number: | Not reported |
| Generator Location Street 1: | 2634 JUNIPER LN |
| Generator Location Street 2: | Not reported |
| Generator Location City: | SACRAMENTO |
| Generator Location State: | CA |
| Generator Location Zip: | 95825 |
| Generator Mail Street Number: | Not reported |
| Generator Mail Street 1: | 1810 HOWE AVE |
| Generator Mail Street 2: | Not reported |
| Generator Mail City: | SACRAMENTO |
| Generator Mail Zip: | 95825 |
| Generator Mail State: | CA |
| Generator Contact Company Name: | Not reported |
| Designated Facility EPA ID: | CAL000330453 |
| Designated Facility Name: | Agritec Int Dba Cleantech Environmental |
| Designated Facility Mail Street Number: | 5820 |
| Designated Facility Mail Street 1: | Not reported |
| Designated Facility Mail Street 2: | MARTIN ROAD |
| Designated Facility Mail City: | IRWINDALE |
| Designated Facility Mail Zip: | 91706 |
| Designated Facility Mail State: | CA |
| Designated Facility Location Street Number: | 5820 |
| Designated Facility Location Street 1: | MARTIN ROAD |
| Designated Facility Location Street 2: | Not reported |
| Designated Facility Location City: | IRWINDALE |
| Designated Facility Location Zip: | 91706 |
| Designated Facility Location State: | CA |
| Designated Facility Contact Company Name: | Not reported |
| Manifest Residue Indicator: | N |
| Rejection Indicator: | N |

| | |
|---|---|
| Manifest Tracking Number: | 030089060WAS |
| Last Updated Date: | 20230427 |
| Shipped Date: | 20230421 |
| Received Date: | 20230425 |
| Manifest Status: | Signed |
| Submission Type: | DataImage5Copy |
| Origin Type: | Web |
| Generator EPA ID: | CAL000475654 |
| Generator Name: | Envision Sac Mb Auto Llc Dba Mercedes Benz Of Sacramento |
| Generator Location Street Number: | Not reported |
| Generator Location Street 1: | 2634 JUNIPER LN |
| Generator Location Street 2: | Not reported |
| Generator Location City: | SACRAMENTO |
| Generator Location State: | CA |
| Generator Location Zip: | 95825 |
| Generator Mail Street Number: | Not reported |
| Generator Mail Street 1: | 1810 HOWE AVE |
| Generator Mail Street 2: | Not reported |
| Generator Mail City: | SACRAMENTO |
| Generator Mail Zip: | 95825 |
| Generator Mail State: | CA |
| Generator Contact Company Name: | Not reported |
| Designated Facility EPA ID: | CAL000330453 |

**ENVISION SAC MB AUTO LLC DBA MERCEDES BENZ OF SACRAMENTO (Continued)** **1027529411**

| | |
|---|---|
| Designated Facility Name: | Agritec Int Dba Cleantech Environmental |
| Designated Facility Mail Street Number: | 5820 |
| Designated Facility Mail Street 1: | Not reported |
| Designated Facility Mail Street 2: | MARTIN ROAD |
| Designated Facility Mail City: | IRWINDALE |
| Designated Facility Mail Zip: | 91706 |
| Designated Facility Mail State: | CA |
| Designated Facility Location Street Number: | 5820 |
| Designated Facility Location Street 1: | MARTIN ROAD |
| Designated Facility Location Street 2: | Not reported |
| Designated Facility Location City: | IRWINDALE |
| Designated Facility Location Zip: | 91706 |
| Designated Facility Location State: | CA |
| Designated Facility Contact Company Name: | Not reported |
| Manifest Residue Indicator: | N |
| Rejection Indicator: | N |

Transporter:

| | |
|---|---|
| Manifest Tracking Number: | 030093290WAS |
| Transporter Line Number: | 1 |
| Transporter EPA ID: | CAR000330019 |
| Transporter Name: | Cleantech Environmental, Inc |

Waste Line:

| | |
|---|---|
| Manifest Tracking Number: | 030093290WAS |
| Waste Line Number: | 1 |
| U.S. DOT Hazardous Indicator: | N |
| U.S. DOT ID Number: | Not reported |
| U.S. DOT Description: | Not reported |
| Non-Hazardous Waste Description: | NON-RCRA HAZARDOUS WASTE SOLID (ABSORBENT/PAPER FILTER MEDIA) |
| Number of Containers: | 2 |
| Container Type Code: | DM |
| Container Type Description: | Metal drums, barrels, kegs |
| Waste Quantity: | 400 |
| Quantity Unit of Measure Code: | P |
| Quantity Unit of Measure Description: | Pounds |
| Waste Quantity, in Tons: | 0.2 |
| Acute Waste Quantity, in Tons: | 0 |
| Non-Acute Waste Quantity, in Tons: | 0.2 |
| Waste Quantity, in Kilograms: | 181.406 |
| Acute Waste Quantity, in Kilograms: | 0 |
| Non-Acute Waste Quantity, in Kilorgrams: | 181.406 |
| Management Method Code: | H141 |
| Management Method Description: | STORAGE, BULKING AND/OR TRANSFER OFF SITE |
| Waste Residue Indicator: | N |
| Quantity Discrepancy Indicator: | N |
| Waste Type Discrepancy Indicator: | N |
| Waste Density: | Not reported |
| Waste Density Unit of Measure Code: | Not reported |
| Waste Density Unit of Measure Description: | Not reported |
| Form Code: | Not reported |
| Form Code Description: | Not reported |
| Source Code: | Not reported |
| Source Code Description: | Not reported |
| Waste Minimization Code: | Not reported |
| Waste Minimization Code Description: | Not reported |

**ENVISION SAC MB AUTO LLC DBA MERCEDES BENZ OF SACRAMENTO (Continued)** **1027529411**

Consent Number: Not reported
EPA Waste Indicator: N

Click this hyperlink while viewing on your computer to access
4 additional US EManifest: record(s) in the EDR Site Report.

---

**R195** **SPRINTER OF SACRAMENTO** **RCRA NonGen / NLR** **1024870977**
**ENE** **2634 JUNIPER LN** **E MANIFEST** **CAL000439621**
**< 1/8** **SACRAMENTO, CA 95825**
**0.121 mi.**
**639 ft.** **Site 14 of 19 in cluster R**

**Relative:**
**Higher**

**Actual:**
**51 ft.**

RCRA Listings:

| | |
|---|---|
| Date Form Received by Agency: | 20181004 |
| Handler Name: | Sprinter Of Sacramento |
| Handler Address: | 2634 Juniper Ln |
| Handler City,State,Zip: | SACRAMENTO, CA 95825-1940 |
| EPA ID: | CAL000439621 |
| Contact Name: | CHRIS ROTH |
| Contact Address: | 1810 HOWE AVE |
| Contact City,State,Zip: | SACRAMENTO, CA 95825-1910 |
| Contact Telephone: | 916-418-2568 |
| Contact Fax: | Not reported |
| Contact Email: | CROTH@VONHOUSEN.COM |
| Contact Title: | Not reported |
| EPA Region: | 09 |
| Land Type: | Not reported |
| Federal Waste Generator Description: | Not a generator, verified |
| Non-Notifier: | Not reported |
| Biennial Report Cycle: | Not reported |
| Accessibility: | Not reported |
| Active Site Indicator: | Handler Activities |
| State District Owner: | Not reported |
| State District: | Not reported |
| Mailing Address: | 1810 HOWE AVE |
| Mailing City,State,Zip: | SACRAMENTO, CA 95825-1910 |
| Owner Name: | George Grinzewitsch |
| Owner Type: | Other |
| Operator Name: | Chris Roth |
| Operator Type: | Other |
| Short-Term Generator Activity: | No |
| Importer Activity: | No |
| Mixed Waste Generator: | No |
| Transporter Activity: | No |
| Transfer Facility Activity: | No |
| Recycler Activity with Storage: | No |
| Small Quantity On-Site Burner Exemption: | No |
| Smelting Melting and Refining Furnace Exemption: | No |
| Underground Injection Control: | No |
| Off-Site Waste Receipt: | No |
| Universal Waste Indicator: | Yes |
| Universal Waste Destination Facility: | Yes |
| Federal Universal Waste: | No |
| Active Site State-Reg Handler: | --- |
| Federal Facility Indicator: | Not reported |
| Hazardous Secondary Material Indicator: | N |
| Sub-Part K Indicator: | Not reported |
| 2018 GPRA Permit Baseline: | Not on the Baseline |

**SPRINTER OF SACRAMENTO (Continued)** **1024870977**

| | |
|---|---|
| 2018 GPRA Renewals Baseline: | Not on the Baseline |
| 202 GPRA Corrective Action Baseline: | No |
| Subject to Corrective Action Universe: | No |
| Non-TSDFs Where RCRA CA has Been Imposed Universe: | No |
| Corrective Action Priority Ranking: | No NCAPS ranking |
| Environmental Control Indicator: | No |
| Institutional Control Indicator: | No |
| Human Exposure Controls Indicator: | N/A |
| Groundwater Controls Indicator: | N/A |
| Significant Non-Complier Universe: | No |
| Unaddressed Significant Non-Complier Universe: | No |
| Addressed Significant Non-Complier Universe: | No |
| Significant Non-Complier With a Compliance Schedule Universe: | No |
| Financial Assurance Required: | Not reported |
| Handler Date of Last Change: | 20181120 |
| Recognized Trader-Importer: | No |
| Recognized Trader-Exporter: | No |
| Importer of Spent Lead Acid Batteries: | No |
| Exporter of Spent Lead Acid Batteries: | No |
| Recycler Activity Without Storage: | No |
| Manifest Broker: | No |
| Sub-Part P Indicator: | No |

Handler - Owner Operator:

| | |
|---|---|
| Owner/Operator Indicator: | Owner |
| Owner/Operator Name: GEORGE GRINZEWITSCH | |
| Legal Status: | Other |
| Date Became Current: | Not reported |
| Date Ended Current: | Not reported |
| Owner/Operator Address: | 1810 HOWE AVE |
| Owner/Operator City,State,Zip: | SACRAMENTO, CA 95825-1910 |
| Owner/Operator Telephone: | 916-418-2568 |
| Owner/Operator Telephone Ext: | Not reported |
| Owner/Operator Fax: | Not reported |
| Owner/Operator Email: | Not reported |

| | |
|---|---|
| Owner/Operator Indicator: | Operator |
| Owner/Operator Name: CHRIS ROTH | |
| Legal Status: | Other |
| Date Became Current: | Not reported |
| Date Ended Current: | Not reported |
| Owner/Operator Address: | 1810 HOWE AVE |
| Owner/Operator City,State,Zip: | SACRAMENTO, CA 95825-1910 |
| Owner/Operator Telephone: | 916-418-2568 |
| Owner/Operator Telephone Ext: | Not reported |
| Owner/Operator Fax: | Not reported |
| Owner/Operator Email: | Not reported |

Historic Generators:

| | |
|---|---|
| Receive Date: | 20181004 |
| Handler Name: SPRINTER OF SACRAMENTO | |
| Federal Waste Generator Description: | Not a generator, verified |
| State District Owner: | Not reported |
| Large Quantity Handler of Universal Waste: | No |
| Recognized Trader Importer: | No |

**SPRINTER OF SACRAMENTO (Continued)** **1024870977**

Recognized Trader Exporter: No
Spent Lead Acid Battery Importer: No
Spent Lead Acid Battery Exporter: No
Current Record: Yes
Non Storage Recycler Activity: Not reported
Electronic Manifest Broker: Not reported

List of NAICS Codes and Descriptions:
NAICS Code: 441110
NAICS Description: NEW CAR DEALERS

Facility Has Received Notices of Violations:
Violations: No Violations Found

Evaluation Action Summary:
Evaluations: No Evaluations Found

E MANIFEST:
Manifest Tracking Number: 020785968JJK
Last Updated Date: 20191212
Shipped Date: 20190823
Received Date: 20190909
Manifest Status: Signed
Submission Type: DataImage5Copy
Origin Type: Web
Generator EPA ID: CAL000439621
Generator Name: Sprinter Of Sacramento
Generator Location Street Number: Not reported
Generator Location Street 1: 2634 JUNIPER LN
Generator Location Street 2: Not reported
Generator Location City: SACRAMENTO
Generator Location State: CA
Generator Location Zip: 95825-1940
Generator Mail Street Number: Not reported
Generator Mail Street 1: 1810 HOWE AVE
Generator Mail Street 2: Not reported
Generator Mail City: SACRAMENTO
Generator Mail Zip: 95825-1910
Generator Mail State: CA
Generator Contact Company Name: Not reported
Designated Facility EPA ID: CAD008252405
Designated Facility Name: Pacific Resource Recovery Services Inc
Designated Facility Mail Street Number: Not reported
Designated Facility Mail Street 1: CA90023 CA037US 3150
Designated Facility Mail Street 2: 3150 EAST PICO BLVD
Designated Facility Mail City: LOS ANGELES
Designated Facility Mail Zip: 90023
Designated Facility Mail State: CA
Designated Facility Location Street Number: Not reported
Designated Facility Location Street 1: 3150 EAST PICO BLVD
Designated Facility Location Street 2: Not reported
Designated Facility Location City: LOS ANGELES
Designated Facility Location Zip: 90023-0000
Designated Facility Location State: CA

**SPRINTER OF SACRAMENTO (Continued)** **1024870977**

| | |
|---|---|
| Designated Facility Contact Company Name: | Not reported |
| Manifest Residue Indicator: | N |
| Rejection Indicator: | N |
| | |
| Manifest Tracking Number: | 100056964ELC |
| Last Updated Date: | 20210427 |
| Shipped Date: | 20210427 |
| Received Date: | 20210427 |
| Manifest Status: | Signed |
| Submission Type: | Hybrid |
| Origin Type: | Web |
| Generator EPA ID: | CAL000439621 |
| Generator Name: | Sprinter Of Sacramento |
| Generator Location Street Number: | Not reported |
| Generator Location Street 1: | 2634 JUNIPER LN |
| Generator Location Street 2: | Not reported |
| Generator Location City: | SACRAMENTO |
| Generator Location State: | CA |
| Generator Location Zip: | 95825-1940 |
| Generator Mail Street Number: | Not reported |
| Generator Mail Street 1: | 1810 HOWE AVE |
| Generator Mail Street 2: | Not reported |
| Generator Mail City: | SACRAMENTO |
| Generator Mail Zip: | 95825-1910 |
| Generator Mail State: | CA |
| Generator Contact Company Name: | Not reported |
| Designated Facility EPA ID: | CAD044003556 |
| Designated Facility Name: | Ramos Environmental Services |
| Designated Facility Mail Street Number: | 1515 |
| Designated Facility Mail Street 1: | Not reported |
| Designated Facility Mail Street 2: | S RIVER RD. |
| Designated Facility Mail City: | WEST SACRAMENTO |
| Designated Facility Mail Zip: | 95691 |
| Designated Facility Mail State: | CA |
| Designated Facility Location Street Number: | 1515 |
| Designated Facility Location Street 1: | S RIVER RD. |
| Designated Facility Location Street 2: | Not reported |
| Designated Facility Location City: | WEST SACRAMENTO |
| Designated Facility Location Zip: | 95691-0000 |
| Designated Facility Location State: | CA |
| Designated Facility Contact Company Name: | Not reported |
| Manifest Residue Indicator: | N |
| Rejection Indicator: | N |
| | |
| Manifest Tracking Number: | 021321468JJK |
| Last Updated Date: | 20200824 |
| Shipped Date: | 20200717 |
| Received Date: | 20200723 |
| Manifest Status: | Signed |
| Submission Type: | DataImage5Copy |
| Origin Type: | Mail |
| Generator EPA ID: | CAL000439621 |
| Generator Name: | Sprinter Of Sacramento |
| Generator Location Street Number: | Not reported |
| Generator Location Street 1: | 2634 JUNIPER LN |
| Generator Location Street 2: | Not reported |
| Generator Location City: | SACRAMENTO |

**SPRINTER OF SACRAMENTO (Continued)** **1024870977**

| | |
|---|---|
| Generator Location State: | CA |
| Generator Location Zip: | 95825-1940 |
| Generator Mail Street Number: | Not reported |
| Generator Mail Street 1: | 1810 HOWE AVE |
| Generator Mail Street 2: | Not reported |
| Generator Mail City: | SACRAMENTO |
| Generator Mail Zip: | 95825-1910 |
| Generator Mail State: | CA |
| Generator Contact Company Name: | Not reported |
| Designated Facility EPA ID: | CAD044003556 |
| Designated Facility Name: | Ramos Environmental Services |
| Designated Facility Mail Street Number: | 1515 |
| Designated Facility Mail Street 1: | Not reported |
| Designated Facility Mail Street 2: | S RIVER RD. |
| Designated Facility Mail City: | WEST SACRAMENTO |
| Designated Facility Mail Zip: | 95691 |
| Designated Facility Mail State: | CA |
| Designated Facility Location Street Number: | 1515 |
| Designated Facility Location Street 1: | S RIVER RD. |
| Designated Facility Location Street 2: | Not reported |
| Designated Facility Location City: | WEST SACRAMENTO |
| Designated Facility Location Zip: | 95691-0000 |
| Designated Facility Location State: | CA |
| Designated Facility Contact Company Name: | Not reported |
| Manifest Residue Indicator: | N |
| Rejection Indicator: | N |

| | |
|---|---|
| Manifest Tracking Number: | 021321469JJK |
| Last Updated Date: | 20200824 |
| Shipped Date: | 20200717 |
| Received Date: | 20200803 |
| Manifest Status: | Signed |
| Submission Type: | DataImage5Copy |
| Origin Type: | Web |
| Generator EPA ID: | CAL000439621 |
| Generator Name: | Sprinter Of Sacramento |
| Generator Location Street Number: | Not reported |
| Generator Location Street 1: | 2634 JUNIPER LN |
| Generator Location Street 2: | Not reported |
| Generator Location City: | SACRAMENTO |
| Generator Location State: | CA |
| Generator Location Zip: | 95825-1940 |
| Generator Mail Street Number: | Not reported |
| Generator Mail Street 1: | 1810 HOWE AVE |
| Generator Mail Street 2: | Not reported |
| Generator Mail City: | SACRAMENTO |
| Generator Mail Zip: | 95825-1910 |
| Generator Mail State: | CA |
| Generator Contact Company Name: | Not reported |
| Designated Facility EPA ID: | CAD008252405 |
| Designated Facility Name: | Pacific Resource Recovery Services Inc |
| Designated Facility Mail Street Number: | 3150 |
| Designated Facility Mail Street 1: | CA90023 CA037US 3150 |
| Designated Facility Mail Street 2: | EAST PICO BLVD |
| Designated Facility Mail City: | LOS ANGELES |
| Designated Facility Mail Zip: | 90023 |
| Designated Facility Mail State: | CA |

**SPRINTER OF SACRAMENTO (Continued)** **1024870977**

| | |
|---|---|
| Designated Facility Location Street Number: | 3150 |
| Designated Facility Location Street 1: | EAST PICO BLVD |
| Designated Facility Location Street 2: | Not reported |
| Designated Facility Location City: | LOS ANGELES |
| Designated Facility Location Zip: | 90023-0000 |
| Designated Facility Location State: | CA |
| Designated Facility Contact Company Name: | Not reported |
| Manifest Residue Indicator: | N |
| Rejection Indicator: | N |

| | |
|---|---|
| Manifest Tracking Number: | 021323052JJK |
| Last Updated Date: | 20200515 |
| Shipped Date: | 20200310 |
| Received Date: | 20200312 |
| Manifest Status: | Signed |
| Submission Type: | DataImage5Copy |
| Origin Type: | Mail |
| Generator EPA ID: | CAL000439621 |
| Generator Name: | Sprinter Of Sacramento |
| Generator Location Street Number: | Not reported |
| Generator Location Street 1: | 2634 JUNIPER LN |
| Generator Location Street 2: | Not reported |
| Generator Location City: | SACRAMENTO |
| Generator Location State: | CA |
| Generator Location Zip: | 95825-1940 |
| Generator Mail Street Number: | Not reported |
| Generator Mail Street 1: | 1810 HOWE AVE |
| Generator Mail Street 2: | Not reported |
| Generator Mail City: | SACRAMENTO |
| Generator Mail Zip: | 95825-1910 |
| Generator Mail State: | CA |
| Generator Contact Company Name: | Not reported |
| Designated Facility EPA ID: | CAD044003556 |
| Designated Facility Name: | Ramos Environmental Services |
| Designated Facility Mail Street Number: | 1515 |
| Designated Facility Mail Street 1: | Not reported |
| Designated Facility Mail Street 2: | S RIVER RD. |
| Designated Facility Mail City: | WEST SACRAMENTO |
| Designated Facility Mail Zip: | 95691 |
| Designated Facility Mail State: | CA |
| Designated Facility Location Street Number: | 1515 |
| Designated Facility Location Street 1: | S RIVER RD. |
| Designated Facility Location Street 2: | Not reported |
| Designated Facility Location City: | WEST SACRAMENTO |
| Designated Facility Location Zip: | 95691-0000 |
| Designated Facility Location State: | CA |
| Designated Facility Contact Company Name: | Not reported |
| Manifest Residue Indicator: | N |
| Rejection Indicator: | N |

| | |
|---|---|
| Manifest Tracking Number: | 100060066ELC |
| Last Updated Date: | 20210713 |
| Shipped Date: | 20210713 |
| Received Date: | 20210713 |
| Manifest Status: | Signed |
| Submission Type: | Hybrid |
| Origin Type: | Web |

**SPRINTER OF SACRAMENTO (Continued)** **1024870977**

| | |
|---|---|
| Generator EPA ID: | CAL000439621 |
| Generator Name: | Sprinter Of Sacramento |
| Generator Location Street Number: | Not reported |
| Generator Location Street 1: | 2634 JUNIPER LN |
| Generator Location Street 2: | Not reported |
| Generator Location City: | SACRAMENTO |
| Generator Location State: | CA |
| Generator Location Zip: | 95825-1940 |
| Generator Mail Street Number: | Not reported |
| Generator Mail Street 1: | 1810 HOWE AVE |
| Generator Mail Street 2: | Not reported |
| Generator Mail City: | SACRAMENTO |
| Generator Mail Zip: | 95825-1910 |
| Generator Mail State: | CA |
| Generator Contact Company Name: | Not reported |
| Designated Facility EPA ID: | CAD044003556 |
| Designated Facility Name: | Ramos Environmental Services |
| Designated Facility Mail Street Number: | 1515 |
| Designated Facility Mail Street 1: | Not reported |
| Designated Facility Mail Street 2: | S RIVER RD. |
| Designated Facility Mail City: | WEST SACRAMENTO |
| Designated Facility Mail Zip: | 95691 |
| Designated Facility Mail State: | CA |
| Designated Facility Location Street Number: | 1515 |
| Designated Facility Location Street 1: | S RIVER RD. |
| Designated Facility Location Street 2: | Not reported |
| Designated Facility Location City: | WEST SACRAMENTO |
| Designated Facility Location Zip: | 95691-0000 |
| Designated Facility Location State: | CA |
| Designated Facility Contact Company Name: | Not reported |
| Manifest Residue Indicator: | N |
| Rejection Indicator: | N |

| | |
|---|---|
| Manifest Tracking Number: | 023611617JJK |
| Last Updated Date: | 20220128 |
| Shipped Date: | 20220112 |
| Received Date: | 20220113 |
| Manifest Status: | Signed |
| Submission Type: | DataImage5Copy |
| Origin Type: | Web |
| Generator EPA ID: | CAL000439621 |
| Generator Name: | Sprinter Of Sacramento |
| Generator Location Street Number: | Not reported |
| Generator Location Street 1: | 2634 JUNIPER LN |
| Generator Location Street 2: | Not reported |
| Generator Location City: | SACRAMENTO |
| Generator Location State: | CA |
| Generator Location Zip: | 95825-1940 |
| Generator Mail Street Number: | Not reported |
| Generator Mail Street 1: | 1810 HOWE AVE |
| Generator Mail Street 2: | Not reported |
| Generator Mail City: | SACRAMENTO |
| Generator Mail Zip: | 95825-1910 |
| Generator Mail State: | CA |
| Generator Contact Company Name: | Not reported |
| Designated Facility EPA ID: | CAD044003556 |
| Designated Facility Name: | Ramos Environmental Services |

**SPRINTER OF SACRAMENTO (Continued)** **1024870977**

| | |
|---|---|
| Designated Facility Mail Street Number: | 1515 |
| Designated Facility Mail Street 1: | Not reported |
| Designated Facility Mail Street 2: | S RIVER RD. |
| Designated Facility Mail City: | WEST SACRAMENTO |
| Designated Facility Mail Zip: | 95691 |
| Designated Facility Mail State: | CA |
| Designated Facility Location Street Number: | 1515 |
| Designated Facility Location Street 1: | S RIVER RD. |
| Designated Facility Location Street 2: | Not reported |
| Designated Facility Location City: | WEST SACRAMENTO |
| Designated Facility Location Zip: | 95691-0000 |
| Designated Facility Location State: | CA |
| Designated Facility Contact Company Name: | Not reported |
| Manifest Residue Indicator: | N |
| Rejection Indicator: | N |

| | |
|---|---|
| Manifest Tracking Number: | 023611618JJK |
| Last Updated Date: | 20220225 |
| Shipped Date: | 20220112 |
| Received Date: | 20220131 |
| Manifest Status: | Signed |
| Submission Type: | DataImage5Copy |
| Origin Type: | Web |
| Generator EPA ID: | CAL000439621 |
| Generator Name: | Sprinter Of Sacramento |
| Generator Location Street Number: | Not reported |
| Generator Location Street 1: | 2634 JUNIPER LN |
| Generator Location Street 2: | Not reported |
| Generator Location City: | SACRAMENTO |
| Generator Location State: | CA |
| Generator Location Zip: | 95825-1940 |
| Generator Mail Street Number: | Not reported |
| Generator Mail Street 1: | 1810 HOWE AVE |
| Generator Mail Street 2: | Not reported |
| Generator Mail City: | SACRAMENTO |
| Generator Mail Zip: | 95825-1910 |
| Generator Mail State: | CA |
| Generator Contact Company Name: | Not reported |
| Designated Facility EPA ID: | CAD008252405 |
| Designated Facility Name: | Pacific Resource Recovery Services Inc |
| Designated Facility Mail Street Number: | 3150 |
| Designated Facility Mail Street 1: | CA90023 CA037US 3150 |
| Designated Facility Mail Street 2: | EAST PICO BLVD |
| Designated Facility Mail City: | LOS ANGELES |
| Designated Facility Mail Zip: | 90023 |
| Designated Facility Mail State: | CA |
| Designated Facility Location Street Number: | 3150 |
| Designated Facility Location Street 1: | EAST PICO BLVD |
| Designated Facility Location Street 2: | Not reported |
| Designated Facility Location City: | LOS ANGELES |
| Designated Facility Location Zip: | 90023-0000 |
| Designated Facility Location State: | CA |
| Designated Facility Contact Company Name: | Not reported |
| Manifest Residue Indicator: | N |
| Rejection Indicator: | N |

| | |
|---|---|
| Manifest Tracking Number: | 023612678JJK |

**SPRINTER OF SACRAMENTO (Continued)** **1024870977**

| | |
|---|---|
| Last Updated Date: | 20211021 |
| Shipped Date: | 20211020 |
| Received Date: | 20211021 |
| Manifest Status: | Signed |
| Submission Type: | DataImage5Copy |
| Origin Type: | Web |
| Generator EPA ID: | CAL000439621 |
| Generator Name: | Sprinter Of Sacramento |
| Generator Location Street Number: | Not reported |
| Generator Location Street 1: | 2634 JUNIPER LN |
| Generator Location Street 2: | Not reported |
| Generator Location City: | SACRAMENTO |
| Generator Location State: | CA |
| Generator Location Zip: | 95825-1940 |
| Generator Mail Street Number: | Not reported |
| Generator Mail Street 1: | 1810 HOWE AVE |
| Generator Mail Street 2: | Not reported |
| Generator Mail City: | SACRAMENTO |
| Generator Mail Zip: | 95825-1910 |
| Generator Mail State: | CA |
| Generator Contact Company Name: | Not reported |
| Designated Facility EPA ID: | CAD044003556 |
| Designated Facility Name: | Ramos Environmental Services |
| Designated Facility Mail Street Number: | 1515 |
| Designated Facility Mail Street 1: | Not reported |
| Designated Facility Mail Street 2: | S RIVER RD. |
| Designated Facility Mail City: | WEST SACRAMENTO |
| Designated Facility Mail Zip: | 95691 |
| Designated Facility Mail State: | CA |
| Designated Facility Location Street Number: | 1515 |
| Designated Facility Location Street 1: | S RIVER RD. |
| Designated Facility Location Street 2: | Not reported |
| Designated Facility Location City: | WEST SACRAMENTO |
| Designated Facility Location Zip: | 95691-0000 |
| Designated Facility Location State: | CA |
| Designated Facility Contact Company Name: | Not reported |
| Manifest Residue Indicator: | N |
| Rejection Indicator: | N |

| | |
|---|---|
| Manifest Tracking Number: | 023612679JJK |
| Last Updated Date: | 20211126 |
| Shipped Date: | 20211021 |
| Received Date: | 20211101 |
| Manifest Status: | Signed |
| Submission Type: | DataImage5Copy |
| Origin Type: | Web |
| Generator EPA ID: | CAL000439621 |
| Generator Name: | Sprinter Of Sacramento |
| Generator Location Street Number: | Not reported |
| Generator Location Street 1: | 2634 JUNIPER LN |
| Generator Location Street 2: | Not reported |
| Generator Location City: | SACRAMENTO |
| Generator Location State: | CA |
| Generator Location Zip: | 95825-1940 |
| Generator Mail Street Number: | Not reported |
| Generator Mail Street 1: | 1810 HOWE AVE |
| Generator Mail Street 2: | Not reported |

**SPRINTER OF SACRAMENTO (Continued)** **1024870977**

| | |
|---|---|
| Generator Mail City: | SACRAMENTO |
| Generator Mail Zip: | 95825-1910 |
| Generator Mail State: | CA |
| Generator Contact Company Name: | Not reported |
| Designated Facility EPA ID: | CAD008252405 |
| Designated Facility Name: | Pacific Resource Recovery Services Inc |
| Designated Facility Mail Street Number: | 3150 |
| Designated Facility Mail Street 1: | CA90023 CA037US 3150 |
| Designated Facility Mail Street 2: | EAST PICO BLVD |
| Designated Facility Mail City: | LOS ANGELES |
| Designated Facility Mail Zip: | 90023 |
| Designated Facility Mail State: | CA |
| Designated Facility Location Street Number: | 3150 |
| Designated Facility Location Street 1: | EAST PICO BLVD |
| Designated Facility Location Street 2: | Not reported |
| Designated Facility Location City: | LOS ANGELES |
| Designated Facility Location Zip: | 90023-0000 |
| Designated Facility Location State: | CA |
| Designated Facility Contact Company Name: | Not reported |
| Manifest Residue Indicator: | N |
| Rejection Indicator: | N |

| | |
|---|---|
| Manifest Tracking Number: | 019172691JJK |
| Last Updated Date: | 20190311 |
| Shipped Date: | 20181207 |
| Received Date: | 20181212 |
| Manifest Status: | Signed |
| Submission Type: | DataImage5Copy |
| Origin Type: | Mail |
| Generator EPA ID: | CAL000439621 |
| Generator Name: | Sprinter Of Sacramento |
| Generator Location Street Number: | Not reported |
| Generator Location Street 1: | 2634 JUNIPER LN |
| Generator Location Street 2: | Not reported |
| Generator Location City: | SACRAMENTO |
| Generator Location State: | CA |
| Generator Location Zip: | 95825 |
| Generator Mail Street Number: | Not reported |
| Generator Mail Street 1: | 1810 HOWE AVE |
| Generator Mail Street 2: | Not reported |
| Generator Mail City: | Sacramento |
| Generator Mail Zip: | 95825 |
| Generator Mail State: | CA |
| Generator Contact Company Name: | Not reported |
| Designated Facility EPA ID: | CAD044003556 |
| Designated Facility Name: | Ramos Environmental Services |
| Designated Facility Mail Street Number: | Not reported |
| Designated Facility Mail Street 1: | Not reported |
| Designated Facility Mail Street 2: | 1515 S RIVER RD. |
| Designated Facility Mail City: | WEST SACRAMENTO |
| Designated Facility Mail Zip: | 95691 |
| Designated Facility Mail State: | CA |
| Designated Facility Location Street Number: | Not reported |
| Designated Facility Location Street 1: | 1515 S RIVER RD. |
| Designated Facility Location Street 2: | Not reported |
| Designated Facility Location City: | WEST SACRAMENTO |
| Designated Facility Location Zip: | 95691-0000 |

**SPRINTER OF SACRAMENTO (Continued)** **1024870977**

Designated Facility Location State: CA
Designated Facility Contact Company Name: Not reported
Manifest Residue Indicator: N
Rejection Indicator: N

Federal Waste:
Manifest Tracking Number: 019172780JJK
Waste Line Number: 1
Federal Waste Code: D001
Federal Waste: IGNITABLE WASTE

Manifest Tracking Number: 019172780JJK
Waste Line Number: 1
Federal Waste Code: D018
Federal Waste: BENZENE

State Waste:
Manifest Tracking Number: 019172780JJK
Waste Line Number: 1
State Waste Code Owner: CA
State Waste Code: 331
State Waste: Off-specification, aged, or surplus organics

Manifest Tracking Number: 019172780JJK
Waste Line Number: 2
State Waste Code Owner: CA
State Waste Code: 331
State Waste: Off-specification, aged, or surplus organics

Transporter:
Manifest Tracking Number: 019172780JJK
Transporter Line Number: 1
Transporter EPA ID: CAD044003556
Transporter Name: Ramos Environmental Services

Manifest Tracking Number: 019172780JJK
Transporter Line Number: 2
Transporter EPA ID: CAR000245050
Transporter Name: Ecotrans Llc

Manifest Tracking Number: 019172780JJK
Transporter Line Number: 3
Transporter EPA ID: CAR000187922
Transporter Name: Rust And Sons Trucking Inc

Manifest Tracking Number: 019172780JJK
Transporter Line Number: 4
Transporter EPA ID: CAR000206086
Transporter Name: North State Environmental Inc

Waste Line:
Manifest Tracking Number: 019172780JJK
Waste Line Number: 1
U.S. DOT Hazardous Indicator: Y
U.S. DOT ID Number: UN1203

**SPRINTER OF SACRAMENTO (Continued)** **1024870977**

| | |
|---|---|
| U.S. DOT Description: | Un1203, Waste Gasoline, 3, Pgii |
| Non-Hazardous Waste Description: | Not reported |
| Number of Containers: | 2 |
| Container Type Code: | DM |
| Container Type Description: | Metal drums, barrels, kegs |
| Waste Quantity: | 80 |
| Quantity Unit of Measure Code: | G |
| Quantity Unit of Measure Description: | Gallons |
| Waste Quantity, in Tons: | 0.33361134 |
| Acute Waste Quantity, in Tons: | 0 |
| Non-Acute Waste Quantity, in Tons: | 0.33361134 |
| Waste Quantity, in Kilograms: | 302.5955 |
| Acute Waste Quantity, in Kilograms: | 0 |
| Non-Acute Waste Quantity, in Kilorgrams: | 302.5955 |
| Management Method Code: | H061 |
| Management Method Description: | FUEL BLENDING |
| Waste Residue Indicator: | N |
| Quantity Discrepancy Indicator: | N |
| Waste Type Discrepancy Indicator: | N |
| Waste Density: | Not reported |
| Waste Density Unit of Measure Code: | Not reported |
| Waste Density Unit of Measure Description: | Not reported |
| Form Code: | Not reported |
| Form Code Description: | Not reported |
| Source Code: | Not reported |
| Source Code Description: | Not reported |
| Waste Minimization Code: | Not reported |
| Waste Minimization Code Description: | Not reported |
| Consent Number: | Not reported |
| EPA Waste Indicator: | Y |

| | |
|---|---|
| Manifest Tracking Number: | 019172780JJK |
| Waste Line Number: | 2 |
| U.S. DOT Hazardous Indicator: | N |
| U.S. DOT ID Number: | Not reported |
| U.S. DOT Description: | Not reported |
| Non-Hazardous Waste Description: | NON RCRA HAZARDOUS WASTE LIQUID (DIESEL EXAUST FLUID) |
| Number of Containers: | 1 |
| Container Type Code: | DF |
| Container Type Description: | Fiberboard or plastic drums, barrels, kegs |
| Waste Quantity: | 55 |
| Quantity Unit of Measure Code: | G |
| Quantity Unit of Measure Description: | Gallons |
| Waste Quantity, in Tons: | 0.2293578 |
| Acute Waste Quantity, in Tons: | 0 |
| Non-Acute Waste Quantity, in Tons: | 0.2293578 |
| Waste Quantity, in Kilograms: | 208.03441 |
| Acute Waste Quantity, in Kilograms: | 0 |
| Non-Acute Waste Quantity, in Kilorgrams: | 208.03441 |
| Management Method Code: | H061 |
| Management Method Description: | FUEL BLENDING |
| Waste Residue Indicator: | N |
| Quantity Discrepancy Indicator: | N |
| Waste Type Discrepancy Indicator: | N |
| Waste Density: | Not reported |
| Waste Density Unit of Measure Code: | Not reported |
| Waste Density Unit of Measure Description: | Not reported |

**SPRINTER OF SACRAMENTO (Continued)** **1024870977**

| | |
|---|---|
| Form Code: | Not reported |
| Form Code Description: | Not reported |
| Source Code: | Not reported |
| Source Code Description: | Not reported |
| Waste Minimization Code: | Not reported |
| Waste Minimization Code Description: | Not reported |
| Consent Number: | Not reported |
| EPA Waste Indicator: | N |

Click this hyperlink while viewing on your computer to access
18 additional US EManifest: record(s) in the EDR Site Report.

---

**R196** **VON HOUSEN WAREHOUSE** **Sacramento Co. ML** **S123295283**
**ENE** **2634 JUNIPER LN** **N/A**
**< 1/8** **SACRAMENTO, CA 95825**
**0.121 mi.**
**639 ft.** **Site 15 of 19 in cluster R**

**Relative:** **Higher**

**Actual:** **51 ft.**

Sacramento Co. ML:

| | |
|---|---|
| Name: | VON HOUSEN WAREHOUSE |
| Address: | 2634 JUNIPER LN |
| City,State,Zip: | SACRAMENTO, CA 95825 |
| Facility Id: | Not reported |
| Facility Status: | Inactive. Included on a listing no longer updated. |
| FD: | C |
| Billing Codes BP: | Out of Business |
| Billing Codes UST: | No Tanks |
| WG Bill Code: | Oil Changed by Outside Company-No Fee |
| Target Property Bill Cod: | 51 |
| Food Bill Code: | 51 |
| CUPA Permit Date: | Not reported |
| HAZMAT Permit Date: | Not reported |
| HAZMAT Inspection Date: | Not reported |
| Hazmat Date BP Received: | Not reported |
| UST Permit Dt: | Not reported |
| UST Inspection Date: | Not reported |
| UST Tank Test Date: | Not reported |
| Number of Tanks: | 0 |
| UST Tank Test Date: | Not reported |
| SIC Code: | 5531 |
| Tier Permitting: | Not reported |
| AST Bill Code: | Not reported |
| CALARP Bill Code: | Not reported |

---

**R197** **CAR CARE CENTER** **RCRA NonGen / NLR** **1024794508**
**ENE** **2634 JUNIPER LN** **CAL000148696**
**< 1/8** **SACRAMENTO, CA 95825**
**0.121 mi.**
**639 ft.** **Site 16 of 19 in cluster R**

**Relative:** **Higher**

**Actual:** **51 ft.**

RCRA Listings:

| | |
|---|---|
| Date Form Received by Agency: | 19950117 |
| Handler Name: | Car Care Center |
| Handler Address: | 2634 Juniper Ln |
| Handler City,State,Zip: | SACRAMENTO, CA 95825-1940 |
| EPA ID: | CAL000148696 |

**CAR CARE CENTER (Continued)** **1024794508**

| | |
|---|---|
| Contact Name: | LYNNE & BILL CARDWELL |
| Contact Address: | 2634 JUNIPER LN |
| Contact City,State,Zip: | SACRAMENTO, CA 95825-1940 |
| Contact Telephone: | 916-485-2061 |
| Contact Fax: | 916-485-6728 |
| Contact Email: | LYNNE@CARCARECENTER.COM |
| Contact Title: | Not reported |
| EPA Region: | 09 |
| Land Type: | Not reported |
| Federal Waste Generator Description: | Not a generator, verified |
| Non-Notifier: | Not reported |
| Biennial Report Cycle: | Not reported |
| Accessibility: | Not reported |
| Active Site Indicator: | Handler Activities |
| State District Owner: | Not reported |
| State District: | Not reported |
| Mailing Address: | 2634 JUNIPER LN |
| Mailing City,State,Zip: | SACRAMENTO, CA 95825-1910 |
| Owner Name: | Cardwell & Stratton Inc. |
| Owner Type: | Other |
| Operator Name: | Lynne & Bill Cardwell |
| Operator Type: | Other |
| Short-Term Generator Activity: | No |
| Importer Activity: | No |
| Mixed Waste Generator: | No |
| Transporter Activity: | No |
| Transfer Facility Activity: | No |
| Recycler Activity with Storage: | No |
| Small Quantity On-Site Burner Exemption: | No |
| Smelting Melting and Refining Furnace Exemption: | No |
| Underground Injection Control: | No |
| Off-Site Waste Receipt: | No |
| Universal Waste Indicator: | Yes |
| Universal Waste Destination Facility: | Yes |
| Federal Universal Waste: | No |
| Active Site State-Reg Handler: | --- |
| Federal Facility Indicator: | Not reported |
| Hazardous Secondary Material Indicator: | N |
| Sub-Part K Indicator: | Not reported |
| 2018 GPRA Permit Baseline: | Not on the Baseline |
| 2018 GPRA Renewals Baseline: | Not on the Baseline |
| 202 GPRA Corrective Action Baseline: | No |
| Subject to Corrective Action Universe: | No |
| Non-TSDFs Where RCRA CA has Been Imposed Universe: | No |
| Corrective Action Priority Ranking: | No NCAPS ranking |
| Environmental Control Indicator: | No |
| Institutional Control Indicator: | No |
| Human Exposure Controls Indicator: | N/A |
| Groundwater Controls Indicator: | N/A |
| Significant Non-Complier Universe: | No |
| Unaddressed Significant Non-Complier Universe: | No |
| Addressed Significant Non-Complier Universe: | No |
| Significant Non-Complier With a Compliance Schedule Universe: | No |
| Financial Assurance Required: | Not reported |
| Handler Date of Last Change: | 20180905 |
| Recognized Trader-Importer: | No |
| Recognized Trader-Exporter: | No |

**CAR CARE CENTER (Continued)** **1024794508**

| | |
|---|---|
| Importer of Spent Lead Acid Batteries: | No |
| Exporter of Spent Lead Acid Batteries: | No |
| Recycler Activity Without Storage: | No |
| Manifest Broker: | No |
| Sub-Part P Indicator: | No |

Handler - Owner Operator:

| | |
|---|---|
| Owner/Operator Indicator: | Operator |
| Owner/Operator Name: LYNNE & BILL CARDWELL | |
| Legal Status: | Other |
| Date Became Current: | Not reported |
| Date Ended Current: | Not reported |
| Owner/Operator Address: | 2634 JUNIPER LN |
| Owner/Operator City,State,Zip: | SACRAMENTO, CA 95825-1940 |
| Owner/Operator Telephone: | 916-485-2061 |
| Owner/Operator Telephone Ext: | Not reported |
| Owner/Operator Fax: | Not reported |
| Owner/Operator Email: | Not reported |

| | |
|---|---|
| Owner/Operator Indicator: | Owner |
| Owner/Operator Name: CARDWELL & STRATTON INC. | |
| Legal Status: | Other |
| Date Became Current: | Not reported |
| Date Ended Current: | Not reported |
| Owner/Operator Address: | 2634 JUNIPER LN |
| Owner/Operator City,State,Zip: | SACRAMENTO, CA 95825-1940 |
| Owner/Operator Telephone: | 916-485-2061 |
| Owner/Operator Telephone Ext: | Not reported |
| Owner/Operator Fax: | Not reported |
| Owner/Operator Email: | Not reported |

Historic Generators:

| | |
|---|---|
| Receive Date: | 19950117 |
| Handler Name: CAR CARE CENTER | |
| Federal Waste Generator Description: | Not a generator, verified |
| State District Owner: | Not reported |
| Large Quantity Handler of Universal Waste: | No |
| Recognized Trader Importer: | No |
| Recognized Trader Exporter: | No |
| Spent Lead Acid Battery Importer: | No |
| Spent Lead Acid Battery Exporter: | No |
| Current Record: | Yes |
| Non Storage Recycler Activity: | Not reported |
| Electronic Manifest Broker: | Not reported |

List of NAICS Codes and Descriptions:

| | |
|---|---|
| NAICS Code: | 811111 |
| NAICS Description: | GENERAL AUTOMOTIVE REPAIR |

Facility Has Received Notices of Violations:

| | |
|---|---|
| Violations: | No Violations Found |

Evaluation Action Summary:

| | |
|---|---|
| Evaluations: | No Evaluations Found |

**R198** **SPRINTER OF SACRAMENTO** **CERS HAZ WASTE** **S124440216**
**ENE** **2634 JUNIPER LN** **HWTS** **N/A**
**< 1/8** **SACRAMENTO, CA 95825** **HAZNET**
**0.121 mi.** **Sacramento Co. ML**
**639 ft.** **Site 17 of 19 in cluster R** **CERS**

**Relative:**
**Higher**

**Actual:**
**51 ft.**

CERS HAZ WASTE:
Name: SPRINTER OF SACRAMENTO
Address: 2634 JUNIPER LN
City,State,Zip: SACRAMENTO, CA 95825
Site ID: 547322
CERS ID: 10219708
CERS Description: Hazardous Waste Generator

HWTS:
Name: ENVISION SAC MB AUTO LLC DBA MERCEDES BENZ OF SACRAMENTO
Address: 2634 JUNIPER LN
Address 2: Not reported
City,State,Zip: SACRAMENTO, CA 95825
EPA ID: CAL000475654
Inactive Date: Not reported
Create Date: 01/04/2023
Last Act Date: Not reported
Mailing Name: Not reported
Mailing Address: 2010 E GARVEY AVE S
Mailing Address 2: Not reported
Mailing City,State,Zip: WEST COVINA, CA 91791
Owner Name: ENVISION MOTORS HOLDINGS LLC
Owner Address: 5553-B BANDINI BLVD
Owner Address 2: Not reported
Owner City,State,Zip: BELL, CA 90201
Owner Phone: Not reported
Owner Fax: Not reported
Contact Name: STEVEN KELLEY
Contact Address: 2010 E GARVEY AVE S
Contact Address 2: Not reported
City,State,Zip: WEST COVINA, CA 91791
Contact Phone: Not reported
Contact Fax: Not reported
Facility Status: Active
Facility Type: Permanent
Category: State
Latitude: 38.600826069999997
Longitude: -121.39981826

Name: SPRINTER OF SACRAMENTO
Address: 2634 JUNIPER LN
Address 2: Not reported
City,State,Zip: SACRAMENTO, CA 95825
EPA ID: CAL000439621
Inactive Date: Not reported
Create Date: 10/04/2018
Last Act Date: Not reported
Mailing Name: Not reported
Mailing Address: 1810 HOWE AVE
Mailing Address 2: Not reported
Mailing City,State,Zip: SACRAMENTO, CA 958251026
Owner Name: VAN HOUSENS SACRAMENTO
Owner Address: 1810 HOWE AVE

**SPRINTER OF SACRAMENTO (Continued)** **S124440216**

| | |
|---|---|
| Owner Address 2: | Not reported |
| Owner City,State,Zip: | SACRAMENTO, CA 958251026 |
| Owner Phone: | Not reported |
| Owner Fax: | Not reported |
| Contact Name: | JAMES KERWIN |
| Contact Address: | 1810 HOWE AVE |
| Contact Address 2: | Not reported |
| City,State,Zip: | SACRAMENTO, CA 95825 |
| Contact Phone: | Not reported |
| Contact Fax: | Not reported |
| Facility Status: | Active |
| Facility Type: | PERMANENT |
| Category: | STATE |
| Latitude: | 38.600829 |
| Longitude: | -121.3998165 |

NAICS:

| | |
|---|---|
| EPA ID: | CAL000439621 |
| Create Date: | 2018-10-04 11:50:20.217 |
| NAICS Code: | 441110 |
| NAICS Description: | New Car Dealers |
| Issued EPA ID Date: | 2018-10-04 11:50:20.21700 |
| Inactive Date: | Not reported |
| Facility Name: | SPRINTER OF SACRAMENTO |
| Facility Address: | 2634 JUNIPER LN |
| Facility Address 2: | Not reported |
| Facility City: | SACRAMENTO |
| Facility County: | Not reported |
| Facility State: | CA |
| Facility Zip: | 958251940 |

HAZNET:

| | |
|---|---|
| Name: | SPRINTER OF SACRAMENTO |
| Address: | 2634 JUNIPER LN |
| Address 2: | Not reported |
| City,State,Zip: | SACRAMENTO, CA 958251940 |
| Contact: | JAMES KERWIN |
| Telephone: | 9164182568 |
| Mailing Name: | Not reported |
| Mailing Address: | 1810 HOWE AVE |
| | |
| Year: | 2021 |
| Gepaid: | CAL000439621 |
| TSD EPA ID: | CAD008252405 |
| CA Waste Code: | 331 - Off-specification, aged or surplus organics |
| Disposal Method: | H061 - Fuel Blending Prior To Energy Recovery At Another Site |
| Tons: | 0.82607 |
| | |
| Year: | 2021 |
| Gepaid: | CAL000439621 |
| TSD EPA ID: | CAD008252405 |
| CA Waste Code: | 331 - Off-specification, aged or surplus organics |
| Disposal Method: | H141 - Storage, Bulking, And/Or Transfer Off Site--No Treatment/Reovery (H010-H129) Or (H131-H135) |
| Tons: | 0.68807 |

**SPRINTER OF SACRAMENTO (Continued)** **S124440216**

Year: 2021
Gepaid: CAL000439621
TSD EPA ID: CAD044003556
CA Waste Code: 352 - Other organic solids
Disposal Method: H141 - Storage, Bulking, And/Or Transfer Off Site--No Treatment/Reovery (H010-H129) Or (H131-H135)
Tons: 0.2925

Year: 2020
Gepaid: CAL000439621
TSD EPA ID: CAD044003556
CA Waste Code: 352 - Other organic solids
Disposal Method: H141 - Storage, Bulking, And/Or Transfer Off Site--No Treatment/Reovery (H010-H129) Or (H131-H135)
Tons: 0.7

Year: 2020
Gepaid: CAL000439621
TSD EPA ID: CAD008252405
CA Waste Code: 331 - Off-specification, aged or surplus organics
Disposal Method: H141 - Storage, Bulking, And/Or Transfer Off Site--No Treatment/Reovery (H010-H129) Or (H131-H135)
Tons: 0.1815

Year: 2019
Gepaid: CAL000439621
TSD EPA ID: CAD008252405
CA Waste Code: 331 - Off-specification, aged or surplus organics
Disposal Method: H061 - Fuel Blending Prior To Energy Recovery At Another Site
Tons: 0.52800

Year: 2018
Gepaid: CAL000439621
TSD EPA ID: CAD044003556
CA Waste Code: 352 - Other organic solids
Disposal Method: H141 - Storage, Bulking, And/Or Transfer Off Site--No Treatment/Reovery (H010-H129) Or (H131-H135)
Tons: 0.40000

Year: 2018
Gepaid: CAL000439621
TSD EPA ID: CAD008252405
CA Waste Code: 331 - Off-specification, aged or surplus organics
Disposal Method: H061 - Fuel Blending Prior To Energy Recovery At Another Site
Tons: 0.44550

Additional Information:
Year: 2021
EM Manifest ID: Not reported
Shipment Date: 7/17/2020
Shipment Date: 7/17/2020
Receipt Date: 7/23/2020
Manifest Number: 021321468JJK
Generator EPA ID: CAL000439621
Name: SPRINTER OF SACRAMENTO
Address: 2634 JUNIPER LN

**SPRINTER OF SACRAMENTO (Continued)** **S124440216**

| | |
|---|---|
| Address 2: | Not reported |
| City,State,Zip: | SACRAMENTO, CA 95825-1940 |
| Telephone: | Not reported |
| Contact: | CHRIS ROTH |
| Contact Telephone: | 916-418-2568 |
| Contact Email: | CROTH@VONHOUSEN.COM |
| Transporter 1 EPA ID: | CAD044003556 |
| Transporter Name: | RAMOS ENVIRONMENTAL SERVICES |
| Transporter 1 Emergency Number: | Not reported |
| Transporter 2 EPA ID: | Not reported |
| Transporter Name 2: | Not reported |
| Transporter 2 Emergency Number: | Not reported |
| TSDF EPA ID: | CAD044003556 |
| TSDF Name: | RAMOS ENVIRONMENTAL SERVICES |
| TSDF Address 1: | S RIVER RD. |
| TSDF Address 2: | Not reported |
| TSDF City,State,Zip: | WEST SACRAMENTO, CA 95691-0000 |
| TSDF Telephone: | Not reported |
| TSDFA EPA ID: | Not reported |
| Waste Code Description: | 352 - Not reported |
| RCRA Code: | Not reported |
| Meth Code: | H141 - Not reported |
| Quantity Tons: | 0.4 |
| Waste Quantity: | 800 |
| Quantity Unit: | P |

| | |
|---|---|
| Year: | 2021 |
| EM Manifest ID: | Not reported |
| Shipment Date: | 7/17/2020 |
| Shipment Date: | 7/17/2020 |
| Receipt Date: | 8/3/2020 |
| Manifest Number: | 021321469JJK |
| Generator EPA ID: | CAL000439621 |
| Name: | SPRINTER OF SACRAMENTO |
| Address: | 2634 JUNIPER LN |
| Address 2: | Not reported |
| City,State,Zip: | SACRAMENTO, CA 95825-1940 |
| Telephone: | Not reported |
| Contact: | CHRIS ROTH |
| Contact Telephone: | 916-418-2568 |
| Contact Email: | CROTH@VONHOUSEN.COM |
| Transporter 1 EPA ID: | CAD044003556 |
| Transporter Name: | RAMOS ENVIRONMENTAL SERVICES |
| Transporter 1 Emergency Number: | Not reported |
| Transporter 2 EPA ID: | CAR000245050 |
| Transporter Name 2: | ECOTRANS LLC |
| Transporter 2 Emergency Number: | Not reported |
| TSDF EPA ID: | CAD008252405 |
| TSDF Name: | PACIFIC RESOURCE RECOVERY SERVICES INC |
| TSDF Address 1: | EAST PICO BLVD |
| TSDF Address 2: | Not reported |
| TSDF City,State,Zip: | LOS ANGELES, CA 90023-0000 |
| TSDF Telephone: | Not reported |
| TSDFA EPA ID: | Not reported |
| Waste Code Description: | 331 - Not reported |
| RCRA Code: | Not reported |
| Meth Code: | H141 - Not reported |

**SPRINTER OF SACRAMENTO (Continued)** **S124440216**

| | |
|---|---|
| Quantity Tons: | 0.1815 |
| Waste Quantity: | 55 |
| Quantity Unit: | G |
| | |
| Year: | 2021 |
| EM Manifest ID: | Not reported |
| Shipment Date: | 3/10/2020 |
| Shipment Date: | 3/10/2020 |
| Receipt Date: | 3/12/2020 |
| Manifest Number: | 021323052JJK |
| Generator EPA ID: | CAL000439621 |
| Name: | SPRINTER OF SACRAMENTO |
| Address: | 2634 JUNIPER LN |
| Address 2: | Not reported |
| City,State,Zip: | SACRAMENTO, CA 95825-1940 |
| Telephone: | Not reported |
| Contact: | CHRIS ROTH |
| Contact Telephone: | 916-418-2568 |
| Contact Email: | CROTH@VONHOUSEN.COM |
| Transporter 1 EPA ID: | CAD044003556 |
| Transporter Name: | RAMOS ENVIRONMENTAL SERVICES |
| Transporter 1 Emergency Number: | Not reported |
| Transporter 2 EPA ID: | Not reported |
| Transporter Name 2: | Not reported |
| Transporter 2 Emergency Number: | Not reported |
| TSDF EPA ID: | CAD044003556 |
| TSDF Name: | RAMOS ENVIRONMENTAL SERVICES |
| TSDF Address 1: | S RIVER RD. |
| TSDF Address 2: | Not reported |
| TSDF City,State,Zip: | WEST SACRAMENTO, CA 95691-0000 |
| TSDF Telephone: | Not reported |
| TSDFA EPA ID: | Not reported |
| Waste Code Description: | 352 - Not reported |
| RCRA Code: | Not reported |
| Meth Code: | H141 - Not reported |
| Quantity Tons: | 0.3 |
| Waste Quantity: | 600 |
| Quantity Unit: | P |

Additional Information:

| | |
|---|---|
| Year: | 2020 |
| EM Manifest ID: | Not reported |
| Shipment Date: | 7/17/2020 |
| Shipment Date: | 7/17/2020 |
| Receipt Date: | 7/23/2020 |
| Manifest Number: | 021321468JJK |
| Generator EPA ID: | CAL000439621 |
| Name: | SPRINTER OF SACRAMENTO |
| Address: | 2634 JUNIPER LN |
| Address 2: | Not reported |
| City,State,Zip: | SACRAMENTO, CA 95825-1940 |
| Telephone: | Not reported |
| Contact: | CHRIS ROTH |
| Contact Telephone: | 916-418-2568 |
| Contact Email: | CROTH@VONHOUSEN.COM |
| Transporter 1 EPA ID: | CAD044003556 |
| Transporter Name: | RAMOS ENVIRONMENTAL SERVICES |

**SPRINTER OF SACRAMENTO (Continued)** **S124440216**

| | |
|---|---|
| Transporter 1 Emergency Number: | Not reported |
| Transporter 2 EPA ID: | Not reported |
| Transporter Name 2: | Not reported |
| Transporter 2 Emergency Number: | Not reported |
| TSDF EPA ID: | CAD044003556 |
| TSDF Name: | RAMOS ENVIRONMENTAL SERVICES |
| TSDF Address 1: | S RIVER RD. |
| TSDF Address 2: | Not reported |
| TSDF City,State,Zip: | WEST SACRAMENTO, CA 95691-0000 |
| TSDF Telephone: | Not reported |
| TSDFA EPA ID: | Not reported |
| Waste Code Description: | 352 - Not reported |
| RCRA Code: | Not reported |
| Meth Code: | H141 - Not reported |
| Quantity Tons: | 0.4 |
| Waste Quantity: | 800 |
| Quantity Unit: | P |

| | |
|---|---|
| Year: | 2020 |
| EM Manifest ID: | Not reported |
| Shipment Date: | 7/17/2020 |
| Shipment Date: | 7/17/2020 |
| Receipt Date: | 8/3/2020 |
| Manifest Number: | 021321469JJK |
| Generator EPA ID: | CAL000439621 |
| Name: | SPRINTER OF SACRAMENTO |
| Address: | 2634 JUNIPER LN |
| Address 2: | Not reported |
| City,State,Zip: | SACRAMENTO, CA 95825-1940 |
| Telephone: | Not reported |
| Contact: | CHRIS ROTH |
| Contact Telephone: | 916-418-2568 |
| Contact Email: | CROTH@VONHOUSEN.COM |
| Transporter 1 EPA ID: | CAD044003556 |
| Transporter Name: | RAMOS ENVIRONMENTAL SERVICES |
| Transporter 1 Emergency Number: | Not reported |
| Transporter 2 EPA ID: | CAR000245050 |
| Transporter Name 2: | ECOTRANS LLC |
| Transporter 2 Emergency Number: | Not reported |
| TSDF EPA ID: | CAD008252405 |
| TSDF Name: | PACIFIC RESOURCE RECOVERY SERVICES INC |
| TSDF Address 1: | EAST PICO BLVD |
| TSDF Address 2: | Not reported |
| TSDF City,State,Zip: | LOS ANGELES, CA 90023-0000 |
| TSDF Telephone: | Not reported |
| TSDFA EPA ID: | Not reported |
| Waste Code Description: | 331 - Not reported |
| RCRA Code: | Not reported |
| Meth Code: | H141 - Not reported |
| Quantity Tons: | 0.1815 |
| Waste Quantity: | 55 |
| Quantity Unit: | G |

| | |
|---|---|
| Year: | 2020 |
| EM Manifest ID: | Not reported |
| Shipment Date: | 3/10/2020 |
| Shipment Date: | 3/10/2020 |

**SPRINTER OF SACRAMENTO (Continued)** **S124440216**

| | |
|---|---|
| Receipt Date: | 3/12/2020 |
| Manifest Number: | 021323052JJK |
| Generator EPA ID: | CAL000439621 |
| Name: | SPRINTER OF SACRAMENTO |
| Address: | 2634 JUNIPER LN |
| Address 2: | Not reported |
| City,State,Zip: | SACRAMENTO, CA 95825-1940 |
| Telephone: | Not reported |
| Contact: | CHRIS ROTH |
| Contact Telephone: | 916-418-2568 |
| Contact Email: | CROTH@VONHOUSEN.COM |
| Transporter 1 EPA ID: | CAD044003556 |
| Transporter Name: | RAMOS ENVIRONMENTAL SERVICES |
| Transporter 1 Emergency Number: | Not reported |
| Transporter 2 EPA ID: | Not reported |
| Transporter Name 2: | Not reported |
| Transporter 2 Emergency Number: | Not reported |
| TSDF EPA ID: | CAD044003556 |
| TSDF Name: | RAMOS ENVIRONMENTAL SERVICES |
| TSDF Address 1: | S RIVER RD. |
| TSDF Address 2: | Not reported |
| TSDF City,State,Zip: | WEST SACRAMENTO, CA 95691-0000 |
| TSDF Telephone: | Not reported |
| TSDFA EPA ID: | Not reported |
| Waste Code Description: | 352 - Not reported |
| RCRA Code: | Not reported |
| Meth Code: | H141 - Not reported |
| Quantity Tons: | 0.3 |
| Waste Quantity: | 600 |
| Quantity Unit: | P |

Additional Information:

| | |
|---|---|
| Year: | 2019 |
| EM Manifest ID: | 742822 |
| Shipment Date: | 8/23/2019 |
| Shipment Date: | 8/23/2019 |
| Receipt Date: | 9/9/2019 |
| Manifest Number: | 020785968JJK |
| Generator EPA ID: | CAL000439621 |
| Name: | SPRINTER OF SACRAMENTO |
| Address: | 2634 JUNIPER LN |
| Address 2: | Not reported |
| City,State,Zip: | SACRAMENTO 95825-1940 |
| Telephone: | 916-371-5747 |
| Contact: | Not reported |
| Contact Telephone: | 916-418-2568 |
| Contact Email: | Not reported |
| Transporter 1 EPA ID: | CAD044003556 |
| Transporter Name: | Not reported |
| Transporter 1 Emergency Number: | Not reported |
| Transporter 2 EPA ID: | CAR000245050 |
| Transporter Name 2: | Not reported |
| Transporter 2 Emergency Number: | Not reported |
| TSDF EPA ID: | CAD008252405 |
| TSDF Name: | PACIFIC RESOURCE RECOVERY SERVICES INC |
| TSDF Address 1: | 3150 EAST PICO BLVD |
| TSDF Address 2: | Not reported |

**SPRINTER OF SACRAMENTO (Continued)** **S124440216**

TSDF City,State,Zip: LOS ANGELES 90023-0000
TSDF Telephone: Not reported
TSDFA EPA ID: Not reported
Waste Code Description: - Not reported
RCRA Code: Not reported
Meth Code: - Not reported
Quantity Tons: Not reported
Waste Quantity: Not reported
Quantity Unit: Not reported

Federal:
Year: 2019
EM Manifest ID: 742822
Generator EPA ID: CAL000439621
Shipment Date: 2019-08-23
Manifest Number: 020785968JJK
Line Number: 1
Method Code: H061
Quantity Tons: 0.09900
Quantity Waste: 30.000000
Quantity Unit: G
Number of Containers: 1
Type of Container: Metal drums, barrels, kegs
Quantity Type: Gallons
Federal Code: D001

Year: 2019
EM Manifest ID: 742822
Generator EPA ID: CAL000439621
Shipment Date: 2019-08-23
Manifest Number: 020785968JJK
Line Number: 1
Method Code: H061
Quantity Tons: 0.09900
Quantity Waste: 30.000000
Quantity Unit: G
Number of Containers: 1
Type of Container: Metal drums, barrels, kegs
Quantity Type: Gallons
Federal Code: D018

State:
Year: 2019
EM Manifest ID: 742822
Generator EPA ID: CAL000439621
Shipment Date: 2019-08-23
Manifest Number: 020785968JJK
Line Number: 1
Method Code: H061
Quantity Tons: 0.09900
Quantity Waste: 30.000000
Quantity Unit: G
Number of Containers: 1
Type of Container: Metal drums, barrels, kegs
Quantity Type: Gallons
State Code: 331

**SPRINTER OF SACRAMENTO (Continued)** **S124440216**

| | |
|---|---|
| Year: | 2019 |
| EM Manifest ID: | 06e8909d-9dec-450b-863b-13c0f7f31911 |
| Shipment Date: | 6/28/2019 |
| Shipment Date: | 6/28/2019 |
| Receipt Date: | 7/15/2019 |
| Manifest Number: | 019177904JJK |
| Generator EPA ID: | CAL000439621 |
| Name: | SPRINTER OF SACRAMENTO |
| Address: | 2634 JUNIPER LN |
| Address 2: | Not reported |
| City,State,Zip: | SACRAMENTO 95825-1940 |
| Telephone: | 916-371-5747 |
| Contact: | Not reported |
| Contact Telephone: | 916-418-2568 |
| Contact Email: | Not reported |
| Transporter 1 EPA ID: | CAD044003556 |
| Transporter Name: | Not reported |
| Transporter 1 Emergency Number: | Not reported |
| Transporter 2 EPA ID: | CAR000245050 |
| Transporter Name 2: | Not reported |
| Transporter 2 Emergency Number: | Not reported |
| TSDF EPA ID: | CAD008252405 |
| TSDF Name: | PACIFIC RESOURCE RECOVERY SERVICES INC |
| TSDF Address 1: | 3150 EAST PICO BLVD |
| TSDF Address 2: | Not reported |
| TSDF City,State,Zip: | LOS ANGELES 90023-0000 |
| TSDF Telephone: | Not reported |
| TSDFA EPA ID: | Not reported |
| Waste Code Description: | - Not reported |
| RCRA Code: | Not reported |
| Meth Code: | - Not reported |
| Quantity Tons: | Not reported |
| Waste Quantity: | Not reported |
| Quantity Unit: | Not reported |

Federal:

| | |
|---|---|
| Year: | 2019 |
| EM Manifest ID: | 06e8909d-9dec-450b-863b-13c0f7f31911 |
| Generator EPA ID: | CAL000439621 |
| Shipment Date: | 2019-06-28 |
| Manifest Number: | 019177904JJK |
| Line Number: | 1 |
| Method Code: | H061 |
| Quantity Tons: | 0.29700 |
| Quantity Waste: | 90.000000 |
| Quantity Unit: | G |
| Number of Containers: | 3 |
| Type of Container: | Metal drums, barrels, kegs |
| Quantity Type: | Gallons |
| Federal Code: | D001 |

| | |
|---|---|
| Year: | 2019 |
| EM Manifest ID: | 06e8909d-9dec-450b-863b-13c0f7f31911 |
| Generator EPA ID: | CAL000439621 |
| Shipment Date: | 2019-06-28 |
| Manifest Number: | 019177904JJK |
| Line Number: | 1 |
| Method Code: | H061 |

**SPRINTER OF SACRAMENTO (Continued)** **S124440216**

| | |
|---|---|
| Quantity Tons: | 0.29700 |
| Quantity Waste: | 90.000000 |
| Quantity Unit: | G |
| Number of Containers: | 3 |
| Type of Container: | Metal drums, barrels, kegs |
| Quantity Type: | Gallons |
| Federal Code: | D018 |

State:

| | |
|---|---|
| Year: | 2019 |
| EM Manifest ID: | 06e8909d-9dec-450b-863b-13c0f7f31911 |
| Generator EPA ID: | CAL000439621 |
| Shipment Date: | 2019-06-28 |
| Manifest Number: | 019177904JJK |
| Line Number: | 1 |
| Method Code: | H061 |
| Quantity Tons: | 0.29700 |
| Quantity Waste: | 90.000000 |
| Quantity Unit: | G |
| Number of Containers: | 3 |
| Type of Container: | Metal drums, barrels, kegs |
| Quantity Type: | Gallons |
| State Code: | 331 |

| | |
|---|---|
| Year: | 2019 |
| EM Manifest ID: | 22536 |
| Shipment Date: | 3/26/2019 |
| Shipment Date: | 3/26/2019 |
| Receipt Date: | 4/9/2019 |
| Manifest Number: | 020390505JJK |
| Generator EPA ID: | CAL000439621 |
| Name: | SPRINTER OF SACRAMENTO |
| Address: | 2634 JUNIPER LN |
| Address 2: | Not reported |
| City,State,Zip: | SACRAMENTO 95825-1940 |
| Telephone: | 915-371-5747 |
| Contact: | Not reported |
| Contact Telephone: | 916-418-2568 |
| Contact Email: | Not reported |
| Transporter 1 EPA ID: | CAD044003556 |
| Transporter Name: | Not reported |
| Transporter 1 Emergency Number: | Not reported |
| Transporter 2 EPA ID: | CAR000245050 |
| Transporter Name 2: | Not reported |
| Transporter 2 Emergency Number: | Not reported |
| TSDF EPA ID: | CAD008252405 |
| TSDF Name: | PACIFIC RESOURCE RECOVERY SERVICES INC |
| TSDF Address 1: | 3150 EAST PICO BLVD |
| TSDF Address 2: | Not reported |
| TSDF City,State,Zip: | LOS ANGELES 90023-0000 |
| TSDF Telephone: | Not reported |
| TSDFA EPA ID: | Not reported |
| Waste Code Description: | - Not reported |
| RCRA Code: | Not reported |
| Meth Code: | - Not reported |
| Quantity Tons: | Not reported |

**SPRINTER OF SACRAMENTO (Continued)** **S124440216**

Waste Quantity: Not reported
Quantity Unit: Not reported

Federal:
Year: 2019
EM Manifest ID: 22536
Generator EPA ID: CAL000439621
Shipment Date: 2019-03-26
Manifest Number: 020390505JJK
Line Number: 1
Method Code: H061
Quantity Tons: 0.09900
Quantity Waste: 30.000000
Quantity Unit: G
Number of Containers: 1
Type of Container: Metal drums, barrels, kegs
Quantity Type: Gallons
Federal Code: D001

Year: 2019
EM Manifest ID: 22536
Generator EPA ID: CAL000439621
Shipment Date: 2019-03-26
Manifest Number: 020390505JJK
Line Number: 1
Method Code: H061
Quantity Tons: 0.09900
Quantity Waste: 30.000000
Quantity Unit: G
Number of Containers: 1
Type of Container: Metal drums, barrels, kegs
Quantity Type: Gallons
Federal Code: D018

State:
Year: 2019
EM Manifest ID: 22536
Generator EPA ID: CAL000439621
Shipment Date: 2019-03-26
Manifest Number: 020390505JJK
Line Number: 1
Method Code: H061
Quantity Tons: 0.09900
Quantity Waste: 30.000000
Quantity Unit: G
Number of Containers: 1
Type of Container: Metal drums, barrels, kegs
Quantity Type: Gallons
State Code: 331

Year: 2019
EM Manifest ID: 25523
Shipment Date: 10/18/2018
Shipment Date: 10/18/2018
Receipt Date: 11/6/2018
Manifest Number: 019172780JJK

**SPRINTER OF SACRAMENTO (Continued)** **S124440216**

| | |
|---|---|
| Generator EPA ID: | CAL000439621 |
| Name: | SPRINTER OF SACRAMENTO |
| Address: | 2634 JUNIPER LN |
| Address 2: | Not reported |
| City,State,Zip: | SACRAMENTO 95825-1940 |
| Telephone: | 916-371-5747 |
| Contact: | Not reported |
| Contact Telephone: | 916-418-2568 |
| Contact Email: | Not reported |
| Transporter 1 EPA ID: | CAD044003556 |
| Transporter Name: | Not reported |
| Transporter 1 Emergency Number: | Not reported |
| Transporter 2 EPA ID: | CAR000245050 |
| Transporter Name 2: | Not reported |
| Transporter 2 Emergency Number: | Not reported |
| TSDF EPA ID: | CAD008252405 |
| TSDF Name: | PACIFIC RESOURCE RECOVERY |
| TSDF Address 1: | 3150 EAST PICO BLVD |
| TSDF Address 2: | Not reported |
| TSDF City,State,Zip: | LOS ANGELES 90023 |
| TSDF Telephone: | Not reported |
| TSDFA EPA ID: | Not reported |
| Waste Code Description: | - Not reported |
| RCRA Code: | Not reported |
| Meth Code: | - Not reported |
| Quantity Tons: | Not reported |
| Waste Quantity: | Not reported |
| Quantity Unit: | Not reported |

Federal:

| | |
|---|---|
| Year: | 2019 |
| EM Manifest ID: | 25523 |
| Generator EPA ID: | CAL000439621 |
| Shipment Date: | 2018-10-18 |
| Manifest Number: | 019172780JJK |
| Line Number: | 1 |
| Method Code: | H061 |
| Quantity Tons: | 0.26400 |
| Quantity Waste: | 80.000000 |
| Quantity Unit: | G |
| Number of Containers: | 2 |
| Type of Container: | Metal drums, barrels, kegs |
| Quantity Type: | Gallons |
| Federal Code: | D001 |

| | |
|---|---|
| Year: | 2019 |
| EM Manifest ID: | 25523 |
| Generator EPA ID: | CAL000439621 |
| Shipment Date: | 2018-10-18 |
| Manifest Number: | 019172780JJK |
| Line Number: | 1 |
| Method Code: | H061 |
| Quantity Tons: | 0.26400 |
| Quantity Waste: | 80.000000 |
| Quantity Unit: | G |
| Number of Containers: | 2 |
| Type of Container: | Metal drums, barrels, kegs |
| Quantity Type: | Gallons |

**SPRINTER OF SACRAMENTO (Continued)** **S124440216**

Federal Code: D018

State:

| | |
|---|---|
| Year: | 2019 |
| EM Manifest ID: | 25523 |
| Generator EPA ID: | CAL000439621 |
| Shipment Date: | 2018-10-18 |
| Manifest Number: | 019172780JJK |
| Line Number: | 1 |
| Method Code: | H061 |
| Quantity Tons: | 0.26400 |
| Quantity Waste: | 80.000000 |
| Quantity Unit: | G |
| Number of Containers: | 2 |
| Type of Container: | Metal drums, barrels, kegs |
| Quantity Type: | Gallons |
| State Code: | 331 |

| | |
|---|---|
| Year: | 2019 |
| EM Manifest ID: | 25523 |
| Generator EPA ID: | CAL000439621 |
| Shipment Date: | 2018-10-18 |
| Manifest Number: | 019172780JJK |
| Line Number: | 2 |
| Method Code: | H061 |
| Quantity Tons: | 0.18150 |
| Quantity Waste: | 55.000000 |
| Quantity Unit: | G |
| Number of Containers: | 1 |
| Type of Container: | Fiberboard or plastic drums, barrels, kegs |
| Quantity Type: | Gallons |
| State Code: | 331 |

| | |
|---|---|
| Year: | 2019 |
| EM Manifest ID: | 806052 |
| Shipment Date: | 10/14/2019 |
| Shipment Date: | 10/14/2019 |
| Receipt Date: | 10/25/2019 |
| Manifest Number: | 020785359JJK |
| Generator EPA ID: | CAL000439621 |
| Name: | SPRINTER OF SACRAMENTO |
| Address: | 2634 JUNIPER LN |
| Address 2: | Not reported |
| City,State,Zip: | SACRAMENTO 95825-1940 |
| Telephone: | 916-371-5747 |
| Contact: | Not reported |
| Contact Telephone: | 916-418-2568 |
| Contact Email: | Not reported |
| Transporter 1 EPA ID: | CAD044003556 |
| Transporter Name: | Not reported |
| Transporter 1 Emergency Number: | Not reported |
| Transporter 2 EPA ID: | CAR000245050 |
| Transporter Name 2: | Not reported |
| Transporter 2 Emergency Number: | Not reported |
| TSDF EPA ID: | CAD008252405 |
| TSDF Name: | PACIFIC RESOURCE RECOVERY SERVICES INC |

**SPRINTER OF SACRAMENTO (Continued)** **S124440216**

| | |
|---|---|
| TSDF Address 1: | 3150 EAST PICO BLVD |
| TSDF Address 2: | Not reported |
| TSDF City,State,Zip: | LOS ANGELES 90023-0000 |
| TSDF Telephone: | Not reported |
| TSDFA EPA ID: | Not reported |
| Waste Code Description: | - Not reported |
| RCRA Code: | Not reported |
| Meth Code: | - Not reported |
| Quantity Tons: | Not reported |
| Waste Quantity: | Not reported |
| Quantity Unit: | Not reported |

Federal:

| | |
|---|---|
| Year: | 2019 |
| EM Manifest ID: | 806052 |
| Generator EPA ID: | CAL000439621 |
| Shipment Date: | 2019-10-14 |
| Manifest Number: | 020785359JJK |
| Line Number: | 1 |
| Method Code: | H061 |
| Quantity Tons: | 0.33000 |
| Quantity Waste: | 100.000000 |
| Quantity Unit: | G |
| Number of Containers: | 3 |
| Type of Container: | Metal drums, barrels, kegs |
| Quantity Type: | Gallons |
| Federal Code: | D001 |

| | |
|---|---|
| Year: | 2019 |
| EM Manifest ID: | 806052 |
| Generator EPA ID: | CAL000439621 |
| Shipment Date: | 2019-10-14 |
| Manifest Number: | 020785359JJK |
| Line Number: | 1 |
| Method Code: | H061 |
| Quantity Tons: | 0.33000 |
| Quantity Waste: | 100.000000 |
| Quantity Unit: | G |
| Number of Containers: | 3 |
| Type of Container: | Metal drums, barrels, kegs |
| Quantity Type: | Gallons |
| Federal Code: | D018 |

State:

| | |
|---|---|
| Year: | 2019 |
| EM Manifest ID: | 806052 |
| Generator EPA ID: | CAL000439621 |
| Shipment Date: | 2019-10-14 |
| Manifest Number: | 020785359JJK |
| Line Number: | 1 |
| Method Code: | H061 |
| Quantity Tons: | 0.33000 |
| Quantity Waste: | 100.000000 |
| Quantity Unit: | G |
| Number of Containers: | 3 |
| Type of Container: | Metal drums, barrels, kegs |
| Quantity Type: | Gallons |

**SPRINTER OF SACRAMENTO (Continued)** **S124440216**

State Code: 331

Sacramento Co. ML:

| | |
|---|---|
| Name: | SPRINTER OF SACRAMENTO |
| Address: | 2634 JUNIPER LN |
| City,State,Zip: | SACRAMENTO, CA 95825 |
| Facility Id: | Not reported |
| Facility Status: | Not reported |
| FD: | Not reported |
| Billing Codes BP: | A |
| Billing Codes UST: | Not reported |
| WG Bill Code: | A |
| Target Property Bill Cod: | Not reported |
| Food Bill Code: | Not reported |
| CUPA Permit Date: | Not reported |
| HAZMAT Permit Date: | Not reported |
| HAZMAT Inspection Date: | Not reported |
| Hazmat Date BP Received: | Not reported |
| UST Permit Dt: | Not reported |
| UST Inspection Date: | Not reported |
| UST Tank Test Date: | Not reported |
| Number of Tanks: | Not reported |
| UST Tank Test Date: | Not reported |
| SIC Code: | Not reported |
| Tier Permitting: | Not reported |
| AST Bill Code: | Not reported |
| CALARP Bill Code: | Not reported |

CERS:

| | |
|---|---|
| Name: | SPRINTER OF SACRAMENTO |
| Address: | 2634 JUNIPER LN |
| City,State,Zip: | SACRAMENTO, CA 95825 |
| Site ID: | 547322 |
| CERS ID: | 10219708 |
| CERS Description: | Chemical Storage Facilities |

Violations:

| | |
|---|---|
| Site ID: | 547322 |
| Site Name: | Sprinter of Sacramento |
| Violation Date: | 10-18-2019 |
| Citation: | HSC 6.95 Multiple - California Health and Safety Code, Chapter 6.95, Section(s) Multiple |
| Violation Description: | Business Plan Program - Operations/Maintenance - General |
| Violation Notes: | Returned to compliance on 11/05/2019. OBSERVATION: Several empty 55 gallon containers of diesel exhaust fluid were observed in the shop without labels. CORRECTIVE ACTION: Submit photos/documentation to this department demonstrating that the empty containers listed above have been marked with the date they were emptied and are being returned to the vendor or recycled within one year of being emptied. |
| Violation Division: | Sacramento County Env Management Department |
| Violation Program: | HMRRP |
| Violation Source: | CERS, |

| | |
|---|---|
| Site ID: | 547322 |
| Site Name: | Sprinter of Sacramento |
| Violation Date: | 10-18-2019 |

**SPRINTER OF SACRAMENTO (Continued)** **S124440216**

| | |
|---|---|
| Citation: | 22 CCR 12 66262.34(f) - California Code of Regulations, Title 22, Chapter 12, Section(s) 66262.34(f) |
| Violation Description: | Failure to properly label hazardous waste accumulation containers and portable tanks with the following requirements: "Hazardous Waste", name and address of the generator, physical and chemical characteristics of the Hazardous Waste, and starting accumulation date. |
| Violation Notes: | Returned to compliance on 11/05/2019. OBSERVATION: The labels on two 55 gallon containers of waste absorbent located in the shop were observed without accumulation start dates. CORRECTIVE ACTION: Submit photos to this department demonstrating that the containers listed above have been properly labeled. |
| Violation Division: | Sacramento County Env Management Department |
| Violation Program: | HW |
| Violation Source: | CERS, |
| | |
| Site ID: | 547322 |
| Site Name: | Sprinter of Sacramento |
| Violation Date: | 10-22-2014 |
| Citation: | HSC 6.95 Multiple - California Health and Safety Code, Chapter 6.95, Section(s) Multiple |
| Violation Description: | Business Plan Program - Administration/Documentation - General |
| Violation Notes: | Returned to compliance on 11/05/2014. OBSERVATION: The facility does not have a current permit for hazardous materials storage/handling. CORRECTIVE ACTION: Immediately pay all permit fees to this department to obtain a new or renewed hazardous materials storage permit and maintain that permit as active as long as the facility is in operation and continues to store/handle hazardous materials. |
| Violation Division: | Sacramento County Env Management Department |
| Violation Program: | HMRRP |
| Violation Source: | CERS, |
| | |
| Site ID: | 547322 |
| Site Name: | Sprinter of Sacramento |
| Violation Date: | 10-18-2019 |
| Citation: | HSC 6.95 Multiple - California Health and Safety Code, Chapter 6.95, Section(s) Multiple |
| Violation Description: | Business Plan Program - Administration/Documentation - General |
| Violation Notes: | Returned to compliance on 10/26/2019. OBSERVATION: The facility does not have a current permit for hazardous materials storage/handling. An invoice from this department dated 9/17/2019 has not been paid. CORRECTIVE ACTION: Immediately pay all permit fees to this department to obtain a new or renewed hazardous materials storage permit and maintain that permit as active as long as the facility is in operation and continues to store/handle hazardous materials. |
| Violation Division: | Sacramento County Env Management Department |
| Violation Program: | HMRRP |
| Violation Source: | CERS, |
| | |
| Site ID: | 547322 |
| Site Name: | Sprinter of Sacramento |
| Violation Date: | 10-18-2019 |
| Citation: | 22 CCR 12 66262.34(f) - California Code of Regulations, Title 22, Chapter 12, Section(s) 66262.34(f) |
| Violation Description: | Failure to label stationary hazardous waste tanks as "hazardous waste" and mark with an accumulation start date. |
| Violation Notes: | Returned to compliance on 11/05/2019. OBSERVATION: The label on the |

**SPRINTER OF SACRAMENTO (Continued)** **S124440216**

| | |
|---|---|
| | used antifreeze tank located in the shop was observed with an illegible accumulation start date. CORRECTIVE ACTION: Submit photos to this department demonstrating that the tank listed above has been properly labeled. |
| Violation Division: | Sacramento County Env Management Department |
| Violation Program: | HW |
| Violation Source: | CERS, |
| | |
| Site ID: | 547322 |
| Site Name: | Sprinter of Sacramento |
| Violation Date: | 10-18-2019 |
| Citation: | Un-Specified |
| Violation Description: | Hazardous Waste Generator Program - Administration/Documentation - General Local Ordinance |
| Violation Notes: | Returned to compliance on 10/26/2019. OBSERVATION: The generator does not have a current hazardous waste generator permit from this department. An invoice from this department dated 9/17/2019 has not been paid. CORRECTIVE ACTION: Immediately pay all permit fees to obtain a new or renewed hazardous waste generator permit and maintain that permit as active as long as the facility is in operation and continues to generate hazardous waste. |
| Violation Division: | Sacramento County Env Management Department |
| Violation Program: | HW |
| Violation Source: | CERS, |
| | |
| Site ID: | 547322 |
| Site Name: | Sprinter of Sacramento |
| Violation Date: | 10-22-2014 |
| Citation: | 40 CFR 1 265.31 - U.S. Code of Federal Regulations, Title 40, Chapter 1, Section(s) 265.31 |
| Violation Description: | Failure to maintain and operate the facility to minimize the possibility of a fire, explosion, or any unplanned sudden or non-sudden release of hazardous waste or hazardous waste constituents to the air, soil, or surface water which could threaten human health or the environment.. |
| Violation Notes: | Returned to compliance on 11/05/2014. OBSERVATION: Observed oil accumulation in the secondary containment unit of the used oil located in the hazardous waste storage area in the back of the shop. CORRECTIVE ACTION: Submit photos/documentation to this department demonstrating the spill has been properly removed and managed. |
| Violation Division: | Sacramento County Env Management Department |
| Violation Program: | HW |
| Violation Source: | CERS, |
| | |
| Site ID: | 547322 |
| Site Name: | Sprinter of Sacramento |
| Violation Date: | 10-18-2019 |
| Citation: | HSC 6.5 25250.22 - California Health and Safety Code, Chapter 6.5, Section(s) 25250.22 |
| Violation Description: | Failure to properly manage used oil and/or fuel filters in accordance with the requirements. |
| Violation Notes: | Returned to compliance on 11/05/2019. OBSERVATION: The label on a 55 gallon container of drained used oil/fuel filters was observed without an accumulation start date. CORRECTIVE ACTION: Submit photos/documentation to this department demonstrating that the label on the used oil and fuel filters container is properly labeled. |
| Violation Division: | Sacramento County Env Management Department |

**SPRINTER OF SACRAMENTO (Continued)** **S124440216**

Violation Program: HW
Violation Source: CERS,

Site ID: 547322
Site Name: Sprinter of Sacramento
Violation Date: 10-22-2014
Citation: 22 CCR 12 66262.34(f) - California Code of Regulations, Title 22, Chapter 12, Section(s) 66262.34(f)
Violation Description: Failure to properly label hazardous waste accumulation containers with the following requirements: "Hazardous Waste", name and address of the generator, physical and chemical characteristics of the Hazardous Waste, and starting accumulation date.
Violation Notes: Returned to compliance on 11/05/2014. OBSERVATION: Observed one 5 gallon plastic bucket of used oil located behind the aqueous parts washer in the shop without a hazardous waste label. Observed bottom portion of brake shavings located under the brake lathe machine located in the shop without a label. CORRECTIVE ACTION: Submit a photo to this department demonstrating that the container listed above has been properly labeled. OBSERVATION: Observed one 55 gallon steel drum of brake shavings and one 55 gallon drum of hot oil located in the hazardous waste storage area in the back of the shop without the following information on the label: start accumulation date, generator name and address, physical contents, and hazards. Observed three 55 gallon containers of used oil located in the hazardous waste storage area in the back of the shop missing the following information: incorrect start accumulation dates. CORRECTIVE ACTION: Submit photos to this department demonstrating that the containers listed above have [Truncated]
Violation Division: Sacramento County Env Management Department
Violation Program: HW
Violation Source: CERS,

Site ID: 547322
Site Name: Sprinter of Sacramento
Violation Date: 10-22-2014
Citation: HSC 6.95 25508(a)(1) - California Health and Safety Code, Chapter 6.95, Section(s) 25508(a)(1)
Violation Description: Failure to complete and electronically submit hazardous material inventory information for all reportable hazardous materials on site at or above reportable quantities.
Violation Notes: Returned to compliance on 04/01/2015. OBSERVATION: The facility has not submitted the Hazardous Materials Inventory Chemical Description page for used oil filters and brake shavings to this department. CORRECTIVE ACTION: Complete and submit the Hazardous Materials Inventory Chemical Description page for all materials listed above electronically in this department's e-Reporting Portal or in the California Environmental Reporting System.
Violation Division: Sacramento County Env Management Department
Violation Program: HMRRP
Violation Source: CERS,

Site ID: 547322
Site Name: Sprinter of Sacramento
Violation Date: 10-18-2019
Citation: 22 CCR 12 66262.40(a) - California Code of Regulations, Title 22, Chapter 12, Section(s) 66262.40(a)
Violation Description: Failure to keep a copy of each properly signed manifest for at least

**SPRINTER OF SACRAMENTO (Continued)** **S124440216**

| | |
|---|---|
| | three years from the date the waste was accepted by the initial transporter. The manifest signed at the time the waste was accepted for transport shall be kept until receiving a signed copy from the designated facility which received the waste. |
| Violation Notes: | Returned to compliance on 10/30/2019. OBSERVATION: Uniform Hazardous Waste Manifests for used antifreeze were not available at the time of inspection. CORRECTIVE ACTION: Locate a copy of all Uniform Hazardous Waste Manifests for used antifreeze dating back to the opening of this facility and submit copies to this department. |
| Violation Division: | Sacramento County Env Management Department |
| Violation Program: | HW |
| Violation Source: | CERS, |
| | |
| Site ID: | 547322 |
| Site Name: | Sprinter of Sacramento |
| Violation Date: | 10-22-2014 |
| Citation: | HSC 6.5 Multiple Sections - California Health and Safety Code, Chapter 6.5, Section(s) Multiple Sections |
| Violation Description: | Haz Waste Generator Program - Operations/Maintenance - General |
| Violation Notes: | Returned to compliance on 11/05/2014. OBSERVATION: Observed one 55 gallon steel drum of brake shavings located in the hazardous waste storage area in the back of the shop without a start accumulation date and a manifest/receipt demonstrating disposal within the past year was not available. CORRECTIVE ACTION: Dispose of brake shavings and submit a copy of the manifest/receipt to this department. |
| Violation Division: | Sacramento County Env Management Department |
| Violation Program: | HW |
| Violation Source: | CERS, |
| | |
| Site ID: | 547322 |
| Site Name: | Sprinter of Sacramento |
| Violation Date: | 10-22-2014 |
| Citation: | HSC 6.95 25505(a)(4) - California Health and Safety Code, Chapter 6.95, Section(s) 25505(a)(4) |
| Violation Description: | Failure to provide initial and annual training to all employees in safety procedures in the event of a release or threatened release of a hazardous material or failure to document and maintain training records for a minimum of three years. |
| Violation Notes: | Returned to compliance on 11/05/2014. OBSERVATION: Annual training documentation for all applicable employees has not bee conducted since October of 2011. CORRECTIVE ACTION: Submit documentation to this department demonstrating that employees have received training on safe handling of hazardous materials and the Emergency Response Plan. |
| Violation Division: | Sacramento County Env Management Department |
| Violation Program: | HMRRP |
| Violation Source: | CERS, |
| | |
| Site ID: | 547322 |
| Site Name: | Sprinter of Sacramento |
| Violation Date: | 10-22-2014 |
| Citation: | 40 CFR 1 265.173 - U.S. Code of Federal Regulations, Title 40, Chapter 1, Section(s) 265.173 |
| Violation Description: | Failure to properly close hazardous waste containers when not in active use. |
| Violation Notes: | Returned to compliance on 11/05/2014. OBSERVATION: Observed bottom portion of brake shavings located under the brake lathe machine located in the shop open. Observed one 5 gallon plastic container os |

**SPRINTER OF SACRAMENTO (Continued)** **S124440216**

used oil located next to the aqueous parts washer located in the shop open. CORRECTIVE ACTION: Submit photos to this department demonstrating that the containers listed above have been properly closed.

Violation Division: Sacramento County Env Management Department
Violation Program: HW
Violation Source: CERS,

Site ID: 547322
Site Name: Sprinter of Sacramento
Violation Date: 10-22-2014
Citation: HSC 6.11 25404.1 - California Health and Safety Code, Chapter 6.11, Section(s) 25404.1
Violation Description: Failure to obtain and/or maintain an active hazardous waste generator permit.
Violation Notes: Returned to compliance on 11/05/2014. OBSERVATION: The generator has not obtained a hazardous waste generator permit from this department. CORRECTIVE ACTION: Immediately pay all permit fees to obtain a new or renewed hazardous waste generator permit and maintain that permit as active as long as the facility is in operation and continues to generate hazardous waste.
Violation Division: Sacramento County Env Management Department
Violation Program: HW
Violation Source: CERS,

Evaluation:
Eval General Type: Compliance Evaluation Inspection
Eval Date: 10-18-2019
Violations Found: Yes
Eval Type: Routine done by local agency
Eval Notes: Not reported
Eval Division: Sacramento County Env Management Department
Eval Program: HW
Eval Source: CERS,

Eval General Type: Compliance Evaluation Inspection
Eval Date: 10-18-2019
Violations Found: Yes
Eval Type: Routine done by local agency
Eval Notes: OBSERVATION: The facility has an aggregate aboveground petroleum storage (e.g. motor oils, used oils, transmission fluid) that is approaching 1,320 gallons. I calculated a total of 1,305 gallons of all petroleum stored in containers or tanks that are 55 gallons or greater at the time of inspection. CORRECTIVE ACTION: Calculate the facility inventory of petroleum storage. Submit a statement to this department within 30 days of this inspection report demonstrating the facility petroleum storage has been evaluated. A facility that has aboveground petroleum storage of 1,320 gallons or greater is required to: 1) Prepare and implement a Spill Prevention, Control, and Countermeasures (SPCC) plan; 2) Declare that the facility is regulated under the Aboveground Petroleum Storage Act (APSA) on the hazardous materials business plan in CERS; 3) Pay applicable fees
Eval Division: Sacramento County Env Management Department
Eval Program: HMRRP
Eval Source: CERS,

Eval General Type: Compliance Evaluation Inspection

**SPRINTER OF SACRAMENTO (Continued)** **S124440216**

Eval Date: 10-22-2014
Violations Found: Yes
Eval Type: Routine done by local agency
Eval Notes: Not reported
Eval Division: Sacramento County Env Management Department
Eval Program: HMRRP
Eval Source: CERS,

Eval General Type: Compliance Evaluation Inspection
Eval Date: 10-22-2014
Violations Found: Yes
Eval Type: Routine done by local agency
Eval Notes: Not reported
Eval Division: Sacramento County Env Management Department
Eval Program: HW
Eval Source: CERS,

Enforcement Action:
Site ID: 547322
Site Name: Sprinter of Sacramento
Site Address: 2634 JUNIPER LN
Site City: SACRAMENTO
Site Zip: 95825
Enf Action Date: 03-19-2015
Enf Action Type: Notice of Violation (Unified Program)
Enf Action Description: Notice of Violation Issued by the Inspector at the Time of Inspection
Enf Action Notes: Not reported
Enf Action Division: Sacramento County Env Management Department
Enf Action Program: HMRRP
Enf Action Source: CERS,

Site ID: 547322
Site Name: Sprinter of Sacramento
Site Address: 2634 JUNIPER LN
Site City: SACRAMENTO
Site Zip: 95825
Enf Action Date: 10-22-2014
Enf Action Type: Notice of Violation (Unified Program)
Enf Action Description: Notice of Violation Issued by the Inspector at the Time of Inspection
Enf Action Notes: Not reported
Enf Action Division: Sacramento County Env Management Department
Enf Action Program: HW
Enf Action Source: CERS,

Coordinates:
Site ID: 547322
Facility Name: Sprinter of Sacramento
Env Int Type Code: HMBP
Program ID: 10219708
Coord Name: Not reported
Ref Point Type Desc: Center of a facility or station.,
Latitude: 38.600820
Longitude: -121.399780

Affiliation:
Affiliation Type Desc: CUPA District

**SPRINTER OF SACRAMENTO (Continued)** **S124440216**

| | |
|---|---|
| Entity Name: | Sacramento County Environmental Management Departm |
| Entity Title: | Not reported |
| Affiliation Address: | 11080 WHITE ROCK ROAD, STE. 200 |
| Affiliation City: | RANCHO CORDOVA |
| Affiliation State: | CA |
| Affiliation Country: | Not reported |
| Affiliation Zip: | 95670 |
| Affiliation Phone: | (916) 875-8550, |
| | |
| Affiliation Type Desc: | Environmental Contact |
| Entity Name: | CHRIS ROTH |
| Entity Title: | Not reported |
| Affiliation Address: | 2634 Juniper Ln |
| Affiliation City: | Sacramento |
| Affiliation State: | CA |
| Affiliation Country: | Not reported |
| Affiliation Zip: | 95825 |
| Affiliation Phone: | , |
| | |
| Affiliation Type Desc: | Operator |
| Entity Name: | Envision SAC MB AUTO, LLC (Mitch Robbins) |
| Entity Title: | Not reported |
| Affiliation Address: | Not reported |
| Affiliation City: | Not reported |
| Affiliation State: | Not reported |
| Affiliation Country: | Not reported |
| Affiliation Zip: | Not reported |
| Affiliation Phone: | (916) 924-8000, |
| | |
| Affiliation Type Desc: | Facility Mailing Address |
| Entity Name: | Mailing Address |
| Entity Title: | Not reported |
| Affiliation Address: | 1810 Howe Ave |
| Affiliation City: | Sacramento |
| Affiliation State: | CA |
| Affiliation Country: | Not reported |
| Affiliation Zip: | 95825 |
| Affiliation Phone: | , |
| | |
| Affiliation Type Desc: | Legal Owner |
| Entity Name: | Envision SAC MB AUTO, LLC |
| Entity Title: | Not reported |
| Affiliation Address: | 1810 Howe Ave |
| Affiliation City: | Sacramento |
| Affiliation State: | CA |
| Affiliation Country: | United States |
| Affiliation Zip: | 95825 |
| Affiliation Phone: | (916) 924-8000, |
| | |
| Affiliation Type Desc: | Document Preparer |
| Entity Name: | Chris Mamoulelis, Celly Services, Inc |
| Entity Title: | Not reported |
| Affiliation Address: | Not reported |
| Affiliation City: | Not reported |
| Affiliation State: | Not reported |
| Affiliation Country: | Not reported |
| Affiliation Zip: | Not reported |

**SPRINTER OF SACRAMENTO (Continued)** **S124440216**

Affiliation Phone: ,

Affiliation Type Desc: Identification Signer
Entity Name: Chris Roth
Entity Title: SERVICE MANAGER
Affiliation Address: Not reported
Affiliation City: Not reported
Affiliation State: Not reported
Affiliation Country: Not reported
Affiliation Zip: Not reported
Affiliation Phone: ,

Affiliation Type Desc: Parent Corporation
Entity Name: Von Housen Mercedes
Entity Title: Not reported
Affiliation Address: Not reported
Affiliation City: Not reported
Affiliation State: Not reported
Affiliation Country: Not reported
Affiliation Zip: Not reported
Affiliation Phone: ,

---

**Q199** **ARDEN BELL DOUGLAS SERVICE** **EDR Hist Auto** **1009025149**
**ESE** **2291 ARDEN WY** **N/A**
**< 1/8** **SACRAMENTO, CA**
**0.121 mi.**
**641 ft.** **Site 5 of 5 in cluster Q**

**Relative:** EDR Hist Auto
**Lower**

**Actual:** Year: Name: Type:
**41 ft.** 1970 ARDEN BELL DOUGLAS SERVICE GASOLINE STATIONS

---

**AB200** **BRADFORD CHEVRON SERVICE** **EDR Hist Auto** **1009025622**
**East** **2659 ALTA ARDEN** **N/A**
**< 1/8** **SACRAMENTO, CA 95825**
**0.122 mi.**
**642 ft.** **Site 2 of 6 in cluster AB**

**Relative:** EDR Hist Auto
**Higher**

**Actual:** Year: Name: Type:
**46 ft.** 1982 CHEVRON GAS STATION GASOLINE STATIONS
1986 BRADFORD CHEVRON SERVICE General Automotive Repair Shops
1987 BRADFORD CHEVRON SERVICE General Automotive Repair Shops
1988 BRADFORD CHEVRON SERVICE General Automotive Repair Shops

**AB201**
**East**
**< 1/8**
**0.122 mi.**
**642 ft.**

**91323**
**2659 ALTA ARDEN**
**SACRAMENTO, CA 95825**

**Site 3 of 6 in cluster AB**

**HIST UST** **U001615678**
**N/A**

**Relative:**
**Higher**

**Actual:**
**46 ft.**

HIST UST:

| | |
|---|---|
| Name: | 91323 |
| Address: | 2659 ALTA ARDEN |
| City,State,Zip: | SACRAMENTO, CA 95825 |
| File Number: | 0001fc56 |
| URL: | |
| Region: | STATE |
| Facility ID: | 00000062030 |
| Facility Type: | Gas Station |
| Other Type: | Not reported |
| Contact Name: | ROGERS, MERLE L |
| Telephone: | 9164826633 |
| Owner Name: | CHEVRON U.S.A. INC. |
| Owner Address: | 575 MARKET |
| Owner City,St,Zip: | SAN FRANCISCO, CA 94105 |
| Total Tanks: | 0004 |
| Tank Num: | 001 |
| Container Num: | 1 |
| Year Installed: | 1971 |
| Tank Capacity: | 00010000 |
| Tank Used for: | PRODUCT |
| Type of Fuel: | Not reported |
| Container Construction Thickness: | 0000250 |
| Leak Detection: | Stock Inventor |
| Tank Num: | 002 |
| Container Num: | 2 |
| Year Installed: | 1971 |
| Tank Capacity: | 00005000 |
| Tank Used for: | PRODUCT |
| Type of Fuel: | Not reported |
| Container Construction Thickness: | 0000250 |
| Leak Detection: | Stock Inventor |
| Tank Num: | 003 |
| Container Num: | 3 |
| Year Installed: | 1971 |
| Tank Capacity: | 00010000 |
| Tank Used for: | PRODUCT |
| Type of Fuel: | Not reported |
| Container Construction Thickness: | 0000250 |
| Leak Detection: | Stock Inventor |
| Tank Num: | 004 |
| Container Num: | 4 |
| Year Installed: | 1971 |
| Tank Capacity: | 00001000 |
| Tank Used for: | WASTE |
| Type of Fuel: | Not reported |
| Container Construction Thickness: | 0000130 |
| Leak Detection: | Stock Inventor |

**91323 (Continued)** **U001615678**

Click here for Geo Tracker PDF:

---

**AB202** **CHEVRON #1323** **UST FINDER RELEASE** **1028933104**
**East** **2659 ALTA ARDEN EXPWY** **N/A**
**< 1/8** **SACRAMENTO, CA 95815**
**0.122 mi.**
**642 ft.** **Site 4 of 6 in cluster AB**

**Relative:**
**Higher**

**Actual:**
**46 ft.**

UST FINDER RELEASE:

| | |
|---|---|
| Object ID: | 50129 |
| Facility ID: | Not reported |
| Lust ID: | CAT0606700189 |
| Name: | CHEVRON #1323 |
| Address: | 2659 ALTA ARDEN EXPWY |
| City,State,Zip: | SACRAMENTO, CA 95815 |
| Address Match Type: | StreetAddress |
| Reported Date: | Not reported |
| Status: | No Further Action |
| Substance: | Not reported |
| Population within 1500ft: | 1179 |
| Domestic Wells within 1500ft: | 4 |
| Land Use: | Developed, High Intensity |
| Within SPA: | No |
| SPA PWS Facility ID: | Not reported |
| SPA Water Type: | Not reported |
| SPA Facility Type: | Not reported |
| SPA HUC12: | Not reported |
| Within WHPA: | Yes |
| WHPA PWS Facility ID: | CA3410007_17549 |
| WHPA Water Type: | GW - Ground water |
| WHPA Facility Type: | WL - Well |
| WHPA HUC12: | 180201110202 |
| Within 100yr Floodplain: | No |
| Tribe: | Not reported |
| EPA Region: | 9 |
| NFA Letter 1: | Not reported |
| NFA Letter 2: | Not reported |
| NFA Letter 3: | Not reported |
| NFA Letter 4: | Not reported |
| Closed With Residual Contaminate: | Not reported |
| Coordinate Source: | Geocode |
| X Coord: | -121.39947 |
| Y Coord: | 38.5999600000001 |
| Latitude: | 38.59996 |
| Longitude: | -121.399469999999 |

---

**AB203** **91323** **SWEEPS UST** **S101628416**
**East** **2659 ALTA ARDEN** **CA FID UST** **N/A**
**< 1/8** **SACRAMENTO, CA 95825**
**0.122 mi.**
**642 ft.** **Site 5 of 6 in cluster AB**

**Relative:**
**Higher**

**Actual:**
**46 ft.**

SWEEPS UST:

| | |
|---|---|
| Name: | CHEVRON U.S.A. INC. |
| Address: | 2659 ALTA ARDEN |
| City: | SACRAMENTO |

**91323 (Continued)** **S101628416**

| | |
|---|---|
| Status: | Active |
| Comp Number: | 62030 |
| Number: | 9 |
| Board Of Equalization: | 44-019490 |
| Referral Date: | 07-01-85 |
| Action Date: | Not reported |
| Created Date: | 02-29-88 |
| Owner Tank Id: | 1 |
| SWRCB Tank Id: | 34-000-062030-000001 |
| Tank Status: | A |
| Capacity: | 10000 |
| Active Date: | 07-01-85 |
| Tank Use: | UNKNOWN |
| STG: | P |
| Content: | Not reported |
| Number Of Tanks: | 4 |

| | |
|---|---|
| Name: | CHEVRON U.S.A. INC. |
| Address: | 2659 ALTA ARDEN |
| City: | SACRAMENTO |
| Status: | Active |
| Comp Number: | 62030 |
| Number: | 9 |
| Board Of Equalization: | 44-019490 |
| Referral Date: | 07-01-85 |
| Action Date: | Not reported |
| Created Date: | 02-29-88 |
| Owner Tank Id: | 2 |
| SWRCB Tank Id: | 34-000-062030-000002 |
| Tank Status: | A |
| Capacity: | 5000 |
| Active Date: | 07-01-85 |
| Tank Use: | UNKNOWN |
| STG: | P |
| Content: | Not reported |
| Number Of Tanks: | Not reported |

| | |
|---|---|
| Name: | CHEVRON U.S.A. INC. |
| Address: | 2659 ALTA ARDEN |
| City: | SACRAMENTO |
| Status: | Active |
| Comp Number: | 62030 |
| Number: | 9 |
| Board Of Equalization: | 44-019490 |
| Referral Date: | 07-01-85 |
| Action Date: | Not reported |
| Created Date: | 02-29-88 |
| Owner Tank Id: | 3 |
| SWRCB Tank Id: | 34-000-062030-000003 |
| Tank Status: | A |
| Capacity: | 10000 |
| Active Date: | 07-01-85 |
| Tank Use: | UNKNOWN |
| STG: | P |
| Content: | Not reported |
| Number Of Tanks: | Not reported |

**91323 (Continued)** **S101628416**

| | |
|---|---|
| Name: | CHEVRON U.S.A. INC. |
| Address: | 2659 ALTA ARDEN |
| City: | SACRAMENTO |
| Status: | Active |
| Comp Number: | 62030 |
| Number: | 9 |
| Board Of Equalization: | 44-019490 |
| Referral Date: | 07-01-85 |
| Action Date: | Not reported |
| Created Date: | 02-29-88 |
| Owner Tank Id: | 4 |
| SWRCB Tank Id: | 34-000-062030-000004 |
| Tank Status: | A |
| Capacity: | 1000 |
| Active Date: | 07-01-85 |
| Tank Use: | UNKNOWN |
| STG: | W |
| Content: | Not reported |
| Number Of Tanks: | Not reported |

CA FID UST:

| | |
|---|---|
| Facility ID: | 34000254 |
| Regulated By: | UTNKA |
| Regulated ID: | 00062030 |
| Cortese Code: | Not reported |
| SIC Code: | Not reported |
| Facility Phone: | 9164826633 |
| Mail To: | Not reported |
| Mailing Address: | 2659 ALTA ARDEN |
| Mailing Address 2: | Not reported |
| Mailing City,St,Zip: | SACRAMENTO 95825 |
| Contact: | Not reported |
| Contact Phone: | Not reported |
| DUNs Number: | Not reported |
| NPDES Number: | Not reported |
| EPA ID: | Not reported |
| Comments: | Not reported |
| Status: | Active |

---

**AB204** **CHEVRON #1323** **LUST** **S102427014**
**East** **2659 ALTA ARDEN** **Cortese** **N/A**
**< 1/8** **SACRAMENTO, CA 95815** **HIST CORTESE**
**0.122 mi.** **CERS**
**642 ft.** **Site 6 of 6 in cluster AB**

**Relative:**
**Higher**

**Actual:**
**46 ft.**

LUST:

| | |
|---|---|
| Name: | CHEVRON #1323 |
| Address: | 2659 ALTA ARDEN EXPWY |
| City,State,Zip: | SACRAMENTO, CA 95815 |
| Lead Agency: | SACRAMENTO COUNTY LOP |
| Case Type: | LUST Cleanup Site |

Geo Track:

| | |
|---|---|
| Global Id: | T0606700189 |
| Latitude: | 38.600215 |
| Longitude: | -121.399458 |
| Status: | Completed - Case Closed |

**CHEVRON #1323 (Continued)** **S102427014**

| | |
|---|---|
| Status Date: | 01/07/1999 |
| Case Worker: | Not reported |
| RB Case Number: | 340246 |
| Local Agency: | Not reported |
| File Location: | Not reported |
| Local Case Number: | Not reported |
| Potential Media Affect: | Soil |
| Potential Contaminants of Concern: | Gasoline |
| EPA Region: | 9 |
| Coordinate Source: | Google Geocode |
| Cuf Case: | NO |
| Quantity Released Gallons: | Not reported |
| Begin Date: | 02/16/1987 |
| Leak Reported Date: | 02/16/1987 |
| How Discovered: | Not reported |
| How Discovered Description: | Not reported |
| Discharge Source: | Not reported |
| Discharge Cause: | Not reported |
| Stop Method: | Not reported |
| Stop Description: | Not reported |
| No Further Action Date: | 01/07/1999 |
| CA Water Watershed Name: | Valley-American - Coon-American - Lower American (519.21) |
| Dwr Groundwater Subbasin Name: | Sacramento Valley - North American (5-021.64) |
| Disadvantaged Community: | Not reported |
| CA Enviroscreen 3 Score: | 71-75% |
| CA Enviroscreen 4 Score: | 65-70% |
| Military DOD Site: | No |
| Facility Project Subtype: | Not reported |
| RWQCB Region: | CENTRAL VALLEY RWQCB (REGION 5S) |
| Site History: | Not reported |

LUST:

| | |
|---|---|
| Global Id: | T0606700189 |
| Contact Type: | Regional Board Caseworker |
| Contact Name: | VERA FISCHER |
| Organization Name: | CENTRAL VALLEY RWQCB (REGION 5S) |
| Address: | 11020 SUN CENTER DRIVE #200 |
| City: | RANCHO CORDOVA |
| Email: | vera.fischer@waterboards.ca.gov |
| Phone Number: | Not reported |

LUST:

| | |
|---|---|
| Global Id: | T0606700189 |
| Action Type: | ENFORCEMENT |
| Date: | 01/07/1999 |
| Action: | Closure/No Further Action Letter |

| | |
|---|---|
| Global Id: | T0606700189 |
| Action Type: | Other |
| Date: | 02/16/1987 |
| Action: | Leak Reported |

| | |
|---|---|
| Global Id: | T0606700189 |
| Action Type: | RESPONSE |
| Date: | 12/29/1987 |
| Action: | Other Report / Document |

**CHEVRON #1323 (Continued)** **S102427014**

LUST:

| | |
|---|---|
| Global Id: | T0606700189 |
| Status: | Open - Case Begin Date |
| Status Date: | 02/16/1987 |
| Global Id: | T0606700189 |
| Status: | Open - Site Assessment |
| Status Date: | 12/29/1987 |
| Global Id: | T0606700189 |
| Status: | Completed - Case Closed |
| Status Date: | 01/07/1999 |

LUST REG 5:

| | |
|---|---|
| Name: | CHEVRON #1323 |
| Address: | 2659 ALTA ARDEN EXPWY |
| City: | SACRAMENTO |
| Region: | 5 |
| Status: | Case Closed |
| Case Number: | 340246 |
| Case Type: | Soil only |
| Substance: | GASOLINE |
| Staff Initials: | VJF |
| Lead Agency: | Local |
| Program: | LUST |
| MTBE Code: | N/A |

CORTESE:

| | |
|---|---|
| Name: | CHEVRON #1323 |
| Address: | 2659 ALTA ARDEN EXPWY |
| City,State,Zip: | SACRAMENTO, CA 95815 |
| Region: | CORTESE |
| Envirostor Id: | Not reported |
| Global ID: | T0606700189 |
| Site/Facility Type: | LUST CLEANUP SITE |
| Cleanup Status: | COMPLETED - CASE CLOSED |
| Status Date: | Not reported |
| Site Code: | Not reported |
| Latitude: | Not reported |
| Longitude: | Not reported |
| Owner: | Not reported |
| Enf Type: | Not reported |
| Swat R: | Not reported |
| Flag: | active |
| Order No: | Not reported |
| Waste Discharge System No: | Not reported |
| Effective Date: | Not reported |
| Region 2: | Not reported |
| WID Id: | Not reported |
| Solid Waste Id No: | Not reported |
| Waste Management Uit Name: | Not reported |
| File Name: | Active Open |

HIST CORTESE:

**CHEVRON #1323 (Continued)** **S102427014**

edr_fname: CHEVRON #1323
edr_fadd1: 2659 ALTA ARDEN
City,State,Zip: SACRAMENTO, CA 95815
Region: CORTESE
Facility County Code: 34
Reg By: LTNKA
Reg Id: 340246

CERS:
Name: CHEVRON #1323
Address: 2659 ALTA ARDEN EXPWY
City,State,Zip: SACRAMENTO, CA 95815
Site ID: 855998
CERS ID: T0606700189
CERS Description: Leaking Underground Storage Tank Cleanup Site

Affiliation:
Affiliation Type Desc: Regional Board Caseworker
Entity Name: VERA FISCHER - CENTRAL VALLEY RWQCB (REGION 5S)
Entity Title: Not reported
Affiliation Address: 11020 SUN CENTER DRIVE #200
Affiliation City: RANCHO CORDOVA
Affiliation State: CA
Affiliation Country: Not reported
Affiliation Zip: Not reported
Affiliation Phone: ,

---

**AD205** **HARBOR FREIGHT TOOLS #659** **Sacramento Co. ML** **S123291616**
**North** **1900 HOWE AVE** **N/A**
**< 1/8** **SACRAMENTO, CA 95825**
**0.123 mi.**
**648 ft.** **Site 1 of 5 in cluster AD**

**Relative:**
**Higher**

**Actual:**
**47 ft.**

Sacramento Co. ML:
Name: HARBOR FREIGHT TOOLS #659
Address: 1900 HOWE AVE
City,State,Zip: SACRAMENTO, CA 95825
Facility Id: Not reported
Facility Status: Not reported
FD: Not reported
Billing Codes BP: I
Billing Codes UST: Not reported
WG Bill Code: A
Target Property Bill Cod: Not reported
Food Bill Code: Not reported
CUPA Permit Date: Not reported
HAZMAT Permit Date: Not reported
HAZMAT Inspection Date: Not reported
Hazmat Date BP Received: Not reported
UST Permit Dt: Not reported
UST Inspection Date: Not reported
UST Tank Test Date: Not reported
Number of Tanks: Not reported
UST Tank Test Date: Not reported
SIC Code: Not reported
Tier Permitting: Not reported
AST Bill Code: Not reported

**HARBOR FREIGHT TOOLS #659 (Continued)** **S123291616**

CALARP Bill Code: Not reported

---

**AD206** **STANDARD BRANDS PAINT CO** **Sacramento Co. ML** **S123294474**
**North** **1900 HOWE AV** **N/A**
**< 1/8** **SACRAMENTO, CA 95825**
**0.123 mi.**
**648 ft.** **Site 2 of 5 in cluster AD**

**Relative:**
**Higher**

**Actual:**
**47 ft.**

Sacramento Co. ML:

| | |
|---|---|
| Name: | STANDARD BRANDS PAINT CO |
| Address: | 1900 HOWE AV |
| City,State,Zip: | SACRAMENTO, CA 95825 |
| Facility Id: | Not reported |
| Facility Status: | Inactive. Included on a listing no longer updated. |
| FD: | C |
| Billing Codes BP: | Out of Business |
| Billing Codes UST: | No Tanks |
| WG Bill Code: | Oil Changed by Outside Company-No Fee |
| Target Property Bill Cod: | 51 |
| Food Bill Code: | 51 |
| CUPA Permit Date: | Not reported |
| HAZMAT Permit Date: | 05/01/1992 |
| HAZMAT Inspection Date: | 07/22/1992 |
| Hazmat Date BP Received: | Not reported |
| UST Permit Dt: | Not reported |
| UST Inspection Date: | Not reported |
| UST Tank Test Date: | Not reported |
| Number of Tanks: | 0 |
| UST Tank Test Date: | 07/22/1992 |
| SIC Code: | 5231 |
| Tier Permitting: | Not reported |
| AST Bill Code: | Not reported |
| CALARP Bill Code: | Not reported |

---

**AD207** **HARBOR FREIGHT TOOLS USA** **RCRA-SQG** **1018273562**
**North** **1900 HOWE AVE** **FINDS** **CAR000256867**
**< 1/8** **SACRAMENTO, CA 95825** **ECHO**
**0.123 mi.** **E MANIFEST**
**648 ft.** **Site 3 of 5 in cluster AD**

**Relative:**
**Higher**

**Actual:**
**47 ft.**

RCRA Listings:

| | |
|---|---|
| Date Form Received by Agency: | 20151019 |
| Handler Name: | Harbor Freight Tools Usa |
| Handler Address: | Howe Ave |
| Handler City,State,Zip: | SACRAMENTO, CA 95825 |
| EPA ID: | CAR000256867 |
| Contact Name: | ROSANNE QUEVEDO |
| Contact Address: | AGOURA RD |
| Contact City,State,Zip: | CALABASAS, CA 91302 |
| Contact Telephone: | 818-836-5075 |
| Contact Fax: | 818-444-5876 |
| Contact Email: | RQUEVEDO@HARBORFREIGHT.COM |
| Contact Title: | ENVIRONMENTAL MANAGER |
| EPA Region: | 09 |
| Land Type: | Private |
| Federal Waste Generator Description: | Small Quantity Generator |

**HARBOR FREIGHT TOOLS USA (Continued)** **1018273562**

| | |
|---|---|
| Non-Notifier: | Not reported |
| Biennial Report Cycle: | Not reported |
| Accessibility: | Not reported |
| Active Site Indicator: | Handler Activities |
| State District Owner: | Not reported |
| State District: | Not reported |
| Mailing Address: | AGOURA RD |
| Mailing City,State,Zip: | CALABASAS, CA 91302 |
| Owner Name: | Opc Acquisition 2 Llc |
| Owner Type: | Private |
| Operator Name: | Harbor Freight Tools Usa |
| Operator Type: | Private |
| Short-Term Generator Activity: | No |
| Importer Activity: | No |
| Mixed Waste Generator: | No |
| Transporter Activity: | No |
| Transfer Facility Activity: | No |
| Recycler Activity with Storage: | No |
| Small Quantity On-Site Burner Exemption: | No |
| Smelting Melting and Refining Furnace Exemption: | No |
| Underground Injection Control: | No |
| Off-Site Waste Receipt: | No |
| Universal Waste Indicator: | No |
| Universal Waste Destination Facility: | No |
| Federal Universal Waste: | No |
| Active Site State-Reg Handler: | --- |
| Federal Facility Indicator: | Not reported |
| Hazardous Secondary Material Indicator: | N |
| Sub-Part K Indicator: | Not reported |
| 2018 GPRA Permit Baseline: | Not on the Baseline |
| 2018 GPRA Renewals Baseline: | Not on the Baseline |
| 202 GPRA Corrective Action Baseline: | No |
| Subject to Corrective Action Universe: | No |
| Non-TSDFs Where RCRA CA has Been Imposed Universe: | No |
| Corrective Action Priority Ranking: | No NCAPS ranking |
| Environmental Control Indicator: | No |
| Institutional Control Indicator: | No |
| Human Exposure Controls Indicator: | N/A |
| Groundwater Controls Indicator: | N/A |
| Significant Non-Complier Universe: | No |
| Unaddressed Significant Non-Complier Universe: | No |
| Addressed Significant Non-Complier Universe: | No |
| Significant Non-Complier With a Compliance Schedule Universe: | No |
| Financial Assurance Required: | Not reported |
| Handler Date of Last Change: | 20151230 |
| Recognized Trader-Importer: | No |
| Recognized Trader-Exporter: | No |
| Importer of Spent Lead Acid Batteries: | No |
| Exporter of Spent Lead Acid Batteries: | No |
| Recycler Activity Without Storage: | No |
| Manifest Broker: | No |
| Sub-Part P Indicator: | No |

Hazardous Waste Summary:

| | |
|---|---|
| Waste Code: | D010 |
| Waste Description: | Selenium |

**HARBOR FREIGHT TOOLS USA (Continued)** **1018273562**

Waste Code: D018
Waste Description: Benzene

Waste Code: D035
Waste Description: Methyl Ethyl Ketone

Waste Code: D039
Waste Description: Tetrachloroethylene

Handler - Owner Operator:
Owner/Operator Indicator: Owner
Owner/Operator Name: OPC ACQUISITION 2 LLC
Legal Status: Private
Date Became Current: 20150127
Date Ended Current: Not reported
Owner/Operator Address: 15303 VENTURA BLVD STE 640
Owner/Operator City,State,Zip: SHERMAN OAKS, CA 91402
Owner/Operator Telephone: 310-709-3020
Owner/Operator Telephone Ext: Not reported
Owner/Operator Fax: Not reported
Owner/Operator Email: Not reported

Owner/Operator Indicator: Operator
Owner/Operator Name: HARBOR FREIGHT TOOLS USA
Legal Status: Private
Date Became Current: 20151128
Date Ended Current: Not reported
Owner/Operator Address: Not reported
Owner/Operator City,State,Zip: Not reported
Owner/Operator Telephone: Not reported
Owner/Operator Telephone Ext: Not reported
Owner/Operator Fax: Not reported
Owner/Operator Email: Not reported

Historic Generators:
Receive Date: 20151019
Handler Name: HARBOR FREIGHT TOOLS USA
Federal Waste Generator Description: Small Quantity Generator
State District Owner: Not reported
Large Quantity Handler of Universal Waste: No
Recognized Trader Importer: No
Recognized Trader Exporter: No
Spent Lead Acid Battery Importer: No
Spent Lead Acid Battery Exporter: No
Current Record: Yes
Non Storage Recycler Activity: Not reported
Electronic Manifest Broker: Not reported

List of NAICS Codes and Descriptions:
NAICS Code: 44413
NAICS Description: HARDWARE STORES

Facility Has Received Notices of Violations:
Violations: No Violations Found

**HARBOR FREIGHT TOOLS USA (Continued)** **1018273562**

Evaluation Action Summary:
Evaluations: No Evaluations Found

FINDS:
Registry ID: 110067209176

Click Here for FRS Facility Detail Report:

Environmental Interest/Information System:
The Resource Conservation and Recovery Act Information System (RCRAInfo) is EPA's comprehensive information system in support of the Resource Conservation and Recovery Act (RCRA) of 1976 and the Hazardous and Solid Waste Amendments (HSWA) of 1984. It tracks many types of information about generators, transporters, treaters, storers, and disposers of hazardous waste.

Click this hyperlink while viewing on your computer to access additional FINDS: detail in the EDR Site Report.

ECHO:
Envid: 1018273562
Registry ID: 110067209176

DFR URL:
Name: HARBOR FREIGHT TOOLS USA
Address: 1900 HOWE AVE
City,State,Zip: SACRAMENTO, CA 95825

E MANIFEST:

| | |
|---|---|
| Manifest Tracking Number: | 020093238JJK |
| Last Updated Date: | 20191009 |
| Shipped Date: | 20190321 |
| Received Date: | 20190405 |
| Manifest Status: | Corrected |
| Submission Type: | DataImage5Copy |
| Origin Type: | Service |
| Generator EPA ID: | CAR000256867 |
| Generator Name: | Harbor Freight Tools Usa |
| Generator Location Street Number: | Not reported |
| Generator Location Street 1: | 1900 HOWE AVE |
| Generator Location Street 2: | Not reported |
| Generator Location City: | SACRAMENTO |
| Generator Location State: | CA |
| Generator Location Zip: | 95825 |
| Generator Mail Street Number: | Not reported |
| Generator Mail Street 1: | 26541 AGOURA RD |
| Generator Mail Street 2: | Not reported |
| Generator Mail City: | CALABASAS |
| Generator Mail Zip: | 91302 |
| Generator Mail State: | CA |
| Generator Contact Company Name: | Not reported |
| Designated Facility EPA ID: | OKD000402396 |
| Designated Facility Name: | Us Ecology Tulsa, Inc |
| Designated Facility Mail Street Number: | Not reported |
| Designated Facility Mail Street 1: | Not reported |
| Designated Facility Mail Street 2: | 2700 SOUTH 25TH WEST AVE. |

**HARBOR FREIGHT TOOLS USA (Continued)** **1018273562**

| | |
|---|---|
| Designated Facility Mail City: | TULSA |
| Designated Facility Mail Zip: | 74107 |
| Designated Facility Mail State: | OK |
| Designated Facility Location Street Number: | Not reported |
| Designated Facility Location Street 1: | 2700 SOUTH 25TH WEST AVE. |
| Designated Facility Location Street 2: | Not reported |
| Designated Facility Location City: | TULSA |
| Designated Facility Location Zip: | 74107 |
| Designated Facility Location State: | OK |
| Designated Facility Contact Company Name: | Not reported |
| Manifest Residue Indicator: | N |
| Rejection Indicator: | N |

| | |
|---|---|
| Manifest Tracking Number: | 022795013JJK |
| Last Updated Date: | 20210626 |
| Shipped Date: | 20210527 |
| Received Date: | 20210615 |
| Manifest Status: | Signed |
| Submission Type: | DataImage5Copy |
| Origin Type: | Service |
| Generator EPA ID: | CAR000256867 |
| Generator Name: | Harbor Freight Tools #0659 |
| Generator Location Street Number: | Not reported |
| Generator Location Street 1: | 1900 HOWE AVENUE |
| Generator Location Street 2: | Not reported |
| Generator Location City: | SACRAMENTO |
| Generator Location State: | CA |
| Generator Location Zip: | 95825 |
| Generator Mail Street Number: | Not reported |
| Generator Mail Street 1: | ATTN: STORE MANAGER #0659 |
| Generator Mail Street 2: | 1900 HOWE AVENUE |
| Generator Mail City: | SACRAMENTO |
| Generator Mail Zip: | 95825 |
| Generator Mail State: | CA |
| Generator Contact Company Name: | Not reported |
| Designated Facility EPA ID: | IDD073114654 |
| Designated Facility Name: | Us Ecology Idaho |
| Designated Facility Mail Street Number: | Not reported |
| Designated Facility Mail Street 1: | Not reported |
| Designated Facility Mail Street 2: | 20400 LEMLEY ROAD |
| Designated Facility Mail City: | GRAND VIEW |
| Designated Facility Mail Zip: | 83624 |
| Designated Facility Mail State: | ID |
| Designated Facility Location Street Number: | Not reported |
| Designated Facility Location Street 1: | 20400 LEMLEY ROAD |
| Designated Facility Location Street 2: | Not reported |
| Designated Facility Location City: | GRAND VIEW |
| Designated Facility Location Zip: | 83624 |
| Designated Facility Location State: | ID |
| Designated Facility Contact Company Name: | Not reported |
| Manifest Residue Indicator: | N |
| Rejection Indicator: | N |

| | |
|---|---|
| Manifest Tracking Number: | 022795014JJK |
| Last Updated Date: | 20210616 |
| Shipped Date: | 20210527 |
| Received Date: | 20210601 |

**HARBOR FREIGHT TOOLS USA (Continued)** **1018273562**

| | |
|---|---|
| Manifest Status: | Signed |
| Submission Type: | DataImage5Copy |
| Origin Type: | Service |
| Generator EPA ID: | CAR000256867 |
| Generator Name: | Harbor Freight Tools #0659 |
| Generator Location Street Number: | Not reported |
| Generator Location Street 1: | 1900 HOWE AVENUE |
| Generator Location Street 2: | Not reported |
| Generator Location City: | SACRAMENTO |
| Generator Location State: | CA |
| Generator Location Zip: | 95825 |
| Generator Mail Street Number: | Not reported |
| Generator Mail Street 1: | ATTN: STORE MANAGER #0659 |
| Generator Mail Street 2: | 1900 HOWE AVENUE |
| Generator Mail City: | SACRAMENTO |
| Generator Mail Zip: | 95825 |
| Generator Mail State: | CA |
| Generator Contact Company Name: | Not reported |
| Designated Facility EPA ID: | NVT330010000 |
| Designated Facility Name: | Us Ecology, Inc |
| Designated Facility Mail Street Number: | Not reported |
| Designated Facility Mail Street 1: | Not reported |
| Designated Facility Mail Street 2: | HIGHWAY 95, 11 MILES SOUTH OF BEATTY |
| Designated Facility Mail City: | BEATTY |
| Designated Facility Mail Zip: | 89003 |
| Designated Facility Mail State: | NV |
| Designated Facility Location Street Number: | Not reported |
| Designated Facility Location Street 1: | HIGHWAY 95, 11 MILES SOUTH OF BEATTY |
| Designated Facility Location Street 2: | Not reported |
| Designated Facility Location City: | BEATTY |
| Designated Facility Location Zip: | 89003 |
| Designated Facility Location State: | NV |
| Designated Facility Contact Company Name: | Not reported |
| Manifest Residue Indicator: | N |
| Rejection Indicator: | N |

| | |
|---|---|
| Manifest Tracking Number: | 022795379JJK |
| Last Updated Date: | 20211018 |
| Shipped Date: | 20210921 |
| Received Date: | 20211001 |
| Manifest Status: | Signed |
| Submission Type: | DataImage5Copy |
| Origin Type: | Service |
| Generator EPA ID: | CAR000256867 |
| Generator Name: | Harbor Freight Tools #0659 |
| Generator Location Street Number: | Not reported |
| Generator Location Street 1: | 1900 HOWE AVENUE |
| Generator Location Street 2: | Not reported |
| Generator Location City: | SACRAMENTO |
| Generator Location State: | CA |
| Generator Location Zip: | 95825 |
| Generator Mail Street Number: | Not reported |
| Generator Mail Street 1: | ATTN: STORE MANAGER #0659 |
| Generator Mail Street 2: | 1900 HOWE AVENUE |
| Generator Mail City: | SACRAMENTO |
| Generator Mail Zip: | 95825 |
| Generator Mail State: | CA |

**HARBOR FREIGHT TOOLS USA (Continued)** **1018273562**

| | |
|---|---|
| Generator Contact Company Name: | Not reported |
| Designated Facility EPA ID: | NVT330010000 |
| Designated Facility Name: | Us Ecology, Inc |
| Designated Facility Mail Street Number: | Not reported |
| Designated Facility Mail Street 1: | Not reported |
| Designated Facility Mail Street 2: | HIGHWAY 95, 11 MILES SOUTH OF BEATTY |
| Designated Facility Mail City: | BEATTY |
| Designated Facility Mail Zip: | 89003 |
| Designated Facility Mail State: | NV |
| Designated Facility Location Street Number: | Not reported |
| Designated Facility Location Street 1: | HIGHWAY 95, 11 MILES SOUTH OF BEATTY |
| Designated Facility Location Street 2: | Not reported |
| Designated Facility Location City: | BEATTY |
| Designated Facility Location Zip: | 89003 |
| Designated Facility Location State: | NV |
| Designated Facility Contact Company Name: | Not reported |
| Manifest Residue Indicator: | N |
| Rejection Indicator: | N |

| | |
|---|---|
| Manifest Tracking Number: | 018821171JJK |
| Last Updated Date: | 20180926 |
| Shipped Date: | 20180808 |
| Received Date: | 20180822 |
| Manifest Status: | Signed |
| Submission Type: | DataImage5Copy |
| Origin Type: | Service |
| Generator EPA ID: | CAR000256867 |
| Generator Name: | Harbor Freight Tools Usa |
| Generator Location Street Number: | Not reported |
| Generator Location Street 1: | 1900 HOWE AVE |
| Generator Location Street 2: | Not reported |
| Generator Location City: | SACRAMENTO |
| Generator Location State: | CA |
| Generator Location Zip: | 95825 |
| Generator Mail Street Number: | Not reported |
| Generator Mail Street 1: | 26541 AGOURA RD |
| Generator Mail Street 2: | Not reported |
| Generator Mail City: | CALABASAS |
| Generator Mail Zip: | 91302 |
| Generator Mail State: | CA |
| Generator Contact Company Name: | Not reported |
| Designated Facility EPA ID: | IDD073114654 |
| Designated Facility Name: | Us Ecology Idaho Inc Site B |
| Designated Facility Mail Street Number: | Not reported |
| Designated Facility Mail Street 1: | Not reported |
| Designated Facility Mail Street 2: | PO BOX 400 |
| Designated Facility Mail City: | GRAND VIEW |
| Designated Facility Mail Zip: | 83624 |
| Designated Facility Mail State: | ID |
| Designated Facility Location Street Number: | 20400 |
| Designated Facility Location Street 1: | 20400 LEMLEY RD |
| Designated Facility Location Street 2: | Not reported |
| Designated Facility Location City: | GRAND VIEW |
| Designated Facility Location Zip: | 83624 |
| Designated Facility Location State: | ID |
| Designated Facility Contact Company Name: | Not reported |
| Manifest Residue Indicator: | N |

**HARBOR FREIGHT TOOLS USA (Continued)** **1018273562**

| | |
|---|---|
| Rejection Indicator: | N |
| | |
| Manifest Tracking Number: | 024234678JJK |
| Last Updated Date: | 20221017 |
| Shipped Date: | 20220919 |
| Received Date: | 20221005 |
| Manifest Status: | Signed |
| Submission Type: | DataImage5Copy |
| Origin Type: | Service |
| Generator EPA ID: | CAR000256867 |
| Generator Name: | Harbor Freight Tools #0659 |
| Generator Location Street Number: | Not reported |
| Generator Location Street 1: | 1900 HOWE AVENUE |
| Generator Location Street 2: | Not reported |
| Generator Location City: | SACRAMENTO |
| Generator Location State: | CA |
| Generator Location Zip: | 95825 |
| Generator Mail Street Number: | Not reported |
| Generator Mail Street 1: | ATTN: STORE MANAGER #0659 |
| Generator Mail Street 2: | 1900 HOWE AVENUE |
| Generator Mail City: | SACRAMENTO |
| Generator Mail Zip: | 95825 |
| Generator Mail State: | CA |
| Generator Contact Company Name: | Not reported |
| Designated Facility EPA ID: | NVT330010000 |
| Designated Facility Name: | Us Ecology, Inc |
| Designated Facility Mail Street Number: | Not reported |
| Designated Facility Mail Street 1: | Not reported |
| Designated Facility Mail Street 2: | HIGHWAY 95, 11 MILES SOUTH OF BEATTY |
| Designated Facility Mail City: | BEATTY |
| Designated Facility Mail Zip: | 89003 |
| Designated Facility Mail State: | NV |
| Designated Facility Location Street Number: | Not reported |
| Designated Facility Location Street 1: | HIGHWAY 95, 11 MILES SOUTH OF BEATTY |
| Designated Facility Location Street 2: | Not reported |
| Designated Facility Location City: | BEATTY |
| Designated Facility Location Zip: | 89003 |
| Designated Facility Location State: | NV |
| Designated Facility Contact Company Name: | Not reported |
| Manifest Residue Indicator: | N |
| Rejection Indicator: | N |
| | |
| Manifest Tracking Number: | 020592882JJK |
| Last Updated Date: | 20200306 |
| Shipped Date: | 20200210 |
| Received Date: | 20200226 |
| Manifest Status: | Signed |
| Submission Type: | DataImage5Copy |
| Origin Type: | Service |
| Generator EPA ID: | CAR000256867 |
| Generator Name: | Harbor Freight Tools Usa |
| Generator Location Street Number: | 1900 |
| Generator Location Street 1: | 1900 HOWE AVE |
| Generator Location Street 2: | Not reported |
| Generator Location City: | SACRAMENTO |
| Generator Location State: | CA |
| Generator Location Zip: | 95825 |

**HARBOR FREIGHT TOOLS USA (Continued)** **1018273562**

| | |
|---|---|
| Generator Mail Street Number: | 26541 |
| Generator Mail Street 1: | AGOURA RD |
| Generator Mail Street 2: | Not reported |
| Generator Mail City: | CALABASAS |
| Generator Mail Zip: | 91302 |
| Generator Mail State: | CA |
| Generator Contact Company Name: | Not reported |
| Designated Facility EPA ID: | IDD073114654 |
| Designated Facility Name: | Us Ecology Idaho Inc Site B |
| Designated Facility Mail Street Number: | Not reported |
| Designated Facility Mail Street 1: | Not reported |
| Designated Facility Mail Street 2: | PO BOX 400 |
| Designated Facility Mail City: | GRAND VIEW |
| Designated Facility Mail Zip: | 83624 |
| Designated Facility Mail State: | ID |
| Designated Facility Location Street Number: | 20400 |
| Designated Facility Location Street 1: | LEMLEY RD |
| Designated Facility Location Street 2: | Not reported |
| Designated Facility Location City: | GRAND VIEW |
| Designated Facility Location Zip: | 83624 |
| Designated Facility Location State: | ID |
| Designated Facility Contact Company Name: | Not reported |
| Manifest Residue Indicator: | N |
| Rejection Indicator: | N |

| | |
|---|---|
| Manifest Tracking Number: | 018820272JJK |
| Last Updated Date: | 20181220 |
| Shipped Date: | 20181128 |
| Received Date: | 20181206 |
| Manifest Status: | Signed |
| Submission Type: | DataImage5Copy |
| Origin Type: | Service |
| Generator EPA ID: | CAR000256867 |
| Generator Name: | Harbor Freight Tools Usa |
| Generator Location Street Number: | Not reported |
| Generator Location Street 1: | 1900 HOWE AVE |
| Generator Location Street 2: | Not reported |
| Generator Location City: | SACRAMENTO |
| Generator Location State: | CA |
| Generator Location Zip: | 95825 |
| Generator Mail Street Number: | Not reported |
| Generator Mail Street 1: | 26541 AGOURA RD |
| Generator Mail Street 2: | Not reported |
| Generator Mail City: | CALABASAS |
| Generator Mail Zip: | 91302 |
| Generator Mail State: | CA |
| Generator Contact Company Name: | Not reported |
| Designated Facility EPA ID: | OKD000402396 |
| Designated Facility Name: | Us Ecology Tulsa, Inc |
| Designated Facility Mail Street Number: | 2700 |
| Designated Facility Mail Street 1: | Not reported |
| Designated Facility Mail Street 2: | 2700 SOUTH 25TH WEST AVE. |
| Designated Facility Mail City: | TULSA |
| Designated Facility Mail Zip: | 74107 |
| Designated Facility Mail State: | OK |
| Designated Facility Location Street Number: | 2700 |
| Designated Facility Location Street 1: | 2700 SOUTH 25TH WEST AVE. |

**HARBOR FREIGHT TOOLS USA (Continued)** **1018273562**

| | |
|---|---|
| Designated Facility Location Street 2: | Not reported |
| Designated Facility Location City: | TULSA |
| Designated Facility Location Zip: | 74107 |
| Designated Facility Location State: | OK |
| Designated Facility Contact Company Name: | Not reported |
| Manifest Residue Indicator: | N |
| Rejection Indicator: | N |

| | |
|---|---|
| Manifest Tracking Number: | 021911808JJK |
| Last Updated Date: | 20220617 |
| Shipped Date: | 20220510 |
| Received Date: | 20220602 |
| Manifest Status: | Signed |
| Submission Type: | DataImage5Copy |
| Origin Type: | Service |
| Generator EPA ID: | CAR000256867 |
| Generator Name: | Harbor Freight Tools #0659 |
| Generator Location Street Number: | Not reported |
| Generator Location Street 1: | 1900 HOWE AVENUE |
| Generator Location Street 2: | Not reported |
| Generator Location City: | SACRAMENTO |
| Generator Location State: | CA |
| Generator Location Zip: | 95825 |
| Generator Mail Street Number: | Not reported |
| Generator Mail Street 1: | ATTN: STORE MANAGER #0659 |
| Generator Mail Street 2: | 1900 HOWE AVENUE |
| Generator Mail City: | SACRAMENTO |
| Generator Mail Zip: | 95825 |
| Generator Mail State: | CA |
| Generator Contact Company Name: | Not reported |
| Designated Facility EPA ID: | NVT330010000 |
| Designated Facility Name: | Us Ecology, Inc |
| Designated Facility Mail Street Number: | Not reported |
| Designated Facility Mail Street 1: | Not reported |
| Designated Facility Mail Street 2: | HIGHWAY 95, 11 MILES SOUTH OF BEATTY |
| Designated Facility Mail City: | BEATTY |
| Designated Facility Mail Zip: | 89003 |
| Designated Facility Mail State: | NV |
| Designated Facility Location Street Number: | Not reported |
| Designated Facility Location Street 1: | HIGHWAY 95, 11 MILES SOUTH OF BEATTY |
| Designated Facility Location Street 2: | Not reported |
| Designated Facility Location City: | BEATTY |
| Designated Facility Location Zip: | 89003 |
| Designated Facility Location State: | NV |
| Designated Facility Contact Company Name: | Not reported |
| Manifest Residue Indicator: | N |
| Rejection Indicator: | N |

| | |
|---|---|
| Manifest Tracking Number: | 024896208JJK |
| Last Updated Date: | 20230922 |
| Shipped Date: | 20230512 |
| Received Date: | 20230523 |
| Manifest Status: | Corrected |
| Submission Type: | DataImage5Copy |
| Origin Type: | Service |
| Generator EPA ID: | CAR000256867 |
| Generator Name: | Harbor Freight Tools #0659 |

**HARBOR FREIGHT TOOLS USA (Continued)** **1018273562**

| | |
|---|---|
| Generator Location Street Number: | Not reported |
| Generator Location Street 1: | 1900 HOWE AVENUE |
| Generator Location Street 2: | Not reported |
| Generator Location City: | SACRAMENTO |
| Generator Location State: | CA |
| Generator Location Zip: | 95825 |
| Generator Mail Street Number: | Not reported |
| Generator Mail Street 1: | ATTN: STORE MANAGER #0659 |
| Generator Mail Street 2: | 1900 HOWE AVENUE |
| Generator Mail City: | SACRAMENTO |
| Generator Mail Zip: | 95825 |
| Generator Mail State: | CA |
| Generator Contact Company Name: | Not reported |
| Designated Facility EPA ID: | NVT330010000 |
| Designated Facility Name: | Us Ecology, Inc |
| Designated Facility Mail Street Number: | Not reported |
| Designated Facility Mail Street 1: | Not reported |
| Designated Facility Mail Street 2: | HIGHWAY 95, 11 MILES SOUTH OF BEATTY |
| Designated Facility Mail City: | BEATTY |
| Designated Facility Mail Zip: | 89003 |
| Designated Facility Mail State: | NV |
| Designated Facility Location Street Number: | Not reported |
| Designated Facility Location Street 1: | HIGHWAY 95, 11 MILES SOUTH OF BEATTY |
| Designated Facility Location Street 2: | Not reported |
| Designated Facility Location City: | BEATTY |
| Designated Facility Location Zip: | 89003 |
| Designated Facility Location State: | NV |
| Designated Facility Contact Company Name: | Not reported |
| Manifest Residue Indicator: | N |
| Rejection Indicator: | N |

| | |
|---|---|
| Manifest Tracking Number: | 024896209JJK |
| Last Updated Date: | 20240129 |
| Shipped Date: | 20230512 |
| Received Date: | 20230606 |
| Manifest Status: | Corrected |
| Submission Type: | DataImage5Copy |
| Origin Type: | Service |
| Generator EPA ID: | CAR000256867 |
| Generator Name: | Harbor Freight Tools #0659 |
| Generator Location Street Number: | Not reported |
| Generator Location Street 1: | 1900 HOWE AVENUE |
| Generator Location Street 2: | Not reported |
| Generator Location City: | SACRAMENTO |
| Generator Location State: | CA |
| Generator Location Zip: | 95825 |
| Generator Mail Street Number: | Not reported |
| Generator Mail Street 1: | ATTN: STORE MANAGER #0659 |
| Generator Mail Street 2: | 1900 HOWE AVENUE |
| Generator Mail City: | SACRAMENTO |
| Generator Mail Zip: | 95825 |
| Generator Mail State: | CA |
| Generator Contact Company Name: | Not reported |
| Designated Facility EPA ID: | IDD073114654 |
| Designated Facility Name: | Us Ecology Idaho |
| Designated Facility Mail Street Number: | Not reported |
| Designated Facility Mail Street 1: | Not reported |

**HARBOR FREIGHT TOOLS USA (Continued)** **1018273562**

| | |
|---|---|
| Designated Facility Mail Street 2: | 20400 LEMLEY ROAD |
| Designated Facility Mail City: | GRAND VIEW |
| Designated Facility Mail Zip: | 83624 |
| Designated Facility Mail State: | ID |
| Designated Facility Location Street Number: | Not reported |
| Designated Facility Location Street 1: | 20400 LEMLEY ROAD |
| Designated Facility Location Street 2: | Not reported |
| Designated Facility Location City: | GRAND VIEW |
| Designated Facility Location Zip: | 83624 |
| Designated Facility Location State: | ID |
| Designated Facility Contact Company Name: | Not reported |
| Manifest Residue Indicator: | N |
| Rejection Indicator: | N |

Transporter:

| | |
|---|---|
| Manifest Tracking Number: | 024896283JJK |
| Transporter Line Number: | 1 |
| Transporter EPA ID: | MIK593743838 |
| Transporter Name: | Us Ecology Transportation Solutions, Inc |

| | |
|---|---|
| Manifest Tracking Number: | 024896283JJK |
| Transporter Line Number: | 2 |
| Transporter EPA ID: | CAR000030114 |
| Transporter Name: | Nrc Environmental Services Inc |

Waste Line:

| | |
|---|---|
| Manifest Tracking Number: | 024896283JJK |
| Waste Line Number: | 1 |
| U.S. DOT Hazardous Indicator: | N |
| U.S. DOT ID Number: | Not reported |
| U.S. DOT Description: | Not reported |
| Non-Hazardous Waste Description: | Non Hazardous Liquid |
| Number of Containers: | 1 |
| Container Type Code: | CF |
| Container Type Description: | Fiber or plastic boxes, cartons, cases |
| Waste Quantity: | 58 |
| Quantity Unit of Measure Code: | P |
| Quantity Unit of Measure Description: | Pounds |
| Waste Quantity, in Tons: | 0.029 |
| Acute Waste Quantity, in Tons: | 0 |
| Non-Acute Waste Quantity, in Tons: | 0.029 |
| Waste Quantity, in Kilograms: | 26.30387 |
| Acute Waste Quantity, in Kilograms: | 0 |
| Non-Acute Waste Quantity, in Kilorgrams: | 26.30387 |
| Management Method Code: | H039 |
| Management Method Description: | OTHER RECOVERY OR RECLAMATION FOR REUSE |
| Waste Residue Indicator: | N |
| Quantity Discrepancy Indicator: | N |
| Waste Type Discrepancy Indicator: | N |
| Waste Density: | Not reported |
| Waste Density Unit of Measure Code: | Not reported |
| Waste Density Unit of Measure Description: | Not reported |
| Form Code: | Not reported |
| Form Code Description: | Not reported |
| Source Code: | Not reported |
| Source Code Description: | Not reported |

**HARBOR FREIGHT TOOLS USA (Continued)** **1018273562**

| | |
|---|---|
| Waste Minimization Code: | Not reported |
| Waste Minimization Code Description: | Not reported |
| Consent Number: | Not reported |
| EPA Waste Indicator: | N |

Click this hyperlink while viewing on your computer to access
10 additional US EManifest: record(s) in the EDR Site Report.

---

**AD208** **HARBOR FREIGHT TOOLS, STORE # 659** **CERS HAZ WASTE** **S121765067**
**North** **1900 HOWE AVE** **N/A**
**< 1/8** **SACRAMENTO, CA 95825**
**0.123 mi.**
**648 ft.** **Site 4 of 5 in cluster AD**

**Relative:**
**Higher**

**Actual:**
**47 ft.**

CERS HAZ WASTE:

| | |
|---|---|
| Name: | HARBOR FREIGHT TOOLS, STORE # 659 |
| Address: | 1900 HOWE AVE |
| City,State,Zip: | SACRAMENTO, CA 95825 |
| Site ID: | 354738 |
| CERS ID: | 10636216 |
| CERS Description: | Hazardous Waste Generator |

Violations:

| | |
|---|---|
| Site ID: | 354738 |
| Site Name: | Harbor Freight Tools, Store # 659 |
| Violation Date: | 07-01-2017 |
| Citation: | 22 CCR 12 66262.40(a) - California Code of Regulations, Title 22, Chapter 12, Section(s) 66262.40(a) |
| Violation Description: | Failure to keep a copy of each properly signed manifest for at least three years from the date the waste was accepted by the initial transporter. The manifest signed at the time the waste was accepted for transport shall be kept until receiving a signed copy from the designated facility which received the waste. |
| Violation Notes: | Returned to compliance on 07/05/2017. OBSERVATION: Signed final Uniform Hazardous Waste Manifests for manifests dated 5/24/17, 2/2/17, and 10/11/16 were not available at the time of inspection. Per the state database HWTS, there were 3 pick ups of hazardous waste in 2016. Only 2 records available for review during inspection. CORRECTIVE ACTION: Locate a copy of all Uniform Hazardous Waste Manifests for the manifests listed above and submit copies to this department. |
| Violation Division: | Sacramento County Env Management Department |
| Violation Program: | HW |
| Violation Source: | CERS, |

| | |
|---|---|
| Site ID: | 354738 |
| Site Name: | Harbor Freight Tools, Store # 659 |
| Violation Date: | 09-05-2023 |
| Citation: | HSC 6.5 25160(b)(3) - California Health and Safety Code, Chapter 6.5, Section(s) 25160(b)(3) |
| Violation Description: | Failure to determine the status of any hazardous waste if a signed copy of the manifest isn t received within 35 days of the date the waste was accepted by the initial transporter and/or to submit an Exception Report to DTSC if a signed copy of the manifest isn t received within 45 days of the date the waste was accepted by the initial transporter. |
| Violation Notes: | Returned to compliance on 09/18/2023. OBSERVATION: An exception report was not filed with the DTSC after not receiving a destination facility signed copy of the uniform hazardous waste manifest within 45 days of |

**HARBOR FREIGHT TOOLS, STORE # 659 (Continued)** **S121765067**

the waste shipment date. The following manifests are missing the Signed Designated Facility Generator copy: #021911808 (dated 5/10/22), 024896208 (5/12/23) , 024896209 (5/12/23). CORRECTIVE ACTION: Either locate a copy of the missing manifests or prepare and submit an exception report to DTSC (DTSC Report Repository; Generator Information Services Section; P.O. Box 806; Sacramento, CA 95812-0806). Submit copies to this department.

Violation Division: Sacramento County Env Management Department
Violation Program: HW
Violation Source: CERS,

Site ID: 354738
Site Name: Harbor Freight Tools, Store # 659
Violation Date: 09-05-2023
Citation: 22 CCR 12 66262.34(f) - California Code of Regulations, Title 22, Chapter 12, Section(s) 66262.34(f)
Violation Description: Failure to properly label hazardous waste accumulation containers and portable tanks with the following requirements: "Hazardous Waste", name and address of the generator, physical and chemical characteristics of the Hazardous Waste, and starting accumulation date.
Violation Notes: OBSERVATION: A 5 gallon plastic container of biohazard waste located in the hazardous waste collection area was observed without the accumulation start date on the label: CORRECTIVE ACTION: CORRECTED AT TIME OF INSPECTION.
Violation Division: Sacramento County Env Management Department
Violation Program: HW
Violation Source: CERS,

Evaluation:
Eval General Type: Compliance Evaluation Inspection
Eval Date: 07-01-2017
Violations Found: Yes
Eval Type: Routine done by local agency
Eval Notes: On the Business Owner/Operator page in CERS, update the primary and secondary emergency contacts. Currently list previous employees Matthew Bradley and Jason Dimitt. Add FA0043538 to the Facility ID field. Note that hazardous waste generator permit fees are currently due on 7/7/17. Pay fees by due date to avoid late fees.
Eval Division: Sacramento County Env Management Department
Eval Program: HW
Eval Source: CERS,

Eval General Type: Compliance Evaluation Inspection
Eval Date: 09-05-2023
Violations Found: Yes
Eval Type: Routine done by local agency
Eval Notes: There is no original signature on the Inspection Report. This Inspection was performed on 10/17/2023 and the Inspection Report was sent via email to tyler@tooleyoil.com, michael@tooleyoil.com, and gibbs@tooleyoil.com. NOTE: Please notify Maggie Chen at chenxiu@saccounty.gov following the correction of these violations.
Eval Division: Sacramento County Env Management Department
Eval Program: HW
Eval Source: CERS,

**HARBOR FREIGHT TOOLS, STORE # 659 (Continued)** **S121765067**

Coordinates:

| | |
|---|---|
| Site ID: | 354738 |
| Facility Name: | Harbor Freight Tools, Store # 659 |
| Env Int Type Code: | HWG |
| Program ID: | 10636216 |
| Coord Name: | Not reported |
| Ref Point Type Desc: | Center of a facility or station., |
| Latitude: | 38.600300 |
| Longitude: | -121.414670 |

Affiliation:

| | |
|---|---|
| Affiliation Type Desc: | Facility Mailing Address |
| Entity Name: | Mailing Address |
| Entity Title: | Not reported |
| Affiliation Address: | 26677 Agoura Road |
| Affiliation City: | Calabasas |
| Affiliation State: | CA |
| Affiliation Country: | Not reported |
| Affiliation Zip: | 91302 |
| Affiliation Phone: | , |

| | |
|---|---|
| Affiliation Type Desc: | CUPA District |
| Entity Name: | Sacramento County Environmental Management Departm |
| Entity Title: | Not reported |
| Affiliation Address: | 11080 WHITE ROCK ROAD, STE. 200 |
| Affiliation City: | RANCHO CORDOVA |
| Affiliation State: | CA |
| Affiliation Country: | Not reported |
| Affiliation Zip: | 95670 |
| Affiliation Phone: | (916) 875-8550, |

| | |
|---|---|
| Affiliation Type Desc: | Document Preparer |
| Entity Name: | JAYME DRYDEN |
| Entity Title: | Not reported |
| Affiliation Address: | Not reported |
| Affiliation City: | Not reported |
| Affiliation State: | Not reported |
| Affiliation Country: | Not reported |
| Affiliation Zip: | Not reported |
| Affiliation Phone: | , |

| | |
|---|---|
| Affiliation Type Desc: | Legal Owner |
| Entity Name: | Harbor Freight Tools USA, Inc |
| Entity Title: | Not reported |
| Affiliation Address: | 26677 Agoura Road |
| Affiliation City: | Calabasas |
| Affiliation State: | CA |
| Affiliation Country: | United States |
| Affiliation Zip: | 91302 |
| Affiliation Phone: | (818) 836-5001, |

| | |
|---|---|
| Affiliation Type Desc: | Parent Corporation |
| Entity Name: | Harbor Freight Tools USA, Inc. |
| Entity Title: | Not reported |
| Affiliation Address: | Not reported |
| Affiliation City: | Not reported |

**HARBOR FREIGHT TOOLS, STORE # 659 (Continued)** **S121765067**

| | |
|---|---|
| Affiliation State: | Not reported |
| Affiliation Country: | Not reported |
| Affiliation Zip: | Not reported |
| Affiliation Phone: | , |
| Affiliation Type Desc: | Environmental Contact |
| Entity Name: | Tim Delaney |
| Entity Title: | Not reported |
| Affiliation Address: | 26677 Agoura Road |
| Affiliation City: | Calabasas |
| Affiliation State: | CA |
| Affiliation Country: | Not reported |
| Affiliation Zip: | 91302 |
| Affiliation Phone: | , |
| Affiliation Type Desc: | Identification Signer |
| Entity Name: | Tim Delaney |
| Entity Title: | Senior Manager, Environmental Compliance |
| Affiliation Address: | Not reported |
| Affiliation City: | Not reported |
| Affiliation State: | Not reported |
| Affiliation Country: | Not reported |
| Affiliation Zip: | Not reported |
| Affiliation Phone: | , |
| Affiliation Type Desc: | Operator |
| Entity Name: | Harbor Freight Tools, Store # 659 |
| Entity Title: | Not reported |
| Affiliation Address: | Not reported |
| Affiliation City: | Not reported |
| Affiliation State: | Not reported |
| Affiliation Country: | Not reported |
| Affiliation Zip: | Not reported |
| Affiliation Phone: | (818) 798-8784, |

---

**AD209** **STAPLES THE OFFICE SUPERSTORE EAST INC STORE 0949** **RCRA NonGen / NLR** **1024841201**
**North** **1900 HOWE AVE** **CAL000390795**
**< 1/8** **SACRAMENTO, CA 95825**
**0.123 mi.**
**648 ft.** **Site 5 of 5 in cluster AD**

**Relative:**
**Higher**

**Actual:**
**47 ft.**

RCRA Listings:

| | |
|---|---|
| Date Form Received by Agency: | 20131104 |
| Handler Name: | Staples The Office Superstore East Inc Store 0949 |
| Handler Address: | 1900 Howe Ave |
| Handler City,State,Zip: | SACRAMENTO, CA 95825 |
| EPA ID: | CAL000390795 |
| Contact Name: | KEITH BARROWS |
| Contact Address: | 500 STAPLES DR |
| Contact City,State,Zip: | FRAMINGHAM, MA 01702 |
| Contact Telephone: | 508-253-1498 |
| Contact Fax: | Not reported |
| Contact Email: | KEITH.BARROWS@STAPLES.COM |
| Contact Title: | Not reported |
| EPA Region: | 09 |
| Land Type: | Not reported |
| Federal Waste Generator Description: | Not a generator, verified |

**STAPLES THE OFFICE SUPERSTORE EAST INC STORE 0949 (Continued)** **1024841201**

| | |
|---|---|
| Non-Notifier: | Not reported |
| Biennial Report Cycle: | Not reported |
| Accessibility: | Not reported |
| Active Site Indicator: | Handler Activities |
| State District Owner: | Not reported |
| State District: | Not reported |
| Mailing Address: | 500 STAPLES DR |
| Mailing City,State,Zip: | FRAMINGHAM, MA 01702 |
| Owner Name: | Staples The Office Superstore E Inc |
| Owner Type: | Other |
| Operator Name: | Keith Barrows |
| Operator Type: | Other |
| Short-Term Generator Activity: | No |
| Importer Activity: | No |
| Mixed Waste Generator: | No |
| Transporter Activity: | No |
| Transfer Facility Activity: | No |
| Recycler Activity with Storage: | No |
| Small Quantity On-Site Burner Exemption: | No |
| Smelting Melting and Refining Furnace Exemption: | No |
| Underground Injection Control: | No |
| Off-Site Waste Receipt: | No |
| Universal Waste Indicator: | Yes |
| Universal Waste Destination Facility: | Yes |
| Federal Universal Waste: | No |
| Active Site State-Reg Handler: | --- |
| Federal Facility Indicator: | Not reported |
| Hazardous Secondary Material Indicator: | N |
| Sub-Part K Indicator: | Not reported |
| 2018 GPRA Permit Baseline: | Not on the Baseline |
| 2018 GPRA Renewals Baseline: | Not on the Baseline |
| 202 GPRA Corrective Action Baseline: | No |
| Subject to Corrective Action Universe: | No |
| Non-TSDFs Where RCRA CA has Been Imposed Universe: | No |
| Corrective Action Priority Ranking: | No NCAPS ranking |
| Environmental Control Indicator: | No |
| Institutional Control Indicator: | No |
| Human Exposure Controls Indicator: | N/A |
| Groundwater Controls Indicator: | N/A |
| Significant Non-Complier Universe: | No |
| Unaddressed Significant Non-Complier Universe: | No |
| Addressed Significant Non-Complier Universe: | No |
| Significant Non-Complier With a Compliance Schedule Universe: | No |
| Financial Assurance Required: | Not reported |
| Handler Date of Last Change: | 20180906 |
| Recognized Trader-Importer: | No |
| Recognized Trader-Exporter: | No |
| Importer of Spent Lead Acid Batteries: | No |
| Exporter of Spent Lead Acid Batteries: | No |
| Recycler Activity Without Storage: | No |
| Manifest Broker: | No |
| Sub-Part P Indicator: | No |

Handler - Owner Operator:
Owner/Operator Indicator: Owner
Owner/Operator Name: STAPLES THE OFFICE SUPERSTORE E INC

**STAPLES THE OFFICE SUPERSTORE EAST INC STORE 0949 (Continued)** **1024841201**

| | |
|---|---|
| Legal Status: | Other |
| Date Became Current: | Not reported |
| Date Ended Current: | Not reported |
| Owner/Operator Address: | 500 STAPLES DR |
| Owner/Operator City,State,Zip: | FRAMINGHAM, MA 01702 |
| Owner/Operator Telephone: | 508-253-1498 |
| Owner/Operator Telephone Ext: | Not reported |
| Owner/Operator Fax: | Not reported |
| Owner/Operator Email: | Not reported |
| | |
| Owner/Operator Indicator: | Operator |
| Owner/Operator Name: KEITH BARROWS | |
| Legal Status: | Other |
| Date Became Current: | Not reported |
| Date Ended Current: | Not reported |
| Owner/Operator Address: | 500 STAPLES DR |
| Owner/Operator City,State,Zip: | FRAMINGHAM, MA 01702 |
| Owner/Operator Telephone: | 508-253-1498 |
| Owner/Operator Telephone Ext: | Not reported |
| Owner/Operator Fax: | Not reported |
| Owner/Operator Email: | Not reported |

Historic Generators:

| | |
|---|---|
| Receive Date: | 20131104 |
| Handler Name: | STAPLES THE OFFICE SUPERSTORE EAST INC STORE 0949 |
| Federal Waste Generator Description: | Not a generator, verified |
| State District Owner: | Not reported |
| Large Quantity Handler of Universal Waste: | No |
| Recognized Trader Importer: | No |
| Recognized Trader Exporter: | No |
| Spent Lead Acid Battery Importer: | No |
| Spent Lead Acid Battery Exporter: | No |
| Current Record: | Yes |
| Non Storage Recycler Activity: | Not reported |
| Electronic Manifest Broker: | Not reported |

List of NAICS Codes and Descriptions:

| | |
|---|---|
| NAICS Code: | 45321 |
| NAICS Description: | OFFICE SUPPLIES AND STATIONERY STORES |

Facility Has Received Notices of Violations:

| | |
|---|---|
| Violations: | No Violations Found |

Evaluation Action Summary:

| | |
|---|---|
| Evaluations: | No Evaluations Found |

**R210** **US FISH & WILDLIFE SERVICE** **RCRA NonGen / NLR** **1027083196**
**ENE** **2636 JUNIPER LANE** **E MANIFEST** **CAC003155347**
**< 1/8** **SACRAMENTO, CA 95825**
**0.123 mi.**
**649 ft.** **Site 18 of 19 in cluster R**

**Relative:** **Higher**

**Actual:** **51 ft.**

RCRA Listings:

| | |
|---|---|
| Date Form Received by Agency: | 20220104 |
| Handler Name: | U.S. Fish And Wildlife Service |
| Handler Address: | 2636 Juniper Lane |
| Handler City,State,Zip: | SACRAMENTO, CA 95825 |
| EPA ID: | CAC003155347 |
| Contact Name: | TOBY MCBRIDE |
| Contact Address: | 2800 COTTAGE WAY |
| Contact City,State,Zip: | SACRAMENTO, CA 95825 |
| Contact Telephone: | 916-414-6603 |
| Contact Fax: | Not reported |
| Contact Email: | TOBY_MCBRIDE@FWS.GOV |
| Contact Title: | Not reported |
| EPA Region: | 09 |
| Land Type: | Not reported |
| Federal Waste Generator Description: | Not a generator, verified |
| Non-Notifier: | Not reported |
| Biennial Report Cycle: | Not reported |
| Accessibility: | Not reported |
| Active Site Indicator: | Not reported |
| State District Owner: | Not reported |
| State District: | Not reported |
| Mailing Address: | 2800 COTTAGE WAY |
| Mailing City,State,Zip: | SACRAMENTO, CA 95825 |
| Owner Name: | U.S. Fish And Wildlife Service |
| Owner Type: | Other |
| Operator Name: | Toby Mcbride |
| Operator Type: | Other |
| Short-Term Generator Activity: | No |
| Importer Activity: | No |
| Mixed Waste Generator: | No |
| Transporter Activity: | No |
| Transfer Facility Activity: | No |
| Recycler Activity with Storage: | No |
| Small Quantity On-Site Burner Exemption: | No |
| Smelting Melting and Refining Furnace Exemption: | No |
| Underground Injection Control: | No |
| Off-Site Waste Receipt: | No |
| Universal Waste Indicator: | No |
| Universal Waste Destination Facility: | No |
| Federal Universal Waste: | No |
| Active Site State-Reg Handler: | --- |
| Federal Facility Indicator: | Not reported |
| Hazardous Secondary Material Indicator: | N |
| Sub-Part K Indicator: | Not reported |
| 2018 GPRA Permit Baseline: | Not on the Baseline |
| 2018 GPRA Renewals Baseline: | Not on the Baseline |
| 202 GPRA Corrective Action Baseline: | No |
| Subject to Corrective Action Universe: | No |
| Non-TSDFs Where RCRA CA has Been Imposed Universe: | No |
| Corrective Action Priority Ranking: | No NCAPS ranking |
| Environmental Control Indicator: | No |
| Institutional Control Indicator: | No |

**US FISH & WILDLIFE SERVICE (Continued)** **1027083196**

| | |
|---|---|
| Human Exposure Controls Indicator: | N/A |
| Groundwater Controls Indicator: | N/A |
| Significant Non-Complier Universe: | No |
| Unaddressed Significant Non-Complier Universe: | No |
| Addressed Significant Non-Complier Universe: | No |
| Significant Non-Complier With a Compliance Schedule Universe: | No |
| Financial Assurance Required: | Not reported |
| Handler Date of Last Change: | 20220105 |
| Recognized Trader-Importer: | No |
| Recognized Trader-Exporter: | No |
| Importer of Spent Lead Acid Batteries: | No |
| Exporter of Spent Lead Acid Batteries: | No |
| Recycler Activity Without Storage: | No |
| Manifest Broker: | No |
| Sub-Part P Indicator: | No |

Handler - Owner Operator:

| | |
|---|---|
| Owner/Operator Indicator: | Operator |
| Owner/Operator Name: TOBY MCBRIDE | |
| Legal Status: | Other |
| Date Became Current: | Not reported |
| Date Ended Current: | Not reported |
| Owner/Operator Address: | 2800 COTTAGE WAY |
| Owner/Operator City,State,Zip: | SACRAMENTO, CA 95825 |
| Owner/Operator Telephone: | 916-414-6603 |
| Owner/Operator Telephone Ext: | Not reported |
| Owner/Operator Fax: | Not reported |
| Owner/Operator Email: | Not reported |

| | |
|---|---|
| Owner/Operator Indicator: | Owner |
| Owner/Operator Name: U.S. FISH AND WILDLIFE SERVICE | |
| Legal Status: | Other |
| Date Became Current: | Not reported |
| Date Ended Current: | Not reported |
| Owner/Operator Address: | 2800 COTTAGE WAY |
| Owner/Operator City,State,Zip: | SACRAMENTO, CA 95825 |
| Owner/Operator Telephone: | 916-414-6603 |
| Owner/Operator Telephone Ext: | Not reported |
| Owner/Operator Fax: | Not reported |
| Owner/Operator Email: | Not reported |

Historic Generators:

| | |
|---|---|
| Receive Date: | 20220104 |
| Handler Name: U.S. FISH AND WILDLIFE SERVICE | |
| Federal Waste Generator Description: | Not a generator, verified |
| State District Owner: | Not reported |
| Large Quantity Handler of Universal Waste: | No |
| Recognized Trader Importer: | No |
| Recognized Trader Exporter: | No |
| Spent Lead Acid Battery Importer: | No |
| Spent Lead Acid Battery Exporter: | No |
| Current Record: | Yes |
| Non Storage Recycler Activity: | No |
| Electronic Manifest Broker: | No |

**US FISH & WILDLIFE SERVICE (Continued)** **1027083196**

List of NAICS Codes and Descriptions:
NAICS Code: 92119
NAICS Description: OTHER GENERAL GOVERNMENT SUPPORT

Facility Has Received Notices of Violations:
Violations: No Violations Found

Evaluation Action Summary:
Evaluations: No Evaluations Found

E MANIFEST:

| | |
|---|---|
| Manifest Tracking Number: | 008295626SKS |
| Last Updated Date: | 20220210 |
| Shipped Date: | 20220112 |
| Received Date: | 20220121 |
| Manifest Status: | Signed |
| Submission Type: | DataImage5Copy |
| Origin Type: | Service |
| Generator EPA ID: | CAC003155347 |
| Generator Name: | Us Fish & Wildlife Service |
| Generator Location Street Number: | Not reported |
| Generator Location Street 1: | 2636 JUNIPER LANE |
| Generator Location Street 2: | Not reported |
| Generator Location City: | SACRAMENTO |
| Generator Location State: | CA |
| Generator Location Zip: | 95825 |
| Generator Mail Street Number: | Not reported |
| Generator Mail Street 1: | 2636 Juniper lane |
| Generator Mail Street 2: | Not reported |
| Generator Mail City: | Sacramento |
| Generator Mail Zip: | 95825 |
| Generator Mail State: | CA |
| Generator Contact Company Name: | US Fish & Wildlife Service |
| Designated Facility EPA ID: | CAD059494310 |
| Designated Facility Name: | Clean Harbors San Jose Llc |
| Designated Facility Mail Street Number: | Not reported |
| Designated Facility Mail Street 1: | Not reported |
| Designated Facility Mail Street 2: | 1021 Berryessa Road |
| Designated Facility Mail City: | San Jose |
| Designated Facility Mail Zip: | 95133 |
| Designated Facility Mail State: | CA |
| Designated Facility Location Street Number: | Not reported |
| Designated Facility Location Street 1: | 1021 Berryessa Road |
| Designated Facility Location Street 2: | Not reported |
| Designated Facility Location City: | San Jose |
| Designated Facility Location Zip: | 95133 |
| Designated Facility Location State: | CA |
| Designated Facility Contact Company Name: | Not reported |
| Manifest Residue Indicator: | N |
| Rejection Indicator: | N |

| | |
|---|---|
| Manifest Tracking Number: | 015782362FLE |
| Last Updated Date: | 20220308 |
| Shipped Date: | 20220126 |

**US FISH & WILDLIFE SERVICE (Continued)** **1027083196**

| | |
|---|---|
| Received Date: | 20220215 |
| Manifest Status: | Signed |
| Submission Type: | DataImage5Copy |
| Origin Type: | Service |
| Generator EPA ID: | CAC003155347 |
| Generator Name: | Us Fish & Wildlife Service |
| Generator Location Street Number: | Not reported |
| Generator Location Street 1: | 2636 JUNIPER LANE |
| Generator Location Street 2: | Not reported |
| Generator Location City: | SACRAMENTO |
| Generator Location State: | CA |
| Generator Location Zip: | 95825 |
| Generator Mail Street Number: | Not reported |
| Generator Mail Street 1: | 2636 Juniper lane |
| Generator Mail Street 2: | Not reported |
| Generator Mail City: | Sacramento |
| Generator Mail Zip: | 95825 |
| Generator Mail State: | CA |
| Generator Contact Company Name: | US Fish & Wildlife Service |
| Designated Facility EPA ID: | UTD981552177 |
| Designated Facility Name: | Clean Harbors Aragonite Llc |
| Designated Facility Mail Street Number: | Not reported |
| Designated Facility Mail Street 1: | Not reported |
| Designated Facility Mail Street 2: | PO Box 1339 |
| Designated Facility Mail City: | Grantsville |
| Designated Facility Mail Zip: | 84029 |
| Designated Facility Mail State: | UT |
| Designated Facility Location Street Number: | Not reported |
| Designated Facility Location Street 1: | 11600 North Aptus Road |
| Designated Facility Location Street 2: | Not reported |
| Designated Facility Location City: | Grantsville |
| Designated Facility Location Zip: | 84029 |
| Designated Facility Location State: | UT |
| Designated Facility Contact Company Name: | Not reported |
| Manifest Residue Indicator: | N |
| Rejection Indicator: | N |

| | |
|---|---|
| Manifest Tracking Number: | 015782363FLE |
| Last Updated Date: | 20220318 |
| Shipped Date: | 20220126 |
| Received Date: | 20220215 |
| Manifest Status: | Signed |
| Submission Type: | DataImage5Copy |
| Origin Type: | Service |
| Generator EPA ID: | CAC003155347 |
| Generator Name: | Us Fish & Wildlife Service |
| Generator Location Street Number: | Not reported |
| Generator Location Street 1: | 2636 JUNIPER LANE |
| Generator Location Street 2: | Not reported |
| Generator Location City: | SACRAMENTO |
| Generator Location State: | CA |
| Generator Location Zip: | 95825 |
| Generator Mail Street Number: | Not reported |
| Generator Mail Street 1: | 2636 Juniper lane |
| Generator Mail Street 2: | Not reported |
| Generator Mail City: | Sacramento |
| Generator Mail Zip: | 95825 |

**US FISH & WILDLIFE SERVICE (Continued)** **1027083196**

| | |
|---|---|
| Generator Mail State: | CA |
| Generator Contact Company Name: | US Fish & Wildlife Service |
| Designated Facility EPA ID: | UTD991301748 |
| Designated Facility Name: | Clean Harbors Grassy Mountain Llc |
| Designated Facility Mail Street Number: | Not reported |
| Designated Facility Mail Street 1: | Not reported |
| Designated Facility Mail Street 2: | PO Box 22750 |
| Designated Facility Mail City: | Salt Lake City |
| Designated Facility Mail Zip: | 84122 |
| Designated Facility Mail State: | UT |
| Designated Facility Location Street Number: | Not reported |
| Designated Facility Location Street 1: | 3 Miles East 7 Miles North of Knolls |
| Designated Facility Location Street 2: | Exit 41 off I-80 |
| Designated Facility Location City: | Grantsville |
| Designated Facility Location Zip: | 84029 |
| Designated Facility Location State: | UT |
| Designated Facility Contact Company Name: | Not reported |
| Manifest Residue Indicator: | N |
| Rejection Indicator: | N |

| | |
|---|---|
| Manifest Tracking Number: | 015782365FLE |
| Last Updated Date: | 20220407 |
| Shipped Date: | 20220126 |
| Received Date: | 20220318 |
| Manifest Status: | Signed |
| Submission Type: | DataImage5Copy |
| Origin Type: | Service |
| Generator EPA ID: | CAC003155347 |
| Generator Name: | Us Fish & Wildlife Service |
| Generator Location Street Number: | Not reported |
| Generator Location Street 1: | 2636 JUNIPER LANE |
| Generator Location Street 2: | Not reported |
| Generator Location City: | SACRAMENTO |
| Generator Location State: | CA |
| Generator Location Zip: | 95825 |
| Generator Mail Street Number: | Not reported |
| Generator Mail Street 1: | 2636 Juniper lane |
| Generator Mail Street 2: | Not reported |
| Generator Mail City: | Sacramento |
| Generator Mail Zip: | 95825 |
| Generator Mail State: | CA |
| Generator Contact Company Name: | US Fish & Wildlife Service |
| Designated Facility EPA ID: | TXD982290140 |
| Designated Facility Name: | Clean Harbors Laporte, Llc |
| Designated Facility Mail Street Number: | Not reported |
| Designated Facility Mail Street 1: | Not reported |
| Designated Facility Mail Street 2: | 500 Independence Parkway South |
| Designated Facility Mail City: | La Porte |
| Designated Facility Mail Zip: | 77571 |
| Designated Facility Mail State: | TX |
| Designated Facility Location Street Number: | Not reported |
| Designated Facility Location Street 1: | 500 Independence Parkway South |
| Designated Facility Location Street 2: | Not reported |
| Designated Facility Location City: | La Porte |
| Designated Facility Location Zip: | 77571 |
| Designated Facility Location State: | TX |
| Designated Facility Contact Company Name: | Not reported |

**US FISH & WILDLIFE SERVICE (Continued)** **1027083196**

Manifest Residue Indicator: N
Rejection Indicator: N

Federal Waste:
Manifest Tracking Number: 015782365FLE
Waste Line Number: 3
Federal Waste Code: D002
Federal Waste: CORROSIVE WASTE

State Waste:
Manifest Tracking Number: 015782365FLE
Waste Line Number: 1
State Waste Code Owner: CA
State Waste Code: 331
State Waste: Off-specification, aged, or surplus organics

Manifest Tracking Number: 015782365FLE
Waste Line Number: 1
State Waste Code Owner: TX
State Waste Code: OUTS8011
State Waste: Outs8011

Manifest Tracking Number: 015782365FLE
Waste Line Number: 2
State Waste Code Owner: CA
State Waste Code: 141
State Waste: Off-specification, aged, or surplus inorganics

Manifest Tracking Number: 015782365FLE
Waste Line Number: 2
State Waste Code Owner: TX
State Waste Code: OUTS7011
State Waste: Outs7011

Manifest Tracking Number: 015782365FLE
Waste Line Number: 3
State Waste Code Owner: CA
State Waste Code: 141
State Waste: Off-specification, aged, or surplus inorganics

Manifest Tracking Number: 015782365FLE
Waste Line Number: 3
State Waste Code Owner: TX
State Waste Code: OUTS701H
State Waste: Outs701h

Transporter:
Manifest Tracking Number: 015782365FLE
Transporter Line Number: 1
Transporter EPA ID: MAD039322250
Transporter Name: Clean Harbors Environmental Services, Inc.

Manifest Tracking Number: 015782365FLE
Transporter Line Number: 2
Transporter EPA ID: MAD039322250
Transporter Name: Clean Harbors Environmental Services, Inc.

**US FISH & WILDLIFE SERVICE (Continued)** **1027083196**

Manifest Tracking Number: 015782365FLE
Transporter Line Number: 3
Transporter EPA ID: MOD095038998
Transporter Name: Tri State Motor Transit

Manifest Tracking Number: 015782365FLE
Transporter Line Number: 4
Transporter EPA ID: NJD986607380
Transporter Name: Maumee Express Incorporated

Waste Line:
Manifest Tracking Number: 015782365FLE
Waste Line Number: 1
U.S. DOT Hazardous Indicator: Y
U.S. DOT ID Number: UN1978
U.S. DOT Description: Un1978, Propane, 2.1, None
Non-Hazardous Waste Description: Not reported
Number of Containers: 3
Container Type Code: CY
Container Type Description: Cylinders
Waste Quantity: 15
Quantity Unit of Measure Code: P
Quantity Unit of Measure Description: Pounds
Waste Quantity, in Tons: 0.0075
Acute Waste Quantity, in Tons: 0
Non-Acute Waste Quantity, in Tons: 0.0075
Waste Quantity, in Kilograms: 6.802725
Acute Waste Quantity, in Kilograms: 0
Non-Acute Waste Quantity, in Kilorgrams: 6.802725
Management Method Code: H141
Management Method Description: STORAGE, BULKING AND/OR TRANSFER OFF SITE
Waste Residue Indicator: N
Quantity Discrepancy Indicator: N
Waste Type Discrepancy Indicator: N
Waste Density: Not reported
Waste Density Unit of Measure Code: Not reported
Waste Density Unit of Measure Description: Not reported
Form Code: Not reported
Form Code Description: Not reported
Source Code: Not reported
Source Code Description: Not reported
Waste Minimization Code: Not reported
Waste Minimization Code Description: Not reported
Consent Number: Not reported
EPA Waste Indicator: N

Manifest Tracking Number: 015782365FLE
Waste Line Number: 2
U.S. DOT Hazardous Indicator: Y
U.S. DOT ID Number: UN1013
U.S. DOT Description: Un1013, Carbon Dioxide, 2.2, None
Non-Hazardous Waste Description: Not reported
Number of Containers: 2
Container Type Code: CY
Container Type Description: Cylinders
Waste Quantity: 60
Quantity Unit of Measure Code: P

**US FISH & WILDLIFE SERVICE (Continued)** **1027083196**

| | |
|---|---|
| Quantity Unit of Measure Description: | Pounds |
| Waste Quantity, in Tons: | 0.03 |
| Acute Waste Quantity, in Tons: | 0 |
| Non-Acute Waste Quantity, in Tons: | 0.03 |
| Waste Quantity, in Kilograms: | 27.2109 |
| Acute Waste Quantity, in Kilograms: | 0 |
| Non-Acute Waste Quantity, in Kilorgrams: | 27.2109 |
| Management Method Code: | H129 |
| Management Method Description: | OTHER TREATMENT |
| Waste Residue Indicator: | N |
| Quantity Discrepancy Indicator: | N |
| Waste Type Discrepancy Indicator: | N |
| Waste Density: | Not reported |
| Waste Density Unit of Measure Code: | Not reported |
| Waste Density Unit of Measure Description: | Not reported |
| Form Code: | Not reported |
| Form Code Description: | Not reported |
| Source Code: | Not reported |
| Source Code Description: | Not reported |
| Waste Minimization Code: | Not reported |
| Waste Minimization Code Description: | Not reported |
| Consent Number: | Not reported |
| EPA Waste Indicator: | N |

| | |
|---|---|
| Manifest Tracking Number: | 015782365FLE |
| Waste Line Number: | 3 |
| U.S. DOT Hazardous Indicator: | Y |
| U.S. DOT ID Number: | UN1005 |
| U.S. DOT Description: | Un1005, Waste Ammonia, Anhydrous, 2.3, (8), None, Toxic-Inhalation Hazard Zone D |
| Non-Hazardous Waste Description: | Not reported |
| Number of Containers: | 4 |
| Container Type Code: | CY |
| Container Type Description: | Cylinders |
| Waste Quantity: | 40 |
| Quantity Unit of Measure Code: | P |
| Quantity Unit of Measure Description: | Pounds |
| Waste Quantity, in Tons: | 0.02 |
| Acute Waste Quantity, in Tons: | 0 |
| Non-Acute Waste Quantity, in Tons: | 0.02 |
| Waste Quantity, in Kilograms: | 18.1406 |
| Acute Waste Quantity, in Kilograms: | 0 |
| Non-Acute Waste Quantity, in Kilorgrams: | 18.1406 |
| Management Method Code: | H121 |
| Management Method Description: | NEUTRALIZATION ONLY |
| Waste Residue Indicator: | N |
| Quantity Discrepancy Indicator: | N |
| Waste Type Discrepancy Indicator: | N |
| Waste Density: | Not reported |
| Waste Density Unit of Measure Code: | Not reported |
| Waste Density Unit of Measure Description: | Not reported |
| Form Code: | Not reported |
| Form Code Description: | Not reported |
| Source Code: | Not reported |
| Source Code Description: | Not reported |
| Waste Minimization Code: | Not reported |
| Waste Minimization Code Description: | Not reported |

**US FISH & WILDLIFE SERVICE (Continued)** **1027083196**

Consent Number: Not reported
EPA Waste Indicator: Y

---

**R211** **US FISH & WILDLIFE SVS** **RCRA NonGen / NLR** **1024818671**
**ENE** **2636 JUNIPER LN** **CAL000326570**
**< 1/8** **SACRAMENTO, CA 95825**
**0.123 mi.**
**649 ft.** **Site 19 of 19 in cluster R**

**Relative:** **Higher**
**Actual:** **51 ft.**

RCRA Listings:

| | |
|---|---|
| Date Form Received by Agency: | 20071109 |
| Handler Name: | Us Fish & Wildlife Svs |
| Handler Address: | 2636 Juniper Ln |
| Handler City,State,Zip: | SACRAMENTO, CA 95825 |
| EPA ID: | CAL000326570 |
| Contact Name: | TOBY MCBRIDE |
| Contact Address: | 2800 COTTAGE WAY STE W-2605 |
| Contact City,State,Zip: | SACRAMENTO, CA 95825 |
| Contact Telephone: | 916-414-6600 |
| Contact Fax: | 916-414-6713 |
| Contact Email: | TOBY_MCBRIDE@FWS.GOV |
| Contact Title: | Not reported |
| EPA Region: | 09 |
| Land Type: | Not reported |
| Federal Waste Generator Description: | Not a generator, verified |
| Non-Notifier: | Not reported |
| Biennial Report Cycle: | Not reported |
| Accessibility: | Not reported |
| Active Site Indicator: | Handler Activities |
| State District Owner: | Not reported |
| State District: | Not reported |
| Mailing Address: | 2800 COTTAGE WAY STE W2605 |
| Mailing City,State,Zip: | SACRAMENTO, CA 95825-1888 |
| Owner Name: | U.S. Fish & Wildlife Svs |
| Owner Type: | Other |
| Operator Name: | Toby Mcbride |
| Operator Type: | Other |
| Short-Term Generator Activity: | No |
| Importer Activity: | No |
| Mixed Waste Generator: | No |
| Transporter Activity: | No |
| Transfer Facility Activity: | No |
| Recycler Activity with Storage: | No |
| Small Quantity On-Site Burner Exemption: | No |
| Smelting Melting and Refining Furnace Exemption: | No |
| Underground Injection Control: | No |
| Off-Site Waste Receipt: | No |
| Universal Waste Indicator: | Yes |
| Universal Waste Destination Facility: | Yes |
| Federal Universal Waste: | No |
| Active Site State-Reg Handler: | --- |
| Federal Facility Indicator: | Not reported |
| Hazardous Secondary Material Indicator: | N |
| Sub-Part K Indicator: | Not reported |
| 2018 GPRA Permit Baseline: | Not on the Baseline |
| 2018 GPRA Renewals Baseline: | Not on the Baseline |
| 202 GPRA Corrective Action Baseline: | No |
| Subject to Corrective Action Universe: | No |

**US FISH & WILDLIFE SVS (Continued)** **1024818671**

| | |
|---|---|
| Non-TSDFs Where RCRA CA has Been Imposed Universe: | No |
| Corrective Action Priority Ranking: | No NCAPS ranking |
| Environmental Control Indicator: | No |
| Institutional Control Indicator: | No |
| Human Exposure Controls Indicator: | N/A |
| Groundwater Controls Indicator: | N/A |
| Significant Non-Complier Universe: | No |
| Unaddressed Significant Non-Complier Universe: | No |
| Addressed Significant Non-Complier Universe: | No |
| Significant Non-Complier With a Compliance Schedule Universe: | No |
| Financial Assurance Required: | Not reported |
| Handler Date of Last Change: | 20180905 |
| Recognized Trader-Importer: | No |
| Recognized Trader-Exporter: | No |
| Importer of Spent Lead Acid Batteries: | No |
| Exporter of Spent Lead Acid Batteries: | No |
| Recycler Activity Without Storage: | No |
| Manifest Broker: | No |
| Sub-Part P Indicator: | No |

Handler - Owner Operator:

| | |
|---|---|
| Owner/Operator Indicator: | Owner |
| Owner/Operator Name: U.S. FISH & WILDLIFE SVS | |
| Legal Status: | Other |
| Date Became Current: | Not reported |
| Date Ended Current: | Not reported |
| Owner/Operator Address: | 2800 COTTAGE WAY W-2605 |
| Owner/Operator City,State,Zip: | SACRAMENTO, CA 95825-0000 |
| Owner/Operator Telephone: | 916-414-6600 |
| Owner/Operator Telephone Ext: | Not reported |
| Owner/Operator Fax: | Not reported |
| Owner/Operator Email: | Not reported |

| | |
|---|---|
| Owner/Operator Indicator: | Operator |
| Owner/Operator Name: TOBY MCBRIDE | |
| Legal Status: | Other |
| Date Became Current: | Not reported |
| Date Ended Current: | Not reported |
| Owner/Operator Address: | 2800 COTTAGE WAY STE W-2605 |
| Owner/Operator City,State,Zip: | SACRAMENTO, CA 95825 |
| Owner/Operator Telephone: | 916-414-6600 |
| Owner/Operator Telephone Ext: | Not reported |
| Owner/Operator Fax: | Not reported |
| Owner/Operator Email: | Not reported |

Historic Generators:

| | |
|---|---|
| Receive Date: | 20071109 |
| Handler Name: US FISH & WILDLIFE SVS | |
| Federal Waste Generator Description: | Not a generator, verified |
| State District Owner: | Not reported |
| Large Quantity Handler of Universal Waste: | No |
| Recognized Trader Importer: | No |
| Recognized Trader Exporter: | No |
| Spent Lead Acid Battery Importer: | No |
| Spent Lead Acid Battery Exporter: | No |

**US FISH & WILDLIFE SVS (Continued)** **1024818671**

Current Record: Yes
Non Storage Recycler Activity: Not reported
Electronic Manifest Broker: Not reported

List of NAICS Codes and Descriptions:
NAICS Code: 56299
NAICS Description: ALL OTHER WASTE MANAGEMENT SERVICES

Facility Has Received Notices of Violations:
Violations: No Violations Found

Evaluation Action Summary:
Evaluations: No Evaluations Found

---

**AC212** **SACTO CARBURETOR/ELECTRICAL** **Sacramento Co. ML** **S105808701**
**ENE** **2542 TOWER AV #A** **N/A**
**< 1/8** **SACRAMENTO, CA 95825**
**0.124 mi.**
**657 ft.** **Site 2 of 19 in cluster AC**

**Relative:**
**Higher**

**Actual:**
**52 ft.**

Sacramento Co. ML:
Name: SACTO CARBURETOR/ELECTRICAL
Address: 2542 TOWER AV #A
City,State,Zip: SACRAMENTO, CA 95825
Facility Id: Not reported
Facility Status: Inactive. Included on a listing no longer updated.
FD: C
Billing Codes BP: Out of Business
Billing Codes UST: No Tanks
WG Bill Code: Oil Changed by Outside Company-No Fee
Target Property Bill Cod: 51
Food Bill Code: 51
CUPA Permit Date: Not reported
HAZMAT Permit Date: Not reported
HAZMAT Inspection Date: Not reported
Hazmat Date BP Received: Not reported
UST Permit Dt: Not reported
UST Inspection Date: Not reported
UST Tank Test Date: Not reported
Number of Tanks: 0
UST Tank Test Date: Not reported
SIC Code: 7538
Tier Permitting: Not reported
AST Bill Code: Not reported
CALARP Bill Code: Not reported

**AC213** **LEE'S AUTOMOTIVE REPAIR** **Sacramento Co. ML** **S128619509**
**ENE** **2542 TOWER AV** **N/A**
**< 1/8** **SACRAMENTO, CA 95825**
**0.124 mi.**
**657 ft.** **Site 3 of 19 in cluster AC**

**Relative:** Sacramento Co. ML:
**Higher**

| | |
|---|---|
| Name: | LEE'S AUTOMOTIVE REPAIR |
| Address: | 2542 TOWER AV |
| City,State,Zip: | SACRAMENTO, CA 95825 |
| Facility Id: | Not reported |
| Facility Status: | Inactive. Included on a listing no longer updated. |
| FD: | C |
| Billing Codes BP: | Out of Business |
| Billing Codes UST: | No Tanks |
| WG Bill Code: | Oil Changed by Outside Company-No Fee |
| Target Property Bill Cod: | 51 |
| Food Bill Code: | 51 |
| CUPA Permit Date: | Not reported |
| HAZMAT Permit Date: | Not reported |
| HAZMAT Inspection Date: | Not reported |
| Hazmat Date BP Received: | Not reported |
| UST Permit Dt: | Not reported |
| UST Inspection Date: | Not reported |
| UST Tank Test Date: | Not reported |
| Number of Tanks: | 0 |
| UST Tank Test Date: | Not reported |
| SIC Code: | 7538 |
| Tier Permitting: | Not reported |
| AST Bill Code: | Not reported |
| CALARP Bill Code: | Not reported |

**Actual:**
**52 ft.**

---

**AC214** **LEGEND AUTO (BODY SHOP)** **Sacramento Co. ML** **S128619511**
**ENE** **2542 TOWER AVE STE A** **N/A**
**< 1/8** **SACRAMENTO, CA 95825**
**0.124 mi.**
**657 ft.** **Site 4 of 19 in cluster AC**

**Relative:** Sacramento Co. ML:
**Higher**

| | |
|---|---|
| Name: | LEGEND AUTO (BODY SHOP) |
| Address: | 2542 TOWER AVE STE A |
| City,State,Zip: | SACRAMENTO, CA 95825 |
| Facility Id: | Not reported |
| Facility Status: | Not reported |
| FD: | Not reported |
| Billing Codes BP: | I |
| Billing Codes UST: | Not reported |
| WG Bill Code: | I |
| Target Property Bill Cod: | Not reported |
| Food Bill Code: | Not reported |
| CUPA Permit Date: | Not reported |
| HAZMAT Permit Date: | Not reported |
| HAZMAT Inspection Date: | Not reported |
| Hazmat Date BP Received: | Not reported |
| UST Permit Dt: | Not reported |
| UST Inspection Date: | Not reported |
| UST Tank Test Date: | Not reported |
| Number of Tanks: | Not reported |
| UST Tank Test Date: | Not reported |
| SIC Code: | Not reported |

**Actual:**
**52 ft.**

**LEGEND AUTO (BODY SHOP) (Continued)** **S128619511**

Tier Permitting: Not reported
AST Bill Code: Not reported
CALARP Bill Code: Not reported

---

**AC215** **PAT LAMP'S VOLVO SERVICE** **Sacramento Co. ML** **S123293282**
**ENE** **2542 TOWER AV** **N/A**
**< 1/8** **SACRAMENTO, CA 95825**
**0.124 mi.**
**657 ft.** **Site 5 of 19 in cluster AC**

**Relative:**
**Higher**

**Actual:**
**52 ft.**

Sacramento Co. ML:
Name: PAT LAMP'S VOLVO SERVICE
Address: 2542 TOWER AV
City,State,Zip: SACRAMENTO, CA 95825
Facility Id: Not reported
Facility Status: Inactive. Included on a listing no longer updated.
FD: C
Billing Codes BP: Out of Business
Billing Codes UST: No Tanks
WG Bill Code: Oil Changed by Outside Company-No Fee
Target Property Bill Cod: 51
Food Bill Code: 51
CUPA Permit Date: Not reported
HAZMAT Permit Date: Not reported
HAZMAT Inspection Date: Not reported
Hazmat Date BP Received: Not reported
UST Permit Dt: Not reported
UST Inspection Date: Not reported
UST Tank Test Date: Not reported
Number of Tanks: 0
UST Tank Test Date: Not reported
SIC Code: 7532
Tier Permitting: Not reported
AST Bill Code: Not reported
CALARP Bill Code: Not reported

---

**Y216** **FLOORS TO GO** **Sacramento Co. ML** **S123291157**
**ESE** **2333 ARDEN WY** **N/A**
**< 1/8** **SACRAMENTO, CA 95825**
**0.124 mi.**
**657 ft.** **Site 3 of 7 in cluster Y**

**Relative:**
**Higher**

**Actual:**
**49 ft.**

Sacramento Co. ML:
Name: FLOORS TO GO
Address: 2333 ARDEN WY
City,State,Zip: SACRAMENTO, CA 95825
Facility Id: Not reported
Facility Status: Inactive. Included on a listing no longer updated.
FD: C
Billing Codes BP: Disclaimer
Billing Codes UST: No Tanks
WG Bill Code: Oil Changed by Outside Company-No Fee
Target Property Bill Cod: 50
Food Bill Code: 50
CUPA Permit Date: Not reported
HAZMAT Permit Date: Not reported

**FLOORS TO GO (Continued)** **S123291157**

| | |
|---|---|
| HAZMAT Inspection Date: | Not reported |
| Hazmat Date BP Received: | Not reported |
| UST Permit Dt: | Not reported |
| UST Inspection Date: | Not reported |
| UST Tank Test Date: | Not reported |
| Number of Tanks: | 0 |
| UST Tank Test Date: | Not reported |
| SIC Code: | Not reported |
| Tier Permitting: | Not reported |
| AST Bill Code: | Not reported |
| CALARP Bill Code: | Not reported |

---

**Y217** **KELLY-MOORE PAINT CO INC** **RCRA NonGen / NLR** **1024848036**
**ESE** **2333 ARDEN WAY STE B** **E MANIFEST** **CAL000403333**
**< 1/8** **SACRAMENTO, CA 95825**
**0.124 mi.**
**657 ft.** **Site 4 of 7 in cluster Y**

**Relative:** **Higher**

**Actual:** **49 ft.**

RCRA Listings:

| | |
|---|---|
| Date Form Received by Agency: | 20141226 |
| Handler Name: | Kelly-Moore Paint Co Inc |
| Handler Address: | 2333 Arden Way Ste B |
| Handler City,State,Zip: | SACRAMENTO, CA 95825 |
| EPA ID: | CAL000403333 |
| Contact Name: | JANET BAILEY |
| Contact Address: | 987 COMMERCIAL ST |
| Contact City,State,Zip: | SAN CARLOS, CA 94070 |
| Contact Telephone: | 650-610-4151 |
| Contact Fax: | 605-590-6355 |
| Contact Email: | JBAILEY@KELLYMOORE.COM |
| Contact Title: | Not reported |
| EPA Region: | 09 |
| Land Type: | Not reported |
| Federal Waste Generator Description: | Not a generator, verified |
| Non-Notifier: | Not reported |
| Biennial Report Cycle: | Not reported |
| Accessibility: | Not reported |
| Active Site Indicator: | Handler Activities |
| State District Owner: | Not reported |
| State District: | Not reported |
| Mailing Address: | 987 COMMERCIAL ST |
| Mailing City,State,Zip: | SAN CARLOS, CA 94070-4108 |
| Owner Name: | Kelly-Moore Paint Co Inc |
| Owner Type: | Other |
| Operator Name: | Janet Bailey |
| Operator Type: | Other |
| Short-Term Generator Activity: | No |
| Importer Activity: | No |
| Mixed Waste Generator: | No |
| Transporter Activity: | No |
| Transfer Facility Activity: | No |
| Recycler Activity with Storage: | No |
| Small Quantity On-Site Burner Exemption: | No |
| Smelting Melting and Refining Furnace Exemption: | No |
| Underground Injection Control: | No |
| Off-Site Waste Receipt: | No |
| Universal Waste Indicator: | Yes |
| Universal Waste Destination Facility: | Yes |

**KELLY-MOORE PAINT CO INC (Continued)** **1024848036**

| | |
|---|---|
| Federal Universal Waste: | No |
| Active Site State-Reg Handler: | --- |
| Federal Facility Indicator: | Not reported |
| Hazardous Secondary Material Indicator: | N |
| Sub-Part K Indicator: | Not reported |
| 2018 GPRA Permit Baseline: | Not on the Baseline |
| 2018 GPRA Renewals Baseline: | Not on the Baseline |
| 202 GPRA Corrective Action Baseline: | No |
| Subject to Corrective Action Universe: | No |
| Non-TSDFs Where RCRA CA has Been Imposed Universe: | No |
| Corrective Action Priority Ranking: | No NCAPS ranking |
| Environmental Control Indicator: | No |
| Institutional Control Indicator: | No |
| Human Exposure Controls Indicator: | N/A |
| Groundwater Controls Indicator: | N/A |
| Significant Non-Complier Universe: | No |
| Unaddressed Significant Non-Complier Universe: | No |
| Addressed Significant Non-Complier Universe: | No |
| Significant Non-Complier With a Compliance Schedule Universe: | No |
| Financial Assurance Required: | Not reported |
| Handler Date of Last Change: | 20180906 |
| Recognized Trader-Importer: | No |
| Recognized Trader-Exporter: | No |
| Importer of Spent Lead Acid Batteries: | No |
| Exporter of Spent Lead Acid Batteries: | No |
| Recycler Activity Without Storage: | No |
| Manifest Broker: | No |
| Sub-Part P Indicator: | No |

Handler - Owner Operator:

| | |
|---|---|
| Owner/Operator Indicator: | Operator |
| Owner/Operator Name: JANET BAILEY | |
| Legal Status: | Other |
| Date Became Current: | Not reported |
| Date Ended Current: | Not reported |
| Owner/Operator Address: | 987 COMMERCIAL ST |
| Owner/Operator City,State,Zip: | SAN CARLOS, CA 94070 |
| Owner/Operator Telephone: | 650-610-4151 |
| Owner/Operator Telephone Ext: | Not reported |
| Owner/Operator Fax: | Not reported |
| Owner/Operator Email: | Not reported |

| | |
|---|---|
| Owner/Operator Indicator: | Owner |
| Owner/Operator Name: KELLY-MOORE PAINT CO INC | |
| Legal Status: | Other |
| Date Became Current: | Not reported |
| Date Ended Current: | Not reported |
| Owner/Operator Address: | 987 COMMERCIAL ST |
| Owner/Operator City,State,Zip: | SAN CARLOS, CA 94070-4018 |
| Owner/Operator Telephone: | 650-592-8337 |
| Owner/Operator Telephone Ext: | Not reported |
| Owner/Operator Fax: | Not reported |
| Owner/Operator Email: | Not reported |

Historic Generators:

**KELLY-MOORE PAINT CO INC (Continued)** **1024848036**

Receive Date: 20141226
Handler Name: KELLY-MOORE PAINT CO INC
Federal Waste Generator Description: Not a generator, verified
State District Owner: Not reported
Large Quantity Handler of Universal Waste: No
Recognized Trader Importer: No
Recognized Trader Exporter: No
Spent Lead Acid Battery Importer: No
Spent Lead Acid Battery Exporter: No
Current Record: Yes
Non Storage Recycler Activity: Not reported
Electronic Manifest Broker: Not reported

List of NAICS Codes and Descriptions:
NAICS Code: 44419
NAICS Description: OTHER BUILDING MATERIAL DEALERS

Facility Has Received Notices of Violations:
Violations: No Violations Found

Evaluation Action Summary:
Evaluations: No Evaluations Found

E MANIFEST:
Manifest Tracking Number: 000347646DAT
Last Updated Date: 20210929
Shipped Date: 20210326
Received Date: 20210430
Manifest Status: Signed
Submission Type: DataImage5Copy
Origin Type: Web
Generator EPA ID: CAL000403333
Generator Name: Kelly-Moore Paint Co Inc
Generator Location Street Number: Not reported
Generator Location Street 1: 2333 ARDEN WAY STE B
Generator Location Street 2: Not reported
Generator Location City: SACRAMENTO
Generator Location State: CA
Generator Location Zip: 95825
Generator Mail Street Number: Not reported
Generator Mail Street 1: 987 COMMERCIAL ST
Generator Mail Street 2: Not reported
Generator Mail City: SAN CARLOS
Generator Mail Zip: 94070-4108
Generator Mail State: CA
Generator Contact Company Name: Not reported
Designated Facility EPA ID: INR000127621
Designated Facility Name: Not reported
Designated Facility Mail Street Number: Not reported
Designated Facility Mail Street 1: Not reported
Designated Facility Mail Street 2: 5625 OLD PORTER RD
Designated Facility Mail City: PORTAGE
Designated Facility Mail Zip: 46368
Designated Facility Mail State: IN

**KELLY-MOORE PAINT CO INC (Continued)** **1024848036**

| | |
|---|---|
| Designated Facility Location Street Number: | Not reported |
| Designated Facility Location Street 1: | 5625 OLD PORTER RD |
| Designated Facility Location Street 2: | W BLDG 1 |
| Designated Facility Location City: | PORTAGE |
| Designated Facility Location Zip: | 46368-1137 |
| Designated Facility Location State: | IN |
| Designated Facility Contact Company Name: | COVANTA ENVIRONMENTAL SOLUTIONS LLC |
| Manifest Residue Indicator: | N |
| Rejection Indicator: | N |

| | |
|---|---|
| Manifest Tracking Number: | 000473679DAT |
| Last Updated Date: | 20230912 |
| Shipped Date: | 20230711 |
| Received Date: | 20230828 |
| Manifest Status: | Signed |
| Submission Type: | DataImage5Copy |
| Origin Type: | Web |
| Generator EPA ID: | CAL000403333 |
| Generator Name: | Kelly-Moore Paint Co Inc |
| Generator Location Street Number: | Not reported |
| Generator Location Street 1: | 2333 ARDEN WAY STE B |
| Generator Location Street 2: | Not reported |
| Generator Location City: | SACRAMENTO |
| Generator Location State: | CA |
| Generator Location Zip: | 95825 |
| Generator Mail Street Number: | Not reported |
| Generator Mail Street 1: | 987 COMMERCIAL ST |
| Generator Mail Street 2: | Not reported |
| Generator Mail City: | SAN CARLOS |
| Generator Mail Zip: | 94070-4108 |
| Generator Mail State: | CA |
| Generator Contact Company Name: | Not reported |
| Designated Facility EPA ID: | INR000127621 |
| Designated Facility Name: | Not reported |
| Designated Facility Mail Street Number: | Not reported |
| Designated Facility Mail Street 1: | Not reported |
| Designated Facility Mail Street 2: | 5625 OLD PORTER RD |
| Designated Facility Mail City: | PORTAGE |
| Designated Facility Mail Zip: | 46368 |
| Designated Facility Mail State: | IN |
| Designated Facility Location Street Number: | Not reported |
| Designated Facility Location Street 1: | 5625 OLD PORTER RD |
| Designated Facility Location Street 2: | W BLDG 1 |
| Designated Facility Location City: | PORTAGE |
| Designated Facility Location Zip: | 46368-1137 |
| Designated Facility Location State: | IN |
| Designated Facility Contact Company Name: | COVANTA ENVIRONMENTAL SOLUTIONS LLC |
| Manifest Residue Indicator: | N |
| Rejection Indicator: | N |

| | |
|---|---|
| Manifest Tracking Number: | 000473680DAT |
| Last Updated Date: | 20230828 |
| Shipped Date: | 20230711 |
| Received Date: | 20230816 |
| Manifest Status: | Signed |
| Submission Type: | DataImage5Copy |
| Origin Type: | Service |

**KELLY-MOORE PAINT CO INC (Continued)** **1024848036**

| | |
|---|---|
| Generator EPA ID: | CAL000403333 |
| Generator Name: | Kelly-Moore Paint Co Inc |
| Generator Location Street Number: | Not reported |
| Generator Location Street 1: | 2333 ARDEN WAY STE B |
| Generator Location Street 2: | Not reported |
| Generator Location City: | SACRAMENTO |
| Generator Location State: | CA |
| Generator Location Zip: | 95825 |
| Generator Mail Street Number: | Not reported |
| Generator Mail Street 1: | 987 COMMERCIAL ST |
| Generator Mail Street 2: | Not reported |
| Generator Mail City: | SAN CARLOS |
| Generator Mail Zip: | 94070-4108 |
| Generator Mail State: | CA |
| Generator Contact Company Name: | Not reported |
| Designated Facility EPA ID: | ARD981057870 |
| Designated Facility Name: | Not reported |
| Designated Facility Mail Street Number: | Not reported |
| Designated Facility Mail Street 1: | Not reported |
| Designated Facility Mail Street 2: | P.O.BOX 729 |
| Designated Facility Mail City: | BENTON |
| Designated Facility Mail Zip: | 72018 |
| Designated Facility Mail State: | AR |
| Designated Facility Location Street Number: | 1007 |
| Designated Facility Location Street 1: | VULCAN ROAD |
| Designated Facility Location Street 2: | Not reported |
| Designated Facility Location City: | BENTON |
| Designated Facility Location Zip: | 72015 |
| Designated Facility Location State: | AR |
| Designated Facility Contact Company Name: | RINECO CHEMICAL INDUSTRIES, LLC |
| Manifest Residue Indicator: | N |
| Rejection Indicator: | N |

| | |
|---|---|
| Manifest Tracking Number: | 000516994DAT |
| Last Updated Date: | 20240806 |
| Shipped Date: | 20240524 |
| Received Date: | 20240617 |
| Manifest Status: | Signed |
| Submission Type: | DataImage5Copy |
| Origin Type: | Web |
| Generator EPA ID: | CAL000403333 |
| Generator Name: | Kelly-Moore Paint Co Inc |
| Generator Location Street Number: | Not reported |
| Generator Location Street 1: | 2333 ARDEN WAY STE B |
| Generator Location Street 2: | Not reported |
| Generator Location City: | SACRAMENTO |
| Generator Location State: | CA |
| Generator Location Zip: | 95825 |
| Generator Mail Street Number: | Not reported |
| Generator Mail Street 1: | 987 COMMERCIAL ST |
| Generator Mail Street 2: | Not reported |
| Generator Mail City: | SAN CARLOS |
| Generator Mail Zip: | 94070-4108 |
| Generator Mail State: | CA |
| Generator Contact Company Name: | Not reported |
| Designated Facility EPA ID: | CAD008252405 |
| Designated Facility Name: | Not reported |

**KELLY-MOORE PAINT CO INC (Continued)** **1024848036**

| | |
|---|---|
| Designated Facility Mail Street Number: | 3150 |
| Designated Facility Mail Street 1: | CA90023 CA037US 3150 |
| Designated Facility Mail Street 2: | EAST PICO BLVD |
| Designated Facility Mail City: | LOS ANGELES |
| Designated Facility Mail Zip: | 90023 |
| Designated Facility Mail State: | CA |
| Designated Facility Location Street Number: | 3150 |
| Designated Facility Location Street 1: | EAST PICO BLVD |
| Designated Facility Location Street 2: | Not reported |
| Designated Facility Location City: | LOS ANGELES |
| Designated Facility Location Zip: | 90023-0000 |
| Designated Facility Location State: | CA |
| Designated Facility Contact Company Name: | PACIFIC RESOURCE RECOVERY SERVICES INC |
| Manifest Residue Indicator: | N |
| Rejection Indicator: | N |

| | |
|---|---|
| Manifest Tracking Number: | 000516996DAT |
| Last Updated Date: | 20240723 |
| Shipped Date: | 20240524 |
| Received Date: | 20240617 |
| Manifest Status: | Signed |
| Submission Type: | DataImage5Copy |
| Origin Type: | Web |
| Generator EPA ID: | CAL000403333 |
| Generator Name: | Kelly-Moore Paint Co Inc |
| Generator Location Street Number: | Not reported |
| Generator Location Street 1: | 2333 ARDEN WAY STE B |
| Generator Location Street 2: | Not reported |
| Generator Location City: | SACRAMENTO |
| Generator Location State: | CA |
| Generator Location Zip: | 95825 |
| Generator Mail Street Number: | Not reported |
| Generator Mail Street 1: | 301 W HURST BLVD |
| Generator Mail Street 2: | Not reported |
| Generator Mail City: | HURST |
| Generator Mail Zip: | 76053 |
| Generator Mail State: | TX |
| Generator Contact Company Name: | Not reported |
| Designated Facility EPA ID: | AZR000525949 |
| Designated Facility Name: | Not reported |
| Designated Facility Mail Street Number: | Not reported |
| Designated Facility Mail Street 1: | Not reported |
| Designated Facility Mail Street 2: | 3215 W DOME ROCK RD |
| Designated Facility Mail City: | QUARTZSITE |
| Designated Facility Mail Zip: | 85346 |
| Designated Facility Mail State: | AZ |
| Designated Facility Location Street Number: | Not reported |
| Designated Facility Location Street 1: | 3215 W DOME ROCK RD |
| Designated Facility Location Street 2: | Not reported |
| Designated Facility Location City: | QUARTZSITE |
| Designated Facility Location Zip: | 85346 |
| Designated Facility Location State: | AZ |
| Designated Facility Contact Company Name: | VLS QUARTZITE LLC |
| Manifest Residue Indicator: | N |
| Rejection Indicator: | N |

| | |
|---|---|
| Manifest Tracking Number: | 000247658DAT |

**KELLY-MOORE PAINT CO INC (Continued)** **1024848036**

| | |
|---|---|
| Last Updated Date: | 20190116 |
| Shipped Date: | 20181220 |
| Received Date: | 20190105 |
| Manifest Status: | Signed |
| Submission Type: | DataImage5Copy |
| Origin Type: | Service |
| Generator EPA ID: | CAL000403333 |
| Generator Name: | Kelly-Moore Paint Co Inc |
| Generator Location Street Number: | Not reported |
| Generator Location Street 1: | 2333 ARDEN WAY STE B |
| Generator Location Street 2: | Not reported |
| Generator Location City: | SACRAMENTO |
| Generator Location State: | CA |
| Generator Location Zip: | 95825 |
| Generator Mail Street Number: | Not reported |
| Generator Mail Street 1: | 987 COMMERCIAL ST |
| Generator Mail Street 2: | Not reported |
| Generator Mail City: | SAN CARLOS |
| Generator Mail Zip: | 94070-4108 |
| Generator Mail State: | CA |
| Generator Contact Company Name: | Not reported |
| Designated Facility EPA ID: | ARD981057870 |
| Designated Facility Name: | Not reported |
| Designated Facility Mail Street Number: | Not reported |
| Designated Facility Mail Street 1: | Not reported |
| Designated Facility Mail Street 2: | P.O.BOX 729 |
| Designated Facility Mail City: | BENTON |
| Designated Facility Mail Zip: | 72018 |
| Designated Facility Mail State: | AR |
| Designated Facility Location Street Number: | 1007 |
| Designated Facility Location Street 1: | 1007 VULCAN ROAD |
| Designated Facility Location Street 2: | Not reported |
| Designated Facility Location City: | BENTON |
| Designated Facility Location Zip: | 72015 |
| Designated Facility Location State: | AR |
| Designated Facility Contact Company Name: | RINECO CHEMICAL INDUSTRIES, LLC |
| Manifest Residue Indicator: | N |
| Rejection Indicator: | N |

| | |
|---|---|
| Manifest Tracking Number: | 000381468DAT |
| Last Updated Date: | 20230130 |
| Shipped Date: | 20220517 |
| Received Date: | 20230118 |
| Manifest Status: | Signed |
| Submission Type: | DataImage5Copy |
| Origin Type: | Service |
| Generator EPA ID: | CAL000403333 |
| Generator Name: | Kelly-Moore Paint Co Inc |
| Generator Location Street Number: | Not reported |
| Generator Location Street 1: | 2333 ARDEN WAY STE B |
| Generator Location Street 2: | Not reported |
| Generator Location City: | SACRAMENTO |
| Generator Location State: | CA |
| Generator Location Zip: | 95825 |
| Generator Mail Street Number: | Not reported |
| Generator Mail Street 1: | 987 COMMERCIAL ST |
| Generator Mail Street 2: | Not reported |

**KELLY-MOORE PAINT CO INC (Continued)** **1024848036**

| | |
|---|---|
| Generator Mail City: | SAN CARLOS |
| Generator Mail Zip: | 94070-4108 |
| Generator Mail State: | CA |
| Generator Contact Company Name: | Not reported |
| Designated Facility EPA ID: | ARD981057870 |
| Designated Facility Name: | Not reported |
| Designated Facility Mail Street Number: | Not reported |
| Designated Facility Mail Street 1: | Not reported |
| Designated Facility Mail Street 2: | P.O.BOX 729 |
| Designated Facility Mail City: | BENTON |
| Designated Facility Mail Zip: | 72018 |
| Designated Facility Mail State: | AR |
| Designated Facility Location Street Number: | 1007 |
| Designated Facility Location Street 1: | VULCAN ROAD |
| Designated Facility Location Street 2: | Not reported |
| Designated Facility Location City: | BENTON |
| Designated Facility Location Zip: | 72015 |
| Designated Facility Location State: | AR |
| Designated Facility Contact Company Name: | RINECO CHEMICAL INDUSTRIES, LLC |
| Manifest Residue Indicator: | N |
| Rejection Indicator: | N |

| | |
|---|---|
| Manifest Tracking Number: | 000454574DAT |
| Last Updated Date: | 20230213 |
| Shipped Date: | 20221214 |
| Received Date: | 20230202 |
| Manifest Status: | Signed |
| Submission Type: | DataImage5Copy |
| Origin Type: | Service |
| Generator EPA ID: | CAL000403333 |
| Generator Name: | Kelly-Moore Paint Co Inc |
| Generator Location Street Number: | Not reported |
| Generator Location Street 1: | 2333 ARDEN WAY STE B |
| Generator Location Street 2: | Not reported |
| Generator Location City: | SACRAMENTO |
| Generator Location State: | CA |
| Generator Location Zip: | 95825 |
| Generator Mail Street Number: | Not reported |
| Generator Mail Street 1: | 987 COMMERCIAL ST |
| Generator Mail Street 2: | Not reported |
| Generator Mail City: | SAN CARLOS |
| Generator Mail Zip: | 94070-4108 |
| Generator Mail State: | CA |
| Generator Contact Company Name: | Not reported |
| Designated Facility EPA ID: | ARD981057870 |
| Designated Facility Name: | Not reported |
| Designated Facility Mail Street Number: | Not reported |
| Designated Facility Mail Street 1: | Not reported |
| Designated Facility Mail Street 2: | P.O.BOX 729 |
| Designated Facility Mail City: | BENTON |
| Designated Facility Mail Zip: | 72018 |
| Designated Facility Mail State: | AR |
| Designated Facility Location Street Number: | 1007 |
| Designated Facility Location Street 1: | VULCAN ROAD |
| Designated Facility Location Street 2: | Not reported |
| Designated Facility Location City: | BENTON |
| Designated Facility Location Zip: | 72015 |

**KELLY-MOORE PAINT CO INC (Continued)** **1024848036**

| | |
|---|---|
| Designated Facility Location State: | AR |
| Designated Facility Contact Company Name: | RINECO CHEMICAL INDUSTRIES, LLC |
| Manifest Residue Indicator: | N |
| Rejection Indicator: | N |
| | |
| Manifest Tracking Number: | 000306149DAT |
| Last Updated Date: | 20220707 |
| Shipped Date: | 20201006 |
| Received Date: | 20201202 |
| Manifest Status: | Signed |
| Submission Type: | DataImage5Copy |
| Origin Type: | Web |
| Generator EPA ID: | CAL000403333 |
| Generator Name: | Kelly-Moore Paint Co Inc |
| Generator Location Street Number: | Not reported |
| Generator Location Street 1: | 2333 ARDEN WAY STE B |
| Generator Location Street 2: | Not reported |
| Generator Location City: | SACRAMENTO |
| Generator Location State: | CA |
| Generator Location Zip: | 95825 |
| Generator Mail Street Number: | Not reported |
| Generator Mail Street 1: | 987 COMMERCIAL ST |
| Generator Mail Street 2: | Not reported |
| Generator Mail City: | SAN CARLOS |
| Generator Mail Zip: | 94070-4108 |
| Generator Mail State: | CA |
| Generator Contact Company Name: | Not reported |
| Designated Facility EPA ID: | INR000127621 |
| Designated Facility Name: | Not reported |
| Designated Facility Mail Street Number: | Not reported |
| Designated Facility Mail Street 1: | Not reported |
| Designated Facility Mail Street 2: | 5625 OLD PORTER RD |
| Designated Facility Mail City: | PORTAGE |
| Designated Facility Mail Zip: | 46368 |
| Designated Facility Mail State: | IN |
| Designated Facility Location Street Number: | Not reported |
| Designated Facility Location Street 1: | 5625 OLD PORTER RD |
| Designated Facility Location Street 2: | W BLDG 1 |
| Designated Facility Location City: | PORTAGE |
| Designated Facility Location Zip: | 46368-1137 |
| Designated Facility Location State: | IN |
| Designated Facility Contact Company Name: | COVANTA ENVIRONMENTAL SOLUTIONS LLC |
| Manifest Residue Indicator: | N |
| Rejection Indicator: | N |

State Waste:

| | |
|---|---|
| Manifest Tracking Number: | 000306149DAT |
| Waste Line Number: | 1 |
| State Waste Code Owner: | CA |
| State Waste Code: | 291 |
| State Waste: | Latex waste |

Transporter:

| | |
|---|---|
| Manifest Tracking Number: | 000306149DAT |
| Transporter Line Number: | 1 |
| Transporter EPA ID: | CAR000179747 |

**KELLY-MOORE PAINT CO INC (Continued)** **1024848036**

Transporter Name: Ingenium Group Llc

Manifest Tracking Number: 000306149DAT
Transporter Line Number: 2
Transporter EPA ID: CAR000179747
Transporter Name: Ingenium Group Llc

Manifest Tracking Number: 000306149DAT
Transporter Line Number: 3
Transporter EPA ID: CAD982523433
Transporter Name: Dillard Environmental Services

Waste Line:
Manifest Tracking Number: 000306149DAT
Waste Line Number: 1
U.S. DOT Hazardous Indicator: N
U.S. DOT ID Number: Not reported
U.S. DOT Description: Not reported
Non-Hazardous Waste Description: NON-RCRA HAZARDOUS WASTE LIQUID (LATEX PAINT)
Number of Containers: 1
Container Type Code: DM
Container Type Description: Metal drums, barrels, kegs
Waste Quantity: 100
Quantity Unit of Measure Code: P
Quantity Unit of Measure Description: Pounds
Waste Quantity, in Tons: 0.05
Acute Waste Quantity, in Tons: 0
Non-Acute Waste Quantity, in Tons: 0.05
Waste Quantity, in Kilograms: 45.3515
Acute Waste Quantity, in Kilograms: 0
Non-Acute Waste Quantity, in Kilorgrams: 45.3515
Management Method Code: Not reported
Management Method Description: Not reported
Waste Residue Indicator: N
Quantity Discrepancy Indicator: N
Waste Type Discrepancy Indicator: N
Waste Density: Not reported
Waste Density Unit of Measure Code: Not reported
Waste Density Unit of Measure Description: Not reported
Form Code: Not reported
Form Code Description: Not reported
Source Code: Not reported
Source Code Description: Not reported
Waste Minimization Code: Not reported
Waste Minimization Code Description: Not reported
Consent Number: Not reported
EPA Waste Indicator: N

**Y218** **ALAN LEATHERBY** **CERS HAZ WASTE** **S123592800**
**ESE** **2333 ARDEN WAY** **HWTS** **N/A**
**< 1/8** **SACRAMENTO, CA 95825** **HAZNET**
**0.124 mi.** **CERS**
**657 ft.** **Site 5 of 7 in cluster Y**

**Relative:**
**Higher**

**Actual:**
**49 ft.**

CERS HAZ WASTE:

| | |
|---|---|
| Name: | KELLY-MOORE PAINT COMPANY 0233 |
| Address: | 2333 ARDEN WAY STE B |
| City,State,Zip: | SACRAMENTO, CA 95825 |
| Site ID: | 127525 |
| CERS ID: | 10599517 |
| CERS Description: | Hazardous Waste Generator |

HWTS:

| | |
|---|---|
| Name: | ALAN LEATHERBY |
| Address: | 2333 ARDEN WAY |
| Address 2: | Not reported |
| City,State,Zip: | SACRAMENTO, CA 95825 |
| EPA ID: | CAC002743290 |
| Inactive Date: | 12/10/2013 |
| Create Date: | 09/10/2013 |
| Last Act Date: | Not reported |
| Mailing Name: | Not reported |
| Mailing Address: | 2333 ARDEN WAY |
| Mailing Address 2: | Not reported |
| Mailing City,State,Zip: | SACRAMENTO, CA 95825 |
| Owner Name: | ALAN LEATHERBY |
| Owner Address: | 2333 ARDEN WAY |
| Owner Address 2: | Not reported |
| Owner City,State,Zip: | SACRAMENTO, CA 95825 |
| Owner Phone: | Not reported |
| Owner Fax: | Not reported |
| Contact Name: | ALAN LEATHERBY |
| Contact Address: | 2333 ARDEN WAY |
| Contact Address 2: | Not reported |
| City,State,Zip: | SACRAMENTO, CA 95825 |
| Contact Phone: | Not reported |
| Contact Fax: | Not reported |
| Facility Status: | Inactive |
| Facility Type: | TEMPORARY |
| Category: | STATE |
| Latitude: | 38.596157 |
| Longitude: | -121.408943 |

HAZNET:

| | |
|---|---|
| Name: | ALAN LEATHERBY |
| Address: | 2333 ARDEN WAY |
| Address 2: | Not reported |
| City,State,Zip: | SACRAMENTO, CA 95825 |
| Contact: | ALAN LEATHERBY |
| Telephone: | 9162162801 |
| Mailing Name: | Not reported |
| Mailing Address: | 2333 ARDEN WAY |
| Year: | 2013 |
| Gepaid: | CAC002743290 |
| TSD EPA ID: | CAD982042475 |

**ALAN LEATHERBY (Continued)** **S123592800**

CA Waste Code: 151 - Asbestos containing waste
Disposal Method: H132 - Landfill Or Surface Impoundment That Will Be Closed As Landfill( To Include On-Site Treatment And/Or Stabilization)
Tons: 18

Additional Information:
Year: 2013
Gen EPA ID: CAC002743290

Shipment Date: 20130924
Creation Date: 11/1/2013 22:15:05
Receipt Date: 20130924
Manifest ID: 001170088GBF
Trans EPA ID: CAL000222836
Trans Name: ADVANCED SMART SOLUTIONS
Trans 2 EPA ID: Not reported
Trans 2 Name: Not reported
TSDF EPA ID: CAD982042475
Trans Name: RECOLOGY HAY ROAD LANDFILL
TSDF Alt EPA ID: Not reported
TSDF Alt Name: Not reported
Waste Code Description: 151 - Asbestos-containing waste
RCRA Code: Not reported
Meth Code: H132 - Landfill Or Surface Impoundment That Will Be Closed As Landfill( To Include On-Site Treatment And/Or Stabilization)
Quantity Tons: 5.6
Waste Quantity: 14
Quantity Unit: Y
Additional Code 1: Not reported
Additional Code 2: Not reported
Additional Code 3: Not reported
Additional Code 4: Not reported
Additional Code 5: Not reported

Shipment Date: 20130918
Creation Date: 11/1/2013 22:15:05
Receipt Date: 20130918
Manifest ID: 001170087GBF
Trans EPA ID: CAC000222836
Trans Name: ADVANCED SMART SOLUTIONS
Trans 2 EPA ID: Not reported
Trans 2 Name: Not reported
TSDF EPA ID: CAD982042475
Trans Name: RECOLOGY HAY ROAD LANDFILL
TSDF Alt EPA ID: Not reported
TSDF Alt Name: Not reported
Waste Code Description: 151 - Asbestos-containing waste
RCRA Code: Not reported
Meth Code: H132 - Landfill Or Surface Impoundment That Will Be Closed As Landfill( To Include On-Site Treatment And/Or Stabilization)
Quantity Tons: 6.4
Waste Quantity: 16
Quantity Unit: Y
Additional Code 1: Not reported
Additional Code 2: Not reported
Additional Code 3: Not reported

**ALAN LEATHERBY (Continued)** **S123592800**

| | |
|---|---|
| Additional Code 4: | Not reported |
| Additional Code 5: | Not reported |
| | |
| Shipment Date: | 20130917 |
| Creation Date: | 7/22/2015 15:03:42 |
| Receipt Date: | 20130917 |
| Manifest ID: | 001170086GBF |
| Trans EPA ID: | CAR000222836 |
| Trans Name: | ADVANCED SMART SOLUTIONS |
| Trans 2 EPA ID: | Not reported |
| Trans 2 Name: | Not reported |
| TSDF EPA ID: | CAD982042475 |
| Trans Name: | RECOLOGY HAY ROAD LANDFILL |
| TSDF Alt EPA ID: | Not reported |
| TSDF Alt Name: | Not reported |
| Waste Code Description: | 151 - Asbestos-containing waste |
| RCRA Code: | Not reported |
| Meth Code: | H132 - Landfill Or Surface Impoundment That Will Be Closed As Landfill( To Include On-Site Treatment And/Or Stabilization) |
| Quantity Tons: | 3.45 |
| Waste Quantity: | 15 |
| Quantity Unit: | Y |
| Additional Code 1: | Not reported |
| Additional Code 2: | Not reported |
| Additional Code 3: | Not reported |
| Additional Code 4: | Not reported |
| Additional Code 5: | Not reported |
| | |
| Shipment Date: | 20130912 |
| Creation Date: | 11/1/2013 22:15:05 |
| Receipt Date: | 20130912 |
| Manifest ID: | 001170085GBF |
| Trans EPA ID: | CAC000222836 |
| Trans Name: | ADVANCED SMART SOLUTIONS |
| Trans 2 EPA ID: | Not reported |
| Trans 2 Name: | Not reported |
| TSDF EPA ID: | CAD982042475 |
| Trans Name: | RECOLOGY HAY ROAD LANDFILL |
| TSDF Alt EPA ID: | Not reported |
| TSDF Alt Name: | Not reported |
| Waste Code Description: | 151 - Asbestos-containing waste |
| RCRA Code: | Not reported |
| Meth Code: | H132 - Landfill Or Surface Impoundment That Will Be Closed As Landfill( To Include On-Site Treatment And/Or Stabilization) |
| Quantity Tons: | 6 |
| Waste Quantity: | 15 |
| Quantity Unit: | Y |
| Additional Code 1: | Not reported |
| Additional Code 2: | Not reported |
| Additional Code 3: | Not reported |
| Additional Code 4: | Not reported |
| Additional Code 5: | Not reported |

CERS:

| | |
|---|---|
| Name: | KELLY-MOORE PAINT COMPANY 0233 |
| Address: | 2333 ARDEN WAY STE B |
| City,State,Zip: | SACRAMENTO, CA 95825 |

**ALAN LEATHERBY (Continued)** **S123592800**

Site ID: 127525
CERS ID: 10599517
CERS Description: Chemical Storage Facilities

Violations:
Site ID: 127525
Site Name: Kelly-Moore Paint Company 0233
Violation Date: 11-22-2016
Citation: 22 CCR 12 66262.11 - California Code of Regulations, Title 22, Chapter 12, Section(s) 66262.11
Violation Description: Failure to determine if wastes generated are hazardous waste by using generator knowledge or applying testing method.
Violation Notes: Returned to compliance on 12/16/2016. OBSERVATION: The container of the CCA Tint Series that was not empty was placed in a trash bin and a proper waste determination has not been made. CORRECTIVE ACTION: Immediately cease disposing of non-empty CCA Tint Series containers in the trash bin. Submit documentation to this department demonstrating that the wastes have been properly characterized to determine if it is a hazardous waste. If determined to be hazardous submit a manifest/receipt documenting proper disposal and a statement demonstrating how you will manage it in the future. Keep the test results, waste analyses, or other determinations at least three years from the date that the waste was last sent to on-site or off-site treatment, storage, or disposal.
Violation Division: Sacramento County Env Management Department
Violation Program: HW
Violation Source: CERS,

Site ID: 127525
Site Name: Kelly-Moore Paint Company 0233
Violation Date: 11-22-2016
Citation: 40 CFR 1 262.34(d)(5)(iii) - U.S. Code of Federal Regulations, Title 40, Chapter 1, Section(s) 262.34(d)(5)(iii)
Violation Description: Failure to ensure that all employees are thoroughly familiar with proper waste handling and emergency procedures, relevant to their responsibilities during normal facility operations and emergencies.
Violation Notes: Returned to compliance on 12/19/2016. OBSERVATION: Employees are not thoroughly familiar with proper waste handling and emergency procedures as demonstrated by the container of the CCA Tint Series that was not empty was placed in a trash bin at the time of inspection. CORRECTIVE ACTION: The container of the CCA Tint Series was drained in the mixing machine at the time of inspection. To clear the violation, please provide waste handling and emergency procedures training. Once completed, submit documentation to this department demonstrating that employees have been properly trained. Documents can be sent to Monica Boatright at boatrightm@saccounty.net. You may call at 916-875-8476.
Violation Division: Sacramento County Env Management Department
Violation Program: HW
Violation Source: CERS,

Evaluation:
Eval General Type: Compliance Evaluation Inspection
Eval Date: 11-14-2019
Violations Found: No
Eval Type: Routine done by local agency
Eval Notes: No hazardous materials business plan violations were observed at the

**ALAN LEATHERBY (Continued)** **S123592800**

time of inspection.
Eval Division: Sacramento County Env Management Department
Eval Program: HMRRP
Eval Source: CERS,

Eval General Type: Compliance Evaluation Inspection
Eval Date: 11-14-2019
Violations Found: No
Eval Type: Routine done by local agency
Eval Notes: No hazardous waste violations were observed at the time of inspection.
Eval Division: Sacramento County Env Management Department
Eval Program: HW
Eval Source: CERS,

Eval General Type: Compliance Evaluation Inspection
Eval Date: 11-22-2016
Violations Found: Yes
Eval Type: Routine done by local agency
Eval Notes: This is a corrected report drafted on 12/08/2016 from the 11/22/2016 inspection. Violation Q342 was canceled and replaced with Q250 and Q259.
Eval Division: Sacramento County Env Management Department
Eval Program: HW
Eval Source: CERS,

Eval General Type: Compliance Evaluation Inspection
Eval Date: 11-22-2016
Violations Found: No
Eval Type: Routine done by local agency
Eval Notes: Not reported
Eval Division: Sacramento County Env Management Department
Eval Program: HMRRP
Eval Source: CERS,

Affiliation:
Affiliation Type Desc: CUPA District
Entity Name: Sacramento County Environmental Management Departm
Entity Title: Not reported
Affiliation Address: 11080 WHITE ROCK ROAD, STE. 200
Affiliation City: RANCHO CORDOVA
Affiliation State: CA
Affiliation Country: Not reported
Affiliation Zip: 95670
Affiliation Phone: (916) 875-8550,

Affiliation Type Desc: Environmental Contact
Entity Name: Linda Tolentino
Entity Title: Not reported
Affiliation Address: 2333 Arden Way Ste. B
Affiliation City: Sacramento
Affiliation State: CA
Affiliation Country: Not reported
Affiliation Zip: 95825
Affiliation Phone: ,

Affiliation Type Desc: Parent Corporation
Entity Name: 0233 & 0306 Kelly Moore Paint Company

**ALAN LEATHERBY (Continued)** **S123592800**

| | |
|---|---|
| Entity Title: | Not reported |
| Affiliation Address: | Not reported |
| Affiliation City: | Not reported |
| Affiliation State: | Not reported |
| Affiliation Country: | Not reported |
| Affiliation Zip: | Not reported |
| Affiliation Phone: | , |
| | |
| Affiliation Type Desc: | Document Preparer |
| Entity Name: | Janet Bailey |
| Entity Title: | Not reported |
| Affiliation Address: | Not reported |
| Affiliation City: | Not reported |
| Affiliation State: | Not reported |
| Affiliation Country: | Not reported |
| Affiliation Zip: | Not reported |
| Affiliation Phone: | , |
| | |
| Affiliation Type Desc: | Facility Mailing Address |
| Entity Name: | Mailing Address |
| Entity Title: | Not reported |
| Affiliation Address: | Attn: Mary Logue, 1390 El Camino Real, Suite 300 |
| Affiliation City: | San Carlos |
| Affiliation State: | CA |
| Affiliation Country: | Not reported |
| Affiliation Zip: | 94070 |
| Affiliation Phone: | , |
| | |
| Affiliation Type Desc: | Identification Signer |
| Entity Name: | Linda Tolentino |
| Entity Title: | Store Manager |
| Affiliation Address: | Not reported |
| Affiliation City: | Not reported |
| Affiliation State: | Not reported |
| Affiliation Country: | Not reported |
| Affiliation Zip: | Not reported |
| Affiliation Phone: | , |
| | |
| Affiliation Type Desc: | Legal Owner |
| Entity Name: | Kelly Moore Paint Company |
| Entity Title: | Not reported |
| Affiliation Address: | 1390 El Camino Real, Suite 300 |
| Affiliation City: | San Carlos |
| Affiliation State: | CA |
| Affiliation Country: | United States |
| Affiliation Zip: | 94070 |
| Affiliation Phone: | (800) 874-4436, |
| | |
| Affiliation Type Desc: | Operator |
| Entity Name: | Kelly Moore Paint Company |
| Entity Title: | Not reported |
| Affiliation Address: | Not reported |
| Affiliation City: | Not reported |
| Affiliation State: | Not reported |
| Affiliation Country: | Not reported |
| Affiliation Zip: | Not reported |
| Affiliation Phone: | (800) 874-4436, |

**ALAN LEATHERBY (Continued)** **S123592800**

| | |
|---|---|
| Affiliation Type Desc: | Property Owner |
| Entity Name: | Dave Leatherby |
| Entity Title: | Not reported |
| Affiliation Address: | 2333 Arden Way, Ste. A |
| Affiliation City: | Sacramento |
| Affiliation State: | CA |
| Affiliation Country: | United States |
| Affiliation Zip: | 95825 |
| Affiliation Phone: | (916) 729-4021, |

---

**Y219** **KELLY-MOORE PAINTS** **Sacramento Co. ML** **S123292213**
**ESE** **2333 ARDEN WAY STE B** **N/A**
**< 1/8** **SACRAMENTO, CA 95825**
**0.124 mi.**
**657 ft.** **Site 6 of 7 in cluster Y**

**Relative:** Sacramento Co. ML:
**Higher**

| | |
|---|---|
| Name: | KELLY-MOORE PAINTS |
| Address: | 2333 ARDEN WAY STE B |
| City,State,Zip: | SACRAMENTO, CA 95825 |
| Facility Id: | Not reported |
| Facility Status: | Not reported |
| FD: | Not reported |
| Billing Codes BP: | A |
| Billing Codes UST: | Not reported |
| WG Bill Code: | A |
| Target Property Bill Cod: | Not reported |
| Food Bill Code: | Not reported |
| CUPA Permit Date: | Not reported |
| HAZMAT Permit Date: | Not reported |
| HAZMAT Inspection Date: | Not reported |
| Hazmat Date BP Received: | Not reported |
| UST Permit Dt: | Not reported |
| UST Inspection Date: | Not reported |
| UST Tank Test Date: | Not reported |
| Number of Tanks: | Not reported |
| UST Tank Test Date: | Not reported |
| SIC Code: | Not reported |
| Tier Permitting: | Not reported |
| AST Bill Code: | Not reported |
| CALARP Bill Code: | Not reported |

**Actual:**
**49 ft.**

---

**AA220** **BEDFORD ENTERPRISES** **Sacramento Co. ML** **S105268063**
**ENE** **1907 BELL ST** **N/A**
**< 1/8** **SACRAMENTO, CA 95825**
**0.125 mi.**
**659 ft.** **Site 3 of 3 in cluster AA**

**Relative:** Sacramento Co. ML:
**Higher**

| | |
|---|---|
| Name: | BEDFORD ENTERPRISES |
| Address: | 1907 BELL ST |
| City,State,Zip: | SACRAMENTO, CA 95825 |
| Facility Id: | Not reported |
| Facility Status: | Inactive. Included on a listing no longer updated. |
| FD: | C |

**Actual:**
**47 ft.**

**BEDFORD ENTERPRISES (Continued)** **S105268063**

| | |
|---|---|
| Billing Codes BP: | Disclaimer |
| Billing Codes UST: | No Tanks |
| WG Bill Code: | Oil Changed by Outside Company-No Fee |
| Target Property Bill Cod: | 50 |
| Food Bill Code: | 50 |
| CUPA Permit Date: | Not reported |
| HAZMAT Permit Date: | Not reported |
| HAZMAT Inspection Date: | Not reported |
| Hazmat Date BP Received: | Not reported |
| UST Permit Dt: | Not reported |
| UST Inspection Date: | Not reported |
| UST Tank Test Date: | Not reported |
| Number of Tanks: | 0 |
| UST Tank Test Date: | Not reported |
| SIC Code: | Not reported |
| Tier Permitting: | Not reported |
| AST Bill Code: | Not reported |
| CALARP Bill Code: | Not reported |

---

**Z221** **COLOR TILE SUPERMARTS, INC** **Sacramento Co. ML** **S105267773**
**ESE** **2401 ARDEN WY** **N/A**
**1/8-1/4** **SACRAMENTO, CA 95825**
**0.126 mi.**
**667 ft.** **Site 13 of 14 in cluster Z**

**Relative:**
**Higher**

**Actual:**
**53 ft.**

Sacramento Co. ML:

| | |
|---|---|
| Name: | COLOR TILE SUPERMARTS, INC |
| Address: | 2401 ARDEN WY |
| City,State,Zip: | SACRAMENTO, CA 95825 |
| Facility Id: | Not reported |
| Facility Status: | Inactive. Included on a listing no longer updated. |
| FD: | C |
| Billing Codes BP: | Out of Business |
| Billing Codes UST: | No Tanks |
| WG Bill Code: | Oil Changed by Outside Company-No Fee |
| Target Property Bill Cod: | 51 |
| Food Bill Code: | 51 |
| CUPA Permit Date: | Not reported |
| HAZMAT Permit Date: | Not reported |
| HAZMAT Inspection Date: | Not reported |
| Hazmat Date BP Received: | Not reported |
| UST Permit Dt: | Not reported |
| UST Inspection Date: | Not reported |
| UST Tank Test Date: | Not reported |
| Number of Tanks: | 0 |
| UST Tank Test Date: | Not reported |
| SIC Code: | 5211 |
| Tier Permitting: | Not reported |
| AST Bill Code: | Not reported |
| CALARP Bill Code: | Not reported |

**AC222** **RAY'S MUFFLER SERVICE** **Sacramento Co. ML** **S102320490**
**ENE** **2546 TOWER AV** **N/A**
**1/8-1/4** **SACRAMENTO, CA 95825**
**0.127 mi.**
**672 ft.** **Site 6 of 19 in cluster AC**

**Relative:** **Higher**
**Actual:** **52 ft.**

Sacramento Co. ML:

| | |
|---|---|
| Name: | RAY'S MUFFLER SERVICE |
| Address: | 2546 TOWER AV |
| City,State,Zip: | SACRAMENTO, CA 95825 |
| Facility Id: | Not reported |
| Facility Status: | Inactive. Included on a listing no longer updated. |
| FD: | J |
| Billing Codes BP: | Disclaimer |
| Billing Codes UST: | No Tanks |
| WG Bill Code: | Oil Changed by Outside Company-No Fee |
| Target Property Bill Cod: | 50 |
| Food Bill Code: | 50 |
| CUPA Permit Date: | Not reported |
| HAZMAT Permit Date: | Not reported |
| HAZMAT Inspection Date: | 11/20/1991 |
| Hazmat Date BP Received: | Not reported |
| UST Permit Dt: | Not reported |
| UST Inspection Date: | Not reported |
| UST Tank Test Date: | Not reported |
| Number of Tanks: | 0 |
| UST Tank Test Date: | Not reported |
| SIC Code: | 7533 |
| Tier Permitting: | Not reported |
| AST Bill Code: | Not reported |
| CALARP Bill Code: | Not reported |

---

**AC223** **PERRY'S AUTOMOTIVE** **Sacramento Co. ML** **S104655252**
**ENE** **2544 TOWER AV** **N/A**
**1/8-1/4** **SACRAMENTO, CA 95825**
**0.127 mi.**
**672 ft.** **Site 7 of 19 in cluster AC**

**Relative:** **Higher**
**Actual:** **52 ft.**

Sacramento Co. ML:

| | |
|---|---|
| Name: | PERRY'S AUTOMOTIVE |
| Address: | 2544 TOWER AV |
| City,State,Zip: | SACRAMENTO, CA 95825 |
| Facility Id: | Not reported |
| Facility Status: | Inactive. Included on a listing no longer updated. |
| FD: | C |
| Billing Codes BP: | Out of Business |
| Billing Codes UST: | No Tanks |
| WG Bill Code: | Oil Changed by Outside Company-No Fee |
| Target Property Bill Cod: | 51 |
| Food Bill Code: | 51 |
| CUPA Permit Date: | Not reported |
| HAZMAT Permit Date: | Not reported |
| HAZMAT Inspection Date: | Not reported |
| Hazmat Date BP Received: | Not reported |
| UST Permit Dt: | Not reported |
| UST Inspection Date: | Not reported |
| UST Tank Test Date: | Not reported |
| Number of Tanks: | 0 |
| UST Tank Test Date: | 03/09/1994 |
| SIC Code: | 7538 |

**PERRY'S AUTOMOTIVE (Continued)** **S104655252**

| | |
|---|---|
| Tier Permitting: | Not reported |
| AST Bill Code: | Not reported |
| CALARP Bill Code: | Not reported |

---

**Y224** **C.T. CLEANERS** **Sacramento Co. ML** **S105267772**
**ESE** **2357 ARDEN WY** **N/A**
**1/8-1/4** **SACRAMENTO, CA 95825**
**0.127 mi.**
**673 ft.** **Site 7 of 7 in cluster Y**

**Relative:**
**Higher**

**Actual:**
**49 ft.**

Sacramento Co. ML:

| | |
|---|---|
| Name: | C.T. CLEANERS |
| Address: | 2357 ARDEN WY |
| City,State,Zip: | SACRAMENTO, CA 95825 |
| Facility Id: | Not reported |
| Facility Status: | Inactive. Included on a listing no longer updated. |
| FD: | C |
| Billing Codes BP: | Out of Business |
| Billing Codes UST: | No Tanks |
| WG Bill Code: | Oil Changed by Outside Company-No Fee |
| Target Property Bill Cod: | 51 |
| Food Bill Code: | 51 |
| CUPA Permit Date: | Not reported |
| HAZMAT Permit Date: | Not reported |
| HAZMAT Inspection Date: | Not reported |
| Hazmat Date BP Received: | Not reported |
| UST Permit Dt: | Not reported |
| UST Inspection Date: | Not reported |
| UST Tank Test Date: | Not reported |
| Number of Tanks: | 0 |
| UST Tank Test Date: | Not reported |
| SIC Code: | 7216 |
| Tier Permitting: | Not reported |
| AST Bill Code: | Not reported |
| CALARP Bill Code: | Not reported |

---

**AE225** **CHEVRON #9-8266** **LUST** **S102427392**
**SSW** **2149 ARDEN** **Sacramento Co. CS** **N/A**
**1/8-1/4** **SACRAMENTO, CA 95825** **Cortese**
**0.130 mi.** **HIST CORTESE**
**684 ft.** **Site 1 of 13 in cluster AE** **CERS**

**Relative:**
**Lower**

**Actual:**
**41 ft.**

LUST:

| | |
|---|---|
| Name: | CHEVRON #9-8266 |
| Address: | 2149 ARDEN WAY |
| City,State,Zip: | SACRAMENTO, CA 95825 |
| Lead Agency: | SACRAMENTO COUNTY LOP |
| Case Type: | LUST Cleanup Site |

Geo Track:

| | |
|---|---|
| Global Id: | T0606700332 |
| Latitude: | 38.5962391 |
| Longitude: | -121.4159065 |
| Status: | Completed - Case Closed |
| Status Date: | 08/06/1990 |
| Case Worker: | Not reported |

**CHEVRON #9-8266 (Continued)** **S102427392**

| | |
|---|---|
| RB Case Number: | 340405 |
| Local Agency: | Not reported |
| File Location: | Not reported |
| Local Case Number: | 0306 |
| Potential Media Affect: | Soil |
| Potential Contaminants of Concern: | Gasoline |
| EPA Region: | 9 |
| Coordinate Source: | Google Geocode |
| Cuf Case: | NO |
| Quantity Released Gallons: | Not reported |
| Begin Date: | 10/15/1989 |
| Leak Reported Date: | 10/15/1989 |
| How Discovered: | Not reported |
| How Discovered Description: | Not reported |
| Discharge Source: | Not reported |
| Discharge Cause: | Not reported |
| Stop Method: | Not reported |
| Stop Description: | Not reported |
| No Further Action Date: | 08/06/1990 |
| CA Water Watershed Name: | Valley-American - Coon-American - Lower American (519.21) |
| Dwr Groundwater Subbasin Name: | Sacramento Valley - North American (5-021.64) |
| Disadvantaged Community: | Severely Disadvantaged Community |
| CA Enviroscreen 3 Score: | 86-90% |
| CA Enviroscreen 4 Score: | 90-95% |
| Military DOD Site: | No |
| Facility Project Subtype: | Not reported |
| RWQCB Region: | CENTRAL VALLEY RWQCB (REGION 5S) |
| Site History: | Not reported |

LUST:

| | |
|---|---|
| Global Id: | T0606700332 |
| Contact Type: | Regional Board Caseworker |
| Contact Name: | VERA FISCHER |
| Organization Name: | CENTRAL VALLEY RWQCB (REGION 5S) |
| Address: | 11020 SUN CENTER DRIVE #200 |
| City: | RANCHO CORDOVA |
| Email: | vera.fischer@waterboards.ca.gov |
| Phone Number: | Not reported |

LUST:

| | |
|---|---|
| Global Id: | T0606700332 |
| Action Type: | ENFORCEMENT |
| Date: | 03/19/1990 |
| Action: | Unauthorized Release Form |
| | |
| Global Id: | T0606700332 |
| Action Type: | Other |
| Date: | 03/09/1990 |
| Action: | Leak Discovery |
| | |
| Global Id: | T0606700332 |
| Action Type: | Other |
| Date: | 10/15/1989 |
| Action: | Leak Reported |

LUST:

| | |
|---|---|
| Global Id: | T0606700332 |

**CHEVRON #9-8266 (Continued)** **S102427392**

Status: Open - Case Begin Date
Status Date: 10/15/1989

Global Id: T0606700332
Status: Open - Remediation
Status Date: 03/09/1990

Global Id: T0606700332
Status: Completed - Case Closed
Status Date: 08/06/1990

LUST REG 5:
Name: CHEVRON #9-8266
Address: 2149 ARDEN WAY
City: SACRAMENTO
Region: 5
Status: Case Closed
Case Number: 340405
Case Type: Soil only
Substance: GASOLINE
Staff Initials: VJF
Lead Agency: Local
Program: LUST
MTBE Code: N/A

Sacramento Co. CS:
Name: CHEVRON
Address: 2149 ARDEN WAY
City,State,Zip: SACRAMENTO, CA
State Site Number: 0306
Lead Staff: Dtsc, D.
Lead Agency: HM
Remedial Action Taken: NO
Substance: Automotive(motor gasoline and additives)
Date Reported: 10/15/1989
Facility Id: RO0000195
Case Type: Not reported
Case Closed: Y
**Date Closed: 08/06/1990**
**Case Type: Not reported**
**Substance: Automotive(motor gasoline and additives)**

CORTESE:
Name: CHEVRON #9-8266
Address: 2149 ARDEN WAY
City,State,Zip: SACRAMENTO, CA 95825
Region: CORTESE
Envirostor Id: Not reported
Global ID: T0606700332
Site/Facility Type: LUST CLEANUP SITE
Cleanup Status: COMPLETED - CASE CLOSED
Status Date: Not reported
Site Code: Not reported
Latitude: Not reported
Longitude: Not reported

**CHEVRON #9-8266 (Continued)** **S102427392**

| | |
|---|---|
| Owner: | Not reported |
| Enf Type: | Not reported |
| Swat R: | Not reported |
| Flag: | active |
| Order No: | Not reported |
| Waste Discharge System No: | Not reported |
| Effective Date: | Not reported |
| Region 2: | Not reported |
| WID Id: | Not reported |
| Solid Waste Id No: | Not reported |
| Waste Management Uit Name: | Not reported |
| File Name: | Active Open |

HIST CORTESE:

| | |
|---|---|
| edr_fname: | CHEVRON #9-8266 |
| edr_fadd1: | 2149 ARDEN |
| City,State,Zip: | SACRAMENTO, CA 95825 |
| Region: | CORTESE |
| Facility County Code: | 34 |
| Reg By: | LTNKA |
| Reg Id: | 340405 |

CERS:

| | |
|---|---|
| Name: | CHEVRON #9-8266 |
| Address: | 2149 ARDEN WAY |
| City,State,Zip: | SACRAMENTO, CA 95825 |
| Site ID: | 876859 |
| CERS ID: | T0606700332 |
| CERS Description: | Leaking Underground Storage Tank Cleanup Site |

Affiliation:

| | |
|---|---|
| Affiliation Type Desc: | Regional Board Caseworker |
| Entity Name: | VERA FISCHER - CENTRAL VALLEY RWQCB (REGION 5S) |
| Entity Title: | Not reported |
| Affiliation Address: | 11020 SUN CENTER DRIVE #200 |
| Affiliation City: | RANCHO CORDOVA |
| Affiliation State: | CA |
| Affiliation Country: | Not reported |
| Affiliation Zip: | Not reported |
| Affiliation Phone: | , |

---

**AE226** **CHEVRON #9-8266** **UST FINDER RELEASE** **1028933895**
**SSW** **2149 ARDEN WAY** **N/A**
**1/8-1/4** **SACRAMENTO, CA 95825**
**0.130 mi.**
**684 ft.** **Site 2 of 13 in cluster AE**

**Relative:**
**Lower**

**Actual:**
**41 ft.**

UST FINDER RELEASE:

| | |
|---|---|
| Object ID: | 49982 |
| Facility ID: | Not reported |
| Lust ID: | CAT0606700332 |
| Name: | CHEVRON #9-8266 |
| Address: | 2149 ARDEN WAY |
| City,State,Zip: | SACRAMENTO, CA 95825 |
| Address Match Type: | StreetAddress |
| Reported Date: | Not reported |

**CHEVRON #9-8266 (Continued)** **1028933895**

| | |
|---|---|
| Status: | No Further Action |
| Substance: | Not reported |
| Population within 1500ft: | 1014 |
| Domestic Wells within 1500ft: | 0 |
| Land Use: | Developed, High Intensity |
| Within SPA: | No |
| SPA PWS Facility ID: | Not reported |
| SPA Water Type: | Not reported |
| SPA Facility Type: | Not reported |
| SPA HUC12: | Not reported |
| Within WHPA: | Yes |
| WHPA PWS Facility ID: | CA3410026_17595 |
| WHPA Water Type: | GW - Ground water |
| WHPA Facility Type: | WL - Well |
| WHPA HUC12: | 180201110202 |
| Within 100yr Floodplain: | No |
| Tribe: | Not reported |
| EPA Region: | 9 |
| NFA Letter 1: | Not reported |
| NFA Letter 2: | Not reported |
| NFA Letter 3: | Not reported |
| NFA Letter 4: | Not reported |
| Closed With Residual Contaminate: | Not reported |
| Coordinate Source: | Geocode |
| X Coord: | -121.41603 |
| Y Coord: | 38.59628 |
| Latitude: | 38.59628 |
| Longitude: | -121.41603 |

---

**V227** **CF ENTERPRISES DBA AAMCO** **RCRA NonGen / NLR** **1024833109**
**SE** **2257 ARDEN WAY** **E MANIFEST** **CAL000371988**
**1/8-1/4** **SACRAMENTO, CA 95825**
**0.130 mi.**
**687 ft.** **Site 4 of 10 in cluster V**

**Relative:** **Lower**
**Actual:** **37 ft.**

RCRA Listings:

| | |
|---|---|
| Date Form Received by Agency: | 20120227 |
| Handler Name: | Cf Enterprises Dba Aamco |
| Handler Address: | 2257 Arden Way |
| Handler City,State,Zip: | SACRAMENTO, CA 95825 |
| EPA ID: | CAL000371988 |
| Contact Name: | JASON CURTIS |
| Contact Address: | 6489 OSPREY CT |
| Contact City,State,Zip: | ROCKLIN, CA 95765 |
| Contact Telephone: | 916-257-9036 |
| Contact Fax: | 650-697-6108 |
| Contact Email: | JASONC@CFEAAMCO.COM |
| Contact Title: | Not reported |
| EPA Region: | 09 |
| Land Type: | Not reported |
| Federal Waste Generator Description: | Not a generator, verified |
| Non-Notifier: | Not reported |
| Biennial Report Cycle: | Not reported |
| Accessibility: | Not reported |
| Active Site Indicator: | Handler Activities |
| State District Owner: | Not reported |
| State District: | Not reported |
| Mailing Address: | 1745 ADRIAN RD STE 10 |

**CF ENTERPRISES DBA AAMCO (Continued)** **1024833109**

| | |
|---|---|
| Mailing City,State,Zip: | BURLINGAME, CA 94010-2100 |
| Owner Name: | Cf-Enterprises Lp |
| Owner Type: | Other |
| Operator Name: | Jason Curtis |
| Operator Type: | Other |
| Short-Term Generator Activity: | No |
| Importer Activity: | No |
| Mixed Waste Generator: | No |
| Transporter Activity: | No |
| Transfer Facility Activity: | No |
| Recycler Activity with Storage: | No |
| Small Quantity On-Site Burner Exemption: | No |
| Smelting Melting and Refining Furnace Exemption: | No |
| Underground Injection Control: | No |
| Off-Site Waste Receipt: | No |
| Universal Waste Indicator: | Yes |
| Universal Waste Destination Facility: | Yes |
| Federal Universal Waste: | No |
| Active Site State-Reg Handler: | --- |
| Federal Facility Indicator: | Not reported |
| Hazardous Secondary Material Indicator: | N |
| Sub-Part K Indicator: | Not reported |
| 2018 GPRA Permit Baseline: | Not on the Baseline |
| 2018 GPRA Renewals Baseline: | Not on the Baseline |
| 202 GPRA Corrective Action Baseline: | No |
| Subject to Corrective Action Universe: | No |
| Non-TSDFs Where RCRA CA has Been Imposed Universe: | No |
| Corrective Action Priority Ranking: | No NCAPS ranking |
| Environmental Control Indicator: | No |
| Institutional Control Indicator: | No |
| Human Exposure Controls Indicator: | N/A |
| Groundwater Controls Indicator: | N/A |
| Significant Non-Complier Universe: | No |
| Unaddressed Significant Non-Complier Universe: | No |
| Addressed Significant Non-Complier Universe: | No |
| Significant Non-Complier With a Compliance Schedule Universe: | No |
| Financial Assurance Required: | Not reported |
| Handler Date of Last Change: | 20180906 |
| Recognized Trader-Importer: | No |
| Recognized Trader-Exporter: | No |
| Importer of Spent Lead Acid Batteries: | No |
| Exporter of Spent Lead Acid Batteries: | No |
| Recycler Activity Without Storage: | No |
| Manifest Broker: | No |
| Sub-Part P Indicator: | No |

Handler - Owner Operator:

| | |
|---|---|
| Owner/Operator Indicator: | Operator |
| Owner/Operator Name: JASON CURTIS | |
| Legal Status: | Other |
| Date Became Current: | Not reported |
| Date Ended Current: | Not reported |
| Owner/Operator Address: | 6489 OSPREY CT |
| Owner/Operator City,State,Zip: | ROCKLIN, CA 95765 |
| Owner/Operator Telephone: | 916-257-9036 |
| Owner/Operator Telephone Ext: | Not reported |

**CF ENTERPRISES DBA AAMCO (Continued)** **1024833109**

Owner/Operator Fax: Not reported
Owner/Operator Email: Not reported

Owner/Operator Indicator: Owner
Owner/Operator Name: CF-ENTERPRISES LP
Legal Status: Other
Date Became Current: Not reported
Date Ended Current: Not reported
Owner/Operator Address: 1745 ADRIAN RD #10
Owner/Operator City,State,Zip: BURLINGAME, CA 94010-2100
Owner/Operator Telephone: 650-697-1094
Owner/Operator Telephone Ext: Not reported
Owner/Operator Fax: Not reported
Owner/Operator Email: Not reported

Historic Generators:
Receive Date: 20120227
Handler Name: CF ENTERPRISES DBA AAMCO
Federal Waste Generator Description: Not a generator, verified
State District Owner: Not reported
Large Quantity Handler of Universal Waste: No
Recognized Trader Importer: No
Recognized Trader Exporter: No
Spent Lead Acid Battery Importer: No
Spent Lead Acid Battery Exporter: No
Current Record: Yes
Non Storage Recycler Activity: Not reported
Electronic Manifest Broker: Not reported

List of NAICS Codes and Descriptions:
NAICS Code: 811111
NAICS Description: GENERAL AUTOMOTIVE REPAIR

Facility Has Received Notices of Violations:
Violations: No Violations Found

Evaluation Action Summary:
Evaluations: No Evaluations Found

E MANIFEST:
Manifest Tracking Number: 022141186JJK
Last Updated Date: 20220302
Shipped Date: 20220203
Received Date: 20220203
Manifest Status: Signed
Submission Type: DataImage5Copy
Origin Type: Web
Generator EPA ID: CAL000371988
Generator Name: Cf Enterprises Dba Aamco
Generator Location Street Number: Not reported
Generator Location Street 1: 2257 ARDEN WAY
Generator Location Street 2: Not reported
Generator Location City: SACRAMENTO
Generator Location State: CA

**CF ENTERPRISES DBA AAMCO (Continued)** **1024833109**

| | |
|---|---|
| Generator Location Zip: | 95825 |
| Generator Mail Street Number: | Not reported |
| Generator Mail Street 1: | 1745 ADRIAN RD STE 10 |
| Generator Mail Street 2: | Not reported |
| Generator Mail City: | BURLINGAME |
| Generator Mail Zip: | 94010-2100 |
| Generator Mail State: | CA |
| Generator Contact Company Name: | Not reported |
| Designated Facility EPA ID: | CAL000190816 |
| Designated Facility Name: | California Oil Transfer Llc |
| Designated Facility Mail Street Number: | Not reported |
| Designated Facility Mail Street 1: | Not reported |
| Designated Facility Mail Street 2: | P O BOX 759 |
| Designated Facility Mail City: | RIVERBANK |
| Designated Facility Mail Zip: | 95367 |
| Designated Facility Mail State: | CA |
| Designated Facility Location Street Number: | 5300 |
| Designated Facility Location Street 1: | CLAUS RD, BLDG 11 |
| Designated Facility Location Street 2: | Not reported |
| Designated Facility Location City: | RIVERBANK |
| Designated Facility Location Zip: | 95367-0000 |
| Designated Facility Location State: | CA |
| Designated Facility Contact Company Name: | Not reported |
| Manifest Residue Indicator: | N |
| Rejection Indicator: | N |

| | |
|---|---|
| Manifest Tracking Number: | 022141187JJK |
| Last Updated Date: | 20220304 |
| Shipped Date: | 20220203 |
| Received Date: | 20220209 |
| Manifest Status: | Signed |
| Submission Type: | DataImage5Copy |
| Origin Type: | Web |
| Generator EPA ID: | CAL000371988 |
| Generator Name: | Commercial Property Development & Management/ Aamco |
| Generator Location Street Number: | Not reported |
| Generator Location Street 1: | 2257 ARDEN WAY |
| Generator Location Street 2: | Not reported |
| Generator Location City: | SACRAMENTO |
| Generator Location State: | CA |
| Generator Location Zip: | 95825 |
| Generator Mail Street Number: | Not reported |
| Generator Mail Street 1: | 2563 STRATFORD CIRCLE |
| Generator Mail Street 2: | Not reported |
| Generator Mail City: | El Dorado Hills |
| Generator Mail Zip: | 95762 |
| Generator Mail State: | CA |
| Generator Contact Company Name: | Not reported |
| Designated Facility EPA ID: | CAD028409019 |
| Designated Facility Name: | Crosby & Overton |
| Designated Facility Mail Street Number: | 1630 |
| Designated Facility Mail Street 1: | CA90813 CA037US 1630 |
| Designated Facility Mail Street 2: | W. 17TH STREET |
| Designated Facility Mail City: | LONG BEACH |
| Designated Facility Mail Zip: | 90813 |
| Designated Facility Mail State: | CA |
| Designated Facility Location Street Number: | 1630 |

**CF ENTERPRISES DBA AAMCO (Continued)** **1024833109**

Designated Facility Location Street 1: W. 17TH STREET
Designated Facility Location Street 2: Not reported
Designated Facility Location City: LONG BEACH
Designated Facility Location Zip: 90813-0000
Designated Facility Location State: CA
Designated Facility Contact Company Name: Not reported
Manifest Residue Indicator: N
Rejection Indicator: N

State Waste:
Manifest Tracking Number: 022141187JJK
Waste Line Number: 1
State Waste Code Owner: CA
State Waste Code: 352
State Waste: Other organic solids

Transporter:
Manifest Tracking Number: 022141187JJK
Transporter Line Number: 1
Transporter EPA ID: CAR000185959
Transporter Name: Russo Environmental Services Inc

Manifest Tracking Number: 022141187JJK
Transporter Line Number: 2
Transporter EPA ID: CAL000385393
Transporter Name: Universal Motor Oil

Manifest Tracking Number: 022141187JJK
Transporter Line Number: 3
Transporter EPA ID: CAD028409019
Transporter Name: Crosby & Overton

Waste Line:
Manifest Tracking Number: 022141187JJK
Waste Line Number: 1
U.S. DOT Hazardous Indicator: N
U.S. DOT ID Number: Not reported
U.S. DOT Description: Not reported
Non-Hazardous Waste Description: NON-RCRA HAZARDOUS WASTE SOLID
Number of Containers: 1
Container Type Code: DM
Container Type Description: Metal drums, barrels, kegs
Waste Quantity: 200
Quantity Unit of Measure Code: P
Quantity Unit of Measure Description: Pounds
Waste Quantity, in Tons: 0.1
Acute Waste Quantity, in Tons: 0
Non-Acute Waste Quantity, in Tons: 0.1
Waste Quantity, in Kilograms: 90.703
Acute Waste Quantity, in Kilograms: 0
Non-Acute Waste Quantity, in Kilorgrams: 90.703
Management Method Code: H141
Management Method Description: STORAGE, BULKING AND/OR TRANSFER OFF SITE
Waste Residue Indicator: N
Quantity Discrepancy Indicator: N
Waste Type Discrepancy Indicator: N

**CF ENTERPRISES DBA AAMCO (Continued)** **1024833109**

| | |
|---|---|
| Waste Density: | Not reported |
| Waste Density Unit of Measure Code: | Not reported |
| Waste Density Unit of Measure Description: | Not reported |
| Form Code: | Not reported |
| Form Code Description: | Not reported |
| Source Code: | Not reported |
| Source Code Description: | Not reported |
| Waste Minimization Code: | Not reported |
| Waste Minimization Code Description: | Not reported |
| Consent Number: | Not reported |
| EPA Waste Indicator: | N |

---

**V228** **R. JORJORIAN** **RCRA NonGen / NLR** **1027085029**
**SE** **2257 ARDEN WAY** **CAC003157278**
**1/8-1/4** **SACRAMENTO, CA 95825**
**0.130 mi.**
**687 ft.** **Site 5 of 10 in cluster V**

**Relative:** **Lower**

**Actual:** **37 ft.**

RCRA Listings:

| | |
|---|---|
| Date Form Received by Agency: | 20220117 |
| Handler Name: | R. Jorjorian |
| Handler Address: | 2257 Arden Way |
| Handler City,State,Zip: | SACRAMENTO, CA 95825 |
| EPA ID: | CAC003157278 |
| Contact Name: | R. JORJORIAN |
| Contact Address: | 2257 ARDEN WAY |
| Contact City,State,Zip: | SACRAMENTO, CA 95825 |
| Contact Telephone: | 916-765-9799 |
| Contact Fax: | Not reported |
| Contact Email: | JOHN.CRISTIANI@SAFETY-KLEEN.COM |
| Contact Title: | Not reported |
| EPA Region: | 09 |
| Land Type: | Not reported |
| Federal Waste Generator Description: | Not a generator, verified |
| Non-Notifier: | Not reported |
| Biennial Report Cycle: | Not reported |
| Accessibility: | Not reported |
| Active Site Indicator: | Not reported |
| State District Owner: | Not reported |
| State District: | Not reported |
| Mailing Address: | 2257 ARDEN WAY |
| Mailing City,State,Zip: | SACRAMENTO, CA 95825 |
| Owner Name: | R. Jorjorian |
| Owner Type: | Other |
| Operator Name: | R. Jorjorian |
| Operator Type: | Other |
| Short-Term Generator Activity: | No |
| Importer Activity: | No |
| Mixed Waste Generator: | No |
| Transporter Activity: | No |
| Transfer Facility Activity: | No |
| Recycler Activity with Storage: | No |
| Small Quantity On-Site Burner Exemption: | No |
| Smelting Melting and Refining Furnace Exemption: | No |
| Underground Injection Control: | No |
| Off-Site Waste Receipt: | No |
| Universal Waste Indicator: | No |
| Universal Waste Destination Facility: | No |

**R. JORJORIAN (Continued)** **1027085029**

| | |
|---|---|
| Federal Universal Waste: | No |
| Active Site State-Reg Handler: | --- |
| Federal Facility Indicator: | Not reported |
| Hazardous Secondary Material Indicator: | N |
| Sub-Part K Indicator: | Not reported |
| 2018 GPRA Permit Baseline: | Not on the Baseline |
| 2018 GPRA Renewals Baseline: | Not on the Baseline |
| 202 GPRA Corrective Action Baseline: | No |
| Subject to Corrective Action Universe: | No |
| Non-TSDFs Where RCRA CA has Been Imposed Universe: | No |
| Corrective Action Priority Ranking: | No NCAPS ranking |
| Environmental Control Indicator: | No |
| Institutional Control Indicator: | No |
| Human Exposure Controls Indicator: | N/A |
| Groundwater Controls Indicator: | N/A |
| Significant Non-Complier Universe: | No |
| Unaddressed Significant Non-Complier Universe: | No |
| Addressed Significant Non-Complier Universe: | No |
| Significant Non-Complier With a Compliance Schedule Universe: | No |
| Financial Assurance Required: | Not reported |
| Handler Date of Last Change: | 20220118 |
| Recognized Trader-Importer: | No |
| Recognized Trader-Exporter: | No |
| Importer of Spent Lead Acid Batteries: | No |
| Exporter of Spent Lead Acid Batteries: | No |
| Recycler Activity Without Storage: | No |
| Manifest Broker: | No |
| Sub-Part P Indicator: | No |

Handler - Owner Operator:

| | |
|---|---|
| Owner/Operator Indicator: | Owner |
| Owner/Operator Name: R. JORJORIAN | |
| Legal Status: | Other |
| Date Became Current: | Not reported |
| Date Ended Current: | Not reported |
| Owner/Operator Address: | 2257 ARDEN WAY |
| Owner/Operator City,State,Zip: | SACRAMENTO, CA 95825 |
| Owner/Operator Telephone: | 916-765-9799 |
| Owner/Operator Telephone Ext: | Not reported |
| Owner/Operator Fax: | Not reported |
| Owner/Operator Email: | Not reported |

| | |
|---|---|
| Owner/Operator Indicator: | Operator |
| Owner/Operator Name: R. JORJORIAN | |
| Legal Status: | Other |
| Date Became Current: | Not reported |
| Date Ended Current: | Not reported |
| Owner/Operator Address: | 2257 ARDEN WAY |
| Owner/Operator City,State,Zip: | SACRAMENTO, CA 95825 |
| Owner/Operator Telephone: | 916-765-9799 |
| Owner/Operator Telephone Ext: | Not reported |
| Owner/Operator Fax: | Not reported |
| Owner/Operator Email: | Not reported |

Historic Generators:

**R. JORJORIAN (Continued)** **1027085029**

| | |
|---|---|
| Receive Date: | 20220117 |
| Handler Name: R. JORJORIAN | |
| Federal Waste Generator Description: | Not a generator, verified |
| State District Owner: | Not reported |
| Large Quantity Handler of Universal Waste: | No |
| Recognized Trader Importer: | No |
| Recognized Trader Exporter: | No |
| Spent Lead Acid Battery Importer: | No |
| Spent Lead Acid Battery Exporter: | No |
| Current Record: | Yes |
| Non Storage Recycler Activity: | No |
| Electronic Manifest Broker: | No |

List of NAICS Codes and Descriptions:

| | |
|---|---|
| NAICS Code: | 56299 |
| NAICS Description: | ALL OTHER WASTE MANAGEMENT SERVICES |

Facility Has Received Notices of Violations:

| | |
|---|---|
| Violations: | No Violations Found |

Evaluation Action Summary:

| | |
|---|---|
| Evaluations: | No Evaluations Found |

---

**V229** **AAMCO TRANSMISSION** **Sacramento Co. ML** **S123288720**
**SE** **2257 ARDEN WY** **N/A**
**1/8-1/4** **SACRAMENTO, CA 95825**
**0.130 mi.**
**687 ft.** **Site 6 of 10 in cluster V**

**Relative:** **Lower**

**Actual:** **37 ft.**

Sacramento Co. ML:

| | |
|---|---|
| Name: | AAMCO TRANSMISSION |
| Address: | 2257 ARDEN WY |
| City,State,Zip: | SACRAMENTO, CA 95825 |
| Facility Id: | C01626 |
| Facility Status: | Inactive. Included on a listing no longer updated. |
| FD: | C |
| Billing Codes BP: | Out of Business |
| Billing Codes UST: | No Tanks |
| WG Bill Code: | Oil Changed by Outside Company-No Fee |
| Target Property Bill Cod: | 51 |
| Food Bill Code: | 51 |
| CUPA Permit Date: | Not reported |
| HAZMAT Permit Date: | 06/01/1991 |
| HAZMAT Inspection Date: | 05/04/1994 |
| Hazmat Date BP Received: | Not reported |
| UST Permit Dt: | Not reported |
| UST Inspection Date: | Not reported |
| UST Tank Test Date: | Not reported |
| Number of Tanks: | 0 |
| UST Tank Test Date: | 05/04/1994 |
| SIC Code: | 7539 |
| Tier Permitting: | Not reported |
| AST Bill Code: | Not reported |
| CALARP Bill Code: | Not reported |

**V230** **AAMCO TRANSMISSIONS** **CERS HAZ WASTE** **S113125094**
**SE** **2257 ARDEN WAY** **HWTS** **N/A**
**1/8-1/4** **SACRAMENTO, CA 95825** **HAZNET**
**0.130 mi.**
**687 ft.** **Site 7 of 10 in cluster V**

**Relative:** **Lower**

**Actual:** **37 ft.**

CERS HAZ WASTE:

| | |
|---|---|
| Name: | AAMCO TRANSMISSIONS |
| Address: | 2257 ARDEN WAY |
| City,State,Zip: | SACRAMENTO, CA 95825 |
| Site ID: | 89162 |
| CERS ID: | 10223968 |
| CERS Description: | Hazardous Waste Generator |

Violations:

| | |
|---|---|
| Site ID: | 89162 |
| Site Name: | AAMCO TRANSMISSIONS |
| Violation Date: | 12-19-2016 |
| Citation: | 22 CCR 12 66262.34(f) - California Code of Regulations, Title 22, Chapter 12, Section(s) 66262.34(f) |
| Violation Description: | Failure to properly label hazardous waste accumulation containers and portable tanks with the following requirements: "Hazardous Waste", name and address of the generator, physical and chemical characteristics of the Hazardous Waste, and starting accumulation date. |
| Violation Notes: | Returned to compliance on 11/02/2018. OBSERVATION: Observed one 55 gallon drum of waste oily water located in the hazardous waste storage area without a hazardous waste label. Observed multiple 5 gallon plastic buckets of used oil, used coolant, and used automatic transmission fluid (ATF) located throughout the shop without hazardous waste labels. CORRECTIVE ACTION: Submit a photo to this department demonstrating that the containers listed above have been properly labeled. |
| Violation Division: | Sacramento County Env Management Department |
| Violation Program: | HW |
| Violation Source: | CERS, |

| | |
|---|---|
| Site ID: | 89162 |
| Site Name: | AAMCO TRANSMISSIONS |
| Violation Date: | 12-19-2016 |
| Citation: | 40 CFR 1 265.173 - U.S. Code of Federal Regulations, Title 40, Chapter 1, Section(s) 265.173 |
| Violation Description: | Failure to meet the following container management requirements: (a) A container holding hazardous waste must always be closed during storage, except when it is necessary to add or remove waste. (b) A container holding hazardous waste must not be opened, handled, or stored in a manner which may rupture the container or cause it to leak. |
| Violation Notes: | Returned to compliance on 11/02/2018. OBSERVATION: Observed multiple 5 gallon plastic buckets of used coolant, used oil, and used ATF located under drainage tables throughout the shop that did not have lids when they were not in use. CORRECTIVE ACTION: Submit photos to this department demonstrating that the containers listed above have been properly closed. |
| Violation Division: | Sacramento County Env Management Department |
| Violation Program: | HW |
| Violation Source: | CERS, |

| | |
|---|---|
| Site ID: | 89162 |
| Site Name: | AAMCO TRANSMISSIONS |

**AAMCO TRANSMISSIONS (Continued)** **S113125094**

Violation Date: 12-19-2016
Citation: 22 CCR 12 66262.34(d) - California Code of Regulations, Title 22, Chapter 12, Section(s) 66262.34(d)
Violation Description: Failure to send hazardous waste offsite for treatment, storage, or disposal within 180 days (or 270 days if waste is transported over 200 miles) for a generator who generates less than 1000 kilogram per month if all of the following conditions are met: (1) The quantity of hazardous waste accumulated onsite never exceeds 6,000 kilograms. (2) The generator complies with the requirements of 40 Code of Federal Regulations section 262.34(d), (e) and (f). (3) The generator does not hold acutely hazardous waste or extremely hazardous waste in an amount greater than one kilogram for more than 90 days.
Violation Notes: Returned to compliance on 11/02/2018. OBSERVATION: Observed one 55 gallon drum of waste coolant located in the hazardous waste storage area with a start accumulation date of April 23, 2016. Observed on 55 gallon drum of used oily water located in the hazardous waste storage area with no start accumulation date. CORRECTIVE ACTION: Dispose of waste coolant and waste oily water and submit a copy of the manifest/receipt to this department.
Violation Division: Sacramento County Env Management Department
Violation Program: HW
Violation Source: CERS,

Site ID: 89162
Site Name: AAMCO TRANSMISSIONS
Violation Date: 12-19-2016
Citation: 22 CCR 12 66262.40(a) - California Code of Regulations, Title 22, Chapter 12, Section(s) 66262.40(a)
Violation Description: Failure to keep a copy of each properly signed manifest for at least three years from the date the waste was accepted by the initial transporter. The manifest signed at the time the waste was accepted for transport shall be kept until receiving a signed copy from the designated facility which received the waste.
Violation Notes: Returned to compliance on 11/02/2018. OBSERVATION: Uniform Hazardous Waste Manifests for used oil, oily water, and used coolant for 2015 were not available at the time of inspection. CORRECTIVE ACTION: Locate a copy of all Uniform Hazardous Waste Manifests for used oil, used coolant, and oily water and submit copies to this department.
Violation Division: Sacramento County Env Management Department
Violation Program: HW
Violation Source: CERS,

Site ID: 89162
Site Name: AAMCO TRANSMISSIONS
Violation Date: 12-19-2016
Citation: HSC 6.95 25508(a)(1) - California Health and Safety Code, Chapter 6.95, Section(s) 25508(a)(1)
Violation Description: Failure to complete and electronically submit hazardous material inventory information for all reportable hazardous materials on site at or above reportable quantities.
Violation Notes: Returned to compliance on 11/02/2018. OBSERVATION: The facility has not submitted the Hazardous Materials Inventory Chemical Description page for coolant, waste coolant, oily water, brake fluid, and motor oil to this department. CORRECTIVE ACTION: Complete and submit the Hazardous Materials Inventory Chemical Description page for all materials listed above electronically in the California Environmental Reporting System.

**AAMCO TRANSMISSIONS (Continued)** **S113125094**

Violation Division: Sacramento County Env Management Department
Violation Program: HMRRP
Violation Source: CERS,

Evaluation:
Eval General Type: Compliance Evaluation Inspection
Eval Date: 01-06-2023
Violations Found: No
Eval Type: Routine done by local agency
Eval Notes: Change of ownership. Owner was not available to do a survey.
Eval Division: Sacramento County Env Management Department
Eval Program: HMRRP
Eval Source: CERS,

Eval General Type: Compliance Evaluation Inspection
Eval Date: 12-19-2016
Violations Found: Yes
Eval Type: Routine done by local agency
Eval Notes: OT
Eval Division: Sacramento County Env Management Department
Eval Program: HMRRP
Eval Source: CERS,

Eval General Type: Compliance Evaluation Inspection
Eval Date: 12-19-2016
Violations Found: Yes
Eval Type: Routine done by local agency
Eval Notes: OT
Eval Division: Sacramento County Env Management Department
Eval Program: HW
Eval Source: CERS,

Enforcement Action:
Site ID: 89162
Site Name: AAMCO TRANSMISSIONS
Site Address: 2257 ARDEN WAY
Site City: SACRAMENTO
Site Zip: 95825
Enf Action Date: 03-16-2017
Enf Action Type: Notice of Violation (Unified Program)
Enf Action Description: Notice of Violation Issued by the Inspector at the Time of Inspection
Enf Action Notes: Not reported
Enf Action Division: Sacramento County Env Management Department
Enf Action Program: HMRRP
Enf Action Source: CERS,

Site ID: 89162
Site Name: AAMCO TRANSMISSIONS
Site Address: 2257 ARDEN WAY
Site City: SACRAMENTO
Site Zip: 95825
Enf Action Date: 03-16-2017
Enf Action Type: Notice of Violation (Unified Program)
Enf Action Description: Notice of Violation Issued by the Inspector at the Time of Inspection
Enf Action Notes: Not reported
Enf Action Division: Sacramento County Env Management Department

**AAMCO TRANSMISSIONS (Continued)** **S113125094**

Enf Action Program: HW
Enf Action Source: CERS,

Coordinates:
Site ID: 89162
Facility Name: AAMCO TRANSMISSIONS
Env Int Type Code: HWG
Program ID: 10223968
Coord Name: Not reported
Ref Point Type Desc: Center of a facility or station.,
Latitude: 38.596160
Longitude: -121.412010

Affiliation:
Affiliation Type Desc: Document Preparer
Entity Name: Christopher Corrales
Entity Title: Not reported
Affiliation Address: Not reported
Affiliation City: Not reported
Affiliation State: Not reported
Affiliation Country: Not reported
Affiliation Zip: Not reported
Affiliation Phone: ,

Affiliation Type Desc: Environmental Contact
Entity Name: Samantha Corrales
Entity Title: Not reported
Affiliation Address: 2257 arden way
Affiliation City: sacramento
Affiliation State: CA
Affiliation Country: Not reported
Affiliation Zip: 95825
Affiliation Phone: ,

Affiliation Type Desc: Property Owner
Entity Name: R&P Enterprises
Entity Title: Not reported
Affiliation Address: 2563 Stratford Circle
Affiliation City: El Dorado Hills
Affiliation State: CA
Affiliation Country: United States
Affiliation Zip: 95762
Affiliation Phone: (916) 933-1884,

Affiliation Type Desc: Facility Mailing Address
Entity Name: Mailing Address
Entity Title: Not reported
Affiliation Address: 2257 arden way
Affiliation City: sacramento
Affiliation State: CA
Affiliation Country: Not reported
Affiliation Zip: 95825
Affiliation Phone: ,

Affiliation Type Desc: Legal Owner
Entity Name: Christopher Corrales

**AAMCO TRANSMISSIONS (Continued)** **S113125094**

Entity Title: Not reported
Affiliation Address: 2257 arden way
Affiliation City: sacramento
Affiliation State: CA
Affiliation Country: United States
Affiliation Zip: 95825
Affiliation Phone: (916) 295-8083,

Affiliation Type Desc: Parent Corporation
Entity Name: EU BODY & PAINT
Entity Title: Not reported
Affiliation Address: Not reported
Affiliation City: Not reported
Affiliation State: Not reported
Affiliation Country: Not reported
Affiliation Zip: Not reported
Affiliation Phone: ,

Affiliation Type Desc: CUPA District
Entity Name: Sacramento County Environmental Management Departm
Entity Title: Not reported
Affiliation Address: 11080 WHITE ROCK ROAD, STE. 200
Affiliation City: RANCHO CORDOVA
Affiliation State: CA
Affiliation Country: Not reported
Affiliation Zip: 95670
Affiliation Phone: (916) 875-8550,

Affiliation Type Desc: Identification Signer
Entity Name: Christopher Corrales
Entity Title: President
Affiliation Address: Not reported
Affiliation City: Not reported
Affiliation State: Not reported
Affiliation Country: Not reported
Affiliation Zip: Not reported
Affiliation Phone: ,

Affiliation Type Desc: Operator
Entity Name: Christopher Corrales
Entity Title: Not reported
Affiliation Address: Not reported
Affiliation City: Not reported
Affiliation State: Not reported
Affiliation Country: Not reported
Affiliation Zip: Not reported
Affiliation Phone: (916) 295-8083,

HWTS:
Name: AAMCO TRANSMISSIONS
Address: 2257 ARDEN WAY
Address 2: Not reported
City,State,Zip: SACRAMENTO, CA 95825
EPA ID: CAL000266860
Inactive Date: 06/30/2011
Create Date: 02/25/2003

**AAMCO TRANSMISSIONS (Continued)** **S113125094**

| | |
|---|---|
| Last Act Date: | Not reported |
| Mailing Name: | Not reported |
| Mailing Address: | 2201 FRANCISCO DRIVE #140-336 |
| Mailing Address 2: | Not reported |
| Mailing City,State,Zip: | EL DORADO HILLS, CA 957620000 |
| Owner Name: | DAVID SCHUETTE |
| Owner Address: | 2201 FRANCISCO DRIVE #140-336 |
| Owner Address 2: | Not reported |
| Owner City,State,Zip: | EL DORADO HILLS, CA 957620000 |
| Owner Phone: | Not reported |
| Owner Fax: | Not reported |
| Contact Name: | DAVID SCHUETTE, OWNER |
| Contact Address: | 2201 FRANCISCO DRIVE #140-336 |
| Contact Address 2: | Not reported |
| City,State,Zip: | EL DORADO HILLS, CA 957620000 |
| Contact Phone: | Not reported |
| Contact Fax: | Not reported |
| Facility Status: | Inactive |
| Facility Type: | PERMANENT |
| Category: | STATE |
| Latitude: | 38.596278 |
| Longitude: | -121.412513 |

NAICS:

| | |
|---|---|
| EPA ID: | CAL000266860 |
| Create Date: | 2003-02-25 15:25:14.967 |
| NAICS Code: | 811111 |
| NAICS Description: | General Automotive Repair |
| Issued EPA ID Date: | 2003-02-25 15:25:14.93700 |
| Inactive Date: | 2011-06-30 00:00:00 |
| Facility Name: | AAMCO TRANSMISSIONS |
| Facility Address: | 2257 ARDEN WAY |
| Facility Address 2: | Not reported |
| Facility City: | SACRAMENTO |
| Facility County: | Not reported |
| Facility State: | CA |
| Facility Zip: | 958250000 |

HAZNET:

| | |
|---|---|
| Name: | AAMCO TRANSMISSIONS |
| Address: | 2257 ARDEN WAY |
| Address 2: | Not reported |
| City,State,Zip: | SACRAMENTO, CA 958250000 |
| Contact: | DAVID SCHUETTE, OWNER |
| Telephone: | 9169413839 |
| Mailing Name: | Not reported |
| Mailing Address: | 2201 FRANCISCO DRIVE #140-336 |
| Year: | 2008 |
| Gepaid: | CAL000266860 |
| TSD EPA ID: | CAT080013352 |
| CA Waste Code: | 223 - Unspecified oil-containing waste |
| Disposal Method: | H039 - Other Recovery Of Reclamation For Reuse Including Acid Regeneration, Organics Recovery Ect |
| Tons: | 14.595 |

**AAMCO TRANSMISSIONS (Continued)** **S113125094**

Additional Information:

| | |
|---|---|
| Year: | 2008 |
| Gen EPA ID: | CAL000266860 |
| Shipment Date: | 20080710 |
| Creation Date: | 8/29/2008 18:30:17 |
| Receipt Date: | 20080710 |
| Manifest ID: | 004032297JJK |
| Trans EPA ID: | Not reported |
| Trans Name: | Not reported |
| Trans 2 EPA ID: | CAR000148338 |
| Trans 2 Name: | AMERICAN INTEGRATED SERVICES |
| TSDF EPA ID: | CAT080013352 |
| Trans Name: | DEMENNO KERDOON |
| TSDF Alt EPA ID: | Not reported |
| TSDF Alt Name: | Not reported |
| Waste Code Description: | 223 - Unspecified oil-containing waste |
| RCRA Code: | Not reported |
| Meth Code: | H039 - Other Recovery Of Reclamation For Reuse Including Acid Regeneration, Organics Recovery Ect |
| Quantity Tons: | 14.595 |
| Waste Quantity: | 3500 |
| Quantity Unit: | G |
| Additional Code 1: | Not reported |
| Additional Code 2: | Not reported |
| Additional Code 3: | Not reported |
| Additional Code 4: | Not reported |
| Additional Code 5: | Not reported |

---

**V231** **AAMCO TRANSMISSION** **RCRA-SQG** **1000178153**
**SE** **2257 ARDEN WAY** **HIST UST** **CAD982479966**
**1/8-1/4** **SACRAMENTO, CA 95825** **FINDS**
**0.130 mi.** **ECHO**
**687 ft.** **Site 8 of 10 in cluster V** **HWTS**
**HAZNET**
**Relative: Lower** **Sacramento Co. ML**

**Actual: 37 ft.**

RCRA Listings:

| | |
|---|---|
| Date Form Received by Agency: | 19880715 |
| Handler Name: | Aamco Transmission |
| Handler Address: | Arden Way |
| Handler City,State,Zip: | SACRAMENTO, CA 95825 |
| EPA ID: | CAD982479966 |
| Contact Name: | ENVIRONMENTAL MANAGER |
| Contact Address: | 2257 ARDEN WAY |
| Contact City,State,Zip: | SACRAMENTO, CA 95825 |
| Contact Telephone: | 916-927-2437 |
| Contact Fax: | Not reported |
| Contact Email: | Not reported |
| Contact Title: | Not reported |
| EPA Region: | 09 |
| Land Type: | Not reported |
| Federal Waste Generator Description: | Small Quantity Generator |
| Non-Notifier: | Not reported |
| Biennial Report Cycle: | Not reported |
| Accessibility: | Not reported |
| Active Site Indicator: | Handler Activities |

**AAMCO TRANSMISSION (Continued)** **1000178153**

| | |
|---|---|
| State District Owner: | Ca |
| State District: | 1 |
| Mailing Address: | ARDEN WAY |
| Mailing City,State,Zip: | SACRAMENTO, CA 95825 |
| Owner Name: | P&B Enterprises |
| Owner Type: | Private |
| Operator Name: | Not Required |
| Operator Type: | Private |
| Short-Term Generator Activity: | No |
| Importer Activity: | No |
| Mixed Waste Generator: | No |
| Transporter Activity: | No |
| Transfer Facility Activity: | No |
| Recycler Activity with Storage: | No |
| Small Quantity On-Site Burner Exemption: | No |
| Smelting Melting and Refining Furnace Exemption: | No |
| Underground Injection Control: | No |
| Off-Site Waste Receipt: | No |
| Universal Waste Indicator: | No |
| Universal Waste Destination Facility: | No |
| Federal Universal Waste: | No |
| Active Site State-Reg Handler: | --- |
| Federal Facility Indicator: | Not reported |
| Hazardous Secondary Material Indicator: | N |
| Sub-Part K Indicator: | Not reported |
| 2018 GPRA Permit Baseline: | Not on the Baseline |
| 2018 GPRA Renewals Baseline: | Not on the Baseline |
| 202 GPRA Corrective Action Baseline: | No |
| Subject to Corrective Action Universe: | No |
| Non-TSDFs Where RCRA CA has Been Imposed Universe: | No |
| Corrective Action Priority Ranking: | No NCAPS ranking |
| Environmental Control Indicator: | No |
| Institutional Control Indicator: | No |
| Human Exposure Controls Indicator: | N/A |
| Groundwater Controls Indicator: | N/A |
| Significant Non-Complier Universe: | No |
| Unaddressed Significant Non-Complier Universe: | No |
| Addressed Significant Non-Complier Universe: | No |
| Significant Non-Complier With a Compliance Schedule Universe: | No |
| Financial Assurance Required: | Not reported |
| Handler Date of Last Change: | 20000915 |
| Recognized Trader-Importer: | No |
| Recognized Trader-Exporter: | No |
| Importer of Spent Lead Acid Batteries: | No |
| Exporter of Spent Lead Acid Batteries: | No |
| Recycler Activity Without Storage: | No |
| Manifest Broker: | No |
| Sub-Part P Indicator: | No |

Handler - Owner Operator:

| | |
|---|---|
| Owner/Operator Indicator: | Operator |
| Owner/Operator Name: NOT REQUIRED | |
| Legal Status: | Private |
| Date Became Current: | Not reported |
| Date Ended Current: | Not reported |
| Owner/Operator Address: | NOT REQUIRED |

**AAMCO TRANSMISSION (Continued)** **1000178153**

| | |
|---|---|
| Owner/Operator City,State,Zip: | NOT REQUIRED, ME 99999 |
| Owner/Operator Telephone: | 415-555-1212 |
| Owner/Operator Telephone Ext: | Not reported |
| Owner/Operator Fax: | Not reported |
| Owner/Operator Email: | Not reported |
| | |
| Owner/Operator Indicator: | Owner |
| Owner/Operator Name: P&B ENTERPRISES | |
| Legal Status: | Private |
| Date Became Current: | Not reported |
| Date Ended Current: | Not reported |
| Owner/Operator Address: | NOT REQUIRED |
| Owner/Operator City,State,Zip: | NOT REQUIRED, ME 99999 |
| Owner/Operator Telephone: | 415-555-1212 |
| Owner/Operator Telephone Ext: | Not reported |
| Owner/Operator Fax: | Not reported |
| Owner/Operator Email: | Not reported |

Historic Generators:

| | |
|---|---|
| Receive Date: | 19880715 |
| Handler Name: AAMCO TRANSMISSION | |
| Federal Waste Generator Description: | Small Quantity Generator |
| State District Owner: | Ca |
| Large Quantity Handler of Universal Waste: | No |
| Recognized Trader Importer: | No |
| Recognized Trader Exporter: | No |
| Spent Lead Acid Battery Importer: | No |
| Spent Lead Acid Battery Exporter: | No |
| Current Record: | Yes |
| Non Storage Recycler Activity: | Not reported |
| Electronic Manifest Broker: | Not reported |

List of NAICS Codes and Descriptions:

| | |
|---|---|
| NAICS Codes: | No NAICS Codes Found |

Facility Has Received Notices of Violations:

| | |
|---|---|
| Violations: | No Violations Found |

Evaluation Action Summary:

| | |
|---|---|
| Evaluations: | No Evaluations Found |

HIST UST:

| | |
|---|---|
| Name: | AAMCO TRANSMISSIONS |
| Address: | 2257 ARDEN WAY |
| City,State,Zip: | SACRAMENTO, CA 95825 |
| File Number: | 0001ffa2 |
| | |
| URL: | |
| Region: | STATE |
| Facility ID: | 00000057329 |
| Facility Type: | Other |
| Other Type: | TRANSMISSION REPAIR |
| Contact Name: | PATRICK G. O'ROUKE |
| Telephone: | 9169272437 |

**AAMCO TRANSMISSION (Continued)** **1000178153**

Owner Name: P&B ENTERPRISES
Owner Address: 2257 ARDEN WAY
Owner City,St,Zip: SACRAMENTO, CA 95825
Total Tanks: 0001

Tank Num: 001
Container Num: 1
Year Installed: 1976
Tank Capacity: 00000500
Tank Used for: WASTE
Type of Fuel: WASTE OIL
Container Construction Thickness: Not reported
Leak Detection: Visual

Click here for Geo Tracker PDF:

FINDS:
Registry ID: 110071379430

Click Here for FRS Facility Detail Report:

Environmental Interest/Information System:
The Resource Conservation and Recovery Act Information System (RCRAInfo) is EPA's comprehensive information system in support of the Resource Conservation and Recovery Act (RCRA) of 1976 and the Hazardous and Solid Waste Amendments (HSWA) of 1984. It tracks many types of information about generators, transporters, treaters, storers, and disposers of hazardous waste.
Registry ID: 110002824481

Click Here for FRS Facility Detail Report:

Environmental Interest/Information System:
The Resource Conservation and Recovery Act Information System (RCRAInfo) is EPA's comprehensive information system in support of the Resource Conservation and Recovery Act (RCRA) of 1976 and the Hazardous and Solid Waste Amendments (HSWA) of 1984. It tracks many types of information about generators, transporters, treaters, storers, and disposers of hazardous waste.
The California Environmental Protection Agency (CalEPA) has recently implemented a new data warehouse system (nSite). This data warehouse combines and merges facility and site information from five different systems managed within CalEPA. The five systems are: California Environmental Reporting System (CERS),EnviroStor, GeoTracker, California Integrated Water Quality System (CIWQS), andToxic Release Inventory (TRI).

Click this hyperlink while viewing on your computer to access additional FINDS: detail in the EDR Site Report.

ECHO:
Envid: 1000178153
Registry ID: 110002824481

DFR URL:
Name: AAMCO TRANSMISSION
Address: 2257 ARDEN WAY
City,State,Zip: SACRAMENTO, CA 95825

**AAMCO TRANSMISSION (Continued)** **1000178153**

HWTS:

| | |
|---|---|
| Name: | AAMCO TRANSMISSIONS |
| Address: | 2257 ARDEN WAY |
| Address 2: | Not reported |
| City,State,Zip: | SACRAMENTO, CA 95825 |
| EPA ID: | CAL000125964 |
| Inactive Date: | 06/30/1999 |
| Create Date: | 08/27/1996 |
| Last Act Date: | Not reported |
| Mailing Name: | Not reported |
| Mailing Address: | 2257 ARDEN WAY |
| Mailing Address 2: | Not reported |
| Mailing City,State,Zip: | SACRAMENTO, CA 958253301 |
| Owner Name: | JOHN DOUGAN |
| Owner Address: | 2257 ARDEN WAY |
| Owner Address 2: | Not reported |
| Owner City,State,Zip: | SACRAMENTO, CA 958253301 |
| Owner Phone: | Not reported |
| Owner Fax: | Not reported |
| Contact Name: | JOHN DOUGAN/OWNER |
| Contact Address: | INACTIVE PER VQ99 - BMI |
| Contact Address 2: | Not reported |
| City,State,Zip: | SACRAMENTO, CA 958253301 |
| Contact Phone: | Not reported |
| Contact Fax: | Not reported |
| Facility Status: | Inactive |
| Facility Type: | PERMANENT |
| Category: | STATE |
| Latitude: | 38.596201 |
| Longitude: | -121.41269 |

| | |
|---|---|
| Name: | PERFORMANCE AUTOMOTIVE GROUP LLC |
| Address: | 2257 ARDEN WAY |
| Address 2: | Not reported |
| City,State,Zip: | SACRAMENTO, CA 95825 |
| EPA ID: | CAL000475370 |
| Inactive Date: | 06/30/2023 |
| Create Date: | 12/19/2022 |
| Last Act Date: | Not reported |
| Mailing Name: | Not reported |
| Mailing Address: | 2257 ARDEN WAY |
| Mailing Address 2: | Not reported |
| Mailing City,State,Zip: | SACRAMENTO, CA 95825 |
| Owner Name: | PERFORMANCE AUTOMOTIVE GROUP LLC |
| Owner Address: | 2257 ARDEN WAY |
| Owner Address 2: | Not reported |
| Owner City,State,Zip: | SACRAMENTO, CA 95825 |
| Owner Phone: | Not reported |
| Owner Fax: | Not reported |
| Contact Name: | MOHSEN AHMADY |
| Contact Address: | 2257 ARDEN WAY |
| Contact Address 2: | Not reported |
| City,State,Zip: | SACRAMENTO, CA 95825 |
| Contact Phone: | Not reported |
| Contact Fax: | Not reported |
| Facility Status: | Inactive |
| Facility Type: | Permanent |

**AAMCO TRANSMISSION (Continued)** **1000178153**

Category: State
Latitude: 38.596728239999997
Longitude: -121.41245239

Name: CF ENTERPRISES DBA AAMCO
Address: 2257 ARDEN WAY
Address 2: Not reported
City,State,Zip: SACRAMENTO, CA 95825
EPA ID: CAC002943663
Inactive Date: 04/13/2018
Create Date: 01/11/2018
Last Act Date: Not reported
Mailing Name: Not reported
Mailing Address: 2257 ARDEN WAY
Mailing Address 2: Not reported
Mailing City,State,Zip: SACRAMENTO, CA 95825
Owner Name: JASON CURTIS
Owner Address: 2257 ARDEN WAY
Owner Address 2: Not reported
Owner City,State,Zip: SACRAMENTO, CA 95825
Owner Phone: Not reported
Owner Fax: Not reported
Contact Name: JASON CURTIS
Contact Address: 2257 ARDEN WAY
Contact Address 2: Not reported
City,State,Zip: SACRAMENTO, CA 95825
Contact Phone: Not reported
Contact Fax: Not reported
Facility Status: Inactive
Facility Type: TEMPORARY
Category: STATE
Latitude: 38.596195
Longitude: -121.412007

NAICS:
EPA ID: CAC002943663
Create Date: 2018-01-11 10:06:25.710
NAICS Code: 811113
NAICS Description: Automotive Transmission Repair
Issued EPA ID Date: 2018-01-11 10:06:25.71000
Inactive Date: 2018-04-13 03:00:28.10300
Facility Name: CF ENTERPRISES DBA AAMCO
Facility Address: 2257 ARDEN WAY
Facility Address 2: Not reported
Facility City: SACRAMENTO
Facility County: Not reported
Facility State: CA
Facility Zip: 95825

Name: AAMCO TRANSMISSIONS
Address: 2257 ARDEN WAY
Address 2: Not reported
City,State,Zip: SACRAMENTO, CA 95825
EPA ID: CAL000172742
Inactive Date: 06/30/2003
Create Date: 05/28/1999
Last Act Date: Not reported

**AAMCO TRANSMISSION (Continued)** **1000178153**

Mailing Name: Not reported
Mailing Address: 2257 ARDEN WAY
Mailing Address 2: Not reported
Mailing City,State,Zip: SACRAMENTO, CA 958253301
Owner Name: KICHANG KIM
Owner Address: 2257 ARDEN WAY
Owner Address 2: Not reported
Owner City,State,Zip: SACRAMENTO, CA 958253301
Owner Phone: Not reported
Owner Fax: Not reported
Contact Name: KICHANG KIM/OWNER
Contact Address: Not reported
Contact Address 2: Not reported
City,State,Zip: SACRAMENTO, CA 958253301
Contact Phone: Not reported
Contact Fax: Not reported
Facility Status: Inactive
Facility Type: PERMANENT
Category: STATE
Latitude: 38.596201
Longitude: -121.41269

Name: CF ENTERPRISES DBA AAMCO
Address: 2257 ARDEN WAY
Address 2: Not reported
City,State,Zip: SACRAMENTO, CA 95825
EPA ID: CAL000371988
Inactive Date: 12/11/2018
Create Date: 02/27/2012
Last Act Date: Not reported
Mailing Name: Not reported
Mailing Address: 1745 ADRIAN RD STE 10
Mailing Address 2: Not reported
Mailing City,State,Zip: BURLINGAME, CA 940102100
Owner Name: CF-ENTERPRISES LP
Owner Address: 1745 ADRIAN RD #10
Owner Address 2: Not reported
Owner City,State,Zip: BURLINGAME, CA 940102100
Owner Phone: Not reported
Owner Fax: Not reported
Contact Name: JASON CURTIS
Contact Address: 6489 OSPREY CT
Contact Address 2: Not reported
City,State,Zip: ROCKLIN, CA 95765
Contact Phone: Not reported
Contact Fax: Not reported
Facility Status: Inactive
Facility Type: PERMANENT
Category: STATE
Latitude: 38.596169
Longitude: -121.411912

NAICS:
EPA ID: CAL000371988
Create Date: 2012-02-27 11:56:06.823
NAICS Code: 811111
NAICS Description: General Automotive Repair
Issued EPA ID Date: 2012-02-27 11:56:06.81000

**AAMCO TRANSMISSION (Continued)** **1000178153**

| | |
|---|---|
| Inactive Date: | 2018-12-11 00:00:00 |
| Facility Name: | CF ENTERPRISES DBA AAMCO |
| Facility Address: | 2257 ARDEN WAY |
| Facility Address 2: | Not reported |
| Facility City: | SACRAMENTO |
| Facility County: | Not reported |
| Facility State: | CA |
| Facility Zip: | 95825 |

HAZNET:

| | |
|---|---|
| Name: | CF ENTERPRISES DBA AAMCO |
| Address: | 2257 ARDEN WAY |
| Address 2: | Not reported |
| City,State,Zip: | SACRAMENTO, CA 940102100 |
| Contact: | JASON CURTIS |
| Telephone: | 9162579036 |
| Mailing Name: | Not reported |
| Mailing Address: | 1745 ADRIAN RD STE 10 |
| Year: | 2018 |
| Gepaid: | CAL000371988 |
| TSD EPA ID: | CAD044003556 |
| CA Waste Code: | 352 - Other organic solids |
| Disposal Method: | H141 - Storage, Bulking, And/Or Transfer Off Site--No Treatment/Reovery (H010-H129) Or (H131-H135) |
| Tons: | 0.15000 |
| Year: | 2013 |
| Gepaid: | CAL000371988 |
| TSD EPA ID: | CAT080013352 |
| CA Waste Code: | 223 - Unspecified oil-containing waste |
| Disposal Method: | H039 - Other Recovery Of Reclamation For Reuse Including Acid Regeneration, Organics Recovery Ect |
| Tons: | 2.6271 |

Additional Information:

| | |
|---|---|
| Year: | 2013 |
| Gen EPA ID: | CAL000371988 |
| Shipment Date: | 20130405 |
| Creation Date: | 6/11/2013 22:15:07 |
| Receipt Date: | 20130411 |
| Manifest ID: | 011468318JJK |
| Trans EPA ID: | CAD028277036 |
| Trans Name: | ASBURY ENVIRONMENTAL SERVICES |
| Trans 2 EPA ID: | Not reported |
| Trans 2 Name: | Not reported |
| TSDF EPA ID: | CAT080013352 |
| Trans Name: | DEMENNO / KERDOON |
| TSDF Alt EPA ID: | Not reported |
| TSDF Alt Name: | Not reported |
| Waste Code Description: | 223 - Unspecified oil-containing waste |
| RCRA Code: | Not reported |
| Meth Code: | H039 - Other Recovery Of Reclamation For Reuse Including Acid |

**AAMCO TRANSMISSION (Continued)** **1000178153**

Regeneration, Organics Recovery Ect
Quantity Tons: 2.6271
Waste Quantity: 630
Quantity Unit: G
Additional Code 1: Not reported
Additional Code 2: Not reported
Additional Code 3: Not reported
Additional Code 4: Not reported
Additional Code 5: Not reported

Sacramento Co. ML:
Name: AAMCO TRANSMISSIONS
Address: 2257 ARDEN WAY
City,State,Zip: SACRAMENTO, CA 95825
Facility Id: Not reported
Facility Status: Not reported
FD: Not reported
Billing Codes BP: A
Billing Codes UST: Not reported
WG Bill Code: A
Target Property Bill Cod: Not reported
Food Bill Code: Not reported
CUPA Permit Date: Not reported
HAZMAT Permit Date: Not reported
HAZMAT Inspection Date: Not reported
Hazmat Date BP Received: Not reported
UST Permit Dt: Not reported
UST Inspection Date: Not reported
UST Tank Test Date: Not reported
Number of Tanks: Not reported
UST Tank Test Date: Not reported
SIC Code: Not reported
Tier Permitting: Not reported
AST Bill Code: Not reported
CALARP Bill Code: Not reported

---

**V232** **PERFORMANCE AUTOMOTIVE GROUP LLC** **RCRA NonGen / NLR** **1027529133**
**SE** **2257 ARDEN WAY** **CAL000475370**
**1/8-1/4** **SACRAMENTO, CA 95825**
**0.130 mi.**
**687 ft.** **Site 9 of 10 in cluster V**

**Relative:** **Lower**
**Actual:** **37 ft.**

RCRA Listings:
Date Form Received by Agency: 20221219
Handler Name: Performance Automotive Group Llc
Handler Address: 2257 Arden Way
Handler City,State,Zip: SACRAMENTO, CA 95825
EPA ID: CAL000475370
Contact Name: MOHSEN AHMADY
Contact Address: 2257 ARDEN WAY
Contact City,State,Zip: SACRAMENTO, CA 95825
Contact Telephone: 916-947-1412
Contact Fax: Not reported
Contact Email: OFFICE@EUBODYANDPAINT.NET
Contact Title: Not reported
EPA Region: 09
Land Type: Not reported

**PERFORMANCE AUTOMOTIVE GROUP LLC (Continued)** **1027529133**

| | |
|---|---|
| Federal Waste Generator Description: | Not a generator, verified |
| Non-Notifier: | Not reported |
| Biennial Report Cycle: | Not reported |
| Accessibility: | Not reported |
| Active Site Indicator: | Not reported |
| State District Owner: | Not reported |
| State District: | Not reported |
| Mailing Address: | 2257 ARDEN WAY |
| Mailing City,State,Zip: | SACRAMENTO, CA 95825 |
| Owner Name: | Performance Automotive Group Llc |
| Owner Type: | Other |
| Operator Name: | Mohsen Ahmady |
| Operator Type: | Other |
| Short-Term Generator Activity: | No |
| Importer Activity: | No |
| Mixed Waste Generator: | No |
| Transporter Activity: | No |
| Transfer Facility Activity: | No |
| Recycler Activity with Storage: | No |
| Small Quantity On-Site Burner Exemption: | No |
| Smelting Melting and Refining Furnace Exemption: | No |
| Underground Injection Control: | No |
| Off-Site Waste Receipt: | No |
| Universal Waste Indicator: | No |
| Universal Waste Destination Facility: | No |
| Federal Universal Waste: | No |
| Active Site State-Reg Handler: | --- |
| Federal Facility Indicator: | Not reported |
| Hazardous Secondary Material Indicator: | N |
| Sub-Part K Indicator: | Not reported |
| 2018 GPRA Permit Baseline: | Not on the Baseline |
| 2018 GPRA Renewals Baseline: | Not on the Baseline |
| 202 GPRA Corrective Action Baseline: | No |
| Subject to Corrective Action Universe: | No |
| Non-TSDFs Where RCRA CA has Been Imposed Universe: | No |
| Corrective Action Priority Ranking: | No NCAPS ranking |
| Environmental Control Indicator: | No |
| Institutional Control Indicator: | No |
| Human Exposure Controls Indicator: | N/A |
| Groundwater Controls Indicator: | N/A |
| Significant Non-Complier Universe: | No |
| Unaddressed Significant Non-Complier Universe: | No |
| Addressed Significant Non-Complier Universe: | No |
| Significant Non-Complier With a Compliance Schedule Universe: | No |
| Financial Assurance Required: | Not reported |
| Handler Date of Last Change: | 20230102 |
| Recognized Trader-Importer: | No |
| Recognized Trader-Exporter: | No |
| Importer of Spent Lead Acid Batteries: | No |
| Exporter of Spent Lead Acid Batteries: | No |
| Recycler Activity Without Storage: | No |
| Manifest Broker: | No |
| Sub-Part P Indicator: | No |

Handler - Owner Operator:
Owner/Operator Indicator: Owner

**PERFORMANCE AUTOMOTIVE GROUP LLC (Continued)** **1027529133**

Owner/Operator Name: PERFORMANCE AUTOMOTIVE GROUP LLC
Legal Status: Other
Date Became Current: Not reported
Date Ended Current: Not reported
Owner/Operator Address: 2257 ARDEN WAY
Owner/Operator City,State,Zip: SACRAMENTO, CA 95825
Owner/Operator Telephone: 916-947-1412
Owner/Operator Telephone Ext: Not reported
Owner/Operator Fax: Not reported
Owner/Operator Email: Not reported

Owner/Operator Indicator: Operator
Owner/Operator Name: MOHSEN AHMADY
Legal Status: Other
Date Became Current: Not reported
Date Ended Current: Not reported
Owner/Operator Address: 2257 ARDEN WAY
Owner/Operator City,State,Zip: SACRAMENTO, CA 95825
Owner/Operator Telephone: 916-947-1412
Owner/Operator Telephone Ext: Not reported
Owner/Operator Fax: Not reported
Owner/Operator Email: Not reported

Historic Generators:
Receive Date: 20221219
Handler Name: PERFORMANCE AUTOMOTIVE GROUP LLC
Federal Waste Generator Description: Not a generator, verified
State District Owner: Not reported
Large Quantity Handler of Universal Waste: No
Recognized Trader Importer: No
Recognized Trader Exporter: No
Spent Lead Acid Battery Importer: No
Spent Lead Acid Battery Exporter: No
Current Record: Yes
Non Storage Recycler Activity: No
Electronic Manifest Broker: No

List of NAICS Codes and Descriptions:
NAICS Code: 811111
NAICS Description: GENERAL AUTOMOTIVE REPAIR

Facility Has Received Notices of Violations:
Violations: No Violations Found

Evaluation Action Summary:
Evaluations: No Evaluations Found

**V233** **PARAMOUNT POWERTRAIN SOLUTIONS DBA AAMCO OF SACRAM** **RCRA NonGen / NLR** **1024871259**
**SE** **2257 ARDEN WAY** **E MANIFEST** **CAL000439903**
**1/8-1/4** **SACRAMENTO, CA 95825**
**0.130 mi.**
**687 ft.** **Site 10 of 10 in cluster V**

**Relative:** **Lower**

**Actual:** **37 ft.**

RCRA Listings:

| | |
|---|---|
| Date Form Received by Agency: | 20181016 |
| Handler Name: | Paramount Powertrain Solutions Dba Aamco Of Sacramento |
| Handler Address: | 2257 Arden Way |
| Handler City,State,Zip: | SACRAMENTO, CA 95825 |
| EPA ID: | CAL000439903 |
| Contact Name: | GLEN CAVANAUGH |
| Contact Address: | 207 KENROY LN |
| Contact City,State,Zip: | ROSEVILLE, CA 95678 |
| Contact Telephone: | 916-773-6455 |
| Contact Fax: | 916-773-3879 |
| Contact Email: | GLEN.CAVANAUGH74@GMAIL.COM |
| Contact Title: | Not reported |
| EPA Region: | 09 |
| Land Type: | Not reported |
| Federal Waste Generator Description: | Not a generator, verified |
| Non-Notifier: | Not reported |
| Biennial Report Cycle: | Not reported |
| Accessibility: | Not reported |
| Active Site Indicator: | Handler Activities |
| State District Owner: | Not reported |
| State District: | Not reported |
| Mailing Address: | 207 KENROY LN |
| Mailing City,State,Zip: | ROSEVILLE, CA 95678 |
| Owner Name: | Glen Cavanaugh |
| Owner Type: | Other |
| Operator Name: | Glen Cavanaugh |
| Operator Type: | Other |
| Short-Term Generator Activity: | No |
| Importer Activity: | No |
| Mixed Waste Generator: | No |
| Transporter Activity: | No |
| Transfer Facility Activity: | No |
| Recycler Activity with Storage: | No |
| Small Quantity On-Site Burner Exemption: | No |
| Smelting Melting and Refining Furnace Exemption: | No |
| Underground Injection Control: | No |
| Off-Site Waste Receipt: | No |
| Universal Waste Indicator: | Yes |
| Universal Waste Destination Facility: | Yes |
| Federal Universal Waste: | No |
| Active Site State-Reg Handler: | --- |
| Federal Facility Indicator: | Not reported |
| Hazardous Secondary Material Indicator: | N |
| Sub-Part K Indicator: | Not reported |
| 2018 GPRA Permit Baseline: | Not on the Baseline |
| 2018 GPRA Renewals Baseline: | Not on the Baseline |
| 202 GPRA Corrective Action Baseline: | No |
| Subject to Corrective Action Universe: | No |
| Non-TSDFs Where RCRA CA has Been Imposed Universe: | No |
| Corrective Action Priority Ranking: | No NCAPS ranking |
| Environmental Control Indicator: | No |
| Institutional Control Indicator: | No |

**PARAMOUNT POWERTRAIN SOLUTIONS DBA AAMCO OF SACRAMENTO (Continued)** **1024871259**

| | |
|---|---|
| Human Exposure Controls Indicator: | N/A |
| Groundwater Controls Indicator: | N/A |
| Significant Non-Complier Universe: | No |
| Unaddressed Significant Non-Complier Universe: | No |
| Addressed Significant Non-Complier Universe: | No |
| Significant Non-Complier With a Compliance Schedule Universe: | No |
| Financial Assurance Required: | Not reported |
| Handler Date of Last Change: | 20181120 |
| Recognized Trader-Importer: | No |
| Recognized Trader-Exporter: | No |
| Importer of Spent Lead Acid Batteries: | No |
| Exporter of Spent Lead Acid Batteries: | No |
| Recycler Activity Without Storage: | No |
| Manifest Broker: | No |
| Sub-Part P Indicator: | No |

Handler - Owner Operator:

| | |
|---|---|
| Owner/Operator Indicator: | Owner |
| Owner/Operator Name: GLEN CAVANAUGH | |
| Legal Status: | Other |
| Date Became Current: | Not reported |
| Date Ended Current: | Not reported |
| Owner/Operator Address: | 2502 MOSSY OAK COURT |
| Owner/Operator City,State,Zip: | ROCKLIN, CA 95765 |
| Owner/Operator Telephone: | 916-773-6455 |
| Owner/Operator Telephone Ext: | Not reported |
| Owner/Operator Fax: | Not reported |
| Owner/Operator Email: | Not reported |

| | |
|---|---|
| Owner/Operator Indicator: | Operator |
| Owner/Operator Name: GLEN CAVANAUGH | |
| Legal Status: | Other |
| Date Became Current: | Not reported |
| Date Ended Current: | Not reported |
| Owner/Operator Address: | 207 KENROY LN |
| Owner/Operator City,State,Zip: | ROSEVILLE, CA 95678 |
| Owner/Operator Telephone: | 916-773-6455 |
| Owner/Operator Telephone Ext: | Not reported |
| Owner/Operator Fax: | Not reported |
| Owner/Operator Email: | Not reported |

Historic Generators:

| | |
|---|---|
| Receive Date: | 20181016 |
| Handler Name: | PARAMOUNT POWERTRAIN SOLUTIONS DBA AAMCO OF SACRAMENTO |
| Federal Waste Generator Description: | Not a generator, verified |
| State District Owner: | Not reported |
| Large Quantity Handler of Universal Waste: | No |
| Recognized Trader Importer: | No |
| Recognized Trader Exporter: | No |
| Spent Lead Acid Battery Importer: | No |
| Spent Lead Acid Battery Exporter: | No |
| Current Record: | Yes |
| Non Storage Recycler Activity: | Not reported |
| Electronic Manifest Broker: | Not reported |

**PARAMOUNT POWERTRAIN SOLUTIONS DBA AAMCO OF SACRAMENTO (Continued)** **1024871259**

List of NAICS Codes and Descriptions:
NAICS Code: 811113
NAICS Description: AUTOMOTIVE TRANSMISSION REPAIR

Facility Has Received Notices of Violations:
Violations: No Violations Found

Evaluation Action Summary:
Evaluations: No Evaluations Found

E MANIFEST:

| | |
|---|---|
| Manifest Tracking Number: | 030016228WAS |
| Last Updated Date: | 20200213 |
| Shipped Date: | 20200128 |
| Received Date: | 20200204 |
| Manifest Status: | Signed |
| Submission Type: | DataImage5Copy |
| Origin Type: | Web |
| Generator EPA ID: | CAL000439903 |
| Generator Name: | Paramount Powertrain Solutions Dba Aamco Of Sacramento |
| Generator Location Street Number: | Not reported |
| Generator Location Street 1: | 2257 ARDEN WAY |
| Generator Location Street 2: | Not reported |
| Generator Location City: | SACRAMENTO |
| Generator Location State: | CA |
| Generator Location Zip: | 95825 |
| Generator Mail Street Number: | Not reported |
| Generator Mail Street 1: | 207 KENROY LN |
| Generator Mail Street 2: | Not reported |
| Generator Mail City: | ROSEVILLE |
| Generator Mail Zip: | 95678 |
| Generator Mail State: | CA |
| Generator Contact Company Name: | Not reported |
| Designated Facility EPA ID: | CAL000330453 |
| Designated Facility Name: | Agritec Int Dba Cleantech Environmental |
| Designated Facility Mail Street Number: | Not reported |
| Designated Facility Mail Street 1: | Not reported |
| Designated Facility Mail Street 2: | 5820 MARTIN RD |
| Designated Facility Mail City: | IRWINDALE |
| Designated Facility Mail Zip: | 91706 |
| Designated Facility Mail State: | CA |
| Designated Facility Location Street Number: | Not reported |
| Designated Facility Location Street 1: | 5820 MARTIN RD |
| Designated Facility Location Street 2: | Not reported |
| Designated Facility Location City: | IRWINDALE |
| Designated Facility Location Zip: | 91706 |
| Designated Facility Location State: | CA |
| Designated Facility Contact Company Name: | Not reported |
| Manifest Residue Indicator: | N |
| Rejection Indicator: | N |

| | |
|---|---|
| Manifest Tracking Number: | 030005436WAS |
| Last Updated Date: | 20191212 |
| Shipped Date: | 20191023 |

**PARAMOUNT POWERTRAIN SOLUTIONS DBA AAMCO OF SACRAMENTO (Continued)** **1024871259**

| | |
|---|---|
| Received Date: | 20191029 |
| Manifest Status: | Signed |
| Submission Type: | DataImage5Copy |
| Origin Type: | Web |
| Generator EPA ID: | CAL000439903 |
| Generator Name: | Paramount Powertrain Solutions Dba Aamco Of Sacramento |
| Generator Location Street Number: | Not reported |
| Generator Location Street 1: | 2257 ARDEN WAY |
| Generator Location Street 2: | Not reported |
| Generator Location City: | SACRAMENTO |
| Generator Location State: | CA |
| Generator Location Zip: | 95825 |
| Generator Mail Street Number: | Not reported |
| Generator Mail Street 1: | 207 KENROY LN |
| Generator Mail Street 2: | Not reported |
| Generator Mail City: | ROSEVILLE |
| Generator Mail Zip: | 95678 |
| Generator Mail State: | CA |
| Generator Contact Company Name: | Not reported |
| Designated Facility EPA ID: | CAL000330453 |
| Designated Facility Name: | Agritec Int Dba Cleantech Environmental |
| Designated Facility Mail Street Number: | Not reported |
| Designated Facility Mail Street 1: | Not reported |
| Designated Facility Mail Street 2: | 5820 MARTIN RD |
| Designated Facility Mail City: | IRWINDALE |
| Designated Facility Mail Zip: | 91706 |
| Designated Facility Mail State: | CA |
| Designated Facility Location Street Number: | Not reported |
| Designated Facility Location Street 1: | 5820 MARTIN RD |
| Designated Facility Location Street 2: | Not reported |
| Designated Facility Location City: | IRWINDALE |
| Designated Facility Location Zip: | 91706 |
| Designated Facility Location State: | CA |
| Designated Facility Contact Company Name: | Not reported |
| Manifest Residue Indicator: | N |
| Rejection Indicator: | N |

Transporter:

| | |
|---|---|
| Manifest Tracking Number: | 030005436WAS |
| Transporter Line Number: | 1 |
| Transporter EPA ID: | CAL000330453 |
| Transporter Name: | Agritec Int Dba Cleantech Environmental |

Waste Line:

| | |
|---|---|
| Manifest Tracking Number: | 030005436WAS |
| Waste Line Number: | 1 |
| U.S. DOT Hazardous Indicator: | N |
| U.S. DOT ID Number: | Not reported |
| U.S. DOT Description: | Not reported |
| Non-Hazardous Waste Description: | NON-RCRA HAZARDOUS WASTE SOLID (OILY SOLID WASTE/USED METAL OIL FILTERS) |
| Number of Containers: | 2 |
| Container Type Code: | DM |
| Container Type Description: | Metal drums, barrels, kegs |
| Waste Quantity: | 450 |
| Quantity Unit of Measure Code: | P |

**PARAMOUNT POWERTRAIN SOLUTIONS DBA AAMCO OF SACRAMENTO (Continued)** **1024871259**

| | |
|---|---|
| Quantity Unit of Measure Description: | Pounds |
| Waste Quantity, in Tons: | 0.225 |
| Acute Waste Quantity, in Tons: | 0 |
| Non-Acute Waste Quantity, in Tons: | 0.225 |
| Waste Quantity, in Kilograms: | 204.08176 |
| Acute Waste Quantity, in Kilograms: | 0 |
| Non-Acute Waste Quantity, in Kilorgrams: | 204.08176 |
| Management Method Code: | Not reported |
| Management Method Description: | Not reported |
| Waste Residue Indicator: | N |
| Quantity Discrepancy Indicator: | N |
| Waste Type Discrepancy Indicator: | N |
| Waste Density: | Not reported |
| Waste Density Unit of Measure Code: | Not reported |
| Waste Density Unit of Measure Description: | Not reported |
| Form Code: | Not reported |
| Form Code Description: | Not reported |
| Source Code: | Not reported |
| Source Code Description: | Not reported |
| Waste Minimization Code: | Not reported |
| Waste Minimization Code Description: | Not reported |
| Consent Number: | Not reported |
| EPA Waste Indicator: | N |

---

**W234** **PRESTIGE CLEANERS** **Sacramento Co. ML** **S123293466**
**SSW** **2121 ARDEN WAY** **N/A**
**1/8-1/4** **SACRAMENTO, CA 95825**
**0.131 mi.**
**690 ft.** **Site 9 of 15 in cluster W**

**Relative:** Sacramento Co. ML:
**Lower**

| | |
|---|---|
| Name: | PRESTIGE CLEANERS |
| Address: | 2121 ARDEN WAY |
| City,State,Zip: | SACRAMENTO, CA 95825 |
| Facility Id: | Not reported |
| Facility Status: | Not reported |
| FD: | Not reported |
| Billing Codes BP: | I |
| Billing Codes UST: | Not reported |
| WG Bill Code: | I |
| Target Property Bill Cod: | Not reported |
| Food Bill Code: | Not reported |
| CUPA Permit Date: | Not reported |
| HAZMAT Permit Date: | Not reported |
| HAZMAT Inspection Date: | Not reported |
| Hazmat Date BP Received: | Not reported |
| UST Permit Dt: | Not reported |
| UST Inspection Date: | Not reported |
| UST Tank Test Date: | Not reported |
| Number of Tanks: | Not reported |
| UST Tank Test Date: | Not reported |
| SIC Code: | Not reported |
| Tier Permitting: | Not reported |
| AST Bill Code: | Not reported |
| CALARP Bill Code: | Not reported |

**Actual:**
**42 ft.**

**W235**
**SSW**
**1/8-1/4**
**0.131 mi.**
**690 ft.**

**SWANSON CLEANERS**
**2121 ARDEN WY**
**SACRAMENTO, CA 95825**

**Site 10 of 15 in cluster W**

**Sacramento Co. ML** **S123294622**
**N/A**

**Relative:**
**Lower**

**Actual:**
**42 ft.**

Sacramento Co. ML:

| | |
|---|---|
| Name: | SWANSON CLEANERS |
| Address: | 2121 ARDEN WY |
| City,State,Zip: | SACRAMENTO, CA 95825 |
| Facility Id: | C0085286 |
| Facility Status: | Inactive. Included on a listing no longer updated. |
| FD: | C |
| Billing Codes BP: | Out of Business |
| Billing Codes UST: | No Tanks |
| WG Bill Code: | Oil Changed by Outside Company-No Fee |
| Target Property Bill Cod: | 51 |
| Food Bill Code: | 51 |
| CUPA Permit Date: | Not reported |
| HAZMAT Permit Date: | Not reported |
| HAZMAT Inspection Date: | 11/13/1995 |
| Hazmat Date BP Received: | 04/28/1998 |
| UST Permit Dt: | Not reported |
| UST Inspection Date: | Not reported |
| UST Tank Test Date: | Not reported |
| Number of Tanks: | 0 |
| UST Tank Test Date: | 11/13/1995 |
| SIC Code: | 7216 |
| Tier Permitting: | Not reported |
| AST Bill Code: | Not reported |
| CALARP Bill Code: | Not reported |

---

**W236**
**SSW**
**1/8-1/4**
**0.131 mi.**
**690 ft.**

**SWANSON'S CLEANERS**
**2121 ARDEN WAY**
**SACRAMENO, CA 95825**

**Site 11 of 15 in cluster W**

**LUST** **S100946068**
**CPS-SLIC** **N/A**
**Sacramento Co. CS**
**Cortese**
**EMI**
**HIST CORTESE**

**Relative:**
**Lower**

**Actual:**
**42 ft.**

LUST:

| | |
|---|---|
| Name: | SWANSON'S CLEANERS |
| Address: | 2121 ARDEN WAY |
| City,State,Zip: | SACRAMENTO, CA 95825 |
| Lead Agency: | SACRAMENTO COUNTY LOP |
| Case Type: | LUST Cleanup Site |

Geo Track:

| | |
|---|---|
| Global Id: | T0606700455 |
| Latitude: | 38.596238 |
| Longitude: | -121.4164489 |
| Status: | Completed - Case Closed |
| Status Date: | 05/28/1996 |
| Case Worker: | Not reported |
| RB Case Number: | 340541 |
| Local Agency: | Not reported |
| File Location: | Not reported |
| Local Case Number: | B547 |
| Potential Media Affect: | Soil |
| Potential Contaminants of Concern: | Stoddard solvent / Mineral Spriits / Distillates |
| EPA Region: | 9 |

**SWANSON'S CLEANERS (Continued)** **S100946068**

| | |
|---|---|
| Coordinate Source: | Google Geocode |
| Cuf Case: | NO |
| Quantity Released Gallons: | Not reported |
| Begin Date: | 10/05/1990 |
| Leak Reported Date: | 10/05/1990 |
| How Discovered: | Not reported |
| How Discovered Description: | Not reported |
| Discharge Source: | Not reported |
| Discharge Cause: | Not reported |
| Stop Method: | Not reported |
| Stop Description: | Not reported |
| No Further Action Date: | 05/28/1996 |
| CA Water Watershed Name: | Valley-American - Coon-American - Lower American (519.21) |
| Dwr Groundwater Subbasin Name: | Sacramento Valley - North American (5-021.64) |
| Disadvantaged Community: | Severely Disadvantaged Community |
| CA Enviroscreen 3 Score: | 86-90% |
| CA Enviroscreen 4 Score: | 90-95% |
| Military DOD Site: | No |
| Facility Project Subtype: | Not reported |
| RWQCB Region: | CENTRAL VALLEY RWQCB (REGION 5S) |
| Site History: | Not reported |

LUST:

| | |
|---|---|
| Global Id: | T0606700455 |
| Contact Type: | Regional Board Caseworker |
| Contact Name: | VERA FISCHER |
| Organization Name: | CENTRAL VALLEY RWQCB (REGION 5S) |
| Address: | 11020 SUN CENTER DRIVE #200 |
| City: | RANCHO CORDOVA |
| Email: | vera.fischer@waterboards.ca.gov |
| Phone Number: | Not reported |

LUST:

| | |
|---|---|
| Global Id: | T0606700455 |
| Action Type: | Other |
| Date: | 10/05/1990 |
| Action: | Leak Discovery |

| | |
|---|---|
| Global Id: | T0606700455 |
| Action Type: | RESPONSE |
| Date: | 04/08/1994 |
| Action: | Correspondence |

| | |
|---|---|
| Global Id: | T0606700455 |
| Action Type: | RESPONSE |
| Date: | 01/12/1993 |
| Action: | Correspondence |

| | |
|---|---|
| Global Id: | T0606700455 |
| Action Type: | Other |
| Date: | 10/05/1990 |
| Action: | Leak Reported |

| | |
|---|---|
| Global Id: | T0606700455 |
| Action Type: | RESPONSE |
| Date: | 02/28/1994 |
| Action: | Correspondence |

**SWANSON'S CLEANERS (Continued)** **S100946068**

Global Id: T0606700455
Action Type: RESPONSE
Date: 09/24/1992
Action: Correspondence

Global Id: T0606700455
Action Type: RESPONSE
Date: 07/05/1991
Action: Correspondence

Global Id: T0606700455
Action Type: RESPONSE
Date: 10/25/1990
Action: Correspondence

Global Id: T0606700455
Action Type: RESPONSE
Date: 07/07/1993
Action: Correspondence

Global Id: T0606700455
Action Type: RESPONSE
Date: 05/24/1994
Action: Other Report / Document

Global Id: T0606700455
Action Type: RESPONSE
Date: 05/14/1993
Action: Correspondence

Global Id: T0606700455
Action Type: RESPONSE
Date: 03/11/1993
Action: Correspondence

Global Id: T0606700455
Action Type: RESPONSE
Date: 07/18/1991
Action: Other Report / Document

Global Id: T0606700455
Action Type: ENFORCEMENT
Date: 05/28/1996
Action: Closure/No Further Action Letter

Global Id: T0606700455
Action Type: RESPONSE
Date: 06/04/1991
Action: Correspondence

Global Id: T0606700455
Action Type: RESPONSE
Date: 08/01/1991
Action: Correspondence

Global Id: T0606700455
Action Type: RESPONSE

**SWANSON'S CLEANERS (Continued)** **S100946068**

Date: 02/14/1991
Action: Other Report / Document

Global Id: T0606700455
Action Type: RESPONSE
Date: 10/29/1990
Action: Other Report / Document

Global Id: T0606700455
Action Type: RESPONSE
Date: 12/11/1990
Action: Verbal Communication

Global Id: T0606700455
Action Type: RESPONSE
Date: 10/05/1990
Action: Unauthorized Release Form

Global Id: T0606700455
Action Type: RESPONSE
Date: 08/10/1994
Action: Correspondence

Global Id: T0606700455
Action Type: RESPONSE
Date: 12/20/1990
Action: Correspondence

Global Id: T0606700455
Action Type: ENFORCEMENT
Date: 09/19/1994
Action: Closure/No Further Action Letter

Global Id: T0606700455
Action Type: RESPONSE
Date: 04/12/1994
Action: Correspondence

LUST:
Global Id: T0606700455
Status: Open - Case Begin Date
Status Date: 10/05/1990

Global Id: T0606700455
Status: Open - Site Assessment
Status Date: 10/05/1990

Global Id: T0606700455
Status: Open - Site Assessment
Status Date: 10/29/1990

Global Id: T0606700455
Status: Open - Remediation
Status Date: 10/29/1991

Global Id: T0606700455
Status: Completed - Case Closed

**SWANSON'S CLEANERS (Continued)** **S100946068**

Status Date: 05/28/1996

LUST REG 5:
Name: SWANSON'S CLEANERS
Address: 2121 ARDEN WAY
City: SACRAMENTO
Region: 5
Status: Case Closed
Case Number: 340541
Case Type: Soil only
Substance: STODDARD SOLVNT
Staff Initials: VJF
Lead Agency: Local
Program: LUST
MTBE Code: N/A

SLIC REG 5:
Name: Swanson's Cleaners**
Address: 2121 Arden Way
City: Sacramento
Region: 5
Facility Status: NFA
Unit: Facility is a Spill or site
Pollutant: PCE
Lead Agency: Not reported
Date Filed: 11/05/98
Report Date: / /
Date Added: Not reported
Date Closed: Not reported

CPS-SLIC:
Name: SWANSON'S CLEANERS
Address: 2121 ARDEN WAY
City,State,Zip: SACRAMENO, CA 95825
Region: STATE
**Facility Status:** **Completed - Case Closed**
Status Date: 11/06/1998
Global Id: SL0606719672
Lead Agency: CENTRAL VALLEY RWQCB (REGION 5S)
Lead Agency Case Number: Not reported
Latitude: 38.596237
Longitude: -121.416443
Case Type: Cleanup Program Site
Case Worker: ZZZ
Local Agency: Not reported
RB Case Number: Not reported
File Location: All Files are on GeoTracker or in the Local Agency Database
Potential Media Affected: Under Investigation
Potential Contaminants of Concern: Not reported
EPA Region: 9
Coordinate Source: Google Geocode
Cuf Case: NO
Quantity Released Gallons: Not reported
Begin Date: 09/15/1998
Leak Reported Date: 09/15/1998

**SWANSON'S CLEANERS (Continued)** **S100946068**

| | |
|---|---|
| How Discovered: | Not reported |
| How Discovered Description: | Not reported |
| Discharge Source: | Not reported |
| Discharge Cause: | Not reported |
| Stop Method: | Not reported |
| Stop Description: | Not reported |
| No Further Action Date: | 11/06/1998 |
| CA Water Watershed Name: | Valley-American - Coon-American - Lower American (519.21) |
| Dwr Groundwater Subbasin Name: | Sacramento Valley - North American (5-021.64) |
| Disadvantaged Community: | Not reported |
| CA Enviroscreen 3 Score: | 86-90% |
| CA Enviroscreen 4 Score: | 90-95% |
| Military DOD Site: | No |
| Facility Project Subtype: | Not reported |
| RWQCB Region: | CENTRAL VALLEY RWQCB (REGION 5S) |
| Site History: | Closed by Sacramento County in 1998. |

Click here to access the California GeoTracker records for this facility:

Sacramento Co. CS:

| | |
|---|---|
| Name: | SWANSON'S CLEANERS |
| Address: | 2121 ARDEN WAY |
| City,State,Zip: | SACRAMENTO, CA |
| State Site Number: | B547 |
| Lead Staff: | Benedict, A. |
| Lead Agency: | HM |
| Remedial Action Taken: | YE, S |
| Substance: | Stoddard Solvent (Type 1, petroleum spirit) |
| Date Reported: | 10/05/1990 |
| Facility Id: | RO0000194 |
| Case Type: | Soil only |
| Case Closed: | Y |
| **Date Closed:** | **09/19/1994** |
| **Case Type:** | **Soil only affected** |
| **Substance:** | **Stoddard Solvent (Type 1, petroleum spirit)** |

CORTESE:

| | |
|---|---|
| Name: | SWANSON'S CLEANERS |
| Address: | 2121 ARDEN WAY |
| City,State,Zip: | SACRAMENTO, CA 95825 |
| Region: | CORTESE |
| Envirostor Id: | Not reported |
| Global ID: | T0606700455 |
| Site/Facility Type: | LUST CLEANUP SITE |
| Cleanup Status: | COMPLETED - CASE CLOSED |
| Status Date: | Not reported |
| Site Code: | Not reported |
| Latitude: | Not reported |
| Longitude: | Not reported |
| Owner: | Not reported |
| Enf Type: | Not reported |
| Swat R: | Not reported |
| Flag: | active |
| Order No: | Not reported |
| Waste Discharge System No: | Not reported |
| Effective Date: | Not reported |

**SWANSON'S CLEANERS (Continued)** **S100946068**

| | |
|---|---|
| Region 2: | Not reported |
| WID Id: | Not reported |
| Solid Waste Id No: | Not reported |
| Waste Management Uit Name: | Not reported |
| File Name: | Active Open |

EMI:

| | |
|---|---|
| Name: | SWANSON CLEANERS |
| Address: | 2121 ARDEN WAY |
| City,State,Zip: | SACRAMENTO, CA |
| Year: | 1987 |
| County Code: | 34 |
| Air Basin: | SV |
| Facility ID: | 65 |
| Air District Name: | SAC |
| SIC Code: | 7211 |
| Air District Name: | SACRAMENTO METROPOLITAN AQMD |
| Community Health Air Pollution Info System: | Not reported |
| Consolidated Emission Reporting Rule: | Not reported |
| Total Organic Hydrocarbon Gases Tons/Yr: | 98 |
| Reactive Organic Gases Tons/Yr: | 98 |
| Carbon Monoxide Emissions Tons/Yr: | 0 |
| NOX - Oxides of Nitrogen Tons/Yr: | 0 |
| SOX - Oxides of Sulphur Tons/Yr: | 0 |
| Particulate Matter Tons/Yr: | 0 |
| Part. Matter 10 Micrometers and Smllr Tons/Yr: | 0 |

| | |
|---|---|
| Name: | SWANSON CLEANERS |
| Address: | 2121 ARDEN WAY |
| City,State,Zip: | SACRAMENTO, CA |
| Year: | 1990 |
| County Code: | 34 |
| Air Basin: | SV |
| Facility ID: | 65 |
| Air District Name: | SAC |
| SIC Code: | 7211 |
| Air District Name: | SACRAMENTO METROPOLITAN AQMD |
| Community Health Air Pollution Info System: | Not reported |
| Consolidated Emission Reporting Rule: | Not reported |
| Total Organic Hydrocarbon Gases Tons/Yr: | 100 |
| Reactive Organic Gases Tons/Yr: | 100 |
| Carbon Monoxide Emissions Tons/Yr: | 1 |
| NOX - Oxides of Nitrogen Tons/Yr: | 2 |
| SOX - Oxides of Sulphur Tons/Yr: | 0 |
| Particulate Matter Tons/Yr: | 0 |
| Part. Matter 10 Micrometers and Smllr Tons/Yr: | 0 |

| | |
|---|---|
| Name: | SWANSONS CLEANERS |
| Address: | 2121 ARDEN WAY |
| City,State,Zip: | SACRAMENTO, CA |
| Year: | 1995 |
| County Code: | 34 |
| Air Basin: | SV |
| Facility ID: | 65 |
| Air District Name: | SAC |
| SIC Code: | 7211 |
| Air District Name: | SACRAMENTO METROPOLITAN AQMD |

**SWANSON'S CLEANERS (Continued)** **S100946068**

Community Health Air Pollution Info System: Not reported
Consolidated Emission Reporting Rule: Not reported
Total Organic Hydrocarbon Gases Tons/Yr: 18
Reactive Organic Gases Tons/Yr: 13
Carbon Monoxide Emissions Tons/Yr: 1
NOX - Oxides of Nitrogen Tons/Yr: 2
SOX - Oxides of Sulphur Tons/Yr: 0
Particulate Matter Tons/Yr: 0
Part. Matter 10 Micrometers and Smllr Tons/Yr: 0

Name: SWANSONS CLEANERS
Address: 2121 ARDEN WAY
City,State,Zip: SACRAMENTO, CA
Year: 1996
County Code: 34
Air Basin: SV
Facility ID: 65
Air District Name: SAC
SIC Code: 7211
Air District Name: SACRAMENTO METROPOLITAN AQMD
Community Health Air Pollution Info System: Not reported
Consolidated Emission Reporting Rule: Not reported
Total Organic Hydrocarbon Gases Tons/Yr: 18
Reactive Organic Gases Tons/Yr: 13
Carbon Monoxide Emissions Tons/Yr: 1
NOX - Oxides of Nitrogen Tons/Yr: 2
SOX - Oxides of Sulphur Tons/Yr: 0
Particulate Matter Tons/Yr: 0
Part. Matter 10 Micrometers and Smllr Tons/Yr: 0

Name: SWANSONS CLEANERS
Address: 2121 ARDEN WAY
City,State,Zip: SACRAMENTO, CA
Year: 1997
County Code: 34
Air Basin: SV
Facility ID: 65
Air District Name: SAC
SIC Code: 7211
Air District Name: SACRAMENTO METROPOLITAN AQMD
Community Health Air Pollution Info System: Not reported
Consolidated Emission Reporting Rule: Not reported
Total Organic Hydrocarbon Gases Tons/Yr: 18
Reactive Organic Gases Tons/Yr: 13
Carbon Monoxide Emissions Tons/Yr: 1
NOX - Oxides of Nitrogen Tons/Yr: 2
SOX - Oxides of Sulphur Tons/Yr: 0
Particulate Matter Tons/Yr: 0
Part. Matter 10 Micrometers and Smllr Tons/Yr: 0

HIST CORTESE:
edr_fname: SWANSON'S CLEANERS
edr_fadd1: 2121 ARDEN
City,State,Zip: SACRAMENTO, CA 95825
Region: CORTESE
Facility County Code: 34
Reg By: LTNKA

**SWANSON'S CLEANERS (Continued)** **S100946068**

Reg Id: 340541

---

**W237** **SWANSON'S CLEANERS** **UST FINDER RELEASE** **1029114053**
**SSW** **2121 ARDEN WAY** **N/A**
**1/8-1/4** **SACRAMENTO, CA 95825**
**0.131 mi.**
**690 ft.** **Site 12 of 15 in cluster W**

**Relative:** UST FINDER RELEASE:
**Lower**

| | |
|---|---|
| **Actual:** Object ID: | 49973 |
| **42 ft.** Facility ID: | Not reported |
| Lust ID: | CAT0606700455 |
| Name: | SWANSON'S CLEANERS |
| Address: | 2121 ARDEN WAY |
| City,State,Zip: | SACRAMENTO, CA 95825 |
| Address Match Type: | PointAddress |
| Reported Date: | Not reported |
| Status: | No Further Action |
| Substance: | Not reported |
| Population within 1500ft: | 1092 |
| Domestic Wells within 1500ft: | 0 |
| Land Use: | Developed, High Intensity |
| Within SPA: | No |
| SPA PWS Facility ID: | Not reported |
| SPA Water Type: | Not reported |
| SPA Facility Type: | Not reported |
| SPA HUC12: | Not reported |
| Within WHPA: | Yes |
| WHPA PWS Facility ID: | CA3410026_17595 |
| WHPA Water Type: | GW - Ground water |
| WHPA Facility Type: | WL - Well |
| WHPA HUC12: | 180201110202 |
| Within 100yr Floodplain: | No |
| Tribe: | Not reported |
| EPA Region: | 9 |
| NFA Letter 1: | Not reported |
| NFA Letter 2: | Not reported |
| NFA Letter 3: | Not reported |
| NFA Letter 4: | Not reported |
| Closed With Residual Contaminate: | Not reported |
| Coordinate Source: | Geocode |
| X Coord: | -121.41697 |
| Y Coord: | 38.59698 |
| Latitude: | 38.59698 |
| Longitude: | -121.41697 |

---

**AF238** **USA PRINT SHOPS** **Sacramento Co. ML** **S102956885**
**ESE** **2429 ARDEN WY** **N/A**
**1/8-1/4** **SACRAMENTO, CA 95825**
**0.131 mi.**
**693 ft.** **Site 1 of 14 in cluster AF**

**Relative:** Sacramento Co. ML:
**Higher**

| | |
|---|---|
| **Actual:** Name: | USA PRINT SHOPS |
| **50 ft.** Address: | 2429 ARDEN WY |
| City,State,Zip: | SACRAMENTO, CA 95825 |

**USA PRINT SHOPS (Continued)** **S102956885**

| | |
|---|---|
| Facility Id: | Not reported |
| Facility Status: | Inactive. Included on a listing no longer updated. |
| FD: | C |
| Billing Codes BP: | Out of Business |
| Billing Codes UST: | No Tanks |
| WG Bill Code: | Oil Changed by Outside Company-No Fee |
| Target Property Bill Cod: | 51 |
| Food Bill Code: | 51 |
| CUPA Permit Date: | Not reported |
| HAZMAT Permit Date: | Not reported |
| HAZMAT Inspection Date: | Not reported |
| Hazmat Date BP Received: | Not reported |
| UST Permit Dt: | Not reported |
| UST Inspection Date: | Not reported |
| UST Tank Test Date: | Not reported |
| Number of Tanks: | 0 |
| UST Tank Test Date: | 08/25/1993 |
| SIC Code: | 2752 |
| Tier Permitting: | Not reported |
| AST Bill Code: | Not reported |
| CALARP Bill Code: | Not reported |

---

**AG239** **NIELLO ITALIAN IMPORTS** **RCRA NonGen / NLR** **1024853483**
**East** **2535 ARDEN WAY** **E MANIFEST** **CAL000413335**
**1/8-1/4** **SACRAMENTO, CA 95825**
**0.132 mi.**
**698 ft.** **Site 1 of 29 in cluster AG**

**Relative:** **Higher**

**Actual:** **47 ft.**

RCRA Listings:

| | |
|---|---|
| Date Form Received by Agency: | 20151219 |
| Handler Name: | Niello Italian Imports Inc Niello Maserati |
| Handler Address: | 2535 Arden Way |
| Handler City,State,Zip: | SACRAMENTO, CA 95825 |
| EPA ID: | CAL000413335 |
| Contact Name: | LISA ROTH |
| Contact Address: | 2535 ARDEN WAY |
| Contact City,State,Zip: | SACRAMENTO, CA 95825 |
| Contact Telephone: | 916-488-7788 |
| Contact Fax: | 916-830-7451 |
| Contact Email: | LROTH@NIELLO.COM |
| Contact Title: | Not reported |
| EPA Region: | 09 |
| Land Type: | Not reported |
| Federal Waste Generator Description: | Not a generator, verified |
| Non-Notifier: | Not reported |
| Biennial Report Cycle: | Not reported |
| Accessibility: | Not reported |
| Active Site Indicator: | Handler Activities |
| State District Owner: | Not reported |
| State District: | Not reported |
| Mailing Address: | 2535 ARDEN WAY |
| Mailing City,State,Zip: | SACRAMENTO, CA 95825 |
| Owner Name: | Niello Italian Imports Inc |
| Owner Type: | Other |
| Operator Name: | Lisa Roth |
| Operator Type: | Other |
| Short-Term Generator Activity: | No |
| Importer Activity: | No |

**NIELLO ITALIAN IMPORTS (Continued)** **1024853483**

| | |
|---|---|
| Mixed Waste Generator: | No |
| Transporter Activity: | No |
| Transfer Facility Activity: | No |
| Recycler Activity with Storage: | No |
| Small Quantity On-Site Burner Exemption: | No |
| Smelting Melting and Refining Furnace Exemption: | No |
| Underground Injection Control: | No |
| Off-Site Waste Receipt: | No |
| Universal Waste Indicator: | Yes |
| Universal Waste Destination Facility: | Yes |
| Federal Universal Waste: | No |
| Active Site State-Reg Handler: | --- |
| Federal Facility Indicator: | Not reported |
| Hazardous Secondary Material Indicator: | N |
| Sub-Part K Indicator: | Not reported |
| 2018 GPRA Permit Baseline: | Not on the Baseline |
| 2018 GPRA Renewals Baseline: | Not on the Baseline |
| 202 GPRA Corrective Action Baseline: | No |
| Subject to Corrective Action Universe: | No |
| Non-TSDFs Where RCRA CA has Been Imposed Universe: | No |
| Corrective Action Priority Ranking: | No NCAPS ranking |
| Environmental Control Indicator: | No |
| Institutional Control Indicator: | No |
| Human Exposure Controls Indicator: | N/A |
| Groundwater Controls Indicator: | N/A |
| Significant Non-Complier Universe: | No |
| Unaddressed Significant Non-Complier Universe: | No |
| Addressed Significant Non-Complier Universe: | No |
| Significant Non-Complier With a Compliance Schedule Universe: | No |
| Financial Assurance Required: | Not reported |
| Handler Date of Last Change: | 20180906 |
| Recognized Trader-Importer: | No |
| Recognized Trader-Exporter: | No |
| Importer of Spent Lead Acid Batteries: | No |
| Exporter of Spent Lead Acid Batteries: | No |
| Recycler Activity Without Storage: | No |
| Manifest Broker: | No |
| Sub-Part P Indicator: | No |

Handler - Owner Operator:

| | |
|---|---|
| Owner/Operator Indicator: | Owner |
| Owner/Operator Name: NIELLO ITALIAN IMPORTS INC | |
| Legal Status: | Other |
| Date Became Current: | Not reported |
| Date Ended Current: | Not reported |
| Owner/Operator Address: | 1481 RIVER PARK DR |
| Owner/Operator City,State,Zip: | SACRAMENTO, CA 95815 |
| Owner/Operator Telephone: | 916-643-7300 |
| Owner/Operator Telephone Ext: | Not reported |
| Owner/Operator Fax: | Not reported |
| Owner/Operator Email: | Not reported |
| | |
| Owner/Operator Indicator: | Operator |
| Owner/Operator Name: LISA ROTH | |
| Legal Status: | Other |
| Date Became Current: | Not reported |

**NIELLO ITALIAN IMPORTS (Continued)** **1024853483**

| | |
|---|---|
| Date Ended Current: | Not reported |
| Owner/Operator Address: | 2535 ARDEN WAY |
| Owner/Operator City,State,Zip: | SACRAMENTO, CA 95825 |
| Owner/Operator Telephone: | 916-488-7788 |
| Owner/Operator Telephone Ext: | Not reported |
| Owner/Operator Fax: | Not reported |
| Owner/Operator Email: | Not reported |

Historic Generators:

| | |
|---|---|
| Receive Date: | 20151219 |
| Handler Name: | NIELLO ITALIAN IMPORTS INC NIELLO MASERATI |
| Federal Waste Generator Description: | Not a generator, verified |
| State District Owner: | Not reported |
| Large Quantity Handler of Universal Waste: | No |
| Recognized Trader Importer: | No |
| Recognized Trader Exporter: | No |
| Spent Lead Acid Battery Importer: | No |
| Spent Lead Acid Battery Exporter: | No |
| Current Record: | Yes |
| Non Storage Recycler Activity: | Not reported |
| Electronic Manifest Broker: | Not reported |

List of NAICS Codes and Descriptions:

| | |
|---|---|
| NAICS Code: | 44111 |
| NAICS Description: | NEW CAR DEALERS |

Facility Has Received Notices of Violations:

| | |
|---|---|
| Violations: | No Violations Found |

Evaluation Action Summary:

| | |
|---|---|
| Evaluations: | No Evaluations Found |

E MANIFEST:

| | |
|---|---|
| Manifest Tracking Number: | 018242034JJK |
| Last Updated Date: | 20190315 |
| Shipped Date: | 20190213 |
| Received Date: | 20190225 |
| Manifest Status: | Signed |
| Submission Type: | DataImage5Copy |
| Origin Type: | Service |
| Generator EPA ID: | CAL000413335 |
| Generator Name: | Niello Italian Imports Inc Niello Maserati |
| Generator Location Street Number: | Not reported |
| Generator Location Street 1: | 2535 ARDEN WAY |
| Generator Location Street 2: | Not reported |
| Generator Location City: | SACRAMENTO |
| Generator Location State: | CA |
| Generator Location Zip: | 95825 |
| Generator Mail Street Number: | Not reported |
| Generator Mail Street 1: | 2535 ARDEN WAY |
| Generator Mail Street 2: | Not reported |
| Generator Mail City: | SACRAMENTO |
| Generator Mail Zip: | 95825 |
| Generator Mail State: | CA |

**NIELLO ITALIAN IMPORTS (Continued)** **1024853483**

| | |
|---|---|
| Generator Contact Company Name: | Not reported |
| Designated Facility EPA ID: | AZR000521146 |
| Designated Facility Name: | Yuma Yes 2 Waste Transfer Station |
| Designated Facility Mail Street Number: | Not reported |
| Designated Facility Mail Street 1: | STE 105 |
| Designated Facility Mail Street 2: | 2621 GREEN RIVER RD |
| Designated Facility Mail City: | CORONA |
| Designated Facility Mail Zip: | 92882 |
| Designated Facility Mail State: | CA |
| Designated Facility Location Street Number: | Not reported |
| Designated Facility Location Street 1: | 6500 S US HIGHWAY 95 |
| Designated Facility Location Street 2: | Not reported |
| Designated Facility Location City: | YUMA |
| Designated Facility Location Zip: | 85365 |
| Designated Facility Location State: | AZ |
| Designated Facility Contact Company Name: | Not reported |
| Manifest Residue Indicator: | N |
| Rejection Indicator: | N |

| | |
|---|---|
| Manifest Tracking Number: | 017775422JJK |
| Last Updated Date: | 20191017 |
| Shipped Date: | 20190918 |
| Received Date: | 20190927 |
| Manifest Status: | Signed |
| Submission Type: | DataImage5Copy |
| Origin Type: | Service |
| Generator EPA ID: | CAL000413335 |
| Generator Name: | Niello Italian Imports Inc Niello Maserati |
| Generator Location Street Number: | Not reported |
| Generator Location Street 1: | 2535 ARDEN WAY |
| Generator Location Street 2: | Not reported |
| Generator Location City: | SACRAMENTO |
| Generator Location State: | CA |
| Generator Location Zip: | 95825 |
| Generator Mail Street Number: | Not reported |
| Generator Mail Street 1: | 2535 ARDEN WAY |
| Generator Mail Street 2: | Not reported |
| Generator Mail City: | SACRAMENTO |
| Generator Mail Zip: | 95825 |
| Generator Mail State: | CA |
| Generator Contact Company Name: | Not reported |
| Designated Facility EPA ID: | AZR000521146 |
| Designated Facility Name: | Yuma Yes 2 Waste Transfer Station |
| Designated Facility Mail Street Number: | Not reported |
| Designated Facility Mail Street 1: | STE 105 |
| Designated Facility Mail Street 2: | 2621 GREEN RIVER RD |
| Designated Facility Mail City: | CORONA |
| Designated Facility Mail Zip: | 92882 |
| Designated Facility Mail State: | CA |
| Designated Facility Location Street Number: | Not reported |
| Designated Facility Location Street 1: | 6500 S US HIGHWAY 95 |
| Designated Facility Location Street 2: | Not reported |
| Designated Facility Location City: | YUMA |
| Designated Facility Location Zip: | 85365 |
| Designated Facility Location State: | AZ |
| Designated Facility Contact Company Name: | Not reported |
| Manifest Residue Indicator: | N |

**NIELLO ITALIAN IMPORTS (Continued)** **1024853483**

| | |
|---|---|
| Rejection Indicator: | N |
| | |
| Manifest Tracking Number: | 017462351JJK |
| Last Updated Date: | 20190531 |
| Shipped Date: | 20180713 |
| Received Date: | 20180726 |
| Manifest Status: | Signed |
| Submission Type: | DataImage5Copy |
| Origin Type: | Web |
| Generator EPA ID: | CAL000413335 |
| Generator Name: | Niello Italian Imports Inc Niello Maserati |
| Generator Location Street Number: | Not reported |
| Generator Location Street 1: | 2535 ARDEN WAY |
| Generator Location Street 2: | Not reported |
| Generator Location City: | SACRAMENTO |
| Generator Location State: | CA |
| Generator Location Zip: | 95825 |
| Generator Mail Street Number: | Not reported |
| Generator Mail Street 1: | 2535 ARDEN WAY |
| Generator Mail Street 2: | Not reported |
| Generator Mail City: | SACRAMENTO |
| Generator Mail Zip: | 95825 |
| Generator Mail State: | CA |
| Generator Contact Company Name: | Not reported |
| Designated Facility EPA ID: | AZR000515924 |
| Designated Facility Name: | Yuma Yes Waste Transfer Facility |
| Designated Facility Mail Street Number: | Not reported |
| Designated Facility Mail Street 1: | Not reported |
| Designated Facility Mail Street 2: | 2730 E 13TH ST |
| Designated Facility Mail City: | YUMA |
| Designated Facility Mail Zip: | 85365-1901 |
| Designated Facility Mail State: | AZ |
| Designated Facility Location Street Number: | Not reported |
| Designated Facility Location Street 1: | 2730 E 13TH ST |
| Designated Facility Location Street 2: | Not reported |
| Designated Facility Location City: | YUMA |
| Designated Facility Location Zip: | 85365-1901 |
| Designated Facility Location State: | AZ |
| Designated Facility Contact Company Name: | Not reported |
| Manifest Residue Indicator: | N |
| Rejection Indicator: | N |
| | |
| Manifest Tracking Number: | 007135037SKS |
| Last Updated Date: | 20190918 |
| Shipped Date: | 20190731 |
| Received Date: | 20190823 |
| Manifest Status: | Signed |
| Submission Type: | DataImage5Copy |
| Origin Type: | Service |
| Generator EPA ID: | CAL000413335 |
| Generator Name: | Niello Italian Imports |
| Generator Location Street Number: | Not reported |
| Generator Location Street 1: | 2535 ARDEN WAY |
| Generator Location Street 2: | Not reported |
| Generator Location City: | SACRAMENTO |
| Generator Location State: | CA |
| Generator Location Zip: | 95825 |

**NIELLO ITALIAN IMPORTS (Continued)** **1024853483**

| | |
|---|---|
| Generator Mail Street Number: | Not reported |
| Generator Mail Street 1: | 2535 Arden Way |
| Generator Mail Street 2: | Not reported |
| Generator Mail City: | Sacramento |
| Generator Mail Zip: | 95825 |
| Generator Mail State: | CA |
| Generator Contact Company Name: | Not reported |
| Designated Facility EPA ID: | UTD981552177 |
| Designated Facility Name: | Clean Harbors Aragonite Llc |
| Designated Facility Mail Street Number: | Not reported |
| Designated Facility Mail Street 1: | Not reported |
| Designated Facility Mail Street 2: | PO Box 1339 |
| Designated Facility Mail City: | Grantsville |
| Designated Facility Mail Zip: | 84029 |
| Designated Facility Mail State: | UT |
| Designated Facility Location Street Number: | Not reported |
| Designated Facility Location Street 1: | PO Box 1339 |
| Designated Facility Location Street 2: | Not reported |
| Designated Facility Location City: | Grantsville |
| Designated Facility Location Zip: | 84029 |
| Designated Facility Location State: | UT |
| Designated Facility Contact Company Name: | Not reported |
| Manifest Residue Indicator: | N |
| Rejection Indicator: | N |

Federal Waste:

| | |
|---|---|
| Manifest Tracking Number: | 007135037SKS |
| Waste Line Number: | 1 |
| Federal Waste Code: | D003 |
| Federal Waste: | REACTIVE WASTE |

| | |
|---|---|
| Manifest Tracking Number: | 007135037SKS |
| Waste Line Number: | 1 |
| Federal Waste Code: | D008 |
| Federal Waste: | LEAD |

State Waste:

| | |
|---|---|
| Manifest Tracking Number: | 007135037SKS |
| Waste Line Number: | 1 |
| State Waste Code Owner: | CA |
| State Waste Code: | 181 |
| State Waste: | Other inorganic solid waste |

Transporter:

| | |
|---|---|
| Manifest Tracking Number: | 007135037SKS |
| Transporter Line Number: | 1 |
| Transporter EPA ID: | TXR000081205 |
| Transporter Name: | Safety-Kleen Systems, Inc. |

| | |
|---|---|
| Manifest Tracking Number: | 007135037SKS |
| Transporter Line Number: | 2 |
| Transporter EPA ID: | MOD095038998 |
| Transporter Name: | Bed Rock Inc Dba Tri State Motor Transit Co |

| | |
|---|---|
| Manifest Tracking Number: | 007135037SKS |
| Transporter Line Number: | 3 |

**NIELLO ITALIAN IMPORTS (Continued)** **1024853483**

Transporter EPA ID: MOD095038998
Transporter Name: Bed Rock Inc Dba Tri State Motor Transit Co

Waste Line:
Manifest Tracking Number: 007135037SKS
Waste Line Number: 1
U.S. DOT Hazardous Indicator: Y
U.S. DOT ID Number: UN3268
U.S. DOT Description: Un3268, Waste Safety Devices, 9, None
Non-Hazardous Waste Description: Not reported
Number of Containers: 2
Container Type Code: DM
Container Type Description: Metal drums, barrels, kegs
Waste Quantity: 400
Quantity Unit of Measure Code: P
Quantity Unit of Measure Description: Pounds
Waste Quantity, in Tons: 0.2
Acute Waste Quantity, in Tons: 0
Non-Acute Waste Quantity, in Tons: 0.2
Waste Quantity, in Kilograms: 181.406
Acute Waste Quantity, in Kilograms: 0
Non-Acute Waste Quantity, in Kilorgrams: 181.406
Management Method Code: H040
Management Method Description: INCINERATION
Waste Residue Indicator: N
Quantity Discrepancy Indicator: N
Waste Type Discrepancy Indicator: N
Waste Density: Not reported
Waste Density Unit of Measure Code: Not reported
Waste Density Unit of Measure Description: Not reported
Form Code: Not reported
Form Code Description: Not reported
Source Code: Not reported
Source Code Description: Not reported
Waste Minimization Code: Not reported
Waste Minimization Code Description: Not reported
Consent Number: Not reported
EPA Waste Indicator: Y

---

**AG240** **TURNER MOTORS USED CARS** **CERS HAZ WASTE** **1000313316**
**East** **2535 ARDEN WAY** **SWEEPS UST** **N/A**
**1/8-1/4** **SACRAMENTO, CA 95825** **Sacramento Co. ML**
**0.132 mi.** **CERS**
**698 ft.** **Site 2 of 29 in cluster AG**

**Relative:**
**Higher**

**Actual:**
**47 ft.**

CERS HAZ WASTE:
Name: TESLA SERVICE CENTER - SACRAMENTO
Address: 2535 ARDEN WAY
City,State,Zip: SACRAMENTO, CA 95825
Site ID: 598039
CERS ID: 10217968
CERS Description: Hazardous Waste Generator

SWEEPS UST:
Name: TURNER MOTORS USED CARS
Address: 2535 ARDEN WAY
City: SACRAMENTO

**TURNER MOTORS USED CARS (Continued)** **1000313316**

| | |
|---|---|
| Status: | Active |
| Comp Number: | 42802 |
| Number: | 1 |
| Board Of Equalization: | 44-018813 |
| Referral Date: | 08-25-92 |
| Action Date: | 10-29-93 |
| Created Date: | 02-29-88 |
| Owner Tank Id: | W001 |
| SWRCB Tank Id: | 34-000-042802-000001 |
| Tank Status: | A |
| Capacity: | 550 |
| Active Date: | 08-25-92 |
| Tank Use: | OIL |
| STG: | W |
| Content: | WASTE OIL |
| Number Of Tanks: | 1 |

Sacramento Co. ML:

| | |
|---|---|
| Name: | TESLA |
| Address: | 2535 ARDEN WAY |
| City,State,Zip: | SACRAMENTO, CA 95825 |
| Facility Id: | Not reported |
| Facility Status: | Not reported |
| FD: | Not reported |
| Billing Codes BP: | A |
| Billing Codes UST: | Not reported |
| WG Bill Code: | A |
| Target Property Bill Cod: | Not reported |
| Food Bill Code: | Not reported |
| CUPA Permit Date: | Not reported |
| HAZMAT Permit Date: | Not reported |
| HAZMAT Inspection Date: | Not reported |
| Hazmat Date BP Received: | Not reported |
| UST Permit Dt: | Not reported |
| UST Inspection Date: | Not reported |
| UST Tank Test Date: | Not reported |
| Number of Tanks: | Not reported |
| UST Tank Test Date: | Not reported |
| SIC Code: | Not reported |
| Tier Permitting: | Not reported |
| AST Bill Code: | Not reported |
| CALARP Bill Code: | Not reported |

CERS:

| | |
|---|---|
| Name: | TESLA SERVICE CENTER - SACRAMENTO |
| Address: | 2535 ARDEN WAY |
| City,State,Zip: | SACRAMENTO, CA 95825 |
| Site ID: | 598039 |
| CERS ID: | 10217968 |
| CERS Description: | Chemical Storage Facilities |

Violations:

| | |
|---|---|
| Site ID: | 598039 |
| Site Name: | Tesla Service Center - Sacramento |
| Violation Date: | 11-21-2022 |
| Citation: | HSC 6.95 25508(a)(3) - California Health and Safety Code, Chapter 6.95, Section(s) 25508(a)(3) |

**TURNER MOTORS USED CARS (Continued)** **1000313316**

| | |
|---|---|
| Violation Description: | Failure to report program data electronically. |
| Violation Notes: | Returned to compliance on 11/22/2022. OBSERVATION: An incorrect EPA ID# is listed on the Business Activities page of your Hazardous Materials Plan. CORRECTIVE ACTION: Replace the EPA ID# of CAL000413335 with the correct ID# CAR000144485 and re-submit electronically in the California Environmental Reporting System. Please notify me via email when submitted smithkev@saccounty.gov. |
| Violation Division: | Sacramento County Env Management Department |
| Violation Program: | HMRRP |
| Violation Source: | CERS, |
| | |
| Site ID: | 598039 |
| Site Name: | Tesla Service Center - Sacramento |
| Violation Date: | 07-18-2014 |
| Citation: | 22 CCR 12 66262.34(f) - California Code of Regulations, Title 22, Chapter 12, Section(s) 66262.34(f) |
| Violation Description: | Failure to properly label hazardous waste accumulation containers with the following requirements: "Hazardous Waste", name and address of the generator, physical and chemical characteristics of the Hazardous Waste, and starting accumulation date. |
| Violation Notes: | Returned to compliance on 08/12/2014. OBSERVATION: Observed three 55 gallon drums of used oil filters located in the oil storage area without the following information on the label: start accumulation dates. CORRECTIVE ACTION: Submit photos to this department demonstrating that the containers listed above have been properly labeled. OBSERVATION: Observed one 5 gallon bucket of coolant located at a work station, one 5 gallon bucket of used power steering fluid on the power steering recovery machine, and one 5 gallon bucket of used brake fluid on the brake fluid recovery machine located in the main shop without a hazardous waste label. CORRECTIVE ACTION: Submit a photo to this department demonstrating that the containers listed above have been properly labeled. |
| Violation Division: | Sacramento County Env Management Department |
| Violation Program: | HW |
| Violation Source: | CERS, |
| | |
| Site ID: | 598039 |
| Site Name: | Tesla Service Center - Sacramento |
| Violation Date: | 07-18-2014 |
| Citation: | 22 CCR 15 66265.173 - California Code of Regulations, Title 22, Chapter 15, Section(s) 66265.173 |
| Violation Description: | Failure to properly close hazardous waste containers when not in active use. |
| Violation Notes: | Returned to compliance on 08/12/2014. OBSERVATION: Observed three 1 gallon plastic containers of coolant located at a work station in the main shop that were open. CORRECTIVE ACTION: Submit photos to this department demonstrating that the containers listed above have been properly closed. |
| Violation Division: | Sacramento County Env Management Department |
| Violation Program: | HW |
| Violation Source: | CERS, |
| | |
| Site ID: | 598039 |
| Site Name: | Tesla Service Center - Sacramento |
| Violation Date: | 07-18-2014 |
| Citation: | HSC 6.5 25189.5(a) - California Health and Safety Code, Chapter 6.5, Section(s) 25189.5(a) |

**TURNER MOTORS USED CARS (Continued)** **1000313316**

| | |
|---|---|
| Violation Description: | Failure to properly dispose of hazardous waste at an authorized location. |
| Violation Notes: | Returned to compliance on 08/12/2014. OBSERVATION: Observed two partially full 1 gallon plastic containers of mixed coolant and water located in the trash at a work station in the main shop. CORRECTIVE ACTION: Immediately discontinue disposing of partially full containers of coolant in the trash. Remove any hazardous waste from the trash and submit a manifest/receipt demonstrating proper disposal. Submit a statement to this department demonstrating how the partially full one gallon containers will be properly managed in the future. |
| Violation Division: | Sacramento County Env Management Department |
| Violation Program: | HW |
| Violation Source: | CERS, |
| | |
| Site ID: | 598039 |
| Site Name: | Tesla Service Center - Sacramento |
| Violation Date: | 07-18-2014 |
| Citation: | 22 CCR 15 66265.16 - California Code of Regulations, Title 22, Chapter 15, Section(s) 66265.16 |
| Violation Description: | Failure to provide employees within the first six months after the date of their employment, or assignment to the facility, or to work unsupervised, or to a new position at a facility with hazardous waste training to ensure employees are competent in the following areas: hazardous waste management procedures (including contingency plan implementation) relevant to the positions in which they are employed, emergency response and emergency equipment, and procedures for using, inspecting, repairing, and replacing facility emergency and monitoring equipment. In addition, the owner/operator shall ensure facility personnel take part in an annual review of the initial training and training records training records on current personnel shall be kept until closure of the facility. Training records on former employees shall be kept for at least three years from the date the employee last worked at the facility. The records shall include the following: the job title for each position at the facility related to hazardous waste management, and the name of the employee filling each job; a written job description for each position, duties of facility personnel assigned to each position, and a written description of the type and amount of both introductory and continuing training that will be given to each person filling a position. |
| Violation Notes: | Returned to compliance on 08/12/2014. OBSERVATION: Documented training of personnel was dated March 2013. CORRECTIVE ACTION: Conduct training with applicable personnel and document it. Submit a copy of the training documentation to this department. |
| Violation Division: | Sacramento County Env Management Department |
| Violation Program: | HW |
| Violation Source: | CERS, |
| | |
| Site ID: | 598039 |
| Site Name: | Tesla Service Center - Sacramento |
| Violation Date: | 12-09-2016 |
| Citation: | HSC 6.95 Multiple - California Health and Safety Code, Chapter 6.95, Section(s) Multiple |
| Violation Description: | Business Plan Program - Administration/Documentation - General |
| Violation Notes: | Returned to compliance on 03/14/2017. OBSERVATION: The HMBP has not been updated and submitted to this department within 30 days of Jared Ivy becoming Secondary Emergency Contact. CORRECTIVE ACTION: Review, revise, and certify the HMBP electronically in the California |

**TURNER MOTORS USED CARS (Continued)** **1000313316**

Environmental Reporting System.
Violation Division: Sacramento County Env Management Department
Violation Program: HMRRP
Violation Source: CERS,

Site ID: 598039
Site Name: Tesla Service Center - Sacramento
Violation Date: 07-18-2014
Citation: 22 CCR 15 66265.192(h) - California Code of Regulations, Title 22, Chapter 15, Section(s) 66265.192(h)
Violation Description: Failure to obtain and maintain a written assessment reviewed and certified by an independent, qualified, professional engineer stating the new hazardous waste tank system has sufficient structural integrity, is acceptable for the transferring, storing and treating of hazardous waste, and that the tanks and containment system including the foundation, structural support, seams, connections, and pressure controls (if applicable) are suitably designed and that the tank system has sufficient structural strength, compatibility with the waste(s) to be transferred, stored or treated, and corrosion protection so that it will not collapse, rupture, or fail. This assessment shall be obtained prior to placing the tank system in service, and shall be kept on file at the facility. The tank assessment shall be good for five years. This assessment shall also include, at a minimum, the following information: (1) Design standard(s) according to which the tank(s) and ancillary equipment are or will be constructed; (2) Hazardous characteristics of the waste(s) to be handled; (3) For new tank systems or components in which the external shell of a metal tank or any external metal component of the tank system is or will be in contact with the soil or with water, a determination by a corrosion expert of: (A) Factors affecting the potential for corrosion, including but not limited to: 1. Soil moisture content; 2. Soil pH; 3. Soil sulfides level; 4. Soil resistivity; 5. Structure to soil potential; 6. Influence of nearby underground metal structures (e.g., piping); 7. Stray electric current; and 8. Existing corrosion-protection measures (e.g., coating, cathodic protection), and (B) The type and degree of external corrosion protection that are needed to ensure the integrity of the tank system during the use of the tank system or component, consisting of one or more of the following: 1. Corrosion-resistant materials of construction such as special alloys or fiberglass-reinforced plastic; 2. Corrosion-resistant coating (such as epoxy or fi
Violation Notes: Returned to compliance on 02/01/2015. OBSERVATION: A written hazardous waste tank assessment has not been obtained for the waste oil tank system. CORRECTIVE ACTION: Obtain a written hazardous waste tank system assessment for the waste oil tank system in accordance with 22 CCR 15 66265.192 and submit a copy to this department.
Violation Division: Sacramento County Env Management Department
Violation Program: HW
Violation Source: CERS,

Site ID: 598039
Site Name: Tesla Service Center - Sacramento
Violation Date: 07-18-2014
Citation: 22 CCR 15 66265.192(k) - California Code of Regulations, Title 22, Chapter 15, Section(s) 66265.192(k)
Violation Description: Failure of the new hazardous waste tank assessment to include all of the following information: 1) Tank configuration (i.e., horizontal,

**TURNER MOTORS USED CARS (Continued)** **1000313316**

vertical), material of construction, and gross capacity (in gallons); 2) Design standard(s), if available, according to which the tank and ancillary equipment were or will be constructed and all of the following information: A) Material of construction; B) material thickness and the method used to determine the thickness; C) description of tank system piping (material, diameter); D) description of any internal and external pumps; and E) sketch or drawing of tank including dimensions. 3) Documented age of the tank system (if tank was previously used), if available, (otherwise, an estimate of the age); 4) Description and evaluation of any leak detection equipment; 5) Description and evaluation of any corrosion protection equipment, devices, or material; 6) Description and evaluation of any spill prevention or overfill equipment; 7) Description and evaluation of secondary containment for the tank system (secondary containment must meet minimum standards as specified in subsections (j)(1) through (j)(3) of this section) including applicable secondary containment for ancillary equipment as required in subsection 66265.193(f); 8) Hazardous characteristics of the waste(s) that have been or will be handled; 9) Prior to placing a new tank system or component in use, an independent, qualified installation inspector or an independent, qualified, professional engineer, registered in California, either of whom is trained and experienced in the proper installation of tank systems, shall inspect the system or component for the presence of any of the following items and document in writing the results of the inspection: A) Weld cracks or breaks; B) scrapes of protective coatings; C) corrosion; D) any structural damage or inadequate construction or installation such as cracks, punctures, damaged fittings. All discrepancies shall be documented in the assessment and remedied before the tank syste

Violation Notes: Returned to compliance on 02/01/2015. See comments from violation Q294
Violation Division: Sacramento County Env Management Department
Violation Program: HW
Violation Source: CERS,

Evaluation:
Eval General Type: Compliance Evaluation Inspection
Eval Date: 07-18-2014
Violations Found: No
Eval Type: Routine done by local agency
Eval Notes: No violations observed during the time of inspection
Eval Division: Sacramento County Env Management Department
Eval Program: HMRRP
Eval Source: CERS,

Eval General Type: Compliance Evaluation Inspection
Eval Date: 11-20-2019
Violations Found: No
Eval Type: Routine done by local agency
Eval Notes: missed inspection (training Jerrod)
Eval Division: Sacramento County Env Management Department
Eval Program: HMRRP
Eval Source: CERS,

Eval General Type: Compliance Evaluation Inspection
Eval Date: 11-21-2022
Violations Found: No
Eval Type: Routine done by local agency

**TURNER MOTORS USED CARS (Continued)** **1000313316**

Eval Notes: No violations observed during inspection. This report was emailed to General Manager Joe Forbes (joforbes@tesla.com) on 11/21/22.
Eval Division: Sacramento County Env Management Department
Eval Program: HW
Eval Source: CERS,

Eval General Type: Compliance Evaluation Inspection
Eval Date: 07-18-2014
Violations Found: Yes
Eval Type: Routine done by local agency
Eval Notes: Not reported
Eval Division: Sacramento County Env Management Department
Eval Program: HW
Eval Source: CERS,

Eval General Type: Compliance Evaluation Inspection
Eval Date: 12-09-2016
Violations Found: Yes
Eval Type: Routine done by local agency
Eval Notes: Not reported
Eval Division: Sacramento County Env Management Department
Eval Program: HMRRP
Eval Source: CERS,

Eval General Type: Compliance Evaluation Inspection
Eval Date: 11-21-2022
Violations Found: Yes
Eval Type: Routine done by local agency
Eval Notes: This report was emailed to General Manager Joe Forbes (joforbes@tesla.com) on 11/21/22.
Eval Division: Sacramento County Env Management Department
Eval Program: HMRRP
Eval Source: CERS,

Eval General Type: Compliance Evaluation Inspection
Eval Date: 12-09-2016
Violations Found: No
Eval Type: Routine done by local agency
Eval Notes: No hazardous waste violations observed at time of inspection. Facility generates approximately 100 gal of used oil per month based on waste oil manifests since being at this location since February of 2016.
Eval Division: Sacramento County Env Management Department
Eval Program: HW
Eval Source: CERS,

Eval General Type: Compliance Evaluation Inspection
Eval Date: 11-20-2019
Violations Found: No
Eval Type: Routine done by local agency
Eval Notes: missed inspection (training Jerrod)
Eval Division: Sacramento County Env Management Department
Eval Program: HW
Eval Source: CERS,

Enforcement Action:
Site ID: 598039
Site Name: Tesla Service Center - Sacramento

**TURNER MOTORS USED CARS (Continued)** **1000313316**

| | |
|---|---|
| Site Address: | 2535 ARDEN WAY |
| Site City: | SACRAMENTO |
| Site Zip: | 95825 |
| Enf Action Date: | 07-18-2014 |
| Enf Action Type: | Notice of Violation (Unified Program) |
| Enf Action Description: | Notice of Violation Issued by the Inspector at the Time of Inspection |
| Enf Action Notes: | Not reported |
| Enf Action Division: | Sacramento County Env Management Department |
| Enf Action Program: | HW |
| Enf Action Source: | CERS, |

Coordinates:

| | |
|---|---|
| Site ID: | 598039 |
| Facility Name: | Tesla Service Center - Sacramento |
| Env Int Type Code: | HWG |
| Program ID: | 10217968 |
| Coord Name: | Not reported |
| Ref Point Type Desc: | Center of a facility or station., |
| Latitude: | 38.596700 |
| Longitude: | -121.402690 |

Affiliation:

| | |
|---|---|
| Affiliation Type Desc: | CUPA District |
| Entity Name: | Sacramento County Environmental Management Departm |
| Entity Title: | Not reported |
| Affiliation Address: | 11080 WHITE ROCK ROAD, STE. 200 |
| Affiliation City: | RANCHO CORDOVA |
| Affiliation State: | CA |
| Affiliation Country: | Not reported |
| Affiliation Zip: | 95670 |
| Affiliation Phone: | (916) 875-8550, |

| | |
|---|---|
| Affiliation Type Desc: | Environmental Contact |
| Entity Name: | Sangeetha Arunagiri |
| Entity Title: | Not reported |
| Affiliation Address: | 45500 Fremont Boulevard |
| Affiliation City: | Fremont |
| Affiliation State: | CA |
| Affiliation Country: | Not reported |
| Affiliation Zip: | 94538 |
| Affiliation Phone: | , |

| | |
|---|---|
| Affiliation Type Desc: | Facility Mailing Address |
| Entity Name: | Mailing Address |
| Entity Title: | Not reported |
| Affiliation Address: | 13101 Harold Green Road |
| Affiliation City: | Austin |
| Affiliation State: | TX |
| Affiliation Country: | Not reported |
| Affiliation Zip: | 78725 |
| Affiliation Phone: | , |

| | |
|---|---|
| Affiliation Type Desc: | Legal Owner |
| Entity Name: | Tesla Inc. |
| Entity Title: | Not reported |
| Affiliation Address: | 1 Tesla Road |

**TURNER MOTORS USED CARS (Continued)** **1000313316**

| | |
|---|---|
| Affiliation City: | Austin |
| Affiliation State: | TX |
| Affiliation Country: | United States |
| Affiliation Zip: | 78725 |
| Affiliation Phone: | (512) 516-8177, |
| Affiliation Type Desc: | Parent Corporation |
| Entity Name: | Tesla, Inc. |
| Entity Title: | Not reported |
| Affiliation Address: | Not reported |
| Affiliation City: | Not reported |
| Affiliation State: | Not reported |
| Affiliation Country: | Not reported |
| Affiliation Zip: | Not reported |
| Affiliation Phone: | , |
| Affiliation Type Desc: | Document Preparer |
| Entity Name: | Luis Blanco |
| Entity Title: | Not reported |
| Affiliation Address: | Not reported |
| Affiliation City: | Not reported |
| Affiliation State: | Not reported |
| Affiliation Country: | Not reported |
| Affiliation Zip: | Not reported |
| Affiliation Phone: | , |
| Affiliation Type Desc: | Operator |
| Entity Name: | Tesla Service Center - Sacramento |
| Entity Title: | Not reported |
| Affiliation Address: | Not reported |
| Affiliation City: | Not reported |
| Affiliation State: | Not reported |
| Affiliation Country: | Not reported |
| Affiliation Zip: | Not reported |
| Affiliation Phone: | (530) 320-6796, |
| Affiliation Type Desc: | Identification Signer |
| Entity Name: | Luis Blanco |
| Entity Title: | Senior EHS Specialist |
| Affiliation Address: | Not reported |
| Affiliation City: | Not reported |
| Affiliation State: | Not reported |
| Affiliation Country: | Not reported |
| Affiliation Zip: | Not reported |
| Affiliation Phone: | , |

---

**AG241** **TESLA INC** **RCRA-SQG** **1025882541**
**East** **2535 ARDEN WAY** **E MANIFEST** **CAR000144485**
**1/8-1/4** **SACRAMENTO, CA 95825**
**0.132 mi.**
**698 ft.** **Site 3 of 29 in cluster AG**

**Relative:** **Higher**
**Actual:** **47 ft.**

RCRA Listings:

| | |
|---|---|
| Date Form Received by Agency: | 20210407 |
| Handler Name: | Tesla Inc |
| Handler Address: | Arden Way |
| Handler City,State,Zip: | SACRAMENTO, CA 95825 |

**TESLA INC (Continued)** **1025882541**

| | |
|---|---|
| EPA ID: | CAR000144485 |
| Contact Name: | CHRIS CARROLL |
| Contact Address: | ARDEN WAY |
| Contact City,State,Zip: | SACRAMENTO, CA 95825 |
| Contact Telephone: | 510-926-1931 |
| Contact Fax: | Not reported |
| Contact Email: | Not reported |
| Contact Title: | Not reported |
| EPA Region: | 09 |
| Land Type: | Private |
| Federal Waste Generator Description: | Small Quantity Generator |
| Non-Notifier: | Not reported |
| Biennial Report Cycle: | Not reported |
| Accessibility: | Not reported |
| Active Site Indicator: | Handler Activities |
| State District Owner: | Not reported |
| State District: | Not reported |
| Mailing Address: | 2535 ARDEN WAY |
| Mailing City,State,Zip: | SACRAMENTO, CA 95825 |
| Owner Name: | Tesla Motors Inc |
| Owner Type: | Private |
| Operator Name: | Tesla Inc |
| Operator Type: | Private |
| Short-Term Generator Activity: | No |
| Importer Activity: | No |
| Mixed Waste Generator: | No |
| Transporter Activity: | No |
| Transfer Facility Activity: | No |
| Recycler Activity with Storage: | No |
| Small Quantity On-Site Burner Exemption: | No |
| Smelting Melting and Refining Furnace Exemption: | No |
| Underground Injection Control: | No |
| Off-Site Waste Receipt: | No |
| Universal Waste Indicator: | No |
| Universal Waste Destination Facility: | No |
| Federal Universal Waste: | No |
| Active Site State-Reg Handler: | --- |
| Federal Facility Indicator: | Not reported |
| Hazardous Secondary Material Indicator: | N |
| Sub-Part K Indicator: | Not reported |
| 2018 GPRA Permit Baseline: | Not on the Baseline |
| 2018 GPRA Renewals Baseline: | Not on the Baseline |
| 202 GPRA Corrective Action Baseline: | No |
| Subject to Corrective Action Universe: | No |
| Non-TSDFs Where RCRA CA has Been Imposed Universe: | No |
| Corrective Action Priority Ranking: | No NCAPS ranking |
| Environmental Control Indicator: | No |
| Institutional Control Indicator: | No |
| Human Exposure Controls Indicator: | N/A |
| Groundwater Controls Indicator: | N/A |
| Significant Non-Complier Universe: | No |
| Unaddressed Significant Non-Complier Universe: | No |
| Addressed Significant Non-Complier Universe: | No |
| Significant Non-Complier With a Compliance Schedule Universe: | No |
| Financial Assurance Required: | Not reported |
| Handler Date of Last Change: | 20210412 |
| Recognized Trader-Importer: | No |

**TESLA INC (Continued)** **1025882541**

| | |
|---|---|
| Recognized Trader-Exporter: | No |
| Importer of Spent Lead Acid Batteries: | No |
| Exporter of Spent Lead Acid Batteries: | No |
| Recycler Activity Without Storage: | No |
| Manifest Broker: | No |
| Sub-Part P Indicator: | No |

Hazardous Waste Summary:

| | |
|---|---|
| Waste Code: | D001 |
| Waste Description: | Ignitable Waste |
| Waste Code: | D002 |
| Waste Description: | Corrosive Waste |
| Waste Code: | D003 |
| Waste Description: | Reactive Waste |
| Waste Code: | F003 |
| Waste Description: | The Following Spent Nonhalogenated Solvents: Xylene, Acetone, Ethyl Acetate, Ethyl Benzene, Ethyl Ether, Methyl Isobutyl Ketone, N-Butyl Alcohol, Cyclohexanone, And Methanol; All Spent Solvent Mixtures/Blends Containing, Before Use, Only The Above Spent Nonhalogenated Solvents; And All Spent Solvent Mixtures/Blends Containing, Before Use, One Or More Of The Above Nonhalogenated Solvents, And A Total Of Ten Percent Or More (By Volume) Of One Or More Of Those Solvents Listed In F001, F002, F004, And F005; And Still Bottoms From The Recovery Of These Spent Solvents And Spent Solvent Mixtures. |
| Waste Code: | F005 |
| Waste Description: | The Following Spent Nonhalogenated Solvents: Toluene, Methyl Ethyl Ketone, Carbon Disulfide, Isobutanol, Pyridine, Benzene, 2-Ethoxyethanol, And 2-Nitropropane; All Spent Solvent Mixtures/Blends Containing, Before Use, A Total Of Ten Percent Or More (By Volume) Of One Or More Of The Above Nonhalogenated Solvents Or Those Solvents Listed In F001, F002, Or F004; And Still Bottoms From The Recovery Of These Spent Solvents And Spent Solvent Mixtures. |

Handler - Owner Operator:

| | |
|---|---|
| Owner/Operator Indicator: | Owner |
| Owner/Operator Name: GORDON TURNER | |
| Legal Status: | Private |
| Date Became Current: | 20030301 |
| Date Ended Current: | Not reported |
| Owner/Operator Address: | Not reported |
| Owner/Operator City,State,Zip: | Not reported |
| Owner/Operator Telephone: | Not reported |
| Owner/Operator Telephone Ext: | Not reported |
| Owner/Operator Fax: | Not reported |
| Owner/Operator Email: | Not reported |
| Owner/Operator Indicator: | Owner |
| Owner/Operator Name: TESLA MOTORS INC | |
| Legal Status: | Private |
| Date Became Current: | Not reported |

**TESLA INC (Continued)** **1025882541**

| | |
|---|---|
| Date Ended Current: | Not reported |
| Owner/Operator Address: | 3500 DEER CREEK ROAD |
| Owner/Operator City,State,Zip: | PALO ALTO, CA 94304 |
| Owner/Operator Telephone: | Not reported |
| Owner/Operator Telephone Ext: | Not reported |
| Owner/Operator Fax: | Not reported |
| Owner/Operator Email: | Not reported |
| | |
| Owner/Operator Indicator: | Operator |
| Owner/Operator Name: GORDON TURNER | |
| Legal Status: | Private |
| Date Became Current: | 20030301 |
| Date Ended Current: | Not reported |
| Owner/Operator Address: | Not reported |
| Owner/Operator City,State,Zip: | Not reported |
| Owner/Operator Telephone: | Not reported |
| Owner/Operator Telephone Ext: | Not reported |
| Owner/Operator Fax: | Not reported |
| Owner/Operator Email: | Not reported |
| | |
| Owner/Operator Indicator: | Operator |
| Owner/Operator Name: TESLA INC | |
| Legal Status: | Private |
| Date Became Current: | Not reported |
| Date Ended Current: | Not reported |
| Owner/Operator Address: | 3500 DEER CREEK ROAD |
| Owner/Operator City,State,Zip: | PALO ALTO, CA 94304 |
| Owner/Operator Telephone: | Not reported |
| Owner/Operator Telephone Ext: | Not reported |
| Owner/Operator Fax: | Not reported |
| Owner/Operator Email: | Not reported |

Historic Generators:

| | |
|---|---|
| Receive Date: | 20030509 |
| Handler Name: TURNER VOLVO | |
| Federal Waste Generator Description: | Small Quantity Generator |
| State District Owner: | Not reported |
| Large Quantity Handler of Universal Waste: | No |
| Recognized Trader Importer: | No |
| Recognized Trader Exporter: | No |
| Spent Lead Acid Battery Importer: | No |
| Spent Lead Acid Battery Exporter: | No |
| Current Record: | No |
| Non Storage Recycler Activity: | Not reported |
| Electronic Manifest Broker: | Not reported |
| | |
| Receive Date: | 20210407 |
| Handler Name: TESLA INC | |
| Federal Waste Generator Description: | Small Quantity Generator |
| State District Owner: | Not reported |
| Large Quantity Handler of Universal Waste: | No |
| Recognized Trader Importer: | No |
| Recognized Trader Exporter: | No |
| Spent Lead Acid Battery Importer: | No |
| Spent Lead Acid Battery Exporter: | No |
| Current Record: | Yes |
| Non Storage Recycler Activity: | No |

**TESLA INC (Continued)** **1025882541**

Electronic Manifest Broker: No

List of NAICS Codes and Descriptions:
NAICS Code: 44111
NAICS Description: NEW CAR DEALERS

NAICS Code: 81111
NAICS Description: AUTOMOTIVE MECHANICAL AND ELECTRICAL REPAIR AND MAINTENANCE

Facility Has Received Notices of Violations:
Violations: No Violations Found

Evaluation Action Summary:
Evaluations: No Evaluations Found

E MANIFEST:

| | |
|---|---|
| Manifest Tracking Number: | 001515844VES |
| Last Updated Date: | 20210812 |
| Shipped Date: | 20210716 |
| Received Date: | 20210810 |
| Manifest Status: | Signed |
| Submission Type: | DataImage5Copy |
| Origin Type: | Service |
| Generator EPA ID: | CAR000144485 |
| Generator Name: | Tesla Inc |
| Generator Location Street Number: | Not reported |
| Generator Location Street 1: | 2535 ARDEN WAY |
| Generator Location Street 2: | Not reported |
| Generator Location City: | SACRAMENTO |
| Generator Location State: | CA |
| Generator Location Zip: | 95825 |
| Generator Mail Street Number: | Not reported |
| Generator Mail Street 1: | 2535 ARDEN WAY |
| Generator Mail Street 2: | Not reported |
| Generator Mail City: | SACRAMENTO |
| Generator Mail Zip: | 95825 |
| Generator Mail State: | CA |
| Generator Contact Company Name: | Not reported |
| Designated Facility EPA ID: | CAD008302903 |
| Designated Facility Name: | Not reported |
| Designated Facility Mail Street Number: | 107 |
| Designated Facility Mail Street 1: | 1704 W. FIRST STREET |
| Designated Facility Mail Street 2: | L.L.C. |
| Designated Facility Mail City: | AZUSA |
| Designated Facility Mail Zip: | 91702 |
| Designated Facility Mail State: | CA |
| Designated Facility Location Street Number: | 1704 |
| Designated Facility Location Street 1: | L.L.C. |
| Designated Facility Location Street 2: | 1704 W. FIRST STREET |
| Designated Facility Location City: | AZUSA |
| Designated Facility Location Zip: | 91702 |
| Designated Facility Location State: | CA |
| Designated Facility Contact Company Name: | VEOLIA ES TECHNICAL SOLUTIONS, |
| Manifest Residue Indicator: | N |

**TESLA INC (Continued)** **1025882541**

| | |
|---|---|
| Rejection Indicator: | N |
| | |
| Manifest Tracking Number: | 009079186SKS |
| Last Updated Date: | 20240327 |
| Shipped Date: | 20240220 |
| Received Date: | 20240307 |
| Manifest Status: | Signed |
| Submission Type: | DataImage5Copy |
| Origin Type: | Service |
| Generator EPA ID: | CAR000144485 |
| Generator Name: | Tesla Ssd # 13746 |
| Generator Location Street Number: | 2535 |
| Generator Location Street 1: | 2535 ARDEN WAY |
| Generator Location Street 2: | Not reported |
| Generator Location City: | SACREMENTO |
| Generator Location State: | CA |
| Generator Location Zip: | 95825 |
| Generator Mail Street Number: | Not reported |
| Generator Mail Street 1: | 2535 Arden Way |
| Generator Mail Street 2: | Not reported |
| Generator Mail City: | Sacremento |
| Generator Mail Zip: | 95825 |
| Generator Mail State: | CA |
| Generator Contact Company Name: | Tesla SSD # 13746 |
| Designated Facility EPA ID: | CAD059494310 |
| Designated Facility Name: | Clean Harbors San Jose Llc |
| Designated Facility Mail Street Number: | 1021 |
| Designated Facility Mail Street 1: | Not reported |
| Designated Facility Mail Street 2: | Berryessa Road |
| Designated Facility Mail City: | San Jose |
| Designated Facility Mail Zip: | 95133 |
| Designated Facility Mail State: | CA |
| Designated Facility Location Street Number: | 1021 |
| Designated Facility Location Street 1: | Berryessa Road |
| Designated Facility Location Street 2: | Not reported |
| Designated Facility Location City: | San Jose |
| Designated Facility Location Zip: | 95133 |
| Designated Facility Location State: | CA |
| Designated Facility Contact Company Name: | Not reported |
| Manifest Residue Indicator: | N |
| Rejection Indicator: | N |
| | |
| Manifest Tracking Number: | 009079187SKS |
| Last Updated Date: | 20240318 |
| Shipped Date: | 20240220 |
| Received Date: | 20240227 |
| Manifest Status: | Signed |
| Submission Type: | DataImage5Copy |
| Origin Type: | Service |
| Generator EPA ID: | CAR000144485 |
| Generator Name: | Tesla Ssd # 13746 |
| Generator Location Street Number: | 2535 |
| Generator Location Street 1: | 2535 ARDEN WAY |
| Generator Location Street 2: | Not reported |
| Generator Location City: | SACREMENTO |
| Generator Location State: | CA |
| Generator Location Zip: | 95825 |

**TESLA INC (Continued)** **1025882541**

| | |
|---|---|
| Generator Mail Street Number: | Not reported |
| Generator Mail Street 1: | 2535 Arden Way |
| Generator Mail Street 2: | Not reported |
| Generator Mail City: | Sacremento |
| Generator Mail Zip: | 95825 |
| Generator Mail State: | CA |
| Generator Contact Company Name: | Tesla SSD # 13746 |
| Designated Facility EPA ID: | UTD981552177 |
| Designated Facility Name: | Clean Harbors Aragonite Llc |
| Designated Facility Mail Street Number: | 11600 |
| Designated Facility Mail Street 1: | Not reported |
| Designated Facility Mail Street 2: | PO Box 1339 |
| Designated Facility Mail City: | Grantsville |
| Designated Facility Mail Zip: | 84029 |
| Designated Facility Mail State: | UT |
| Designated Facility Location Street Number: | 11600 |
| Designated Facility Location Street 1: | North Aptus Road |
| Designated Facility Location Street 2: | Not reported |
| Designated Facility Location City: | Grantsville |
| Designated Facility Location Zip: | 84029 |
| Designated Facility Location State: | UT |
| Designated Facility Contact Company Name: | Not reported |
| Manifest Residue Indicator: | N |
| Rejection Indicator: | N |

| | |
|---|---|
| Manifest Tracking Number: | 009091653SKS |
| Last Updated Date: | 20231215 |
| Shipped Date: | 20231102 |
| Received Date: | 20231122 |
| Manifest Status: | Corrected |
| Submission Type: | DataImage5Copy |
| Origin Type: | Service |
| Generator EPA ID: | CAR000144485 |
| Generator Name: | Tesla Ssd # 13746 |
| Generator Location Street Number: | 2535 |
| Generator Location Street 1: | 2535 2535 ARDEN WAY |
| Generator Location Street 2: | Not reported |
| Generator Location City: | SACREMENTO |
| Generator Location State: | CA |
| Generator Location Zip: | 95825 |
| Generator Mail Street Number: | Not reported |
| Generator Mail Street 1: | 2535 Arden Way |
| Generator Mail Street 2: | Not reported |
| Generator Mail City: | Sacremento |
| Generator Mail Zip: | 95825 |
| Generator Mail State: | CA |
| Generator Contact Company Name: | Tesla SSD # 13746 |
| Designated Facility EPA ID: | UTD981552177 |
| Designated Facility Name: | Clean Harbors Aragonite Llc |
| Designated Facility Mail Street Number: | 11600 |
| Designated Facility Mail Street 1: | Not reported |
| Designated Facility Mail Street 2: | PO Box 1339 |
| Designated Facility Mail City: | Grantsville |
| Designated Facility Mail Zip: | 84029 |
| Designated Facility Mail State: | UT |
| Designated Facility Location Street Number: | 11600 |
| Designated Facility Location Street 1: | North Aptus Road |

**TESLA INC (Continued)** **1025882541**

| | |
|---|---|
| Designated Facility Location Street 2: | Not reported |
| Designated Facility Location City: | Grantsville |
| Designated Facility Location Zip: | 84029 |
| Designated Facility Location State: | UT |
| Designated Facility Contact Company Name: | Not reported |
| Manifest Residue Indicator: | N |
| Rejection Indicator: | N |
| | |
| Manifest Tracking Number: | 009091654SKS |
| Last Updated Date: | 20231130 |
| Shipped Date: | 20231102 |
| Received Date: | 20231110 |
| Manifest Status: | Signed |
| Submission Type: | DataImage5Copy |
| Origin Type: | Service |
| Generator EPA ID: | CAR000144485 |
| Generator Name: | Tesla Ssd # 13746 |
| Generator Location Street Number: | 2535 |
| Generator Location Street 1: | 2535 ARDEN WAY |
| Generator Location Street 2: | Not reported |
| Generator Location City: | SACREMENTO |
| Generator Location State: | CA |
| Generator Location Zip: | 95825 |
| Generator Mail Street Number: | Not reported |
| Generator Mail Street 1: | 2535 Arden Way |
| Generator Mail Street 2: | Not reported |
| Generator Mail City: | Sacremento |
| Generator Mail Zip: | 95825 |
| Generator Mail State: | CA |
| Generator Contact Company Name: | Tesla SSD # 13746 |
| Designated Facility EPA ID: | CAD059494310 |
| Designated Facility Name: | Clean Harbors San Jose Llc |
| Designated Facility Mail Street Number: | 1021 |
| Designated Facility Mail Street 1: | Not reported |
| Designated Facility Mail Street 2: | Berryessa Road |
| Designated Facility Mail City: | San Jose |
| Designated Facility Mail Zip: | 95133 |
| Designated Facility Mail State: | CA |
| Designated Facility Location Street Number: | 1021 |
| Designated Facility Location Street 1: | Berryessa Road |
| Designated Facility Location Street 2: | Not reported |
| Designated Facility Location City: | San Jose |
| Designated Facility Location Zip: | 95133 |
| Designated Facility Location State: | CA |
| Designated Facility Contact Company Name: | Not reported |
| Manifest Residue Indicator: | N |
| Rejection Indicator: | N |
| | |
| Manifest Tracking Number: | 009091655SKS |
| Last Updated Date: | 20231205 |
| Shipped Date: | 20231102 |
| Received Date: | 20231115 |
| Manifest Status: | Signed |
| Submission Type: | DataImage5Copy |
| Origin Type: | Service |
| Generator EPA ID: | CAR000144485 |
| Generator Name: | Tesla Ssd # 13746 |

**TESLA INC (Continued)** **1025882541**

| | |
|---|---|
| Generator Location Street Number: | 2535 |
| Generator Location Street 1: | 2535 ARDEN WAY |
| Generator Location Street 2: | Not reported |
| Generator Location City: | SACREMENTO |
| Generator Location State: | CA |
| Generator Location Zip: | 95825 |
| Generator Mail Street Number: | Not reported |
| Generator Mail Street 1: | 2535 Arden Way |
| Generator Mail Street 2: | Not reported |
| Generator Mail City: | Sacremento |
| Generator Mail Zip: | 95825 |
| Generator Mail State: | CA |
| Generator Contact Company Name: | Tesla SSD # 13746 |
| Designated Facility EPA ID: | CAD044429835 |
| Designated Facility Name: | Clean Harbors Wilmington Llc |
| Designated Facility Mail Street Number: | 1737 |
| Designated Facility Mail Street 1: | Not reported |
| Designated Facility Mail Street 2: | East Denni Street |
| Designated Facility Mail City: | Wilmington |
| Designated Facility Mail Zip: | 90744 |
| Designated Facility Mail State: | CA |
| Designated Facility Location Street Number: | 1737 |
| Designated Facility Location Street 1: | East Denni Street |
| Designated Facility Location Street 2: | Not reported |
| Designated Facility Location City: | Wilmington |
| Designated Facility Location Zip: | 90744 |
| Designated Facility Location State: | CA |
| Designated Facility Contact Company Name: | Not reported |
| Manifest Residue Indicator: | N |
| Rejection Indicator: | N |

| | |
|---|---|
| Manifest Tracking Number: | 008655136SKS |
| Last Updated Date: | 20230130 |
| Shipped Date: | 20221216 |
| Received Date: | 20230105 |
| Manifest Status: | Signed |
| Submission Type: | DataImage5Copy |
| Origin Type: | Service |
| Generator EPA ID: | CAR000144485 |
| Generator Name: | Tesla Ssd |
| Generator Location Street Number: | Not reported |
| Generator Location Street 1: | 2535 ARDEN WAY |
| Generator Location Street 2: | Not reported |
| Generator Location City: | SACREMENTO |
| Generator Location State: | CA |
| Generator Location Zip: | 95825 |
| Generator Mail Street Number: | Not reported |
| Generator Mail Street 1: | 2535 Arden Way |
| Generator Mail Street 2: | Not reported |
| Generator Mail City: | Sacremento |
| Generator Mail Zip: | 95825 |
| Generator Mail State: | CA |
| Generator Contact Company Name: | Tesla SSD |
| Designated Facility EPA ID: | CAD059494310 |
| Designated Facility Name: | Clean Harbors San Jose Llc |
| Designated Facility Mail Street Number: | Not reported |
| Designated Facility Mail Street 1: | Not reported |

**TESLA INC (Continued)** **1025882541**

| | |
|---|---|
| Designated Facility Mail Street 2: | 1021 Berryessa Road |
| Designated Facility Mail City: | San Jose |
| Designated Facility Mail Zip: | 95133 |
| Designated Facility Mail State: | CA |
| Designated Facility Location Street Number: | Not reported |
| Designated Facility Location Street 1: | 1021 Berryessa Road |
| Designated Facility Location Street 2: | Not reported |
| Designated Facility Location City: | San Jose |
| Designated Facility Location Zip: | 95133 |
| Designated Facility Location State: | CA |
| Designated Facility Contact Company Name: | Not reported |
| Manifest Residue Indicator: | N |
| Rejection Indicator: | N |

| | |
|---|---|
| Manifest Tracking Number: | 008817421SKS |
| Last Updated Date: | 20230626 |
| Shipped Date: | 20230525 |
| Received Date: | 20230606 |
| Manifest Status: | Signed |
| Submission Type: | DataImage5Copy |
| Origin Type: | Service |
| Generator EPA ID: | CAR000144485 |
| Generator Name: | Tesla Ssd # 13746 |
| Generator Location Street Number: | Not reported |
| Generator Location Street 1: | 2535 ARDEN WAY |
| Generator Location Street 2: | Not reported |
| Generator Location City: | SACREMENTO |
| Generator Location State: | CA |
| Generator Location Zip: | 95825 |
| Generator Mail Street Number: | Not reported |
| Generator Mail Street 1: | 2535 Arden Way |
| Generator Mail Street 2: | Not reported |
| Generator Mail City: | Sacremento |
| Generator Mail Zip: | 95825 |
| Generator Mail State: | CA |
| Generator Contact Company Name: | Tesla SSD # 13746 |
| Designated Facility EPA ID: | UTD981552177 |
| Designated Facility Name: | Clean Harbors Aragonite Llc |
| Designated Facility Mail Street Number: | Not reported |
| Designated Facility Mail Street 1: | Not reported |
| Designated Facility Mail Street 2: | PO Box 1339 |
| Designated Facility Mail City: | Grantsville |
| Designated Facility Mail Zip: | 84029 |
| Designated Facility Mail State: | UT |
| Designated Facility Location Street Number: | Not reported |
| Designated Facility Location Street 1: | 11600 North Aptus Road |
| Designated Facility Location Street 2: | Not reported |
| Designated Facility Location City: | Grantsville |
| Designated Facility Location Zip: | 84029 |
| Designated Facility Location State: | UT |
| Designated Facility Contact Company Name: | Not reported |
| Manifest Residue Indicator: | N |
| Rejection Indicator: | N |

| | |
|---|---|
| Manifest Tracking Number: | 008817422SKS |
| Last Updated Date: | 20230710 |
| Shipped Date: | 20230525 |

**TESLA INC (Continued)** **1025882541**

| | |
|---|---|
| Received Date: | 20230620 |
| Manifest Status: | Signed |
| Submission Type: | DataImage5Copy |
| Origin Type: | Service |
| Generator EPA ID: | CAR000144485 |
| Generator Name: | Tesla Ssd # 13746 |
| Generator Location Street Number: | Not reported |
| Generator Location Street 1: | 2535 ARDEN WAY |
| Generator Location Street 2: | Not reported |
| Generator Location City: | SACREMENTO |
| Generator Location State: | CA |
| Generator Location Zip: | 95825 |
| Generator Mail Street Number: | Not reported |
| Generator Mail Street 1: | 2535 Arden Way |
| Generator Mail Street 2: | Not reported |
| Generator Mail City: | Sacremento |
| Generator Mail Zip: | 95825 |
| Generator Mail State: | CA |
| Generator Contact Company Name: | Tesla SSD # 13746 |
| Designated Facility EPA ID: | CAD059494310 |
| Designated Facility Name: | Clean Harbors San Jose Llc |
| Designated Facility Mail Street Number: | Not reported |
| Designated Facility Mail Street 1: | Not reported |
| Designated Facility Mail Street 2: | 1021 Berryessa Road |
| Designated Facility Mail City: | San Jose |
| Designated Facility Mail Zip: | 95133 |
| Designated Facility Mail State: | CA |
| Designated Facility Location Street Number: | Not reported |
| Designated Facility Location Street 1: | 1021 Berryessa Road |
| Designated Facility Location Street 2: | Not reported |
| Designated Facility Location City: | San Jose |
| Designated Facility Location Zip: | 95133 |
| Designated Facility Location State: | CA |
| Designated Facility Contact Company Name: | Not reported |
| Manifest Residue Indicator: | N |
| Rejection Indicator: | N |

| | |
|---|---|
| Manifest Tracking Number: | 017311720FLE |
| Last Updated Date: | 20220916 |
| Shipped Date: | 20220829 |
| Received Date: | 20220906 |
| Manifest Status: | Signed |
| Submission Type: | DataImage5Copy |
| Origin Type: | Web |
| Generator EPA ID: | CAR000144485 |
| Generator Name: | Tesla Inc |
| Generator Location Street Number: | 2535 |
| Generator Location Street 1: | 2535 ARDEN WAY |
| Generator Location Street 2: | Not reported |
| Generator Location City: | SACRAMENTO |
| Generator Location State: | CA |
| Generator Location Zip: | 95825 |
| Generator Mail Street Number: | Not reported |
| Generator Mail Street 1: | 2535 ARDEN WAY |
| Generator Mail Street 2: | Not reported |
| Generator Mail City: | SACRAMENTO |
| Generator Mail Zip: | 95825 |

**TESLA INC (Continued)** **1025882541**

| | |
|---|---|
| Generator Mail State: | CA |
| Generator Contact Company Name: | Not reported |
| Designated Facility EPA ID: | AZR000520478 |
| Designated Facility Name: | Environmental Waste Solutions, Inc. |
| Designated Facility Mail Street Number: | Not reported |
| Designated Facility Mail Street 1: | Not reported |
| Designated Facility Mail Street 2: | PO BOX 626 |
| Designated Facility Mail City: | LOMA LINDA |
| Designated Facility Mail Zip: | 92354 |
| Designated Facility Mail State: | CA |
| Designated Facility Location Street Number: | Not reported |
| Designated Facility Location Street 1: | 31915 INDUSTRIAL LANE |
| Designated Facility Location Street 2: | Not reported |
| Designated Facility Location City: | PARKER |
| Designated Facility Location Zip: | 85344 |
| Designated Facility Location State: | AZ |
| Designated Facility Contact Company Name: | Not reported |
| Manifest Residue Indicator: | N |
| Rejection Indicator: | N |

| | |
|---|---|
| Manifest Tracking Number: | 017311721FLE |
| Last Updated Date: | 20221012 |
| Shipped Date: | 20220829 |
| Received Date: | 20220922 |
| Manifest Status: | Signed |
| Submission Type: | DataImage5Copy |
| Origin Type: | Web |
| Generator EPA ID: | CAR000144485 |
| Generator Name: | Tesla Inc |
| Generator Location Street Number: | 2535 |
| Generator Location Street 1: | 2535 ARDEN WAY |
| Generator Location Street 2: | Not reported |
| Generator Location City: | SACRAMENTO |
| Generator Location State: | CA |
| Generator Location Zip: | 95825 |
| Generator Mail Street Number: | Not reported |
| Generator Mail Street 1: | 2535 ARDEN WAY |
| Generator Mail Street 2: | Not reported |
| Generator Mail City: | SACRAMENTO |
| Generator Mail Zip: | 95825 |
| Generator Mail State: | CA |
| Generator Contact Company Name: | Not reported |
| Designated Facility EPA ID: | NMD002208627 |
| Designated Facility Name: | Advanced Chemical Treatment, Llc |
| Designated Facility Mail Street Number: | 6133 |
| Designated Facility Mail Street 1: | Not reported |
| Designated Facility Mail Street 2: | EDITH BLVD NE |
| Designated Facility Mail City: | ALBUQUERQUE |
| Designated Facility Mail Zip: | 87107 |
| Designated Facility Mail State: | NM |
| Designated Facility Location Street Number: | 6133 |
| Designated Facility Location Street 1: | EDITH BLVD NE |
| Designated Facility Location Street 2: | Not reported |
| Designated Facility Location City: | ALBUQUERQUE |
| Designated Facility Location Zip: | 87107 |
| Designated Facility Location State: | NM |
| Designated Facility Contact Company Name: | Not reported |

**TESLA INC (Continued)** **1025882541**

Manifest Residue Indicator: N
Rejection Indicator: N

State Waste:
Manifest Tracking Number: 008742293SKS
Waste Line Number: 1
State Waste Code Owner: CA
State Waste Code: 181
State Waste: Other inorganic solid waste

Transporter:
Manifest Tracking Number: 008742293SKS
Transporter Line Number: 1
Transporter EPA ID: TXR000081205
Transporter Name: Safety-Kleen Systems, Inc.

Manifest Tracking Number: 008742293SKS
Transporter Line Number: 2
Transporter EPA ID: MAD039322250
Transporter Name: Clean Harbors Environmental Services, Inc.

Manifest Tracking Number: 008742293SKS
Transporter Line Number: 3
Transporter EPA ID: MAD039322250
Transporter Name: Clean Harbors Environmental Services, Inc.

Waste Line:
Manifest Tracking Number: 008742293SKS
Waste Line Number: 1
U.S. DOT Hazardous Indicator: Y
U.S. DOT ID Number: UN3268
U.S. DOT Description: Un3268, Un3268, Safety Devices, 9, 9, None
Non-Hazardous Waste Description: Not reported
Number of Containers: 1
Container Type Code: DM
Container Type Description: Metal drums, barrels, kegs
Waste Quantity: 150
Quantity Unit of Measure Code: P
Quantity Unit of Measure Description: Pounds
Waste Quantity, in Tons: 0.075
Acute Waste Quantity, in Tons: 0
Non-Acute Waste Quantity, in Tons: 0.075
Waste Quantity, in Kilograms: 68.02725
Acute Waste Quantity, in Kilograms: 0
Non-Acute Waste Quantity, in Kilorgrams: 68.02725
Management Method Code: H040
Management Method Description: INCINERATION
Waste Residue Indicator: N
Quantity Discrepancy Indicator: N
Waste Type Discrepancy Indicator: N
Waste Density: Not reported
Waste Density Unit of Measure Code: Not reported
Waste Density Unit of Measure Description: Not reported
Form Code: Not reported
Form Code Description: Not reported
Source Code: Not reported

**TESLA INC (Continued)** **1025882541**

| | |
|---|---|
| Source Code Description: | Not reported |
| Waste Minimization Code: | Not reported |
| Waste Minimization Code Description: | Not reported |
| Consent Number: | Not reported |
| EPA Waste Indicator: | N |

Click this hyperlink while viewing on your computer to access
21 additional US EManifest: record(s) in the EDR Site Report.

---

**AG242** **NIELLO ITALIAN IMPORTS INC DBA NIELLO MASERATI** **RCRA NonGen / NLR** **1026712915**
**East** **2535 ARDEN WAY** **CAC003101185**
**1/8-1/4** **SACRAMENTO, CA 95825**
**0.132 mi.**
**698 ft.** **Site 4 of 29 in cluster AG**

**Relative:**
**Higher**

**Actual:**
**47 ft.**

RCRA Listings:

| | |
|---|---|
| Date Form Received by Agency: | 20210115 |
| Handler Name: | Niello Italian Imports Inc Dba Niello Maserati |
| Handler Address: | 2535 Arden Way |
| Handler City,State,Zip: | SACRAMENTO, CA 95825 |
| EPA ID: | CAC003101185 |
| Contact Name: | MATT RYAN |
| Contact Address: | 2535 ARDEN WAY |
| Contact City,State,Zip: | SACRAMENTO, CA 95825 |
| Contact Telephone: | 916-890-2126 |
| Contact Fax: | Not reported |
| Contact Email: | RMETZKER@KPAONLINE.COM |
| Contact Title: | Not reported |
| EPA Region: | 09 |
| Land Type: | Not reported |
| Federal Waste Generator Description: | Not a generator, verified |
| Non-Notifier: | Not reported |
| Biennial Report Cycle: | Not reported |
| Accessibility: | Not reported |
| Active Site Indicator: | Not reported |
| State District Owner: | Not reported |
| State District: | Not reported |
| Mailing Address: | 2535 ARDEN WAY |
| Mailing City,State,Zip: | SACRAMENTO, CA 95825 |
| Owner Name: | Niello Maserati |
| Owner Type: | Other |
| Operator Name: | Matt Ryan |
| Operator Type: | Other |
| Short-Term Generator Activity: | No |
| Importer Activity: | No |
| Mixed Waste Generator: | No |
| Transporter Activity: | No |
| Transfer Facility Activity: | No |
| Recycler Activity with Storage: | No |
| Small Quantity On-Site Burner Exemption: | No |
| Smelting Melting and Refining Furnace Exemption: | No |
| Underground Injection Control: | No |
| Off-Site Waste Receipt: | No |
| Universal Waste Indicator: | No |
| Universal Waste Destination Facility: | No |
| Federal Universal Waste: | No |
| Active Site State-Reg Handler: | --- |
| Federal Facility Indicator: | Not reported |

**NIELLO ITALIAN IMPORTS INC DBA NIELLO MASERATI (Continued)** **1026712915**

| | |
|---|---|
| Hazardous Secondary Material Indicator: | N |
| Sub-Part K Indicator: | Not reported |
| 2018 GPRA Permit Baseline: | Not on the Baseline |
| 2018 GPRA Renewals Baseline: | Not on the Baseline |
| 202 GPRA Corrective Action Baseline: | No |
| Subject to Corrective Action Universe: | No |
| Non-TSDFs Where RCRA CA has Been Imposed Universe: | No |
| Corrective Action Priority Ranking: | No NCAPS ranking |
| Environmental Control Indicator: | No |
| Institutional Control Indicator: | No |
| Human Exposure Controls Indicator: | N/A |
| Groundwater Controls Indicator: | N/A |
| Significant Non-Complier Universe: | No |
| Unaddressed Significant Non-Complier Universe: | No |
| Addressed Significant Non-Complier Universe: | No |
| Significant Non-Complier With a Compliance Schedule Universe: | No |
| Financial Assurance Required: | Not reported |
| Handler Date of Last Change: | 20210226 |
| Recognized Trader-Importer: | No |
| Recognized Trader-Exporter: | No |
| Importer of Spent Lead Acid Batteries: | No |
| Exporter of Spent Lead Acid Batteries: | No |
| Recycler Activity Without Storage: | No |
| Manifest Broker: | No |
| Sub-Part P Indicator: | No |

Handler - Owner Operator:

| | |
|---|---|
| Owner/Operator Indicator: | Operator |
| Owner/Operator Name: MATT RYAN | |
| Legal Status: | Other |
| Date Became Current: | Not reported |
| Date Ended Current: | Not reported |
| Owner/Operator Address: | 2535 ARDEN WAY |
| Owner/Operator City,State,Zip: | SACRAMENTO, CA 95825 |
| Owner/Operator Telephone: | 916-890-2126 |
| Owner/Operator Telephone Ext: | Not reported |
| Owner/Operator Fax: | Not reported |
| Owner/Operator Email: | Not reported |

| | |
|---|---|
| Owner/Operator Indicator: | Owner |
| Owner/Operator Name: NIELLO MASERATI | |
| Legal Status: | Other |
| Date Became Current: | Not reported |
| Date Ended Current: | Not reported |
| Owner/Operator Address: | 2535 ARDEN WAY |
| Owner/Operator City,State,Zip: | SACRAMENTO, CA 95825 |
| Owner/Operator Telephone: | 916-890-2126 |
| Owner/Operator Telephone Ext: | Not reported |
| Owner/Operator Fax: | Not reported |
| Owner/Operator Email: | Not reported |

Historic Generators:

| | |
|---|---|
| Receive Date: | 20210115 |
| Handler Name: | NIELLO ITALIAN IMPORTS INC DBA NIELLO MASERATI |
| Federal Waste Generator Description: | Not a generator, verified |

**NIELLO ITALIAN IMPORTS INC DBA NIELLO MASERATI (Continued)** **1026712915**

State District Owner: Not reported
Large Quantity Handler of Universal Waste: No
Recognized Trader Importer: No
Recognized Trader Exporter: No
Spent Lead Acid Battery Importer: No
Spent Lead Acid Battery Exporter: No
Current Record: Yes
Non Storage Recycler Activity: No
Electronic Manifest Broker: No

List of NAICS Codes and Descriptions:
NAICS Code: 44111
NAICS Description: NEW CAR DEALERS

Facility Has Received Notices of Violations:
Violations: No Violations Found

Evaluation Action Summary:
Evaluations: No Evaluations Found

---

**W243** **CLUTCH MART** **CERS HAZ WASTE** **S104654562**
**SW** **2101 ARDEN WAY** **Sacramento Co. ML** **N/A**
**1/8-1/4** **SACRAMENTO, CA 95825** **CERS**
**0.133 mi.**
**702 ft.** **Site 13 of 15 in cluster W**

**Relative:**
**Higher**

**Actual:**
**43 ft.**

CERS HAZ WASTE:
Name: CLUTCH MART
Address: 2101 ARDEN WAY
City,State,Zip: SACRAMENTO, CA 95821
Site ID: 106937
CERS ID: 10221646
CERS Description: Hazardous Waste Generator

Sacramento Co. ML:
Name: CLUTCH MART
Address: 2101 ARDEN WAY
City,State,Zip: SACRAMENTO, CA 95825
Facility Id: Not reported
Facility Status: Not reported
FD: Not reported
Billing Codes BP: A
Billing Codes UST: Not reported
WG Bill Code: A
Target Property Bill Cod: Not reported
Food Bill Code: Not reported
CUPA Permit Date: Not reported
HAZMAT Permit Date: Not reported
HAZMAT Inspection Date: Not reported
Hazmat Date BP Received: Not reported
UST Permit Dt: Not reported
UST Inspection Date: Not reported
UST Tank Test Date: Not reported
Number of Tanks: Not reported
UST Tank Test Date: Not reported

**CLUTCH MART (Continued)** **S104654562**

SIC Code: Not reported
Tier Permitting: Not reported
AST Bill Code: Not reported
CALARP Bill Code: Not reported

CERS:
Name: CLUTCH MART
Address: 2101 ARDEN WAY
City,State,Zip: SACRAMENTO, CA 95821
Site ID: 106937
CERS ID: 10221646
CERS Description: Chemical Storage Facilities

Violations:
Site ID: 106937
Site Name: CLUTCH MART
Violation Date: 06-26-2015
Citation: 22 CCR 16 66266.130 - California Code of Regulations, Title 22, Chapter 16, Section(s) 66266.130
Violation Description: Failure to properly handle, manage, label, and recycle used oil and fuel filters.
Violation Notes: Returned to compliance on 07/30/2015. See violation Q249
Violation Division: Sacramento County Env Management Department
Violation Program: HW
Violation Source: CERS,

Site ID: 106937
Site Name: CLUTCH MART
Violation Date: 06-20-2018
Citation: HSC 6.95 25508(a)(1) - California Health and Safety Code, Chapter 6.95, Section(s) 25508(a)(1)
Violation Description: Failure to establish and electronically submit an adequate emergency response plan and procedures for a release or threatened release of a hazardous material.
Violation Notes: Returned to compliance on 07/25/2018. OBSERVATION: The Emergency Response Plan and procedures submitted to CERS does not include completion of sections: A5 (HAZARDOUS WASTE). J and K. CORRECTIVE ACTION: Revise the Emergency Response Plan and procedures to include all required content and submit electronically in the California Environmental Reporting System. NOTE: Please notify Brion McGinness at mcginnessb@saccounty.net following correction of this violation.
Violation Division: Sacramento County Env Management Department
Violation Program: HMRRP
Violation Source: CERS,

Site ID: 106937
Site Name: CLUTCH MART
Violation Date: 06-26-2015
Citation: HSC 6.5 25189.5(a) - California Health and Safety Code, Chapter 6.5, Section(s) 25189.5(a)
Violation Description: Failure to properly dispose of hazardous waste at an authorized location.
Violation Notes: Returned to compliance on 07/30/2015. See violation Q249
Violation Division: Sacramento County Env Management Department
Violation Program: HW
Violation Source: CERS,

**CLUTCH MART (Continued)** **S104654562**

Site ID: 106937
Site Name: CLUTCH MART
Violation Date: 06-20-2018
Citation: HSC 6.5 25250.22 - California Health and Safety Code, Chapter 6.5, Section(s) 25250.22
Violation Description: Failure to properly manage used oil and/or fuel filters in accordance with the requirements.
Violation Notes: Returned to compliance on 08/21/2018. OBSERVATION: 1 X 55 gallon drum of used oil and fuel filters located in the shop observed without an accumulation start date and bills of lading for used oil and fuel filters demonstrating disposal within the past three years are not available. CORRECTIVE ACTION: Used oil and fuel filters are required to be disposed of annually based on facilities generator status. Properly dispose of described used oil and fuel filters and submit a copy of disposal document as proof of compliance.
Violation Division: Sacramento County Env Management Department
Violation Program: HW
Violation Source: CERS,

Site ID: 106937
Site Name: CLUTCH MART
Violation Date: 06-20-2018
Citation: HSC 6.5 25123.3(h)(1) - California Health and Safety Code, Chapter 6.5, Section(s) 25123.3(h)(1)
Violation Description: Failure to send hazardous waste offsite for treatment, storage, or disposal within 180 days (or 270 days if waste is transported over 200 miles) for a generator who generates less than 1000 kilogram per month if all of the following conditions are met: (1) The quantity of hazardous waste accumulated onsite never exceeds 6,000 kilograms. (2) The generator complies with the requirements of 40 Code of Federal Regulations section 262.34(d), (e) and (f). (3) The generator does not hold acutely hazardous waste or extremely hazardous waste in an amount greater than one kilogram for more than 90 days.
Violation Notes: Returned to compliance on 08/21/2018. OBSERVATION: Facility utilizes a flywheel shaving unit. The belly tank of this unit has an approximate capacity of 15 gallons and is cleaned every 3 to 4 months. The cleaning process generates both a sludge and a liquid. These waste materials are stored in separate 5 gallon buckets at the base of the unit. The two waste containers were observed without accumulation start dates and a manifest/receipt demonstrating disposal over the past three years were not available. CORRECTIVE ACTION: Provide copies of hazardous waste disposal receipts for the last three years or written documentation indicating that the waste observed is all the waste generated from three years of equipment maintenance or written documentation indicating how this waste stream has been handled over the past three years.
Violation Division: Sacramento County Env Management Department
Violation Program: HW
Violation Source: CERS,

Site ID: 106937
Site Name: CLUTCH MART
Violation Date: 06-26-2015
Citation: 22 CCR 12 66262.23(a)(4) - California Code of Regulations, Title 22, Chapter 12, Section(s) 66262.23(a)(4)
Violation Description: Failure to send hazardous waste manifest copies to DTSC.
Violation Notes: Returned to compliance on 07/30/2015. See violation Q249

**CLUTCH MART (Continued)** **S104654562**

Violation Division: Sacramento County Env Management Department
Violation Program: HW
Violation Source: CERS,

Site ID: 106937
Site Name: CLUTCH MART
Violation Date: 06-26-2015
Citation: 22 CCR 12 66262.34(d) - California Code of Regulations, Title 22, Chapter 12, Section(s) 66262.34(d)
Violation Description: Failure to dispose of hazardous waste within 180 days (or 270 if waste is transported over 200 miles) for the generator who generates less than 1000 kilogram per month, but more than 100 kilograms per month.
Violation Notes: Returned to compliance on 07/30/2015. See violation Q249
Violation Division: Sacramento County Env Management Department
Violation Program: HW
Violation Source: CERS,

Site ID: 106937
Site Name: CLUTCH MART
Violation Date: 06-26-2015
Citation: 22 CCR 12 66262.23(a) - California Code of Regulations, Title 22, Chapter 12, Section(s) 66262.23(a)
Violation Description: Failure to properly complete the Hazardous Waste manifest.
Violation Notes: Returned to compliance on 07/30/2015.
Violation Division: Sacramento County Env Management Department
Violation Program: HW
Violation Source: CERS,

Site ID: 106937
Site Name: CLUTCH MART
Violation Date: 06-26-2015
Citation: 22 CCR 12 66262.27(b) - California Code of Regulations, Title 22, Chapter 12, Section(s) 66262.27(b)
Violation Description: Failure of the hazardous waste generator to certify on the manifest that a good faith effort has been made to reduce hazardous waste.
Violation Notes: Returned to compliance on 07/30/2015. See violation Q249
Violation Division: Sacramento County Env Management Department
Violation Program: HW
Violation Source: CERS,

Site ID: 106937
Site Name: CLUTCH MART
Violation Date: 06-26-2015
Citation: 22 CCR 12 66262.42 - California Code of Regulations, Title 22, Chapter 12, Section(s) 66262.42
Violation Description: Failure to complete the uniform hazardous waste manifest exception requirements.
Violation Notes: Returned to compliance on 07/30/2015. See violation Q249
Violation Division: Sacramento County Env Management Department
Violation Program: HW
Violation Source: CERS,

Site ID: 106937
Site Name: CLUTCH MART
Violation Date: 06-26-2015
Citation: HSC 6.5 25160.2 - California Health and Safety Code, Chapter 6.5, Section(s) 25160.2

**CLUTCH MART (Continued)** **S104654562**

Violation Description: Failure to meet any of the following consolidated manifest requirements: 1) Legible receipts for each quantity of hazardous waste that is received from a generator, 2) The generator's information (name, address, identification number, contact person, telephone number of the generator, the signature of the generator or the generator's representative), 3) Date of the shipment, 4) The manifest number, 5) The volume or quantity of each waste stream received, 6) The name, address, and identification number of the authorized facility to which the hazardous waste will be transported, 7) The transporter's information (name, address, and identification number, the driver's signature), 8) A statement, signed by the generator, certifying that the generator has established a program to reduce the volume or quantity and toxicity of the hazardous waste to the degree economically practicable. 9) The generator shall retain each receipt for at least three years.
Violation Notes: Returned to compliance on 07/30/2015. See violation Q249
Violation Division: Sacramento County Env Management Department
Violation Program: HW
Violation Source: CERS,

Site ID: 106937
Site Name: CLUTCH MART
Violation Date: 06-26-2015
Citation: 22 CCR 12 66262.34(f) - California Code of Regulations, Title 22, Chapter 12, Section(s) 66262.34(f)
Violation Description: Failure to properly label hazardous waste accumulation containers with the following requirements: "Hazardous Waste", name and address of the generator, physical and chemical characteristics of the Hazardous Waste, and starting accumulation date.
Violation Notes: Returned to compliance on 07/30/2015. OBSERVATION: 1 X 5 gallons waste brake shavings container was observed without a hazardous waste label. CORRECTIVE ACTION: Submit a photo to this department demonstrating that the container listed above has been properly labeled.
Violation Division: Sacramento County Env Management Department
Violation Program: HW
Violation Source: CERS,

Site ID: 106937
Site Name: CLUTCH MART
Violation Date: 06-26-2015
Citation: 22 CCR 12 66262.40(a) - California Code of Regulations, Title 22, Chapter 12, Section(s) 66262.40(a)
Violation Description: Failure to maintain uniform hazardous waste manifest, consolidated manifest, or bills of lading copies for three years.
Violation Notes: Returned to compliance on 07/30/2015. OBSERVATION: Waste brake shaving disposal records were not available at the time of inspection. CORRECTIVE ACTION: Locate a copy of all Uniform Hazardous Waste Manifests for waste brake shavings and submit copies to this department. OBSERVATION: Waste fly wheel disposal records were not available at the time of inspection. CORRECTIVE ACTION: Locate a copy of all Uniform Hazardous Waste Manifests for waste brake shavings and submit copies to this department. OBSERVATION: Waste solvent disposal records were not available at the time of inspection. CORRECTIVE ACTION: Locate a copy of all Uniform Hazardous Waste Manifests for waste brake shavings and submit copies to this department. OBSERVATION: Used oil disposal records for 2014 were not available at the time of inspection. CORRECTIVE ACTION: Locate a copy of all

**CLUTCH MART (Continued)** **S104654562**

Uniform Hazardous Waste Manifests for used oil and submit copies to this department. OBSERVATION: Used oil filter records for 2014 were not available at [Truncated]
Violation Division: Sacramento County Env Management Department
Violation Program: HW
Violation Source: CERS,

Site ID: 106937
Site Name: CLUTCH MART
Violation Date: 06-20-2018
Citation: 22 CCR 12 66262.34(f) - California Code of Regulations, Title 22, Chapter 12, Section(s) 66262.34(f)
Violation Description: Failure to properly label hazardous waste accumulation containers and portable tanks with the following requirements: "Hazardous Waste", name and address of the generator, physical and chemical characteristics of the Hazardous Waste, and starting accumulation date.
Violation Notes: Returned to compliance on 07/25/2018. OBSERVATION: 2 X 5 gallon buckets containing fly wheel waste located in the shop observed without a hazardous waste labels. CORRECTIVE ACTION: Submit a photo to this department demonstrating that the containers listed above has been properly labeled.
Violation Division: Sacramento County Env Management Department
Violation Program: HW
Violation Source: CERS,

Evaluation:
Eval General Type: Compliance Evaluation Inspection
Eval Date: 03-14-2022
Violations Found: No
Eval Type: Routine done by local agency
Eval Notes: No violations observed during inspection. This report was emailed to Manager Richard Maddux (ardenclutchmart@gmail.com) on 3/14/22.
Eval Division: Sacramento County Env Management Department
Eval Program: HW
Eval Source: CERS,

Eval General Type: Compliance Evaluation Inspection
Eval Date: 06-20-2018
Violations Found: Yes
Eval Type: Routine done by local agency
Eval Notes: Not reported
Eval Division: Sacramento County Env Management Department
Eval Program: HMRRP
Eval Source: CERS,

Eval General Type: Compliance Evaluation Inspection
Eval Date: 06-20-2018
Violations Found: Yes
Eval Type: Routine done by local agency
Eval Notes: Not reported
Eval Division: Sacramento County Env Management Department
Eval Program: HW
Eval Source: CERS,

Eval General Type: Compliance Evaluation Inspection
Eval Date: 06-26-2015

**CLUTCH MART (Continued)** **S104654562**

Violations Found: No
Eval Type: Routine done by local agency
Eval Notes: No violations observed at time of inspection.
Eval Division: Sacramento County Env Management Department
Eval Program: HMRRP
Eval Source: CERS,

Eval General Type: Compliance Evaluation Inspection
Eval Date: 06-26-2015
Violations Found: Yes
Eval Type: Routine done by local agency
Eval Notes: Not reported
Eval Division: Sacramento County Env Management Department
Eval Program: HW
Eval Source: CERS,

Eval General Type: Compliance Evaluation Inspection
Eval Date: 03-14-2022
Violations Found: No
Eval Type: Routine done by local agency
Eval Notes: No violations observed during inspection. This report was emailed to Manager Richard Maddux (ardenclutchmart@gmail.com) on 3/14/22.
Eval Division: Sacramento County Env Management Department
Eval Program: HMRRP
Eval Source: CERS,

Enforcement Action:
Site ID: 106937
Site Name: CLUTCH MART
Site Address: 2101 ARDEN WAY
Site City: SACRAMENTO
Site Zip: 95821
Enf Action Date: 06-26-2015
Enf Action Type: Notice of Violation (Unified Program)
Enf Action Description: Notice of Violation Issued by the Inspector at the Time of Inspection
Enf Action Notes: Not reported
Enf Action Division: Sacramento County Env Management Department
Enf Action Program: HW
Enf Action Source: CERS,

Affiliation:
Affiliation Type Desc: Document Preparer
Entity Name: Daniel Gandy
Entity Title: Not reported
Affiliation Address: Not reported
Affiliation City: Not reported
Affiliation State: Not reported
Affiliation Country: Not reported
Affiliation Zip: Not reported
Affiliation Phone: ,

Affiliation Type Desc: Identification Signer
Entity Name: Daniel Gandy
Entity Title: Not reported
Affiliation Address: Not reported
Affiliation City: Not reported

**CLUTCH MART (Continued)** **S104654562**

| | |
|---|---|
| Affiliation State: | Not reported |
| Affiliation Country: | Not reported |
| Affiliation Zip: | Not reported |
| Affiliation Phone: | , |
| | |
| Affiliation Type Desc: | Operator |
| Entity Name: | Daniel Gandy |
| Entity Title: | Not reported |
| Affiliation Address: | Not reported |
| Affiliation City: | Not reported |
| Affiliation State: | Not reported |
| Affiliation Country: | Not reported |
| Affiliation Zip: | Not reported |
| Affiliation Phone: | (916) 496-0153, |
| | |
| Affiliation Type Desc: | Legal Owner |
| Entity Name: | CLUTCH MART INC |
| Entity Title: | Not reported |
| Affiliation Address: | 2101 Arden Way |
| Affiliation City: | Orangevale |
| Affiliation State: | CA |
| Affiliation Country: | United States |
| Affiliation Zip: | 95662 |
| Affiliation Phone: | (916) 496-0153, |
| | |
| Affiliation Type Desc: | Parent Corporation |
| Entity Name: | CLUTCH MART INC |
| Entity Title: | Not reported |
| Affiliation Address: | Not reported |
| Affiliation City: | Not reported |
| Affiliation State: | Not reported |
| Affiliation Country: | Not reported |
| Affiliation Zip: | Not reported |
| Affiliation Phone: | , |
| | |
| Affiliation Type Desc: | CUPA District |
| Entity Name: | Sacramento County Environmental Management Departm |
| Entity Title: | Not reported |
| Affiliation Address: | 11080 WHITE ROCK ROAD, STE. 200 |
| Affiliation City: | RANCHO CORDOVA |
| Affiliation State: | CA |
| Affiliation Country: | Not reported |
| Affiliation Zip: | 95670 |
| Affiliation Phone: | (916) 875-8550, |
| | |
| Affiliation Type Desc: | Environmental Contact |
| Entity Name: | Daniel L Gandy |
| Entity Title: | Not reported |
| Affiliation Address: | 2101 Arden Way |
| Affiliation City: | Sacramento |
| Affiliation State: | CA |
| Affiliation Country: | Not reported |
| Affiliation Zip: | 95825 |
| Affiliation Phone: | , |
| | |
| Affiliation Type Desc: | Facility Mailing Address |
| Entity Name: | Mailing Address |

**CLUTCH MART (Continued)** **S104654562**

| | |
|---|---|
| Entity Title: | Not reported |
| Affiliation Address: | PO Box 871 |
| Affiliation City: | Orangevale |
| Affiliation State: | CA |
| Affiliation Country: | Not reported |
| Affiliation Zip: | 95662 |
| Affiliation Phone: | , |

---

**W244** **CLUTCH MART** **RCRA NonGen / NLR** **1024810930**
**SW** **2101 ARDEN WAY** **CAL000292285**
**1/8-1/4** **SACRAMENTO, CA 95825**
**0.133 mi.**
**702 ft.** **Site 14 of 15 in cluster W**

**Relative:** **Higher**

**Actual:** **43 ft.**

RCRA Listings:

| | |
|---|---|
| Date Form Received by Agency: | 20050317 |
| Handler Name: | Clutch Mart |
| Handler Address: | 2101 Arden Way |
| Handler City,State,Zip: | SACRAMENTO, CA 95825 |
| EPA ID: | CAL000292285 |
| Contact Name: | GARY HALVERSON |
| Contact Address: | 3621 TIMMCO COURT |
| Contact City,State,Zip: | CARMICHAEL, CA 95608-0000 |
| Contact Telephone: | 916-502-1960 |
| Contact Fax: | 000-000-0000 |
| Contact Email: | INFO@THECLUTCHMART.COM |
| Contact Title: | Not reported |
| EPA Region: | 09 |
| Land Type: | Not reported |
| Federal Waste Generator Description: | Not a generator, verified |
| Non-Notifier: | Not reported |
| Biennial Report Cycle: | Not reported |
| Accessibility: | Not reported |
| Active Site Indicator: | Handler Activities |
| State District Owner: | Not reported |
| State District: | Not reported |
| Mailing Address: | 3621 TIMMCO CT |
| Mailing City,State,Zip: | CARMICHAEL, CA 95608-0000 |
| Owner Name: | Clutch Masters Inc. |
| Owner Type: | Other |
| Operator Name: | Gary Halverson |
| Operator Type: | Other |
| Short-Term Generator Activity: | No |
| Importer Activity: | No |
| Mixed Waste Generator: | No |
| Transporter Activity: | No |
| Transfer Facility Activity: | No |
| Recycler Activity with Storage: | No |
| Small Quantity On-Site Burner Exemption: | No |
| Smelting Melting and Refining Furnace Exemption: | No |
| Underground Injection Control: | No |
| Off-Site Waste Receipt: | No |
| Universal Waste Indicator: | Yes |
| Universal Waste Destination Facility: | Yes |
| Federal Universal Waste: | No |
| Active Site State-Reg Handler: | --- |
| Federal Facility Indicator: | Not reported |

**CLUTCH MART (Continued)** **1024810930**

| | |
|---|---|
| Hazardous Secondary Material Indicator: | N |
| Sub-Part K Indicator: | Not reported |
| 2018 GPRA Permit Baseline: | Not on the Baseline |
| 2018 GPRA Renewals Baseline: | Not on the Baseline |
| 202 GPRA Corrective Action Baseline: | No |
| Subject to Corrective Action Universe: | No |
| Non-TSDFs Where RCRA CA has Been Imposed Universe: | No |
| Corrective Action Priority Ranking: | No NCAPS ranking |
| Environmental Control Indicator: | No |
| Institutional Control Indicator: | No |
| Human Exposure Controls Indicator: | N/A |
| Groundwater Controls Indicator: | N/A |
| Significant Non-Complier Universe: | No |
| Unaddressed Significant Non-Complier Universe: | No |
| Addressed Significant Non-Complier Universe: | No |
| Significant Non-Complier With a Compliance Schedule Universe: | No |
| Financial Assurance Required: | Not reported |
| Handler Date of Last Change: | 20180905 |
| Recognized Trader-Importer: | No |
| Recognized Trader-Exporter: | No |
| Importer of Spent Lead Acid Batteries: | No |
| Exporter of Spent Lead Acid Batteries: | No |
| Recycler Activity Without Storage: | No |
| Manifest Broker: | No |
| Sub-Part P Indicator: | No |

Handler - Owner Operator:

| | |
|---|---|
| Owner/Operator Indicator: | Operator |
| Owner/Operator Name: GARY HALVERSON | |
| Legal Status: | Other |
| Date Became Current: | Not reported |
| Date Ended Current: | Not reported |
| Owner/Operator Address: | 3621 TIMMCO COURT |
| Owner/Operator City,State,Zip: | CARMICHAEL, CA 95608-0000 |
| Owner/Operator Telephone: | 916-502-1960 |
| Owner/Operator Telephone Ext: | Not reported |
| Owner/Operator Fax: | Not reported |
| Owner/Operator Email: | Not reported |

| | |
|---|---|
| Owner/Operator Indicator: | Owner |
| Owner/Operator Name: CLUTCH MASTERS INC. | |
| Legal Status: | Other |
| Date Became Current: | Not reported |
| Date Ended Current: | Not reported |
| Owner/Operator Address: | 3621 TIMMCO CT |
| Owner/Operator City,State,Zip: | CARMICHAEL, CA 95608-0000 |
| Owner/Operator Telephone: | 916-502-1960 |
| Owner/Operator Telephone Ext: | Not reported |
| Owner/Operator Fax: | Not reported |
| Owner/Operator Email: | Not reported |

Historic Generators:

| | |
|---|---|
| Receive Date: | 20050317 |
| Handler Name: CLUTCH MART | |
| Federal Waste Generator Description: | Not a generator, verified |

**CLUTCH MART (Continued)** **1024810930**

State District Owner: Not reported
Large Quantity Handler of Universal Waste: No
Recognized Trader Importer: No
Recognized Trader Exporter: No
Spent Lead Acid Battery Importer: No
Spent Lead Acid Battery Exporter: No
Current Record: Yes
Non Storage Recycler Activity: Not reported
Electronic Manifest Broker: Not reported

List of NAICS Codes and Descriptions:
NAICS Code: 811111
NAICS Description: GENERAL AUTOMOTIVE REPAIR

Facility Has Received Notices of Violations:
Violations: No Violations Found

Evaluation Action Summary:
Evaluations: No Evaluations Found

---

**W245** **CLUTCH MART INC** **RCRA NonGen / NLR** **1026721980**
**SW** **2101 ARDEN WAY** **E MANIFEST** **CAC003298630**
**1/8-1/4** **SACRAMENTO, CA 95825**
**0.133 mi.**
**702 ft.** **Site 15 of 15 in cluster W**

**Relative:** **Higher**

**Actual:** **43 ft.**

RCRA Listings:
Date Form Received by Agency: 20201229
Handler Name: Clutch Mart Inc
Handler Address: 2101 Arden Way
Handler City,State,Zip: SACRAMENTO, CA 95825
EPA ID: CAL000459022
Contact Name: DANIEL GANDY
Contact Address: PO BOX 871
Contact City,State,Zip: ORANGEVALE, CA 95662
Contact Telephone: 916-496-0153
Contact Fax: 916-929-9483
Contact Email: DAN@THECLUTCHMART.COM
Contact Title: Not reported
EPA Region: 09
Land Type: Not reported
Federal Waste Generator Description: Not a generator, verified
Non-Notifier: Not reported
Biennial Report Cycle: Not reported
Accessibility: Not reported
Active Site Indicator: Not reported
State District Owner: Not reported
State District: Not reported
Mailing Address: 2101 ARDEN WAY
Mailing City,State,Zip: SACRAMENTO, CA 95825
Owner Name: Clutch Mart Inc
Owner Type: Other
Operator Name: Daniel Gandy
Operator Type: Other
Short-Term Generator Activity: No

**CLUTCH MART INC (Continued)** **1026721980**

| | |
|---|---|
| Importer Activity: | No |
| Mixed Waste Generator: | No |
| Transporter Activity: | No |
| Transfer Facility Activity: | No |
| Recycler Activity with Storage: | No |
| Small Quantity On-Site Burner Exemption: | No |
| Smelting Melting and Refining Furnace Exemption: | No |
| Underground Injection Control: | No |
| Off-Site Waste Receipt: | No |
| Universal Waste Indicator: | No |
| Universal Waste Destination Facility: | No |
| Federal Universal Waste: | No |
| Active Site State-Reg Handler: | --- |
| Federal Facility Indicator: | Not reported |
| Hazardous Secondary Material Indicator: | N |
| Sub-Part K Indicator: | Not reported |
| 2018 GPRA Permit Baseline: | Not on the Baseline |
| 2018 GPRA Renewals Baseline: | Not on the Baseline |
| 202 GPRA Corrective Action Baseline: | No |
| Subject to Corrective Action Universe: | No |
| Non-TSDFs Where RCRA CA has Been Imposed Universe: | No |
| Corrective Action Priority Ranking: | No NCAPS ranking |
| Environmental Control Indicator: | No |
| Institutional Control Indicator: | No |
| Human Exposure Controls Indicator: | N/A |
| Groundwater Controls Indicator: | N/A |
| Significant Non-Complier Universe: | No |
| Unaddressed Significant Non-Complier Universe: | No |
| Addressed Significant Non-Complier Universe: | No |
| Significant Non-Complier With a Compliance Schedule Universe: | No |
| Financial Assurance Required: | Not reported |
| Handler Date of Last Change: | 20210226 |
| Recognized Trader-Importer: | No |
| Recognized Trader-Exporter: | No |
| Importer of Spent Lead Acid Batteries: | No |
| Exporter of Spent Lead Acid Batteries: | No |
| Recycler Activity Without Storage: | No |
| Manifest Broker: | No |
| Sub-Part P Indicator: | No |

Handler - Owner Operator:

| | |
|---|---|
| Owner/Operator Indicator: | Operator |
| Owner/Operator Name: DANIEL GANDY | |
| Legal Status: | Other |
| Date Became Current: | Not reported |
| Date Ended Current: | Not reported |
| Owner/Operator Address: | PO BOX 871 |
| Owner/Operator City,State,Zip: | ORANGEVALE, CA 95662 |
| Owner/Operator Telephone: | 916-496-0153 |
| Owner/Operator Telephone Ext: | Not reported |
| Owner/Operator Fax: | Not reported |
| Owner/Operator Email: | Not reported |
| | |
| Owner/Operator Indicator: | Owner |
| Owner/Operator Name: CLUTCH MART INC | |
| Legal Status: | Other |

**CLUTCH MART INC (Continued)** **1026721980**

| | |
|---|---|
| Date Became Current: | Not reported |
| Date Ended Current: | Not reported |
| Owner/Operator Address: | PO BOX 871 |
| Owner/Operator City,State,Zip: | ORANGEVALE, CA 95662 |
| Owner/Operator Telephone: | 916-496-0153 |
| Owner/Operator Telephone Ext: | Not reported |
| Owner/Operator Fax: | Not reported |
| Owner/Operator Email: | Not reported |

Historic Generators:

| | |
|---|---|
| Receive Date: | 20201229 |
| Handler Name: CLUTCH MART INC | |
| Federal Waste Generator Description: | Not a generator, verified |
| State District Owner: | Not reported |
| Large Quantity Handler of Universal Waste: | No |
| Recognized Trader Importer: | No |
| Recognized Trader Exporter: | No |
| Spent Lead Acid Battery Importer: | No |
| Spent Lead Acid Battery Exporter: | No |
| Current Record: | Yes |
| Non Storage Recycler Activity: | No |
| Electronic Manifest Broker: | No |

List of NAICS Codes and Descriptions:

| | |
|---|---|
| NAICS Code: | 811113 |
| NAICS Description: | AUTOMOTIVE TRANSMISSION REPAIR |

Facility Has Received Notices of Violations:

| | |
|---|---|
| Violations: | No Violations Found |

Evaluation Action Summary:

| | |
|---|---|
| Evaluations: | No Evaluations Found |

E MANIFEST:

| | |
|---|---|
| Manifest Tracking Number: | 008777300SKS |
| Last Updated Date: | 20230425 |
| Shipped Date: | 20230313 |
| Received Date: | 20230329 |
| Manifest Status: | Signed |
| Submission Type: | DataImage5Copy |
| Origin Type: | Service |
| Generator EPA ID: | CAL000459022 |
| Generator Name: | Clutch Mart Inc |
| Generator Location Street Number: | Not reported |
| Generator Location Street 1: | 2101 ARDEN WAY |
| Generator Location Street 2: | Not reported |
| Generator Location City: | SACRAMENTO |
| Generator Location State: | CA |
| Generator Location Zip: | 95825 |
| Generator Mail Street Number: | Not reported |
| Generator Mail Street 1: | 2101 Arden Way |
| Generator Mail Street 2: | Not reported |
| Generator Mail City: | Sacramento |
| Generator Mail Zip: | 95825 |

**CLUTCH MART INC (Continued)** **1026721980**

| | |
|---|---|
| Generator Mail State: | CA |
| Generator Contact Company Name: | Clutch Mart Inc |
| Designated Facility EPA ID: | CAD059494310 |
| Designated Facility Name: | Clean Harbors San Jose Llc |
| Designated Facility Mail Street Number: | Not reported |
| Designated Facility Mail Street 1: | Not reported |
| Designated Facility Mail Street 2: | 1021 Berryessa Road |
| Designated Facility Mail City: | San Jose |
| Designated Facility Mail Zip: | 95133 |
| Designated Facility Mail State: | CA |
| Designated Facility Location Street Number: | Not reported |
| Designated Facility Location Street 1: | 1021 Berryessa Road |
| Designated Facility Location Street 2: | Not reported |
| Designated Facility Location City: | San Jose |
| Designated Facility Location Zip: | 95133 |
| Designated Facility Location State: | CA |
| Designated Facility Contact Company Name: | Not reported |
| Manifest Residue Indicator: | N |
| Rejection Indicator: | N |

State Waste:

| | |
|---|---|
| Manifest Tracking Number: | 008777300SKS |
| Waste Line Number: | 1 |
| State Waste Code Owner: | CA |
| State Waste Code: | 512 |
| State Waste: | Other empty containers 30 gallons or more |

Transporter:

| | |
|---|---|
| Manifest Tracking Number: | 008777300SKS |
| Transporter Line Number: | 1 |
| Transporter EPA ID: | TXR000081205 |
| Transporter Name: | Safety-Kleen Systems, Inc. |
| Manifest Tracking Number: | 008777300SKS |
| Transporter Line Number: | 2 |
| Transporter EPA ID: | MAD039322250 |
| Transporter Name: | Clean Harbors Environmental Services, Inc. |
| Manifest Tracking Number: | 008777300SKS |
| Transporter Line Number: | 3 |
| Transporter EPA ID: | MAD039322250 |
| Transporter Name: | Clean Harbors Environmental Services, Inc. |

Waste Line:

| | |
|---|---|
| Manifest Tracking Number: | 008777300SKS |
| Waste Line Number: | 1 |
| U.S. DOT Hazardous Indicator: | Y |
| U.S. DOT ID Number: | UN1268 |
| U.S. DOT Description: | Un1268, Residue: Last Contained Un1268, Petroleum Distillates, N.O.S., ), 3 , Pg Ii (.), 3, Pg Iii |
| Non-Hazardous Waste Description: | Not reported |
| Number of Containers: | 2 |
| Container Type Code: | DM |
| Container Type Description: | Metal drums, barrels, kegs |
| Waste Quantity: | 2 |
| Quantity Unit of Measure Code: | P |

**CLUTCH MART INC (Continued)** **1026721980**

| | |
|---|---|
| Quantity Unit of Measure Description: | Pounds |
| Waste Quantity, in Tons: | 0.001 |
| Acute Waste Quantity, in Tons: | 0 |
| Non-Acute Waste Quantity, in Tons: | 0.001 |
| Waste Quantity, in Kilograms: | 0.90703005 |
| Acute Waste Quantity, in Kilograms: | 0 |
| Non-Acute Waste Quantity, in Kilorgrams: | 0.90703005 |
| Management Method Code: | H141 |
| Management Method Description: | STORAGE, BULKING AND/OR TRANSFER OFF SITE |
| Waste Residue Indicator: | N |
| Quantity Discrepancy Indicator: | N |
| Waste Type Discrepancy Indicator: | N |
| Waste Density: | Not reported |
| Waste Density Unit of Measure Code: | Not reported |
| Waste Density Unit of Measure Description: | Not reported |
| Form Code: | Not reported |
| Form Code Description: | Not reported |
| Source Code: | Not reported |
| Source Code Description: | Not reported |
| Waste Minimization Code: | Not reported |
| Waste Minimization Code Description: | Not reported |
| Consent Number: | Not reported |
| EPA Waste Indicator: | N |

---

**AF246** **EXCLUSIVE AUTO GROUP INC DBA EXCLUSIVE MOTORS** **RCRA NonGen / NLR** **1027467828**
**ESE** **2437 ARDEN WAY** **E MANIFEST** **CAL000472164**
**1/8-1/4** **SACRAMENTO, CA 95825**
**0.133 mi.**
**702 ft.** **Site 2 of 14 in cluster AF**

**Relative:** **Higher**

**Actual:** **49 ft.**

RCRA Listings:

| | |
|---|---|
| Date Form Received by Agency: | 20220727 |
| Handler Name: | Exclusive Auto Group Inc Dba Exclusive Motors |
| Handler Address: | 2437 Arden Way |
| Handler City,State,Zip: | SACRAMENTO, CA 95825 |
| EPA ID: | CAL000472164 |
| Contact Name: | ROMAN MIKITIUK |
| Contact Address: | 2499 ARDEN WAY |
| Contact City,State,Zip: | SACRAMENTO, CA 95825 |
| Contact Telephone: | 925-998-9555 |
| Contact Fax: | Not reported |
| Contact Email: | ROMAN@EXCLUSIVEMOTORS4U.COM |
| Contact Title: | Not reported |
| EPA Region: | 09 |
| Land Type: | Not reported |
| Federal Waste Generator Description: | Not a generator, verified |
| Non-Notifier: | Not reported |
| Biennial Report Cycle: | Not reported |
| Accessibility: | Not reported |
| Active Site Indicator: | Not reported |
| State District Owner: | Not reported |
| State District: | Not reported |
| Mailing Address: | 2499 ARDEN WAY |
| Mailing City,State,Zip: | SACRAMENTO, CA 95825 |
| Owner Name: | Exclusive Auto Group Inc |
| Owner Type: | Other |
| Operator Name: | Roman Mikitiuk |
| Operator Type: | Other |

**EXCLUSIVE AUTO GROUP INC DBA EXCLUSIVE MOTORS (Continued)** **1027467828**

| | |
|---|---|
| Short-Term Generator Activity: | No |
| Importer Activity: | No |
| Mixed Waste Generator: | No |
| Transporter Activity: | No |
| Transfer Facility Activity: | No |
| Recycler Activity with Storage: | No |
| Small Quantity On-Site Burner Exemption: | No |
| Smelting Melting and Refining Furnace Exemption: | No |
| Underground Injection Control: | No |
| Off-Site Waste Receipt: | No |
| Universal Waste Indicator: | No |
| Universal Waste Destination Facility: | No |
| Federal Universal Waste: | No |
| Active Site State-Reg Handler: | --- |
| Federal Facility Indicator: | Not reported |
| Hazardous Secondary Material Indicator: | N |
| Sub-Part K Indicator: | Not reported |
| 2018 GPRA Permit Baseline: | Not on the Baseline |
| 2018 GPRA Renewals Baseline: | Not on the Baseline |
| 202 GPRA Corrective Action Baseline: | No |
| Subject to Corrective Action Universe: | No |
| Non-TSDFs Where RCRA CA has Been Imposed Universe: | No |
| Corrective Action Priority Ranking: | No NCAPS ranking |
| Environmental Control Indicator: | No |
| Institutional Control Indicator: | No |
| Human Exposure Controls Indicator: | N/A |
| Groundwater Controls Indicator: | N/A |
| Significant Non-Complier Universe: | No |
| Unaddressed Significant Non-Complier Universe: | No |
| Addressed Significant Non-Complier Universe: | No |
| Significant Non-Complier With a Compliance Schedule Universe: | No |
| Financial Assurance Required: | Not reported |
| Handler Date of Last Change: | 20220802 |
| Recognized Trader-Importer: | No |
| Recognized Trader-Exporter: | No |
| Importer of Spent Lead Acid Batteries: | No |
| Exporter of Spent Lead Acid Batteries: | No |
| Recycler Activity Without Storage: | No |
| Manifest Broker: | No |
| Sub-Part P Indicator: | No |

Handler - Owner Operator:

| | |
|---|---|
| Owner/Operator Indicator: | Owner |
| Owner/Operator Name: EXCLUSIVE AUTO GROUP INC | |
| Legal Status: | Other |
| Date Became Current: | Not reported |
| Date Ended Current: | Not reported |
| Owner/Operator Address: | 2499 ARDEN WAY |
| Owner/Operator City,State,Zip: | SACRAMENTO, CA 95825 |
| Owner/Operator Telephone: | 916-624-4700 |
| Owner/Operator Telephone Ext: | Not reported |
| Owner/Operator Fax: | Not reported |
| Owner/Operator Email: | Not reported |
| | |
| Owner/Operator Indicator: | Operator |
| Owner/Operator Name: ROMAN MIKITIUK | |

**EXCLUSIVE AUTO GROUP INC DBA EXCLUSIVE MOTORS (Continued)** **1027467828**

| | |
|---|---|
| Legal Status: | Other |
| Date Became Current: | Not reported |
| Date Ended Current: | Not reported |
| Owner/Operator Address: | 2499 ARDEN WAY |
| Owner/Operator City,State,Zip: | SACRAMENTO, CA 95825 |
| Owner/Operator Telephone: | 925-998-9555 |
| Owner/Operator Telephone Ext: | Not reported |
| Owner/Operator Fax: | Not reported |
| Owner/Operator Email: | Not reported |

Historic Generators:

| | |
|---|---|
| Receive Date: | 20220727 |
| Handler Name: | EXCLUSIVE AUTO GROUP INC DBA EXCLUSIVE MOTORS |
| Federal Waste Generator Description: | Not a generator, verified |
| State District Owner: | Not reported |
| Large Quantity Handler of Universal Waste: | No |
| Recognized Trader Importer: | No |
| Recognized Trader Exporter: | No |
| Spent Lead Acid Battery Importer: | No |
| Spent Lead Acid Battery Exporter: | No |
| Current Record: | Yes |
| Non Storage Recycler Activity: | No |
| Electronic Manifest Broker: | No |

List of NAICS Codes and Descriptions:

| | |
|---|---|
| NAICS Code: | 811111 |
| NAICS Description: | GENERAL AUTOMOTIVE REPAIR |

Facility Has Received Notices of Violations:

| | |
|---|---|
| Violations: | No Violations Found |

Evaluation Action Summary:

| | |
|---|---|
| Evaluations: | No Evaluations Found |

E MANIFEST:

| | |
|---|---|
| Manifest Tracking Number: | 025446203JJK |
| Last Updated Date: | 20230425 |
| Shipped Date: | 20230424 |
| Received Date: | 20230425 |
| Manifest Status: | Signed |
| Submission Type: | DataImage5Copy |
| Origin Type: | Web |
| Generator EPA ID: | CAL000472164 |
| Generator Name: | Exclusive Auto Group Inc Dba Exclusive Motors |
| Generator Location Street Number: | Not reported |
| Generator Location Street 1: | 2437 ARDEN WAY |
| Generator Location Street 2: | Not reported |
| Generator Location City: | SACRAMENTO |
| Generator Location State: | CA |
| Generator Location Zip: | 95825 |
| Generator Mail Street Number: | Not reported |
| Generator Mail Street 1: | 2499 ARDEN WAY |
| Generator Mail Street 2: | Not reported |
| Generator Mail City: | SACRAMENTO |

**EXCLUSIVE AUTO GROUP INC DBA EXCLUSIVE MOTORS (Continued)** **1027467828**

| | |
|---|---|
| Generator Mail Zip: | 95825 |
| Generator Mail State: | CA |
| Generator Contact Company Name: | Not reported |
| Designated Facility EPA ID: | CAD044003556 |
| Designated Facility Name: | Ramos Environmental Services |
| Designated Facility Mail Street Number: | 1515 |
| Designated Facility Mail Street 1: | Not reported |
| Designated Facility Mail Street 2: | S RIVER RD. |
| Designated Facility Mail City: | WEST SACRAMENTO |
| Designated Facility Mail Zip: | 95691 |
| Designated Facility Mail State: | CA |
| Designated Facility Location Street Number: | 1515 |
| Designated Facility Location Street 1: | S RIVER RD. |
| Designated Facility Location Street 2: | Not reported |
| Designated Facility Location City: | WEST SACRAMENTO |
| Designated Facility Location Zip: | 95691-0000 |
| Designated Facility Location State: | CA |
| Designated Facility Contact Company Name: | Not reported |
| Manifest Residue Indicator: | N |
| Rejection Indicator: | N |

State Waste:

| | |
|---|---|
| Manifest Tracking Number: | 025446203JJK |
| Waste Line Number: | 1 |
| State Waste Code Owner: | CA |
| State Waste Code: | 352 |
| State Waste: | Other organic solids |

Transporter:

| | |
|---|---|
| Manifest Tracking Number: | 025446203JJK |
| Transporter Line Number: | 1 |
| Transporter EPA ID: | CAD044003556 |
| Transporter Name: | Ramos Environmental Services |

Waste Line:

| | |
|---|---|
| Manifest Tracking Number: | 025446203JJK |
| Waste Line Number: | 1 |
| U.S. DOT Hazardous Indicator: | N |
| U.S. DOT ID Number: | Not reported |
| U.S. DOT Description: | Not reported |
| Non-Hazardous Waste Description: | non RCRA hazardous waste solid (oil, debris) |
| Number of Containers: | 1 |
| Container Type Code: | DM |
| Container Type Description: | Metal drums, barrels, kegs |
| Waste Quantity: | 125 |
| Quantity Unit of Measure Code: | P |
| Quantity Unit of Measure Description: | Pounds |
| Waste Quantity, in Tons: | 0.0625 |
| Acute Waste Quantity, in Tons: | 0 |
| Non-Acute Waste Quantity, in Tons: | 0.0625 |
| Waste Quantity, in Kilograms: | 56.689377 |
| Acute Waste Quantity, in Kilograms: | 0 |
| Non-Acute Waste Quantity, in Kilorgrams: | 56.689377 |
| Management Method Code: | H141 |
| Management Method Description: | STORAGE, BULKING AND/OR TRANSFER OFF SITE |
| Waste Residue Indicator: | N |

**EXCLUSIVE AUTO GROUP INC DBA EXCLUSIVE MOTORS (Continued)** **1027467828**

| | |
|---|---|
| Quantity Discrepancy Indicator: | N |
| Waste Type Discrepancy Indicator: | N |
| Waste Density: | Not reported |
| Waste Density Unit of Measure Code: | Not reported |
| Waste Density Unit of Measure Description: | Not reported |
| Form Code: | Not reported |
| Form Code Description: | Not reported |
| Source Code: | Not reported |
| Source Code Description: | Not reported |
| Waste Minimization Code: | Not reported |
| Waste Minimization Code Description: | Not reported |
| Consent Number: | Not reported |
| EPA Waste Indicator: | N |

---

**AC247** **DOUG'S AUTO SALES** **Sacramento Co. ML** **S105269409**
**ENE** **2010 FULTON AV** **N/A**
**1/8-1/4** **SACRAMENTO, CA 95825**
**0.135 mi.**
**713 ft.** **Site 8 of 19 in cluster AC**

**Relative:** Sacramento Co. ML:
**Higher**

| | |
|---|---|
| Name: | DOUG'S AUTO SALES |
| Address: | 2010 FULTON AV |
| City,State,Zip: | SACRAMENTO, CA 95825 |
| Facility Id: | Not reported |
| Facility Status: | Inactive. Included on a listing no longer updated. |
| FD: | C |
| Billing Codes BP: | Out of Business |
| Billing Codes UST: | No Tanks |
| WG Bill Code: | Oil Changed by Outside Company-No Fee |
| Target Property Bill Cod: | 51 |
| Food Bill Code: | 51 |
| CUPA Permit Date: | Not reported |
| HAZMAT Permit Date: | Not reported |
| HAZMAT Inspection Date: | Not reported |
| Hazmat Date BP Received: | Not reported |
| UST Permit Dt: | Not reported |
| UST Inspection Date: | Not reported |
| UST Tank Test Date: | Not reported |
| Number of Tanks: | 0 |
| UST Tank Test Date: | Not reported |
| SIC Code: | 5521 |
| Tier Permitting: | Not reported |
| AST Bill Code: | Not reported |
| CALARP Bill Code: | Not reported |

**Actual:**
**53 ft.**

---

**AF248** **PPG ARCHITECTURAL FINISHES #8103** **HWTS** **S126096001**
**ESE** **2433 ARDEN WAY** **Sacramento Co. ML** **N/A**
**1/8-1/4** **SACRAMENTO, CA 95825**
**0.135 mi.**
**713 ft.** **Site 3 of 14 in cluster AF**

**Relative:** HWTS:
**Higher**

| | |
|---|---|
| Name: | PPG ARCHITECTURAL FINISHES #8103 |
| Address: | 2433 ARDEN WAY |
| Address 2: | Not reported |

**Actual:**
**50 ft.**

**PPG ARCHITECTURAL FINISHES #8103 (Continued)** **S126096001**

| | |
|---|---|
| City,State,Zip: | SACRAMENTO, CA 95825 |
| EPA ID: | CAR000371013 |
| Inactive Date: | Not reported |
| Create Date: | 05/06/2024 |
| Last Act Date: | Not reported |
| Mailing Name: | Not reported |
| Mailing Address: | 2433 ARDEN WAY |
| Mailing Address 2: | Not reported |
| Mailing City,State,Zip: | SACRAMENTO, CA 95825 |
| Owner Name: | PPG ARCHITECTURAL FINSHES #8103 |
| Owner Address: | 2433 ARDEN WAY |
| Owner Address 2: | Not reported |
| Owner City,State,Zip: | SACRAMENTO, CA 95825 |
| Owner Phone: | Not reported |
| Owner Fax: | Not reported |
| Contact Name: | STEVE HALL |
| Contact Address: | 2433 ARDEN WAY |
| Contact Address 2: | Not reported |
| City,State,Zip: | SACRAMENTO, CA 95825 |
| Contact Phone: | Not reported |
| Contact Fax: | Not reported |
| Facility Status: | Active |
| Facility Type: | Permanent |
| Category: | Federal |
| Latitude: | 38.596667930000002 |
| Longitude: | -121.40411759 |

| | |
|---|---|
| Name: | UPS |
| Address: | 2433 ARDEN WAY |
| Address 2: | Not reported |
| City,State,Zip: | SACRAMENTO, CA 95825 |
| EPA ID: | CAC003044749 |
| Inactive Date: | 02/24/2020 |
| Create Date: | 11/25/2019 |
| Last Act Date: | Not reported |
| Mailing Name: | Not reported |
| Mailing Address: | 8400 PARDEE |
| Mailing Address 2: | Not reported |
| Mailing City,State,Zip: | OAKLAND, CA 94621 |
| Owner Name: | JENNIFER TRIGOS |
| Owner Address: | 8400 PARDEE |
| Owner Address 2: | Not reported |
| Owner City,State,Zip: | OAKLAND, CA 94621 |
| Owner Phone: | Not reported |
| Owner Fax: | Not reported |
| Contact Name: | JENNIFER TRIGOS |
| Contact Address: | 8400 PARDEE |
| Contact Address 2: | Not reported |
| City,State,Zip: | OAKLAND, CA 94621 |
| Contact Phone: | Not reported |
| Contact Fax: | Not reported |
| Facility Status: | Inactive |
| Facility Type: | TEMPORARY |
| Category: | STATE |
| Latitude: | 38.596698 |
| Longitude: | -121.4040645 |

**PPG ARCHITECTURAL FINISHES #8103 (Continued)** **S126096001**

NAICS:

| | |
|---|---|
| EPA ID: | CAC003044749 |
| Create Date: | 2019-11-25 11:39:43.407 |
| NAICS Code: | 49211 |
| NAICS Description: | Couriers |
| Issued EPA ID Date: | 2019-11-25 11:39:43.40700 |
| Inactive Date: | 2020-02-24 11:39:43.39000 |
| Facility Name: | UPS |
| Facility Address: | 2433 ARDEN WAY |
| Facility Address 2: | Not reported |
| Facility City: | SACRAMENTO |
| Facility County: | Not reported |
| Facility State: | CA |
| Facility Zip: | 958252411 |

Sacramento Co. ML:

| | |
|---|---|
| Name: | PPG PAINTS |
| Address: | 2433 ARDEN WAY |
| City,State,Zip: | SACRAMENTO, CA 95825 |
| Facility Id: | Not reported |
| Facility Status: | Not reported |
| FD: | Not reported |
| Billing Codes BP: | A |
| Billing Codes UST: | Not reported |
| WG Bill Code: | A |
| Target Property Bill Cod: | Not reported |
| Food Bill Code: | Not reported |
| CUPA Permit Date: | Not reported |
| HAZMAT Permit Date: | Not reported |
| HAZMAT Inspection Date: | Not reported |
| Hazmat Date BP Received: | Not reported |
| UST Permit Dt: | Not reported |
| UST Inspection Date: | Not reported |
| UST Tank Test Date: | Not reported |
| Number of Tanks: | Not reported |
| UST Tank Test Date: | Not reported |
| SIC Code: | Not reported |
| Tier Permitting: | Not reported |
| AST Bill Code: | Not reported |
| CALARP Bill Code: | Not reported |

---

**AF249** **ARDEN LIGHTING CENTER, INC** **Sacramento Co. ML** **S105267775**
**ESE** **2433 ARDEN WY** **N/A**
**1/8-1/4** **SACRAMENTO, CA 95825**
**0.135 mi.**
**713 ft.** **Site 4 of 14 in cluster AF**

**Relative:**
**Higher**

**Actual:**
**50 ft.**

Sacramento Co. ML:

| | |
|---|---|
| Name: | ARDEN LIGHTING CENTER, INC |
| Address: | 2433 ARDEN WY |
| City,State,Zip: | SACRAMENTO, CA 95825 |
| Facility Id: | Not reported |
| Facility Status: | Inactive. Included on a listing no longer updated. |
| FD: | C |
| Billing Codes BP: | Disclaimer |
| Billing Codes UST: | No Tanks |

**ARDEN LIGHTING CENTER, INC (Continued)** **S105267775**

| | |
|---|---|
| WG Bill Code: | Oil Changed by Outside Company-No Fee |
| Target Property Bill Cod: | 50 |
| Food Bill Code: | 50 |
| CUPA Permit Date: | Not reported |
| HAZMAT Permit Date: | Not reported |
| HAZMAT Inspection Date: | Not reported |
| Hazmat Date BP Received: | Not reported |
| UST Permit Dt: | Not reported |
| UST Inspection Date: | Not reported |
| UST Tank Test Date: | Not reported |
| Number of Tanks: | 0 |
| UST Tank Test Date: | Not reported |
| SIC Code: | Not reported |
| Tier Permitting: | Not reported |
| AST Bill Code: | Not reported |
| CALARP Bill Code: | Not reported |

---

**AF250** **PPG ARCHITECTURAL FINISHES #8103** **RCRA-SQG** **1031066275**
**ESE** **2433 ARDEN WAY** **CAR000371013**
**1/8-1/4** **SACRAMENTO, CA 95825**
**0.135 mi.**
**713 ft.** **Site 5 of 14 in cluster AF**

**Relative:** **Higher**

**Actual:** **50 ft.**

RCRA Listings:

| | |
|---|---|
| Date Form Received by Agency: | 20240430 |
| Handler Name: | Ppg Architectural Finishes #8103 |
| Handler Address: | Arden Way |
| Handler City,State,Zip: | SACRAMENTO, CA 95825 |
| EPA ID: | CAR000371013 |
| Contact Name: | STEVE HALL |
| Contact Address: | ARDEN WAY |
| Contact City,State,Zip: | SACRAMENTO, CA 95825 |
| Contact Telephone: | 916-929-2758 |
| Contact Fax: | Not reported |
| Contact Email: | PAF8103@PPG.COM |
| Contact Title: | STORE MANAGER |
| EPA Region: | 09 |
| Land Type: | Private |
| Federal Waste Generator Description: | Small Quantity Generator |
| Non-Notifier: | Not reported |
| Biennial Report Cycle: | Not reported |
| Accessibility: | Not reported |
| Active Site Indicator: | Handler Activities |
| State District Owner: | Not reported |
| State District: | Not reported |
| Mailing Address: | ARDEN WAY |
| Mailing City,State,Zip: | SACRAMENTO, CA 95825 |
| Owner Name: | Ppg Architectural Finishes #8103 |
| Owner Type: | Private |
| Operator Name: | Ppg Architectural Finshes #8103 |
| Operator Type: | Private |
| Short-Term Generator Activity: | No |
| Importer Activity: | No |
| Mixed Waste Generator: | No |
| Transporter Activity: | No |
| Transfer Facility Activity: | No |
| Recycler Activity with Storage: | No |
| Small Quantity On-Site Burner Exemption: | No |

**PPG ARCHITECTURAL FINISHES #8103 (Continued)** **1031066275**

| | |
|---|---|
| Smelting Melting and Refining Furnace Exemption: | No |
| Underground Injection Control: | No |
| Off-Site Waste Receipt: | No |
| Universal Waste Indicator: | No |
| Universal Waste Destination Facility: | No |
| Federal Universal Waste: | No |
| Active Site State-Reg Handler: | --- |
| Federal Facility Indicator: | Not reported |
| Hazardous Secondary Material Indicator: | N |
| Sub-Part K Indicator: | Not reported |
| 2018 GPRA Permit Baseline: | Not on the Baseline |
| 2018 GPRA Renewals Baseline: | Not on the Baseline |
| 202 GPRA Corrective Action Baseline: | No |
| Subject to Corrective Action Universe: | No |
| Non-TSDFs Where RCRA CA has Been Imposed Universe: | No |
| Corrective Action Priority Ranking: | No NCAPS ranking |
| Environmental Control Indicator: | No |
| Institutional Control Indicator: | No |
| Human Exposure Controls Indicator: | N/A |
| Groundwater Controls Indicator: | N/A |
| Significant Non-Complier Universe: | No |
| Unaddressed Significant Non-Complier Universe: | No |
| Addressed Significant Non-Complier Universe: | No |
| Significant Non-Complier With a Compliance Schedule Universe: | No |
| Financial Assurance Required: | Not reported |
| Handler Date of Last Change: | 20240506 |
| Recognized Trader-Importer: | No |
| Recognized Trader-Exporter: | No |
| Importer of Spent Lead Acid Batteries: | No |
| Exporter of Spent Lead Acid Batteries: | No |
| Recycler Activity Without Storage: | No |
| Manifest Broker: | No |
| Sub-Part P Indicator: | No |

Hazardous Waste Summary:

| | |
|---|---|
| Waste Code: | D001 |
| Waste Description: | Ignitable Waste |
| Waste Code: | D005 |
| Waste Description: | Barium |

Handler - Owner Operator:

| | |
|---|---|
| Owner/Operator Indicator: | Operator |
| Owner/Operator Name: | PPG ARCHITECTURAL FINSHES #8103 |
| Legal Status: | Private |
| Date Became Current: | 20200430 |
| Date Ended Current: | Not reported |
| Owner/Operator Address: | 2433 ARDEN WAY |
| Owner/Operator City,State,Zip: | SACRAMENTO, CA 95825 |
| Owner/Operator Telephone: | 916-929-2758 |
| Owner/Operator Telephone Ext: | Not reported |
| Owner/Operator Fax: | Not reported |
| Owner/Operator Email: | PAF8103@PPG.COM |
| Owner/Operator Indicator: | Owner |

**PPG ARCHITECTURAL FINISHES #8103 (Continued)** **1031066275**

Owner/Operator Name: PPG ARCHITECTURAL FINISHES #8103
Legal Status: Private
Date Became Current: 20200430
Date Ended Current: Not reported
Owner/Operator Address: 400 BERTHA LAMME DRIVE
Owner/Operator City,State,Zip: CRANBERRY TWP, PA 16066
Owner/Operator Telephone: 916-929-2758
Owner/Operator Telephone Ext: Not reported
Owner/Operator Fax: Not reported
Owner/Operator Email: PAF8103@PPG.COM

Historic Generators:
Receive Date: 20240430
Handler Name: PPG ARCHITECTURAL FINISHES #8103
Federal Waste Generator Description: Small Quantity Generator
State District Owner: Not reported
Large Quantity Handler of Universal Waste: No
Recognized Trader Importer: No
Recognized Trader Exporter: No
Spent Lead Acid Battery Importer: No
Spent Lead Acid Battery Exporter: No
Current Record: Yes
Non Storage Recycler Activity: No
Electronic Manifest Broker: No

List of NAICS Codes and Descriptions:
NAICS Code: 444120
NAICS Description: PAINT AND WALLPAPER RETAILERS

Facility Has Received Notices of Violations:
Violations: No Violations Found

Evaluation Action Summary:
Evaluations: No Evaluations Found

---

**AF251** **UPS** **RCRA NonGen / NLR** **1025863946**
**ESE** **2433 ARDEN WAY** **CAC003044749**
**1/8-1/4** **SACRAMENTO, CA 95825**
**0.135 mi.**
**713 ft.** **Site 6 of 14 in cluster AF**

**Relative:**
**Higher**

**Actual:**
**50 ft.**

RCRA Listings:
Date Form Received by Agency: 20191125
Handler Name: Ups
Handler Address: 2433 Arden Way
Handler City,State,Zip: SACRAMENTO, CA 95825-2411
EPA ID: CAC003044749
Contact Name: JENNIFER TRIGOS
Contact Address: 8400 PARDEE
Contact City,State,Zip: OAKLAND, CA 94621
Contact Telephone: 510-453-2090
Contact Fax: Not reported
Contact Email: JMTRIGOS@UPS.COM
Contact Title: Not reported
EPA Region: 09

**UPS (Continued)** **1025863946**

| | |
|---|---|
| Land Type: | Not reported |
| Federal Waste Generator Description: | Not a generator, verified |
| Non-Notifier: | Not reported |
| Biennial Report Cycle: | Not reported |
| Accessibility: | Not reported |
| Active Site Indicator: | Not reported |
| State District Owner: | Not reported |
| State District: | Not reported |
| Mailing Address: | 8400 PARDEE |
| Mailing City,State,Zip: | OAKLAND, CA 94621 |
| Owner Name: | Jennifer Trigos |
| Owner Type: | Other |
| Operator Name: | Jennifer Trigos |
| Operator Type: | Other |
| Short-Term Generator Activity: | No |
| Importer Activity: | No |
| Mixed Waste Generator: | No |
| Transporter Activity: | No |
| Transfer Facility Activity: | No |
| Recycler Activity with Storage: | No |
| Small Quantity On-Site Burner Exemption: | No |
| Smelting Melting and Refining Furnace Exemption: | No |
| Underground Injection Control: | No |
| Off-Site Waste Receipt: | No |
| Universal Waste Indicator: | No |
| Universal Waste Destination Facility: | No |
| Federal Universal Waste: | No |
| Active Site State-Reg Handler: | --- |
| Federal Facility Indicator: | Not reported |
| Hazardous Secondary Material Indicator: | N |
| Sub-Part K Indicator: | Not reported |
| 2018 GPRA Permit Baseline: | Not on the Baseline |
| 2018 GPRA Renewals Baseline: | Not on the Baseline |
| 202 GPRA Corrective Action Baseline: | No |
| Subject to Corrective Action Universe: | No |
| Non-TSDFs Where RCRA CA has Been Imposed Universe: | No |
| Corrective Action Priority Ranking: | No NCAPS ranking |
| Environmental Control Indicator: | No |
| Institutional Control Indicator: | No |
| Human Exposure Controls Indicator: | N/A |
| Groundwater Controls Indicator: | N/A |
| Significant Non-Complier Universe: | No |
| Unaddressed Significant Non-Complier Universe: | No |
| Addressed Significant Non-Complier Universe: | No |
| Significant Non-Complier With a Compliance Schedule Universe: | No |
| Financial Assurance Required: | Not reported |
| Handler Date of Last Change: | 20191127 |
| Recognized Trader-Importer: | No |
| Recognized Trader-Exporter: | No |
| Importer of Spent Lead Acid Batteries: | No |
| Exporter of Spent Lead Acid Batteries: | No |
| Recycler Activity Without Storage: | No |
| Manifest Broker: | No |
| Sub-Part P Indicator: | No |

**UPS (Continued)** **1025863946**

Handler - Owner Operator:
Owner/Operator Indicator: Owner
Owner/Operator Name: JENNIFER TRIGOS
Legal Status: Other
Date Became Current: Not reported
Date Ended Current: Not reported
Owner/Operator Address: 8400 PARDEE
Owner/Operator City,State,Zip: OAKLAND, CA 94621
Owner/Operator Telephone: 510-453-2090
Owner/Operator Telephone Ext: Not reported
Owner/Operator Fax: Not reported
Owner/Operator Email: Not reported

Owner/Operator Indicator: Operator
Owner/Operator Name: JENNIFER TRIGOS
Legal Status: Other
Date Became Current: Not reported
Date Ended Current: Not reported
Owner/Operator Address: 8400 PARDEE
Owner/Operator City,State,Zip: OAKLAND, CA 94621
Owner/Operator Telephone: 510-453-2090
Owner/Operator Telephone Ext: Not reported
Owner/Operator Fax: Not reported
Owner/Operator Email: Not reported

Historic Generators:
Receive Date: 20191125
Handler Name: UPS
Federal Waste Generator Description: Not a generator, verified
State District Owner: Not reported
Large Quantity Handler of Universal Waste: No
Recognized Trader Importer: No
Recognized Trader Exporter: No
Spent Lead Acid Battery Importer: No
Spent Lead Acid Battery Exporter: No
Current Record: Yes
Non Storage Recycler Activity: Not reported
Electronic Manifest Broker: Not reported

List of NAICS Codes and Descriptions:
NAICS Code: 49211
NAICS Description: COURIERS AND EXPRESS DELIVERY SERVICES

Facility Has Received Notices of Violations:
Violations: No Violations Found

Evaluation Action Summary:
Evaluations: No Evaluations Found

**AH252** **SACRAMENTO EUROPEAN LTD** **Sacramento Co. ML** **S123294047**
**East** **1733 FULTON AV** **N/A**
**1/8-1/4** **SACRAMENTO, CA 95825**
**0.135 mi.**
**714 ft.** **Site 1 of 8 in cluster AH**

**Relative:**
**Higher**

**Actual:**
**45 ft.**

Sacramento Co. ML:

| | |
|---|---|
| Name: | SACRAMENTO EUROPEAN LTD |
| Address: | 1733 FULTON AV |
| City,State,Zip: | SACRAMENTO, CA 95825 |
| Facility Id: | Not reported |
| Facility Status: | Inactive. Included on a listing no longer updated. |
| FD: | C |
| Billing Codes BP: | Out of Business |
| Billing Codes UST: | No Tanks |
| WG Bill Code: | Oil Changed by Outside Company-No Fee |
| Target Property Bill Cod: | 51 |
| Food Bill Code: | 51 |
| CUPA Permit Date: | Not reported |
| HAZMAT Permit Date: | Not reported |
| HAZMAT Inspection Date: | Not reported |
| Hazmat Date BP Received: | Not reported |
| UST Permit Dt: | Not reported |
| UST Inspection Date: | Not reported |
| UST Tank Test Date: | Not reported |
| Number of Tanks: | 0 |
| UST Tank Test Date: | Not reported |
| SIC Code: | 7538 |
| Tier Permitting: | Not reported |
| AST Bill Code: | Not reported |
| CALARP Bill Code: | Not reported |

---

**AH253** **CHUCK SWIFT SALES & LEASING** **Sacramento Co. ML** **S123290085**
**East** **1733 FULTON AV** **N/A**
**1/8-1/4** **SACRAMENTO, CA 95825**
**0.135 mi.**
**714 ft.** **Site 2 of 8 in cluster AH**

**Relative:**
**Higher**

**Actual:**
**45 ft.**

Sacramento Co. ML:

| | |
|---|---|
| Name: | CHUCK SWIFT SALES & LEASING |
| Address: | 1733 FULTON AV |
| City,State,Zip: | SACRAMENTO, CA 95825 |
| Facility Id: | Not reported |
| Facility Status: | Inactive. Included on a listing no longer updated. |
| FD: | C |
| Billing Codes BP: | Out of Business |
| Billing Codes UST: | No Tanks |
| WG Bill Code: | Oil Changed by Outside Company-No Fee |
| Target Property Bill Cod: | 51 |
| Food Bill Code: | 51 |
| CUPA Permit Date: | Not reported |
| HAZMAT Permit Date: | Not reported |
| HAZMAT Inspection Date: | 04/12/1996 |
| Hazmat Date BP Received: | 08/15/1996 |
| UST Permit Dt: | Not reported |
| UST Inspection Date: | Not reported |
| UST Tank Test Date: | Not reported |
| Number of Tanks: | 0 |
| UST Tank Test Date: | 04/12/1996 |
| SIC Code: | 7515 |

**CHUCK SWIFT SALES & LEASING (Continued)** **S123290085**

Tier Permitting: Not reported
AST Bill Code: Not reported
CALARP Bill Code: Not reported

---

**AF254** **BEYOND COLLISION CENTER INC** **RCRA NonGen / NLR** **1027218682**
**ESE** **2439 ARDEN WAY** **CAL000470557**
**1/8-1/4** **SACRAMENTO, CA 92825**
**0.136 mi.**
**719 ft.** **Site 7 of 14 in cluster AF**

**Relative:** **Higher**
**Actual:** **50 ft.**

RCRA Listings:

| | |
|---|---|
| Date Form Received by Agency: | 20220506 |
| Handler Name: | Beyond Collision Center Inc |
| Handler Address: | 2439 Arden Way |
| Handler City,State,Zip: | SACRAMENTO, CA 92825 |
| EPA ID: | CAL000470557 |
| Contact Name: | GARNIK NAZARYAN |
| Contact Address: | 2439 ARDEN WAY |
| Contact City,State,Zip: | SACRAMENTO, CA 92825 |
| Contact Telephone: | 916-800-8777 |
| Contact Fax: | Not reported |
| Contact Email: | BEYONDCOLLISIONCENTER@GMAIL.COM |
| Contact Title: | Not reported |
| EPA Region: | 09 |
| Land Type: | Not reported |
| Federal Waste Generator Description: | Not a generator, verified |
| Non-Notifier: | Not reported |
| Biennial Report Cycle: | Not reported |
| Accessibility: | Not reported |
| Active Site Indicator: | Not reported |
| State District Owner: | Not reported |
| State District: | Not reported |
| Mailing Address: | 2439 ARDEN WAY |
| Mailing City,State,Zip: | SACRAMENTO, CA 92825 |
| Owner Name: | Beyond Collision Center Inc |
| Owner Type: | Other |
| Operator Name: | Garnik Nazaryan |
| Operator Type: | Other |
| Short-Term Generator Activity: | No |
| Importer Activity: | No |
| Mixed Waste Generator: | No |
| Transporter Activity: | No |
| Transfer Facility Activity: | No |
| Recycler Activity with Storage: | No |
| Small Quantity On-Site Burner Exemption: | No |
| Smelting Melting and Refining Furnace Exemption: | No |
| Underground Injection Control: | No |
| Off-Site Waste Receipt: | No |
| Universal Waste Indicator: | No |
| Universal Waste Destination Facility: | No |
| Federal Universal Waste: | No |
| Active Site State-Reg Handler: | --- |
| Federal Facility Indicator: | Not reported |
| Hazardous Secondary Material Indicator: | N |
| Sub-Part K Indicator: | Not reported |
| 2018 GPRA Permit Baseline: | Not on the Baseline |
| 2018 GPRA Renewals Baseline: | Not on the Baseline |
| 202 GPRA Corrective Action Baseline: | No |

**BEYOND COLLISION CENTER INC (Continued)** **1027218682**

| | |
|---|---|
| Subject to Corrective Action Universe: | No |
| Non-TSDFs Where RCRA CA has Been Imposed Universe: | No |
| Corrective Action Priority Ranking: | No NCAPS ranking |
| Environmental Control Indicator: | No |
| Institutional Control Indicator: | No |
| Human Exposure Controls Indicator: | N/A |
| Groundwater Controls Indicator: | N/A |
| Significant Non-Complier Universe: | No |
| Unaddressed Significant Non-Complier Universe: | No |
| Addressed Significant Non-Complier Universe: | No |
| Significant Non-Complier With a Compliance Schedule Universe: | No |
| Financial Assurance Required: | Not reported |
| Handler Date of Last Change: | 20220518 |
| Recognized Trader-Importer: | No |
| Recognized Trader-Exporter: | No |
| Importer of Spent Lead Acid Batteries: | No |
| Exporter of Spent Lead Acid Batteries: | No |
| Recycler Activity Without Storage: | No |
| Manifest Broker: | No |
| Sub-Part P Indicator: | No |

Handler - Owner Operator:

| | |
|---|---|
| Owner/Operator Indicator: | Operator |
| Owner/Operator Name: GARNIK NAZARYAN | |
| Legal Status: | Other |
| Date Became Current: | Not reported |
| Date Ended Current: | Not reported |
| Owner/Operator Address: | 2439 ARDEN WAY |
| Owner/Operator City,State,Zip: | SACRAMENTO, CA 92825 |
| Owner/Operator Telephone: | 916-800-8777 |
| Owner/Operator Telephone Ext: | Not reported |
| Owner/Operator Fax: | Not reported |
| Owner/Operator Email: | Not reported |

| | |
|---|---|
| Owner/Operator Indicator: | Owner |
| Owner/Operator Name: BEYOND COLLISION CENTER INC | |
| Legal Status: | Other |
| Date Became Current: | Not reported |
| Date Ended Current: | Not reported |
| Owner/Operator Address: | 26524 RUETHER AVE UNIT 501-502 |
| Owner/Operator City,State,Zip: | SANTA CLARITA, CA 91350 |
| Owner/Operator Telephone: | 818-653-6331 |
| Owner/Operator Telephone Ext: | Not reported |
| Owner/Operator Fax: | Not reported |
| Owner/Operator Email: | Not reported |

Historic Generators:

| | |
|---|---|
| Receive Date: | 20220506 |
| Handler Name: BEYOND COLLISION CENTER INC | |
| Federal Waste Generator Description: | Not a generator, verified |
| State District Owner: | Not reported |
| Large Quantity Handler of Universal Waste: | No |
| Recognized Trader Importer: | No |
| Recognized Trader Exporter: | No |
| Spent Lead Acid Battery Importer: | No |

**BEYOND COLLISION CENTER INC (Continued)** **1027218682**

Spent Lead Acid Battery Exporter: No
Current Record: Yes
Non Storage Recycler Activity: No
Electronic Manifest Broker: No

List of NAICS Codes and Descriptions:
NAICS Code: 811121
NAICS Description: AUTOMOTIVE BODY, PAINT, AND INTERIOR REPAIR AND MAINTENANCE

Facility Has Received Notices of Violations:
Violations: No Violations Found

Evaluation Action Summary:
Evaluations: No Evaluations Found

---

**AF255** **MOTORSPORT DYNAMICS** **Sacramento Co. ML** **S104582493**
**ESE** **2439 ARDEN WAY** **N/A**
**1/8-1/4** **SACRAMENTO, CA 95825**
**0.136 mi.**
**719 ft.** **Site 8 of 14 in cluster AF**

**Relative:**
**Higher**

**Actual:**
**50 ft.**

Sacramento Co. ML:
Name: MOTORSPORT DYNAMICS
Address: 2439 ARDEN WAY
City,State,Zip: SACRAMENTO, CA 95825
Facility Id: Not reported
Facility Status: Not reported
FD: Not reported
Billing Codes BP: I
Billing Codes UST: Not reported
WG Bill Code: I
Target Property Bill Cod: Not reported
Food Bill Code: Not reported
CUPA Permit Date: Not reported
HAZMAT Permit Date: Not reported
HAZMAT Inspection Date: Not reported
Hazmat Date BP Received: Not reported
UST Permit Dt: Not reported
UST Inspection Date: Not reported
UST Tank Test Date: Not reported
Number of Tanks: Not reported
UST Tank Test Date: Not reported
SIC Code: Not reported
Tier Permitting: Not reported
AST Bill Code: Not reported
CALARP Bill Code: Not reported

**AH256**
**East**
**1/8-1/4**
**0.137 mi.**
**722 ft.**

**Relative:**
**Higher**

**Actual:**
**46 ft.**

**RL NIELLO CO INC DBA NIELLO COLLISION CENTER**
**2551 TRADE WIND AVE**
**SACRAMENTO, CA 95825**

**Site 3 of 8 in cluster AH**

**Database(s):**
**LUST**
**Sacramento Co. CS**
**CERS HAZ WASTE**
**Cortese**
**HIST CORTESE**
**HWTS**
**HAZNET**
**Sacramento Co. ML**
**CERS**

**EDR ID Number:** **S102320581**
**EPA ID Number:** **N/A**

LUST:

| | |
|---|---|
| Name: | TURNER NISSAN - BODY SHOP |
| Address: | 2551 TRADE WIND AVE |
| City,State,Zip: | SACRAMENTO, CA 95825 |
| Lead Agency: | SACRAMENTO COUNTY LOP |
| Case Type: | LUST Cleanup Site |

Geo Track:

| | |
|---|---|
| Global Id: | T0606700790 |
| Latitude: | 38.598303 |
| Longitude: | -121.402933 |
| Status: | Completed - Case Closed |
| Status Date: | 02/08/1995 |
| Case Worker: | Not reported |
| RB Case Number: | 340955 |
| Local Agency: | Not reported |
| File Location: | Not reported |
| Local Case Number: | A355 |
| Potential Media Affect: | Soil |
| Potential Contaminants of Concern: | Gasoline |
| EPA Region: | 9 |
| Coordinate Source: | Google Geocode |
| Cuf Case: | NO |
| Quantity Released Gallons: | Not reported |
| Begin Date: | 09/01/1994 |
| Leak Reported Date: | 10/25/1994 |
| How Discovered: | Not reported |
| How Discovered Description: | Not reported |
| Discharge Source: | Not reported |
| Discharge Cause: | Not reported |
| Stop Method: | Not reported |
| Stop Description: | Not reported |
| No Further Action Date: | 02/08/1995 |
| CA Water Watershed Name: | Valley-American - Coon-American - Lower American (519.21) |
| Dwr Groundwater Subbasin Name: | Sacramento Valley - North American (5-021.64) |
| Disadvantaged Community: | Not reported |
| CA Enviroscreen 3 Score: | 56-60% |
| CA Enviroscreen 4 Score: | 75-80% |
| Military DOD Site: | No |
| Facility Project Subtype: | Not reported |
| RWQCB Region: | CENTRAL VALLEY RWQCB (REGION 5S) |
| Site History: | Not reported |

LUST:

| | |
|---|---|
| Global Id: | T0606700790 |
| Contact Type: | Regional Board Caseworker |
| Contact Name: | VERA FISCHER |
| Organization Name: | CENTRAL VALLEY RWQCB (REGION 5S) |
| Address: | 11020 SUN CENTER DRIVE #200 |
| City: | RANCHO CORDOVA |

**RL NIELLO CO INC DBA NIELLO COLLISION CENTER (Continued)** **S102320581**

Email: vera.fischer@waterboards.ca.gov
Phone Number: Not reported

LUST:
Global Id: T0606700790
Action Type: Other
Date: 10/25/1994
Action: Leak Reported

Global Id: T0606700790
Action Type: ENFORCEMENT
Date: 07/27/2022
Action: Other Report

Global Id: T0606700790
Action Type: Other
Date: 09/01/1994
Action: Leak Discovery

LUST:
Global Id: T0606700790
Status: Open - Case Begin Date
Status Date: 09/01/1994

Global Id: T0606700790
Status: Open - Site Assessment
Status Date: 09/01/1994

Global Id: T0606700790
Status: Completed - Case Closed
Status Date: 02/08/1995

LUST REG 5:
Name: TURNER NISSAN - BODY SHOP
Address: 2551 TRADE WIND AVE
City: SACRAMENTO
Region: 5
Status: Case Closed
Case Number: 340955
Case Type: Soil only
Substance: REGULR GASOLINE
Staff Initials: VJF
Lead Agency: Local
Program: LUST
MTBE Code: N/A

Sacramento Co. CS:
Name: TURNER NISSAN BODY SHOP
Address: 2551 TRADE WIND AVE
City,State,Zip: SACRAMENTO, CA
State Site Number: A355
Lead Staff: Marcus, B.
Lead Agency: HM
Remedial Action Taken: YE, S

**RL NIELLO CO INC DBA NIELLO COLLISION CENTER (Continued)** **S102320581**

Substance: Waste Oil
Date Reported: 09/01/1994
Facility Id: RO0001116
Case Type: Soil only
Case Closed: Y
**Date Closed: 02/06/1995**
**Case Type: Soil only affected**
**Substance: Waste Oil**

CERS HAZ WASTE:
Name: NIELLO COLLISION CENTER
Address: 2551 TRADE WIND AVE
City,State,Zip: SACRAMENTO, CA 95825
Site ID: 424507
CERS ID: 10740589
CERS Description: Hazardous Waste Generator

CORTESE:
Name: TURNER NISSAN - BODY SHOP
Address: 2551 TRADE WIND AVE
City,State,Zip: SACRAMENTO, CA 95825
Region: CORTESE
Envirostor Id: Not reported
Global ID: T0606700790
Site/Facility Type: LUST CLEANUP SITE
Cleanup Status: COMPLETED - CASE CLOSED
Status Date: Not reported
Site Code: Not reported
Latitude: Not reported
Longitude: Not reported
Owner: Not reported
Enf Type: Not reported
Swat R: Not reported
Flag: active
Order No: Not reported
Waste Discharge System No: Not reported
Effective Date: Not reported
Region 2: Not reported
WID Id: Not reported
Solid Waste Id No: Not reported
Waste Management Uit Name: Not reported
File Name: Active Open

HIST CORTESE:
edr_fname: TURNER NISSAN - BODY SHOP
edr_fadd1: 2551 TRADE WIND
City,State,Zip: SACRAMENTO, CA 95825
Region: CORTESE
Facility County Code: 34
Reg By: LTNKA
Reg Id: 340956

HWTS:
Name: RL NIELLO CO INC DBA NIELLO COLLISION CENTER
Address: 2551 TRADE WIND AVE

**RL NIELLO CO INC DBA NIELLO COLLISION CENTER (Continued)** **S102320581**

Address 2: Not reported
City,State,Zip: SACRAMENTO, CA 95825
EPA ID: CAL000428095
Inactive Date: Not reported
Create Date: 06/05/2017
Last Act Date: Not reported
Mailing Name: Not reported
Mailing Address: 2701 ARDEN WAY
Mailing Address 2: Not reported
Mailing City,State,Zip: SACRAMENTO, CA 958251366
Owner Name: R L NIELLO CO INC
Owner Address: 2701 ARDEN WAY
Owner Address 2: Not reported
Owner City,State,Zip: SACRAMENTO, CA 958251366
Owner Phone: Not reported
Owner Fax: Not reported
Contact Name: KRISSY VAN OVEREEM
Contact Address: 2701 ARDEN WAY
Contact Address 2: Not reported
City,State,Zip: SACRAMENTO, CA 95825
Contact Phone: Not reported
Contact Fax: Not reported
Facility Status: Active
Facility Type: PERMANENT
Category: STATE
Latitude: 38.598309
Longitude: -121.402944

NAICS:
EPA ID: CAL000428095
Create Date: 2017-06-05 15:07:08.063
NAICS Code: 811121
NAICS Description: Automotive Body, Paint, and Interior Repair and Maintenance
Issued EPA ID Date: 2017-06-05 15:07:08.02700
Inactive Date: Not reported
Facility Name: RL NIELLO CO INC DBA NIELLO COLLISION CENTER
Facility Address: 2551 TRADE WIND AVE
Facility Address 2: Not reported
Facility City: SACRAMENTO
Facility County: Not reported
Facility State: CA
Facility Zip: 95825

HAZNET:
Name: RL NIELLO CO INC DBA NIELLO COLLISION CENTER
Address: 2551 TRADE WIND AVE
Address 2: Not reported
City,State,Zip: SACRAMENTO, CA 95825
Contact: KRISSY VAN OVEREEM
Telephone: 9164825790
Mailing Name: Not reported
Mailing Address: 2701 ARDEN WAY

Year: 2021
Gepaid: CAL000428095
TSD EPA ID: UTD991301748

**RL NIELLO CO INC DBA NIELLO COLLISION CENTER (Continued)** **S102320581**

CA Waste Code: 352 - Other organic solids
Disposal Method: H132 - Landfill Or Surface Impoundment That Will Be Closed As Landfill( To Include On-Site Treatment And/Or Stabilization)
Tons: 0.17

Year: 2021
Gepaid: CAL000428095
TSD EPA ID: CAD980675276
CA Waste Code: 352 - Other organic solids
Disposal Method: H132 - Landfill Or Surface Impoundment That Will Be Closed As Landfill( To Include On-Site Treatment And/Or Stabilization)
Tons: 0.08

Year: 2021
Gepaid: CAL000428095
TSD EPA ID: CA0000084517
CA Waste Code: 212 - Oxygenated solvents (acetone, butanol, ethyl acetate, etc.)
Disposal Method: H141 - Storage, Bulking, And/Or Transfer Off Site--No Treatment/Reovery (H010-H129) Or (H131-H135)
Tons: 0.7905

Year: 2021
Gepaid: CAL000428095
TSD EPA ID: CAD059494310
CA Waste Code: 135 - Unspecified aqueous solution
Disposal Method: H141 - Storage, Bulking, And/Or Transfer Off Site--No Treatment/Reovery (H010-H129) Or (H131-H135)
Tons: 0.0595

Year: 2021
Gepaid: CAL000428095
TSD EPA ID: CAD980675276
CA Waste Code: 181 - Other inorganic solid waste
Disposal Method: H132 - Landfill Or Surface Impoundment That Will Be Closed As Landfill( To Include On-Site Treatment And/Or Stabilization)
Tons: 0.36

Year: 2020
Gepaid: CAL000428095
TSD EPA ID: CAD980675276
CA Waste Code: 352 - Other organic solids
Disposal Method: H132 - Landfill Or Surface Impoundment That Will Be Closed As Landfill( To Include On-Site Treatment And/Or Stabilization)
Tons: 0.18

Year: 2020
Gepaid: CAL000428095
TSD EPA ID: CAD059494310
CA Waste Code: 352 - Other organic solids
Disposal Method: H141 - Storage, Bulking, And/Or Transfer Off Site--No Treatment/Reovery (H010-H129) Or (H131-H135)
Tons: 0.21

Year: 2020
Gepaid: CAL000428095
TSD EPA ID: UTD991301748
CA Waste Code: 352 - Other organic solids

**RL NIELLO CO INC DBA NIELLO COLLISION CENTER (Continued)** **S102320581**

| | |
|---|---|
| Disposal Method: | H132 - Landfill Or Surface Impoundment That Will Be Closed As Landfill( To Include On-Site Treatment And/Or Stabilization) |
| Tons: | 0.175 |
| Year: | 2020 |
| Gepaid: | CAL000428095 |
| TSD EPA ID: | CA0000084517 |
| CA Waste Code: | 212 - Oxygenated solvents (acetone, butanol, ethyl acetate, etc.) |
| Disposal Method: | H141 - Storage, Bulking, And/Or Transfer Off Site--No Treatment/Reovery (H010-H129) Or (H131-H135) |
| Tons: | 0.8435 |
| Year: | 2019 |
| Gepaid: | CAL000428095 |
| TSD EPA ID: | UTD991301748 |
| CA Waste Code: | 352 - Other organic solids |
| Disposal Method: | H132 - Landfill Or Surface Impoundment That Will Be Closed As Landfill( To Include On-Site Treatment And/Or Stabilization) |
| Tons: | 0.10500 |

Click this hyperlink while viewing on your computer to access
7 additional CA HAZNET: record(s) in the EDR Site Report.

Additional Information:

| | |
|---|---|
| Year: | 2021 |
| EM Manifest ID: | Not reported |
| Shipment Date: | 9/21/2020 |
| Shipment Date: | 9/21/2020 |
| Receipt Date: | 9/21/2020 |
| Manifest Number: | 007796092SKS |
| Generator EPA ID: | CAL000428095 |
| Name: | NIELLO COLLISON CENTER |
| Address: | 2551 TRADE WIND AVE |
| Address 2: | Not reported |
| City,State,Zip: | SACRAMENTO, CA 95825 |
| Telephone: | Not reported |
| Contact: | Chip Moore |
| Contact Telephone: | 916-719-3375 |
| Contact Email: | cmoore@niello.com |
| Transporter 1 EPA ID: | TXR000081205 |
| Transporter Name: | Safety-Kleen Systems, Inc. |
| Transporter 1 Emergency Number: | Not reported |
| Transporter 2 EPA ID: | Not reported |
| Transporter Name 2: | Not reported |
| Transporter 2 Emergency Number: | Not reported |
| TSDF EPA ID: | CA0000084517 |
| TSDF Name: | Safety-Kleen Systems, Inc. |
| TSDF Address 1: | 6000 88th Street |
| TSDF Address 2: | Not reported |
| TSDF City,State,Zip: | Sacramento, CA 95828 |
| TSDF Telephone: | Not reported |
| TSDFA EPA ID: | Not reported |
| Waste Code Description: | 212 - Not reported |
| RCRA Code: | D001,D018,D035, |
| Meth Code: | H141 - Not reported |
| Quantity Tons: | 0.0135 |

**RL NIELLO CO INC DBA NIELLO COLLISION CENTER (Continued)** **S102320581**

| | |
|---|---|
| Waste Quantity: | 27 |
| Quantity Unit: | P |
| | |
| Year: | 2021 |
| EM Manifest ID: | Not reported |
| Shipment Date: | 9/21/2020 |
| Shipment Date: | 9/21/2020 |
| Receipt Date: | 9/21/2020 |
| Manifest Number: | 007796092SKS |
| Generator EPA ID: | CAL000428095 |
| Name: | NIELLO COLLISON CENTER |
| Address: | 2551 TRADE WIND AVE |
| Address 2: | Not reported |
| City,State,Zip: | SACRAMENTO, CA 95825 |
| Telephone: | Not reported |
| Contact: | Chip Moore |
| Contact Telephone: | 916-719-3375 |
| Contact Email: | cmoore@niello.com |
| Transporter 1 EPA ID: | TXR000081205 |
| Transporter Name: | Safety-Kleen Systems, Inc. |
| Transporter 1 Emergency Number: | Not reported |
| Transporter 2 EPA ID: | Not reported |
| Transporter Name 2: | Not reported |
| Transporter 2 Emergency Number: | Not reported |
| TSDF EPA ID: | CA0000084517 |
| TSDF Name: | Safety-Kleen Systems, Inc. |
| TSDF Address 1: | 6000 88th Street |
| TSDF Address 2: | Not reported |
| TSDF City,State,Zip: | Sacramento, CA 95828 |
| TSDF Telephone: | Not reported |
| TSDFA EPA ID: | Not reported |
| Waste Code Description: | 212 - Not reported |
| RCRA Code: | D001,D018,D035, |
| Meth Code: | H141 - Not reported |
| Quantity Tons: | 0.0595 |
| Waste Quantity: | 119 |
| Quantity Unit: | P |
| | |
| Year: | 2021 |
| EM Manifest ID: | Not reported |
| Shipment Date: | 9/10/2020 |
| Shipment Date: | 9/10/2020 |
| Receipt Date: | 10/7/2020 |
| Manifest Number: | 012558623FLE |
| Generator EPA ID: | CAL000428095 |
| Name: | NIELLO COLLISON CENTER |
| Address: | 2551 TRADE WIND AVE |
| Address 2: | Not reported |
| City,State,Zip: | SACRAMENTO, CA 95825 |
| Telephone: | Not reported |
| Contact: | Chip Moore |
| Contact Telephone: | 916-719-3375 |
| Contact Email: | cmoore@niello.com |
| Transporter 1 EPA ID: | TXR000081205 |
| Transporter Name: | Safety-Kleen Systems, Inc. |
| Transporter 1 Emergency Number: | Not reported |
| Transporter 2 EPA ID: | MAD039322250 |

**RL NIELLO CO INC DBA NIELLO COLLISION CENTER (Continued)** **S102320581**

| | |
|---|---|
| Transporter Name 2: | Clean Harbors Environmental Services, Inc. |
| Transporter 2 Emergency Number: | Not reported |
| TSDF EPA ID: | UTD991301748 |
| TSDF Name: | Clean Harbors Grassy Mountain LLC |
| TSDF Address 1: | 3 Miles East 7 Miles North of Knolls |
| TSDF Address 2: | Exit 41 off I-80 |
| TSDF City,State,Zip: | Grantsville, UT 84029 |
| TSDF Telephone: | Not reported |
| TSDFA EPA ID: | Not reported |
| Waste Code Description: | 352 - Not reported |
| RCRA Code: | Not reported |
| Meth Code: | H132 - Not reported |
| Quantity Tons: | 0.07 |
| Waste Quantity: | 140 |
| Quantity Unit: | P |

| | |
|---|---|
| Year: | 2021 |
| EM Manifest ID: | Not reported |
| Shipment Date: | 9/10/2020 |
| Shipment Date: | 9/10/2020 |
| Receipt Date: | 9/10/2020 |
| Manifest Number: | 007661240SKS |
| Generator EPA ID: | CAL000428095 |
| Name: | NIELLO COLLISON CENTER |
| Address: | 2551 TRADE WIND AVE |
| Address 2: | Not reported |
| City,State,Zip: | SACRAMENTO, CA 95825 |
| Telephone: | Not reported |
| Contact: | Chip Moore |
| Contact Telephone: | 916-719-3375 |
| Contact Email: | cmoore@niello.com |
| Transporter 1 EPA ID: | TXR000081205 |
| Transporter Name: | Safety-Kleen Systems, Inc. |
| Transporter 1 Emergency Number: | Not reported |
| Transporter 2 EPA ID: | Not reported |
| Transporter Name 2: | Not reported |
| Transporter 2 Emergency Number: | Not reported |
| TSDF EPA ID: | CA0000084517 |
| TSDF Name: | Safety-Kleen Systems, Inc. |
| TSDF Address 1: | 6000 88th Street |
| TSDF Address 2: | Not reported |
| TSDF City,State,Zip: | Sacramento, CA 95828 |
| TSDF Telephone: | Not reported |
| TSDFA EPA ID: | Not reported |
| Waste Code Description: | 212 - Not reported |
| RCRA Code: | D001,D018,D035, |
| Meth Code: | H141 - Not reported |
| Quantity Tons: | 0.0135 |
| Waste Quantity: | 27 |
| Quantity Unit: | P |

| | |
|---|---|
| Year: | 2021 |
| EM Manifest ID: | Not reported |
| Shipment Date: | 9/10/2020 |
| Shipment Date: | 9/10/2020 |
| Receipt Date: | 10/5/2020 |
| Manifest Number: | 011559210FLE |

**RL NIELLO CO INC DBA NIELLO COLLISION CENTER (Continued)** **S102320581**

| | |
|---|---|
| Generator EPA ID: | CAL000428095 |
| Name: | NIELLO COLLISON CENTER |
| Address: | 2551 TRADE WIND AVE |
| Address 2: | Not reported |
| City,State,Zip: | SACRAMENTO, CA 95825 |
| Telephone: | Not reported |
| Contact: | Chip Moore |
| Contact Telephone: | 916-719-3375 |
| Contact Email: | cmoore@niello.com |
| Transporter 1 EPA ID: | TXR000081205 |
| Transporter Name: | Safety-Kleen Systems, Inc. |
| Transporter 1 Emergency Number: | Not reported |
| Transporter 2 EPA ID: | MAD039322250 |
| Transporter Name 2: | Clean Harbors Environmental Services, Inc. |
| Transporter 2 Emergency Number: | Not reported |
| TSDF EPA ID: | CAD059494310 |
| TSDF Name: | Clean Harbors San Jose LLC |
| TSDF Address 1: | 1021 Berryessa Road |
| TSDF Address 2: | Not reported |
| TSDF City,State,Zip: | San Jose, CA 95133 |
| TSDF Telephone: | Not reported |
| TSDFA EPA ID: | Not reported |
| Waste Code Description: | 352 - Not reported |
| RCRA Code: | Not reported |
| Meth Code: | H141 - Not reported |
| Quantity Tons: | 0.07 |
| Waste Quantity: | 140 |
| Quantity Unit: | P |

| | |
|---|---|
| Year: | 2021 |
| EM Manifest ID: | Not reported |
| Shipment Date: | 8/10/2020 |
| Shipment Date: | 8/10/2020 |
| Receipt Date: | 8/10/2020 |
| Manifest Number: | 007655213SKS |
| Generator EPA ID: | CAL000428095 |
| Name: | NIELLO COLLISON CENTER |
| Address: | 2551 TRADE WIND AVE |
| Address 2: | Not reported |
| City,State,Zip: | SACRAMENTO, CA 95825 |
| Telephone: | Not reported |
| Contact: | Ron Peck |
| Contact Telephone: | 916-719-3375 |
| Contact Email: | Not reported |
| Transporter 1 EPA ID: | TXR000081205 |
| Transporter Name: | Safety-Kleen Systems, Inc. |
| Transporter 1 Emergency Number: | Not reported |
| Transporter 2 EPA ID: | Not reported |
| Transporter Name 2: | Not reported |
| Transporter 2 Emergency Number: | Not reported |
| TSDF EPA ID: | CA0000084517 |
| TSDF Name: | Safety-Kleen Systems, Inc. |
| TSDF Address 1: | 6000 88th Street |
| TSDF Address 2: | Not reported |
| TSDF City,State,Zip: | Sacramento, CA 95828 |
| TSDF Telephone: | Not reported |
| TSDFA EPA ID: | Not reported |

**RL NIELLO CO INC DBA NIELLO COLLISION CENTER (Continued)** **S102320581**

| | |
|---|---|
| Waste Code Description: | 212 - Not reported |
| RCRA Code: | D001,D018,D035, |
| Meth Code: | H141 - Not reported |
| Quantity Tons: | 0.0595 |
| Waste Quantity: | 119 |
| Quantity Unit: | P |
| | |
| Year: | 2021 |
| EM Manifest ID: | Not reported |
| Shipment Date: | 8/10/2020 |
| Shipment Date: | 8/10/2020 |
| Receipt Date: | 8/10/2020 |
| Manifest Number: | 007655213SKS |
| Generator EPA ID: | CAL000428095 |
| Name: | NIELLO COLLISON CENTER |
| Address: | 2551 TRADE WIND AVE |
| Address 2: | Not reported |
| City,State,Zip: | SACRAMENTO, CA 95825 |
| Telephone: | Not reported |
| Contact: | Ron Peck |
| Contact Telephone: | 916-719-3375 |
| Contact Email: | Not reported |
| Transporter 1 EPA ID: | TXR000081205 |
| Transporter Name: | Safety-Kleen Systems, Inc. |
| Transporter 1 Emergency Number: | Not reported |
| Transporter 2 EPA ID: | Not reported |
| Transporter Name 2: | Not reported |
| Transporter 2 Emergency Number: | Not reported |
| TSDF EPA ID: | CA0000084517 |
| TSDF Name: | Safety-Kleen Systems, Inc. |
| TSDF Address 1: | 6000 88th Street |
| TSDF Address 2: | Not reported |
| TSDF City,State,Zip: | Sacramento, CA 95828 |
| TSDF Telephone: | Not reported |
| TSDFA EPA ID: | Not reported |
| Waste Code Description: | 212 - Not reported |
| RCRA Code: | D001,D018,D035, |
| Meth Code: | H141 - Not reported |
| Quantity Tons: | 0.0135 |
| Waste Quantity: | 27 |
| Quantity Unit: | P |
| | |
| Year: | 2021 |
| EM Manifest ID: | Not reported |
| Shipment Date: | 8/10/2020 |
| Shipment Date: | 8/10/2020 |
| Receipt Date: | 8/13/2020 |
| Manifest Number: | 007514940SKS |
| Generator EPA ID: | CAL000428095 |
| Name: | NIELLO COLLISON CENTER |
| Address: | 2551 TRADE WIND AVE |
| Address 2: | Not reported |
| City,State,Zip: | SACRAMENTO, CA 95825 |
| Telephone: | Not reported |
| Contact: | Ron Peck |
| Contact Telephone: | 916-719-3375 |
| Contact Email: | Not reported |

**RL NIELLO CO INC DBA NIELLO COLLISION CENTER (Continued)** **S102320581**

| | |
|---|---|
| Transporter 1 EPA ID: | TXR000081205 |
| Transporter Name: | Safety-Kleen Systems, Inc. |
| Transporter 1 Emergency Number: | Not reported |
| Transporter 2 EPA ID: | MAD039322250 |
| Transporter Name 2: | Clean Harbors Environmental Services, Inc. |
| Transporter 2 Emergency Number: | Not reported |
| TSDF EPA ID: | CAD980675276 |
| TSDF Name: | Clean Harbors Buttonwillow LLC |
| TSDF Address 1: | 2500 West Lokern Road |
| TSDF Address 2: | Not reported |
| TSDF City,State,Zip: | Buttonwillow, CA 93206 |
| TSDF Telephone: | Not reported |
| TSDFA EPA ID: | Not reported |
| Waste Code Description: | 352 - Not reported |
| RCRA Code: | Not reported |
| Meth Code: | H132 - Not reported |
| Quantity Tons: | 0.02 |
| Waste Quantity: | 40 |
| Quantity Unit: | P |

| | |
|---|---|
| Year: | 2021 |
| EM Manifest ID: | Not reported |
| Shipment Date: | 7/15/2020 |
| Shipment Date: | 7/15/2020 |
| Receipt Date: | 7/15/2020 |
| Manifest Number: | 007515040SKS |
| Generator EPA ID: | CAL000428095 |
| Name: | NIELLO COLLISON CENTER |
| Address: | 2551 TRADE WIND AVE |
| Address 2: | Not reported |
| City,State,Zip: | SACRAMENTO, CA 95825 |
| Telephone: | Not reported |
| Contact: | Ron Peck |
| Contact Telephone: | 916-719-3375 |
| Contact Email: | Not reported |
| Transporter 1 EPA ID: | TXR000081205 |
| Transporter Name: | Safety-Kleen Systems, Inc. |
| Transporter 1 Emergency Number: | Not reported |
| Transporter 2 EPA ID: | Not reported |
| Transporter Name 2: | Not reported |
| Transporter 2 Emergency Number: | Not reported |
| TSDF EPA ID: | CA0000084517 |
| TSDF Name: | Safety-Kleen Systems, Inc. |
| TSDF Address 1: | 6000 88th Street |
| TSDF Address 2: | Not reported |
| TSDF City,State,Zip: | Sacramento, CA 95828 |
| TSDF Telephone: | Not reported |
| TSDFA EPA ID: | Not reported |
| Waste Code Description: | 212 - Not reported |
| RCRA Code: | D001,D018,D035, |
| Meth Code: | H141 - Not reported |
| Quantity Tons: | 0.0595 |
| Waste Quantity: | 119 |
| Quantity Unit: | P |

| | |
|---|---|
| Year: | 2021 |
| EM Manifest ID: | Not reported |

**RL NIELLO CO INC DBA NIELLO COLLISION CENTER (Continued)** **S102320581**

| | |
|---|---|
| Shipment Date: | 7/15/2020 |
| Shipment Date: | 7/15/2020 |
| Receipt Date: | 7/23/2020 |
| Manifest Number: | 007515041SKS |
| Generator EPA ID: | CAL000428095 |
| Name: | NIELLO COLLISON CENTER |
| Address: | 2551 TRADE WIND AVE |
| Address 2: | Not reported |
| City,State,Zip: | SACRAMENTO, CA 95825 |
| Telephone: | Not reported |
| Contact: | Ron Peck |
| Contact Telephone: | 916-719-3375 |
| Contact Email: | Not reported |
| Transporter 1 EPA ID: | TXR000081205 |
| Transporter Name: | Safety-Kleen Systems, Inc. |
| Transporter 1 Emergency Number: | Not reported |
| Transporter 2 EPA ID: | MAD039322250 |
| Transporter Name 2: | Clean Harbors Environmental Services, Inc. |
| Transporter 2 Emergency Number: | Not reported |
| TSDF EPA ID: | CAD980675276 |
| TSDF Name: | Clean Harbors Buttonwillow LLC |
| TSDF Address 1: | 2500 West Lokern Road |
| TSDF Address 2: | Not reported |
| TSDF City,State,Zip: | Buttonwillow, CA 93206 |
| TSDF Telephone: | Not reported |
| TSDFA EPA ID: | Not reported |
| Waste Code Description: | 352 - Not reported |
| RCRA Code: | Not reported |
| Meth Code: | H132 - Not reported |
| Quantity Tons: | 0.04 |
| Waste Quantity: | 80 |
| Quantity Unit: | P |

Additional Information:

| | |
|---|---|
| Year: | 2020 |
| EM Manifest ID: | Not reported |
| Shipment Date: | 9/21/2020 |
| Shipment Date: | 9/21/2020 |
| Receipt Date: | 9/21/2020 |
| Manifest Number: | 007796092SKS |
| Generator EPA ID: | CAL000428095 |
| Name: | NIELLO COLLISON CENTER |
| Address: | 2551 TRADE WIND AVE |
| Address 2: | Not reported |
| City,State,Zip: | SACRAMENTO, CA 95825 |
| Telephone: | Not reported |
| Contact: | Chip Moore |
| Contact Telephone: | 916-719-3375 |
| Contact Email: | cmoore@niello.com |
| Transporter 1 EPA ID: | TXR000081205 |
| Transporter Name: | Safety-Kleen Systems, Inc. |
| Transporter 1 Emergency Number: | Not reported |
| Transporter 2 EPA ID: | Not reported |
| Transporter Name 2: | Not reported |
| Transporter 2 Emergency Number: | Not reported |
| TSDF EPA ID: | CA0000084517 |
| TSDF Name: | Safety-Kleen Systems, Inc. |

**RL NIELLO CO INC DBA NIELLO COLLISION CENTER (Continued)** **S102320581**

| | |
|---|---|
| TSDF Address 1: | 6000 88th Street |
| TSDF Address 2: | Not reported |
| TSDF City,State,Zip: | Sacramento, CA 95828 |
| TSDF Telephone: | Not reported |
| TSDFA EPA ID: | Not reported |
| Waste Code Description: | 212 - Not reported |
| RCRA Code: | D001,D018,D035, |
| Meth Code: | H141 - Not reported |
| Quantity Tons: | 0.0135 |
| Waste Quantity: | 27 |
| Quantity Unit: | P |
| | |
| Year: | 2020 |
| EM Manifest ID: | Not reported |
| Shipment Date: | 9/21/2020 |
| Shipment Date: | 9/21/2020 |
| Receipt Date: | 9/21/2020 |
| Manifest Number: | 007796092SKS |
| Generator EPA ID: | CAL000428095 |
| Name: | NIELLO COLLISON CENTER |
| Address: | 2551 TRADE WIND AVE |
| Address 2: | Not reported |
| City,State,Zip: | SACRAMENTO, CA 95825 |
| Telephone: | Not reported |
| Contact: | Chip Moore |
| Contact Telephone: | 916-719-3375 |
| Contact Email: | cmoore@niello.com |
| Transporter 1 EPA ID: | TXR000081205 |
| Transporter Name: | Safety-Kleen Systems, Inc. |
| Transporter 1 Emergency Number: | Not reported |
| Transporter 2 EPA ID: | Not reported |
| Transporter Name 2: | Not reported |
| Transporter 2 Emergency Number: | Not reported |
| TSDF EPA ID: | CA0000084517 |
| TSDF Name: | Safety-Kleen Systems, Inc. |
| TSDF Address 1: | 6000 88th Street |
| TSDF Address 2: | Not reported |
| TSDF City,State,Zip: | Sacramento, CA 95828 |
| TSDF Telephone: | Not reported |
| TSDFA EPA ID: | Not reported |
| Waste Code Description: | 212 - Not reported |
| RCRA Code: | D001,D018,D035, |
| Meth Code: | H141 - Not reported |
| Quantity Tons: | 0.0595 |
| Waste Quantity: | 119 |
| Quantity Unit: | P |
| | |
| Year: | 2020 |
| EM Manifest ID: | Not reported |
| Shipment Date: | 9/10/2020 |
| Shipment Date: | 9/10/2020 |
| Receipt Date: | 10/5/2020 |
| Manifest Number: | 011559210FLE |
| Generator EPA ID: | CAL000428095 |
| Name: | NIELLO COLLISON CENTER |
| Address: | 2551 TRADE WIND AVE |
| Address 2: | Not reported |

**RL NIELLO CO INC DBA NIELLO COLLISION CENTER (Continued)** **S102320581**

| | |
|---|---|
| City,State,Zip: | SACRAMENTO, CA 95825 |
| Telephone: | Not reported |
| Contact: | Chip Moore |
| Contact Telephone: | 916-719-3375 |
| Contact Email: | cmoore@niello.com |
| Transporter 1 EPA ID: | TXR000081205 |
| Transporter Name: | Safety-Kleen Systems, Inc. |
| Transporter 1 Emergency Number: | Not reported |
| Transporter 2 EPA ID: | MAD039322250 |
| Transporter Name 2: | Clean Harbors Environmental Services, Inc. |
| Transporter 2 Emergency Number: | Not reported |
| TSDF EPA ID: | CAD059494310 |
| TSDF Name: | Clean Harbors San Jose LLC |
| TSDF Address 1: | 1021 Berryessa Road |
| TSDF Address 2: | Not reported |
| TSDF City,State,Zip: | San Jose, CA 95133 |
| TSDF Telephone: | Not reported |
| TSDFA EPA ID: | Not reported |
| Waste Code Description: | 352 - Not reported |
| RCRA Code: | Not reported |
| Meth Code: | H141 - Not reported |
| Quantity Tons: | 0.07 |
| Waste Quantity: | 140 |
| Quantity Unit: | P |

| | |
|---|---|
| Year: | 2020 |
| EM Manifest ID: | Not reported |
| Shipment Date: | 9/10/2020 |
| Shipment Date: | 9/10/2020 |
| Receipt Date: | 9/10/2020 |
| Manifest Number: | 007661240SKS |
| Generator EPA ID: | CAL000428095 |
| Name: | NIELLO COLLISON CENTER |
| Address: | 2551 TRADE WIND AVE |
| Address 2: | Not reported |
| City,State,Zip: | SACRAMENTO, CA 95825 |
| Telephone: | Not reported |
| Contact: | Chip Moore |
| Contact Telephone: | 916-719-3375 |
| Contact Email: | cmoore@niello.com |
| Transporter 1 EPA ID: | TXR000081205 |
| Transporter Name: | Safety-Kleen Systems, Inc. |
| Transporter 1 Emergency Number: | Not reported |
| Transporter 2 EPA ID: | Not reported |
| Transporter Name 2: | Not reported |
| Transporter 2 Emergency Number: | Not reported |
| TSDF EPA ID: | CA0000084517 |
| TSDF Name: | Safety-Kleen Systems, Inc. |
| TSDF Address 1: | 6000 88th Street |
| TSDF Address 2: | Not reported |
| TSDF City,State,Zip: | Sacramento, CA 95828 |
| TSDF Telephone: | Not reported |
| TSDFA EPA ID: | Not reported |
| Waste Code Description: | 212 - Not reported |
| RCRA Code: | D001,D018,D035, |
| Meth Code: | H141 - Not reported |
| Quantity Tons: | 0.0135 |

**RL NIELLO CO INC DBA NIELLO COLLISION CENTER (Continued)** **S102320581**

| | |
|---|---|
| Waste Quantity: | 27 |
| Quantity Unit: | P |
| | |
| Year: | 2020 |
| EM Manifest ID: | Not reported |
| Shipment Date: | 9/10/2020 |
| Shipment Date: | 9/10/2020 |
| Receipt Date: | 10/7/2020 |
| Manifest Number: | 012558623FLE |
| Generator EPA ID: | CAL000428095 |
| Name: | NIELLO COLLISON CENTER |
| Address: | 2551 TRADE WIND AVE |
| Address 2: | Not reported |
| City,State,Zip: | SACRAMENTO, CA 95825 |
| Telephone: | Not reported |
| Contact: | Chip Moore |
| Contact Telephone: | 916-719-3375 |
| Contact Email: | cmoore@niello.com |
| Transporter 1 EPA ID: | TXR000081205 |
| Transporter Name: | Safety-Kleen Systems, Inc. |
| Transporter 1 Emergency Number: | Not reported |
| Transporter 2 EPA ID: | MAD039322250 |
| Transporter Name 2: | Clean Harbors Environmental Services, Inc. |
| Transporter 2 Emergency Number: | Not reported |
| TSDF EPA ID: | UTD991301748 |
| TSDF Name: | Clean Harbors Grassy Mountain LLC |
| TSDF Address 1: | 3 Miles East 7 Miles North of Knolls |
| TSDF Address 2: | Exit 41 off I-80 |
| TSDF City,State,Zip: | Grantsville, UT 84029 |
| TSDF Telephone: | Not reported |
| TSDFA EPA ID: | Not reported |
| Waste Code Description: | 352 - Not reported |
| RCRA Code: | Not reported |
| Meth Code: | H132 - Not reported |
| Quantity Tons: | 0.07 |
| Waste Quantity: | 140 |
| Quantity Unit: | P |
| | |
| Year: | 2020 |
| EM Manifest ID: | Not reported |
| Shipment Date: | 8/10/2020 |
| Shipment Date: | 8/10/2020 |
| Receipt Date: | 8/10/2020 |
| Manifest Number: | 007655213SKS |
| Generator EPA ID: | CAL000428095 |
| Name: | NIELLO COLLISON CENTER |
| Address: | 2551 TRADE WIND AVE |
| Address 2: | Not reported |
| City,State,Zip: | SACRAMENTO, CA 95825 |
| Telephone: | Not reported |
| Contact: | Ron Peck |
| Contact Telephone: | 916-719-3375 |
| Contact Email: | Not reported |
| Transporter 1 EPA ID: | TXR000081205 |
| Transporter Name: | Safety-Kleen Systems, Inc. |
| Transporter 1 Emergency Number: | Not reported |
| Transporter 2 EPA ID: | Not reported |

**RL NIELLO CO INC DBA NIELLO COLLISION CENTER (Continued)** **S102320581**

| | |
|---|---|
| Transporter Name 2: | Not reported |
| Transporter 2 Emergency Number: | Not reported |
| TSDF EPA ID: | CA0000084517 |
| TSDF Name: | Safety-Kleen Systems, Inc. |
| TSDF Address 1: | 6000 88th Street |
| TSDF Address 2: | Not reported |
| TSDF City,State,Zip: | Sacramento, CA 95828 |
| TSDF Telephone: | Not reported |
| TSDFA EPA ID: | Not reported |
| Waste Code Description: | 212 - Not reported |
| RCRA Code: | D001,D018,D035, |
| Meth Code: | H141 - Not reported |
| Quantity Tons: | 0.0135 |
| Waste Quantity: | 27 |
| Quantity Unit: | P |

| | |
|---|---|
| Year: | 2020 |
| EM Manifest ID: | Not reported |
| Shipment Date: | 8/10/2020 |
| Shipment Date: | 8/10/2020 |
| Receipt Date: | 8/10/2020 |
| Manifest Number: | 007655213SKS |
| Generator EPA ID: | CAL000428095 |
| Name: | NIELLO COLLISON CENTER |
| Address: | 2551 TRADE WIND AVE |
| Address 2: | Not reported |
| City,State,Zip: | SACRAMENTO, CA 95825 |
| Telephone: | Not reported |
| Contact: | Ron Peck |
| Contact Telephone: | 916-719-3375 |
| Contact Email: | Not reported |
| Transporter 1 EPA ID: | TXR000081205 |
| Transporter Name: | Safety-Kleen Systems, Inc. |
| Transporter 1 Emergency Number: | Not reported |
| Transporter 2 EPA ID: | Not reported |
| Transporter Name 2: | Not reported |
| Transporter 2 Emergency Number: | Not reported |
| TSDF EPA ID: | CA0000084517 |
| TSDF Name: | Safety-Kleen Systems, Inc. |
| TSDF Address 1: | 6000 88th Street |
| TSDF Address 2: | Not reported |
| TSDF City,State,Zip: | Sacramento, CA 95828 |
| TSDF Telephone: | Not reported |
| TSDFA EPA ID: | Not reported |
| Waste Code Description: | 212 - Not reported |
| RCRA Code: | D001,D018,D035, |
| Meth Code: | H141 - Not reported |
| Quantity Tons: | 0.0595 |
| Waste Quantity: | 119 |
| Quantity Unit: | P |

| | |
|---|---|
| Year: | 2020 |
| EM Manifest ID: | Not reported |
| Shipment Date: | 8/10/2020 |
| Shipment Date: | 8/10/2020 |
| Receipt Date: | 8/13/2020 |
| Manifest Number: | 007514940SKS |

**RL NIELLO CO INC DBA NIELLO COLLISION CENTER (Continued)** **S102320581**

| | |
|---|---|
| Generator EPA ID: | CAL000428095 |
| Name: | NIELLO COLLISON CENTER |
| Address: | 2551 TRADE WIND AVE |
| Address 2: | Not reported |
| City,State,Zip: | SACRAMENTO, CA 95825 |
| Telephone: | Not reported |
| Contact: | Ron Peck |
| Contact Telephone: | 916-719-3375 |
| Contact Email: | Not reported |
| Transporter 1 EPA ID: | TXR000081205 |
| Transporter Name: | Safety-Kleen Systems, Inc. |
| Transporter 1 Emergency Number: | Not reported |
| Transporter 2 EPA ID: | MAD039322250 |
| Transporter Name 2: | Clean Harbors Environmental Services, Inc. |
| Transporter 2 Emergency Number: | Not reported |
| TSDF EPA ID: | CAD980675276 |
| TSDF Name: | Clean Harbors Buttonwillow LLC |
| TSDF Address 1: | 2500 West Lokern Road |
| TSDF Address 2: | Not reported |
| TSDF City,State,Zip: | Buttonwillow, CA 93206 |
| TSDF Telephone: | Not reported |
| TSDFA EPA ID: | Not reported |
| Waste Code Description: | 352 - Not reported |
| RCRA Code: | Not reported |
| Meth Code: | H132 - Not reported |
| Quantity Tons: | 0.02 |
| Waste Quantity: | 40 |
| Quantity Unit: | P |

| | |
|---|---|
| Year: | 2020 |
| EM Manifest ID: | Not reported |
| Shipment Date: | 7/15/2020 |
| Shipment Date: | 7/15/2020 |
| Receipt Date: | 7/15/2020 |
| Manifest Number: | 007515040SKS |
| Generator EPA ID: | CAL000428095 |
| Name: | NIELLO COLLISON CENTER |
| Address: | 2551 TRADE WIND AVE |
| Address 2: | Not reported |
| City,State,Zip: | SACRAMENTO, CA 95825 |
| Telephone: | Not reported |
| Contact: | Ron Peck |
| Contact Telephone: | 916-719-3375 |
| Contact Email: | Not reported |
| Transporter 1 EPA ID: | TXR000081205 |
| Transporter Name: | Safety-Kleen Systems, Inc. |
| Transporter 1 Emergency Number: | Not reported |
| Transporter 2 EPA ID: | Not reported |
| Transporter Name 2: | Not reported |
| Transporter 2 Emergency Number: | Not reported |
| TSDF EPA ID: | CA0000084517 |
| TSDF Name: | Safety-Kleen Systems, Inc. |
| TSDF Address 1: | 6000 88th Street |
| TSDF Address 2: | Not reported |
| TSDF City,State,Zip: | Sacramento, CA 95828 |
| TSDF Telephone: | Not reported |
| TSDFA EPA ID: | Not reported |

**RL NIELLO CO INC DBA NIELLO COLLISION CENTER (Continued)** **S102320581**

| | |
|---|---|
| Waste Code Description: | 212 - Not reported |
| RCRA Code: | D001,D018,D035, |
| Meth Code: | H141 - Not reported |
| Quantity Tons: | 0.0595 |
| Waste Quantity: | 119 |
| Quantity Unit: | P |

| | |
|---|---|
| Year: | 2020 |
| EM Manifest ID: | Not reported |
| Shipment Date: | 7/15/2020 |
| Shipment Date: | 7/15/2020 |
| Receipt Date: | 7/15/2020 |
| Manifest Number: | 007515040SKS |
| Generator EPA ID: | CAL000428095 |
| Name: | NIELLO COLLISON CENTER |
| Address: | 2551 TRADE WIND AVE |
| Address 2: | Not reported |
| City,State,Zip: | SACRAMENTO, CA 95825 |
| Telephone: | Not reported |
| Contact: | Ron Peck |
| Contact Telephone: | 916-719-3375 |
| Contact Email: | Not reported |
| Transporter 1 EPA ID: | TXR000081205 |
| Transporter Name: | Safety-Kleen Systems, Inc. |
| Transporter 1 Emergency Number: | Not reported |
| Transporter 2 EPA ID: | Not reported |
| Transporter Name 2: | Not reported |
| Transporter 2 Emergency Number: | Not reported |
| TSDF EPA ID: | CA0000084517 |
| TSDF Name: | Safety-Kleen Systems, Inc. |
| TSDF Address 1: | 6000 88th Street |
| TSDF Address 2: | Not reported |
| TSDF City,State,Zip: | Sacramento, CA 95828 |
| TSDF Telephone: | Not reported |
| TSDFA EPA ID: | Not reported |
| Waste Code Description: | 212 - Not reported |
| RCRA Code: | D001,D018,D035, |
| Meth Code: | H141 - Not reported |
| Quantity Tons: | 0.0135 |
| Waste Quantity: | 27 |
| Quantity Unit: | P |

Additional Information:

| | |
|---|---|
| Year: | 2019 |
| EM Manifest ID: | 786410 |
| Shipment Date: | 9/4/2019 |
| Shipment Date: | 9/4/2019 |
| Receipt Date: | 9/9/2019 |
| Manifest Number: | 007204206SKS |
| Generator EPA ID: | CAL000428095 |
| Name: | NIELLO COLLISON CENTER |
| Address: | 2551 TRADE WIND AVE |
| Address 2: | Not reported |
| City,State,Zip: | SACRAMENTO 95825 |
| Telephone: | 800-483-3718 |
| Contact: | Ron Peck |
| Contact Telephone: | 916-719-3375 |

**RL NIELLO CO INC DBA NIELLO COLLISION CENTER (Continued)** **S102320581**

| | |
|---|---|
| Contact Email: | Not reported |
| Transporter 1 EPA ID: | TXR000081205 |
| Transporter Name: | Not reported |
| Transporter 1 Emergency Number: | Not reported |
| Transporter 2 EPA ID: | MAD039322250 |
| Transporter Name 2: | Not reported |
| Transporter 2 Emergency Number: | Not reported |
| TSDF EPA ID: | CAD059494310 |
| TSDF Name: | Clean Harbors San Jose LLC |
| TSDF Address 1: | 1021 Berryessa Road |
| TSDF Address 2: | Not reported |
| TSDF City,State,Zip: | San Jose 95133 |
| TSDF Telephone: | 800-483-3718 |
| TSDFA EPA ID: | Not reported |
| Waste Code Description: | - Not reported |
| RCRA Code: | Not reported |
| Meth Code: | - Not reported |
| Quantity Tons: | Not reported |
| Waste Quantity: | Not reported |
| Quantity Unit: | Not reported |

State:

| | |
|---|---|
| Year: | 2019 |
| EM Manifest ID: | 786410 |
| Generator EPA ID: | CAL000428095 |
| Shipment Date: | 2019-09-04 |
| Manifest Number: | 007204206SKS |
| Line Number: | 1 |
| Method Code: | H141 |
| Quantity Tons: | 0.04000 |
| Quantity Waste: | 80.000000 |
| Quantity Unit: | P |
| Number of Containers: | 2 |
| Type of Container: | Metal drums, barrels, kegs |
| Quantity Type: | Pounds |
| State Code: | 352 |

| | |
|---|---|
| Year: | 2019 |
| EM Manifest ID: | 671981 |
| Shipment Date: | 9/4/2019 |
| Shipment Date: | 9/4/2019 |
| Receipt Date: | 10/2/2019 |
| Manifest Number: | 006663701SKS |
| Generator EPA ID: | CAL000428095 |
| Name: | NIELLO COLLISON CENTER |
| Address: | 2551 TRADE WIND AVE |
| Address 2: | Not reported |
| City,State,Zip: | SACRAMENTO 95825 |
| Telephone: | 800-483-3718 |
| Contact: | Ron Peck |
| Contact Telephone: | 916-719-3375 |
| Contact Email: | Not reported |
| Transporter 1 EPA ID: | TXR000081205 |
| Transporter Name: | Not reported |
| Transporter 1 Emergency Number: | Not reported |
| Transporter 2 EPA ID: | MOD095038998 |
| Transporter Name 2: | Not reported |

**RL NIELLO CO INC DBA NIELLO COLLISION CENTER (Continued)** **S102320581**

Transporter 2 Emergency Number: Not reported
TSDF EPA ID: UTD991301748
TSDF Name: Clean Harbors Grassy Mountain LLC
TSDF Address 1: PO Box 22750
TSDF Address 2: Not reported
TSDF City,State,Zip: Salt Lake City 84122
TSDF Telephone: 800-483-3718
TSDFA EPA ID: Not reported
Waste Code Description: - Not reported
RCRA Code: Not reported
Meth Code: - Not reported
Quantity Tons: Not reported
Waste Quantity: Not reported
Quantity Unit: Not reported

State:
Year: 2019
EM Manifest ID: 671981
Generator EPA ID: CAL000428095
Shipment Date: 2019-09-04
Manifest Number: 006663701SKS
Line Number: 1
Method Code: H132
Quantity Tons: 0.02000
Quantity Waste: 40.000000
Quantity Unit: P
Number of Containers: 1
Type of Container: Metal drums, barrels, kegs
Quantity Type: Pounds
State Code: 352

Year: 2019
EM Manifest ID: 549114
Shipment Date: 7/16/2019
Shipment Date: 7/16/2019
Receipt Date: 7/26/2019
Manifest Number: 007136114SKS
Generator EPA ID: CAL000428095
Name: NIELLO COLLISON CENTER
Address: 2551 TRADE WIND AVE
Address 2: Not reported
City,State,Zip: SACRAMENTO 95825
Telephone: 800-483-3718
Contact: Ron Peck
Contact Telephone: 916-719-3375
Contact Email: Not reported
Transporter 1 EPA ID: TXR000081205
Transporter Name: Not reported
Transporter 1 Emergency Number: Not reported
Transporter 2 EPA ID: MAD039322250
Transporter Name 2: Not reported
Transporter 2 Emergency Number: Not reported
TSDF EPA ID: CAD059494310
TSDF Name: Clean Harbors San Jose LLC
TSDF Address 1: 1021 Berryessa Road
TSDF Address 2: Not reported
TSDF City,State,Zip: San Jose 95133

**RL NIELLO CO INC DBA NIELLO COLLISION CENTER (Continued)** **S102320581**

| | |
|---|---|
| TSDF Telephone: | 800-483-3718 |
| TSDFA EPA ID: | Not reported |
| Waste Code Description: | - Not reported |
| RCRA Code: | Not reported |
| Meth Code: | - Not reported |
| Quantity Tons: | Not reported |
| Waste Quantity: | Not reported |
| Quantity Unit: | Not reported |

State:

| | |
|---|---|
| Year: | 2019 |
| EM Manifest ID: | 549114 |
| Generator EPA ID: | CAL000428095 |
| Shipment Date: | 2019-07-16 |
| Manifest Number: | 007136114SKS |
| Line Number: | 1 |
| Method Code: | H141 |
| Quantity Tons: | 0.04000 |
| Quantity Waste: | 80.000000 |
| Quantity Unit: | P |
| Number of Containers: | 2 |
| Type of Container: | Metal drums, barrels, kegs |
| Quantity Type: | Pounds |
| State Code: | 352 |

| | |
|---|---|
| Year: | 2019 |
| EM Manifest ID: | 493918ac-ab8a-422f-8168-363fd2a5db36 |
| Shipment Date: | 7/16/2019 |
| Shipment Date: | 7/16/2019 |
| Receipt Date: | 8/1/2019 |
| Manifest Number: | 007136115SKS |
| Generator EPA ID: | CAL000428095 |
| Name: | NIELLO COLLISON CENTER |
| Address: | 2551 TRADE WIND AVE |
| Address 2: | Not reported |
| City,State,Zip: | SACRAMENTO 95825 |
| Telephone: | 800-483-3718 |
| Contact: | Ron Peck |
| Contact Telephone: | 916-719-3375 |
| Contact Email: | Not reported |
| Transporter 1 EPA ID: | TXR000081205 |
| Transporter Name: | Not reported |
| Transporter 1 Emergency Number: | Not reported |
| Transporter 2 EPA ID: | MOD095038998 |
| Transporter Name 2: | Not reported |
| Transporter 2 Emergency Number: | Not reported |
| TSDF EPA ID: | UTD991301748 |
| TSDF Name: | Clean Harbors Grassy Mountain LLC |
| TSDF Address 1: | PO Box 22750 |
| TSDF Address 2: | Not reported |
| TSDF City,State,Zip: | Salt Lake City 84122 |
| TSDF Telephone: | 800-483-3718 |
| TSDFA EPA ID: | Not reported |
| Waste Code Description: | - Not reported |
| RCRA Code: | Not reported |
| Meth Code: | - Not reported |
| Quantity Tons: | Not reported |

**RL NIELLO CO INC DBA NIELLO COLLISION CENTER (Continued)** **S102320581**

Waste Quantity: Not reported
Quantity Unit: Not reported

State:
Year: 2019
EM Manifest ID: 493918ac-ab8a-422f-8168-363fd2a5db36
Generator EPA ID: CAL000428095
Shipment Date: 2019-07-16
Manifest Number: 007136115SKS
Line Number: 1
Method Code: H132
Quantity Tons: 0.02000
Quantity Waste: 40.000000
Quantity Unit: P
Number of Containers: 1
Type of Container: Metal drums, barrels, kegs
Quantity Type: Pounds
State Code: 352

Year: 2019
EM Manifest ID: 549032
Shipment Date: 6/21/2019
Shipment Date: 6/21/2019
Receipt Date: 6/28/2019
Manifest Number: 007135405SKS
Generator EPA ID: CAL000428095
Name: NIELLO COLLISON CENTER
Address: 2551 TRADE WIND AVE
Address 2: Not reported
City,State,Zip: SACRAMENTO 95825
Telephone: 800-483-3718
Contact: Ron Peck
Contact Telephone: 916-719-3375
Contact Email: Not reported
Transporter 1 EPA ID: TXR000081205
Transporter Name: Not reported
Transporter 1 Emergency Number: Not reported
Transporter 2 EPA ID: MAD039322250
Transporter Name 2: Not reported
Transporter 2 Emergency Number: Not reported
TSDF EPA ID: CAD059494310
TSDF Name: Clean Harbors San Jose LLC
TSDF Address 1: 1021 Berryessa Road
TSDF Address 2: Not reported
TSDF City,State,Zip: San Jose 95133
TSDF Telephone: 800-483-3718
TSDFA EPA ID: Not reported
Waste Code Description: - Not reported
RCRA Code: Not reported
Meth Code: - Not reported
Quantity Tons: Not reported
Waste Quantity: Not reported
Quantity Unit: Not reported

State:
Year: 2019
EM Manifest ID: 549032

**RL NIELLO CO INC DBA NIELLO COLLISION CENTER (Continued)** **S102320581**

| | |
|---|---|
| Generator EPA ID: | CAL000428095 |
| Shipment Date: | 2019-06-21 |
| Manifest Number: | 007135405SKS |
| Line Number: | 1 |
| Method Code: | H141 |
| Quantity Tons: | 0.06000 |
| Quantity Waste: | 120.000000 |
| Quantity Unit: | P |
| Number of Containers: | 2 |
| Type of Container: | Metal drums, barrels, kegs |
| Quantity Type: | Pounds |
| State Code: | 352 |

| | |
|---|---|
| Year: | 2019 |
| EM Manifest ID: | db3ecb37-9a2b-4841-8934-24e7fe6f36eb |
| Shipment Date: | 5/24/2019 |
| Shipment Date: | 5/24/2019 |
| Receipt Date: | 6/13/2019 |
| Manifest Number: | 006994048SKS |
| Generator EPA ID: | CAL000428095 |
| Name: | NIELLO COLLISON CENTER |
| Address: | 2551 TRADE WIND AVE |
| Address 2: | Not reported |
| City,State,Zip: | SACRAMENTO 95825 |
| Telephone: | 800-483-3718 |
| Contact: | Ron Peck |
| Contact Telephone: | 916-719-3375 |
| Contact Email: | Not reported |
| Transporter 1 EPA ID: | TXR000081205 |
| Transporter Name: | Not reported |
| Transporter 1 Emergency Number: | Not reported |
| Transporter 2 EPA ID: | MOD095038998 |
| Transporter Name 2: | Not reported |
| Transporter 2 Emergency Number: | Not reported |
| TSDF EPA ID: | UTD991301748 |
| TSDF Name: | Clean Harbors Grassy Mountain LLC |
| TSDF Address 1: | PO Box 22750 |
| TSDF Address 2: | Not reported |
| TSDF City,State,Zip: | Salt Lake City 84122 |
| TSDF Telephone: | 800-483-3718 |
| TSDFA EPA ID: | Not reported |
| Waste Code Description: | - Not reported |
| RCRA Code: | Not reported |
| Meth Code: | - Not reported |
| Quantity Tons: | Not reported |
| Waste Quantity: | Not reported |
| Quantity Unit: | Not reported |

State:

| | |
|---|---|
| Year: | 2019 |
| EM Manifest ID: | db3ecb37-9a2b-4841-8934-24e7fe6f36eb |
| Generator EPA ID: | CAL000428095 |
| Shipment Date: | 2019-05-24 |
| Manifest Number: | 006994048SKS |
| Line Number: | 2 |
| Method Code: | H132 |
| Quantity Tons: | 0.02000 |

**RL NIELLO CO INC DBA NIELLO COLLISION CENTER (Continued)** **S102320581**

| | |
|---|---|
| Quantity Waste: | 40.000000 |
| Quantity Unit: | P |
| Number of Containers: | 1 |
| Type of Container: | Metal drums, barrels, kegs |
| Quantity Type: | Pounds |
| State Code: | 352 |

| | |
|---|---|
| Year: | 2019 |
| EM Manifest ID: | 547824 |
| Shipment Date: | 5/24/2019 |
| Shipment Date: | 5/24/2019 |
| Receipt Date: | 6/3/2019 |
| Manifest Number: | 006994013SKS |
| Generator EPA ID: | CAL000428095 |
| Name: | NIELLO COLLISON CENTER |
| Address: | 2551 TRADE WIND AVE |
| Address 2: | Not reported |
| City,State,Zip: | SACRAMENTO 95825 |
| Telephone: | 800-483-3718 |
| Contact: | Ron Peck |
| Contact Telephone: | 916-719-3375 |
| Contact Email: | Not reported |
| Transporter 1 EPA ID: | TXR000081205 |
| Transporter Name: | Not reported |
| Transporter 1 Emergency Number: | Not reported |
| Transporter 2 EPA ID: | MAD039322250 |
| Transporter Name 2: | Not reported |
| Transporter 2 Emergency Number: | Not reported |
| TSDF EPA ID: | CAD059494310 |
| TSDF Name: | Clean Harbors San Jose LLC |
| TSDF Address 1: | 1021 Berryessa Road |
| TSDF Address 2: | Not reported |
| TSDF City,State,Zip: | San Jose 95133 |
| TSDF Telephone: | 800-483-3718 |
| TSDFA EPA ID: | Not reported |
| Waste Code Description: | - Not reported |
| RCRA Code: | Not reported |
| Meth Code: | - Not reported |
| Quantity Tons: | Not reported |
| Waste Quantity: | Not reported |
| Quantity Unit: | Not reported |

State:

| | |
|---|---|
| Year: | 2019 |
| EM Manifest ID: | 547824 |
| Generator EPA ID: | CAL000428095 |
| Shipment Date: | 2019-05-24 |
| Manifest Number: | 006994013SKS |
| Line Number: | 1 |
| Method Code: | H141 |
| Quantity Tons: | 0.03000 |
| Quantity Waste: | 60.000000 |
| Quantity Unit: | P |
| Number of Containers: | 1 |
| Type of Container: | Metal drums, barrels, kegs |
| Quantity Type: | Pounds |
| State Code: | 352 |

**RL NIELLO CO INC DBA NIELLO COLLISION CENTER (Continued)** **S102320581**

| | |
|---|---|
| Year: | 2019 |
| EM Manifest ID: | a3af6f53-7e9a-424f-94b3-8c35f6c996c9 |
| Shipment Date: | 4/29/2019 |
| Shipment Date: | 4/29/2019 |
| Receipt Date: | 5/15/2019 |
| Manifest Number: | 012887132FLE |
| Generator EPA ID: | CAL000428095 |
| Name: | NIELLO COLLISON CENTER |
| Address: | 2551 TRADE WIND AVE |
| Address 2: | Not reported |
| City,State,Zip: | SACRAMENTO 95825 |
| Telephone: | 800-483-3718 |
| Contact: | Ron Peck |
| Contact Telephone: | 916-719-3375 |
| Contact Email: | Not reported |
| Transporter 1 EPA ID: | TXR000081205 |
| Transporter Name: | Not reported |
| Transporter 1 Emergency Number: | Not reported |
| Transporter 2 EPA ID: | MOD095038998 |
| Transporter Name 2: | Not reported |
| Transporter 2 Emergency Number: | Not reported |
| TSDF EPA ID: | UTD991301748 |
| TSDF Name: | Clean Harbors Grassy Mountain LLC |
| TSDF Address 1: | PO Box 22750 |
| TSDF Address 2: | Not reported |
| TSDF City,State,Zip: | Salt Lake City 84122 |
| TSDF Telephone: | 800-483-3718 |
| TSDFA EPA ID: | Not reported |
| Waste Code Description: | - Not reported |
| RCRA Code: | Not reported |
| Meth Code: | - Not reported |
| Quantity Tons: | Not reported |
| Waste Quantity: | Not reported |
| Quantity Unit: | Not reported |

State:

| | |
|---|---|
| Year: | 2019 |
| EM Manifest ID: | a3af6f53-7e9a-424f-94b3-8c35f6c996c9 |
| Generator EPA ID: | CAL000428095 |
| Shipment Date: | 2019-04-29 |
| Manifest Number: | 012887132FLE |
| Line Number: | 1 |
| Method Code: | H132 |
| Quantity Tons: | 0.02000 |
| Quantity Waste: | 40.000000 |
| Quantity Unit: | P |
| Number of Containers: | 1 |
| Type of Container: | Metal drums, barrels, kegs |
| Quantity Type: | Pounds |
| State Code: | 352 |

| | |
|---|---|
| Year: | 2019 |
| EM Manifest ID: | 553898 |
| Shipment Date: | 4/29/2019 |
| Shipment Date: | 4/29/2019 |
| Receipt Date: | 5/6/2019 |
| Manifest Number: | 012887131FLE |

**RL NIELLO CO INC DBA NIELLO COLLISION CENTER (Continued)** **S102320581**

| | |
|---|---|
| Generator EPA ID: | CAL000428095 |
| Name: | NIELLO COLLISON CENTER |
| Address: | 2551 TRADE WIND AVE |
| Address 2: | Not reported |
| City,State,Zip: | SACRAMENTO 95825 |
| Telephone: | 800-483-3718 |
| Contact: | Ron Peck |
| Contact Telephone: | 916-719-3375 |
| Contact Email: | Not reported |
| Transporter 1 EPA ID: | TXR000081205 |
| Transporter Name: | Not reported |
| Transporter 1 Emergency Number: | Not reported |
| Transporter 2 EPA ID: | MAD039322250 |
| Transporter Name 2: | Not reported |
| Transporter 2 Emergency Number: | Not reported |
| TSDF EPA ID: | CAD059494310 |
| TSDF Name: | Clean Harbors San Jose LLC |
| TSDF Address 1: | 1021 Berryessa Road |
| TSDF Address 2: | Not reported |
| TSDF City,State,Zip: | San Jose 95133 |
| TSDF Telephone: | 800-483-3718 |
| TSDFA EPA ID: | Not reported |
| Waste Code Description: | - Not reported |
| RCRA Code: | Not reported |
| Meth Code: | - Not reported |
| Quantity Tons: | Not reported |
| Waste Quantity: | Not reported |
| Quantity Unit: | Not reported |

State:

| | |
|---|---|
| Year: | 2019 |
| EM Manifest ID: | 553898 |
| Generator EPA ID: | CAL000428095 |
| Shipment Date: | 2019-04-29 |
| Manifest Number: | 012887131FLE |
| Line Number: | 1 |
| Method Code: | H141 |
| Quantity Tons: | 0.04000 |
| Quantity Waste: | 80.000000 |
| Quantity Unit: | P |
| Number of Containers: | 2 |
| Type of Container: | Metal drums, barrels, kegs |
| Quantity Type: | Pounds |
| State Code: | 352 |

| | |
|---|---|
| Year: | 2019 |
| EM Manifest ID: | 6cd40f44-370b-458b-8d37-a895dcfbdfe2 |
| Shipment Date: | 4/2/2019 |
| Shipment Date: | 4/2/2019 |
| Receipt Date: | 4/19/2019 |
| Manifest Number: | 006995814SKS |
| Generator EPA ID: | CAL000428095 |
| Name: | NIELLO COLLISON CENTER |
| Address: | 2551 TRADE WIND AVE |
| Address 2: | Not reported |
| City,State,Zip: | SACRAMENTO 95825 |
| Telephone: | 800-483-3718 |

**RL NIELLO CO INC DBA NIELLO COLLISION CENTER (Continued)** **S102320581**

| | |
|---|---|
| Contact: | Ron Peck |
| Contact Telephone: | 916-719-3375 |
| Contact Email: | Not reported |
| Transporter 1 EPA ID: | TXR000081205 |
| Transporter Name: | Not reported |
| Transporter 1 Emergency Number: | Not reported |
| Transporter 2 EPA ID: | MOD095038998 |
| Transporter Name 2: | Not reported |
| Transporter 2 Emergency Number: | Not reported |
| TSDF EPA ID: | UTD991301748 |
| TSDF Name: | Clean Harbors Grassy Mountain LLC |
| TSDF Address 1: | PO Box 22750 |
| TSDF Address 2: | Not reported |
| TSDF City,State,Zip: | Salt Lake City 84122 |
| TSDF Telephone: | 800-483-3718 |
| TSDFA EPA ID: | Not reported |
| Waste Code Description: | - Not reported |
| RCRA Code: | Not reported |
| Meth Code: | - Not reported |
| Quantity Tons: | Not reported |
| Waste Quantity: | Not reported |
| Quantity Unit: | Not reported |

State:

| | |
|---|---|
| Year: | 2019 |
| EM Manifest ID: | 6cd40f44-370b-458b-8d37-a895dcfbdfe2 |
| Generator EPA ID: | CAL000428095 |
| Shipment Date: | 2019-04-02 |
| Manifest Number: | 006995814SKS |
| Line Number: | 1 |
| Method Code: | H132 |
| Quantity Tons: | 0.03000 |
| Quantity Waste: | 60.000000 |
| Quantity Unit: | P |
| Number of Containers: | 1 |
| Type of Container: | Metal drums, barrels, kegs |
| Quantity Type: | Pounds |
| State Code: | 352 |

Additional Information:

| | |
|---|---|
| Year: | 2018 |
| EM Manifest ID: | 146290 |
| Shipment Date: | 9/17/2018 |
| Shipment Date: | 9/17/2018 |
| Receipt Date: | 10/2/2018 |
| Manifest Number: | 006762353SKS |
| Generator EPA ID: | CAL000428095 |
| Name: | NIELLO COLLISON CENTER |
| Address: | 2551 TRADE WIND AVE |
| Address 2: | Not reported |
| City,State,Zip: | SACRAMENTO 95825 |
| Telephone: | 800-483-3718 |
| Contact: | Ron Peck |
| Contact Telephone: | 916-719-3375 |
| Contact Email: | Not reported |
| Transporter 1 EPA ID: | TXR000081205 |

**RL NIELLO CO INC DBA NIELLO COLLISION CENTER (Continued)** **S102320581**

| | |
|---|---|
| Transporter Name: | Not reported |
| Transporter 1 Emergency Number: | Not reported |
| Transporter 2 EPA ID: | MOD095038998 |
| Transporter Name 2: | Not reported |
| Transporter 2 Emergency Number: | Not reported |
| TSDF EPA ID: | UTD991301748 |
| TSDF Name: | Clean Harbors Grassy Mountain LLC |
| TSDF Address 1: | PO Box 22750 |
| TSDF Address 2: | Not reported |
| TSDF City,State,Zip: | Salt Lake City 84122 |
| TSDF Telephone: | 800-483-3718 |
| TSDFA EPA ID: | Not reported |
| Waste Code Description: | - Not reported |
| RCRA Code: | Not reported |
| Meth Code: | - Not reported |
| Quantity Tons: | Not reported |
| Waste Quantity: | Not reported |
| Quantity Unit: | Not reported |

State:

| | |
|---|---|
| Year: | 2018 |
| EM Manifest ID: | 146290 |
| Generator EPA ID: | CAL000428095 |
| Shipment Date: | 2018-09-17 |
| Manifest Number: | 006762353SKS |
| Line Number: | 1 |
| Method Code: | H132 |
| Quantity Tons: | 0.03000 |
| Quantity Waste: | 60.000000 |
| Quantity Unit: | P |
| Number of Containers: | 1 |
| Type of Container: | Metal drums, barrels, kegs |
| Quantity Type: | Pounds |
| State Code: | 352 |

| | |
|---|---|
| Year: | 2018 |
| EM Manifest ID: | 146589 |
| Shipment Date: | 8/21/2018 |
| Shipment Date: | 8/21/2018 |
| Receipt Date: | 9/7/2018 |
| Manifest Number: | 006762791SKS |
| Generator EPA ID: | CAL000428095 |
| Name: | NIELLO COLLISON CENTER |
| Address: | 2551 TRADE WIND AVE |
| Address 2: | Not reported |
| City,State,Zip: | SACRAMENTO 95825 |
| Telephone: | 800-483-3718 |
| Contact: | Ron Peck |
| Contact Telephone: | 916-719-3375 |
| Contact Email: | Not reported |
| Transporter 1 EPA ID: | TXR000081205 |
| Transporter Name: | Not reported |
| Transporter 1 Emergency Number: | Not reported |
| Transporter 2 EPA ID: | MAD039322250 |
| Transporter Name 2: | Not reported |
| Transporter 2 Emergency Number: | Not reported |
| TSDF EPA ID: | CAD059494310 |

**RL NIELLO CO INC DBA NIELLO COLLISION CENTER (Continued)** **S102320581**

| | |
|---|---|
| TSDF Name: | Clean Harbors San Jose LLC |
| TSDF Address 1: | 1021 Berryessa Road |
| TSDF Address 2: | Not reported |
| TSDF City,State,Zip: | San Jose 95133 |
| TSDF Telephone: | 800-483-3718 |
| TSDFA EPA ID: | Not reported |
| Waste Code Description: | - Not reported |
| RCRA Code: | Not reported |
| Meth Code: | - Not reported |
| Quantity Tons: | Not reported |
| Waste Quantity: | Not reported |
| Quantity Unit: | Not reported |

State:

| | |
|---|---|
| Year: | 2018 |
| EM Manifest ID: | 146589 |
| Generator EPA ID: | CAL000428095 |
| Shipment Date: | 2018-08-21 |
| Manifest Number: | 006762791SKS |
| Line Number: | 1 |
| Method Code: | H141 |
| Quantity Tons: | 0.03500 |
| Quantity Waste: | 70.000000 |
| Quantity Unit: | P |
| Number of Containers: | 1 |
| Type of Container: | Metal drums, barrels, kegs |
| Quantity Type: | Pounds |
| State Code: | 352 |

| | |
|---|---|
| Year: | 2018 |
| EM Manifest ID: | 72160 |
| Shipment Date: | 7/26/2018 |
| Shipment Date: | 7/26/2018 |
| Receipt Date: | 8/9/2018 |
| Manifest Number: | 012558621FLE |
| Generator EPA ID: | CAL000428095 |
| Name: | NIELLO COLLISON CENTER |
| Address: | 2551 TRADE WIND AVE |
| Address 2: | Not reported |
| City,State,Zip: | SACRAMENTO 95825 |
| Telephone: | 800-483-3718 |
| Contact: | Ron Peck |
| Contact Telephone: | 916-719-3375 |
| Contact Email: | Not reported |
| Transporter 1 EPA ID: | TXR000081205 |
| Transporter Name: | Not reported |
| Transporter 1 Emergency Number: | Not reported |
| Transporter 2 EPA ID: | MAD039322250 |
| Transporter Name 2: | Not reported |
| Transporter 2 Emergency Number: | Not reported |
| TSDF EPA ID: | CAD059494310 |
| TSDF Name: | Clean Harbors San Jose LLC |
| TSDF Address 1: | 1021 Berryessa Road |
| TSDF Address 2: | Not reported |
| TSDF City,State,Zip: | San Jose 95133 |
| TSDF Telephone: | 800-483-3718 |
| TSDFA EPA ID: | Not reported |

**RL NIELLO CO INC DBA NIELLO COLLISION CENTER (Continued)** **S102320581**

| | |
|---|---|
| Waste Code Description: | - Not reported |
| RCRA Code: | Not reported |
| Meth Code: | - Not reported |
| Quantity Tons: | Not reported |
| Waste Quantity: | Not reported |
| Quantity Unit: | Not reported |

State:

| | |
|---|---|
| Year: | 2018 |
| EM Manifest ID: | 72160 |
| Generator EPA ID: | CAL000428095 |
| Shipment Date: | 2018-07-26 |
| Manifest Number: | 012558621FLE |
| Line Number: | 1 |
| Method Code: | H141 |
| Quantity Tons: | 0.06000 |
| Quantity Waste: | 120.000000 |
| Quantity Unit: | P |
| Number of Containers: | 2 |
| Type of Container: | Metal drums, barrels, kegs |
| Quantity Type: | Pounds |
| State Code: | 352 |

| | |
|---|---|
| Year: | 2018 |
| EM Manifest ID: | 011850305FLE20180608_D_1 |
| Shipment Date: | 6/8/2018 |
| Shipment Date: | 6/8/2018 |
| Receipt Date: | 6/22/2018 |
| Manifest Number: | 011850305FLE |
| Generator EPA ID: | CAL000428095 |
| Name: | NIELLO COLLISION CENTER |
| Address: | Not reported |
| Address 2: | Not reported |
| City,State,Zip: | Not reported |
| Telephone: | Not reported |
| Contact: | Not reported |
| Contact Telephone: | Not reported |
| Contact Email: | Not reported |
| Transporter 1 EPA ID: | TXR000081205 |
| Transporter Name: | Not reported |
| Transporter 1 Emergency Number: | Not reported |
| Transporter 2 EPA ID: | MOD095038998 |
| Transporter Name 2: | Not reported |
| Transporter 2 Emergency Number: | Not reported |
| TSDF EPA ID: | UTD991301748 |
| TSDF Name: | CLEAN HARBORS GRASSY MOUNTAIN |
| TSDF Address 1: | Not reported |
| TSDF Address 2: | Not reported |
| TSDF City,State,Zip: | Not reported |
| TSDF Telephone: | Not reported |
| TSDFA EPA ID: | Not reported |
| Waste Code Description: | - Not reported |
| RCRA Code: | Not reported |
| Meth Code: | - Not reported |
| Quantity Tons: | Not reported |
| Waste Quantity: | Not reported |
| Quantity Unit: | Not reported |

**RL NIELLO CO INC DBA NIELLO COLLISION CENTER (Continued)** **S102320581**

State:

| | |
|---|---|
| Year: | 2018 |
| EM Manifest ID: | 011850305FLE20180608_D_1 |
| Generator EPA ID: | CAL000428095 |
| Shipment Date: | 2018-06-08 |
| Manifest Number: | 011850305FLE |
| Line Number: | 1 |
| Method Code: | H132 |
| Quantity Tons: | 0.03000 |
| Quantity Waste: | 60.000000 |
| Quantity Unit: | P |
| Number of Containers: | 1 |
| Type of Container: | NULL |
| Quantity Type: | NULL |
| State Code: | 352 |

| | |
|---|---|
| Year: | 2018 |
| EM Manifest ID: | 011850304FLE20180608_D_1 |
| Shipment Date: | 6/8/2018 |
| Shipment Date: | 6/8/2018 |
| Receipt Date: | 6/21/2018 |
| Manifest Number: | 011850304FLE |
| Generator EPA ID: | CAL000428095 |
| Name: | NIELLO COLLISON CENTER |
| Address: | Not reported |
| Address 2: | Not reported |
| City,State,Zip: | Not reported |
| Telephone: | Not reported |
| Contact: | Not reported |
| Contact Telephone: | Not reported |
| Contact Email: | Not reported |
| Transporter 1 EPA ID: | TXR000081205 |
| Transporter Name: | Not reported |
| Transporter 1 Emergency Number: | Not reported |
| Transporter 2 EPA ID: | MAD039322250 |
| Transporter Name 2: | Not reported |
| Transporter 2 Emergency Number: | Not reported |
| TSDF EPA ID: | CAD059494310 |
| TSDF Name: | CLEAN HARBORS SAN JOSE |
| TSDF Address 1: | Not reported |
| TSDF Address 2: | Not reported |
| TSDF City,State,Zip: | Not reported |
| TSDF Telephone: | Not reported |
| TSDFA EPA ID: | Not reported |
| Waste Code Description: | - Not reported |
| RCRA Code: | Not reported |
| Meth Code: | - Not reported |
| Quantity Tons: | Not reported |
| Waste Quantity: | Not reported |
| Quantity Unit: | Not reported |

State:

| | |
|---|---|
| Year: | 2018 |
| EM Manifest ID: | 011850304FLE20180608_D_1 |
| Generator EPA ID: | CAL000428095 |
| Shipment Date: | 2018-06-08 |

**RL NIELLO CO INC DBA NIELLO COLLISION CENTER (Continued)** **S102320581**

| | |
|---|---|
| Manifest Number: | 011850304FLE |
| Line Number: | 1 |
| Method Code: | H141 |
| Quantity Tons: | 0.03000 |
| Quantity Waste: | 60.000000 |
| Quantity Unit: | P |
| Number of Containers: | 1 |
| Type of Container: | NULL |
| Quantity Type: | NULL |
| State Code: | 352 |

| | |
|---|---|
| Year: | 2018 |
| EM Manifest ID: | 006466944SKS20180514_D_1 |
| Shipment Date: | 5/14/2018 |
| Shipment Date: | 5/14/2018 |
| Receipt Date: | 5/30/2018 |
| Manifest Number: | 006466944SKS |
| Generator EPA ID: | CAL000428095 |
| Name: | NIELLO COLLISON CENTER |
| Address: | Not reported |
| Address 2: | Not reported |
| City,State,Zip: | Not reported |
| Telephone: | Not reported |
| Contact: | Not reported |
| Contact Telephone: | Not reported |
| Contact Email: | Not reported |
| Transporter 1 EPA ID: | TXR000081205 |
| Transporter Name: | Not reported |
| Transporter 1 Emergency Number: | Not reported |
| Transporter 2 EPA ID: | MOD095038998 |
| Transporter Name 2: | Not reported |
| Transporter 2 Emergency Number: | Not reported |
| TSDF EPA ID: | UTD991301748 |
| TSDF Name: | CLEAN HARBORS GRASSY MOUNTAIN |
| TSDF Address 1: | Not reported |
| TSDF Address 2: | Not reported |
| TSDF City,State,Zip: | Not reported |
| TSDF Telephone: | Not reported |
| TSDFA EPA ID: | Not reported |
| Waste Code Description: | - Not reported |
| RCRA Code: | Not reported |
| Meth Code: | - Not reported |
| Quantity Tons: | Not reported |
| Waste Quantity: | Not reported |
| Quantity Unit: | Not reported |

State:

| | |
|---|---|
| Year: | 2018 |
| EM Manifest ID: | 006466944SKS20180514_D_1 |
| Generator EPA ID: | CAL000428095 |
| Shipment Date: | 2018-05-14 |
| Manifest Number: | 006466944SKS |
| Line Number: | 1 |
| Method Code: | H132 |
| Quantity Tons: | 0.03500 |
| Quantity Waste: | 70.000000 |
| Quantity Unit: | P |

**RL NIELLO CO INC DBA NIELLO COLLISION CENTER (Continued)** **S102320581**

| | |
|---|---|
| Number of Containers: | 1 |
| Type of Container: | NULL |
| Quantity Type: | NULL |
| State Code: | 352 |

| | |
|---|---|
| Year: | 2018 |
| EM Manifest ID: | 006466420SKS20180420_D_1 |
| Shipment Date: | 4/20/2018 |
| Shipment Date: | 4/20/2018 |
| Receipt Date: | 5/5/2018 |
| Manifest Number: | 006466420SKS |
| Generator EPA ID: | CAL000428095 |
| Name: | NIELLO COLLISON CENTER |
| Address: | Not reported |
| Address 2: | Not reported |
| City,State,Zip: | Not reported |
| Telephone: | Not reported |
| Contact: | Not reported |
| Contact Telephone: | Not reported |
| Contact Email: | Not reported |
| Transporter 1 EPA ID: | TXR000081205 |
| Transporter Name: | Not reported |
| Transporter 1 Emergency Number: | Not reported |
| Transporter 2 EPA ID: | MAD039322250 |
| Transporter Name 2: | Not reported |
| Transporter 2 Emergency Number: | Not reported |
| TSDF EPA ID: | CAD059494310 |
| TSDF Name: | CLEAN HARBORS SAN JOSE |
| TSDF Address 1: | Not reported |
| TSDF Address 2: | Not reported |
| TSDF City,State,Zip: | Not reported |
| TSDF Telephone: | Not reported |
| TSDFA EPA ID: | Not reported |
| Waste Code Description: | - Not reported |
| RCRA Code: | Not reported |
| Meth Code: | - Not reported |
| Quantity Tons: | Not reported |
| Waste Quantity: | Not reported |
| Quantity Unit: | Not reported |

State:

| | |
|---|---|
| Year: | 2018 |
| EM Manifest ID: | 006466420SKS20180420_D_1 |
| Generator EPA ID: | CAL000428095 |
| Shipment Date: | 2018-04-20 |
| Manifest Number: | 006466420SKS |
| Line Number: | 1 |
| Method Code: | H141 |
| Quantity Tons: | 0.03500 |
| Quantity Waste: | 70.000000 |
| Quantity Unit: | P |
| Number of Containers: | 1 |
| Type of Container: | NULL |
| Quantity Type: | NULL |
| State Code: | 352 |

**RL NIELLO CO INC DBA NIELLO COLLISION CENTER (Continued)** **S102320581**

| | |
|---|---|
| Year: | 2018 |
| EM Manifest ID: | 006466943SKS20180326_D_1 |
| Shipment Date: | 3/26/2018 |
| Shipment Date: | 3/26/2018 |
| Receipt Date: | 4/11/2018 |
| Manifest Number: | 006466943SKS |
| Generator EPA ID: | CAL000428095 |
| Name: | NIELLO COLLISON CENTER |
| Address: | Not reported |
| Address 2: | Not reported |
| City,State,Zip: | Not reported |
| Telephone: | Not reported |
| Contact: | Not reported |
| Contact Telephone: | Not reported |
| Contact Email: | Not reported |
| Transporter 1 EPA ID: | TXR000081205 |
| Transporter Name: | Not reported |
| Transporter 1 Emergency Number: | Not reported |
| Transporter 2 EPA ID: | MAD039322250 |
| Transporter Name 2: | Not reported |
| Transporter 2 Emergency Number: | Not reported |
| TSDF EPA ID: | CAD059494310 |
| TSDF Name: | CLEAN HARBORS SAN JOSE |
| TSDF Address 1: | Not reported |
| TSDF Address 2: | Not reported |
| TSDF City,State,Zip: | Not reported |
| TSDF Telephone: | Not reported |
| TSDFA EPA ID: | Not reported |
| Waste Code Description: | - Not reported |
| RCRA Code: | Not reported |
| Meth Code: | - Not reported |
| Quantity Tons: | Not reported |
| Waste Quantity: | Not reported |
| Quantity Unit: | Not reported |

State:

| | |
|---|---|
| Year: | 2018 |
| EM Manifest ID: | 006466943SKS20180326_D_1 |
| Generator EPA ID: | CAL000428095 |
| Shipment Date: | 2018-03-26 |
| Manifest Number: | 006466943SKS |
| Line Number: | 1 |
| Method Code: | H141 |
| Quantity Tons: | 0.03500 |
| Quantity Waste: | 70.000000 |
| Quantity Unit: | P |
| Number of Containers: | 1 |
| Type of Container: | NULL |
| Quantity Type: | NULL |
| State Code: | 352 |

| | |
|---|---|
| Year: | 2018 |
| EM Manifest ID: | 006314127SKS20171204_D_1 |
| Shipment Date: | 12/4/2017 |
| Shipment Date: | 12/4/2017 |
| Receipt Date: | 12/21/2017 |
| Manifest Number: | 006314127SKS |

**RL NIELLO CO INC DBA NIELLO COLLISION CENTER (Continued)** **S102320581**

| | |
|---|---|
| Generator EPA ID: | CAL000428095 |
| Name: | NIELLO COLLISION CENTER |
| Address: | Not reported |
| Address 2: | Not reported |
| City,State,Zip: | Not reported |
| Telephone: | Not reported |
| Contact: | Not reported |
| Contact Telephone: | Not reported |
| Contact Email: | Not reported |
| Transporter 1 EPA ID: | TXR000081205 |
| Transporter Name: | Not reported |
| Transporter 1 Emergency Number: | Not reported |
| Transporter 2 EPA ID: | MAD039322250 |
| Transporter Name 2: | Not reported |
| Transporter 2 Emergency Number: | Not reported |
| TSDF EPA ID: | CAD059494310 |
| TSDF Name: | CLEAN HARBORS SAN JOSE |
| TSDF Address 1: | Not reported |
| TSDF Address 2: | Not reported |
| TSDF City,State,Zip: | Not reported |
| TSDF Telephone: | Not reported |
| TSDFA EPA ID: | Not reported |
| Waste Code Description: | - Not reported |
| RCRA Code: | Not reported |
| Meth Code: | - Not reported |
| Quantity Tons: | Not reported |
| Waste Quantity: | Not reported |
| Quantity Unit: | Not reported |

State:

| | |
|---|---|
| Year: | 2018 |
| EM Manifest ID: | 006314127SKS20171204_D_1 |
| Generator EPA ID: | CAL000428095 |
| Shipment Date: | 2017-12-04 |
| Manifest Number: | 006314127SKS |
| Line Number: | 1 |
| Method Code: | H141 |
| Quantity Tons: | 0.03500 |
| Quantity Waste: | 70.000000 |
| Quantity Unit: | P |
| Number of Containers: | 1 |
| Type of Container: | NULL |
| Quantity Type: | NULL |
| State Code: | 352 |

| | |
|---|---|
| Year: | 2018 |
| EM Manifest ID: | 006444052SKS20171229_D_1 |
| Shipment Date: | 12/29/2017 |
| Shipment Date: | 12/29/2017 |
| Receipt Date: | 1/17/2018 |
| Manifest Number: | 006444052SKS |
| Generator EPA ID: | CAL000428095 |
| Name: | NIELLO COLLISON CENTER |
| Address: | Not reported |
| Address 2: | Not reported |
| City,State,Zip: | Not reported |
| Telephone: | Not reported |

**RL NIELLO CO INC DBA NIELLO COLLISION CENTER (Continued)** **S102320581**

| | |
|---|---|
| Contact: | Not reported |
| Contact Telephone: | Not reported |
| Contact Email: | Not reported |
| Transporter 1 EPA ID: | TXR000081205 |
| Transporter Name: | Not reported |
| Transporter 1 Emergency Number: | Not reported |
| Transporter 2 EPA ID: | MAD039322250 |
| Transporter Name 2: | Not reported |
| Transporter 2 Emergency Number: | Not reported |
| TSDF EPA ID: | CAD059494310 |
| TSDF Name: | CLEAN HARBORS SAN JOSE |
| TSDF Address 1: | Not reported |
| TSDF Address 2: | Not reported |
| TSDF City,State,Zip: | Not reported |
| TSDF Telephone: | Not reported |
| TSDFA EPA ID: | Not reported |
| Waste Code Description: | - Not reported |
| RCRA Code: | Not reported |
| Meth Code: | - Not reported |
| Quantity Tons: | Not reported |
| Waste Quantity: | Not reported |
| Quantity Unit: | Not reported |

State:

| | |
|---|---|
| Year: | 2018 |
| EM Manifest ID: | 006444052SKS20171229_D_1 |
| Generator EPA ID: | CAL000428095 |
| Shipment Date: | 2017-12-29 |
| Manifest Number: | 006444052SKS |
| Line Number: | 1 |
| Method Code: | H141 |
| Quantity Tons: | 0.03500 |
| Quantity Waste: | 70.000000 |
| Quantity Unit: | P |
| Number of Containers: | 1 |
| Type of Container: | NULL |
| Quantity Type: | NULL |
| State Code: | 352 |

Additional Information:

| | |
|---|---|
| Year: | 2017 |
| Gen EPA ID: | CAL000428095 |
| Shipment Date: | 20171229 |
| Creation Date: | 8/28/2018 18:30:25 |
| Receipt Date: | 20180117 |
| Manifest ID: | 006444052SKS |
| Trans EPA ID: | TXR000081205 |
| Trans Name: | SAFETY-KLEEN SYSTEMS INC |
| Trans 2 EPA ID: | MAD039322250 |
| Trans 2 Name: | CLEAN HARBORS ENVIRONMENTAL SVC INC |
| TSDF EPA ID: | CAD059494310 |
| Trans Name: | CLEAN HARBORS SAN JOSE |
| TSDF Alt EPA ID: | Not reported |
| TSDF Alt Name: | Not reported |
| Waste Code Description: | 352 - Other organic solids |

**RL NIELLO CO INC DBA NIELLO COLLISION CENTER (Continued)** **S102320581**

| | |
|---|---|
| RCRA Code: | Not reported |
| Meth Code: | H141 - Storage, Bulking, And/Or Transfer Off Site--No Treatment/Reovery (H010-H129) Or (H131-H135) |
| Quantity Tons: | 0.035 |
| Waste Quantity: | 70 |
| Quantity Unit: | P |
| Additional Code 1: | Not reported |
| Additional Code 2: | Not reported |
| Additional Code 3: | Not reported |
| Additional Code 4: | Not reported |
| Additional Code 5: | Not reported |
| | |
| Shipment Date: | 20171229 |
| Creation Date: | 8/3/2018 18:30:58 |
| Receipt Date: | 20171229 |
| Manifest ID: | 006444050SKS |
| Trans EPA ID: | TXR000081205 |
| Trans Name: | SAFETY-KLEEN SYSTEMS INC |
| Trans 2 EPA ID: | Not reported |
| Trans 2 Name: | Not reported |
| TSDF EPA ID: | CA0000084517 |
| Trans Name: | SAFETY-KLEEN SYSTEMS INC |
| TSDF Alt EPA ID: | Not reported |
| TSDF Alt Name: | Not reported |
| Waste Code Description: | 212 - Oxygenated solvents (acetone, butanol, ethyl acetate, etc. |
| RCRA Code: | F005 |
| Meth Code: | H141 - Storage, Bulking, And/Or Transfer Off Site--No Treatment/Reovery (H010-H129) Or (H131-H135) |
| Quantity Tons: | 0.0595 |
| Waste Quantity: | 119 |
| Quantity Unit: | P |
| Additional Code 1: | F003 |
| Additional Code 2: | D035 |
| Additional Code 3: | D018 |
| Additional Code 4: | D001 |
| Additional Code 5: | Not reported |
| | |
| Shipment Date: | 20171229 |
| Creation Date: | 8/3/2018 18:30:58 |
| Receipt Date: | 20171229 |
| Manifest ID: | 006444050SKS |
| Trans EPA ID: | TXR000081205 |
| Trans Name: | SAFETY-KLEEN SYSTEMS INC |
| Trans 2 EPA ID: | Not reported |
| Trans 2 Name: | Not reported |
| TSDF EPA ID: | CA0000084517 |
| Trans Name: | SAFETY-KLEEN SYSTEMS INC |
| TSDF Alt EPA ID: | Not reported |
| TSDF Alt Name: | Not reported |
| Waste Code Description: | 212 - Oxygenated solvents (acetone, butanol, ethyl acetate, etc. |
| RCRA Code: | F003 |
| Meth Code: | H141 - Storage, Bulking, And/Or Transfer Off Site--No Treatment/Reovery (H010-H129) Or (H131-H135) |
| Quantity Tons: | 0.0135 |
| Waste Quantity: | 27 |
| Quantity Unit: | P |
| Additional Code 1: | D039 |

**RL NIELLO CO INC DBA NIELLO COLLISION CENTER (Continued)** **S102320581**

| | |
|---|---|
| Additional Code 2: | D035 |
| Additional Code 3: | D018 |
| Additional Code 4: | D001 |
| Additional Code 5: | Not reported |
| | |
| Shipment Date: | 20171204 |
| Creation Date: | 8/7/2018 18:30:26 |
| Receipt Date: | 20171221 |
| Manifest ID: | 006314127SKS |
| Trans EPA ID: | TXR000081205 |
| Trans Name: | SAFETY-KLEEN SYSTEMS INC |
| Trans 2 EPA ID: | MAD039322250 |
| Trans 2 Name: | CLEAN HARBORS ENVIRONMENTAL SVC INC |
| TSDF EPA ID: | CAD059494310 |
| Trans Name: | CLEAN HARBORS SAN JOSE |
| TSDF Alt EPA ID: | Not reported |
| TSDF Alt Name: | Not reported |
| Waste Code Description: | 352 - Other organic solids |
| RCRA Code: | Not reported |
| Meth Code: | H141 - Storage, Bulking, And/Or Transfer Off Site--No Treatment/Reovery (H010-H129) Or (H131-H135) |
| Quantity Tons: | 0.035 |
| Waste Quantity: | 70 |
| Quantity Unit: | P |
| Additional Code 1: | Not reported |
| Additional Code 2: | Not reported |
| Additional Code 3: | Not reported |
| Additional Code 4: | Not reported |
| Additional Code 5: | Not reported |
| | |
| Shipment Date: | 20171204 |
| Creation Date: | 6/13/2018 18:31:35 |
| Receipt Date: | 20171204 |
| Manifest ID: | 006314129SKS |
| Trans EPA ID: | TXR000081205 |
| Trans Name: | SAFETY-KLEEN SYSTEMS INC |
| Trans 2 EPA ID: | Not reported |
| Trans 2 Name: | Not reported |
| TSDF EPA ID: | CA0000084517 |
| Trans Name: | SAFETY-KLEEN SYSTEMS INC |
| TSDF Alt EPA ID: | Not reported |
| TSDF Alt Name: | Not reported |
| Waste Code Description: | 212 - Oxygenated solvents (acetone, butanol, ethyl acetate, etc. |
| RCRA Code: | F005 |
| Meth Code: | H141 - Storage, Bulking, And/Or Transfer Off Site--No Treatment/Reovery (H010-H129) Or (H131-H135) |
| Quantity Tons: | 0.0595 |
| Waste Quantity: | 119 |
| Quantity Unit: | P |
| Additional Code 1: | F003 |
| Additional Code 2: | D035 |
| Additional Code 3: | D018 |
| Additional Code 4: | D001 |
| Additional Code 5: | Not reported |
| | |
| Shipment Date: | 20171113 |
| Creation Date: | 8/7/2018 18:30:40 |

**RL NIELLO CO INC DBA NIELLO COLLISION CENTER (Continued)** **S102320581**

| | |
|---|---|
| Receipt Date: | 20171120 |
| Manifest ID: | 006313899SKS |
| Trans EPA ID: | TXR000081205 |
| Trans Name: | SAFETY-KLEEN SYSTEMS INC |
| Trans 2 EPA ID: | MAD039322250 |
| Trans 2 Name: | CLEAN HARBORS ENVIRONMENTAL SVC INC |
| TSDF EPA ID: | CAD059494310 |
| Trans Name: | CLEAN HARBORS SAN JOSE |
| TSDF Alt EPA ID: | Not reported |
| TSDF Alt Name: | Not reported |
| Waste Code Description: | 352 - Other organic solids |
| RCRA Code: | Not reported |
| Meth Code: | H141 - Storage, Bulking, And/Or Transfer Off Site--No Treatment/Reovery (H010-H129) Or (H131-H135) |
| Quantity Tons: | 0.035 |
| Waste Quantity: | 70 |
| Quantity Unit: | P |
| Additional Code 1: | Not reported |
| Additional Code 2: | Not reported |
| Additional Code 3: | Not reported |
| Additional Code 4: | Not reported |
| Additional Code 5: | Not reported |

| | |
|---|---|
| Shipment Date: | 20171113 |
| Creation Date: | 6/13/2018 18:30:25 |
| Receipt Date: | 20171113 |
| Manifest ID: | 006313808SKS |
| Trans EPA ID: | TXR000081205 |
| Trans Name: | SAFETY-KLEEN SYSTEMS INC |
| Trans 2 EPA ID: | Not reported |
| Trans 2 Name: | Not reported |
| TSDF EPA ID: | CA0000084517 |
| Trans Name: | SAFETY-KLEEN SYSTEMS INC |
| TSDF Alt EPA ID: | Not reported |
| TSDF Alt Name: | Not reported |
| Waste Code Description: | 212 - Oxygenated solvents (acetone, butanol, ethyl acetate, etc. |
| RCRA Code: | F005 |
| Meth Code: | H141 - Storage, Bulking, And/Or Transfer Off Site--No Treatment/Reovery (H010-H129) Or (H131-H135) |
| Quantity Tons: | 0.0595 |
| Waste Quantity: | 119 |
| Quantity Unit: | P |
| Additional Code 1: | F003 |
| Additional Code 2: | D035 |
| Additional Code 3: | D018 |
| Additional Code 4: | D001 |
| Additional Code 5: | Not reported |

| | |
|---|---|
| Shipment Date: | 20171113 |
| Creation Date: | 6/13/2018 18:30:25 |
| Receipt Date: | 20171113 |
| Manifest ID: | 006313808SKS |
| Trans EPA ID: | TXR000081205 |
| Trans Name: | SAFETY-KLEEN SYSTEMS INC |
| Trans 2 EPA ID: | Not reported |
| Trans 2 Name: | Not reported |
| TSDF EPA ID: | CA0000084517 |

**RL NIELLO CO INC DBA NIELLO COLLISION CENTER (Continued)** **S102320581**

| | |
|---|---|
| Trans Name: | SAFETY-KLEEN SYSTEMS INC |
| TSDF Alt EPA ID: | Not reported |
| TSDF Alt Name: | Not reported |
| Waste Code Description: | 212 - Oxygenated solvents (acetone, butanol, ethyl acetate, etc. |
| RCRA Code: | F003 |
| Meth Code: | H141 - Storage, Bulking, And/Or Transfer Off Site--No Treatment/Reovery (H010-H129) Or (H131-H135) |
| Quantity Tons: | 0.0135 |
| Waste Quantity: | 27 |
| Quantity Unit: | P |
| Additional Code 1: | D039 |
| Additional Code 2: | D035 |
| Additional Code 3: | D018 |
| Additional Code 4: | D001 |
| Additional Code 5: | Not reported |
| | |
| Shipment Date: | 20171016 |
| Creation Date: | 5/30/2018 18:32:32 |
| Receipt Date: | 20171016 |
| Manifest ID: | 006257597SKS |
| Trans EPA ID: | TXR000081205 |
| Trans Name: | SAFETY-KLEEN SYSTEMS INC |
| Trans 2 EPA ID: | Not reported |
| Trans 2 Name: | Not reported |
| TSDF EPA ID: | CA0000084517 |
| Trans Name: | SAFETY-KLEEN SYSTEMS INC |
| TSDF Alt EPA ID: | Not reported |
| TSDF Alt Name: | Not reported |
| Waste Code Description: | 212 - Oxygenated solvents (acetone, butanol, ethyl acetate, etc. |
| RCRA Code: | F003 |
| Meth Code: | H141 - Storage, Bulking, And/Or Transfer Off Site--No Treatment/Reovery (H010-H129) Or (H131-H135) |
| Quantity Tons: | 0.0135 |
| Waste Quantity: | 27 |
| Quantity Unit: | P |
| Additional Code 1: | D039 |
| Additional Code 2: | D035 |
| Additional Code 3: | D018 |
| Additional Code 4: | D001 |
| Additional Code 5: | Not reported |
| | |
| Shipment Date: | 20170918 |
| Creation Date: | 5/30/2018 18:33:30 |
| Receipt Date: | 20170918 |
| Manifest ID: | 006258246SKS |
| Trans EPA ID: | TXR000081205 |
| Trans Name: | SAFETY-KLEEN SYSTEMS INC |
| Trans 2 EPA ID: | Not reported |
| Trans 2 Name: | Not reported |
| TSDF EPA ID: | CA0000084517 |
| Trans Name: | SAFETY-KLEEN SYSTEMS INC |
| TSDF Alt EPA ID: | Not reported |
| TSDF Alt Name: | Not reported |
| Waste Code Description: | 212 - Oxygenated solvents (acetone, butanol, ethyl acetate, etc. |
| RCRA Code: | F005 |
| Meth Code: | H141 - Storage, Bulking, And/Or Transfer Off Site--No Treatment/Reovery (H010-H129) Or (H131-H135) |

**RL NIELLO CO INC DBA NIELLO COLLISION CENTER (Continued)** **S102320581**

| | |
|---|---|
| Quantity Tons: | 0.0595 |
| Waste Quantity: | 119 |
| Quantity Unit: | P |
| Additional Code 1: | F003 |
| Additional Code 2: | D035 |
| Additional Code 3: | D018 |
| Additional Code 4: | D001 |
| Additional Code 5: | Not reported |

Sacramento Co. ML:

| | |
|---|---|
| Name: | NIELLO COLLISION CENTER |
| Address: | 2551 TRADE WIND AVE |
| City,State,Zip: | SACRAMENTO, CA 95825 |
| Facility Id: | Not reported |
| Facility Status: | Not reported |
| FD: | Not reported |
| Billing Codes BP: | A |
| Billing Codes UST: | Not reported |
| WG Bill Code: | A |
| Target Property Bill Cod: | Not reported |
| Food Bill Code: | Not reported |
| CUPA Permit Date: | Not reported |
| HAZMAT Permit Date: | Not reported |
| HAZMAT Inspection Date: | Not reported |
| Hazmat Date BP Received: | Not reported |
| UST Permit Dt: | Not reported |
| UST Inspection Date: | Not reported |
| UST Tank Test Date: | Not reported |
| Number of Tanks: | Not reported |
| UST Tank Test Date: | Not reported |
| SIC Code: | Not reported |
| Tier Permitting: | Not reported |
| AST Bill Code: | Not reported |
| CALARP Bill Code: | Not reported |

CERS:

| | |
|---|---|
| Name: | NIELLO COLLISION CENTER |
| Address: | 2551 TRADE WIND AVE |
| City,State,Zip: | SACRAMENTO, CA 95825 |
| Site ID: | 424507 |
| CERS ID: | 10740589 |
| CERS Description: | Chemical Storage Facilities |

Violations:

| | |
|---|---|
| Site ID: | 424507 |
| Site Name: | Niello Collision Center |
| Violation Date: | 07-26-2018 |
| Citation: | HSC 6.5 25250.22 - California Health and Safety Code, Chapter 6.5, Section(s) 25250.22 |
| Violation Description: | Failure to properly manage used oil and/or fuel filters in accordance with the requirements. |
| Violation Notes: | Returned to compliance on 08/08/2018. OBSERVATION: Used oil filters were observed on top of the 55 gallon drum of used oil in the outdoor storage area and were not being actively drained. A labeled used oil filter container was not available. CORRECTIVE ACTION: Submit photos to this department demonstrating that the used oil and fuel filters are being stored in a closed, labeled container. |

**RL NIELLO CO INC DBA NIELLO COLLISION CENTER (Continued)** **S102320581**

| | |
|---|---|
| Violation Division: | Sacramento County Env Management Department |
| Violation Program: | HW |
| Violation Source: | CERS, |
| | |
| Site ID: | 424507 |
| Site Name: | Niello Collision Center |
| Violation Date: | 07-26-2018 |
| Citation: | 40 CFR 1 265.31 - U.S. Code of Federal Regulations, Title 40, Chapter 1, Section(s) 265.31 |
| Violation Description: | Failure to maintain and operate the facility to minimize the possibility of a fire, explosion, or any unplanned sudden or non-sudden release of hazardous waste or hazardous waste constituents to air, soil, or surface water which could threaten human health or the environment. |
| Violation Notes: | Returned to compliance on 08/08/2018. OBSERVATION: Lead acid battery spills were observed in a black plastic tub/tote used for storing spent automotive batteries located in the outside waste storage area. Antifreeze waste is stored in a 55 gallon drum inside an over pack drum in the outside waste storage area. The space between the drum and overpack drum was observed accumulating liquid. CORRECTIVE ACTION: Submit photos/documentation to this department demonstrating the spills have been properly removed and managed. |
| Violation Division: | Sacramento County Env Management Department |
| Violation Program: | HW |
| Violation Source: | CERS, |
| | |
| Site ID: | 424507 |
| Site Name: | Niello Collision Center |
| Violation Date: | 07-26-2018 |
| Citation: | HSC 6.5 25189.5(a),25201(a) - California Health and Safety Code, Chapter 6.5, Section(s) 25189.5(a),25201(a) |
| Violation Description: | Failure to dispose of hazardous waste at a facility which has a permit from DTSC or disposing of hazardous waste at any point which is not authorized according to HSC 6.5. |
| Violation Notes: | Returned to compliance on 08/08/2018. OBSERVATION: One partially filled 15 ounce aerosol can of Cromax Etch Primer Green was observed in a trash can just outside the loading area bay doors. The Safety Data Sheet states that the flash point of the waste is 14 degrees Fahrenheit which meets the definition of ignitable. CORRECTIVE ACTION: The waste was removed and placed in an universal waste aerosol waste container. Conduct training with all applicable staff on the proper management of universal waste aerosols and submit a copy to this department. |
| Violation Division: | Sacramento County Env Management Department |
| Violation Program: | HW |
| Violation Source: | CERS, |
| | |
| Site ID: | 424507 |
| Site Name: | Niello Collision Center |
| Violation Date: | 07-26-2018 |
| Citation: | 22 CCR 12 66262.11 - California Code of Regulations, Title 22, Chapter 12, Section(s) 66262.11 |
| Violation Description: | Failure to determine if wastes generated are hazardous waste by using generator knowledge or applying testing method. |
| Violation Notes: | Returned to compliance on 09/06/2018. OBSERVATION: Facility representative Chip Moore stated that paint booth filters are disposed of to the trash. Cam 17 (TTLC) test results were provide and show |

**RL NIELLO CO INC DBA NIELLO COLLISION CENTER (Continued)** **S102320581**

Barium levels at 1,700 mg/kg which is above the threshold trigger for the STLC test. Documentation demonstrating that the STLC test was conducted on the spent filters was not available. As a result the waste determination for the spent paint booth filters is incomplete. CORRECTIVE ACTION: Immediately cease disposing of spent paint booth filters to the trash. Take a sample of the spent paint booth filter when taken out of service, conduct a STLC on the waste, and submit the results to this department.

Violation Division: Sacramento County Env Management Department
Violation Program: HW
Violation Source: CERS,

Site ID: 424507
Site Name: Niello Collision Center
Violation Date: 07-26-2018
Citation: 40 CFR 1 262.34(d)(5)(iii) - U.S. Code of Federal Regulations, Title 40, Chapter 1, Section(s) 262.34(d)(5)(iii)
Violation Description: Failure to ensure that all employees are thoroughly familiar with proper waste handling and emergency procedures, relevant to their responsibilities during normal facility operations and emergencies.
Violation Notes: Returned to compliance on 08/08/2018. OBSERVATION: Employees are not thoroughly familiar with proper waste handling and emergency procedures as demonstrated by the number and type of hazardous waste violations observed at the time of inspection. CORRECTIVE ACTION: Submit documentation to this department demonstrating that employees have been properly trained.
Violation Division: Sacramento County Env Management Department
Violation Program: HW
Violation Source: CERS,

Site ID: 424507
Site Name: Niello Collision Center
Violation Date: 07-26-2018
Citation: 22 CCR 12 66262.12 - California Code of Regulations, Title 22, Chapter 12, Section(s) 66262.12
Violation Description: Failure to obtain an Identification Number prior to treating, storing, disposing of, transporting or offering for transportation any hazardous waste.
Violation Notes: Returned to compliance on 08/08/2018. OBSERVATION: The generator EPA ID number to manage hazardous waste is inactive. A hazardous waste generator shall not treat, store, dispose of, transport or offer for transportation, hazardous waste without an active EPA ID number. CORRECTIVE ACTION: Submit an application to the California Department of Toxic Substances Control to reactivate your EPA ID number. Submit a copy of the completed application to this department.
Violation Division: Sacramento County Env Management Department
Violation Program: HW
Violation Source: CERS,

Site ID: 424507
Site Name: Niello Collision Center
Violation Date: 07-26-2018
Citation: HSC 6.95 25505(a)(4) - California Health and Safety Code, Chapter 6.95, Section(s) 25505(a)(4)
Violation Description: Failure to provide initial and annual training to all employees in safety procedures in the event of a release or threatened release of a hazardous material or failure to document and maintain training

**RL NIELLO CO INC DBA NIELLO COLLISION CENTER (Continued)** **S102320581**

records for a minimum of three years.
Violation Notes: Returned to compliance on 08/08/2018. OBSERVATION: Employee training documentation on safe handling of hazardous materials and the emergency response plan were not available for each employees within the past year. CORRECTIVE ACTION: Provide all employees with required training that includes: safe handling hazardous materials, emergency response procedures, and proper use of response equipment. Maintain records of training available for 3 years. Submit documentation of correction to this department.
Violation Division: Sacramento County Env Management Department
Violation Program: HMRRP
Violation Source: CERS,

Evaluation:
Eval General Type: Compliance Evaluation Inspection
Eval Date: 07-26-2018
Violations Found: Yes
Eval Type: Routine done by local agency
Eval Notes: Not reported
Eval Division: Sacramento County Env Management Department
Eval Program: HMRRP
Eval Source: CERS,

Eval General Type: Compliance Evaluation Inspection
Eval Date: 07-26-2018
Violations Found: Yes
Eval Type: Routine done by local agency
Eval Notes: OBSERVATION: 55 gallon drums of used oil and antifreeze are kept inside overpack drums for secondary containment. RECOMMENDATION: Do not use overpack drums as secondary containment to avoid future accumulation of liquids in the space. OBSERVATION: Some hazardous waste is accumulated outside in an uncovered area. RECOMMENDATION: Move the waste storage area under the covered area or inside.
Eval Division: Sacramento County Env Management Department
Eval Program: HW
Eval Source: CERS,

Affiliation:
Affiliation Type Desc: CUPA District
Entity Name: Sacramento County Environmental Management Departm
Entity Title: Not reported
Affiliation Address: 11080 WHITE ROCK ROAD, STE. 200
Affiliation City: RANCHO CORDOVA
Affiliation State: CA
Affiliation Country: Not reported
Affiliation Zip: 95670
Affiliation Phone: (916) 875-8550,

Affiliation Type Desc: Document Preparer
Entity Name: KPA LLC
Entity Title: Not reported
Affiliation Address: Not reported
Affiliation City: Not reported
Affiliation State: Not reported
Affiliation Country: Not reported
Affiliation Zip: Not reported

**RL NIELLO CO INC DBA NIELLO COLLISION CENTER (Continued)** **S102320581**

Affiliation Phone: ,

Affiliation Type Desc: Identification Signer
Entity Name: Chip Moore
Entity Title: Body Shop Manager
Affiliation Address: Not reported
Affiliation City: Not reported
Affiliation State: Not reported
Affiliation Country: Not reported
Affiliation Zip: Not reported
Affiliation Phone: ,

Affiliation Type Desc: Legal Owner
Entity Name: R.L. NIELLO CO. INC. NIELLO COLLISION CENTER
Entity Title: Not reported
Affiliation Address: 2551 Trade Wind Ave
Affiliation City: Sacramento
Affiliation State: CA
Affiliation Country: United States
Affiliation Zip: 95825
Affiliation Phone: (916) 482-5790,

Affiliation Type Desc: Operator
Entity Name: Niello Collision Center
Entity Title: Not reported
Affiliation Address: Not reported
Affiliation City: Not reported
Affiliation State: Not reported
Affiliation Country: Not reported
Affiliation Zip: Not reported
Affiliation Phone: (916) 482-5790,

Affiliation Type Desc: Parent Corporation
Entity Name: NIELLO
Entity Title: Not reported
Affiliation Address: Not reported
Affiliation City: Not reported
Affiliation State: Not reported
Affiliation Country: Not reported
Affiliation Zip: Not reported
Affiliation Phone: ,

Affiliation Type Desc: Facility Mailing Address
Entity Name: Mailing Address
Entity Title: Not reported
Affiliation Address: 2551 Trade Wind Ave
Affiliation City: Sacramento
Affiliation State: CA
Affiliation Country: Not reported
Affiliation Zip: 95825
Affiliation Phone: ,

Affiliation Type Desc: Environmental Contact
Entity Name: Chip Moore
Entity Title: Not reported
Affiliation Address: 2551 Trade Wind Ave
Affiliation City: Sacramento

**RL NIELLO CO INC DBA NIELLO COLLISION CENTER (Continued)** **S102320581**

Affiliation State: CA
Affiliation Country: Not reported
Affiliation Zip: 95825
Affiliation Phone: ,

Name: TURNER NISSAN - BODY SHOP
Address: 2551 TRADE WIND AVE
City,State,Zip: SACRAMENTO, CA 95825
Site ID: 889638
CERS ID: T0606700790
CERS Description: Leaking Underground Storage Tank Cleanup Site

Affiliation:
Affiliation Type Desc: Regional Board Caseworker
Entity Name: VERA FISCHER - CENTRAL VALLEY RWQCB (REGION 5S)
Entity Title: Not reported
Affiliation Address: 11020 SUN CENTER DRIVE #200
Affiliation City: RANCHO CORDOVA
Affiliation State: CA
Affiliation Country: Not reported
Affiliation Zip: Not reported
Affiliation Phone: ,

---

**Z257** **CENTER FOR INTERDISCIPLINARY SPINE** **RCRA NonGen / NLR** **1024867730**
**ESE** **2424 ARDEN WAY STE 301** **E MANIFEST** **CAL000436327**
**1/8-1/4** **SACRAMENTO, CA 95825**
**0.143 mi.**
**754 ft.** **Site 14 of 14 in cluster Z**

**Relative:** **Higher**

**Actual:** **52 ft.**

RCRA Listings:
Date Form Received by Agency: 20180521
Handler Name: Center For Interdisciplinary Spine
Handler Address: 2424 Arden Way Ste 301
Handler City,State,Zip: SACRAMENTO, CA 95825
EPA ID: CAL000436327
Contact Name: KAREN FREEMAN
Contact Address: 2424 ARDEN WAY STE 301
Contact City,State,Zip: SACRAMENTO, CA 95825
Contact Telephone: 916-977-0741
Contact Fax: Not reported
Contact Email: KARENFREEMAN@CISPINE.COM
Contact Title: Not reported
EPA Region: 09
Land Type: Not reported
Federal Waste Generator Description: Not a generator, verified
Non-Notifier: Not reported
Biennial Report Cycle: Not reported
Accessibility: Not reported
Active Site Indicator: Handler Activities
State District Owner: Not reported
State District: Not reported
Mailing Address: 2424 ARDEN WAY STE 301
Mailing City,State,Zip: SACRAMENTO, CA 95825
Owner Name: Dr Carl Shin
Owner Type: Other
Operator Name: Karen Freeman

**CENTER FOR INTERDISCIPLINARY SPINE (Continued)** **1024867730**

| | |
|---|---|
| Operator Type: | Other |
| Short-Term Generator Activity: | No |
| Importer Activity: | No |
| Mixed Waste Generator: | No |
| Transporter Activity: | No |
| Transfer Facility Activity: | No |
| Recycler Activity with Storage: | No |
| Small Quantity On-Site Burner Exemption: | No |
| Smelting Melting and Refining Furnace Exemption: | No |
| Underground Injection Control: | No |
| Off-Site Waste Receipt: | No |
| Universal Waste Indicator: | Yes |
| Universal Waste Destination Facility: | Yes |
| Federal Universal Waste: | No |
| Active Site State-Reg Handler: | --- |
| Federal Facility Indicator: | Not reported |
| Hazardous Secondary Material Indicator: | N |
| Sub-Part K Indicator: | Not reported |
| 2018 GPRA Permit Baseline: | Not on the Baseline |
| 2018 GPRA Renewals Baseline: | Not on the Baseline |
| 202 GPRA Corrective Action Baseline: | No |
| Subject to Corrective Action Universe: | No |
| Non-TSDFs Where RCRA CA has Been Imposed Universe: | No |
| Corrective Action Priority Ranking: | No NCAPS ranking |
| Environmental Control Indicator: | No |
| Institutional Control Indicator: | No |
| Human Exposure Controls Indicator: | N/A |
| Groundwater Controls Indicator: | N/A |
| Significant Non-Complier Universe: | No |
| Unaddressed Significant Non-Complier Universe: | No |
| Addressed Significant Non-Complier Universe: | No |
| Significant Non-Complier With a Compliance Schedule Universe: | No |
| Financial Assurance Required: | Not reported |
| Handler Date of Last Change: | 20180907 |
| Recognized Trader-Importer: | No |
| Recognized Trader-Exporter: | No |
| Importer of Spent Lead Acid Batteries: | No |
| Exporter of Spent Lead Acid Batteries: | No |
| Recycler Activity Without Storage: | No |
| Manifest Broker: | No |
| Sub-Part P Indicator: | No |

Handler - Owner Operator:

| | |
|---|---|
| Owner/Operator Indicator: | Operator |
| Owner/Operator Name: KAREN FREEMAN | |
| Legal Status: | Other |
| Date Became Current: | Not reported |
| Date Ended Current: | Not reported |
| Owner/Operator Address: | 2424 ARDEN WAY STE 301 |
| Owner/Operator City,State,Zip: | SACRAMENTO, CA 95825 |
| Owner/Operator Telephone: | 916-977-0741 |
| Owner/Operator Telephone Ext: | Not reported |
| Owner/Operator Fax: | Not reported |
| Owner/Operator Email: | Not reported |

| | |
|---|---|
| Owner/Operator Indicator: | Owner |

**CENTER FOR INTERDISCIPLINARY SPINE (Continued)** **1024867730**

Owner/Operator Name: DR CARL SHIN
Legal Status: Other
Date Became Current: Not reported
Date Ended Current: Not reported
Owner/Operator Address: 2424 ARDEN WAY STE 301
Owner/Operator City,State,Zip: SACRAMENTO, CA 95825
Owner/Operator Telephone: 916-977-0741
Owner/Operator Telephone Ext: Not reported
Owner/Operator Fax: Not reported
Owner/Operator Email: Not reported

Historic Generators:
Receive Date: 20180521
Handler Name: CENTER FOR INTERDISCIPLINARY SPINE
Federal Waste Generator Description: Not a generator, verified
State District Owner: Not reported
Large Quantity Handler of Universal Waste: No
Recognized Trader Importer: No
Recognized Trader Exporter: No
Spent Lead Acid Battery Importer: No
Spent Lead Acid Battery Exporter: No
Current Record: Yes
Non Storage Recycler Activity: Not reported
Electronic Manifest Broker: Not reported

List of NAICS Codes and Descriptions:
NAICS Code: 621493
NAICS Description: FREESTANDING AMBULATORY SURGICAL AND EMERGENCY CENTERS

Facility Has Received Notices of Violations:
Violations: No Violations Found

Evaluation Action Summary:
Evaluations: No Evaluations Found

E MANIFEST:
Manifest Tracking Number: 015291988FLE
Last Updated Date: 20201015
Shipped Date: 20200923
Received Date: 20200928
Manifest Status: Signed
Submission Type: DataImage5Copy
Origin Type: Web
Generator EPA ID: CAL000436327
Generator Name: Center For Interdisciplinary Spine
Generator Location Street Number: Not reported
Generator Location Street 1: 2424 ARDEN WAY STE 301
Generator Location Street 2: Not reported
Generator Location City: SACRAMENTO
Generator Location State: CA
Generator Location Zip: 95825
Generator Mail Street Number: Not reported
Generator Mail Street 1: 2424 ARDEN WAY STE 301
Generator Mail Street 2: Not reported

**CENTER FOR INTERDISCIPLINARY SPINE (Continued)** **1024867730**

| | |
|---|---|
| Generator Mail City: | SACRAMENTO |
| Generator Mail Zip: | 95825 |
| Generator Mail State: | CA |
| Generator Contact Company Name: | Not reported |
| Designated Facility EPA ID: | CAD008252405 |
| Designated Facility Name: | Pacific Resource Recovery Services Inc |
| Designated Facility Mail Street Number: | 3150 |
| Designated Facility Mail Street 1: | CA90023 CA037US 3150 |
| Designated Facility Mail Street 2: | EAST PICO BLVD |
| Designated Facility Mail City: | LOS ANGELES |
| Designated Facility Mail Zip: | 90023 |
| Designated Facility Mail State: | CA |
| Designated Facility Location Street Number: | 3150 |
| Designated Facility Location Street 1: | EAST PICO BLVD |
| Designated Facility Location Street 2: | Not reported |
| Designated Facility Location City: | LOS ANGELES |
| Designated Facility Location Zip: | 90023-0000 |
| Designated Facility Location State: | CA |
| Designated Facility Contact Company Name: | Not reported |
| Manifest Residue Indicator: | N |
| Rejection Indicator: | N |

| | |
|---|---|
| Manifest Tracking Number: | 015292191FLE |
| Last Updated Date: | 20210121 |
| Shipped Date: | 20201221 |
| Received Date: | 20210104 |
| Manifest Status: | Signed |
| Submission Type: | DataImage5Copy |
| Origin Type: | Web |
| Generator EPA ID: | CAL000436327 |
| Generator Name: | Center For Interdisciplinary Spine |
| Generator Location Street Number: | Not reported |
| Generator Location Street 1: | 2424 ARDEN WAY STE 301 |
| Generator Location Street 2: | Not reported |
| Generator Location City: | SACRAMENTO |
| Generator Location State: | CA |
| Generator Location Zip: | 95825 |
| Generator Mail Street Number: | Not reported |
| Generator Mail Street 1: | 2424 ARDEN WAY STE 301 |
| Generator Mail Street 2: | Not reported |
| Generator Mail City: | SACRAMENTO |
| Generator Mail Zip: | 95825 |
| Generator Mail State: | CA |
| Generator Contact Company Name: | Not reported |
| Designated Facility EPA ID: | CAD008252405 |
| Designated Facility Name: | Pacific Resource Recovery Services Inc |
| Designated Facility Mail Street Number: | 3150 |
| Designated Facility Mail Street 1: | CA90023 CA037US 3150 |
| Designated Facility Mail Street 2: | EAST PICO BLVD |
| Designated Facility Mail City: | LOS ANGELES |
| Designated Facility Mail Zip: | 90023 |
| Designated Facility Mail State: | CA |
| Designated Facility Location Street Number: | 3150 |
| Designated Facility Location Street 1: | EAST PICO BLVD |
| Designated Facility Location Street 2: | Not reported |
| Designated Facility Location City: | LOS ANGELES |
| Designated Facility Location Zip: | 90023-0000 |

**CENTER FOR INTERDISCIPLINARY SPINE (Continued)** **1024867730**

| | |
|---|---|
| Designated Facility Location State: | CA |
| Designated Facility Contact Company Name: | Not reported |
| Manifest Residue Indicator: | N |
| Rejection Indicator: | N |
| | |
| Manifest Tracking Number: | 013939921FLE |
| Last Updated Date: | 20191114 |
| Shipped Date: | 20191023 |
| Received Date: | 20191029 |
| Manifest Status: | Signed |
| Submission Type: | DataImage5Copy |
| Origin Type: | Service |
| Generator EPA ID: | CAL000436327 |
| Generator Name: | Center For Interdisciplinary Spine |
| Generator Location Street Number: | Not reported |
| Generator Location Street 1: | 2424 ARDEN WAY STE 301 |
| Generator Location Street 2: | Not reported |
| Generator Location City: | SACRAMENTO |
| Generator Location State: | CA |
| Generator Location Zip: | 95825 |
| Generator Mail Street Number: | Not reported |
| Generator Mail Street 1: | 2424 ARDEN WAY STE 301 |
| Generator Mail Street 2: | Not reported |
| Generator Mail City: | SACRAMENTO |
| Generator Mail Zip: | 95825 |
| Generator Mail State: | CA |
| Generator Contact Company Name: | Not reported |
| Designated Facility EPA ID: | CAT080013352 |
| Designated Facility Name: | World Oil Recycling |
| Designated Facility Mail Street Number: | 2000 |
| Designated Facility Mail Street 1: | CA90222 CA037US 2000 |
| Designated Facility Mail Street 2: | 2000 N. ALAMEDA STREET |
| Designated Facility Mail City: | COMPTON |
| Designated Facility Mail Zip: | 90222 |
| Designated Facility Mail State: | CA |
| Designated Facility Location Street Number: | 2000 |
| Designated Facility Location Street 1: | 2000 N. ALAMEDA STREET |
| Designated Facility Location Street 2: | Not reported |
| Designated Facility Location City: | COMPTON |
| Designated Facility Location Zip: | 90222-0000 |
| Designated Facility Location State: | CA |
| Designated Facility Contact Company Name: | Not reported |
| Manifest Residue Indicator: | N |
| Rejection Indicator: | N |
| | |
| Manifest Tracking Number: | 014665122FLE |
| Last Updated Date: | 20200629 |
| Shipped Date: | 20200514 |
| Received Date: | 20200526 |
| Manifest Status: | Signed |
| Submission Type: | DataImage5Copy |
| Origin Type: | Web |
| Generator EPA ID: | CAL000436327 |
| Generator Name: | Center For Interdisciplinary Spine |
| Generator Location Street Number: | Not reported |
| Generator Location Street 1: | 2424 ARDEN WAY STE 301 |
| Generator Location Street 2: | Not reported |

**CENTER FOR INTERDISCIPLINARY SPINE (Continued)** **1024867730**

| | |
|---|---|
| Generator Location City: | SACRAMENTO |
| Generator Location State: | CA |
| Generator Location Zip: | 95825 |
| Generator Mail Street Number: | Not reported |
| Generator Mail Street 1: | 2424 ARDEN WAY STE 301 |
| Generator Mail Street 2: | Not reported |
| Generator Mail City: | SACRAMENTO |
| Generator Mail Zip: | 95825 |
| Generator Mail State: | CA |
| Generator Contact Company Name: | Not reported |
| Designated Facility EPA ID: | CAD008252405 |
| Designated Facility Name: | Pacific Resource Recovery Services Inc |
| Designated Facility Mail Street Number: | 3150 |
| Designated Facility Mail Street 1: | CA90023 CA037US 3150 |
| Designated Facility Mail Street 2: | EAST PICO BLVD |
| Designated Facility Mail City: | LOS ANGELES |
| Designated Facility Mail Zip: | 90023 |
| Designated Facility Mail State: | CA |
| Designated Facility Location Street Number: | 3150 |
| Designated Facility Location Street 1: | EAST PICO BLVD |
| Designated Facility Location Street 2: | Not reported |
| Designated Facility Location City: | LOS ANGELES |
| Designated Facility Location Zip: | 90023-0000 |
| Designated Facility Location State: | CA |
| Designated Facility Contact Company Name: | Not reported |
| Manifest Residue Indicator: | N |
| Rejection Indicator: | N |

| | |
|---|---|
| Manifest Tracking Number: | 016613670FLE |
| Last Updated Date: | 20211216 |
| Shipped Date: | 20211116 |
| Received Date: | 20211120 |
| Manifest Status: | Signed |
| Submission Type: | DataImage5Copy |
| Origin Type: | Web |
| Generator EPA ID: | CAL000436327 |
| Generator Name: | Center For Interdisciplinary Spine |
| Generator Location Street Number: | Not reported |
| Generator Location Street 1: | 2424 ARDEN WAY STE 301 |
| Generator Location Street 2: | Not reported |
| Generator Location City: | SACRAMENTO |
| Generator Location State: | CA |
| Generator Location Zip: | 95825 |
| Generator Mail Street Number: | Not reported |
| Generator Mail Street 1: | 2424 ARDEN WAY STE 301 |
| Generator Mail Street 2: | Not reported |
| Generator Mail City: | SACRAMENTO |
| Generator Mail Zip: | 95825 |
| Generator Mail State: | CA |
| Generator Contact Company Name: | Not reported |
| Designated Facility EPA ID: | CAD008252405 |
| Designated Facility Name: | Pacific Resource Recovery Services Inc |
| Designated Facility Mail Street Number: | 3150 |
| Designated Facility Mail Street 1: | CA90023 CA037US 3150 |
| Designated Facility Mail Street 2: | EAST PICO BLVD |
| Designated Facility Mail City: | LOS ANGELES |
| Designated Facility Mail Zip: | 90023 |

**CENTER FOR INTERDISCIPLINARY SPINE (Continued)** **1024867730**

| | |
|---|---|
| Designated Facility Mail State: | CA |
| Designated Facility Location Street Number: | 3150 |
| Designated Facility Location Street 1: | EAST PICO BLVD |
| Designated Facility Location Street 2: | Not reported |
| Designated Facility Location City: | LOS ANGELES |
| Designated Facility Location Zip: | 90023-0000 |
| Designated Facility Location State: | CA |
| Designated Facility Contact Company Name: | Not reported |
| Manifest Residue Indicator: | N |
| Rejection Indicator: | N |

| | |
|---|---|
| Manifest Tracking Number: | 012635522FLE |
| Last Updated Date: | 20181115 |
| Shipped Date: | 20181024 |
| Received Date: | 20181030 |
| Manifest Status: | Signed |
| Submission Type: | DataImage5Copy |
| Origin Type: | Service |
| Generator EPA ID: | CAL000436327 |
| Generator Name: | Center For Interdisciplinary Spine |
| Generator Location Street Number: | Not reported |
| Generator Location Street 1: | 2424 ARDEN WAY STE 301 |
| Generator Location Street 2: | Not reported |
| Generator Location City: | SACRAMENTO |
| Generator Location State: | CA |
| Generator Location Zip: | 95825 |
| Generator Mail Street Number: | Not reported |
| Generator Mail Street 1: | 2424 ARDEN WAY STE 301 |
| Generator Mail Street 2: | Not reported |
| Generator Mail City: | SACRAMENTO |
| Generator Mail Zip: | 95825 |
| Generator Mail State: | CA |
| Generator Contact Company Name: | Not reported |
| Designated Facility EPA ID: | CAT080013352 |
| Designated Facility Name: | Demenno Kerdoon |
| Designated Facility Mail Street Number: | 2000 |
| Designated Facility Mail Street 1: | Not reported |
| Designated Facility Mail Street 2: | 2000 N. ALAMEDA STREET |
| Designated Facility Mail City: | COMPTON |
| Designated Facility Mail Zip: | 90222 |
| Designated Facility Mail State: | CA |
| Designated Facility Location Street Number: | 2000 |
| Designated Facility Location Street 1: | 2000 N. ALAMEDA STREET |
| Designated Facility Location Street 2: | Not reported |
| Designated Facility Location City: | COMPTON |
| Designated Facility Location Zip: | 90222 |
| Designated Facility Location State: | CA |
| Designated Facility Contact Company Name: | Not reported |
| Manifest Residue Indicator: | N |
| Rejection Indicator: | N |

| | |
|---|---|
| Manifest Tracking Number: | 012640597FLE |
| Last Updated Date: | 20190315 |
| Shipped Date: | 20190214 |
| Received Date: | 20190221 |
| Manifest Status: | Signed |
| Submission Type: | DataImage5Copy |

**CENTER FOR INTERDISCIPLINARY SPINE (Continued)** **1024867730**

| | |
|---|---|
| Origin Type: | Service |
| Generator EPA ID: | CAL000436327 |
| Generator Name: | Center For Interdisciplinary Spine |
| Generator Location Street Number: | Not reported |
| Generator Location Street 1: | 2424 ARDEN WAY STE 301 |
| Generator Location Street 2: | Not reported |
| Generator Location City: | SACRAMENTO |
| Generator Location State: | CA |
| Generator Location Zip: | 95825 |
| Generator Mail Street Number: | Not reported |
| Generator Mail Street 1: | 2424 ARDEN WAY STE 301 |
| Generator Mail Street 2: | Not reported |
| Generator Mail City: | SACRAMENTO |
| Generator Mail Zip: | 95825 |
| Generator Mail State: | CA |
| Generator Contact Company Name: | Not reported |
| Designated Facility EPA ID: | CAT080013352 |
| Designated Facility Name: | World Oil Recycling |
| Designated Facility Mail Street Number: | 2000 |
| Designated Facility Mail Street 1: | CA90222 CA037US 2000 |
| Designated Facility Mail Street 2: | 2000 N. ALAMEDA STREET |
| Designated Facility Mail City: | COMPTON |
| Designated Facility Mail Zip: | 90222 |
| Designated Facility Mail State: | CA |
| Designated Facility Location Street Number: | 2000 |
| Designated Facility Location Street 1: | 2000 N. ALAMEDA STREET |
| Designated Facility Location Street 2: | Not reported |
| Designated Facility Location City: | COMPTON |
| Designated Facility Location Zip: | 90222-0000 |
| Designated Facility Location State: | CA |
| Designated Facility Contact Company Name: | Not reported |
| Manifest Residue Indicator: | N |
| Rejection Indicator: | N |

| | |
|---|---|
| Manifest Tracking Number: | 018098096FLE |
| Last Updated Date: | 20230823 |
| Shipped Date: | 20230724 |
| Received Date: | 20230731 |
| Manifest Status: | Signed |
| Submission Type: | DataImage5Copy |
| Origin Type: | Web |
| Generator EPA ID: | CAL000436327 |
| Generator Name: | Center For Interdisciplinary Spine |
| Generator Location Street Number: | Not reported |
| Generator Location Street 1: | 2424 ARDEN WAY STE 301 |
| Generator Location Street 2: | Not reported |
| Generator Location City: | SACRAMENTO |
| Generator Location State: | CA |
| Generator Location Zip: | 95825 |
| Generator Mail Street Number: | Not reported |
| Generator Mail Street 1: | 2424 ARDEN WAY STE 301 |
| Generator Mail Street 2: | Not reported |
| Generator Mail City: | SACRAMENTO |
| Generator Mail Zip: | 95825 |
| Generator Mail State: | CA |
| Generator Contact Company Name: | Not reported |
| Designated Facility EPA ID: | CAD008252405 |

**CENTER FOR INTERDISCIPLINARY SPINE (Continued)** **1024867730**

| | |
|---|---|
| Designated Facility Name: | Pacific Resource Recovery Services Inc |
| Designated Facility Mail Street Number: | 3150 |
| Designated Facility Mail Street 1: | CA90023 CA037US 3150 |
| Designated Facility Mail Street 2: | EAST PICO BLVD |
| Designated Facility Mail City: | LOS ANGELES |
| Designated Facility Mail Zip: | 90023 |
| Designated Facility Mail State: | CA |
| Designated Facility Location Street Number: | 3150 |
| Designated Facility Location Street 1: | EAST PICO BLVD |
| Designated Facility Location Street 2: | Not reported |
| Designated Facility Location City: | LOS ANGELES |
| Designated Facility Location Zip: | 90023-0000 |
| Designated Facility Location State: | CA |
| Designated Facility Contact Company Name: | Not reported |
| Manifest Residue Indicator: | N |
| Rejection Indicator: | N |

| | |
|---|---|
| Manifest Tracking Number: | 016049153FLE |
| Last Updated Date: | 20210621 |
| Shipped Date: | 20210526 |
| Received Date: | 20210608 |
| Manifest Status: | Signed |
| Submission Type: | DataImage5Copy |
| Origin Type: | Web |
| Generator EPA ID: | CAL000436327 |
| Generator Name: | Center For Interdisciplinary Spine |
| Generator Location Street Number: | Not reported |
| Generator Location Street 1: | 2424 ARDEN WAY STE 301 |
| Generator Location Street 2: | Not reported |
| Generator Location City: | SACRAMENTO |
| Generator Location State: | CA |
| Generator Location Zip: | 95825 |
| Generator Mail Street Number: | Not reported |
| Generator Mail Street 1: | 2424 ARDEN WAY STE 301 |
| Generator Mail Street 2: | Not reported |
| Generator Mail City: | SACRAMENTO |
| Generator Mail Zip: | 95825 |
| Generator Mail State: | CA |
| Generator Contact Company Name: | Not reported |
| Designated Facility EPA ID: | CAD008252405 |
| Designated Facility Name: | Pacific Resource Recovery Services Inc |
| Designated Facility Mail Street Number: | 3150 |
| Designated Facility Mail Street 1: | CA90023 CA037US 3150 |
| Designated Facility Mail Street 2: | EAST PICO BLVD |
| Designated Facility Mail City: | LOS ANGELES |
| Designated Facility Mail Zip: | 90023 |
| Designated Facility Mail State: | CA |
| Designated Facility Location Street Number: | 3150 |
| Designated Facility Location Street 1: | EAST PICO BLVD |
| Designated Facility Location Street 2: | Not reported |
| Designated Facility Location City: | LOS ANGELES |
| Designated Facility Location Zip: | 90023-0000 |
| Designated Facility Location State: | CA |
| Designated Facility Contact Company Name: | Not reported |
| Manifest Residue Indicator: | N |
| Rejection Indicator: | N |

**CENTER FOR INTERDISCIPLINARY SPINE (Continued)** **1024867730**

| | |
|---|---|
| Manifest Tracking Number: | 018906856FLE |
| Last Updated Date: | 20240213 |
| Shipped Date: | 20240115 |
| Received Date: | 20240129 |
| Manifest Status: | Signed |
| Submission Type: | DataImage5Copy |
| Origin Type: | Web |
| Generator EPA ID: | CAL000436327 |
| Generator Name: | Center For Interdisciplinary Spine |
| Generator Location Street Number: | Not reported |
| Generator Location Street 1: | 2424 ARDEN WAY STE 301 |
| Generator Location Street 2: | Not reported |
| Generator Location City: | SACRAMENTO |
| Generator Location State: | CA |
| Generator Location Zip: | 95825 |
| Generator Mail Street Number: | Not reported |
| Generator Mail Street 1: | 2424 ARDEN WAY STE 301 |
| Generator Mail Street 2: | Not reported |
| Generator Mail City: | SACRAMENTO |
| Generator Mail Zip: | 95825 |
| Generator Mail State: | CA |
| Generator Contact Company Name: | Not reported |
| Designated Facility EPA ID: | CAD008252405 |
| Designated Facility Name: | Pacific Resource Recovery Services Inc |
| Designated Facility Mail Street Number: | 3150 |
| Designated Facility Mail Street 1: | CA90023 CA037US 3150 |
| Designated Facility Mail Street 2: | EAST PICO BLVD |
| Designated Facility Mail City: | LOS ANGELES |
| Designated Facility Mail Zip: | 90023 |
| Designated Facility Mail State: | CA |
| Designated Facility Location Street Number: | 3150 |
| Designated Facility Location Street 1: | EAST PICO BLVD |
| Designated Facility Location Street 2: | Not reported |
| Designated Facility Location City: | LOS ANGELES |
| Designated Facility Location Zip: | 90023-0000 |
| Designated Facility Location State: | CA |
| Designated Facility Contact Company Name: | Not reported |
| Manifest Residue Indicator: | N |
| Rejection Indicator: | N |

| | |
|---|---|
| Manifest Tracking Number: | 011501276FLE |
| Last Updated Date: | 20190927 |
| Shipped Date: | 20180726 |
| Received Date: | 20180731 |
| Manifest Status: | Signed |
| Submission Type: | DataImage5Copy |
| Origin Type: | Service |
| Generator EPA ID: | CAL000436327 |
| Generator Name: | Center For Interdisciplinary Spine |
| Generator Location Street Number: | Not reported |
| Generator Location Street 1: | 2424 ARDEN WAY STE 301 |
| Generator Location Street 2: | Not reported |
| Generator Location City: | SACRAMENTO |
| Generator Location State: | CA |
| Generator Location Zip: | 95825 |
| Generator Mail Street Number: | Not reported |
| Generator Mail Street 1: | 2424 ARDEN WAY STE 301 |

**CENTER FOR INTERDISCIPLINARY SPINE (Continued)** **1024867730**

| | |
|---|---|
| Generator Mail Street 2: | Not reported |
| Generator Mail City: | SACRAMENTO |
| Generator Mail Zip: | 95825 |
| Generator Mail State: | CA |
| Generator Contact Company Name: | Not reported |
| Designated Facility EPA ID: | CAT080013352 |
| Designated Facility Name: | Demenno Kerdoon |
| Designated Facility Mail Street Number: | 2000 |
| Designated Facility Mail Street 1: | Not reported |
| Designated Facility Mail Street 2: | 2000 N. ALAMEDA STREET |
| Designated Facility Mail City: | COMPTON |
| Designated Facility Mail Zip: | 90222 |
| Designated Facility Mail State: | CA |
| Designated Facility Location Street Number: | 2000 |
| Designated Facility Location Street 1: | 2000 N. ALAMEDA STREET |
| Designated Facility Location Street 2: | Not reported |
| Designated Facility Location City: | COMPTON |
| Designated Facility Location Zip: | 90222 |
| Designated Facility Location State: | CA |
| Designated Facility Contact Company Name: | Not reported |
| Manifest Residue Indicator: | N |
| Rejection Indicator: | N |

State Waste:

| | |
|---|---|
| Manifest Tracking Number: | 012922954FLE |
| Waste Line Number: | 1 |
| State Waste Code Owner: | CA |
| State Waste Code: | 135 |
| State Waste: | Unspecified aqueous solution |

Transporter:

| | |
|---|---|
| Manifest Tracking Number: | 012922954FLE |
| Transporter Line Number: | 1 |
| Transporter EPA ID: | CAR000047613 |
| Transporter Name: | Cal West Env Services Inc |

Waste Line:

| | |
|---|---|
| Manifest Tracking Number: | 012922954FLE |
| Waste Line Number: | 1 |
| U.S. DOT Hazardous Indicator: | N |
| U.S. DOT ID Number: | Not reported |
| U.S. DOT Description: | Not reported |
| Non-Hazardous Waste Description: | NON RCRA HAZARDOUS WASTE LIQUID (WATER WITH METHANOL) |
| Number of Containers: | 1 |
| Container Type Code: | DM |
| Container Type Description: | Metal drums, barrels, kegs |
| Waste Quantity: | 10 |
| Quantity Unit of Measure Code: | G |
| Quantity Unit of Measure Description: | Gallons |
| Waste Quantity, in Tons: | 0.041701417 |
| Acute Waste Quantity, in Tons: | 0 |
| Non-Acute Waste Quantity, in Tons: | 0.041701417 |
| Waste Quantity, in Kilograms: | 37.824436 |
| Acute Waste Quantity, in Kilograms: | 0 |
| Non-Acute Waste Quantity, in Kilorgrams: | 37.824436 |
| Management Method Code: | H061 |

**CENTER FOR INTERDISCIPLINARY SPINE (Continued)** **1024867730**

| | |
|---|---|
| Management Method Description: | FUEL BLENDING |
| Waste Residue Indicator: | N |
| Quantity Discrepancy Indicator: | N |
| Waste Type Discrepancy Indicator: | N |
| Waste Density: | Not reported |
| Waste Density Unit of Measure Code: | Not reported |
| Waste Density Unit of Measure Description: | Not reported |
| Form Code: | Not reported |
| Form Code Description: | Not reported |
| Source Code: | Not reported |
| Source Code Description: | Not reported |
| Waste Minimization Code: | Not reported |
| Waste Minimization Code Description: | Not reported |
| Consent Number: | Not reported |
| EPA Waste Indicator: | N |

Click this hyperlink while viewing on your computer to access
5 additional US EManifest: record(s) in the EDR Site Report.

---

**AC258** **SVS AUTOMOTIVE CORPORATION** **RCRA NonGen / NLR** **1024785787**
**ENE** **2009 FULTON AVE** **E MANIFEST** **CAL000006942**
**1/8-1/4** **SACRAMENTO, CA 95825**
**0.144 mi.**
**758 ft.** **Site 9 of 19 in cluster AC**

**Relative:**
**Higher**

**Actual:**
**53 ft.**

RCRA Listings:

| | |
|---|---|
| Date Form Received by Agency: | 19891114 |
| Handler Name: | Svs Automotive Corporation |
| Handler Address: | 2009 Fulton Ave |
| Handler City,State,Zip: | SACRAMENTO, CA 95825-1907 |
| EPA ID: | CAL000006942 |
| Contact Name: | ROBERT MARCELLO |
| Contact Address: | 2009 FULTON AVE |
| Contact City,State,Zip: | SACRAMENTO, CA 95825 |
| Contact Telephone: | 916-971-1382 |
| Contact Fax: | 916-971-1547 |
| Contact Email: | ROBERT@SACVOLVO.COM |
| Contact Title: | Not reported |
| EPA Region: | 09 |
| Land Type: | Not reported |
| Federal Waste Generator Description: | Not a generator, verified |
| Non-Notifier: | Not reported |
| Biennial Report Cycle: | Not reported |
| Accessibility: | Not reported |
| Active Site Indicator: | Handler Activities |
| State District Owner: | Not reported |
| State District: | Not reported |
| Mailing Address: | 2009 FULTON AVE |
| Mailing City,State,Zip: | SACRAMENTO, CA 95825-0000 |
| Owner Name: | Robert Marcello |
| Owner Type: | Other |
| Operator Name: | Robert Marcello |
| Operator Type: | Other |
| Short-Term Generator Activity: | No |
| Importer Activity: | No |
| Mixed Waste Generator: | No |
| Transporter Activity: | No |
| Transfer Facility Activity: | No |

**SVS AUTOMOTIVE CORPORATION (Continued)** **1024785787**

| | |
|---|---|
| Recycler Activity with Storage: | No |
| Small Quantity On-Site Burner Exemption: | No |
| Smelting Melting and Refining Furnace Exemption: | No |
| Underground Injection Control: | No |
| Off-Site Waste Receipt: | No |
| Universal Waste Indicator: | Yes |
| Universal Waste Destination Facility: | Yes |
| Federal Universal Waste: | No |
| Active Site State-Reg Handler: | --- |
| Federal Facility Indicator: | Not reported |
| Hazardous Secondary Material Indicator: | N |
| Sub-Part K Indicator: | Not reported |
| 2018 GPRA Permit Baseline: | Not on the Baseline |
| 2018 GPRA Renewals Baseline: | Not on the Baseline |
| 202 GPRA Corrective Action Baseline: | No |
| Subject to Corrective Action Universe: | No |
| Non-TSDFs Where RCRA CA has Been Imposed Universe: | No |
| Corrective Action Priority Ranking: | No NCAPS ranking |
| Environmental Control Indicator: | No |
| Institutional Control Indicator: | No |
| Human Exposure Controls Indicator: | N/A |
| Groundwater Controls Indicator: | N/A |
| Significant Non-Complier Universe: | No |
| Unaddressed Significant Non-Complier Universe: | No |
| Addressed Significant Non-Complier Universe: | No |
| Significant Non-Complier With a Compliance Schedule Universe: | No |
| Financial Assurance Required: | Not reported |
| Handler Date of Last Change: | 20180905 |
| Recognized Trader-Importer: | No |
| Recognized Trader-Exporter: | No |
| Importer of Spent Lead Acid Batteries: | No |
| Exporter of Spent Lead Acid Batteries: | No |
| Recycler Activity Without Storage: | No |
| Manifest Broker: | No |
| Sub-Part P Indicator: | No |

Handler - Owner Operator:

| | |
|---|---|
| Owner/Operator Indicator: | Owner |
| Owner/Operator Name: ROBERT MARCELLO | |
| Legal Status: | Other |
| Date Became Current: | Not reported |
| Date Ended Current: | Not reported |
| Owner/Operator Address: | 2009 FULTON AVE |
| Owner/Operator City,State,Zip: | SACRAMENTO, CA 95825-1907 |
| Owner/Operator Telephone: | 916-971-1382 |
| Owner/Operator Telephone Ext: | Not reported |
| Owner/Operator Fax: | Not reported |
| Owner/Operator Email: | Not reported |

| | |
|---|---|
| Owner/Operator Indicator: | Operator |
| Owner/Operator Name: ROBERT MARCELLO | |
| Legal Status: | Other |
| Date Became Current: | Not reported |
| Date Ended Current: | Not reported |
| Owner/Operator Address: | 2009 FULTON AVE |
| Owner/Operator City,State,Zip: | SACRAMENTO, CA 95825 |

**SVS AUTOMOTIVE CORPORATION (Continued)** **1024785787**

Owner/Operator Telephone: 916-971-1382
Owner/Operator Telephone Ext: Not reported
Owner/Operator Fax: Not reported
Owner/Operator Email: Not reported

Historic Generators:
Receive Date: 19891114
Handler Name: SVS AUTOMOTIVE CORPORATION
Federal Waste Generator Description: Not a generator, verified
State District Owner: Not reported
Large Quantity Handler of Universal Waste: No
Recognized Trader Importer: No
Recognized Trader Exporter: No
Spent Lead Acid Battery Importer: No
Spent Lead Acid Battery Exporter: No
Current Record: Yes
Non Storage Recycler Activity: Not reported
Electronic Manifest Broker: Not reported

List of NAICS Codes and Descriptions:
NAICS Code: 811111
NAICS Description: GENERAL AUTOMOTIVE REPAIR

Facility Has Received Notices of Violations:
Violations: No Violations Found

Evaluation Action Summary:
Evaluations: No Evaluations Found

E MANIFEST:
Manifest Tracking Number: 022477975JJK
Last Updated Date: 20230619
Shipped Date: 20230601
Received Date: 20230612
Manifest Status: Signed
Submission Type: DataImage5Copy
Origin Type: Service
Generator EPA ID: CAL000006942
Generator Name: Svs Automotive Corp
Generator Location Street Number: Not reported
Generator Location Street 1: 2009 FULTON AVE
Generator Location Street 2: Not reported
Generator Location City: SACRAMENTO
Generator Location State: CA
Generator Location Zip: 95825-1907
Generator Mail Street Number: Not reported
Generator Mail Street 1: 2009 FULTON AVE
Generator Mail Street 2: Not reported
Generator Mail City: SACRAMENTO
Generator Mail Zip: 95825-0000
Generator Mail State: CA
Generator Contact Company Name: Not reported
Designated Facility EPA ID: CAT080013352
Designated Facility Name: World Oil Recycling

**SVS AUTOMOTIVE CORPORATION (Continued)** **1024785787**

| | |
|---|---|
| Designated Facility Mail Street Number: | 2000 |
| Designated Facility Mail Street 1: | CA90222 CA037US 2000 |
| Designated Facility Mail Street 2: | N. ALAMEDA STREET |
| Designated Facility Mail City: | COMPTON |
| Designated Facility Mail Zip: | 90222 |
| Designated Facility Mail State: | CA |
| Designated Facility Location Street Number: | 2000 |
| Designated Facility Location Street 1: | N. ALAMEDA STREET |
| Designated Facility Location Street 2: | Not reported |
| Designated Facility Location City: | COMPTON |
| Designated Facility Location Zip: | 90222-0000 |
| Designated Facility Location State: | CA |
| Designated Facility Contact Company Name: | Not reported |
| Manifest Residue Indicator: | N |
| Rejection Indicator: | N |

| | |
|---|---|
| Manifest Tracking Number: | 017692818JJK |
| Last Updated Date: | 20200131 |
| Shipped Date: | 20191226 |
| Received Date: | 20200108 |
| Manifest Status: | Signed |
| Submission Type: | DataImage5Copy |
| Origin Type: | Service |
| Generator EPA ID: | CAL000006942 |
| Generator Name: | Svs Automotive Corporation |
| Generator Location Street Number: | Not reported |
| Generator Location Street 1: | 2009 FULTON AVE |
| Generator Location Street 2: | Not reported |
| Generator Location City: | SACRAMENTO |
| Generator Location State: | CA |
| Generator Location Zip: | 95825-1907 |
| Generator Mail Street Number: | Not reported |
| Generator Mail Street 1: | 2009 FULTON AVE |
| Generator Mail Street 2: | Not reported |
| Generator Mail City: | SACRAMENTO |
| Generator Mail Zip: | 95825-0000 |
| Generator Mail State: | CA |
| Generator Contact Company Name: | Not reported |
| Designated Facility EPA ID: | AZR000521146 |
| Designated Facility Name: | Yuma Yes 2 Waste Transfer Station |
| Designated Facility Mail Street Number: | Not reported |
| Designated Facility Mail Street 1: | STE 105 |
| Designated Facility Mail Street 2: | 2621 GREEN RIVER RD |
| Designated Facility Mail City: | CORONA |
| Designated Facility Mail Zip: | 92882 |
| Designated Facility Mail State: | CA |
| Designated Facility Location Street Number: | Not reported |
| Designated Facility Location Street 1: | 6500 S US HIGHWAY 95 |
| Designated Facility Location Street 2: | Not reported |
| Designated Facility Location City: | YUMA |
| Designated Facility Location Zip: | 85365 |
| Designated Facility Location State: | AZ |
| Designated Facility Contact Company Name: | Not reported |
| Manifest Residue Indicator: | N |
| Rejection Indicator: | N |

| | |
|---|---|
| Manifest Tracking Number: | 022474727JJK |

**SVS AUTOMOTIVE CORPORATION (Continued)** **1024785787**

| | |
|---|---|
| Last Updated Date: | 20230802 |
| Shipped Date: | 20230627 |
| Received Date: | 20230713 |
| Manifest Status: | Signed |
| Submission Type: | DataImage5Copy |
| Origin Type: | Service |
| Generator EPA ID: | CAL000006942 |
| Generator Name: | Svs Automotive Corporation |
| Generator Location Street Number: | Not reported |
| Generator Location Street 1: | 2009 FULTON AVE |
| Generator Location Street 2: | Not reported |
| Generator Location City: | SACRAMENTO |
| Generator Location State: | CA |
| Generator Location Zip: | 95825-1907 |
| Generator Mail Street Number: | Not reported |
| Generator Mail Street 1: | 2009 FULTON AVE |
| Generator Mail Street 2: | Not reported |
| Generator Mail City: | SACRAMENTO |
| Generator Mail Zip: | 95825-0000 |
| Generator Mail State: | CA |
| Generator Contact Company Name: | Not reported |
| Designated Facility EPA ID: | AZR000521146 |
| Designated Facility Name: | Yuma Yes 2 Waste Transfer Station |
| Designated Facility Mail Street Number: | Not reported |
| Designated Facility Mail Street 1: | Not reported |
| Designated Facility Mail Street 2: | 2730 E 13TH ST |
| Designated Facility Mail City: | YUMA |
| Designated Facility Mail Zip: | 85365 |
| Designated Facility Mail State: | AZ |
| Designated Facility Location Street Number: | Not reported |
| Designated Facility Location Street 1: | 6500 S US HIGHWAY 95 |
| Designated Facility Location Street 2: | Not reported |
| Designated Facility Location City: | YUMA |
| Designated Facility Location Zip: | 85365 |
| Designated Facility Location State: | AZ |
| Designated Facility Contact Company Name: | Not reported |
| Manifest Residue Indicator: | N |
| Rejection Indicator: | N |

| | |
|---|---|
| Manifest Tracking Number: | 020157391JJK |
| Last Updated Date: | 20190607 |
| Shipped Date: | 20190517 |
| Received Date: | 20190523 |
| Manifest Status: | Signed |
| Submission Type: | DataImage5Copy |
| Origin Type: | Service |
| Generator EPA ID: | CAL000006942 |
| Generator Name: | Svs Automotive Corporation |
| Generator Location Street Number: | Not reported |
| Generator Location Street 1: | 2009 FULTON AVE |
| Generator Location Street 2: | Not reported |
| Generator Location City: | SACRAMENTO |
| Generator Location State: | CA |
| Generator Location Zip: | 95825-1907 |
| Generator Mail Street Number: | Not reported |
| Generator Mail Street 1: | 2009 FULTON AVE |
| Generator Mail Street 2: | Not reported |

**SVS AUTOMOTIVE CORPORATION (Continued)** **1024785787**

| | |
|---|---|
| Generator Mail City: | SACRAMENTO |
| Generator Mail Zip: | 95825-0000 |
| Generator Mail State: | CA |
| Generator Contact Company Name: | Not reported |
| Designated Facility EPA ID: | AZR000521146 |
| Designated Facility Name: | Yuma Yes 2 Waste Transfer Station |
| Designated Facility Mail Street Number: | Not reported |
| Designated Facility Mail Street 1: | STE 105 |
| Designated Facility Mail Street 2: | 2621 GREEN RIVER RD |
| Designated Facility Mail City: | CORONA |
| Designated Facility Mail Zip: | 92882 |
| Designated Facility Mail State: | CA |
| Designated Facility Location Street Number: | Not reported |
| Designated Facility Location Street 1: | 6500 S US HIGHWAY 95 |
| Designated Facility Location Street 2: | Not reported |
| Designated Facility Location City: | YUMA |
| Designated Facility Location Zip: | 85365 |
| Designated Facility Location State: | AZ |
| Designated Facility Contact Company Name: | Not reported |
| Manifest Residue Indicator: | N |
| Rejection Indicator: | N |

| | |
|---|---|
| Manifest Tracking Number: | 017767202JJK |
| Last Updated Date: | 20190917 |
| Shipped Date: | 20190821 |
| Received Date: | 20190829 |
| Manifest Status: | Signed |
| Submission Type: | DataImage5Copy |
| Origin Type: | Service |
| Generator EPA ID: | CAL000006942 |
| Generator Name: | Svs Automotive Corporation |
| Generator Location Street Number: | Not reported |
| Generator Location Street 1: | 2009 FULTON AVE |
| Generator Location Street 2: | Not reported |
| Generator Location City: | SACRAMENTO |
| Generator Location State: | CA |
| Generator Location Zip: | 95825-1907 |
| Generator Mail Street Number: | Not reported |
| Generator Mail Street 1: | 2009 FULTON AVE |
| Generator Mail Street 2: | Not reported |
| Generator Mail City: | SACRAMENTO |
| Generator Mail Zip: | 95825-0000 |
| Generator Mail State: | CA |
| Generator Contact Company Name: | Not reported |
| Designated Facility EPA ID: | AZR000521146 |
| Designated Facility Name: | Yuma Yes 2 Waste Transfer Station |
| Designated Facility Mail Street Number: | Not reported |
| Designated Facility Mail Street 1: | STE 105 |
| Designated Facility Mail Street 2: | 2621 GREEN RIVER RD |
| Designated Facility Mail City: | CORONA |
| Designated Facility Mail Zip: | 92882 |
| Designated Facility Mail State: | CA |
| Designated Facility Location Street Number: | Not reported |
| Designated Facility Location Street 1: | 6500 S US HIGHWAY 95 |
| Designated Facility Location Street 2: | Not reported |
| Designated Facility Location City: | YUMA |
| Designated Facility Location Zip: | 85365 |

**SVS AUTOMOTIVE CORPORATION (Continued)** **1024785787**

| | |
|---|---|
| Designated Facility Location State: | AZ |
| Designated Facility Contact Company Name: | Not reported |
| Manifest Residue Indicator: | N |
| Rejection Indicator: | N |
| | |
| Manifest Tracking Number: | 017686897JJK |
| Last Updated Date: | 20190123 |
| Shipped Date: | 20190102 |
| Received Date: | 20190111 |
| Manifest Status: | Signed |
| Submission Type: | DataImage5Copy |
| Origin Type: | Service |
| Generator EPA ID: | CAL000006942 |
| Generator Name: | Svs Automotive Corporation |
| Generator Location Street Number: | Not reported |
| Generator Location Street 1: | 2009 FULTON AVE |
| Generator Location Street 2: | Not reported |
| Generator Location City: | SACRAMENTO |
| Generator Location State: | CA |
| Generator Location Zip: | 95825-1907 |
| Generator Mail Street Number: | Not reported |
| Generator Mail Street 1: | 2009 FULTON AVE |
| Generator Mail Street 2: | Not reported |
| Generator Mail City: | SACRAMENTO |
| Generator Mail Zip: | 95825-0000 |
| Generator Mail State: | CA |
| Generator Contact Company Name: | Not reported |
| Designated Facility EPA ID: | AZR000515924 |
| Designated Facility Name: | Yuma Yes Waste Transfer Facility |
| Designated Facility Mail Street Number: | Not reported |
| Designated Facility Mail Street 1: | Not reported |
| Designated Facility Mail Street 2: | 2730 E 13TH ST |
| Designated Facility Mail City: | YUMA |
| Designated Facility Mail Zip: | 85365-1901 |
| Designated Facility Mail State: | AZ |
| Designated Facility Location Street Number: | Not reported |
| Designated Facility Location Street 1: | 2730 E 13TH ST |
| Designated Facility Location Street 2: | Not reported |
| Designated Facility Location City: | YUMA |
| Designated Facility Location Zip: | 85365-1901 |
| Designated Facility Location State: | AZ |
| Designated Facility Contact Company Name: | Not reported |
| Manifest Residue Indicator: | N |
| Rejection Indicator: | N |
| | |
| Manifest Tracking Number: | 020814242JJK |
| Last Updated Date: | 20230104 |
| Shipped Date: | 20221122 |
| Received Date: | 20221205 |
| Manifest Status: | Signed |
| Submission Type: | DataImage5Copy |
| Origin Type: | Service |
| Generator EPA ID: | CAL000006942 |
| Generator Name: | Svs Automotive Corporation |
| Generator Location Street Number: | Not reported |
| Generator Location Street 1: | 2009 FULTON AVE |
| Generator Location Street 2: | Not reported |

**SVS AUTOMOTIVE CORPORATION (Continued)** **1024785787**

| | |
|---|---|
| Generator Location City: | SACRAMENTO |
| Generator Location State: | CA |
| Generator Location Zip: | 95825-1907 |
| Generator Mail Street Number: | Not reported |
| Generator Mail Street 1: | 2009 FULTON AVE |
| Generator Mail Street 2: | Not reported |
| Generator Mail City: | SACRAMENTO |
| Generator Mail Zip: | 95825-0000 |
| Generator Mail State: | CA |
| Generator Contact Company Name: | Not reported |
| Designated Facility EPA ID: | AZR000521146 |
| Designated Facility Name: | Yuma Yes 2 Waste Transfer Station |
| Designated Facility Mail Street Number: | Not reported |
| Designated Facility Mail Street 1: | Not reported |
| Designated Facility Mail Street 2: | 2730 E 13TH ST |
| Designated Facility Mail City: | YUMA |
| Designated Facility Mail Zip: | 85365 |
| Designated Facility Mail State: | AZ |
| Designated Facility Location Street Number: | Not reported |
| Designated Facility Location Street 1: | 6500 S US HIGHWAY 95 |
| Designated Facility Location Street 2: | Not reported |
| Designated Facility Location City: | YUMA |
| Designated Facility Location Zip: | 85365 |
| Designated Facility Location State: | AZ |
| Designated Facility Contact Company Name: | Not reported |
| Manifest Residue Indicator: | N |
| Rejection Indicator: | N |

| | |
|---|---|
| Manifest Tracking Number: | 017453440JJK |
| Last Updated Date: | 20191001 |
| Shipped Date: | 20180831 |
| Received Date: | 20180914 |
| Manifest Status: | Signed |
| Submission Type: | DataImage5Copy |
| Origin Type: | Web |
| Generator EPA ID: | CAL000006942 |
| Generator Name: | Svs Automotive Corporation |
| Generator Location Street Number: | Not reported |
| Generator Location Street 1: | 2009 FULTON AVE |
| Generator Location Street 2: | Not reported |
| Generator Location City: | SACRAMENTO |
| Generator Location State: | CA |
| Generator Location Zip: | 95825-1907 |
| Generator Mail Street Number: | Not reported |
| Generator Mail Street 1: | 2009 FULTON AVE |
| Generator Mail Street 2: | Not reported |
| Generator Mail City: | SACRAMENTO |
| Generator Mail Zip: | 95825-0000 |
| Generator Mail State: | CA |
| Generator Contact Company Name: | Not reported |
| Designated Facility EPA ID: | AZR000515924 |
| Designated Facility Name: | Yuma Yes Waste Transfer Facility |
| Designated Facility Mail Street Number: | Not reported |
| Designated Facility Mail Street 1: | Not reported |
| Designated Facility Mail Street 2: | 2730 E 13TH ST |
| Designated Facility Mail City: | YUMA |
| Designated Facility Mail Zip: | 85365-1901 |

**SVS AUTOMOTIVE CORPORATION (Continued)** **1024785787**

| | |
|---|---|
| Designated Facility Mail State: | AZ |
| Designated Facility Location Street Number: | Not reported |
| Designated Facility Location Street 1: | 2730 E 13TH ST |
| Designated Facility Location Street 2: | Not reported |
| Designated Facility Location City: | YUMA |
| Designated Facility Location Zip: | 85365-1901 |
| Designated Facility Location State: | AZ |
| Designated Facility Contact Company Name: | Not reported |
| Manifest Residue Indicator: | N |
| Rejection Indicator: | N |

| | |
|---|---|
| Manifest Tracking Number: | 017453441JJK |
| Last Updated Date: | 20181005 |
| Shipped Date: | 20180831 |
| Received Date: | 20180911 |
| Manifest Status: | Signed |
| Submission Type: | DataImage5Copy |
| Origin Type: | Service |
| Generator EPA ID: | CAL000006942 |
| Generator Name: | Svs Automotive Corporation |
| Generator Location Street Number: | Not reported |
| Generator Location Street 1: | 2009 FULTON AVE |
| Generator Location Street 2: | Not reported |
| Generator Location City: | SACRAMENTO |
| Generator Location State: | CA |
| Generator Location Zip: | 95825-1907 |
| Generator Mail Street Number: | Not reported |
| Generator Mail Street 1: | 2009 FULTON AVE |
| Generator Mail Street 2: | Not reported |
| Generator Mail City: | SACRAMENTO |
| Generator Mail Zip: | 95825-0000 |
| Generator Mail State: | CA |
| Generator Contact Company Name: | Not reported |
| Designated Facility EPA ID: | CAT080013352 |
| Designated Facility Name: | Demenno/Kerdoon |
| Designated Facility Mail Street Number: | 2000 |
| Designated Facility Mail Street 1: | CA90222 CA037US 2000 |
| Designated Facility Mail Street 2: | 2000 N. ALAMEDA STREET |
| Designated Facility Mail City: | COMPTON |
| Designated Facility Mail Zip: | 90222 |
| Designated Facility Mail State: | CA |
| Designated Facility Location Street Number: | 2000 |
| Designated Facility Location Street 1: | 2000 N. ALAMEDA STREET |
| Designated Facility Location Street 2: | Not reported |
| Designated Facility Location City: | COMPTON |
| Designated Facility Location Zip: | 90222-0000 |
| Designated Facility Location State: | CA |
| Designated Facility Contact Company Name: | Not reported |
| Manifest Residue Indicator: | N |
| Rejection Indicator: | N |

Federal Waste:

| | |
|---|---|
| Manifest Tracking Number: | 017453441JJK |
| Waste Line Number: | 1 |
| Federal Waste Code: | D001 |
| Federal Waste: | IGNITABLE WASTE |

**SVS AUTOMOTIVE CORPORATION (Continued)** **1024785787**

Manifest Tracking Number: 017453441JJK
Waste Line Number: 1
Federal Waste Code: D018
Federal Waste: BENZENE

State Waste:
Manifest Tracking Number: 017453441JJK
Waste Line Number: 1
State Waste Code Owner: CA
State Waste Code: 343
State Waste: Unspecified organic liquid mixture

Transporter:
Manifest Tracking Number: 017453441JJK
Transporter Line Number: 1
Transporter EPA ID: CAD028277036
Transporter Name: Asbury Environmental Services

Waste Line:
Manifest Tracking Number: 017453441JJK
Waste Line Number: 1
U.S. DOT Hazardous Indicator: Y
U.S. DOT ID Number: UN1203
U.S. DOT Description: Un1203, Waste Gasoline, 3, Ii
Non-Hazardous Waste Description: Not reported
Number of Containers: 1
Container Type Code: DM
Container Type Description: Metal drums, barrels, kegs
Waste Quantity: 10
Quantity Unit of Measure Code: G
Quantity Unit of Measure Description: Gallons
Waste Quantity, in Tons: 0.041701417
Acute Waste Quantity, in Tons: 0
Non-Acute Waste Quantity, in Tons: 0.041701417
Waste Quantity, in Kilograms: 37.824436
Acute Waste Quantity, in Kilograms: 0
Non-Acute Waste Quantity, in Kilorgrams: 37.824436
Management Method Code: H039
Management Method Description: OTHER RECOVERY OR RECLAMATION FOR REUSE
Waste Residue Indicator: N
Quantity Discrepancy Indicator: N
Waste Type Discrepancy Indicator: N
Waste Density: Not reported
Waste Density Unit of Measure Code: Not reported
Waste Density Unit of Measure Description: Not reported
Form Code: Not reported
Form Code Description: Not reported
Source Code: Not reported
Source Code Description: Not reported
Waste Minimization Code: Not reported
Waste Minimization Code Description: Not reported
Consent Number: Not reported
EPA Waste Indicator: Y

**AC259** **SVS AUTOMOTIVE CORPORATION** **Sacramento Co. CS** **S100875376**
**ENE** **2009 FULTON AVE** **CERS HAZ WASTE** **N/A**
**1/8-1/4** **SACRAMENTO, CA 95825** **Sacramento Co. ML**
**0.144 mi.** **CERS**
**758 ft.** **Site 10 of 19 in cluster AC**

**Relative:**
**Higher**

**Actual:**
**53 ft.**

Sacramento Co. CS:

| | |
|---|---|
| Name: | RICHARDSON PROPERTY |
| Address: | 2009 FULTON AVE |
| City,State,Zip: | SACRAMENTO, CA |
| State Site Number: | A251 |
| Lead Staff: | Booth, D. |
| Lead Agency: | HM |
| Remedial Action Taken: | YE, S |
| Substance: | Oil and Grease Waste |
| Date Reported: | 01/28/1992 |
| Facility Id: | RO0000573 |
| Case Type: | Soil only |
| Case Closed: | Y |
| **Date Closed:** | **Not reported** |
| **Case Type:** | **Soil only affected** |
| **Substance:** | **Oil & Grease Waste** |

CERS HAZ WASTE:

| | |
|---|---|
| Name: | SVS AUTOMOTIVE CORPORATION |
| Address: | 2009 FULTON AVE |
| City,State,Zip: | SACRAMENTO, CA 95825 |
| Site ID: | 72843 |
| CERS ID: | 10219327 |
| CERS Description: | Hazardous Waste Generator |

Sacramento Co. ML:

| | |
|---|---|
| Name: | SVS AUTOMOTIVE CORPORATION |
| Address: | 2009 FULTON AVE |
| City,State,Zip: | SACRAMENTO, CA 95825 |
| Facility Id: | Not reported |
| Facility Status: | Not reported |
| FD: | Not reported |
| Billing Codes BP: | A |
| Billing Codes UST: | Not reported |
| WG Bill Code: | A |
| Target Property Bill Cod: | Not reported |
| Food Bill Code: | Not reported |
| CUPA Permit Date: | Not reported |
| HAZMAT Permit Date: | Not reported |
| HAZMAT Inspection Date: | Not reported |
| Hazmat Date BP Received: | Not reported |
| UST Permit Dt: | Not reported |
| UST Inspection Date: | Not reported |
| UST Tank Test Date: | Not reported |
| Number of Tanks: | Not reported |
| UST Tank Test Date: | Not reported |
| SIC Code: | Not reported |
| Tier Permitting: | Not reported |
| AST Bill Code: | Not reported |
| CALARP Bill Code: | Not reported |

**SVS AUTOMOTIVE CORPORATION (Continued)** **S100875376**

CERS:

| | |
|---|---|
| Name: | SVS AUTOMOTIVE CORPORATION |
| Address: | 2009 FULTON AVE |
| City,State,Zip: | SACRAMENTO, CA 95825 |
| Site ID: | 72843 |
| CERS ID: | 10219327 |
| CERS Description: | Chemical Storage Facilities |

Violations:

| | |
|---|---|
| Site ID: | 72843 |
| Site Name: | SVS AUTOMOTIVE CORPORATION |
| Violation Date: | 09-11-2014 |
| Citation: | HSC 6.5 25189.5(a) - California Health and Safety Code, Chapter 6.5, Section(s) 25189.5(a) |
| Violation Description: | Failure to properly dispose of hazardous waste at an authorized location. |
| Violation Notes: | Returned to compliance on 09/12/2014. OBSERVATION: Observed used absorbent pads in the outside dumpster. CORRECTIVE ACTION: Immediately discontinue disposing of used absorbent pad into the trash. Remove any hazardous waste from the outside dumpster and submit a manifest/receipt demonstrating proper disposal. Submit a statement to this department demonstrating how the used absorbent pads will be properly managed in the future. |
| Violation Division: | Sacramento County Env Management Department |
| Violation Program: | HW |
| Violation Source: | CERS, |

| | |
|---|---|
| Site ID: | 72843 |
| Site Name: | SVS AUTOMOTIVE CORPORATION |
| Violation Date: | 09-11-2014 |
| Citation: | 40 CFR 1 265.173 - U.S. Code of Federal Regulations, Title 40, Chapter 1, Section(s) 265.173 |
| Violation Description: | Failure to properly close hazardous waste containers when not in active use. |
| Violation Notes: | Returned to compliance on 09/12/2014. OBSERVATION: Observed one 55 gallon steel drum of used absorbent pads located in the service shop that was open. Observed multiple one gallon containers of coolant, windshield washer fluid, and water that were open. CORRECTIVE ACTION: Submit photos to this department demonstrating that the containers listed above have been properly closed. |
| Violation Division: | Sacramento County Env Management Department |
| Violation Program: | HW |
| Violation Source: | CERS, |

| | |
|---|---|
| Site ID: | 72843 |
| Site Name: | SVS AUTOMOTIVE CORPORATION |
| Violation Date: | 09-11-2014 |
| Citation: | 22 CCR 12 66262.34(d) - California Code of Regulations, Title 22, Chapter 12, Section(s) 66262.34(d) |
| Violation Description: | Failure to dispose of hazardous waste within 180 days (or 270 if waste is transported over 200 miles) for the generator who generates less than 1000 kilogram per month, but more than 100 kilograms per month. |
| Violation Notes: | Returned to compliance on 09/22/2014. OBSERVATION: Observed one 55 gallon steel drum of waste gasoline located in alley between the muffler and service shops with a start accumulation date of October 2013 and a manifest/receipt demonstrating disposal within the past 180 days was not available. CORRECTIVE ACTION: Dispose of waste gasonline |

**SVS AUTOMOTIVE CORPORATION (Continued)** **S100875376**

and submit a copy of the manifest/receipt to this department.
Violation Division: Sacramento County Env Management Department
Violation Program: HW
Violation Source: CERS,

Site ID: 72843
Site Name: SVS AUTOMOTIVE CORPORATION
Violation Date: 09-11-2014
Citation: HSC 6.5 Multiple Sections - California Health and Safety Code, Chapter 6.5, Section(s) Multiple Sections
Violation Description: Haz Waste Generator Program - Operations/Maintenance - General
Violation Notes: Returned to compliance on 09/22/2014. OBSERVATION: Observed multiple one gallon plastic containers of water, coolant, and windshield washer fluid located in the service shop without a label. Observed one 5 gallon plastic container of gasoline located in the service shop without a label. CORRECTIVE ACTION: Submit a photo to this department demonstrating that the containers listed above have been properly labeled.
Violation Division: Sacramento County Env Management Department
Violation Program: HMRRP
Violation Source: CERS,

Site ID: 72843
Site Name: SVS AUTOMOTIVE CORPORATION
Violation Date: 09-11-2014
Citation: 40 CFR 1 265.31 - U.S. Code of Federal Regulations, Title 40, Chapter 1, Section(s) 265.31
Violation Description: Failure to maintain and operate the facility to minimize the possibility of a fire, explosion, or any unplanned sudden or non-sudden release of hazardous waste or hazardous waste constituents to the air, soil, or surface water which could threaten human health or the environment..
Violation Notes: Returned to compliance on 09/12/2014. OBSERVATION: Observed sand blasting media on the ground under the sand blasting machine in the muffler shop. CORRECTIVE ACTION: Submit photos/documentation to this department demonstrating the spill has been properly removed and managed.
Violation Division: Sacramento County Env Management Department
Violation Program: HW
Violation Source: CERS,

Site ID: 72843
Site Name: SVS AUTOMOTIVE CORPORATION
Violation Date: 09-11-2014
Citation: 22 CCR 12 66262.40(c) - California Code of Regulations, Title 22, Chapter 12, Section(s) 66262.40(c)
Violation Description: Failure to determine if the waste generated is a hazardous waste and to maintain analysis results for three years.
Violation Notes: Returned to compliance on 09/22/2014. OBSERVATION: Observed sand blasting material on the ground under the sand blasting machine in the muffler shop. Observed fine metal shavings on the ground in the muffler shop. CORRECTIVE ACTION: Immediately clean up all sand blasting media and fine metal shavings off of the ground in the muffler shop. Submit documentation to this department demonstrating that the metal shavings and spent sand blasting material has been properly characterized to determine if it is a hazardous waste. If determined to be hazardous submit a manifest/ receipt demonstrating

**SVS AUTOMOTIVE CORPORATION (Continued)** **S100875376**

proper disposal and a statement demonstrating how you will manage it in the future. Keep the test results, waste analysis, or other determinations at least three years from the date that the waste was tested.

Violation Division: Sacramento County Env Management Department
Violation Program: HW
Violation Source: CERS,

Evaluation:

Eval General Type: Compliance Evaluation Inspection
Eval Date: 04-12-2018
Violations Found: No
Eval Type: Routine done by local agency
Eval Notes: No violations observed at the time of inspection.
Eval Division: Sacramento County Env Management Department
Eval Program: HMRRP
Eval Source: CERS,

Eval General Type: Compliance Evaluation Inspection
Eval Date: 09-11-2014
Violations Found: Yes
Eval Type: Routine done by local agency
Eval Notes: Not reported
Eval Division: Sacramento County Env Management Department
Eval Program: HMRRP
Eval Source: CERS,

Eval General Type: Compliance Evaluation Inspection
Eval Date: 09-11-2014
Violations Found: Yes
Eval Type: Routine done by local agency
Eval Notes: Not reported
Eval Division: Sacramento County Env Management Department
Eval Program: HW
Eval Source: CERS,

Eval General Type: Compliance Evaluation Inspection
Eval Date: 09-13-2023
Violations Found: No
Eval Type: Routine done by local agency
Eval Notes: There is no original signature on the Inspection Report. This Inspection was performed on 10/17/2023 and the Inspection Report was sent via email to tyler@tooleyoil.com, michael@tooleyoil.com, and gibbs@tooleyoil.com. NOTE: Please notify Maggie Chen at chenxiu@saccounty.gov following the correction of these violations.
Eval Division: Sacramento County Env Management Department
Eval Program: HW
Eval Source: CERS,

Eval General Type: Compliance Evaluation Inspection
Eval Date: 04-12-2018
Violations Found: No
Eval Type: Routine done by local agency
Eval Notes: No violations observed at the time of inspection.
Eval Division: Sacramento County Env Management Department
Eval Program: HW
Eval Source: CERS,

**SVS AUTOMOTIVE CORPORATION (Continued)** **S100875376**

Eval General Type: Compliance Evaluation Inspection
Eval Date: 09-13-2023
Violations Found: No
Eval Type: Routine done by local agency
Eval Notes: There is no original signature on the Inspection Report. This Inspection was performed on 10/17/2023 and the Inspection Report was sent via email to tyler@tooleyoil.com, michael@tooleyoil.com, and gibbs@tooleyoil.com. NOTE: Please notify Maggie Chen at chenxiu@saccounty.gov following the correction of these violations.
Eval Division: Sacramento County Env Management Department
Eval Program: HMRRP
Eval Source: CERS,

Enforcement Action:
Site ID: 72843
Site Name: SVS AUTOMOTIVE CORPORATION
Site Address: 2009 FULTON AVE
Site City: SACRAMENTO
Site Zip: 95825
Enf Action Date: 09-11-2014
Enf Action Type: Notice of Violation (Unified Program)
Enf Action Description: Notice of Violation Issued by the Inspector at the Time of Inspection
Enf Action Notes: Not reported
Enf Action Division: Sacramento County Env Management Department
Enf Action Program: HMRRP
Enf Action Source: CERS,

Site ID: 72843
Site Name: SVS AUTOMOTIVE CORPORATION
Site Address: 2009 FULTON AVE
Site City: SACRAMENTO
Site Zip: 95825
Enf Action Date: 09-11-2014
Enf Action Type: Notice of Violation (Unified Program)
Enf Action Description: Notice of Violation Issued by the Inspector at the Time of Inspection
Enf Action Notes: Not reported
Enf Action Division: Sacramento County Env Management Department
Enf Action Program: HW
Enf Action Source: CERS,

Coordinates:
Site ID: 72843
Facility Name: SVS AUTOMOTIVE CORPORATION
Env Int Type Code: HWG
Program ID: 10219327
Coord Name: Not reported
Ref Point Type Desc: Center of a facility or station.,
Latitude: 38.601760
Longitude: -121.401550

Affiliation:
Affiliation Type Desc: Environmental Contact
Entity Name: Robert Marcello
Entity Title: Not reported
Affiliation Address: 2009 Fulton Ave.
Affiliation City: Sacramento

**SVS AUTOMOTIVE CORPORATION (Continued)** **S100875376**

Affiliation State: CA
Affiliation Country: Not reported
Affiliation Zip: 95825
Affiliation Phone: ,

Affiliation Type Desc: Legal Owner
Entity Name: ROBERT G MARCELLO
Entity Title: Not reported
Affiliation Address: 2009 Fulton Ave.
Affiliation City: Sacramento
Affiliation State: CA
Affiliation Country: United States
Affiliation Zip: 95825
Affiliation Phone: (916) 971-1382,

Affiliation Type Desc: Parent Corporation
Entity Name: SVS AUTOMOTIVE CORPORATION
Entity Title: Not reported
Affiliation Address: Not reported
Affiliation City: Not reported
Affiliation State: Not reported
Affiliation Country: Not reported
Affiliation Zip: Not reported
Affiliation Phone: ,

Affiliation Type Desc: Document Preparer
Entity Name: Robert Marcello
Entity Title: Not reported
Affiliation Address: Not reported
Affiliation City: Not reported
Affiliation State: Not reported
Affiliation Country: Not reported
Affiliation Zip: Not reported
Affiliation Phone: ,

Affiliation Type Desc: Facility Mailing Address
Entity Name: Mailing Address
Entity Title: Not reported
Affiliation Address: 2009 Fulton Ave.
Affiliation City: Sacramento
Affiliation State: CA
Affiliation Country: Not reported
Affiliation Zip: 95825
Affiliation Phone: ,

Affiliation Type Desc: Identification Signer
Entity Name: Robert Marcello
Entity Title: Owner
Affiliation Address: Not reported
Affiliation City: Not reported
Affiliation State: Not reported
Affiliation Country: Not reported
Affiliation Zip: Not reported
Affiliation Phone: ,

Affiliation Type Desc: Operator
Entity Name: Robert Marcello

**SVS AUTOMOTIVE CORPORATION (Continued)** **S100875376**

| | |
|---|---|
| Entity Title: | Not reported |
| Affiliation Address: | Not reported |
| Affiliation City: | Not reported |
| Affiliation State: | Not reported |
| Affiliation Country: | Not reported |
| Affiliation Zip: | Not reported |
| Affiliation Phone: | (916) 971-1382, |
| | |
| Affiliation Type Desc: | CUPA District |
| Entity Name: | Sacramento County Environmental Management Departm |
| Entity Title: | Not reported |
| Affiliation Address: | 11080 WHITE ROCK ROAD, STE. 200 |
| Affiliation City: | RANCHO CORDOVA |
| Affiliation State: | CA |
| Affiliation Country: | Not reported |
| Affiliation Zip: | 95670 |
| Affiliation Phone: | (916) 875-8550, |

---

**AI260** **NEILLO BMW** **Sacramento Co. ML** **S123292964**
**ENE** **2020 FULTON AV** **N/A**
**1/8-1/4** **SACRAMENTO, CA 95825**
**0.145 mi.**
**763 ft.** **Site 1 of 3 in cluster AI**

**Relative:**
**Higher**

**Actual:**
**53 ft.**

Sacramento Co. ML:

| | |
|---|---|
| Name: | NEILLO BMW |
| Address: | 2020 FULTON AV |
| City,State,Zip: | SACRAMENTO, CA 95825 |
| Facility Id: | C0001685 |
| Facility Status: | Inactive. Included on a listing no longer updated. |
| FD: | C |
| Billing Codes BP: | Out of Business |
| Billing Codes UST: | No Tanks |
| WG Bill Code: | Oil Changed by Outside Company-No Fee |
| Target Property Bill Cod: | 51 |
| Food Bill Code: | 51 |
| CUPA Permit Date: | Not reported |
| HAZMAT Permit Date: | 10/01/1991 |
| HAZMAT Inspection Date: | 12/09/1993 |
| Hazmat Date BP Received: | Not reported |
| UST Permit Dt: | 02/25/1988 |
| UST Inspection Date: | 12/09/1993 |
| UST Tank Test Date: | 01/20/1993 |
| Number of Tanks: | 0 |
| UST Tank Test Date: | 12/09/1993 |
| SIC Code: | 5511 |
| Tier Permitting: | Not reported |
| AST Bill Code: | Not reported |
| CALARP Bill Code: | Not reported |

**AI261** **NIELLO BMW** **CERS TANKS** **S123293001**
**ENE** **2020 FULTON AVE** **Sacramento Co. ML** **N/A**
**1/8-1/4** **SACRAMENTO, CA 95825**
**0.145 mi.**
**763 ft.** **Site 2 of 3 in cluster AI**

**Relative:**
**Higher**

**Actual:**
**53 ft.**

CERS TANKS:
Name: NIELLO BMW
Address: 2020 FULTON AVE
City,State,Zip: SACRAMENTO, CA 95825
Site ID: 138347
CERS ID: 10219330
CERS Description: Aboveground Petroleum Storage

Violations:
Site ID: 138347
Site Name: NIELLO BMW
Violation Date: 04-19-2018
Citation: HSC 6.5 25201 - California Health and Safety Code, Chapter 6.5, Section(s) 25201
Violation Description: Failure to obtain a permit or grant of interim status after generator has accumulated hazardous waste on-site for longer than 90 days.
Violation Notes: Returned to compliance on 07/02/2018. OBSERVATION: One 5 gallon container of Brake Lathe Grindings located in the shop area and one 55 gallon drum of oily absorbent waste in the waste storage area were observed with accumulation start dates of 1-10-2018 and a manifest demonstrating disposal within the past 90 days was not available. CORRECTIVE ACTION: Dispose of the hazardous wastes listed above and submit a copy of the manifest to this department.
Violation Division: Sacramento County Env Management Department
Violation Program: HW
Violation Source: CERS,

Site ID: 138347
Site Name: NIELLO BMW
Violation Date: 11-03-2014
Citation: 22 CCR 12 66262.34(f) - California Code of Regulations, Title 22, Chapter 12, Section(s) 66262.34(f)
Violation Description: Failure to properly label hazardous waste accumulation containers with the following requirements: "Hazardous Waste", name and address of the generator, physical and chemical characteristics of the Hazardous Waste, and starting accumulation date.
Violation Notes: Returned to compliance on 11/17/2014. OBSERVATION: Observed one 55 gallon steel drum of used gasoline located in the back of the shop and two 10 gallon plastic containers of used brake fluid located in the shop without a hazardous waste label. CORRECTIVE ACTION: Submit a photo to this department demonstrating that the containers listed above have been properly labeled. OBSERVATION: Observed one 15 gallon steel drum of used gasoline located in the outside hazardous waste storage area without the following information on the label: start accumulation date. CORRECTIVE ACTION: Submit photos to this department demonstrating that the container listed above has been properly labeled.
Violation Division: Sacramento County Env Management Department
Violation Program: HW
Violation Source: CERS,

Site ID: 138347
Site Name: NIELLO BMW
Violation Date: 11-03-2014

**NIELLO BMW (Continued)** **S123293001**

| | |
|---|---|
| Citation: | 22 CCR 15 66265.31 - California Code of Regulations, Title 22, Chapter 15, Section(s) 66265.31 |
| Violation Description: | Failure to maintain and operate the facility to minimize the possibility of a fire, explosion, or any unplanned sudden or non-sudden release of hazardous waste or hazardous waste constituents to the air, soil, or surface water which could threaten human health or the environment. |
| Violation Notes: | Returned to compliance on 11/17/2014. OBSERVATION: Observed oil accumulation on the ground in the back of the service shop. Observed used absorbent pads being stored on the ground outside in the hazardous waste storage area. CORRECTIVE ACTION: Submit photos/documentation to this department demonstrating the spills have been properly removed and managed. |
| Violation Division: | Sacramento County Env Management Department |
| Violation Program: | HW |
| Violation Source: | CERS, |
| | |
| Site ID: | 138347 |
| Site Name: | NIELLO BMW |
| Violation Date: | 08-31-2023 |
| Citation: | HSC 6.95 25508.1(a)-(f) - California Health and Safety Code, Chapter 6.95, Section(s) 25508.1(a)-(f) |
| Violation Description: | Failure to electronically update business plan within 30 days of any one of the following events: A 100 percent or more increase in the quantity of a previously disclosed material. Any handling of a previously undisclosed hazardous materials at or above reportable quantities. A change of business address, business ownership, or business name. A substantial change in the handler's operations that requires modification to any portion of the business plan. |
| Violation Notes: | Returned to compliance on 10/11/2023. OBSERVATION: The Hazardous Materials Business Plan was not updated within 30 days of one of the following occurrences: a 100 percent or more increase in the quantity of a previously disclosed material; any handling of a previously undisclosed hazardous material at or above reportable quantities: Observed 4 metal 55 gallon drums of degreaser throughout the facility. Only one 55 gallon drum was reported into CERS inventory. CORRECTIVE ACTION: Update the chemical inventory in CERS to reflect what was observed and notify Sharon Tritle of this update. |
| Violation Division: | Sacramento County Env Management Department |
| Violation Program: | HMRRP |
| Violation Source: | CERS, |
| | |
| Site ID: | 138347 |
| Site Name: | NIELLO BMW |
| Violation Date: | 04-19-2018 |
| Citation: | 22 CCR 15 66265.194 - California Code of Regulations, Title 22, Chapter 15, Section(s) 66265.194 |
| Violation Description: | Failure to comply with general tank operating requirements: (a) Hazardous wastes or treatment reagents shall not be placed in a tank system if they could cause the tank , its ancillary equipment, or the secondary containment system to rupture, leak, corrode, or otherwise fail;. (b) The owner or operator shall use appropriate controls and practices to prevent spills and overflows from tank or secondary containment systems. These include at a minimum: (1) spill prevention controls (e.g., check valves, dry discount couplings); (2) overfill prevention controls (e.g., level sensing devices, high level alarms, automatic feed cutoff, or bypass to a standby tank); and (3) |

**NIELLO BMW (Continued)** **S123293001**

maintenance of sufficient freeboard in uncovered tanks to prevent overtopping by wave or wind action or by precipitation. Uncovered tanks shall be operated to ensure at least 60 centimeters (2 feet) of freeboard, unless the tank is equipped with a containment structure (e.g., standby tank with a capacity that equals or exceeds the volume of the top 60 centimeters (2 feet) of the tank).

Violation Notes: Returned to compliance on 07/02/2018. OBSERVATION: The level float and alarm system for the used oil tank were not powered due to the electrical box breaker tripping. CORRECTIVE ACTION: Submit documentation to this department demonstrating that the electrical supply to the used oil tank level float and alarm is operational.
Violation Division: Sacramento County Env Management Department
Violation Program: HW
Violation Source: CERS,

Site ID: 138347
Site Name: NIELLO BMW
Violation Date: 08-31-2023
Citation: 22 CCR 15 66265.192(a) - California Code of Regulations, Title 22, Chapter 15, Section(s) 66265.192(a)
Violation Description: Failure to obtain and maintain a written assessment reviewed and certified by an independent, qualified, professional engineer prior to placing the tank system in service. The written assessment shall state that, the new hazardous waste tank system has sufficient structural integrity, is acceptable for the transferring, storing and treating of hazardous waste, and that the tanks and containment system including the foundation, structural support, seams, connections, and pressure controls (if applicable) are suitably designed to meet the regulation.
Violation Notes: OBSERVATION: A written hazardous waste tank assessment has not been obtained for the Waste Oil tank system within five (5) years from the previous assessment (22 CCR 15 66265.192(h)). According to documentation seen on site, the assessment was dated 2014. CORRECTIVE ACTION: Obtain a written hazardous waste tank system assessment (or reassessment) for the Waste Oil tank system in accordance with 22 CCR 15 66265.192 and submit a copy to this department upon completion OR if this has been done within the last 5 years, please send a copy to Sharon Tritle of the reassessment.
Violation Division: Sacramento County Env Management Department
Violation Program: HW
Violation Source: CERS,

Site ID: 138347
Site Name: NIELLO BMW
Violation Date: 08-31-2023
Citation: 22 CCR 12 66262.11 - California Code of Regulations, Title 22, Chapter 12, Section(s) 66262.11
Violation Description: Failure to determine if wastes generated are hazardous waste by using generator knowledge or applying testing method.
Violation Notes: Returned to compliance on 10/11/2023. OBSERVATION: Bill of Lading or Uniformed Manifest were not available for observations at time of inspection for the waste sludge from the car wash basin sump located in the detailing area. CORRECTIVE ACTION: Please submit documentation to this department demonstrating that the sump has been properly characterized to determine if it is a hazardous waste. If determined to be hazardous submit a manifest/receipt documenting proper disposal and a statement demonstrating how you will manage it in the future. Keep the test results, waste analyses, or other determinations at

**NIELLO BMW (Continued)** **S123293001**

| | |
|---|---|
| | least three years from the date that the waste was last sent to on-site or off-site treatment, storage, or disposal. Please submit any documentation for the sump to Sharon Tritle. |
| Violation Division: | Sacramento County Env Management Department |
| Violation Program: | HW |
| Violation Source: | CERS, |
| Site ID: | 138347 |
| Site Name: | NIELLO BMW |
| Violation Date: | 08-31-2023 |
| Citation: | HSC 6.95 25508(a)(3) - California Health and Safety Code, Chapter 6.95, Section(s) 25508(a)(3) |
| Violation Description: | Failure to complete and electronically submit a site map with all required content. |
| Violation Notes: | Returned to compliance on 10/11/2023. OBSERVATION: The annotated site map submitted to this department does not include Mini Cooper facility and wash rack building. CORRECTIVE ACTION: Revise the annotated Site Map to include all required content and submit electronically in the California Environmental Reporting System (CERS). This was properly done in a previous site map from 2014, please use that as reference and submit into CERS, then notify Sharon Tritle once completed. |
| Violation Division: | Sacramento County Env Management Department |
| Violation Program: | HMRRP |
| Violation Source: | CERS, |
| Site ID: | 138347 |
| Site Name: | NIELLO BMW |
| Violation Date: | 08-31-2023 |
| Citation: | 22 CCR 12 66262.40(a) - California Code of Regulations, Title 22, Chapter 12, Section(s) 66262.40(a) |
| Violation Description: | Failure to keep a copy of each properly signed manifest for at least three years from the date the waste was accepted by the initial transporter. The manifest signed at the time the waste was accepted for transport shall be kept until receiving a signed copy from the designated facility which received the waste. |
| Violation Notes: | Returned to compliance on 10/03/2023. OBSERVATION: Uniform Hazardous Waste Manifest for Manifest 025104065 from date 01/26/2023 was not available at the time of inspection. CORRECTIVE ACTION: Locate a copy of Uniform Hazardous Waste Manifest for 025104065 01/26/2023 and submit copy to inspector Sharon Tritle. |
| Violation Division: | Sacramento County Env Management Department |
| Violation Program: | HW |
| Violation Source: | CERS, |
| Site ID: | 138347 |
| Site Name: | NIELLO BMW |
| Violation Date: | 11-03-2014 |
| Citation: | 22 CCR 23 66273.34 - California Code of Regulations, Title 22, Chapter 23, Section(s) 66273.34 |
| Violation Description: | Failure to properly label the following categories of universal waste as: 1) Each batteries or the container in which the batteries are contained as "Universal Waste-Battery(ies)". 2) Each mercury-containing equipment or the container in which the mercury-containing equipment is contained as "Universal Waste -Mercury-Containing Equipment". 3) Each Florescent lamp or the container or package in which the lamps are contained as "Universal Waste-Lamp(s)". 4) Each electronic devices or the container or pallet |

**NIELLO BMW (Continued)** **S123293001**

in or on which the electronic devices are contained as "Universal Waste-Electronic Device(s)". 5) Each CRTs or the container or pallet in or on which the CRTs are contained as "Universal Waste-CRT(s)". 6) A container of CRT glass shall be labeled or marked clearly with the following phrase: "Universal Waste-CRT glass". 7) In lieu of labeling individual electronic devices, CRTs, and/or containers of CRT glass pursuant to subsections d) through f) of this section, a universal waste handler may combine, package, and accumulate those universal wastes in appropriate containers or within a designated area demarcated by boundaries that are clearly labeled with the applicable portion(s) of the following phrase: "Universal Waste-Electronic Device(s)/Universal Waste - CRT(s)/Universal Waste-CRT Glass".

Violation Notes: Returned to compliance on 11/17/2014. OBSERVATION: Observed one cardboard box of alkaline batteries being stored on stop of lead acid batteries in the BC area without a label. A generator shall label or mark universal waste with the words Universal Waste and the type of waste. CORRECTIVE ACTION: Immediately label these wastes and ensure that all universal wastes are labeled with the required information. Submit photos to this department demonstrating that the container listed above has been properly labeled.
Violation Division: Sacramento County Env Management Department
Violation Program: HW
Violation Source: CERS,

Site ID: 138347
Site Name: NIELLO BMW
Violation Date: 11-03-2014
Citation: 22 CCR 15 66265.195(a) - California Code of Regulations, Title 22, Chapter 15, Section(s) 66265.195(a)

Violation Description: Failure of the owner or operator to conduct inspections and maintain inspection records at the facility of the following tank equipment: 1) Overfill/spill control equipment (e.g., waste-feed cutoff systems, bypass systems, and drainage systems) to ensure that it is in good working order; 2) The aboveground portions of the tank system, if any, to detect corrosion or releases of waste; 3) Data gathered from monitoring equipment and leak-detection equipment, (e.g., pressure and temperature gauges, monitoring wells) to ensure that the tank system is being operated according to its design; 4) The construction materials and the area immediately surrounding the externally accessible portion of the tank system including secondary containment structures (e.g., dikes) to detect erosion or signs of releases of hazardous waste (e.g., wet spots, dead vegetation); and 5) For uncovered tanks, the level of waste in the tank, to ensure compliance with section 66265.194(b)(3).

Violation Notes: Returned to compliance on 11/17/2014. OBSERVATION: Daily inspections of the used oil tank system have not been conducted and documented Since September 3, 2014. CORRECTIVE ACTION: Submit documentation to this department demonstrating that the used oil tank system is being properly inspected and documented.
Violation Division: Sacramento County Env Management Department
Violation Program: HW
Violation Source: CERS,

Site ID: 138347
Site Name: NIELLO BMW
Violation Date: 11-03-2014
Citation: 22 CCR 12 66262.34(a) - California Code of Regulations, Title 22,

**NIELLO BMW (Continued)** **S123293001**

Chapter 12, Section(s) 66262.34(a)
Violation Description: Failure to obtain a permit or grant of interim status to accumulate hazardous waste longer than 90 days.
Violation Notes: Returned to compliance on 11/17/2014. OBSERVATION: Observed one 55 gallon steel drum of used gasoline located in the service shop one 15 gallon steel drum of waste gasoline located in the outside hazardous waste storage area without start accumulation dates and a manifest/receipt demonstrating disposal within the past year was not available. CORRECTIVE ACTION: Dispose of waste gasoline and submit a copy of the manifest/receipt to this department.
Violation Division: Sacramento County Env Management Department
Violation Program: HW
Violation Source: CERS,

Site ID: 138347
Site Name: NIELLO BMW
Violation Date: 04-19-2018
Citation: 22 CCR 15 66265.16 - California Code of Regulations, Title 22, Chapter 15, Section(s) 66265.16
Violation Description: Failure to provide employees with hazardous waste training program of class room instructions or on-the-job training within the first six months after the date of their employment or assignment to a facility, or to a new position at a facility and annually thereafter. Training records on current personnel shall be kept until closure of the facility and for former employees the record shall be kept for at least three years from the date the employee last worked at the facility. The records shall include the following: the job title for each position at the facility related to hazardous waste management, and the name of the employee filling each job; a written job description for each position, duties of facility personnel assigned to each position, and a written description of the type and amount of both introductory and continuing training that will be given to each person filling a position.
Violation Notes: Returned to compliance on 04/23/2018. OBSERVATION: As demonstrated by the number and type of hazardous waste violations observed at the time of inspection, personnel are not adequately trained to perform their duties in a way that ensures the facility's compliance with the requirements of this chapter. CORRECTIVE ACTION: Conduct training with applicable personnel and document it according to the requirements of 22 CCR 15 66265.16(d). Submit a copy of the documentation to this department.
Violation Division: Sacramento County Env Management Department
Violation Program: HW
Violation Source: CERS,

Site ID: 138347
Site Name: NIELLO BMW
Violation Date: 11-03-2014
Citation: 22 CCR 15 66265.173 - California Code of Regulations, Title 22, Chapter 15, Section(s) 66265.173
Violation Description: Failure to properly close hazardous waste containers when not in active use.
Violation Notes: Returned to compliance on 11/17/2014. OBSERVATION: Observed one 55 gallon steel drum of used oil filters located in the back hazardous waste storage area that was open. Observed multiple one gallon plastic containers of coolant stored throughout the service shop that were open during the time of the inspection. CORRECTIVE ACTION: Submit

**NIELLO BMW (Continued)** **S123293001**

photos to this department demonstrating that the containers listed above have been properly closed.
Violation Division: Sacramento County Env Management Department
Violation Program: HW
Violation Source: CERS,

Site ID: 138347
Site Name: NIELLO BMW
Violation Date: 04-19-2018
Citation: 22 CCR 12 66262.34(f) - California Code of Regulations, Title 22, Chapter 12, Section(s) 66262.34(f)
Violation Description: Failure to properly label hazardous waste accumulation containers and portable tanks with the following requirements: "Hazardous Waste", name and address of the generator, physical and chemical characteristics of the Hazardous Waste, and starting accumulation date.
Violation Notes: Returned to compliance on 04/19/2018. OBSERVATION: One 55 gallon drum of paper used oil filters located in the waste storage area was observed with without an accumulation start date. One 55 gallon drum of paper used oil filters located in the waste storage area was observed with an accumulation start date of 12-27-2018 but manifests show that this waste stream has been picked up at least three times since. CORRECTIVE ACTION: Corrected at the time of inspection. No further action required.
Violation Division: Sacramento County Env Management Department
Violation Program: HW
Violation Source: CERS,

Site ID: 138347
Site Name: NIELLO BMW
Violation Date: 04-19-2018
Citation: 22 CCR 15 66265.195(c) - California Code of Regulations, Title 22, Chapter 15, Section(s) 66265.195(c)
Violation Description: Failure to conduct and document inspections of hazardous waste tank systems each operating day and retain records of those inspections at the facility.
Violation Notes: Returned to compliance on 07/02/2018. OBSERVATION: Daily inspections of the used oil and antifreeze waste tanks have only been conducted and documented for the past month per shop foreman Casey Smith. The used oil and antifreeze waste tank daily inspections do not include verification that the that the secondary containments are free of liquids CORRECTIVE ACTION: Submit documentation to this department demonstrating that the the used oil and antifreeze waste tank systems are being properly inspected and documented.
Violation Division: Sacramento County Env Management Department
Violation Program: HW
Violation Source: CERS,

Site ID: 138347
Site Name: NIELLO BMW
Violation Date: 11-03-2014
Citation: HSC 6.95 25508(a)(1) - California Health and Safety Code, Chapter 6.95, Section(s) 25508(a)(1)
Violation Description: Failure to complete and electronically submit hazardous material inventory information for all reportable hazardous materials on site at or above reportable quantities.
Violation Notes: Returned to compliance on 11/17/2014. OBSERVATION: The facility has

**NIELLO BMW (Continued)** **S123293001**

not submitted the Hazardous Materials Inventory Chemical Description page for coolant, diesel exhaust fluid, used gasoline, and degreaser to this department. CORRECTIVE ACTION: Complete and submit the Hazardous Materials Inventory Chemical Description page for all materials listed above electronically in this department's e-Reporting Portal or in the California Environmental Reporting System.

Violation Division: Sacramento County Env Management Department
Violation Program: HMRRP
Violation Source: CERS,

Site ID: 138347
Site Name: NIELLO BMW
Violation Date: 04-19-2018
Citation: 22 CCR 15 66265.173 - California Code of Regulations, Title 22, Chapter 15, Section(s) 66265.173
Violation Description: Failure to meet the following container management requirements: (a) A container holding hazardous waste must always be closed during storage, except when it is necessary to add or remove waste. (b) A container holding hazardous waste must not be opened, handled, or stored in a manner which may rupture the container or cause it to leak.
Violation Notes: Returned to compliance on 04/19/2018. OBSERVATION: One 55 gallon drum of oily absorbent pad waste was observed open due to too many pads in the container. Other oily absorbent pad waste was observed stacked next to the drum outside the container. CORRECTIVE ACTION: The oily absorbent waste pads were placed in closed containers at the time of inspection. No further action required.
Violation Division: Sacramento County Env Management Department
Violation Program: HW
Violation Source: CERS,

Site ID: 138347
Site Name: NIELLO BMW
Violation Date: 08-31-2023
Citation: HSC 6.5 25160(b)(1)(C) - California Health and Safety Code, Chapter 6.5, Section(s) 25160(b)(1)(C)
Violation Description: Failure to send a legible copy of each hazardous waste manifest to the Department within 30 days of each shipment of hazardous waste.
Violation Notes: Returned to compliance on 10/11/2023. OBSERVATION: The generator has not sent a legible copy of each Uniform Hazardous Waste Manifest to the California Department of Toxic Substances Control (DTSC) within 30 days of shipment. CORRECTIVE ACTION: Send a copy of hazardous waste manifest 025829270 from 05/09/2023 to DTSC and submit a statement to Sharon Tritle once this has been submitted.
Violation Division: Sacramento County Env Management Department
Violation Program: HW
Violation Source: CERS,

Site ID: 138347
Site Name: NIELLO BMW
Violation Date: 04-19-2018
Citation: HSC 6.95 25508(a)(1) - California Health and Safety Code, Chapter 6.95, Section(s) 25508(a)(1)
Violation Description: Failure to complete and electronically submit a site map with all required content.
Violation Notes: Returned to compliance on 11/05/2018. OBSERVATION: The annotated site map submitted to this department shows a detail shop building that has

**NIELLO BMW (Continued)** **S123293001**

been demolished. CORRECTIVE ACTION: Revise the annotated Site Map to include the change above and submit electronically in the California Environmental Reporting System.
Violation Division: Sacramento County Env Management Department
Violation Program: HMRRP
Violation Source: CERS,

Evaluation:
Eval General Type: Compliance Evaluation Inspection
Eval Date: 04-19-2018
Violations Found: Yes
Eval Type: Routine done by local agency
Eval Notes: Not reported
Eval Division: Sacramento County Env Management Department
Eval Program: HW
Eval Source: CERS,

Eval General Type: Compliance Evaluation Inspection
Eval Date: 11-03-2014
Violations Found: Yes
Eval Type: Routine done by local agency
Eval Notes: Not reported
Eval Division: Sacramento County Env Management Department
Eval Program: HMRRP
Eval Source: CERS,

Eval General Type: Compliance Evaluation Inspection
Eval Date: 08-31-2023
Violations Found: Yes
Eval Type: Routine done by local agency
Eval Notes: There is no original signature on the Inspection Report. This Inspection was performed on 10/17/2023 and the Inspection Report was sent via email to tyler@tooleyoil.com, michael@tooleyoil.com, and gibbs@tooleyoil.com. NOTE: Please notify Maggie Chen at chenxiu@saccounty.gov following the correction of these violations.
Eval Division: Sacramento County Env Management Department
Eval Program: HMRRP
Eval Source: CERS,

Eval General Type: Compliance Evaluation Inspection
Eval Date: 08-31-2023
Violations Found: Yes
Eval Type: Routine done by local agency
Eval Notes: There is no original signature on the Inspection Report. This Inspection was performed on 10/17/2023 and the Inspection Report was sent via email to tyler@tooleyoil.com, michael@tooleyoil.com, and gibbs@tooleyoil.com. NOTE: Please notify Maggie Chen at chenxiu@saccounty.gov following the correction of these violations.
Eval Division: Sacramento County Env Management Department
Eval Program: HW
Eval Source: CERS,

Eval General Type: Compliance Evaluation Inspection
Eval Date: 11-03-2014
Violations Found: Yes
Eval Type: Routine done by local agency
Eval Notes: Not reported

**NIELLO BMW (Continued)** **S123293001**

Eval Division: Sacramento County Env Management Department
Eval Program: HW
Eval Source: CERS,

Eval General Type: Compliance Evaluation Inspection
Eval Date: 04-19-2018
Violations Found: Yes
Eval Type: Routine done by local agency
Eval Notes: Not reported
Eval Division: Sacramento County Env Management Department
Eval Program: HMRRP
Eval Source: CERS,

Enforcement Action:
Site ID: 138347
Site Name: NIELLO BMW
Site Address: 2020 FULTON AVE
Site City: SACRAMENTO
Site Zip: 95825
Enf Action Date: 06-21-2018
Enf Action Type: Notice of Violation (Unified Program)
Enf Action Description: Notice of Violation Issued by the Inspector at the Time of Inspection
Enf Action Notes: Not reported
Enf Action Division: Sacramento County Env Management Department
Enf Action Program: HW
Enf Action Source: CERS,

Site ID: 138347
Site Name: NIELLO BMW
Site Address: 2020 FULTON AVE
Site City: SACRAMENTO
Site Zip: 95825
Enf Action Date: 11-03-2014
Enf Action Type: Notice of Violation (Unified Program)
Enf Action Description: Notice of Violation Issued by the Inspector at the Time of Inspection
Enf Action Notes: Not reported
Enf Action Division: Sacramento County Env Management Department
Enf Action Program: HMRRP
Enf Action Source: CERS,

Site ID: 138347
Site Name: NIELLO BMW
Site Address: 2020 FULTON AVE
Site City: SACRAMENTO
Site Zip: 95825
Enf Action Date: 11-03-2014
Enf Action Type: Notice of Violation (Unified Program)
Enf Action Description: Notice of Violation Issued by the Inspector at the Time of Inspection
Enf Action Notes: Not reported
Enf Action Division: Sacramento County Env Management Department
Enf Action Program: HW
Enf Action Source: CERS,

Coordinates:
Site ID: 138347
Facility Name: NIELLO BMW

**NIELLO BMW (Continued)** **S123293001**

Env Int Type Code: HWG
Program ID: 10219330
Coord Name: Not reported
Ref Point Type Desc: Center of a facility or station.,
Latitude: 38.601940
Longitude: -121.400670

Affiliation:
Affiliation Type Desc: Operator
Entity Name: Niello BMW Sacramento
Entity Title: Not reported
Affiliation Address: Not reported
Affiliation City: Not reported
Affiliation State: Not reported
Affiliation Country: Not reported
Affiliation Zip: Not reported
Affiliation Phone: (916) 246-6890,

Affiliation Type Desc: Document Preparer
Entity Name: KPA, LLC (Regina Metzker)
Entity Title: Not reported
Affiliation Address: Not reported
Affiliation City: Not reported
Affiliation State: Not reported
Affiliation Country: Not reported
Affiliation Zip: Not reported
Affiliation Phone: ,

Affiliation Type Desc: Facility Mailing Address
Entity Name: Mailing Address
Entity Title: Not reported
Affiliation Address: 2020 Fulton Avenue
Affiliation City: Sacramento
Affiliation State: CA
Affiliation Country: Not reported
Affiliation Zip: 95825
Affiliation Phone: ,

Affiliation Type Desc: Parent Corporation
Entity Name: NIELLO
Entity Title: Not reported
Affiliation Address: Not reported
Affiliation City: Not reported
Affiliation State: Not reported
Affiliation Country: Not reported
Affiliation Zip: Not reported
Affiliation Phone: ,

Affiliation Type Desc: Environmental Contact
Entity Name: Scott Glackin
Entity Title: Not reported
Affiliation Address: 2020 FULTON AVE
Affiliation City: SACRAMENTO
Affiliation State: CA
Affiliation Country: Not reported
Affiliation Zip: 95825
Affiliation Phone: ,

**NIELLO BMW (Continued)** **S123293001**

| | |
|---|---|
| Affiliation Type Desc: | Identification Signer |
| Entity Name: | Scott Glacking |
| Entity Title: | Service Manager |
| Affiliation Address: | Not reported |
| Affiliation City: | Not reported |
| Affiliation State: | Not reported |
| Affiliation Country: | Not reported |
| Affiliation Zip: | Not reported |
| Affiliation Phone: | , |

| | |
|---|---|
| Affiliation Type Desc: | CUPA District |
| Entity Name: | Sacramento County Environmental Management Departm |
| Entity Title: | Not reported |
| Affiliation Address: | 11080 WHITE ROCK ROAD, STE. 200 |
| Affiliation City: | RANCHO CORDOVA |
| Affiliation State: | CA |
| Affiliation Country: | Not reported |
| Affiliation Zip: | 95670 |
| Affiliation Phone: | (916) 875-8550, |

| | |
|---|---|
| Affiliation Type Desc: | Legal Owner |
| Entity Name: | NIELLO BAVARIAN AUTOMOBILES INC |
| Entity Title: | Not reported |
| Affiliation Address: | 2020 FULTON AVE |
| Affiliation City: | SACRAMENTO |
| Affiliation State: | CA |
| Affiliation Country: | United States |
| Affiliation Zip: | 95825 |
| Affiliation Phone: | (916) 246-6890, |

Sacramento Co. ML:

| | |
|---|---|
| Name: | NIELLO BMW |
| Address: | 2020 FULTON AVE |
| City,State,Zip: | SACRAMENTO, CA 95825 |
| Facility Id: | Not reported |
| Facility Status: | Not reported |
| FD: | Not reported |
| Billing Codes BP: | A |
| Billing Codes UST: | I |
| WG Bill Code: | I |
| Target Property Bill Cod: | Not reported |
| Food Bill Code: | Not reported |
| CUPA Permit Date: | Not reported |
| HAZMAT Permit Date: | Not reported |
| HAZMAT Inspection Date: | Not reported |
| Hazmat Date BP Received: | Not reported |
| UST Permit Dt: | Not reported |
| UST Inspection Date: | Not reported |
| UST Tank Test Date: | Not reported |
| Number of Tanks: | 1 |
| UST Tank Test Date: | Not reported |
| SIC Code: | Not reported |
| Tier Permitting: | Not reported |
| AST Bill Code: | Not reported |
| CALARP Bill Code: | Not reported |

**AI262** **NIELLO BMW SAAB** **RCRA-LQG** **1000289601**
**ENE** **2020 FULTON AVE** **CERS HAZ WASTE** **CAD982041154**
**1/8-1/4** **SACRAMENTO, CA 95825** **SWEEPS UST**
**0.145 mi.** **CA FID UST**
**763 ft.** **Site 3 of 3 in cluster AI** **FINDS**
**ECHO**
**Relative:** **E MANIFEST**
**Higher** **CERS**

**Actual:**
**53 ft.**

RCRA Listings:

| | |
|---|---|
| Date Form Received by Agency: | 19870922 |
| Handler Name: | Niello Bmw Saab |
| Handler Address: | 2020 Fulton Ave |
| Handler City,State,Zip: | SACRAMENTO, CA 95825 |
| EPA ID: | CAD982041154 |
| Contact Name: | ENVIRONMENTAL MANAGER |
| Contact Address: | 2020 FULTON AVE |
| Contact City,State,Zip: | SACRAMENTO, CA 95825 |
| Contact Telephone: | 916-486-1011 |
| Contact Fax: | Not reported |
| Contact Email: | Not reported |
| Contact Title: | Not reported |
| EPA Region: | 09 |
| Land Type: | Other |
| Federal Waste Generator Description: | Large Quantity Generator |
| Non-Notifier: | Not reported |
| Biennial Report Cycle: | Not reported |
| Accessibility: | Not reported |
| Active Site Indicator: | Handler Activities |
| State District Owner: | Ca |
| State District: | 1 |
| Mailing Address: | 2020 FULTON AVE |
| Mailing City,State,Zip: | SACRAMENTO, CA 95825 |
| Owner Name: | R L Niello Inc |
| Owner Type: | Private |
| Operator Name: | Not reported |
| Operator Type: | Not reported |
| Short-Term Generator Activity: | No |
| Importer Activity: | No |
| Mixed Waste Generator: | No |
| Transporter Activity: | No |
| Transfer Facility Activity: | No |
| Recycler Activity with Storage: | No |
| Small Quantity On-Site Burner Exemption: | No |
| Smelting Melting and Refining Furnace Exemption: | No |
| Underground Injection Control: | No |
| Off-Site Waste Receipt: | No |
| Universal Waste Indicator: | No |
| Universal Waste Destination Facility: | No |
| Federal Universal Waste: | No |
| Active Site State-Reg Handler: | --- |
| Federal Facility Indicator: | Not reported |
| Hazardous Secondary Material Indicator: | N |
| Sub-Part K Indicator: | Not reported |
| 2018 GPRA Permit Baseline: | Not on the Baseline |
| 2018 GPRA Renewals Baseline: | Not on the Baseline |
| 202 GPRA Corrective Action Baseline: | No |
| Subject to Corrective Action Universe: | No |
| Non-TSDFs Where RCRA CA has Been Imposed Universe: | No |

**NIELLO BMW SAAB (Continued)** **1000289601**

| | |
|---|---|
| Corrective Action Priority Ranking: | No NCAPS ranking |
| Environmental Control Indicator: | No |
| Institutional Control Indicator: | No |
| Human Exposure Controls Indicator: | N/A |
| Groundwater Controls Indicator: | N/A |
| Significant Non-Complier Universe: | No |
| Unaddressed Significant Non-Complier Universe: | No |
| Addressed Significant Non-Complier Universe: | No |
| Significant Non-Complier With a Compliance Schedule Universe: | No |
| Financial Assurance Required: | Not reported |
| Handler Date of Last Change: | 20020627 |
| Recognized Trader-Importer: | No |
| Recognized Trader-Exporter: | No |
| Importer of Spent Lead Acid Batteries: | No |
| Exporter of Spent Lead Acid Batteries: | No |
| Recycler Activity Without Storage: | No |
| Manifest Broker: | No |
| Sub-Part P Indicator: | No |

Handler - Owner Operator:

| | |
|---|---|
| Owner/Operator Indicator: | Owner |
| Owner/Operator Name: R L NIELLO INC | |
| Legal Status: | Private |
| Date Became Current: | Not reported |
| Date Ended Current: | Not reported |
| Owner/Operator Address: | NOT REQUIRED |
| Owner/Operator City,State,Zip: | NOT REQUIRED, ME 99999 |
| Owner/Operator Telephone: | 415-555-1212 |
| Owner/Operator Telephone Ext: | Not reported |
| Owner/Operator Fax: | Not reported |
| Owner/Operator Email: | Not reported |

Historic Generators:

| | |
|---|---|
| Receive Date: | 19870922 |
| Handler Name: NIELLO BMW SAAB | |
| Federal Waste Generator Description: | Large Quantity Generator |
| State District Owner: | Ca |
| Large Quantity Handler of Universal Waste: | No |
| Recognized Trader Importer: | No |
| Recognized Trader Exporter: | No |
| Spent Lead Acid Battery Importer: | No |
| Spent Lead Acid Battery Exporter: | No |
| Current Record: | Yes |
| Non Storage Recycler Activity: | Not reported |
| Electronic Manifest Broker: | Not reported |

List of NAICS Codes and Descriptions:

| | |
|---|---|
| NAICS Codes: | No NAICS Codes Found |

Has the Facility Received Notices of Violations:

| | |
|---|---|
| Found Violation: | No |
| Agency Which Determined Violation: | Not reported |
| Violation Short Description: | Not reported |
| Date Violation was Determined: | Not reported |

**NIELLO BMW SAAB (Continued)** **1000289601**

| | |
|---|---|
| Actual Return to Compliance Date: | Not reported |
| Return to Compliance Qualifier: | Not reported |
| Violation Responsible Agency: | Not reported |
| Scheduled Compliance Date: | Not reported |
| Enforcement Identifier: | Not reported |
| Date of Enforcement Action: | Not reported |
| Enforcement Responsible Agency: | Not reported |
| Enforcement Docket Number: | Not reported |
| Enforcement Attorney: | Not reported |
| Corrective Action Component: | Not reported |
| Appeal Initiated Date: | Not reported |
| Appeal Resolution Date: | Not reported |
| Disposition Status Date: | Not reported |
| Disposition Status: | Not reported |
| Disposition Status Description: | Not reported |
| Consent/Final Order Sequence Number: | Not reported |
| Consent/Final Order Respondent Name: | Not reported |
| Consent/Final Order Lead Agency: | Not reported |
| Enforcement Type: | Not reported |
| Enforcement Responsible Person: | Not reported |
| Enforcement Responsible Sub-Organization: | Not reported |
| SEP Sequence Number: | Not reported |
| SEP Expenditure Amount: | Not reported |
| SEP Scheduled Completion Date: | Not reported |
| SEP Actual Date: | Not reported |
| SEP Defaulted Date: | Not reported |
| SEP Type: | Not reported |
| SEP Type Description: | Not reported |
| Proposed Amount: | Not reported |
| Final Monetary Amount: | Not reported |
| Paid Amount: | Not reported |
| Final Count: | Not reported |
| Final Amount: | Not reported |

Evaluation Action Summary:

| | |
|---|---|
| Evaluation Date: | 19911008 |
| Evaluation Responsible Agency: | State Contractor/Grantee |
| Found Violation: | No |
| Evaluation Type Description: | COMPLIANCE EVALUATION INSPECTION |
| Evaluation Responsible Person Identifier: | R9 |
| Evaluation Responsible Sub-Organization: | Not reported |
| Actual Return to Compliance Date: | Not reported |
| Scheduled Compliance Date: | Not reported |
| Date of Request: | Not reported |
| Date Response Received: | Not reported |
| Request Agency: | Not reported |
| Former Citation: | Not reported |

CERS HAZ WASTE:

| | |
|---|---|
| Name: | NIELLO BMW |
| Address: | 2020 FULTON AVE |
| City,State,Zip: | SACRAMENTO, CA 95825 |
| Site ID: | 138347 |
| CERS ID: | 10219330 |
| CERS Description: | Hazardous Waste Generator |

**NIELLO BMW SAAB (Continued)** **1000289601**

SWEEPS UST:

| | |
|---|---|
| Name: | NIELLO BMW - SAAB |
| Address: | 2020 FULTON AVE |
| City: | SACRAMENTO |
| Status: | Active |
| Comp Number: | 678 |
| Number: | 1 |
| Board Of Equalization: | 44-018658 |
| Referral Date: | 02-10-92 |
| Action Date: | 02-10-92 |
| Created Date: | 04-18-89 |
| Owner Tank Id: | 1 |
| SWRCB Tank Id: | 34-000-000678-000001 |
| Tank Status: | A |
| Capacity: | 500 |
| Active Date: | 02-10-92 |
| Tank Use: | OIL |
| STG: | W |
| Content: | WASTE OIL |
| Number Of Tanks: | 1 |

CA FID UST:

| | |
|---|---|
| Facility ID: | 34003381 |
| Regulated By: | UTNKA |
| Regulated ID: | Not reported |
| Cortese Code: | Not reported |
| SIC Code: | Not reported |
| Facility Phone: | 9164861011 |
| Mail To: | Not reported |
| Mailing Address: | 2020 FULTON AVE |
| Mailing Address 2: | Not reported |
| Mailing City,St,Zip: | SACRAMENTO 95825 |
| Contact: | Not reported |
| Contact Phone: | Not reported |
| DUNs Number: | Not reported |
| NPDES Number: | Not reported |
| EPA ID: | Not reported |
| Comments: | Not reported |
| Status: | Active |

FINDS:

Registry ID: 110002785807

Click Here for FRS Facility Detail Report:

Environmental Interest/Information System:

The California Environmental Reporting System (CERS) is a statewide web-based user and information exchange system to support over 140,000 regulated businesses and over 130 local agencies in electronically collecting and reporting significant hazardous materials, hazardous waste and compliance and enforcement data as mandated by California law. Under oversight by Cal/EPA, certified local governing agencies (Unified Program Agencies - UPAs) consolidate, coordinate and provide consistent regulatory activities for six state and federal environmental programs.
The Resource Conservation and Recovery Act Information System

**NIELLO BMW SAAB (Continued)** **1000289601**

(RCRAInfo) is EPA's comprehensive information system in support of the Resource Conservation and Recovery Act (RCRA) of 1976 and the Hazardous and Solid Waste Amendments (HSWA) of 1984. It tracks many types of information about generators, transporters, treaters, storers, and disposers of hazardous waste.
The California Environmental Protection Agency (CalEPA) has recently implemented a new data warehouse system (nSite). This data warehouse combines and merges facility and site information from five different systems managed within CalEPA. The five systems are: California Environmental Reporting System (CERS),EnviroStor, GeoTracker, California Integrated Water Quality System (CIWQS), andToxic Release Inventory (TRI).
California's Hazardous Waste Tracking System Data Mart (HWTS-DATAMART) provides information on hazardous waste shipments for generators, transporters, and treatment, storage, and disposal facilities.

Click this hyperlink while viewing on your computer to access additional FINDS: detail in the EDR Site Report.

ECHO:

| | |
|---|---|
| Envid: | 1000289601 |
| Registry ID: | 110002785807 |
| DFR URL: | |
| Name: | NIELLO BMW SAAB |
| Address: | 2020 FULTON AVE |
| City,State,Zip: | SACRAMENTO, CA 95825 |

E MANIFEST:

| | |
|---|---|
| Manifest Tracking Number: | 023640956JJK |
| Last Updated Date: | 20220125 |
| Shipped Date: | 20211222 |
| Received Date: | 20220104 |
| Manifest Status: | Signed |
| Submission Type: | DataImage5Copy |
| Origin Type: | Service |
| Generator EPA ID: | CAD982041154 |
| Generator Name: | Niello Bmw Saab |
| Generator Location Street Number: | Not reported |
| Generator Location Street 1: | 2020 FULTON AVE |
| Generator Location Street 2: | Not reported |
| Generator Location City: | SACRAMENTO |
| Generator Location State: | CA |
| Generator Location Zip: | 95825 |
| Generator Mail Street Number: | Not reported |
| Generator Mail Street 1: | 2020 FULTON AVE |
| Generator Mail Street 2: | Not reported |
| Generator Mail City: | SACRAMENTO |
| Generator Mail Zip: | 95825 |
| Generator Mail State: | CA |
| Generator Contact Company Name: | Not reported |
| Designated Facility EPA ID: | AZR000521146 |
| Designated Facility Name: | Yuma Yes 2 Waste Transfer Station |
| Designated Facility Mail Street Number: | Not reported |
| Designated Facility Mail Street 1: | Not reported |
| Designated Facility Mail Street 2: | 2730 E 13TH ST |
| Designated Facility Mail City: | YUMA |

**NIELLO BMW SAAB (Continued)** **1000289601**

| | |
|---|---|
| Designated Facility Mail Zip: | 85365 |
| Designated Facility Mail State: | AZ |
| Designated Facility Location Street Number: | Not reported |
| Designated Facility Location Street 1: | 6500 S US HIGHWAY 95 |
| Designated Facility Location Street 2: | Not reported |
| Designated Facility Location City: | YUMA |
| Designated Facility Location Zip: | 85365 |
| Designated Facility Location State: | AZ |
| Designated Facility Contact Company Name: | Not reported |
| Manifest Residue Indicator: | N |
| Rejection Indicator: | N |

| | |
|---|---|
| Manifest Tracking Number: | 024021968JJK |
| Last Updated Date: | 20220707 |
| Shipped Date: | 20220602 |
| Received Date: | 20220616 |
| Manifest Status: | Signed |
| Submission Type: | DataImage5Copy |
| Origin Type: | Service |
| Generator EPA ID: | CAD982041154 |
| Generator Name: | Niello Bmw Saab |
| Generator Location Street Number: | Not reported |
| Generator Location Street 1: | 2020 FULTON AVE |
| Generator Location Street 2: | Not reported |
| Generator Location City: | SACRAMENTO |
| Generator Location State: | CA |
| Generator Location Zip: | 95825 |
| Generator Mail Street Number: | Not reported |
| Generator Mail Street 1: | 2020 FULTON AVE |
| Generator Mail Street 2: | Not reported |
| Generator Mail City: | SACRAMENTO |
| Generator Mail Zip: | 95825 |
| Generator Mail State: | CA |
| Generator Contact Company Name: | Not reported |
| Designated Facility EPA ID: | AZR000521146 |
| Designated Facility Name: | Yuma Yes 2 Waste Transfer Station |
| Designated Facility Mail Street Number: | Not reported |
| Designated Facility Mail Street 1: | Not reported |
| Designated Facility Mail Street 2: | 2730 E 13TH ST |
| Designated Facility Mail City: | YUMA |
| Designated Facility Mail Zip: | 85365 |
| Designated Facility Mail State: | AZ |
| Designated Facility Location Street Number: | Not reported |
| Designated Facility Location Street 1: | 6500 S US HIGHWAY 95 |
| Designated Facility Location Street 2: | Not reported |
| Designated Facility Location City: | YUMA |
| Designated Facility Location Zip: | 85365 |
| Designated Facility Location State: | AZ |
| Designated Facility Contact Company Name: | Not reported |
| Manifest Residue Indicator: | N |
| Rejection Indicator: | N |

| | |
|---|---|
| Manifest Tracking Number: | 024021969JJK |
| Last Updated Date: | 20220715 |
| Shipped Date: | 20220602 |
| Received Date: | 20220617 |
| Manifest Status: | Signed |

**NIELLO BMW SAAB (Continued)** **1000289601**

| | |
|---|---|
| Submission Type: | DataImage5Copy |
| Origin Type: | Service |
| Generator EPA ID: | CAD982041154 |
| Generator Name: | Niello Bmw Saab |
| Generator Location Street Number: | Not reported |
| Generator Location Street 1: | 2020 FULTON AVE |
| Generator Location Street 2: | Not reported |
| Generator Location City: | SACRAMENTO |
| Generator Location State: | CA |
| Generator Location Zip: | 95825 |
| Generator Mail Street Number: | Not reported |
| Generator Mail Street 1: | 2020 FULTON AVE |
| Generator Mail Street 2: | Not reported |
| Generator Mail City: | SACRAMENTO |
| Generator Mail Zip: | 95825 |
| Generator Mail State: | CA |
| Generator Contact Company Name: | Not reported |
| Designated Facility EPA ID: | CAT080013352 |
| Designated Facility Name: | World Oil Recycling |
| Designated Facility Mail Street Number: | 2000 |
| Designated Facility Mail Street 1: | CA90222 CA037US 2000 |
| Designated Facility Mail Street 2: | N. ALAMEDA STREET |
| Designated Facility Mail City: | COMPTON |
| Designated Facility Mail Zip: | 90222 |
| Designated Facility Mail State: | CA |
| Designated Facility Location Street Number: | 2000 |
| Designated Facility Location Street 1: | N. ALAMEDA STREET |
| Designated Facility Location Street 2: | Not reported |
| Designated Facility Location City: | COMPTON |
| Designated Facility Location Zip: | 90222-0000 |
| Designated Facility Location State: | CA |
| Designated Facility Contact Company Name: | Not reported |
| Manifest Residue Indicator: | N |
| Rejection Indicator: | N |

| | |
|---|---|
| Manifest Tracking Number: | 018242203JJK |
| Last Updated Date: | 20190326 |
| Shipped Date: | 20190220 |
| Received Date: | 20190306 |
| Manifest Status: | Signed |
| Submission Type: | DataImage5Copy |
| Origin Type: | Service |
| Generator EPA ID: | CAD982041154 |
| Generator Name: | Niello Bmw Saab |
| Generator Location Street Number: | Not reported |
| Generator Location Street 1: | 2020 FULTON AVE |
| Generator Location Street 2: | Not reported |
| Generator Location City: | SACRAMENTO |
| Generator Location State: | CA |
| Generator Location Zip: | 95825 |
| Generator Mail Street Number: | Not reported |
| Generator Mail Street 1: | 2020 FULTON AVE |
| Generator Mail Street 2: | Not reported |
| Generator Mail City: | SACRAMENTO |
| Generator Mail Zip: | 95825 |
| Generator Mail State: | CA |
| Generator Contact Company Name: | Not reported |

**NIELLO BMW SAAB (Continued)** **1000289601**

| | |
|---|---|
| Designated Facility EPA ID: | CAT080013352 |
| Designated Facility Name: | World Oil Recycling |
| Designated Facility Mail Street Number: | 2000 |
| Designated Facility Mail Street 1: | CA90222 CA037US 2000 |
| Designated Facility Mail Street 2: | 2000 N. ALAMEDA STREET |
| Designated Facility Mail City: | COMPTON |
| Designated Facility Mail Zip: | 90222 |
| Designated Facility Mail State: | CA |
| Designated Facility Location Street Number: | 2000 |
| Designated Facility Location Street 1: | 2000 N. ALAMEDA STREET |
| Designated Facility Location Street 2: | Not reported |
| Designated Facility Location City: | COMPTON |
| Designated Facility Location Zip: | 90222-0000 |
| Designated Facility Location State: | CA |
| Designated Facility Contact Company Name: | Not reported |
| Manifest Residue Indicator: | N |
| Rejection Indicator: | N |

| | |
|---|---|
| Manifest Tracking Number: | 008963488SKS |
| Last Updated Date: | 20240514 |
| Shipped Date: | 20240419 |
| Received Date: | 20240419 |
| Manifest Status: | Signed |
| Submission Type: | DataImage5Copy |
| Origin Type: | Service |
| Generator EPA ID: | CAD982041154 |
| Generator Name: | Niello Bmw |
| Generator Location Street Number: | Not reported |
| Generator Location Street 1: | 2020 A FULTON AVE |
| Generator Location Street 2: | ATTN ACCOUNTS PAYABLE |
| Generator Location City: | SACRAMENTO |
| Generator Location State: | CA |
| Generator Location Zip: | 95825 |
| Generator Mail Street Number: | Not reported |
| Generator Mail Street 1: | 2020 A FULTON AVE |
| Generator Mail Street 2: | ATTN ACCOUNTS PAYABLE |
| Generator Mail City: | SACRAMENTO |
| Generator Mail Zip: | 95825 |
| Generator Mail State: | CA |
| Generator Contact Company Name: | NIELLO BMW |
| Designated Facility EPA ID: | CA0000084517 |
| Designated Facility Name: | Safety-Kleen Systems, Inc. |
| Designated Facility Mail Street Number: | 6000 |
| Designated Facility Mail Street 1: | Not reported |
| Designated Facility Mail Street 2: | 88TH STREET |
| Designated Facility Mail City: | SACRAMENTO |
| Designated Facility Mail Zip: | 95828 |
| Designated Facility Mail State: | CA |
| Designated Facility Location Street Number: | 6000 |
| Designated Facility Location Street 1: | 88TH STREET |
| Designated Facility Location Street 2: | Not reported |
| Designated Facility Location City: | SACRAMENTO |
| Designated Facility Location Zip: | 95828 |
| Designated Facility Location State: | CA |
| Designated Facility Contact Company Name: | Not reported |
| Manifest Residue Indicator: | N |
| Rejection Indicator: | N |

**NIELLO BMW SAAB (Continued)** **1000289601**

| | |
|---|---|
| Manifest Tracking Number: | 020160622JJK |
| Last Updated Date: | 20210217 |
| Shipped Date: | 20210113 |
| Received Date: | 20210127 |
| Manifest Status: | Signed |
| Submission Type: | DataImage5Copy |
| Origin Type: | Service |
| Generator EPA ID: | CAD982041154 |
| Generator Name: | Niello Bmw |
| Generator Location Street Number: | Not reported |
| Generator Location Street 1: | 2020 FULTON AVE |
| Generator Location Street 2: | Not reported |
| Generator Location City: | SACRAMENTO |
| Generator Location State: | CA |
| Generator Location Zip: | 95825 |
| Generator Mail Street Number: | Not reported |
| Generator Mail Street 1: | 2020 FULTON AVE |
| Generator Mail Street 2: | Not reported |
| Generator Mail City: | SACRAMENTO |
| Generator Mail Zip: | 95825 |
| Generator Mail State: | CA |
| Generator Contact Company Name: | Not reported |
| Designated Facility EPA ID: | CAT080013352 |
| Designated Facility Name: | World Oil Recycling |
| Designated Facility Mail Street Number: | 2000 |
| Designated Facility Mail Street 1: | CA90222 CA037US 2000 |
| Designated Facility Mail Street 2: | N. ALAMEDA STREET |
| Designated Facility Mail City: | COMPTON |
| Designated Facility Mail Zip: | 90222 |
| Designated Facility Mail State: | CA |
| Designated Facility Location Street Number: | 2000 |
| Designated Facility Location Street 1: | N. ALAMEDA STREET |
| Designated Facility Location Street 2: | Not reported |
| Designated Facility Location City: | COMPTON |
| Designated Facility Location Zip: | 90222-0000 |
| Designated Facility Location State: | CA |
| Designated Facility Contact Company Name: | Not reported |
| Manifest Residue Indicator: | N |
| Rejection Indicator: | N |

| | |
|---|---|
| Manifest Tracking Number: | 020152282JJK |
| Last Updated Date: | 20210628 |
| Shipped Date: | 20210518 |
| Received Date: | 20210603 |
| Manifest Status: | Signed |
| Submission Type: | DataImage5Copy |
| Origin Type: | Service |
| Generator EPA ID: | CAD982041154 |
| Generator Name: | Niello Bmw |
| Generator Location Street Number: | Not reported |
| Generator Location Street 1: | 2020 FULTON AVE |
| Generator Location Street 2: | Not reported |
| Generator Location City: | SACRAMENTO |
| Generator Location State: | CA |
| Generator Location Zip: | 95825 |
| Generator Mail Street Number: | Not reported |
| Generator Mail Street 1: | 2020 FULTON AVE |

**NIELLO BMW SAAB (Continued)** **1000289601**

| | |
|---|---|
| Generator Mail Street 2: | Not reported |
| Generator Mail City: | SACRAMENTO |
| Generator Mail Zip: | 95825 |
| Generator Mail State: | CA |
| Generator Contact Company Name: | Not reported |
| Designated Facility EPA ID: | CAT080013352 |
| Designated Facility Name: | World Oil Recycling |
| Designated Facility Mail Street Number: | 2000 |
| Designated Facility Mail Street 1: | CA90222 CA037US 2000 |
| Designated Facility Mail Street 2: | N. ALAMEDA STREET |
| Designated Facility Mail City: | COMPTON |
| Designated Facility Mail Zip: | 90222 |
| Designated Facility Mail State: | CA |
| Designated Facility Location Street Number: | 2000 |
| Designated Facility Location Street 1: | N. ALAMEDA STREET |
| Designated Facility Location Street 2: | Not reported |
| Designated Facility Location City: | COMPTON |
| Designated Facility Location Zip: | 90222-0000 |
| Designated Facility Location State: | CA |
| Designated Facility Contact Company Name: | Not reported |
| Manifest Residue Indicator: | N |
| Rejection Indicator: | N |

| | |
|---|---|
| Manifest Tracking Number: | 020153120JJK |
| Last Updated Date: | 20210827 |
| Shipped Date: | 20210723 |
| Received Date: | 20210804 |
| Manifest Status: | Signed |
| Submission Type: | DataImage5Copy |
| Origin Type: | Service |
| Generator EPA ID: | CAD982041154 |
| Generator Name: | Niello Bmw Saab |
| Generator Location Street Number: | Not reported |
| Generator Location Street 1: | 2020 FULTON AVE |
| Generator Location Street 2: | Not reported |
| Generator Location City: | SACRAMENTO |
| Generator Location State: | CA |
| Generator Location Zip: | 95825 |
| Generator Mail Street Number: | Not reported |
| Generator Mail Street 1: | 2020 FULTON AVE |
| Generator Mail Street 2: | Not reported |
| Generator Mail City: | SACRAMENTO |
| Generator Mail Zip: | 95825 |
| Generator Mail State: | CA |
| Generator Contact Company Name: | Not reported |
| Designated Facility EPA ID: | CAT080013352 |
| Designated Facility Name: | World Oil Recycling |
| Designated Facility Mail Street Number: | 2000 |
| Designated Facility Mail Street 1: | CA90222 CA037US 2000 |
| Designated Facility Mail Street 2: | N. ALAMEDA STREET |
| Designated Facility Mail City: | COMPTON |
| Designated Facility Mail Zip: | 90222 |
| Designated Facility Mail State: | CA |
| Designated Facility Location Street Number: | 2000 |
| Designated Facility Location Street 1: | N. ALAMEDA STREET |
| Designated Facility Location Street 2: | Not reported |
| Designated Facility Location City: | COMPTON |

**NIELLO BMW SAAB (Continued)** **1000289601**

| | |
|---|---|
| Designated Facility Location Zip: | 90222-0000 |
| Designated Facility Location State: | CA |
| Designated Facility Contact Company Name: | Not reported |
| Manifest Residue Indicator: | N |
| Rejection Indicator: | N |
| | |
| Manifest Tracking Number: | 025736079JJK |
| Last Updated Date: | 20240308 |
| Shipped Date: | 20240208 |
| Received Date: | 20240220 |
| Manifest Status: | Signed |
| Submission Type: | DataImage5Copy |
| Origin Type: | Service |
| Generator EPA ID: | CAD982041154 |
| Generator Name: | Niello Bmw |
| Generator Location Street Number: | Not reported |
| Generator Location Street 1: | 2020 FULTON AVE |
| Generator Location Street 2: | Not reported |
| Generator Location City: | SACRAMENTO |
| Generator Location State: | CA |
| Generator Location Zip: | 95825 |
| Generator Mail Street Number: | Not reported |
| Generator Mail Street 1: | 2020 FULTON AVE |
| Generator Mail Street 2: | Not reported |
| Generator Mail City: | SACRAMENTO |
| Generator Mail Zip: | 95825 |
| Generator Mail State: | CA |
| Generator Contact Company Name: | Not reported |
| Designated Facility EPA ID: | CAT080013352 |
| Designated Facility Name: | World Oil Recycling |
| Designated Facility Mail Street Number: | 2000 |
| Designated Facility Mail Street 1: | CA90222 CA037US 2000 |
| Designated Facility Mail Street 2: | N. ALAMEDA STREET |
| Designated Facility Mail City: | COMPTON |
| Designated Facility Mail Zip: | 90222 |
| Designated Facility Mail State: | CA |
| Designated Facility Location Street Number: | 2000 |
| Designated Facility Location Street 1: | N. ALAMEDA STREET |
| Designated Facility Location Street 2: | Not reported |
| Designated Facility Location City: | COMPTON |
| Designated Facility Location Zip: | 90222-0000 |
| Designated Facility Location State: | CA |
| Designated Facility Contact Company Name: | Not reported |
| Manifest Residue Indicator: | N |
| Rejection Indicator: | N |
| | |
| Manifest Tracking Number: | 025736654JJK |
| Last Updated Date: | 20230928 |
| Shipped Date: | 20230830 |
| Received Date: | 20230912 |
| Manifest Status: | Signed |
| Submission Type: | DataImage5Copy |
| Origin Type: | Service |
| Generator EPA ID: | CAD982041154 |
| Generator Name: | Niello Bmw Saab |
| Generator Location Street Number: | Not reported |
| Generator Location Street 1: | 2020 FULTON AVE |

**NIELLO BMW SAAB (Continued)** **1000289601**

| | |
|---|---|
| Generator Location Street 2: | Not reported |
| Generator Location City: | SACRAMENTO |
| Generator Location State: | CA |
| Generator Location Zip: | 95825 |
| Generator Mail Street Number: | Not reported |
| Generator Mail Street 1: | 2020 FULTON AVE |
| Generator Mail Street 2: | Not reported |
| Generator Mail City: | SACRAMENTO |
| Generator Mail Zip: | 95825 |
| Generator Mail State: | CA |
| Generator Contact Company Name: | Not reported |
| Designated Facility EPA ID: | CAT080013352 |
| Designated Facility Name: | World Oil Recycling |
| Designated Facility Mail Street Number: | 2000 |
| Designated Facility Mail Street 1: | CA90222 CA037US 2000 |
| Designated Facility Mail Street 2: | Not Required |
| Designated Facility Mail City: | Not Required |
| Designated Facility Mail Zip: | 00000 |
| Designated Facility Mail State: | AL |
| Designated Facility Location Street Number: | 2000 |
| Designated Facility Location Street 1: | North Alameda Street |
| Designated Facility Location Street 2: | Not reported |
| Designated Facility Location City: | Compton |
| Designated Facility Location Zip: | 90221 |
| Designated Facility Location State: | CA |
| Designated Facility Contact Company Name: | Not reported |
| Manifest Residue Indicator: | N |
| Rejection Indicator: | N |

| | |
|---|---|
| Manifest Tracking Number: | 025829270JJK |
| Last Updated Date: | 20230914 |
| Shipped Date: | 20230809 |
| Received Date: | 20230821 |
| Manifest Status: | Signed |
| Submission Type: | DataImage5Copy |
| Origin Type: | Service |
| Generator EPA ID: | CAD982041154 |
| Generator Name: | Niello Bmw Saab |
| Generator Location Street Number: | Not reported |
| Generator Location Street 1: | 2020 FULTON AVE |
| Generator Location Street 2: | Not reported |
| Generator Location City: | SACRAMENTO |
| Generator Location State: | CA |
| Generator Location Zip: | 95825 |
| Generator Mail Street Number: | Not reported |
| Generator Mail Street 1: | 2020 FULTON AVE |
| Generator Mail Street 2: | Not reported |
| Generator Mail City: | SACRAMENTO |
| Generator Mail Zip: | 95825 |
| Generator Mail State: | CA |
| Generator Contact Company Name: | Not reported |
| Designated Facility EPA ID: | AZR000521146 |
| Designated Facility Name: | Yuma Yes 2 Waste Transfer Station |
| Designated Facility Mail Street Number: | Not reported |
| Designated Facility Mail Street 1: | Not reported |
| Designated Facility Mail Street 2: | 2730 E 13TH ST |
| Designated Facility Mail City: | YUMA |

**NIELLO BMW SAAB (Continued)** **1000289601**

| | |
|---|---|
| Designated Facility Mail Zip: | 85365 |
| Designated Facility Mail State: | AZ |
| Designated Facility Location Street Number: | Not reported |
| Designated Facility Location Street 1: | 6500 S US HIGHWAY 95 |
| Designated Facility Location Street 2: | Not reported |
| Designated Facility Location City: | YUMA |
| Designated Facility Location Zip: | 85365 |
| Designated Facility Location State: | AZ |
| Designated Facility Contact Company Name: | Not reported |
| Manifest Residue Indicator: | N |
| Rejection Indicator: | N |

State Waste:

| | |
|---|---|
| Manifest Tracking Number: | 024250501JJK |
| Waste Line Number: | 1 |
| State Waste Code Owner: | CA |
| State Waste Code: | 223 |
| State Waste: | Unspecified oil-containing waste |

Transporter:

| | |
|---|---|
| Manifest Tracking Number: | 024250501JJK |
| Transporter Line Number: | 1 |
| Transporter EPA ID: | CAD028277036 |
| Transporter Name: | World Oil Environmental Services |

Waste Line:

| | |
|---|---|
| Manifest Tracking Number: | 024250501JJK |
| Waste Line Number: | 1 |
| U.S. DOT Hazardous Indicator: | N |
| U.S. DOT ID Number: | Not reported |
| U.S. DOT Description: | Not reported |
| Non-Hazardous Waste Description: | NON-RCRA HAZARDOUS WASTE, LIQUID (BRAKE FLUID) |
| Number of Containers: | 1 |
| Container Type Code: | DM |
| Container Type Description: | Metal drums, barrels, kegs |
| Waste Quantity: | 55 |
| Quantity Unit of Measure Code: | G |
| Quantity Unit of Measure Description: | Gallons |
| Waste Quantity, in Tons: | 0.2293578 |
| Acute Waste Quantity, in Tons: | 0 |
| Non-Acute Waste Quantity, in Tons: | 0.2293578 |
| Waste Quantity, in Kilograms: | 208.03441 |
| Acute Waste Quantity, in Kilograms: | 0 |
| Non-Acute Waste Quantity, in Kilorgrams: | 208.03441 |
| Management Method Code: | H039 |
| Management Method Description: | OTHER RECOVERY OR RECLAMATION FOR REUSE |
| Waste Residue Indicator: | N |
| Quantity Discrepancy Indicator: | N |
| Waste Type Discrepancy Indicator: | N |
| Waste Density: | Not reported |
| Waste Density Unit of Measure Code: | Not reported |
| Waste Density Unit of Measure Description: | Not reported |
| Form Code: | Not reported |
| Form Code Description: | Not reported |
| Source Code: | Not reported |
| Source Code Description: | Not reported |

**NIELLO BMW SAAB (Continued)** **1000289601**

Waste Minimization Code: Not reported
Waste Minimization Code Description: Not reported
Consent Number: Not reported
EPA Waste Indicator: N

Click this hyperlink while viewing on your computer to access
88 additional US EManifest: record(s) in the EDR Site Report.

CERS:
Name: NIELLO BMW
Address: 2020 FULTON AVE
City,State,Zip: SACRAMENTO, CA 95825
Site ID: 138347
CERS ID: 10219330
CERS Description: Chemical Storage Facilities

Violations:
Site ID: 138347
Site Name: NIELLO BMW
Violation Date: 04-19-2018
Citation: HSC 6.5 25201 - California Health and Safety Code, Chapter 6.5, Section(s) 25201
Violation Description: Failure to obtain a permit or grant of interim status after generator has accumulated hazardous waste on-site for longer than 90 days.
Violation Notes: Returned to compliance on 07/02/2018. OBSERVATION: One 5 gallon container of Brake Lathe Grindings located in the shop area and one 55 gallon drum of oily absorbent waste in the waste storage area were observed with accumulation start dates of 1-10-2018 and a manifest demonstrating disposal within the past 90 days was not available. CORRECTIVE ACTION: Dispose of the hazardous wastes listed above and submit a copy of the manifest to this department.
Violation Division: Sacramento County Env Management Department
Violation Program: HW
Violation Source: CERS,

Site ID: 138347
Site Name: NIELLO BMW
Violation Date: 11-03-2014
Citation: 22 CCR 12 66262.34(f) - California Code of Regulations, Title 22, Chapter 12, Section(s) 66262.34(f)
Violation Description: Failure to properly label hazardous waste accumulation containers with the following requirements: "Hazardous Waste", name and address of the generator, physical and chemical characteristics of the Hazardous Waste, and starting accumulation date.
Violation Notes: Returned to compliance on 11/17/2014. OBSERVATION: Observed one 55 gallon steel drum of used gasoline located in the back of the shop and two 10 gallon plastic containers of used brake fluid located in the shop without a hazardous waste label. CORRECTIVE ACTION: Submit a photo to this department demonstrating that the containers listed above have been properly labeled. OBSERVATION: Observed one 15 gallon steel drum of used gasoline located in the outside hazardous waste storage area without the following information on the label: start accumulation date. CORRECTIVE ACTION: Submit photos to this department demonstrating that the container listed above has been properly labeled.
Violation Division: Sacramento County Env Management Department
Violation Program: HW

**NIELLO BMW SAAB (Continued)** **1000289601**

| | |
|---|---|
| Violation Source: | CERS, |
| Site ID: | 138347 |
| Site Name: | NIELLO BMW |
| Violation Date: | 11-03-2014 |
| Citation: | 22 CCR 15 66265.31 - California Code of Regulations, Title 22, Chapter 15, Section(s) 66265.31 |
| Violation Description: | Failure to maintain and operate the facility to minimize the possibility of a fire, explosion, or any unplanned sudden or non-sudden release of hazardous waste or hazardous waste constituents to the air, soil, or surface water which could threaten human health or the environment. |
| Violation Notes: | Returned to compliance on 11/17/2014. OBSERVATION: Observed oil accumulation on the ground in the back of the service shop. Observed used absorbent pads being stored on the ground outside in the hazardous waste storage area. CORRECTIVE ACTION: Submit photos/documentation to this department demonstrating the spills have been properly removed and managed. |
| Violation Division: | Sacramento County Env Management Department |
| Violation Program: | HW |
| Violation Source: | CERS, |
| Site ID: | 138347 |
| Site Name: | NIELLO BMW |
| Violation Date: | 08-31-2023 |
| Citation: | HSC 6.95 25508.1(a)-(f) - California Health and Safety Code, Chapter 6.95, Section(s) 25508.1(a)-(f) |
| Violation Description: | Failure to electronically update business plan within 30 days of any one of the following events: A 100 percent or more increase in the quantity of a previously disclosed material. Any handling of a previously undisclosed hazardous materials at or above reportable quantities. A change of business address, business ownership, or business name. A substantial change in the handler's operations that requires modification to any portion of the business plan. |
| Violation Notes: | Returned to compliance on 10/11/2023. OBSERVATION: The Hazardous Materials Business Plan was not updated within 30 days of one of the following occurrences: a 100 percent or more increase in the quantity of a previously disclosed material; any handling of a previously undisclosed hazardous material at or above reportable quantities: Observed 4 metal 55 gallon drums of degreaser throughout the facility. Only one 55 gallon drum was reported into CERS inventory. CORRECTIVE ACTION: Update the chemical inventory in CERS to reflect what was observed and notify Sharon Tritle of this update. |
| Violation Division: | Sacramento County Env Management Department |
| Violation Program: | HMRRP |
| Violation Source: | CERS, |
| Site ID: | 138347 |
| Site Name: | NIELLO BMW |
| Violation Date: | 04-19-2018 |
| Citation: | 22 CCR 15 66265.194 - California Code of Regulations, Title 22, Chapter 15, Section(s) 66265.194 |
| Violation Description: | Failure to comply with general tank operating requirements: (a) Hazardous wastes or treatment reagents shall not be placed in a tank system if they could cause the tank , its ancillary equipment, or the secondary containment system to rupture, leak, corrode, or otherwise fail;. (b) The owner or operator shall use appropriate controls and |

**NIELLO BMW SAAB (Continued)** **1000289601**

practices to prevent spills and overflows from tank or secondary containment systems. These include at a minimum: (1) spill prevention controls (e.g., check valves, dry discount couplings); (2) overfill prevention controls (e.g., level sensing devices, high level alarms, automatic feed cutoff, or bypass to a standby tank); and (3) maintenance of sufficient freeboard in uncovered tanks to prevent overtopping by wave or wind action or by precipitation. Uncovered tanks shall be operated to ensure at least 60 centimeters (2 feet) of freeboard, unless the tank is equipped with a containment structure (e.g., standby tank with a capacity that equals or exceeds the volume of the top 60 centimeters (2 feet) of the tank).

Violation Notes: Returned to compliance on 07/02/2018. OBSERVATION: The level float and alarm system for the used oil tank were not powered due to the electrical box breaker tripping. CORRECTIVE ACTION: Submit documentation to this department demonstrating that the electrical supply to the used oil tank level float and alarm is operational.
Violation Division: Sacramento County Env Management Department
Violation Program: HW
Violation Source: CERS,

Site ID: 138347
Site Name: NIELLO BMW
Violation Date: 08-31-2023
Citation: 22 CCR 15 66265.192(a) - California Code of Regulations, Title 22, Chapter 15, Section(s) 66265.192(a)
Violation Description: Failure to obtain and maintain a written assessment reviewed and certified by an independent, qualified, professional engineer prior to placing the tank system in service. The written assessment shall state that, the new hazardous waste tank system has sufficient structural integrity, is acceptable for the transferring, storing and treating of hazardous waste, and that the tanks and containment system including the foundation, structural support, seams, connections, and pressure controls (if applicable) are suitably designed to meet the regulation.
Violation Notes: OBSERVATION: A written hazardous waste tank assessment has not been obtained for the Waste Oil tank system within five (5) years from the previous assessment (22 CCR 15 66265.192(h)). According to documentation seen on site, the assessment was dated 2014. CORRECTIVE ACTION: Obtain a written hazardous waste tank system assessment (or reassessment) for the Waste Oil tank system in accordance with 22 CCR 15 66265.192 and submit a copy to this department upon completion OR if this has been done within the last 5 years, please send a copy to Sharon Tritle of the reassessment.
Violation Division: Sacramento County Env Management Department
Violation Program: HW
Violation Source: CERS,

Site ID: 138347
Site Name: NIELLO BMW
Violation Date: 08-31-2023
Citation: 22 CCR 12 66262.11 - California Code of Regulations, Title 22, Chapter 12, Section(s) 66262.11
Violation Description: Failure to determine if wastes generated are hazardous waste by using generator knowledge or applying testing method.
Violation Notes: Returned to compliance on 10/11/2023. OBSERVATION: Bill of Lading or Uniformed Manifest were not available for observations at time of inspection for the waste sludge from the car wash basin sump located in the detailing area. CORRECTIVE ACTION: Please submit documentation

**NIELLO BMW SAAB (Continued)** **1000289601**

to this department demonstrating that the sump has been properly characterized to determine if it is a hazardous waste. If determined to be hazardous submit a manifest/receipt documenting proper disposal and a statement demonstrating how you will manage it in the future. Keep the test results, waste analyses, or other determinations at least three years from the date that the waste was last sent to on-site or off-site treatment, storage, or disposal. Please submit any documentation for the sump to Sharon Tritle.

Violation Division: Sacramento County Env Management Department
Violation Program: HW
Violation Source: CERS,

Site ID: 138347
Site Name: NIELLO BMW
Violation Date: 08-31-2023
Citation: HSC 6.95 25508(a)(3) - California Health and Safety Code, Chapter 6.95, Section(s) 25508(a)(3)
Violation Description: Failure to complete and electronically submit a site map with all required content.
Violation Notes: Returned to compliance on 10/11/2023. OBSERVATION: The annotated site map submitted to this department does not include Mini Cooper facility and wash rack building. CORRECTIVE ACTION: Revise the annotated Site Map to include all required content and submit electronically in the California Environmental Reporting System (CERS). This was properly done in a previous site map from 2014, please use that as reference and submit into CERS, then notify Sharon Tritle once completed.
Violation Division: Sacramento County Env Management Department
Violation Program: HMRRP
Violation Source: CERS,

Site ID: 138347
Site Name: NIELLO BMW
Violation Date: 08-31-2023
Citation: 22 CCR 12 66262.40(a) - California Code of Regulations, Title 22, Chapter 12, Section(s) 66262.40(a)
Violation Description: Failure to keep a copy of each properly signed manifest for at least three years from the date the waste was accepted by the initial transporter. The manifest signed at the time the waste was accepted for transport shall be kept until receiving a signed copy from the designated facility which received the waste.
Violation Notes: Returned to compliance on 10/03/2023. OBSERVATION: Uniform Hazardous Waste Manifest for Manifest 025104065 from date 01/26/2023 was not available at the time of inspection. CORRECTIVE ACTION: Locate a copy of Uniform Hazardous Waste Manifest for 025104065 01/26/2023 and submit copy to inspector Sharon Tritle.
Violation Division: Sacramento County Env Management Department
Violation Program: HW
Violation Source: CERS,

Site ID: 138347
Site Name: NIELLO BMW
Violation Date: 11-03-2014
Citation: 22 CCR 23 66273.34 - California Code of Regulations, Title 22, Chapter 23, Section(s) 66273.34
Violation Description: Failure to properly label the following categories of universal waste as: 1) Each batteries or the container in which the batteries are contained as "Universal Waste-Battery(ies)". 2) Each

**NIELLO BMW SAAB (Continued)** **1000289601**

mercury-containing equipment or the container in which the mercury-containing equipment is contained as "Universal Waste -Mercury-Containing Equipment". 3) Each Florescent lamp or the container or package in which the lamps are contained as "Universal Waste-Lamp(s)". 4) Each electronic devices or the container or pallet in or on which the electronic devices are contained as "Universal Waste-Electronic Device(s)". 5) Each CRTs or the container or pallet in or on which the CRTs are contained as "Universal Waste-CRT(s)". 6) A container of CRT glass shall be labeled or marked clearly with the following phrase: "Universal Waste-CRT glass". 7) In lieu of labeling individual electronic devices, CRTs, and/or containers of CRT glass pursuant to subsections d) through f) of this section, a universal waste handler may combine, package, and accumulate those universal wastes in appropriate containers or within a designated area demarcated by boundaries that are clearly labeled with the applicable portion(s) of the following phrase: "Universal Waste-Electronic Device(s)/Universal Waste - CRT(s)/Universal Waste-CRT Glass".

Violation Notes: Returned to compliance on 11/17/2014. OBSERVATION: Observed one cardboard box of alkaline batteries being stored on stop of lead acid batteries in the BC area without a label. A generator shall label or mark universal waste with the words Universal Waste and the type of waste. CORRECTIVE ACTION: Immediately label these wastes and ensure that all universal wastes are labeled with the required information. Submit photos to this department demonstrating that the container listed above has been properly labeled.
Violation Division: Sacramento County Env Management Department
Violation Program: HW
Violation Source: CERS,

Site ID: 138347
Site Name: NIELLO BMW
Violation Date: 11-03-2014
Citation: 22 CCR 15 66265.195(a) - California Code of Regulations, Title 22, Chapter 15, Section(s) 66265.195(a)
Violation Description: Failure of the owner or operator to conduct inspections and maintain inspection records at the facility of the following tank equipment: 1) Overfill/spill control equipment (e.g., waste-feed cutoff systems, bypass systems, and drainage systems) to ensure that it is in good working order; 2) The aboveground portions of the tank system, if any, to detect corrosion or releases of waste; 3) Data gathered from monitoring equipment and leak-detection equipment, (e.g., pressure and temperature gauges, monitoring wells) to ensure that the tank system is being operated according to its design; 4) The construction materials and the area immediately surrounding the externally accessible portion of the tank system including secondary containment structures (e.g., dikes) to detect erosion or signs of releases of hazardous waste (e.g., wet spots, dead vegetation); and 5) For uncovered tanks, the level of waste in the tank, to ensure compliance with section 66265.194(b)(3).
Violation Notes: Returned to compliance on 11/17/2014. OBSERVATION: Daily inspections of the used oil tank system have not been conducted and documented Since September 3, 2014. CORRECTIVE ACTION: Submit documentation to this department demonstrating that the used oil tank system is being properly inspected and documented.
Violation Division: Sacramento County Env Management Department
Violation Program: HW
Violation Source: CERS,

**NIELLO BMW SAAB (Continued)** **1000289601**

| | |
|---|---|
| Site ID: | 138347 |
| Site Name: | NIELLO BMW |
| Violation Date: | 11-03-2014 |
| Citation: | 22 CCR 12 66262.34(a) - California Code of Regulations, Title 22, Chapter 12, Section(s) 66262.34(a) |
| Violation Description: | Failure to obtain a permit or grant of interim status to accumulate hazardous waste longer than 90 days. |
| Violation Notes: | Returned to compliance on 11/17/2014. OBSERVATION: Observed one 55 gallon steel drum of used gasoline located in the service shop one 15 gallon steel drum of waste gasoline located in the outside hazardous waste storage area without start accumulation dates and a manifest/receipt demonstrating disposal within the past year was not available. CORRECTIVE ACTION: Dispose of waste gasoline and submit a copy of the manifest/receipt to this department. |
| Violation Division: | Sacramento County Env Management Department |
| Violation Program: | HW |
| Violation Source: | CERS, |

| | |
|---|---|
| Site ID: | 138347 |
| Site Name: | NIELLO BMW |
| Violation Date: | 04-19-2018 |
| Citation: | 22 CCR 15 66265.16 - California Code of Regulations, Title 22, Chapter 15, Section(s) 66265.16 |
| Violation Description: | Failure to provide employees with hazardous waste training program of class room instructions or on-the-job training within the first six months after the date of their employment or assignment to a facility, or to a new position at a facility and annually thereafter. Training records on current personnel shall be kept until closure of the facility and for former employees the record shall be kept for at least three years from the date the employee last worked at the facility. The records shall include the following: the job title for each position at the facility related to hazardous waste management, and the name of the employee filling each job; a written job description for each position, duties of facility personnel assigned to each position, and a written description of the type and amount of both introductory and continuing training that will be given to each person filling a position. |
| Violation Notes: | Returned to compliance on 04/23/2018. OBSERVATION: As demonstrated by the number and type of hazardous waste violations observed at the time of inspection, personnel are not adequately trained to perform their duties in a way that ensures the facility's compliance with the requirements of this chapter. CORRECTIVE ACTION: Conduct training with applicable personnel and document it according to the requirements of 22 CCR 15 66265.16(d). Submit a copy of the documentation to this department. |
| Violation Division: | Sacramento County Env Management Department |
| Violation Program: | HW |
| Violation Source: | CERS, |

| | |
|---|---|
| Site ID: | 138347 |
| Site Name: | NIELLO BMW |
| Violation Date: | 11-03-2014 |
| Citation: | 22 CCR 15 66265.173 - California Code of Regulations, Title 22, Chapter 15, Section(s) 66265.173 |
| Violation Description: | Failure to properly close hazardous waste containers when not in active use. |
| Violation Notes: | Returned to compliance on 11/17/2014. OBSERVATION: Observed one 55 |

**NIELLO BMW SAAB (Continued)** **1000289601**

gallon steel drum of used oil filters located in the back hazardous waste storage area that was open. Observed multiple one gallon plastic containers of coolant stored throughout the service shop that were open during the time of the inspection. CORRECTIVE ACTION: Submit photos to this department demonstrating that the containers listed above have been properly closed.

Violation Division: Sacramento County Env Management Department
Violation Program: HW
Violation Source: CERS,

Site ID: 138347
Site Name: NIELLO BMW
Violation Date: 04-19-2018
Citation: 22 CCR 12 66262.34(f) - California Code of Regulations, Title 22, Chapter 12, Section(s) 66262.34(f)
Violation Description: Failure to properly label hazardous waste accumulation containers and portable tanks with the following requirements: "Hazardous Waste", name and address of the generator, physical and chemical characteristics of the Hazardous Waste, and starting accumulation date.
Violation Notes: Returned to compliance on 04/19/2018. OBSERVATION: One 55 gallon drum of paper used oil filters located in the waste storage area was observed with without an accumulation start date. One 55 gallon drum of paper used oil filters located in the waste storage area was observed with an accumulation start date of 12-27-2018 but manifests show that this waste stream has been picked up at least three times since. CORRECTIVE ACTION: Corrected at the time of inspection. No further action required.
Violation Division: Sacramento County Env Management Department
Violation Program: HW
Violation Source: CERS,

Site ID: 138347
Site Name: NIELLO BMW
Violation Date: 04-19-2018
Citation: 22 CCR 15 66265.195(c) - California Code of Regulations, Title 22, Chapter 15, Section(s) 66265.195(c)
Violation Description: Failure to conduct and document inspections of hazardous waste tank systems each operating day and retain records of those inspections at the facility.
Violation Notes: Returned to compliance on 07/02/2018. OBSERVATION: Daily inspections of the used oil and antifreeze waste tanks have only been conducted and documented for the past month per shop foreman Casey Smith. The used oil and antifreeze waste tank daily inspections do not include verification that the that the secondary containments are free of liquids CORRECTIVE ACTION: Submit documentation to this department demonstrating that the the used oil and antifreeze waste tank systems are being properly inspected and documented.
Violation Division: Sacramento County Env Management Department
Violation Program: HW
Violation Source: CERS,

Site ID: 138347
Site Name: NIELLO BMW
Violation Date: 11-03-2014
Citation: HSC 6.95 25508(a)(1) - California Health and Safety Code, Chapter 6.95, Section(s) 25508(a)(1)

**NIELLO BMW SAAB (Continued)** **1000289601**

Violation Description: Failure to complete and electronically submit hazardous material inventory information for all reportable hazardous materials on site at or above reportable quantities.
Violation Notes: Returned to compliance on 11/17/2014. OBSERVATION: The facility has not submitted the Hazardous Materials Inventory Chemical Description page for coolant, diesel exhaust fluid, used gasoline, and degreaser to this department. CORRECTIVE ACTION: Complete and submit the Hazardous Materials Inventory Chemical Description page for all materials listed above electronically in this department's e-Reporting Portal or in the California Environmental Reporting System.
Violation Division: Sacramento County Env Management Department
Violation Program: HMRRP
Violation Source: CERS,

Site ID: 138347
Site Name: NIELLO BMW
Violation Date: 04-19-2018
Citation: 22 CCR 15 66265.173 - California Code of Regulations, Title 22, Chapter 15, Section(s) 66265.173
Violation Description: Failure to meet the following container management requirements: (a) A container holding hazardous waste must always be closed during storage, except when it is necessary to add or remove waste. (b) A container holding hazardous waste must not be opened, handled, or stored in a manner which may rupture the container or cause it to leak.
Violation Notes: Returned to compliance on 04/19/2018. OBSERVATION: One 55 gallon drum of oily absorbent pad waste was observed open due to too many pads in the container. Other oily absorbent pad waste was observed stacked next to the drum outside the container. CORRECTIVE ACTION: The oily absorbent waste pads were placed in closed containers at the time of inspection. No further action required.
Violation Division: Sacramento County Env Management Department
Violation Program: HW
Violation Source: CERS,

Site ID: 138347
Site Name: NIELLO BMW
Violation Date: 08-31-2023
Citation: HSC 6.5 25160(b)(1)(C) - California Health and Safety Code, Chapter 6.5, Section(s) 25160(b)(1)(C)
Violation Description: Failure to send a legible copy of each hazardous waste manifest to the Department within 30 days of each shipment of hazardous waste.
Violation Notes: Returned to compliance on 10/11/2023. OBSERVATION: The generator has not sent a legible copy of each Uniform Hazardous Waste Manifest to the California Department of Toxic Substances Control (DTSC) within 30 days of shipment. CORRECTIVE ACTION: Send a copy of hazardous waste manifest 025829270 from 05/09/2023 to DTSC and submit a statement to Sharon Tritle once this has been submitted.
Violation Division: Sacramento County Env Management Department
Violation Program: HW
Violation Source: CERS,

Site ID: 138347
Site Name: NIELLO BMW
Violation Date: 04-19-2018
Citation: HSC 6.95 25508(a)(1) - California Health and Safety Code, Chapter 6.95, Section(s) 25508(a)(1)

**NIELLO BMW SAAB (Continued)** **1000289601**

Violation Description: Failure to complete and electronically submit a site map with all required content.
Violation Notes: Returned to compliance on 11/05/2018. OBSERVATION: The annotated site map submitted to this department shows a detail shop building that has been demolished. CORRECTIVE ACTION: Revise the annotated Site Map to include the change above and submit electronically in the California Environmental Reporting System.
Violation Division: Sacramento County Env Management Department
Violation Program: HMRRP
Violation Source: CERS,

Evaluation:
Eval General Type: Compliance Evaluation Inspection
Eval Date: 04-19-2018
Violations Found: Yes
Eval Type: Routine done by local agency
Eval Notes: Not reported
Eval Division: Sacramento County Env Management Department
Eval Program: HW
Eval Source: CERS,

Eval General Type: Compliance Evaluation Inspection
Eval Date: 11-03-2014
Violations Found: Yes
Eval Type: Routine done by local agency
Eval Notes: Not reported
Eval Division: Sacramento County Env Management Department
Eval Program: HMRRP
Eval Source: CERS,

Eval General Type: Compliance Evaluation Inspection
Eval Date: 08-31-2023
Violations Found: Yes
Eval Type: Routine done by local agency
Eval Notes: There is no original signature on the Inspection Report. This Inspection was performed on 10/17/2023 and the Inspection Report was sent via email to tyler@tooleyoil.com, michael@tooleyoil.com, and gibbs@tooleyoil.com. NOTE: Please notify Maggie Chen at chenxiu@saccounty.gov following the correction of these violations.
Eval Division: Sacramento County Env Management Department
Eval Program: HMRRP
Eval Source: CERS,

Eval General Type: Compliance Evaluation Inspection
Eval Date: 08-31-2023
Violations Found: Yes
Eval Type: Routine done by local agency
Eval Notes: There is no original signature on the Inspection Report. This Inspection was performed on 10/17/2023 and the Inspection Report was sent via email to tyler@tooleyoil.com, michael@tooleyoil.com, and gibbs@tooleyoil.com. NOTE: Please notify Maggie Chen at chenxiu@saccounty.gov following the correction of these violations.
Eval Division: Sacramento County Env Management Department
Eval Program: HW
Eval Source: CERS,

Eval General Type: Compliance Evaluation Inspection

**NIELLO BMW SAAB (Continued)** **1000289601**

Eval Date: 11-03-2014
Violations Found: Yes
Eval Type: Routine done by local agency
Eval Notes: Not reported
Eval Division: Sacramento County Env Management Department
Eval Program: HW
Eval Source: CERS,

Eval General Type: Compliance Evaluation Inspection
Eval Date: 04-19-2018
Violations Found: Yes
Eval Type: Routine done by local agency
Eval Notes: Not reported
Eval Division: Sacramento County Env Management Department
Eval Program: HMRRP
Eval Source: CERS,

Enforcement Action:
Site ID: 138347
Site Name: NIELLO BMW
Site Address: 2020 FULTON AVE
Site City: SACRAMENTO
Site Zip: 95825
Enf Action Date: 06-21-2018
Enf Action Type: Notice of Violation (Unified Program)
Enf Action Description: Notice of Violation Issued by the Inspector at the Time of Inspection
Enf Action Notes: Not reported
Enf Action Division: Sacramento County Env Management Department
Enf Action Program: HW
Enf Action Source: CERS,

Site ID: 138347
Site Name: NIELLO BMW
Site Address: 2020 FULTON AVE
Site City: SACRAMENTO
Site Zip: 95825
Enf Action Date: 11-03-2014
Enf Action Type: Notice of Violation (Unified Program)
Enf Action Description: Notice of Violation Issued by the Inspector at the Time of Inspection
Enf Action Notes: Not reported
Enf Action Division: Sacramento County Env Management Department
Enf Action Program: HMRRP
Enf Action Source: CERS,

Site ID: 138347
Site Name: NIELLO BMW
Site Address: 2020 FULTON AVE
Site City: SACRAMENTO
Site Zip: 95825
Enf Action Date: 11-03-2014
Enf Action Type: Notice of Violation (Unified Program)
Enf Action Description: Notice of Violation Issued by the Inspector at the Time of Inspection
Enf Action Notes: Not reported
Enf Action Division: Sacramento County Env Management Department
Enf Action Program: HW
Enf Action Source: CERS,

**NIELLO BMW SAAB (Continued)** **1000289601**

Coordinates:

| | |
|---|---|
| Site ID: | 138347 |
| Facility Name: | NIELLO BMW |
| Env Int Type Code: | HWG |
| Program ID: | 10219330 |
| Coord Name: | Not reported |
| Ref Point Type Desc: | Center of a facility or station., |
| Latitude: | 38.601940 |
| Longitude: | -121.400670 |

Affiliation:

| | |
|---|---|
| Affiliation Type Desc: | Operator |
| Entity Name: | Niello BMW Sacramento |
| Entity Title: | Not reported |
| Affiliation Address: | Not reported |
| Affiliation City: | Not reported |
| Affiliation State: | Not reported |
| Affiliation Country: | Not reported |
| Affiliation Zip: | Not reported |
| Affiliation Phone: | (916) 246-6890, |
| Affiliation Type Desc: | Document Preparer |
| Entity Name: | KPA, LLC (Regina Metzker) |
| Entity Title: | Not reported |
| Affiliation Address: | Not reported |
| Affiliation City: | Not reported |
| Affiliation State: | Not reported |
| Affiliation Country: | Not reported |
| Affiliation Zip: | Not reported |
| Affiliation Phone: | , |
| Affiliation Type Desc: | Facility Mailing Address |
| Entity Name: | Mailing Address |
| Entity Title: | Not reported |
| Affiliation Address: | 2020 Fulton Avenue |
| Affiliation City: | Sacramento |
| Affiliation State: | CA |
| Affiliation Country: | Not reported |
| Affiliation Zip: | 95825 |
| Affiliation Phone: | , |
| Affiliation Type Desc: | Parent Corporation |
| Entity Name: | NIELLO |
| Entity Title: | Not reported |
| Affiliation Address: | Not reported |
| Affiliation City: | Not reported |
| Affiliation State: | Not reported |
| Affiliation Country: | Not reported |
| Affiliation Zip: | Not reported |
| Affiliation Phone: | , |
| Affiliation Type Desc: | Environmental Contact |
| Entity Name: | Scott Glackin |
| Entity Title: | Not reported |
| Affiliation Address: | 2020 FULTON AVE |
| Affiliation City: | SACRAMENTO |

**NIELLO BMW SAAB (Continued)** **1000289601**

| | |
|---|---|
| Affiliation State: | CA |
| Affiliation Country: | Not reported |
| Affiliation Zip: | 95825 |
| Affiliation Phone: | , |
| Affiliation Type Desc: | Identification Signer |
| Entity Name: | Scott Glacking |
| Entity Title: | Service Manager |
| Affiliation Address: | Not reported |
| Affiliation City: | Not reported |
| Affiliation State: | Not reported |
| Affiliation Country: | Not reported |
| Affiliation Zip: | Not reported |
| Affiliation Phone: | , |
| Affiliation Type Desc: | CUPA District |
| Entity Name: | Sacramento County Environmental Management Departm |
| Entity Title: | Not reported |
| Affiliation Address: | 11080 WHITE ROCK ROAD, STE. 200 |
| Affiliation City: | RANCHO CORDOVA |
| Affiliation State: | CA |
| Affiliation Country: | Not reported |
| Affiliation Zip: | 95670 |
| Affiliation Phone: | (916) 875-8550, |
| Affiliation Type Desc: | Legal Owner |
| Entity Name: | NIELLO BAVARIAN AUTOMOBILES INC |
| Entity Title: | Not reported |
| Affiliation Address: | 2020 FULTON AVE |
| Affiliation City: | SACRAMENTO |
| Affiliation State: | CA |
| Affiliation Country: | United States |
| Affiliation Zip: | 95825 |
| Affiliation Phone: | (916) 246-6890, |

---

**AC263** **IRC MUFFLER & RADIATOR** **Sacramento Co. ML** **S123291871**
**ENE** **2015 FULTON AVE** **N/A**
**1/8-1/4** **SACRAMENTO, CA 95825**
**0.146 mi.**
**771 ft.** **Site 11 of 19 in cluster AC**

**Relative:** **Higher**

**Actual:** **53 ft.**

Sacramento Co. ML:

| | |
|---|---|
| Name: | IRC MUFFLER & RADIATOR |
| Address: | 2015 FULTON AVE |
| City,State,Zip: | SACRAMENTO, CA 95825 |
| Facility Id: | Not reported |
| Facility Status: | Not reported |
| FD: | Not reported |
| Billing Codes BP: | I |
| Billing Codes UST: | Not reported |
| WG Bill Code: | Not reported |
| Target Property Bill Cod: | Not reported |
| Food Bill Code: | Not reported |
| CUPA Permit Date: | Not reported |
| HAZMAT Permit Date: | Not reported |
| HAZMAT Inspection Date: | Not reported |
| Hazmat Date BP Received: | Not reported |

**IRC MUFFLER & RADIATOR (Continued)** **S123291871**

| | |
|---|---|
| UST Permit Dt: | Not reported |
| UST Inspection Date: | Not reported |
| UST Tank Test Date: | Not reported |
| Number of Tanks: | Not reported |
| UST Tank Test Date: | Not reported |
| SIC Code: | Not reported |
| Tier Permitting: | Not reported |
| AST Bill Code: | Not reported |
| CALARP Bill Code: | Not reported |

---

**AC264** **THE SMOG SHOPPE** **Sacramento Co. ML** **S123294798**
**ENE** **2015 FULTON AV** **N/A**
**1/8-1/4** **SACRAMENTO, CA 95825**
**0.146 mi.**
**771 ft.** **Site 12 of 19 in cluster AC**

**Relative:** **Higher**
**Actual:** **53 ft.**

Sacramento Co. ML:

| | |
|---|---|
| Name: | THE SMOG SHOPPE |
| Address: | 2015 FULTON AV |
| City,State,Zip: | SACRAMENTO, CA 95825 |
| Facility Id: | Not reported |
| Facility Status: | Inactive. Included on a listing no longer updated. |
| FD: | C |
| Billing Codes BP: | Out of Business |
| Billing Codes UST: | No Tanks |
| WG Bill Code: | Oil Changed by Outside Company-No Fee |
| Target Property Bill Cod: | 51 |
| Food Bill Code: | 51 |
| CUPA Permit Date: | Not reported |
| HAZMAT Permit Date: | Not reported |
| HAZMAT Inspection Date: | Not reported |
| Hazmat Date BP Received: | Not reported |
| UST Permit Dt: | Not reported |
| UST Inspection Date: | Not reported |
| UST Tank Test Date: | Not reported |
| Number of Tanks: | 0 |
| UST Tank Test Date: | 03/24/1993 |
| SIC Code: | 7549 |
| Tier Permitting: | Not reported |
| AST Bill Code: | Not reported |
| CALARP Bill Code: | Not reported |

---

**AF265** **PAYLESS BUILDERS SUPPLY** **Sacramento Co. ML** **S105267776**
**ESE** **2501 ARDEN WY** **N/A**
**1/8-1/4** **SACRAMENTO, CA 95825**
**0.146 mi.**
**773 ft.** **Site 9 of 14 in cluster AF**

**Relative:** **Higher**
**Actual:** **47 ft.**

Sacramento Co. ML:

| | |
|---|---|
| Name: | PAYLESS BUILDERS SUPPLY |
| Address: | 2501 ARDEN WY |
| City,State,Zip: | SACRAMENTO, CA 95825 |
| Facility Id: | Not reported |
| Facility Status: | Inactive. Included on a listing no longer updated. |
| FD: | C |
| Billing Codes BP: | Disclaimer |

**PAYLESS BUILDERS SUPPLY (Continued)** **S105267776**

| | |
|---|---|
| Billing Codes UST: | No Tanks |
| WG Bill Code: | Oil Changed by Outside Company-No Fee |
| Target Property Bill Cod: | 50 |
| Food Bill Code: | 50 |
| CUPA Permit Date: | Not reported |
| HAZMAT Permit Date: | Not reported |
| HAZMAT Inspection Date: | Not reported |
| Hazmat Date BP Received: | Not reported |
| UST Permit Dt: | Not reported |
| UST Inspection Date: | Not reported |
| UST Tank Test Date: | Not reported |
| Number of Tanks: | 0 |
| UST Tank Test Date: | Not reported |
| SIC Code: | Not reported |
| Tier Permitting: | Not reported |
| AST Bill Code: | Not reported |
| CALARP Bill Code: | Not reported |

---

**AF266** **MOTORCYCLE CONSIGNMENTS PLUS** **HWTS** **S110274801**
**ESE** **2499 ARDEN WAY** **Sacramento Co. ML** **N/A**
**1/8-1/4** **SACRAMENTO, CA 95825**
**0.147 mi.**
**774 ft.** **Site 10 of 14 in cluster AF**

**Relative:**
**Higher**

**Actual:**
**48 ft.**

HWTS:

| | |
|---|---|
| Name: | MOTORCYCLE CONSIGNMENTS PLUS |
| Address: | 2499 ARDEN WAY |
| Address 2: | Not reported |
| City,State,Zip: | SACRAMENTO, CA 95825 |
| EPA ID: | CAL000351785 |
| Inactive Date: | 06/30/2010 |
| Create Date: | 04/20/2010 |
| Last Act Date: | Not reported |
| Mailing Name: | Not reported |
| Mailing Address: | 8448 CITADEL WAY |
| Mailing Address 2: | Not reported |
| Mailing City,State,Zip: | SACRAMENTO, CA 95826 |
| Owner Name: | GARY LEE |
| Owner Address: | 8448 CITADEL WAY |
| Owner Address 2: | Not reported |
| Owner City,State,Zip: | SACRAMENTO, CA 958263006 |
| Owner Phone: | Not reported |
| Owner Fax: | Not reported |
| Contact Name: | SHAUNA DEROSE |
| Contact Address: | 2499 ARDEN WAY |
| Contact Address 2: | Not reported |
| City,State,Zip: | SACRAMENTO, CA 958252411 |
| Contact Phone: | Not reported |
| Contact Fax: | Not reported |
| Facility Status: | Inactive |
| Facility Type: | PERMANENT |
| Category: | STATE |
| Latitude: | 38.59606 |
| Longitude: | -121.40379 |

NAICS:

| | |
|---|---|
| EPA ID: | CAL000351785 |
| Create Date: | 2010-04-20 10:06:42.007 |

**MOTORCYCLE CONSIGNMENTS PLUS (Continued)** **S110274801**

| | |
|---|---|
| NAICS Code: | 811118 |
| NAICS Description: | Other Automotive Mechanical and Electrical Repair and Maintenance |
| Issued EPA ID Date: | 2010-04-20 10:06:42.00700 |
| Inactive Date: | 2010-06-30 00:00:00 |
| Facility Name: | MOTORCYCLE CONSIGNMENTS PLUS |
| Facility Address: | 2499 ARDEN WAY |
| Facility Address 2: | Not reported |
| Facility City: | SACRAMENTO |
| Facility County: | Not reported |
| Facility State: | CA |
| Facility Zip: | 958252411 |

Sacramento Co. ML:

| | |
|---|---|
| Name: | MOTORCYCLE CONSIGNMENTS PLUS |
| Address: | 2499 ARDEN WAY |
| City,State,Zip: | SACRAMENTO, CA 95825 |
| Facility Id: | Not reported |
| Facility Status: | Not reported |
| FD: | Not reported |
| Billing Codes BP: | I |
| Billing Codes UST: | Not reported |
| WG Bill Code: | I |
| Target Property Bill Cod: | Not reported |
| Food Bill Code: | Not reported |
| CUPA Permit Date: | Not reported |
| HAZMAT Permit Date: | Not reported |
| HAZMAT Inspection Date: | Not reported |
| Hazmat Date BP Received: | Not reported |
| UST Permit Dt: | Not reported |
| UST Inspection Date: | Not reported |
| UST Tank Test Date: | Not reported |
| Number of Tanks: | Not reported |
| UST Tank Test Date: | Not reported |
| SIC Code: | Not reported |
| Tier Permitting: | Not reported |
| AST Bill Code: | Not reported |
| CALARP Bill Code: | Not reported |

---

**AJ267** **ONE HOUR MOTO PHOTO** **Sacramento Co. ML** **S129165043**
**ESE** **2304 ARDEN WY** **N/A**
**1/8-1/4** **SACRAMENTO, CA 95825**
**0.147 mi.**
**777 ft.** **Site 1 of 4 in cluster AJ**

**Relative:**
**Higher**

**Actual:**
**47 ft.**

Sacramento Co. ML:

| | |
|---|---|
| Name: | ONE HOUR MOTO PHOTO |
| Address: | 2304 ARDEN WY |
| City,State,Zip: | SACRAMENTO, CA 95825 |
| Facility Id: | Not reported |
| Facility Status: | Inactive. Included on a listing no longer updated. |
| FD: | C |
| Billing Codes BP: | Out of Business |
| Billing Codes UST: | No Tanks |
| WG Bill Code: | Oil Changed by Outside Company-No Fee |
| Target Property Bill Cod: | 51 |
| Food Bill Code: | 51 |

**ONE HOUR MOTO PHOTO (Continued)** **S129165043**

| | |
|---|---|
| CUPA Permit Date: | Not reported |
| HAZMAT Permit Date: | Not reported |
| HAZMAT Inspection Date: | Not reported |
| Hazmat Date BP Received: | 12/30/1994 |
| UST Permit Dt: | Not reported |
| UST Inspection Date: | Not reported |
| UST Tank Test Date: | Not reported |
| Number of Tanks: | 0 |
| UST Tank Test Date: | 06/09/1993 |
| SIC Code: | 7395 |
| Tier Permitting: | Not reported |
| AST Bill Code: | Not reported |
| CALARP Bill Code: | Not reported |

| | |
|---|---|
| Name: | ONE HOUR MOTO PHOTO |
| Address: | 2304 ARDEN WY |
| City,State,Zip: | SACRAMENTO, CA 95825 |
| Facility Id: | Not reported |
| Facility Status: | Inactive. Included on a listing no longer updated. |
| FD: | C |
| Billing Codes BP: | Out of Business |
| Billing Codes UST: | No Tanks |
| WG Bill Code: | Oil Changed by Outside Company-No Fee |
| Target Property Bill Cod: | 51 |
| Food Bill Code: | 51 |
| CUPA Permit Date: | Not reported |
| HAZMAT Permit Date: | Not reported |
| HAZMAT Inspection Date: | Not reported |
| Hazmat Date BP Received: | Not reported |
| UST Permit Dt: | Not reported |
| UST Inspection Date: | Not reported |
| UST Tank Test Date: | Not reported |
| Number of Tanks: | 0 |
| UST Tank Test Date: | Not reported |
| SIC Code: | Not reported |
| Tier Permitting: | Not reported |
| AST Bill Code: | Not reported |
| CALARP Bill Code: | Not reported |

---

**AJ268** **ONE HOUR MOTO PHOTO** **Sacramento Co. ML** **S123293103**
**ESE** **2304 ARDEN WAY** **N/A**
**1/8-1/4** **SACRAMENTO, CA 95825**
**0.147 mi.**
**777 ft.** **Site 2 of 4 in cluster AJ**

**Relative:**
**Higher**

**Actual:**
**47 ft.**

Sacramento Co. ML:

| | |
|---|---|
| Name: | ONE HOUR MOTO PHOTO |
| Address: | 2304 ARDEN WAY |
| City,State,Zip: | SACRAMENTO, CA 95825 |
| Facility Id: | Not reported |
| Facility Status: | Not reported |
| FD: | Not reported |
| Billing Codes BP: | Not reported |
| Billing Codes UST: | I |
| WG Bill Code: | I |
| Target Property Bill Cod: | Not reported |
| Food Bill Code: | Not reported |
| CUPA Permit Date: | Not reported |

**ONE HOUR MOTO PHOTO (Continued)** **S123293103**

| | |
|---|---|
| HAZMAT Permit Date: | Not reported |
| HAZMAT Inspection Date: | Not reported |
| Hazmat Date BP Received: | Not reported |
| UST Permit Dt: | Not reported |
| UST Inspection Date: | Not reported |
| UST Tank Test Date: | Not reported |
| Number of Tanks: | Not reported |
| UST Tank Test Date: | Not reported |
| SIC Code: | Not reported |
| Tier Permitting: | Not reported |
| AST Bill Code: | Not reported |
| CALARP Bill Code: | Not reported |

---

**AJ269** **ONE HOUR MOTOPHOTO** **RCRA-SQG** **1000819513**
**ESE** **2304 ARDEN WAY** **FINDS** **CAD983654997**
**1/8-1/4** **SACRAMENTO, CA 95825** **ECHO**
**0.147 mi.**
**777 ft.** **Site 3 of 4 in cluster AJ**

**Relative:**
**Higher**

**Actual:**
**47 ft.**

RCRA Listings:

| | |
|---|---|
| Date Form Received by Agency: | 19921216 |
| Handler Name: | One Hour Motophoto |
| Handler Address: | Arden Way |
| Handler City,State,Zip: | SACRAMENTO, CA 95825 |
| EPA ID: | CAD983654997 |
| Contact Name: | MICHAEL JAEGER |
| Contact Address: | 4545 N BRAWLEY STE 101 |
| Contact City,State,Zip: | FRESNO, CA 93722 |
| Contact Telephone: | 209-275-7497 |
| Contact Fax: | Not reported |
| Contact Email: | Not reported |
| Contact Title: | Not reported |
| EPA Region: | 09 |
| Land Type: | Private |
| Federal Waste Generator Description: | Small Quantity Generator |
| Non-Notifier: | Not reported |
| Biennial Report Cycle: | Not reported |
| Accessibility: | Not reported |
| Active Site Indicator: | Handler Activities |
| State District Owner: | Not reported |
| State District: | Not reported |
| Mailing Address: | N BRAWLEY STE 101 |
| Mailing City,State,Zip: | FRESNO, CA 93722 |
| Owner Name: | Photo Lab Management |
| Owner Type: | Private |
| Operator Name: | Not reported |
| Operator Type: | Not reported |
| Short-Term Generator Activity: | No |
| Importer Activity: | No |
| Mixed Waste Generator: | No |
| Transporter Activity: | No |
| Transfer Facility Activity: | No |
| Recycler Activity with Storage: | No |
| Small Quantity On-Site Burner Exemption: | No |
| Smelting Melting and Refining Furnace Exemption: | No |
| Underground Injection Control: | No |
| Off-Site Waste Receipt: | No |
| Universal Waste Indicator: | No |

**ONE HOUR MOTOPHOTO (Continued)** **1000819513**

| | |
|---|---|
| Universal Waste Destination Facility: | No |
| Federal Universal Waste: | No |
| Active Site State-Reg Handler: | --- |
| Federal Facility Indicator: | Not reported |
| Hazardous Secondary Material Indicator: | N |
| Sub-Part K Indicator: | Not reported |
| 2018 GPRA Permit Baseline: | Not on the Baseline |
| 2018 GPRA Renewals Baseline: | Not on the Baseline |
| 202 GPRA Corrective Action Baseline: | No |
| Subject to Corrective Action Universe: | No |
| Non-TSDFs Where RCRA CA has Been Imposed Universe: | No |
| Corrective Action Priority Ranking: | No NCAPS ranking |
| Environmental Control Indicator: | No |
| Institutional Control Indicator: | No |
| Human Exposure Controls Indicator: | N/A |
| Groundwater Controls Indicator: | N/A |
| Significant Non-Complier Universe: | No |
| Unaddressed Significant Non-Complier Universe: | No |
| Addressed Significant Non-Complier Universe: | No |
| Significant Non-Complier With a Compliance Schedule Universe: | No |
| Financial Assurance Required: | Not reported |
| Handler Date of Last Change: | 20000915 |
| Recognized Trader-Importer: | No |
| Recognized Trader-Exporter: | No |
| Importer of Spent Lead Acid Batteries: | No |
| Exporter of Spent Lead Acid Batteries: | No |
| Recycler Activity Without Storage: | No |
| Manifest Broker: | No |
| Sub-Part P Indicator: | No |

Handler - Owner Operator:

| | |
|---|---|
| Owner/Operator Indicator: | Owner |
| Owner/Operator Name: PHOTO LAB MANAGEMENT | |
| Legal Status: | Private |
| Date Became Current: | Not reported |
| Date Ended Current: | Not reported |
| Owner/Operator Address: | 4545 N BRAWLEY NO 101 |
| Owner/Operator City,State,Zip: | FRESNO, CA 93722 |
| Owner/Operator Telephone: | 209-275-7497 |
| Owner/Operator Telephone Ext: | Not reported |
| Owner/Operator Fax: | Not reported |
| Owner/Operator Email: | Not reported |

Historic Generators:

| | |
|---|---|
| Receive Date: | 19921216 |
| Handler Name: ONE HOUR MOTOPHOTO | |
| Federal Waste Generator Description: | Small Quantity Generator |
| State District Owner: | Not reported |
| Large Quantity Handler of Universal Waste: | No |
| Recognized Trader Importer: | No |
| Recognized Trader Exporter: | No |
| Spent Lead Acid Battery Importer: | No |
| Spent Lead Acid Battery Exporter: | No |
| Current Record: | Yes |
| Non Storage Recycler Activity: | Not reported |

**ONE HOUR MOTOPHOTO (Continued)** **1000819513**

Electronic Manifest Broker: Not reported

List of NAICS Codes and Descriptions:
NAICS Codes: No NAICS Codes Found

Facility Has Received Notices of Violations:
Violations: No Violations Found

Evaluation Action Summary:
Evaluations: No Evaluations Found

FINDS:
Registry ID: 110002889287

Click Here for FRS Facility Detail Report:

Environmental Interest/Information System:
The Resource Conservation and Recovery Act Information System (RCRAInfo) is EPA's comprehensive information system in support of the Resource Conservation and Recovery Act (RCRA) of 1976 and the Hazardous and Solid Waste Amendments (HSWA) of 1984. It tracks many types of information about generators, transporters, treaters, storers, and disposers of hazardous waste.

Click this hyperlink while viewing on your computer to access additional FINDS: detail in the EDR Site Report.

ECHO:
Envid: 1000819513
Registry ID: 110002889287

DFR URL:
Name: ONE HOUR MOTOPHOTO
Address: 2304 ARDEN WAY
City,State,Zip: SACRAMENTO, CA 95825

---

**AG270** **MEINEKE DISCOUNT MUFFLER** **Sacramento Co. ML** **S105269406**
**East** **1729 FULTON AV #C** **N/A**
**1/8-1/4** **SACRAMENTO, CA 95825**
**0.148 mi.**
**780 ft.** **Site 5 of 29 in cluster AG**

**Relative:**
**Higher**

**Actual:**
**44 ft.**

Sacramento Co. ML:
Name: MEINEKE DISCOUNT MUFFLER
Address: 1729 FULTON AV #C
City,State,Zip: SACRAMENTO, CA 95825
Facility Id: Not reported
Facility Status: Inactive. Included on a listing no longer updated.
FD: C
Billing Codes BP: Out of Business
Billing Codes UST: No Tanks
WG Bill Code: Oil Changed by Outside Company-No Fee
Target Property Bill Cod: 51
Food Bill Code: 51
CUPA Permit Date: Not reported
HAZMAT Permit Date: 07/15/1991

**MEINEKE DISCOUNT MUFFLER (Continued)** **S105269406**

| | |
|---|---|
| HAZMAT Inspection Date: | 12/11/1990 |
| Hazmat Date BP Received: | Not reported |
| UST Permit Dt: | Not reported |
| UST Inspection Date: | Not reported |
| UST Tank Test Date: | Not reported |
| Number of Tanks: | 0 |
| UST Tank Test Date: | 07/25/1991 |
| SIC Code: | 7533 |
| Tier Permitting: | Not reported |
| AST Bill Code: | Not reported |
| CALARP Bill Code: | Not reported |

---

**AG271** **SACRAMENTO MITSUBISHI** **HIST UST** **U001615728**
**East** **1729 FULTON AVE** **N/A**
**1/8-1/4** **SACRAMENTO, CA 95825**
**0.148 mi.**
**780 ft.** **Site 6 of 29 in cluster AG**

**Relative:**
**Higher**

**Actual:**
**44 ft.**

HIST UST:

| | |
|---|---|
| Name: | SACRAMENTO MITSUBISHI |
| Address: | 1729 FULTON AVE |
| City,State,Zip: | SACRAMENTO, CA 95825 |
| File Number: | 0002007d |
| URL: | |
| Region: | STATE |
| Facility ID: | 00000006775 |
| Facility Type: | Other |
| Other Type: | CAR SALES |
| Contact Name: | Not reported |
| Telephone: | 9164851000 |
| Owner Name: | SACRAMENTO MITSUBISHI |
| Owner Address: | 1729 FULTON AVE |
| Owner City,St,Zip: | SACRAMENTO, CA 95825 |
| Total Tanks: | 0001 |
| Tank Num: | 001 |
| Container Num: | 001 |
| Year Installed: | Not reported |
| Tank Capacity: | 00000250 |
| Tank Used for: | WASTE |
| Type of Fuel: | WASTE OIL |
| Container Construction Thickness: | Not reported |
| Leak Detection: | Visual |

Click here for Geo Tracker PDF:

**AG272** **SAC MITSUBISHI** **UST FINDER RELEASE** **1029101040**
**East** **1729 FULTON AVE** **N/A**
**1/8-1/4** **SACRAMENTO, CA 95825**
**0.148 mi.**
**780 ft.** **Site 7 of 29 in cluster AG**

**Relative:** **Higher**
**Actual:** **44 ft.**

UST FINDER RELEASE:

| | |
|---|---|
| Object ID: | 50096 |
| Facility ID: | Not reported |
| Lust ID: | CAT0606700244 |
| Name: | SAC MITSUBISHI |
| Address: | 1729 FULTON AVE |
| City,State,Zip: | SACRAMENTO, CA 95825 |
| Address Match Type: | PointAddress |
| Reported Date: | Not reported |
| Status: | No Further Action |
| Substance: | Not reported |
| Population within 1500ft: | 1641 |
| Domestic Wells within 1500ft: | 1 |
| Land Use: | Developed, High Intensity |
| Within SPA: | No |
| SPA PWS Facility ID: | Not reported |
| SPA Water Type: | Not reported |
| SPA Facility Type: | Not reported |
| SPA HUC12: | Not reported |
| Within WHPA: | Yes |
| WHPA PWS Facility ID: | CA3410007_17549 |
| WHPA Water Type: | GW - Ground water |
| WHPA Facility Type: | WL - Well |
| WHPA HUC12: | 180201110202 |
| Within 100yr Floodplain: | No |
| Tribe: | Not reported |
| EPA Region: | 9 |
| NFA Letter 1: | Not reported |
| NFA Letter 2: | Not reported |
| NFA Letter 3: | Not reported |
| NFA Letter 4: | Not reported |
| Closed With Residual Contaminate: | Not reported |
| Coordinate Source: | Geocode |
| X Coord: | -121.40197 |
| Y Coord: | 38.59691 |
| Latitude: | 38.59691 |
| Longitude: | -121.40197 |

---

**AG273** **EAST SACRAMENTO MOTORCYCLE LLC** **HWTS** **S110656261**
**East** **1729 FULTON AVE STE C** **Sacramento Co. ML** **N/A**
**1/8-1/4** **SACRAMENTO, CA 95825**
**0.148 mi.**
**780 ft.** **Site 8 of 29 in cluster AG**

**Relative:** **Higher**
**Actual:** **44 ft.**

HWTS:

| | |
|---|---|
| Name: | EAST SACRAMENTO MOTORCYCLE LLC |
| Address: | 1729 FULTON AVE STE C |
| Address 2: | Not reported |
| City,State,Zip: | SACRAMENTO, CA 95825 |
| EPA ID: | CAL000391798 |
| Inactive Date: | 07/17/2014 |
| Create Date: | 12/06/2013 |
| Last Act Date: | Not reported |
| Mailing Name: | Not reported |

**EAST SACRAMENTO MOTORCYCLE LLC (Continued)** **S110656261**

| | |
|---|---|
| Mailing Address: | 1514 HOWE AVE SUITE B |
| Mailing Address 2: | Not reported |
| Mailing City,State,Zip: | SACRAMENTO, CA 958250000 |
| Owner Name: | MATTHEW WATKINS |
| Owner Address: | 4641 D ST |
| Owner Address 2: | Not reported |
| Owner City,State,Zip: | SACRAMENTO, CA 958190000 |
| Owner Phone: | Not reported |
| Owner Fax: | Not reported |
| Contact Name: | MATTHEW WATKINS |
| Contact Address: | 4641 D ST |
| Contact Address 2: | Not reported |
| City,State,Zip: | SACRAMENTO, CA 958190000 |
| Contact Phone: | Not reported |
| Contact Fax: | Not reported |
| Facility Status: | Inactive |
| Facility Type: | PERMANENT |
| Category: | STATE |
| Latitude: | 38.596914 |
| Longitude: | -121.401963 |

NAICS:

| | |
|---|---|
| EPA ID: | CAL000391798 |
| Create Date: | 2013-12-06 08:48:48.203 |
| NAICS Code: | 81149 |
| NAICS Description: | Other Personal and Household Goods Repair and Maintenance |
| Issued EPA ID Date: | 2013-12-06 08:48:48.17000 |
| Inactive Date: | 2014-07-17 00:00:00 |
| Facility Name: | EAST SACRAMENTO MOTORCYCLE LLC |
| Facility Address: | 1729 FULTON AVE STE C |
| Facility Address 2: | Not reported |
| Facility City: | SACRAMENTO |
| Facility County: | Not reported |
| Facility State: | CA |
| Facility Zip: | 958252459 |

Sacramento Co. ML:

| | |
|---|---|
| Name: | EAST SACRAMENTO MOTORCYCLE LLC |
| Address: | 1729 FULTON AVE STE C |
| City,State,Zip: | SACRAMENTO, CA 95825 |
| Facility Id: | Not reported |
| Facility Status: | Not reported |
| FD: | Not reported |
| Billing Codes BP: | I |
| Billing Codes UST: | Not reported |
| WG Bill Code: | Not reported |
| Target Property Bill Cod: | Not reported |
| Food Bill Code: | Not reported |
| CUPA Permit Date: | Not reported |
| HAZMAT Permit Date: | Not reported |
| HAZMAT Inspection Date: | Not reported |
| Hazmat Date BP Received: | Not reported |
| UST Permit Dt: | Not reported |
| UST Inspection Date: | Not reported |
| UST Tank Test Date: | Not reported |
| Number of Tanks: | Not reported |

**EAST SACRAMENTO MOTORCYCLE LLC (Continued)** **S110656261**

| | |
|---|---|
| UST Tank Test Date: | Not reported |
| SIC Code: | Not reported |
| Tier Permitting: | Not reported |
| AST Bill Code: | Not reported |
| CALARP Bill Code: | Not reported |

---

**AG274** **SACRAMENTO MITSUBISHI** **SWEEPS UST** **S101628426**
**East** **1729 FULTON AVE** **CA FID UST** **N/A**
**1/8-1/4** **SACRAMENTO, CA 95825**
**0.148 mi.**
**780 ft.** **Site 9 of 29 in cluster AG**

**Relative:**
**Higher**

**Actual:**
**44 ft.**

SWEEPS UST:

| | |
|---|---|
| Name: | SACRAMENTO MITSUBISHI |
| Address: | 1729 FULTON AVE |
| City: | SACRAMENTO |
| Status: | Active |
| Comp Number: | 6775 |
| Number: | 9 |
| Board Of Equalization: | 44-018794 |
| Referral Date: | 07-01-85 |
| Action Date: | Not reported |
| Created Date: | 02-29-88 |
| Owner Tank Id: | 1 |
| SWRCB Tank Id: | 34-000-006775-000001 |
| Tank Status: | A |
| Capacity: | 250 |
| Active Date: | 07-01-85 |
| Tank Use: | OIL |
| STG: | W |
| Content: | WASTE OIL |
| Number Of Tanks: | 1 |

CA FID UST:

| | |
|---|---|
| Facility ID: | 34000772 |
| Regulated By: | UTNKA |
| Regulated ID: | 00006775 |
| Cortese Code: | Not reported |
| SIC Code: | Not reported |
| Facility Phone: | 9164851000 |
| Mail To: | Not reported |
| Mailing Address: | 1729 FULTON AVE |
| Mailing Address 2: | Not reported |
| Mailing City,St,Zip: | SACRAMENTO 95825 |
| Contact: | Not reported |
| Contact Phone: | Not reported |
| DUNs Number: | Not reported |
| NPDES Number: | Not reported |
| EPA ID: | Not reported |
| Comments: | Not reported |
| Status: | Active |

**AG275**
**East**
**1/8-1/4**
**0.148 mi.**
**780 ft.**

**Relative:**
**Higher**

**Actual:**
**44 ft.**

**SAC MITSUBISHI**
**1729 FULTON AVE**
**SACRAMENTO, CA 95825**

**Site 10 of 29 in cluster AG**

**LUST**
**Sacramento Co. CS**
**Cortese**
**HIST CORTESE**
**Sacramento Co. ML**
**CERS**

**S103636021**
**N/A**

LUST:

| | |
|---|---|
| Name: | SAC MITSUBISHI |
| Address: | 1729 FULTON AVE |
| City,State,Zip: | SACRAMENTO, CA 95825 |
| Lead Agency: | SACRAMENTO COUNTY LOP |
| Case Type: | LUST Cleanup Site |

Geo Track:

| | |
|---|---|
| Global Id: | T0606700244 |
| Latitude: | 38.596908 |
| Longitude: | -121.401951 |
| Status: | Completed - Case Closed |
| Status Date: | 01/11/1989 |
| Case Worker: | Not reported |
| RB Case Number: | 340310 |
| Local Agency: | Not reported |
| File Location: | Not reported |
| Local Case Number: | R079 |
| Potential Media Affect: | Soil |
| Potential Contaminants of Concern: | Waste Oil / Motor / Hydraulic / Lubricating |
| EPA Region: | 9 |
| Coordinate Source: | Google Geocode |
| Cuf Case: | NO |
| Quantity Released Gallons: | Not reported |
| Begin Date: | 10/09/1988 |
| Leak Reported Date: | 11/15/1988 |
| How Discovered: | Not reported |
| How Discovered Description: | Not reported |
| Discharge Source: | Not reported |
| Discharge Cause: | Not reported |
| Stop Method: | Not reported |
| Stop Description: | Not reported |
| No Further Action Date: | 01/11/1989 |
| CA Water Watershed Name: | Valley-American - Coon-American - Lower American (519.21) |
| Dwr Groundwater Subbasin Name: | Sacramento Valley - North American (5-021.64) |
| Disadvantaged Community: | Not reported |
| CA Enviroscreen 3 Score: | 56-60% |
| CA Enviroscreen 4 Score: | 75-80% |
| Military DOD Site: | No |
| Facility Project Subtype: | Not reported |
| RWQCB Region: | CENTRAL VALLEY RWQCB (REGION 5S) |
| Site History: | Not reported |

LUST:

| | |
|---|---|
| Global Id: | T0606700244 |
| Contact Type: | Regional Board Caseworker |
| Contact Name: | VERA FISCHER |
| Organization Name: | CENTRAL VALLEY RWQCB (REGION 5S) |
| Address: | 11020 SUN CENTER DRIVE #200 |
| City: | RANCHO CORDOVA |
| Email: | vera.fischer@waterboards.ca.gov |
| Phone Number: | Not reported |

**SAC MITSUBISHI (Continued)** **S103636021**

LUST:
Global Id: T0606700244
Action Type: Other
Date: 10/09/1988
Action: Leak Discovery

Global Id: T0606700244
Action Type: Other
Date: 11/15/1988
Action: Leak Reported

Global Id: T0606700244
Action Type: RESPONSE
Date: 11/15/1988
Action: Other Report / Document

Global Id: T0606700244
Action Type: RESPONSE
Date: 01/12/1989
Action: Other Report / Document

LUST:
Global Id: T0606700244
Status: Open - Case Begin Date
Status Date: 10/09/1988

Global Id: T0606700244
Status: Completed - Case Closed
Status Date: 01/11/1989

LUST REG 5:
Name: SAC MITSUBISHI
Address: 1729 FULTON AVE
City: SACRAMENTO
Region: 5
Status: Case Closed
Case Number: 340310
Case Type: Soil only
Substance: WASTE OIL
Staff Initials: VJF
Lead Agency: Local
Program: LUST
MTBE Code: N/A

Sacramento Co. CS:
Name: SACRAMENTO MITSUBISHI
Address: 1729 FULTON AVE
City,State,Zip: SACRAMENTO, CA
State Site Number: R079
Lead Staff: Mawhinney, E.
Lead Agency: HM
Remedial Action Taken: NO
Substance: Waste Oil
Date Reported: 11/14/1988

**SAC MITSUBISHI (Continued)** **S103636021**

Facility Id: RO0000568
Case Type: Not reported
Case Closed: Y
**Date Closed: Not reported**
**Case Type: Not reported**
**Substance: Waste Oil**

CORTESE:
Name: SAC MITSUBISHI
Address: 1729 FULTON AVE
City,State,Zip: SACRAMENTO, CA 95825
Region: CORTESE
Envirostor Id: Not reported
Global ID: T0606700244
Site/Facility Type: LUST CLEANUP SITE
Cleanup Status: COMPLETED - CASE CLOSED
Status Date: Not reported
Site Code: Not reported
Latitude: Not reported
Longitude: Not reported
Owner: Not reported
Enf Type: Not reported
Swat R: Not reported
Flag: active
Order No: Not reported
Waste Discharge System No: Not reported
Effective Date: Not reported
Region 2: Not reported
WID Id: Not reported
Solid Waste Id No: Not reported
Waste Management Uit Name: Not reported
File Name: Active Open

HIST CORTESE:
edr_fname: SAC MITSUBISHI
edr_fadd1: 1729 FULTON
City,State,Zip: SACRAMENTO, CA 95841
Region: CORTESE
Facility County Code: 34
Reg By: LTNKA
Reg Id: 340310

Sacramento Co. ML:
Name: EZ AUTO SOLUTIONS
Address: 1729 FULTON AVE
City,State,Zip: SACRAMENTO, CA 95825
Facility Id: Not reported
Facility Status: Not reported
FD: Not reported
Billing Codes BP: I
Billing Codes UST: Not reported
WG Bill Code: I
Target Property Bill Cod: Not reported
Food Bill Code: Not reported
CUPA Permit Date: Not reported
HAZMAT Permit Date: Not reported

**SAC MITSUBISHI (Continued)** **S103636021**

| | |
|---|---|
| HAZMAT Inspection Date: | Not reported |
| Hazmat Date BP Received: | Not reported |
| UST Permit Dt: | Not reported |
| UST Inspection Date: | Not reported |
| UST Tank Test Date: | Not reported |
| Number of Tanks: | Not reported |
| UST Tank Test Date: | Not reported |
| SIC Code: | Not reported |
| Tier Permitting: | Not reported |
| AST Bill Code: | Not reported |
| CALARP Bill Code: | Not reported |

CERS:

| | |
|---|---|
| Name: | SAC MITSUBISHI |
| Address: | 1729 FULTON AVE |
| City,State,Zip: | SACRAMENTO, CA 95825 |
| Site ID: | 896349 |
| CERS ID: | T0606700244 |
| CERS Description: | Leaking Underground Storage Tank Cleanup Site |

Affiliation:

| | |
|---|---|
| Affiliation Type Desc: | Regional Board Caseworker |
| Entity Name: | VERA FISCHER - CENTRAL VALLEY RWQCB (REGION 5S) |
| Entity Title: | Not reported |
| Affiliation Address: | 11020 SUN CENTER DRIVE #200 |
| Affiliation City: | RANCHO CORDOVA |
| Affiliation State: | CA |
| Affiliation Country: | Not reported |
| Affiliation Zip: | Not reported |
| Affiliation Phone: | , |

---

**AC276** **BRITISH CAR SERVICE** **CERS HAZ WASTE** **S105629271**
**ENE** **2541 TOWER AVE STE D** **HWTS** **N/A**
**1/8-1/4** **SACRAMENTO, CA 95825** **Sacramento Co. ML**
**0.149 mi.** **CERS**
**787 ft.** **Site 13 of 19 in cluster AC**

**Relative:**
**Higher**

**Actual:**
**52 ft.**

CERS HAZ WASTE:

| | |
|---|---|
| Name: | BRITISH CAR SERVICE |
| Address: | 2541 TOWER AVE STE D |
| City,State,Zip: | SACRAMENTO, CA 95825 |
| Site ID: | 13607 |
| CERS ID: | 10222345 |
| CERS Description: | Hazardous Waste Generator |

HWTS:

| | |
|---|---|
| Name: | BRITISH CAR SERVICE |
| Address: | 2541 TOWER AVE STE D |
| Address 2: | Not reported |
| City,State,Zip: | SACRAMENTO, CA 95825 |
| EPA ID: | CAL000230393 |
| Inactive Date: | 06/30/2020 |
| Create Date: | 03/01/2002 |
| Last Act Date: | Not reported |
| Mailing Name: | Not reported |
| Mailing Address: | 2541 TOWER AVE STE D |

**BRITISH CAR SERVICE (Continued)** **S105629271**

| | |
|---|---|
| Mailing Address 2: | Not reported |
| Mailing City,State,Zip: | SACRAMENTO, CA 958250000 |
| Owner Name: | ALEXANDER SCHREUDERS |
| Owner Address: | 2541 TOWER AVE STE D |
| Owner Address 2: | Not reported |
| Owner City,State,Zip: | SACRAMENTO, CA 958250000 |
| Owner Phone: | Not reported |
| Owner Fax: | Not reported |
| Contact Name: | ALEXANDER SCHREUDERS |
| Contact Address: | 2541 TOWER AVE STE D |
| Contact Address 2: | Not reported |
| City,State,Zip: | SACRAMENTO, CA 95825 |
| Contact Phone: | Not reported |
| Contact Fax: | Not reported |
| Facility Status: | Inactive |
| Facility Type: | PERMANENT |
| Category: | STATE |
| Latitude: | 38.601959 |
| Longitude: | -121.40212 |

NAICS:

| | |
|---|---|
| EPA ID: | CAL000230393 |
| Create Date: | 2002-03-14 16:36:29.000 |
| NAICS Code: | 811111 |
| NAICS Description: | General Automotive Repair |
| Issued EPA ID Date: | 2002-03-01 00:00:00 |
| Inactive Date: | 2020-06-30 00:00:00 |
| Facility Name: | BRITISH CAR SERVICE |
| Facility Address: | 2541 TOWER AVE STE D |
| Facility Address 2: | Not reported |
| Facility City: | SACRAMENTO |
| Facility County: | Not reported |
| Facility State: | CA |
| Facility Zip: | 958250000 |

Sacramento Co. ML:

| | |
|---|---|
| Name: | BRITISH CAR SERVICE |
| Address: | 2541 TOWER AVE STE D |
| City,State,Zip: | SACRAMENTO, CA 95825 |
| Facility Id: | Not reported |
| Facility Status: | Not reported |
| FD: | Not reported |
| Billing Codes BP: | A |
| Billing Codes UST: | Not reported |
| WG Bill Code: | A |
| Target Property Bill Cod: | Not reported |
| Food Bill Code: | Not reported |
| CUPA Permit Date: | Not reported |
| HAZMAT Permit Date: | Not reported |
| HAZMAT Inspection Date: | Not reported |
| Hazmat Date BP Received: | Not reported |
| UST Permit Dt: | Not reported |
| UST Inspection Date: | Not reported |
| UST Tank Test Date: | Not reported |
| Number of Tanks: | Not reported |
| UST Tank Test Date: | Not reported |

**BRITISH CAR SERVICE (Continued)** **S105629271**

SIC Code: Not reported
Tier Permitting: Not reported
AST Bill Code: Not reported
CALARP Bill Code: Not reported

CERS:
Name: BRITISH CAR SERVICE
Address: 2541 TOWER AVE STE D
City,State,Zip: SACRAMENTO, CA 95825
Site ID: 13607
CERS ID: 10222345
CERS Description: Chemical Storage Facilities

Violations:
Site ID: 13607
Site Name: BRITISH CAR SERVICE
Violation Date: 09-12-2019
Citation: HSC 6.95 25508(a)(1) - California Health and Safety Code, Chapter 6.95, Section(s) 25508(a)(1)
Violation Description: Failure to complete and electronically submit hazardous material inventory information for all reportable hazardous materials on site at or above reportable quantities.
Violation Notes: OBSERVATION: The Hazardous Materials Inventory Chemical Description page for solvent has not been submitted to this department. A 55 gallon container of solvent was observed at the time of inspection. CORRECTIVE ACTION: Complete and submit the Hazardous Materials Inventory Chemical Description page for all materials listed above electronically in the California Environmental Reporting System. Notify me when the submission is available for review.
Violation Division: Sacramento County Env Management Department
Violation Program: HMRRP
Violation Source: CERS,

Site ID: 13607
Site Name: BRITISH CAR SERVICE
Violation Date: 08-17-2015
Citation: HSC 6.95 25508(a)(1) - California Health and Safety Code, Chapter 6.95, Section(s) 25508(a)(1)
Violation Description: Failure to complete and electronically submit hazardous material inventory information for all reportable hazardous materials on site at or above reportable quantities.
Violation Notes: Returned to compliance on 09/25/2015. OBSERVATION: The facility has not submitted the Hazardous Materials Inventory Chemical Description page for motor oil and antifreeze products to this department. CORRECTIVE ACTION: Complete and submit the Hazardous Materials Inventory Chemical Description page for all materials listed above electronically in the California Environmental Reporting System.
Violation Division: Sacramento County Env Management Department
Violation Program: HMRRP
Violation Source: CERS,

Site ID: 13607
Site Name: BRITISH CAR SERVICE
Violation Date: 09-12-2019
Citation: HSC 6.95 25508(a)(1) - California Health and Safety Code, Chapter 6.95, Section(s) 25508(a)(1)
Violation Description: Failure to complete and electronically submit a site map with all

**BRITISH CAR SERVICE (Continued)** **S105629271**

| | |
|---|---|
| | required content. |
| Violation Notes: | OBSERVATION: The annotated site map submitted on 8/28/18 to this department is not current as the facility now occupies a portion of the building that was designated as not being occupied. CORRECTIVE ACTION: Revise the annotated Site Map to include all required content and submit electronically in the California Environmental Reporting System. Notify me when the submission is available for review. |
| Violation Division: | Sacramento County Env Management Department |
| Violation Program: | HMRRP |
| Violation Source: | CERS, |
| | |
| Site ID: | 13607 |
| Site Name: | BRITISH CAR SERVICE |
| Violation Date: | 09-12-2019 |
| Citation: | 22 CCR 12 66262.34(f) - California Code of Regulations, Title 22, Chapter 12, Section(s) 66262.34(f) |
| Violation Description: | Failure to properly label hazardous waste accumulation containers and portable tanks with the following requirements: "Hazardous Waste", name and address of the generator, physical and chemical characteristics of the Hazardous Waste, and starting accumulation date. |
| Violation Notes: | OBSERVATION: The used antifreeze container located in the shop was observed with a hazardous waste label listing an inaccurate accumulation start date. CORRECTIVE ACTION: Submit a photo to this department demonstrating that the hazardous waste label for the container listed above has been properly labeled. |
| Violation Division: | Sacramento County Env Management Department |
| Violation Program: | HW |
| Violation Source: | CERS, |
| | |
| Site ID: | 13607 |
| Site Name: | BRITISH CAR SERVICE |
| Violation Date: | 08-17-2015 |
| Citation: | 22 CCR 12 66262.40(c) - California Code of Regulations, Title 22, Chapter 12, Section(s) 66262.40(c) |
| Violation Description: | Failure to determine if the waste generated is a hazardous waste and to maintain analysis results for three years. |
| Violation Notes: | Returned to compliance on 09/25/2015. OBSERVATION: The facility generates a very small amount of metal fines. Mr. Kelly stated that they are disposed to the trash. Finely divided metal less than 100 microns in size do not meet the definition of scrap metal. CORRECTIVE ACTION: Submit documentation to this department demonstrating that the finely divided metal has been properly characterized to determine if it is a hazardous waste. If determined to be hazardous submit a statement demonstrating how you will manage it in the future. Mr. Kelly stated that filters used to clean the parts wash solution are placed in the used oil filters for recycling. The filters used were determined to have no metal scrap value. CORRECTIVE ACTION: Submit documentation to this department demonstrating that the parts washer filters have been properly characterized to determine if they are a hazardous waste. If determined to be hazardous submit a statement demonstrating how you will manage it in the future. |
| Violation Division: | Sacramento County Env Management Department |
| Violation Program: | HW |
| Violation Source: | CERS, |
| | |
| Site ID: | 13607 |

**BRITISH CAR SERVICE (Continued)** **S105629271**

| | |
|---|---|
| Site Name: | BRITISH CAR SERVICE |
| Violation Date: | 08-17-2015 |
| Citation: | HSC 6.95 25505(a)(4) - California Health and Safety Code, Chapter 6.95, Section(s) 25505(a)(4) |
| Violation Description: | Failure to provide initial and annual training to all employees in safety procedures in the event of a release or threatened release of a hazardous material or failure to document and maintain training records for a minimum of three years. |
| Violation Notes: | Returned to compliance on 09/25/2015. OBSERVATION: Training on safe handling of hazardous materials and emergency response has not been conducted since 2012. CORRECTIVE ACTION: Submit documentation to this department demonstrating that employees have received training on safe handling of hazardous materials and the Emergency Response Plan. |
| Violation Division: | Sacramento County Env Management Department |
| Violation Program: | HMRRP |
| Violation Source: | CERS, |
| | |
| Site ID: | 13607 |
| Site Name: | BRITISH CAR SERVICE |
| Violation Date: | 08-17-2015 |
| Citation: | 22 CCR 12 66262.34(f) - California Code of Regulations, Title 22, Chapter 12, Section(s) 66262.34(f) |
| Violation Description: | Failure to properly label hazardous waste accumulation containers with the following requirements: "Hazardous Waste", name and address of the generator, physical and chemical characteristics of the Hazardous Waste, and starting accumulation date. |
| Violation Notes: | Returned to compliance on 08/17/2015. OBSERVATION: Two 55 gallon drums of used oil were observed with blank hazardous waste labels. One 55 gallon drum of used oil was observed with an accumulation start date of 7-26-2014. One ~25 gallon drum of absorbent waste was observed with a blank hazardous waste label. One ~80 gallon drum of antifreeze waste was observed with an accumulation start date of 7-26-2014. CORRECTIVE ACTION: All containers listed above were re-labeled at the time of inspection. No further action required. |
| Violation Division: | Sacramento County Env Management Department |
| Violation Program: | HW |
| Violation Source: | CERS, |
| | |
| Site ID: | 13607 |
| Site Name: | BRITISH CAR SERVICE |
| Violation Date: | 09-30-2016 |
| Citation: | HSC 6.95 25508(a)(1) - California Health and Safety Code, Chapter 6.95, Section(s) 25508(a)(1) |
| Violation Description: | Failure to establish and electronically submit an adequate training program in safety procedures in the event of a release or threatened release of a hazardous material. |
| Violation Notes: | Returned to compliance on 10/03/2016. OBSERVATION: A training program has not been submitted to this department. CORRECTIVE ACTION: Complete and submit a training program electronically in the California Environmental Reporting System. |
| Violation Division: | Sacramento County Env Management Department |
| Violation Program: | HMRRP |
| Violation Source: | CERS, |
| | |
| Site ID: | 13607 |
| Site Name: | BRITISH CAR SERVICE |
| Violation Date: | 09-30-2016 |

**BRITISH CAR SERVICE (Continued)** **S105629271**

Citation: HSC 6.95 25505(a)(4) - California Health and Safety Code, Chapter 6.95, Section(s) 25505(a)(4)
Violation Description: Failure to provide initial and annual training to all employees in safety procedures in the event of a release or threatened release of a hazardous material or failure to document and maintain training records for a minimum of three years.
Violation Notes: Returned to compliance on 10/03/2016. OBSERVATION: INITIAL / ANNUAL training documentation for all applicable employees was not available. CORRECTIVE ACTION: Submit documentation to this department demonstrating that employees have received training on safe handling of hazardous materials and the Emergency Response Plan.
Violation Division: Sacramento County Env Management Department
Violation Program: HMRRP
Violation Source: CERS,

Site ID: 13607
Site Name: BRITISH CAR SERVICE
Violation Date: 09-30-2016
Citation: 22 CCR 12 66262.34(f) - California Code of Regulations, Title 22, Chapter 12, Section(s) 66262.34(f)
Violation Description: Failure to properly label hazardous waste accumulation containers and portable tanks with the following requirements: "Hazardous Waste", name and address of the generator, physical and chemical characteristics of the Hazardous Waste, and starting accumulation date.
Violation Notes: Returned to compliance on 09/30/2016. OBSERVATION: 3 55gal drums of waste oil and one 120 gal container of used anti freeze] located in the shop area was observed without the following information on the label: EPD ID numbers, business name and address. CORRECTIVE ACTION: Submit photos to this department demonstrating that the container listed above has been properly labeled.
Violation Division: Sacramento County Env Management Department
Violation Program: HW
Violation Source: CERS,

Evaluation:
Eval General Type: Compliance Evaluation Inspection
Eval Date: 09-12-2019
Violations Found: Yes
Eval Type: Routine done by local agency
Eval Notes: Not reported
Eval Division: Sacramento County Env Management Department
Eval Program: HW
Eval Source: CERS,

Eval General Type: Compliance Evaluation Inspection
Eval Date: 08-17-2015
Violations Found: Yes
Eval Type: Routine done by local agency
Eval Notes: Not reported
Eval Division: Sacramento County Env Management Department
Eval Program: HW
Eval Source: CERS,

Eval General Type: Compliance Evaluation Inspection
Eval Date: 08-17-2015
Violations Found: Yes

**BRITISH CAR SERVICE (Continued)** **S105629271**

Eval Type: Routine done by local agency
Eval Notes: Not reported
Eval Division: Sacramento County Env Management Department
Eval Program: HMRRP
Eval Source: CERS,

Eval General Type: Compliance Evaluation Inspection
Eval Date: 09-30-2016
Violations Found: Yes
Eval Type: Routine done by local agency
Eval Notes: Not reported
Eval Division: Sacramento County Env Management Department
Eval Program: HW
Eval Source: CERS,

Eval General Type: Compliance Evaluation Inspection
Eval Date: 09-12-2019
Violations Found: Yes
Eval Type: Routine done by local agency
Eval Notes: NOTE: The last annual employee training on the safe handling of hazardous materials and the emergency response plan was done in September 2018. Please ensure the training is completed this month to satisfy the annual training requirement. RECOMMENDATION: Locate a compressed gas vendor that will accept the return of the two cylinders of nitrogen/hydrogen mix located on the northeast end of the shop.
Eval Division: Sacramento County Env Management Department
Eval Program: HMRRP
Eval Source: CERS,

Eval General Type: Compliance Evaluation Inspection
Eval Date: 09-30-2016
Violations Found: Yes
Eval Type: Routine done by local agency
Eval Notes: Not reported
Eval Division: Sacramento County Env Management Department
Eval Program: HMRRP
Eval Source: CERS,

Enforcement Action:
Site ID: 13607
Site Name: BRITISH CAR SERVICE
Site Address: 2541 TOWER AVE STE D
Site City: SACRAMENTO
Site Zip: 95825
Enf Action Date: 08-17-2015
Enf Action Type: Notice of Violation (Unified Program)
Enf Action Description: Notice of Violation Issued by the Inspector at the Time of Inspection
Enf Action Notes: Not reported
Enf Action Division: Sacramento County Env Management Department
Enf Action Program: HMRRP
Enf Action Source: CERS,

Site ID: 13607
Site Name: BRITISH CAR SERVICE
Site Address: 2541 TOWER AVE STE D
Site City: SACRAMENTO
Site Zip: 95825

**BRITISH CAR SERVICE (Continued)** **S105629271**

Enf Action Date: 08-17-2015
Enf Action Type: Notice of Violation (Unified Program)
Enf Action Description: Notice of Violation Issued by the Inspector at the Time of Inspection
Enf Action Notes: Not reported
Enf Action Division: Sacramento County Env Management Department
Enf Action Program: HW
Enf Action Source: CERS,

Affiliation:
Affiliation Type Desc: Environmental Contact
Entity Name: Alexander Schreuders
Entity Title: Not reported
Affiliation Address: 2541 TOWER AVE STE D
Affiliation City: SACRAMENTO
Affiliation State: CA
Affiliation Country: Not reported
Affiliation Zip: 95825
Affiliation Phone: ,

Affiliation Type Desc: Identification Signer
Entity Name: Alexander Schreuders
Entity Title: Owner
Affiliation Address: Not reported
Affiliation City: Not reported
Affiliation State: Not reported
Affiliation Country: Not reported
Affiliation Zip: Not reported
Affiliation Phone: ,

Affiliation Type Desc: Property Owner
Entity Name: Joan Berkin
Entity Title: Not reported
Affiliation Address: 2541 TOWER AVE STE D
Affiliation City: SACRAMENTO
Affiliation State: CA
Affiliation Country: United States
Affiliation Zip: 95825
Affiliation Phone: (530) 622-2736,

Affiliation Type Desc: Parent Corporation
Entity Name: BRITISH CAR SERVICE
Entity Title: Not reported
Affiliation Address: Not reported
Affiliation City: Not reported
Affiliation State: Not reported
Affiliation Country: Not reported
Affiliation Zip: Not reported
Affiliation Phone: ,

Affiliation Type Desc: CUPA District
Entity Name: Sacramento County Environmental Management Departm
Entity Title: Not reported
Affiliation Address: 11080 WHITE ROCK ROAD, STE. 200
Affiliation City: RANCHO CORDOVA
Affiliation State: CA
Affiliation Country: Not reported
Affiliation Zip: 95670

**BRITISH CAR SERVICE (Continued)** **S105629271**

| | |
|---|---|
| Affiliation Phone: | (916) 875-8550, |
| Affiliation Type Desc: | Legal Owner |
| Entity Name: | Alexander Schreuders |
| Entity Title: | Not reported |
| Affiliation Address: | 2541 TOWER AVE STE D |
| Affiliation City: | SACRAMENTO |
| Affiliation State: | CA |
| Affiliation Country: | United States |
| Affiliation Zip: | 95825 |
| Affiliation Phone: | (916) 489-5361, |
| Affiliation Type Desc: | Document Preparer |
| Entity Name: | Alexander Schreuders |
| Entity Title: | Not reported |
| Affiliation Address: | Not reported |
| Affiliation City: | Not reported |
| Affiliation State: | Not reported |
| Affiliation Country: | Not reported |
| Affiliation Zip: | Not reported |
| Affiliation Phone: | , |
| Affiliation Type Desc: | Facility Mailing Address |
| Entity Name: | Mailing Address |
| Entity Title: | Not reported |
| Affiliation Address: | 2541 TOWER AVE STE D |
| Affiliation City: | SACRAMENTO |
| Affiliation State: | CA |
| Affiliation Country: | Not reported |
| Affiliation Zip: | 95825 |
| Affiliation Phone: | , |
| Affiliation Type Desc: | Operator |
| Entity Name: | Alexander M. Schreuders |
| Entity Title: | Not reported |
| Affiliation Address: | Not reported |
| Affiliation City: | Not reported |
| Affiliation State: | Not reported |
| Affiliation Country: | Not reported |
| Affiliation Zip: | Not reported |
| Affiliation Phone: | (925) 216-1027, |

---

**AC277** **SACRAMENTO AUTO TECH** **CERS HAZ WASTE** **S109034978**
**ENE** **2541 TOWER AVE STE A** **HWTS** **N/A**
**1/8-1/4** **SACRAMENTO, CA 95825** **Sacramento Co. ML**
**0.149 mi.** **CERS**
**787 ft.** **Site 14 of 19 in cluster AC**

**Relative:** **Higher**

**Actual:** **52 ft.**

CERS HAZ WASTE:

| | |
|---|---|
| Name: | SACRAMENTO AUTO TECH |
| Address: | 2541 TOWER AVE STE A |
| City,State,Zip: | SACRAMENTO, CA 95825 |
| Site ID: | 63755 |
| CERS ID: | 10222450 |
| CERS Description: | Hazardous Waste Generator |

**SACRAMENTO AUTO TECH (Continued)** **S109034978**

HWTS:

| | |
|---|---|
| Name: | SACRAMENTO AUTO TECH |
| Address: | 2541 TOWER AVE STE A |
| Address 2: | Not reported |
| City,State,Zip: | SACRAMENTO, CA 95825 |
| EPA ID: | CAL000341638 |
| Inactive Date: | 06/30/2015 |
| Create Date: | 03/24/2009 |
| Last Act Date: | Not reported |
| Mailing Name: | Not reported |
| Mailing Address: | 2541 TOWER AVE STE A |
| Mailing Address 2: | Not reported |
| Mailing City,State,Zip: | SACRAMENTO, CA 958251973 |
| Owner Name: | KENNETH DANO / SACRAMENTO AUTO TECH |
| Owner Address: | 2541 TOWER AVE STE A |
| Owner Address 2: | Not reported |
| Owner City,State,Zip: | SACRAMENTO, CA 958251973 |
| Owner Phone: | Not reported |
| Owner Fax: | Not reported |
| Contact Name: | KENNETH DANO |
| Contact Address: | 2541 TOWER AVE STE A |
| Contact Address 2: | Not reported |
| City,State,Zip: | SACRAMENTO, CA 958251973 |
| Contact Phone: | Not reported |
| Contact Fax: | Not reported |
| Facility Status: | Inactive |
| Facility Type: | PERMANENT |
| Category: | STATE |
| Latitude: | 38.601975 |
| Longitude: | -121.40243 |

NAICS:

| | |
|---|---|
| EPA ID: | CAL000341638 |
| Create Date: | 2009-03-24 15:51:10.750 |
| NAICS Code: | 811111 |
| NAICS Description: | General Automotive Repair |
| Issued EPA ID Date: | 2009-03-24 15:51:10.70000 |
| Inactive Date: | 2015-06-30 00:00:00 |
| Facility Name: | SACRAMENTO AUTO TECH |
| Facility Address: | 2541 TOWER AVE STE A |
| Facility Address 2: | Not reported |
| Facility City: | SACRAMENTO |
| Facility County: | Not reported |
| Facility State: | CA |
| Facility Zip: | 958251973 |

Sacramento Co. ML:

| | |
|---|---|
| Name: | SACRAMENTO AUTO TECH |
| Address: | 2541 TOWER AVE STE A |
| City,State,Zip: | SACRAMENTO, CA 95825 |
| Facility Id: | Not reported |
| Facility Status: | Not reported |
| FD: | Not reported |
| Billing Codes BP: | A |
| Billing Codes UST: | Not reported |
| WG Bill Code: | A |

**SACRAMENTO AUTO TECH (Continued)** **S109034978**

| | |
|---|---|
| Target Property Bill Cod: | Not reported |
| Food Bill Code: | Not reported |
| CUPA Permit Date: | Not reported |
| HAZMAT Permit Date: | Not reported |
| HAZMAT Inspection Date: | Not reported |
| Hazmat Date BP Received: | Not reported |
| UST Permit Dt: | Not reported |
| UST Inspection Date: | Not reported |
| UST Tank Test Date: | Not reported |
| Number of Tanks: | Not reported |
| UST Tank Test Date: | Not reported |
| SIC Code: | Not reported |
| Tier Permitting: | Not reported |
| AST Bill Code: | Not reported |
| CALARP Bill Code: | Not reported |

CERS:

| | |
|---|---|
| Name: | SACRAMENTO AUTO TECH |
| Address: | 2541 TOWER AVE STE A |
| City,State,Zip: | SACRAMENTO, CA 95825 |
| Site ID: | 63755 |
| CERS ID: | 10222450 |
| CERS Description: | Chemical Storage Facilities |

Violations:

| | |
|---|---|
| Site ID: | 63755 |
| Site Name: | SACRAMENTO AUTO TECH |
| Violation Date: | 05-28-2015 |
| Citation: | 40 CFR 1 265.33 - U.S. Code of Federal Regulations, Title 40, Chapter 1, Section(s) 265.33 |
| Violation Description: | Failure of the facility to test and maintain all communications or alarm systems, fire protection equipment, spill control equipment, and decontamination equipment. |
| Violation Notes: | Returned to compliance on 06/30/2015. OBSERVATION: Fire extinguishers have not been tested and maintained to assure proper operation in time of emergency. CORRECTIVE ACTION: Submit photos/documentation to this department demonstrating fire extinguishers have been properly tested or maintained. |
| Violation Division: | Sacramento County Env Management Department |
| Violation Program: | HW |
| Violation Source: | CERS, |

| | |
|---|---|
| Site ID: | 63755 |
| Site Name: | SACRAMENTO AUTO TECH |
| Violation Date: | 05-28-2015 |
| Citation: | HSC 6.5 25160.2 - California Health and Safety Code, Chapter 6.5, Section(s) 25160.2 |
| Violation Description: | Failure to meet any of the following consolidated manifest requirements: 1) Legible receipts for each quantity of hazardous waste that is received from a generator, 2) The generator's information (name, address, identification number, contact person, telephone number of the generator, the signature of the generator or the generator's representative), 3) Date of the shipment, 4) The manifest number, 5) The volume or quantity of each waste stream received, 6) The name, address, and identification number of the authorized facility to which the hazardous waste will be transported, 7) The transporter's information (name, address, and identification number, |

**SACRAMENTO AUTO TECH (Continued)** **S109034978**

| | |
|---|---|
| | the driver's signature), 8) A statement, signed by the generator, certifying that the generator has established a program to reduce the volume or quantity and toxicity of the hazardous waste to the degree economically practicable. 9) The generator shall retain each receipt for at least three years. |
| Violation Notes: | Returned to compliance on 06/30/2015. OBSERVATION: Consolidated Manifests for the following waste were not all available for the past three years: Used oil (Missing from 6-1-14 to 2-20-15) Antifreeze waste (None found) Used oil filters (Missing prior to 2-20-15) CORRECTIVE ACTION: Locate a copy of all Consolidated Manifest receipts for the wastes listed above and submit a copy to this department. |
| Violation Division: | Sacramento County Env Management Department |
| Violation Program: | HW |
| Violation Source: | CERS, |
| | |
| Site ID: | 63755 |
| Site Name: | SACRAMENTO AUTO TECH |
| Violation Date: | 05-28-2015 |
| Citation: | HSC 6.95 25508(a)(1) - California Health and Safety Code, Chapter 6.95, Section(s) 25508(a)(1) |
| Violation Description: | Failure to complete and electronically submit hazardous material inventory information for all reportable hazardous materials on site at or above reportable quantities. |
| Violation Notes: | Returned to compliance on 09/28/2015. OBSERVATION: The facility has not submitted the Hazardous Materials Inventory Chemical Description page for used oil (3 x 55 gallon drums) to this department. Motor Oil is currently stored onsite below reportable quantities (less than 55 gallon) and is not required to be inventoried. CORRECTIVE ACTION: Complete/revise and submit the Hazardous Materials Inventory Chemical Description page for all materials listed above electronically in this department's e-Reporting Portal or in the California Environmental Reporting System. |
| Violation Division: | Sacramento County Env Management Department |
| Violation Program: | HMRRP |
| Violation Source: | CERS, |
| | |
| Site ID: | 63755 |
| Site Name: | SACRAMENTO AUTO TECH |
| Violation Date: | 08-01-2022 |
| Citation: | 22 CCR 12 66262.12 - California Code of Regulations, Title 22, Chapter 12, Section(s) 66262.12 |
| Violation Description: | Failure to obtain an Identification Number prior to treating, storing, disposing of, transporting or offering for transportation any hazardous waste. |
| Violation Notes: | OBSERVATION: The facility's EPA ID number is inactive. A hazardous waste generator shall not treat, store, dispose of, transport or offer for transportation, hazardous waste without an active EPA ID number. CORRECTIVE ACTION: Submit documentation to my email demonstrating that you have reactivated the facility's EPA ID number. |
| Violation Division: | Sacramento County Env Management Department |
| Violation Program: | HW |
| Violation Source: | CERS, |
| | |
| Site ID: | 63755 |
| Site Name: | SACRAMENTO AUTO TECH |
| Violation Date: | 06-05-2018 |
| Citation: | HSC 6.5 25250.22 - California Health and Safety Code, Chapter 6.5, |

**SACRAMENTO AUTO TECH (Continued)** **S109034978**

| | |
|---|---|
| | Section(s) 25250.22 |
| Violation Description: | Failure to properly manage used oil and/or fuel filters in accordance with the requirements. |
| Violation Notes: | OBSERVATION: One 55 gallon drum of used oil filters was observed with an accumulation start date of 1-30-2017 and a bill of lading confirmed is was last disposed of on 1-30-2017. CORRECTIVE ACTION: Submit a bill of lading to this department demonstrating proper disposal. |
| Violation Division: | Sacramento County Env Management Department |
| Violation Program: | HW |
| Violation Source: | CERS, |
| | |
| Site ID: | 63755 |
| Site Name: | SACRAMENTO AUTO TECH |
| Violation Date: | 06-05-2018 |
| Citation: | HSC 6.95 25508(a)(1) - California Health and Safety Code, Chapter 6.95, Section(s) 25508(a)(1) |
| Violation Description: | Failure to complete and electronically submit hazardous material inventory information for all reportable hazardous materials on site at or above reportable quantities. |
| Violation Notes: | Returned to compliance on 06/22/2018. OBSERVATION: The chemical inventory information for used oil states that the maximum daily amount onsite is 55 gallons however I observed two 55 gallon drums of used oil by the bay door totaling 110 gallons. One 55 gallon drum of antifreeze wastes observed by the roll up door is not currently inventoried. CORRECTIVE ACTION: Complete the chemical inventory information for all reportable hazardous materials at or above reportable quantities and submit electronically in the California Environmental Reporting System. |
| Violation Division: | Sacramento County Env Management Department |
| Violation Program: | HMRRP |
| Violation Source: | CERS, |
| | |
| Site ID: | 63755 |
| Site Name: | SACRAMENTO AUTO TECH |
| Violation Date: | 05-28-2015 |
| Citation: | 40 CFR 1 265.31 - U.S. Code of Federal Regulations, Title 40, Chapter 1, Section(s) 265.31 |
| Violation Description: | Failure to maintain and operate the facility to minimize the possibility of a fire, explosion, or any unplanned sudden or non-sudden release of hazardous waste or hazardous waste constituents to the air, soil, or surface water which could threaten human health or the environment.. |
| Violation Notes: | Returned to compliance on 07/28/2015. OBSERVATION: Brake grindings were observed on the floor by the brake lathe, in the brake lathe tray, and on the brake lathe. CORRECTIVE ACTION: Submit photos/documentation to this department demonstrating the brake grinding spills have been properly removed and managed. |
| Violation Division: | Sacramento County Env Management Department |
| Violation Program: | HW |
| Violation Source: | CERS, |
| | |
| Site ID: | 63755 |
| Site Name: | SACRAMENTO AUTO TECH |
| Violation Date: | 05-28-2015 |
| Citation: | 22 CCR 12 66262.34(d) - California Code of Regulations, Title 22, Chapter 12, Section(s) 66262.34(d) |
| Violation Description: | Failure to dispose of hazardous waste within 180 days (or 270 if waste |

**SACRAMENTO AUTO TECH (Continued)** **S109034978**

| | |
|---|---|
| | is transported over 200 miles) for the generator who generates less than 1000 kilogram per month, but more than 100 kilograms per month. |
| Violation Notes: | Returned to compliance on 08/19/2015. OBSERVATION: One 5 gallon container of brake grindings located by the brake lathe was observed without an accumulation start date and a manifest/receipt demonstrating disposal within the past year was not available. CORRECTIVE ACTION: Dispose of the brake grinding waste and submit a copy of the manifest/receipt to this department. |
| Violation Division: | Sacramento County Env Management Department |
| Violation Program: | HW |
| Violation Source: | CERS, |
| | |
| Site ID: | 63755 |
| Site Name: | SACRAMENTO AUTO TECH |
| Violation Date: | 06-05-2018 |
| Citation: | 22 CCR 12 66262.34(e) - California Code of Regulations, Title 22, Chapter 12, Section(s) 66262.34(e) |
| Violation Description: | Failure to meet the following conditions of satellite accumulation regulations: Accumulate up to 55 gallons of hazardous waste or one quart of acute hazardous waste at or near the initial point of accumulation which was under the control of the operator. Total time hazardous waste can be accumulated onsite in any generator accumulation area is one year, i.e., the combined accmulation time at a satellite accumulation point and at a 90/180/270 accumulation area (depending on size of generator and distance transported), whichever comes first. The generator complies with section 66265.171, 66265.172, and 66265.173(a). The container must be clearly marked with the initial date that hazardous waste is first placed in the container and labelled with the words Hazardous Waste including specified information Container must be labelled with the date the satellite accumulation limit is reached and moved within three days after reaching the 55 gallon (or one quart) limit to a 90 day accumulation area 55 gallons (or one quart of acute hazardous waste) of waste per process may be accumulated |
| Violation Notes: | Returned to compliance on 10/12/2018. OBSERVATION: Two 55 gallon drums of used oil were observed with accumulation start dates of 5-17-2017 on the hazardous waste label and a manifest confirmed it was last disposed of on 5-17-2017. One 55 gallon drum of antifreeze waste was observed with an accumulation start date of 5-18-2015 on the hazardous waste label and a manifest confirmed it was last disposed of on 5-18-2015. Paper used oil filters were observed on top of the oil filter drum and have not yet been disposed of since being accumulated. One 5 gallon bucket of brake lathe waste was observed with an accumulation start date of 7-14-15. CORRECTIVE ACTION: Used oil was picked up for disposal at the time of inspection. Dispose of all other wastes listed above and submit a copy of the manifests/receipts to this department. |
| Violation Division: | Sacramento County Env Management Department |
| Violation Program: | HW |
| Violation Source: | CERS, |
| | |
| Site ID: | 63755 |
| Site Name: | SACRAMENTO AUTO TECH |
| Violation Date: | 05-28-2015 |
| Citation: | 22 CCR 12 66262.34(f) - California Code of Regulations, Title 22, Chapter 12, Section(s) 66262.34(f) |
| Violation Description: | Failure to properly label hazardous waste accumulation containers with |

**SACRAMENTO AUTO TECH (Continued)** **S109034978**

| | |
|---|---|
| | the following requirements: "Hazardous Waste", name and address of the generator, physical and chemical characteristics of the Hazardous Waste, and starting accumulation date. |
| Violation Notes: | Returned to compliance on 08/19/2015. OBSERVATION: One 5 gallon container of brake grindings located by the brake lathe did not have an accumulation start date. CORRECTIVE ACTION: See corrective action for violation Q264. |
| Violation Division: | Sacramento County Env Management Department |
| Violation Program: | HW |
| Violation Source: | CERS, |
| | |
| Site ID: | 63755 |
| Site Name: | SACRAMENTO AUTO TECH |
| Violation Date: | 06-05-2018 |
| Citation: | 40 CFR 1 265.32 - U.S. Code of Federal Regulations, Title 40, Chapter 1, Section(s) 265.32 |
| Violation Description: | Failure of the facility to maintain the following emergency equipment or equivalents: 1) An internal communications or alarm system; 2) A device, such as a telephone (immediately available at the scene of Operations/ Maintenance ) or a hand-held two-way radio, capable of summoning emergency assistance from local police departments, fire departments, or State or local emergency response teams; 3) Portable fire extinguishers, fire control equipment, spill control equipment, and decontamination equipment; and 4) Water at adequate volume and pressure to supply water hose streams, or foam producing equipment, or automatic sprinklers, or water spray systems. |
| Violation Notes: | Returned to compliance on 10/12/2018. OBSERVATION: The facility has not been equip with absorbent material in case of a release. CORRECTIVE ACTION: Submit photos/documentation to this department demonstrating the facility has been equip with absorbent material. |
| Violation Division: | Sacramento County Env Management Department |
| Violation Program: | HW |
| Violation Source: | CERS, |
| | |
| Site ID: | 63755 |
| Site Name: | SACRAMENTO AUTO TECH |
| Violation Date: | 06-05-2018 |
| Citation: | 22 CCR 12 66262.12 - California Code of Regulations, Title 22, Chapter 12, Section(s) 66262.12 |
| Violation Description: | Failure to obtain an Identification Number prior to treating, storing, disposing of, transporting or offering for transportation any hazardous waste. |
| Violation Notes: | Returned to compliance on 09/14/2018. OBSERVATION: The facility EPA ID number CAL000341638 is inactive. A hazardous waste generator shall not treat, store, dispose of, transport or offer for transportation, hazardous waste without an active EPA ID number. CORRECTIVE ACTION: Submit an application to the California Department of Toxic Substances Control to reactivate the facility EPA ID number. |
| Violation Division: | Sacramento County Env Management Department |
| Violation Program: | HW |
| Violation Source: | CERS, |

Evaluation:

| | |
|---|---|
| Eval General Type: | Compliance Evaluation Inspection |
| Eval Date: | 05-28-2015 |
| Violations Found: | Yes |
| Eval Type: | Routine done by local agency |

**SACRAMENTO AUTO TECH (Continued)** **S109034978**

Eval Notes: Not reported
Eval Division: Sacramento County Env Management Department
Eval Program: HMRRP
Eval Source: CERS,

Eval General Type: Compliance Evaluation Inspection
Eval Date: 05-28-2015
Violations Found: Yes
Eval Type: Routine done by local agency
Eval Notes: Not reported
Eval Division: Sacramento County Env Management Department
Eval Program: HW
Eval Source: CERS,

Eval General Type: Compliance Evaluation Inspection
Eval Date: 06-05-2018
Violations Found: Yes
Eval Type: Routine done by local agency
Eval Notes: Not reported
Eval Division: Sacramento County Env Management Department
Eval Program: HW
Eval Source: CERS,

Eval General Type: Compliance Evaluation Inspection
Eval Date: 08-01-2022
Violations Found: No
Eval Type: Routine done by local agency
Eval Notes: No HMP violations observed during inspection. This report was emailed to Owner Kenneth Dano (sacautotech@yahoo.com) on 8/1/22.
Eval Division: Sacramento County Env Management Department
Eval Program: HMRRP
Eval Source: CERS,

Eval General Type: Compliance Evaluation Inspection
Eval Date: 06-05-2018
Violations Found: Yes
Eval Type: Routine done by local agency
Eval Notes: Not reported
Eval Division: Sacramento County Env Management Department
Eval Program: HMRRP
Eval Source: CERS,

Eval General Type: Compliance Evaluation Inspection
Eval Date: 08-01-2022
Violations Found: Yes
Eval Type: Routine done by local agency
Eval Notes: This report was emailed to Owner Kenneth Dano (sacautotech@yahoo.com) on 8/1/22.
Eval Division: Sacramento County Env Management Department
Eval Program: HW
Eval Source: CERS,

Enforcement Action:
Site ID: 63755
Site Name: SACRAMENTO AUTO TECH
Site Address: 2541 TOWER AVE STE A
Site City: SACRAMENTO

**SACRAMENTO AUTO TECH (Continued)** **S109034978**

Site Zip: 95825
Enf Action Date: 05-28-2015
Enf Action Type: Notice of Violation (Unified Program)
Enf Action Description: Notice of Violation Issued by the Inspector at the Time of Inspection
Enf Action Notes: Not reported
Enf Action Division: Sacramento County Env Management Department
Enf Action Program: HMRRP
Enf Action Source: CERS,

Site ID: 63755
Site Name: SACRAMENTO AUTO TECH
Site Address: 2541 TOWER AVE STE A
Site City: SACRAMENTO
Site Zip: 95825
Enf Action Date: 05-28-2015
Enf Action Type: Notice of Violation (Unified Program)
Enf Action Description: Notice of Violation Issued by the Inspector at the Time of Inspection
Enf Action Notes: Not reported
Enf Action Division: Sacramento County Env Management Department
Enf Action Program: HW
Enf Action Source: CERS,

Site ID: 63755
Site Name: SACRAMENTO AUTO TECH
Site Address: 2541 TOWER AVE STE A
Site City: SACRAMENTO
Site Zip: 95825
Enf Action Date: 09-20-2018
Enf Action Type: Notice of Violation (Unified Program)
Enf Action Description: Notice of Violation Issued by the Inspector at the Time of Inspection
Enf Action Notes: Not reported
Enf Action Division: Sacramento County Env Management Department
Enf Action Program: HW
Enf Action Source: CERS,

Affiliation:
Affiliation Type Desc: Facility Mailing Address
Entity Name: Mailing Address
Entity Title: Not reported
Affiliation Address: 2541 TOWER AVENUE STE A
Affiliation City: SACRAMENTO
Affiliation State: CA
Affiliation Country: Not reported
Affiliation Zip: 95825
Affiliation Phone: ,

Affiliation Type Desc: Identification Signer
Entity Name: Cathy Dano
Entity Title: Administrator
Affiliation Address: Not reported
Affiliation City: Not reported
Affiliation State: Not reported
Affiliation Country: Not reported
Affiliation Zip: Not reported
Affiliation Phone: ,

Affiliation Type Desc: Operator

**SACRAMENTO AUTO TECH (Continued)** **S109034978**

Entity Name: KENNETH F. DANO
Entity Title: Not reported
Affiliation Address: Not reported
Affiliation City: Not reported
Affiliation State: Not reported
Affiliation Country: Not reported
Affiliation Zip: Not reported
Affiliation Phone: (916) 489-1034,

Affiliation Type Desc: Document Preparer
Entity Name: Cathy Dano
Entity Title: Not reported
Affiliation Address: Not reported
Affiliation City: Not reported
Affiliation State: Not reported
Affiliation Country: Not reported
Affiliation Zip: Not reported
Affiliation Phone: ,

Affiliation Type Desc: Environmental Contact
Entity Name: Cathy Dano
Entity Title: Not reported
Affiliation Address: 2541 Tower Ave. Ste. A
Affiliation City: Sacramento
Affiliation State: CA
Affiliation Country: Not reported
Affiliation Zip: 95825
Affiliation Phone: ,

Affiliation Type Desc: Legal Owner
Entity Name: KENNETH F. DANO
Entity Title: Not reported
Affiliation Address: 2541 TOWER AVENUE STE A
Affiliation City: SACRAMENTO
Affiliation State: CA
Affiliation Country: United States
Affiliation Zip: 95825
Affiliation Phone: (916) 489-1034,

Affiliation Type Desc: Parent Corporation
Entity Name: SACRAMENTO AUTO TECH
Entity Title: Not reported
Affiliation Address: Not reported
Affiliation City: Not reported
Affiliation State: Not reported
Affiliation Country: Not reported
Affiliation Zip: Not reported
Affiliation Phone: ,

Affiliation Type Desc: CUPA District
Entity Name: Sacramento County Environmental Management Departm
Entity Title: Not reported
Affiliation Address: 11080 WHITE ROCK ROAD, STE. 200
Affiliation City: RANCHO CORDOVA
Affiliation State: CA
Affiliation Country: Not reported
Affiliation Zip: 95670

**SACRAMENTO AUTO TECH (Continued)** **S109034978**

Affiliation Phone: (916) 875-8550,

---

**AC278** **DAN KELLY'S BRITISH AUTO REPAIR** **Sacramento Co. ML** **S123290501**
**ENE** **2541 TOWER AVE STE C** **N/A**
**1/8-1/4** **SACRAMENTO, CA 95825**
**0.149 mi.**
**787 ft.** **Site 15 of 19 in cluster AC**

**Relative:**
**Higher**

**Actual:**
**52 ft.**

Sacramento Co. ML:

| | |
|---|---|
| Name: | DAN KELLY'S BRITISH AUTO REPAIR |
| Address: | 2541 TOWER AVE STE C |
| City,State,Zip: | SACRAMENTO, CA 95825 |
| Facility Id: | Not reported |
| Facility Status: | Not reported |
| FD: | Not reported |
| Billing Codes BP: | I |
| Billing Codes UST: | Not reported |
| WG Bill Code: | I |
| Target Property Bill Cod: | Not reported |
| Food Bill Code: | Not reported |
| CUPA Permit Date: | Not reported |
| HAZMAT Permit Date: | Not reported |
| HAZMAT Inspection Date: | Not reported |
| Hazmat Date BP Received: | Not reported |
| UST Permit Dt: | Not reported |
| UST Inspection Date: | Not reported |
| UST Tank Test Date: | Not reported |
| Number of Tanks: | Not reported |
| UST Tank Test Date: | Not reported |
| SIC Code: | Not reported |
| Tier Permitting: | Not reported |
| AST Bill Code: | Not reported |
| CALARP Bill Code: | Not reported |

---

**AC279** **LAMP'S VOLVO SERVICE** **HWTS** **S123294799**
**ENE** **2541 TOWER AVE STE C** **HAZNET** **N/A**
**1/8-1/4** **SACRAMENTO, CA 95825** **Sacramento Co. ML**
**0.149 mi.**
**787 ft.** **Site 16 of 19 in cluster AC**

**Relative:**
**Higher**

**Actual:**
**52 ft.**

HWTS:

| | |
|---|---|
| Name: | DAN KELLY'S BRITISH AUTO REPAIR |
| Address: | 2541 TOWER AVE SUITE C |
| Address 2: | Not reported |
| City,State,Zip: | SACRAMENTO, CA 95825 |
| EPA ID: | CAL000421245 |
| Inactive Date: | 06/30/2017 |
| Create Date: | 10/17/2016 |
| Last Act Date: | Not reported |
| Mailing Name: | Not reported |
| Mailing Address: | 2541 TOWER AVE SUITE C |
| Mailing Address 2: | Not reported |
| Mailing City,State,Zip: | SACRAMENTO, CA 95825 |
| Owner Name: | DAN KELLY |
| Owner Address: | 2541 TOWER AVE SUITE C |

**LAMP'S VOLVO SERVICE (Continued)** **S123294799**

Owner Address 2: Not reported
Owner City,State,Zip: SACRAMENTO, CA 95825
Owner Phone: Not reported
Owner Fax: Not reported
Contact Name: DAN KELLY
Contact Address: 2541 TOWER AVE SUITE C
Contact Address 2: Not reported
City,State,Zip: SACRAMENTO, CA 95825
Contact Phone: Not reported
Contact Fax: Not reported
Facility Status: Inactive
Facility Type: PERMANENT
Category: STATE
Latitude: 38.602134
Longitude: -121.402395

NAICS:
EPA ID: CAL000421245
Create Date: 2016-10-17 13:19:08.020
NAICS Code: 811111
NAICS Description: General Automotive Repair
Issued EPA ID Date: 2016-10-17 13:19:08.01300
Inactive Date: 2017-06-30 00:00:00
Facility Name: DAN KELLY'S BRITISH AUTO REPAIR
Facility Address: 2541 TOWER AVE SUITE C
Facility Address 2: Not reported
Facility City: SACRAMENTO
Facility County: Not reported
Facility State: CA
Facility Zip: 95825

Name: LAMP'S VOLVO SERVICE
Address: 2541 TOWER AVE STE C
Address 2: Not reported
City,State,Zip: SACRAMENTO, CA 95825
EPA ID: CAL000115515
Inactive Date: 06/30/2008
Create Date: 02/10/1994
Last Act Date: Not reported
Mailing Name: Not reported
Mailing Address: 2541 TOWER AVE STE C
Mailing Address 2: Not reported
Mailing City,State,Zip: SACRAMENTO, CA 958251973
Owner Name: PATRICK R LAMP
Owner Address: 2541 TOWER AVE STE C
Owner Address 2: Not reported
Owner City,State,Zip: SACRAMENTO, CA 958251973
Owner Phone: Not reported
Owner Fax: Not reported
Contact Name: PATRICK R LAMP
Contact Address: 2541 TOWER AVE STE C
Contact Address 2: Not reported
City,State,Zip: SACRAMENTO, CA 958251973
Contact Phone: Not reported
Contact Fax: Not reported
Facility Status: Inactive
Facility Type: PERMANENT

**LAMP'S VOLVO SERVICE (Continued)** **S123294799**

Category: STATE
Latitude: 38.60208
Longitude: -121.402517

HAZNET:
Name: LAMP'S VOLVO SERVICE
Address: 2541 TOWER AVE STE C
Address 2: Not reported
City,State,Zip: SACRAMENTO, CA 958250000
Contact: PATRICK R LAMP
Telephone: 9164871564
Mailing Name: Not reported
Mailing Address: 2541 TOWER AVE STE C

Year: 2000
Gepaid: CAL000115515
TSD EPA ID: CAD044003556
CA Waste Code: 133 - Aqueous solution with total organic residues 10 percent or more
Disposal Method: H01 - Transfer Station
Tons: 0.2293

Year: 1994
Gepaid: CAL000115515
TSD EPA ID: CAD009452657
CA Waste Code: 134 - Aqueous solution with total organic residues less than 10 percent
Disposal Method: R01 - Recycler
Tons: 0.231

Year: 1994
Gepaid: CAL000115515
TSD EPA ID: Not reported
CA Waste Code: 134 - Aqueous solution with total organic residues less than 10 percent
Disposal Method: R01 - Recycler
Tons: 0.231

Additional Information:
Year: 2000
Gen EPA ID: CAL000115515

Shipment Date: 20000305
Creation Date: 5/3/2000 0:00:00
Receipt Date: 20000307
Manifest ID: 98509008
Trans EPA ID: CAD028277036
Trans Name: Not reported
Trans 2 EPA ID: Not reported
Trans 2 Name: Not reported
TSDF EPA ID: CAD044003556
Trans Name: Not reported
TSDF Alt EPA ID: Not reported
TSDF Alt Name: Not reported
Waste Code Description: 133 - Aqueous solution with 10% or more total organic residues
RCRA Code: Not reported

**LAMP'S VOLVO SERVICE (Continued)** **S123294799**

Meth Code: H01 - Transfer Station
Quantity Tons: 0.2293
Waste Quantity: 55
Quantity Unit: G
Additional Code 1: Not reported
Additional Code 2: Not reported
Additional Code 3: Not reported
Additional Code 4: Not reported
Additional Code 5: Not reported

Additional Information:
Year: 1994
Gen EPA ID: CAL000115515

Shipment Date: 19941219
Creation Date: 10/20/1995 0:00:00
Receipt Date: 19950102
Manifest ID: 93605819
Trans EPA ID: CAT080011059
Trans Name: Not reported
Trans 2 EPA ID: Not reported
Trans 2 Name: Not reported
TSDF EPA ID: Not reported
Trans Name: Not reported
TSDF Alt EPA ID: Not reported
TSDF Alt Name: Not reported
Waste Code Description: 134 - Aqueous solution with <10% total organic residues
RCRA Code: Not reported
Meth Code: R01 - Recycler
Quantity Tons: 0.231
Waste Quantity: 55
Quantity Unit: G
Additional Code 1: Not reported
Additional Code 2: Not reported
Additional Code 3: Not reported
Additional Code 4: Not reported
Additional Code 5: Not reported

Shipment Date: 19940817
Creation Date: 10/17/1995 0:00:00
Receipt Date: 19940825
Manifest ID: 93604544
Trans EPA ID: CAT080011059
Trans Name: Not reported
Trans 2 EPA ID: Not reported
Trans 2 Name: Not reported
TSDF EPA ID: CAD009452657
Trans Name: Not reported
TSDF Alt EPA ID: Not reported
TSDF Alt Name: Not reported
Waste Code Description: 134 - Aqueous solution with <10% total organic residues
RCRA Code: Not reported
Meth Code: R01 - Recycler
Quantity Tons: 0.231
Waste Quantity: 55
Quantity Unit: G
Additional Code 1: Not reported

**LAMP'S VOLVO SERVICE (Continued)** **S123294799**

Additional Code 2: Not reported
Additional Code 3: Not reported
Additional Code 4: Not reported
Additional Code 5: Not reported

Sacramento Co. ML:
Name: THE SMOG SHOPPE
Address: 2541 TOWER AV #A
City,State,Zip: SACRAMENTO, CA 95825
Facility Id: Not reported
Facility Status: Inactive. Included on a listing no longer updated.
FD: C
Billing Codes BP: Out of Business
Billing Codes UST: No Tanks
WG Bill Code: Oil Changed by Outside Company-No Fee
Target Property Bill Cod: 51
Food Bill Code: 51
CUPA Permit Date: Not reported
HAZMAT Permit Date: Not reported
HAZMAT Inspection Date: Not reported
Hazmat Date BP Received: 06/23/1995
UST Permit Dt: Not reported
UST Inspection Date: Not reported
UST Tank Test Date: Not reported
Number of Tanks: 0
UST Tank Test Date: 04/12/1995
SIC Code: Not reported
Tier Permitting: Not reported
AST Bill Code: Not reported
CALARP Bill Code: Not reported

---

**AC280** **BRITISH CAR SERVICE** **RCRA NonGen / NLR** **1024801465**
**ENE** **2541 TOWER AVE STE D** **CAL000230393**
**1/8-1/4** **SACRAMENTO, CA 95825**
**0.149 mi.**
**787 ft.** **Site 17 of 19 in cluster AC**

**Relative:**
**Higher**

**Actual:**
**52 ft.**

RCRA Listings:
Date Form Received by Agency: 20020301
Handler Name: British Car Service
Handler Address: 2541 Tower Ave Ste D
Handler City,State,Zip: SACRAMENTO, CA 95825-0000
EPA ID: CAL000230393
Contact Name: ALEXANDER SCHREUDERS
Contact Address: 2541 TOWER AVE STE D
Contact City,State,Zip: SACRAMENTO, CA 95825
Contact Telephone: 916-489-5361
Contact Fax: 000-000-0000
Contact Email: BRITISHCARSSACRAMENTO@YAHOO.COM
Contact Title: Not reported
EPA Region: 09
Land Type: Not reported
Federal Waste Generator Description: Not a generator, verified
Non-Notifier: Not reported
Biennial Report Cycle: Not reported
Accessibility: Not reported
Active Site Indicator: Handler Activities

**BRITISH CAR SERVICE (Continued)** **1024801465**

| | |
|---|---|
| State District Owner: | Not reported |
| State District: | Not reported |
| Mailing Address: | 2541 TOWER AVE STE D |
| Mailing City,State,Zip: | SACRAMENTO, CA 95825-0000 |
| Owner Name: | Alexander Schreuders |
| Owner Type: | Other |
| Operator Name: | Alexander Schreuders |
| Operator Type: | Other |
| Short-Term Generator Activity: | No |
| Importer Activity: | No |
| Mixed Waste Generator: | No |
| Transporter Activity: | No |
| Transfer Facility Activity: | No |
| Recycler Activity with Storage: | No |
| Small Quantity On-Site Burner Exemption: | No |
| Smelting Melting and Refining Furnace Exemption: | No |
| Underground Injection Control: | No |
| Off-Site Waste Receipt: | No |
| Universal Waste Indicator: | Yes |
| Universal Waste Destination Facility: | Yes |
| Federal Universal Waste: | No |
| Active Site State-Reg Handler: | --- |
| Federal Facility Indicator: | Not reported |
| Hazardous Secondary Material Indicator: | N |
| Sub-Part K Indicator: | Not reported |
| 2018 GPRA Permit Baseline: | Not on the Baseline |
| 2018 GPRA Renewals Baseline: | Not on the Baseline |
| 202 GPRA Corrective Action Baseline: | No |
| Subject to Corrective Action Universe: | No |
| Non-TSDFs Where RCRA CA has Been Imposed Universe: | No |
| Corrective Action Priority Ranking: | No NCAPS ranking |
| Environmental Control Indicator: | No |
| Institutional Control Indicator: | No |
| Human Exposure Controls Indicator: | N/A |
| Groundwater Controls Indicator: | N/A |
| Significant Non-Complier Universe: | No |
| Unaddressed Significant Non-Complier Universe: | No |
| Addressed Significant Non-Complier Universe: | No |
| Significant Non-Complier With a Compliance Schedule Universe: | No |
| Financial Assurance Required: | Not reported |
| Handler Date of Last Change: | 20180905 |
| Recognized Trader-Importer: | No |
| Recognized Trader-Exporter: | No |
| Importer of Spent Lead Acid Batteries: | No |
| Exporter of Spent Lead Acid Batteries: | No |
| Recycler Activity Without Storage: | No |
| Manifest Broker: | No |
| Sub-Part P Indicator: | No |

Handler - Owner Operator:

| | |
|---|---|
| Owner/Operator Indicator: | Owner |
| Owner/Operator Name: ALEXANDER SCHREUDERS | |
| Legal Status: | Other |
| Date Became Current: | Not reported |
| Date Ended Current: | Not reported |
| Owner/Operator Address: | 2541 TOWER AVE STE D |

**BRITISH CAR SERVICE (Continued)** **1024801465**

Owner/Operator City,State,Zip: SACRAMENTO, CA 95825-0000
Owner/Operator Telephone: 916-489-5361
Owner/Operator Telephone Ext: Not reported
Owner/Operator Fax: Not reported
Owner/Operator Email: Not reported

Owner/Operator Indicator: Operator
Owner/Operator Name: ALEXANDER SCHREUDERS
Legal Status: Other
Date Became Current: Not reported
Date Ended Current: Not reported
Owner/Operator Address: 2541 TOWER AVE STE D
Owner/Operator City,State,Zip: SACRAMENTO, CA 95825
Owner/Operator Telephone: 916-489-5361
Owner/Operator Telephone Ext: Not reported
Owner/Operator Fax: Not reported
Owner/Operator Email: Not reported

Historic Generators:
Receive Date: 20020301
Handler Name: BRITISH CAR SERVICE
Federal Waste Generator Description: Not a generator, verified
State District Owner: Not reported
Large Quantity Handler of Universal Waste: No
Recognized Trader Importer: No
Recognized Trader Exporter: No
Spent Lead Acid Battery Importer: No
Spent Lead Acid Battery Exporter: No
Current Record: Yes
Non Storage Recycler Activity: Not reported
Electronic Manifest Broker: Not reported

List of NAICS Codes and Descriptions:
NAICS Code: 811111
NAICS Description: GENERAL AUTOMOTIVE REPAIR

Facility Has Received Notices of Violations:
Violations: No Violations Found

Evaluation Action Summary:
Evaluations: No Evaluations Found

---

**AF281** **CLINIC AUTO CARE LLC** **RCRA NonGen / NLR** **1031064476**
**ESE** **2507 ARDEN WAY** **CAL000484642**
**1/8-1/4** **SACRAMENTO, CA 95825**
**0.150 mi.**
**791 ft.** **Site 11 of 14 in cluster AF**

**Relative:**
**Higher**

**Actual:**
**46 ft.**

RCRA Listings:
Date Form Received by Agency: 20240403
Handler Name: Clinic Auto Care Llc
Handler Address: 2507 Arden Way
Handler City,State,Zip: SACRAMENTO, CA 95825
EPA ID: CAL000484642
Contact Name: NASIR SHAKIB

**CLINIC AUTO CARE LLC (Continued)** **1031064476**

| | |
|---|---|
| Contact Address: | 2507 ARDEN WAY |
| Contact City,State,Zip: | SACRAMENTO, CA 95825 |
| Contact Telephone: | 402-560-8824 |
| Contact Fax: | Not reported |
| Contact Email: | NASIR.SHAKIB13@YAHOO.COM |
| Contact Title: | Not reported |
| EPA Region: | 09 |
| Land Type: | Not reported |
| Federal Waste Generator Description: | Not a generator, verified |
| Non-Notifier: | Not reported |
| Biennial Report Cycle: | Not reported |
| Accessibility: | Not reported |
| Active Site Indicator: | Not reported |
| State District Owner: | Not reported |
| State District: | Not reported |
| Mailing Address: | 1717 AVONDALE AVE |
| Mailing City,State,Zip: | SACRAMENTO, CA 95825 |
| Owner Name: | Clinic Auto Care Llc |
| Owner Type: | Other |
| Operator Name: | Nasir Shakib |
| Operator Type: | Other |
| Short-Term Generator Activity: | No |
| Importer Activity: | No |
| Mixed Waste Generator: | No |
| Transporter Activity: | No |
| Transfer Facility Activity: | No |
| Recycler Activity with Storage: | No |
| Small Quantity On-Site Burner Exemption: | No |
| Smelting Melting and Refining Furnace Exemption: | No |
| Underground Injection Control: | No |
| Off-Site Waste Receipt: | No |
| Universal Waste Indicator: | No |
| Universal Waste Destination Facility: | No |
| Federal Universal Waste: | No |
| Active Site State-Reg Handler: | --- |
| Federal Facility Indicator: | Not reported |
| Hazardous Secondary Material Indicator: | N |
| Sub-Part K Indicator: | Not reported |
| 2018 GPRA Permit Baseline: | Not on the Baseline |
| 2018 GPRA Renewals Baseline: | Not on the Baseline |
| 202 GPRA Corrective Action Baseline: | No |
| Subject to Corrective Action Universe: | No |
| Non-TSDFs Where RCRA CA has Been Imposed Universe: | No |
| Corrective Action Priority Ranking: | No NCAPS ranking |
| Environmental Control Indicator: | No |
| Institutional Control Indicator: | No |
| Human Exposure Controls Indicator: | N/A |
| Groundwater Controls Indicator: | N/A |
| Significant Non-Complier Universe: | No |
| Unaddressed Significant Non-Complier Universe: | No |
| Addressed Significant Non-Complier Universe: | No |
| Significant Non-Complier With a Compliance Schedule Universe: | No |
| Financial Assurance Required: | Not reported |
| Handler Date of Last Change: | 20240406 |
| Recognized Trader-Importer: | No |
| Recognized Trader-Exporter: | No |
| Importer of Spent Lead Acid Batteries: | No |

**CLINIC AUTO CARE LLC (Continued)** **1031064476**

Exporter of Spent Lead Acid Batteries: No
Recycler Activity Without Storage: No
Manifest Broker: No
Sub-Part P Indicator: No

Handler - Owner Operator:
Owner/Operator Indicator: Owner
Owner/Operator Name: CLINIC AUTO CARE LLC
Legal Status: Other
Date Became Current: Not reported
Date Ended Current: Not reported
Owner/Operator Address: 2507 ARDEN WAY
Owner/Operator City,State,Zip: SACRAMENTO, CA 95825
Owner/Operator Telephone: 402-560-8824
Owner/Operator Telephone Ext: Not reported
Owner/Operator Fax: Not reported
Owner/Operator Email: Not reported

Owner/Operator Indicator: Operator
Owner/Operator Name: NASIR SHAKIB
Legal Status: Other
Date Became Current: Not reported
Date Ended Current: Not reported
Owner/Operator Address: 2507 ARDEN WAY
Owner/Operator City,State,Zip: SACRAMENTO, CA 95825
Owner/Operator Telephone: 402-560-8824
Owner/Operator Telephone Ext: Not reported
Owner/Operator Fax: Not reported
Owner/Operator Email: Not reported

Historic Generators:
Receive Date: 20240403
Handler Name: CLINIC AUTO CARE LLC
Federal Waste Generator Description: Not a generator, verified
State District Owner: Not reported
Large Quantity Handler of Universal Waste: No
Recognized Trader Importer: No
Recognized Trader Exporter: No
Spent Lead Acid Battery Importer: No
Spent Lead Acid Battery Exporter: No
Current Record: Yes
Non Storage Recycler Activity: No
Electronic Manifest Broker: No

List of NAICS Codes and Descriptions:
NAICS Code: 811111
NAICS Description: GENERAL AUTOMOTIVE REPAIR

Facility Has Received Notices of Violations:
Violations: No Violations Found

Evaluation Action Summary:
Evaluations: No Evaluations Found

**AF282** **MARTINEZ AUTO CARE INC** **Sacramento Co. ML** **S123292607**
**ESE** **2509 ARDEN WAY** **N/A**
**1/8-1/4** **SACRAMENTO, CA 95825**
**0.150 mi.**
**792 ft.** **Site 12 of 14 in cluster AF**

**Relative:** **Higher**

**Actual:** **46 ft.**

Sacramento Co. ML:

| | |
|---|---|
| Name: | MARTINEZ AUTO CARE INC |
| Address: | 2509 ARDEN WAY |
| City,State,Zip: | SACRAMENTO, CA 95825 |
| Facility Id: | Not reported |
| Facility Status: | Not reported |
| FD: | Not reported |
| Billing Codes BP: | A |
| Billing Codes UST: | Not reported |
| WG Bill Code: | A |
| Target Property Bill Cod: | Not reported |
| Food Bill Code: | Not reported |
| CUPA Permit Date: | Not reported |
| HAZMAT Permit Date: | Not reported |
| HAZMAT Inspection Date: | Not reported |
| Hazmat Date BP Received: | Not reported |
| UST Permit Dt: | Not reported |
| UST Inspection Date: | Not reported |
| UST Tank Test Date: | Not reported |
| Number of Tanks: | Not reported |
| UST Tank Test Date: | Not reported |
| SIC Code: | Not reported |
| Tier Permitting: | Not reported |
| AST Bill Code: | Not reported |
| CALARP Bill Code: | Not reported |

---

**AF283** **MARTINEZ AUTO CARE INC** **RCRA NonGen / NLR** **1025869406**
**ESE** **2509 ARDEN WAY** **E MANIFEST** **CAL000408172**
**1/8-1/4** **SACRAMENTO, CA 95825**
**0.150 mi.**
**792 ft.** **Site 13 of 14 in cluster AF**

**Relative:** **Higher**

**Actual:** **46 ft.**

RCRA Listings:

| | |
|---|---|
| Date Form Received by Agency: | 20150703 |
| Handler Name: | Martinez Auto Care Inc |
| Handler Address: | 2509 Arden Way |
| Handler City,State,Zip: | SACRAMENTO, CA 95825 |
| EPA ID: | CAL000408172 |
| Contact Name: | ERIC MARTINEZ |
| Contact Address: | 2509 ARDEN WAY |
| Contact City,State,Zip: | SACRAMENTO, CA 95825-0000 |
| Contact Telephone: | 916-317-3775 |
| Contact Fax: | 916-646-1111 |
| Contact Email: | MAC.SAC88@GMAIL.COM |
| Contact Title: | Not reported |
| EPA Region: | 09 |
| Land Type: | Not reported |
| Federal Waste Generator Description: | Not a generator, verified |
| Non-Notifier: | Not reported |
| Biennial Report Cycle: | Not reported |
| Accessibility: | Not reported |
| Active Site Indicator: | Not reported |
| State District Owner: | Not reported |
| State District: | Not reported |

**MARTINEZ AUTO CARE INC (Continued)** **1025869406**

| | |
|---|---|
| Mailing Address: | 2509 ARDEN WAY |
| Mailing City,State,Zip: | SACRAMENTO, CA 95825-0000 |
| Owner Name: | Martinez Auto Care Inc |
| Owner Type: | Other |
| Operator Name: | Eric Martinez |
| Operator Type: | Other |
| Short-Term Generator Activity: | No |
| Importer Activity: | No |
| Mixed Waste Generator: | No |
| Transporter Activity: | No |
| Transfer Facility Activity: | No |
| Recycler Activity with Storage: | No |
| Small Quantity On-Site Burner Exemption: | No |
| Smelting Melting and Refining Furnace Exemption: | No |
| Underground Injection Control: | No |
| Off-Site Waste Receipt: | No |
| Universal Waste Indicator: | No |
| Universal Waste Destination Facility: | No |
| Federal Universal Waste: | No |
| Active Site State-Reg Handler: | --- |
| Federal Facility Indicator: | Not reported |
| Hazardous Secondary Material Indicator: | N |
| Sub-Part K Indicator: | Not reported |
| 2018 GPRA Permit Baseline: | Not on the Baseline |
| 2018 GPRA Renewals Baseline: | Not on the Baseline |
| 202 GPRA Corrective Action Baseline: | No |
| Subject to Corrective Action Universe: | No |
| Non-TSDFs Where RCRA CA has Been Imposed Universe: | No |
| Corrective Action Priority Ranking: | No NCAPS ranking |
| Environmental Control Indicator: | No |
| Institutional Control Indicator: | No |
| Human Exposure Controls Indicator: | N/A |
| Groundwater Controls Indicator: | N/A |
| Significant Non-Complier Universe: | No |
| Unaddressed Significant Non-Complier Universe: | No |
| Addressed Significant Non-Complier Universe: | No |
| Significant Non-Complier With a Compliance Schedule Universe: | No |
| Financial Assurance Required: | Not reported |
| Handler Date of Last Change: | 20191122 |
| Recognized Trader-Importer: | No |
| Recognized Trader-Exporter: | No |
| Importer of Spent Lead Acid Batteries: | No |
| Exporter of Spent Lead Acid Batteries: | No |
| Recycler Activity Without Storage: | No |
| Manifest Broker: | No |
| Sub-Part P Indicator: | No |

Handler - Owner Operator:

| | |
|---|---|
| Owner/Operator Indicator: | Operator |
| Owner/Operator Name: ERIC MARTINEZ | |
| Legal Status: | Other |
| Date Became Current: | Not reported |
| Date Ended Current: | Not reported |
| Owner/Operator Address: | 2509 ARDEN WAY |
| Owner/Operator City,State,Zip: | SACRAMENTO, CA 95825-0000 |
| Owner/Operator Telephone: | 916-317-3775 |

**MARTINEZ AUTO CARE INC (Continued)** **1025869406**

Owner/Operator Telephone Ext: Not reported
Owner/Operator Fax: Not reported
Owner/Operator Email: Not reported

Owner/Operator Indicator: Owner
Owner/Operator Name: MARTINEZ AUTO CARE INC
Legal Status: Other
Date Became Current: Not reported
Date Ended Current: Not reported
Owner/Operator Address: 2509 ARDEN WAY
Owner/Operator City,State,Zip: SACRAMENTO, CA 95825-0000
Owner/Operator Telephone: 916-317-3775
Owner/Operator Telephone Ext: Not reported
Owner/Operator Fax: Not reported
Owner/Operator Email: Not reported

Historic Generators:
Receive Date: 20150703
Handler Name: MARTINEZ AUTO CARE INC
Federal Waste Generator Description: Not a generator, verified
State District Owner: Not reported
Large Quantity Handler of Universal Waste: No
Recognized Trader Importer: Not reported
Recognized Trader Exporter: Not reported
Spent Lead Acid Battery Importer: Not reported
Spent Lead Acid Battery Exporter: Not reported
Current Record: Yes
Non Storage Recycler Activity: Not reported
Electronic Manifest Broker: Not reported

List of NAICS Codes and Descriptions:
NAICS Code: 811121
NAICS Description: AUTOMOTIVE BODY, PAINT, AND INTERIOR REPAIR AND MAINTENANCE

Facility Has Received Notices of Violations:
Violations: No Violations Found

Evaluation Action Summary:
Evaluations: No Evaluations Found

E MANIFEST:
Manifest Tracking Number: 018608750JJK
Last Updated Date: 20190701
Shipped Date: 20180711
Received Date: 20180713
Manifest Status: Signed
Submission Type: DataImage5Copy
Origin Type: Web
Generator EPA ID: CAL000408172
Generator Name: Martinez Auto Care Inc.
Generator Location Street Number: Not reported
Generator Location Street 1: 2509 ARDEN WAY
Generator Location Street 2: Not reported
Generator Location City: SACRAMENTO

**MARTINEZ AUTO CARE INC (Continued)** **1025869406**

| | |
|---|---|
| Generator Location State: | CA |
| Generator Location Zip: | 95825 |
| Generator Mail Street Number: | Not reported |
| Generator Mail Street 1: | 2509 ARDEN WAY |
| Generator Mail Street 2: | Not reported |
| Generator Mail City: | Sacramento |
| Generator Mail Zip: | 95825 |
| Generator Mail State: | CA |
| Generator Contact Company Name: | Not reported |
| Designated Facility EPA ID: | CAD008252405 |
| Designated Facility Name: | Pacific Resource Recovery |
| Designated Facility Mail Street Number: | Not reported |
| Designated Facility Mail Street 1: | Not reported |
| Designated Facility Mail Street 2: | 3150 EAST PICO BLVD |
| Designated Facility Mail City: | LOS ANGELES |
| Designated Facility Mail Zip: | 90023 |
| Designated Facility Mail State: | CA |
| Designated Facility Location Street Number: | Not reported |
| Designated Facility Location Street 1: | 3150 EAST PICO BLVD |
| Designated Facility Location Street 2: | Not reported |
| Designated Facility Location City: | LOS ANGELES |
| Designated Facility Location Zip: | 90023 |
| Designated Facility Location State: | CA |
| Designated Facility Contact Company Name: | Not reported |
| Manifest Residue Indicator: | N |
| Rejection Indicator: | N |

| | |
|---|---|
| Manifest Tracking Number: | 020872511JJK |
| Last Updated Date: | 20200917 |
| Shipped Date: | 20200825 |
| Received Date: | 20200827 |
| Manifest Status: | Signed |
| Submission Type: | DataImage5Copy |
| Origin Type: | Web |
| Generator EPA ID: | CAL000408172 |
| Generator Name: | Martinez Auto Care Inc |
| Generator Location Street Number: | Not reported |
| Generator Location Street 1: | 2509 ARDEN WAY |
| Generator Location Street 2: | Not reported |
| Generator Location City: | SACRAMENTO |
| Generator Location State: | CA |
| Generator Location Zip: | 95825 |
| Generator Mail Street Number: | Not reported |
| Generator Mail Street 1: | 2509 ARDEN WAY |
| Generator Mail Street 2: | Not reported |
| Generator Mail City: | SACRAMENTO |
| Generator Mail Zip: | 95825-0000 |
| Generator Mail State: | CA |
| Generator Contact Company Name: | Not reported |
| Designated Facility EPA ID: | CAD008252405 |
| Designated Facility Name: | Pacific Resource Recovery Services Inc |
| Designated Facility Mail Street Number: | 3150 |
| Designated Facility Mail Street 1: | CA90023 CA037US 3150 |
| Designated Facility Mail Street 2: | EAST PICO BLVD |
| Designated Facility Mail City: | LOS ANGELES |
| Designated Facility Mail Zip: | 90023 |
| Designated Facility Mail State: | CA |

**MARTINEZ AUTO CARE INC (Continued)** **1025869406**

| | |
|---|---|
| Designated Facility Location Street Number: | 3150 |
| Designated Facility Location Street 1: | EAST PICO BLVD |
| Designated Facility Location Street 2: | Not reported |
| Designated Facility Location City: | LOS ANGELES |
| Designated Facility Location Zip: | 90023-0000 |
| Designated Facility Location State: | CA |
| Designated Facility Contact Company Name: | Not reported |
| Manifest Residue Indicator: | N |
| Rejection Indicator: | N |

| | |
|---|---|
| Manifest Tracking Number: | 020873094JJK |
| Last Updated Date: | 20200225 |
| Shipped Date: | 20200128 |
| Received Date: | 20200129 |
| Manifest Status: | Signed |
| Submission Type: | DataImage5Copy |
| Origin Type: | Web |
| Generator EPA ID: | CAL000408172 |
| Generator Name: | Martinez Auto Care Inc |
| Generator Location Street Number: | Not reported |
| Generator Location Street 1: | 2509 ARDEN WAY |
| Generator Location Street 2: | Not reported |
| Generator Location City: | SACRAMENTO |
| Generator Location State: | CA |
| Generator Location Zip: | 95825 |
| Generator Mail Street Number: | Not reported |
| Generator Mail Street 1: | 2509 ARDEN WAY |
| Generator Mail Street 2: | Not reported |
| Generator Mail City: | SACRAMENTO |
| Generator Mail Zip: | 95825-0000 |
| Generator Mail State: | CA |
| Generator Contact Company Name: | Not reported |
| Designated Facility EPA ID: | CAD008252405 |
| Designated Facility Name: | Pacific Resource Recovery Services Inc |
| Designated Facility Mail Street Number: | 3150 |
| Designated Facility Mail Street 1: | CA90023 CA037US 3150 |
| Designated Facility Mail Street 2: | EAST PICO BLVD |
| Designated Facility Mail City: | LOS ANGELES |
| Designated Facility Mail Zip: | 90023 |
| Designated Facility Mail State: | CA |
| Designated Facility Location Street Number: | 3150 |
| Designated Facility Location Street 1: | EAST PICO BLVD |
| Designated Facility Location Street 2: | Not reported |
| Designated Facility Location City: | LOS ANGELES |
| Designated Facility Location Zip: | 90023-0000 |
| Designated Facility Location State: | CA |
| Designated Facility Contact Company Name: | Not reported |
| Manifest Residue Indicator: | N |
| Rejection Indicator: | N |

| | |
|---|---|
| Manifest Tracking Number: | 020357135JJK |
| Last Updated Date: | 20191125 |
| Shipped Date: | 20190515 |
| Received Date: | 20190516 |
| Manifest Status: | Signed |
| Submission Type: | DataImage5Copy |
| Origin Type: | Web |

**MARTINEZ AUTO CARE INC (Continued)** **1025869406**

| | |
|---|---|
| Generator EPA ID: | CAL000408172 |
| Generator Name: | Martinez Auto Care Inc. |
| Generator Location Street Number: | Not reported |
| Generator Location Street 1: | 2509 ARDEN WAY |
| Generator Location Street 2: | Not reported |
| Generator Location City: | SACRAMENTO |
| Generator Location State: | CA |
| Generator Location Zip: | 95825 |
| Generator Mail Street Number: | Not reported |
| Generator Mail Street 1: | 2509 ARDEN WAY |
| Generator Mail Street 2: | Not reported |
| Generator Mail City: | Sacramento |
| Generator Mail Zip: | 95825 |
| Generator Mail State: | CA |
| Generator Contact Company Name: | Not reported |
| Designated Facility EPA ID: | CAD008252405 |
| Designated Facility Name: | Pacific Resource Recovery Services Inc |
| Designated Facility Mail Street Number: | Not reported |
| Designated Facility Mail Street 1: | CA90023 CA037US 3150 |
| Designated Facility Mail Street 2: | 3150 EAST PICO BLVD |
| Designated Facility Mail City: | LOS ANGELES |
| Designated Facility Mail Zip: | 90023 |
| Designated Facility Mail State: | CA |
| Designated Facility Location Street Number: | Not reported |
| Designated Facility Location Street 1: | 3150 EAST PICO BLVD |
| Designated Facility Location Street 2: | Not reported |
| Designated Facility Location City: | LOS ANGELES |
| Designated Facility Location Zip: | 90023-0000 |
| Designated Facility Location State: | CA |
| Designated Facility Contact Company Name: | Not reported |
| Manifest Residue Indicator: | N |
| Rejection Indicator: | N |

| | |
|---|---|
| Manifest Tracking Number: | 020357628JJK |
| Last Updated Date: | 20200102 |
| Shipped Date: | 20191119 |
| Received Date: | 20191122 |
| Manifest Status: | Signed |
| Submission Type: | DataImage5Copy |
| Origin Type: | Web |
| Generator EPA ID: | CAL000408172 |
| Generator Name: | Martinez Auto Care Inc |
| Generator Location Street Number: | Not reported |
| Generator Location Street 1: | 2509 ARDEN WAY |
| Generator Location Street 2: | Not reported |
| Generator Location City: | SACRAMENTO |
| Generator Location State: | CA |
| Generator Location Zip: | 95825 |
| Generator Mail Street Number: | Not reported |
| Generator Mail Street 1: | 2509 ARDEN WAY |
| Generator Mail Street 2: | Not reported |
| Generator Mail City: | SACRAMENTO |
| Generator Mail Zip: | 95825-0000 |
| Generator Mail State: | CA |
| Generator Contact Company Name: | Not reported |
| Designated Facility EPA ID: | CAD008252405 |
| Designated Facility Name: | Pacific Resource Recovery Services Inc |

**MARTINEZ AUTO CARE INC (Continued)** **1025869406**

| | |
|---|---|
| Designated Facility Mail Street Number: | Not reported |
| Designated Facility Mail Street 1: | CA90023 CA037US 3150 |
| Designated Facility Mail Street 2: | 3150 EAST PICO BLVD |
| Designated Facility Mail City: | LOS ANGELES |
| Designated Facility Mail Zip: | 90023 |
| Designated Facility Mail State: | CA |
| Designated Facility Location Street Number: | Not reported |
| Designated Facility Location Street 1: | 3150 EAST PICO BLVD |
| Designated Facility Location Street 2: | Not reported |
| Designated Facility Location City: | LOS ANGELES |
| Designated Facility Location Zip: | 90023-0000 |
| Designated Facility Location State: | CA |
| Designated Facility Contact Company Name: | Not reported |
| Manifest Residue Indicator: | N |
| Rejection Indicator: | N |

| | |
|---|---|
| Manifest Tracking Number: | 021754446JJK |
| Last Updated Date: | 20200618 |
| Shipped Date: | 20200527 |
| Received Date: | 20200529 |
| Manifest Status: | Signed |
| Submission Type: | DataImage5Copy |
| Origin Type: | Web |
| Generator EPA ID: | CAL000408172 |
| Generator Name: | Martinez Auto Care Inc |
| Generator Location Street Number: | Not reported |
| Generator Location Street 1: | 2509 ARDEN WAY |
| Generator Location Street 2: | Not reported |
| Generator Location City: | SACRAMENTO |
| Generator Location State: | CA |
| Generator Location Zip: | 95825 |
| Generator Mail Street Number: | Not reported |
| Generator Mail Street 1: | 2509 ARDEN WAY |
| Generator Mail Street 2: | Not reported |
| Generator Mail City: | SACRAMENTO |
| Generator Mail Zip: | 95825-0000 |
| Generator Mail State: | CA |
| Generator Contact Company Name: | Not reported |
| Designated Facility EPA ID: | CAD008252405 |
| Designated Facility Name: | Pacific Resource Recovery Services Inc |
| Designated Facility Mail Street Number: | 3150 |
| Designated Facility Mail Street 1: | CA90023 CA037US 3150 |
| Designated Facility Mail Street 2: | EAST PICO BLVD |
| Designated Facility Mail City: | LOS ANGELES |
| Designated Facility Mail Zip: | 90023 |
| Designated Facility Mail State: | CA |
| Designated Facility Location Street Number: | 3150 |
| Designated Facility Location Street 1: | EAST PICO BLVD |
| Designated Facility Location Street 2: | Not reported |
| Designated Facility Location City: | LOS ANGELES |
| Designated Facility Location Zip: | 90023-0000 |
| Designated Facility Location State: | CA |
| Designated Facility Contact Company Name: | Not reported |
| Manifest Residue Indicator: | N |
| Rejection Indicator: | N |

| | |
|---|---|
| Manifest Tracking Number: | 018603431JJK |

**MARTINEZ AUTO CARE INC (Continued)** **1025869406**

| | |
|---|---|
| Last Updated Date: | 20190627 |
| Shipped Date: | 20180627 |
| Received Date: | 20180702 |
| Manifest Status: | Signed |
| Submission Type: | DataImage5Copy |
| Origin Type: | Web |
| Generator EPA ID: | CAL000408172 |
| Generator Name: | Martinez Auto Care Inc. |
| Generator Location Street Number: | Not reported |
| Generator Location Street 1: | 2509 ARDEN WAY |
| Generator Location Street 2: | Not reported |
| Generator Location City: | SACRAMENTO |
| Generator Location State: | CA |
| Generator Location Zip: | 95825 |
| Generator Mail Street Number: | Not reported |
| Generator Mail Street 1: | 2509 ARDEN WAY |
| Generator Mail Street 2: | Not reported |
| Generator Mail City: | Sacramento |
| Generator Mail Zip: | 95825 |
| Generator Mail State: | CA |
| Generator Contact Company Name: | Not reported |
| Designated Facility EPA ID: | CAD008252405 |
| Designated Facility Name: | Pacific Resource Recovery |
| Designated Facility Mail Street Number: | Not reported |
| Designated Facility Mail Street 1: | Not reported |
| Designated Facility Mail Street 2: | 3150 EAST PICO BLVD |
| Designated Facility Mail City: | LOS ANGELES |
| Designated Facility Mail Zip: | 90023 |
| Designated Facility Mail State: | CA |
| Designated Facility Location Street Number: | Not reported |
| Designated Facility Location Street 1: | 3150 EAST PICO BLVD |
| Designated Facility Location Street 2: | Not reported |
| Designated Facility Location City: | LOS ANGELES |
| Designated Facility Location Zip: | 90023 |
| Designated Facility Location State: | CA |
| Designated Facility Contact Company Name: | Not reported |
| Manifest Residue Indicator: | N |
| Rejection Indicator: | N |

| | |
|---|---|
| Manifest Tracking Number: | 017979714FLE |
| Last Updated Date: | 20230111 |
| Shipped Date: | 20221031 |
| Received Date: | 20221107 |
| Manifest Status: | Signed |
| Submission Type: | DataImage5Copy |
| Origin Type: | Web |
| Generator EPA ID: | CAL000408172 |
| Generator Name: | Martinez Auto Care Inc |
| Generator Location Street Number: | Not reported |
| Generator Location Street 1: | 2509 ARDEN WAY |
| Generator Location Street 2: | Not reported |
| Generator Location City: | SACRAMENTO |
| Generator Location State: | CA |
| Generator Location Zip: | 95825 |
| Generator Mail Street Number: | Not reported |
| Generator Mail Street 1: | 2509 ARDEN WAY |
| Generator Mail Street 2: | Not reported |

**MARTINEZ AUTO CARE INC (Continued)** **1025869406**

| | |
|---|---|
| Generator Mail City: | SACRAMENTO |
| Generator Mail Zip: | 95825-0000 |
| Generator Mail State: | CA |
| Generator Contact Company Name: | Not reported |
| Designated Facility EPA ID: | CAD008252405 |
| Designated Facility Name: | Pacific Resource Recovery Services Inc |
| Designated Facility Mail Street Number: | 3150 |
| Designated Facility Mail Street 1: | CA90023 CA037US 3150 |
| Designated Facility Mail Street 2: | EAST PICO BLVD |
| Designated Facility Mail City: | LOS ANGELES |
| Designated Facility Mail Zip: | 90023 |
| Designated Facility Mail State: | CA |
| Designated Facility Location Street Number: | 3150 |
| Designated Facility Location Street 1: | EAST PICO BLVD |
| Designated Facility Location Street 2: | Not reported |
| Designated Facility Location City: | LOS ANGELES |
| Designated Facility Location Zip: | 90023-0000 |
| Designated Facility Location State: | CA |
| Designated Facility Contact Company Name: | Not reported |
| Manifest Residue Indicator: | N |
| Rejection Indicator: | N |

| | |
|---|---|
| Manifest Tracking Number: | 022590401JJK |
| Last Updated Date: | 20210412 |
| Shipped Date: | 20210331 |
| Received Date: | 20210401 |
| Manifest Status: | Signed |
| Submission Type: | DataImage5Copy |
| Origin Type: | Web |
| Generator EPA ID: | CAL000408172 |
| Generator Name: | Martinez Auto Care Inc |
| Generator Location Street Number: | Not reported |
| Generator Location Street 1: | 2509 ARDEN WAY |
| Generator Location Street 2: | Not reported |
| Generator Location City: | SACRAMENTO |
| Generator Location State: | CA |
| Generator Location Zip: | 95825 |
| Generator Mail Street Number: | Not reported |
| Generator Mail Street 1: | 2509 ARDEN WAY |
| Generator Mail Street 2: | Not reported |
| Generator Mail City: | SACRAMENTO |
| Generator Mail Zip: | 95825-0000 |
| Generator Mail State: | CA |
| Generator Contact Company Name: | Not reported |
| Designated Facility EPA ID: | CAD008252405 |
| Designated Facility Name: | Pacific Resource Recovery Services Inc |
| Designated Facility Mail Street Number: | 3150 |
| Designated Facility Mail Street 1: | CA90023 CA037US 3150 |
| Designated Facility Mail Street 2: | EAST PICO BLVD |
| Designated Facility Mail City: | LOS ANGELES |
| Designated Facility Mail Zip: | 90023 |
| Designated Facility Mail State: | CA |
| Designated Facility Location Street Number: | 3150 |
| Designated Facility Location Street 1: | EAST PICO BLVD |
| Designated Facility Location Street 2: | Not reported |
| Designated Facility Location City: | LOS ANGELES |
| Designated Facility Location Zip: | 90023-0000 |

**MARTINEZ AUTO CARE INC (Continued)** **1025869406**

| | |
|---|---|
| Designated Facility Location State: | CA |
| Designated Facility Contact Company Name: | Not reported |
| Manifest Residue Indicator: | N |
| Rejection Indicator: | N |

| | |
|---|---|
| Manifest Tracking Number: | 019532454JJK |
| Last Updated Date: | 20191224 |
| Shipped Date: | 20181011 |
| Received Date: | 20181016 |
| Manifest Status: | Signed |
| Submission Type: | DataImage5Copy |
| Origin Type: | Web |
| Generator EPA ID: | CAL000408172 |
| Generator Name: | Martinez Auto Care Inc. |
| Generator Location Street Number: | Not reported |
| Generator Location Street 1: | 2509 ARDEN WAY |
| Generator Location Street 2: | Not reported |
| Generator Location City: | SACRAMENTO |
| Generator Location State: | CA |
| Generator Location Zip: | 95825 |
| Generator Mail Street Number: | Not reported |
| Generator Mail Street 1: | 2509 ARDEN WAY |
| Generator Mail Street 2: | Not reported |
| Generator Mail City: | SACRAMENTO |
| Generator Mail Zip: | 95825 |
| Generator Mail State: | CA |
| Generator Contact Company Name: | Not reported |
| Designated Facility EPA ID: | CAD008252405 |
| Designated Facility Name: | Pacific Resource Recovery |
| Designated Facility Mail Street Number: | Not reported |
| Designated Facility Mail Street 1: | Not reported |
| Designated Facility Mail Street 2: | 3150 EAST PICO BLVD |
| Designated Facility Mail City: | LOS ANGELES |
| Designated Facility Mail Zip: | 90023 |
| Designated Facility Mail State: | CA |
| Designated Facility Location Street Number: | Not reported |
| Designated Facility Location Street 1: | 3150 EAST PICO BLVD |
| Designated Facility Location Street 2: | Not reported |
| Designated Facility Location City: | LOS ANGELES |
| Designated Facility Location Zip: | 90023 |
| Designated Facility Location State: | CA |
| Designated Facility Contact Company Name: | Not reported |
| Manifest Residue Indicator: | N |
| Rejection Indicator: | N |

Federal Waste:

| | |
|---|---|
| Manifest Tracking Number: | 019532454JJK |
| Waste Line Number: | 1 |
| Federal Waste Code: | D001 |
| Federal Waste: | IGNITABLE WASTE |

| | |
|---|---|
| Manifest Tracking Number: | 019532454JJK |
| Waste Line Number: | 1 |
| Federal Waste Code: | F003 |
| Federal Waste: | THE FOLLOWING SPENT NONHALOGENATED SOLVENTS: XYLENE, ACETONE, ETHYL ACETATE, ETHYL BENZENE, ETHYL ETHER, METHYL ISOBUTYL KETONE, N-BUTYL ALCOHOL, CYCLOHEXANONE, AND METHANOL; ALL SPENT SOLVENT |

**MARTINEZ AUTO CARE INC (Continued)** **1025869406**

MIXTURES/BLENDS CONTAINING, BEFORE USE, ONLY THE ABOVE SPENT NONHALOGENATED SOLVENTS; AND ALL SPENT SOLVENT MIXTURES/BLENDS CONTAINING, BEFORE USE, ONE OR MORE OF THE ABOVE NONHALOGENATED SOLVENTS, AND A TOTAL OF TEN PERCENT OR MORE (BY VOLUME) OF ONE OR MORE OF THOSE SOLVENTS LISTED IN F001, F002, F004, AND F005; AND STILL BOTTOMS FROM THE RECOVERY OF THESE SPENT SOLVENTS AND SPENT SOLVENT MIXTURES.

Manifest Tracking Number: 019532454JJK
Waste Line Number: 1
Federal Waste Code: F005
Federal Waste: THE FOLLOWING SPENT NONHALOGENATED SOLVENTS: TOLUENE, METHYL ETHYL KETONE, CARBON DISULFIDE, ISOBUTANOL, PYRIDINE, BENZENE, 2-ETHOXYETHANOL, AND 2-NITROPROPANE; ALL SPENT SOLVENT MIXTURES/BLENDS CONTAINING, BEFORE USE, A TOTAL OF TEN PERCENT OR MORE (BY VOLUME) OF ONE OR MORE OF THE ABOVE NONHALOGENATED SOLVENTS OR THOSE SOLVENTS LISTED IN F001, F002, OR F004; AND STILL BOTTOMS FROM THE RECOVERY OF THESE SPENT SOLVENTS AND SPENT SOLVENT MIXTURES.

State Waste:
Manifest Tracking Number: 019532454JJK
Waste Line Number: 1
State Waste Code Owner: CA
State Waste Code: 214
State Waste: Unspecified solvent mixture

Transporter:
Manifest Tracking Number: 019532454JJK
Transporter Line Number: 1
Transporter EPA ID: CAD008252405
Transporter Name: Pacific Resource Recovery Services Inc

Waste Line:
Manifest Tracking Number: 019532454JJK
Waste Line Number: 1
U.S. DOT Hazardous Indicator: Y
U.S. DOT ID Number: UN1263
U.S. DOT Description: Un1263, Waste Paint Related Material, 3, Pgii, Rq, (D001)
Non-Hazardous Waste Description: Not reported
Number of Containers: 1
Container Type Code: DM
Container Type Description: Metal drums, barrels, kegs
Waste Quantity: 2
Quantity Unit of Measure Code: G
Quantity Unit of Measure Description: Gallons
Waste Quantity, in Tons: 0.008340283
Acute Waste Quantity, in Tons: 0
Non-Acute Waste Quantity, in Tons: 0.008340283
Waste Quantity, in Kilograms: 7.5648875
Acute Waste Quantity, in Kilograms: 0
Non-Acute Waste Quantity, in Kilorgrams: 7.5648875
Management Method Code: H061
Management Method Description: FUEL BLENDING
Waste Residue Indicator: N
Quantity Discrepancy Indicator: N
Waste Type Discrepancy Indicator: N

**MARTINEZ AUTO CARE INC (Continued)** **1025869406**

| | |
|---|---|
| Waste Density: | Not reported |
| Waste Density Unit of Measure Code: | Not reported |
| Waste Density Unit of Measure Description: | Not reported |
| Form Code: | Not reported |
| Form Code Description: | Not reported |
| Source Code: | Not reported |
| Source Code Description: | Not reported |
| Waste Minimization Code: | Not reported |
| Waste Minimization Code Description: | Not reported |
| Consent Number: | Not reported |
| EPA Waste Indicator: | Y |

Click this hyperlink while viewing on your computer to access additional US EManifest: detail in the EDR Site Report.

---

**AF284** **TURNER NISSAN** **Sacramento Co. ML** **S123294974**
**ESE** **2509 ARDEN WY** **N/A**
**1/8-1/4** **SACRAMENTO, CA 95825**
**0.150 mi.**
**792 ft.** **Site 14 of 14 in cluster AF**

**Relative:** **Higher**

**Actual:** **46 ft.**

Sacramento Co. ML:

| | |
|---|---|
| Name: | TURNER NISSAN |
| Address: | 2509 ARDEN WY |
| City,State,Zip: | SACRAMENTO, CA 95825 |
| Facility Id: | Not reported |
| Facility Status: | Inactive. Included on a listing no longer updated. |
| FD: | C |
| Billing Codes BP: | Out of Business |
| Billing Codes UST: | No Tanks |
| WG Bill Code: | Oil Changed by Outside Company-No Fee |
| Target Property Bill Cod: | 51 |
| Food Bill Code: | 51 |
| CUPA Permit Date: | Not reported |
| HAZMAT Permit Date: | Not reported |
| HAZMAT Inspection Date: | Not reported |
| Hazmat Date BP Received: | Not reported |
| UST Permit Dt: | Not reported |
| UST Inspection Date: | Not reported |
| UST Tank Test Date: | Not reported |
| Number of Tanks: | 0 |
| UST Tank Test Date: | Not reported |
| SIC Code: | 5511 |
| Tier Permitting: | Not reported |
| AST Bill Code: | Not reported |
| CALARP Bill Code: | Not reported |

**AJ285** **CONROY'S FLOWERS** **Sacramento Co. ML** **S103643834**
**ESE** **2300 ARDEN WY** **N/A**
**1/8-1/4** **SACRAMENTO, CA 95825**
**0.151 mi.**
**797 ft.** **Site 4 of 4 in cluster AJ**

**Relative:** **Higher**
**Actual:** **48 ft.**

Sacramento Co. ML:

| | |
|---|---|
| Name: | CONROY'S FLOWERS |
| Address: | 2300 ARDEN WY |
| City,State,Zip: | SACRAMENTO, CA 95825 |
| Facility Id: | Not reported |
| Facility Status: | Inactive. Included on a listing no longer updated. |
| FD: | C |
| Billing Codes BP: | Disclaimer |
| Billing Codes UST: | No Tanks |
| WG Bill Code: | Oil Changed by Outside Company-No Fee |
| Target Property Bill Cod: | 50 |
| Food Bill Code: | 50 |
| CUPA Permit Date: | Not reported |
| HAZMAT Permit Date: | Not reported |
| HAZMAT Inspection Date: | Not reported |
| Hazmat Date BP Received: | Not reported |
| UST Permit Dt: | Not reported |
| UST Inspection Date: | Not reported |
| UST Tank Test Date: | Not reported |
| Number of Tanks: | 0 |
| UST Tank Test Date: | Not reported |
| SIC Code: | Not reported |
| Tier Permitting: | Not reported |
| AST Bill Code: | Not reported |
| CALARP Bill Code: | Not reported |

---

**AK286** **COTTAGE BELL APARTMENTS** **RCRA NonGen / NLR** **1027521826**
**NE** **1921 BELL ST #125** **CAC003214135**
**1/8-1/4** **SACRAMENTO, CA 95825**
**0.153 mi.**
**806 ft.** **Site 1 of 9 in cluster AK**

**Relative:** **Higher**
**Actual:** **48 ft.**

RCRA Listings:

| | |
|---|---|
| Date Form Received by Agency: | 20230125 |
| Handler Name: | Cottage Bell Apartments |
| Handler Address: | 1921 Bell St #125 |
| Handler City,State,Zip: | SACRAMENTO, CA 95825 |
| EPA ID: | CAC003214135 |
| Contact Name: | MATTHEW TIBBATS |
| Contact Address: | 101 YGNACIO VALLEYRD |
| Contact City,State,Zip: | WALNUT CREEK, CA 94596 |
| Contact Telephone: | 916-834-5656 |
| Contact Fax: | Not reported |
| Contact Email: | MJTIBBATS@GMAIL.COM |
| Contact Title: | Not reported |
| EPA Region: | 09 |
| Land Type: | Not reported |
| Federal Waste Generator Description: | Not a generator, verified |
| Non-Notifier: | Not reported |
| Biennial Report Cycle: | Not reported |
| Accessibility: | Not reported |
| Active Site Indicator: | Not reported |
| State District Owner: | Not reported |
| State District: | Not reported |

**COTTAGE BELL APARTMENTS (Continued)** **1027521826**

| | |
|---|---|
| Mailing Address: | 101 YGNACIO VALLEYRD |
| Mailing City,State,Zip: | WALNUT CREEK, CA 94596 |
| Owner Name: | 1945 Bell Street Holdings, Llc |
| Owner Type: | Other |
| Operator Name: | Matthew Tibbats |
| Operator Type: | Other |
| Short-Term Generator Activity: | No |
| Importer Activity: | No |
| Mixed Waste Generator: | No |
| Transporter Activity: | No |
| Transfer Facility Activity: | No |
| Recycler Activity with Storage: | No |
| Small Quantity On-Site Burner Exemption: | No |
| Smelting Melting and Refining Furnace Exemption: | No |
| Underground Injection Control: | No |
| Off-Site Waste Receipt: | No |
| Universal Waste Indicator: | No |
| Universal Waste Destination Facility: | No |
| Federal Universal Waste: | No |
| Active Site State-Reg Handler: | --- |
| Federal Facility Indicator: | Not reported |
| Hazardous Secondary Material Indicator: | N |
| Sub-Part K Indicator: | Not reported |
| 2018 GPRA Permit Baseline: | Not on the Baseline |
| 2018 GPRA Renewals Baseline: | Not on the Baseline |
| 202 GPRA Corrective Action Baseline: | No |
| Subject to Corrective Action Universe: | No |
| Non-TSDFs Where RCRA CA has Been Imposed Universe: | No |
| Corrective Action Priority Ranking: | No NCAPS ranking |
| Environmental Control Indicator: | No |
| Institutional Control Indicator: | No |
| Human Exposure Controls Indicator: | N/A |
| Groundwater Controls Indicator: | N/A |
| Significant Non-Complier Universe: | No |
| Unaddressed Significant Non-Complier Universe: | No |
| Addressed Significant Non-Complier Universe: | No |
| Significant Non-Complier With a Compliance Schedule Universe: | No |
| Financial Assurance Required: | Not reported |
| Handler Date of Last Change: | 20230203 |
| Recognized Trader-Importer: | No |
| Recognized Trader-Exporter: | No |
| Importer of Spent Lead Acid Batteries: | No |
| Exporter of Spent Lead Acid Batteries: | No |
| Recycler Activity Without Storage: | No |
| Manifest Broker: | No |
| Sub-Part P Indicator: | No |

Handler - Owner Operator:

| | |
|---|---|
| Owner/Operator Indicator: | Owner |
| Owner/Operator Name: | 1945 BELL STREET HOLDINGS, LLC |
| Legal Status: | Other |
| Date Became Current: | Not reported |
| Date Ended Current: | Not reported |
| Owner/Operator Address: | 101 YGNACIO VALLEY RD |
| Owner/Operator City,State,Zip: | WALNUT CREEK, CA 94596 |
| Owner/Operator Telephone: | 916-834-5656 |

**COTTAGE BELL APARTMENTS (Continued)** **1027521826**

Owner/Operator Telephone Ext: Not reported
Owner/Operator Fax: Not reported
Owner/Operator Email: Not reported

Owner/Operator Indicator: Operator
Owner/Operator Name: MATTHEW TIBBATS
Legal Status: Other
Date Became Current: Not reported
Date Ended Current: Not reported
Owner/Operator Address: 101 YGNACIO VALLEYRD
Owner/Operator City,State,Zip: WALNUT CREEK, CA 94596
Owner/Operator Telephone: 916-834-5656
Owner/Operator Telephone Ext: Not reported
Owner/Operator Fax: Not reported
Owner/Operator Email: Not reported

Historic Generators:
Receive Date: 20230125
Handler Name: COTTAGE BELL APARTMENTS
Federal Waste Generator Description: Not a generator, verified
State District Owner: Not reported
Large Quantity Handler of Universal Waste: No
Recognized Trader Importer: No
Recognized Trader Exporter: No
Spent Lead Acid Battery Importer: No
Spent Lead Acid Battery Exporter: No
Current Record: Yes
Non Storage Recycler Activity: No
Electronic Manifest Broker: No

List of NAICS Codes and Descriptions:
NAICS Code: 531110
NAICS Description: LESSORS OF RESIDENTIAL BUILDINGS AND DWELLINGS

Facility Has Received Notices of Violations:
Violations: No Violations Found

Evaluation Action Summary:
Evaluations: No Evaluations Found

---

**AK287** **COTTAGE BELL APARTMENTS** **RCRA NonGen / NLR** **1027521599**
**NE** **1921 BELL ST. #125** **E MANIFEST** **CAC003213895**
**1/8-1/4** **SACRAMENTO, CA 95825**
**0.153 mi.**
**806 ft.** **Site 2 of 9 in cluster AK**

**Relative:**
**Higher**

**Actual:**
**48 ft.**

RCRA Listings:
Date Form Received by Agency: 20230124
Handler Name: Cottage Bell Apartments
Handler Address: 1921 Bell St. #125
Handler City,State,Zip: SACRAMENTO, CA 95825
EPA ID: CAC003213895
Contact Name: MATTHEW TIBBATS / CONTRACTOR
Contact Address: 1921 BELL ST.
Contact City,State,Zip: SACRAMENTO, CA 95825

**COTTAGE BELL APARTMENTS (Continued)** **1027521599**

| | |
|---|---|
| Contact Telephone: | 916-834-5656 |
| Contact Fax: | Not reported |
| Contact Email: | INFO@8884ABATEMENT.COM |
| Contact Title: | Not reported |
| EPA Region: | 09 |
| Land Type: | Not reported |
| Federal Waste Generator Description: | Not a generator, verified |
| Non-Notifier: | Not reported |
| Biennial Report Cycle: | Not reported |
| Accessibility: | Not reported |
| Active Site Indicator: | Not reported |
| State District Owner: | Not reported |
| State District: | Not reported |
| Mailing Address: | 1921 BELL ST. |
| Mailing City,State,Zip: | SACRAMENTO, CA 95825 |
| Owner Name: | Cottage Bell Apartments |
| Owner Type: | Other |
| Operator Name: | Matthew Tibbats / Contractor |
| Operator Type: | Other |
| Short-Term Generator Activity: | No |
| Importer Activity: | No |
| Mixed Waste Generator: | No |
| Transporter Activity: | No |
| Transfer Facility Activity: | No |
| Recycler Activity with Storage: | No |
| Small Quantity On-Site Burner Exemption: | No |
| Smelting Melting and Refining Furnace Exemption: | No |
| Underground Injection Control: | No |
| Off-Site Waste Receipt: | No |
| Universal Waste Indicator: | No |
| Universal Waste Destination Facility: | No |
| Federal Universal Waste: | No |
| Active Site State-Reg Handler: | --- |
| Federal Facility Indicator: | Not reported |
| Hazardous Secondary Material Indicator: | N |
| Sub-Part K Indicator: | Not reported |
| 2018 GPRA Permit Baseline: | Not on the Baseline |
| 2018 GPRA Renewals Baseline: | Not on the Baseline |
| 202 GPRA Corrective Action Baseline: | No |
| Subject to Corrective Action Universe: | No |
| Non-TSDFs Where RCRA CA has Been Imposed Universe: | No |
| Corrective Action Priority Ranking: | No NCAPS ranking |
| Environmental Control Indicator: | No |
| Institutional Control Indicator: | No |
| Human Exposure Controls Indicator: | N/A |
| Groundwater Controls Indicator: | N/A |
| Significant Non-Complier Universe: | No |
| Unaddressed Significant Non-Complier Universe: | No |
| Addressed Significant Non-Complier Universe: | No |
| Significant Non-Complier With a Compliance Schedule Universe: | No |
| Financial Assurance Required: | Not reported |
| Handler Date of Last Change: | 20230203 |
| Recognized Trader-Importer: | No |
| Recognized Trader-Exporter: | No |
| Importer of Spent Lead Acid Batteries: | No |
| Exporter of Spent Lead Acid Batteries: | No |
| Recycler Activity Without Storage: | No |

**COTTAGE BELL APARTMENTS (Continued)** **1027521599**

Manifest Broker: No
Sub-Part P Indicator: No

Handler - Owner Operator:
Owner/Operator Indicator: Owner
Owner/Operator Name: COTTAGE BELL APARTMENTS
Legal Status: Other
Date Became Current: Not reported
Date Ended Current: Not reported
Owner/Operator Address: 1921 BELL ST.
Owner/Operator City,State,Zip: SACRAMENTO, CA 95825
Owner/Operator Telephone: 916-834-5656
Owner/Operator Telephone Ext: Not reported
Owner/Operator Fax: Not reported
Owner/Operator Email: Not reported

Owner/Operator Indicator: Operator
Owner/Operator Name: MATTHEW TIBBATS / CONTRACTOR
Legal Status: Other
Date Became Current: Not reported
Date Ended Current: Not reported
Owner/Operator Address: 1921 BELL ST.
Owner/Operator City,State,Zip: SACRAMENTO, CA 95825
Owner/Operator Telephone: 916-834-5656
Owner/Operator Telephone Ext: Not reported
Owner/Operator Fax: Not reported
Owner/Operator Email: Not reported

Historic Generators:
Receive Date: 20230124
Handler Name: COTTAGE BELL APARTMENTS
Federal Waste Generator Description: Not a generator, verified
State District Owner: Not reported
Large Quantity Handler of Universal Waste: No
Recognized Trader Importer: No
Recognized Trader Exporter: No
Spent Lead Acid Battery Importer: No
Spent Lead Acid Battery Exporter: No
Current Record: Yes
Non Storage Recycler Activity: No
Electronic Manifest Broker: No

List of NAICS Codes and Descriptions:
NAICS Code: 531110
NAICS Description: LESSORS OF RESIDENTIAL BUILDINGS AND DWELLINGS

Facility Has Received Notices of Violations:
Violations: No Violations Found

Evaluation Action Summary:
Evaluations: No Evaluations Found

**COTTAGE BELL APARTMENTS (Continued)** **1027521599**

E MANIFEST:

| | |
|---|---|
| Manifest Tracking Number: | 100079913ELC |
| Last Updated Date: | 20230216 |
| Shipped Date: | 20230210 |
| Received Date: | 20230215 |
| Manifest Status: | Signed |
| Submission Type: | FullElectronic |
| Origin Type: | Web |
| Generator EPA ID: | CAC003213895 |
| Generator Name: | Cottage Bell Apartments |
| Generator Location Street Number: | Not reported |
| Generator Location Street 1: | 1921 BELL ST. #125 |
| Generator Location Street 2: | Not reported |
| Generator Location City: | SACRAMENTO |
| Generator Location State: | CA |
| Generator Location Zip: | 95825 |
| Generator Mail Street Number: | Not reported |
| Generator Mail Street 1: | 1921 BELL ST. |
| Generator Mail Street 2: | Not reported |
| Generator Mail City: | SACRAMENTO |
| Generator Mail Zip: | 95825 |
| Generator Mail State: | CA |
| Generator Contact Company Name: | Not reported |
| Designated Facility EPA ID: | CAD982042475 |
| Designated Facility Name: | Recology Hay Road |
| Designated Facility Mail Street Number: | 235 |
| Designated Facility Mail Street 1: | Not reported |
| Designated Facility Mail Street 2: | N FIRST ST |
| Designated Facility Mail City: | DIXON |
| Designated Facility Mail Zip: | 95620 |
| Designated Facility Mail State: | CA |
| Designated Facility Location Street Number: | 6426 |
| Designated Facility Location Street 1: | HAY RD |
| Designated Facility Location Street 2: | Not reported |
| Designated Facility Location City: | VACAVILLE |
| Designated Facility Location Zip: | 95687 |
| Designated Facility Location State: | CA |
| Designated Facility Contact Company Name: | Not reported |
| Manifest Residue Indicator: | N |
| Rejection Indicator: | N |

State Waste:

| | |
|---|---|
| Manifest Tracking Number: | 100079913ELC |
| Waste Line Number: | 1 |
| State Waste Code Owner: | CA |
| State Waste Code: | 151 |
| State Waste: | Asbestos-containing waste |

Transporter:

| | |
|---|---|
| Manifest Tracking Number: | 100079913ELC |
| Transporter Line Number: | 1 |
| Transporter EPA ID: | CAL000387397 |
| Transporter Name: | 18884abatement Inc |

Waste Line:

**COTTAGE BELL APARTMENTS (Continued)** **1027521599**

| | |
|---|---|
| Manifest Tracking Number: | 100079913ELC |
| Waste Line Number: | 1 |
| U.S. DOT Hazardous Indicator: | Y |
| U.S. DOT ID Number: | NA2212 |
| U.S. DOT Description: | Rq Na2212, Asbestos, 9, Pgiii |
| Non-Hazardous Waste Description: | Not reported |
| Number of Containers: | 16 |
| Container Type Code: | BA |
| Container Type Description: | Burlap, cloth, paper, or plastic bags |
| Waste Quantity: | 2 |
| Quantity Unit of Measure Code: | Y |
| Quantity Unit of Measure Description: | Cubic Yards |
| Waste Quantity, in Tons: | 1.68 |
| Acute Waste Quantity, in Tons: | 0 |
| Non-Acute Waste Quantity, in Tons: | 1.68 |
| Waste Quantity, in Kilograms: | 1523.8104 |
| Acute Waste Quantity, in Kilograms: | 0 |
| Non-Acute Waste Quantity, in Kilorgrams: | 1523.8104 |
| Management Method Code: | H132 |
| Management Method Description: | LANDFILL (WITH PRIOR TREATMENT AND/OR STABILIZATION) |
| Waste Residue Indicator: | N |
| Quantity Discrepancy Indicator: | N |
| Waste Type Discrepancy Indicator: | N |
| Waste Density: | Not reported |
| Waste Density Unit of Measure Code: | Not reported |
| Waste Density Unit of Measure Description: | Not reported |
| Form Code: | Not reported |
| Form Code Description: | Not reported |
| Source Code: | Not reported |
| Source Code Description: | Not reported |
| Waste Minimization Code: | Not reported |
| Waste Minimization Code Description: | Not reported |
| Consent Number: | Not reported |
| EPA Waste Indicator: | N |

---

**AL288** **OVERKILL PERFORMANCE** **CERS HAZ WASTE** **S102320478**
**ENE** **2444 TOWER AVE** **HWTS** **N/A**
**1/8-1/4** **SACRAMENTO, CA 95825** **Sacramento Co. ML**
**0.153 mi.**
**807 ft.** **Site 1 of 22 in cluster AL**

**Relative:**
**Higher**

**Actual:**
**52 ft.**

CERS HAZ WASTE:

| | |
|---|---|
| Name: | OVERKILL PERFORMANCE |
| Address: | 2444 TOWER AVE |
| City,State,Zip: | SACRAMENTO, CA 95825 |
| Site ID: | 558682 |
| CERS ID: | 10492651 |
| CERS Description: | Hazardous Waste Generator |

Violations:

| | |
|---|---|
| Site ID: | 558682 |
| Site Name: | Overkill Performance |
| Violation Date: | 04-11-2023 |
| Citation: | 22 CCR 12 66262.34(f) - California Code of Regulations, Title 22, Chapter 12, Section(s) 66262.34(f) |
| Violation Description: | Failure to properly label hazardous waste accumulation containers and portable tanks with the following requirements: "Hazardous Waste", name and address of the generator, physical and chemical |

**OVERKILL PERFORMANCE (Continued)** **S102320478**

| | |
|---|---|
| | characteristics of the Hazardous Waste, and starting accumulation date. |
| Violation Notes: | Returned to compliance on 04/18/2023. OBSERVATION: The following hazardous waste containers did not have a hazardous waste label: 1) one 55 gallon metal drum of used oil located at the hazardous waste collection area near the North entrance with roll-up door. 2) one 55 gallon metal drum of waste coolant located at the hazardous waste collection area near the North entrance with roll-up door. CORRECTIVE ACTION: Submit photos to this department demonstrating that the containers listed above have been properly labeled. |
| Violation Division: | Sacramento County Env Management Department |
| Violation Program: | HW |
| Violation Source: | CERS, |
| | |
| Site ID: | 558682 |
| Site Name: | Overkill Performance |
| Violation Date: | 02-05-2014 |
| Citation: | HSC 6.67 Multiple - California Health and Safety Code, Chapter 6.67, Section(s) Multiple |
| Violation Description: | Haz Waste Generator Program - Administration/Documentation - General |
| Violation Notes: | Returned to compliance on 05/16/2014. OBSERVATION: The generator has not obtained a hazardous waste generator permit from this department. A notification of potential enforcement action for failure to pay all permit fees was sent to the facility on October 26, 2013. CORRECTIVE ACTION: Immediately pay all permit fees to obtain a new hazardous waste generator permit and maintain that permit as active as long as the facility is in operation and continues to generate hazardous waste. |
| Violation Division: | Sacramento County Env Management Department |
| Violation Program: | HW |
| Violation Source: | CERS, |
| | |
| Site ID: | 558682 |
| Site Name: | Overkill Performance |
| Violation Date: | 02-05-2014 |
| Citation: | 19 CCR 4 2729.2(a)(3) - California Code of Regulations, Title 19, Chapter 4, Section(s) 2729.2(a)(3) |
| Violation Description: | Failure to complete and/or submit an annotated site map if required by CUPA. |
| Violation Notes: | Returned to compliance on 10/03/2014. See Violation Q343 for corrective action. |
| Violation Division: | Sacramento County Env Management Department |
| Violation Program: | HMRRP |
| Violation Source: | CERS, |
| | |
| Site ID: | 558682 |
| Site Name: | Overkill Performance |
| Violation Date: | 02-05-2014 |
| Citation: | 22 CCR 12 66262.34(d) - California Code of Regulations, Title 22, Chapter 12, Section(s) 66262.34(d) |
| Violation Description: | Failure to dispose of hazardous waste within 180 days (or 270 if waste is transported over 200 miles) for the generator who generates less than 1000 kilogram per month, but more than 100 kilograms per month. |
| Violation Notes: | Returned to compliance on 05/05/2014. OBSERVATION: Used oily absorbent located in the waste storage area was observed without an accumulation start date and a manifest/receipt demonstrating disposal within the past 180 days was not available. CORRECTIVE ACTION: Dispose of used |

**OVERKILL PERFORMANCE (Continued)** **S102320478**

| | |
|---|---|
| | oily absorbent and submit a copy of the manifest/receipt to this department. |
| Violation Division: | Sacramento County Env Management Department |
| Violation Program: | HW |
| Violation Source: | CERS, |
| | |
| Site ID: | 558682 |
| Site Name: | Overkill Performance |
| Violation Date: | 02-05-2014 |
| Citation: | 22 CCR 16 66266.130 - California Code of Regulations, Title 22, Chapter 16, Section(s) 66266.130 |
| Violation Description: | Failure to properly handle, manage, label, and recycle used oil and fuel filters. |
| Violation Notes: | Returned to compliance on 02/05/2014. OBSERVATION: A 55 gallon drum of used oil and fuel filters located in the waste storage area was observed open. CORRECTIVE ACTION: The drum was closed at the time of inspection. No further action is required. |
| Violation Division: | Sacramento County Env Management Department |
| Violation Program: | HW |
| Violation Source: | CERS, |
| | |
| Site ID: | 558682 |
| Site Name: | Overkill Performance |
| Violation Date: | 02-05-2014 |
| Citation: | HSC 6.95 Multiple - California Health and Safety Code, Chapter 6.95, Section(s) Multiple |
| Violation Description: | Business Plan Program - Administration/Documentation - General |
| Violation Notes: | Returned to compliance on 05/06/2014. See Violation Q343 for corrective action. |
| Violation Division: | Sacramento County Env Management Department |
| Violation Program: | HMRRP |
| Violation Source: | CERS, |
| | |
| Site ID: | 558682 |
| Site Name: | Overkill Performance |
| Violation Date: | 02-05-2014 |
| Citation: | 40 CFR 1 262.34(d)(5)(iii) - U.S. Code of Federal Regulations, Title 40, Chapter 1, Section(s) 262.34(d)(5)(iii) |
| Violation Description: | Failure to ensure employees are familiar with the handling and compliance of hazardous waste regulations and emergency response. |
| Violation Notes: | Returned to compliance on 01/03/2017. OBSERVATION: Employees are not thoroughly familiar with proper waste handling and emergency procedures as demonstrated by the number and type of hazardous waste violations observed at the time of inspection. CORRECTIVE ACTION: Submit documentation to this department demonstrating that employees have been properly trained. |
| Violation Division: | Sacramento County Env Management Department |
| Violation Program: | HW |
| Violation Source: | CERS, |
| | |
| Site ID: | 558682 |
| Site Name: | Overkill Performance |
| Violation Date: | 04-11-2023 |
| Citation: | 22 CCR 11 66261.7 - California Code of Regulations, Title 22, Chapter 11, Section(s) 66261.7 |
| Violation Description: | Failure to manage empty containers greater than 5 gallons in capacity that previously held a hazardous material/waste in accordance with 22 |

**OVERKILL PERFORMANCE (Continued)** **S102320478**

CCR 11 66261.7 including but not limited to the following: (e)(2)By reclaiming its scrap value onsite or shipping the container or inner liner to a person who reclaims its scrap value; or (3) By reconditioning or re manufacturing the container or inner liner onsite for subsequent reuse, or shipping the container or inner liner to a person who reconditions or re-manufactures the container or inner liner; or (4) By shipping the container or inner liner to a supplier or to another intermediate collection location for accumulation prior to managing the container or inner liner pursuant to subsections (e)(2) or (e)(3) of 22 CCR 11 66261.7; or (i) By shipping the container or inner liner back to the supplier for the purpose of being refilled. (f) A container or an inner liner removed from a container larger than five gallons in capacity which is managed pursuant to subsection (e) of 22 CCR 11 66261.7 shall be marked with the date it has been emptied and shall be managed within one year of being emptied.

Violation Notes: OBSERVATION: 1) Nine metal 55 gallon drums were observed located outside to the South of the building by fence line without "EMPTY" label, These containers were left by the previous operator which was 3 plus years ago. Remove with in 30 days. 2) One empty 55 gallon metal drum of racing fuel located in the middle section of the storage bay. 3) One empty 330 gallon plastic IBC tote of racing fuel located in the North East Corner of the building. 4) One empty 330 gallon plastic IBC tote of racing fuel located outside on the North East Corner of the property. CORRECTIVE ACTION: Submit photos/documentation to this department demonstrating that the empty containers listed above have been marked with the date they were emptied and are being properly managed pursuant to 22 CCR 11 66261.7.
Violation Division: Sacramento County Env Management Department
Violation Program: HW
Violation Source: CERS,

Site ID: 558682
Site Name: Overkill Performance
Violation Date: 02-05-2014
Citation: 40 CFR 1 262.34(d)(5)(ii) - U.S. Code of Federal Regulations, Title 40, Chapter 1, Section(s) 262.34(d)(5)(ii)
Violation Description: Failure to post, next to the telephone, Emergency Information (SQG) containing the location of emergency equipment, contact names and numbers.
Violation Notes: Returned to compliance on 05/06/2014. See Violation Q343 for corrective action.
Violation Division: Sacramento County Env Management Department
Violation Program: HW
Violation Source: CERS,

Site ID: 558682
Site Name: Overkill Performance
Violation Date: 02-05-2014
Citation: HSC 6.95 25505(a) - California Health and Safety Code, Chapter 6.95, Section(s) 25505(a)
Violation Description: Owner/Operator failed to complete and/or submit a Hazardous Materials Business Plan when storing hazardous materials at or above the thresholds quantities of 55 gallons/500 lbs/200 cubic feet.
Violation Notes: Returned to compliance on 05/06/2014. OBSERVATION: A HMBP has not been received by this department. The facility was previously sent a notice/request from this department for the submittal of a HMBP by

**OVERKILL PERFORMANCE (Continued)** **S102320478**

October 11, 2013. The facility was sent a second and final notice/request from this department for the submittal of a HMBP by December 3, 2013. CORRECTIVE ACTION: Submit the HMBP electronically in this department's e-Reporting Portal or in the California Electronic Reporting System and implement immediately. Maintain a copy on site.

Violation Division: Sacramento County Env Management Department
Violation Program: HMRRP
Violation Source: CERS,

Site ID: 558682
Site Name: Overkill Performance
Violation Date: 02-05-2014
Citation: 40 CFR 1 262.34(d)(5)(i) - U.S. Code of Federal Regulations, Title 40, Chapter 1, Section(s) 262.34(d)(5)(i)
Violation Description: Failure to have an emergency coordinator or a designee onsite during operating hours.
Violation Notes: Returned to compliance on 05/06/2014. See Violation Q343 for corrective action.
Violation Division: Sacramento County Env Management Department
Violation Program: HW
Violation Source: CERS,

Site ID: 558682
Site Name: Overkill Performance
Violation Date: 02-05-2014
Citation: HSC 6.95 25504(a) - California Health and Safety Code, Chapter 6.95, Section(s) 25504(a)
Violation Description: Failure to complete and/or submit hazardous material inventory forms for all reportable hazardous materials on site.
Violation Notes: Returned to compliance on 05/06/2014. See Violation Q343 for corrective action.
Violation Division: Sacramento County Env Management Department
Violation Program: HMRRP
Violation Source: CERS,

Site ID: 558682
Site Name: Overkill Performance
Violation Date: 04-11-2023
Citation: 22 CCR 12 66262.40(a) - California Code of Regulations, Title 22, Chapter 12, Section(s) 66262.40(a)
Violation Description: Failure to keep a copy of each properly signed manifest for at least three years from the date the waste was accepted by the initial transporter. The manifest signed at the time the waste was accepted for transport shall be kept until receiving a signed copy from the designated facility which received the waste.
Violation Notes: Returned to compliance on 06/06/2023. OBSERVATION: Uniform Hazardous Waste Manifests or Bill of Lading for waste coolant and used oil were not all available at the time of inspection. Only two bill of ladings for used oil for 2022 were presented. CORRECTIVE ACTION: Locate copies of all Uniform Hazardous Waste Manifests for waste coolant and used oil for the past 3 years and submit copies to this department.
Violation Division: Sacramento County Env Management Department
Violation Program: HW
Violation Source: CERS,

Site ID: 558682
Site Name: Overkill Performance

**OVERKILL PERFORMANCE (Continued)** **S102320478**

Violation Date: 04-11-2023
Citation: HSC 6.5 25250.22 - California Health and Safety Code, Chapter 6.5, Section(s) 25250.22
Violation Description: Failure to properly manage used oil and/or fuel filters in accordance with the requirements.
Violation Notes: Returned to compliance on 06/06/2023. OBSERVATION: Two 5 gallon plastic containers of used oil filters located at the hazardous waste collection area near the North entrance with the roll-up door were observed without lids, without label, and without an accumulation start date. CORRECTIVE ACTION: Submit photos/documentation to this department demonstrating that the used oil and fuel filters are being properly managed or submit a bill of lading to this department demonstrating proper disposal.
Violation Division: Sacramento County Env Management Department
Violation Program: HW
Violation Source: CERS,

Site ID: 558682
Site Name: Overkill Performance
Violation Date: 02-05-2014
Citation: HSC 6.95 25504(c) - California Health and Safety Code, Chapter 6.95, Section(s) 25504(c)
Violation Description: Failure to include provisions in the business plan to ensure that appropriate personnel receive initial and annual training.
Violation Notes: Returned to compliance on 01/03/2017. OBSERVATION: A HMBP has not been established and implemented including a training plan. As a result training documentation for all applicable employees has not been conducted and documented. CORRECTIVE ACTION: Submit documentation to this department demonstrating that employees have received training on safe handling of hazardous materials and the Emergency Response Plan.
Violation Division: Sacramento County Env Management Department
Violation Program: HMRRP
Violation Source: CERS,

Site ID: 558682
Site Name: Overkill Performance
Violation Date: 02-05-2014
Citation: 40 CFR 1 265.173 - U.S. Code of Federal Regulations, Title 40, Chapter 1, Section(s) 265.173
Violation Description: Failure to properly close hazardous waste containers when not in active use.
Violation Notes: Returned to compliance on 02/05/2014. OBSERVATION: A 55 gallon drum and 110 gallon portable tank of used oil in the waste storage were observed open. CORRECTIVE ACTION: The drum and portable tank were properly closed at the time of inspection. No further action is required.
Violation Division: Sacramento County Env Management Department
Violation Program: HW
Violation Source: CERS,

Site ID: 558682
Site Name: Overkill Performance
Violation Date: 04-11-2023
Citation: HSC 6.95 Multiple - California Health and Safety Code, Chapter 6.95, Section(s) Multiple
Violation Description: Business Plan Program - Release/Leaks/Spills - General
Violation Notes: Returned to compliance on 06/06/2023. OBSERVATION: Hydraulic fluid was

**OVERKILL PERFORMANCE (Continued)** **S102320478**

observed spilled on the ground below the small hand operated hydraulic lift by the hazardous waste collection area toward the North entrance of the shop. CORRECTIVE ACTION: Submit photos/documentation to this department demonstrating the spill has been properly removed and managed.

Violation Division: Sacramento County Env Management Department
Violation Program: HMRRP
Violation Source: CERS,

Site ID: 558682
Site Name: Overkill Performance
Violation Date: 02-05-2014
Citation: 22 CCR 12 66262.34(f) - California Code of Regulations, Title 22, Chapter 12, Section(s) 66262.34(f)
Violation Description: Failure to properly label hazardous waste accumulation containers with the following requirements: "Hazardous Waste", name and address of the generator, physical and chemical characteristics of the Hazardous Waste, and starting accumulation date.
Violation Notes: Returned to compliance on 01/03/2017. OBSERVATION: A 55 gallon drum of used oily absorbent and a ~20 gallon drum of used brake fluid in the waste storage area did not have hazardous waste labels in place. A 55 gallon drum of used oil in the waste storage area did not have the generator name and address and the accumulation start date on the hazardous waste label. CORRECTIVE ACTION: Submit photos to this department demonstrating that the container listed above have been properly labeled.
Violation Division: Sacramento County Env Management Department
Violation Program: HW
Violation Source: CERS,

Site ID: 558682
Site Name: Overkill Performance
Violation Date: 04-11-2023
Citation: HSC 6.95 25508(a)(3) - California Health and Safety Code, Chapter 6.95, Section(s) 25508(a)(3)
Violation Description: Failure to establish and electronically submit an adequate emergency response plan and procedures for a release or threatened release of a hazardous material.
Violation Notes: Returned to compliance on 07/12/2023. OBSERVATION: An Emergency Response Plan and procedures for a release or threatened release of a hazardous material has not been established and submitted to this department. CORRECTIVE ACTION: Establish an Emergency Response Plan and procedures for a release or threatened release of a hazardous material and submit electronically in the California Environmental Reporting System.
Violation Division: Sacramento County Env Management Department
Violation Program: HMRRP
Violation Source: CERS,

Site ID: 558682
Site Name: Overkill Performance
Violation Date: 02-05-2014
Citation: 19 CCR 4 2729.2(a)(1) - California Code of Regulations, Title 19, Chapter 4, Section(s) 2729.2(a)(1)
Violation Description: Owner/Operator failed to complete and/or submit the Business Activities Page and/or Business Owner Operator Identification Page.
Violation Notes: Returned to compliance on 05/06/2014. See Violation Q343 for

**OVERKILL PERFORMANCE (Continued)** **S102320478**

| | |
|---|---|
| | corrective action. |
| Violation Division: | Sacramento County Env Management Department |
| Violation Program: | HMRRP |
| Violation Source: | CERS, |
| | |
| Site ID: | 558682 |
| Site Name: | Overkill Performance |
| Violation Date: | 04-11-2023 |
| Citation: | 40 CFR 1 265.31 - U.S. Code of Federal Regulations, Title 40, Chapter 1, Section(s) 265.31 |
| Violation Description: | Failure to maintain and operate the facility to minimize the possibility of a fire, explosion, or any unplanned sudden or non-sudden release of hazardous waste or hazardous waste constituents to air, soil, or surface water which could threaten human health or the environment. |
| Violation Notes: | Returned to compliance on 06/06/2023. OBSERVATION: Hydraulic fluid was observed spilled on the ground below the small hand operated hydraulic lift by the hazardous waste collection area toward the North entrance of the shop. CORRECTIVE ACTION: Submit photos/documentation to this department demonstrating the spill has been properly removed and managed. |
| Violation Division: | Sacramento County Env Management Department |
| Violation Program: | HW |
| Violation Source: | CERS, |
| | |
| Site ID: | 558682 |
| Site Name: | Overkill Performance |
| Violation Date: | 04-11-2023 |
| Citation: | HSC 6.95 25508(a)(3) - California Health and Safety Code, Chapter 6.95, Section(s) 25508(a)(3) |
| Violation Description: | Failure to complete and electronically submit a site map with all required content. |
| Violation Notes: | Returned to compliance on 07/12/2023. OBSERVATION: A site map with all required content including north orientation, loading area, internal roads, adjacent streets, storm and sewer drains, access and exit points, emergency shut offs, evacuation staging area, hazardous materials/waste storage areas and emergency response equipment has not been submitted to this department. CORRECTIVE ACTION: Complete a site map with all required content and submit electronically in the California Environmental Reporting System. |
| Violation Division: | Sacramento County Env Management Department |
| Violation Program: | HMRRP |
| Violation Source: | CERS, |
| | |
| Site ID: | 558682 |
| Site Name: | Overkill Performance |
| Violation Date: | 04-11-2023 |
| Citation: | HSC 6.95 25508(a)(3) - California Health and Safety Code, Chapter 6.95, Section(s) 25508(a)(3) |
| Violation Description: | Failure to establish and/or electronically submit an adequate training program in safety procedures in the event of a release or threatened release of a hazardous material. *Verify agricultural handler exemption HSC 25507.1 |
| Violation Notes: | Returned to compliance on 07/12/2023. OBSERVATION: A training program that is reasonable and appropriate for the size of the business or the nature of the hazardous materials handled has not been established. CORRECTIVE ACTION: Establish a training program that is reasonable and |

**OVERKILL PERFORMANCE (Continued)** **S102320478**

| | |
|---|---|
| | appropriate for the size of the business and the nature of the hazardous materials handled and submit electronically in the California Environmental Reporting System. |
| Violation Division: | Sacramento County Env Management Department |
| Violation Program: | HMRRP |
| Violation Source: | CERS, |
| | |
| Site ID: | 558682 |
| Site Name: | Overkill Performance |
| Violation Date: | 02-05-2014 |
| Citation: | HSC 6.95 25504(b) - California Health and Safety Code, Chapter 6.95, Section(s) 25504(b) |
| Violation Description: | Failure to include adequate emergency response procedures in the business plan for a release or threatened release. |
| Violation Notes: | Returned to compliance on 05/06/2014. See Violation Q343 for corrective action. |
| Violation Division: | Sacramento County Env Management Department |
| Violation Program: | HMRRP |
| Violation Source: | CERS, |
| | |
| Site ID: | 558682 |
| Site Name: | Overkill Performance |
| Violation Date: | 02-05-2014 |
| Citation: | HSC 6.95 Multiple - California Health and Safety Code, Chapter 6.95, Section(s) Multiple |
| Violation Description: | Business Plan Program - Administration/Documentation - General |
| Violation Notes: | Returned to compliance on 05/16/2014. OBSERVATION: A +200 cubic foot cylinder of oxygen was observed stored against the wall in the main shop area. The facility does not have a current permit for hazardous materials storage/handling. CORRECTIVE ACTION: Immediately pay all permit fees to this department to obtain a new or renewed hazardous materials storage permit or submit documentation demonstrating the cylinder has been removed. |
| Violation Division: | Sacramento County Env Management Department |
| Violation Program: | HMRRP |
| Violation Source: | CERS, |
| | |
| Site ID: | 558682 |
| Site Name: | Overkill Performance |
| Violation Date: | 02-05-2014 |
| Citation: | HSC 6.95 25503.5(a) - California Health and Safety Code, Chapter 6.95, Section(s) 25503.5(a) |
| Violation Description: | Owner/Operator failed to establish and implement a Hazardous Materials Business Plan when storing hazardous materials at or above the thresholds quantities of 55 gallons/500 lbs/200 cubic feet. |
| Violation Notes: | Returned to compliance on 05/06/2014. See Violation Q356 for corrective action. |
| Violation Division: | Sacramento County Env Management Department |
| Violation Program: | HMRRP |
| Violation Source: | CERS, |
| | |
| Site ID: | 558682 |
| Site Name: | Overkill Performance |
| Violation Date: | 04-11-2023 |
| Citation: | HSC 6.95 25505(c) - California Health and Safety Code, Chapter 6.95, Section(s) 25505(c) |
| Violation Description: | Failure to have a business plan readily available to personnel of the |

**OVERKILL PERFORMANCE (Continued)** **S102320478**

| | |
|---|---|
| | business or the unified program facility with responsibilities for emergency response or training. |
| Violation Notes: | Returned to compliance on 07/12/2023. OBSERVATION: The business has not made the Hazardous Materials Business Plan readily available to personnel of the business or the unified program facility with responsibilities for emergency response or training. CORRECTIVE ACTION: Provide a readily available Hazardous Materials Business Plan to personnel of the business or the unified program facility with responsibilities for emergency response or training. Submit documentation that appropriate personnel have the business plan readily available. |
| Violation Division: | Sacramento County Env Management Department |
| Violation Program: | HMRRP |
| Violation Source: | CERS, |
| | |
| Site ID: | 558682 |
| Site Name: | Overkill Performance |
| Violation Date: | 04-11-2023 |
| Citation: | HSC 6.95 25508(a)(1) - California Health and Safety Code, Chapter 6.95, Section(s) 25508(a)(1) |
| Violation Description: | Failure to complete and electronically submit a business plan when storing/handling a hazardous material at or above reportable quantities. |
| Violation Notes: | Returned to compliance on 07/12/2023. OBSERVATION: A Hazardous Materials Business Plan (HMBP) has not been received by this department. CORRECTIVE ACTION: Submit the HMBP electronically in the California Environmental Reporting System and implement immediately. |
| Violation Division: | Sacramento County Env Management Department |
| Violation Program: | HMRRP |
| Violation Source: | CERS, |
| | |
| Site ID: | 558682 |
| Site Name: | Overkill Performance |
| Violation Date: | 02-05-2014 |
| Citation: | HSC 6.95 25504(c) - California Health and Safety Code, Chapter 6.95, Section(s) 25504(c) |
| Violation Description: | Failure to include an adequate training program in the business plan, which is reasonable and appropriate for the size of the business and the nature of the hazardous material handled. |
| Violation Notes: | Returned to compliance on 05/06/2014. See Violation Q343 for corrective action. |
| Violation Division: | Sacramento County Env Management Department |
| Violation Program: | HMRRP |
| Violation Source: | CERS, |
| | |
| Site ID: | 558682 |
| Site Name: | Overkill Performance |
| Violation Date: | 04-11-2023 |
| Citation: | HSC 6.95 25508(a)(3) - California Health and Safety Code, Chapter 6.95, Section(s) 25508(a)(3) |
| Violation Description: | Failure to report program data electronically. |
| Violation Notes: | Returned to compliance on 07/12/2023. OBSERVATION: The Business Activities page and the Owner/Operator page have not been submitted to this department. CORRECTIVE ACTION: Complete the Business Activities page and the Owner/Operator page and submit electronically in the California Environmental Reporting System. |
| Violation Division: | Sacramento County Env Management Department |

**OVERKILL PERFORMANCE (Continued)** **S102320478**

Violation Program: HMRRP
Violation Source: CERS,

Site ID: 558682
Site Name: Overkill Performance
Violation Date: 04-11-2023
Citation: HSC 6.95 25508(a)(3) - California Health and Safety Code, Chapter 6.95, Section(s) 25508(a)(3)
Violation Description: Failure to complete and electronically submit hazardous material inventory information for all reportable hazardous materials on site at or above reportable quantities.
Violation Notes: Returned to compliance on 07/12/2023. OBSERVATION: Chemical inventory information for all reportable hazardous materials on site at or above reportable quantities have not been completed and electronically submitted to this department. CORRECTIVE ACTION: Complete the chemical inventory information for all reportable hazardous materials at or above reportable quantities and submit electronically in the California Environmental Reporting System.
Violation Division: Sacramento County Env Management Department
Violation Program: HMRRP
Violation Source: CERS,

Evaluation:
Eval General Type: Compliance Evaluation Inspection
Eval Date: 04-11-2023
Violations Found: Yes
Eval Type: Routine done by local agency
Eval Notes: Inspection report emailed to Jairo Guitierrez at sales@overkilleverything.com Signature not required at this time.
Eval Division: Sacramento County Env Management Department
Eval Program: HMRRP
Eval Source: CERS,

Eval General Type: Compliance Evaluation Inspection
Eval Date: 04-11-2023
Violations Found: Yes
Eval Type: Routine done by local agency
Eval Notes: Inspection report emailed to Jairo Guitierrez at sales@overkilleverything.com Signature not required at this time.
Eval Division: Sacramento County Env Management Department
Eval Program: HW
Eval Source: CERS,

Eval General Type: Compliance Evaluation Inspection
Eval Date: 02-05-2014
Violations Found: Yes
Eval Type: Routine done by local agency
Eval Notes: Not reported
Eval Division: Sacramento County Env Management Department
Eval Program: HW
Eval Source: CERS,

Eval General Type: Compliance Evaluation Inspection
Eval Date: 02-05-2014
Violations Found: Yes
Eval Type: Routine done by local agency
Eval Notes: Not reported

**OVERKILL PERFORMANCE (Continued)** **S102320478**

Eval Division: Sacramento County Env Management Department
Eval Program: HMRRP
Eval Source: CERS,

Enforcement Action:
Site ID: 558682
Site Name: Overkill Performance
Site Address: 2444 TOWER AVE
Site City: SACRAMENTO
Site Zip: 95825
Enf Action Date: 03-25-2014
Enf Action Type: Notice of Violation (Unified Program)
Enf Action Description: Notice of Violation Issued by the Inspector at the Time of Inspection
Enf Action Notes: Not reported
Enf Action Division: Sacramento County Env Management Department
Enf Action Program: HMRRP
Enf Action Source: CERS,

Site ID: 558682
Site Name: Overkill Performance
Site Address: 2444 TOWER AVE
Site City: SACRAMENTO
Site Zip: 95825
Enf Action Date: 03-25-2014
Enf Action Type: Notice of Violation (Unified Program)
Enf Action Description: Notice of Violation Issued by the Inspector at the Time of Inspection
Enf Action Notes: Not reported
Enf Action Division: Sacramento County Env Management Department
Enf Action Program: HW
Enf Action Source: CERS,

Site ID: 558682
Site Name: Overkill Performance
Site Address: 2444 TOWER AVE
Site City: SACRAMENTO
Site Zip: 95825
Enf Action Date: 10-27-2016
Enf Action Type: AEO - Unified Program
Enf Action Description: Administrative Enforcement Order Based on the Unified Program Statute
Enf Action Notes: Not reported
Enf Action Division: Sacramento County Env Management Department
Enf Action Program: HMRRP
Enf Action Source: CERS,

Site ID: 558682
Site Name: Overkill Performance
Site Address: 2444 TOWER AVE
Site City: SACRAMENTO
Site Zip: 95825
Enf Action Date: 10-27-2016
Enf Action Type: AEO - Unified Program
Enf Action Description: Administrative Enforcement Order Based on the Unified Program Statute
Enf Action Notes: Not reported
Enf Action Division: Sacramento County Env Management Department
Enf Action Program: HW
Enf Action Source: CERS,

**OVERKILL PERFORMANCE (Continued)** **S102320478**

Coordinates:

| | |
|---|---|
| Site ID: | 558682 |
| Facility Name: | Overkill Performance |
| Env Int Type Code: | HMBP |
| Program ID: | 10492651 |
| Coord Name: | Not reported |
| Ref Point Type Desc: | Center of a facility or station., |
| Latitude: | 38.601790 |
| Longitude: | -121.404030 |

Affiliation:

| | |
|---|---|
| Affiliation Type Desc: | Facility Mailing Address |
| Entity Name: | Mailing Address |
| Entity Title: | Not reported |
| Affiliation Address: | 2444 TOWER AVE |
| Affiliation City: | SACRAMENTO |
| Affiliation State: | CA |
| Affiliation Country: | Not reported |
| Affiliation Zip: | 95825 |
| Affiliation Phone: | , |

| | |
|---|---|
| Affiliation Type Desc: | Identification Signer |
| Entity Name: | Jairo Gutierrez |
| Entity Title: | Office Manager |
| Affiliation Address: | Not reported |
| Affiliation City: | Not reported |
| Affiliation State: | Not reported |
| Affiliation Country: | Not reported |
| Affiliation Zip: | Not reported |
| Affiliation Phone: | , |

| | |
|---|---|
| Affiliation Type Desc: | Legal Owner |
| Entity Name: | Joshua Howard |
| Entity Title: | Not reported |
| Affiliation Address: | 2444 TOWER AVE |
| Affiliation City: | SACRAMENTO |
| Affiliation State: | CA |
| Affiliation Country: | United States |
| Affiliation Zip: | 95825 |
| Affiliation Phone: | (916) 912-8806, |

| | |
|---|---|
| Affiliation Type Desc: | CUPA District |
| Entity Name: | Sacramento County Environmental Management Departm |
| Entity Title: | Not reported |
| Affiliation Address: | 11080 WHITE ROCK ROAD, STE. 200 |
| Affiliation City: | RANCHO CORDOVA |
| Affiliation State: | CA |
| Affiliation Country: | Not reported |
| Affiliation Zip: | 95670 |
| Affiliation Phone: | (916) 875-8550, |

| | |
|---|---|
| Affiliation Type Desc: | Environmental Contact |
| Entity Name: | Jairo Gutierrez |
| Entity Title: | Not reported |
| Affiliation Address: | 2444 Tower ave |
| Affiliation City: | Sacramento |

**OVERKILL PERFORMANCE (Continued)** **S102320478**

Affiliation State: CA
Affiliation Country: Not reported
Affiliation Zip: 95825
Affiliation Phone: ,

Affiliation Type Desc: Parent Corporation
Entity Name: OVERKILL PERFORMANCE
Entity Title: Not reported
Affiliation Address: Not reported
Affiliation City: Not reported
Affiliation State: Not reported
Affiliation Country: Not reported
Affiliation Zip: Not reported
Affiliation Phone: ,

Affiliation Type Desc: Document Preparer
Entity Name: Jairo Gutierrez
Entity Title: Not reported
Affiliation Address: Not reported
Affiliation City: Not reported
Affiliation State: Not reported
Affiliation Country: Not reported
Affiliation Zip: Not reported
Affiliation Phone: ,

Affiliation Type Desc: Operator
Entity Name: OVERKILL PERFORMANCE
Entity Title: Not reported
Affiliation Address: Not reported
Affiliation City: Not reported
Affiliation State: Not reported
Affiliation Country: Not reported
Affiliation Zip: Not reported
Affiliation Phone: (916) 333-1105,

HWTS:
Name: BAJA AUTOMOTIVE
Address: 2444 TOWER AVE
Address 2: Not reported
City,State,Zip: SACRAMENTO, CA 95825
EPA ID: CAL000389452
Inactive Date: 06/30/2014
Create Date: 09/13/2013
Last Act Date: Not reported
Mailing Name: Not reported
Mailing Address: 2444 TOWER AVE
Mailing Address 2: Not reported
Mailing City,State,Zip: SACRAMENTO, CA 95825
Owner Name: ADRIAN DE LEON
Owner Address: 2444 TOWER AVE
Owner Address 2: Not reported
Owner City,State,Zip: SACRAMENTO, CA 95825
Owner Phone: Not reported
Owner Fax: Not reported
Contact Name: ADRIAN DE LEON
Contact Address: 2444 TOWER AVE

**OVERKILL PERFORMANCE (Continued)** **S102320478**

Contact Address 2: Not reported
City,State,Zip: SACRAMENTO, CA 95825
Contact Phone: Not reported
Contact Fax: Not reported
Facility Status: Inactive
Facility Type: PERMANENT
Category: STATE
Latitude: 38.601801
Longitude: -121.4040375

NAICS:
EPA ID: CAL000389452
Create Date: 2013-09-13 14:08:49.460
NAICS Code: 811111
NAICS Description: General Automotive Repair
Issued EPA ID Date: 2013-09-13 14:08:49.44000
Inactive Date: 2014-06-30 00:00:00
Facility Name: BAJA AUTOMOTIVE
Facility Address: 2444 TOWER AVE
Facility Address 2: Not reported
Facility City: SACRAMENTO
Facility County: Not reported
Facility State: CA
Facility Zip: 95825

Name: OVERKILL LLC
Address: 2444 TOWER AVE
Address 2: Not reported
City,State,Zip: SACRAMENTO, CA 95825
EPA ID: CAL000477975
Inactive Date: Not reported
Create Date: 05/10/2023
Last Act Date: Not reported
Mailing Name: Not reported
Mailing Address: 2444 TOWER AVE
Mailing Address 2: Not reported
Mailing City,State,Zip: SACRAMENTO, CA 95825
Owner Name: OVERKILL LLC
Owner Address: 2444 TOWER AVE
Owner Address 2: Not reported
Owner City,State,Zip: SACRAMENTO, CA 95825
Owner Phone: Not reported
Owner Fax: Not reported
Contact Name: JAIRO GUTIERREZ
Contact Address: 2444 TOWER AVE
Contact Address 2: Not reported
City,State,Zip: SACRAMENTO, CA 95825
Contact Phone: Not reported
Contact Fax: Not reported
Facility Status: Active
Facility Type: Permanent
Category: State
Latitude: 38.601804280000003
Longitude: -121.40413511

Sacramento Co. ML:

**OVERKILL PERFORMANCE (Continued)** **S102320478**

| | |
|---|---|
| Name: | OVERKILL PERFORMANCE |
| Address: | 2444 TOWER AVE |
| City,State,Zip: | SACRAMENTO, CA 95825 |
| Facility Id: | Not reported |
| Facility Status: | Not reported |
| FD: | Not reported |
| Billing Codes BP: | A |
| Billing Codes UST: | Not reported |
| WG Bill Code: | A |
| Target Property Bill Cod: | Not reported |
| Food Bill Code: | Not reported |
| CUPA Permit Date: | Not reported |
| HAZMAT Permit Date: | Not reported |
| HAZMAT Inspection Date: | Not reported |
| Hazmat Date BP Received: | Not reported |
| UST Permit Dt: | Not reported |
| UST Inspection Date: | Not reported |
| UST Tank Test Date: | Not reported |
| Number of Tanks: | Not reported |
| UST Tank Test Date: | Not reported |
| SIC Code: | Not reported |
| Tier Permitting: | Not reported |
| AST Bill Code: | Not reported |
| CALARP Bill Code: | Not reported |

---

**AL289** **OVERKILL LLC** **RCRA NonGen / NLR** **1027701379**
**ENE** **2444 TOWER AVE** **CAL000477975**
**1/8-1/4** **SACRAMENTO, CA 95825**
**0.153 mi.**
**807 ft.** **Site 2 of 22 in cluster AL**

**Relative:** **Higher**

**Actual:** **52 ft.**

RCRA Listings:

| | |
|---|---|
| Date Form Received by Agency: | 20230510 |
| Handler Name: | Overkill Llc |
| Handler Address: | 2444 Tower Ave |
| Handler City,State,Zip: | SACRAMENTO, CA 95825 |
| EPA ID: | CAL000477975 |
| Contact Name: | JAIRO GUTIERREZ |
| Contact Address: | 2444 TOWER AVE |
| Contact City,State,Zip: | SACRAMENTO, CA 95825 |
| Contact Telephone: | 916-333-1105 |
| Contact Fax: | Not reported |
| Contact Email: | SALES@OVERKILLEVERYTHING.COM |
| Contact Title: | Not reported |
| EPA Region: | 09 |
| Land Type: | Not reported |
| Federal Waste Generator Description: | Not a generator, verified |
| Non-Notifier: | Not reported |
| Biennial Report Cycle: | Not reported |
| Accessibility: | Not reported |
| Active Site Indicator: | Not reported |
| State District Owner: | Not reported |
| State District: | Not reported |
| Mailing Address: | 2444 TOWER AVE |
| Mailing City,State,Zip: | SACRAMENTO, CA 95825 |
| Owner Name: | Overkill Llc |
| Owner Type: | Other |
| Operator Name: | Jairo Gutierrez |

**OVERKILL LLC (Continued)** **1027701379**

| | |
|---|---|
| Operator Type: | Other |
| Short-Term Generator Activity: | No |
| Importer Activity: | No |
| Mixed Waste Generator: | No |
| Transporter Activity: | No |
| Transfer Facility Activity: | No |
| Recycler Activity with Storage: | No |
| Small Quantity On-Site Burner Exemption: | No |
| Smelting Melting and Refining Furnace Exemption: | No |
| Underground Injection Control: | No |
| Off-Site Waste Receipt: | No |
| Universal Waste Indicator: | No |
| Universal Waste Destination Facility: | No |
| Federal Universal Waste: | No |
| Active Site State-Reg Handler: | --- |
| Federal Facility Indicator: | Not reported |
| Hazardous Secondary Material Indicator: | N |
| Sub-Part K Indicator: | Not reported |
| 2018 GPRA Permit Baseline: | Not on the Baseline |
| 2018 GPRA Renewals Baseline: | Not on the Baseline |
| 202 GPRA Corrective Action Baseline: | No |
| Subject to Corrective Action Universe: | No |
| Non-TSDFs Where RCRA CA has Been Imposed Universe: | No |
| Corrective Action Priority Ranking: | No NCAPS ranking |
| Environmental Control Indicator: | No |
| Institutional Control Indicator: | No |
| Human Exposure Controls Indicator: | N/A |
| Groundwater Controls Indicator: | N/A |
| Significant Non-Complier Universe: | No |
| Unaddressed Significant Non-Complier Universe: | No |
| Addressed Significant Non-Complier Universe: | No |
| Significant Non-Complier With a Compliance Schedule Universe: | No |
| Financial Assurance Required: | Not reported |
| Handler Date of Last Change: | 20230612 |
| Recognized Trader-Importer: | No |
| Recognized Trader-Exporter: | No |
| Importer of Spent Lead Acid Batteries: | No |
| Exporter of Spent Lead Acid Batteries: | No |
| Recycler Activity Without Storage: | No |
| Manifest Broker: | No |
| Sub-Part P Indicator: | No |

Handler - Owner Operator:

| | |
|---|---|
| Owner/Operator Indicator: | Owner |
| Owner/Operator Name: OVERKILL LLC | |
| Legal Status: | Other |
| Date Became Current: | Not reported |
| Date Ended Current: | Not reported |
| Owner/Operator Address: | 2444 TOWER AVE |
| Owner/Operator City,State,Zip: | SACRAMENTO, CA 95825 |
| Owner/Operator Telephone: | 916-912-8806 |
| Owner/Operator Telephone Ext: | Not reported |
| Owner/Operator Fax: | Not reported |
| Owner/Operator Email: | Not reported |
| | |
| Owner/Operator Indicator: | Operator |

**OVERKILL LLC (Continued)** **1027701379**

Owner/Operator Name: JAIRO GUTIERREZ
Legal Status: Other
Date Became Current: Not reported
Date Ended Current: Not reported
Owner/Operator Address: 2444 TOWER AVE
Owner/Operator City,State,Zip: SACRAMENTO, CA 95825
Owner/Operator Telephone: 916-333-1105
Owner/Operator Telephone Ext: Not reported
Owner/Operator Fax: Not reported
Owner/Operator Email: Not reported

Historic Generators:
Receive Date: 20230510
Handler Name: OVERKILL LLC
Federal Waste Generator Description: Not a generator, verified
State District Owner: Not reported
Large Quantity Handler of Universal Waste: No
Recognized Trader Importer: No
Recognized Trader Exporter: No
Spent Lead Acid Battery Importer: No
Spent Lead Acid Battery Exporter: No
Current Record: Yes
Non Storage Recycler Activity: No
Electronic Manifest Broker: No

List of NAICS Codes and Descriptions:
NAICS Code: 811198
NAICS Description: ALL OTHER AUTOMOTIVE REPAIR AND MAINTENANCE

Facility Has Received Notices of Violations:
Violations: No Violations Found

Evaluation Action Summary:
Evaluations: No Evaluations Found

---

**AM290** **MARTY VANICH AUTO REPAIR** **RCRA NonGen / NLR** **1024791912**
**ENE** **2629 JUNIPER LN** **E MANIFEST** **CAL000113626**
**1/8-1/4** **SACRAMENTO, CA 95825**
**0.154 mi.**
**813 ft.** **Site 1 of 7 in cluster AM**

**Relative:**
**Higher**

**Actual:**
**49 ft.**

RCRA Listings:
Date Form Received by Agency: 19930813
Handler Name: Marty Vanich Automotive Repair, Inc.
Handler Address: 2629 Juniper Lane
Handler City,State,Zip: SACRAMENTO, CA 95825-0000
EPA ID: CAL000113626
Contact Name: MARTIN VANICH, OWNER-MANAGER
Contact Address: 2145 22ND AVENUE
Contact City,State,Zip: SACRAMENTO, CA 95822
Contact Telephone: 916-483-7988
Contact Fax: 000-000-0000
Contact Email: MARTYS_SHOP@SBCGLOBAL.NET
Contact Title: Not reported
EPA Region: 09

**MARTY VANICH AUTO REPAIR (Continued)** **1024791912**

| | |
|---|---|
| Land Type: | Not reported |
| Federal Waste Generator Description: | Not a generator, verified |
| Non-Notifier: | Not reported |
| Biennial Report Cycle: | Not reported |
| Accessibility: | Not reported |
| Active Site Indicator: | Handler Activities |
| State District Owner: | Not reported |
| State District: | Not reported |
| Mailing Address: | 2629 JUNIPER LN |
| Mailing City,State,Zip: | SACRAMENTO, CA 95825-0000 |
| Owner Name: | Martin G Vanich |
| Owner Type: | Other |
| Operator Name: | Martin Vanich, Owner-Manager |
| Operator Type: | Other |
| Short-Term Generator Activity: | No |
| Importer Activity: | No |
| Mixed Waste Generator: | No |
| Transporter Activity: | No |
| Transfer Facility Activity: | No |
| Recycler Activity with Storage: | No |
| Small Quantity On-Site Burner Exemption: | No |
| Smelting Melting and Refining Furnace Exemption: | No |
| Underground Injection Control: | No |
| Off-Site Waste Receipt: | No |
| Universal Waste Indicator: | Yes |
| Universal Waste Destination Facility: | Yes |
| Federal Universal Waste: | No |
| Active Site State-Reg Handler: | --- |
| Federal Facility Indicator: | Not reported |
| Hazardous Secondary Material Indicator: | N |
| Sub-Part K Indicator: | Not reported |
| 2018 GPRA Permit Baseline: | Not on the Baseline |
| 2018 GPRA Renewals Baseline: | Not on the Baseline |
| 202 GPRA Corrective Action Baseline: | No |
| Subject to Corrective Action Universe: | No |
| Non-TSDFs Where RCRA CA has Been Imposed Universe: | No |
| Corrective Action Priority Ranking: | No NCAPS ranking |
| Environmental Control Indicator: | No |
| Institutional Control Indicator: | No |
| Human Exposure Controls Indicator: | N/A |
| Groundwater Controls Indicator: | N/A |
| Significant Non-Complier Universe: | No |
| Unaddressed Significant Non-Complier Universe: | No |
| Addressed Significant Non-Complier Universe: | No |
| Significant Non-Complier With a Compliance Schedule Universe: | No |
| Financial Assurance Required: | Not reported |
| Handler Date of Last Change: | 20180905 |
| Recognized Trader-Importer: | No |
| Recognized Trader-Exporter: | No |
| Importer of Spent Lead Acid Batteries: | No |
| Exporter of Spent Lead Acid Batteries: | No |
| Recycler Activity Without Storage: | No |
| Manifest Broker: | No |
| Sub-Part P Indicator: | No |

**MARTY VANICH AUTO REPAIR (Continued)** **1024791912**

Handler - Owner Operator:
Owner/Operator Indicator: Owner
Owner/Operator Name: MARTIN G VANICH
Legal Status: Other
Date Became Current: Not reported
Date Ended Current: Not reported
Owner/Operator Address: 2629 JUNIPER LN
Owner/Operator City,State,Zip: SACRAMENTO, CA 95825-0000
Owner/Operator Telephone: 916-483-7988
Owner/Operator Telephone Ext: Not reported
Owner/Operator Fax: Not reported
Owner/Operator Email: Not reported

Owner/Operator Indicator: Operator
Owner/Operator Name: MARTIN VANICH, OWNER-MANAGER
Legal Status: Other
Date Became Current: Not reported
Date Ended Current: Not reported
Owner/Operator Address: 2145 22ND AVENUE
Owner/Operator City,State,Zip: SACRAMENTO, CA 95822
Owner/Operator Telephone: 916-483-7988
Owner/Operator Telephone Ext: Not reported
Owner/Operator Fax: Not reported
Owner/Operator Email: Not reported

Historic Generators:
Receive Date: 19930813
Handler Name: MARTY VANICH AUTOMOTIVE REPAIR, INC.
Federal Waste Generator Description: Not a generator, verified
State District Owner: Not reported
Large Quantity Handler of Universal Waste: No
Recognized Trader Importer: No
Recognized Trader Exporter: No
Spent Lead Acid Battery Importer: No
Spent Lead Acid Battery Exporter: No
Current Record: Yes
Non Storage Recycler Activity: Not reported
Electronic Manifest Broker: Not reported

List of NAICS Codes and Descriptions:
NAICS Code: 811111
NAICS Description: GENERAL AUTOMOTIVE REPAIR

Facility Has Received Notices of Violations:
Violations: No Violations Found

Evaluation Action Summary:
Evaluations: No Evaluations Found

E MANIFEST:
Manifest Tracking Number: 007291440SKS
Last Updated Date: 20200331
Shipped Date: 20200302

**MARTY VANICH AUTO REPAIR (Continued)** **1024791912**

| | |
|---|---|
| Received Date: | 20200309 |
| Manifest Status: | Signed |
| Submission Type: | DataImage5Copy |
| Origin Type: | Service |
| Generator EPA ID: | CAL000113626 |
| Generator Name: | Marty Vanich Auto Repair |
| Generator Location Street Number: | Not reported |
| Generator Location Street 1: | 2629 JUNIPER LN |
| Generator Location Street 2: | Not reported |
| Generator Location City: | SACRAMENTO |
| Generator Location State: | CA |
| Generator Location Zip: | 95825 |
| Generator Mail Street Number: | Not reported |
| Generator Mail Street 1: | 2629 Juniper Ln |
| Generator Mail Street 2: | Not reported |
| Generator Mail City: | Sacramento |
| Generator Mail Zip: | 95825 |
| Generator Mail State: | CA |
| Generator Contact Company Name: | Marty Vanich Auto Repair |
| Designated Facility EPA ID: | CAD059494310 |
| Designated Facility Name: | Clean Harbors San Jose Llc |
| Designated Facility Mail Street Number: | Not reported |
| Designated Facility Mail Street 1: | Not reported |
| Designated Facility Mail Street 2: | 1021 Berryessa Road |
| Designated Facility Mail City: | San Jose |
| Designated Facility Mail Zip: | 95133 |
| Designated Facility Mail State: | CA |
| Designated Facility Location Street Number: | Not reported |
| Designated Facility Location Street 1: | 1021 Berryessa Road |
| Designated Facility Location Street 2: | Not reported |
| Designated Facility Location City: | San Jose |
| Designated Facility Location Zip: | 95133 |
| Designated Facility Location State: | CA |
| Designated Facility Contact Company Name: | Not reported |
| Manifest Residue Indicator: | N |
| Rejection Indicator: | N |

| | |
|---|---|
| Manifest Tracking Number: | 007611328SKS |
| Last Updated Date: | 20210507 |
| Shipped Date: | 20210405 |
| Received Date: | 20210408 |
| Manifest Status: | Signed |
| Submission Type: | DataImage5Copy |
| Origin Type: | Service |
| Generator EPA ID: | CAL000113626 |
| Generator Name: | Marty Vanich Auto Repair |
| Generator Location Street Number: | Not reported |
| Generator Location Street 1: | 2629 JUNIPER LN |
| Generator Location Street 2: | Not reported |
| Generator Location City: | SACRAMENTO |
| Generator Location State: | CA |
| Generator Location Zip: | 95825 |
| Generator Mail Street Number: | Not reported |
| Generator Mail Street 1: | 2629 Juniper Ln |
| Generator Mail Street 2: | Not reported |
| Generator Mail City: | Sacramento |
| Generator Mail Zip: | 95825 |

**MARTY VANICH AUTO REPAIR (Continued)** **1024791912**

| | |
|---|---|
| Generator Mail State: | CA |
| Generator Contact Company Name: | Marty Vanich Auto Repair |
| Designated Facility EPA ID: | CAD980675276 |
| Designated Facility Name: | Clean Harbors Buttonwillow Llc |
| Designated Facility Mail Street Number: | Not reported |
| Designated Facility Mail Street 1: | Not reported |
| Designated Facility Mail Street 2: | PO Box 787 |
| Designated Facility Mail City: | Buttonwillow |
| Designated Facility Mail Zip: | 93206 |
| Designated Facility Mail State: | CA |
| Designated Facility Location Street Number: | Not reported |
| Designated Facility Location Street 1: | 2500 West Lokern Road |
| Designated Facility Location Street 2: | Not reported |
| Designated Facility Location City: | Buttonwillow |
| Designated Facility Location Zip: | 93206 |
| Designated Facility Location State: | CA |
| Designated Facility Contact Company Name: | Not reported |
| Manifest Residue Indicator: | N |
| Rejection Indicator: | N |

| | |
|---|---|
| Manifest Tracking Number: | 007775585SKS |
| Last Updated Date: | 20201114 |
| Shipped Date: | 20200904 |
| Received Date: | 20201013 |
| Manifest Status: | Signed |
| Submission Type: | DataImage5Copy |
| Origin Type: | Service |
| Generator EPA ID: | CAL000113626 |
| Generator Name: | Marty Vanich Auto Repair |
| Generator Location Street Number: | Not reported |
| Generator Location Street 1: | 2629 JUNIPER LN |
| Generator Location Street 2: | Not reported |
| Generator Location City: | SACRAMENTO |
| Generator Location State: | CA |
| Generator Location Zip: | 95825 |
| Generator Mail Street Number: | Not reported |
| Generator Mail Street 1: | 2629 Juniper Ln |
| Generator Mail Street 2: | Not reported |
| Generator Mail City: | Sacramento |
| Generator Mail Zip: | 95825 |
| Generator Mail State: | CA |
| Generator Contact Company Name: | Marty Vanich Auto Repair |
| Designated Facility EPA ID: | UTD991301748 |
| Designated Facility Name: | Clean Harbors Grassy Mountain Llc |
| Designated Facility Mail Street Number: | Not reported |
| Designated Facility Mail Street 1: | Not reported |
| Designated Facility Mail Street 2: | PO Box 22750 |
| Designated Facility Mail City: | Salt Lake City |
| Designated Facility Mail Zip: | 84122 |
| Designated Facility Mail State: | UT |
| Designated Facility Location Street Number: | Not reported |
| Designated Facility Location Street 1: | 3 Miles East 7 Miles North of Knolls |
| Designated Facility Location Street 2: | Exit 41 off I-80 |
| Designated Facility Location City: | Grantsville |
| Designated Facility Location Zip: | 84029 |
| Designated Facility Location State: | UT |
| Designated Facility Contact Company Name: | Not reported |

**MARTY VANICH AUTO REPAIR (Continued)** **1024791912**

| | |
|---|---|
| Manifest Residue Indicator: | N |
| Rejection Indicator: | N |
| | |
| Manifest Tracking Number: | 012560062FLE |
| Last Updated Date: | 20181108 |
| Shipped Date: | 20181002 |
| Received Date: | 20181008 |
| Manifest Status: | Signed |
| Submission Type: | DataImage5Copy |
| Origin Type: | Service |
| Generator EPA ID: | CAL000113626 |
| Generator Name: | Marty Vanich Auto Repair |
| Generator Location Street Number: | Not reported |
| Generator Location Street 1: | 2629 JUNIPER LN |
| Generator Location Street 2: | Not reported |
| Generator Location City: | SACRAMENTO |
| Generator Location State: | CA |
| Generator Location Zip: | 95825 |
| Generator Mail Street Number: | Not reported |
| Generator Mail Street 1: | 2629 Juniper Ln |
| Generator Mail Street 2: | Not reported |
| Generator Mail City: | Sacramento |
| Generator Mail Zip: | 95825 |
| Generator Mail State: | CA |
| Generator Contact Company Name: | Not reported |
| Designated Facility EPA ID: | CAD059494310 |
| Designated Facility Name: | Clean Harbors San Jose Llc |
| Designated Facility Mail Street Number: | Not reported |
| Designated Facility Mail Street 1: | Not reported |
| Designated Facility Mail Street 2: | 1021 Berryessa Road |
| Designated Facility Mail City: | San Jose |
| Designated Facility Mail Zip: | 95133 |
| Designated Facility Mail State: | CA |
| Designated Facility Location Street Number: | Not reported |
| Designated Facility Location Street 1: | 1021 Berryessa Road |
| Designated Facility Location Street 2: | Not reported |
| Designated Facility Location City: | San Jose |
| Designated Facility Location Zip: | 95133 |
| Designated Facility Location State: | CA |
| Designated Facility Contact Company Name: | Not reported |
| Manifest Residue Indicator: | N |
| Rejection Indicator: | N |
| | |
| Manifest Tracking Number: | 008106110SKS |
| Last Updated Date: | 20211011 |
| Shipped Date: | 20210831 |
| Received Date: | 20210916 |
| Manifest Status: | Signed |
| Submission Type: | DataImage5Copy |
| Origin Type: | Service |
| Generator EPA ID: | CAL000113626 |
| Generator Name: | Marty Vanich Auto Repair |
| Generator Location Street Number: | Not reported |
| Generator Location Street 1: | 2629 JUNIPER LN |
| Generator Location Street 2: | Not reported |
| Generator Location City: | SACRAMENTO |
| Generator Location State: | CA |

**MARTY VANICH AUTO REPAIR (Continued)** **1024791912**

| | |
|---|---|
| Generator Location Zip: | 95825 |
| Generator Mail Street Number: | Not reported |
| Generator Mail Street 1: | 2629 Juniper Ln |
| Generator Mail Street 2: | Not reported |
| Generator Mail City: | Sacramento |
| Generator Mail Zip: | 95825 |
| Generator Mail State: | CA |
| Generator Contact Company Name: | Marty Vanich Auto Repair |
| Designated Facility EPA ID: | CAD059494310 |
| Designated Facility Name: | Clean Harbors San Jose Llc |
| Designated Facility Mail Street Number: | Not reported |
| Designated Facility Mail Street 1: | Not reported |
| Designated Facility Mail Street 2: | 1021 Berryessa Road |
| Designated Facility Mail City: | San Jose |
| Designated Facility Mail Zip: | 95133 |
| Designated Facility Mail State: | CA |
| Designated Facility Location Street Number: | Not reported |
| Designated Facility Location Street 1: | 1021 Berryessa Road |
| Designated Facility Location Street 2: | Not reported |
| Designated Facility Location City: | San Jose |
| Designated Facility Location Zip: | 95133 |
| Designated Facility Location State: | CA |
| Designated Facility Contact Company Name: | Not reported |
| Manifest Residue Indicator: | N |
| Rejection Indicator: | N |

| | |
|---|---|
| Manifest Tracking Number: | 007180226SKS |
| Last Updated Date: | 20191111 |
| Shipped Date: | 20191004 |
| Received Date: | 20191014 |
| Manifest Status: | Signed |
| Submission Type: | DataImage5Copy |
| Origin Type: | Service |
| Generator EPA ID: | CAL000113626 |
| Generator Name: | Marty Vanich Auto Repair |
| Generator Location Street Number: | Not reported |
| Generator Location Street 1: | 2629 JUNIPER LN |
| Generator Location Street 2: | Not reported |
| Generator Location City: | SACRAMENTO |
| Generator Location State: | CA |
| Generator Location Zip: | 95825 |
| Generator Mail Street Number: | Not reported |
| Generator Mail Street 1: | 2629 Juniper Ln |
| Generator Mail Street 2: | Not reported |
| Generator Mail City: | Sacramento |
| Generator Mail Zip: | 95825 |
| Generator Mail State: | CA |
| Generator Contact Company Name: | Not reported |
| Designated Facility EPA ID: | CAD059494310 |
| Designated Facility Name: | Clean Harbors San Jose Llc |
| Designated Facility Mail Street Number: | Not reported |
| Designated Facility Mail Street 1: | Not reported |
| Designated Facility Mail Street 2: | 1021 Berryessa Road |
| Designated Facility Mail City: | San Jose |
| Designated Facility Mail Zip: | 95133 |
| Designated Facility Mail State: | CA |
| Designated Facility Location Street Number: | Not reported |

**MARTY VANICH AUTO REPAIR (Continued)** **1024791912**

| | |
|---|---|
| Designated Facility Location Street 1: | 1021 Berryessa Road |
| Designated Facility Location Street 2: | Not reported |
| Designated Facility Location City: | San Jose |
| Designated Facility Location Zip: | 95133 |
| Designated Facility Location State: | CA |
| Designated Facility Contact Company Name: | Not reported |
| Manifest Residue Indicator: | N |
| Rejection Indicator: | N |

| | |
|---|---|
| Manifest Tracking Number: | 006995603SKS |
| Last Updated Date: | 20190910 |
| Shipped Date: | 20190328 |
| Received Date: | 20190405 |
| Manifest Status: | Corrected |
| Submission Type: | DataImage5Copy |
| Origin Type: | Service |
| Generator EPA ID: | CAL000113626 |
| Generator Name: | Marty Vanich Auto Repair |
| Generator Location Street Number: | Not reported |
| Generator Location Street 1: | 2629 JUNIPER LN |
| Generator Location Street 2: | Not reported |
| Generator Location City: | SACRAMENTO |
| Generator Location State: | CA |
| Generator Location Zip: | 95825 |
| Generator Mail Street Number: | Not reported |
| Generator Mail Street 1: | 2629 Juniper Ln |
| Generator Mail Street 2: | Not reported |
| Generator Mail City: | Sacramento |
| Generator Mail Zip: | 95825 |
| Generator Mail State: | CA |
| Generator Contact Company Name: | Not reported |
| Designated Facility EPA ID: | CAD059494310 |
| Designated Facility Name: | Clean Harbors San Jose Llc |
| Designated Facility Mail Street Number: | Not reported |
| Designated Facility Mail Street 1: | Not reported |
| Designated Facility Mail Street 2: | 1021 Berryessa Road |
| Designated Facility Mail City: | San Jose |
| Designated Facility Mail Zip: | 95133 |
| Designated Facility Mail State: | CA |
| Designated Facility Location Street Number: | Not reported |
| Designated Facility Location Street 1: | 1021 Berryessa Road |
| Designated Facility Location Street 2: | Not reported |
| Designated Facility Location City: | San Jose |
| Designated Facility Location Zip: | 95133 |
| Designated Facility Location State: | CA |
| Designated Facility Contact Company Name: | Not reported |
| Manifest Residue Indicator: | N |
| Rejection Indicator: | N |

| | |
|---|---|
| Manifest Tracking Number: | 006995846SKS |
| Last Updated Date: | 20190910 |
| Shipped Date: | 20190404 |
| Received Date: | 20190412 |
| Manifest Status: | Corrected |
| Submission Type: | DataImage5Copy |
| Origin Type: | Service |
| Generator EPA ID: | CAL000113626 |

**MARTY VANICH AUTO REPAIR (Continued)** **1024791912**

| | |
|---|---|
| Generator Name: | Marty Vanich Auto Repair |
| Generator Location Street Number: | Not reported |
| Generator Location Street 1: | 2629 JUNIPER LN |
| Generator Location Street 2: | Not reported |
| Generator Location City: | SACRAMENTO |
| Generator Location State: | CA |
| Generator Location Zip: | 95825 |
| Generator Mail Street Number: | Not reported |
| Generator Mail Street 1: | 2629 Juniper Ln |
| Generator Mail Street 2: | Not reported |
| Generator Mail City: | Sacramento |
| Generator Mail Zip: | 95825 |
| Generator Mail State: | CA |
| Generator Contact Company Name: | Not reported |
| Designated Facility EPA ID: | CAD059494310 |
| Designated Facility Name: | Clean Harbors San Jose Llc |
| Designated Facility Mail Street Number: | Not reported |
| Designated Facility Mail Street 1: | Not reported |
| Designated Facility Mail Street 2: | 1021 Berryessa Road |
| Designated Facility Mail City: | San Jose |
| Designated Facility Mail Zip: | 95133 |
| Designated Facility Mail State: | CA |
| Designated Facility Location Street Number: | Not reported |
| Designated Facility Location Street 1: | 1021 Berryessa Road |
| Designated Facility Location Street 2: | Not reported |
| Designated Facility Location City: | San Jose |
| Designated Facility Location Zip: | 95133 |
| Designated Facility Location State: | CA |
| Designated Facility Contact Company Name: | Not reported |
| Manifest Residue Indicator: | N |
| Rejection Indicator: | N |

Federal Waste:

| | |
|---|---|
| Manifest Tracking Number: | 006995846SKS |
| Waste Line Number: | 1 |
| Federal Waste Code: | D005 |
| Federal Waste: | BARIUM |

State Waste:

| | |
|---|---|
| Manifest Tracking Number: | 006995846SKS |
| Waste Line Number: | 1 |
| State Waste Code Owner: | CA |
| State Waste Code: | 141 |
| State Waste: | Off-specification, aged, or surplus inorganics |

Transporter:

| | |
|---|---|
| Manifest Tracking Number: | 006995846SKS |
| Transporter Line Number: | 1 |
| Transporter EPA ID: | TXR000081205 |
| Transporter Name: | Safety-Kleen Systems, Inc. |

| | |
|---|---|
| Manifest Tracking Number: | 006995846SKS |
| Transporter Line Number: | 2 |
| Transporter EPA ID: | MAD039322250 |
| Transporter Name: | Clean Harbors Environmental Services, Inc. |

**MARTY VANICH AUTO REPAIR (Continued)** **1024791912**

Waste Line:

| | |
|---|---|
| Manifest Tracking Number: | 006995846SKS |
| Waste Line Number: | 1 |
| U.S. DOT Hazardous Indicator: | Y |
| U.S. DOT ID Number: | NA3077 |
| U.S. DOT Description: | Na3077, Hazardous Waste, Solid, N.O.S. (Barium, Brake Shavings), 9, Pg Iii, (Brake Shavings) |
| Non-Hazardous Waste Description: | Not reported |
| Number of Containers: | 1 |
| Container Type Code: | DM |
| Container Type Description: | Metal drums, barrels, kegs |
| Waste Quantity: | 50 |
| Quantity Unit of Measure Code: | P |
| Quantity Unit of Measure Description: | Pounds |
| Waste Quantity, in Tons: | 0.025 |
| Acute Waste Quantity, in Tons: | 0 |
| Non-Acute Waste Quantity, in Tons: | 0.025 |
| Waste Quantity, in Kilograms: | 22.67575 |
| Acute Waste Quantity, in Kilograms: | 0 |
| Non-Acute Waste Quantity, in Kilorgrams: | 22.67575 |
| Management Method Code: | H141 |
| Management Method Description: | STORAGE, BULKING AND/OR TRANSFER OFF SITE |
| Waste Residue Indicator: | N |
| Quantity Discrepancy Indicator: | N |
| Waste Type Discrepancy Indicator: | N |
| Waste Density: | Not reported |
| Waste Density Unit of Measure Code: | Not reported |
| Waste Density Unit of Measure Description: | Not reported |
| Form Code: | Not reported |
| Form Code Description: | Not reported |
| Source Code: | Not reported |
| Source Code Description: | Not reported |
| Waste Minimization Code: | Not reported |
| Waste Minimization Code Description: | Not reported |
| Consent Number: | Not reported |
| EPA Waste Indicator: | Y |

---

**AM291** **MARTY VANICH AUTOMOTIVE REPAIR, INC** **Sacramento Co. ML** **S122421732**
**ENE** **2629 JUNIPER LN** **N/A**
**1/8-1/4** **SACRAMENTO, CA 95825**
**0.154 mi.**
**813 ft.** **Site 2 of 7 in cluster AM**

**Relative:**
**Higher**

**Actual:**
**49 ft.**

Sacramento Co. ML:

| | |
|---|---|
| Name: | MARTY VANICH AUTOMOTIVE REPAIR, INC |
| Address: | 2629 JUNIPER LN |
| City,State,Zip: | SACRAMENTO, CA 95825 |
| Facility Id: | Not reported |
| Facility Status: | Not reported |
| FD: | Not reported |
| Billing Codes BP: | A |
| Billing Codes UST: | Not reported |
| WG Bill Code: | A |
| Target Property Bill Cod: | Not reported |
| Food Bill Code: | Not reported |
| CUPA Permit Date: | Not reported |
| HAZMAT Permit Date: | Not reported |

**MARTY VANICH AUTOMOTIVE REPAIR, INC (Continued)** **S122421732**

| | |
|---|---|
| HAZMAT Inspection Date: | Not reported |
| Hazmat Date BP Received: | Not reported |
| UST Permit Dt: | Not reported |
| UST Inspection Date: | Not reported |
| UST Tank Test Date: | Not reported |
| Number of Tanks: | Not reported |
| UST Tank Test Date: | Not reported |
| SIC Code: | Not reported |
| Tier Permitting: | Not reported |
| AST Bill Code: | Not reported |
| CALARP Bill Code: | Not reported |

---

**AM292** **MARTY VANICH AUTOMOTIVE REPAIR, INC** **CERS HAZ WASTE** **S121786311**
**ENE** **2629 JUNIPER LN** **CERS** **N/A**
**1/8-1/4** **SACRAMENTO, CA 95825**
**0.154 mi.**
**813 ft.** **Site 3 of 7 in cluster AM**

**Relative:**
**Higher**

**Actual:**
**49 ft.**

CERS HAZ WASTE:

| | |
|---|---|
| Name: | MARTY VANICH AUTOMOTIVE REPAIR, INC |
| Address: | 2629 JUNIPER LN |
| City,State,Zip: | SACRAMENTO, CA 95825 |
| Site ID: | 46945 |
| CERS ID: | 10219705 |
| CERS Description: | Hazardous Waste Generator |

CERS:

| | |
|---|---|
| Name: | MARTY VANICH AUTOMOTIVE REPAIR, INC |
| Address: | 2629 JUNIPER LN |
| City,State,Zip: | SACRAMENTO, CA 95825 |
| Site ID: | 46945 |
| CERS ID: | 10219705 |
| CERS Description: | Chemical Storage Facilities |

Violations:

| | |
|---|---|
| Site ID: | 46945 |
| Site Name: | MARTY VANICH AUTOMOTIVE REPAIR, INC |
| Violation Date: | 09-08-2014 |
| Citation: | 22 CCR 12 66262.34(f) - California Code of Regulations, Title 22, Chapter 12, Section(s) 66262.34(f) |
| Violation Description: | Failure to properly label hazardous waste accumulation containers with the following requirements: "Hazardous Waste", name and address of the generator, physical and chemical characteristics of the Hazardous Waste, and starting accumulation date. |
| Violation Notes: | Returned to compliance on 09/08/2014. OBSERVATION: Observed one 5 gallon plastic bucket of brake shavings located in shop A without a hazardous waste label. CORRECTIVE ACTION: Submit a photo to this department demonstrating that the container listed above has been properly labeled. Container was labeled during the time of inspection. Violation corrected on site. |
| Violation Division: | Sacramento County Env Management Department |
| Violation Program: | HW |
| Violation Source: | CERS, |

| | |
|---|---|
| Site ID: | 46945 |
| Site Name: | MARTY VANICH AUTOMOTIVE REPAIR, INC |
| Violation Date: | 09-08-2014 |
| Citation: | 22 CCR 15 66265.31 - California Code of Regulations, Title 22, Chapter |

**MARTY VANICH AUTOMOTIVE REPAIR, INC (Continued)** **S121786311**

| | |
|---|---|
| | 15, Section(s) 66265.31 |
| Violation Description: | Failure to maintain and operate the facility to minimize the possibility of a fire, explosion, or any unplanned sudden or non-sudden release of hazardous waste or hazardous waste constituents to the air, soil, or surface water which could threaten human health or the environment. |
| Violation Notes: | Returned to compliance on 09/22/2014. OBSERVATION: Observed oil accumulation inside the secondary containment unit of the used oil tank located in shop A. CORRECTIVE ACTION: Submit photos/documentation to this department demonstrating the oil accumulation has been properly removed and managed. |
| Violation Division: | Sacramento County Env Management Department |
| Violation Program: | HW |
| Violation Source: | CERS, |
| | |
| Site ID: | 46945 |
| Site Name: | MARTY VANICH AUTOMOTIVE REPAIR, INC |
| Violation Date: | 09-08-2014 |
| Citation: | HSC 6.95 25508(a)(1) - California Health and Safety Code, Chapter 6.95, Section(s) 25508(a)(1) |
| Violation Description: | Failure to complete and electronically submit hazardous material inventory information for all reportable hazardous materials on site at or above reportable quantities. |
| Violation Notes: | Returned to compliance on 09/08/2014. OBSERVATION: The facility has not submitted the Hazardous Materials Inventory Chemical Description page for ATF, yellow coolant, green coolant, and Delco Diesel oil to this department. CORRECTIVE ACTION: Complete and submit the Hazardous Materials Inventory Chemical Description page for all materials listed above electronically in this department's e-Reporting Portal or in the California Environmental Reporting System. Hazardous materials business plan was updated during the time of inspection. Violation corrected on site. |
| Violation Division: | Sacramento County Env Management Department |
| Violation Program: | HMRRP |
| Violation Source: | CERS, |
| | |
| Site ID: | 46945 |
| Site Name: | MARTY VANICH AUTOMOTIVE REPAIR, INC |
| Violation Date: | 09-08-2014 |
| Citation: | HSC 6.5 Multiple Sections - California Health and Safety Code, Chapter 6.5, Section(s) Multiple Sections |
| Violation Description: | Haz Waste Generator Program - Operations/Maintenance - General |
| Violation Notes: | Returned to compliance on 09/22/2014. OBSERVATION: Observed one 5 gallon bucket of brake shavings located in shop A without a label and the last manifest was from September 2012. CORRECTIVE ACTION: Dispose of brake shavings and submit a copy of the manifest/receipt to this department. |
| Violation Division: | Sacramento County Env Management Department |
| Violation Program: | HW |
| Violation Source: | CERS, |
| | |
| Site ID: | 46945 |
| Site Name: | MARTY VANICH AUTOMOTIVE REPAIR, INC |
| Violation Date: | 12-05-2017 |
| Citation: | 40 CFR 1 265.33 - U.S. Code of Federal Regulations, Title 40, Chapter 1, Section(s) 265.33 |
| Violation Description: | Failure to test and maintain as necessary all facility communications |

**MARTY VANICH AUTOMOTIVE REPAIR, INC (Continued)** **S121786311**

or alarm systems, fire protection equipment, spill control equipment, and decontamination equipment to assure its proper operation in time of emergency.

Violation Notes: Returned to compliance on 12/06/2017. OBSERVATION: Fire extinguishers were last tested and maintained in June 2016 to assure its proper operation in time of emergency. CORRECTIVE ACTION: Submit photos/documentation to this department demonstrating fire extinguishers have been properly tested or maintained.
Violation Division: Sacramento County Env Management Department
Violation Program: HW
Violation Source: CERS,

Evaluation:
Eval General Type: Compliance Evaluation Inspection
Eval Date: 09-08-2014
Violations Found: Yes
Eval Type: Routine done by local agency
Eval Notes: Not reported
Eval Division: Sacramento County Env Management Department
Eval Program: HMRRP
Eval Source: CERS,

Eval General Type: Compliance Evaluation Inspection
Eval Date: 09-08-2014
Violations Found: Yes
Eval Type: Routine done by local agency
Eval Notes: Not reported
Eval Division: Sacramento County Env Management Department
Eval Program: HW
Eval Source: CERS,

Eval General Type: Compliance Evaluation Inspection
Eval Date: 11-14-2022
Violations Found: No
Eval Type: Routine done by local agency
Eval Notes: No violations observed during inspection. This report was emailed to company VP Elaine Vanich (martys_shop@sbcglobal.net) on 11/14/22.
Eval Division: Sacramento County Env Management Department
Eval Program: HMRRP
Eval Source: CERS,

Eval General Type: Compliance Evaluation Inspection
Eval Date: 12-05-2017
Violations Found: Yes
Eval Type: Routine done by local agency
Eval Notes: Not reported
Eval Division: Sacramento County Env Management Department
Eval Program: HW
Eval Source: CERS,

Eval General Type: Compliance Evaluation Inspection
Eval Date: 11-14-2022
Violations Found: No
Eval Type: Routine done by local agency
Eval Notes: No violations observed during inspection. This report was emailed to company VP Elaine Vanich (martys_shop@sbcglobal.net) on 11/14/22.
Eval Division: Sacramento County Env Management Department

**MARTY VANICH AUTOMOTIVE REPAIR, INC (Continued)** **S121786311**

Eval Program: HW
Eval Source: CERS,

Eval General Type: Compliance Evaluation Inspection
Eval Date: 12-05-2017
Violations Found: No
Eval Type: Routine done by local agency
Eval Notes: No violations observed at the time of inspection.
Eval Division: Sacramento County Env Management Department
Eval Program: HMRRP
Eval Source: CERS,

Enforcement Action:
Site ID: 46945
Site Name: MARTY VANICH AUTOMOTIVE REPAIR, INC
Site Address: 2629 JUNIPER LN
Site City: SACRAMENTO
Site Zip: 95825
Enf Action Date: 09-08-2014
Enf Action Type: Notice of Violation (Unified Program)
Enf Action Description: Notice of Violation Issued by the Inspector at the Time of Inspection
Enf Action Notes: Not reported
Enf Action Division: Sacramento County Env Management Department
Enf Action Program: HMRRP
Enf Action Source: CERS,

Site ID: 46945
Site Name: MARTY VANICH AUTOMOTIVE REPAIR, INC
Site Address: 2629 JUNIPER LN
Site City: SACRAMENTO
Site Zip: 95825
Enf Action Date: 09-08-2014
Enf Action Type: Notice of Violation (Unified Program)
Enf Action Description: Notice of Violation Issued by the Inspector at the Time of Inspection
Enf Action Notes: Not reported
Enf Action Division: Sacramento County Env Management Department
Enf Action Program: HW
Enf Action Source: CERS,

Coordinates:
Site ID: 46945
Facility Name: MARTY VANICH AUTOMOTIVE REPAIR, INC
Env Int Type Code: HWG
Program ID: 10219705
Coord Name: Not reported
Ref Point Type Desc: Center of a facility or station.,
Latitude: 38.601300
Longitude: -121.399380

Affiliation:
Affiliation Type Desc: Identification Signer
Entity Name: M. Elaine Vanich
Entity Title: V.P.
Affiliation Address: Not reported
Affiliation City: Not reported
Affiliation State: Not reported

**MARTY VANICH AUTOMOTIVE REPAIR, INC (Continued)** **S121786311**

| | |
|---|---|
| Affiliation Country: | Not reported |
| Affiliation Zip: | Not reported |
| Affiliation Phone: | , |
| | |
| Affiliation Type Desc: | Environmental Contact |
| Entity Name: | Marty Vanich |
| Entity Title: | Not reported |
| Affiliation Address: | 2629 Juniper Lane |
| Affiliation City: | Sacramento |
| Affiliation State: | CA |
| Affiliation Country: | Not reported |
| Affiliation Zip: | 95825 |
| Affiliation Phone: | , |
| | |
| Affiliation Type Desc: | Legal Owner |
| Entity Name: | MARTY G & MARY E VANICH |
| Entity Title: | Not reported |
| Affiliation Address: | 2629 JUNIPER LANE |
| Affiliation City: | SACRAMENTO |
| Affiliation State: | CA |
| Affiliation Country: | United States |
| Affiliation Zip: | 95825 |
| Affiliation Phone: | (916) 769-9928, |
| | |
| Affiliation Type Desc: | Operator |
| Entity Name: | Marty Vanich |
| Entity Title: | Not reported |
| Affiliation Address: | Not reported |
| Affiliation City: | Not reported |
| Affiliation State: | Not reported |
| Affiliation Country: | Not reported |
| Affiliation Zip: | Not reported |
| Affiliation Phone: | (916) 483-7988, |
| | |
| Affiliation Type Desc: | Document Preparer |
| Entity Name: | Elaine Vanich |
| Entity Title: | Not reported |
| Affiliation Address: | Not reported |
| Affiliation City: | Not reported |
| Affiliation State: | Not reported |
| Affiliation Country: | Not reported |
| Affiliation Zip: | Not reported |
| Affiliation Phone: | , |
| | |
| Affiliation Type Desc: | Facility Mailing Address |
| Entity Name: | Mailing Address |
| Entity Title: | Not reported |
| Affiliation Address: | 2629 JUNIPER LANE |
| Affiliation City: | SACRAMENTO |
| Affiliation State: | CA |
| Affiliation Country: | Not reported |
| Affiliation Zip: | 95825 |
| Affiliation Phone: | , |
| | |
| Affiliation Type Desc: | Parent Corporation |
| Entity Name: | MARTY VANICH AUTOMOTIVE REPAIR INC |
| Entity Title: | Not reported |

**MARTY VANICH AUTOMOTIVE REPAIR, INC (Continued)** **S121786311**

| | |
|---|---|
| Affiliation Address: | Not reported |
| Affiliation City: | Not reported |
| Affiliation State: | Not reported |
| Affiliation Country: | Not reported |
| Affiliation Zip: | Not reported |
| Affiliation Phone: | , |
| Affiliation Type Desc: | CUPA District |
| Entity Name: | Sacramento County Environmental Management Departm |
| Entity Title: | Not reported |
| Affiliation Address: | 11080 WHITE ROCK ROAD, STE. 200 |
| Affiliation City: | RANCHO CORDOVA |
| Affiliation State: | CA |
| Affiliation Country: | Not reported |
| Affiliation Zip: | 95670 |
| Affiliation Phone: | (916) 875-8550, |
| Affiliation Type Desc: | Property Owner |
| Entity Name: | Martin and Mary Vanich |
| Entity Title: | Not reported |
| Affiliation Address: | 2629 Juniper Lane |
| Affiliation City: | Sacramento |
| Affiliation State: | CA |
| Affiliation Country: | United States |
| Affiliation Zip: | 95825 |
| Affiliation Phone: | (916) 483-7988, |

---

**AM293** **CAR CARE CENTER** **Sacramento Co. ML** **S108750890**
**ENE** **2629 JUNIPER LN** **N/A**
**1/8-1/4** **SACRAMENTO, CA 95825**
**0.154 mi.**
**813 ft.** **Site 4 of 7 in cluster AM**

**Relative:**
**Higher**

**Actual:**
**49 ft.**

Sacramento Co. ML:

| | |
|---|---|
| Name: | CAR CARE CENTER |
| Address: | 2629 JUNIPER LN |
| City,State,Zip: | SACRAMENTO, CA 95825 |
| Facility Id: | Not reported |
| Facility Status: | Inactive. Included on a listing no longer updated. |
| FD: | C |
| Billing Codes BP: | Out of Business |
| Billing Codes UST: | No Tanks |
| WG Bill Code: | Oil Changed by Outside Company-No Fee |
| Target Property Bill Cod: | 51 |
| Food Bill Code: | 51 |
| CUPA Permit Date: | Not reported |
| HAZMAT Permit Date: | 07/01/1991 |
| HAZMAT Inspection Date: | 07/10/1991 |
| Hazmat Date BP Received: | Not reported |
| UST Permit Dt: | Not reported |
| UST Inspection Date: | Not reported |
| UST Tank Test Date: | Not reported |
| Number of Tanks: | 0 |
| UST Tank Test Date: | 07/10/1991 |
| SIC Code: | 7538 |
| Tier Permitting: | Not reported |
| AST Bill Code: | Not reported |

**CAR CARE CENTER (Continued)** **S108750890**

CALARP Bill Code: Not reported

---

**AM294** **CAR CARE CENTER** **HIST UST** **1000106269**
**ENE** **2629 JUNIPER LN** **N/A**
**1/8-1/4** **SACRAMENTO, CA 95825**
**0.154 mi.**
**813 ft.** **Site 5 of 7 in cluster AM**

**Relative:**
**Higher**

**Actual:**
**49 ft.**

HIST UST:

| | |
|---|---|
| Name: | CAR CARE CENTER |
| Address: | 2629 JUNIPER LN |
| City,State,Zip: | SACRAMENTO, CA 95825 |
| File Number: | Not reported |
| URL: | Not reported |
| Region: | STATE |
| Facility ID: | 00000014137 |
| Facility Type: | Other |
| Other Type: | AUTO REPAIR, MECHANI |
| Contact Name: | LEONARD P. STRATTON, PRES. |
| Telephone: | 9164852061 |
| Owner Name: | CARDWELL & STRATTON, INC. DBA |
| Owner Address: | 2629 JUNIPER LANE |
| Owner City,St,Zip: | SACRAMENTO, CA 95825 |
| Total Tanks: | 0001 |
| | |
| Tank Num: | 001 |
| Container Num: | 1 |
| Year Installed: | 1979 |
| Tank Capacity: | 00000125 |
| Tank Used for: | WASTE |
| Type of Fuel: | WASTE OIL |
| Container Construction Thickness: | Not reported |
| Leak Detection: | Visual, None |

---

**AM295** **VERIZON WIRELESS:ALTA ARDEN** **RCRA NonGen / NLR** **1026483549**
**ENE** **2629 JUNIPER LANE** **CAC003089622**
**1/8-1/4** **SACRAMENTO, CA 95825**
**0.154 mi.**
**813 ft.** **Site 6 of 7 in cluster AM**

**Relative:**
**Higher**

**Actual:**
**49 ft.**

RCRA Listings:

| | |
|---|---|
| Date Form Received by Agency: | 20201022 |
| Handler Name: | Verizon Wireless:Alta Arden |
| Handler Address: | 2629 Juniper Lane |
| Handler City,State,Zip: | SACRAMENTO, CA 95825 |
| EPA ID: | CAC003089622 |
| Contact Name: | ENVIRONMENTAL COMPLIANCE |
| Contact Address: | 295 PARKSHORE DR |
| Contact City,State,Zip: | FOLSOM, CA 95630 |
| Contact Telephone: | 866-694-2415 |
| Contact Fax: | Not reported |
| Contact Email: | ARMAND.DELGADO@VZW.COM |
| Contact Title: | Not reported |
| EPA Region: | 09 |
| Land Type: | Not reported |
| Federal Waste Generator Description: | Not a generator, verified |

**VERIZON WIRELESS:ALTA ARDEN (Continued)** **1026483549**

| | |
|---|---|
| Non-Notifier: | Not reported |
| Biennial Report Cycle: | Not reported |
| Accessibility: | Not reported |
| Active Site Indicator: | Not reported |
| State District Owner: | Not reported |
| State District: | Not reported |
| Mailing Address: | 295 PARKSHORE DR |
| Mailing City,State,Zip: | FOLSOM, CA 95630 |
| Owner Name: | Verizon Wireless:Alta Arden |
| Owner Type: | Other |
| Operator Name: | Environmental Compliance |
| Operator Type: | Other |
| Short-Term Generator Activity: | No |
| Importer Activity: | No |
| Mixed Waste Generator: | No |
| Transporter Activity: | No |
| Transfer Facility Activity: | No |
| Recycler Activity with Storage: | No |
| Small Quantity On-Site Burner Exemption: | No |
| Smelting Melting and Refining Furnace Exemption: | No |
| Underground Injection Control: | No |
| Off-Site Waste Receipt: | No |
| Universal Waste Indicator: | No |
| Universal Waste Destination Facility: | No |
| Federal Universal Waste: | No |
| Active Site State-Reg Handler: | --- |
| Federal Facility Indicator: | Not reported |
| Hazardous Secondary Material Indicator: | N |
| Sub-Part K Indicator: | Not reported |
| 2018 GPRA Permit Baseline: | Not on the Baseline |
| 2018 GPRA Renewals Baseline: | Not on the Baseline |
| 202 GPRA Corrective Action Baseline: | No |
| Subject to Corrective Action Universe: | No |
| Non-TSDFs Where RCRA CA has Been Imposed Universe: | No |
| Corrective Action Priority Ranking: | No NCAPS ranking |
| Environmental Control Indicator: | No |
| Institutional Control Indicator: | No |
| Human Exposure Controls Indicator: | N/A |
| Groundwater Controls Indicator: | N/A |
| Significant Non-Complier Universe: | No |
| Unaddressed Significant Non-Complier Universe: | No |
| Addressed Significant Non-Complier Universe: | No |
| Significant Non-Complier With a Compliance Schedule Universe: | No |
| Financial Assurance Required: | Not reported |
| Handler Date of Last Change: | 20201026 |
| Recognized Trader-Importer: | No |
| Recognized Trader-Exporter: | No |
| Importer of Spent Lead Acid Batteries: | No |
| Exporter of Spent Lead Acid Batteries: | No |
| Recycler Activity Without Storage: | No |
| Manifest Broker: | No |
| Sub-Part P Indicator: | No |

Handler - Owner Operator:
Owner/Operator Indicator: Operator
Owner/Operator Name: ENVIRONMENTAL COMPLIANCE

**VERIZON WIRELESS:ALTA ARDEN (Continued)** **1026483549**

| | |
|---|---|
| Legal Status: | Other |
| Date Became Current: | Not reported |
| Date Ended Current: | Not reported |
| Owner/Operator Address: | 295 PARKSHORE DR |
| Owner/Operator City,State,Zip: | FOLSOM, CA 95630 |
| Owner/Operator Telephone: | 866-694-2415 |
| Owner/Operator Telephone Ext: | Not reported |
| Owner/Operator Fax: | Not reported |
| Owner/Operator Email: | Not reported |

| | |
|---|---|
| Owner/Operator Indicator: | Owner |
| Owner/Operator Name: | VERIZON WIRELESS:ALTA ARDEN |
| Legal Status: | Other |
| Date Became Current: | Not reported |
| Date Ended Current: | Not reported |
| Owner/Operator Address: | 295 PARKSHORE DR |
| Owner/Operator City,State,Zip: | FOLSOM, CA 95630 |
| Owner/Operator Telephone: | 866-694-2415 |
| Owner/Operator Telephone Ext: | Not reported |
| Owner/Operator Fax: | Not reported |
| Owner/Operator Email: | Not reported |

Historic Generators:

| | |
|---|---|
| Receive Date: | 20201022 |
| Handler Name: | VERIZON WIRELESS:ALTA ARDEN |
| Federal Waste Generator Description: | Not a generator, verified |
| State District Owner: | Not reported |
| Large Quantity Handler of Universal Waste: | No |
| Recognized Trader Importer: | No |
| Recognized Trader Exporter: | No |
| Spent Lead Acid Battery Importer: | No |
| Spent Lead Acid Battery Exporter: | No |
| Current Record: | Yes |
| Non Storage Recycler Activity: | Not reported |
| Electronic Manifest Broker: | Not reported |

List of NAICS Codes and Descriptions:

| | |
|---|---|
| NAICS Code: | 517911 |
| NAICS Description: | TELECOMMUNICATIONS RESELLERS |

Facility Has Received Notices of Violations:

| | |
|---|---|
| Violations: | No Violations Found |

Evaluation Action Summary:

| | |
|---|---|
| Evaluations: | No Evaluations Found |

**AM296** **CAR CARE CENTER** **HIST UST** **S113064702**
**ENE** **2629 JUNIPER LANE** **HWTS** **N/A**
**1/8-1/4** **SACRAMENTO, CA 95825** **HAZNET**
**0.154 mi.** **Sacramento Co. ML**
**813 ft.** **Site 7 of 7 in cluster AM** **CERS**

**Relative:**
**Higher**

**Actual:**
**49 ft.**

HIST UST:

| | |
|---|---|
| Name: | CAR CARE CENTER |
| Address: | 2629 JUNIPER LANE |
| City,State,Zip: | SACRAMENTO, CA 95825 |
| File Number: | 0001fc31 |
| URL: | |
| Region: | Not reported |
| Facility ID: | Not reported |
| Facility Type: | Not reported |
| Other Type: | Not reported |
| Contact Name: | Not reported |
| Telephone: | Not reported |
| Owner Name: | Not reported |
| Owner Address: | Not reported |
| Owner City,St,Zip: | Not reported |
| Total Tanks: | Not reported |
| Tank Num: | Not reported |
| Container Num: | Not reported |
| Year Installed: | Not reported |
| Tank Capacity: | Not reported |
| Tank Used for: | Not reported |
| Type of Fuel: | Not reported |
| Container Construction Thickness: | Not reported |
| Leak Detection: | Not reported |

Click here for Geo Tracker PDF:

HWTS:

| | |
|---|---|
| Name: | MARTY VANICH AUTOMOTIVE REPAIR, INC. |
| Address: | 2629 JUNIPER LANE |
| Address 2: | Not reported |
| City,State,Zip: | SACRAMENTO, CA 95825 |
| EPA ID: | CAL000113626 |
| Inactive Date: | Not reported |
| Create Date: | 08/13/1993 |
| Last Act Date: | Not reported |
| Mailing Name: | Not reported |
| Mailing Address: | 2629 JUNIPER LN |
| Mailing Address 2: | Not reported |
| Mailing City,State,Zip: | SACRAMENTO, CA 958250000 |
| Owner Name: | MARTIN G VANICH |
| Owner Address: | 2629 JUNIPER LN |
| Owner Address 2: | Not reported |
| Owner City,State,Zip: | SACRAMENTO, CA 958250000 |
| Owner Phone: | Not reported |
| Owner Fax: | Not reported |
| Contact Name: | MARTIN VANICH, OWNER-MANAGER |
| Contact Address: | 2145 22ND AVENUE |
| Contact Address 2: | Not reported |
| City,State,Zip: | SACRAMENTO, CA 95822 |
| Contact Phone: | Not reported |

**CAR CARE CENTER (Continued)** **S113064702**

Contact Fax: Not reported
Facility Status: Active
Facility Type: PERMANENT
Category: STATE
Latitude: 38.601108
Longitude: -121.400759

NAICS:
EPA ID: CAL000113626
Create Date: 2002-03-14 16:36:28.000
NAICS Code: 811111
NAICS Description: General Automotive Repair
Issued EPA ID Date: 1993-08-13 00:00:00
Inactive Date: Not reported
Facility Name: MARTY VANICH AUTOMOTIVE REPAIR, INC.
Facility Address: 2629 JUNIPER LANE
Facility Address 2: Not reported
Facility City: SACRAMENTO
Facility County: Not reported
Facility State: CA
Facility Zip: 958250000

HAZNET:
Name: MARTY VANICH AUTOMOTIVE REPAIR INC.
Address: 2629 JUNIPER LANE
Address 2: Not reported
City,State,Zip: SACRAMENTO, CA 958250000
Contact: MARTIN VANICH OWNER-MANAGER
Telephone: 9164837988
Mailing Name: Not reported
Mailing Address: 2629 JUNIPER LN

Year: 2021
Gepaid: CAL000113626
TSD EPA ID: CAD059494310
CA Waste Code: 213 - Hydrocarbon solvents (benzene, hexane, Stoddard, Etc.)
Disposal Method: H141 - Storage, Bulking, And/Or Transfer Off Site--No Treatment/Reovery (H010-H129) Or (H131-H135)
Tons: 0.1

Year: 2021
Gepaid: CAL000113626
TSD EPA ID: CAD980675276
CA Waste Code: 181 - Other inorganic solid waste
Disposal Method: H132 - Landfill Or Surface Impoundment That Will Be Closed As Landfill( To Include On-Site Treatment And/Or Stabilization)
Tons: 0.0175

Year: 2020
Gepaid: CAL000113626
TSD EPA ID: CAD059494310
CA Waste Code: 141 - Off-specification, aged or surplus inorganics
Disposal Method: H141 - Storage, Bulking, And/Or Transfer Off Site--No Treatment/Reovery (H010-H129) Or (H131-H135)
Tons: 0.025

**CAR CARE CENTER (Continued)** **S113064702**

| | |
|---|---|
| Year: | 2020 |
| Gepaid: | CAL000113626 |
| TSD EPA ID: | CAD059494310 |
| CA Waste Code: | 223 - Unspecified oil-containing waste |
| Disposal Method: | H141 - Storage, Bulking, And/Or Transfer Off Site--No Treatment/Reovery (H010-H129) Or (H131-H135) |
| Tons: | 0.05 |
| Year: | 2020 |
| Gepaid: | CAL000113626 |
| TSD EPA ID: | UTD991301748 |
| CA Waste Code: | 223 - Unspecified oil-containing waste |
| Disposal Method: | H132 - Landfill Or Surface Impoundment That Will Be Closed As Landfill( To Include On-Site Treatment And/Or Stabilization) |
| Tons: | 0.1 |
| Year: | 2019 |
| Gepaid: | CAL000113626 |
| TSD EPA ID: | CAD059494310 |
| CA Waste Code: | 223 - Unspecified oil-containing waste |
| Disposal Method: | H141 - Storage, Bulking, And/Or Transfer Off Site--No Treatment/Reovery (H010-H129) Or (H131-H135) |
| Tons: | 0.15000 |
| Year: | 2019 |
| Gepaid: | CAL000113626 |
| TSD EPA ID: | CAD059494310 |
| CA Waste Code: | 141 - Off-specification, aged or surplus inorganics |
| Disposal Method: | H141 - Storage, Bulking, And/Or Transfer Off Site--No Treatment/Reovery (H010-H129) Or (H131-H135) |
| Tons: | 0.02500 |
| Year: | 2018 |
| Gepaid: | CAL000113626 |
| TSD EPA ID: | CAD059494310 |
| CA Waste Code: | 213 - Hydrocarbon solvents (benzene, hexane, Stoddard, Etc.) |
| Disposal Method: | H141 - Storage, Bulking, And/Or Transfer Off Site--No Treatment/Reovery (H010-H129) Or (H131-H135) |
| Tons: | 0.03000 |
| Year: | 2018 |
| Gepaid: | CAL000113626 |
| TSD EPA ID: | CAD059494310 |
| CA Waste Code: | 223 - Unspecified oil-containing waste |
| Disposal Method: | H141 - Storage, Bulking, And/Or Transfer Off Site--No Treatment/Reovery (H010-H129) Or (H131-H135) |
| Tons: | 0.20000 |
| Year: | 2018 |
| Gepaid: | CAL000113626 |
| TSD EPA ID: | CAD059494310 |
| CA Waste Code: | 141 - Off-specification, aged or surplus inorganics |
| Disposal Method: | H141 - Storage, Bulking, And/Or Transfer Off Site--No Treatment/Reovery (H010-H129) Or (H131-H135) |
| Tons: | 0.02500 |

**CAR CARE CENTER (Continued)** **S113064702**

Click this hyperlink while viewing on your computer to access
19 additional CA HAZNET: record(s) in the EDR Site Report.

Additional Information:

| | |
|---|---|
| Year: | 2021 |
| EM Manifest ID: | Not reported |
| Shipment Date: | 9/4/2020 |
| Shipment Date: | 9/4/2020 |
| Receipt Date: | 10/13/2020 |
| Manifest Number: | 007775585SKS |
| Generator EPA ID: | CAL000113626 |
| Name: | MARTY VANICH AUTO REPAIR |
| Address: | 2629 JUNIPER LN |
| Address 2: | Not reported |
| City,State,Zip: | SACRAMENTO, CA 95825 |
| Telephone: | Not reported |
| Contact: | Leo Davydiv |
| Contact Telephone: | 916-483-7988 |
| Contact Email: | Not reported |
| Transporter 1 EPA ID: | TXR000081205 |
| Transporter Name: | Safety-Kleen Systems, Inc. |
| Transporter 1 Emergency Number: | Not reported |
| Transporter 2 EPA ID: | MAD039322250 |
| Transporter Name 2: | Clean Harbors Environmental Services, Inc. |
| Transporter 2 Emergency Number: | Not reported |
| TSDF EPA ID: | UTD991301748 |
| TSDF Name: | Clean Harbors Grassy Mountain LLC |
| TSDF Address 1: | 3 Miles East 7 Miles North of Knolls |
| TSDF Address 2: | Exit 41 off I-80 |
| TSDF City,State,Zip: | Grantsville, UT 84029 |
| TSDF Telephone: | Not reported |
| TSDFA EPA ID: | Not reported |
| Waste Code Description: | 223 - Not reported |
| RCRA Code: | Not reported |
| Meth Code: | H132 - Not reported |
| Quantity Tons: | 0.1 |
| Waste Quantity: | 200 |
| Quantity Unit: | P |

| | |
|---|---|
| Year: | 2021 |
| EM Manifest ID: | Not reported |
| Shipment Date: | 3/2/2020 |
| Shipment Date: | 3/2/2020 |
| Receipt Date: | 3/9/2020 |
| Manifest Number: | 007291440SKS |
| Generator EPA ID: | CAL000113626 |
| Name: | MARTY VANICH AUTO REPAIR |
| Address: | 2629 JUNIPER LN |
| Address 2: | Not reported |
| City,State,Zip: | SACRAMENTO, CA 95825 |
| Telephone: | Not reported |
| Contact: | Leo Davydiv |
| Contact Telephone: | 916-483-7988 |
| Contact Email: | Not reported |
| Transporter 1 EPA ID: | TXR000081205 |
| Transporter Name: | Safety-Kleen Systems, Inc. |

**CAR CARE CENTER (Continued)** **S113064702**

| | |
|---|---|
| Transporter 1 Emergency Number: | Not reported |
| Transporter 2 EPA ID: | MAD039322250 |
| Transporter Name 2: | Clean Harbors Environmental Services, Inc. |
| Transporter 2 Emergency Number: | Not reported |
| TSDF EPA ID: | CAD059494310 |
| TSDF Name: | Clean Harbors San Jose LLC |
| TSDF Address 1: | 1021 Berryessa Road |
| TSDF Address 2: | Not reported |
| TSDF City,State,Zip: | San Jose, CA 95133 |
| TSDF Telephone: | Not reported |
| TSDFA EPA ID: | Not reported |
| Waste Code Description: | 223 - Not reported |
| RCRA Code: | Not reported |
| Meth Code: | H141 - Not reported |
| Quantity Tons: | 0.05 |
| Waste Quantity: | 100 |
| Quantity Unit: | P |

| | |
|---|---|
| Year: | 2021 |
| EM Manifest ID: | Not reported |
| Shipment Date: | 3/2/2020 |
| Shipment Date: | 3/2/2020 |
| Receipt Date: | 3/9/2020 |
| Manifest Number: | 007291440SKS |
| Generator EPA ID: | CAL000113626 |
| Name: | MARTY VANICH AUTO REPAIR |
| Address: | 2629 JUNIPER LN |
| Address 2: | Not reported |
| City,State,Zip: | SACRAMENTO, CA 95825 |
| Telephone: | Not reported |
| Contact: | Leo Davydiv |
| Contact Telephone: | 916-483-7988 |
| Contact Email: | Not reported |
| Transporter 1 EPA ID: | TXR000081205 |
| Transporter Name: | Safety-Kleen Systems, Inc. |
| Transporter 1 Emergency Number: | Not reported |
| Transporter 2 EPA ID: | MAD039322250 |
| Transporter Name 2: | Clean Harbors Environmental Services, Inc. |
| Transporter 2 Emergency Number: | Not reported |
| TSDF EPA ID: | CAD059494310 |
| TSDF Name: | Clean Harbors San Jose LLC |
| TSDF Address 1: | 1021 Berryessa Road |
| TSDF Address 2: | Not reported |
| TSDF City,State,Zip: | San Jose, CA 95133 |
| TSDF Telephone: | Not reported |
| TSDFA EPA ID: | Not reported |
| Waste Code Description: | 141 - Not reported |
| RCRA Code: | D005 |
| Meth Code: | H141 - Not reported |
| Quantity Tons: | 0.025 |
| Waste Quantity: | 50 |
| Quantity Unit: | P |

Additional Information:

| | |
|---|---|
| Year: | 2020 |
| EM Manifest ID: | Not reported |
| Shipment Date: | 9/4/2020 |

**CAR CARE CENTER (Continued)** **S113064702**

| | |
|---|---|
| Shipment Date: | 9/4/2020 |
| Receipt Date: | 10/13/2020 |
| Manifest Number: | 007775585SKS |
| Generator EPA ID: | CAL000113626 |
| Name: | MARTY VANICH AUTO REPAIR |
| Address: | 2629 JUNIPER LN |
| Address 2: | Not reported |
| City,State,Zip: | SACRAMENTO, CA 95825 |
| Telephone: | Not reported |
| Contact: | Leo Davydiv |
| Contact Telephone: | 916-483-7988 |
| Contact Email: | Not reported |
| Transporter 1 EPA ID: | TXR000081205 |
| Transporter Name: | Safety-Kleen Systems, Inc. |
| Transporter 1 Emergency Number: | Not reported |
| Transporter 2 EPA ID: | MAD039322250 |
| Transporter Name 2: | Clean Harbors Environmental Services, Inc. |
| Transporter 2 Emergency Number: | Not reported |
| TSDF EPA ID: | UTD991301748 |
| TSDF Name: | Clean Harbors Grassy Mountain LLC |
| TSDF Address 1: | 3 Miles East 7 Miles North of Knolls |
| TSDF Address 2: | Exit 41 off I-80 |
| TSDF City,State,Zip: | Grantsville, UT 84029 |
| TSDF Telephone: | Not reported |
| TSDFA EPA ID: | Not reported |
| Waste Code Description: | 223 - Not reported |
| RCRA Code: | Not reported |
| Meth Code: | H132 - Not reported |
| Quantity Tons: | 0.1 |
| Waste Quantity: | 200 |
| Quantity Unit: | P |

| | |
|---|---|
| Year: | 2020 |
| EM Manifest ID: | Not reported |
| Shipment Date: | 3/2/2020 |
| Shipment Date: | 3/2/2020 |
| Receipt Date: | 3/9/2020 |
| Manifest Number: | 007291440SKS |
| Generator EPA ID: | CAL000113626 |
| Name: | MARTY VANICH AUTO REPAIR |
| Address: | 2629 JUNIPER LN |
| Address 2: | Not reported |
| City,State,Zip: | SACRAMENTO, CA 95825 |
| Telephone: | Not reported |
| Contact: | Leo Davydiv |
| Contact Telephone: | 916-483-7988 |
| Contact Email: | Not reported |
| Transporter 1 EPA ID: | TXR000081205 |
| Transporter Name: | Safety-Kleen Systems, Inc. |
| Transporter 1 Emergency Number: | Not reported |
| Transporter 2 EPA ID: | MAD039322250 |
| Transporter Name 2: | Clean Harbors Environmental Services, Inc. |
| Transporter 2 Emergency Number: | Not reported |
| TSDF EPA ID: | CAD059494310 |
| TSDF Name: | Clean Harbors San Jose LLC |
| TSDF Address 1: | 1021 Berryessa Road |
| TSDF Address 2: | Not reported |

**CAR CARE CENTER (Continued)** **S113064702**

| | |
|---|---|
| TSDF City,State,Zip: | San Jose, CA 95133 |
| TSDF Telephone: | Not reported |
| TSDFA EPA ID: | Not reported |
| Waste Code Description: | 141 - Not reported |
| RCRA Code: | D005 |
| Meth Code: | H141 - Not reported |
| Quantity Tons: | 0.025 |
| Waste Quantity: | 50 |
| Quantity Unit: | P |

| | |
|---|---|
| Year: | 2020 |
| EM Manifest ID: | Not reported |
| Shipment Date: | 3/2/2020 |
| Shipment Date: | 3/2/2020 |
| Receipt Date: | 3/9/2020 |
| Manifest Number: | 007291440SKS |
| Generator EPA ID: | CAL000113626 |
| Name: | MARTY VANICH AUTO REPAIR |
| Address: | 2629 JUNIPER LN |
| Address 2: | Not reported |
| City,State,Zip: | SACRAMENTO, CA 95825 |
| Telephone: | Not reported |
| Contact: | Leo Davydiv |
| Contact Telephone: | 916-483-7988 |
| Contact Email: | Not reported |
| Transporter 1 EPA ID: | TXR000081205 |
| Transporter Name: | Safety-Kleen Systems, Inc. |
| Transporter 1 Emergency Number: | Not reported |
| Transporter 2 EPA ID: | MAD039322250 |
| Transporter Name 2: | Clean Harbors Environmental Services, Inc. |
| Transporter 2 Emergency Number: | Not reported |
| TSDF EPA ID: | CAD059494310 |
| TSDF Name: | Clean Harbors San Jose LLC |
| TSDF Address 1: | 1021 Berryessa Road |
| TSDF Address 2: | Not reported |
| TSDF City,State,Zip: | San Jose, CA 95133 |
| TSDF Telephone: | Not reported |
| TSDFA EPA ID: | Not reported |
| Waste Code Description: | 223 - Not reported |
| RCRA Code: | Not reported |
| Meth Code: | H141 - Not reported |
| Quantity Tons: | 0.05 |
| Waste Quantity: | 100 |
| Quantity Unit: | P |

Additional Information:

| | |
|---|---|
| Year: | 2019 |
| EM Manifest ID: | 547992 |
| Shipment Date: | 4/4/2019 |
| Shipment Date: | 4/4/2019 |
| Receipt Date: | 4/12/2019 |
| Manifest Number: | 006995846SKS |
| Generator EPA ID: | CAL000113626 |
| Name: | MARTY VANICH AUTO REPAIR |
| Address: | 2629 JUNIPER LN |
| Address 2: | Not reported |
| City,State,Zip: | SACRAMENTO 95825 |

**CAR CARE CENTER (Continued)** **S113064702**

| | |
|---|---|
| Telephone: | 800-483-3718 |
| Contact: | Leo Davydiv |
| Contact Telephone: | 916-483-7988 |
| Contact Email: | Not reported |
| Transporter 1 EPA ID: | TXR000081205 |
| Transporter Name: | Not reported |
| Transporter 1 Emergency Number: | Not reported |
| Transporter 2 EPA ID: | MAD039322250 |
| Transporter Name 2: | Not reported |
| Transporter 2 Emergency Number: | Not reported |
| TSDF EPA ID: | CAD059494310 |
| TSDF Name: | Clean Harbors San Jose LLC |
| TSDF Address 1: | 1021 Berryessa Road |
| TSDF Address 2: | Not reported |
| TSDF City,State,Zip: | San Jose 95133 |
| TSDF Telephone: | 800-483-3718 |
| TSDFA EPA ID: | Not reported |
| Waste Code Description: | - Not reported |
| RCRA Code: | Not reported |
| Meth Code: | - Not reported |
| Quantity Tons: | Not reported |
| Waste Quantity: | Not reported |
| Quantity Unit: | Not reported |

Federal:

| | |
|---|---|
| Year: | 2019 |
| EM Manifest ID: | 547992 |
| Generator EPA ID: | CAL000113626 |
| Shipment Date: | 2019-04-04 |
| Manifest Number: | 006995846SKS |
| Line Number: | 1 |
| Method Code: | H141 |
| Quantity Tons: | 0.02500 |
| Quantity Waste: | 50.000000 |
| Quantity Unit: | P |
| Number of Containers: | 1 |
| Type of Container: | Metal drums, barrels, kegs |
| Quantity Type: | Pounds |
| Federal Code: | D005 |

State:

| | |
|---|---|
| Year: | 2019 |
| EM Manifest ID: | 547992 |
| Generator EPA ID: | CAL000113626 |
| Shipment Date: | 2019-04-04 |
| Manifest Number: | 006995846SKS |
| Line Number: | 1 |
| Method Code: | H141 |
| Quantity Tons: | 0.02500 |
| Quantity Waste: | 50.000000 |
| Quantity Unit: | P |
| Number of Containers: | 1 |
| Type of Container: | Metal drums, barrels, kegs |
| Quantity Type: | Pounds |
| State Code: | 141 |

**CAR CARE CENTER (Continued)** **S113064702**

| | |
|---|---|
| Year: | 2019 |
| EM Manifest ID: | 547971 |
| Shipment Date: | 3/28/2019 |
| Shipment Date: | 3/28/2019 |
| Receipt Date: | 4/5/2019 |
| Manifest Number: | 006995603SKS |
| Generator EPA ID: | CAL000113626 |
| Name: | MARTY VANICH AUTO REPAIR |
| Address: | 2629 JUNIPER LN |
| Address 2: | Not reported |
| City,State,Zip: | SACRAMENTO 95825 |
| Telephone: | 800-483-3718 |
| Contact: | Leo Davydiv |
| Contact Telephone: | 916-483-7988 |
| Contact Email: | Not reported |
| Transporter 1 EPA ID: | TXR000081205 |
| Transporter Name: | Not reported |
| Transporter 1 Emergency Number: | Not reported |
| Transporter 2 EPA ID: | MAD039322250 |
| Transporter Name 2: | Not reported |
| Transporter 2 Emergency Number: | Not reported |
| TSDF EPA ID: | CAD059494310 |
| TSDF Name: | Clean Harbors San Jose LLC |
| TSDF Address 1: | 1021 Berryessa Road |
| TSDF Address 2: | Not reported |
| TSDF City,State,Zip: | San Jose 95133 |
| TSDF Telephone: | 800-483-3718 |
| TSDFA EPA ID: | Not reported |
| Waste Code Description: | - Not reported |
| RCRA Code: | Not reported |
| Meth Code: | - Not reported |
| Quantity Tons: | Not reported |
| Waste Quantity: | Not reported |
| Quantity Unit: | Not reported |

State:

| | |
|---|---|
| Year: | 2019 |
| EM Manifest ID: | 547971 |
| Generator EPA ID: | CAL000113626 |
| Shipment Date: | 2019-03-28 |
| Manifest Number: | 006995603SKS |
| Line Number: | 1 |
| Method Code: | H141 |
| Quantity Tons: | 0.05000 |
| Quantity Waste: | 100.000000 |
| Quantity Unit: | P |
| Number of Containers: | 1 |
| Type of Container: | Metal drums, barrels, kegs |
| Quantity Type: | Pounds |
| State Code: | 223 |

| | |
|---|---|
| Year: | 2019 |
| EM Manifest ID: | 54862 |
| Shipment Date: | 10/4/2019 |
| Shipment Date: | 10/4/2019 |
| Receipt Date: | 10/14/2019 |
| Manifest Number: | 007180226SKS |

**CAR CARE CENTER (Continued)** **S113064702**

| | |
|---|---|
| Generator EPA ID: | CAL000113626 |
| Name: | MARTY VANICH AUTO REPAIR |
| Address: | 2629 JUNIPER LN |
| Address 2: | Not reported |
| City,State,Zip: | SACRAMENTO 95825 |
| Telephone: | 800-483-3718 |
| Contact: | Leo Davydiv |
| Contact Telephone: | 916-483-7988 |
| Contact Email: | Not reported |
| Transporter 1 EPA ID: | TXR000081205 |
| Transporter Name: | Not reported |
| Transporter 1 Emergency Number: | Not reported |
| Transporter 2 EPA ID: | MAD039322250 |
| Transporter Name 2: | Not reported |
| Transporter 2 Emergency Number: | Not reported |
| TSDF EPA ID: | CAD059494310 |
| TSDF Name: | Clean Harbors San Jose LLC |
| TSDF Address 1: | 1021 Berryessa Road |
| TSDF Address 2: | Not reported |
| TSDF City,State,Zip: | San Jose 95133 |
| TSDF Telephone: | 800-483-3718 |
| TSDFA EPA ID: | Not reported |
| Waste Code Description: | - Not reported |
| RCRA Code: | Not reported |
| Meth Code: | - Not reported |
| Quantity Tons: | Not reported |
| Waste Quantity: | Not reported |
| Quantity Unit: | Not reported |

State:

| | |
|---|---|
| Year: | 2019 |
| EM Manifest ID: | 54862 |
| Generator EPA ID: | CAL000113626 |
| Shipment Date: | 2019-10-04 |
| Manifest Number: | 007180226SKS |
| Line Number: | 1 |
| Method Code: | H141 |
| Quantity Tons: | 0.10000 |
| Quantity Waste: | 200.000000 |
| Quantity Unit: | P |
| Number of Containers: | 1 |
| Type of Container: | Metal drums, barrels, kegs |
| Quantity Type: | Pounds |
| State Code: | 223 |

Additional Information:

| | |
|---|---|
| Year: | 2018 |
| EM Manifest ID: | 008809268FLE20180615_D_1 |
| Shipment Date: | 6/15/2018 |
| Shipment Date: | 6/15/2018 |
| Receipt Date: | 6/28/2018 |
| Manifest Number: | 008809268FLE |
| Generator EPA ID: | CAL000113626 |
| Name: | MARTY VANICH AUTO REPAIR |
| Address: | Not reported |
| Address 2: | Not reported |

**CAR CARE CENTER (Continued)** **S113064702**

| | |
|---|---|
| City,State,Zip: | Not reported |
| Telephone: | Not reported |
| Contact: | Not reported |
| Contact Telephone: | Not reported |
| Contact Email: | Not reported |
| Transporter 1 EPA ID: | TXR000081205 |
| Transporter Name: | Not reported |
| Transporter 1 Emergency Number: | Not reported |
| Transporter 2 EPA ID: | MAD039322250 |
| Transporter Name 2: | Not reported |
| Transporter 2 Emergency Number: | Not reported |
| TSDF EPA ID: | CAD059494310 |
| TSDF Name: | CLEAN HARBORS SAN JOSE |
| TSDF Address 1: | Not reported |
| TSDF Address 2: | Not reported |
| TSDF City,State,Zip: | Not reported |
| TSDF Telephone: | Not reported |
| TSDFA EPA ID: | Not reported |
| Waste Code Description: | - Not reported |
| RCRA Code: | Not reported |
| Meth Code: | - Not reported |
| Quantity Tons: | Not reported |
| Waste Quantity: | Not reported |
| Quantity Unit: | Not reported |

Federal:

| | |
|---|---|
| Year: | 2018 |
| EM Manifest ID: | 008809268FLE20180615_D_1 |
| Generator EPA ID: | CAL000113626 |
| Shipment Date: | 2018-06-15 |
| Manifest Number: | 008809268FLE |
| Line Number: | 1 |
| Method Code: | H141 |
| Quantity Tons: | 0.02500 |
| Quantity Waste: | 50.000000 |
| Quantity Unit: | P |
| Number of Containers: | 1 |
| Type of Container: | NULL |
| Quantity Type: | NULL |
| Federal Code: | D005 |

State:

| | |
|---|---|
| Year: | 2018 |
| EM Manifest ID: | 008809268FLE20180615_D_1 |
| Generator EPA ID: | CAL000113626 |
| Shipment Date: | 2018-06-15 |
| Manifest Number: | 008809268FLE |
| Line Number: | 1 |
| Method Code: | H141 |
| Quantity Tons: | 0.02500 |
| Quantity Waste: | 50.000000 |
| Quantity Unit: | P |
| Number of Containers: | 1 |
| Type of Container: | NULL |
| Quantity Type: | NULL |
| State Code: | 141 |

**CAR CARE CENTER (Continued)** **S113064702**

| | |
|---|---|
| Year: | 2018 |
| EM Manifest ID: | 006013983SKS20170505_D_1 |
| Shipment Date: | 5/5/2017 |
| Shipment Date: | 5/5/2017 |
| Receipt Date: | 5/12/2017 |
| Manifest Number: | 006013983SKS |
| Generator EPA ID: | CAL000113626 |
| Name: | MARTY VANICH AUTO REPAIR |
| Address: | Not reported |
| Address 2: | Not reported |
| City,State,Zip: | Not reported |
| Telephone: | Not reported |
| Contact: | Not reported |
| Contact Telephone: | Not reported |
| Contact Email: | Not reported |
| Transporter 1 EPA ID: | TXR000081205 |
| Transporter Name: | Not reported |
| Transporter 1 Emergency Number: | Not reported |
| Transporter 2 EPA ID: | MAD039322250 |
| Transporter Name 2: | Not reported |
| Transporter 2 Emergency Number: | Not reported |
| TSDF EPA ID: | CAD059494310 |
| TSDF Name: | CLEAN HARBORS SAN JOSE |
| TSDF Address 1: | Not reported |
| TSDF Address 2: | Not reported |
| TSDF City,State,Zip: | Not reported |
| TSDF Telephone: | Not reported |
| TSDFA EPA ID: | Not reported |
| Waste Code Description: | - Not reported |
| RCRA Code: | Not reported |
| Meth Code: | - Not reported |
| Quantity Tons: | Not reported |
| Waste Quantity: | Not reported |
| Quantity Unit: | Not reported |

State:

| | |
|---|---|
| Year: | 2018 |
| EM Manifest ID: | 006013983SKS20170505_D_1 |
| Generator EPA ID: | CAL000113626 |
| Shipment Date: | 2017-05-05 |
| Manifest Number: | 006013983SKS |
| Line Number: | 1 |
| Method Code: | H141 |
| Quantity Tons: | 0.05000 |
| Quantity Waste: | 100.000000 |
| Quantity Unit: | P |
| Number of Containers: | 1 |
| Type of Container: | NULL |
| Quantity Type: | NULL |
| State Code: | 223 |

| | |
|---|---|
| Year: | 2018 |
| EM Manifest ID: | 006014782SKS20170524_D_1 |
| Shipment Date: | 5/24/2017 |
| Shipment Date: | 5/24/2017 |
| Receipt Date: | 6/1/2017 |
| Manifest Number: | 006014782SKS |

**CAR CARE CENTER (Continued)** **S113064702**

| | |
|---|---|
| Generator EPA ID: | CAL000113626 |
| Name: | MARTY VANICH AUTO REPAIR |
| Address: | Not reported |
| Address 2: | Not reported |
| City,State,Zip: | Not reported |
| Telephone: | Not reported |
| Contact: | Not reported |
| Contact Telephone: | Not reported |
| Contact Email: | Not reported |
| Transporter 1 EPA ID: | TXR000081205 |
| Transporter Name: | Not reported |
| Transporter 1 Emergency Number: | Not reported |
| Transporter 2 EPA ID: | MAD039322250 |
| Transporter Name 2: | Not reported |
| Transporter 2 Emergency Number: | Not reported |
| TSDF EPA ID: | CAD980675276 |
| TSDF Name: | CLEANHARBORS OF BUTTONWILLOW |
| TSDF Address 1: | Not reported |
| TSDF Address 2: | Not reported |
| TSDF City,State,Zip: | Not reported |
| TSDF Telephone: | Not reported |
| TSDFA EPA ID: | Not reported |
| Waste Code Description: | - Not reported |
| RCRA Code: | Not reported |
| Meth Code: | - Not reported |
| Quantity Tons: | Not reported |
| Waste Quantity: | Not reported |
| Quantity Unit: | Not reported |

Federal:

| | |
|---|---|
| Year: | 2018 |
| EM Manifest ID: | 006014782SKS20170524_D_1 |
| Generator EPA ID: | CAL000113626 |
| Shipment Date: | 2017-05-24 |
| Manifest Number: | 006014782SKS |
| Line Number: | 1 |
| Method Code: | H132 |
| Quantity Tons: | 0.02250 |
| Quantity Waste: | 45.000000 |
| Quantity Unit: | P |
| Number of Containers: | 1 |
| Type of Container: | NULL |
| Quantity Type: | NULL |
| Federal Code: | D005 |

State:

| | |
|---|---|
| Year: | 2018 |
| EM Manifest ID: | 006014782SKS20170524_D_1 |
| Generator EPA ID: | CAL000113626 |
| Shipment Date: | 2017-05-24 |
| Manifest Number: | 006014782SKS |
| Line Number: | 1 |
| Method Code: | H132 |
| Quantity Tons: | 0.02250 |
| Quantity Waste: | 45.000000 |
| Quantity Unit: | P |
| Number of Containers: | 1 |

**CAR CARE CENTER (Continued)** **S113064702**

| | |
|---|---|
| Type of Container: | NULL |
| Quantity Type: | NULL |
| State Code: | 141 |
| | |
| Year: | 2018 |
| EM Manifest ID: | 006466864SKS20180320_D_1 |
| Shipment Date: | 3/20/2018 |
| Shipment Date: | 3/20/2018 |
| Receipt Date: | 4/3/2018 |
| Manifest Number: | 006466864SKS |
| Generator EPA ID: | CAL000113626 |
| Name: | MARTY VANICH AUTO REPAIR |
| Address: | Not reported |
| Address 2: | Not reported |
| City,State,Zip: | Not reported |
| Telephone: | Not reported |
| Contact: | Not reported |
| Contact Telephone: | Not reported |
| Contact Email: | Not reported |
| Transporter 1 EPA ID: | TXR000081205 |
| Transporter Name: | Not reported |
| Transporter 1 Emergency Number: | Not reported |
| Transporter 2 EPA ID: | MAD039322250 |
| Transporter Name 2: | Not reported |
| Transporter 2 Emergency Number: | Not reported |
| TSDF EPA ID: | CAD059494310 |
| TSDF Name: | CLEAN HARBORS SAN JOSE |
| TSDF Address 1: | Not reported |
| TSDF Address 2: | Not reported |
| TSDF City,State,Zip: | Not reported |
| TSDF Telephone: | Not reported |
| TSDFA EPA ID: | Not reported |
| Waste Code Description: | - Not reported |
| RCRA Code: | Not reported |
| Meth Code: | - Not reported |
| Quantity Tons: | Not reported |
| Waste Quantity: | Not reported |
| Quantity Unit: | Not reported |

Federal:

| | |
|---|---|
| Year: | 2018 |
| EM Manifest ID: | 006466864SKS20180320_D_1 |
| Generator EPA ID: | CAL000113626 |
| Shipment Date: | 2018-03-20 |
| Manifest Number: | 006466864SKS |
| Line Number: | 1 |
| Method Code: | H141 |
| Quantity Tons: | 0.03000 |
| Quantity Waste: | 60.000000 |
| Quantity Unit: | P |
| Number of Containers: | 1 |
| Type of Container: | NULL |
| Quantity Type: | NULL |
| Federal Code: | D001 |
| | |
| Year: | 2018 |
| EM Manifest ID: | 006466864SKS20180320_D_1 |

**CAR CARE CENTER (Continued)** **S113064702**

| | |
|---|---|
| Generator EPA ID: | CAL000113626 |
| Shipment Date: | 2018-03-20 |
| Manifest Number: | 006466864SKS |
| Line Number: | 1 |
| Method Code: | H141 |
| Quantity Tons: | 0.03000 |
| Quantity Waste: | 60.000000 |
| Quantity Unit: | P |
| Number of Containers: | 1 |
| Type of Container: | NULL |
| Quantity Type: | NULL |
| Federal Code: | D018 |

State:

| | |
|---|---|
| Year: | 2018 |
| EM Manifest ID: | 006466864SKS20180320_D_1 |
| Generator EPA ID: | CAL000113626 |
| Shipment Date: | 2018-03-20 |
| Manifest Number: | 006466864SKS |
| Line Number: | 1 |
| Method Code: | H141 |
| Quantity Tons: | 0.03000 |
| Quantity Waste: | 60.000000 |
| Quantity Unit: | P |
| Number of Containers: | 1 |
| Type of Container: | NULL |
| Quantity Type: | NULL |
| State Code: | 213 |

| | |
|---|---|
| Year: | 2018 |
| EM Manifest ID: | 006466602SKS20180320_D_1 |
| Shipment Date: | 3/20/2018 |
| Shipment Date: | 3/20/2018 |
| Receipt Date: | 4/3/2018 |
| Manifest Number: | 006466602SKS |
| Generator EPA ID: | CAL000113626 |
| Name: | MARTY VANICH AUTO REPAIR |
| Address: | Not reported |
| Address 2: | Not reported |
| City,State,Zip: | Not reported |
| Telephone: | Not reported |
| Contact: | Not reported |
| Contact Telephone: | Not reported |
| Contact Email: | Not reported |
| Transporter 1 EPA ID: | TXR000081205 |
| Transporter Name: | Not reported |
| Transporter 1 Emergency Number: | Not reported |
| Transporter 2 EPA ID: | MAD039322250 |
| Transporter Name 2: | Not reported |
| Transporter 2 Emergency Number: | Not reported |
| TSDF EPA ID: | CAD059494310 |
| TSDF Name: | CLEAN HARBORS SAN JOSE |
| TSDF Address 1: | Not reported |
| TSDF Address 2: | Not reported |
| TSDF City,State,Zip: | Not reported |
| TSDF Telephone: | Not reported |

**CAR CARE CENTER (Continued)** **S113064702**

TSDFA EPA ID: Not reported
Waste Code Description: - Not reported
RCRA Code: Not reported
Meth Code: - Not reported
Quantity Tons: Not reported
Waste Quantity: Not reported
Quantity Unit: Not reported

State:
Year: 2018
EM Manifest ID: 006466602SKS20180320_D_1
Generator EPA ID: CAL000113626
Shipment Date: 2018-03-20
Manifest Number: 006466602SKS
Line Number: 1
Method Code: H141
Quantity Tons: 0.10000
Quantity Waste: 200.000000
Quantity Unit: P
Number of Containers: 1
Type of Container: NULL
Quantity Type: NULL
State Code: 223

Year: 2018
EM Manifest ID: 006259461SKS20171006_D_1
Shipment Date: 10/6/2017
Shipment Date: 10/6/2017
Receipt Date: 10/13/2017
Manifest Number: 006259461SKS
Generator EPA ID: CAL000113626
Name: MARTY VANICH AUTO REPAIR
Address: Not reported
Address 2: Not reported
City,State,Zip: Not reported
Telephone: Not reported
Contact: Not reported
Contact Telephone: Not reported
Contact Email: Not reported
Transporter 1 EPA ID: TXR000081205
Transporter Name: Not reported
Transporter 1 Emergency Number: Not reported
Transporter 2 EPA ID: MAD039322250
Transporter Name 2: Not reported
Transporter 2 Emergency Number: Not reported
TSDF EPA ID: CAD059494310
TSDF Name: CLEAN HARBORS SAN JOSE
TSDF Address 1: Not reported
TSDF Address 2: Not reported
TSDF City,State,Zip: Not reported
TSDF Telephone: Not reported
TSDFA EPA ID: Not reported
Waste Code Description: - Not reported
RCRA Code: Not reported
Meth Code: - Not reported
Quantity Tons: Not reported
Waste Quantity: Not reported

**CAR CARE CENTER (Continued)** **S113064702**

Quantity Unit: Not reported

State:
Year: 2018
EM Manifest ID: 006259461SKS20171006_D_1
Generator EPA ID: CAL000113626
Shipment Date: 2017-10-06
Manifest Number: 006259461SKS
Line Number: 1
Method Code: H141
Quantity Tons: 0.10000
Quantity Waste: 200.000000
Quantity Unit: P
Number of Containers: 1
Type of Container: NULL
Quantity Type: NULL
State Code: 223

Year: 2018
EM Manifest ID: 154274
Shipment Date: 10/2/2018
Shipment Date: 10/2/2018
Receipt Date: 10/8/2018
Manifest Number: 012560062FLE
Generator EPA ID: CAL000113626
Name: MARTY VANICH AUTO REPAIR
Address: 2629 JUNIPER LN
Address 2: Not reported
City,State,Zip: SACRAMENTO 95825
Telephone: 800-483-3718
Contact: Leo Davydiv
Contact Telephone: 916-483-7988
Contact Email: Not reported
Transporter 1 EPA ID: TXR000081205
Transporter Name: Not reported
Transporter 1 Emergency Number: Not reported
Transporter 2 EPA ID: MAD039322250
Transporter Name 2: Not reported
Transporter 2 Emergency Number: Not reported
TSDF EPA ID: CAD059494310
TSDF Name: Clean Harbors San Jose LLC
TSDF Address 1: 1021 Berryessa Road
TSDF Address 2: Not reported
TSDF City,State,Zip: San Jose 95133
TSDF Telephone: 800-483-3718
TSDFA EPA ID: Not reported
Waste Code Description: - Not reported
RCRA Code: Not reported
Meth Code: - Not reported
Quantity Tons: Not reported
Waste Quantity: Not reported
Quantity Unit: Not reported

State:
Year: 2018
EM Manifest ID: 154274
Generator EPA ID: CAL000113626

**CAR CARE CENTER (Continued)** **S113064702**

| | |
|---|---|
| Shipment Date: | 2018-10-02 |
| Manifest Number: | 012560062FLE |
| Line Number: | 2 |
| Method Code: | H141 |
| Quantity Tons: | 0.10000 |
| Quantity Waste: | 200.000000 |
| Quantity Unit: | P |
| Number of Containers: | 1 |
| Type of Container: | Metal drums, barrels, kegs |
| Quantity Type: | Pounds |
| State Code: | 223 |

Additional Information:

| | |
|---|---|
| Year: | 2017 |
| Gen EPA ID: | CAL000113626 |
| | |
| Shipment Date: | 20171006 |
| Creation Date: | 6/26/2018 18:30:22 |
| Receipt Date: | 20171013 |
| Manifest ID: | 006259461SKS |
| Trans EPA ID: | TXR000081205 |
| Trans Name: | SAFETY-KLEEN SYSTEMS INC |
| Trans 2 EPA ID: | MAD039322250 |
| Trans 2 Name: | CLEAN HARBORS ENVIRONMENTAL SVC INC |
| TSDF EPA ID: | CAD059494310 |
| Trans Name: | CLEAN HARBORS SAN JOSE |
| TSDF Alt EPA ID: | Not reported |
| TSDF Alt Name: | Not reported |
| Waste Code Description: | 223 - Unspecified oil-containing waste |
| RCRA Code: | Not reported |
| Meth Code: | H141 - Storage, Bulking, And/Or Transfer Off Site--No Treatment/Reovery (H010-H129) Or (H131-H135) |
| Quantity Tons: | 0.1 |
| Waste Quantity: | 200 |
| Quantity Unit: | P |
| Additional Code 1: | Not reported |
| Additional Code 2: | Not reported |
| Additional Code 3: | Not reported |
| Additional Code 4: | Not reported |
| Additional Code 5: | Not reported |
| | |
| Shipment Date: | 20170524 |
| Creation Date: | 5/19/2018 18:30:13 |
| Receipt Date: | 20170601 |
| Manifest ID: | 006014782SKS |
| Trans EPA ID: | TXR000081205 |
| Trans Name: | SAFETY-KLEEN SYSTEMS INC |
| Trans 2 EPA ID: | MAD039322250 |
| Trans 2 Name: | CLEAN HARBORS ENVIRONMENTAL SERVICES INC |
| TSDF EPA ID: | CAD980675276 |
| Trans Name: | CLEANHARBORS OF BUTTONWILLOW |
| TSDF Alt EPA ID: | Not reported |
| TSDF Alt Name: | Not reported |
| Waste Code Description: | 141 - Off-specification, aged, or surplus inorganics |
| RCRA Code: | D005 |
| Meth Code: | H132 - Landfill Or Surface Impoundment That Will Be Closed As |

**CAR CARE CENTER (Continued)** **S113064702**

| | |
|---|---|
| | Landfill( To Include On-Site Treatment And/Or Stabilization) |
| Quantity Tons: | 0.0225 |
| Waste Quantity: | 45 |
| Quantity Unit: | P |
| Additional Code 1: | Not reported |
| Additional Code 2: | Not reported |
| Additional Code 3: | Not reported |
| Additional Code 4: | Not reported |
| Additional Code 5: | Not reported |
| | |
| Shipment Date: | 20170505 |
| Creation Date: | 5/21/2018 18:30:38 |
| Receipt Date: | 20170512 |
| Manifest ID: | 006013983SKS |
| Trans EPA ID: | TXR000081205 |
| Trans Name: | SAFETY-KLEEN SYSTEMS INC |
| Trans 2 EPA ID: | MAD039322250 |
| Trans 2 Name: | CLEAN HARBORS ENVIRONMENTAL SERVICES INC |
| TSDF EPA ID: | CAD059494310 |
| Trans Name: | CLEAN HARBORS SAN JOSE |
| TSDF Alt EPA ID: | Not reported |
| TSDF Alt Name: | Not reported |
| Waste Code Description: | 223 - Unspecified oil-containing waste |
| RCRA Code: | Not reported |
| Meth Code: | H141 - Storage, Bulking, And/Or Transfer Off Site--No Treatment/Reovery (H010-H129) Or (H131-H135) |
| Quantity Tons: | 0.05 |
| Waste Quantity: | 100 |
| Quantity Unit: | P |
| Additional Code 1: | Not reported |
| Additional Code 2: | Not reported |
| Additional Code 3: | Not reported |
| Additional Code 4: | Not reported |
| Additional Code 5: | Not reported |

Additional Information:

| | |
|---|---|
| Year: | 2016 |
| Gen EPA ID: | CAL000113626 |
| | |
| Shipment Date: | 20150727 |
| Creation Date: | 10/5/2015 22:15:07 |
| Receipt Date: | 20150731 |
| Manifest ID: | 005016237SKS |
| Trans EPA ID: | TXR000081205 |
| Trans Name: | SAFETY-KLEEN SYSTEMS INC |
| Trans 2 EPA ID: | Not reported |
| Trans 2 Name: | Not reported |
| TSDF EPA ID: | CAD059494310 |
| Trans Name: | CLEAN HARBORS SAN JOSE LLC |
| TSDF Alt EPA ID: | Not reported |
| TSDF Alt Name: | Not reported |
| Waste Code Description: | 141 - Off-specification, aged, or surplus inorganics |
| RCRA Code: | D005 |
| Meth Code: | H141 - Storage, Bulking, And/Or Transfer Off Site--No Treatment/Reovery (H010-H129) Or (H131-H135) |
| Quantity Tons: | 0.0125 |
| Waste Quantity: | 25 |

**CAR CARE CENTER (Continued)** **S113064702**

| | |
|---|---|
| Quantity Unit: | P |
| Additional Code 1: | Not reported |
| Additional Code 2: | Not reported |
| Additional Code 3: | Not reported |
| Additional Code 4: | Not reported |
| Additional Code 5: | Not reported |

Additional Information:

| | |
|---|---|
| Year: | 2015 |
| Gen EPA ID: | CAL000113626 |
| Shipment Date: | 20150727 |
| Creation Date: | 10/5/2015 22:15:07 |
| Receipt Date: | 20150731 |
| Manifest ID: | 005016237SKS |
| Trans EPA ID: | TXR000081205 |
| Trans Name: | SAFETY-KLEEN SYSTEMS INC |
| Trans 2 EPA ID: | Not reported |
| Trans 2 Name: | Not reported |
| TSDF EPA ID: | CAD059494310 |
| Trans Name: | CLEAN HARBORS SAN JOSE LLC |
| TSDF Alt EPA ID: | Not reported |
| TSDF Alt Name: | Not reported |
| Waste Code Description: | 141 - Off-specification, aged, or surplus inorganics |
| RCRA Code: | D005 |
| Meth Code: | H141 - Storage, Bulking, And/Or Transfer Off Site--No Treatment/Reovery (H010-H129) Or (H131-H135) |
| Quantity Tons: | 0.0125 |
| Waste Quantity: | 25 |
| Quantity Unit: | P |
| Additional Code 1: | Not reported |
| Additional Code 2: | Not reported |
| Additional Code 3: | Not reported |
| Additional Code 4: | Not reported |
| Additional Code 5: | Not reported |

Additional Information:

| | |
|---|---|
| Year: | 2014 |
| Gen EPA ID: | CAL000113626 |
| Shipment Date: | 20140922 |
| Creation Date: | 12/18/2014 22:14:48 |
| Receipt Date: | 20140926 |
| Manifest ID: | 004568322SKS |
| Trans EPA ID: | TXR000081205 |
| Trans Name: | SAFETY-KLEEN SYSTEMS INC |
| Trans 2 EPA ID: | Not reported |
| Trans 2 Name: | Not reported |
| TSDF EPA ID: | CAD059494310 |
| Trans Name: | CLEAN HARBORS SAN JOSE LLC |
| TSDF Alt EPA ID: | Not reported |
| TSDF Alt Name: | Not reported |
| Waste Code Description: | 141 - Off-specification, aged, or surplus inorganics |
| RCRA Code: | D005 |
| Meth Code: | H141 - Storage, Bulking, And/Or Transfer Off Site--No Treatment/Reovery (H010-H129) Or (H131-H135) |

**CAR CARE CENTER (Continued)** **S113064702**

Quantity Tons: 0.01
Waste Quantity: 20
Quantity Unit: P
Additional Code 1: Not reported
Additional Code 2: Not reported
Additional Code 3: Not reported
Additional Code 4: Not reported
Additional Code 5: Not reported

Additional Information:
Year: 2012
Gen EPA ID: CAL000113626

Shipment Date: 20120918
Creation Date: 11/22/2012 22:15:09
Receipt Date: 20120924
Manifest ID: 008644372JJK
Trans EPA ID: CAD982413262
Trans Name: EVERGREEN ENVIRONMENTAL SERVICES
Trans 2 EPA ID: Not reported
Trans 2 Name: Not reported
TSDF EPA ID: CAD980887418
Trans Name: EVERGREEN OIL INC
TSDF Alt EPA ID: Not reported
TSDF Alt Name: Not reported
Waste Code Description: 141 - Off-specification, aged, or surplus inorganics
RCRA Code: D005
Meth Code: H141 - Storage, Bulking, And/Or Transfer Off Site--No Treatment/Reovery (H010-H129) Or (H131-H135)
Quantity Tons: 0.005
Waste Quantity: 10
Quantity Unit: P
Additional Code 1: Not reported
Additional Code 2: Not reported
Additional Code 3: Not reported
Additional Code 4: Not reported
Additional Code 5: Not reported

Additional Information:
Year: 2006
Gen EPA ID: CAL000113626

Shipment Date: 20060731
Creation Date: 10/5/2006 18:30:24
Receipt Date: 20060810
Manifest ID: 25213511
Trans EPA ID: CAD982413262
Trans Name: EVERGREEN ENVIRONMENTAL SERVICES
Trans 2 EPA ID: CAD063547996
Trans 2 Name: PHILIP TRANSPORTATION REMEDIATION INC
TSDF EPA ID: NVD980895338
Trans Name: 21ST CENTRURY EMI
TSDF Alt EPA ID: NVD980895338
TSDF Alt Name: Not reported
Waste Code Description: 331 - Off-specification, aged, or surplus organics
RCRA Code: D001

**CAR CARE CENTER (Continued)** **S113064702**

| | |
|---|---|
| Meth Code: | R01 - Recycler |
| Quantity Tons: | 0.0495 |
| Waste Quantity: | 15 |
| Quantity Unit: | G |
| Additional Code 1: | Not reported |
| Additional Code 2: | Not reported |
| Additional Code 3: | Not reported |
| Additional Code 4: | Not reported |
| Additional Code 5: | Not reported |

Sacramento Co. ML:

| | |
|---|---|
| Name: | VERIZON WIRELESS ALTA ARDEN |
| Address: | 2629 JUNIPER LN |
| City,State,Zip: | SACRAMENTO, CA 95825 |
| Facility Id: | Not reported |
| Facility Status: | Not reported |
| FD: | Not reported |
| Billing Codes BP: | A |
| Billing Codes UST: | Not reported |
| WG Bill Code: | Not reported |
| Target Property Bill Cod: | Not reported |
| Food Bill Code: | Not reported |
| CUPA Permit Date: | Not reported |
| HAZMAT Permit Date: | Not reported |
| HAZMAT Inspection Date: | Not reported |
| Hazmat Date BP Received: | Not reported |
| UST Permit Dt: | Not reported |
| UST Inspection Date: | Not reported |
| UST Tank Test Date: | Not reported |
| Number of Tanks: | Not reported |
| UST Tank Test Date: | Not reported |
| SIC Code: | Not reported |
| Tier Permitting: | Not reported |
| AST Bill Code: | Not reported |
| CALARP Bill Code: | Not reported |

CERS:

| | |
|---|---|
| Name: | VERIZON WIRELESS ALTA ARDEN |
| Address: | 2629 JUNIPER LN |
| City,State,Zip: | SACRAMENTO, CA 95825 |
| Site ID: | 166664 |
| CERS ID: | 10142331 |
| CERS Description: | Chemical Storage Facilities |

Violations:

| | |
|---|---|
| Site ID: | 166664 |
| Site Name: | Verizon Wireless Alta Arden |
| Violation Date: | 11-19-2015 |
| Citation: | HSC 6.95 25508(a)(1) - California Health and Safety Code, Chapter 6.95, Section(s) 25508(a)(1) |
| Violation Description: | Failure to establish and electronically submit an adequate emergency response plan and procedures for a release or threatened release of a hazardous material. |
| Violation Notes: | Returned to compliance on 07/14/2016. OBSERVATION: The emergency response plan and procedures submitted to this department via CERS on 7/8/2015 did not include the following elements: 1. In the "Consolidated Emergency Response/Contingency Plan" under 'Earthquake |

**CAR CARE CENTER (Continued)** **S113064702**

Vulnerability,' please check the box titled PROCESS LINES/PIPING since you provided a location. CORRECTIVE ACTION: Revise the emergency response plan and procedures to include all required content and submit electronically in the California Environmental Reporting System.
Violation Division: Sacramento County Env Management Department
Violation Program: HMRRP
Violation Source: CERS,

Site ID: 166664
Site Name: Verizon Wireless Alta Arden
Violation Date: 11-19-2015
Citation: HSC 6.95 25508(a)(1) - California Health and Safety Code, Chapter 6.95, Section(s) 25508(a)(1)
Violation Description: Failure to complete and electronically submit a site map with all required content.
Violation Notes: Returned to compliance on 07/14/2016. OBSERVATION: The annotated site map submitted to this department via CERS on 7/8/2015 does not include the following elements: 1. On the existing Facility Map, please clearly locate and label the following: EMERGENCY ASSEMBLY AREA, EMERGENCY RESPONSE EQUIPMENT (i.e. fire extinguisher, first aid kit, PPE, spill kit), FIRE HYDRANT (if applicable). CORRECTIVE ACTION: Revise the annotated Site Map to include all required content and submit electronically in the California Environmental Reporting System.
Violation Division: Sacramento County Env Management Department
Violation Program: HMRRP
Violation Source: CERS,

Evaluation:
Eval General Type: Compliance Evaluation Inspection
Eval Date: 12-28-2021
Violations Found: No
Eval Type: Routine done by local agency
Eval Notes: * FA0029797 TO FA0042798 Inspection report emailed to Joel Minor, Engineer II, at joel.minor@verizonwireless.com due to COVID-19. No violations observed at the time of inspection.
Eval Division: Sacramento County Env Management Department
Eval Program: HMRRP
Eval Source: CERS,

Eval General Type: Compliance Evaluation Inspection
Eval Date: 11-19-2015
Violations Found: Yes
Eval Type: Routine done by local agency
Eval Notes: Not reported
Eval Division: Sacramento County Env Management Department
Eval Program: HMRRP
Eval Source: CERS,

Eval General Type: Compliance Evaluation Inspection
Eval Date: 10-26-2018
Violations Found: No
Eval Type: Routine done by local agency
Eval Notes: NOTE: No violations observed at time of inspection.
Eval Division: Sacramento County Env Management Department
Eval Program: HMRRP

**CAR CARE CENTER (Continued)** **S113064702**

Eval Source: CERS,

Coordinates:
Site ID: 166664
Facility Name: Verizon Wireless Alta Arden
Env Int Type Code: HMBP
Program ID: 10142331
Coord Name: Not reported
Ref Point Type Desc: Center of a facility or station.,
Latitude: 38.601300
Longitude: -121.399380

Affiliation:
Affiliation Type Desc: Facility Mailing Address
Entity Name: Mailing Address
Entity Title: Not reported
Affiliation Address: 295 Parkshore Drive
Affiliation City: Folsom
Affiliation State: CA
Affiliation Country: Not reported
Affiliation Zip: 95630
Affiliation Phone: ,

Affiliation Type Desc: Operator
Entity Name: Verizon Wireless
Entity Title: Not reported
Affiliation Address: Not reported
Affiliation City: Not reported
Affiliation State: Not reported
Affiliation Country: Not reported
Affiliation Zip: Not reported
Affiliation Phone: (866) 694-2415,

Affiliation Type Desc: Identification Signer
Entity Name: armand delgado
Entity Title: environmental compliance mgr
Affiliation Address: Not reported
Affiliation City: Not reported
Affiliation State: Not reported
Affiliation Country: Not reported
Affiliation Zip: Not reported
Affiliation Phone: ,

Affiliation Type Desc: Legal Owner
Entity Name: Verizon Wireless
Entity Title: Not reported
Affiliation Address: 295 Parkshore Drive
Affiliation City: Folsom
Affiliation State: CA
Affiliation Country: United States
Affiliation Zip: 95630
Affiliation Phone: (866) 694-2415,

Affiliation Type Desc: Parent Corporation
Entity Name: Verizon Wireless [Northern California]
Entity Title: Not reported

**CAR CARE CENTER (Continued)** **S113064702**

| | |
|---|---|
| Affiliation Address: | Not reported |
| Affiliation City: | Not reported |
| Affiliation State: | Not reported |
| Affiliation Country: | Not reported |
| Affiliation Zip: | Not reported |
| Affiliation Phone: | , |
| Affiliation Type Desc: | CUPA District |
| Entity Name: | Sacramento County Environmental Management Departm |
| Entity Title: | Not reported |
| Affiliation Address: | 11080 WHITE ROCK ROAD, STE. 200 |
| Affiliation City: | RANCHO CORDOVA |
| Affiliation State: | CA |
| Affiliation Country: | Not reported |
| Affiliation Zip: | 95670 |
| Affiliation Phone: | (916) 875-8550, |
| Affiliation Type Desc: | Document Preparer |
| Entity Name: | Steve Skanderson |
| Entity Title: | Not reported |
| Affiliation Address: | Not reported |
| Affiliation City: | Not reported |
| Affiliation State: | Not reported |
| Affiliation Country: | Not reported |
| Affiliation Zip: | Not reported |
| Affiliation Phone: | , |
| Affiliation Type Desc: | Environmental Contact |
| Entity Name: | Environmental Compliance |
| Entity Title: | Not reported |
| Affiliation Address: | 295 Parkshore Drive |
| Affiliation City: | Folsom |
| Affiliation State: | CA |
| Affiliation Country: | Not reported |
| Affiliation Zip: | 95630 |
| Affiliation Phone: | , |

---

**AH297** **FULTON ARDEN CENTER** **HWTS** **S112986354**
**East** **1750 FULTON AVE** **HAZNET** **N/A**
**1/8-1/4** **SACRAMENTO, CA 95825** **Sacramento Co. ML**
**0.155 mi.**
**817 ft.** **Site 4 of 8 in cluster AH**

**Relative:**
**Higher**

**Actual:**
**44 ft.**

HWTS:

| | |
|---|---|
| Name: | FULTON ARDEN CENTER |
| Address: | 1750 FULTON AVE |
| Address 2: | Not reported |
| City,State,Zip: | SACRAMENTO, CA 95825 |
| EPA ID: | CAC002666809 |
| Inactive Date: | 11/07/2011 |
| Create Date: | 05/10/2011 |
| Last Act Date: | Not reported |
| Mailing Name: | Not reported |
| Mailing Address: | PO BOX 490 |
| Mailing Address 2: | Not reported |
| Mailing City,State,Zip: | CARMICHAEL, CA 956090490 |
| Owner Name: | CARL STEIN |

**FULTON ARDEN CENTER (Continued)** **S112986354**

| | |
|---|---|
| Owner Address: | PO BOX 490 |
| Owner Address 2: | Not reported |
| Owner City,State,Zip: | CARMICHAEL, CA 956090490 |
| Owner Phone: | Not reported |
| Owner Fax: | Not reported |
| Contact Name: | CARL STEIN |
| Contact Address: | PO BOX 490 |
| Contact Address 2: | Not reported |
| City,State,Zip: | CARMICHAEL, CA 956090490 |
| Contact Phone: | Not reported |
| Contact Fax: | Not reported |
| Facility Status: | Inactive |
| Facility Type: | TEMPORARY |
| Category: | STATE |
| Latitude: | 38.597021 |
| Longitude: | -121.401395 |

HAZNET:

| | |
|---|---|
| Name: | FULTON ARDEN CENTER |
| Address: | 1750 FULTON AVE |
| Address 2: | Not reported |
| City,State,Zip: | SACRAMENTO, CA 958252416 |
| Contact: | CARL STEIN |
| Telephone: | 9165393569 |
| Mailing Name: | Not reported |
| Mailing Address: | PO BOX 490 |
| Year: | 2011 |
| Gepaid: | CAC002666809 |
| TSD EPA ID: | CAD059494310 |
| CA Waste Code: | 261 - Polychlorinated biphenyls and material containing PCBs |
| Disposal Method: | H141 - Storage, Bulking, And/Or Transfer Off Site--No Treatment/Reovery (H010-H129) Or (H131-H135) |
| Tons: | 0.0551 |

Additional Information:

| | |
|---|---|
| Year: | 2011 |
| Gen EPA ID: | CAC002666809 |
| Shipment Date: | 20110512 |
| Creation Date: | 7/25/2011 18:30:12 |
| Receipt Date: | 20110601 |
| Manifest ID: | 008482531JJK |
| Trans EPA ID: | CAR000171017 |
| Trans Name: | FREMOUW ENVIRONMENTAL SERVICES INC TRANS |
| Trans 2 EPA ID: | MAD039322250 |
| Trans 2 Name: | CLEAN HARBORS ENVIRONMENTAL SERVICES INC |
| TSDF EPA ID: | CAD059494310 |
| Trans Name: | CLEAN HARBORS |
| TSDF Alt EPA ID: | Not reported |
| TSDF Alt Name: | Not reported |
| Waste Code Description: | 261 - Not reported |
| RCRA Code: | Not reported |
| Meth Code: | H141 - Storage, Bulking, And/Or Transfer Off Site--No Treatment/Reovery (H010-H129) Or (H131-H135) |

**FULTON ARDEN CENTER (Continued)** **S112986354**

| | |
|---|---|
| Quantity Tons: | 0.0551 |
| Waste Quantity: | 50 |
| Quantity Unit: | K |
| Additional Code 1: | Not reported |
| Additional Code 2: | Not reported |
| Additional Code 3: | Not reported |
| Additional Code 4: | Not reported |
| Additional Code 5: | Not reported |

Sacramento Co. ML:

| | |
|---|---|
| Name: | RBK AUTO TECH |
| Address: | 1750 FULTON AVE |
| City,State,Zip: | SACRAMENTO, CA 95825 |
| Facility Id: | Not reported |
| Facility Status: | Not reported |
| FD: | Not reported |
| Billing Codes BP: | A |
| Billing Codes UST: | Not reported |
| WG Bill Code: | A |
| Target Property Bill Cod: | Not reported |
| Food Bill Code: | Not reported |
| CUPA Permit Date: | Not reported |
| HAZMAT Permit Date: | Not reported |
| HAZMAT Inspection Date: | Not reported |
| Hazmat Date BP Received: | Not reported |
| UST Permit Dt: | Not reported |
| UST Inspection Date: | Not reported |
| UST Tank Test Date: | Not reported |
| Number of Tanks: | Not reported |
| UST Tank Test Date: | Not reported |
| SIC Code: | Not reported |
| Tier Permitting: | Not reported |
| AST Bill Code: | Not reported |
| CALARP Bill Code: | Not reported |

---

**AH298** **RBK AUTO TECH** **CERS HAZ WASTE** **S124440897**
**East** **1750 FULTON AVE** **HWTS** **N/A**
**1/8-1/4** **SACRAMENTO, CA 95828** **CERS**
**0.155 mi.**
**817 ft.** **Site 5 of 8 in cluster AH**

**Relative:**
**Higher**

**Actual:**
**44 ft.**

CERS HAZ WASTE:

| | |
|---|---|
| Name: | RBK AUTO TECH |
| Address: | 1750 FULTON AVE |
| City,State,Zip: | SACRAMENTO, CA 95825 |
| Site ID: | 548337 |
| CERS ID: | 10631185 |
| CERS Description: | Hazardous Waste Generator |

HWTS:

| | |
|---|---|
| Name: | RBK AUTO TECH |
| Address: | 1750 FULTON AVE |
| Address 2: | Not reported |
| City,State,Zip: | SACRAMENTO, CA 95828 |
| EPA ID: | CAL000438373 |
| Inactive Date: | Not reported |
| Create Date: | 08/14/2018 |

**RBK AUTO TECH (Continued)** **S124440897**

| | |
|---|---|
| Last Act Date: | Not reported |
| Mailing Name: | Not reported |
| Mailing Address: | 1750 FULTON AVE |
| Mailing Address 2: | Not reported |
| Mailing City,State,Zip: | SACRAMENTO, CA 95828 |
| Owner Name: | KAYED BOURI |
| Owner Address: | 9238 LOUIS ST |
| Owner Address 2: | Not reported |
| Owner City,State,Zip: | ELK GROVE, CA 95624 |
| Owner Phone: | Not reported |
| Owner Fax: | Not reported |
| Contact Name: | KAYED BOURI |
| Contact Address: | 1750 FULTON AVE |
| Contact Address 2: | Not reported |
| City,State,Zip: | SACRAMENTO, CA 95828 |
| Contact Phone: | Not reported |
| Contact Fax: | Not reported |
| Facility Status: | Active |
| Facility Type: | PERMANENT |
| Category: | STATE |
| Latitude: | 38.596968 |
| Longitude: | -121.4008965 |

NAICS:

| | |
|---|---|
| EPA ID: | CAL000438373 |
| Create Date: | 2018-08-14 15:50:31.617 |
| NAICS Code: | 811111 |
| NAICS Description: | General Automotive Repair |
| Issued EPA ID Date: | 2018-08-14 15:50:31.61700 |
| Inactive Date: | Not reported |
| Facility Name: | RBK AUTO TECH |
| Facility Address: | 1750 FULTON AVE |
| Facility Address 2: | Not reported |
| Facility City: | SACRAMENTO |
| Facility County: | Not reported |
| Facility State: | CA |
| Facility Zip: | 95828 |

CERS:

| | |
|---|---|
| Name: | RBK AUTO TECH |
| Address: | 1750 FULTON AVE |
| City,State,Zip: | SACRAMENTO, CA 95825 |
| Site ID: | 548337 |
| CERS ID: | 10631185 |
| CERS Description: | Chemical Storage Facilities |

Violations:

| | |
|---|---|
| Site ID: | 548337 |
| Site Name: | RBK Auto Tech |
| Violation Date: | 04-14-2015 |
| Citation: | 22 CCR 12 66262.40(c) - California Code of Regulations, Title 22, Chapter 12, Section(s) 66262.40(c) |
| Violation Description: | Failure to determine if the waste generated is a hazardous waste and to maintain analysis results for three years. |
| Violation Notes: | Returned to compliance on 04/28/2015. OBSERVATION: A waste container for metal brake fines and absorbent waste were not observed at the facility. Some absorbent waste was observed in the trash can in the |

**RBK AUTO TECH (Continued)** **S124440897**

rear shop area. Manifests documenting proper disposal of either metal brake fines and absorbent waste were not available. CORRECTIVE ACTION: Submit documentation to this department demonstrating that the metal brake fines and absorbent waste have been properly characterized to determine if they are hazardous waste. If determined to be hazardous submit a statement demonstrating how you will manage it in the future.
Violation Division: Sacramento County Env Management Department
Violation Program: HW
Violation Source: CERS,

Site ID: 548337
Site Name: RBK Auto Tech
Violation Date: 04-14-2015
Citation: 22 CCR 16 66266.130 - California Code of Regulations, Title 22, Chapter 16, Section(s) 66266.130
Violation Description: Failure to properly handle, manage, label, and recycle used oil and fuel filters.
Violation Notes: Returned to compliance on 04/28/2015. OBSERVATION: One 55 gallon drum of used oil and fuel filters located in the hazardous waste storage area was observed without a lid in place and without an accumulation start date on the label. Bills of lading for used oil and fuel filters were not available. CORRECTIVE ACTION: Submit photos to this department demonstrating that the used oil and fuel filters drum has been closed and that an accumulation start date has been included on the label. In addition, submit all bills of lading for used oil and fuel filters to this department demonstrating proper disposal.
Violation Division: Sacramento County Env Management Department
Violation Program: HW
Violation Source: CERS,

Site ID: 548337
Site Name: RBK Auto Tech
Violation Date: 04-14-2015
Citation: 40 CFR 1 265.31 - U.S. Code of Federal Regulations, Title 40, Chapter 1, Section(s) 265.31
Violation Description: Failure to maintain and operate the facility to minimize the possibility of a fire, explosion, or any unplanned sudden or non-sudden release of hazardous waste or hazardous waste constituents to the air, soil, or surface water which could threaten human health or the environment..
Violation Notes: Returned to compliance on 04/28/2015. OBSERVATION: Oily absorbent waste was observed on the floor under the boxed oil rack in the parts room area. Metal brake fines were observed accumulating in the brake lathe tray and on the brake lathe machine in the shop area. CORRECTIVE ACTION: Submit photos to this department demonstrating the spills have been properly removed and managed.
Violation Division: Sacramento County Env Management Department
Violation Program: HW
Violation Source: CERS,

Site ID: 548337
Site Name: RBK Auto Tech
Violation Date: 10-22-2019
Citation: HSC 6.95 25508(a)(1) - California Health and Safety Code, Chapter 6.95, Section(s) 25508(a)(1)
Violation Description: Failure to complete and electronically submit a site map with all required content.

**RBK AUTO TECH (Continued)** **S124440897**

| | |
|---|---|
| Violation Notes: | Returned to compliance on 10/22/2019. OBSERVATION: The site map submitted in the California Environmental Reporting System (CERS) on October 1, 2019 to this department is not representative of the shop layout. There is an additional shop to the east that contains the automotive fluids that is not on the site map. CORRECTIVE ACTION: Revise the annotated Site Map to include all required content and submit electronically in CERS. Notify me when it is available for review. |
| Violation Division: | Sacramento County Env Management Department |
| Violation Program: | HMRRP |
| Violation Source: | CERS, |
| | |
| Site ID: | 548337 |
| Site Name: | RBK Auto Tech |
| Violation Date: | 04-14-2015 |
| Citation: | 40 CFR 1 265.173 - U.S. Code of Federal Regulations, Title 40, Chapter 1, Section(s) 265.173 |
| Violation Description: | Failure to properly close hazardous waste containers when not in active use. |
| Violation Notes: | Returned to compliance on 04/28/2015. OBSERVATION: One 55 gallon drum of antifreeze waste in the hazardous waste storage area was observed open. CORRECTIVE ACTION: Submit photos to this department demonstrating that the container listed above has been properly closed. |
| Violation Division: | Sacramento County Env Management Department |
| Violation Program: | HW |
| Violation Source: | CERS, |
| | |
| Site ID: | 548337 |
| Site Name: | RBK Auto Tech |
| Violation Date: | 10-22-2019 |
| Citation: | HSC 6.95 25508(a)(1) - California Health and Safety Code, Chapter 6.95, Section(s) 25508(a)(1) |
| Violation Description: | Failure to complete and electronically submit the Business Activities Page and/or Business Owner Operator Identification Page. |
| Violation Notes: | Returned to compliance on 10/22/2019. OBSERVATION: The Business Activities page declares the facility as consolidating hazardous waste generated at a remote site. This business activity does not apply to this facility. CORRECTIVE ACTION: Corrected at the time of inspection. No further action required. |
| Violation Division: | Sacramento County Env Management Department |
| Violation Program: | HMRRP |
| Violation Source: | CERS, |
| | |
| Site ID: | 548337 |
| Site Name: | RBK Auto Tech |
| Violation Date: | 04-14-2015 |
| Citation: | 22 CCR 12 66262.34(f) - California Code of Regulations, Title 22, Chapter 12, Section(s) 66262.34(f) |
| Violation Description: | Failure to properly label hazardous waste accumulation containers with the following requirements: "Hazardous Waste", name and address of the generator, physical and chemical characteristics of the Hazardous Waste, and starting accumulation date. |
| Violation Notes: | Returned to compliance on 04/28/2015. OBSERVATION: One 55 gallon drum of antifreeze waste in the hazardous waste storage area was observed with an eligible hazardous waste label. One 275 gallon tote container of used oil in the hazardous waste storage area was observed with an |

**RBK AUTO TECH (Continued)** **S124440897**

| | |
|---|---|
| | eligible label. CORRECTIVE ACTION: Submit a photo to this department demonstrating that the containers listed above have been properly labeled. |
| Violation Division: | Sacramento County Env Management Department |
| Violation Program: | HW |
| Violation Source: | CERS, |
| | |
| Site ID: | 548337 |
| Site Name: | RBK Auto Tech |
| Violation Date: | 04-14-2015 |
| Citation: | HSC 6.95 25505(a)(4) - California Health and Safety Code, Chapter 6.95, Section(s) 25505(a)(4) |
| Violation Description: | Failure to provide initial and annual training to all employees in safety procedures in the event of a release or threatened release of a hazardous material or failure to document and maintain training records for a minimum of three years. |
| Violation Notes: | Returned to compliance on 04/28/2015. OBSERVATION: Training documentation for all applicable employees was not available. CORRECTIVE ACTION: Submit documentation to this department demonstrating that employees have received training on safe handling of hazardous materials and the Emergency Response Plan. |
| Violation Division: | Sacramento County Env Management Department |
| Violation Program: | HMRRP |
| Violation Source: | CERS, |
| | |
| Site ID: | 548337 |
| Site Name: | RBK Auto Tech |
| Violation Date: | 04-14-2015 |
| Citation: | 40 CFR 1 265.33 - U.S. Code of Federal Regulations, Title 40, Chapter 1, Section(s) 265.33 |
| Violation Description: | Failure of the facility to test and maintain all communications or alarm systems, fire protection equipment, spill control equipment, and decontamination equipment. |
| Violation Notes: | Returned to compliance on 04/28/2015. OBSERVATION: Several fire extinguishers were last serviced in 2010 while others had no date of every being serviced. CORRECTIVE ACTION: Submit photos/documentation to this department demonstrating fire extinguishers have been properly tested or maintained. |
| Violation Division: | Sacramento County Env Management Department |
| Violation Program: | HW |
| Violation Source: | CERS, |
| | |
| Site ID: | 548337 |
| Site Name: | RBK Auto Tech |
| Violation Date: | 10-22-2019 |
| Citation: | 22 CCR 12 66262.11 - California Code of Regulations, Title 22, Chapter 12, Section(s) 66262.11 |
| Violation Description: | Failure to determine if wastes generated are hazardous waste by using generator knowledge or applying testing method. |
| Violation Notes: | Returned to compliance on 10/30/2019. OBSERVATION: Waste brake shavings are being collected in an open and unlabeled tray below the brake lathe and a proper waste determination has not been made. CORRECTIVE ACTION: Submit documentation to this department demonstrating that the brake shavings have been properly characterized to determine if it is a hazardous waste. If determined to be hazardous submit a manifest/receipt documenting proper disposal and a statement demonstrating how you will manage it in the future. All hazardous |

**RBK AUTO TECH (Continued)** **S124440897**

wastes must be kept in a closed container in good condition with a properly completed hazardous waste label.
Violation Division: Sacramento County Env Management Department
Violation Program: HW
Violation Source: CERS,

Site ID: 548337
Site Name: RBK Auto Tech
Violation Date: 04-14-2015
Citation: HSC 6.5 25160.2 - California Health and Safety Code, Chapter 6.5, Section(s) 25160.2
Violation Description: Failure to meet any of the following consolidated manifest requirements: 1) Legible receipts for each quantity of hazardous waste that is received from a generator, 2) The generator's information (name, address, identification number, contact person, telephone number of the generator, the signature of the generator or the generator's representative), 3) Date of the shipment, 4) The manifest number, 5) The volume or quantity of each waste stream received, 6) The name, address, and identification number of the authorized facility to which the hazardous waste will be transported, 7) The transporter's information (name, address, and identification number, the driver's signature), 8) A statement, signed by the generator, certifying that the generator has established a program to reduce the volume or quantity and toxicity of the hazardous waste to the degree economically practicable. 9) The generator shall retain each receipt for at least three years.
Violation Notes: Returned to compliance on 04/28/2015. OBSERVATION: Consolidated Manifests for used oil were available for 2-17-2015 and 9-8-2014. Consolidated manifests for antifreeze waste were available for 2-17-2015. All other consolidated manifests for used oil and antifreeze waste were unavailable at the time of inspection. CORRECTIVE ACTION: Locate a copy of all Consolidated Manifest receipts for used oil and antifreeze waste and submit copies to this department.
Violation Division: Sacramento County Env Management Department
Violation Program: HW
Violation Source: CERS,

Site ID: 548337
Site Name: RBK Auto Tech
Violation Date: 10-22-2019
Citation: 22 CCR 12 66262.34(f) - California Code of Regulations, Title 22, Chapter 12, Section(s) 66262.34(f)
Violation Description: Failure to label stationary hazardous waste tanks as "hazardous waste" and mark with an accumulation start date.
Violation Notes: Returned to compliance on 11/01/2019. OBSERVATION: A used oil tank located in the hazardous waste area was observed without a hazardous waste label. CORRECTIVE ACTION: Submit photos to this department demonstrating that the tank listed above has been properly labeled.
Violation Division: Sacramento County Env Management Department
Violation Program: HW
Violation Source: CERS,

Site ID: 548337
Site Name: RBK Auto Tech
Violation Date: 04-14-2015
Citation: 22 CCR 12 66262.40(a) - California Code of Regulations, Title 22,

**RBK AUTO TECH (Continued)** **S124440897**

Chapter 12, Section(s) 66262.40(a)
Violation Description: Failure to maintain uniform hazardous waste manifest, consolidated manifest, or bills of lading copies for three years.
Violation Notes: Returned to compliance on 04/28/2015. OBSERVATION: Uniform Hazardous Waste Manifests for absorbent waste and metal brake fines were not available at the time of inspection. CORRECTIVE ACTION: Locate a copy of all Uniform Hazardous Waste Manifests for absorbent waste and metal brake fines and submit copies to this department.
Violation Division: Sacramento County Env Management Department
Violation Program: HW
Violation Source: CERS,

Site ID: 548337
Site Name: RBK Auto Tech
Violation Date: 04-14-2015
Citation: 40 CFR 1 262.34(d)(5)(iii) - U.S. Code of Federal Regulations, Title 40, Chapter 1, Section(s) 262.34(d)(5)(iii)
Violation Description: Failure to ensure employees are familiar with the handling and compliance of hazardous waste regulations and emergency response.
Violation Notes: Returned to compliance on 04/28/2015. OBSERVATION: Employees are not thoroughly familiar with proper waste handling and emergency procedures as demonstrated by the number and type of hazardous waste violations observed at the time of inspection. CORRECTIVE ACTION: Submit documentation to this department demonstrating that employees have been properly trained.
Violation Division: Sacramento County Env Management Department
Violation Program: HW
Violation Source: CERS,

Site ID: 548337
Site Name: RBK Auto Tech
Violation Date: 04-14-2015
Citation: 22 CCR 16 66266.81(a)(4)(B) - California Code of Regulations, Title 22, Chapter 16, Section(s) 66266.81(a)(4)(B)
Violation Description: Failure to retain disposal records of spent lead batteries for three years.
Violation Notes: Returned to compliance on 04/28/2015. OBSERVATION: Bills of lading for spent lead acid batteries recording the shipments off site were not available. CORRECTIVE ACTION: Obtain copies of all bills of lading for lead-acid batteries recording shipments off site and submit copies for the past year to this department.
Violation Division: Sacramento County Env Management Department
Violation Program: HW
Violation Source: CERS,

Evaluation:
Eval General Type: Compliance Evaluation Inspection
Eval Date: 10-22-2019
Violations Found: Yes
Eval Type: Routine done by local agency
Eval Notes: Not reported
Eval Division: Sacramento County Env Management Department
Eval Program: HMRRP
Eval Source: CERS,

Eval General Type: Compliance Evaluation Inspection
Eval Date: 04-14-2015

**RBK AUTO TECH (Continued)** **S124440897**

Violations Found: Yes
Eval Type: Routine done by local agency
Eval Notes: Not reported
Eval Division: Sacramento County Env Management Department
Eval Program: HMRRP
Eval Source: CERS,

Eval General Type: Compliance Evaluation Inspection
Eval Date: 10-22-2019
Violations Found: Yes
Eval Type: Routine done by local agency
Eval Notes: Not reported
Eval Division: Sacramento County Env Management Department
Eval Program: HW
Eval Source: CERS,

Eval General Type: Compliance Evaluation Inspection
Eval Date: 04-14-2015
Violations Found: Yes
Eval Type: Routine done by local agency
Eval Notes: Not reported
Eval Division: Sacramento County Env Management Department
Eval Program: HW
Eval Source: CERS,

Enforcement Action:
Site ID: 548337
Site Name: RBK Auto Tech
Site Address: 1750 FULTON AVE
Site City: SACRAMENTO
Site Zip: 95825
Enf Action Date: 04-14-2015
Enf Action Type: Notice of Violation (Unified Program)
Enf Action Description: Notice of Violation Issued by the Inspector at the Time of Inspection
Enf Action Notes: Not reported
Enf Action Division: Sacramento County Env Management Department
Enf Action Program: HMRRP
Enf Action Source: CERS,

Site ID: 548337
Site Name: RBK Auto Tech
Site Address: 1750 FULTON AVE
Site City: SACRAMENTO
Site Zip: 95825
Enf Action Date: 04-14-2015
Enf Action Type: Notice of Violation (Unified Program)
Enf Action Description: Notice of Violation Issued by the Inspector at the Time of Inspection
Enf Action Notes: Not reported
Enf Action Division: Sacramento County Env Management Department
Enf Action Program: HW
Enf Action Source: CERS,

Affiliation:
Affiliation Type Desc: Environmental Contact
Entity Name: Sam Gazal
Entity Title: Not reported

**RBK AUTO TECH (Continued)** **S124440897**

| | |
|---|---|
| Affiliation Address: | 1750 Fulton Ave |
| Affiliation City: | SACRAMENTO |
| Affiliation State: | CA |
| Affiliation Country: | Not reported |
| Affiliation Zip: | 95825 |
| Affiliation Phone: | , |
| | |
| Affiliation Type Desc: | Operator |
| Entity Name: | RBK AUTO TECH |
| Entity Title: | Not reported |
| Affiliation Address: | Not reported |
| Affiliation City: | Not reported |
| Affiliation State: | Not reported |
| Affiliation Country: | Not reported |
| Affiliation Zip: | Not reported |
| Affiliation Phone: | (916) 359-3040, |
| | |
| Affiliation Type Desc: | CUPA District |
| Entity Name: | Sacramento County Environmental Management Departm |
| Entity Title: | Not reported |
| Affiliation Address: | 11080 WHITE ROCK ROAD, STE. 200 |
| Affiliation City: | RANCHO CORDOVA |
| Affiliation State: | CA |
| Affiliation Country: | Not reported |
| Affiliation Zip: | 95670 |
| Affiliation Phone: | (916) 875-8550, |
| | |
| Affiliation Type Desc: | Facility Mailing Address |
| Entity Name: | Mailing Address |
| Entity Title: | Not reported |
| Affiliation Address: | 1750 Fulton Ave |
| Affiliation City: | sacramento |
| Affiliation State: | CA |
| Affiliation Country: | Not reported |
| Affiliation Zip: | 95825 |
| Affiliation Phone: | , |
| | |
| Affiliation Type Desc: | Identification Signer |
| Entity Name: | Kayed Bouri |
| Entity Title: | Owner |
| Affiliation Address: | Not reported |
| Affiliation City: | Not reported |
| Affiliation State: | Not reported |
| Affiliation Country: | Not reported |
| Affiliation Zip: | Not reported |
| Affiliation Phone: | , |
| | |
| Affiliation Type Desc: | Legal Owner |
| Entity Name: | RBK AUTO TECH |
| Entity Title: | Not reported |
| Affiliation Address: | 1750 Fulton Ave |
| Affiliation City: | Sacramento |
| Affiliation State: | CA |
| Affiliation Country: | United States |
| Affiliation Zip: | 95825 |
| Affiliation Phone: | (916) 359-3040, |

**RBK AUTO TECH (Continued)** **S124440897**

| | |
|---|---|
| Affiliation Type Desc: | Document Preparer |
| Entity Name: | Kayed Bouri |
| Entity Title: | Not reported |
| Affiliation Address: | Not reported |
| Affiliation City: | Not reported |
| Affiliation State: | Not reported |
| Affiliation Country: | Not reported |
| Affiliation Zip: | Not reported |
| Affiliation Phone: | , |

| | |
|---|---|
| Affiliation Type Desc: | Parent Corporation |
| Entity Name: | RBK AUTO TECH |
| Entity Title: | Not reported |
| Affiliation Address: | Not reported |
| Affiliation City: | Not reported |
| Affiliation State: | Not reported |
| Affiliation Country: | Not reported |
| Affiliation Zip: | Not reported |
| Affiliation Phone: | , |

---

**AH299** **RBK AUTO TECH** **RCRA NonGen / NLR** **1024869754**
**East** **1750 FULTON AVE** **E MANIFEST** **CAL000438373**
**1/8-1/4** **SACRAMENTO, CA 95828**
**0.155 mi.**
**817 ft.** **Site 6 of 8 in cluster AH**

**Relative:** **Higher**

**Actual:** **44 ft.**

RCRA Listings:

| | |
|---|---|
| Date Form Received by Agency: | 20180814 |
| Handler Name: | Rbk Auto Tech |
| Handler Address: | 1750 Fulton Ave |
| Handler City,State,Zip: | SACRAMENTO, CA 95828 |
| EPA ID: | CAL000438373 |
| Contact Name: | KAYED BOURI |
| Contact Address: | 1750 FULTON AVE |
| Contact City,State,Zip: | SACRAMENTO, CA 95828 |
| Contact Telephone: | 916-529-6474 |
| Contact Fax: | 916-925-5655 |
| Contact Email: | K_BOURI@HOTMAIL.COM |
| Contact Title: | Not reported |
| EPA Region: | 09 |
| Land Type: | Not reported |
| Federal Waste Generator Description: | Not a generator, verified |
| Non-Notifier: | Not reported |
| Biennial Report Cycle: | Not reported |
| Accessibility: | Not reported |
| Active Site Indicator: | Handler Activities |
| State District Owner: | Not reported |
| State District: | Not reported |
| Mailing Address: | 1750 FULTON AVE |
| Mailing City,State,Zip: | SACRAMENTO, CA 95828 |
| Owner Name: | Kayed Bouri |
| Owner Type: | Other |
| Operator Name: | Kayed Bouri |
| Operator Type: | Other |
| Short-Term Generator Activity: | No |
| Importer Activity: | No |
| Mixed Waste Generator: | No |

**RBK AUTO TECH (Continued)** **1024869754**

| | |
|---|---|
| Transporter Activity: | No |
| Transfer Facility Activity: | No |
| Recycler Activity with Storage: | No |
| Small Quantity On-Site Burner Exemption: | No |
| Smelting Melting and Refining Furnace Exemption: | No |
| Underground Injection Control: | No |
| Off-Site Waste Receipt: | No |
| Universal Waste Indicator: | Yes |
| Universal Waste Destination Facility: | Yes |
| Federal Universal Waste: | No |
| Active Site State-Reg Handler: | --- |
| Federal Facility Indicator: | Not reported |
| Hazardous Secondary Material Indicator: | N |
| Sub-Part K Indicator: | Not reported |
| 2018 GPRA Permit Baseline: | Not on the Baseline |
| 2018 GPRA Renewals Baseline: | Not on the Baseline |
| 202 GPRA Corrective Action Baseline: | No |
| Subject to Corrective Action Universe: | No |
| Non-TSDFs Where RCRA CA has Been Imposed Universe: | No |
| Corrective Action Priority Ranking: | No NCAPS ranking |
| Environmental Control Indicator: | No |
| Institutional Control Indicator: | No |
| Human Exposure Controls Indicator: | N/A |
| Groundwater Controls Indicator: | N/A |
| Significant Non-Complier Universe: | No |
| Unaddressed Significant Non-Complier Universe: | No |
| Addressed Significant Non-Complier Universe: | No |
| Significant Non-Complier With a Compliance Schedule Universe: | No |
| Financial Assurance Required: | Not reported |
| Handler Date of Last Change: | 20180907 |
| Recognized Trader-Importer: | No |
| Recognized Trader-Exporter: | No |
| Importer of Spent Lead Acid Batteries: | No |
| Exporter of Spent Lead Acid Batteries: | No |
| Recycler Activity Without Storage: | No |
| Manifest Broker: | No |
| Sub-Part P Indicator: | No |

Handler - Owner Operator:

| | |
|---|---|
| Owner/Operator Indicator: | Operator |
| Owner/Operator Name: KAYED BOURI | |
| Legal Status: | Other |
| Date Became Current: | Not reported |
| Date Ended Current: | Not reported |
| Owner/Operator Address: | 1750 FULTON AVE |
| Owner/Operator City,State,Zip: | SACRAMENTO, CA 95828 |
| Owner/Operator Telephone: | 916-529-6474 |
| Owner/Operator Telephone Ext: | Not reported |
| Owner/Operator Fax: | Not reported |
| Owner/Operator Email: | Not reported |

| | |
|---|---|
| Owner/Operator Indicator: | Owner |
| Owner/Operator Name: KAYED BOURI | |
| Legal Status: | Other |
| Date Became Current: | Not reported |
| Date Ended Current: | Not reported |

**RBK AUTO TECH (Continued)** **1024869754**

Owner/Operator Address: 9238 LOUIS ST
Owner/Operator City,State,Zip: ELK GROVE, CA 95624
Owner/Operator Telephone: 916-529-6474
Owner/Operator Telephone Ext: Not reported
Owner/Operator Fax: Not reported
Owner/Operator Email: Not reported

Historic Generators:
Receive Date: 20180814
Handler Name: RBK AUTO TECH
Federal Waste Generator Description: Not a generator, verified
State District Owner: Not reported
Large Quantity Handler of Universal Waste: No
Recognized Trader Importer: No
Recognized Trader Exporter: No
Spent Lead Acid Battery Importer: No
Spent Lead Acid Battery Exporter: No
Current Record: Yes
Non Storage Recycler Activity: Not reported
Electronic Manifest Broker: Not reported

List of NAICS Codes and Descriptions:
NAICS Code: 811111
NAICS Description: GENERAL AUTOMOTIVE REPAIR

Facility Has Received Notices of Violations:
Violations: No Violations Found

Evaluation Action Summary:
Evaluations: No Evaluations Found

E MANIFEST:
Manifest Tracking Number: 016051550JJK
Last Updated Date: 20191206
Shipped Date: 20191030
Received Date: 20191111
Manifest Status: Signed
Submission Type: DataImage5Copy
Origin Type: Service
Generator EPA ID: CAL000438373
Generator Name: Rbk Auto Tech
Generator Location Street Number: Not reported
Generator Location Street 1: 1750 FULTON AVE
Generator Location Street 2: Not reported
Generator Location City: SACRAMENTO
Generator Location State: CA
Generator Location Zip: 95828
Generator Mail Street Number: Not reported
Generator Mail Street 1: 1750 FULTON AVE
Generator Mail Street 2: Not reported
Generator Mail City: SACRAMENTO
Generator Mail Zip: 95828
Generator Mail State: CA
Generator Contact Company Name: Not reported

**RBK AUTO TECH (Continued)** **1024869754**

| | |
|---|---|
| Designated Facility EPA ID: | AZR000521146 |
| Designated Facility Name: | Yuma Yes 2 Waste Transfer Station |
| Designated Facility Mail Street Number: | Not reported |
| Designated Facility Mail Street 1: | STE 105 |
| Designated Facility Mail Street 2: | 2621 GREEN RIVER RD |
| Designated Facility Mail City: | CORONA |
| Designated Facility Mail Zip: | 92882 |
| Designated Facility Mail State: | CA |
| Designated Facility Location Street Number: | Not reported |
| Designated Facility Location Street 1: | 6500 S US HIGHWAY 95 |
| Designated Facility Location Street 2: | Not reported |
| Designated Facility Location City: | YUMA |
| Designated Facility Location Zip: | 85365 |
| Designated Facility Location State: | AZ |
| Designated Facility Contact Company Name: | Not reported |
| Manifest Residue Indicator: | N |
| Rejection Indicator: | N |

State Waste:

| | |
|---|---|
| Manifest Tracking Number: | 016051550JJK |
| Waste Line Number: | 1 |
| State Waste Code Owner: | CA |
| State Waste Code: | 172 |
| State Waste: | Metal dust (see 121) and machining waste |

Transporter:

| | |
|---|---|
| Manifest Tracking Number: | 016051550JJK |
| Transporter Line Number: | 1 |
| Transporter EPA ID: | CAL913534912 |
| Transporter Name: | Sacramento Waste Oil |

| | |
|---|---|
| Manifest Tracking Number: | 016051550JJK |
| Transporter Line Number: | 2 |
| Transporter EPA ID: | CAR000175422 |
| Transporter Name: | Worldwide Recovery System Inc |

Waste Line:

| | |
|---|---|
| Manifest Tracking Number: | 016051550JJK |
| Waste Line Number: | 1 |
| U.S. DOT Hazardous Indicator: | N |
| U.S. DOT ID Number: | Not reported |
| U.S. DOT Description: | Not reported |
| Non-Hazardous Waste Description: | NON-RCRA HAZARDOUS WASTE, SOLID (Brake Shavings) |
| Number of Containers: | 1 |
| Container Type Code: | DF |
| Container Type Description: | Fiberboard or plastic drums, barrels, kegs |
| Waste Quantity: | 100 |
| Quantity Unit of Measure Code: | P |
| Quantity Unit of Measure Description: | Pounds |
| Waste Quantity, in Tons: | 0.05 |
| Acute Waste Quantity, in Tons: | 0 |
| Non-Acute Waste Quantity, in Tons: | 0.05 |
| Waste Quantity, in Kilograms: | 45.3515 |
| Acute Waste Quantity, in Kilograms: | 0 |
| Non-Acute Waste Quantity, in Kilorgrams: | 45.3515 |
| Management Method Code: | H141 |

**RBK AUTO TECH (Continued)** **1024869754**

| | |
|---|---|
| Management Method Description: | STORAGE, BULKING AND/OR TRANSFER OFF SITE |
| Waste Residue Indicator: | N |
| Quantity Discrepancy Indicator: | N |
| Waste Type Discrepancy Indicator: | N |
| Waste Density: | Not reported |
| Waste Density Unit of Measure Code: | Not reported |
| Waste Density Unit of Measure Description: | Not reported |
| Form Code: | Not reported |
| Form Code Description: | Not reported |
| Source Code: | Not reported |
| Source Code Description: | Not reported |
| Waste Minimization Code: | Not reported |
| Waste Minimization Code Description: | Not reported |
| Consent Number: | Not reported |
| EPA Waste Indicator: | N |

---

**AN300** **SCOTTY & SONS AUTO & SMOG** **Sacramento Co. ML** **S129165122**
**ENE** **2521 TOWER AVE** **N/A**
**1/8-1/4** **SACRAMENTO, CA 95825**
**0.156 mi.**
**822 ft.** **Site 1 of 21 in cluster AN**

**Relative:**
**Higher**

**Actual:**
**52 ft.**

Sacramento Co. ML:

| | |
|---|---|
| Name: | SCOTTY & SONS AUTO & SMOG |
| Address: | 2521 TOWER AVE |
| City,State,Zip: | SACRAMENTO, CA 95825 |
| Facility Id: | Not reported |
| Facility Status: | Not reported |
| FD: | Not reported |
| Billing Codes BP: | A |
| Billing Codes UST: | Not reported |
| WG Bill Code: | A |
| Target Property Bill Cod: | Not reported |
| Food Bill Code: | Not reported |
| CUPA Permit Date: | Not reported |
| HAZMAT Permit Date: | Not reported |
| HAZMAT Inspection Date: | Not reported |
| Hazmat Date BP Received: | Not reported |
| UST Permit Dt: | Not reported |
| UST Inspection Date: | Not reported |
| UST Tank Test Date: | Not reported |
| Number of Tanks: | Not reported |
| UST Tank Test Date: | Not reported |
| SIC Code: | Not reported |
| Tier Permitting: | Not reported |
| AST Bill Code: | Not reported |
| CALARP Bill Code: | Not reported |

**AN301** **DEALER'S SERVICE CENTER** **Sacramento Co. ML** **S129164834**
**ENE** **2521 TOWER AVE STE A** **N/A**
**1/8-1/4** **SACRAMENTO, CA 95825**
**0.156 mi.**
**822 ft.** **Site 2 of 21 in cluster AN**

**Relative:**
**Higher**

**Actual:**
**52 ft.**

Sacramento Co. ML:

| | |
|---|---|
| Name: | DEALER'S SERVICE CENTER |
| Address: | 2521 TOWER AVE STE A |
| City,State,Zip: | SACRAMENTO, CA 95825 |
| Facility Id: | Not reported |
| Facility Status: | Not reported |
| FD: | Not reported |
| Billing Codes BP: | I |
| Billing Codes UST: | Not reported |
| WG Bill Code: | I |
| Target Property Bill Cod: | Not reported |
| Food Bill Code: | Not reported |
| CUPA Permit Date: | Not reported |
| HAZMAT Permit Date: | Not reported |
| HAZMAT Inspection Date: | Not reported |
| Hazmat Date BP Received: | Not reported |
| UST Permit Dt: | Not reported |
| UST Inspection Date: | Not reported |
| UST Tank Test Date: | Not reported |
| Number of Tanks: | Not reported |
| UST Tank Test Date: | Not reported |
| SIC Code: | Not reported |
| Tier Permitting: | Not reported |
| AST Bill Code: | Not reported |
| CALARP Bill Code: | Not reported |

---

**AN302** **SCOTTY & SONS AUTO & SMOG** **CERS HAZ WASTE** **S108195744**
**ENE** **2521 TOWER AVE** **HWTS** **N/A**
**1/8-1/4** **SACRAMENTO, CA 95825** **CERS**
**0.156 mi.**
**822 ft.** **Site 3 of 21 in cluster AN**

**Relative:**
**Higher**

**Actual:**
**52 ft.**

CERS HAZ WASTE:

| | |
|---|---|
| Name: | SCOTTY & SONS AUTO & SMOG |
| Address: | 2521 TOWER AVE |
| City,State,Zip: | SACRAMENTO, CA 95825 |
| Site ID: | 151776 |
| CERS ID: | 10226281 |
| CERS Description: | Hazardous Waste Generator |

HWTS:

| | |
|---|---|
| Name: | SCOTTY & SONS AUTO & SMOG |
| Address: | 2521 TOWER AVE |
| Address 2: | Not reported |
| City,State,Zip: | SACRAMENTO, CA 95825 |
| EPA ID: | CAL000312098 |
| Inactive Date: | Not reported |
| Create Date: | 10/02/2006 |
| Last Act Date: | Not reported |
| Mailing Name: | Not reported |
| Mailing Address: | 2521 TOWER AVE |
| Mailing Address 2: | Not reported |
| Mailing City,State,Zip: | SACRAMENTO, CA 958251913 |

**SCOTTY & SONS AUTO & SMOG (Continued)** **S108195744**

Owner Name: JAMES G SCOTT
Owner Address: 2815 SYMPHONY CT
Owner Address 2: Not reported
Owner City,State,Zip: SACRAMENTO, CA 958261913
Owner Phone: Not reported
Owner Fax: Not reported
Contact Name: JAMES SCOTT
Contact Address: 2521 TOWER AVE
Contact Address 2: Not reported
City,State,Zip: SACRAMENTO, CA 95825
Contact Phone: Not reported
Contact Fax: Not reported
Facility Status: Active
Facility Type: PERMANENT
Category: STATE
Latitude: 38.601962
Longitude: -121.40233

NAICS:
EPA ID: CAL000312098
Create Date: 2006-10-02 12:40:52.750
NAICS Code: 811111
NAICS Description: General Automotive Repair
Issued EPA ID Date: 2006-10-02 12:40:52.70300
Inactive Date: Not reported
Facility Name: SCOTTY & SONS AUTO & SMOG
Facility Address: 2521 TOWER AVE
Facility Address 2: Not reported
Facility City: SACRAMENTO
Facility County: Not reported
Facility State: CA
Facility Zip: 958251913

CERS:
Name: SCOTTY & SONS AUTO & SMOG
Address: 2521 TOWER AVE
City,State,Zip: SACRAMENTO, CA 95825
Site ID: 151776
CERS ID: 10226281
CERS Description: Chemical Storage Facilities

Evaluation:
Eval General Type: Compliance Evaluation Inspection
Eval Date: 10-06-2022
Violations Found: No
Eval Type: Routine done by local agency
Eval Notes: No violations observed during inspection. This report was emailed to Owner James Scott (scottyandsons@comcast.net) on 10/6/22.
Eval Division: Sacramento County Env Management Department
Eval Program: HW
Eval Source: CERS,

Eval General Type: Compliance Evaluation Inspection
Eval Date: 09-30-2016
Violations Found: No
Eval Type: Routine done by local agency
Eval Notes: No hazardous materials violations observed at time of inspection.

**SCOTTY & SONS AUTO & SMOG (Continued)** **S108195744**

Eval Division: Sacramento County Env Management Department
Eval Program: HMRRP
Eval Source: CERS,

Eval General Type: Compliance Evaluation Inspection
Eval Date: 10-06-2022
Violations Found: No
Eval Type: Routine done by local agency
Eval Notes: No violations observed during inspection. This report was emailed to Owner James Scott (scottyandsons@comcast.net) on 10/6/22.
Eval Division: Sacramento County Env Management Department
Eval Program: HMRRP
Eval Source: CERS,

Eval General Type: Compliance Evaluation Inspection
Eval Date: 09-09-2019
Violations Found: No
Eval Type: Routine done by local agency
Eval Notes: No hazardous materials business plan violations were observed at the time of inspection.
Eval Division: Sacramento County Env Management Department
Eval Program: HMRRP
Eval Source: CERS,

Eval General Type: Compliance Evaluation Inspection
Eval Date: 09-09-2019
Violations Found: No
Eval Type: Routine done by local agency
Eval Notes: No hazardous waste violations were observed at the time of inspection.
Eval Division: Sacramento County Env Management Department
Eval Program: HW
Eval Source: CERS,

Eval General Type: Compliance Evaluation Inspection
Eval Date: 09-30-2016
Violations Found: No
Eval Type: Routine done by local agency
Eval Notes: No hazardous waste violations observed at time of inspection.
Eval Division: Sacramento County Env Management Department
Eval Program: HW
Eval Source: CERS,

Coordinates:
Site ID: 151776
Facility Name: SCOTTY & SONS AUTO & SMOG
Env Int Type Code: HWG
Program ID: 10226281
Coord Name: Not reported
Ref Point Type Desc: Center of a facility or station.,
Latitude: 38.602130
Longitude: -121.403020

Affiliation:
Affiliation Type Desc: Environmental Contact
Entity Name: James G. Scott
Entity Title: Not reported

**SCOTTY & SONS AUTO & SMOG (Continued)** **S108195744**

| | |
|---|---|
| Affiliation Address: | 2521 Tower Ave. |
| Affiliation City: | Sacramento |
| Affiliation State: | CA |
| Affiliation Country: | Not reported |
| Affiliation Zip: | 95825 |
| Affiliation Phone: | , |
| | |
| Affiliation Type Desc: | Facility Mailing Address |
| Entity Name: | Mailing Address |
| Entity Title: | Not reported |
| Affiliation Address: | 2521 TOWER AVE |
| Affiliation City: | SACRAMENTO |
| Affiliation State: | CA |
| Affiliation Country: | Not reported |
| Affiliation Zip: | 95825 |
| Affiliation Phone: | , |
| | |
| Affiliation Type Desc: | CUPA District |
| Entity Name: | Sacramento County Environmental Management Departm |
| Entity Title: | Not reported |
| Affiliation Address: | 11080 WHITE ROCK ROAD, STE. 200 |
| Affiliation City: | RANCHO CORDOVA |
| Affiliation State: | CA |
| Affiliation Country: | Not reported |
| Affiliation Zip: | 95670 |
| Affiliation Phone: | (916) 875-8550, |
| | |
| Affiliation Type Desc: | Operator |
| Entity Name: | James G. Scott |
| Entity Title: | Not reported |
| Affiliation Address: | Not reported |
| Affiliation City: | Not reported |
| Affiliation State: | Not reported |
| Affiliation Country: | Not reported |
| Affiliation Zip: | Not reported |
| Affiliation Phone: | (916) 979-9262, |
| | |
| Affiliation Type Desc: | Parent Corporation |
| Entity Name: | SCOTTY & SONS AUTO & SMOG |
| Entity Title: | Not reported |
| Affiliation Address: | Not reported |
| Affiliation City: | Not reported |
| Affiliation State: | Not reported |
| Affiliation Country: | Not reported |
| Affiliation Zip: | Not reported |
| Affiliation Phone: | , |
| | |
| Affiliation Type Desc: | Document Preparer |
| Entity Name: | James G. Scott |
| Entity Title: | Not reported |
| Affiliation Address: | Not reported |
| Affiliation City: | Not reported |
| Affiliation State: | Not reported |
| Affiliation Country: | Not reported |
| Affiliation Zip: | Not reported |
| Affiliation Phone: | , |

**SCOTTY & SONS AUTO & SMOG (Continued)** **S108195744**

| | |
|---|---|
| Affiliation Type Desc: | Legal Owner |
| Entity Name: | JAMES G SCOTT |
| Entity Title: | Not reported |
| Affiliation Address: | 2521 TOWER AVE |
| Affiliation City: | SACRAMENTO |
| Affiliation State: | CA |
| Affiliation Country: | United States |
| Affiliation Zip: | 95825 |
| Affiliation Phone: | (916) 979-9262, |
| | |
| Affiliation Type Desc: | Identification Signer |
| Entity Name: | James G. Scott |
| Entity Title: | owner |
| Affiliation Address: | Not reported |
| Affiliation City: | Not reported |
| Affiliation State: | Not reported |
| Affiliation Country: | Not reported |
| Affiliation Zip: | Not reported |
| Affiliation Phone: | , |

---

**AN303** **SCOTTY & SONS AUTO & SMOG** **RCRA NonGen / NLR** **1024815143**
**ENE** **2521 TOWER AVE** **CAL000312098**
**1/8-1/4** **SACRAMENTO, CA 95825**
**0.156 mi.**
**822 ft.** **Site 4 of 21 in cluster AN**

**Relative:**
**Higher**

**Actual:**
**52 ft.**

RCRA Listings:

| | |
|---|---|
| Date Form Received by Agency: | 20061002 |
| Handler Name: | Scotty & Sons Auto & Smog |
| Handler Address: | 2521 Tower Ave |
| Handler City,State,Zip: | SACRAMENTO, CA 95825-1913 |
| EPA ID: | CAL000312098 |
| Contact Name: | JAMES SCOTT |
| Contact Address: | 2521 TOWER AVE |
| Contact City,State,Zip: | SACRAMENTO, CA 95825 |
| Contact Telephone: | 916-979-9262 |
| Contact Fax: | 916-514-1441 |
| Contact Email: | SCOTTYANDSONS@COMCAST.NET |
| Contact Title: | Not reported |
| EPA Region: | 09 |
| Land Type: | Not reported |
| Federal Waste Generator Description: | Not a generator, verified |
| Non-Notifier: | Not reported |
| Biennial Report Cycle: | Not reported |
| Accessibility: | Not reported |
| Active Site Indicator: | Handler Activities |
| State District Owner: | Not reported |
| State District: | Not reported |
| Mailing Address: | 2521 TOWER AVE |
| Mailing City,State,Zip: | SACRAMENTO, CA 95825-1913 |
| Owner Name: | James G Scott |
| Owner Type: | Other |
| Operator Name: | James Scott |
| Operator Type: | Other |
| Short-Term Generator Activity: | No |
| Importer Activity: | No |
| Mixed Waste Generator: | No |

**SCOTTY & SONS AUTO & SMOG (Continued)** **1024815143**

| | |
|---|---|
| Transporter Activity: | No |
| Transfer Facility Activity: | No |
| Recycler Activity with Storage: | No |
| Small Quantity On-Site Burner Exemption: | No |
| Smelting Melting and Refining Furnace Exemption: | No |
| Underground Injection Control: | No |
| Off-Site Waste Receipt: | No |
| Universal Waste Indicator: | Yes |
| Universal Waste Destination Facility: | Yes |
| Federal Universal Waste: | No |
| Active Site State-Reg Handler: | --- |
| Federal Facility Indicator: | Not reported |
| Hazardous Secondary Material Indicator: | N |
| Sub-Part K Indicator: | Not reported |
| 2018 GPRA Permit Baseline: | Not on the Baseline |
| 2018 GPRA Renewals Baseline: | Not on the Baseline |
| 202 GPRA Corrective Action Baseline: | No |
| Subject to Corrective Action Universe: | No |
| Non-TSDFs Where RCRA CA has Been Imposed Universe: | No |
| Corrective Action Priority Ranking: | No NCAPS ranking |
| Environmental Control Indicator: | No |
| Institutional Control Indicator: | No |
| Human Exposure Controls Indicator: | N/A |
| Groundwater Controls Indicator: | N/A |
| Significant Non-Complier Universe: | No |
| Unaddressed Significant Non-Complier Universe: | No |
| Addressed Significant Non-Complier Universe: | No |
| Significant Non-Complier With a Compliance Schedule Universe: | No |
| Financial Assurance Required: | Not reported |
| Handler Date of Last Change: | 20180905 |
| Recognized Trader-Importer: | No |
| Recognized Trader-Exporter: | No |
| Importer of Spent Lead Acid Batteries: | No |
| Exporter of Spent Lead Acid Batteries: | No |
| Recycler Activity Without Storage: | No |
| Manifest Broker: | No |
| Sub-Part P Indicator: | No |

Handler - Owner Operator:

| | |
|---|---|
| Owner/Operator Indicator: | Owner |
| Owner/Operator Name: JAMES G SCOTT | |
| Legal Status: | Other |
| Date Became Current: | Not reported |
| Date Ended Current: | Not reported |
| Owner/Operator Address: | 2815 SYMPHONY CT |
| Owner/Operator City,State,Zip: | SACRAMENTO, CA 95826-0000 |
| Owner/Operator Telephone: | 916-381-1557 |
| Owner/Operator Telephone Ext: | Not reported |
| Owner/Operator Fax: | Not reported |
| Owner/Operator Email: | Not reported |

| | |
|---|---|
| Owner/Operator Indicator: | Operator |
| Owner/Operator Name: JAMES SCOTT | |
| Legal Status: | Other |
| Date Became Current: | Not reported |
| Date Ended Current: | Not reported |

**SCOTTY & SONS AUTO & SMOG (Continued)** **1024815143**

Owner/Operator Address: 2521 TOWER AVE
Owner/Operator City,State,Zip: SACRAMENTO, CA 95825
Owner/Operator Telephone: 916-979-9262
Owner/Operator Telephone Ext: Not reported
Owner/Operator Fax: Not reported
Owner/Operator Email: Not reported

Historic Generators:
Receive Date: 20061002
Handler Name: SCOTTY & SONS AUTO & SMOG
Federal Waste Generator Description: Not a generator, verified
State District Owner: Not reported
Large Quantity Handler of Universal Waste: No
Recognized Trader Importer: No
Recognized Trader Exporter: No
Spent Lead Acid Battery Importer: No
Spent Lead Acid Battery Exporter: No
Current Record: Yes
Non Storage Recycler Activity: Not reported
Electronic Manifest Broker: Not reported

List of NAICS Codes and Descriptions:
NAICS Code: 811111
NAICS Description: GENERAL AUTOMOTIVE REPAIR

Facility Has Received Notices of Violations:
Violations: No Violations Found

Evaluation Action Summary:
Evaluations: No Evaluations Found

---

**AE304** **ACE PHOTO** **Sacramento Co. ML** **S101332648**
**SSW** **2100 ARDEN WAY, #150** **N/A**
**1/8-1/4** **SACRAMENTO, CA 95825**
**0.156 mi.**
**824 ft.** **Site 3 of 13 in cluster AE**

**Relative:**
**Higher**

**Actual:**
**43 ft.**

Sacramento Co. ML:
Name: ACE PHOTO
Address: 2100 ARDEN WAY, #150
City,State,Zip: SACRAMENTO, CA 95825
Facility Id: Not reported
Facility Status: Not reported
FD: Not reported
Billing Codes BP: I
Billing Codes UST: Not reported
WG Bill Code: Not reported
Target Property Bill Cod: Not reported
Food Bill Code: Not reported
CUPA Permit Date: Not reported
HAZMAT Permit Date: Not reported
HAZMAT Inspection Date: Not reported
Hazmat Date BP Received: Not reported
UST Permit Dt: Not reported
UST Inspection Date: Not reported

**ACE PHOTO (Continued)** **S101332648**

| | |
|---|---|
| UST Tank Test Date: | Not reported |
| Number of Tanks: | Not reported |
| UST Tank Test Date: | Not reported |
| SIC Code: | Not reported |
| Tier Permitting: | Not reported |
| AST Bill Code: | Not reported |
| CALARP Bill Code: | Not reported |

---

**AE305** **ULTA BEAUTY 118** **RCRA NonGen / NLR** **1024840239**
**SSW** **2100 ARDEN WAY** **CAL000388838**
**1/8-1/4** **SACRAMENTO, CA 95825**
**0.156 mi.**
**824 ft.** **Site 4 of 13 in cluster AE**

**Relative:** **Higher**
**Actual:** **43 ft.**

RCRA Listings:

| | |
|---|---|
| Date Form Received by Agency: | 20130822 |
| Handler Name: | Ulta Beauty 118 |
| Handler Address: | 2100 Arden Way |
| Handler City,State,Zip: | SACRAMENTO, CA 95825 |
| EPA ID: | CAL000388838 |
| Contact Name: | JEREMY HOJNICKI |
| Contact Address: | 1000 REMINGTON BLVD STE 120 |
| Contact City,State,Zip: | BOLINGBROOK, IL 60440 |
| Contact Telephone: | 630-296-1552 |
| Contact Fax: | Not reported |
| Contact Email: | JHOJNICKI@ULTA.COM |
| Contact Title: | Not reported |
| EPA Region: | 09 |
| Land Type: | Not reported |
| Federal Waste Generator Description: | Not a generator, verified |
| Non-Notifier: | Not reported |
| Biennial Report Cycle: | Not reported |
| Accessibility: | Not reported |
| Active Site Indicator: | Handler Activities |
| State District Owner: | Not reported |
| State District: | Not reported |
| Mailing Address: | 1000 REMINGTON BLVD, SUITE 120 |
| Mailing City,State,Zip: | BOLINGBROOK, IL 60440 |
| Owner Name: | Ulta Salon Cosmetics & Fragrance In |
| Owner Type: | Other |
| Operator Name: | Jeremy Hojnicki |
| Operator Type: | Other |
| Short-Term Generator Activity: | No |
| Importer Activity: | No |
| Mixed Waste Generator: | No |
| Transporter Activity: | No |
| Transfer Facility Activity: | No |
| Recycler Activity with Storage: | No |
| Small Quantity On-Site Burner Exemption: | No |
| Smelting Melting and Refining Furnace Exemption: | No |
| Underground Injection Control: | No |
| Off-Site Waste Receipt: | No |
| Universal Waste Indicator: | Yes |
| Universal Waste Destination Facility: | Yes |
| Federal Universal Waste: | No |
| Active Site State-Reg Handler: | --- |
| Federal Facility Indicator: | Not reported |
| Hazardous Secondary Material Indicator: | N |

**ULTA BEAUTY 118 (Continued)** **1024840239**

| | |
|---|---|
| Sub-Part K Indicator: | Not reported |
| 2018 GPRA Permit Baseline: | Not on the Baseline |
| 2018 GPRA Renewals Baseline: | Not on the Baseline |
| 202 GPRA Corrective Action Baseline: | No |
| Subject to Corrective Action Universe: | No |
| Non-TSDFs Where RCRA CA has Been Imposed Universe: | No |
| Corrective Action Priority Ranking: | No NCAPS ranking |
| Environmental Control Indicator: | No |
| Institutional Control Indicator: | No |
| Human Exposure Controls Indicator: | N/A |
| Groundwater Controls Indicator: | N/A |
| Significant Non-Complier Universe: | No |
| Unaddressed Significant Non-Complier Universe: | No |
| Addressed Significant Non-Complier Universe: | No |
| Significant Non-Complier With a Compliance Schedule Universe: | No |
| Financial Assurance Required: | Not reported |
| Handler Date of Last Change: | 20180906 |
| Recognized Trader-Importer: | No |
| Recognized Trader-Exporter: | No |
| Importer of Spent Lead Acid Batteries: | No |
| Exporter of Spent Lead Acid Batteries: | No |
| Recycler Activity Without Storage: | No |
| Manifest Broker: | No |
| Sub-Part P Indicator: | No |

Handler - Owner Operator:

| | |
|---|---|
| Owner/Operator Indicator: | Owner |
| Owner/Operator Name: ULTA SALON COSMETICS & FRAGRANCE IN | |
| Legal Status: | Other |
| Date Became Current: | Not reported |
| Date Ended Current: | Not reported |
| Owner/Operator Address: | 1000 REMINGTON BLVD |
| Owner/Operator City,State,Zip: | BOLINGBROOK, IL 60440 |
| Owner/Operator Telephone: | 630-410-4800 |
| Owner/Operator Telephone Ext: | Not reported |
| Owner/Operator Fax: | Not reported |
| Owner/Operator Email: | Not reported |

| | |
|---|---|
| Owner/Operator Indicator: | Operator |
| Owner/Operator Name: JEREMY HOJNICKI | |
| Legal Status: | Other |
| Date Became Current: | Not reported |
| Date Ended Current: | Not reported |
| Owner/Operator Address: | 1000 REMINGTON BLVD STE 120 |
| Owner/Operator City,State,Zip: | BOLINGBROOK, IL 60440 |
| Owner/Operator Telephone: | 630-296-1552 |
| Owner/Operator Telephone Ext: | Not reported |
| Owner/Operator Fax: | Not reported |
| Owner/Operator Email: | Not reported |

Historic Generators:

| | |
|---|---|
| Receive Date: | 20130822 |
| Handler Name: ULTA BEAUTY 118 | |
| Federal Waste Generator Description: | Not a generator, verified |
| State District Owner: | Not reported |

**ULTA BEAUTY 118 (Continued)** **1024840239**

| | |
|---|---|
| Large Quantity Handler of Universal Waste: | No |
| Recognized Trader Importer: | No |
| Recognized Trader Exporter: | No |
| Spent Lead Acid Battery Importer: | No |
| Spent Lead Acid Battery Exporter: | No |
| Current Record: | Yes |
| Non Storage Recycler Activity: | Not reported |
| Electronic Manifest Broker: | Not reported |

List of NAICS Codes and Descriptions:

| | |
|---|---|
| NAICS Code: | 453998 |
| NAICS Description: | ALL OTHER MISCELLANEOUS STORE RETAILERS (EXCEPT TOBACCO STORES) |

Facility Has Received Notices of Violations:

| | |
|---|---|
| Violations: | No Violations Found |

Evaluation Action Summary:

| | |
|---|---|
| Evaluations: | No Evaluations Found |

---

**AE306** **UPS** **RCRA NonGen / NLR** **1028897172**
**SSW** **2100 ARDEN WAY** **E MANIFEST** **CAC003258739**
**1/8-1/4** **SACRAMENTO, CA 95825**
**0.156 mi.**
**824 ft.** **Site 5 of 13 in cluster AE**

**Relative:** **Higher**
**Actual:** **43 ft.**

RCRA Listings:

| | |
|---|---|
| Date Form Received by Agency: | 20231030 |
| Handler Name: | Ups |
| Handler Address: | 2100 Arden Way |
| Handler City,State,Zip: | SACRAMENTO, CA 95825 |
| EPA ID: | CAC003258739 |
| Contact Name: | Not reported |
| Contact Address: | 55 GLENDALE PKWY |
| Contact City,State,Zip: | ATLANTA, GA 30328 |
| Contact Telephone: | 916-534-9064 |
| Contact Fax: | Not reported |
| Contact Email: | AMBROSE.KONG@PATRIOTENVIRONMENTAL.COM |
| Contact Title: | Not reported |
| EPA Region: | 09 |
| Land Type: | Not reported |
| Federal Waste Generator Description: | Not a generator, verified |
| Non-Notifier: | Not reported |
| Biennial Report Cycle: | Not reported |
| Accessibility: | Not reported |
| Active Site Indicator: | Not reported |
| State District Owner: | Not reported |
| State District: | Not reported |
| Mailing Address: | 55 GLENDALE PKWY |
| Mailing City,State,Zip: | ATLANTA, GA 30328 |
| Owner Name: | Ups |
| Owner Type: | Other |
| Operator Name: | Ups |
| Operator Type: | Other |
| Short-Term Generator Activity: | No |
| Importer Activity: | No |

**UPS (Continued)** **1028897172**

| | |
|---|---|
| Mixed Waste Generator: | No |
| Transporter Activity: | No |
| Transfer Facility Activity: | No |
| Recycler Activity with Storage: | No |
| Small Quantity On-Site Burner Exemption: | No |
| Smelting Melting and Refining Furnace Exemption: | No |
| Underground Injection Control: | No |
| Off-Site Waste Receipt: | No |
| Universal Waste Indicator: | No |
| Universal Waste Destination Facility: | No |
| Federal Universal Waste: | No |
| Active Site State-Reg Handler: | --- |
| Federal Facility Indicator: | Not reported |
| Hazardous Secondary Material Indicator: | N |
| Sub-Part K Indicator: | Not reported |
| 2018 GPRA Permit Baseline: | Not on the Baseline |
| 2018 GPRA Renewals Baseline: | Not on the Baseline |
| 202 GPRA Corrective Action Baseline: | No |
| Subject to Corrective Action Universe: | No |
| Non-TSDFs Where RCRA CA has Been Imposed Universe: | No |
| Corrective Action Priority Ranking: | No NCAPS ranking |
| Environmental Control Indicator: | No |
| Institutional Control Indicator: | No |
| Human Exposure Controls Indicator: | N/A |
| Groundwater Controls Indicator: | N/A |
| Significant Non-Complier Universe: | No |
| Unaddressed Significant Non-Complier Universe: | No |
| Addressed Significant Non-Complier Universe: | No |
| Significant Non-Complier With a Compliance Schedule Universe: | No |
| Financial Assurance Required: | Not reported |
| Handler Date of Last Change: | 20231101 |
| Recognized Trader-Importer: | No |
| Recognized Trader-Exporter: | No |
| Importer of Spent Lead Acid Batteries: | No |
| Exporter of Spent Lead Acid Batteries: | No |
| Recycler Activity Without Storage: | No |
| Manifest Broker: | No |
| Sub-Part P Indicator: | No |

Handler - Owner Operator:

| | |
|---|---|
| Owner/Operator Indicator: | Owner |
| Owner/Operator Name: UPS | |
| Legal Status: | Other |
| Date Became Current: | Not reported |
| Date Ended Current: | Not reported |
| Owner/Operator Address: | 55 GLENDALE PKWY |
| Owner/Operator City,State,Zip: | ATLANTA, GA 30328 |
| Owner/Operator Telephone: | 916-534-9064 |
| Owner/Operator Telephone Ext: | Not reported |
| Owner/Operator Fax: | Not reported |
| Owner/Operator Email: | Not reported |
| | |
| Owner/Operator Indicator: | Operator |
| Owner/Operator Name: UPS | |
| Legal Status: | Other |
| Date Became Current: | Not reported |

**UPS (Continued)** **1028897172**

Date Ended Current: Not reported
Owner/Operator Address: 55 GLENDALE PKWY
Owner/Operator City,State,Zip: ATLANTA, GA 30328
Owner/Operator Telephone: 916-534-9064
Owner/Operator Telephone Ext: Not reported
Owner/Operator Fax: Not reported
Owner/Operator Email: Not reported

Historic Generators:
Receive Date: 20231030
Handler Name: UPS
Federal Waste Generator Description: Not a generator, verified
State District Owner: Not reported
Large Quantity Handler of Universal Waste: No
Recognized Trader Importer: No
Recognized Trader Exporter: No
Spent Lead Acid Battery Importer: No
Spent Lead Acid Battery Exporter: No
Current Record: Yes
Non Storage Recycler Activity: No
Electronic Manifest Broker: No

List of NAICS Codes and Descriptions:
NAICS Code: 56299
NAICS Description: ALL OTHER WASTE MANAGEMENT SERVICES

Facility Has Received Notices of Violations:
Violations: No Violations Found

Evaluation Action Summary:
Evaluations: No Evaluations Found

E MANIFEST:
Manifest Tracking Number: 021395488JJK
Last Updated Date: 20231201
Shipped Date: 20231030
Received Date: 20231115
Manifest Status: Signed
Submission Type: DataImage5Copy
Origin Type: Service
Generator EPA ID: CAC003258739
Generator Name: Ups - Arden Way
Generator Location Street Number: Not reported
Generator Location Street 1: 2100 ARDEN WAY
Generator Location Street 2: Not reported
Generator Location City: SACRAMENTO
Generator Location State: CA
Generator Location Zip: 95825
Generator Mail Street Number: Not reported
Generator Mail Street 1: 55 GLENLAKE PARKWAY NE
Generator Mail Street 2: Not reported
Generator Mail City: ATLANTA
Generator Mail Zip: 30328
Generator Mail State: GA

**UPS (Continued)** **1028897172**

| | |
|---|---|
| Generator Contact Company Name: | Not reported |
| Designated Facility EPA ID: | CAD028409019 |
| Designated Facility Name: | Crosby & Overton |
| Designated Facility Mail Street Number: | 1630 |
| Designated Facility Mail Street 1: | Not reported |
| Designated Facility Mail Street 2: | W. 17TH STREET |
| Designated Facility Mail City: | LONG BEACH |
| Designated Facility Mail Zip: | 90813 |
| Designated Facility Mail State: | CA |
| Designated Facility Location Street Number: | 1630 |
| Designated Facility Location Street 1: | W. 17TH STREET |
| Designated Facility Location Street 2: | Not reported |
| Designated Facility Location City: | LONG BEACH |
| Designated Facility Location Zip: | 90813 |
| Designated Facility Location State: | CA |
| Designated Facility Contact Company Name: | Not reported |
| Manifest Residue Indicator: | N |
| Rejection Indicator: | N |

Transporter:

| | |
|---|---|
| Manifest Tracking Number: | 021395488JJK |
| Transporter Line Number: | 1 |
| Transporter EPA ID: | CAR000351205 |
| Transporter Name: | Patriot Env Services |

| | |
|---|---|
| Manifest Tracking Number: | 021395488JJK |
| Transporter Line Number: | 2 |
| Transporter EPA ID: | CAD028409019 |
| Transporter Name: | Crosby & Overton |

Waste Line:

| | |
|---|---|
| Manifest Tracking Number: | 021395488JJK |
| Waste Line Number: | 1 |
| U.S. DOT Hazardous Indicator: | N |
| U.S. DOT ID Number: | Not reported |
| U.S. DOT Description: | Not reported |
| Non-Hazardous Waste Description: | NON-RCRA HAZARDOUS WASTE, SOLID |
| Number of Containers: | 1 |
| Container Type Code: | DM |
| Container Type Description: | Metal drums, barrels, kegs |
| Waste Quantity: | 50 |
| Quantity Unit of Measure Code: | P |
| Quantity Unit of Measure Description: | Pounds |
| Waste Quantity, in Tons: | 0.025 |
| Acute Waste Quantity, in Tons: | 0 |
| Non-Acute Waste Quantity, in Tons: | 0.025 |
| Waste Quantity, in Kilograms: | 22.67575 |
| Acute Waste Quantity, in Kilograms: | 0 |
| Non-Acute Waste Quantity, in Kilorgrams: | 22.67575 |
| Management Method Code: | H141 |
| Management Method Description: | STORAGE, BULKING AND/OR TRANSFER OFF SITE |
| Waste Residue Indicator: | N |
| Quantity Discrepancy Indicator: | N |
| Waste Type Discrepancy Indicator: | N |
| Waste Density: | Not reported |
| Waste Density Unit of Measure Code: | Not reported |

**UPS (Continued)** **1028897172**

| | |
|---|---|
| Waste Density Unit of Measure Description: | Not reported |
| Form Code: | Not reported |
| Form Code Description: | Not reported |
| Source Code: | Not reported |
| Source Code Description: | Not reported |
| Waste Minimization Code: | Not reported |
| Waste Minimization Code Description: | Not reported |
| Consent Number: | Not reported |
| EPA Waste Indicator: | N |

---

**AE307** **ULTA BEAUTY 118** **LUST** **S101300796**
**SSW** **2100 ARDEN WAY** **CPS-SLIC** **N/A**
**1/8-1/4** **SACRAMENTO, CA 95825** **Sacramento Co. CS**
**0.156 mi.** **CERS HAZ WASTE**
**824 ft.** **Site 6 of 13 in cluster AE** **HIST CORTESE**
**HWTS**
**Relative:** **HAZNET**
**Higher**
**Sacramento Co. ML**
**Actual:** **CERS**
**43 ft.**

LUST REG 5:

| | |
|---|---|
| Name: | HOWE 'BOUT ARDEN |
| Address: | 2100 ARDEN WAY |
| City: | SACRAMENTO |
| Region: | 5 |
| Status: | Case Closed |
| Case Number: | 340898 |
| Case Type: | Drinking Water Aquifer affected |
| Substance: | HYDROCARBONS |
| Staff Initials: | CLC |
| Lead Agency: | Local |
| Program: | LOCNL |
| MTBE Code: | N/A |

SLIC REG 5:

| | |
|---|---|
| Name: | Howe 'Bout Arden Shopping Center** |
| Address: | 2100 Arden Way |
| City: | Sacramento |
| Region: | 5 |
| Facility Status: | Closed by County |
| Unit: | Facility is a Spill or site |
| Pollutant: | TPH - g, stoddard solvent |
| Lead Agency: | Not reported |
| Date Filed: | 09/14/00 |
| Report Date: | 04/04/96 |
| Date Added: | Not reported |
| Date Closed: | Not reported |

CPS-SLIC:

| | |
|---|---|
| Name: | HOWE "BOUT ARDEN SHOPPING CENTER |
| Address: | 2100 ARDEN WAY |
| City,State,Zip: | SACRAMENTO, CA |
| Region: | STATE |
| **Facility Status:** | **Completed - Case Closed** |
| Status Date: | 03/21/2012 |
| Global Id: | SLT5S1613201 |
| Lead Agency: | CENTRAL VALLEY RWQCB (REGION 5S) |

**ULTA BEAUTY 118 (Continued)** **S101300796**

| | |
|---|---|
| Lead Agency Case Number: | Not reported |
| Latitude: | 38.5963798924331 |
| Longitude: | -121.415963172913 |
| Case Type: | Cleanup Program Site |
| Case Worker: | ZZZ |
| Local Agency: | Not reported |
| RB Case Number: | SLT5S161 |
| File Location: | Not reported |
| Potential Media Affected: | Not reported |
| Potential Contaminants of Concern: | Not reported |
| EPA Region: | 9 |
| Coordinate Source: | Google Map Move |
| Cuf Case: | NO |
| Quantity Released Gallons: | Not reported |
| Begin Date: | 05/20/2009 |
| Leak Reported Date: | 01/02/1965 |
| How Discovered: | Not reported |
| How Discovered Description: | Not reported |
| Discharge Source: | Not reported |
| Discharge Cause: | Not reported |
| Stop Method: | Not reported |
| Stop Description: | Not reported |
| No Further Action Date: | 03/21/2012 |
| CA Water Watershed Name: | Valley-American - Coon-American - Lower American (519.21) |
| Dwr Groundwater Subbasin Name: | Sacramento Valley - North American (5-021.64) |
| Disadvantaged Community: | Severely Disadvantaged Community |
| CA Enviroscreen 3 Score: | 86-90% |
| CA Enviroscreen 4 Score: | 90-95% |
| Military DOD Site: | No |
| Facility Project Subtype: | Not reported |
| RWQCB Region: | CENTRAL VALLEY RWQCB (REGION 5S) |
| Site History: | Not reported |

Click here to access the California GeoTracker records for this facility:

Sacramento Co. CS:

| | |
|---|---|
| Name: | HOWE 'BOUT ARDEN |
| Address: | 2100 ARDEN WAY |
| City,State,Zip: | SACRAMENTO, CA |
| State Site Number: | A301 |
| Lead Staff: | Erikson, S. |
| Lead Agency: | HM |
| Remedial Action Taken: | NO |
| Substance: | TCE |
| Date Reported: | 05/18/1992 |
| Facility Id: | RO0000192 |
| Case Type: | Other ground water affected |
| Case Closed: | Y |
| **Date Closed:** | **Not reported** |
| **Case Type:** | **Other Groundwater affected (uses other than drinking water)** |
| **Substance:** | **TCE** |

CERS HAZ WASTE:

| | |
|---|---|
| Name: | ULTA BEAUTY #1685 (SACRAMENTO) |
| Address: | 2100 ARDEN WAY |
| City,State,Zip: | SACRAMENTO, CA 95825 |

**ULTA BEAUTY 118 (Continued)** **S101300796**

Site ID: 702963
CERS ID: 10931305
CERS Description: Hazardous Waste Generator

HIST CORTESE:
edr_fname: HOWE 'BOUT ARDEN
edr_fadd1: 2100 ARDEN
City,State,Zip: SACRAMENTO, CA 95825
Region: CORTESE
Facility County Code: 34
Reg By: LTNKA
Reg Id: 340898

HWTS:
Name: ULTA BEAUTY 1684
Address: 2100 ARDEN WAY STE 121
Address 2: Not reported
City,State,Zip: SACRAMENTO, CA 95825
EPA ID: CAL000478761
Inactive Date: Not reported
Create Date: 06/21/2023
Last Act Date: Not reported
Mailing Name: Not reported
Mailing Address: 1000 REMINGTON BLVD, SUITE 120
Mailing Address 2: ATTN: TRACEY ANZAR - EHS
Mailing City,State,Zip: BOLINGBROOK, IL 60440
Owner Name: ULTA SALON COSMETICS & FRAGRANCE IN
Owner Address: 1000 REMINGTON BLVD
Owner Address 2: STE 120
Owner City,State,Zip: BOLINGBROOK, IL 60440
Owner Phone: Not reported
Owner Fax: Not reported
Contact Name: JEREMY HOJNICKI
Contact Address: 1000 REMINGTON BLVD STE 120
Contact Address 2: Not reported
City,State,Zip: BOLINGBROOK, IL 60440
Contact Phone: Not reported
Contact Fax: Not reported
Facility Status: Active
Facility Type: Permanent
Category: State
Latitude: 38.595191499999999
Longitude: -121.41720945

Name: ULTA BEAUTY 118
Address: 2100 ARDEN WAY
Address 2: Not reported
City,State,Zip: SACRAMENTO, CA 95825
EPA ID: CAL000388838
Inactive Date: 06/30/2018
Create Date: 08/22/2013
Last Act Date: Not reported
Mailing Name: Not reported
Mailing Address: 1000 REMINGTON BLVD, SUITE 120
Mailing Address 2: Not reported
Mailing City,State,Zip: BOLINGBROOK, IL 60440

**ULTA BEAUTY 118 (Continued)** **S101300796**

| | |
|---|---|
| Owner Name: | ULTA SALON COSMETICS & FRAGRANCE IN |
| Owner Address: | 1000 REMINGTON BLVD |
| Owner Address 2: | Not reported |
| Owner City,State,Zip: | BOLINGBROOK, IL 60440 |
| Owner Phone: | Not reported |
| Owner Fax: | Not reported |
| Contact Name: | JEREMY HOJNICKI |
| Contact Address: | 1000 REMINGTON BLVD STE 120 |
| Contact Address 2: | Not reported |
| City,State,Zip: | BOLINGBROOK, IL 60440 |
| Contact Phone: | Not reported |
| Contact Fax: | Not reported |
| Facility Status: | Inactive |
| Facility Type: | PERMANENT |
| Category: | STATE |
| Latitude: | 38.596037 |
| Longitude: | -121.416819 |

NAICS:

| | |
|---|---|
| EPA ID: | CAL000388838 |
| Create Date: | 2013-08-22 11:25:30.870 |
| NAICS Code: | 453998 |
| NAICS Description: | All Other Miscellaneous Store Retailers (except Tobacco Stores) |
| Issued EPA ID Date: | 2013-08-22 11:25:30.87000 |
| Inactive Date: | 2018-06-30 00:00:00 |
| Facility Name: | ULTA BEAUTY 118 |
| Facility Address: | 2100 ARDEN WAY |
| Facility Address 2: | Not reported |
| Facility City: | SACRAMENTO |
| Facility County: | Not reported |
| Facility State: | CA |
| Facility Zip: | 95825 |

HAZNET:

| | |
|---|---|
| Name: | ULTA BEAUTY 118 |
| Address: | 2100 ARDEN WAY |
| Address 2: | Not reported |
| City,State,Zip: | SACRAMENTO, CA 95825 |
| Contact: | NEDRA ALLEN |
| Telephone: | 6304104814 |
| Mailing Name: | Not reported |
| Mailing Address: | 1000 REMINGTON BLVD, SUITE 120 |
| Year: | 2016 |
| Gepaid: | CAL000388838 |
| TSD EPA ID: | NVT330010000 |
| CA Waste Code: | 791 - Liquids with pH <= 2 |
| Disposal Method: | H039 - Other Recovery Of Reclamation For Reuse Including Acid Regeneration, Organics Recovery Ect |
| Tons: | 0.05 |
| Year: | 2016 |
| Gepaid: | CAL000388838 |
| TSD EPA ID: | NVT330010000 |
| CA Waste Code: | 134 - Aqueous solution with total organic residues less than 10 percent |

**ULTA BEAUTY 118 (Continued)** **S101300796**

Disposal Method: H039 - Other Recovery Of Reclamation For Reuse Including Acid Regeneration, Organics Recovery Ect
Tons: 0.725

Sacramento Co. ML:
Name: HOWE AVE. WELL
Address: 2100 ARDEN WAY
City,State,Zip: SACRAMENTO, CA 95825
Facility Id: Not reported
Facility Status: Not reported
FD: Not reported
Billing Codes BP: I
Billing Codes UST: Not reported
WG Bill Code: Not reported
Target Property Bill Cod: Not reported
Food Bill Code: Not reported
CUPA Permit Date: Not reported
HAZMAT Permit Date: Not reported
HAZMAT Inspection Date: Not reported
Hazmat Date BP Received: Not reported
UST Permit Dt: Not reported
UST Inspection Date: Not reported
UST Tank Test Date: Not reported
Number of Tanks: Not reported
UST Tank Test Date: Not reported
SIC Code: Not reported
Tier Permitting: Not reported
AST Bill Code: Not reported
CALARP Bill Code: I

CERS:
Name: HOWE 'BOUT ARDEN SHOPPING CENTER
Address: 2100 ARDEN WAY
City,State,Zip: SACRAMENTO, CA 95825
Site ID: 904293
CERS ID: T0606700743
CERS Description: Leaking Underground Storage Tank Cleanup Site

Affiliation:
Affiliation Type Desc: Regional Board Caseworker
Entity Name: zzz - CENTRAL VALLEY RWQCB (REGION 5S)
Entity Title: Not reported
Affiliation Address: 11020 SUN CENTER DRIVE #200
Affiliation City: RANCHO CORDOVA
Affiliation State: CA
Affiliation Country: Not reported
Affiliation Zip: Not reported
Affiliation Phone: ,

Name: HOWE "BOUT ARDEN SHOPPING CENTER
Address: 2100 ARDEN WAY
City,State,Zip: SACRAMENTO, CA
Site ID: 855602
CERS ID: SLT5S1613201
CERS Description: Cleanup Program Site

**ULTA BEAUTY 118 (Continued)** **S101300796**

Affiliation:
- Affiliation Type Desc: Regional Board Caseworker
- Entity Name: zzz - CENTRAL VALLEY RWQCB (REGION 5S)
- Entity Title: Not reported
- Affiliation Address: 11020 SUN CENTER DRIVE #200
- Affiliation City: RANCHO CORDOVA
- Affiliation State: CA
- Affiliation Country: Not reported
- Affiliation Zip: Not reported
- Affiliation Phone: ,

---

**AE308** **MICHAEL'S STORE #5120** **RCRA NonGen / NLR** **1024868489**
**SSW** **2100 ARDEN WAY STE 125** **E MANIFEST** **CAL000437094**
**1/8-1/4** **SACRAMENTO, CA 95825**
**0.156 mi.**
**824 ft.** **Site 7 of 13 in cluster AE**

**Relative:** **Higher**
**Actual:** **43 ft.**

RCRA Listings:
- Date Form Received by Agency: 20180621
- Handler Name: Michael'S Store #5120
- Handler Address: 2100 Arden Way Ste 125
- Handler City,State,Zip: SACRAMENTO, CA 95825
- EPA ID: CAL000437094
- Contact Name: RYAN DRAPER
- Contact Address: 8000 BENT BRANCH DR
- Contact City,State,Zip: IRVING, TX 75063
- Contact Telephone: 972-409-5786
- Contact Fax: Not reported
- Contact Email: RDRAPER@MICHAELS.COM
- Contact Title: Not reported
- EPA Region: 09
- Land Type: Not reported
- Federal Waste Generator Description: Not a generator, verified
- Non-Notifier: Not reported
- Biennial Report Cycle: Not reported
- Accessibility: Not reported
- Active Site Indicator: Handler Activities
- State District Owner: Not reported
- State District: Not reported
- Mailing Address: 8000 BENT BRANCH DR
- Mailing City,State,Zip: IRVING, TX 75063
- Owner Name: Michaels Store Inc
- Owner Type: Other
- Operator Name: Ryan Draper
- Operator Type: Other
- Short-Term Generator Activity: No
- Importer Activity: No
- Mixed Waste Generator: No
- Transporter Activity: No
- Transfer Facility Activity: No
- Recycler Activity with Storage: No
- Small Quantity On-Site Burner Exemption: No
- Smelting Melting and Refining Furnace Exemption: No
- Underground Injection Control: No
- Off-Site Waste Receipt: No
- Universal Waste Indicator: Yes

**MICHAEL'S STORE #5120 (Continued)** **1024868489**

| | |
|---|---|
| Universal Waste Destination Facility: | Yes |
| Federal Universal Waste: | No |
| Active Site State-Reg Handler: | --- |
| Federal Facility Indicator: | Not reported |
| Hazardous Secondary Material Indicator: | N |
| Sub-Part K Indicator: | Not reported |
| 2018 GPRA Permit Baseline: | Not on the Baseline |
| 2018 GPRA Renewals Baseline: | Not on the Baseline |
| 202 GPRA Corrective Action Baseline: | No |
| Subject to Corrective Action Universe: | No |
| Non-TSDFs Where RCRA CA has Been Imposed Universe: | No |
| Corrective Action Priority Ranking: | No NCAPS ranking |
| Environmental Control Indicator: | No |
| Institutional Control Indicator: | No |
| Human Exposure Controls Indicator: | N/A |
| Groundwater Controls Indicator: | N/A |
| Significant Non-Complier Universe: | No |
| Unaddressed Significant Non-Complier Universe: | No |
| Addressed Significant Non-Complier Universe: | No |
| Significant Non-Complier With a Compliance Schedule Universe: | No |
| Financial Assurance Required: | Not reported |
| Handler Date of Last Change: | 20180907 |
| Recognized Trader-Importer: | No |
| Recognized Trader-Exporter: | No |
| Importer of Spent Lead Acid Batteries: | No |
| Exporter of Spent Lead Acid Batteries: | No |
| Recycler Activity Without Storage: | No |
| Manifest Broker: | No |
| Sub-Part P Indicator: | No |

Handler - Owner Operator:

| | |
|---|---|
| Owner/Operator Indicator: | Owner |
| Owner/Operator Name: MICHAELS STORE INC | |
| Legal Status: | Other |
| Date Became Current: | Not reported |
| Date Ended Current: | Not reported |
| Owner/Operator Address: | 8000 BENT BRANCH DR |
| Owner/Operator City,State,Zip: | IRVING, TX 75063 |
| Owner/Operator Telephone: | 972-409-5786 |
| Owner/Operator Telephone Ext: | Not reported |
| Owner/Operator Fax: | Not reported |
| Owner/Operator Email: | Not reported |

| | |
|---|---|
| Owner/Operator Indicator: | Operator |
| Owner/Operator Name: RYAN DRAPER | |
| Legal Status: | Other |
| Date Became Current: | Not reported |
| Date Ended Current: | Not reported |
| Owner/Operator Address: | 8000 BENT BRANCH DR |
| Owner/Operator City,State,Zip: | IRVING, TX 75063 |
| Owner/Operator Telephone: | 972-409-5786 |
| Owner/Operator Telephone Ext: | Not reported |
| Owner/Operator Fax: | Not reported |
| Owner/Operator Email: | Not reported |

**MICHAEL'S STORE #5120 (Continued)** **1024868489**

Historic Generators:

| | |
|---|---|
| Receive Date: | 20180621 |
| Handler Name: MICHAEL'S STORE #5120 | |
| Federal Waste Generator Description: | Not a generator, verified |
| State District Owner: | Not reported |
| Large Quantity Handler of Universal Waste: | No |
| Recognized Trader Importer: | No |
| Recognized Trader Exporter: | No |
| Spent Lead Acid Battery Importer: | No |
| Spent Lead Acid Battery Exporter: | No |
| Current Record: | Yes |
| Non Storage Recycler Activity: | Not reported |
| Electronic Manifest Broker: | Not reported |

List of NAICS Codes and Descriptions:

| | |
|---|---|
| NAICS Code: | 453998 |
| NAICS Description: | ALL OTHER MISCELLANEOUS STORE RETAILERS (EXCEPT TOBACCO STORES) |

Facility Has Received Notices of Violations:

| | |
|---|---|
| Violations: | No Violations Found |

Evaluation Action Summary:

| | |
|---|---|
| Evaluations: | No Evaluations Found |

E MANIFEST:

| | |
|---|---|
| Manifest Tracking Number: | 200559613CLE |
| Last Updated Date: | 20230918 |
| Shipped Date: | 20230829 |
| Received Date: | 20230906 |
| Manifest Status: | Signed |
| Submission Type: | DataImage5Copy |
| Origin Type: | Service |
| Generator EPA ID: | CAL000437094 |
| Generator Name: | Michaels Stores Inc |
| Generator Location Street Number: | Not reported |
| Generator Location Street 1: | 2100 ARDEN WAY, STE 125 |
| Generator Location Street 2: | Not reported |
| Generator Location City: | SACRAMENTO |
| Generator Location State: | CA |
| Generator Location Zip: | 95825 |
| Generator Mail Street Number: | Not reported |
| Generator Mail Street 1: | 2100 Arden Way, Ste 125 |
| Generator Mail Street 2: | Not reported |
| Generator Mail City: | Sacramento |
| Generator Mail Zip: | 95825 |
| Generator Mail State: | CA |
| Generator Contact Company Name: | Not reported |
| Designated Facility EPA ID: | NVD980895338 |
| Designated Facility Name: | 21st Century Environmental Management Of Nevada, Llc |
| Designated Facility Mail Street Number: | Not reported |
| Designated Facility Mail Street 1: | Not reported |
| Designated Facility Mail Street 2: | 2095 Newlands Drive East |
| Designated Facility Mail City: | Fernley |
| Designated Facility Mail Zip: | 89408 |

**MICHAEL'S STORE #5120 (Continued)** **1024868489**

| | |
|---|---|
| Designated Facility Mail State: | NV |
| Designated Facility Location Street Number: | Not reported |
| Designated Facility Location Street 1: | 2095 Newlands Drive East |
| Designated Facility Location Street 2: | Not reported |
| Designated Facility Location City: | Fernley |
| Designated Facility Location Zip: | 89408 |
| Designated Facility Location State: | NV |
| Designated Facility Contact Company Name: | Not reported |
| Manifest Residue Indicator: | N |
| Rejection Indicator: | N |

| | |
|---|---|
| Manifest Tracking Number: | 200559613CLE |
| Last Updated Date: | 20230918 |
| Shipped Date: | 20230829 |
| Received Date: | 20230906 |
| Manifest Status: | Signed |
| Submission Type: | DataImage5Copy |
| Origin Type: | Service |
| Generator EPA ID: | CAL000437094 |
| Generator Name: | Michaels Stores Inc |
| Generator Location Street Number: | Not reported |
| Generator Location Street 1: | 2100 ARDEN WAY, STE 125 |
| Generator Location Street 2: | Not reported |
| Generator Location City: | SACRAMENTO |
| Generator Location State: | CA |
| Generator Location Zip: | 95825 |
| Generator Mail Street Number: | Not reported |
| Generator Mail Street 1: | 2100 Arden Way, Ste 125 |
| Generator Mail Street 2: | Not reported |
| Generator Mail City: | Sacramento |
| Generator Mail Zip: | 95825 |
| Generator Mail State: | CA |
| Generator Contact Company Name: | Not reported |
| Designated Facility EPA ID: | NVD980895338 |
| Designated Facility Name: | 21st Century Environmental Management Of Nevada, Llc |
| Designated Facility Mail Street Number: | Not reported |
| Designated Facility Mail Street 1: | Not reported |
| Designated Facility Mail Street 2: | 2095 Newlands Drive East |
| Designated Facility Mail City: | Fernley |
| Designated Facility Mail Zip: | 89408 |
| Designated Facility Mail State: | NV |
| Designated Facility Location Street Number: | Not reported |
| Designated Facility Location Street 1: | 2095 Newlands Drive East |
| Designated Facility Location Street 2: | Not reported |
| Designated Facility Location City: | Fernley |
| Designated Facility Location Zip: | 89408 |
| Designated Facility Location State: | NV |
| Designated Facility Contact Company Name: | Not reported |
| Manifest Residue Indicator: | N |
| Rejection Indicator: | N |

| | |
|---|---|
| Manifest Tracking Number: | 200559614CLE |
| Last Updated Date: | 20231102 |
| Shipped Date: | 20230829 |
| Received Date: | 20230912 |
| Manifest Status: | Signed |
| Submission Type: | DataImage5Copy |

**MICHAEL'S STORE #5120 (Continued)** **1024868489**

| | |
|---|---|
| Origin Type: | Service |
| Generator EPA ID: | CAL000437094 |
| Generator Name: | Michaels Stores Inc |
| Generator Location Street Number: | Not reported |
| Generator Location Street 1: | 2100 ARDEN WAY, STE 125 |
| Generator Location Street 2: | Not reported |
| Generator Location City: | SACRAMENTO |
| Generator Location State: | CA |
| Generator Location Zip: | 95825 |
| Generator Mail Street Number: | Not reported |
| Generator Mail Street 1: | 2100 Arden Way, Ste 125 |
| Generator Mail Street 2: | Not reported |
| Generator Mail City: | Sacramento |
| Generator Mail Zip: | 95825 |
| Generator Mail State: | CA |
| Generator Contact Company Name: | Not reported |
| Designated Facility EPA ID: | AZR000527028 |
| Designated Facility Name: | Clean Earth Solutions, Inc. |
| Designated Facility Mail Street Number: | Not reported |
| Designated Facility Mail Street 1: | Not reported |
| Designated Facility Mail Street 2: | 19105 SOUTH AVENUE B |
| Designated Facility Mail City: | SOMERTON |
| Designated Facility Mail Zip: | 85350 |
| Designated Facility Mail State: | AZ |
| Designated Facility Location Street Number: | Not reported |
| Designated Facility Location Street 1: | 19105 SOUTH AVENUE B |
| Designated Facility Location Street 2: | Not reported |
| Designated Facility Location City: | SOMERTON |
| Designated Facility Location Zip: | 85350 |
| Designated Facility Location State: | AZ |
| Designated Facility Contact Company Name: | Not reported |
| Manifest Residue Indicator: | N |
| Rejection Indicator: | N |

| | |
|---|---|
| Manifest Tracking Number: | 200559614CLE |
| Last Updated Date: | 20231102 |
| Shipped Date: | 20230829 |
| Received Date: | 20230912 |
| Manifest Status: | Signed |
| Submission Type: | DataImage5Copy |
| Origin Type: | Service |
| Generator EPA ID: | CAL000437094 |
| Generator Name: | Michaels Stores Inc |
| Generator Location Street Number: | Not reported |
| Generator Location Street 1: | 2100 ARDEN WAY, STE 125 |
| Generator Location Street 2: | Not reported |
| Generator Location City: | SACRAMENTO |
| Generator Location State: | CA |
| Generator Location Zip: | 95825 |
| Generator Mail Street Number: | Not reported |
| Generator Mail Street 1: | 2100 Arden Way, Ste 125 |
| Generator Mail Street 2: | Not reported |
| Generator Mail City: | Sacramento |
| Generator Mail Zip: | 95825 |
| Generator Mail State: | CA |
| Generator Contact Company Name: | Not reported |
| Designated Facility EPA ID: | AZR000527028 |

**MICHAEL'S STORE #5120 (Continued)** **1024868489**

| | |
|---|---|
| Designated Facility Name: | Clean Earth Solutions, Inc. |
| Designated Facility Mail Street Number: | Not reported |
| Designated Facility Mail Street 1: | Not reported |
| Designated Facility Mail Street 2: | 19105 SOUTH AVENUE B |
| Designated Facility Mail City: | SOMERTON |
| Designated Facility Mail Zip: | 85350 |
| Designated Facility Mail State: | AZ |
| Designated Facility Location Street Number: | Not reported |
| Designated Facility Location Street 1: | 19105 SOUTH AVENUE B |
| Designated Facility Location Street 2: | Not reported |
| Designated Facility Location City: | SOMERTON |
| Designated Facility Location Zip: | 85350 |
| Designated Facility Location State: | AZ |
| Designated Facility Contact Company Name: | Not reported |
| Manifest Residue Indicator: | N |
| Rejection Indicator: | N |

| | |
|---|---|
| Manifest Tracking Number: | 015954410FLE |
| Last Updated Date: | 20210729 |
| Shipped Date: | 20210707 |
| Received Date: | 20210728 |
| Manifest Status: | Signed |
| Submission Type: | DataImage5Copy |
| Origin Type: | Service |
| Generator EPA ID: | CAL000437094 |
| Generator Name: | Michaels Stores Inc |
| Generator Location Street Number: | Not reported |
| Generator Location Street 1: | 2100 ARDEN WAY, STE 125 |
| Generator Location Street 2: | Not reported |
| Generator Location City: | SACRAMENTO |
| Generator Location State: | CA |
| Generator Location Zip: | 95825 |
| Generator Mail Street Number: | Not reported |
| Generator Mail Street 1: | 2100 Arden Way, Ste 125 |
| Generator Mail Street 2: | Not reported |
| Generator Mail City: | Sacramento |
| Generator Mail Zip: | 95825 |
| Generator Mail State: | CA |
| Generator Contact Company Name: | Not reported |
| Designated Facility EPA ID: | CAD980884183 |
| Designated Facility Name: | Gem Rancho Cordova Llc |
| Designated Facility Mail Street Number: | Not reported |
| Designated Facility Mail Street 1: | Not reported |
| Designated Facility Mail Street 2: | 11855 White Rock Road |
| Designated Facility Mail City: | Rancho Cordova |
| Designated Facility Mail Zip: | 95742 |
| Designated Facility Mail State: | CA |
| Designated Facility Location Street Number: | Not reported |
| Designated Facility Location Street 1: | 11855 White Rock Road |
| Designated Facility Location Street 2: | Not reported |
| Designated Facility Location City: | Rancho Cordova |
| Designated Facility Location Zip: | 95742 |
| Designated Facility Location State: | CA |
| Designated Facility Contact Company Name: | Not reported |
| Manifest Residue Indicator: | N |
| Rejection Indicator: | N |

**MICHAEL'S STORE #5120 (Continued)** **1024868489**

| | |
|---|---|
| Manifest Tracking Number: | 015954410FLE |
| Last Updated Date: | 20210729 |
| Shipped Date: | 20210707 |
| Received Date: | 20210728 |
| Manifest Status: | Signed |
| Submission Type: | DataImage5Copy |
| Origin Type: | Service |
| Generator EPA ID: | CAL000437094 |
| Generator Name: | Michaels Stores Inc |
| Generator Location Street Number: | Not reported |
| Generator Location Street 1: | 2100 ARDEN WAY, STE 125 |
| Generator Location Street 2: | Not reported |
| Generator Location City: | SACRAMENTO |
| Generator Location State: | CA |
| Generator Location Zip: | 95825 |
| Generator Mail Street Number: | Not reported |
| Generator Mail Street 1: | 2100 Arden Way, Ste 125 |
| Generator Mail Street 2: | Not reported |
| Generator Mail City: | Sacramento |
| Generator Mail Zip: | 95825 |
| Generator Mail State: | CA |
| Generator Contact Company Name: | Not reported |
| Designated Facility EPA ID: | CAD980884183 |
| Designated Facility Name: | Gem Rancho Cordova Llc |
| Designated Facility Mail Street Number: | Not reported |
| Designated Facility Mail Street 1: | Not reported |
| Designated Facility Mail Street 2: | 11855 White Rock Road |
| Designated Facility Mail City: | Rancho Cordova |
| Designated Facility Mail Zip: | 95742 |
| Designated Facility Mail State: | CA |
| Designated Facility Location Street Number: | Not reported |
| Designated Facility Location Street 1: | 11855 White Rock Road |
| Designated Facility Location Street 2: | Not reported |
| Designated Facility Location City: | Rancho Cordova |
| Designated Facility Location Zip: | 95742 |
| Designated Facility Location State: | CA |
| Designated Facility Contact Company Name: | Not reported |
| Manifest Residue Indicator: | N |
| Rejection Indicator: | N |

| | |
|---|---|
| Manifest Tracking Number: | 015954411FLE |
| Last Updated Date: | 20210803 |
| Shipped Date: | 20210707 |
| Received Date: | 20210724 |
| Manifest Status: | Signed |
| Submission Type: | DataImage5Copy |
| Origin Type: | Service |
| Generator EPA ID: | CAL000437094 |
| Generator Name: | Michaels Stores Inc |
| Generator Location Street Number: | Not reported |
| Generator Location Street 1: | 2100 ARDEN WAY, STE 125 |
| Generator Location Street 2: | Not reported |
| Generator Location City: | SACRAMENTO |
| Generator Location State: | CA |
| Generator Location Zip: | 95825 |
| Generator Mail Street Number: | Not reported |
| Generator Mail Street 1: | 2100 Arden Way, Ste 125 |

**MICHAEL'S STORE #5120 (Continued)** **1024868489**

| | |
|---|---|
| Generator Mail Street 2: | Not reported |
| Generator Mail City: | Sacramento |
| Generator Mail Zip: | 95825 |
| Generator Mail State: | CA |
| Generator Contact Company Name: | Not reported |
| Designated Facility EPA ID: | NVD980895338 |
| Designated Facility Name: | 21st Century Environmental Management Of Nevada, Llc |
| Designated Facility Mail Street Number: | Not reported |
| Designated Facility Mail Street 1: | Not reported |
| Designated Facility Mail Street 2: | 2095 Newlands Drive East |
| Designated Facility Mail City: | Fernley |
| Designated Facility Mail Zip: | 89408 |
| Designated Facility Mail State: | NV |
| Designated Facility Location Street Number: | Not reported |
| Designated Facility Location Street 1: | 2095 Newlands Drive East |
| Designated Facility Location Street 2: | Not reported |
| Designated Facility Location City: | Fernley |
| Designated Facility Location Zip: | 89408 |
| Designated Facility Location State: | NV |
| Designated Facility Contact Company Name: | Not reported |
| Manifest Residue Indicator: | N |
| Rejection Indicator: | N |

| | |
|---|---|
| Manifest Tracking Number: | 015954411FLE |
| Last Updated Date: | 20210803 |
| Shipped Date: | 20210707 |
| Received Date: | 20210724 |
| Manifest Status: | Signed |
| Submission Type: | DataImage5Copy |
| Origin Type: | Service |
| Generator EPA ID: | CAL000437094 |
| Generator Name: | Michaels Stores Inc |
| Generator Location Street Number: | Not reported |
| Generator Location Street 1: | 2100 ARDEN WAY, STE 125 |
| Generator Location Street 2: | Not reported |
| Generator Location City: | SACRAMENTO |
| Generator Location State: | CA |
| Generator Location Zip: | 95825 |
| Generator Mail Street Number: | Not reported |
| Generator Mail Street 1: | 2100 Arden Way, Ste 125 |
| Generator Mail Street 2: | Not reported |
| Generator Mail City: | Sacramento |
| Generator Mail Zip: | 95825 |
| Generator Mail State: | CA |
| Generator Contact Company Name: | Not reported |
| Designated Facility EPA ID: | NVD980895338 |
| Designated Facility Name: | 21st Century Environmental Management Of Nevada, Llc |
| Designated Facility Mail Street Number: | Not reported |
| Designated Facility Mail Street 1: | Not reported |
| Designated Facility Mail Street 2: | 2095 Newlands Drive East |
| Designated Facility Mail City: | Fernley |
| Designated Facility Mail Zip: | 89408 |
| Designated Facility Mail State: | NV |
| Designated Facility Location Street Number: | Not reported |
| Designated Facility Location Street 1: | 2095 Newlands Drive East |
| Designated Facility Location Street 2: | Not reported |
| Designated Facility Location City: | Fernley |

**MICHAEL'S STORE #5120 (Continued)** **1024868489**

| | |
|---|---|
| Designated Facility Location Zip: | 89408 |
| Designated Facility Location State: | NV |
| Designated Facility Contact Company Name: | Not reported |
| Manifest Residue Indicator: | N |
| Rejection Indicator: | N |
| | |
| Manifest Tracking Number: | 014903648FLE |
| Last Updated Date: | 20231115 |
| Shipped Date: | 20200715 |
| Received Date: | 20200723 |
| Manifest Status: | Signed |
| Submission Type: | DataImage5Copy |
| Origin Type: | Service |
| Generator EPA ID: | CAL000437094 |
| Generator Name: | Michaels Stores Inc |
| Generator Location Street Number: | Not reported |
| Generator Location Street 1: | 2100 ARDEN WAY, STE 125 |
| Generator Location Street 2: | Not reported |
| Generator Location City: | SACRAMENTO |
| Generator Location State: | CA |
| Generator Location Zip: | 95825 |
| Generator Mail Street Number: | Not reported |
| Generator Mail Street 1: | 2100 Arden Way, Ste 125 |
| Generator Mail Street 2: | Not reported |
| Generator Mail City: | Sacramento |
| Generator Mail Zip: | 95825 |
| Generator Mail State: | CA |
| Generator Contact Company Name: | Not reported |
| Designated Facility EPA ID: | CAD980884183 |
| Designated Facility Name: | Gem Rancho Cordova Llc |
| Designated Facility Mail Street Number: | Not reported |
| Designated Facility Mail Street 1: | Not reported |
| Designated Facility Mail Street 2: | 11855 White Rock Road |
| Designated Facility Mail City: | Rancho Cordova |
| Designated Facility Mail Zip: | 95742 |
| Designated Facility Mail State: | CA |
| Designated Facility Location Street Number: | Not reported |
| Designated Facility Location Street 1: | 11855 White Rock Road |
| Designated Facility Location Street 2: | Not reported |
| Designated Facility Location City: | Rancho Cordova |
| Designated Facility Location Zip: | 95742 |
| Designated Facility Location State: | CA |
| Designated Facility Contact Company Name: | Not reported |
| Manifest Residue Indicator: | N |
| Rejection Indicator: | N |
| | |
| Manifest Tracking Number: | 014903648FLE |
| Last Updated Date: | 20231115 |
| Shipped Date: | 20200715 |
| Received Date: | 20200723 |
| Manifest Status: | Signed |
| Submission Type: | DataImage5Copy |
| Origin Type: | Service |
| Generator EPA ID: | CAL000437094 |
| Generator Name: | Michaels Stores Inc |
| Generator Location Street Number: | Not reported |
| Generator Location Street 1: | 2100 ARDEN WAY, STE 125 |

**MICHAEL'S STORE #5120 (Continued)** **1024868489**

| | |
|---|---|
| Generator Location Street 2: | Not reported |
| Generator Location City: | SACRAMENTO |
| Generator Location State: | CA |
| Generator Location Zip: | 95825 |
| Generator Mail Street Number: | Not reported |
| Generator Mail Street 1: | 2100 Arden Way, Ste 125 |
| Generator Mail Street 2: | Not reported |
| Generator Mail City: | Sacramento |
| Generator Mail Zip: | 95825 |
| Generator Mail State: | CA |
| Generator Contact Company Name: | Not reported |
| Designated Facility EPA ID: | CAD980884183 |
| Designated Facility Name: | Gem Rancho Cordova Llc |
| Designated Facility Mail Street Number: | Not reported |
| Designated Facility Mail Street 1: | Not reported |
| Designated Facility Mail Street 2: | 11855 White Rock Road |
| Designated Facility Mail City: | Rancho Cordova |
| Designated Facility Mail Zip: | 95742 |
| Designated Facility Mail State: | CA |
| Designated Facility Location Street Number: | Not reported |
| Designated Facility Location Street 1: | 11855 White Rock Road |
| Designated Facility Location Street 2: | Not reported |
| Designated Facility Location City: | Rancho Cordova |
| Designated Facility Location Zip: | 95742 |
| Designated Facility Location State: | CA |
| Designated Facility Contact Company Name: | Not reported |
| Manifest Residue Indicator: | N |
| Rejection Indicator: | N |

| | |
|---|---|
| Manifest Tracking Number: | 014903649FLE |
| Last Updated Date: | 20200817 |
| Shipped Date: | 20200715 |
| Received Date: | 20200731 |
| Manifest Status: | Signed |
| Submission Type: | DataImage5Copy |
| Origin Type: | Service |
| Generator EPA ID: | CAL000437094 |
| Generator Name: | Michaels Stores Inc |
| Generator Location Street Number: | Not reported |
| Generator Location Street 1: | 2100 ARDEN WAY, STE 125 |
| Generator Location Street 2: | Not reported |
| Generator Location City: | SACRAMENTO |
| Generator Location State: | CA |
| Generator Location Zip: | 95825 |
| Generator Mail Street Number: | Not reported |
| Generator Mail Street 1: | 2100 Arden Way, Ste 125 |
| Generator Mail Street 2: | Not reported |
| Generator Mail City: | Sacramento |
| Generator Mail Zip: | 95825 |
| Generator Mail State: | CA |
| Generator Contact Company Name: | Not reported |
| Designated Facility EPA ID: | NVD980895338 |
| Designated Facility Name: | 21st Century Environmental Management Of Nevada, Llc |
| Designated Facility Mail Street Number: | Not reported |
| Designated Facility Mail Street 1: | Not reported |
| Designated Facility Mail Street 2: | 2095 Newlands Drive East |
| Designated Facility Mail City: | Fernley |

**MICHAEL'S STORE #5120 (Continued)** **1024868489**

Designated Facility Mail Zip: 89408
Designated Facility Mail State: NV
Designated Facility Location Street Number: Not reported
Designated Facility Location Street 1: 2095 Newlands Drive East
Designated Facility Location Street 2: Not reported
Designated Facility Location City: Fernley
Designated Facility Location Zip: 89408
Designated Facility Location State: NV
Designated Facility Contact Company Name: Not reported
Manifest Residue Indicator: N
Rejection Indicator: N

Federal Waste:
Manifest Tracking Number: 014903649FLE
Waste Line Number: 1
Federal Waste Code: D001
Federal Waste: IGNITABLE WASTE

State Waste:
Manifest Tracking Number: 014903649FLE
Waste Line Number: 1
State Waste Code Owner: CA
State Waste Code: 214
State Waste: Unspecified solvent mixture

Transporter:
Manifest Tracking Number: 014903649FLE
Transporter Line Number: 1
Transporter EPA ID: MNS000110924
Transporter Name: Stericycle Specialty Waste Solutions Inc

Manifest Tracking Number: 014903649FLE
Transporter Line Number: 2
Transporter EPA ID: MNS000110924
Transporter Name: Stericycle Specialty Waste Solutions Inc

Waste Line:
Manifest Tracking Number: 014903649FLE
Waste Line Number: 1
U.S. DOT Hazardous Indicator: Y
U.S. DOT ID Number: UN1993
U.S. DOT Description: Un1993, Waste Flammable Liquids, N.O.S. (Acetone, Petroleum Distillates), 3, Pg Ii, Erg#128
Non-Hazardous Waste Description: Not reported
Number of Containers: 1
Container Type Code: CF
Container Type Description: Fiber or plastic boxes, cartons, cases
Waste Quantity: 5
Quantity Unit of Measure Code: P
Quantity Unit of Measure Description: Pounds
Waste Quantity, in Tons: 0.0025
Acute Waste Quantity, in Tons: 0
Non-Acute Waste Quantity, in Tons: 0.0025
Waste Quantity, in Kilograms: 2.267575
Acute Waste Quantity, in Kilograms: 0

**MICHAEL'S STORE #5120 (Continued)** **1024868489**

| | |
|---|---|
| Non-Acute Waste Quantity, in Kilorgrams: | 2.267575 |
| Management Method Code: | H141 |
| Management Method Description: | STORAGE, BULKING AND/OR TRANSFER OFF SITE |
| Waste Residue Indicator: | N |
| Quantity Discrepancy Indicator: | N |
| Waste Type Discrepancy Indicator: | N |
| Waste Density: | Not reported |
| Waste Density Unit of Measure Code: | Not reported |
| Waste Density Unit of Measure Description: | Not reported |
| Form Code: | Not reported |
| Form Code Description: | Not reported |
| Source Code: | Not reported |
| Source Code Description: | Not reported |
| Waste Minimization Code: | Not reported |
| Waste Minimization Code Description: | Not reported |
| Consent Number: | Not reported |
| EPA Waste Indicator: | Y |

Click this hyperlink while viewing on your computer to access
33 additional US EManifest: record(s) in the EDR Site Report.

---

**AE309** **ULTA BEAUTY 1684** **RCRA NonGen / NLR** **1027702136**
**SSW** **2100 ARDEN WAY STE 121** **E MANIFEST** **CAL000478761**
**1/8-1/4** **SACRAMENTO, CA 95825**
**0.156 mi.**
**824 ft.** **Site 8 of 13 in cluster AE**

**Relative:**
**Higher**

**Actual:**
**43 ft.**

RCRA Listings:

| | |
|---|---|
| Date Form Received by Agency: | 20230621 |
| Handler Name: | Ulta Beauty 1684 |
| Handler Address: | 2100 Arden Way Ste 121 |
| Handler City,State,Zip: | SACRAMENTO, CA 95825 |
| EPA ID: | CAL000478761 |
| Contact Name: | TRACEY ANZAR |
| Contact Address: | 1000 REMINGTON BLVD |
| Contact City,State,Zip: | BOLINGBROOK, IL 60440 |
| Contact Telephone: | 630-378-7398 |
| Contact Fax: | Not reported |
| Contact Email: | TANZAR@ULTA.COM |
| Contact Title: | Not reported |
| EPA Region: | 09 |
| Land Type: | Not reported |
| Federal Waste Generator Description: | Not a generator, verified |
| Non-Notifier: | Not reported |
| Biennial Report Cycle: | Not reported |
| Accessibility: | Not reported |
| Active Site Indicator: | Not reported |
| State District Owner: | Not reported |
| State District: | Not reported |
| Mailing Address: | 1000 REMINGTON BLVD |
| Mailing City,State,Zip: | BOLINGBROOK, IL 60440 |
| Owner Name: | Ulta Beauty Inc |
| Owner Type: | Other |
| Operator Name: | Tracey Anzar |
| Operator Type: | Other |
| Short-Term Generator Activity: | No |
| Importer Activity: | No |
| Mixed Waste Generator: | No |

**ULTA BEAUTY 1684 (Continued)** **1027702136**

| | |
|---|---|
| Transporter Activity: | No |
| Transfer Facility Activity: | No |
| Recycler Activity with Storage: | No |
| Small Quantity On-Site Burner Exemption: | No |
| Smelting Melting and Refining Furnace Exemption: | No |
| Underground Injection Control: | No |
| Off-Site Waste Receipt: | No |
| Universal Waste Indicator: | No |
| Universal Waste Destination Facility: | No |
| Federal Universal Waste: | No |
| Active Site State-Reg Handler: | --- |
| Federal Facility Indicator: | Not reported |
| Hazardous Secondary Material Indicator: | N |
| Sub-Part K Indicator: | Not reported |
| 2018 GPRA Permit Baseline: | Not on the Baseline |
| 2018 GPRA Renewals Baseline: | Not on the Baseline |
| 202 GPRA Corrective Action Baseline: | No |
| Subject to Corrective Action Universe: | No |
| Non-TSDFs Where RCRA CA has Been Imposed Universe: | No |
| Corrective Action Priority Ranking: | No NCAPS ranking |
| Environmental Control Indicator: | No |
| Institutional Control Indicator: | No |
| Human Exposure Controls Indicator: | N/A |
| Groundwater Controls Indicator: | N/A |
| Significant Non-Complier Universe: | No |
| Unaddressed Significant Non-Complier Universe: | No |
| Addressed Significant Non-Complier Universe: | No |
| Significant Non-Complier With a Compliance Schedule Universe: | No |
| Financial Assurance Required: | Not reported |
| Handler Date of Last Change: | 20230623 |
| Recognized Trader-Importer: | No |
| Recognized Trader-Exporter: | No |
| Importer of Spent Lead Acid Batteries: | No |
| Exporter of Spent Lead Acid Batteries: | No |
| Recycler Activity Without Storage: | No |
| Manifest Broker: | No |
| Sub-Part P Indicator: | No |

Handler - Owner Operator:

| | |
|---|---|
| Owner/Operator Indicator: | Owner |
| Owner/Operator Name: ULTA BEAUTY INC | |
| Legal Status: | Other |
| Date Became Current: | Not reported |
| Date Ended Current: | Not reported |
| Owner/Operator Address: | 1000 REMINGTON BLVD |
| Owner/Operator City,State,Zip: | BOLINGBROOK, IL 60440 |
| Owner/Operator Telephone: | 630-378-7398 |
| Owner/Operator Telephone Ext: | Not reported |
| Owner/Operator Fax: | Not reported |
| Owner/Operator Email: | Not reported |

| | |
|---|---|
| Owner/Operator Indicator: | Operator |
| Owner/Operator Name: TRACEY ANZAR | |
| Legal Status: | Other |
| Date Became Current: | Not reported |
| Date Ended Current: | Not reported |

**ULTA BEAUTY 1684 (Continued)** **1027702136**

Owner/Operator Address: 1000 REMINGTON BLVD
Owner/Operator City,State,Zip: BOLINGBROOK, IL 60440
Owner/Operator Telephone: 630-378-7398
Owner/Operator Telephone Ext: Not reported
Owner/Operator Fax: Not reported
Owner/Operator Email: Not reported

Historic Generators:
Receive Date: 20230621
Handler Name: ULTA BEAUTY 1684
Federal Waste Generator Description: Not a generator, verified
State District Owner: Not reported
Large Quantity Handler of Universal Waste: No
Recognized Trader Importer: No
Recognized Trader Exporter: No
Spent Lead Acid Battery Importer: No
Spent Lead Acid Battery Exporter: No
Current Record: Yes
Non Storage Recycler Activity: No
Electronic Manifest Broker: No

List of NAICS Codes and Descriptions:
NAICS Code: 459999
NAICS Description: ALL OTHER MISCELLANEOUS RETAILERS

Facility Has Received Notices of Violations:
Violations: No Violations Found

Evaluation Action Summary:
Evaluations: No Evaluations Found

E MANIFEST:
Manifest Tracking Number: 200625220CLE
Last Updated Date: 20231127
Shipped Date: 20231109
Received Date: 20231113
Manifest Status: Signed
Submission Type: DataImage5Copy
Origin Type: Service
Generator EPA ID: CAL000478761
Generator Name: Ulta Beauty
Generator Location Street Number: Not reported
Generator Location Street 1: 2100 ARDEN WAY STE 121
Generator Location Street 2: Not reported
Generator Location City: SACRAMENTO
Generator Location State: CA
Generator Location Zip: 95825-2200
Generator Mail Street Number: Not reported
Generator Mail Street 1: 1000 Remington Blvd Ste 120
Generator Mail Street 2: Not reported
Generator Mail City: Bolingbrook
Generator Mail Zip: 60440
Generator Mail State: IL
Generator Contact Company Name: Not reported

**ULTA BEAUTY 1684 (Continued)** **1027702136**

| | |
|---|---|
| Designated Facility EPA ID: | NVD980895338 |
| Designated Facility Name: | 21st Century Environmental Management Of Nevada, Llc |
| Designated Facility Mail Street Number: | 2095 |
| Designated Facility Mail Street 1: | Not reported |
| Designated Facility Mail Street 2: | Newlands Drive East |
| Designated Facility Mail City: | Fernley |
| Designated Facility Mail Zip: | 89408 |
| Designated Facility Mail State: | NV |
| Designated Facility Location Street Number: | 2095 |
| Designated Facility Location Street 1: | Newlands Drive East |
| Designated Facility Location Street 2: | Not reported |
| Designated Facility Location City: | Fernley |
| Designated Facility Location Zip: | 89408 |
| Designated Facility Location State: | NV |
| Designated Facility Contact Company Name: | Not reported |
| Manifest Residue Indicator: | N |
| Rejection Indicator: | N |

| | |
|---|---|
| Manifest Tracking Number: | 200625221CLE |
| Last Updated Date: | 20231127 |
| Shipped Date: | 20231109 |
| Received Date: | 20231113 |
| Manifest Status: | Signed |
| Submission Type: | DataImage5Copy |
| Origin Type: | Service |
| Generator EPA ID: | CAL000478761 |
| Generator Name: | Ulta Beauty |
| Generator Location Street Number: | Not reported |
| Generator Location Street 1: | 2100 ARDEN WAY STE 121 |
| Generator Location Street 2: | Not reported |
| Generator Location City: | SACRAMENTO |
| Generator Location State: | CA |
| Generator Location Zip: | 95825-2200 |
| Generator Mail Street Number: | Not reported |
| Generator Mail Street 1: | 1000 Remington Blvd Ste 120 |
| Generator Mail Street 2: | Not reported |
| Generator Mail City: | Bolingbrook |
| Generator Mail Zip: | 60440 |
| Generator Mail State: | IL |
| Generator Contact Company Name: | Not reported |
| Designated Facility EPA ID: | NVD980895338 |
| Designated Facility Name: | 21st Century Environmental Management Of Nevada, Llc |
| Designated Facility Mail Street Number: | 2095 |
| Designated Facility Mail Street 1: | Not reported |
| Designated Facility Mail Street 2: | Newlands Drive East |
| Designated Facility Mail City: | Fernley |
| Designated Facility Mail Zip: | 89408 |
| Designated Facility Mail State: | NV |
| Designated Facility Location Street Number: | 2095 |
| Designated Facility Location Street 1: | Newlands Drive East |
| Designated Facility Location Street 2: | Not reported |
| Designated Facility Location City: | Fernley |
| Designated Facility Location Zip: | 89408 |
| Designated Facility Location State: | NV |
| Designated Facility Contact Company Name: | Not reported |
| Manifest Residue Indicator: | N |
| Rejection Indicator: | N |

**ULTA BEAUTY 1684 (Continued)** **1027702136**

| | |
|---|---|
| Manifest Tracking Number: | 200706136CLE |
| Last Updated Date: | 20240220 |
| Shipped Date: | 20240206 |
| Received Date: | 20240215 |
| Manifest Status: | Signed |
| Submission Type: | DataImage5Copy |
| Origin Type: | Service |
| Generator EPA ID: | CAL000478761 |
| Generator Name: | Ulta Beauty |
| Generator Location Street Number: | Not reported |
| Generator Location Street 1: | 2100 ARDEN WAY STE 121 |
| Generator Location Street 2: | Not reported |
| Generator Location City: | SACRAMENTO |
| Generator Location State: | CA |
| Generator Location Zip: | 95825-2200 |
| Generator Mail Street Number: | Not reported |
| Generator Mail Street 1: | 1000 Remington Blvd Ste 120 |
| Generator Mail Street 2: | Not reported |
| Generator Mail City: | Bolingbrook |
| Generator Mail Zip: | 60440 |
| Generator Mail State: | IL |
| Generator Contact Company Name: | Not reported |
| Designated Facility EPA ID: | NVD980895338 |
| Designated Facility Name: | 21st Century Environmental Management Of Nevada, Llc |
| Designated Facility Mail Street Number: | 2095 |
| Designated Facility Mail Street 1: | Not reported |
| Designated Facility Mail Street 2: | Newlands Drive East |
| Designated Facility Mail City: | Fernley |
| Designated Facility Mail Zip: | 89408 |
| Designated Facility Mail State: | NV |
| Designated Facility Location Street Number: | 2095 |
| Designated Facility Location Street 1: | Newlands Drive East |
| Designated Facility Location Street 2: | Not reported |
| Designated Facility Location City: | Fernley |
| Designated Facility Location Zip: | 89408 |
| Designated Facility Location State: | NV |
| Designated Facility Contact Company Name: | Not reported |
| Manifest Residue Indicator: | N |
| Rejection Indicator: | N |

| | |
|---|---|
| Manifest Tracking Number: | 200706137CLE |
| Last Updated Date: | 20240223 |
| Shipped Date: | 20240206 |
| Received Date: | 20240216 |
| Manifest Status: | Signed |
| Submission Type: | DataImage5Copy |
| Origin Type: | Service |
| Generator EPA ID: | CAL000478761 |
| Generator Name: | Ulta Beauty |
| Generator Location Street Number: | Not reported |
| Generator Location Street 1: | 2100 ARDEN WAY STE 121 |
| Generator Location Street 2: | Not reported |
| Generator Location City: | SACRAMENTO |
| Generator Location State: | CA |
| Generator Location Zip: | 95825-2200 |
| Generator Mail Street Number: | Not reported |
| Generator Mail Street 1: | 1000 Remington Blvd Ste 120 |

**ULTA BEAUTY 1684 (Continued)** **1027702136**

| | |
|---|---|
| Generator Mail Street 2: | Not reported |
| Generator Mail City: | Bolingbrook |
| Generator Mail Zip: | 60440 |
| Generator Mail State: | IL |
| Generator Contact Company Name: | Not reported |
| Designated Facility EPA ID: | AZR000527028 |
| Designated Facility Name: | Clean Earth Solutions, Inc. |
| Designated Facility Mail Street Number: | Not reported |
| Designated Facility Mail Street 1: | Not reported |
| Designated Facility Mail Street 2: | 19105 SOUTH AVENUE B |
| Designated Facility Mail City: | SOMERTON |
| Designated Facility Mail Zip: | 85350 |
| Designated Facility Mail State: | AZ |
| Designated Facility Location Street Number: | Not reported |
| Designated Facility Location Street 1: | 19105 SOUTH AVENUE B |
| Designated Facility Location Street 2: | Not reported |
| Designated Facility Location City: | SOMERTON |
| Designated Facility Location Zip: | 85350 |
| Designated Facility Location State: | AZ |
| Designated Facility Contact Company Name: | Not reported |
| Manifest Residue Indicator: | N |
| Rejection Indicator: | N |

| | |
|---|---|
| Manifest Tracking Number: | 200805761CLE |
| Last Updated Date: | 20240624 |
| Shipped Date: | 20240520 |
| Received Date: | 20240531 |
| Manifest Status: | Signed |
| Submission Type: | DataImage5Copy |
| Origin Type: | Service |
| Generator EPA ID: | CAL000478761 |
| Generator Name: | Ulta Beauty |
| Generator Location Street Number: | Not reported |
| Generator Location Street 1: | 2100 ARDEN WAY STE 121 |
| Generator Location Street 2: | Not reported |
| Generator Location City: | SACRAMENTO |
| Generator Location State: | CA |
| Generator Location Zip: | 95825-2200 |
| Generator Mail Street Number: | Not reported |
| Generator Mail Street 1: | 2100 ARDEN WAY STE 121 |
| Generator Mail Street 2: | Not reported |
| Generator Mail City: | SACRAMENTO |
| Generator Mail Zip: | 95825-2200 |
| Generator Mail State: | CA |
| Generator Contact Company Name: | Not reported |
| Designated Facility EPA ID: | NVD980895338 |
| Designated Facility Name: | 21st Century Environmental Mgmt Of Nv, Llc |
| Designated Facility Mail Street Number: | 2095 |
| Designated Facility Mail Street 1: | Not reported |
| Designated Facility Mail Street 2: | NEWLANDS DR. EAST |
| Designated Facility Mail City: | FERNLEY |
| Designated Facility Mail Zip: | 89436 |
| Designated Facility Mail State: | NV |
| Designated Facility Location Street Number: | 2095 |
| Designated Facility Location Street 1: | NEWLANDS DR. EAST |
| Designated Facility Location Street 2: | Not reported |
| Designated Facility Location City: | FERNLEY |

**ULTA BEAUTY 1684 (Continued)** **1027702136**

| | |
|---|---|
| Designated Facility Location Zip: | 89436 |
| Designated Facility Location State: | NV |
| Designated Facility Contact Company Name: | Not reported |
| Manifest Residue Indicator: | N |
| Rejection Indicator: | N |
| | |
| Manifest Tracking Number: | 200805762CLE |
| Last Updated Date: | 20240701 |
| Shipped Date: | 20240520 |
| Received Date: | 20240603 |
| Manifest Status: | Signed |
| Submission Type: | DataImage5Copy |
| Origin Type: | Service |
| Generator EPA ID: | CAL000478761 |
| Generator Name: | Ulta Beauty |
| Generator Location Street Number: | Not reported |
| Generator Location Street 1: | 2100 ARDEN WAY STE 121 |
| Generator Location Street 2: | Not reported |
| Generator Location City: | SACRAMENTO |
| Generator Location State: | CA |
| Generator Location Zip: | 95825-2200 |
| Generator Mail Street Number: | Not reported |
| Generator Mail Street 1: | 2100 ARDEN WAY STE 121 |
| Generator Mail Street 2: | Not reported |
| Generator Mail City: | SACRAMENTO |
| Generator Mail Zip: | 95825-2200 |
| Generator Mail State: | CA |
| Generator Contact Company Name: | Not reported |
| Designated Facility EPA ID: | AZR000527028 |
| Designated Facility Name: | Clean Earth Specialty Waste Solutions, Inc. - Az |
| Designated Facility Mail Street Number: | Not reported |
| Designated Facility Mail Street 1: | Not reported |
| Designated Facility Mail Street 2: | 19105 SOUTH AVENUE B |
| Designated Facility Mail City: | SOMERTON |
| Designated Facility Mail Zip: | 85350 |
| Designated Facility Mail State: | AZ |
| Designated Facility Location Street Number: | Not reported |
| Designated Facility Location Street 1: | 19105 SOUTH AVENUE B |
| Designated Facility Location Street 2: | Not reported |
| Designated Facility Location City: | SOMERTON |
| Designated Facility Location Zip: | 85350 |
| Designated Facility Location State: | AZ |
| Designated Facility Contact Company Name: | Not reported |
| Manifest Residue Indicator: | N |
| Rejection Indicator: | N |
| | |
| Manifest Tracking Number: | 200583020CLE |
| Last Updated Date: | 20231022 |
| Shipped Date: | 20230925 |
| Received Date: | 20231002 |
| Manifest Status: | Signed |
| Submission Type: | DataImage5Copy |
| Origin Type: | Service |
| Generator EPA ID: | CAL000478761 |
| Generator Name: | Ulta Beauty |
| Generator Location Street Number: | Not reported |
| Generator Location Street 1: | 2100 ARDEN WAY STE 121 |

**ULTA BEAUTY 1684 (Continued)** **1027702136**

| | |
|---|---|
| Generator Location Street 2: | Not reported |
| Generator Location City: | SACRAMENTO |
| Generator Location State: | CA |
| Generator Location Zip: | 95825-2200 |
| Generator Mail Street Number: | Not reported |
| Generator Mail Street 1: | 1000 Remington Blvd Ste 120 |
| Generator Mail Street 2: | Not reported |
| Generator Mail City: | Bolingbrook |
| Generator Mail Zip: | 60440 |
| Generator Mail State: | IL |
| Generator Contact Company Name: | Not reported |
| Designated Facility EPA ID: | NVD980895338 |
| Designated Facility Name: | 21st Century Environmental Management Of Nevada, Llc |
| Designated Facility Mail Street Number: | Not reported |
| Designated Facility Mail Street 1: | Not reported |
| Designated Facility Mail Street 2: | 2095 Newlands Drive East |
| Designated Facility Mail City: | Fernley |
| Designated Facility Mail Zip: | 89408 |
| Designated Facility Mail State: | NV |
| Designated Facility Location Street Number: | Not reported |
| Designated Facility Location Street 1: | 2095 Newlands Drive East |
| Designated Facility Location Street 2: | Not reported |
| Designated Facility Location City: | Fernley |
| Designated Facility Location Zip: | 89408 |
| Designated Facility Location State: | NV |
| Designated Facility Contact Company Name: | Not reported |
| Manifest Residue Indicator: | N |
| Rejection Indicator: | N |

| | |
|---|---|
| Manifest Tracking Number: | 200583021CLE |
| Last Updated Date: | 20231102 |
| Shipped Date: | 20230925 |
| Received Date: | 20231009 |
| Manifest Status: | Signed |
| Submission Type: | DataImage5Copy |
| Origin Type: | Service |
| Generator EPA ID: | CAL000478761 |
| Generator Name: | Ulta Beauty |
| Generator Location Street Number: | Not reported |
| Generator Location Street 1: | 2100 ARDEN WAY STE 121 |
| Generator Location Street 2: | Not reported |
| Generator Location City: | SACRAMENTO |
| Generator Location State: | CA |
| Generator Location Zip: | 95825-2200 |
| Generator Mail Street Number: | Not reported |
| Generator Mail Street 1: | 1000 Remington Blvd Ste 120 |
| Generator Mail Street 2: | Not reported |
| Generator Mail City: | Bolingbrook |
| Generator Mail Zip: | 60440 |
| Generator Mail State: | IL |
| Generator Contact Company Name: | Not reported |
| Designated Facility EPA ID: | AZR000527028 |
| Designated Facility Name: | Clean Earth Solutions, Inc. |
| Designated Facility Mail Street Number: | Not reported |
| Designated Facility Mail Street 1: | Not reported |
| Designated Facility Mail Street 2: | 19105 SOUTH AVENUE B |
| Designated Facility Mail City: | SOMERTON |

**ULTA BEAUTY 1684 (Continued)** **1027702136**

| | |
|---|---|
| Designated Facility Mail Zip: | 85350 |
| Designated Facility Mail State: | AZ |
| Designated Facility Location Street Number: | Not reported |
| Designated Facility Location Street 1: | 19105 SOUTH AVENUE B |
| Designated Facility Location Street 2: | Not reported |
| Designated Facility Location City: | SOMERTON |
| Designated Facility Location Zip: | 85350 |
| Designated Facility Location State: | AZ |
| Designated Facility Contact Company Name: | Not reported |
| Manifest Residue Indicator: | N |
| Rejection Indicator: | N |

| | |
|---|---|
| Manifest Tracking Number: | 200725253CLE |
| Last Updated Date: | 20240319 |
| Shipped Date: | 20240226 |
| Received Date: | 20240308 |
| Manifest Status: | Signed |
| Submission Type: | DataImage5Copy |
| Origin Type: | Service |
| Generator EPA ID: | CAL000478761 |
| Generator Name: | Ulta Beauty |
| Generator Location Street Number: | Not reported |
| Generator Location Street 1: | 2100 ARDEN WAY STE 121 |
| Generator Location Street 2: | Not reported |
| Generator Location City: | SACRAMENTO |
| Generator Location State: | CA |
| Generator Location Zip: | 95825-2200 |
| Generator Mail Street Number: | Not reported |
| Generator Mail Street 1: | 1000 Remington Blvd Ste 120 |
| Generator Mail Street 2: | Not reported |
| Generator Mail City: | Bolingbrook |
| Generator Mail Zip: | 60440 |
| Generator Mail State: | IL |
| Generator Contact Company Name: | Not reported |
| Designated Facility EPA ID: | AZR000527028 |
| Designated Facility Name: | Clean Earth Solutions, Inc. |
| Designated Facility Mail Street Number: | Not reported |
| Designated Facility Mail Street 1: | Not reported |
| Designated Facility Mail Street 2: | 19105 SOUTH AVENUE B |
| Designated Facility Mail City: | SOMERTON |
| Designated Facility Mail Zip: | 85350 |
| Designated Facility Mail State: | AZ |
| Designated Facility Location Street Number: | Not reported |
| Designated Facility Location Street 1: | 19105 SOUTH AVENUE B |
| Designated Facility Location Street 2: | Not reported |
| Designated Facility Location City: | SOMERTON |
| Designated Facility Location Zip: | 85350 |
| Designated Facility Location State: | AZ |
| Designated Facility Contact Company Name: | Not reported |
| Manifest Residue Indicator: | N |
| Rejection Indicator: | N |

| | |
|---|---|
| Manifest Tracking Number: | 200725252CLE |
| Last Updated Date: | 20240312 |
| Shipped Date: | 20240226 |
| Received Date: | 20240308 |
| Manifest Status: | Signed |

**ULTA BEAUTY 1684 (Continued)** **1027702136**

| | |
|---|---|
| Submission Type: | DataImage5Copy |
| Origin Type: | Service |
| Generator EPA ID: | CAL000478761 |
| Generator Name: | Ulta Beauty |
| Generator Location Street Number: | Not reported |
| Generator Location Street 1: | 2100 ARDEN WAY STE 121 |
| Generator Location Street 2: | Not reported |
| Generator Location City: | SACRAMENTO |
| Generator Location State: | CA |
| Generator Location Zip: | 95825-2200 |
| Generator Mail Street Number: | Not reported |
| Generator Mail Street 1: | 1000 Remington Blvd Ste 120 |
| Generator Mail Street 2: | Not reported |
| Generator Mail City: | Bolingbrook |
| Generator Mail Zip: | 60440 |
| Generator Mail State: | IL |
| Generator Contact Company Name: | Not reported |
| Designated Facility EPA ID: | NVD980895338 |
| Designated Facility Name: | 21st Century Environmental Management Of Nevada, Llc |
| Designated Facility Mail Street Number: | 2095 |
| Designated Facility Mail Street 1: | Not reported |
| Designated Facility Mail Street 2: | Newlands Drive East |
| Designated Facility Mail City: | Fernley |
| Designated Facility Mail Zip: | 89408 |
| Designated Facility Mail State: | NV |
| Designated Facility Location Street Number: | 2095 |
| Designated Facility Location Street 1: | Newlands Drive East |
| Designated Facility Location Street 2: | Not reported |
| Designated Facility Location City: | Fernley |
| Designated Facility Location Zip: | 89408 |
| Designated Facility Location State: | NV |
| Designated Facility Contact Company Name: | Not reported |
| Manifest Residue Indicator: | N |
| Rejection Indicator: | N |

| | |
|---|---|
| Manifest Tracking Number: | 200666204CLE |
| Last Updated Date: | 20240119 |
| Shipped Date: | 20231227 |
| Received Date: | 20240111 |
| Manifest Status: | Signed |
| Submission Type: | DataImage5Copy |
| Origin Type: | Service |
| Generator EPA ID: | CAL000478761 |
| Generator Name: | Ulta Beauty |
| Generator Location Street Number: | Not reported |
| Generator Location Street 1: | 2100 ARDEN WAY STE 121 |
| Generator Location Street 2: | Not reported |
| Generator Location City: | SACRAMENTO |
| Generator Location State: | CA |
| Generator Location Zip: | 95825-2200 |
| Generator Mail Street Number: | Not reported |
| Generator Mail Street 1: | 1000 Remington Blvd Ste 120 |
| Generator Mail Street 2: | Not reported |
| Generator Mail City: | Bolingbrook |
| Generator Mail Zip: | 60440 |
| Generator Mail State: | IL |
| Generator Contact Company Name: | Not reported |

**ULTA BEAUTY 1684 (Continued)** **1027702136**

| | |
|---|---|
| Designated Facility EPA ID: | NVD980895338 |
| Designated Facility Name: | 21st Century Environmental Management Of Nevada, Llc |
| Designated Facility Mail Street Number: | 2095 |
| Designated Facility Mail Street 1: | Not reported |
| Designated Facility Mail Street 2: | Newlands Drive East |
| Designated Facility Mail City: | Fernley |
| Designated Facility Mail Zip: | 89408 |
| Designated Facility Mail State: | NV |
| Designated Facility Location Street Number: | 2095 |
| Designated Facility Location Street 1: | Newlands Drive East |
| Designated Facility Location Street 2: | Not reported |
| Designated Facility Location City: | Fernley |
| Designated Facility Location Zip: | 89408 |
| Designated Facility Location State: | NV |
| Designated Facility Contact Company Name: | Not reported |
| Manifest Residue Indicator: | N |
| Rejection Indicator: | N |

Transporter:

| | |
|---|---|
| Manifest Tracking Number: | 200666205CLE |
| Transporter Line Number: | 1 |
| Transporter EPA ID: | MNS000110924 |
| Transporter Name: | Clean Earth Specialty Waste Solutions |

Waste Line:

| | |
|---|---|
| Manifest Tracking Number: | 200666205CLE |
| Waste Line Number: | 1 |
| U.S. DOT Hazardous Indicator: | N |
| U.S. DOT ID Number: | Not reported |
| U.S. DOT Description: | Not reported |
| Non-Hazardous Waste Description: | Non RCRA hazardous waste, liquid (Consumer Products), |
| Number of Containers: | 2 |
| Container Type Code: | DF |
| Container Type Description: | Fiberboard or plastic drums, barrels, kegs |
| Waste Quantity: | 276 |
| Quantity Unit of Measure Code: | P |
| Quantity Unit of Measure Description: | Pounds |
| Waste Quantity, in Tons: | 0.138 |
| Acute Waste Quantity, in Tons: | 0 |
| Non-Acute Waste Quantity, in Tons: | 0.138 |
| Waste Quantity, in Kilograms: | 125.17014 |
| Acute Waste Quantity, in Kilograms: | 0 |
| Non-Acute Waste Quantity, in Kilorgrams: | 125.17014 |
| Management Method Code: | H141 |
| Management Method Description: | STORAGE, BULKING AND/OR TRANSFER OFF SITE |
| Waste Residue Indicator: | N |
| Quantity Discrepancy Indicator: | N |
| Waste Type Discrepancy Indicator: | N |
| Waste Density: | Not reported |
| Waste Density Unit of Measure Code: | Not reported |
| Waste Density Unit of Measure Description: | Not reported |
| Form Code: | Not reported |
| Form Code Description: | Not reported |
| Source Code: | Not reported |
| Source Code Description: | Not reported |
| Waste Minimization Code: | Not reported |

**ULTA BEAUTY 1684 (Continued)** **1027702136**

Waste Minimization Code Description: Not reported
Consent Number: Not reported
EPA Waste Indicator: N

Click this hyperlink while viewing on your computer to access
22 additional US EManifest: record(s) in the EDR Site Report.

---

**AE310** **TROPICAL FLORAL DESIGN** **Sacramento Co. ML** **S105267765**
**SSW** **2100 ARDEN WY #115** **N/A**
**1/8-1/4** **SACRAMENTO, CA 95825**
**0.156 mi.**
**824 ft.** **Site 9 of 13 in cluster AE**

**Relative:**
**Higher**

**Actual:**
**43 ft.**

Sacramento Co. ML:

| | |
|---|---|
| Name: | TROPICAL FLORAL DESIGN |
| Address: | 2100 ARDEN WY #115 |
| City,State,Zip: | SACRAMENTO, CA 95825 |
| Facility Id: | Not reported |
| Facility Status: | Inactive. Included on a listing no longer updated. |
| FD: | C |
| Billing Codes BP: | Disclaimer |
| Billing Codes UST: | No Tanks |
| WG Bill Code: | Oil Changed by Outside Company-No Fee |
| Target Property Bill Cod: | 50 |
| Food Bill Code: | 50 |
| CUPA Permit Date: | Not reported |
| HAZMAT Permit Date: | Not reported |
| HAZMAT Inspection Date: | Not reported |
| Hazmat Date BP Received: | Not reported |
| UST Permit Dt: | Not reported |
| UST Inspection Date: | Not reported |
| UST Tank Test Date: | Not reported |
| Number of Tanks: | 0 |
| UST Tank Test Date: | Not reported |
| SIC Code: | Not reported |
| Tier Permitting: | Not reported |
| AST Bill Code: | Not reported |
| CALARP Bill Code: | Not reported |

---

**AE311** **MICHAEL'S STORE #5120** **LUST** **S124539112**
**SSW** **2100 ARDEN WAY STE 125** **CERS HAZ WASTE** **N/A**
**1/8-1/4** **SACRAMENTO, CA 95825** **Cortese**
**0.156 mi.** **HWTS**
**824 ft.** **Site 10 of 13 in cluster AE** **Sacramento Co. ML**

**Relative:**
**Higher**

**Actual:**
**43 ft.**

LUST:

| | |
|---|---|
| Name: | HOWE 'BOUT ARDEN SHOPPING CENTER |
| Address: | 2100 ARDEN WAY |
| City,State,Zip: | SACRAMENTO, CA 95825 |
| Lead Agency: | SACRAMENTO COUNTY LOP |
| Case Type: | LUST Cleanup Site |

Geo Track:

| | |
|---|---|
| Global Id: | T0606700743 |
| Latitude: | 38.5951245674414 |
| Longitude: | -121.416740839148 |

**MICHAEL'S STORE #5120 (Continued)** **S124539112**

| | |
|---|---|
| Status: | Completed - Case Closed |
| Status Date: | 09/14/2000 |
| Case Worker: | Not reported |
| RB Case Number: | 340898 |
| Local Agency: | Not reported |
| File Location: | Not reported |
| Local Case Number: | A301 RO 192 |
| Potential Media Affect: | Aquifer used for drinking water supply |
| Potential Contaminants of Concern: | Other Solvent or Non-Petroleum Hydrocarbon |
| EPA Region: | 9 |
| Coordinate Source: | Google Map Move |
| Cuf Case: | NO |
| Quantity Released Gallons: | Not reported |
| Begin Date: | 01/03/1994 |
| Leak Reported Date: | 01/03/1994 |
| How Discovered: | Not reported |
| How Discovered Description: | Not reported |
| Discharge Source: | Not reported |
| Discharge Cause: | Not reported |
| Stop Method: | Not reported |
| Stop Description: | Not reported |
| No Further Action Date: | 09/14/2000 |
| CA Water Watershed Name: | Valley-American - Coon-American - Lower American (519.21) |
| Dwr Groundwater Subbasin Name: | Sacramento Valley - North American (5-021.64) |
| Disadvantaged Community: | Severely Disadvantaged Community |
| CA Enviroscreen 3 Score: | 71-75% |
| CA Enviroscreen 4 Score: | 65-70% |
| Military DOD Site: | No |
| Facility Project Subtype: | Not reported |
| RWQCB Region: | CENTRAL VALLEY RWQCB (REGION 5S) |
| Site History: | Not reported |

LUST:

| | |
|---|---|
| Global Id: | T0606700743 |
| Contact Type: | Regional Board Caseworker |
| Contact Name: | zzz |
| Organization Name: | CENTRAL VALLEY RWQCB (REGION 5S) |
| Address: | 11020 SUN CENTER DRIVE #200 |
| City: | RANCHO CORDOVA |
| Email: | info5@waterboards.ca.gov |
| Phone Number: | Not reported |

LUST:

| | |
|---|---|
| Global Id: | T0606700743 |
| Action Type: | RESPONSE |
| Date: | 03/31/1994 |
| Action: | Soil and Water Investigation Report |
| | |
| Global Id: | T0606700743 |
| Action Type: | Other |
| Date: | 01/03/1994 |
| Action: | Leak Reported |
| | |
| Global Id: | T0606700743 |
| Action Type: | RESPONSE |
| Date: | 03/16/1999 |
| Action: | Site Assessment Report |

**MICHAEL'S STORE #5120 (Continued)** **S124539112**

Global Id: T0606700743
Action Type: RESPONSE
Date: 03/10/1994
Action: Correspondence

Global Id: T0606700743
Action Type: RESPONSE
Date: 06/15/1998
Action: Soil and Water Investigation Report

Global Id: T0606700743
Action Type: RESPONSE
Date: 09/14/2000
Action: Correspondence

Global Id: T0606700743
Action Type: RESPONSE
Date: 04/04/1996
Action: Soil and Water Investigation Report

LUST:
Global Id: T0606700743
Status: Open - Case Begin Date
Status Date: 01/03/1994

Global Id: T0606700743
Status: Completed - Case Closed
Status Date: 09/14/2000

Global Id: T0606700743
Status: Completed - Case Closed
Status Date: 09/14/2000

CERS HAZ WASTE:
Name: MICHAEL'S STORE #5120
Address: 2100 ARDEN WAY STE 125
City,State,Zip: SACRAMENTO, CA 95825
Site ID: 562928
CERS ID: 10834663
CERS Description: Hazardous Waste Generator

Violations:
Site ID: 562928
Site Name: MICHAEL'S STORE #5120
Violation Date: 09-28-2022
Citation: 22 CCR 12 66262.40(a) - California Code of Regulations, Title 22, Chapter 12, Section(s) 66262.40(a)
Violation Description: Failure to keep a copy of each properly signed manifest for at least three years from the date the waste was accepted by the initial transporter. The manifest signed at the time the waste was accepted for transport shall be kept until receiving a signed copy from the designated facility which received the waste.
Violation Notes: OBSERVATION: The following Uniform Hazardous Waste Manifests for Universal Hazardous Waste were not available at the time of inspection: 2022 and 2021 - 015954411FLE, 200032689CLE, and 200032690CLE. CORRECTIVE ACTION: Locate a copy of all Uniform

**MICHAEL'S STORE #5120 (Continued)** **S124539112**

Hazardous Waste Manifests listed above and submit copies to this department.
Violation Division: Sacramento County Env Management Department
Violation Program: HW
Violation Source: CERS,

Site ID: 562928
Site Name: MICHAEL'S STORE #5120
Violation Date: 09-28-2022
Citation: 40 CFR 1 265.33 - U.S. Code of Federal Regulations, Title 40, Chapter 1, Section(s) 265.33
Violation Description: Failure to test and maintain as necessary all facility communications or alarm systems, fire protection equipment, spill control equipment, and decontamination equipment to assure its proper operation in time of emergency.
Violation Notes: OBSERVATION: Fire extinguishers have not been tested and maintained to assure its proper operation in time of emergency. At the time of inspection fire extinguishers expired with a date of 8/6/2019. CORRECTIVE ACTION: Submit photos/documentation to this department demonstrating fire extinguishers has been properly tested or maintained.
Violation Division: Sacramento County Env Management Department
Violation Program: HW
Violation Source: CERS,

Evaluation:
Eval General Type: Compliance Evaluation Inspection
Eval Date: 09-28-2022
Violations Found: Yes
Eval Type: Routine done by local agency
Eval Notes: Signature was not obtained due to Covid-19 pandemic. Inspection Report was emailed to Zach Christensen, Store Manager at Christ24@michaels.com
Eval Division: Sacramento County Env Management Department
Eval Program: HW
Eval Source: CERS,

Affiliation:
Affiliation Type Desc: Document Preparer
Entity Name: ASHLEY CAMPBELL
Entity Title: Not reported
Affiliation Address: Not reported
Affiliation City: Not reported
Affiliation State: Not reported
Affiliation Country: Not reported
Affiliation Zip: Not reported
Affiliation Phone: ,

Affiliation Type Desc: Identification Signer
Entity Name: Ashley Campbell
Entity Title: COMPLIANCE & REG AFFAIR SPEC
Affiliation Address: Not reported
Affiliation City: Not reported
Affiliation State: Not reported
Affiliation Country: Not reported
Affiliation Zip: Not reported

**MICHAEL'S STORE #5120 (Continued)** **S124539112**

| | |
|---|---|
| Affiliation Phone: | , |
| Affiliation Type Desc: | CUPA District |
| Entity Name: | Sacramento County Environmental Management Departm |
| Entity Title: | Not reported |
| Affiliation Address: | 11080 WHITE ROCK ROAD, STE. 200 |
| Affiliation City: | RANCHO CORDOVA |
| Affiliation State: | CA |
| Affiliation Country: | Not reported |
| Affiliation Zip: | 95670 |
| Affiliation Phone: | (916) 875-8550, |
| Affiliation Type Desc: | Environmental Contact |
| Entity Name: | Ryan Draper |
| Entity Title: | Not reported |
| Affiliation Address: | 3939 WEST JOHN CARPENTER FREEWAY |
| Affiliation City: | Irving |
| Affiliation State: | TX |
| Affiliation Country: | Not reported |
| Affiliation Zip: | 75063 |
| Affiliation Phone: | , |
| Affiliation Type Desc: | Facility Mailing Address |
| Entity Name: | Mailing Address |
| Entity Title: | Not reported |
| Affiliation Address: | 3939 WEST JOHN CARPENTER FREEWAY |
| Affiliation City: | Irving |
| Affiliation State: | TX |
| Affiliation Country: | Not reported |
| Affiliation Zip: | 75063 |
| Affiliation Phone: | , |
| Affiliation Type Desc: | Legal Owner |
| Entity Name: | MICHAELS INCORPORATED |
| Entity Title: | Not reported |
| Affiliation Address: | 3939 WEST JOHN CARPENTER FREEWAY |
| Affiliation City: | Irving |
| Affiliation State: | TX |
| Affiliation Country: | United States |
| Affiliation Zip: | 75063 |
| Affiliation Phone: | (800) 642-4235, |
| Affiliation Type Desc: | Operator |
| Entity Name: | MICHAEL'S STORE #5120 |
| Entity Title: | Not reported |
| Affiliation Address: | Not reported |
| Affiliation City: | Not reported |
| Affiliation State: | Not reported |
| Affiliation Country: | Not reported |
| Affiliation Zip: | Not reported |
| Affiliation Phone: | (916) 993-5405, |
| Affiliation Type Desc: | Parent Corporation |
| Entity Name: | Michaels Stores, Inc. |
| Entity Title: | Not reported |
| Affiliation Address: | Not reported |
| Affiliation City: | Not reported |

**MICHAEL'S STORE #5120 (Continued)** **S124539112**

Affiliation State: Not reported
Affiliation Country: Not reported
Affiliation Zip: Not reported
Affiliation Phone: ,

CORTESE:
Name: HOWE 'BOUT ARDEN SHOPPING CENTER
Address: 2100 ARDEN WAY
City,State,Zip: SACRAMENTO, CA 95825
Region: CORTESE
Envirostor Id: Not reported
Global ID: T0606700743
Site/Facility Type: LUST CLEANUP SITE
Cleanup Status: COMPLETED - CASE CLOSED
Status Date: Not reported
Site Code: Not reported
Latitude: Not reported
Longitude: Not reported
Owner: Not reported
Enf Type: Not reported
Swat R: Not reported
Flag: active
Order No: Not reported
Waste Discharge System No: Not reported
Effective Date: Not reported
Region 2: Not reported
WID Id: Not reported
Solid Waste Id No: Not reported
Waste Management Uit Name: Not reported
File Name: Active Open

HWTS:
Name: ARDEN HOLDINGS CO
Address: 2100 ARDEN WAY
Address 2: Not reported
City,State,Zip: SACRAMENTO, CA 95825
EPA ID: CAC000739840
Inactive Date: 10/25/2000
Create Date: 05/20/1994
Last Act Date: Not reported
Mailing Name: Not reported
Mailing Address: 1 MARINE MIDLAND CENTER
Mailing Address 2: Not reported
Mailing City,State,Zip: BUFFALO, NY 142030000
Owner Name: ARDEN HOLDINGS CO
Owner Address: 2100 ARDEN WAY
Owner Address 2: Not reported
Owner City,State,Zip: SACRAMENTO, CA 958250000
Owner Phone: Not reported
Owner Fax: Not reported
Contact Name: MARGARET EVAN
Contact Address: 1 MARINE MIDLAND CENTER
Contact Address 2: Not reported
City,State,Zip: BUFFALO, NY 142030000
Contact Phone: Not reported

**MICHAEL'S STORE #5120 (Continued)** **S124539112**

| | |
|---|---|
| Contact Fax: | Not reported |
| Facility Status: | Inactive |
| Facility Type: | TEMPORARY |
| Category: | STATE |
| Latitude: | 38.596115 |
| Longitude: | -121.41767 |
| | |
| Name: | UPS |
| Address: | 2100 ARDEN WAY |
| Address 2: | Not reported |
| City,State,Zip: | SACRAMENTO, CA 95825 |
| EPA ID: | CAC003258739 |
| Inactive Date: | 01/29/2024 |
| Create Date: | 10/30/2023 |
| Last Act Date: | Not reported |
| Mailing Name: | Not reported |
| Mailing Address: | 55 GLENDALE PKWY |
| Mailing Address 2: | Not reported |
| Mailing City,State,Zip: | ATLANTA, GA 30328 |
| Owner Name: | UPS |
| Owner Address: | 55 GLENDALE PKWY |
| Owner Address 2: | Not reported |
| Owner City,State,Zip: | ATLANTA, GA 30328 |
| Owner Phone: | Not reported |
| Owner Fax: | Not reported |
| Contact Name: | UPS |
| Contact Address: | 55 GLENDALE PKWY |
| Contact Address 2: | Not reported |
| City,State,Zip: | ATLANTA, GA 30328 |
| Contact Phone: | Not reported |
| Contact Fax: | Not reported |
| Facility Status: | Inactive |
| Facility Type: | Temporary |
| Category: | State |
| Latitude: | 38.595191499999999 |
| Longitude: | -121.41720945 |
| | |
| Name: | MICHAEL'S STORE #5120 |
| Address: | 2100 ARDEN WAY STE 125 |
| Address 2: | Not reported |
| City,State,Zip: | SACRAMENTO, CA 95825 |
| EPA ID: | CAL000437094 |
| Inactive Date: | Not reported |
| Create Date: | 06/21/2018 |
| Last Act Date: | Not reported |
| Mailing Name: | Not reported |
| Mailing Address: | 3939 WEST JOHN CARPENTER FRWY |
| Mailing Address 2: | Not reported |
| Mailing City,State,Zip: | IRVING, TX 750630000 |
| Owner Name: | MICHAELS STORES INC |
| Owner Address: | 3939 WEST JOHN CARPENTER FRWY |
| Owner Address 2: | Not reported |
| Owner City,State,Zip: | IRVING, TX 750630000 |
| Owner Phone: | Not reported |
| Owner Fax: | Not reported |
| Contact Name: | RYAN DRAPER |
| Contact Address: | 8000 BENT BRANCH DR |

**MICHAEL'S STORE #5120 (Continued)** **S124539112**

| | |
|---|---|
| Contact Address 2: | Not reported |
| City,State,Zip: | IRVING, TX 75063 |
| Contact Phone: | Not reported |
| Contact Fax: | Not reported |
| Facility Status: | Active |
| Facility Type: | PERMANENT |
| Category: | STATE |
| Latitude: | 38.595159 |
| Longitude: | -121.4166195 |

NAICS:

| | |
|---|---|
| EPA ID: | CAL000437094 |
| Create Date: | 2018-06-21 11:53:54.987 |
| NAICS Code: | 453998 |
| NAICS Description: | All Other Miscellaneous Store Retailers (except Tobacco Stores) |
| Issued EPA ID Date: | 2018-06-21 11:53:54.87700 |
| Inactive Date: | Not reported |
| Facility Name: | MICHAEL'S STORE #5120 |
| Facility Address: | 2100 ARDEN WAY STE 125 |
| Facility Address 2: | Not reported |
| Facility City: | SACRAMENTO |
| Facility County: | Not reported |
| Facility State: | CA |
| Facility Zip: | 95825 |

Sacramento Co. ML:

| | |
|---|---|
| Name: | MICHAEL'S STORE #5120 |
| Address: | 2100 ARDEN WAY STE 125 |
| City,State,Zip: | SACRAMENTO, CA 95825 |
| Facility Id: | Not reported |
| Facility Status: | Not reported |
| FD: | Not reported |
| Billing Codes BP: | A |
| Billing Codes UST: | Not reported |
| WG Bill Code: | Not reported |
| Target Property Bill Cod: | Not reported |
| Food Bill Code: | Not reported |
| CUPA Permit Date: | Not reported |
| HAZMAT Permit Date: | Not reported |
| HAZMAT Inspection Date: | Not reported |
| Hazmat Date BP Received: | Not reported |
| UST Permit Dt: | Not reported |
| UST Inspection Date: | Not reported |
| UST Tank Test Date: | Not reported |
| Number of Tanks: | Not reported |
| UST Tank Test Date: | Not reported |
| SIC Code: | Not reported |
| Tier Permitting: | Not reported |
| AST Bill Code: | Not reported |
| CALARP Bill Code: | Not reported |

**AE312** **NORDSTROM INC 433** **RCRA NonGen / NLR** **1024866618**
**SSW** **2100 ARDEN WAY STE 140** **E MANIFEST** **CAL000435205**
**1/8-1/4** **SACRAMENTO, CA 95825**
**0.156 mi.**
**824 ft.** **Site 11 of 13 in cluster AE**

**Relative:**
**Higher**

**Actual:**
**43 ft.**

RCRA Listings:

| | |
|---|---|
| Date Form Received by Agency: | 20180423 |
| Handler Name: | Nordstrom Inc 433 |
| Handler Address: | 2100 Arden Way Ste 140 |
| Handler City,State,Zip: | SACRAMENTO, CA 95825 |
| EPA ID: | CAL000435205 |
| Contact Name: | MORRIS LASCANO |
| Contact Address: | 2100 ARDEN WAY STE 140 |
| Contact City,State,Zip: | SACRAMENTO, CA 95825 |
| Contact Telephone: | 916-646-0846 |
| Contact Fax: | Not reported |
| Contact Email: | MORRIS.LASCANO@NORDSTROM.COM |
| Contact Title: | Not reported |
| EPA Region: | 09 |
| Land Type: | Not reported |
| Federal Waste Generator Description: | Not a generator, verified |
| Non-Notifier: | Not reported |
| Biennial Report Cycle: | Not reported |
| Accessibility: | Not reported |
| Active Site Indicator: | Handler Activities |
| State District Owner: | Not reported |
| State District: | Not reported |
| Mailing Address: | 2100 ARDEN WAY STE 140 |
| Mailing City,State,Zip: | SACRAMENTO, CA 95825 |
| Owner Name: | Nordstrom Inc |
| Owner Type: | Other |
| Operator Name: | Morris Lascano |
| Operator Type: | Other |
| Short-Term Generator Activity: | No |
| Importer Activity: | No |
| Mixed Waste Generator: | No |
| Transporter Activity: | No |
| Transfer Facility Activity: | No |
| Recycler Activity with Storage: | No |
| Small Quantity On-Site Burner Exemption: | No |
| Smelting Melting and Refining Furnace Exemption: | No |
| Underground Injection Control: | No |
| Off-Site Waste Receipt: | No |
| Universal Waste Indicator: | Yes |
| Universal Waste Destination Facility: | Yes |
| Federal Universal Waste: | No |
| Active Site State-Reg Handler: | --- |
| Federal Facility Indicator: | Not reported |
| Hazardous Secondary Material Indicator: | N |
| Sub-Part K Indicator: | Not reported |
| 2018 GPRA Permit Baseline: | Not on the Baseline |
| 2018 GPRA Renewals Baseline: | Not on the Baseline |
| 202 GPRA Corrective Action Baseline: | No |
| Subject to Corrective Action Universe: | No |
| Non-TSDFs Where RCRA CA has Been Imposed Universe: | No |
| Corrective Action Priority Ranking: | No NCAPS ranking |
| Environmental Control Indicator: | No |
| Institutional Control Indicator: | No |

**NORDSTROM INC 433 (Continued)** **1024866618**

| | |
|---|---|
| Human Exposure Controls Indicator: | N/A |
| Groundwater Controls Indicator: | N/A |
| Significant Non-Complier Universe: | No |
| Unaddressed Significant Non-Complier Universe: | No |
| Addressed Significant Non-Complier Universe: | No |
| Significant Non-Complier With a Compliance Schedule Universe: | No |
| Financial Assurance Required: | Not reported |
| Handler Date of Last Change: | 20180907 |
| Recognized Trader-Importer: | No |
| Recognized Trader-Exporter: | No |
| Importer of Spent Lead Acid Batteries: | No |
| Exporter of Spent Lead Acid Batteries: | No |
| Recycler Activity Without Storage: | No |
| Manifest Broker: | No |
| Sub-Part P Indicator: | No |

Handler - Owner Operator:

| | |
|---|---|
| Owner/Operator Indicator: | Operator |
| Owner/Operator Name: MORRIS LASCANO | |
| Legal Status: | Other |
| Date Became Current: | Not reported |
| Date Ended Current: | Not reported |
| Owner/Operator Address: | 2100 ARDEN WAY STE 140 |
| Owner/Operator City,State,Zip: | SACRAMENTO, CA 95825 |
| Owner/Operator Telephone: | 916-646-0846 |
| Owner/Operator Telephone Ext: | Not reported |
| Owner/Operator Fax: | Not reported |
| Owner/Operator Email: | Not reported |

| | |
|---|---|
| Owner/Operator Indicator: | Owner |
| Owner/Operator Name: NORDSTROM INC | |
| Legal Status: | Other |
| Date Became Current: | Not reported |
| Date Ended Current: | Not reported |
| Owner/Operator Address: | 1700 7TH AVE |
| Owner/Operator City,State,Zip: | SEATTLE, WA 98101 |
| Owner/Operator Telephone: | 206-303-3511 |
| Owner/Operator Telephone Ext: | Not reported |
| Owner/Operator Fax: | Not reported |
| Owner/Operator Email: | Not reported |

Historic Generators:

| | |
|---|---|
| Receive Date: | 20180423 |
| Handler Name: NORDSTROM INC 433 | |
| Federal Waste Generator Description: | Not a generator, verified |
| State District Owner: | Not reported |
| Large Quantity Handler of Universal Waste: | No |
| Recognized Trader Importer: | No |
| Recognized Trader Exporter: | No |
| Spent Lead Acid Battery Importer: | No |
| Spent Lead Acid Battery Exporter: | No |
| Current Record: | Yes |
| Non Storage Recycler Activity: | Not reported |
| Electronic Manifest Broker: | Not reported |

**NORDSTROM INC 433 (Continued)** **1024866618**

List of NAICS Codes and Descriptions:
NAICS Code: 448140
NAICS Description: FAMILY CLOTHING STORES

Facility Has Received Notices of Violations:
Violations: No Violations Found

Evaluation Action Summary:
Evaluations: No Evaluations Found

E MANIFEST:

| | |
|---|---|
| Manifest Tracking Number: | 000945248WAS |
| Last Updated Date: | 20200325 |
| Shipped Date: | 20181127 |
| Received Date: | 20181211 |
| Manifest Status: | Signed |
| Submission Type: | DataImage5Copy |
| Origin Type: | Service |
| Generator EPA ID: | CAL000435205 |
| Generator Name: | Nordstrom Inc 433 |
| Generator Location Street Number: | Not reported |
| Generator Location Street 1: | 2100 ARDEN WAY STE 140 |
| Generator Location Street 2: | Not reported |
| Generator Location City: | SACRAMENTO |
| Generator Location State: | CA |
| Generator Location Zip: | 95825 |
| Generator Mail Street Number: | Not reported |
| Generator Mail Street 1: | 2100 ARDEN WAY STE 140 |
| Generator Mail Street 2: | Not reported |
| Generator Mail City: | SACRAMENTO |
| Generator Mail Zip: | 95825 |
| Generator Mail State: | CA |
| Generator Contact Company Name: | Not reported |
| Designated Facility EPA ID: | AZD081705402 |
| Designated Facility Name: | Not reported |
| Designated Facility Mail Street Number: | 284 |
| Designated Facility Mail Street 1: | Not reported |
| Designated Facility Mail Street 2: | 284 EAST STOREY RD |
| Designated Facility Mail City: | COOLIDGE |
| Designated Facility Mail Zip: | 85128-9205 |
| Designated Facility Mail State: | AZ |
| Designated Facility Location Street Number: | 284 |
| Designated Facility Location Street 1: | 284 EAST STOREY ROAD |
| Designated Facility Location Street 2: | Not reported |
| Designated Facility Location City: | COOLIDGE |
| Designated Facility Location Zip: | 85128-9205 |
| Designated Facility Location State: | AZ |
| Designated Facility Contact Company Name: | HERITAGE ENVIRONMENTAL SERVICES LLC |
| Manifest Residue Indicator: | N |
| Rejection Indicator: | N |

| | |
|---|---|
| Manifest Tracking Number: | 000945701WAS |
| Last Updated Date: | 20190626 |
| Shipped Date: | 20190520 |

**NORDSTROM INC 433 (Continued)** **1024866618**

| | |
|---|---|
| Received Date: | 20190605 |
| Manifest Status: | Signed |
| Submission Type: | DataImage5Copy |
| Origin Type: | Service |
| Generator EPA ID: | CAL000435205 |
| Generator Name: | Nordstrom Inc 433 |
| Generator Location Street Number: | Not reported |
| Generator Location Street 1: | 2100 ARDEN WAY STE 140 |
| Generator Location Street 2: | Not reported |
| Generator Location City: | SACRAMENTO |
| Generator Location State: | CA |
| Generator Location Zip: | 95825 |
| Generator Mail Street Number: | Not reported |
| Generator Mail Street 1: | 2100 ARDEN WAY STE 140 |
| Generator Mail Street 2: | Not reported |
| Generator Mail City: | SACRAMENTO |
| Generator Mail Zip: | 95825 |
| Generator Mail State: | CA |
| Generator Contact Company Name: | Not reported |
| Designated Facility EPA ID: | AZD081705402 |
| Designated Facility Name: | Not reported |
| Designated Facility Mail Street Number: | 284 |
| Designated Facility Mail Street 1: | Not reported |
| Designated Facility Mail Street 2: | 284 EAST STOREY RD |
| Designated Facility Mail City: | COOLIDGE |
| Designated Facility Mail Zip: | 85128-9205 |
| Designated Facility Mail State: | AZ |
| Designated Facility Location Street Number: | 284 |
| Designated Facility Location Street 1: | 284 EAST STOREY ROAD |
| Designated Facility Location Street 2: | Not reported |
| Designated Facility Location City: | COOLIDGE |
| Designated Facility Location Zip: | 85128-9205 |
| Designated Facility Location State: | AZ |
| Designated Facility Contact Company Name: | HERITAGE ENVIRONMENTAL SERVICES LLC |
| Manifest Residue Indicator: | N |
| Rejection Indicator: | N |

Federal Waste:

| | |
|---|---|
| Manifest Tracking Number: | 000945701WAS |
| Waste Line Number: | 1 |
| Federal Waste Code: | D001 |
| Federal Waste: | IGNITABLE WASTE |

| | |
|---|---|
| Manifest Tracking Number: | 000945701WAS |
| Waste Line Number: | 2 |
| Federal Waste Code: | D001 |
| Federal Waste: | IGNITABLE WASTE |

| | |
|---|---|
| Manifest Tracking Number: | 000945701WAS |
| Waste Line Number: | 2 |
| Federal Waste Code: | D018 |
| Federal Waste: | BENZENE |

| | |
|---|---|
| Manifest Tracking Number: | 000945701WAS |
| Waste Line Number: | 2 |
| Federal Waste Code: | D035 |
| Federal Waste: | METHYL ETHYL KETONE |

**NORDSTROM INC 433 (Continued)** **1024866618**

Manifest Tracking Number: 000945701WAS
Waste Line Number: 2
Federal Waste Code: D038
Federal Waste: PYRIDINE

Manifest Tracking Number: 000945701WAS
Waste Line Number: 2
Federal Waste Code: U002
Federal Waste: 2-PROPANONE (I) (OR) ACETONE (I)

Manifest Tracking Number: 000945701WAS
Waste Line Number: 2
Federal Waste Code: U019
Federal Waste: BENZENE (I,T)

Manifest Tracking Number: 000945701WAS
Waste Line Number: 2
Federal Waste Code: U037
Federal Waste: BENZENE, CHLORO- (OR) CHLOROBENZENE

Manifest Tracking Number: 000945701WAS
Waste Line Number: 2
Federal Waste Code: U057
Federal Waste: CYCLOHEXANONE (I)

Manifest Tracking Number: 000945701WAS
Waste Line Number: 2
Federal Waste Code: U108
Federal Waste: 1,4-DIETHYLENEOXIDE (OR) 1,4-DIOXANE

Manifest Tracking Number: 000945701WAS
Waste Line Number: 2
Federal Waste Code: U112
Federal Waste: ACETIC ACID, ETHYL ESTER (I) (OR) ETHYL ACETATE (I)

Manifest Tracking Number: 000945701WAS
Waste Line Number: 2
Federal Waste Code: U154
Federal Waste: METHANOL (I) (OR) METHYL ALCOHOL (I)

Manifest Tracking Number: 000945701WAS
Waste Line Number: 2
Federal Waste Code: U159
Federal Waste: 2-BUTANONE (I,T) (OR) METHYL ETHYL KETONE (MEK) (I,T)

Manifest Tracking Number: 000945701WAS
Waste Line Number: 2
Federal Waste Code: U161
Federal Waste: 4-METHYL-2-PENTANONE (I) (OR) METHYL ISOBUTYL KETONE (I) (OR) PENTANOL, 4-METHYL-

Manifest Tracking Number: 000945701WAS
Waste Line Number: 2
Federal Waste Code: U196
Federal Waste: PYRIDINE

Manifest Tracking Number: 000945701WAS

**NORDSTROM INC 433 (Continued)** **1024866618**

Waste Line Number: 2
Federal Waste Code: U220
Federal Waste: BENZENE, METHYL- (OR) TOLUENE

Manifest Tracking Number: 000945701WAS
Waste Line Number: 2
Federal Waste Code: U239
Federal Waste: BENZENE, DIMETHYL- (I,T) (OR) XYLENE (I)

State Waste:
Manifest Tracking Number: 000945701WAS
Waste Line Number: 1
State Waste Code Owner: CA
State Waste Code: 331
State Waste: Off-specification, aged, or surplus organics

Manifest Tracking Number: 000945701WAS
Waste Line Number: 2
State Waste Code Owner: CA
State Waste Code: 331
State Waste: Off-specification, aged, or surplus organics

Manifest Tracking Number: 000945701WAS
Waste Line Number: 4
State Waste Code Owner: CA
State Waste Code: 331
State Waste: Off-specification, aged, or surplus organics

Transporter:
Manifest Tracking Number: 000945701WAS
Transporter Line Number: 1
Transporter EPA ID: IND058484114
Transporter Name: Heritage Transport Llc

Waste Line:
Manifest Tracking Number: 000945701WAS
Waste Line Number: 1
U.S. DOT Hazardous Indicator: Y
U.S. DOT ID Number: UN1950
U.S. DOT Description: Rq,Un1950,Waste Aerosols, Flammable, N.O.S.,2.1,(Paint, Lubricants),(D001),Erg#126
Non-Hazardous Waste Description: Not reported
Number of Containers: 1
Container Type Code: DF
Container Type Description: Fiberboard or plastic drums, barrels, kegs
Waste Quantity: 10
Quantity Unit of Measure Code: P
Quantity Unit of Measure Description: Pounds
Waste Quantity, in Tons: 0.005
Acute Waste Quantity, in Tons: 0
Non-Acute Waste Quantity, in Tons: 0.005
Waste Quantity, in Kilograms: 4.53515
Acute Waste Quantity, in Kilograms: 0
Non-Acute Waste Quantity, in Kilorgrams: 4.53515
Management Method Code: H141
Management Method Description: STORAGE, BULKING AND/OR TRANSFER OFF SITE

**NORDSTROM INC 433 (Continued)** **1024866618**

| | |
|---|---|
| Waste Residue Indicator: | N |
| Quantity Discrepancy Indicator: | N |
| Waste Type Discrepancy Indicator: | N |
| Waste Density: | Not reported |
| Waste Density Unit of Measure Code: | Not reported |
| Waste Density Unit of Measure Description: | Not reported |
| Form Code: | Not reported |
| Form Code Description: | Not reported |
| Source Code: | Not reported |
| Source Code Description: | Not reported |
| Waste Minimization Code: | Not reported |
| Waste Minimization Code Description: | Not reported |
| Consent Number: | Not reported |
| EPA Waste Indicator: | Y |
| | |
| Manifest Tracking Number: | 000945701WAS |
| Waste Line Number: | 2 |
| U.S. DOT Hazardous Indicator: | Y |
| U.S. DOT ID Number: | UN1993 |
| U.S. DOT Description: | Rq,Un1993,Waste Flammable Liquids, N.O.S., 3,Pgii,(Ethylbenzene, Hexane),(D018 D001), Erg#128 |
| Non-Hazardous Waste Description: | Not reported |
| Number of Containers: | 1 |
| Container Type Code: | DF |
| Container Type Description: | Fiberboard or plastic drums, barrels, kegs |
| Waste Quantity: | 25 |
| Quantity Unit of Measure Code: | P |
| Quantity Unit of Measure Description: | Pounds |
| Waste Quantity, in Tons: | 0.0125 |
| Acute Waste Quantity, in Tons: | 0 |
| Non-Acute Waste Quantity, in Tons: | 0.0125 |
| Waste Quantity, in Kilograms: | 11.337875 |
| Acute Waste Quantity, in Kilograms: | 0 |
| Non-Acute Waste Quantity, in Kilorgrams: | 11.337875 |
| Management Method Code: | H141 |
| Management Method Description: | STORAGE, BULKING AND/OR TRANSFER OFF SITE |
| Waste Residue Indicator: | N |
| Quantity Discrepancy Indicator: | N |
| Waste Type Discrepancy Indicator: | N |
| Waste Density: | Not reported |
| Waste Density Unit of Measure Code: | Not reported |
| Waste Density Unit of Measure Description: | Not reported |
| Form Code: | Not reported |
| Form Code Description: | Not reported |
| Source Code: | Not reported |
| Source Code Description: | Not reported |
| Waste Minimization Code: | Not reported |
| Waste Minimization Code Description: | Not reported |
| Consent Number: | Not reported |
| EPA Waste Indicator: | Y |
| | |
| Manifest Tracking Number: | 000945701WAS |
| Waste Line Number: | 3 |
| U.S. DOT Hazardous Indicator: | Y |
| U.S. DOT ID Number: | UN3480 |
| U.S. DOT Description: | Un3480,Lithium Ion Batteries,9,(Universal Waste),Erg#147 |
| Non-Hazardous Waste Description: | Not reported |

**NORDSTROM INC 433 (Continued)** **1024866618**

| | |
|---|---|
| Number of Containers: | 1 |
| Container Type Code: | DF |
| Container Type Description: | Fiberboard or plastic drums, barrels, kegs |
| Waste Quantity: | 5 |
| Quantity Unit of Measure Code: | P |
| Quantity Unit of Measure Description: | Pounds |
| Waste Quantity, in Tons: | 0.0025 |
| Acute Waste Quantity, in Tons: | 0 |
| Non-Acute Waste Quantity, in Tons: | 0.0025 |
| Waste Quantity, in Kilograms: | 2.267575 |
| Acute Waste Quantity, in Kilograms: | 0 |
| Non-Acute Waste Quantity, in Kilorgrams: | 2.267575 |
| Management Method Code: | H141 |
| Management Method Description: | STORAGE, BULKING AND/OR TRANSFER OFF SITE |
| Waste Residue Indicator: | N |
| Quantity Discrepancy Indicator: | N |
| Waste Type Discrepancy Indicator: | N |
| Waste Density: | Not reported |
| Waste Density Unit of Measure Code: | Not reported |
| Waste Density Unit of Measure Description: | Not reported |
| Form Code: | Not reported |
| Form Code Description: | Not reported |
| Source Code: | Not reported |
| Source Code Description: | Not reported |
| Waste Minimization Code: | Not reported |
| Waste Minimization Code Description: | Not reported |
| Consent Number: | Not reported |
| EPA Waste Indicator: | N |

| | |
|---|---|
| Manifest Tracking Number: | 000945701WAS |
| Waste Line Number: | 4 |
| U.S. DOT Hazardous Indicator: | N |
| U.S. DOT ID Number: | Not reported |
| U.S. DOT Description: | Not reported |
| Non-Hazardous Waste Description: | NON RCRA HAZARDOUS WASTE LIQUID, (COSMETICS, LOTION) |
| Number of Containers: | 1 |
| Container Type Code: | DF |
| Container Type Description: | Fiberboard or plastic drums, barrels, kegs |
| Waste Quantity: | 125 |
| Quantity Unit of Measure Code: | P |
| Quantity Unit of Measure Description: | Pounds |
| Waste Quantity, in Tons: | 0.0625 |
| Acute Waste Quantity, in Tons: | 0 |
| Non-Acute Waste Quantity, in Tons: | 0.0625 |
| Waste Quantity, in Kilograms: | 56.689377 |
| Acute Waste Quantity, in Kilograms: | 0 |
| Non-Acute Waste Quantity, in Kilorgrams: | 56.689377 |
| Management Method Code: | H141 |
| Management Method Description: | STORAGE, BULKING AND/OR TRANSFER OFF SITE |
| Waste Residue Indicator: | N |
| Quantity Discrepancy Indicator: | N |
| Waste Type Discrepancy Indicator: | N |
| Waste Density: | Not reported |
| Waste Density Unit of Measure Code: | Not reported |
| Waste Density Unit of Measure Description: | Not reported |
| Form Code: | Not reported |
| Form Code Description: | Not reported |

**NORDSTROM INC 433 (Continued)** **1024866618**

| | |
|---|---|
| Source Code: | Not reported |
| Source Code Description: | Not reported |
| Waste Minimization Code: | Not reported |
| Waste Minimization Code Description: | Not reported |
| Consent Number: | Not reported |
| EPA Waste Indicator: | N |

---

**AE313** **PACIFIC PHOTO** **RCRA-SQG** **1000818568**
**SSW** **2100 ARDEN WY NO 150** **FINDS** **CAD983644501**
**1/8-1/4** **SACRAMENTO, CA 95825** **ECHO**
**0.156 mi.** **HWTS**
**824 ft.** **Site 12 of 13 in cluster AE** **HAZNET**
**Sacramento Co. ML**

**Relative:**
**Higher**

**Actual:**
**43 ft.**

RCRA Listings:

| | |
|---|---|
| Date Form Received by Agency: | 19920731 |
| Handler Name: | Pacific Photo |
| Handler Address: | Arden Wy No 150 |
| Handler City,State,Zip: | SACRAMENTO, CA 95825 |
| EPA ID: | CAD983644501 |
| Contact Name: | LEE AN MAO |
| Contact Address: | 2100 ARDEN WY NO 150 |
| Contact City,State,Zip: | SACRAMENTO, CA 95825 |
| Contact Telephone: | 916-649-0018 |
| Contact Fax: | Not reported |
| Contact Email: | Not reported |
| Contact Title: | Not reported |
| EPA Region: | 09 |
| Land Type: | Private |
| Federal Waste Generator Description: | Small Quantity Generator |
| Non-Notifier: | Not reported |
| Biennial Report Cycle: | Not reported |
| Accessibility: | Not reported |
| Active Site Indicator: | Handler Activities |
| State District Owner: | Not reported |
| State District: | Not reported |
| Mailing Address: | ARDEN WY NO 150 |
| Mailing City,State,Zip: | SACRAMENTO, CA 95825 |
| Owner Name: | Lee An Mao |
| Owner Type: | Private |
| Operator Name: | Not reported |
| Operator Type: | Not reported |
| Short-Term Generator Activity: | No |
| Importer Activity: | No |
| Mixed Waste Generator: | No |
| Transporter Activity: | No |
| Transfer Facility Activity: | No |
| Recycler Activity with Storage: | No |
| Small Quantity On-Site Burner Exemption: | No |
| Smelting Melting and Refining Furnace Exemption: | No |
| Underground Injection Control: | No |
| Off-Site Waste Receipt: | No |
| Universal Waste Indicator: | No |
| Universal Waste Destination Facility: | No |
| Federal Universal Waste: | No |
| Active Site State-Reg Handler: | --- |
| Federal Facility Indicator: | Not reported |
| Hazardous Secondary Material Indicator: | N |

**PACIFIC PHOTO (Continued)** **1000818568**

| | |
|---|---|
| Sub-Part K Indicator: | Not reported |
| 2018 GPRA Permit Baseline: | Not on the Baseline |
| 2018 GPRA Renewals Baseline: | Not on the Baseline |
| 202 GPRA Corrective Action Baseline: | No |
| Subject to Corrective Action Universe: | No |
| Non-TSDFs Where RCRA CA has Been Imposed Universe: | No |
| Corrective Action Priority Ranking: | No NCAPS ranking |
| Environmental Control Indicator: | No |
| Institutional Control Indicator: | No |
| Human Exposure Controls Indicator: | N/A |
| Groundwater Controls Indicator: | N/A |
| Significant Non-Complier Universe: | No |
| Unaddressed Significant Non-Complier Universe: | No |
| Addressed Significant Non-Complier Universe: | No |
| Significant Non-Complier With a Compliance Schedule Universe: | No |
| Financial Assurance Required: | Not reported |
| Handler Date of Last Change: | 20000915 |
| Recognized Trader-Importer: | No |
| Recognized Trader-Exporter: | No |
| Importer of Spent Lead Acid Batteries: | No |
| Exporter of Spent Lead Acid Batteries: | No |
| Recycler Activity Without Storage: | No |
| Manifest Broker: | No |
| Sub-Part P Indicator: | No |

Handler - Owner Operator:

| | |
|---|---|
| Owner/Operator Indicator: | Owner |
| Owner/Operator Name: LEE AN MAO | |
| Legal Status: | Private |
| Date Became Current: | Not reported |
| Date Ended Current: | Not reported |
| Owner/Operator Address: | 2640 SQUAW VALLEY WY |
| Owner/Operator City,State,Zip: | SACRAMENTO, CA 95826 |
| Owner/Operator Telephone: | 916-363-4039 |
| Owner/Operator Telephone Ext: | Not reported |
| Owner/Operator Fax: | Not reported |
| Owner/Operator Email: | Not reported |

Historic Generators:

| | |
|---|---|
| Receive Date: | 19920731 |
| Handler Name: PACIFIC PHOTO | |
| Federal Waste Generator Description: | Small Quantity Generator |
| State District Owner: | Not reported |
| Large Quantity Handler of Universal Waste: | No |
| Recognized Trader Importer: | No |
| Recognized Trader Exporter: | No |
| Spent Lead Acid Battery Importer: | No |
| Spent Lead Acid Battery Exporter: | No |
| Current Record: | Yes |
| Non Storage Recycler Activity: | Not reported |
| Electronic Manifest Broker: | Not reported |

List of NAICS Codes and Descriptions:

| | |
|---|---|
| NAICS Codes: | No NAICS Codes Found |

**PACIFIC PHOTO (Continued)** **1000818568**

Facility Has Received Notices of Violations:
Violations: No Violations Found

Evaluation Action Summary:
Evaluations: No Evaluations Found

FINDS:
Registry ID: 110002882006

Click Here for FRS Facility Detail Report:

Environmental Interest/Information System:
The Resource Conservation and Recovery Act Information System (RCRAInfo) is EPA's comprehensive information system in support of the Resource Conservation and Recovery Act (RCRA) of 1976 and the Hazardous and Solid Waste Amendments (HSWA) of 1984. It tracks many types of information about generators, transporters, treaters, storers, and disposers of hazardous waste.

Click this hyperlink while viewing on your computer to access additional FINDS: detail in the EDR Site Report.

ECHO:
Envid: 1000818568
Registry ID: 110002882006

DFR URL:
Name: PACIFIC PHOTO
Address: 2100 ARDEN WY NO 150
City,State,Zip: SACRAMENTO, CA 95825

HWTS:
Name: PACIFIC PHOTO
Address: 2100 ARDEN WY NO 150
Address 2: Not reported
City,State,Zip: SACRAMENTO, CA 95825
EPA ID: CAD983644501
Inactive Date: 06/30/1996
Create Date: 07/31/1992
Last Act Date: Not reported
Mailing Name: Not reported
Mailing Address: 2100 ARDEN WY NO 150
Mailing Address 2: Not reported
Mailing City,State,Zip: SACRAMENTO, CA 958250000
Owner Name: LEE AN MAO
Owner Address: 2640 SQUAW VALLEY WY
Owner Address 2: Not reported
Owner City,State,Zip: SACRAMENTO, CA 958260000
Owner Phone: Not reported
Owner Fax: Not reported
Contact Name: UNDELIVERABLE 1996 FEES FORM
Contact Address: Not reported
Contact Address 2: Not reported
City,State,Zip: 999990000
Contact Phone: Not reported

**PACIFIC PHOTO (Continued)** **1000818568**

Contact Fax: Not reported
Facility Status: Inactive
Facility Type: PERMANENT
Category: FEDERAL
Latitude: 38.596048
Longitude: -121.41759

HAZNET:
Name: PACIFIC PHOTO
Address: 2100 ARDEN WY NO 150
Address 2: Not reported
City,State,Zip: SACRAMENTO, CA 958250000
Contact: UNDELIVERABLE 1996 FEES FORM
Telephone: --
Mailing Name: Not reported
Mailing Address: 2100 ARDEN WY NO 150

Year: 1994
Gepaid: CAD983644501
TSD EPA ID: CAD070148432
CA Waste Code: 171 - Metal sludge (Alkaline solution (pH >= 12.5) with metals)
Disposal Method: T03 - Treatment, Incineration
Tons: 0.0045

Additional Information:
Year: 1994
Gen EPA ID: CAD983644501

Shipment Date: 19940513
Creation Date: 3/25/1996 0:00:00
Receipt Date: 19940517
Manifest ID: 93071792
Trans EPA ID: CAD982445132
Trans Name: Not reported
Trans 2 EPA ID: Not reported
Trans 2 Name: Not reported
TSDF EPA ID: CAD070148432
Trans Name: Not reported
TSDF Alt EPA ID: Not reported
TSDF Alt Name: Not reported
Waste Code Description: 171 - Metal sludge (see 121
RCRA Code: D011
Meth Code: T03 - Treatment, Incineration
Quantity Tons: 0.0045
Waste Quantity: 9
Quantity Unit: P
Additional Code 1: Not reported
Additional Code 2: Not reported
Additional Code 3: Not reported
Additional Code 4: Not reported
Additional Code 5: Not reported

Sacramento Co. ML:
Name: PACIFIC PHOTO
Address: 2100 ARDEN WY #150

**PACIFIC PHOTO (Continued)** **1000818568**

| | |
|---|---|
| City,State,Zip: | SACRAMENTO, CA 95825 |
| Facility Id: | Not reported |
| Facility Status: | Inactive. Included on a listing no longer updated. |
| FD: | C |
| Billing Codes BP: | Out of Business |
| Billing Codes UST: | No Tanks |
| WG Bill Code: | Oil Changed by Outside Company-No Fee |
| Target Property Bill Cod: | 51 |
| Food Bill Code: | 51 |
| CUPA Permit Date: | Not reported |
| HAZMAT Permit Date: | Not reported |
| HAZMAT Inspection Date: | Not reported |
| Hazmat Date BP Received: | Not reported |
| UST Permit Dt: | Not reported |
| UST Inspection Date: | Not reported |
| UST Tank Test Date: | Not reported |
| Number of Tanks: | 0 |
| UST Tank Test Date: | 05/03/1994 |
| SIC Code: | 7384 |
| Tier Permitting: | Not reported |
| AST Bill Code: | Not reported |
| CALARP Bill Code: | Not reported |

---

**AE314** **NORDSTROM SACRAMENTO RACK 433** **Sacramento Co. ML** **S128619608**
**SSW** **2100 ARDEN WAY STE 140** **N/A**
**1/8-1/4** **SACRAMENTO, CA 95825**
**0.156 mi.**
**824 ft.** **Site 13 of 13 in cluster AE**

**Relative:**
**Higher**

**Actual:**
**43 ft.**

Sacramento Co. ML:

| | |
|---|---|
| Name: | NORDSTROM SACRAMENTO RACK 433 |
| Address: | 2100 ARDEN WAY STE 140 |
| City,State,Zip: | SACRAMENTO, CA 95825 |
| Facility Id: | Not reported |
| Facility Status: | Not reported |
| FD: | Not reported |
| Billing Codes BP: | I |
| Billing Codes UST: | Not reported |
| WG Bill Code: | Not reported |
| Target Property Bill Cod: | Not reported |
| Food Bill Code: | Not reported |
| CUPA Permit Date: | Not reported |
| HAZMAT Permit Date: | Not reported |
| HAZMAT Inspection Date: | Not reported |
| Hazmat Date BP Received: | Not reported |
| UST Permit Dt: | Not reported |
| UST Inspection Date: | Not reported |
| UST Tank Test Date: | Not reported |
| Number of Tanks: | Not reported |
| UST Tank Test Date: | Not reported |
| SIC Code: | Not reported |
| Tier Permitting: | Not reported |
| AST Bill Code: | Not reported |
| CALARP Bill Code: | Not reported |

**315** **JIM PRICE** **RCRA NonGen / NLR** **1026821082**
**ENE** **2444 WURTH CT** **E MANIFEST** **CAC003133989**
**1/8-1/4** **SACRAMENTO, CA 95823**
**0.156 mi.**
**824 ft.**

**Relative:**
**Higher**

**Actual:**
**56 ft.**

RCRA Listings:

| | |
|---|---|
| Date Form Received by Agency: | 20210811 |
| Handler Name: | Jim Price |
| Handler Address: | 2444 Wurth Ct |
| Handler City,State,Zip: | SACRAMENTO, CA 95823 |
| EPA ID: | CAC003133989 |
| Contact Name: | JIM PRICE |
| Contact Address: | 2444 WURTH CT |
| Contact City,State,Zip: | SACRAMENTO, CA 95823 |
| Contact Telephone: | 916-455-6125 |
| Contact Fax: | Not reported |
| Contact Email: | JMTEAM@JMENV.COM |
| Contact Title: | Not reported |
| EPA Region: | 09 |
| Land Type: | Not reported |
| Federal Waste Generator Description: | Not a generator, verified |
| Non-Notifier: | Not reported |
| Biennial Report Cycle: | Not reported |
| Accessibility: | Not reported |
| Active Site Indicator: | Not reported |
| State District Owner: | Not reported |
| State District: | Not reported |
| Mailing Address: | 2444 WURTH CT |
| Mailing City,State,Zip: | SACRAMENTO, CA 95823 |
| Owner Name: | Jim Price |
| Owner Type: | Other |
| Operator Name: | Jim Price |
| Operator Type: | Other |
| Short-Term Generator Activity: | No |
| Importer Activity: | No |
| Mixed Waste Generator: | No |
| Transporter Activity: | No |
| Transfer Facility Activity: | No |
| Recycler Activity with Storage: | No |
| Small Quantity On-Site Burner Exemption: | No |
| Smelting Melting and Refining Furnace Exemption: | No |
| Underground Injection Control: | No |
| Off-Site Waste Receipt: | No |
| Universal Waste Indicator: | No |
| Universal Waste Destination Facility: | No |
| Federal Universal Waste: | No |
| Active Site State-Reg Handler: | --- |
| Federal Facility Indicator: | Not reported |
| Hazardous Secondary Material Indicator: | N |
| Sub-Part K Indicator: | Not reported |
| 2018 GPRA Permit Baseline: | Not on the Baseline |
| 2018 GPRA Renewals Baseline: | Not on the Baseline |
| 202 GPRA Corrective Action Baseline: | No |
| Subject to Corrective Action Universe: | No |
| Non-TSDFs Where RCRA CA has Been Imposed Universe: | No |
| Corrective Action Priority Ranking: | No NCAPS ranking |
| Environmental Control Indicator: | No |
| Institutional Control Indicator: | No |

**JIM PRICE (Continued)** **1026821082**

| | |
|---|---|
| Human Exposure Controls Indicator: | N/A |
| Groundwater Controls Indicator: | N/A |
| Significant Non-Complier Universe: | No |
| Unaddressed Significant Non-Complier Universe: | No |
| Addressed Significant Non-Complier Universe: | No |
| Significant Non-Complier With a Compliance Schedule Universe: | No |
| Financial Assurance Required: | Not reported |
| Handler Date of Last Change: | 20210812 |
| Recognized Trader-Importer: | No |
| Recognized Trader-Exporter: | No |
| Importer of Spent Lead Acid Batteries: | No |
| Exporter of Spent Lead Acid Batteries: | No |
| Recycler Activity Without Storage: | No |
| Manifest Broker: | No |
| Sub-Part P Indicator: | No |

Handler - Owner Operator:

| | |
|---|---|
| Owner/Operator Indicator: | Operator |
| Owner/Operator Name: JIM PRICE | |
| Legal Status: | Other |
| Date Became Current: | Not reported |
| Date Ended Current: | Not reported |
| Owner/Operator Address: | 2444 WURTH CT |
| Owner/Operator City,State,Zip: | SACRAMENTO, CA 95823 |
| Owner/Operator Telephone: | 916-455-6125 |
| Owner/Operator Telephone Ext: | Not reported |
| Owner/Operator Fax: | Not reported |
| Owner/Operator Email: | Not reported |

| | |
|---|---|
| Owner/Operator Indicator: | Owner |
| Owner/Operator Name: JIM PRICE | |
| Legal Status: | Other |
| Date Became Current: | Not reported |
| Date Ended Current: | Not reported |
| Owner/Operator Address: | 2444 WURTH CT |
| Owner/Operator City,State,Zip: | SACRAMENTO, CA 95823 |
| Owner/Operator Telephone: | 916-455-6125 |
| Owner/Operator Telephone Ext: | Not reported |
| Owner/Operator Fax: | Not reported |
| Owner/Operator Email: | Not reported |

Historic Generators:

| | |
|---|---|
| Receive Date: | 20210811 |
| Handler Name: JIM PRICE | |
| Federal Waste Generator Description: | Not a generator, verified |
| State District Owner: | Not reported |
| Large Quantity Handler of Universal Waste: | No |
| Recognized Trader Importer: | No |
| Recognized Trader Exporter: | No |
| Spent Lead Acid Battery Importer: | No |
| Spent Lead Acid Battery Exporter: | No |
| Current Record: | Yes |
| Non Storage Recycler Activity: | No |
| Electronic Manifest Broker: | No |

**JIM PRICE (Continued)** **1026821082**

List of NAICS Codes and Descriptions:
NAICS Code: 56299
NAICS Description: ALL OTHER WASTE MANAGEMENT SERVICES

Facility Has Received Notices of Violations:
Violations: No Violations Found

Evaluation Action Summary:
Evaluations: No Evaluations Found

E MANIFEST:

| | |
|---|---|
| Manifest Tracking Number: | 022890103JJK |
| Last Updated Date: | 20210901 |
| Shipped Date: | 20210819 |
| Received Date: | 20210827 |
| Manifest Status: | Signed |
| Submission Type: | DataImage5Copy |
| Origin Type: | Web |
| Generator EPA ID: | CAC003133989 |
| Generator Name: | Jim Price |
| Generator Location Street Number: | Not reported |
| Generator Location Street 1: | 2444 WURTH CT |
| Generator Location Street 2: | Not reported |
| Generator Location City: | SACRAMENTO |
| Generator Location State: | CA |
| Generator Location Zip: | 95823 |
| Generator Mail Street Number: | Not reported |
| Generator Mail Street 1: | 2444 WURTH CT |
| Generator Mail Street 2: | Not reported |
| Generator Mail City: | SACRAMENTO |
| Generator Mail Zip: | 95823 |
| Generator Mail State: | CA |
| Generator Contact Company Name: | Not reported |
| Designated Facility EPA ID: | CAL000190080 |
| Designated Facility Name: | Forward Landfill Inc Disposal |
| Designated Facility Mail Street Number: | 9999 |
| Designated Facility Mail Street 1: | Not reported |
| Designated Facility Mail Street 2: | SOUTH AUSTIN ROAD |
| Designated Facility Mail City: | MANTECA |
| Designated Facility Mail Zip: | 95336 |
| Designated Facility Mail State: | CA |
| Designated Facility Location Street Number: | 9999 |
| Designated Facility Location Street 1: | SOUTH AUSTIN ROAD |
| Designated Facility Location Street 2: | Not reported |
| Designated Facility Location City: | MANTECA |
| Designated Facility Location Zip: | 95366 |
| Designated Facility Location State: | CA |
| Designated Facility Contact Company Name: | Not reported |
| Manifest Residue Indicator: | N |
| Rejection Indicator: | N |

State Waste:

| | |
|---|---|
| Manifest Tracking Number: | 022890103JJK |
| Waste Line Number: | 1 |

**JIM PRICE (Continued)** **1026821082**

State Waste Code Owner: CA
State Waste Code: 151
State Waste: Asbestos-containing waste

Transporter:
Manifest Tracking Number: 022890103JJK
Transporter Line Number: 1
Transporter EPA ID: CAR000096313
Transporter Name: Jm Environmental Inc

Manifest Tracking Number: 022890103JJK
Transporter Line Number: 2
Transporter EPA ID: CAR000272773
Transporter Name: Uni Waste Llc

Waste Line:
Manifest Tracking Number: 022890103JJK
Waste Line Number: 1
U.S. DOT Hazardous Indicator: Y
U.S. DOT ID Number: NA2212
U.S. DOT Description: Rq, Na2212, Asbestos, 9, Pgiii
Non-Hazardous Waste Description: Not reported
Number of Containers: 20
Container Type Code: BA
Container Type Description: Burlap, cloth, paper, or plastic bags
Waste Quantity: 2
Quantity Unit of Measure Code: Y
Quantity Unit of Measure Description: Cubic Yards
Waste Quantity, in Tons: 1.68
Acute Waste Quantity, in Tons: 0
Non-Acute Waste Quantity, in Tons: 1.68
Waste Quantity, in Kilograms: 1523.8104
Acute Waste Quantity, in Kilograms: 0
Non-Acute Waste Quantity, in Kilorgrams: 1523.8104
Management Method Code: H132
Management Method Description: LANDFILL (WITH PRIOR TREATMENT AND/OR STABILIZATION)
Waste Residue Indicator: N
Quantity Discrepancy Indicator: N
Waste Type Discrepancy Indicator: N
Waste Density: Not reported
Waste Density Unit of Measure Code: Not reported
Waste Density Unit of Measure Description: Not reported
Form Code: Not reported
Form Code Description: Not reported
Source Code: Not reported
Source Code Description: Not reported
Waste Minimization Code: Not reported
Waste Minimization Code Description: Not reported
Consent Number: Not reported
EPA Waste Indicator: N

**AL316** **CHRIS STUMPF** **Sacramento Co. ML** **S102320482**
**ENE** **2517 TOWER AVE** **N/A**
**1/8-1/4** **SACRAMENTO, CA 95825**
**0.157 mi.**
**828 ft.** **Site 3 of 22 in cluster AL**

**Relative:** Sacramento Co. ML:
**Higher**

**Actual:** Name: CHRIS STUMPF
**53 ft.** Address: 2517 TOWER AVE
City,State,Zip: SACRAMENTO, CA 95825
Facility Id: Not reported
Facility Status: Not reported
FD: Not reported
Billing Codes BP: I
Billing Codes UST: Not reported
WG Bill Code: I
Target Property Bill Cod: Not reported
Food Bill Code: Not reported
CUPA Permit Date: Not reported
HAZMAT Permit Date: Not reported
HAZMAT Inspection Date: Not reported
Hazmat Date BP Received: Not reported
UST Permit Dt: Not reported
UST Inspection Date: Not reported
UST Tank Test Date: Not reported
Number of Tanks: Not reported
UST Tank Test Date: Not reported
SIC Code: Not reported
Tier Permitting: Not reported
AST Bill Code: Not reported
CALARP Bill Code: Not reported

---

**AC317** **CHET & CLIFF'S GARAGE** **Sacramento Co. ML** **S102315364**
**ENE** **2025 FULTON AVE** **N/A**
**1/8-1/4** **SACRAMENTO, CA 95825**
**0.158 mi.**
**834 ft.** **Site 18 of 19 in cluster AC**

**Relative:** Sacramento Co. ML:
**Higher**

**Actual:** Name: CHET & CLIFF'S GARAGE
**53 ft.** Address: 2025 FULTON AVE
City,State,Zip: SACRAMENTO, CA 95825
Facility Id: Not reported
Facility Status: Not reported
FD: Not reported
Billing Codes BP: I
Billing Codes UST: Not reported
WG Bill Code: I
Target Property Bill Cod: Not reported
Food Bill Code: Not reported
CUPA Permit Date: Not reported
HAZMAT Permit Date: Not reported
HAZMAT Inspection Date: Not reported
Hazmat Date BP Received: Not reported
UST Permit Dt: Not reported
UST Inspection Date: Not reported
UST Tank Test Date: Not reported
Number of Tanks: Not reported
UST Tank Test Date: Not reported
SIC Code: Not reported

**CHET & CLIFF'S GARAGE (Continued)** **S102315364**

| | |
|---|---|
| Tier Permitting: | Not reported |
| AST Bill Code: | Not reported |
| CALARP Bill Code: | Not reported |

---

**AG318** **GLIDDEN PROFESSIONAL PAINT CENTERS** **RCRA-SQG** **1006805704**
**ESE** **2513 ARDEN WAY** **FINDS** **CAR000140186**
**1/8-1/4** **SACRAMENTO, CA 95825** **ECHO**
**0.158 mi.**
**836 ft.** **Site 11 of 29 in cluster AG**

**Relative:** **Higher**

**Actual:** **45 ft.**

RCRA Listings:

| | |
|---|---|
| Date Form Received by Agency: | 20140124 |
| Handler Name: | Glidden Professional Paint Centers |
| Handler Address: | 2513 Arden Way |
| Handler City,State,Zip: | SACRAMENTO, CA 95825 |
| EPA ID: | CAR000140186 |
| Contact Name: | RHONDA J CROSS |
| Contact Address: | 15885 SPRAGUE RD |
| Contact City,State,Zip: | STRONGSVILLE, OH 44136 |
| Contact Telephone: | 440-297-8431 |
| Contact Fax: | 440-297-4301 |
| Contact Email: | RHONDA.CROSS@PPG.COM |
| Contact Title: | E H AND S MGR |
| EPA Region: | 09 |
| Land Type: | Private |
| Federal Waste Generator Description: | Small Quantity Generator |
| Non-Notifier: | O |
| Biennial Report Cycle: | Not reported |
| Accessibility: | Not reported |
| Active Site Indicator: | Handler Activities |
| State District Owner: | Not reported |
| State District: | Not reported |
| Mailing Address: | 2513 ARDEN WAY |
| Mailing City,State,Zip: | SACRAMENTO, CA 95825 |
| Owner Name: | Glidden Professional Paint Centers |
| Owner Type: | Private |
| Operator Name: | Glidden Professional Paint Centers |
| Operator Type: | Private |
| Short-Term Generator Activity: | No |
| Importer Activity: | No |
| Mixed Waste Generator: | No |
| Transporter Activity: | No |
| Transfer Facility Activity: | No |
| Recycler Activity with Storage: | No |
| Small Quantity On-Site Burner Exemption: | No |
| Smelting Melting and Refining Furnace Exemption: | No |
| Underground Injection Control: | No |
| Off-Site Waste Receipt: | No |
| Universal Waste Indicator: | No |
| Universal Waste Destination Facility: | No |
| Federal Universal Waste: | No |
| Active Site State-Reg Handler: | --- |
| Federal Facility Indicator: | Not reported |
| Hazardous Secondary Material Indicator: | N |
| Sub-Part K Indicator: | Not reported |
| 2018 GPRA Permit Baseline: | Not on the Baseline |
| 2018 GPRA Renewals Baseline: | Not on the Baseline |
| 202 GPRA Corrective Action Baseline: | No |

**GLIDDEN PROFESSIONAL PAINT CENTERS (Continued)** **1006805704**

| | |
|---|---|
| Subject to Corrective Action Universe: | No |
| Non-TSDFs Where RCRA CA has Been Imposed Universe: | No |
| Corrective Action Priority Ranking: | No NCAPS ranking |
| Environmental Control Indicator: | No |
| Institutional Control Indicator: | No |
| Human Exposure Controls Indicator: | N/A |
| Groundwater Controls Indicator: | N/A |
| Significant Non-Complier Universe: | No |
| Unaddressed Significant Non-Complier Universe: | No |
| Addressed Significant Non-Complier Universe: | No |
| Significant Non-Complier With a Compliance Schedule Universe: | No |
| Financial Assurance Required: | Not reported |
| Handler Date of Last Change: | 20140129 |
| Recognized Trader-Importer: | No |
| Recognized Trader-Exporter: | No |
| Importer of Spent Lead Acid Batteries: | No |
| Exporter of Spent Lead Acid Batteries: | No |
| Recycler Activity Without Storage: | No |
| Manifest Broker: | No |
| Sub-Part P Indicator: | No |

Biennial: List of Years
Year: 2005

Click Here for Biennial Reporting System Data:
Year: 2003

Click Here for Biennial Reporting System Data:

Hazardous Waste Summary:

| | |
|---|---|
| Waste Code: | D001 |
| Waste Description: | Ignitable Waste |
| Waste Code: | D002 |
| Waste Description: | Corrosive Waste |
| Waste Code: | D004 |
| Waste Description: | Arsenic |
| Waste Code: | D005 |
| Waste Description: | Barium |
| Waste Code: | D017 |
| Waste Description: | 2,4,5-Tp Silvex (2,4,5-Trichlorophenoxypropionic Acid) |
| Waste Code: | D018 |
| Waste Description: | Benzene |
| Waste Code: | D035 |
| Waste Description: | Methyl Ethyl Ketone |
| Waste Code: | F003 |
| Waste Description: | The Following Spent Nonhalogenated Solvents: Xylene, Acetone, Ethyl Acetate, Ethyl Benzene, Ethyl Ether, Methyl Isobutyl Ketone, N-Butyl Alcohol, Cyclohexanone, And Methanol; All Spent Solvent Mixtures/Blends Containing, Before Use, Only The Above Spent |

**GLIDDEN PROFESSIONAL PAINT CENTERS (Continued)** **1006805704**

Nonhalogenated Solvents; And All Spent Solvent Mixtures/Blends Containing, Before Use, One Or More Of The Above Nonhalogenated Solvents, And A Total Of Ten Percent Or More (By Volume) Of One Or More Of Those Solvents Listed In F001, F002, F004, And F005; And Still Bottoms From The Recovery Of These Spent Solvents And Spent Solvent Mixtures.

Waste Code: F005
Waste Description: The Following Spent Nonhalogenated Solvents: Toluene, Methyl Ethyl Ketone, Carbon Disulfide, Isobutanol, Pyridine, Benzene, 2-Ethoxyethanol, And 2-Nitropropane; All Spent Solvent Mixtures/Blends Containing, Before Use, A Total Of Ten Percent Or More (By Volume) Of One Or More Of The Above Nonhalogenated Solvents Or Those Solvents Listed In F001, F002, Or F004; And Still Bottoms From The Recovery Of These Spent Solvents And Spent Solvent Mixtures.

Handler - Owner Operator:

Owner/Operator Indicator: Owner
Owner/Operator Name: J B MNGMT L P
Legal Status: Private
Date Became Current: 19910705
Date Ended Current: Not reported
Owner/Operator Address: 2101 EVERGREEN ST
Owner/Operator City,State,Zip: SACRAMENTO, CA 95815
Owner/Operator Telephone: Not reported
Owner/Operator Telephone Ext: Not reported
Owner/Operator Fax: Not reported
Owner/Operator Email: Not reported

Owner/Operator Indicator: Owner
Owner/Operator Name: JP MANAGEMENT LP
Legal Status: Private
Date Became Current: 19910701
Date Ended Current: Not reported
Owner/Operator Address: 1825 BELL STREET
Owner/Operator City,State,Zip: SACRAMENTO, CA 95825
Owner/Operator Telephone: Not reported
Owner/Operator Telephone Ext: Not reported
Owner/Operator Fax: Not reported
Owner/Operator Email: Not reported

Owner/Operator Indicator: Owner
Owner/Operator Name: GLIDDEN CO
Legal Status: Private
Date Became Current: 19930501
Date Ended Current: Not reported
Owner/Operator Address: Not reported
Owner/Operator City,State,Zip: Not reported
Owner/Operator Telephone: Not reported
Owner/Operator Telephone Ext: Not reported
Owner/Operator Fax: Not reported
Owner/Operator Email: Not reported

Owner/Operator Indicator: Operator
Owner/Operator Name: GLIDDEN PROFESSIONAL PAINT CENTERS
Legal Status: Private
Date Became Current: 20130401

**GLIDDEN PROFESSIONAL PAINT CENTERS (Continued)** **1006805704**

Date Ended Current: Not reported
Owner/Operator Address: Not reported
Owner/Operator City,State,Zip: Not reported
Owner/Operator Telephone: Not reported
Owner/Operator Telephone Ext: Not reported
Owner/Operator Fax: Not reported
Owner/Operator Email: Not reported

Owner/Operator Indicator: Operator
Owner/Operator Name: THE GLIDDEN COMPANY DBA ICI PAINTS
Legal Status: Private
Date Became Current: 19910701
Date Ended Current: Not reported
Owner/Operator Address: Not reported
Owner/Operator City,State,Zip: Not reported
Owner/Operator Telephone: Not reported
Owner/Operator Telephone Ext: Not reported
Owner/Operator Fax: Not reported
Owner/Operator Email: Not reported

Owner/Operator Indicator: Owner
Owner/Operator Name: JP MANAGEMENT LP
Legal Status: Private
Date Became Current: 19910701
Date Ended Current: Not reported
Owner/Operator Address: 1825 BELL STREET
Owner/Operator City,State,Zip: SACRAMENTO, CA 95825
Owner/Operator Telephone: Not reported
Owner/Operator Telephone Ext: Not reported
Owner/Operator Fax: Not reported
Owner/Operator Email: Not reported

Owner/Operator Indicator: Operator
Owner/Operator Name: THE GLIDDEN COMPANY DBA ICI PAINTS
Legal Status: Private
Date Became Current: 19910701
Date Ended Current: Not reported
Owner/Operator Address: Not reported
Owner/Operator City,State,Zip: Not reported
Owner/Operator Telephone: Not reported
Owner/Operator Telephone Ext: Not reported
Owner/Operator Fax: Not reported
Owner/Operator Email: Not reported

Owner/Operator Indicator: Owner
Owner/Operator Name: GLIDDEN PROFESSIONAL PAINT CENTERS
Legal Status: Private
Date Became Current: 20130401
Date Ended Current: Not reported
Owner/Operator Address: ONE PPG PLACE
Owner/Operator City,State,Zip: PITTSBURGH, PA 15272
Owner/Operator Telephone: 412-434-3131
Owner/Operator Telephone Ext: Not reported
Owner/Operator Fax: Not reported
Owner/Operator Email: Not reported

Owner/Operator Indicator: Operator

**GLIDDEN PROFESSIONAL PAINT CENTERS (Continued)** **1006805704**

Owner/Operator Name: GLIDDEN COMPANY
Legal Status: Private
Date Became Current: 19930501
Date Ended Current: Not reported
Owner/Operator Address: Not reported
Owner/Operator City,State,Zip: Not reported
Owner/Operator Telephone: Not reported
Owner/Operator Telephone Ext: Not reported
Owner/Operator Fax: Not reported
Owner/Operator Email: Not reported

Owner/Operator Indicator: Operator
Owner/Operator Name: THE GLIDDEN CO DBA ICI PAINTS
Legal Status: Private
Date Became Current: 19910705
Date Ended Current: Not reported
Owner/Operator Address: Not reported
Owner/Operator City,State,Zip: Not reported
Owner/Operator Telephone: Not reported
Owner/Operator Telephone Ext: Not reported
Owner/Operator Fax: Not reported
Owner/Operator Email: Not reported

Historic Generators:
Receive Date: 20060228
Handler Name: THE GLIDDEN COMPANY DBA ICI PAINTS
Federal Waste Generator Description: Small Quantity Generator
State District Owner: Not reported
Large Quantity Handler of Universal Waste: No
Recognized Trader Importer: No
Recognized Trader Exporter: No
Spent Lead Acid Battery Importer: No
Spent Lead Acid Battery Exporter: No
Current Record: No
Non Storage Recycler Activity: Not reported
Electronic Manifest Broker: Not reported

Receive Date: 20030130
Handler Name: GLIDDEN CO DBA ICI PAINTS
Federal Waste Generator Description: Small Quantity Generator
State District Owner: Not reported
Large Quantity Handler of Universal Waste: No
Recognized Trader Importer: No
Recognized Trader Exporter: No
Spent Lead Acid Battery Importer: No
Spent Lead Acid Battery Exporter: No
Current Record: No
Non Storage Recycler Activity: Not reported
Electronic Manifest Broker: Not reported

Receive Date: 20140124
Handler Name: GLIDDEN PROFESSIONAL PAINT CENTERS
Federal Waste Generator Description: Small Quantity Generator
State District Owner: Not reported
Large Quantity Handler of Universal Waste: No
Recognized Trader Importer: No
Recognized Trader Exporter: No

**GLIDDEN PROFESSIONAL PAINT CENTERS (Continued)** **1006805704**

Spent Lead Acid Battery Importer: No
Spent Lead Acid Battery Exporter: No
Current Record: Yes
Non Storage Recycler Activity: Not reported
Electronic Manifest Broker: Not reported

Receive Date: 20040216
Handler Name: THE GLIDDEN CO DBA ICI PAINTS
Federal Waste Generator Description: Small Quantity Generator
State District Owner: Not reported
Large Quantity Handler of Universal Waste: No
Recognized Trader Importer: No
Recognized Trader Exporter: No
Spent Lead Acid Battery Importer: No
Spent Lead Acid Battery Exporter: No
Current Record: No
Non Storage Recycler Activity: Not reported
Electronic Manifest Broker: Not reported

Receive Date: 20060228
Handler Name: THE GLIDDEN COMPANY DBA ICI PAINTS
Federal Waste Generator Description: Large Quantity Generator
State District Owner: Not reported
Large Quantity Handler of Universal Waste: No
Recognized Trader Importer: No
Recognized Trader Exporter: No
Spent Lead Acid Battery Importer: No
Spent Lead Acid Battery Exporter: No
Current Record: No
Non Storage Recycler Activity: Not reported
Electronic Manifest Broker: Not reported

List of NAICS Codes and Descriptions:
NAICS Code: 44412
NAICS Description: PAINT AND WALLPAPER RETAILERS

Facility Has Received Notices of Violations:
Violations: No Violations Found

Evaluation Action Summary:
Evaluations: No Evaluations Found

FINDS:
Registry ID: 110014376889

Click Here for FRS Facility Detail Report:

Environmental Interest/Information System:
All generators and treatment, storage, and disposal (TSD) facilities who handle hazardous waste are required to report to the EPA Administrator at least once every two years. The data collected is used to create the National Biennial Resource Conservation and Recovery Act (RCRA) Hazardous Waste Report. This data is processed within the RCRA Information (RCRAInfo) database
The Resource Conservation and Recovery Act Information System

**GLIDDEN PROFESSIONAL PAINT CENTERS (Continued)** **1006805704**

(RCRAInfo) is EPA's comprehensive information system in support of the Resource Conservation and Recovery Act (RCRA) of 1976 and the Hazardous and Solid Waste Amendments (HSWA) of 1984. It tracks many types of information about generators, transporters, treaters, storers, and disposers of hazardous waste.
California's Hazardous Waste Tracking System Data Mart (HWTS-DATAMART) provides information on hazardous waste shipments for generators, transporters, and treatment, storage, and disposal facilities.

Click this hyperlink while viewing on your computer to access additional FINDS: detail in the EDR Site Report.

ECHO:
Envid: 1006805704
Registry ID: 110014376889

DFR URL:
Name: GLIDDEN PROFESSIONAL PAINT CENTERS
Address: 2513 ARDEN WAY
City,State,Zip: SACRAMENTO, CA 95825

---

**AG319** **FRONTIER PAINT CO, INC** **Sacramento Co. ML** **S123291278**
**ESE** **2513 ARDEN WY** **N/A**
**1/8-1/4** **SACRAMENTO, CA 95825**
**0.158 mi.**
**836 ft.** **Site 12 of 29 in cluster AG**

**Relative:**
**Higher**

**Actual:**
**45 ft.**

Sacramento Co. ML:

| | |
|---|---|
| Name: | FRONTIER PAINT CO, INC |
| Address: | 2513 ARDEN WY |
| City,State,Zip: | SACRAMENTO, CA 95825 |
| Facility Id: | Not reported |
| Facility Status: | Inactive. Included on a listing no longer updated. |
| FD: | C |
| Billing Codes BP: | Out of Business |
| Billing Codes UST: | No Tanks |
| WG Bill Code: | Oil Changed by Outside Company-No Fee |
| Target Property Bill Cod: | 51 |
| Food Bill Code: | 51 |
| CUPA Permit Date: | Not reported |
| HAZMAT Permit Date: | 07/01/1992 |
| HAZMAT Inspection Date: | 08/21/1992 |
| Hazmat Date BP Received: | Not reported |
| UST Permit Dt: | Not reported |
| UST Inspection Date: | Not reported |
| UST Tank Test Date: | Not reported |
| Number of Tanks: | 0 |
| UST Tank Test Date: | Not reported |
| SIC Code: | 5231 |
| Tier Permitting: | Not reported |
| AST Bill Code: | Not reported |
| CALARP Bill Code: | Not reported |

**AG320** **FRONTIER-AMERITONE PAINT** **Sacramento Co. ML** **S123291286**
**ESE** **2513 ARDEN WY** **N/A**
**1/8-1/4** **SACRAMENTO, CA 95825**
**0.158 mi.**
**836 ft.** **Site 13 of 29 in cluster AG**

**Relative:** **Higher**
**Actual:** **45 ft.**

Sacramento Co. ML:

| | |
|---|---|
| Name: | FRONTIER-AMERITONE PAINT |
| Address: | 2513 ARDEN WY |
| City,State,Zip: | SACRAMENTO, CA 95825 |
| Facility Id: | Not reported |
| Facility Status: | Inactive. Included on a listing no longer updated. |
| FD: | C |
| Billing Codes BP: | Out of Business |
| Billing Codes UST: | No Tanks |
| WG Bill Code: | Oil Changed by Outside Company-No Fee |
| Target Property Bill Cod: | 51 |
| Food Bill Code: | 51 |
| CUPA Permit Date: | Not reported |
| HAZMAT Permit Date: | 06/09/1997 |
| HAZMAT Inspection Date: | 11/07/1994 |
| Hazmat Date BP Received: | 07/03/1997 |
| UST Permit Dt: | Not reported |
| UST Inspection Date: | Not reported |
| UST Tank Test Date: | Not reported |
| Number of Tanks: | 0 |
| UST Tank Test Date: | Not reported |
| SIC Code: | 5198 |
| Tier Permitting: | Not reported |
| AST Bill Code: | Not reported |
| CALARP Bill Code: | Not reported |

---

**AG321** **PPG PAINTS** **HWTS** **S113177040**
**ESE** **2513 ARDEN WAY** **HAZNET** **N/A**
**1/8-1/4** **SACRAMENTO, CA 95825** **Sacramento Co. ML**
**0.158 mi.**
**836 ft.** **Site 14 of 29 in cluster AG**

**Relative:** **Higher**
**Actual:** **45 ft.**

HWTS:

| | |
|---|---|
| Name: | PPG ARCHITECTURAL FINISHES INC DBA GLIDDEN PROFESSIONAL PAINT CENTERS |
| Address: | 2513 ARDEN WAY |
| Address 2: | Not reported |
| City,State,Zip: | SACRAMENTO, CA 95825 |
| EPA ID: | CAR000140186 |
| Inactive Date: | 06/30/2015 |
| Create Date: | 02/19/2004 |
| Last Act Date: | Not reported |
| Mailing Name: | Not reported |
| Mailing Address: | 15885 SPRAGUE ROAD |
| Mailing Address 2: | Not reported |
| Mailing City,State,Zip: | STRONGSVILLE, OH 441360000 |
| Owner Name: | PPG ARCHITECTURAL FINISHES INC |
| Owner Address: | ONE PPG PLACE |
| Owner Address 2: | Not reported |
| Owner City,State,Zip: | PITTSBURGH, PA 152720000 |
| Owner Phone: | Not reported |
| Owner Fax: | Not reported |
| Contact Name: | RHONDA CROSS |
| Contact Address: | 15885 W SPRAGUE RD |
| Contact Address 2: | Not reported |

**PPG PAINTS (Continued)** **S113177040**

City,State,Zip: STRONGSVILLE, OH 441361772
Contact Phone: Not reported
Contact Fax: Not reported
Facility Status: Inactive
Facility Type: TEMPORARY
Category: FEDERAL
Latitude: 38.59605
Longitude: -121.40316

NAICS:
EPA ID: CAR000140186
Create Date: 2005-09-27 15:01:35.000
NAICS Code: 44412
NAICS Description: Paint and Wallpaper Stores
Issued EPA ID Date: 2004-02-19 15:18:05.62000
Inactive Date: 2015-06-30 00:00:00
Facility Name: PPG ARCHITECTURAL FINISHES INC DBA GLIDDEN PROFESSIONAL PAINT CENTERS
Facility Address: 2513 ARDEN WAY
Facility Address 2: Not reported
Facility City: SACRAMENTO
Facility County: Not reported
Facility State: CA
Facility Zip: 958250000

HAZNET:
Name: PPG ARCHITECTURAL FINISHES INC DBA GLIDDEN PROFESSIONAL PAINT CENTERS
Address: 2513 ARDEN WAY
Address 2: Not reported
City,State,Zip: SACRAMENTO, CA 958250000
Contact: RHONDA CROSS
Telephone: 4402978431
Mailing Name: Not reported
Mailing Address: 15885 SPRAGUE ROAD

Year: 2014
Gepaid: CAR000140186
TSD EPA ID: ARD981057870
CA Waste Code: 331 - Off-specification, aged or surplus organics
Disposal Method: H061 - Fuel Blending Prior To Energy Recovery At Another Site
Tons: 0.1

Year: 2007
Gepaid: CAR000140186
TSD EPA ID: CAD059494310
CA Waste Code: 791 - Liquids with pH <= 2
Disposal Method: H141 - Storage, Bulking, And/Or Transfer Off Site--No Treatment/Reovery (H010-H129) Or (H131-H135)
Tons: 0.005

Year: 2007
Gepaid: CAR000140186
TSD EPA ID: CAD059494310
CA Waste Code: 331 - Off-specification, aged or surplus organics
Disposal Method: H141 - Storage, Bulking, And/Or Transfer Off Site--No Treatment/Reovery (H010-H129) Or (H131-H135)
Tons: 1.2

**PPG PAINTS (Continued)** **S113177040**

| | |
|---|---|
| Year: | 2007 |
| Gepaid: | CAR000140186 |
| TSD EPA ID: | CAD059494310 |
| CA Waste Code: | 291 - Latex waste |
| Disposal Method: | H141 - Storage, Bulking, And/Or Transfer Off Site--No Treatment/Reovery (H010-H129) Or (H131-H135) |
| Tons: | 0.025 |

| | |
|---|---|
| Year: | 2005 |
| Gepaid: | CAR000140186 |
| TSD EPA ID: | CAD059494310 |
| CA Waste Code: | 551 - Laboratory waste chemicals |
| Disposal Method: | T01 - Treatment, Tank |
| Tons: | 0.0045 |

| | |
|---|---|
| Year: | 2005 |
| Gepaid: | CAR000140186 |
| TSD EPA ID: | CAD059494310 |
| CA Waste Code: | 551 - Laboratory waste chemicals |
| Disposal Method: | H01 - Transfer Station |
| Tons: | 2.6684 |

| | |
|---|---|
| Year: | 2004 |
| Gepaid: | CAR000140186 |
| TSD EPA ID: | CAD059494310 |
| CA Waste Code: | 331 - Off-specification, aged or surplus organics |
| Disposal Method: | H01 - Transfer Station |
| Tons: | 0.8 |

| | |
|---|---|
| Year: | 2004 |
| Gepaid: | CAR000140186 |
| TSD EPA ID: | CAD059494310 |
| CA Waste Code: | 122 - Alkaline solution without metals pH >= 12.5 |
| Disposal Method: | H01 - Transfer Station |
| Tons: | 0.25 |

| | |
|---|---|
| Year: | 2003 |
| Gepaid: | CAR000140186 |
| TSD EPA ID: | CAD059494310 |
| CA Waste Code: | 121 - Alkaline solution (pH >= 12.5) with metals |
| Disposal Method: | - |
| Tons: | 0.0345 |

| | |
|---|---|
| Year: | 2003 |
| Gepaid: | CAR000140186 |
| TSD EPA ID: | CAD059494310 |
| CA Waste Code: | 331 - Off-specification, aged or surplus organics |
| Disposal Method: | - |
| Tons: | 3.49 |

Click this hyperlink while viewing on your computer to access additional CA HAZNET: detail in the EDR Site Report.

Additional Information:

| | |
|---|---|
| Year: | 2014 |
| Gen EPA ID: | CAR000140186 |

**PPG PAINTS (Continued)** **S113177040**

| | |
|---|---|
| Shipment Date: | 20141002 |
| Creation Date: | 2/13/2015 22:15:06 |
| Receipt Date: | 20141008 |
| Manifest ID: | 007706626FLE |
| Trans EPA ID: | OKD981588791 |
| Trans Name: | TRIAD TRANSPORTATION |
| Trans 2 EPA ID: | Not reported |
| Trans 2 Name: | Not reported |
| TSDF EPA ID: | ARD981057870 |
| Trans Name: | RINECO |
| TSDF Alt EPA ID: | Not reported |
| TSDF Alt Name: | Not reported |
| Waste Code Description: | 331 - Off-specification, aged, or surplus organics |
| RCRA Code: | D035 |
| Meth Code: | H061 - Fuel Blending Prior To Energy Recovery At Another Site |
| Quantity Tons: | 0.1 |
| Waste Quantity: | 200 |
| Quantity Unit: | P |
| Additional Code 1: | D005 |
| Additional Code 2: | D001 |
| Additional Code 3: | Not reported |
| Additional Code 4: | Not reported |
| Additional Code 5: | Not reported |

Additional Information:

| | |
|---|---|
| Year: | 2007 |
| Gen EPA ID: | CAR000140186 |

| | |
|---|---|
| Shipment Date: | 20071228 |
| Creation Date: | 3/8/2008 18:30:14 |
| Receipt Date: | 20080107 |
| Manifest ID: | 003303680JJK |
| Trans EPA ID: | MAD039322250 |
| Trans Name: | CLEAN HARBORS ENV SERVICES INC |
| Trans 2 EPA ID: | Not reported |
| Trans 2 Name: | Not reported |
| TSDF EPA ID: | CAD059494310 |
| Trans Name: | CLEAN HARBORS SAN JOSE LLC |
| TSDF Alt EPA ID: | Not reported |
| TSDF Alt Name: | Not reported |
| Waste Code Description: | 331 - Off-specification, aged, or surplus organics |
| RCRA Code: | D035 |
| Meth Code: | H141 - Storage, Bulking, And/Or Transfer Off Site--No Treatment/Reovery (H010-H129) Or (H131-H135) |
| Quantity Tons: | 1.2 |
| Waste Quantity: | 2400 |
| Quantity Unit: | P |
| Additional Code 1: | D005 |
| Additional Code 2: | D004 |
| Additional Code 3: | D001 |
| Additional Code 4: | Not reported |
| Additional Code 5: | Not reported |

| | |
|---|---|
| Shipment Date: | 20071228 |
| Creation Date: | 3/8/2008 18:30:14 |
| Receipt Date: | 20080107 |
| Manifest ID: | 003303680JJK |

**PPG PAINTS (Continued)** **S113177040**

| | |
|---|---|
| Trans EPA ID: | MAD039322250 |
| Trans Name: | CLEAN HARBORS ENV SERVICES INC |
| Trans 2 EPA ID: | Not reported |
| Trans 2 Name: | Not reported |
| TSDF EPA ID: | CAD059494310 |
| Trans Name: | CLEAN HARBORS SAN JOSE LLC |
| TSDF Alt EPA ID: | Not reported |
| TSDF Alt Name: | Not reported |
| Waste Code Description: | 291 - Latex waste |
| RCRA Code: | Not reported |
| Meth Code: | H141 - Storage, Bulking, And/Or Transfer Off Site--No Treatment/Reovery (H010-H129) Or (H131-H135) |
| Quantity Tons: | 0.025 |
| Waste Quantity: | 50 |
| Quantity Unit: | P |
| Additional Code 1: | Not reported |
| Additional Code 2: | Not reported |
| Additional Code 3: | Not reported |
| Additional Code 4: | Not reported |
| Additional Code 5: | Not reported |
| Shipment Date: | 20071228 |
| Creation Date: | 3/8/2008 18:30:14 |
| Receipt Date: | 20080107 |
| Manifest ID: | 003303680JJK |
| Trans EPA ID: | MAD039322250 |
| Trans Name: | CLEAN HARBORS ENV SERVICES INC |
| Trans 2 EPA ID: | Not reported |
| Trans 2 Name: | Not reported |
| TSDF EPA ID: | CAD059494310 |
| Trans Name: | CLEAN HARBORS SAN JOSE LLC |
| TSDF Alt EPA ID: | Not reported |
| TSDF Alt Name: | Not reported |
| Waste Code Description: | 791 - Liquids with pH < 2 792 Liquids with pH < 2 with metals |
| RCRA Code: | D002 |
| Meth Code: | H141 - Storage, Bulking, And/Or Transfer Off Site--No Treatment/Reovery (H010-H129) Or (H131-H135) |
| Quantity Tons: | 0.005 |
| Waste Quantity: | 10 |
| Quantity Unit: | P |
| Additional Code 1: | Not reported |
| Additional Code 2: | Not reported |
| Additional Code 3: | Not reported |
| Additional Code 4: | Not reported |
| Additional Code 5: | Not reported |

Additional Information:

| | |
|---|---|
| Year: | 2005 |
| Gen EPA ID: | CAR000140186 |
| Shipment Date: | Not reported |
| Creation Date: | Not reported |
| Receipt Date: | Not reported |
| Manifest ID: | 24445298 |
| Trans EPA ID: | MAD039322250 |
| Trans Name: | CLEAN HARBORS ENV SERVICES INC |
| Trans 2 EPA ID: | Not reported |

**PPG PAINTS (Continued)** **S113177040**

| | |
|---|---|
| Trans 2 Name: | Not reported |
| TSDF EPA ID: | CAD059494310 |
| Trans Name: | CLEAN HARBORS SAN JOSE LLC |
| TSDF Alt EPA ID: | CAD059494310 |
| TSDF Alt Name: | Not reported |
| Waste Code Description: | 291 - Latex waste |
| RCRA Code: | NONE |
| Meth Code: | H01 - Transfer Station |
| Quantity Tons: | 0.8428 |
| Waste Quantity: | 1 |
| Quantity Unit: | Y |
| Additional Code 1: | Not reported |
| Additional Code 2: | Not reported |
| Additional Code 3: | Not reported |
| Additional Code 4: | Not reported |
| Additional Code 5: | Not reported |

| | |
|---|---|
| Shipment Date: | 20050427 |
| Creation Date: | 7/29/2005 18:30:25 |
| Receipt Date: | 20050428 |
| Manifest ID: | 24445298 |
| Trans EPA ID: | MAD039322250 |
| Trans Name: | CLEAN HARBORS ENV SERVICES INC |
| Trans 2 EPA ID: | Not reported |
| Trans 2 Name: | Not reported |
| TSDF EPA ID: | CAD059494310 |
| Trans Name: | CLEAN HARBORS SAN JOSE LLC |
| TSDF Alt EPA ID: | CAD059494310 |
| TSDF Alt Name: | Not reported |
| Waste Code Description: | 551 - Laboratory waste chemicals 561 Detergent and soap |
| RCRA Code: | D001 |
| Meth Code: | H01 - Transfer Station |
| Quantity Tons: | 2.5284 |
| Waste Quantity: | 3 |
| Quantity Unit: | Y |
| Additional Code 1: | Not reported |
| Additional Code 2: | Not reported |
| Additional Code 3: | Not reported |
| Additional Code 4: | Not reported |
| Additional Code 5: | Not reported |

| | |
|---|---|
| Shipment Date: | 20050427 |
| Creation Date: | 7/29/2005 18:30:25 |
| Receipt Date: | 20050428 |
| Manifest ID: | 24445298 |
| Trans EPA ID: | MAD039322250 |
| Trans Name: | CLEAN HARBORS ENV SERVICES INC |
| Trans 2 EPA ID: | Not reported |
| Trans 2 Name: | Not reported |
| TSDF EPA ID: | CAD059494310 |
| Trans Name: | CLEAN HARBORS SAN JOSE LLC |
| TSDF Alt EPA ID: | CAD059494310 |
| TSDF Alt Name: | Not reported |
| Waste Code Description: | 551 - Laboratory waste chemicals 561 Detergent and soap |
| RCRA Code: | D002 |
| Meth Code: | T01 - Treatment, Tank |
| Quantity Tons: | 0.0045 |

**PPG PAINTS (Continued)** **S113177040**

| | |
|---|---|
| Waste Quantity: | 9 |
| Quantity Unit: | P |
| Additional Code 1: | Not reported |
| Additional Code 2: | Not reported |
| Additional Code 3: | Not reported |
| Additional Code 4: | Not reported |
| Additional Code 5: | Not reported |
| | |
| Shipment Date: | 20050427 |
| Creation Date: | 7/29/2005 18:30:25 |
| Receipt Date: | 20050428 |
| Manifest ID: | 24445298 |
| Trans EPA ID: | MAD039322250 |
| Trans Name: | CLEAN HARBORS ENV SERVICES INC |
| Trans 2 EPA ID: | Not reported |
| Trans 2 Name: | Not reported |
| TSDF EPA ID: | CAD059494310 |
| Trans Name: | CLEAN HARBORS SAN JOSE LLC |
| TSDF Alt EPA ID: | CAD059494310 |
| TSDF Alt Name: | Not reported |
| Waste Code Description: | 551 - Laboratory waste chemicals 561 Detergent and soap |
| RCRA Code: | D001 |
| Meth Code: | H01 - Transfer Station |
| Quantity Tons: | 0.015 |
| Waste Quantity: | 30 |
| Quantity Unit: | P |
| Additional Code 1: | Not reported |
| Additional Code 2: | Not reported |
| Additional Code 3: | Not reported |
| Additional Code 4: | Not reported |
| Additional Code 5: | Not reported |
| | |
| Shipment Date: | 20050427 |
| Creation Date: | 7/29/2005 18:30:25 |
| Receipt Date: | 20050428 |
| Manifest ID: | 24445298 |
| Trans EPA ID: | MAD039322250 |
| Trans Name: | CLEAN HARBORS ENV SERVICES INC |
| Trans 2 EPA ID: | Not reported |
| Trans 2 Name: | Not reported |
| TSDF EPA ID: | CAD059494310 |
| Trans Name: | CLEAN HARBORS SAN JOSE LLC |
| TSDF Alt EPA ID: | CAD059494310 |
| TSDF Alt Name: | Not reported |
| Waste Code Description: | 551 - Laboratory waste chemicals 561 Detergent and soap |
| RCRA Code: | D001 |
| Meth Code: | H01 - Transfer Station |
| Quantity Tons: | 0.125 |
| Waste Quantity: | 250 |
| Quantity Unit: | P |
| Additional Code 1: | Not reported |
| Additional Code 2: | Not reported |
| Additional Code 3: | Not reported |
| Additional Code 4: | Not reported |
| Additional Code 5: | Not reported |

**PPG PAINTS (Continued)** **S113177040**

Additional Information:

| | |
|---|---|
| Year: | 2004 |
| Gen EPA ID: | CAR000140186 |
| Shipment Date: | 20041201 |
| Creation Date: | 3/13/2007 18:30:42 |
| Receipt Date: | 20041208 |
| Manifest ID: | 23639941 |
| Trans EPA ID: | MAD039322250 |
| Trans Name: | CLEAN HARBORS ENV SERVICES INC |
| Trans 2 EPA ID: | Not reported |
| Trans 2 Name: | Not reported |
| TSDF EPA ID: | CAD059494310 |
| Trans Name: | CLEAN HARBORS SAN JOSE LLC |
| TSDF Alt EPA ID: | CAD059494310 |
| TSDF Alt Name: | Not reported |
| Waste Code Description: | 122 - Alkaline solution without metals (pH > 12.5 |
| RCRA Code: | D002 |
| Meth Code: | H01 - Transfer Station |
| Quantity Tons: | 0.25 |
| Waste Quantity: | 500 |
| Quantity Unit: | P |
| Additional Code 1: | Not reported |
| Additional Code 2: | Not reported |
| Additional Code 3: | Not reported |
| Additional Code 4: | Not reported |
| Additional Code 5: | Not reported |
| Shipment Date: | 20041201 |
| Creation Date: | 3/13/2007 18:30:42 |
| Receipt Date: | 20041208 |
| Manifest ID: | 23639941 |
| Trans EPA ID: | MAD039322250 |
| Trans Name: | CLEAN HARBORS ENV SERVICES INC |
| Trans 2 EPA ID: | Not reported |
| Trans 2 Name: | Not reported |
| TSDF EPA ID: | CAD059494310 |
| Trans Name: | CLEAN HARBORS SAN JOSE LLC |
| TSDF Alt EPA ID: | CAD059494310 |
| TSDF Alt Name: | Not reported |
| Waste Code Description: | 331 - Off-specification, aged, or surplus organics |
| RCRA Code: | D001 |
| Meth Code: | H01 - Transfer Station |
| Quantity Tons: | 0.8 |
| Waste Quantity: | 1600 |
| Quantity Unit: | P |
| Additional Code 1: | Not reported |
| Additional Code 2: | Not reported |
| Additional Code 3: | Not reported |
| Additional Code 4: | Not reported |
| Additional Code 5: | Not reported |

Additional Information:

| | |
|---|---|
| Year: | 2003 |
| Gen EPA ID: | CAR000140186 |

**PPG PAINTS (Continued)** **S113177040**

| | |
|---|---|
| Shipment Date: | 20030213 |
| Creation Date: | 7/22/2004 8:36:14 |
| Receipt Date: | 20030217 |
| Manifest ID: | 22011564 |
| Trans EPA ID: | MAD039322250 |
| Trans Name: | Not reported |
| Trans 2 EPA ID: | CAT000624247 |
| Trans 2 Name: | Not reported |
| TSDF EPA ID: | CAD059494310 |
| Trans Name: | Not reported |
| TSDF Alt EPA ID: | Not reported |
| TSDF Alt Name: | Not reported |
| Waste Code Description: | 331 - Off-specification, aged, or surplus organics |
| RCRA Code: | D001 |
| Meth Code: | - Not reported |
| Quantity Tons: | 3.4025 |
| Waste Quantity: | 6805 |
| Quantity Unit: | P |
| Additional Code 1: | Not reported |
| Additional Code 2: | Not reported |
| Additional Code 3: | Not reported |
| Additional Code 4: | Not reported |
| Additional Code 5: | Not reported |

| | |
|---|---|
| Shipment Date: | 20030213 |
| Creation Date: | 7/22/2004 8:36:14 |
| Receipt Date: | 20030217 |
| Manifest ID: | 22011564 |
| Trans EPA ID: | MAD039322250 |
| Trans Name: | Not reported |
| Trans 2 EPA ID: | CAT000624247 |
| Trans 2 Name: | Not reported |
| TSDF EPA ID: | CAD059494310 |
| Trans Name: | Not reported |
| TSDF Alt EPA ID: | Not reported |
| TSDF Alt Name: | Not reported |
| Waste Code Description: | 121 - Alkaline solution (pH >12.5) with metals (antimony, arsenic, barium, beryllium, cadmium, chromium, cobalt, copper, lead, mercury, molybdenum, nickel, selenium, silver, thallium, vanadium, and zinc |
| RCRA Code: | D002 |
| Meth Code: | - Not reported |
| Quantity Tons: | 0.0345 |
| Waste Quantity: | 69 |
| Quantity Unit: | P |
| Additional Code 1: | Not reported |
| Additional Code 2: | Not reported |
| Additional Code 3: | Not reported |
| Additional Code 4: | Not reported |
| Additional Code 5: | Not reported |

| | |
|---|---|
| Shipment Date: | 20030213 |
| Creation Date: | 7/22/2004 8:36:14 |
| Receipt Date: | 20030217 |
| Manifest ID: | 22011564 |
| Trans EPA ID: | MAD039322250 |
| Trans Name: | Not reported |
| Trans 2 EPA ID: | CAT000624247 |

**PPG PAINTS (Continued)** **S113177040**

| | |
|---|---|
| Trans 2 Name: | Not reported |
| TSDF EPA ID: | CAD059494310 |
| Trans Name: | Not reported |
| TSDF Alt EPA ID: | Not reported |
| TSDF Alt Name: | Not reported |
| Waste Code Description: | 331 - Off-specification, aged, or surplus organics |
| RCRA Code: | D001 |
| Meth Code: | - Not reported |
| Quantity Tons: | 0.0275 |
| Waste Quantity: | 55 |
| Quantity Unit: | P |
| Additional Code 1: | Not reported |
| Additional Code 2: | Not reported |
| Additional Code 3: | Not reported |
| Additional Code 4: | Not reported |
| Additional Code 5: | Not reported |

| | |
|---|---|
| Shipment Date: | 20030213 |
| Creation Date: | 7/22/2004 8:36:14 |
| Receipt Date: | 20030217 |
| Manifest ID: | 22011564 |
| Trans EPA ID: | MAD039322250 |
| Trans Name: | Not reported |
| Trans 2 EPA ID: | CAT000624247 |
| Trans 2 Name: | Not reported |
| TSDF EPA ID: | CAD059494310 |
| Trans Name: | Not reported |
| TSDF Alt EPA ID: | Not reported |
| TSDF Alt Name: | Not reported |
| Waste Code Description: | 331 - Off-specification, aged, or surplus organics |
| RCRA Code: | D001 |
| Meth Code: | - Not reported |
| Quantity Tons: | 0.06 |
| Waste Quantity: | 120 |
| Quantity Unit: | P |
| Additional Code 1: | Not reported |
| Additional Code 2: | Not reported |
| Additional Code 3: | Not reported |
| Additional Code 4: | Not reported |
| Additional Code 5: | Not reported |

Sacramento Co. ML:

| | |
|---|---|
| Name: | PPG PAINTS |
| Address: | 2513 ARDEN WAY |
| City,State,Zip: | SACRAMENTO, CA 95825 |
| Facility Id: | Not reported |
| Facility Status: | Not reported |
| FD: | Not reported |
| Billing Codes BP: | I |
| Billing Codes UST: | Not reported |
| WG Bill Code: | I |
| Target Property Bill Cod: | Not reported |
| Food Bill Code: | Not reported |
| CUPA Permit Date: | Not reported |
| HAZMAT Permit Date: | Not reported |
| HAZMAT Inspection Date: | Not reported |
| Hazmat Date BP Received: | Not reported |

**PPG PAINTS (Continued)** **S113177040**

| | |
|---|---|
| UST Permit Dt: | Not reported |
| UST Inspection Date: | Not reported |
| UST Tank Test Date: | Not reported |
| Number of Tanks: | Not reported |
| UST Tank Test Date: | Not reported |
| SIC Code: | Not reported |
| Tier Permitting: | Not reported |
| AST Bill Code: | Not reported |
| CALARP Bill Code: | Not reported |

---

**AG322** **FRIENDS AND FAMILY, LLC** **RCRA NonGen / NLR** **1028882401**
**ESE** **2515 ARDEN WAY** **CAC003242855**
**1/8-1/4** **SACRAMENTO, CA 95825**
**0.160 mi.**
**843 ft.** **Site 15 of 29 in cluster AG**

**Relative:**
**Higher**

**Actual:**
**44 ft.**

RCRA Listings:

| | |
|---|---|
| Date Form Received by Agency: | 20230720 |
| Handler Name: | Friends And Family, Llc |
| Handler Address: | 2515 Arden Way |
| Handler City,State,Zip: | SACRAMENTO, CA 95825 |
| EPA ID: | CAC003242855 |
| Contact Name: | MICHELLE SCHULTZ |
| Contact Address: | 3451 LONGVIEW DRIVE |
| Contact City,State,Zip: | SACRAMENTO, CA 95821 |
| Contact Telephone: | 916-221-8238 |
| Contact Fax: | Not reported |
| Contact Email: | PM@ORACLEPDI.COM |
| Contact Title: | Not reported |
| EPA Region: | 09 |
| Land Type: | Not reported |
| Federal Waste Generator Description: | Not a generator, verified |
| Non-Notifier: | Not reported |
| Biennial Report Cycle: | Not reported |
| Accessibility: | Not reported |
| Active Site Indicator: | Not reported |
| State District Owner: | Not reported |
| State District: | Not reported |
| Mailing Address: | PO BOX 895 |
| Mailing City,State,Zip: | SACRAMENTO, CA 95609 |
| Owner Name: | Friends And Family, Llc |
| Owner Type: | Other |
| Operator Name: | Michelle Schultz |
| Operator Type: | Other |
| Short-Term Generator Activity: | No |
| Importer Activity: | No |
| Mixed Waste Generator: | No |
| Transporter Activity: | No |
| Transfer Facility Activity: | No |
| Recycler Activity with Storage: | No |
| Small Quantity On-Site Burner Exemption: | No |
| Smelting Melting and Refining Furnace Exemption: | No |
| Underground Injection Control: | No |
| Off-Site Waste Receipt: | No |
| Universal Waste Indicator: | No |
| Universal Waste Destination Facility: | No |
| Federal Universal Waste: | No |
| Active Site State-Reg Handler: | --- |

**FRIENDS AND FAMILY, LLC (Continued)** **1028882401**

| | |
|---|---|
| Federal Facility Indicator: | Not reported |
| Hazardous Secondary Material Indicator: | N |
| Sub-Part K Indicator: | Not reported |
| 2018 GPRA Permit Baseline: | Not on the Baseline |
| 2018 GPRA Renewals Baseline: | Not on the Baseline |
| 202 GPRA Corrective Action Baseline: | No |
| Subject to Corrective Action Universe: | No |
| Non-TSDFs Where RCRA CA has Been Imposed Universe: | No |
| Corrective Action Priority Ranking: | No NCAPS ranking |
| Environmental Control Indicator: | No |
| Institutional Control Indicator: | No |
| Human Exposure Controls Indicator: | N/A |
| Groundwater Controls Indicator: | N/A |
| Significant Non-Complier Universe: | No |
| Unaddressed Significant Non-Complier Universe: | No |
| Addressed Significant Non-Complier Universe: | No |
| Significant Non-Complier With a Compliance Schedule Universe: | No |
| Financial Assurance Required: | Not reported |
| Handler Date of Last Change: | 20230727 |
| Recognized Trader-Importer: | No |
| Recognized Trader-Exporter: | No |
| Importer of Spent Lead Acid Batteries: | No |
| Exporter of Spent Lead Acid Batteries: | No |
| Recycler Activity Without Storage: | No |
| Manifest Broker: | No |
| Sub-Part P Indicator: | No |

Handler - Owner Operator:

| | |
|---|---|
| Owner/Operator Indicator: | Owner |
| Owner/Operator Name: FRIENDS AND FAMILY, LLC | |
| Legal Status: | Other |
| Date Became Current: | Not reported |
| Date Ended Current: | Not reported |
| Owner/Operator Address: | PO BOX 895 |
| Owner/Operator City,State,Zip: | CARMICHAEL, CA 95609 |
| Owner/Operator Telephone: | 916-221-8238 |
| Owner/Operator Telephone Ext: | Not reported |
| Owner/Operator Fax: | Not reported |
| Owner/Operator Email: | Not reported |

| | |
|---|---|
| Owner/Operator Indicator: | Operator |
| Owner/Operator Name: MICHELLE SCHULTZ | |
| Legal Status: | Other |
| Date Became Current: | Not reported |
| Date Ended Current: | Not reported |
| Owner/Operator Address: | 3451 LONGVIEW DRIVE |
| Owner/Operator City,State,Zip: | SACRAMENTO, CA 95821 |
| Owner/Operator Telephone: | 916-221-8238 |
| Owner/Operator Telephone Ext: | Not reported |
| Owner/Operator Fax: | Not reported |
| Owner/Operator Email: | Not reported |

Historic Generators:

| | |
|---|---|
| Receive Date: | 20230720 |
| Handler Name: | FRIENDS AND FAMILY, LLC |

**FRIENDS AND FAMILY, LLC (Continued)** **1028882401**

| | |
|---|---|
| Federal Waste Generator Description: | Not a generator, verified |
| State District Owner: | Not reported |
| Large Quantity Handler of Universal Waste: | No |
| Recognized Trader Importer: | No |
| Recognized Trader Exporter: | No |
| Spent Lead Acid Battery Importer: | No |
| Spent Lead Acid Battery Exporter: | No |
| Current Record: | Yes |
| Non Storage Recycler Activity: | No |
| Electronic Manifest Broker: | No |

List of NAICS Codes and Descriptions:

| | |
|---|---|
| NAICS Code: | 53111 |
| NAICS Description: | LESSORS OF RESIDENTIAL BUILDINGS AND DWELLINGS |

Facility Has Received Notices of Violations:

| | |
|---|---|
| Violations: | No Violations Found |

Evaluation Action Summary:

| | |
|---|---|
| Evaluations: | No Evaluations Found |

---

**AG323** **ARDEN BUSINESS CENTER, LLC** **RCRA-SQG** **1000317506**
**ESE** **2515 ARDEN WAY** **FINDS** **CAD982024523**
**1/8-1/4** **SACRAMENTO, CA 95825** **ECHO**
**0.160 mi.** **E MANIFEST**
**843 ft.** **Site 16 of 29 in cluster AG**

**Relative:**
**Higher**

**Actual:**
**44 ft.**

RCRA Listings:

| | |
|---|---|
| Date Form Received by Agency: | 19870818 |
| Handler Name: | Odonnell Truck & Engine Repair |
| Handler Address: | 2515 Arden Way |
| Handler City,State,Zip: | SACRAMENTO, CA 95825 |
| EPA ID: | CAD982024523 |
| Contact Name: | ENVIRONMENTAL MANAGER |
| Contact Address: | 2515 ARDEN WAY |
| Contact City,State,Zip: | SACRAMENTO, CA 95825 |
| Contact Telephone: | 916-924-3411 |
| Contact Fax: | Not reported |
| Contact Email: | Not reported |
| Contact Title: | Not reported |
| EPA Region: | 09 |
| Land Type: | Other |
| Federal Waste Generator Description: | Small Quantity Generator |
| Non-Notifier: | Not reported |
| Biennial Report Cycle: | Not reported |
| Accessibility: | Not reported |
| Active Site Indicator: | Handler Activities |
| State District Owner: | Ca |
| State District: | 1 |
| Mailing Address: | 2515 ARDEN WAY |
| Mailing City,State,Zip: | SACRAMENTO, CA 95825 |
| Owner Name: | Tim Odonnell |
| Owner Type: | Private |
| Operator Name: | Not Required |
| Operator Type: | Private |

**ARDEN BUSINESS CENTER, LLC (Continued)** **1000317506**

| | |
|---|---|
| Short-Term Generator Activity: | No |
| Importer Activity: | No |
| Mixed Waste Generator: | No |
| Transporter Activity: | No |
| Transfer Facility Activity: | No |
| Recycler Activity with Storage: | No |
| Small Quantity On-Site Burner Exemption: | No |
| Smelting Melting and Refining Furnace Exemption: | No |
| Underground Injection Control: | No |
| Off-Site Waste Receipt: | No |
| Universal Waste Indicator: | No |
| Universal Waste Destination Facility: | No |
| Federal Universal Waste: | No |
| Active Site State-Reg Handler: | --- |
| Federal Facility Indicator: | Not reported |
| Hazardous Secondary Material Indicator: | N |
| Sub-Part K Indicator: | Not reported |
| 2018 GPRA Permit Baseline: | Not on the Baseline |
| 2018 GPRA Renewals Baseline: | Not on the Baseline |
| 202 GPRA Corrective Action Baseline: | No |
| Subject to Corrective Action Universe: | No |
| Non-TSDFs Where RCRA CA has Been Imposed Universe: | No |
| Corrective Action Priority Ranking: | No NCAPS ranking |
| Environmental Control Indicator: | No |
| Institutional Control Indicator: | No |
| Human Exposure Controls Indicator: | N/A |
| Groundwater Controls Indicator: | N/A |
| Significant Non-Complier Universe: | No |
| Unaddressed Significant Non-Complier Universe: | No |
| Addressed Significant Non-Complier Universe: | No |
| Significant Non-Complier With a Compliance Schedule Universe: | No |
| Financial Assurance Required: | Not reported |
| Handler Date of Last Change: | 20020627 |
| Recognized Trader-Importer: | No |
| Recognized Trader-Exporter: | No |
| Importer of Spent Lead Acid Batteries: | No |
| Exporter of Spent Lead Acid Batteries: | No |
| Recycler Activity Without Storage: | No |
| Manifest Broker: | No |
| Sub-Part P Indicator: | No |

Handler - Owner Operator:

| | |
|---|---|
| Owner/Operator Indicator: | Owner |
| Owner/Operator Name: TIM ODONNELL | |
| Legal Status: | Private |
| Date Became Current: | Not reported |
| Date Ended Current: | Not reported |
| Owner/Operator Address: | NOT REQUIRED |
| Owner/Operator City,State,Zip: | NOT REQUIRED, ME 99999 |
| Owner/Operator Telephone: | 415-555-1212 |
| Owner/Operator Telephone Ext: | Not reported |
| Owner/Operator Fax: | Not reported |
| Owner/Operator Email: | Not reported |
| | |
| Owner/Operator Indicator: | Operator |
| Owner/Operator Name: NOT REQUIRED | |

**ARDEN BUSINESS CENTER, LLC (Continued)** **1000317506**

| | |
|---|---|
| Legal Status: | Private |
| Date Became Current: | Not reported |
| Date Ended Current: | Not reported |
| Owner/Operator Address: | NOT REQUIRED |
| Owner/Operator City,State,Zip: | NOT REQUIRED, ME 99999 |
| Owner/Operator Telephone: | 415-555-1212 |
| Owner/Operator Telephone Ext: | Not reported |
| Owner/Operator Fax: | Not reported |
| Owner/Operator Email: | Not reported |

Historic Generators:

| | |
|---|---|
| Receive Date: | 19870818 |
| Handler Name: | ODONNELL TRUCK & ENGINE REPAIR |
| Federal Waste Generator Description: | Small Quantity Generator |
| State District Owner: | Ca |
| Large Quantity Handler of Universal Waste: | No |
| Recognized Trader Importer: | No |
| Recognized Trader Exporter: | No |
| Spent Lead Acid Battery Importer: | No |
| Spent Lead Acid Battery Exporter: | No |
| Current Record: | Yes |
| Non Storage Recycler Activity: | Not reported |
| Electronic Manifest Broker: | Not reported |

List of NAICS Codes and Descriptions:

| | |
|---|---|
| NAICS Code: | 811111 |
| NAICS Description: | GENERAL AUTOMOTIVE REPAIR |

Facility Has Received Notices of Violations:

| | |
|---|---|
| Violations: | No Violations Found |

Evaluation Action Summary:

| | |
|---|---|
| Evaluations: | No Evaluations Found |

FINDS:

Registry ID: 110071456673

Click Here for FRS Facility Detail Report:

Environmental Interest/Information System:
The Resource Conservation and Recovery Act Information System (RCRAInfo) is EPA's comprehensive information system in support of the Resource Conservation and Recovery Act (RCRA) of 1976 and the Hazardous and Solid Waste Amendments (HSWA) of 1984. It tracks many types of information about generators, transporters, treaters, storers, and disposers of hazardous waste.

Registry ID: 110002780152

Click Here for FRS Facility Detail Report:

Environmental Interest/Information System:
The Resource Conservation and Recovery Act Information System (RCRAInfo) is EPA's comprehensive information system in support of the Resource Conservation and Recovery Act (RCRA) of 1976 and the Hazardous and Solid Waste Amendments (HSWA) of 1984. It tracks many

**ARDEN BUSINESS CENTER, LLC (Continued)** **1000317506**

types of information about generators, transporters, treaters, storers, and disposers of hazardous waste.
The California Environmental Protection Agency (CalEPA) has recently implemented a new data warehouse system (nSite). This data warehouse combines and merges facility and site information from five different systems managed within CalEPA. The five systems are: California Environmental Reporting System (CERS),EnviroStor, GeoTracker, California Integrated Water Quality System (CIWQS), andToxic Release Inventory (TRI).

Registry ID: 110071465338

Click Here for FRS Facility Detail Report:

Environmental Interest/Information System:
The Resource Conservation and Recovery Act Information System (RCRAInfo) is EPA's comprehensive information system in support of the Resource Conservation and Recovery Act (RCRA) of 1976 and the Hazardous and Solid Waste Amendments (HSWA) of 1984. It tracks many types of information about generators, transporters, treaters, storers, and disposers of hazardous waste.

Click this hyperlink while viewing on your computer to access additional FINDS: detail in the EDR Site Report.

ECHO:

| | |
|---|---|
| Envid: | 1000317506 |
| Registry ID: | 110071456673 |
| DFR URL: | |
| Name: | ARDEN BUSINESS CENTER, LLC |
| Address: | 2515 ARDEN WAY |
| City,State,Zip: | SACRAMENTO, CA 95825 |
| Envid: | 1000317506 |
| Registry ID: | 110071465338 |
| DFR URL: | |
| Name: | FRIENDS AND FAMILY, LLC |
| Address: | 2515 ARDEN WAY |
| City,State,Zip: | SACRAMENTO, CA 95825 |
| Envid: | 1000317506 |
| Registry ID: | 110002780152 |
| DFR URL: | |
| Name: | ODONNELL TRUCK & ENGINE REPAIR |
| Address: | 2515 ARDEN WAY |
| City,State,Zip: | SACRAMENTO, CA 95825 |

E MANIFEST:

| | |
|---|---|
| Manifest Tracking Number: | 017684759JJK |
| Last Updated Date: | 20190506 |
| Shipped Date: | 20190327 |
| Received Date: | 20190411 |
| Manifest Status: | Signed |
| Submission Type: | DataImage5Copy |
| Origin Type: | Service |
| Generator EPA ID: | CAD982024523 |

**ARDEN BUSINESS CENTER, LLC (Continued)** **1000317506**

| | |
|---|---|
| Generator Name: | Odonnell Truck & Engine Repair |
| Generator Location Street Number: | Not reported |
| Generator Location Street 1: | 2515 ARDEN WAY |
| Generator Location Street 2: | Not reported |
| Generator Location City: | SACRAMENTO |
| Generator Location State: | CA |
| Generator Location Zip: | 95825 |
| Generator Mail Street Number: | Not reported |
| Generator Mail Street 1: | 2515 ARDEN WAY |
| Generator Mail Street 2: | Not reported |
| Generator Mail City: | SACRAMENTO |
| Generator Mail Zip: | 95825 |
| Generator Mail State: | CA |
| Generator Contact Company Name: | Not reported |
| Designated Facility EPA ID: | CAD097030993 |
| Designated Facility Name: | Us Ecology Vernon Inc |
| Designated Facility Mail Street Number: | 5375 |
| Designated Facility Mail Street 1: | CA90058 CA037US 5375 |
| Designated Facility Mail Street 2: | 5375 SOUTH BOYLE AVENUE |
| Designated Facility Mail City: | VERNON |
| Designated Facility Mail Zip: | 90058 |
| Designated Facility Mail State: | CA |
| Designated Facility Location Street Number: | 5375 |
| Designated Facility Location Street 1: | 5375 SOUTH BOYLE AVENUE |
| Designated Facility Location Street 2: | Not reported |
| Designated Facility Location City: | LOS ANGELES |
| Designated Facility Location Zip: | 90058-0000 |
| Designated Facility Location State: | CA |
| Designated Facility Contact Company Name: | Not reported |
| Manifest Residue Indicator: | N |
| Rejection Indicator: | N |

State Waste:

| | |
|---|---|
| Manifest Tracking Number: | 017684759JJK |
| Waste Line Number: | 1 |
| State Waste Code Owner: | CA |
| State Waste Code: | 491 |
| State Waste: | Unspecified sludge waste |

| | |
|---|---|
| Manifest Tracking Number: | 017684759JJK |
| Waste Line Number: | 1 |
| State Waste Code Owner: | CA |
| State Waste Code: | 491 |
| State Waste: | Unspecified sludge waste |

Transporter:

| | |
|---|---|
| Manifest Tracking Number: | 017684759JJK |
| Transporter Line Number: | 1 |
| Transporter EPA ID: | CAD028277036 |
| Transporter Name: | Asbury Environmental Services Dba World Oil Enviromental Services |

Waste Line:

| | |
|---|---|
| Manifest Tracking Number: | 017684759JJK |
| Waste Line Number: | 1 |
| U.S. DOT Hazardous Indicator: | N |
| U.S. DOT ID Number: | Not reported |

**ARDEN BUSINESS CENTER, LLC (Continued)** **1000317506**

| | |
|---|---|
| U.S. DOT Description: | Not reported |
| Non-Hazardous Waste Description: | Non Hazardous Liquid |
| Number of Containers: | 1 |
| Container Type Code: | DM |
| Container Type Description: | Metal drums, barrels, kegs |
| Waste Quantity: | 50 |
| Quantity Unit of Measure Code: | G |
| Quantity Unit of Measure Description: | Gallons |
| Waste Quantity, in Tons: | 0.20850709 |
| Acute Waste Quantity, in Tons: | 0 |
| Non-Acute Waste Quantity, in Tons: | 0.20850709 |
| Waste Quantity, in Kilograms: | 189.1222 |
| Acute Waste Quantity, in Kilograms: | 0 |
| Non-Acute Waste Quantity, in Kilorgrams: | 189.1222 |
| Management Method Code: | H141 |
| Management Method Description: | STORAGE, BULKING AND/OR TRANSFER OFF SITE |
| Waste Residue Indicator: | N |
| Quantity Discrepancy Indicator: | N |
| Waste Type Discrepancy Indicator: | N |
| Waste Density: | Not reported |
| Waste Density Unit of Measure Code: | Not reported |
| Waste Density Unit of Measure Description: | Not reported |
| Form Code: | Not reported |
| Form Code Description: | Not reported |
| Source Code: | Not reported |
| Source Code Description: | Not reported |
| Waste Minimization Code: | Not reported |
| Waste Minimization Code Description: | Not reported |
| Consent Number: | Not reported |
| EPA Waste Indicator: | N |

---

**AG324** **COMMERCIAL BLDG** **SWEEPS UST** **S101590538**
**ESE** **2515 ARDEN WAY** **CA FID UST** **N/A**
**1/8-1/4** **SACRAMENTO, CA 95825** **HWTS**
**0.160 mi.**
**843 ft.** **Site 17 of 29 in cluster AG**

**Relative:**
**Higher**

**Actual:**
**44 ft.**

SWEEPS UST:

| | |
|---|---|
| Name: | COMMERCIAL BLDG |
| Address: | 2515 ARDEN WAY |
| City: | SACRAMENTO |
| Status: | Not reported |
| Comp Number: | 2514 |
| Number: | Not reported |
| Board Of Equalization: | Not reported |
| Referral Date: | Not reported |
| Action Date: | Not reported |
| Created Date: | Not reported |
| Owner Tank Id: | Not reported |
| SWRCB Tank Id: | 34-000-002514-000001 |
| Tank Status: | Not reported |
| Capacity: | 100 |
| Active Date: | Not reported |
| Tank Use: | EMPTY |
| STG: | PRODUCT |
| Content: | Not reported |
| Number Of Tanks: | 1 |

**COMMERCIAL BLDG (Continued)** **S101590538**

CA FID UST:
Facility ID: 34001647
Regulated By: UTNKI
Regulated ID: Not reported
Cortese Code: Not reported
SIC Code: Not reported
Facility Phone: Not reported
Mail To: Not reported
Mailing Address: 2515 ARDEN WAY
Mailing Address 2: Not reported
Mailing City,St,Zip: SACRAMENTO 95825
Contact: Not reported
Contact Phone: Not reported
DUNs Number: Not reported
NPDES Number: Not reported
EPA ID: Not reported
Comments: Not reported
Status: Inactive

HWTS:
Name: FRIENDS AND FAMILY, LLC
Address: 2515 ARDEN WAY
Address 2: Not reported
City,State,Zip: SACRAMENTO, CA 95825
EPA ID: CAC003242855
Inactive Date: 10/19/2023
Create Date: 07/20/2023
Last Act Date: Not reported
Mailing Name: Not reported
Mailing Address: PO BOX 895
Mailing Address 2: Not reported
Mailing City,State,Zip: SACRAMENTO, CA 95609
Owner Name: FRIENDS AND FAMILY, LLC
Owner Address: PO BOX 895
Owner Address 2: Not reported
Owner City,State,Zip: CARMICHAEL, CA 95609
Owner Phone: Not reported
Owner Fax: Not reported
Contact Name: MICHELLE SCHULTZ
Contact Address: 3451 LONGVIEW DRIVE
Contact Address 2: Not reported
City,State,Zip: SACRAMENTO, CA 95821
Contact Phone: Not reported
Contact Fax: Not reported
Facility Status: Inactive
Facility Type: Temporary
Category: State
Latitude: 38.597169710000003
Longitude: -121.40344854999999

Name: ARDEN BUSINESS CENTER, LLC
Address: 2515 ARDEN WAY
Address 2: Not reported
City,State,Zip: SACRAMENTO, CA 95825
EPA ID: CAC003244215
Inactive Date: 10/27/2023

**COMMERCIAL BLDG (Continued)** **S101590538**

| | |
|---|---|
| Create Date: | 07/28/2023 |
| Last Act Date: | Not reported |
| Mailing Name: | Not reported |
| Mailing Address: | PO BOX 895 |
| Mailing Address 2: | Not reported |
| Mailing City,State,Zip: | CARMICHAEL, CA 95609 |
| Owner Name: | ORACLEPROPERTIESDEVELOPMENT,INC.LLC |
| Owner Address: | 3451 LONGVIEW DRIVE |
| Owner Address 2: | Not reported |
| Owner City,State,Zip: | SACRAMENTO, CA 95821 |
| Owner Phone: | Not reported |
| Owner Fax: | Not reported |
| Contact Name: | MICHELLE SCHULTZ |
| Contact Address: | 3451 LONGVIEW DRIVE |
| Contact Address 2: | Not reported |
| City,State,Zip: | SACRAMENTO, CA 95821 |
| Contact Phone: | Not reported |
| Contact Fax: | Not reported |
| Facility Status: | Inactive |
| Facility Type: | Temporary |
| Category: | State |
| Latitude: | 38.597169710000003 |
| Longitude: | -121.40344854999999 |

---

**AG325** **ARDEN BUSINESS CENTER** **RCRA NonGen / NLR** **1028883640**
**ESE** **2515 ARDEN WAY** **E MANIFEST** **CAC003244215**
**1/8-1/4** **SACRAMENTO, CA 95825**
**0.160 mi.**
**843 ft.** **Site 18 of 29 in cluster AG**

**Relative:** **Higher**
**Actual:** **44 ft.**

RCRA Listings:

| | |
|---|---|
| Date Form Received by Agency: | 20230728 |
| Handler Name: | Arden Business Center, Llc |
| Handler Address: | 2515 Arden Way |
| Handler City,State,Zip: | SACRAMENTO, CA 95825 |
| EPA ID: | CAC003244215 |
| Contact Name: | MICHELLE SCHULTZ |
| Contact Address: | 3451 LONGVIEW DRIVE |
| Contact City,State,Zip: | SACRAMENTO, CA 95821 |
| Contact Telephone: | 916-221-8238 |
| Contact Fax: | Not reported |
| Contact Email: | PM@ORACLEPDI.COM |
| Contact Title: | Not reported |
| EPA Region: | 09 |
| Land Type: | Not reported |
| Federal Waste Generator Description: | Not a generator, verified |
| Non-Notifier: | Not reported |
| Biennial Report Cycle: | Not reported |
| Accessibility: | Not reported |
| Active Site Indicator: | Not reported |
| State District Owner: | Not reported |
| State District: | Not reported |
| Mailing Address: | PO BOX 895 |
| Mailing City,State,Zip: | CARMICHAEL, CA 95609 |
| Owner Name: | Oraclepropertiesdevelopment,Inc.Llc |
| Owner Type: | Other |
| Operator Name: | Michelle Schultz |
| Operator Type: | Other |

**ARDEN BUSINESS CENTER (Continued)** **1028883640**

| | |
|---|---|
| Short-Term Generator Activity: | No |
| Importer Activity: | No |
| Mixed Waste Generator: | No |
| Transporter Activity: | No |
| Transfer Facility Activity: | No |
| Recycler Activity with Storage: | No |
| Small Quantity On-Site Burner Exemption: | No |
| Smelting Melting and Refining Furnace Exemption: | No |
| Underground Injection Control: | No |
| Off-Site Waste Receipt: | No |
| Universal Waste Indicator: | No |
| Universal Waste Destination Facility: | No |
| Federal Universal Waste: | No |
| Active Site State-Reg Handler: | --- |
| Federal Facility Indicator: | Not reported |
| Hazardous Secondary Material Indicator: | N |
| Sub-Part K Indicator: | Not reported |
| 2018 GPRA Permit Baseline: | Not on the Baseline |
| 2018 GPRA Renewals Baseline: | Not on the Baseline |
| 202 GPRA Corrective Action Baseline: | No |
| Subject to Corrective Action Universe: | No |
| Non-TSDFs Where RCRA CA has Been Imposed Universe: | No |
| Corrective Action Priority Ranking: | No NCAPS ranking |
| Environmental Control Indicator: | No |
| Institutional Control Indicator: | No |
| Human Exposure Controls Indicator: | N/A |
| Groundwater Controls Indicator: | N/A |
| Significant Non-Complier Universe: | No |
| Unaddressed Significant Non-Complier Universe: | No |
| Addressed Significant Non-Complier Universe: | No |
| Significant Non-Complier With a Compliance Schedule Universe: | No |
| Financial Assurance Required: | Not reported |
| Handler Date of Last Change: | 20230728 |
| Recognized Trader-Importer: | No |
| Recognized Trader-Exporter: | No |
| Importer of Spent Lead Acid Batteries: | No |
| Exporter of Spent Lead Acid Batteries: | No |
| Recycler Activity Without Storage: | No |
| Manifest Broker: | No |
| Sub-Part P Indicator: | No |

Handler - Owner Operator:

| | |
|---|---|
| Owner/Operator Indicator: | Owner |
| Owner/Operator Name: | ORACLEPROPERTIESDEVELOPMENT,INC.LLC |
| Legal Status: | Other |
| Date Became Current: | Not reported |
| Date Ended Current: | Not reported |
| Owner/Operator Address: | 3451 LONGVIEW DRIVE |
| Owner/Operator City,State,Zip: | SACRAMENTO, CA 95821 |
| Owner/Operator Telephone: | 916-221-8238 |
| Owner/Operator Telephone Ext: | Not reported |
| Owner/Operator Fax: | Not reported |
| Owner/Operator Email: | Not reported |

| | |
|---|---|
| Owner/Operator Indicator: | Operator |
| Owner/Operator Name: | MICHELLE SCHULTZ |

**ARDEN BUSINESS CENTER (Continued)** **1028883640**

| | |
|---|---|
| Legal Status: | Other |
| Date Became Current: | Not reported |
| Date Ended Current: | Not reported |
| Owner/Operator Address: | 3451 LONGVIEW DRIVE |
| Owner/Operator City,State,Zip: | SACRAMENTO, CA 95821 |
| Owner/Operator Telephone: | 916-221-8238 |
| Owner/Operator Telephone Ext: | Not reported |
| Owner/Operator Fax: | Not reported |
| Owner/Operator Email: | Not reported |

Historic Generators:

| | |
|---|---|
| Receive Date: | 20230728 |
| Handler Name: | ARDEN BUSINESS CENTER, LLC |
| Federal Waste Generator Description: | Not a generator, verified |
| State District Owner: | Not reported |
| Large Quantity Handler of Universal Waste: | No |
| Recognized Trader Importer: | No |
| Recognized Trader Exporter: | No |
| Spent Lead Acid Battery Importer: | No |
| Spent Lead Acid Battery Exporter: | No |
| Current Record: | Yes |
| Non Storage Recycler Activity: | No |
| Electronic Manifest Broker: | No |

List of NAICS Codes and Descriptions:

| | |
|---|---|
| NAICS Code: | 531110 |
| NAICS Description: | LESSORS OF RESIDENTIAL BUILDINGS AND DWELLINGS |

Facility Has Received Notices of Violations:

| | |
|---|---|
| Violations: | No Violations Found |

Evaluation Action Summary:

| | |
|---|---|
| Evaluations: | No Evaluations Found |

E MANIFEST:

| | |
|---|---|
| Manifest Tracking Number: | 008984120SKS |
| Last Updated Date: | 20231012 |
| Shipped Date: | 20230825 |
| Received Date: | 20230912 |
| Manifest Status: | Signed |
| Submission Type: | DataImage5Copy |
| Origin Type: | Service |
| Generator EPA ID: | CAC003244215 |
| Generator Name: | Arden Business Center |
| Generator Location Street Number: | Not reported |
| Generator Location Street 1: | 2515 ARDEN WAY |
| Generator Location Street 2: | Not reported |
| Generator Location City: | SACRAMENTO |
| Generator Location State: | CA |
| Generator Location Zip: | 95825 |
| Generator Mail Street Number: | Not reported |
| Generator Mail Street 1: | 2515 Arden Way |
| Generator Mail Street 2: | Not reported |
| Generator Mail City: | Sacramento |

**ARDEN BUSINESS CENTER (Continued)** **1028883640**

| | |
|---|---|
| Generator Mail Zip: | 95825 |
| Generator Mail State: | CA |
| Generator Contact Company Name: | Arden Business Center |
| Designated Facility EPA ID: | UTD991301748 |
| Designated Facility Name: | Clean Harbors Grassy Mountain Llc |
| Designated Facility Mail Street Number: | Not reported |
| Designated Facility Mail Street 1: | Not reported |
| Designated Facility Mail Street 2: | PO Box 22750 |
| Designated Facility Mail City: | Salt Lake City |
| Designated Facility Mail Zip: | 84122 |
| Designated Facility Mail State: | UT |
| Designated Facility Location Street Number: | Not reported |
| Designated Facility Location Street 1: | 3 Miles East 7 Miles North of Knolls |
| Designated Facility Location Street 2: | Exit 41 off I-80 |
| Designated Facility Location City: | Grantsville |
| Designated Facility Location Zip: | 84029 |
| Designated Facility Location State: | UT |
| Designated Facility Contact Company Name: | Not reported |
| Manifest Residue Indicator: | N |
| Rejection Indicator: | N |

Transporter:

| | |
|---|---|
| Manifest Tracking Number: | 008984120SKS |
| Transporter Line Number: | 1 |
| Transporter EPA ID: | TXR000081205 |
| Transporter Name: | Safety-Kleen Systems, Inc. |

| | |
|---|---|
| Manifest Tracking Number: | 008984120SKS |
| Transporter Line Number: | 2 |
| Transporter EPA ID: | MAD039322250 |
| Transporter Name: | Clean Harbors Environmental Services, Inc. |

Waste Line:

| | |
|---|---|
| Manifest Tracking Number: | 008984120SKS |
| Waste Line Number: | 1 |
| U.S. DOT Hazardous Indicator: | N |
| U.S. DOT ID Number: | Not reported |
| U.S. DOT Description: | Not reported |
| Non-Hazardous Waste Description: | NONE, NONE, NON RCRA HAZARDOUS WASTE LIQUIDS , ), N/ (OIL SLUDGE AND WATER), N/A, NONE |
| Number of Containers: | 1 |
| Container Type Code: | DM |
| Container Type Description: | Metal drums, barrels, kegs |
| Waste Quantity: | 200 |
| Quantity Unit of Measure Code: | P |
| Quantity Unit of Measure Description: | Pounds |
| Waste Quantity, in Tons: | 0.1 |
| Acute Waste Quantity, in Tons: | 0 |
| Non-Acute Waste Quantity, in Tons: | 0.1 |
| Waste Quantity, in Kilograms: | 90.703 |
| Acute Waste Quantity, in Kilograms: | 0 |
| Non-Acute Waste Quantity, in Kilorgrams: | 90.703 |
| Management Method Code: | H132 |
| Management Method Description: | LANDFILL (WITH PRIOR TREATMENT AND/OR STABILIZATION) |
| Waste Residue Indicator: | N |
| Quantity Discrepancy Indicator: | N |

**ARDEN BUSINESS CENTER (Continued)** **1028883640**

| | |
|---|---|
| Waste Type Discrepancy Indicator: | N |
| Waste Density: | Not reported |
| Waste Density Unit of Measure Code: | Not reported |
| Waste Density Unit of Measure Description: | Not reported |
| Form Code: | Not reported |
| Form Code Description: | Not reported |
| Source Code: | Not reported |
| Source Code Description: | Not reported |
| Waste Minimization Code: | Not reported |
| Waste Minimization Code Description: | Not reported |
| Consent Number: | Not reported |
| EPA Waste Indicator: | N |

---

**AG326** **O'DONNEL TRUCK & ENGINE REPAIR, INC** **Sacramento Co. ML** **S122421781**
**ESE** **2515 ARDEN WAY** **N/A**
**1/8-1/4** **SACRAMENTO, CA 95825**
**0.160 mi.**
**843 ft.** **Site 19 of 29 in cluster AG**

**Relative:** Sacramento Co. ML:
**Higher**

| | |
|---|---|
| Name: | O'DONNEL TRUCK & ENGINE REPAIR, INC |
| Address: | 2515 ARDEN WAY |
| City,State,Zip: | SACRAMENTO, CA 95825 |
| Facility Id: | Not reported |
| Facility Status: | Not reported |
| FD: | Not reported |
| Billing Codes BP: | I |
| Billing Codes UST: | Not reported |
| WG Bill Code: | I |
| Target Property Bill Cod: | Not reported |
| Food Bill Code: | Not reported |
| CUPA Permit Date: | Not reported |
| HAZMAT Permit Date: | Not reported |
| HAZMAT Inspection Date: | Not reported |
| Hazmat Date BP Received: | Not reported |
| UST Permit Dt: | Not reported |
| UST Inspection Date: | Not reported |
| UST Tank Test Date: | Not reported |
| Number of Tanks: | Not reported |
| UST Tank Test Date: | Not reported |
| SIC Code: | Not reported |
| Tier Permitting: | Not reported |
| AST Bill Code: | Not reported |
| CALARP Bill Code: | Not reported |

**Actual:**
**44 ft.**

---

**AL327** **OVERKILL PERFORMANCE** **HWTS** **S106388191**
**ENE** **2459 TOWER AVE** **Sacramento Co. ML** **N/A**
**1/8-1/4** **SACRAMENTO, CA 95825**
**0.160 mi.**
**846 ft.** **Site 4 of 22 in cluster AL**

**Relative:** HWTS:
**Higher**

| | |
|---|---|
| Name: | OVERKILL PERFORMANCE |
| Address: | 2459 TOWER AVE |
| Address 2: | Not reported |
| City,State,Zip: | SACRAMENTO, CA 95825 |

**Actual:**
**52 ft.**

**OVERKILL PERFORMANCE (Continued)** **S106388191**

| | |
|---|---|
| EPA ID: | CAL000420785 |
| Inactive Date: | 06/30/2017 |
| Create Date: | 10/07/2016 |
| Last Act Date: | Not reported |
| Mailing Name: | Not reported |
| Mailing Address: | 4713 LARGE OAK CT |
| Mailing Address 2: | Not reported |
| Mailing City,State,Zip: | SACRAMENTO, CA 95825 |
| Owner Name: | JOSHUA HOWARD |
| Owner Address: | 4713 LARGE OAK CT |
| Owner Address 2: | Not reported |
| Owner City,State,Zip: | SACRAMENTO, CA 95825 |
| Owner Phone: | Not reported |
| Owner Fax: | Not reported |
| Contact Name: | JOSHUA HOWARD |
| Contact Address: | 4713 LARGE OAK CT |
| Contact Address 2: | Not reported |
| City,State,Zip: | SACRAMENTO, CA 95825 |
| Contact Phone: | Not reported |
| Contact Fax: | Not reported |
| Facility Status: | Inactive |
| Facility Type: | PERMANENT |
| Category: | STATE |
| Latitude: | 38.60209839 |
| Longitude: | -121.40420217 |

NAICS:

| | |
|---|---|
| EPA ID: | CAL000420785 |
| Create Date: | 2016-10-07 13:44:30.990 |
| NAICS Code: | 811111 |
| NAICS Description: | General Automotive Repair |
| Issued EPA ID Date: | 2016-10-07 13:44:30.98700 |
| Inactive Date: | 2017-06-30 00:00:00 |
| Facility Name: | OVERKILL PERFORMANCE |
| Facility Address: | 2459 TOWER AVE |
| Facility Address 2: | Not reported |
| Facility City: | SACRAMENTO |
| Facility County: | Not reported |
| Facility State: | CA |
| Facility Zip: | 95825 |

Sacramento Co. ML:

| | |
|---|---|
| Name: | JORGE'S AUTO REPAIR |
| Address: | 2459 TOWER AVE |
| City,State,Zip: | SACRAMENTO, CA 95825 |
| Facility Id: | Not reported |
| Facility Status: | Not reported |
| FD: | Not reported |
| Billing Codes BP: | A |
| Billing Codes UST: | Not reported |
| WG Bill Code: | Not reported |
| Target Property Bill Cod: | Not reported |
| Food Bill Code: | Not reported |
| CUPA Permit Date: | Not reported |
| HAZMAT Permit Date: | Not reported |
| HAZMAT Inspection Date: | Not reported |

**OVERKILL PERFORMANCE (Continued)** **S106388191**

| | |
|---|---|
| Hazmat Date BP Received: | Not reported |
| UST Permit Dt: | Not reported |
| UST Inspection Date: | Not reported |
| UST Tank Test Date: | Not reported |
| Number of Tanks: | Not reported |
| UST Tank Test Date: | Not reported |
| SIC Code: | Not reported |
| Tier Permitting: | Not reported |
| AST Bill Code: | Not reported |
| CALARP Bill Code: | Not reported |

---

**AG328** **TERMINIX INTERNATIONAL INC** **Sacramento Co. CS** **S103706737**
**ESE** **2521 ARDEN WAY** **Sacramento Co. ML** **N/A**
**1/8-1/4** **SACRAMENTO, CA 95825**
**0.160 mi.**
**847 ft.** **Site 20 of 29 in cluster AG**

**Relative:**
**Higher**

**Actual:**
**44 ft.**

Sacramento Co. CS:

| | |
|---|---|
| Name: | TERMINIX |
| Address: | 2521 ARDEN WAY |
| City,State,Zip: | SACRAMENTO, CA |
| State Site Number: | A210 |
| Lead Staff: | Booth, D. |
| Lead Agency: | HM |
| Remedial Action Taken: | NO |
| Substance: | 0 |
| Date Reported: | 05/21/1992 |
| Facility Id: | RO0000198 |
| Case Type: | Soil only |
| Case Closed: | Y |
| **Date Closed:** | **Not reported** |
| **Case Type:** | **Soil only affected** |
| **Substance:** | **Not reported** |

Sacramento Co. ML:

| | |
|---|---|
| Name: | TERMINIX INTERNATIONAL INC |
| Address: | 2521 ARDEN WAY |
| City,State,Zip: | SACRAMENTO, CA 95825 |
| Facility Id: | Not reported |
| Facility Status: | Not reported |
| FD: | Not reported |
| Billing Codes BP: | I |
| Billing Codes UST: | Not reported |
| WG Bill Code: | Not reported |
| Target Property Bill Cod: | Not reported |
| Food Bill Code: | Not reported |
| CUPA Permit Date: | Not reported |
| HAZMAT Permit Date: | Not reported |
| HAZMAT Inspection Date: | Not reported |
| Hazmat Date BP Received: | Not reported |
| UST Permit Dt: | Not reported |
| UST Inspection Date: | Not reported |
| UST Tank Test Date: | Not reported |
| Number of Tanks: | Not reported |
| UST Tank Test Date: | Not reported |
| SIC Code: | Not reported |
| Tier Permitting: | Not reported |

**TERMINIX INTERNATIONAL INC (Continued)** **S103706737**

AST Bill Code: Not reported
CALARP Bill Code: Not reported

---

**AL329** **JAPANESE AUTO WORKS** **Sacramento Co. ML** **S106388192**
**ENE** **2509 TOWER AVE** **N/A**
**1/8-1/4** **SACRAMENTO, CA 95825**
**0.161 mi.**
**849 ft.** **Site 5 of 22 in cluster AL**

**Relative:** Sacramento Co. ML:
**Higher**
**Actual:** Name: JAPANESE AUTO WORKS
**52 ft.** Address: 2509 TOWER AVE
City,State,Zip: SACRAMENTO, CA 95825
Facility Id: Not reported
Facility Status: Not reported
FD: Not reported
Billing Codes BP: I
Billing Codes UST: Not reported
WG Bill Code: I
Target Property Bill Cod: Not reported
Food Bill Code: Not reported
CUPA Permit Date: Not reported
HAZMAT Permit Date: Not reported
HAZMAT Inspection Date: Not reported
Hazmat Date BP Received: Not reported
UST Permit Dt: Not reported
UST Inspection Date: Not reported
UST Tank Test Date: Not reported
Number of Tanks: Not reported
UST Tank Test Date: Not reported
SIC Code: Not reported
Tier Permitting: Not reported
AST Bill Code: Not reported
CALARP Bill Code: Not reported

---

**AO330** **ARDEN AUTO OUTLET SALES & SERVICE** **Sacramento Co. ML** **S123680946**
**SSE** **2244 ARDEN WAY** **N/A**
**1/8-1/4** **SACRAMENTO, CA 95825**
**0.161 mi.**
**850 ft.** **Site 1 of 9 in cluster AO**

**Relative:** Sacramento Co. ML:
**Lower**
**Actual:** Name: ARDEN AUTO OUTLET SALES & SERVICE
**32 ft.** Address: 2244 ARDEN WAY
City,State,Zip: SACRAMENTO, CA 95825
Facility Id: Not reported
Facility Status: Not reported
FD: Not reported
Billing Codes BP: I
Billing Codes UST: Not reported
WG Bill Code: I
Target Property Bill Cod: Not reported
Food Bill Code: Not reported
CUPA Permit Date: Not reported
HAZMAT Permit Date: Not reported
HAZMAT Inspection Date: Not reported

**ARDEN AUTO OUTLET SALES & SERVICE (Continued)** **S123680946**

| | |
|---|---|
| Hazmat Date BP Received: | Not reported |
| UST Permit Dt: | Not reported |
| UST Inspection Date: | Not reported |
| UST Tank Test Date: | Not reported |
| Number of Tanks: | Not reported |
| UST Tank Test Date: | Not reported |
| SIC Code: | Not reported |
| Tier Permitting: | Not reported |
| AST Bill Code: | Not reported |
| CALARP Bill Code: | Not reported |

---

**AO331** **ARDEN AUTO OUTLET** **Sacramento Co. ML** **S123680947**
**SSE** **2244 ARDEN WAY** **N/A**
**1/8-1/4** **SACRAMENTO, CA 95825**
**0.161 mi.**
**850 ft.** **Site 2 of 9 in cluster AO**

**Relative:** **Lower**
**Actual:** **32 ft.**

Sacramento Co. ML:

| | |
|---|---|
| Name: | ARDEN AUTO OUTLET |
| Address: | 2244 ARDEN WAY |
| City,State,Zip: | SACRAMENTO, CA 95825 |
| Facility Id: | Not reported |
| Facility Status: | Not reported |
| FD: | Not reported |
| Billing Codes BP: | I |
| Billing Codes UST: | Not reported |
| WG Bill Code: | I |
| Target Property Bill Cod: | Not reported |
| Food Bill Code: | Not reported |
| CUPA Permit Date: | Not reported |
| HAZMAT Permit Date: | Not reported |
| HAZMAT Inspection Date: | Not reported |
| Hazmat Date BP Received: | Not reported |
| UST Permit Dt: | Not reported |
| UST Inspection Date: | Not reported |
| UST Tank Test Date: | Not reported |
| Number of Tanks: | Not reported |
| UST Tank Test Date: | Not reported |
| SIC Code: | Not reported |
| Tier Permitting: | Not reported |
| AST Bill Code: | Not reported |
| CALARP Bill Code: | Not reported |

---

**AL332** **MOTOR MACHINE** **Sacramento Co. ML** **S100868594**
**ENE** **2501 TOWER AVE** **N/A**
**1/8-1/4** **SACRAMENTO, CA 95825**
**0.164 mi.**
**867 ft.** **Site 6 of 22 in cluster AL**

**Relative:** **Higher**
**Actual:** **52 ft.**

Sacramento Co. ML:

| | |
|---|---|
| Name: | MOTOR MACHINE |
| Address: | 2501 TOWER AVE |
| City,State,Zip: | SACRAMENTO, CA 95825 |
| Facility Id: | Not reported |
| Facility Status: | Not reported |
| FD: | Not reported |

**MOTOR MACHINE (Continued)** **S100868594**

| | |
|---|---|
| Billing Codes BP: | I |
| Billing Codes UST: | Not reported |
| WG Bill Code: | I |
| Target Property Bill Cod: | Not reported |
| Food Bill Code: | Not reported |
| CUPA Permit Date: | Not reported |
| HAZMAT Permit Date: | Not reported |
| HAZMAT Inspection Date: | Not reported |
| Hazmat Date BP Received: | Not reported |
| UST Permit Dt: | Not reported |
| UST Inspection Date: | Not reported |
| UST Tank Test Date: | Not reported |
| Number of Tanks: | Not reported |
| UST Tank Test Date: | Not reported |
| SIC Code: | Not reported |
| Tier Permitting: | Not reported |
| AST Bill Code: | Not reported |
| CALARP Bill Code: | Not reported |

---

**AG333** **RIVER CITY MOTORCYCLES** **Sacramento Co. ML** **S118172364**
**East** **2539 ARDEN WAY** **N/A**
**1/8-1/4** **SACRAMENTO, CA 95825**
**0.165 mi.**
**870 ft.** **Site 21 of 29 in cluster AG**

**Relative:**
**Higher**

**Actual:**
**43 ft.**

Sacramento Co. ML:

| | |
|---|---|
| Name: | RIVER CITY MOTORCYCLES |
| Address: | 2539 ARDEN WAY |
| City,State,Zip: | SACRAMENTO, CA 95825 |
| Facility Id: | Not reported |
| Facility Status: | Not reported |
| FD: | Not reported |
| Billing Codes BP: | I |
| Billing Codes UST: | Not reported |
| WG Bill Code: | Not reported |
| Target Property Bill Cod: | Not reported |
| Food Bill Code: | Not reported |
| CUPA Permit Date: | Not reported |
| HAZMAT Permit Date: | Not reported |
| HAZMAT Inspection Date: | Not reported |
| Hazmat Date BP Received: | Not reported |
| UST Permit Dt: | Not reported |
| UST Inspection Date: | Not reported |
| UST Tank Test Date: | Not reported |
| Number of Tanks: | Not reported |
| UST Tank Test Date: | Not reported |
| SIC Code: | Not reported |
| Tier Permitting: | Not reported |
| AST Bill Code: | Not reported |
| CALARP Bill Code: | Not reported |

**AL334** **HAL'S AUTO AIR** **HWTS** **S105808696**
**ENE** **2416 TOWER AVENUE** **HAZNET** **N/A**
**1/8-1/4** **SACRAMENTO, CA 95825** **Sacramento Co. ML**
**0.165 mi.**
**870 ft.** **Site 7 of 22 in cluster AL**

**Relative:**
**Higher**

**Actual:**
**52 ft.**

HWTS:

| | |
|---|---|
| Name: | HAL'S AUTO AIR |
| Address: | 2416 TOWER AVENUE |
| Address 2: | Not reported |
| City,State,Zip: | SACRAMENTO, CA 95825 |
| EPA ID: | CAL000115179 |
| Inactive Date: | 06/30/1996 |
| Create Date: | 12/27/1993 |
| Last Act Date: | Not reported |
| Mailing Name: | Not reported |
| Mailing Address: | 2416 TOWER AVE |
| Mailing Address 2: | Not reported |
| Mailing City,State,Zip: | SACRAMENTO, CA 958250000 |
| Owner Name: | HAL'S AUTO AIR INC |
| Owner Address: | 2416 TOWER AVE |
| Owner Address 2: | Not reported |
| Owner City,State,Zip: | SACRAMENTO, CA 958250000 |
| Owner Phone: | Not reported |
| Owner Fax: | Not reported |
| Contact Name: | INACT PER 96 VQ AD |
| Contact Address: | 2416 TOWER AVENUE |
| Contact Address 2: | Not reported |
| City,State,Zip: | SACRAMENTO, CA 958250000 |
| Contact Phone: | Not reported |
| Contact Fax: | Not reported |
| Facility Status: | Inactive |
| Facility Type: | PERMANENT |
| Category: | STATE |
| Latitude: | 38.601979 |
| Longitude: | -121.403423 |

HAZNET:

| | |
|---|---|
| Name: | HAL'S AUTO AIR |
| Address: | 2416 TOWER AVENUE |
| Address 2: | Not reported |
| City,State,Zip: | SACRAMENTO, CA 958250000 |
| Contact: | INACT PER 96 VQ AD |
| Telephone: | 9164859215 |
| Mailing Name: | Not reported |
| Mailing Address: | 2416 TOWER AVE |
| Year: | 2017 |
| Gepaid: | CAL000115179 |
| TSD EPA ID: | NVD980895338 |
| CA Waste Code: | 311 - Pharmaceutical waste |
| Disposal Method: | H141 - Storage, Bulking, And/Or Transfer Off Site--No Treatment/Reovery (H010-H129) Or (H131-H135) |
| Tons: | 0.0295 |

Sacramento Co. ML:

| | |
|---|---|
| Name: | HAL'S AUTO AIR |

**HAL'S AUTO AIR (Continued)** **S105808696**

| | |
|---|---|
| Address: | 2416 TOWER AV |
| City,State,Zip: | SACRAMENTO, CA 95825 |
| Facility Id: | Not reported |
| Facility Status: | Inactive. Included on a listing no longer updated. |
| FD: | C |
| Billing Codes BP: | Out of Business |
| Billing Codes UST: | No Tanks |
| WG Bill Code: | Oil Changed by Outside Company-No Fee |
| Target Property Bill Cod: | 51 |
| Food Bill Code: | 51 |
| CUPA Permit Date: | Not reported |
| HAZMAT Permit Date: | 06/01/1993 |
| HAZMAT Inspection Date: | 11/23/1993 |
| Hazmat Date BP Received: | 07/12/1996 |
| UST Permit Dt: | Not reported |
| UST Inspection Date: | Not reported |
| UST Tank Test Date: | Not reported |
| Number of Tanks: | 0 |
| UST Tank Test Date: | 11/23/1993 |
| SIC Code: | 5531 |
| Tier Permitting: | Not reported |
| AST Bill Code: | Not reported |
| CALARP Bill Code: | Not reported |

---

**AL335** **FOOTHILL AUTO BODY** **RCRA-SQG** **1000409518**
**ENE** **2416 TOWER AVE** **FINDS** **CAD981163579**
**1/8-1/4** **SACRAMENTO, CA 95825** **ECHO**
**0.165 mi.**
**870 ft.** **Site 8 of 22 in cluster AL**

**Relative:** **Higher**
**Actual:** **52 ft.**

RCRA Listings:

| | |
|---|---|
| Date Form Received by Agency: | 19960901 |
| Handler Name: | Foothill Auto Body |
| Handler Address: | Tower Ave |
| Handler City,State,Zip: | SACRAMENTO, CA 95825 |
| EPA ID: | CAD981163579 |
| Contact Name: | Not reported |
| Contact Address: | Not reported |
| Contact City,State,Zip: | Not reported |
| Contact Telephone: | Not reported |
| Contact Fax: | Not reported |
| Contact Email: | Not reported |
| Contact Title: | Not reported |
| EPA Region: | 09 |
| Land Type: | Not reported |
| Federal Waste Generator Description: | Small Quantity Generator |
| Non-Notifier: | Not reported |
| Biennial Report Cycle: | Not reported |
| Accessibility: | Not reported |
| Active Site Indicator: | Handler Activities |
| State District Owner: | Ca |
| State District: | 1 |
| Mailing Address: | TOWER AVE |
| Mailing City,State,Zip: | SACRAMENTO, CA 95825 |
| Owner Name: | Ken Gilbert |
| Owner Type: | Private |
| Operator Name: | Not Required |
| Operator Type: | Private |

**FOOTHILL AUTO BODY (Continued)** **1000409518**

| | |
|---|---|
| Short-Term Generator Activity: | No |
| Importer Activity: | No |
| Mixed Waste Generator: | No |
| Transporter Activity: | No |
| Transfer Facility Activity: | No |
| Recycler Activity with Storage: | No |
| Small Quantity On-Site Burner Exemption: | No |
| Smelting Melting and Refining Furnace Exemption: | No |
| Underground Injection Control: | No |
| Off-Site Waste Receipt: | No |
| Universal Waste Indicator: | No |
| Universal Waste Destination Facility: | No |
| Federal Universal Waste: | No |
| Active Site State-Reg Handler: | --- |
| Federal Facility Indicator: | Not reported |
| Hazardous Secondary Material Indicator: | N |
| Sub-Part K Indicator: | Not reported |
| 2018 GPRA Permit Baseline: | Not on the Baseline |
| 2018 GPRA Renewals Baseline: | Not on the Baseline |
| 202 GPRA Corrective Action Baseline: | No |
| Subject to Corrective Action Universe: | No |
| Non-TSDFs Where RCRA CA has Been Imposed Universe: | No |
| Corrective Action Priority Ranking: | No NCAPS ranking |
| Environmental Control Indicator: | No |
| Institutional Control Indicator: | No |
| Human Exposure Controls Indicator: | N/A |
| Groundwater Controls Indicator: | N/A |
| Significant Non-Complier Universe: | No |
| Unaddressed Significant Non-Complier Universe: | No |
| Addressed Significant Non-Complier Universe: | No |
| Significant Non-Complier With a Compliance Schedule Universe: | No |
| Financial Assurance Required: | Not reported |
| Handler Date of Last Change: | 20000915 |
| Recognized Trader-Importer: | No |
| Recognized Trader-Exporter: | No |
| Importer of Spent Lead Acid Batteries: | No |
| Exporter of Spent Lead Acid Batteries: | No |
| Recycler Activity Without Storage: | No |
| Manifest Broker: | No |
| Sub-Part P Indicator: | No |

Handler - Owner Operator:

| | |
|---|---|
| Owner/Operator Indicator: | Owner |
| Owner/Operator Name: KEN GILBERT | |
| Legal Status: | Private |
| Date Became Current: | Not reported |
| Date Ended Current: | Not reported |
| Owner/Operator Address: | NOT REQUIRED |
| Owner/Operator City,State,Zip: | NOT REQUIRED, ME 99999 |
| Owner/Operator Telephone: | 415-555-1212 |
| Owner/Operator Telephone Ext: | Not reported |
| Owner/Operator Fax: | Not reported |
| Owner/Operator Email: | Not reported |
| | |
| Owner/Operator Indicator: | Operator |
| Owner/Operator Name: NOT REQUIRED | |

**FOOTHILL AUTO BODY (Continued)** **1000409518**

Legal Status: Private
Date Became Current: Not reported
Date Ended Current: Not reported
Owner/Operator Address: NOT REQUIRED
Owner/Operator City,State,Zip: NOT REQUIRED, ME 99999
Owner/Operator Telephone: 415-555-1212
Owner/Operator Telephone Ext: Not reported
Owner/Operator Fax: Not reported
Owner/Operator Email: Not reported

Historic Generators:
Receive Date: 19960901
Handler Name: FOOTHILL AUTO BODY
Federal Waste Generator Description: Small Quantity Generator
State District Owner: Ca
Large Quantity Handler of Universal Waste: No
Recognized Trader Importer: No
Recognized Trader Exporter: No
Spent Lead Acid Battery Importer: No
Spent Lead Acid Battery Exporter: No
Current Record: Yes
Non Storage Recycler Activity: Not reported
Electronic Manifest Broker: Not reported

List of NAICS Codes and Descriptions:
NAICS Codes: No NAICS Codes Found

Facility Has Received Notices of Violations:
Violations: No Violations Found

Evaluation Action Summary:
Evaluations: No Evaluations Found

FINDS:
Registry ID: 110002679619

Click Here for FRS Facility Detail Report:

Environmental Interest/Information System:
The Resource Conservation and Recovery Act Information System (RCRAInfo) is EPA's comprehensive information system in support of the Resource Conservation and Recovery Act (RCRA) of 1976 and the Hazardous and Solid Waste Amendments (HSWA) of 1984. It tracks many types of information about generators, transporters, treaters, storers, and disposers of hazardous waste.

Click this hyperlink while viewing on your computer to access additional FINDS: detail in the EDR Site Report.

ECHO:
Envid: 1000409518
Registry ID: 110002679619

DFR URL:
Name: FOOTHILL AUTO BODY

**FOOTHILL AUTO BODY (Continued)** **1000409518**

Address: 2416 TOWER AVE
City,State,Zip: SACRAMENTO, CA 95825

---

**AP336** **VILLA DEL RIO APARTMENTS** **RCRA NonGen / NLR** **1031267745**
**North** **1961 HOWE AVE #108** **CAC003292021**
**1/8-1/4** **SACRAMENTO, CA 95825**
**0.166 mi.**
**879 ft.** **Site 1 of 11 in cluster AP**

**Relative:** **Higher**
**Actual:** **47 ft.**

RCRA Listings:

| | |
|---|---|
| Date Form Received by Agency: | 20240614 |
| Handler Name: | Villa Del Rio Apartments |
| Handler Address: | 1961 Howe Ave #108 |
| Handler City,State,Zip: | SACRAMENTO, CA 95825 |
| EPA ID: | CAC003292021 |
| Contact Name: | PROPERTY MGR. |
| Contact Address: | 1961 HOWE AVE |
| Contact City,State,Zip: | SACRAMENTO, CA 95825 |
| Contact Telephone: | 916-922-4559 |
| Contact Fax: | Not reported |
| Contact Email: | LORNA@8884ABATEMENT.COM |
| Contact Title: | Not reported |
| EPA Region: | 09 |
| Land Type: | Not reported |
| Federal Waste Generator Description: | Not a generator, verified |
| Non-Notifier: | Not reported |
| Biennial Report Cycle: | Not reported |
| Accessibility: | Not reported |
| Active Site Indicator: | Not reported |
| State District Owner: | Not reported |
| State District: | Not reported |
| Mailing Address: | 1961 HOWE AVE |
| Mailing City,State,Zip: | SACRAMENTO, CA 95825 |
| Owner Name: | Villa Del Rio Apartments |
| Owner Type: | Other |
| Operator Name: | Property Mgr. |
| Operator Type: | Other |
| Short-Term Generator Activity: | No |
| Importer Activity: | No |
| Mixed Waste Generator: | No |
| Transporter Activity: | No |
| Transfer Facility Activity: | No |
| Recycler Activity with Storage: | No |
| Small Quantity On-Site Burner Exemption: | No |
| Smelting Melting and Refining Furnace Exemption: | No |
| Underground Injection Control: | No |
| Off-Site Waste Receipt: | No |
| Universal Waste Indicator: | No |
| Universal Waste Destination Facility: | No |
| Federal Universal Waste: | No |
| Active Site State-Reg Handler: | --- |
| Federal Facility Indicator: | Not reported |
| Hazardous Secondary Material Indicator: | N |
| Sub-Part K Indicator: | Not reported |
| 2018 GPRA Permit Baseline: | Not on the Baseline |
| 2018 GPRA Renewals Baseline: | Not on the Baseline |
| 202 GPRA Corrective Action Baseline: | No |
| Subject to Corrective Action Universe: | No |

**VILLA DEL RIO APARTMENTS (Continued)** **1031267745**

| | |
|---|---|
| Non-TSDFs Where RCRA CA has Been Imposed Universe: | No |
| Corrective Action Priority Ranking: | No NCAPS ranking |
| Environmental Control Indicator: | No |
| Institutional Control Indicator: | No |
| Human Exposure Controls Indicator: | N/A |
| Groundwater Controls Indicator: | N/A |
| Significant Non-Complier Universe: | No |
| Unaddressed Significant Non-Complier Universe: | No |
| Addressed Significant Non-Complier Universe: | No |
| Significant Non-Complier With a Compliance Schedule Universe: | No |
| Financial Assurance Required: | Not reported |
| Handler Date of Last Change: | 20240615 |
| Recognized Trader-Importer: | No |
| Recognized Trader-Exporter: | No |
| Importer of Spent Lead Acid Batteries: | No |
| Exporter of Spent Lead Acid Batteries: | No |
| Recycler Activity Without Storage: | No |
| Manifest Broker: | No |
| Sub-Part P Indicator: | No |

Handler - Owner Operator:

| | |
|---|---|
| Owner/Operator Indicator: | Owner |
| Owner/Operator Name: VILLA DEL RIO APARTMENTS | |
| Legal Status: | Other |
| Date Became Current: | Not reported |
| Date Ended Current: | Not reported |
| Owner/Operator Address: | 1961 HOWE AVE |
| Owner/Operator City,State,Zip: | SACRAMENTO, CA 95825 |
| Owner/Operator Telephone: | 916-922-4559 |
| Owner/Operator Telephone Ext: | Not reported |
| Owner/Operator Fax: | Not reported |
| Owner/Operator Email: | Not reported |

| | |
|---|---|
| Owner/Operator Indicator: | Operator |
| Owner/Operator Name: PROPERTY MGR. | |
| Legal Status: | Other |
| Date Became Current: | Not reported |
| Date Ended Current: | Not reported |
| Owner/Operator Address: | 1961 HOWE AVE |
| Owner/Operator City,State,Zip: | SACRAMENTO, CA 95825 |
| Owner/Operator Telephone: | 916-922-4559 |
| Owner/Operator Telephone Ext: | Not reported |
| Owner/Operator Fax: | Not reported |
| Owner/Operator Email: | Not reported |

Historic Generators:

| | |
|---|---|
| Receive Date: | 20240614 |
| Handler Name: VILLA DEL RIO APARTMENTS | |
| Federal Waste Generator Description: | Not a generator, verified |
| State District Owner: | Not reported |
| Large Quantity Handler of Universal Waste: | No |
| Recognized Trader Importer: | No |
| Recognized Trader Exporter: | No |
| Spent Lead Acid Battery Importer: | No |
| Spent Lead Acid Battery Exporter: | No |

**VILLA DEL RIO APARTMENTS (Continued)** **1031267745**

Current Record: Yes
Non Storage Recycler Activity: No
Electronic Manifest Broker: No

List of NAICS Codes and Descriptions:
NAICS Code: 531110
NAICS Description: LESSORS OF RESIDENTIAL BUILDINGS AND DWELLINGS

Facility Has Received Notices of Violations:
Violations: No Violations Found

Evaluation Action Summary:
Evaluations: No Evaluations Found

---

**AP337** **VILLA DEL RIO APTS / NATOMA CO.** **RCRA NonGen / NLR** **1028891045**
**North** **1961 HOWE AVE #135** **E MANIFEST** **CAC003252137**
**1/8-1/4** **SACRAMENTO, CA 95825**
**0.166 mi.**
**879 ft.** **Site 2 of 11 in cluster AP**

**Relative:** **Higher**
**Actual:** **47 ft.**

RCRA Listings:
Date Form Received by Agency: 20230918
Handler Name: Villa Del Rio Apts / Natoma Co.
Handler Address: 1961 Howe Ave #135
Handler City,State,Zip: SACRAMENTO, CA 95825
EPA ID: CAC003252137
Contact Name: PERRY EISENBEIS / CONTRACTOR
Contact Address: 1961 HOWE AVE #135
Contact City,State,Zip: SACRAMENTO, CA 95825
Contact Telephone: 916-730-3354
Contact Fax: Not reported
Contact Email: INFO@8884ABATEMENT.COM
Contact Title: Not reported
EPA Region: 09
Land Type: Not reported
Federal Waste Generator Description: Not a generator, verified
Non-Notifier: Not reported
Biennial Report Cycle: Not reported
Accessibility: Not reported
Active Site Indicator: Not reported
State District Owner: Not reported
State District: Not reported
Mailing Address: 1961 HOWE AVE #135
Mailing City,State,Zip: SACRAMENTO, CA 95825
Owner Name: Villa Del Rio Apts / Natoma Co.
Owner Type: Other
Operator Name: Perry Eisenbeis / Contractor
Operator Type: Other
Short-Term Generator Activity: No
Importer Activity: No
Mixed Waste Generator: No
Transporter Activity: No
Transfer Facility Activity: No
Recycler Activity with Storage: No
Small Quantity On-Site Burner Exemption: No

**VILLA DEL RIO APTS / NATOMA CO. (Continued)** **1028891045**

| | |
|---|---|
| Smelting Melting and Refining Furnace Exemption: | No |
| Underground Injection Control: | No |
| Off-Site Waste Receipt: | No |
| Universal Waste Indicator: | No |
| Universal Waste Destination Facility: | No |
| Federal Universal Waste: | No |
| Active Site State-Reg Handler: | --- |
| Federal Facility Indicator: | Not reported |
| Hazardous Secondary Material Indicator: | N |
| Sub-Part K Indicator: | Not reported |
| 2018 GPRA Permit Baseline: | Not on the Baseline |
| 2018 GPRA Renewals Baseline: | Not on the Baseline |
| 202 GPRA Corrective Action Baseline: | No |
| Subject to Corrective Action Universe: | No |
| Non-TSDFs Where RCRA CA has Been Imposed Universe: | No |
| Corrective Action Priority Ranking: | No NCAPS ranking |
| Environmental Control Indicator: | No |
| Institutional Control Indicator: | No |
| Human Exposure Controls Indicator: | N/A |
| Groundwater Controls Indicator: | N/A |
| Significant Non-Complier Universe: | No |
| Unaddressed Significant Non-Complier Universe: | No |
| Addressed Significant Non-Complier Universe: | No |
| Significant Non-Complier With a Compliance Schedule Universe: | No |
| Financial Assurance Required: | Not reported |
| Handler Date of Last Change: | 20230918 |
| Recognized Trader-Importer: | No |
| Recognized Trader-Exporter: | No |
| Importer of Spent Lead Acid Batteries: | No |
| Exporter of Spent Lead Acid Batteries: | No |
| Recycler Activity Without Storage: | No |
| Manifest Broker: | No |
| Sub-Part P Indicator: | No |

Handler - Owner Operator:

| | |
|---|---|
| Owner/Operator Indicator: | Operator |
| Owner/Operator Name: PERRY EISENBEIS / CONTRACTOR | |
| Legal Status: | Other |
| Date Became Current: | Not reported |
| Date Ended Current: | Not reported |
| Owner/Operator Address: | 1961 HOWE AVE #135 |
| Owner/Operator City,State,Zip: | SACRAMENTO, CA 95825 |
| Owner/Operator Telephone: | 916-730-3354 |
| Owner/Operator Telephone Ext: | Not reported |
| Owner/Operator Fax: | Not reported |
| Owner/Operator Email: | Not reported |

| | |
|---|---|
| Owner/Operator Indicator: | Owner |
| Owner/Operator Name: VILLA DEL RIO APTS / NATOMA CO. | |
| Legal Status: | Other |
| Date Became Current: | Not reported |
| Date Ended Current: | Not reported |
| Owner/Operator Address: | 1961 HOWE AVE #135 |
| Owner/Operator City,State,Zip: | SACRAMENTO, CA 95825 |
| Owner/Operator Telephone: | 916-730-3354 |
| Owner/Operator Telephone Ext: | Not reported |

**VILLA DEL RIO APTS / NATOMA CO. (Continued)** **1028891045**

Owner/Operator Fax: Not reported
Owner/Operator Email: Not reported

Historic Generators:
Receive Date: 20230918
Handler Name: VILLA DEL RIO APTS / NATOMA CO.
Federal Waste Generator Description: Not a generator, verified
State District Owner: Not reported
Large Quantity Handler of Universal Waste: No
Recognized Trader Importer: No
Recognized Trader Exporter: No
Spent Lead Acid Battery Importer: No
Spent Lead Acid Battery Exporter: No
Current Record: Yes
Non Storage Recycler Activity: No
Electronic Manifest Broker: No

List of NAICS Codes and Descriptions:
NAICS Code: 531110
NAICS Description: LESSORS OF RESIDENTIAL BUILDINGS AND DWELLINGS

Facility Has Received Notices of Violations:
Violations: No Violations Found

Evaluation Action Summary:
Evaluations: No Evaluations Found

E MANIFEST:
Manifest Tracking Number: 100087409ELC
Last Updated Date: 20231009
Shipped Date: 20231005
Received Date: 20231006
Manifest Status: Signed
Submission Type: FullElectronic
Origin Type: Web
Generator EPA ID: CAC003252137
Generator Name: Villa Del Rio Apts / Natoma Co.
Generator Location Street Number: Not reported
Generator Location Street 1: 1961 HOWE AVE #135
Generator Location Street 2: Not reported
Generator Location City: SACRAMENTO
Generator Location State: CA
Generator Location Zip: 95825
Generator Mail Street Number: Not reported
Generator Mail Street 1: 1961 HOWE AVE #135
Generator Mail Street 2: Not reported
Generator Mail City: SACRAMENTO
Generator Mail Zip: 95825
Generator Mail State: CA
Generator Contact Company Name: Not reported
Designated Facility EPA ID: CAD982042475
Designated Facility Name: Recology Hay Road
Designated Facility Mail Street Number: 235
Designated Facility Mail Street 1: Not reported

**VILLA DEL RIO APTS / NATOMA CO. (Continued)** **1028891045**

| | |
|---|---|
| Designated Facility Mail Street 2: | N FIRST ST |
| Designated Facility Mail City: | DIXON |
| Designated Facility Mail Zip: | 95620 |
| Designated Facility Mail State: | CA |
| Designated Facility Location Street Number: | 6426 |
| Designated Facility Location Street 1: | HAY RD |
| Designated Facility Location Street 2: | Not reported |
| Designated Facility Location City: | VACAVILLE |
| Designated Facility Location Zip: | 95687 |
| Designated Facility Location State: | CA |
| Designated Facility Contact Company Name: | Not reported |
| Manifest Residue Indicator: | N |
| Rejection Indicator: | N |

Transporter:

| | |
|---|---|
| Manifest Tracking Number: | 100087409ELC |
| Transporter Line Number: | 1 |
| Transporter EPA ID: | CAL000387397 |
| Transporter Name: | 18884abatement Inc |

Waste Line:

| | |
|---|---|
| Manifest Tracking Number: | 100087409ELC |
| Waste Line Number: | 1 |
| U.S. DOT Hazardous Indicator: | Y |
| U.S. DOT ID Number: | NA2212 |
| U.S. DOT Description: | Rq Na2212, Asbestos, 9, Pgiii |
| Non-Hazardous Waste Description: | Not reported |
| Number of Containers: | 8 |
| Container Type Code: | BA |
| Container Type Description: | Burlap, cloth, paper, or plastic bags |
| Waste Quantity: | 1 |
| Quantity Unit of Measure Code: | Y |
| Quantity Unit of Measure Description: | Cubic Yards |
| Waste Quantity, in Tons: | 0.84 |
| Acute Waste Quantity, in Tons: | 0 |
| Non-Acute Waste Quantity, in Tons: | 0.84 |
| Waste Quantity, in Kilograms: | 761.9052 |
| Acute Waste Quantity, in Kilograms: | 0 |
| Non-Acute Waste Quantity, in Kilorgrams: | 761.9052 |
| Management Method Code: | H132 |
| Management Method Description: | LANDFILL (WITH PRIOR TREATMENT AND/OR STABILIZATION) |
| Waste Residue Indicator: | N |
| Quantity Discrepancy Indicator: | N |
| Waste Type Discrepancy Indicator: | N |
| Waste Density: | Not reported |
| Waste Density Unit of Measure Code: | Not reported |
| Waste Density Unit of Measure Description: | Not reported |
| Form Code: | Not reported |
| Form Code Description: | Not reported |
| Source Code: | Not reported |
| Source Code Description: | Not reported |
| Waste Minimization Code: | Not reported |
| Waste Minimization Code Description: | Not reported |
| Consent Number: | Not reported |
| EPA Waste Indicator: | N |

**AP338** **VILLA DEL RIO APARTMENTS** **RCRA NonGen / NLR** **1028897388**
**North** **1961 HOWE AVE #95** **E MANIFEST** **CAC003258966**
**1/8-1/4** **SACRAMENTO, CA 95825**
**0.166 mi.**
**879 ft.** **Site 3 of 11 in cluster AP**

**Relative:**
**Higher**

**Actual:**
**47 ft.**

RCRA Listings:

| | |
|---|---|
| Date Form Received by Agency: | 20231031 |
| Handler Name: | Villa Del Rio Apartments |
| Handler Address: | 1961 Howe Ave #95 |
| Handler City,State,Zip: | SACRAMENTO, CA 95825-0963 |
| EPA ID: | CAC003258966 |
| Contact Name: | TRISH GAIDUK / CONTRACTOR |
| Contact Address: | 1561 RESPONSE RD |
| Contact City,State,Zip: | SACRAMENTO, CA 95815 |
| Contact Telephone: | 916-730-3126 |
| Contact Fax: | Not reported |
| Contact Email: | INFO@8884ABATEMENT.COM |
| Contact Title: | Not reported |
| EPA Region: | 09 |
| Land Type: | Not reported |
| Federal Waste Generator Description: | Not a generator, verified |
| Non-Notifier: | Not reported |
| Biennial Report Cycle: | Not reported |
| Accessibility: | Not reported |
| Active Site Indicator: | Not reported |
| State District Owner: | Not reported |
| State District: | Not reported |
| Mailing Address: | 1561 RESPONSE RD |
| Mailing City,State,Zip: | SACRAMENTO, CA 95815 |
| Owner Name: | Villa Del Rio Apartments |
| Owner Type: | Other |
| Operator Name: | Trish Gaiduk / Contractor |
| Operator Type: | Other |
| Short-Term Generator Activity: | No |
| Importer Activity: | No |
| Mixed Waste Generator: | No |
| Transporter Activity: | No |
| Transfer Facility Activity: | No |
| Recycler Activity with Storage: | No |
| Small Quantity On-Site Burner Exemption: | No |
| Smelting Melting and Refining Furnace Exemption: | No |
| Underground Injection Control: | No |
| Off-Site Waste Receipt: | No |
| Universal Waste Indicator: | No |
| Universal Waste Destination Facility: | No |
| Federal Universal Waste: | No |
| Active Site State-Reg Handler: | --- |
| Federal Facility Indicator: | Not reported |
| Hazardous Secondary Material Indicator: | N |
| Sub-Part K Indicator: | Not reported |
| 2018 GPRA Permit Baseline: | Not on the Baseline |
| 2018 GPRA Renewals Baseline: | Not on the Baseline |
| 202 GPRA Corrective Action Baseline: | No |
| Subject to Corrective Action Universe: | No |
| Non-TSDFs Where RCRA CA has Been Imposed Universe: | No |
| Corrective Action Priority Ranking: | No NCAPS ranking |
| Environmental Control Indicator: | No |
| Institutional Control Indicator: | No |

**VILLA DEL RIO APARTMENTS (Continued)** **1028897388**

| | |
|---|---|
| Human Exposure Controls Indicator: | N/A |
| Groundwater Controls Indicator: | N/A |
| Significant Non-Complier Universe: | No |
| Unaddressed Significant Non-Complier Universe: | No |
| Addressed Significant Non-Complier Universe: | No |
| Significant Non-Complier With a Compliance Schedule Universe: | No |
| Financial Assurance Required: | Not reported |
| Handler Date of Last Change: | 20231101 |
| Recognized Trader-Importer: | No |
| Recognized Trader-Exporter: | No |
| Importer of Spent Lead Acid Batteries: | No |
| Exporter of Spent Lead Acid Batteries: | No |
| Recycler Activity Without Storage: | No |
| Manifest Broker: | No |
| Sub-Part P Indicator: | No |

Handler - Owner Operator:

| | |
|---|---|
| Owner/Operator Indicator: | Operator |
| Owner/Operator Name: | TRISH GAIDUK / CONTRACTOR |
| Legal Status: | Other |
| Date Became Current: | Not reported |
| Date Ended Current: | Not reported |
| Owner/Operator Address: | 1561 RESPONSE RD |
| Owner/Operator City,State,Zip: | SACRAMENTO, CA 95815 |
| Owner/Operator Telephone: | 916-730-3126 |
| Owner/Operator Telephone Ext: | Not reported |
| Owner/Operator Fax: | Not reported |
| Owner/Operator Email: | Not reported |

| | |
|---|---|
| Owner/Operator Indicator: | Owner |
| Owner/Operator Name: | VILLA DEL RIO APARTMENTS |
| Legal Status: | Other |
| Date Became Current: | Not reported |
| Date Ended Current: | Not reported |
| Owner/Operator Address: | 1561 RESPONSE RD |
| Owner/Operator City,State,Zip: | SACRAMENTO, CA 95815 |
| Owner/Operator Telephone: | 916-730-3126 |
| Owner/Operator Telephone Ext: | Not reported |
| Owner/Operator Fax: | Not reported |
| Owner/Operator Email: | Not reported |

Historic Generators:

| | |
|---|---|
| Receive Date: | 20231031 |
| Handler Name: | VILLA DEL RIO APARTMENTS |
| Federal Waste Generator Description: | Not a generator, verified |
| State District Owner: | Not reported |
| Large Quantity Handler of Universal Waste: | No |
| Recognized Trader Importer: | No |
| Recognized Trader Exporter: | No |
| Spent Lead Acid Battery Importer: | No |
| Spent Lead Acid Battery Exporter: | No |
| Current Record: | Yes |
| Non Storage Recycler Activity: | No |
| Electronic Manifest Broker: | No |

**VILLA DEL RIO APARTMENTS (Continued)** **1028897388**

List of NAICS Codes and Descriptions:
NAICS Code: 531110
NAICS Description: LESSORS OF RESIDENTIAL BUILDINGS AND DWELLINGS

Facility Has Received Notices of Violations:
Violations: No Violations Found

Evaluation Action Summary:
Evaluations: No Evaluations Found

E MANIFEST:

| | |
|---|---|
| Manifest Tracking Number: | 100089024ELC |
| Last Updated Date: | 20231106 |
| Shipped Date: | 20231103 |
| Received Date: | 20231103 |
| Manifest Status: | Signed |
| Submission Type: | FullElectronic |
| Origin Type: | Web |
| Generator EPA ID: | CAC003258966 |
| Generator Name: | Villa Del Rio Apartments |
| Generator Location Street Number: | Not reported |
| Generator Location Street 1: | 1961 HOWE AVE #95 |
| Generator Location Street 2: | Not reported |
| Generator Location City: | SACRAMENTO |
| Generator Location State: | CA |
| Generator Location Zip: | 95825-0963 |
| Generator Mail Street Number: | Not reported |
| Generator Mail Street 1: | 1561 RESPONSE RD |
| Generator Mail Street 2: | Not reported |
| Generator Mail City: | SACRAMENTO |
| Generator Mail Zip: | 95815 |
| Generator Mail State: | CA |
| Generator Contact Company Name: | Not reported |
| Designated Facility EPA ID: | CAD982042475 |
| Designated Facility Name: | Recology Hay Road |
| Designated Facility Mail Street Number: | 235 |
| Designated Facility Mail Street 1: | Not reported |
| Designated Facility Mail Street 2: | N FIRST ST |
| Designated Facility Mail City: | DIXON |
| Designated Facility Mail Zip: | 95620 |
| Designated Facility Mail State: | CA |
| Designated Facility Location Street Number: | 6426 |
| Designated Facility Location Street 1: | HAY RD |
| Designated Facility Location Street 2: | Not reported |
| Designated Facility Location City: | VACAVILLE |
| Designated Facility Location Zip: | 95687 |
| Designated Facility Location State: | CA |
| Designated Facility Contact Company Name: | Not reported |
| Manifest Residue Indicator: | N |
| Rejection Indicator: | N |

Transporter:

| | |
|---|---|
| Manifest Tracking Number: | 100089024ELC |
| Transporter Line Number: | 1 |

**VILLA DEL RIO APARTMENTS (Continued)** **1028897388**

Transporter EPA ID: CAL000387397
Transporter Name: 18884abatement Inc

Waste Line:
Manifest Tracking Number: 100089024ELC
Waste Line Number: 1
U.S. DOT Hazardous Indicator: Y
U.S. DOT ID Number: NA2212
U.S. DOT Description: Rq Na2212, Asbestos, 9, Pgiii
Non-Hazardous Waste Description: Not reported
Number of Containers: 40
Container Type Code: BA
Container Type Description: Burlap, cloth, paper, or plastic bags
Waste Quantity: 2
Quantity Unit of Measure Code: Y
Quantity Unit of Measure Description: Cubic Yards
Waste Quantity, in Tons: 1.68
Acute Waste Quantity, in Tons: 0
Non-Acute Waste Quantity, in Tons: 1.68
Waste Quantity, in Kilograms: 1523.8104
Acute Waste Quantity, in Kilograms: 0
Non-Acute Waste Quantity, in Kilorgrams: 1523.8104
Management Method Code: H132
Management Method Description: LANDFILL (WITH PRIOR TREATMENT AND/OR STABILIZATION)
Waste Residue Indicator: N
Quantity Discrepancy Indicator: N
Waste Type Discrepancy Indicator: N
Waste Density: Not reported
Waste Density Unit of Measure Code: Not reported
Waste Density Unit of Measure Description: Not reported
Form Code: Not reported
Form Code Description: Not reported
Source Code: Not reported
Source Code Description: Not reported
Waste Minimization Code: Not reported
Waste Minimization Code Description: Not reported
Consent Number: Not reported
EPA Waste Indicator: N

---

**AP339** **VILLA DEL RIO APARTMENTS - NATOMA COMPANY** **RCRA NonGen / NLR** **1031275953**
**North** **1961 HOWE AVE #58** **CAC003300928**
**1/8-1/4** **SACRAMENTO, CA 95825**
**0.166 mi.**
**879 ft.** **Site 4 of 11 in cluster AP**

**Relative:** **Higher**
**Actual:** **47 ft.**

RCRA Listings:
Date Form Received by Agency: 20240813
Handler Name: Villa Del Rio Apartments - Natoma Company
Handler Address: 1961 Howe Ave #58
Handler City,State,Zip: SACRAMENTO, CA 95825-0963
EPA ID: CAC003300928
Contact Name: TRISH GAIDUK / CONTRACTOR
Contact Address: 1561 RESPONSE RD
Contact City,State,Zip: SACRAMENTO, CA 95815
Contact Telephone: 916-567-9500
Contact Fax: Not reported
Contact Email: TRISH@NATOMAINC.NET

**VILLA DEL RIO APARTMENTS - NATOMA COMPANY (Continued)** **1031275953**

| | |
|---|---|
| Contact Title: | Not reported |
| EPA Region: | 09 |
| Land Type: | Not reported |
| Federal Waste Generator Description: | Not a generator, verified |
| Non-Notifier: | Not reported |
| Biennial Report Cycle: | Not reported |
| Accessibility: | Not reported |
| Active Site Indicator: | Not reported |
| State District Owner: | Not reported |
| State District: | Not reported |
| Mailing Address: | 1561 RESPONSE RD |
| Mailing City,State,Zip: | SACRAMENTO, CA 95815 |
| Owner Name: | Villa Del Rio Apartments - Natoma C |
| Owner Type: | Other |
| Operator Name: | Trish Gaiduk / Contractor |
| Operator Type: | Other |
| Short-Term Generator Activity: | No |
| Importer Activity: | No |
| Mixed Waste Generator: | No |
| Transporter Activity: | No |
| Transfer Facility Activity: | No |
| Recycler Activity with Storage: | No |
| Small Quantity On-Site Burner Exemption: | No |
| Smelting Melting and Refining Furnace Exemption: | No |
| Underground Injection Control: | No |
| Off-Site Waste Receipt: | No |
| Universal Waste Indicator: | No |
| Universal Waste Destination Facility: | No |
| Federal Universal Waste: | No |
| Active Site State-Reg Handler: | --- |
| Federal Facility Indicator: | Not reported |
| Hazardous Secondary Material Indicator: | N |
| Sub-Part K Indicator: | Not reported |
| 2018 GPRA Permit Baseline: | Not on the Baseline |
| 2018 GPRA Renewals Baseline: | Not on the Baseline |
| 202 GPRA Corrective Action Baseline: | No |
| Subject to Corrective Action Universe: | No |
| Non-TSDFs Where RCRA CA has Been Imposed Universe: | No |
| Corrective Action Priority Ranking: | No NCAPS ranking |
| Environmental Control Indicator: | No |
| Institutional Control Indicator: | No |
| Human Exposure Controls Indicator: | N/A |
| Groundwater Controls Indicator: | N/A |
| Significant Non-Complier Universe: | No |
| Unaddressed Significant Non-Complier Universe: | No |
| Addressed Significant Non-Complier Universe: | No |
| Significant Non-Complier With a Compliance Schedule Universe: | No |
| Financial Assurance Required: | Not reported |
| Handler Date of Last Change: | 20240814 |
| Recognized Trader-Importer: | No |
| Recognized Trader-Exporter: | No |
| Importer of Spent Lead Acid Batteries: | No |
| Exporter of Spent Lead Acid Batteries: | No |
| Recycler Activity Without Storage: | No |
| Manifest Broker: | No |
| Sub-Part P Indicator: | No |

**VILLA DEL RIO APARTMENTS - NATOMA COMPANY (Continued)** **1031275953**

Handler - Owner Operator:
Owner/Operator Indicator: Owner
Owner/Operator Name: VILLA DEL RIO APARTMENTS - NATOMA C
Legal Status: Other
Date Became Current: Not reported
Date Ended Current: Not reported
Owner/Operator Address: 1561 RESPONSE RD
Owner/Operator City,State,Zip: SACRAMENTO, CA 95815
Owner/Operator Telephone: 916-567-9500
Owner/Operator Telephone Ext: Not reported
Owner/Operator Fax: Not reported
Owner/Operator Email: Not reported

Owner/Operator Indicator: Operator
Owner/Operator Name: TRISH GAIDUK / CONTRACTOR
Legal Status: Other
Date Became Current: Not reported
Date Ended Current: Not reported
Owner/Operator Address: 1561 RESPONSE RD
Owner/Operator City,State,Zip: SACRAMENTO, CA 95815
Owner/Operator Telephone: 916-567-9500
Owner/Operator Telephone Ext: Not reported
Owner/Operator Fax: Not reported
Owner/Operator Email: Not reported

Historic Generators:
Receive Date: 20240813
Handler Name: VILLA DEL RIO APARTMENTS - NATOMA COMPANY
Federal Waste Generator Description: Not a generator, verified
State District Owner: Not reported
Large Quantity Handler of Universal Waste: No
Recognized Trader Importer: No
Recognized Trader Exporter: No
Spent Lead Acid Battery Importer: No
Spent Lead Acid Battery Exporter: No
Current Record: Yes
Non Storage Recycler Activity: No
Electronic Manifest Broker: No

List of NAICS Codes and Descriptions:
NAICS Code: 531110
NAICS Description: LESSORS OF RESIDENTIAL BUILDINGS AND DWELLINGS

Facility Has Received Notices of Violations:
Violations: No Violations Found

Evaluation Action Summary:
Evaluations: No Evaluations Found

**AP340** **VILLA DEL RIO APARTMENTS** **RCRA NonGen / NLR** **1028885345**
**North** **1961 HOWE AVE #85** **E MANIFEST** **CAC003246052**
**1/8-1/4** **SACRAMENTO, CA 95825**
**0.166 mi.**
**879 ft.** **Site 5 of 11 in cluster AP**

**Relative:**
**Higher**

**Actual:**
**47 ft.**

RCRA Listings:

| | |
|---|---|
| Date Form Received by Agency: | 20230809 |
| Handler Name: | Villa Del Rio Apartments |
| Handler Address: | 1961 Howe Ave #85 |
| Handler City,State,Zip: | SACRAMENTO, CA 95825-0963 |
| EPA ID: | CAC003246052 |
| Contact Name: | Not reported |
| Contact Address: | 1561 RESPONSE RD |
| Contact City,State,Zip: | SACRAMENTO, CA 95815 |
| Contact Telephone: | 916-231-0090 |
| Contact Fax: | Not reported |
| Contact Email: | INFO@8884ABATEMENT.COM |
| Contact Title: | Not reported |
| EPA Region: | 09 |
| Land Type: | Not reported |
| Federal Waste Generator Description: | Not a generator, verified |
| Non-Notifier: | Not reported |
| Biennial Report Cycle: | Not reported |
| Accessibility: | Not reported |
| Active Site Indicator: | Not reported |
| State District Owner: | Not reported |
| State District: | Not reported |
| Mailing Address: | 1561 RESPONSE RD |
| Mailing City,State,Zip: | SACRAMENTO, CA 95815 |
| Owner Name: | Villa Del Rio Apartments |
| Owner Type: | Other |
| Operator Name: | Tenant |
| Operator Type: | Other |
| Short-Term Generator Activity: | No |
| Importer Activity: | No |
| Mixed Waste Generator: | No |
| Transporter Activity: | No |
| Transfer Facility Activity: | No |
| Recycler Activity with Storage: | No |
| Small Quantity On-Site Burner Exemption: | No |
| Smelting Melting and Refining Furnace Exemption: | No |
| Underground Injection Control: | No |
| Off-Site Waste Receipt: | No |
| Universal Waste Indicator: | No |
| Universal Waste Destination Facility: | No |
| Federal Universal Waste: | No |
| Active Site State-Reg Handler: | --- |
| Federal Facility Indicator: | Not reported |
| Hazardous Secondary Material Indicator: | N |
| Sub-Part K Indicator: | Not reported |
| 2018 GPRA Permit Baseline: | Not on the Baseline |
| 2018 GPRA Renewals Baseline: | Not on the Baseline |
| 202 GPRA Corrective Action Baseline: | No |
| Subject to Corrective Action Universe: | No |
| Non-TSDFs Where RCRA CA has Been Imposed Universe: | No |
| Corrective Action Priority Ranking: | No NCAPS ranking |
| Environmental Control Indicator: | No |
| Institutional Control Indicator: | No |

**VILLA DEL RIO APARTMENTS (Continued)** **1028885345**

| | |
|---|---|
| Human Exposure Controls Indicator: | N/A |
| Groundwater Controls Indicator: | N/A |
| Significant Non-Complier Universe: | No |
| Unaddressed Significant Non-Complier Universe: | No |
| Addressed Significant Non-Complier Universe: | No |
| Significant Non-Complier With a Compliance Schedule Universe: | No |
| Financial Assurance Required: | Not reported |
| Handler Date of Last Change: | 20230809 |
| Recognized Trader-Importer: | No |
| Recognized Trader-Exporter: | No |
| Importer of Spent Lead Acid Batteries: | No |
| Exporter of Spent Lead Acid Batteries: | No |
| Recycler Activity Without Storage: | No |
| Manifest Broker: | No |
| Sub-Part P Indicator: | No |

Handler - Owner Operator:

| | |
|---|---|
| Owner/Operator Indicator: | Operator |
| Owner/Operator Name: TENANT | |
| Legal Status: | Other |
| Date Became Current: | Not reported |
| Date Ended Current: | Not reported |
| Owner/Operator Address: | 1561 RESPONSE RD |
| Owner/Operator City,State,Zip: | SACRAMENTO, CA 95815 |
| Owner/Operator Telephone: | 916-231-0090 |
| Owner/Operator Telephone Ext: | Not reported |
| Owner/Operator Fax: | Not reported |
| Owner/Operator Email: | Not reported |

| | |
|---|---|
| Owner/Operator Indicator: | Owner |
| Owner/Operator Name: VILLA DEL RIO APARTMENTS | |
| Legal Status: | Other |
| Date Became Current: | Not reported |
| Date Ended Current: | Not reported |
| Owner/Operator Address: | 1561 RESPONSE RD |
| Owner/Operator City,State,Zip: | SACRAMENTO, CA 95815 |
| Owner/Operator Telephone: | 916-231-0090 |
| Owner/Operator Telephone Ext: | Not reported |
| Owner/Operator Fax: | Not reported |
| Owner/Operator Email: | Not reported |

Historic Generators:

| | |
|---|---|
| Receive Date: | 20230809 |
| Handler Name: VILLA DEL RIO APARTMENTS | |
| Federal Waste Generator Description: | Not a generator, verified |
| State District Owner: | Not reported |
| Large Quantity Handler of Universal Waste: | No |
| Recognized Trader Importer: | No |
| Recognized Trader Exporter: | No |
| Spent Lead Acid Battery Importer: | No |
| Spent Lead Acid Battery Exporter: | No |
| Current Record: | Yes |
| Non Storage Recycler Activity: | No |
| Electronic Manifest Broker: | No |

**VILLA DEL RIO APARTMENTS (Continued)** **1028885345**

List of NAICS Codes and Descriptions:
NAICS Code: 531110
NAICS Description: LESSORS OF RESIDENTIAL BUILDINGS AND DWELLINGS

Facility Has Received Notices of Violations:
Violations: No Violations Found

Evaluation Action Summary:
Evaluations: No Evaluations Found

E MANIFEST:

| | |
|---|---|
| Manifest Tracking Number: | 100086025ELC |
| Last Updated Date: | 20230815 |
| Shipped Date: | 20230814 |
| Received Date: | 20230814 |
| Manifest Status: | Signed |
| Submission Type: | FullElectronic |
| Origin Type: | Web |
| Generator EPA ID: | CAC003246052 |
| Generator Name: | Villa Del Rio Apartments |
| Generator Location Street Number: | Not reported |
| Generator Location Street 1: | 1961 HOWE AVE #85 |
| Generator Location Street 2: | Not reported |
| Generator Location City: | SACRAMENTO |
| Generator Location State: | CA |
| Generator Location Zip: | 95825-0963 |
| Generator Mail Street Number: | Not reported |
| Generator Mail Street 1: | 1561 RESPONSE RD |
| Generator Mail Street 2: | Not reported |
| Generator Mail City: | SACRAMENTO |
| Generator Mail Zip: | 95815 |
| Generator Mail State: | CA |
| Generator Contact Company Name: | Not reported |
| Designated Facility EPA ID: | CAD982042475 |
| Designated Facility Name: | Recology Hay Road |
| Designated Facility Mail Street Number: | 235 |
| Designated Facility Mail Street 1: | Not reported |
| Designated Facility Mail Street 2: | N FIRST ST |
| Designated Facility Mail City: | DIXON |
| Designated Facility Mail Zip: | 95620 |
| Designated Facility Mail State: | CA |
| Designated Facility Location Street Number: | 6426 |
| Designated Facility Location Street 1: | HAY RD |
| Designated Facility Location Street 2: | Not reported |
| Designated Facility Location City: | VACAVILLE |
| Designated Facility Location Zip: | 95687 |
| Designated Facility Location State: | CA |
| Designated Facility Contact Company Name: | Not reported |
| Manifest Residue Indicator: | N |
| Rejection Indicator: | N |

Transporter:

| | |
|---|---|
| Manifest Tracking Number: | 100086025ELC |
| Transporter Line Number: | 1 |

**VILLA DEL RIO APARTMENTS (Continued)** **1028885345**

Transporter EPA ID: CAL000387397
Transporter Name: 18884abatement Inc

Waste Line:
Manifest Tracking Number: 100086025ELC
Waste Line Number: 1
U.S. DOT Hazardous Indicator: Y
U.S. DOT ID Number: NA2212
U.S. DOT Description: Rq Na2212, Asbestos, 9, Pgiii
Non-Hazardous Waste Description: Not reported
Number of Containers: 2
Container Type Code: BA
Container Type Description: Burlap, cloth, paper, or plastic bags
Waste Quantity: 1
Quantity Unit of Measure Code: Y
Quantity Unit of Measure Description: Cubic Yards
Waste Quantity, in Tons: 0.84
Acute Waste Quantity, in Tons: 0
Non-Acute Waste Quantity, in Tons: 0.84
Waste Quantity, in Kilograms: 761.9052
Acute Waste Quantity, in Kilograms: 0
Non-Acute Waste Quantity, in Kilorgrams: 761.9052
Management Method Code: H132
Management Method Description: LANDFILL (WITH PRIOR TREATMENT AND/OR STABILIZATION)
Waste Residue Indicator: N
Quantity Discrepancy Indicator: N
Waste Type Discrepancy Indicator: N
Waste Density: Not reported
Waste Density Unit of Measure Code: Not reported
Waste Density Unit of Measure Description: Not reported
Form Code: Not reported
Form Code Description: Not reported
Source Code: Not reported
Source Code Description: Not reported
Waste Minimization Code: Not reported
Waste Minimization Code Description: Not reported
Consent Number: Not reported
EPA Waste Indicator: N

---

**AP341** **VILLA DEL RIO APARTMENTS** **RCRA NonGen / NLR** **1031277638**
**North** **1961 HOWE AVE #84** **CAC003302781**
**1/8-1/4** **SACRAMENTO, CA 95825**
**0.166 mi.**
**879 ft.** **Site 6 of 11 in cluster AP**

**Relative:** **Higher**
**Actual:** **47 ft.**

RCRA Listings:
Date Form Received by Agency: 20240826
Handler Name: Villa Del Rio Apartments
Handler Address: 1961 Howe Ave #84
Handler City,State,Zip: SACRAMENTO, CA 95825-0963
EPA ID: CAC003302781
Contact Name: TRISH GAIDUK / CONTRACTOR
Contact Address: 1561 RESPONSE RD
Contact City,State,Zip: SACRAMENTO, CA 95815
Contact Telephone: 916-730-3126
Contact Fax: Not reported
Contact Email: INFO@8884ABATEMENT.COM

**VILLA DEL RIO APARTMENTS (Continued)** **1031277638**

| | |
|---|---|
| Contact Title: | Not reported |
| EPA Region: | 09 |
| Land Type: | Not reported |
| Federal Waste Generator Description: | Not a generator, verified |
| Non-Notifier: | Not reported |
| Biennial Report Cycle: | Not reported |
| Accessibility: | Not reported |
| Active Site Indicator: | Not reported |
| State District Owner: | Not reported |
| State District: | Not reported |
| Mailing Address: | 1561 RESPONSE RD |
| Mailing City,State,Zip: | SACRAMENTO, CA 95815 |
| Owner Name: | Villa Del Rio Apartments |
| Owner Type: | Other |
| Operator Name: | Trish Gaiduk / Contractor |
| Operator Type: | Other |
| Short-Term Generator Activity: | No |
| Importer Activity: | No |
| Mixed Waste Generator: | No |
| Transporter Activity: | No |
| Transfer Facility Activity: | No |
| Recycler Activity with Storage: | No |
| Small Quantity On-Site Burner Exemption: | No |
| Smelting Melting and Refining Furnace Exemption: | No |
| Underground Injection Control: | No |
| Off-Site Waste Receipt: | No |
| Universal Waste Indicator: | No |
| Universal Waste Destination Facility: | No |
| Federal Universal Waste: | No |
| Active Site State-Reg Handler: | --- |
| Federal Facility Indicator: | Not reported |
| Hazardous Secondary Material Indicator: | N |
| Sub-Part K Indicator: | Not reported |
| 2018 GPRA Permit Baseline: | Not on the Baseline |
| 2018 GPRA Renewals Baseline: | Not on the Baseline |
| 202 GPRA Corrective Action Baseline: | No |
| Subject to Corrective Action Universe: | No |
| Non-TSDFs Where RCRA CA has Been Imposed Universe: | No |
| Corrective Action Priority Ranking: | No NCAPS ranking |
| Environmental Control Indicator: | No |
| Institutional Control Indicator: | No |
| Human Exposure Controls Indicator: | N/A |
| Groundwater Controls Indicator: | N/A |
| Significant Non-Complier Universe: | No |
| Unaddressed Significant Non-Complier Universe: | No |
| Addressed Significant Non-Complier Universe: | No |
| Significant Non-Complier With a Compliance Schedule Universe: | No |
| Financial Assurance Required: | Not reported |
| Handler Date of Last Change: | 20240827 |
| Recognized Trader-Importer: | No |
| Recognized Trader-Exporter: | No |
| Importer of Spent Lead Acid Batteries: | No |
| Exporter of Spent Lead Acid Batteries: | No |
| Recycler Activity Without Storage: | No |
| Manifest Broker: | No |
| Sub-Part P Indicator: | No |

**VILLA DEL RIO APARTMENTS (Continued)** **1031277638**

Handler - Owner Operator:
Owner/Operator Indicator: Operator
Owner/Operator Name: TRISH GAIDUK / CONTRACTOR
Legal Status: Other
Date Became Current: Not reported
Date Ended Current: Not reported
Owner/Operator Address: 1561 RESPONSE RD
Owner/Operator City,State,Zip: SACRAMENTO, CA 95815
Owner/Operator Telephone: 916-730-3126
Owner/Operator Telephone Ext: Not reported
Owner/Operator Fax: Not reported
Owner/Operator Email: Not reported

Owner/Operator Indicator: Owner
Owner/Operator Name: VILLA DEL RIO APARTMENTS
Legal Status: Other
Date Became Current: Not reported
Date Ended Current: Not reported
Owner/Operator Address: 1561 RESPONSE RD
Owner/Operator City,State,Zip: SACRAMENTO, CA 95815
Owner/Operator Telephone: 916-730-3126
Owner/Operator Telephone Ext: Not reported
Owner/Operator Fax: Not reported
Owner/Operator Email: Not reported

Historic Generators:
Receive Date: 20240826
Handler Name: VILLA DEL RIO APARTMENTS
Federal Waste Generator Description: Not a generator, verified
State District Owner: Not reported
Large Quantity Handler of Universal Waste: No
Recognized Trader Importer: No
Recognized Trader Exporter: No
Spent Lead Acid Battery Importer: No
Spent Lead Acid Battery Exporter: No
Current Record: Yes
Non Storage Recycler Activity: No
Electronic Manifest Broker: No

List of NAICS Codes and Descriptions:
NAICS Code: 531110
NAICS Description: LESSORS OF RESIDENTIAL BUILDINGS AND DWELLINGS

Facility Has Received Notices of Violations:
Violations: No Violations Found

Evaluation Action Summary:
Evaluations: No Evaluations Found

**AP342** **VILLA DEL RIO APARTMENTS** **RCRA NonGen / NLR** **1026804600**
**North** **1961 HOWE AVE #121** **E MANIFEST** **CAC003116727**
**1/8-1/4** **SACRAMENTO, CA 95825**
**0.166 mi.**
**879 ft.** **Site 7 of 11 in cluster AP**

**Relative:**
**Higher**

**Actual:**
**47 ft.**

RCRA Listings:

| | |
|---|---|
| Date Form Received by Agency: | 20210426 |
| Handler Name: | Villa Del Rio Apartments |
| Handler Address: | 1961 Howe Ave #121 |
| Handler City,State,Zip: | SACRAMENTO, CA 95825-0974 |
| EPA ID: | CAC003116727 |
| Contact Name: | VALARIE VAN HUISEN |
| Contact Address: | 1561 RESPONSE RD |
| Contact City,State,Zip: | SACRAMENTO, CA 95815 |
| Contact Telephone: | 916-922-4559 |
| Contact Fax: | Not reported |
| Contact Email: | ROBERT@8884ABATEMENT.COM |
| Contact Title: | Not reported |
| EPA Region: | 09 |
| Land Type: | Not reported |
| Federal Waste Generator Description: | Not a generator, verified |
| Non-Notifier: | Not reported |
| Biennial Report Cycle: | Not reported |
| Accessibility: | Not reported |
| Active Site Indicator: | Not reported |
| State District Owner: | Not reported |
| State District: | Not reported |
| Mailing Address: | 1561 RESPONSE RD |
| Mailing City,State,Zip: | SACRAMENTO, CA 95815 |
| Owner Name: | Natoma Company |
| Owner Type: | Other |
| Operator Name: | Valarie Van Huisen |
| Operator Type: | Other |
| Short-Term Generator Activity: | No |
| Importer Activity: | No |
| Mixed Waste Generator: | No |
| Transporter Activity: | No |
| Transfer Facility Activity: | No |
| Recycler Activity with Storage: | No |
| Small Quantity On-Site Burner Exemption: | No |
| Smelting Melting and Refining Furnace Exemption: | No |
| Underground Injection Control: | No |
| Off-Site Waste Receipt: | No |
| Universal Waste Indicator: | No |
| Universal Waste Destination Facility: | No |
| Federal Universal Waste: | No |
| Active Site State-Reg Handler: | --- |
| Federal Facility Indicator: | Not reported |
| Hazardous Secondary Material Indicator: | N |
| Sub-Part K Indicator: | Not reported |
| 2018 GPRA Permit Baseline: | Not on the Baseline |
| 2018 GPRA Renewals Baseline: | Not on the Baseline |
| 202 GPRA Corrective Action Baseline: | No |
| Subject to Corrective Action Universe: | No |
| Non-TSDFs Where RCRA CA has Been Imposed Universe: | No |
| Corrective Action Priority Ranking: | No NCAPS ranking |
| Environmental Control Indicator: | No |
| Institutional Control Indicator: | No |

**VILLA DEL RIO APARTMENTS (Continued)** **1026804600**

| | |
|---|---|
| Human Exposure Controls Indicator: | N/A |
| Groundwater Controls Indicator: | N/A |
| Significant Non-Complier Universe: | No |
| Unaddressed Significant Non-Complier Universe: | No |
| Addressed Significant Non-Complier Universe: | No |
| Significant Non-Complier With a Compliance Schedule Universe: | No |
| Financial Assurance Required: | Not reported |
| Handler Date of Last Change: | 20210427 |
| Recognized Trader-Importer: | No |
| Recognized Trader-Exporter: | No |
| Importer of Spent Lead Acid Batteries: | No |
| Exporter of Spent Lead Acid Batteries: | No |
| Recycler Activity Without Storage: | No |
| Manifest Broker: | No |
| Sub-Part P Indicator: | No |

Handler - Owner Operator:

| | |
|---|---|
| Owner/Operator Indicator: | Owner |
| Owner/Operator Name: NATOMA COMPANY | |
| Legal Status: | Other |
| Date Became Current: | Not reported |
| Date Ended Current: | Not reported |
| Owner/Operator Address: | 1561 RESPONSE RD |
| Owner/Operator City,State,Zip: | SACRAMENTO, CA 95815 |
| Owner/Operator Telephone: | 916-922-4559 |
| Owner/Operator Telephone Ext: | Not reported |
| Owner/Operator Fax: | Not reported |
| Owner/Operator Email: | Not reported |

| | |
|---|---|
| Owner/Operator Indicator: | Operator |
| Owner/Operator Name: VALARIE VAN HUISEN | |
| Legal Status: | Other |
| Date Became Current: | Not reported |
| Date Ended Current: | Not reported |
| Owner/Operator Address: | 1561 RESPONSE RD |
| Owner/Operator City,State,Zip: | SACRAMENTO, CA 95815 |
| Owner/Operator Telephone: | 916-922-4559 |
| Owner/Operator Telephone Ext: | Not reported |
| Owner/Operator Fax: | Not reported |
| Owner/Operator Email: | Not reported |

Historic Generators:

| | |
|---|---|
| Receive Date: | 20210426 |
| Handler Name: VILLA DEL RIO APARTMENTS | |
| Federal Waste Generator Description: | Not a generator, verified |
| State District Owner: | Not reported |
| Large Quantity Handler of Universal Waste: | No |
| Recognized Trader Importer: | No |
| Recognized Trader Exporter: | No |
| Spent Lead Acid Battery Importer: | No |
| Spent Lead Acid Battery Exporter: | No |
| Current Record: | Yes |
| Non Storage Recycler Activity: | No |
| Electronic Manifest Broker: | No |

**VILLA DEL RIO APARTMENTS (Continued)** **1026804600**

List of NAICS Codes and Descriptions:
NAICS Code: 531110
NAICS Description: LESSORS OF RESIDENTIAL BUILDINGS AND DWELLINGS

Facility Has Received Notices of Violations:
Violations: No Violations Found

Evaluation Action Summary:
Evaluations: No Evaluations Found

E MANIFEST:

| | |
|---|---|
| Manifest Tracking Number: | 021150842JJK |
| Last Updated Date: | 20210521 |
| Shipped Date: | 20210427 |
| Received Date: | 20210430 |
| Manifest Status: | Signed |
| Submission Type: | DataImage5Copy |
| Origin Type: | Mail |
| Generator EPA ID: | CAC003116727 |
| Generator Name: | Villa Del Rio Apartments |
| Generator Location Street Number: | Not reported |
| Generator Location Street 1: | 1961 HOWE AVE #121 |
| Generator Location Street 2: | Not reported |
| Generator Location City: | SACRAMENTO |
| Generator Location State: | CA |
| Generator Location Zip: | 95825-0974 |
| Generator Mail Street Number: | Not reported |
| Generator Mail Street 1: | 1561 RESPONSE RD |
| Generator Mail Street 2: | Not reported |
| Generator Mail City: | SACRAMENTO |
| Generator Mail Zip: | 95815 |
| Generator Mail State: | CA |
| Generator Contact Company Name: | Not reported |
| Designated Facility EPA ID: | CAD982042475 |
| Designated Facility Name: | Recology Hay Road |
| Designated Facility Mail Street Number: | 235 |
| Designated Facility Mail Street 1: | Not reported |
| Designated Facility Mail Street 2: | N FIRST ST |
| Designated Facility Mail City: | DIXON |
| Designated Facility Mail Zip: | 95620 |
| Designated Facility Mail State: | CA |
| Designated Facility Location Street Number: | 6426 |
| Designated Facility Location Street 1: | HAY RD |
| Designated Facility Location Street 2: | Not reported |
| Designated Facility Location City: | VACAVILLE |
| Designated Facility Location Zip: | 95687 |
| Designated Facility Location State: | CA |
| Designated Facility Contact Company Name: | Not reported |
| Manifest Residue Indicator: | N |
| Rejection Indicator: | N |

State Waste:

| | |
|---|---|
| Manifest Tracking Number: | 021150842JJK |
| Waste Line Number: | 1 |

**VILLA DEL RIO APARTMENTS (Continued)** **1026804600**

State Waste Code Owner: CA
State Waste Code: 151
State Waste: Asbestos-containing waste

Transporter:
Manifest Tracking Number: 021150842JJK
Transporter Line Number: 1
Transporter EPA ID: CAL000387397
Transporter Name: 18884abatement Inc

Manifest Tracking Number: 021150842JJK
Transporter Line Number: 2
Transporter EPA ID: CAL000387397
Transporter Name: 18884abatement Inc

Waste Line:
Manifest Tracking Number: 021150842JJK
Waste Line Number: 1
U.S. DOT Hazardous Indicator: Y
U.S. DOT ID Number: NA2212
U.S. DOT Description: Rq Na2212, Asbestos, 9, Pgiii
Non-Hazardous Waste Description: Not reported
Number of Containers: 5
Container Type Code: BA
Container Type Description: Burlap, cloth, paper, or plastic bags
Waste Quantity: 1
Quantity Unit of Measure Code: Y
Quantity Unit of Measure Description: Cubic Yards
Waste Quantity, in Tons: 0.84
Acute Waste Quantity, in Tons: 0
Non-Acute Waste Quantity, in Tons: 0.84
Waste Quantity, in Kilograms: 761.9052
Acute Waste Quantity, in Kilograms: 0
Non-Acute Waste Quantity, in Kilorgrams: 761.9052
Management Method Code: H132
Management Method Description: LANDFILL (WITH PRIOR TREATMENT AND/OR STABILIZATION)
Waste Residue Indicator: N
Quantity Discrepancy Indicator: N
Waste Type Discrepancy Indicator: N
Waste Density: Not reported
Waste Density Unit of Measure Code: Not reported
Waste Density Unit of Measure Description: Not reported
Form Code: Not reported
Form Code Description: Not reported
Source Code: Not reported
Source Code Description: Not reported
Waste Minimization Code: Not reported
Waste Minimization Code Description: Not reported
Consent Number: Not reported
EPA Waste Indicator: N

**AP343** **VILLA DEL RIO APARTMENTS** **RCRA NonGen / NLR** **1027452285**
**North** **1961 HOWE AVE** **CAC003190261**
**1/8-1/4** **SACRAMENTO, CA 95825**
**0.166 mi.**
**879 ft.** **Site 8 of 11 in cluster AP**

**Relative:** **Higher**

**Actual:** **47 ft.**

RCRA Listings:

| | |
|---|---|
| Date Form Received by Agency: | 20220816 |
| Handler Name: | Villa Del Rio Apartments |
| Handler Address: | 1961 Howe Ave |
| Handler City,State,Zip: | SACRAMENTO, CA 95825 |
| EPA ID: | CAC003190261 |
| Contact Name: | THE NATOMA COMPANY |
| Contact Address: | 1961 HOWE AVE |
| Contact City,State,Zip: | SACRAMENTO, CA 95825 |
| Contact Telephone: | 916-730-3126 |
| Contact Fax: | Not reported |
| Contact Email: | ALEJANDRA@8884ABATEMENT.COM |
| Contact Title: | Not reported |
| EPA Region: | 09 |
| Land Type: | Not reported |
| Federal Waste Generator Description: | Not a generator, verified |
| Non-Notifier: | Not reported |
| Biennial Report Cycle: | Not reported |
| Accessibility: | Not reported |
| Active Site Indicator: | Not reported |
| State District Owner: | Not reported |
| State District: | Not reported |
| Mailing Address: | 1561 RESPONSE RD |
| Mailing City,State,Zip: | SACRAMENTO, CA 95815 |
| Owner Name: | The Natoma Company |
| Owner Type: | Other |
| Operator Name: | The Natoma Company |
| Operator Type: | Other |
| Short-Term Generator Activity: | No |
| Importer Activity: | No |
| Mixed Waste Generator: | No |
| Transporter Activity: | No |
| Transfer Facility Activity: | No |
| Recycler Activity with Storage: | No |
| Small Quantity On-Site Burner Exemption: | No |
| Smelting Melting and Refining Furnace Exemption: | No |
| Underground Injection Control: | No |
| Off-Site Waste Receipt: | No |
| Universal Waste Indicator: | No |
| Universal Waste Destination Facility: | No |
| Federal Universal Waste: | No |
| Active Site State-Reg Handler: | --- |
| Federal Facility Indicator: | Not reported |
| Hazardous Secondary Material Indicator: | N |
| Sub-Part K Indicator: | Not reported |
| 2018 GPRA Permit Baseline: | Not on the Baseline |
| 2018 GPRA Renewals Baseline: | Not on the Baseline |
| 202 GPRA Corrective Action Baseline: | No |
| Subject to Corrective Action Universe: | No |
| Non-TSDFs Where RCRA CA has Been Imposed Universe: | No |
| Corrective Action Priority Ranking: | No NCAPS ranking |
| Environmental Control Indicator: | No |
| Institutional Control Indicator: | No |

**VILLA DEL RIO APARTMENTS (Continued)** **1027452285**

| | |
|---|---|
| Human Exposure Controls Indicator: | N/A |
| Groundwater Controls Indicator: | N/A |
| Significant Non-Complier Universe: | No |
| Unaddressed Significant Non-Complier Universe: | No |
| Addressed Significant Non-Complier Universe: | No |
| Significant Non-Complier With a Compliance Schedule Universe: | No |
| Financial Assurance Required: | Not reported |
| Handler Date of Last Change: | 20220816 |
| Recognized Trader-Importer: | No |
| Recognized Trader-Exporter: | No |
| Importer of Spent Lead Acid Batteries: | No |
| Exporter of Spent Lead Acid Batteries: | No |
| Recycler Activity Without Storage: | No |
| Manifest Broker: | No |
| Sub-Part P Indicator: | No |

Handler - Owner Operator:

| | |
|---|---|
| Owner/Operator Indicator: | Operator |
| Owner/Operator Name: THE NATOMA COMPANY | |
| Legal Status: | Other |
| Date Became Current: | Not reported |
| Date Ended Current: | Not reported |
| Owner/Operator Address: | 1961 HOWE AVE |
| Owner/Operator City,State,Zip: | SACRAMENTO, CA 95825 |
| Owner/Operator Telephone: | 916-730-3126 |
| Owner/Operator Telephone Ext: | Not reported |
| Owner/Operator Fax: | Not reported |
| Owner/Operator Email: | Not reported |

| | |
|---|---|
| Owner/Operator Indicator: | Owner |
| Owner/Operator Name: THE NATOMA COMPANY | |
| Legal Status: | Other |
| Date Became Current: | Not reported |
| Date Ended Current: | Not reported |
| Owner/Operator Address: | 1561 RESPONSE RD |
| Owner/Operator City,State,Zip: | SACRAMENTO, CA 95815 |
| Owner/Operator Telephone: | 916-730-3126 |
| Owner/Operator Telephone Ext: | Not reported |
| Owner/Operator Fax: | Not reported |
| Owner/Operator Email: | Not reported |

Historic Generators:

| | |
|---|---|
| Receive Date: | 20220816 |
| Handler Name: VILLA DEL RIO APARTMENTS | |
| Federal Waste Generator Description: | Not a generator, verified |
| State District Owner: | Not reported |
| Large Quantity Handler of Universal Waste: | No |
| Recognized Trader Importer: | No |
| Recognized Trader Exporter: | No |
| Spent Lead Acid Battery Importer: | No |
| Spent Lead Acid Battery Exporter: | No |
| Current Record: | Yes |
| Non Storage Recycler Activity: | No |
| Electronic Manifest Broker: | No |

**VILLA DEL RIO APARTMENTS (Continued)** **1027452285**

List of NAICS Codes and Descriptions:
NAICS Code: 53111
NAICS Description: LESSORS OF RESIDENTIAL BUILDINGS AND DWELLINGS

Facility Has Received Notices of Violations:
Violations: No Violations Found

Evaluation Action Summary:
Evaluations: No Evaluations Found

---

**AP344** **VILLA DEL RIO APARTMENTS** **RCRA NonGen / NLR** **1031040522**
**North** **1961 HOWE AVE #12** **E MANIFEST** **CAC003266838**
**1/8-1/4** **SACRAMENTO, CA 95825**
**0.166 mi.**
**879 ft.** **Site 9 of 11 in cluster AP**

**Relative:**
**Higher**

**Actual:**
**47 ft.**

RCRA Listings:

| | |
|---|---|
| Date Form Received by Agency: | 20231229 |
| Handler Name: | Villa Del Rio Apartments |
| Handler Address: | 1961 Howe Ave #12 |
| Handler City,State,Zip: | SACRAMENTO, CA 95825-0963 |
| EPA ID: | CAC003266838 |
| Contact Name: | TRISH GAIDUK / PM |
| Contact Address: | 1561 RESPONSE RD |
| Contact City,State,Zip: | SACRAMENTO, CA 95815 |
| Contact Telephone: | 916-567-9500 |
| Contact Fax: | Not reported |
| Contact Email: | TRISH@NATOMAINC.NET |
| Contact Title: | Not reported |
| EPA Region: | 09 |
| Land Type: | Not reported |
| Federal Waste Generator Description: | Not a generator, verified |
| Non-Notifier: | Not reported |
| Biennial Report Cycle: | Not reported |
| Accessibility: | Not reported |
| Active Site Indicator: | Not reported |
| State District Owner: | Not reported |
| State District: | Not reported |
| Mailing Address: | 1561 RESPONSE RD |
| Mailing City,State,Zip: | SACRAMENTO, CA 95815 |
| Owner Name: | Villa Del Rio Apartments |
| Owner Type: | Other |
| Operator Name: | Trish Gaiduk / Pm |
| Operator Type: | Other |
| Short-Term Generator Activity: | No |
| Importer Activity: | No |
| Mixed Waste Generator: | No |
| Transporter Activity: | No |
| Transfer Facility Activity: | No |
| Recycler Activity with Storage: | No |
| Small Quantity On-Site Burner Exemption: | No |
| Smelting Melting and Refining Furnace Exemption: | No |
| Underground Injection Control: | No |
| Off-Site Waste Receipt: | No |
| Universal Waste Indicator: | No |

**VILLA DEL RIO APARTMENTS (Continued)** **1031040522**

| | |
|---|---|
| Universal Waste Destination Facility: | No |
| Federal Universal Waste: | No |
| Active Site State-Reg Handler: | --- |
| Federal Facility Indicator: | Not reported |
| Hazardous Secondary Material Indicator: | N |
| Sub-Part K Indicator: | Not reported |
| 2018 GPRA Permit Baseline: | Not on the Baseline |
| 2018 GPRA Renewals Baseline: | Not on the Baseline |
| 202 GPRA Corrective Action Baseline: | No |
| Subject to Corrective Action Universe: | No |
| Non-TSDFs Where RCRA CA has Been Imposed Universe: | No |
| Corrective Action Priority Ranking: | No NCAPS ranking |
| Environmental Control Indicator: | No |
| Institutional Control Indicator: | No |
| Human Exposure Controls Indicator: | N/A |
| Groundwater Controls Indicator: | N/A |
| Significant Non-Complier Universe: | No |
| Unaddressed Significant Non-Complier Universe: | No |
| Addressed Significant Non-Complier Universe: | No |
| Significant Non-Complier With a Compliance Schedule Universe: | No |
| Financial Assurance Required: | Not reported |
| Handler Date of Last Change: | 20231229 |
| Recognized Trader-Importer: | No |
| Recognized Trader-Exporter: | No |
| Importer of Spent Lead Acid Batteries: | No |
| Exporter of Spent Lead Acid Batteries: | No |
| Recycler Activity Without Storage: | No |
| Manifest Broker: | No |
| Sub-Part P Indicator: | No |

Handler - Owner Operator:

| | |
|---|---|
| Owner/Operator Indicator: | Operator |
| Owner/Operator Name: TRISH GAIDUK / PM | |
| Legal Status: | Other |
| Date Became Current: | Not reported |
| Date Ended Current: | Not reported |
| Owner/Operator Address: | 1561 RESPONSE RD |
| Owner/Operator City,State,Zip: | SACRAMENTO, CA 95815 |
| Owner/Operator Telephone: | 916-567-9500 |
| Owner/Operator Telephone Ext: | Not reported |
| Owner/Operator Fax: | Not reported |
| Owner/Operator Email: | Not reported |

| | |
|---|---|
| Owner/Operator Indicator: | Owner |
| Owner/Operator Name: VILLA DEL RIO APARTMENTS | |
| Legal Status: | Other |
| Date Became Current: | Not reported |
| Date Ended Current: | Not reported |
| Owner/Operator Address: | 1561 RESPONSE RD |
| Owner/Operator City,State,Zip: | SACRAMENTO, CA 95815 |
| Owner/Operator Telephone: | 916-567-9500 |
| Owner/Operator Telephone Ext: | Not reported |
| Owner/Operator Fax: | Not reported |
| Owner/Operator Email: | Not reported |

**VILLA DEL RIO APARTMENTS (Continued)** **1031040522**

Historic Generators:
- Receive Date: 20231229
- Handler Name: VILLA DEL RIO APARTMENTS
- Federal Waste Generator Description: Not a generator, verified
- State District Owner: Not reported
- Large Quantity Handler of Universal Waste: No
- Recognized Trader Importer: No
- Recognized Trader Exporter: No
- Spent Lead Acid Battery Importer: No
- Spent Lead Acid Battery Exporter: No
- Current Record: Yes
- Non Storage Recycler Activity: No
- Electronic Manifest Broker: No

List of NAICS Codes and Descriptions:
- NAICS Code: 531110
- NAICS Description: LESSORS OF RESIDENTIAL BUILDINGS AND DWELLINGS

Facility Has Received Notices of Violations:
- Violations: No Violations Found

Evaluation Action Summary:
- Evaluations: No Evaluations Found

E MANIFEST:
- Manifest Tracking Number: 100091014ELC
- Last Updated Date: 20240126
- Shipped Date: 20240124
- Received Date: 20240125
- Manifest Status: Signed
- Submission Type: FullElectronic
- Origin Type: Web
- Generator EPA ID: CAC003266838
- Generator Name: Villa Del Rio Apartments
- Generator Location Street Number: Not reported
- Generator Location Street 1: 1961 HOWE AVE #12
- Generator Location Street 2: Not reported
- Generator Location City: SACRAMENTO
- Generator Location State: CA
- Generator Location Zip: 95825-0963
- Generator Mail Street Number: Not reported
- Generator Mail Street 1: 1561 RESPONSE RD
- Generator Mail Street 2: Not reported
- Generator Mail City: SACRAMENTO
- Generator Mail Zip: 95815
- Generator Mail State: CA
- Generator Contact Company Name: Not reported
- Designated Facility EPA ID: CAD982042475
- Designated Facility Name: Recology Hay Road
- Designated Facility Mail Street Number: 235
- Designated Facility Mail Street 1: Not reported
- Designated Facility Mail Street 2: N FIRST ST
- Designated Facility Mail City: DIXON
- Designated Facility Mail Zip: 95620

**VILLA DEL RIO APARTMENTS (Continued)** **1031040522**

Designated Facility Mail State: CA
Designated Facility Location Street Number: 6426
Designated Facility Location Street 1: HAY RD
Designated Facility Location Street 2: Not reported
Designated Facility Location City: VACAVILLE
Designated Facility Location Zip: 95687
Designated Facility Location State: CA
Designated Facility Contact Company Name: Not reported
Manifest Residue Indicator: N
Rejection Indicator: N

Transporter:
Manifest Tracking Number: 100091014ELC
Transporter Line Number: 1
Transporter EPA ID: CAL000387397
Transporter Name: 18884abatement Inc

Waste Line:
Manifest Tracking Number: 100091014ELC
Waste Line Number: 1
U.S. DOT Hazardous Indicator: Y
U.S. DOT ID Number: NA2212
U.S. DOT Description: Rq Na2212, Asbestos, 9, Pgiii
Non-Hazardous Waste Description: Not reported
Number of Containers: 3
Container Type Code: BA
Container Type Description: Burlap, cloth, paper, or plastic bags
Waste Quantity: 1
Quantity Unit of Measure Code: Y
Quantity Unit of Measure Description: Cubic Yards
Waste Quantity, in Tons: 0.84
Acute Waste Quantity, in Tons: 0
Non-Acute Waste Quantity, in Tons: 0.84
Waste Quantity, in Kilograms: 761.9052
Acute Waste Quantity, in Kilograms: 0
Non-Acute Waste Quantity, in Kilorgrams: 761.9052
Management Method Code: H132
Management Method Description: LANDFILL (WITH PRIOR TREATMENT AND/OR STABILIZATION)
Waste Residue Indicator: N
Quantity Discrepancy Indicator: N
Waste Type Discrepancy Indicator: N
Waste Density: Not reported
Waste Density Unit of Measure Code: Not reported
Waste Density Unit of Measure Description: Not reported
Form Code: Not reported
Form Code Description: Not reported
Source Code: Not reported
Source Code Description: Not reported
Waste Minimization Code: Not reported
Waste Minimization Code Description: Not reported
Consent Number: Not reported
EPA Waste Indicator: N

**AP345** **VILLA DEL RIO APARTMENTS** **RCRA NonGen / NLR** **1026799161**
**North** **1961 HOWE AVE. #179** **E MANIFEST** **CAC003110978**
**1/8-1/4** **SACRAMENTO, CA 95825**
**0.166 mi.**
**879 ft.** **Site 10 of 11 in cluster AP**

**Relative:**
**Higher**

**Actual:**
**47 ft.**

RCRA Listings:

| | |
|---|---|
| Date Form Received by Agency: | 20210319 |
| Handler Name: | Villa Del Rio Apartments |
| Handler Address: | 1961 Howe Ave. #179 |
| Handler City,State,Zip: | SACRAMENTO, CA 95825-0974 |
| EPA ID: | CAC003110978 |
| Contact Name: | TRISH GAIDUK |
| Contact Address: | 1561 RESPONSE ROAD |
| Contact City,State,Zip: | SACRAMENTO, CA 95815 |
| Contact Telephone: | 916-567-9500 |
| Contact Fax: | Not reported |
| Contact Email: | TRISH@NATOMAINC.NET |
| Contact Title: | Not reported |
| EPA Region: | 09 |
| Land Type: | Not reported |
| Federal Waste Generator Description: | Not a generator, verified |
| Non-Notifier: | Not reported |
| Biennial Report Cycle: | Not reported |
| Accessibility: | Not reported |
| Active Site Indicator: | Not reported |
| State District Owner: | Not reported |
| State District: | Not reported |
| Mailing Address: | 1561 RESPONSE ROAD |
| Mailing City,State,Zip: | SACRAMENTO, CA 95815 |
| Owner Name: | Villafranca Properties, Llc |
| Owner Type: | Other |
| Operator Name: | Trish Gaiduk |
| Operator Type: | Other |
| Short-Term Generator Activity: | No |
| Importer Activity: | No |
| Mixed Waste Generator: | No |
| Transporter Activity: | No |
| Transfer Facility Activity: | No |
| Recycler Activity with Storage: | No |
| Small Quantity On-Site Burner Exemption: | No |
| Smelting Melting and Refining Furnace Exemption: | No |
| Underground Injection Control: | No |
| Off-Site Waste Receipt: | No |
| Universal Waste Indicator: | No |
| Universal Waste Destination Facility: | No |
| Federal Universal Waste: | No |
| Active Site State-Reg Handler: | --- |
| Federal Facility Indicator: | Not reported |
| Hazardous Secondary Material Indicator: | N |
| Sub-Part K Indicator: | Not reported |
| 2018 GPRA Permit Baseline: | Not on the Baseline |
| 2018 GPRA Renewals Baseline: | Not on the Baseline |
| 202 GPRA Corrective Action Baseline: | No |
| Subject to Corrective Action Universe: | No |
| Non-TSDFs Where RCRA CA has Been Imposed Universe: | No |
| Corrective Action Priority Ranking: | No NCAPS ranking |
| Environmental Control Indicator: | No |
| Institutional Control Indicator: | No |

**VILLA DEL RIO APARTMENTS (Continued)** **1026799161**

| | |
|---|---|
| Human Exposure Controls Indicator: | N/A |
| Groundwater Controls Indicator: | N/A |
| Significant Non-Complier Universe: | No |
| Unaddressed Significant Non-Complier Universe: | No |
| Addressed Significant Non-Complier Universe: | No |
| Significant Non-Complier With a Compliance Schedule Universe: | No |
| Financial Assurance Required: | Not reported |
| Handler Date of Last Change: | 20210322 |
| Recognized Trader-Importer: | No |
| Recognized Trader-Exporter: | No |
| Importer of Spent Lead Acid Batteries: | No |
| Exporter of Spent Lead Acid Batteries: | No |
| Recycler Activity Without Storage: | No |
| Manifest Broker: | No |
| Sub-Part P Indicator: | No |

Handler - Owner Operator:

| | |
|---|---|
| Owner/Operator Indicator: | Operator |
| Owner/Operator Name: TRISH GAIDUK | |
| Legal Status: | Other |
| Date Became Current: | Not reported |
| Date Ended Current: | Not reported |
| Owner/Operator Address: | 1561 RESPONSE ROAD |
| Owner/Operator City,State,Zip: | SACRAMENTO, CA 95815 |
| Owner/Operator Telephone: | 916-567-9500 |
| Owner/Operator Telephone Ext: | Not reported |
| Owner/Operator Fax: | Not reported |
| Owner/Operator Email: | Not reported |

| | |
|---|---|
| Owner/Operator Indicator: | Owner |
| Owner/Operator Name: VILLAFRANCA PROPERTIES, LLC | |
| Legal Status: | Other |
| Date Became Current: | Not reported |
| Date Ended Current: | Not reported |
| Owner/Operator Address: | 1561 RESPONSE ROAD |
| Owner/Operator City,State,Zip: | SACRAMENTO, CA 95815 |
| Owner/Operator Telephone: | 916-567-9500 |
| Owner/Operator Telephone Ext: | Not reported |
| Owner/Operator Fax: | Not reported |
| Owner/Operator Email: | Not reported |

Historic Generators:

| | |
|---|---|
| Receive Date: | 20210319 |
| Handler Name: VILLA DEL RIO APARTMENTS | |
| Federal Waste Generator Description: | Not a generator, verified |
| State District Owner: | Not reported |
| Large Quantity Handler of Universal Waste: | No |
| Recognized Trader Importer: | No |
| Recognized Trader Exporter: | No |
| Spent Lead Acid Battery Importer: | No |
| Spent Lead Acid Battery Exporter: | No |
| Current Record: | Yes |
| Non Storage Recycler Activity: | No |
| Electronic Manifest Broker: | No |

**VILLA DEL RIO APARTMENTS (Continued)** **1026799161**

List of NAICS Codes and Descriptions:
NAICS Code: 531110
NAICS Description: LESSORS OF RESIDENTIAL BUILDINGS AND DWELLINGS

Facility Has Received Notices of Violations:
Violations: No Violations Found

Evaluation Action Summary:
Evaluations: No Evaluations Found

E MANIFEST:

| | |
|---|---|
| Manifest Tracking Number: | 021150787JJK |
| Last Updated Date: | 20210430 |
| Shipped Date: | 20210325 |
| Received Date: | 20210326 |
| Manifest Status: | Signed |
| Submission Type: | DataImage5Copy |
| Origin Type: | Mail |
| Generator EPA ID: | CAC003110978 |
| Generator Name: | Villa Del Rio Apartments |
| Generator Location Street Number: | Not reported |
| Generator Location Street 1: | 1961 HOWE AVE. #179 |
| Generator Location Street 2: | Not reported |
| Generator Location City: | SACRAMENTO |
| Generator Location State: | CA |
| Generator Location Zip: | 95825-0974 |
| Generator Mail Street Number: | Not reported |
| Generator Mail Street 1: | 1561 RESPONSE ROAD |
| Generator Mail Street 2: | Not reported |
| Generator Mail City: | SACRAMENTO |
| Generator Mail Zip: | 95815 |
| Generator Mail State: | CA |
| Generator Contact Company Name: | Not reported |
| Designated Facility EPA ID: | CAD982042475 |
| Designated Facility Name: | Recology Hay Road |
| Designated Facility Mail Street Number: | 235 |
| Designated Facility Mail Street 1: | Not reported |
| Designated Facility Mail Street 2: | N FIRST ST |
| Designated Facility Mail City: | DIXON |
| Designated Facility Mail Zip: | 95620 |
| Designated Facility Mail State: | CA |
| Designated Facility Location Street Number: | 6426 |
| Designated Facility Location Street 1: | HAY RD |
| Designated Facility Location Street 2: | Not reported |
| Designated Facility Location City: | VACAVILLE |
| Designated Facility Location Zip: | 95687 |
| Designated Facility Location State: | CA |
| Designated Facility Contact Company Name: | Not reported |
| Manifest Residue Indicator: | N |
| Rejection Indicator: | N |

State Waste:

| | |
|---|---|
| Manifest Tracking Number: | 021150787JJK |
| Waste Line Number: | 1 |

**VILLA DEL RIO APARTMENTS (Continued)** **1026799161**

State Waste Code Owner: CA
State Waste Code: 151
State Waste: Asbestos-containing waste

Transporter:
Manifest Tracking Number: 021150787JJK
Transporter Line Number: 1
Transporter EPA ID: CAL000387397
Transporter Name: 18884abatement Inc

Manifest Tracking Number: 021150787JJK
Transporter Line Number: 2
Transporter EPA ID: CAL000387397
Transporter Name: 18884abatement Inc

Waste Line:
Manifest Tracking Number: 021150787JJK
Waste Line Number: 1
U.S. DOT Hazardous Indicator: Y
U.S. DOT ID Number: NA2212
U.S. DOT Description: Rq Na2212, Asbestos, 9, Pgiii
Non-Hazardous Waste Description: Not reported
Number of Containers: 4
Container Type Code: BA
Container Type Description: Burlap, cloth, paper, or plastic bags
Waste Quantity: 1
Quantity Unit of Measure Code: Y
Quantity Unit of Measure Description: Cubic Yards
Waste Quantity, in Tons: 0.84
Acute Waste Quantity, in Tons: 0
Non-Acute Waste Quantity, in Tons: 0.84
Waste Quantity, in Kilograms: 761.9052
Acute Waste Quantity, in Kilograms: 0
Non-Acute Waste Quantity, in Kilorgrams: 761.9052
Management Method Code: H132
Management Method Description: LANDFILL (WITH PRIOR TREATMENT AND/OR STABILIZATION)
Waste Residue Indicator: N
Quantity Discrepancy Indicator: N
Waste Type Discrepancy Indicator: N
Waste Density: Not reported
Waste Density Unit of Measure Code: Not reported
Waste Density Unit of Measure Description: Not reported
Form Code: Not reported
Form Code Description: Not reported
Source Code: Not reported
Source Code Description: Not reported
Waste Minimization Code: Not reported
Waste Minimization Code Description: Not reported
Consent Number: Not reported
EPA Waste Indicator: N

**AP346** **VILLA DEL RIO APTS / NATOMA CO** **RCRA NonGen / NLR** **1027521141**
**North** **1961 HOWE AVE. #16** **CAC003213412**
**1/8-1/4** **SACRAMENTO, CA 95825**
**0.166 mi.**
**879 ft.** **Site 11 of 11 in cluster AP**

**Relative:**
**Higher**

**Actual:**
**47 ft.**

RCRA Listings:

| | |
|---|---|
| Date Form Received by Agency: | 20230120 |
| Handler Name: | Villa Del Rio Apts / Natoma Co |
| Handler Address: | 1961 Howe Ave. #16 |
| Handler City,State,Zip: | SACRAMENTO, CA 95825 |
| EPA ID: | CAC003213412 |
| Contact Name: | TRISH GAIDUK / CONTRACTOR |
| Contact Address: | 1561 RESPONSE RD |
| Contact City,State,Zip: | SACRAMENTO, CA 95815 |
| Contact Telephone: | 916-730-3126 |
| Contact Fax: | Not reported |
| Contact Email: | INFO@8884ABATEMENT.COM |
| Contact Title: | Not reported |
| EPA Region: | 09 |
| Land Type: | Not reported |
| Federal Waste Generator Description: | Not a generator, verified |
| Non-Notifier: | Not reported |
| Biennial Report Cycle: | Not reported |
| Accessibility: | Not reported |
| Active Site Indicator: | Not reported |
| State District Owner: | Not reported |
| State District: | Not reported |
| Mailing Address: | 1561 RESPONSE RD |
| Mailing City,State,Zip: | SACRAMENTO, CA 95815 |
| Owner Name: | Villa Del Rio Apts / Natoma Co |
| Owner Type: | Other |
| Operator Name: | Trish Gaiduk / Contractor |
| Operator Type: | Other |
| Short-Term Generator Activity: | No |
| Importer Activity: | No |
| Mixed Waste Generator: | No |
| Transporter Activity: | No |
| Transfer Facility Activity: | No |
| Recycler Activity with Storage: | No |
| Small Quantity On-Site Burner Exemption: | No |
| Smelting Melting and Refining Furnace Exemption: | No |
| Underground Injection Control: | No |
| Off-Site Waste Receipt: | No |
| Universal Waste Indicator: | No |
| Universal Waste Destination Facility: | No |
| Federal Universal Waste: | No |
| Active Site State-Reg Handler: | --- |
| Federal Facility Indicator: | Not reported |
| Hazardous Secondary Material Indicator: | N |
| Sub-Part K Indicator: | Not reported |
| 2018 GPRA Permit Baseline: | Not on the Baseline |
| 2018 GPRA Renewals Baseline: | Not on the Baseline |
| 202 GPRA Corrective Action Baseline: | No |
| Subject to Corrective Action Universe: | No |
| Non-TSDFs Where RCRA CA has Been Imposed Universe: | No |
| Corrective Action Priority Ranking: | No NCAPS ranking |
| Environmental Control Indicator: | No |
| Institutional Control Indicator: | No |

**VILLA DEL RIO APTS / NATOMA CO (Continued)** **1027521141**

| | |
|---|---|
| Human Exposure Controls Indicator: | N/A |
| Groundwater Controls Indicator: | N/A |
| Significant Non-Complier Universe: | No |
| Unaddressed Significant Non-Complier Universe: | No |
| Addressed Significant Non-Complier Universe: | No |
| Significant Non-Complier With a Compliance Schedule Universe: | No |
| Financial Assurance Required: | Not reported |
| Handler Date of Last Change: | 20230203 |
| Recognized Trader-Importer: | No |
| Recognized Trader-Exporter: | No |
| Importer of Spent Lead Acid Batteries: | No |
| Exporter of Spent Lead Acid Batteries: | No |
| Recycler Activity Without Storage: | No |
| Manifest Broker: | No |
| Sub-Part P Indicator: | No |

Handler - Owner Operator:

| | |
|---|---|
| Owner/Operator Indicator: | Owner |
| Owner/Operator Name: | VILLA DEL RIO APTS / NATOMA CO |
| Legal Status: | Other |
| Date Became Current: | Not reported |
| Date Ended Current: | Not reported |
| Owner/Operator Address: | 1561 RESPONSE RD |
| Owner/Operator City,State,Zip: | SACRAMENTO, CA 95815 |
| Owner/Operator Telephone: | 916-730-3126 |
| Owner/Operator Telephone Ext: | Not reported |
| Owner/Operator Fax: | Not reported |
| Owner/Operator Email: | Not reported |

| | |
|---|---|
| Owner/Operator Indicator: | Operator |
| Owner/Operator Name: | TRISH GAIDUK / CONTRACTOR |
| Legal Status: | Other |
| Date Became Current: | Not reported |
| Date Ended Current: | Not reported |
| Owner/Operator Address: | 1561 RESPONSE RD |
| Owner/Operator City,State,Zip: | SACRAMENTO, CA 95815 |
| Owner/Operator Telephone: | 916-730-3126 |
| Owner/Operator Telephone Ext: | Not reported |
| Owner/Operator Fax: | Not reported |
| Owner/Operator Email: | Not reported |

Historic Generators:

| | |
|---|---|
| Receive Date: | 20230120 |
| Handler Name: | VILLA DEL RIO APTS / NATOMA CO |
| Federal Waste Generator Description: | Not a generator, verified |
| State District Owner: | Not reported |
| Large Quantity Handler of Universal Waste: | No |
| Recognized Trader Importer: | No |
| Recognized Trader Exporter: | No |
| Spent Lead Acid Battery Importer: | No |
| Spent Lead Acid Battery Exporter: | No |
| Current Record: | Yes |
| Non Storage Recycler Activity: | No |
| Electronic Manifest Broker: | No |

**VILLA DEL RIO APTS / NATOMA CO (Continued)** **1027521141**

List of NAICS Codes and Descriptions:
NAICS Code: 531110
NAICS Description: LESSORS OF RESIDENTIAL BUILDINGS AND DWELLINGS

Facility Has Received Notices of Violations:
Violations: No Violations Found

Evaluation Action Summary:
Evaluations: No Evaluations Found

---

**AC347** **LEAL'S BODY SHOP** **Sacramento Co. ML** **S123681236**
**ENE** **2031 FULTON AVE STE B** **N/A**
**1/8-1/4** **SACRAMENTO, CA 95825**
**0.167 mi.**
**882 ft.** **Site 19 of 19 in cluster AC**

**Relative: Higher**
**Actual: 53 ft.**

Sacramento Co. ML:

| | |
|---|---|
| Name: | LEAL'S BODY SHOP |
| Address: | 2031 FULTON AVE STE B |
| City,State,Zip: | SACRAMENTO, CA 95825 |
| Facility Id: | Not reported |
| Facility Status: | Not reported |
| FD: | Not reported |
| Billing Codes BP: | A |
| Billing Codes UST: | Not reported |
| WG Bill Code: | Not reported |
| Target Property Bill Cod: | Not reported |
| Food Bill Code: | Not reported |
| CUPA Permit Date: | Not reported |
| HAZMAT Permit Date: | Not reported |
| HAZMAT Inspection Date: | Not reported |
| Hazmat Date BP Received: | Not reported |
| UST Permit Dt: | Not reported |
| UST Inspection Date: | Not reported |
| UST Tank Test Date: | Not reported |
| Number of Tanks: | Not reported |
| UST Tank Test Date: | Not reported |
| SIC Code: | Not reported |
| Tier Permitting: | Not reported |
| AST Bill Code: | Not reported |
| CALARP Bill Code: | Not reported |

---

**AN348** **BERKAN & CLARK AIR CONDITIONING, INC** **CERS HAZ WASTE** **S121740304**
**ENE** **2544 TESLA WAY** **Sacramento Co. ML** **N/A**
**1/8-1/4** **SACRAMENTO, CA 95825** **CERS**
**0.167 mi.**
**884 ft.** **Site 5 of 21 in cluster AN**

**Relative: Higher**
**Actual: 52 ft.**

CERS HAZ WASTE:

| | |
|---|---|
| Name: | BERKAN & CLARK AIR CONDITIONING, INC |
| Address: | 2544 TESLA WAY |
| City,State,Zip: | SACRAMENTO, CA 95825 |
| Site ID: | 11828 |
| CERS ID: | 10220983 |

**BERKAN & CLARK AIR CONDITIONING, INC (Continued)** **S121740304**

CERS Description: Hazardous Waste Generator

Sacramento Co. ML:

| | |
|---|---|
| Name: | BERKAN & CLARK AIR CONDITIONING, INC |
| Address: | 2544 TESLA WAY |
| City,State,Zip: | SACRAMENTO, CA 95825 |
| Facility Id: | Not reported |
| Facility Status: | Not reported |
| FD: | Not reported |
| Billing Codes BP: | A |
| Billing Codes UST: | Not reported |
| WG Bill Code: | A |
| Target Property Bill Cod: | Not reported |
| Food Bill Code: | Not reported |
| CUPA Permit Date: | Not reported |
| HAZMAT Permit Date: | Not reported |
| HAZMAT Inspection Date: | Not reported |
| Hazmat Date BP Received: | Not reported |
| UST Permit Dt: | Not reported |
| UST Inspection Date: | Not reported |
| UST Tank Test Date: | Not reported |
| Number of Tanks: | Not reported |
| UST Tank Test Date: | Not reported |
| SIC Code: | Not reported |
| Tier Permitting: | Not reported |
| AST Bill Code: | Not reported |
| CALARP Bill Code: | Not reported |

CERS:

| | |
|---|---|
| Name: | BERKAN & CLARK AIR CONDITIONING, INC |
| Address: | 2544 TESLA WAY |
| City,State,Zip: | SACRAMENTO, CA 95825 |
| Site ID: | 11828 |
| CERS ID: | 10220983 |
| CERS Description: | Chemical Storage Facilities |

Violations:

| | |
|---|---|
| Site ID: | 11828 |
| Site Name: | BERKAN & CLARK AIR CONDITIONING, INC |
| Violation Date: | 02-13-2020 |
| Citation: | 22 CCR 12 66262.34(f) - California Code of Regulations, Title 22, Chapter 12, Section(s) 66262.34(f) |
| Violation Description: | Failure to properly label hazardous waste accumulation containers and portable tanks with the following requirements: "Hazardous Waste", name and address of the generator, physical and chemical characteristics of the Hazardous Waste, and starting accumulation date. |
| Violation Notes: | OBSERVATION: Observed used oil accumulating on site that was observed without a hazardous waste label. The used oil is sent to a nearby oil collection facility, however, while accumulating on site, must be properly labeled with the required information: 1) the words "Hazardous Wastes", 2) Generator's Name and Address, 3) Contents, 4) Hazardous Properties and 5) Accumulation Start Date. CORRECTIVE ACTION: Submit photos to this department demonstrating that the containers listed above have been properly labeled within 30 days. |
| Violation Division: | Sacramento County Env Management Department |
| Violation Program: | HW |

**BERKAN & CLARK AIR CONDITIONING, INC (Continued)** **S121740304**

Violation Source: CERS,

Site ID: 11828
Site Name: BERKAN & CLARK AIR CONDITIONING, INC
Violation Date: 07-12-2013
Citation: HSC 6.95 25504(a) - California Health and Safety Code, Chapter 6.95, Section(s) 25504(a)
Violation Description: Failure to complete and/or submit hazardous material inventory forms for all reportable hazardous materials on site.
Violation Notes: Returned to compliance on 10/21/2013.
Violation Division: Sacramento County Env Management Department
Violation Program: HMRRP
Violation Source: CERS,

Site ID: 11828
Site Name: BERKAN & CLARK AIR CONDITIONING, INC
Violation Date: 07-12-2013
Citation: 40 CFR 1 265.31 - U.S. Code of Federal Regulations, Title 40, Chapter 1, Section(s) 265.31
Violation Description: Failure to maintain and operate the facility to minimize the possibility of a fire, explosion, or any unplanned sudden or non-sudden release of hazardous waste or hazardous waste constituents to the air, soil, or surface water which could threaten human health or the environment..
Violation Notes: Returned to compliance on 07/27/2013.
Violation Division: Sacramento County Env Management Department
Violation Program: HW
Violation Source: CERS,

Site ID: 11828
Site Name: BERKAN & CLARK AIR CONDITIONING, INC
Violation Date: 07-12-2013
Citation: 40 CFR 1 265.31 - U.S. Code of Federal Regulations, Title 40, Chapter 1, Section(s) 265.31
Violation Description: Failure to maintain and operate the facility to minimize the possibility of a fire, explosion, or any unplanned sudden or non-sudden release of hazardous waste or hazardous waste constituents to the air, soil, or surface water which could threaten human health or the environment..
Violation Notes: Returned to compliance on 09/11/2013.
Violation Division: Sacramento County Env Management Department
Violation Program: HW
Violation Source: CERS,

Site ID: 11828
Site Name: BERKAN & CLARK AIR CONDITIONING, INC
Violation Date: 05-16-2023
Citation: Un-Specified
Violation Description: Hazardous Waste Generator Program - Administration/Documentation - General Local Ordinance
Violation Notes: Returned to compliance on 06/21/2023. OBSERVATION: The generator has not obtained a hazardous waste generator permit from this department. Current EPA ID number CAL000305074 is inactive as of 6/30/2022. CORRECTIVE ACTION: Immediately pay all permit fees to obtain a new or renewed hazardous waste generator permit and maintain that permit as active as long as the facility is in operation and continues to generate hazardous waste.

**BERKAN & CLARK AIR CONDITIONING, INC (Continued)** **S121740304**

| | |
|---|---|
| Violation Division: | Sacramento County Env Management Department |
| Violation Program: | HW |
| Violation Source: | CERS, |
| | |
| Site ID: | 11828 |
| Site Name: | BERKAN & CLARK AIR CONDITIONING, INC |
| Violation Date: | 07-12-2013 |
| Citation: | 22 CCR 12 66262.34(f) - California Code of Regulations, Title 22, Chapter 12, Section(s) 66262.34(f) |
| Violation Description: | Failure to properly label hazardous waste accumulation containers with the following requirements: "Hazardous Waste", name and address of the generator, physical and chemical characteristics of the Hazardous Waste, and starting accumulation date. |
| Violation Notes: | Returned to compliance on 09/26/2013. |
| Violation Division: | Sacramento County Env Management Department |
| Violation Program: | HW |
| Violation Source: | CERS, |
| | |
| Site ID: | 11828 |
| Site Name: | BERKAN & CLARK AIR CONDITIONING, INC |
| Violation Date: | 02-13-2020 |
| Citation: | 22 CCR 12 66262.12 - California Code of Regulations, Title 22, Chapter 12, Section(s) 66262.12 |
| Violation Description: | Failure to obtain an Identification Number prior to treating, storing, disposing of, transporting or offering for transportation any hazardous waste. |
| Violation Notes: | Returned to compliance on 12/06/2021. OBSERVATION: The generator's EPA ID number is inactive. The assigned EPA ID Number for this facility is: CAL000305074 and was inactive as of 06/30/2016. A hazardous waste generator shall not treat, store, dispose of, transport or offer for transportation, hazardous waste without an active EPA ID number. CORRECTIVE ACTION: Submit documentation to this department demonstrating that you have reactivated the facility's EPA ID number. Complete DTSC Form 1358 to reactivate the EPA ID Number assigned and submit proof of completing the form to this department within 30 days. Link to form can be found: https://dtsc.ca.gov/wp-content/uploads/sites/31/2019/09/DTSC-Form-1358-Permanent-State-ID-Number-Application-2.pdf. |
| Violation Division: | Sacramento County Env Management Department |
| Violation Program: | HW |
| Violation Source: | CERS, |
| | |
| Site ID: | 11828 |
| Site Name: | BERKAN & CLARK AIR CONDITIONING, INC |
| Violation Date: | 07-12-2013 |
| Citation: | 22 CCR 12 66262.34(b)(1) - California Code of Regulations, Title 22, Chapter 12, Section(s) 66262.34(b)(1) |
| Violation Description: | Failure to dispose of hazardous waste after the first 100-kilogram threshold amount was accumulated within a 90 day period. |
| Violation Notes: | Returned to compliance on 09/26/2013. |
| Violation Division: | Sacramento County Env Management Department |
| Violation Program: | HW |
| Violation Source: | CERS, |
| | |
| Site ID: | 11828 |
| Site Name: | BERKAN & CLARK AIR CONDITIONING, INC |
| Violation Date: | 06-14-2017 |

**BERKAN & CLARK AIR CONDITIONING, INC (Continued)** **S121740304**

| | |
|---|---|
| Citation: | HSC 6.95 25508(a)(1) - California Health and Safety Code, Chapter 6.95, Section(s) 25508(a)(1) |
| Violation Description: | Failure to complete and electronically submit hazardous material inventory information for all reportable hazardous materials on site at or above reportable quantities. |
| Violation Notes: | Returned to compliance on 07/17/2017. OBSERVATION: The facility has not submitted the Hazardous Materials Inventory Chemical Description page for Anhydrous Ammonia (Absorption units) to this department. CORRECTIVE ACTION: Complete and submit the Hazardous Materials Inventory Chemical Description page for all materials listed above electronically in the California Environmental Reporting System. |
| Violation Division: | Sacramento County Env Management Department |
| Violation Program: | HMRRP |
| Violation Source: | CERS, |
| | |
| Site ID: | 11828 |
| Site Name: | BERKAN & CLARK AIR CONDITIONING, INC |
| Violation Date: | 07-12-2013 |
| Citation: | 40 CFR 1 265.35 - U.S. Code of Federal Regulations, Title 40, Chapter 1, Section(s) 265.35 |
| Violation Description: | Failure to maintain aisle space to allow the unobstructed movement of personnel, fire protection, spill control equipment, and decontamination equipment to any area of facility operation in an emergency, unless it can be demonstrated to the Department that aisle space is not needed for any of these purposes. |
| Violation Notes: | Returned to compliance on 07/27/2013. |
| Violation Division: | Sacramento County Env Management Department |
| Violation Program: | HW |
| Violation Source: | CERS, |
| | |
| Site ID: | 11828 |
| Site Name: | BERKAN & CLARK AIR CONDITIONING, INC |
| Violation Date: | 07-12-2013 |
| Citation: | 22 CCR 12 66262.40(c) - California Code of Regulations, Title 22, Chapter 12, Section(s) 66262.40(c) |
| Violation Description: | Failure to determine if the waste generated is a hazardous waste and to maintain analysis results for three years. |
| Violation Notes: | Returned to compliance on 10/21/2013. |
| Violation Division: | Sacramento County Env Management Department |
| Violation Program: | HW |
| Violation Source: | CERS, |
| | |
| Site ID: | 11828 |
| Site Name: | BERKAN & CLARK AIR CONDITIONING, INC |
| Violation Date: | 02-13-2020 |
| Citation: | HSC 6.5 25211.4 - California Health and Safety Code, Chapter 6.5, Section(s) 25211.4 |
| Violation Description: | Failure to obtain Certified Appliance Recycler certification (CAR) from DTSC. |
| Violation Notes: | OBSERVATION: Certified Appliance Recycler (CAR) failed to maintain required documentation demonstrating that all materials requiring special handling (MRSH) have been removed from appliances and properly managed. The facility failed to demonstrate that they've obtained the Certified Appliance Recycler number from the Department of Toxic Substances Control. DTSC Form 1428 must be completed and submitted (link: https://dtsc.ca.gov/wp-content/uploads/sites/31/2015/07/DTSC_1428-Form |

**BERKAN & CLARK AIR CONDITIONING, INC (Continued)** **S121740304**

.pdf). CORRECTIVE ACTION: Facility must comply with all requirements of sections 25211-25212 of the California Health & Safety Code, including, but not limited to, all documentation required related to the removal and management of MRSH from appliances processed by the CAR. Submit documentation of compliance to this department within 30 days by demonstrating proof of submitting the form as required.

Violation Division: Sacramento County Env Management Department
Violation Program: HW
Violation Source: CERS,

Site ID: 11828
Site Name: BERKAN & CLARK AIR CONDITIONING, INC
Violation Date: 07-12-2013
Citation: 40 CFR 1 265.31 - U.S. Code of Federal Regulations, Title 40, Chapter 1, Section(s) 265.31
Violation Description: Failure to maintain and operate the facility to minimize the possibility of a fire, explosion, or any unplanned sudden or non-sudden release of hazardous waste or hazardous waste constituents to the air, soil, or surface water which could threaten human health or the environment..
Violation Notes: Returned to compliance on 09/11/2013.
Violation Division: Sacramento County Env Management Department
Violation Program: HMRRP
Violation Source: CERS,

Site ID: 11828
Site Name: BERKAN & CLARK AIR CONDITIONING, INC
Violation Date: 07-12-2013
Citation: HSC 6.67 Multiple Sections - California Health and Safety Code, Chapter 6.67, Section(s) Multiple Sections
Violation Description: Haz Waste Generator Program - Abandonment/Illegal Disposal/Unauthorized Treatment - General
Violation Notes: Returned to compliance on 09/26/2013.
Violation Division: Sacramento County Env Management Department
Violation Program: HW
Violation Source: CERS,

Site ID: 11828
Site Name: BERKAN & CLARK AIR CONDITIONING, INC
Violation Date: 02-13-2020
Citation: 22 CCR 23 66273.34 - California Code of Regulations, Title 22, Chapter 23, Section(s) 66273.34
Violation Description: Failure to label or mark each individual or container or the designated area of universal waste as required. 1) Waste batteries shall be marked with "Universal Waste-Battery(ies) . 2) Mercury containing equipment shall be marked with "Universal Waste -Mercury-Containing Equipment . 3) Lamps shall be marked with Universal Waste-Lamp(s) . 4)Each electronic devices or the container or the designated area shall be marked with Universal Waste-Electronic Device(s) . 5) Each CRTs or the container or the designated area shall be marked with "Universal Waste-CRT(s) . 6) CRT glass or the designated area shall be marked with Universal Waste-CRT glass .
Violation Notes: OBSERVATION: Universal waste handler failed to label or mark universal waste containers or areas with the words Universal Waste and the type of waste: Capacitors (Electronic Wastes) and Solenoids (with Copper). CORRECTIVE ACTION: Within 30 days, label universal wastes with the required information. Submit documentation or photos to this

**BERKAN & CLARK AIR CONDITIONING, INC (Continued)** **S121740304**

Department demonstrating that the universal waste is properly labeled.
Violation Division: Sacramento County Env Management Department
Violation Program: HW
Violation Source: CERS,

Site ID: 11828
Site Name: BERKAN & CLARK AIR CONDITIONING, INC
Violation Date: 07-12-2013
Citation: 22 CCR 12 66262.40(c) - California Code of Regulations, Title 22, Chapter 12, Section(s) 66262.40(c)
Violation Description: Failure to determine if the waste generated is a hazardous waste and to maintain analysis results for three years.
Violation Notes: Returned to compliance on 09/26/2013.
Violation Division: Sacramento County Env Management Department
Violation Program: HW
Violation Source: CERS,

Site ID: 11828
Site Name: BERKAN & CLARK AIR CONDITIONING, INC
Violation Date: 07-12-2013
Citation: 40 CFR 1 265.33 - U.S. Code of Federal Regulations, Title 40, Chapter 1, Section(s) 265.33
Violation Description: Failure of the facility to test and maintain all communications or alarm systems, fire protection equipment, spill control equipment, and decontamination equipment.
Violation Notes: Returned to compliance on 09/26/2013.
Violation Division: Sacramento County Env Management Department
Violation Program: HW
Violation Source: CERS,

Site ID: 11828
Site Name: BERKAN & CLARK AIR CONDITIONING, INC
Violation Date: 07-12-2013
Citation: 40 CFR 1 265.173 - U.S. Code of Federal Regulations, Title 40, Chapter 1, Section(s) 265.173
Violation Description: Failure to properly close hazardous waste containers when not in active use.
Violation Notes: Returned to compliance on 09/26/2013.
Violation Division: Sacramento County Env Management Department
Violation Program: HW
Violation Source: CERS,

Evaluation:
Eval General Type: Compliance Evaluation Inspection
Eval Date: 07-12-2013
Violations Found: Yes
Eval Type: Routine done by local agency
Eval Notes: Not reported
Eval Division: Sacramento County Env Management Department
Eval Program: HW
Eval Source: CERS,

Eval General Type: Compliance Evaluation Inspection
Eval Date: 02-13-2020
Violations Found: No
Eval Type: Routine done by local agency
Eval Notes: On 02/13/2020, a Hazardous Materials Business Plan (HMBP) inspection

**BERKAN & CLARK AIR CONDITIONING, INC (Continued)** **S121740304**

was conducted at Berkan & Clark Air Conditioning, Inc. to ensure compliance with Chapter 6.95 of the California Health & Safety Code and Title 19 of the California Code of Regulations. This facility owns and operates a refrigerant reclamation facility for various sized air conditioning units, which is displaced into a larger 2,000 lb tanker and is sent off to a facility in Texas for disposal. The following materials were observed on site in reportable quantities: - Refrigerant Gases (R-22, 410, 407c) - observed 23 x 2,000lb tankers, 26 x 200lb cylinders, and 45 x 50lb cylinders. The quantities are an estimation and not an actual amount. - 2 x 10 gallon cylinders of Propane for the forklifts The facility's CERS ID: 10220983 has been accepted and submitted for 2019 annual submission. No violations observed related to the HMBP program at time of inspection.

Eval Division: Sacramento County Env Management Department
Eval Program: HMRRP
Eval Source: CERS,

Eval General Type: Compliance Evaluation Inspection
Eval Date: 02-13-2020
Violations Found: Yes
Eval Type: Routine done by local agency
Eval Notes: On 02/13/2020, a Hazardous Waste generator inspection was conducted at Berkan & Clark Air Conditioning to determine compliance with applicable rules and regulations, specifically the California Health and Safety Code, chapter 6.95 and Title 22 of the California Code of Regulations. This facility owns and operates a refrigerant reclamation facility for various sized air conditioning units, which is displaced into a larger 2,000 lb tanker and is sent off to a facility in Texas for disposal. During the inspection, the following was verified: - Paperwork to indicate adequate management - facility disposes of waste at a CESQG/HHW Facility and maintains receipts on site demonstrating proper disposal. Facility generates <100kg/month of hazardous wastes per disposal records and onsite observations - Facility maintains kitty litter on site and absorbent materials in the event of a spill. - Fire extinguishers are up to date - Extracted oil from refrigerant units and filters [Truncated]

Eval Division: Sacramento County Env Management Department
Eval Program: HW
Eval Source: CERS,

Eval General Type: Compliance Evaluation Inspection
Eval Date: 05-16-2023
Violations Found: No
Eval Type: Routine done by local agency
Eval Notes: No violation observed at time of inspection. Inspection report emailed to Ron Berkan, owner. No signature required at this time.

Eval Division: Sacramento County Env Management Department
Eval Program: HMRRP
Eval Source: CERS,

Eval General Type: Compliance Evaluation Inspection
Eval Date: 05-16-2023
Violations Found: Yes
Eval Type: Routine done by local agency
Eval Notes: Inspection report emailed to Ron Berkan, owner. No signature required at this time.

Eval Division: Sacramento County Env Management Department

**BERKAN & CLARK AIR CONDITIONING, INC (Continued)** **S121740304**

Eval Program: HW
Eval Source: CERS,

Eval General Type: Compliance Evaluation Inspection
Eval Date: 06-14-2017
Violations Found: Yes
Eval Type: Routine done by local agency
Eval Notes: Recommendations: Implement nesting of refrigerant cylinders to reduce chances of damage; Segregate cylinders according to empty and full; Reduce clutter inside and outside the facility to reduce slips, trips, and falls; Evacuate and disposed of anhydrous ammonia refrigerant from the absorption units.
Eval Division: Sacramento County Env Management Department
Eval Program: HMRRP
Eval Source: CERS,

Eval General Type: Compliance Evaluation Inspection
Eval Date: 06-14-2017
Violations Found: No
Eval Type: Routine done by local agency
Eval Notes: Observations: No hazardous waste was observed at the time of inspection. The facility generates very minimal amounts of oily absorbent waste and oily rag waste from any small refrigerant oil spills that might occur. All other refrigerant oils are transfered along with the refrigerants into recovery cylinders that are sent out for reclamation.
Eval Division: Sacramento County Env Management Department
Eval Program: HW
Eval Source: CERS,

Eval General Type: Compliance Evaluation Inspection
Eval Date: 07-12-2013
Violations Found: Yes
Eval Type: Routine done by local agency
Eval Notes: Not reported
Eval Division: Sacramento County Env Management Department
Eval Program: HMRRP
Eval Source: CERS,

Enforcement Action:
Site ID: 11828
Site Name: BERKAN & CLARK AIR CONDITIONING, INC
Site Address: 2544 TESLA WAY
Site City: SACRAMENTO
Site Zip: 95825
Enf Action Date: 09-18-2013
Enf Action Type: Notice of Violation (Unified Program)
Enf Action Description: Notice of Violation Issued by the Inspector at the Time of Inspection
Enf Action Notes: Not reported
Enf Action Division: Sacramento County Env Management Department
Enf Action Program: HMRRP
Enf Action Source: CERS,

Site ID: 11828
Site Name: BERKAN & CLARK AIR CONDITIONING, INC
Site Address: 2544 TESLA WAY
Site City: SACRAMENTO

**BERKAN & CLARK AIR CONDITIONING, INC (Continued)** **S121740304**

| | |
|---|---|
| Site Zip: | 95825 |
| Enf Action Date: | 09-18-2013 |
| Enf Action Type: | Notice of Violation (Unified Program) |
| Enf Action Description: | Notice of Violation Issued by the Inspector at the Time of Inspection |
| Enf Action Notes: | Not reported |
| Enf Action Division: | Sacramento County Env Management Department |
| Enf Action Program: | HW |
| Enf Action Source: | CERS, |

Coordinates:

| | |
|---|---|
| Site ID: | 11828 |
| Facility Name: | BERKAN & CLARK AIR CONDITIONING, INC |
| Env Int Type Code: | HMBP |
| Program ID: | 10220983 |
| Coord Name: | Not reported |
| Ref Point Type Desc: | Center of a facility or station., |
| Latitude: | 38.602380 |
| Longitude: | -121.402480 |

Affiliation:

| | |
|---|---|
| Affiliation Type Desc: | Environmental Contact |
| Entity Name: | Ron Berkan |
| Entity Title: | Not reported |
| Affiliation Address: | P O BOX 254782 |
| Affiliation City: | Sacramento |
| Affiliation State: | CA |
| Affiliation Country: | Not reported |
| Affiliation Zip: | 95865 |
| Affiliation Phone: | , |

| | |
|---|---|
| Affiliation Type Desc: | Identification Signer |
| Entity Name: | Jason English |
| Entity Title: | Secretary |
| Affiliation Address: | Not reported |
| Affiliation City: | Not reported |
| Affiliation State: | Not reported |
| Affiliation Country: | Not reported |
| Affiliation Zip: | Not reported |
| Affiliation Phone: | , |

| | |
|---|---|
| Affiliation Type Desc: | Legal Owner |
| Entity Name: | BERKAN & CLARK AIR CONDITIONING, INC |
| Entity Title: | Not reported |
| Affiliation Address: | 2544 TESLA WAY |
| Affiliation City: | SACRAMENTO |
| Affiliation State: | CA |
| Affiliation Country: | United States |
| Affiliation Zip: | 95825 |
| Affiliation Phone: | (916) 806-0938, |

| | |
|---|---|
| Affiliation Type Desc: | Operator |
| Entity Name: | RONALD R. BERKAN |
| Entity Title: | Not reported |
| Affiliation Address: | Not reported |
| Affiliation City: | Not reported |
| Affiliation State: | Not reported |

**BERKAN & CLARK AIR CONDITIONING, INC (Continued)** **S121740304**

| | |
|---|---|
| Affiliation Country: | Not reported |
| Affiliation Zip: | Not reported |
| Affiliation Phone: | (916) 806-0938, |
| | |
| Affiliation Type Desc: | Facility Mailing Address |
| Entity Name: | Mailing Address |
| Entity Title: | Not reported |
| Affiliation Address: | 2544 TESLA WAY |
| Affiliation City: | SACRAMENTO |
| Affiliation State: | CA |
| Affiliation Country: | Not reported |
| Affiliation Zip: | 95825 |
| Affiliation Phone: | , |
| | |
| Affiliation Type Desc: | Parent Corporation |
| Entity Name: | BERKAN & CLARK AIR CONDITIONING |
| Entity Title: | Not reported |
| Affiliation Address: | Not reported |
| Affiliation City: | Not reported |
| Affiliation State: | Not reported |
| Affiliation Country: | Not reported |
| Affiliation Zip: | Not reported |
| Affiliation Phone: | , |
| | |
| Affiliation Type Desc: | Document Preparer |
| Entity Name: | Jason English |
| Entity Title: | Not reported |
| Affiliation Address: | Not reported |
| Affiliation City: | Not reported |
| Affiliation State: | Not reported |
| Affiliation Country: | Not reported |
| Affiliation Zip: | Not reported |
| Affiliation Phone: | , |
| | |
| Affiliation Type Desc: | CUPA District |
| Entity Name: | Sacramento County Environmental Management Departm |
| Entity Title: | Not reported |
| Affiliation Address: | 11080 WHITE ROCK ROAD, STE. 200 |
| Affiliation City: | RANCHO CORDOVA |
| Affiliation State: | CA |
| Affiliation Country: | Not reported |
| Affiliation Zip: | 95670 |
| Affiliation Phone: | (916) 875-8550, |

---

**AN349** **BERKAN & CLARK HEATING/AC** **SWEEPS UST** **S101628418**
**ENE** **2544 TESLA WAY** **CA FID UST** **N/A**
**1/8-1/4** **SACRAMENTO, CA 95825**
**0.167 mi.**
**884 ft.** **Site 6 of 21 in cluster AN**

**Relative:** SWEEPS UST:
**Higher**

| | |
|---|---|
| Name: | BERKAN & CLARK HEATING/AC |
| Address: | 2544 TESLA WAY |
| City: | SACRAMENTO |
| Status: | Not reported |
| Comp Number: | 8589 |
| Number: | Not reported |

**Actual:**
**52 ft.**

**BERKAN & CLARK HEATING/AC (Continued)** **S101628418**

| | |
|---|---|
| Board Of Equalization: | 44-018819 |
| Referral Date: | Not reported |
| Action Date: | Not reported |
| Created Date: | Not reported |
| Owner Tank Id: | Not reported |
| SWRCB Tank Id: | 34-000-008589-000001 |
| Tank Status: | Not reported |
| Capacity: | 1000 |
| Active Date: | Not reported |
| Tank Use: | M.V. FUEL |
| STG: | PRODUCT |
| Content: | LEADED |
| Number Of Tanks: | 1 |

CA FID UST:

| | |
|---|---|
| Facility ID: | 34000444 |
| Regulated By: | UTNKI |
| Regulated ID: | 00008589 |
| Cortese Code: | Not reported |
| SIC Code: | Not reported |
| Facility Phone: | 9164852665 |
| Mail To: | Not reported |
| Mailing Address: | 2544 TESLA WAY |
| Mailing Address 2: | Not reported |
| Mailing City,St,Zip: | SACRAMENTO 95825 |
| Contact: | Not reported |
| Contact Phone: | Not reported |
| DUNs Number: | Not reported |
| NPDES Number: | Not reported |
| EPA ID: | Not reported |
| Comments: | Not reported |
| Status: | Inactive |

---

**AN350** **BERKAN & CLARK HEATING/AIR** **UST FINDER RELEASE** **1028924128**
**ENE** **2544 TESLA WAY** **N/A**
**1/8-1/4** **SACRAMENTO, CA 95825**
**0.167 mi.**
**884 ft.** **Site 7 of 21 in cluster AN**

**Relative:** **Higher**

**Actual:** **52 ft.**

UST FINDER RELEASE:

| | |
|---|---|
| Object ID: | 50082 |
| Facility ID: | Not reported |
| Lust ID: | CAT0606700583 |
| Name: | BERKAN & CLARK HEATING/AIR |
| Address: | 2544 TESLA WAY |
| City,State,Zip: | SACRAMENTO, CA 95825 |
| Address Match Type: | PointAddress |
| Reported Date: | Not reported |
| Status: | No Further Action |
| Substance: | Not reported |
| Population within 1500ft: | 1682 |
| Domestic Wells within 1500ft: | 2 |
| Land Use: | Developed, High Intensity |
| Within SPA: | No |
| SPA PWS Facility ID: | Not reported |
| SPA Water Type: | Not reported |
| SPA Facility Type: | Not reported |

**BERKAN & CLARK HEATING/AIR (Continued)** **1028924128**

| | |
|---|---|
| SPA HUC12: | Not reported |
| Within WHPA: | Yes |
| WHPA PWS Facility ID: | CA3410007_17549 |
| WHPA Water Type: | GW - Ground water |
| WHPA Facility Type: | WL - Well |
| WHPA HUC12: | 180201110202 |
| Within 100yr Floodplain: | No |
| Tribe: | Not reported |
| EPA Region: | 9 |
| NFA Letter 1: | Not reported |
| NFA Letter 2: | Not reported |
| NFA Letter 3: | Not reported |
| NFA Letter 4: | Not reported |
| Closed With Residual Contaminate: | Not reported |
| Coordinate Source: | Geocode |
| X Coord: | -121.40219 |
| Y Coord: | 38.6023900000001 |
| Latitude: | 38.60239 |
| Longitude: | -121.40219 |

---

**AN351** **BERKAN & CLARK AIR CONDITIONIN** **HIST UST** **U001615685**
**ENE** **2544 TESLA WAY** **N/A**
**1/8-1/4** **SACRAMENTO, CA 95825**
**0.167 mi.**
**884 ft.** **Site 8 of 21 in cluster AN**

**Relative:** HIST UST:
**Higher**

**Actual:** **52 ft.**

| | |
|---|---|
| Name: | BERKAN & CLARK AIR CONDITIONIN |
| Address: | 2544 TESLA WAY |
| City,State,Zip: | SACRAMENTO, CA 95825 |
| File Number: | Not reported |
| URL: | Not reported |
| Region: | STATE |
| Facility ID: | 00000008589 |
| Facility Type: | Other |
| Other Type: | AIR CONDITIONING |
| Contact Name: | CARTER FLYGARE |
| Telephone: | 9164854328 |
| Owner Name: | BERKAN & CLARK AIR CONDITIONIN |
| Owner Address: | 2544 TESLA WAY |
| Owner City,St,Zip: | SACRAMENTO, CA 95825 |
| Total Tanks: | 0001 |
| | |
| Tank Num: | 001 |
| Container Num: | ONE |
| Year Installed: | Not reported |
| Tank Capacity: | 00001000 |
| Tank Used for: | PRODUCT |
| Type of Fuel: | REGULAR |
| Container Construction Thickness: | 10 |
| Leak Detection: | Stock Inventor |

**AN352** **LOUIS' AC SALVAGE** **RCRA NonGen / NLR** **1024860461**
**ENE** **2544 TESLA WY** **CAL000428902**
**1/8-1/4** **SACRAMENTO, CA 95825**
**0.167 mi.**
**884 ft.** **Site 9 of 21 in cluster AN**

**Relative:** **Higher**

**Actual:** **52 ft.**

RCRA Listings:

| | |
|---|---|
| Date Form Received by Agency: | 20170705 |
| Handler Name: | Louis' Ac Salvage |
| Handler Address: | 2544 Tesla Wy |
| Handler City,State,Zip: | SACRAMENTO, CA 95825 |
| EPA ID: | CAL000428902 |
| Contact Name: | LOUIS MESSIER JR |
| Contact Address: | 9144 LINDA RIO DR |
| Contact City,State,Zip: | SACRAMENTO, CA 95826 |
| Contact Telephone: | 916-821-3919 |
| Contact Fax: | Not reported |
| Contact Email: | ACSALVAGE@ATT.NET |
| Contact Title: | Not reported |
| EPA Region: | 09 |
| Land Type: | Not reported |
| Federal Waste Generator Description: | Not a generator, verified |
| Non-Notifier: | Not reported |
| Biennial Report Cycle: | Not reported |
| Accessibility: | Not reported |
| Active Site Indicator: | Handler Activities |
| State District Owner: | Not reported |
| State District: | Not reported |
| Mailing Address: | 9144 LINDA RIO DR |
| Mailing City,State,Zip: | SACRAMENTO, CA 95826 |
| Owner Name: | Louis Messier Jr |
| Owner Type: | Other |
| Operator Name: | Louis Messier Jr |
| Operator Type: | Other |
| Short-Term Generator Activity: | No |
| Importer Activity: | No |
| Mixed Waste Generator: | No |
| Transporter Activity: | No |
| Transfer Facility Activity: | No |
| Recycler Activity with Storage: | No |
| Small Quantity On-Site Burner Exemption: | No |
| Smelting Melting and Refining Furnace Exemption: | No |
| Underground Injection Control: | No |
| Off-Site Waste Receipt: | No |
| Universal Waste Indicator: | Yes |
| Universal Waste Destination Facility: | Yes |
| Federal Universal Waste: | No |
| Active Site State-Reg Handler: | --- |
| Federal Facility Indicator: | Not reported |
| Hazardous Secondary Material Indicator: | N |
| Sub-Part K Indicator: | Not reported |
| 2018 GPRA Permit Baseline: | Not on the Baseline |
| 2018 GPRA Renewals Baseline: | Not on the Baseline |
| 202 GPRA Corrective Action Baseline: | No |
| Subject to Corrective Action Universe: | No |
| Non-TSDFs Where RCRA CA has Been Imposed Universe: | No |
| Corrective Action Priority Ranking: | No NCAPS ranking |
| Environmental Control Indicator: | No |
| Institutional Control Indicator: | No |

**LOUIS' AC SALVAGE (Continued)** **1024860461**

| | |
|---|---|
| Human Exposure Controls Indicator: | N/A |
| Groundwater Controls Indicator: | N/A |
| Significant Non-Complier Universe: | No |
| Unaddressed Significant Non-Complier Universe: | No |
| Addressed Significant Non-Complier Universe: | No |
| Significant Non-Complier With a Compliance Schedule Universe: | No |
| Financial Assurance Required: | Not reported |
| Handler Date of Last Change: | 20180907 |
| Recognized Trader-Importer: | No |
| Recognized Trader-Exporter: | No |
| Importer of Spent Lead Acid Batteries: | No |
| Exporter of Spent Lead Acid Batteries: | No |
| Recycler Activity Without Storage: | No |
| Manifest Broker: | No |
| Sub-Part P Indicator: | No |

Handler - Owner Operator:

| | |
|---|---|
| Owner/Operator Indicator: | Operator |
| Owner/Operator Name: LOUIS MESSIER JR | |
| Legal Status: | Other |
| Date Became Current: | Not reported |
| Date Ended Current: | Not reported |
| Owner/Operator Address: | 9144 LINDA RIO DR |
| Owner/Operator City,State,Zip: | SACRAMENTO, CA 95826 |
| Owner/Operator Telephone: | 916-821-3919 |
| Owner/Operator Telephone Ext: | Not reported |
| Owner/Operator Fax: | Not reported |
| Owner/Operator Email: | Not reported |

| | |
|---|---|
| Owner/Operator Indicator: | Owner |
| Owner/Operator Name: LOUIS MESSIER JR | |
| Legal Status: | Other |
| Date Became Current: | Not reported |
| Date Ended Current: | Not reported |
| Owner/Operator Address: | 9144 LINDA RIO DR |
| Owner/Operator City,State,Zip: | SACRAMENTO, CA 95826 |
| Owner/Operator Telephone: | 916-821-3919 |
| Owner/Operator Telephone Ext: | Not reported |
| Owner/Operator Fax: | Not reported |
| Owner/Operator Email: | Not reported |

Historic Generators:

| | |
|---|---|
| Receive Date: | 20170705 |
| Handler Name: LOUIS' AC SALVAGE | |
| Federal Waste Generator Description: | Not a generator, verified |
| State District Owner: | Not reported |
| Large Quantity Handler of Universal Waste: | No |
| Recognized Trader Importer: | No |
| Recognized Trader Exporter: | No |
| Spent Lead Acid Battery Importer: | No |
| Spent Lead Acid Battery Exporter: | No |
| Current Record: | Yes |
| Non Storage Recycler Activity: | Not reported |
| Electronic Manifest Broker: | Not reported |

**LOUIS' AC SALVAGE (Continued)** **1024860461**

List of NAICS Codes and Descriptions:
NAICS Code: 56299
NAICS Description: ALL OTHER WASTE MANAGEMENT SERVICES

Facility Has Received Notices of Violations:
Violations: No Violations Found

Evaluation Action Summary:
Evaluations: No Evaluations Found

---

**AN353** **BERKAN AND CLARK AIR CONDITIONIN** **LUST** **S104163715**
**ENE** **2544 TESLA WAY** **HIST UST** **N/A**
**1/8-1/4** **SACRAMENTO, CA 95825** **Cortese**
**0.167 mi.** **Sacramento Co. ML**
**884 ft.** **Site 10 of 21 in cluster AN** **CERS**

**Relative: Higher**
**Actual: 52 ft.**

LUST REG 5:
Name: BERKAN & CLARK HEATING/AIR
Address: 2544 TESLA WAY
City: SACRAMENTO
Region: 5
Status: Case Closed
Case Number: 340684
Case Type: Soil only
Substance: GASOLINE
Staff Initials: VJF
Lead Agency: Local
Program: LUST
MTBE Code: N/A

HIST UST:
Name: BERKAN AND CLARK
Address: 2544 TESLA WAY
City,State,Zip: SACRAMENTO, CA 95825
File Number: 0001fbc4

URL:
Region: Not reported
Facility ID: Not reported
Facility Type: Not reported
Other Type: Not reported
Contact Name: Not reported
Telephone: Not reported
Owner Name: Not reported
Owner Address: Not reported
Owner City,St,Zip: Not reported
Total Tanks: Not reported

Tank Num: Not reported
Container Num: Not reported
Year Installed: Not reported
Tank Capacity: Not reported
Tank Used for: Not reported
Type of Fuel: Not reported
Container Construction Thickness: Not reported

**BERKAN AND CLARK AIR CONDITIONIN (Continued)** **S104163715**

Leak Detection: Not reported

Tank Num: Not reported
Container Num: Not reported
Year Installed: Not reported
Tank Capacity: Not reported
Tank Used for: Not reported
Type of Fuel: Not reported
Container Construction Thickness: Not reported
Leak Detection: Not reported

Click here for Geo Tracker PDF:

CORTESE:
Name: BERKAN & CLARK HEATING/AIR
Address: 2544 TESLA WAY
City,State,Zip: SACRAMENTO, CA 95825
Region: CORTESE
Envirostor Id: Not reported
Global ID: T0606700583
Site/Facility Type: LUST CLEANUP SITE
Cleanup Status: COMPLETED - CASE CLOSED
Status Date: Not reported
Site Code: Not reported
Latitude: Not reported
Longitude: Not reported
Owner: Not reported
Enf Type: Not reported
Swat R: Not reported
Flag: active
Order No: Not reported
Waste Discharge System No: Not reported
Effective Date: Not reported
Region 2: Not reported
WID Id: Not reported
Solid Waste Id No: Not reported
Waste Management Uit Name: Not reported
File Name: Active Open

Sacramento Co. ML:
Name: LOUIS' AC SALVAGE
Address: 2544 TESLA WAY STE B
City,State,Zip: SACRAMENTO, CA 95825
Facility Id: Not reported
Facility Status: Not reported
FD: Not reported
Billing Codes BP: I
Billing Codes UST: Not reported
WG Bill Code: Not reported
Target Property Bill Cod: Not reported
Food Bill Code: Not reported
CUPA Permit Date: Not reported
HAZMAT Permit Date: Not reported
HAZMAT Inspection Date: Not reported
Hazmat Date BP Received: Not reported
UST Permit Dt: Not reported

**BERKAN AND CLARK AIR CONDITIONIN (Continued)** **S104163715**

| | |
|---|---|
| UST Inspection Date: | Not reported |
| UST Tank Test Date: | Not reported |
| Number of Tanks: | Not reported |
| UST Tank Test Date: | Not reported |
| SIC Code: | Not reported |
| Tier Permitting: | Not reported |
| AST Bill Code: | Not reported |
| CALARP Bill Code: | Not reported |

CERS:

| | |
|---|---|
| Name: | BERKAN & CLARK HEATING/AIR |
| Address: | 2544 TESLA WAY |
| City,State,Zip: | SACRAMENTO, CA 95825 |
| Site ID: | 852718 |
| CERS ID: | T0606700583 |
| CERS Description: | Leaking Underground Storage Tank Cleanup Site |

Affiliation:

| | |
|---|---|
| Affiliation Type Desc: | Regional Board Caseworker |
| Entity Name: | VERA FISCHER - CENTRAL VALLEY RWQCB (REGION 5S) |
| Entity Title: | Not reported |
| Affiliation Address: | 11020 SUN CENTER DRIVE #200 |
| Affiliation City: | RANCHO CORDOVA |
| Affiliation State: | CA |
| Affiliation Country: | Not reported |
| Affiliation Zip: | Not reported |
| Affiliation Phone: | , |

---

**AN354** **BERKAN & CLARK HEATING/AI** **LUST** **S103996522**
**ENE** **2544 TESLA** **Sacramento Co. CS** **N/A**
**1/8-1/4** **SACRAMENTO, CA 95825** **HIST CORTESE**
**0.167 mi.**
**884 ft.** **Site 11 of 21 in cluster AN**

**Relative:**
**Higher**

**Actual:**
**52 ft.**

LUST:

| | |
|---|---|
| Name: | BERKAN & CLARK HEATING/AIR |
| Address: | 2544 TESLA WAY |
| City,State,Zip: | SACRAMENTO, CA 95825 |
| Lead Agency: | SACRAMENTO COUNTY LOP |
| Case Type: | LUST Cleanup Site |

Geo Track:

| | |
|---|---|
| Global Id: | T0606700583 |
| Latitude: | 38.602384 |
| Longitude: | -121.402481 |
| Status: | Completed - Case Closed |
| Status Date: | 05/28/1996 |
| Case Worker: | Not reported |
| RB Case Number: | 340684 |
| Local Agency: | Not reported |
| File Location: | Not reported |
| Local Case Number: | C516 |
| Potential Media Affect: | Soil |
| Potential Contaminants of Concern: | Gasoline |
| EPA Region: | 9 |
| Coordinate Source: | Google Geocode |
| Cuf Case: | NO |

**BERKAN & CLARK HEATING/AI (Continued)** **S103996522**

| | |
|---|---|
| Quantity Released Gallons: | Not reported |
| Begin Date: | 10/08/1992 |
| Leak Reported Date: | 12/23/1992 |
| How Discovered: | Not reported |
| How Discovered Description: | Not reported |
| Discharge Source: | Not reported |
| Discharge Cause: | Not reported |
| Stop Method: | Not reported |
| Stop Description: | Not reported |
| No Further Action Date: | 05/28/1996 |
| CA Water Watershed Name: | Valley-American - Coon-American - Lower American (519.21) |
| Dwr Groundwater Subbasin Name: | Sacramento Valley - North American (5-021.64) |
| Disadvantaged Community: | Not reported |
| CA Enviroscreen 3 Score: | 56-60% |
| CA Enviroscreen 4 Score: | 75-80% |
| Military DOD Site: | No |
| Facility Project Subtype: | Not reported |
| RWQCB Region: | CENTRAL VALLEY RWQCB (REGION 5S) |
| Site History: | Not reported |

LUST:

| | |
|---|---|
| Global Id: | T0606700583 |
| Contact Type: | Regional Board Caseworker |
| Contact Name: | VERA FISCHER |
| Organization Name: | CENTRAL VALLEY RWQCB (REGION 5S) |
| Address: | 11020 SUN CENTER DRIVE #200 |
| City: | RANCHO CORDOVA |
| Email: | vera.fischer@waterboards.ca.gov |
| Phone Number: | Not reported |

LUST:

| | |
|---|---|
| Global Id: | T0606700583 |
| Action Type: | Other |
| Date: | 12/23/1992 |
| Action: | Leak Reported |
| | |
| Global Id: | T0606700583 |
| Action Type: | ENFORCEMENT |
| Date: | 12/23/1992 |
| Action: | * No Action |
| | |
| Global Id: | T0606700583 |
| Action Type: | ENFORCEMENT |
| Date: | 12/23/1992 |
| Action: | * Historical Enforcement |
| | |
| Global Id: | T0606700583 |
| Action Type: | Other |
| Date: | 10/08/1992 |
| Action: | Leak Discovery |

LUST:

| | |
|---|---|
| Global Id: | T0606700583 |
| Status: | Open - Case Begin Date |
| Status Date: | 10/08/1992 |
| | |
| Global Id: | T0606700583 |

**BERKAN & CLARK HEATING/AI (Continued)** **S103996522**

Status: Open - Site Assessment
Status Date: 10/08/1992

Global Id: T0606700583
Status: Open - Site Assessment
Status Date: 10/28/1992

Global Id: T0606700583
Status: Open - Remediation
Status Date: 03/04/1993

Global Id: T0606700583
Status: Open - Verification Monitoring
Status Date: 08/10/1993

Global Id: T0606700583
Status: Completed - Case Closed
Status Date: 05/28/1996

Sacramento Co. CS:
Name: BERKAN & CLARK HEATING/AIR
Address: 2544 TESLA WAY
City,State,Zip: SACRAMENTO, CA
State Site Number: C516
Lead Staff: Marcus, B.
Lead Agency: HM
Remedial Action Taken: YE, S
Substance: Automotive(motor gasoline and additives)
Date Reported: 10/08/1992
Facility Id: RO0001109
Case Type: Soil only
Case Closed: Y
**Date Closed: 06/09/1993**
**Case Type: Soil only affected**
**Substance: Automotive(motor gasoline and additives)**

HIST CORTESE:
edr_fname: BERKAN & CLARK HEATING/AI
edr_fadd1: 2544 TESLA
City,State,Zip: SACRAMENTO, CA 95825
Region: CORTESE
Facility County Code: 34
Reg By: LTNKA
Reg Id: 340684

---

**AN355** **BERKAN & CLARK** **HIST UST** **U001615684**
**ENE** **2544 TESLA WAY** **N/A**
**1/8-1/4** **SACRAMENTO, CA 95825**
**0.167 mi.**
**884 ft.** **Site 12 of 21 in cluster AN**

**Relative:** HIST UST:
**Higher** Name: BERKAN & CLARK
**Actual:** Address: 2544 TESLA WAY
**52 ft.** City,State,Zip: SACRAMENTO, CA 95825
File Number: Not reported

**BERKAN & CLARK (Continued)** **U001615684**

| | |
|---|---|
| URL: | Not reported |
| Region: | STATE |
| Facility ID: | 00000052587 |
| Facility Type: | Other |
| Other Type: | Not reported |
| Contact Name: | Not reported |
| Telephone: | 9164854328 |
| Owner Name: | BERKAN & CLARK |
| Owner Address: | 2544 TESIA WAY |
| Owner City,St,Zip: | SACRAMENTO, CA 95825 |
| Total Tanks: | 0001 |
| | |
| Tank Num: | 001 |
| Container Num: | 2315-81 |
| Year Installed: | 1940 |
| Tank Capacity: | 00001000 |
| Tank Used for: | PRODUCT |
| Type of Fuel: | REGULAR |
| Container Construction Thickness: | Not reported |
| Leak Detection: | None |

---

**AN356** **BERKAN & CLARK AIR CONDITIONING INC** **RCRA NonGen / NLR** **1027090872**
**ENE** **2544 TESLA WAY** **CAL000305074**
**1/8-1/4** **SACRAMENTO, CA 95825**
**0.167 mi.**
**884 ft.** **Site 13 of 21 in cluster AN**

**Relative:**
**Higher**

**Actual:**
**52 ft.**

RCRA Listings:

| | |
|---|---|
| Date Form Received by Agency: | 20211130 |
| Handler Name: | Berkan & Clark Air Conditioning Inc |
| Handler Address: | Tesla Way |
| Handler City,State,Zip: | SACRAMENTO, CA 95825 |
| EPA ID: | CAL000305074 |
| Contact Name: | RONALD BERKAN |
| Contact Address: | TESLA WAY |
| Contact City,State,Zip: | SACRAMENTO, CA 95825 |
| Contact Telephone: | 916-806-0938 |
| Contact Fax: | Not reported |
| Contact Email: | RONCOOL1@COMCAST.NET |
| Contact Title: | Not reported |
| EPA Region: | 09 |
| Land Type: | Not reported |
| Federal Waste Generator Description: | Not a generator, verified |
| Non-Notifier: | Not reported |
| Biennial Report Cycle: | Not reported |
| Accessibility: | Not reported |
| Active Site Indicator: | Not reported |
| State District Owner: | Not reported |
| State District: | Not reported |
| Mailing Address: | TESLA WAY |
| Mailing City,State,Zip: | SACRAMENTO, CA 95825 |
| Owner Name: | Not reported |
| Owner Type: | Not reported |
| Operator Name: | Berkan & Clark Air Conditioning Inc |
| Operator Type: | Other |
| Short-Term Generator Activity: | No |
| Importer Activity: | No |
| Mixed Waste Generator: | No |

**BERKAN & CLARK AIR CONDITIONING INC (Continued)** **1027090872**

| | |
|---|---|
| Transporter Activity: | No |
| Transfer Facility Activity: | No |
| Recycler Activity with Storage: | No |
| Small Quantity On-Site Burner Exemption: | No |
| Smelting Melting and Refining Furnace Exemption: | No |
| Underground Injection Control: | No |
| Off-Site Waste Receipt: | No |
| Universal Waste Indicator: | No |
| Universal Waste Destination Facility: | No |
| Federal Universal Waste: | No |
| Active Site State-Reg Handler: | --- |
| Federal Facility Indicator: | Not reported |
| Hazardous Secondary Material Indicator: | N |
| Sub-Part K Indicator: | Not reported |
| 2018 GPRA Permit Baseline: | Not on the Baseline |
| 2018 GPRA Renewals Baseline: | Not on the Baseline |
| 202 GPRA Corrective Action Baseline: | No |
| Subject to Corrective Action Universe: | No |
| Non-TSDFs Where RCRA CA has Been Imposed Universe: | No |
| Corrective Action Priority Ranking: | No NCAPS ranking |
| Environmental Control Indicator: | No |
| Institutional Control Indicator: | No |
| Human Exposure Controls Indicator: | N/A |
| Groundwater Controls Indicator: | N/A |
| Significant Non-Complier Universe: | No |
| Unaddressed Significant Non-Complier Universe: | No |
| Addressed Significant Non-Complier Universe: | No |
| Significant Non-Complier With a Compliance Schedule Universe: | No |
| Financial Assurance Required: | Not reported |
| Handler Date of Last Change: | 20211130 |
| Recognized Trader-Importer: | No |
| Recognized Trader-Exporter: | No |
| Importer of Spent Lead Acid Batteries: | No |
| Exporter of Spent Lead Acid Batteries: | No |
| Recycler Activity Without Storage: | No |
| Manifest Broker: | No |
| Sub-Part P Indicator: | No |

Handler - Owner Operator:

| | |
|---|---|
| Owner/Operator Indicator: | Operator |
| Owner/Operator Name: | BERKAN & CLARK AIR CONDITIONING INC |
| Legal Status: | Other |
| Date Became Current: | Not reported |
| Date Ended Current: | Not reported |
| Owner/Operator Address: | 2544 TESLA WAY |
| Owner/Operator City,State,Zip: | SACRAMENTO, CA 95825 |
| Owner/Operator Telephone: | 916-806-0938 |
| Owner/Operator Telephone Ext: | Not reported |
| Owner/Operator Fax: | Not reported |
| Owner/Operator Email: | Not reported |

Historic Generators:

| | |
|---|---|
| Receive Date: | 20211130 |
| Handler Name: | BERKAN & CLARK AIR CONDITIONING INC |
| Federal Waste Generator Description: | Not a generator, verified |

**BERKAN & CLARK AIR CONDITIONING INC (Continued)** **1027090872**

State District Owner: Not reported
Large Quantity Handler of Universal Waste: No
Recognized Trader Importer: No
Recognized Trader Exporter: No
Spent Lead Acid Battery Importer: No
Spent Lead Acid Battery Exporter: No
Current Record: Yes
Non Storage Recycler Activity: No
Electronic Manifest Broker: No

List of NAICS Codes and Descriptions:
NAICS Codes: No NAICS Codes Found

Facility Has Received Notices of Violations:
Violations: No Violations Found

Evaluation Action Summary:
Evaluations: No Evaluations Found

---

**AO357** **SOUTHERN CALIFORNIA DISCOUNT TIRE DBA DISCOUNT TIR** **RCRA NonGen / NLR** **1025855796**
**SE** **2256 ARDEN WAY** **CAC003036081**
**1/8-1/4** **SACRAMENTO, CA 95825**
**0.167 mi.**
**884 ft.** **Site 3 of 9 in cluster AO**

**Relative:** **Lower**
**Actual:** **37 ft.**

RCRA Listings:
Date Form Received by Agency: 20190927
Handler Name: Southern California Discount Tire Dba Discount Tire/Americas Tire
Handler Address: 2256 Arden Way
Handler City,State,Zip: SACRAMENTO, CA 95825-3302
EPA ID: CAC003036081
Contact Name: PATRICK OCONNELL
Contact Address: 2256 ARDEN WAY
Contact City,State,Zip: SACRAMENTO, CA 95825-3302
Contact Telephone: 916-649-0556
Contact Fax: Not reported
Contact Email: CAN_07@AMERICASTIRE.COM
Contact Title: Not reported
EPA Region: 09
Land Type: Not reported
Federal Waste Generator Description: Not a generator, verified
Non-Notifier: Not reported
Biennial Report Cycle: Not reported
Accessibility: Not reported
Active Site Indicator: Not reported
State District Owner: Not reported
State District: Not reported
Mailing Address: 20225 N SCOTTSDALE RD
Mailing City,State,Zip: SCOTTSDALE, AZ 85255-6456
Owner Name: The Reinalt-Thomas Corporation
Owner Type: Other
Operator Name: Patrick Oconnell
Operator Type: Other
Short-Term Generator Activity: No
Importer Activity: No

**SOUTHERN CALIFORNIA DISCOUNT TIRE DBA DISCOUNT TIRE/AMERICAS (Continued)** **1025855796**

| | |
|---|---|
| Mixed Waste Generator: | No |
| Transporter Activity: | No |
| Transfer Facility Activity: | No |
| Recycler Activity with Storage: | No |
| Small Quantity On-Site Burner Exemption: | No |
| Smelting Melting and Refining Furnace Exemption: | No |
| Underground Injection Control: | No |
| Off-Site Waste Receipt: | No |
| Universal Waste Indicator: | No |
| Universal Waste Destination Facility: | No |
| Federal Universal Waste: | No |
| Active Site State-Reg Handler: | --- |
| Federal Facility Indicator: | Not reported |
| Hazardous Secondary Material Indicator: | N |
| Sub-Part K Indicator: | Not reported |
| 2018 GPRA Permit Baseline: | Not on the Baseline |
| 2018 GPRA Renewals Baseline: | Not on the Baseline |
| 202 GPRA Corrective Action Baseline: | No |
| Subject to Corrective Action Universe: | No |
| Non-TSDFs Where RCRA CA has Been Imposed Universe: | No |
| Corrective Action Priority Ranking: | No NCAPS ranking |
| Environmental Control Indicator: | No |
| Institutional Control Indicator: | No |
| Human Exposure Controls Indicator: | N/A |
| Groundwater Controls Indicator: | N/A |
| Significant Non-Complier Universe: | No |
| Unaddressed Significant Non-Complier Universe: | No |
| Addressed Significant Non-Complier Universe: | No |
| Significant Non-Complier With a Compliance Schedule Universe: | No |
| Financial Assurance Required: | Not reported |
| Handler Date of Last Change: | 20191004 |
| Recognized Trader-Importer: | No |
| Recognized Trader-Exporter: | No |
| Importer of Spent Lead Acid Batteries: | No |
| Exporter of Spent Lead Acid Batteries: | No |
| Recycler Activity Without Storage: | No |
| Manifest Broker: | No |
| Sub-Part P Indicator: | No |

Handler - Owner Operator:

| | |
|---|---|
| Owner/Operator Indicator: | Owner |
| Owner/Operator Name: THE REINALT-THOMAS CORPORATION | |
| Legal Status: | Other |
| Date Became Current: | Not reported |
| Date Ended Current: | Not reported |
| Owner/Operator Address: | 20225 N SCOTTSDALE RD |
| Owner/Operator City,State,Zip: | SCOTTSDALE, AZ 85255-6456 |
| Owner/Operator Telephone: | 480-606-6000 |
| Owner/Operator Telephone Ext: | Not reported |
| Owner/Operator Fax: | Not reported |
| Owner/Operator Email: | Not reported |
| | |
| Owner/Operator Indicator: | Operator |
| Owner/Operator Name: PATRICK OCONNELL | |
| Legal Status: | Other |
| Date Became Current: | Not reported |

**SOUTHERN CALIFORNIA DISCOUNT TIRE DBA DISCOUNT TIRE/AMERICAS (Continued)** **1025855796**

| | |
|---|---|
| Date Ended Current: | Not reported |
| Owner/Operator Address: | 2256 ARDEN WAY |
| Owner/Operator City,State,Zip: | SACRAMENTO, CA 95825-3302 |
| Owner/Operator Telephone: | 916-649-0556 |
| Owner/Operator Telephone Ext: | Not reported |
| Owner/Operator Fax: | Not reported |
| Owner/Operator Email: | Not reported |

Historic Generators:

| | |
|---|---|
| Receive Date: | 20190927 |
| Handler Name: | SOUTHERN CALIFORNIA DISCOUNT TIRE DBA DISCOUNT TIRE/AMERICAS TIRE |
| Federal Waste Generator Description: | Not a generator, verified |
| State District Owner: | Not reported |
| Large Quantity Handler of Universal Waste: | No |
| Recognized Trader Importer: | No |
| Recognized Trader Exporter: | No |
| Spent Lead Acid Battery Importer: | No |
| Spent Lead Acid Battery Exporter: | No |
| Current Record: | Yes |
| Non Storage Recycler Activity: | Not reported |
| Electronic Manifest Broker: | Not reported |

List of NAICS Codes and Descriptions:

| | |
|---|---|
| NAICS Code: | 441320 |
| NAICS Description: | TIRE DEALERS |

Facility Has Received Notices of Violations:

| | |
|---|---|
| Violations: | No Violations Found |

Evaluation Action Summary:

| | |
|---|---|
| Evaluations: | No Evaluations Found |

---

**AO358** **J & C AUTOMOTIVE** **Sacramento Co. ML** **S123291900**
**SE** **2256 ARDEN WY** **N/A**
**1/8-1/4** **SACRAMENTO, CA 95825**
**0.167 mi.**
**884 ft.** **Site 4 of 9 in cluster AO**

**Relative:**
**Lower**

**Actual:**
**37 ft.**

Sacramento Co. ML:

| | |
|---|---|
| Name: | J & C AUTOMOTIVE |
| Address: | 2256 ARDEN WY |
| City,State,Zip: | SACRAMENTO, CA 95825 |
| Facility Id: | Not reported |
| Facility Status: | Inactive. Included on a listing no longer updated. |
| FD: | C |
| Billing Codes BP: | Out of Business |
| Billing Codes UST: | No Tanks |
| WG Bill Code: | Oil Changed by Outside Company-No Fee |
| Target Property Bill Cod: | 51 |
| Food Bill Code: | 51 |
| CUPA Permit Date: | Not reported |
| HAZMAT Permit Date: | Not reported |
| HAZMAT Inspection Date: | Not reported |
| Hazmat Date BP Received: | Not reported |
| UST Permit Dt: | Not reported |

**J & C AUTOMOTIVE (Continued)** **S123291900**

| | |
|---|---|
| UST Inspection Date: | Not reported |
| UST Tank Test Date: | Not reported |
| Number of Tanks: | 0 |
| UST Tank Test Date: | Not reported |
| SIC Code: | 7538 |
| Tier Permitting: | Not reported |
| AST Bill Code: | Not reported |
| CALARP Bill Code: | Not reported |

---

**AO359** **AMERICA'S TIRE CO** **Sacramento Co. ML** **S123288955**
**SE** **2256 ARDEN WY** **N/A**
**1/8-1/4** **SACRAMENTO, CA 95825**
**0.167 mi.**
**884 ft.** **Site 5 of 9 in cluster AO**

**Relative:** Sacramento Co. ML:
**Lower**

| | |
|---|---|
| Name: | AMERICA'S TIRE CO |
| Address: | 2256 ARDEN WY |
| City,State,Zip: | SACRAMENTO, CA 95825 |
| Facility Id: | Not reported |
| Facility Status: | Inactive. Included on a listing no longer updated. |
| FD: | C |
| Billing Codes BP: | Disclaimer |
| Billing Codes UST: | No Tanks |
| WG Bill Code: | Oil Changed by Outside Company-No Fee |
| Target Property Bill Cod: | 50 |
| Food Bill Code: | 50 |
| CUPA Permit Date: | Not reported |
| HAZMAT Permit Date: | Not reported |
| HAZMAT Inspection Date: | Not reported |
| Hazmat Date BP Received: | Not reported |
| UST Permit Dt: | Not reported |
| UST Inspection Date: | Not reported |
| UST Tank Test Date: | Not reported |
| Number of Tanks: | 0 |
| UST Tank Test Date: | Not reported |
| SIC Code: | Not reported |
| Tier Permitting: | Not reported |
| AST Bill Code: | Not reported |
| CALARP Bill Code: | Not reported |

**Actual:**
**37 ft.**

---

**AO360** **CENTERLINE AUTO REPAIR** **RCRA NonGen / NLR** **1026493274**
**SE** **2260 ARDEN WAY** **CAL000458083**
**1/8-1/4** **SACRAMENTO, CA 95825**
**0.168 mi.**
**885 ft.** **Site 6 of 9 in cluster AO**

**Relative:** RCRA Listings:
**Lower**

| | |
|---|---|
| Date Form Received by Agency: | 20201106 |
| Handler Name: | Centerline Auto Repair |
| Handler Address: | 2260 Arden Way |
| Handler City,State,Zip: | SACRAMENTO, CA 95825 |
| EPA ID: | CAL000458083 |
| Contact Name: | AAROON LQBAL |
| Contact Address: | 2260 ARDEN WAY |
| Contact City,State,Zip: | SACRAMENTO, CA 95825 |

**Actual:**
**40 ft.**

**CENTERLINE AUTO REPAIR (Continued)** **1026493274**

| | |
|---|---|
| Contact Telephone: | 916-995-1155 |
| Contact Fax: | Not reported |
| Contact Email: | CENTERLINEARDEN@GMAIL.COM |
| Contact Title: | Not reported |
| EPA Region: | 09 |
| Land Type: | Not reported |
| Federal Waste Generator Description: | Not a generator, verified |
| Non-Notifier: | Not reported |
| Biennial Report Cycle: | Not reported |
| Accessibility: | Not reported |
| Active Site Indicator: | Not reported |
| State District Owner: | Not reported |
| State District: | Not reported |
| Mailing Address: | 2260 ARDEN WAY |
| Mailing City,State,Zip: | SACRAMENTO, CA 95825 |
| Owner Name: | Aaroon Lqbal |
| Owner Type: | Other |
| Operator Name: | Aaroon Lqbal |
| Operator Type: | Other |
| Short-Term Generator Activity: | No |
| Importer Activity: | No |
| Mixed Waste Generator: | No |
| Transporter Activity: | No |
| Transfer Facility Activity: | No |
| Recycler Activity with Storage: | No |
| Small Quantity On-Site Burner Exemption: | No |
| Smelting Melting and Refining Furnace Exemption: | No |
| Underground Injection Control: | No |
| Off-Site Waste Receipt: | No |
| Universal Waste Indicator: | No |
| Universal Waste Destination Facility: | No |
| Federal Universal Waste: | No |
| Active Site State-Reg Handler: | --- |
| Federal Facility Indicator: | Not reported |
| Hazardous Secondary Material Indicator: | N |
| Sub-Part K Indicator: | Not reported |
| 2018 GPRA Permit Baseline: | Not on the Baseline |
| 2018 GPRA Renewals Baseline: | Not on the Baseline |
| 202 GPRA Corrective Action Baseline: | No |
| Subject to Corrective Action Universe: | No |
| Non-TSDFs Where RCRA CA has Been Imposed Universe: | No |
| Corrective Action Priority Ranking: | No NCAPS ranking |
| Environmental Control Indicator: | No |
| Institutional Control Indicator: | No |
| Human Exposure Controls Indicator: | N/A |
| Groundwater Controls Indicator: | N/A |
| Significant Non-Complier Universe: | No |
| Unaddressed Significant Non-Complier Universe: | No |
| Addressed Significant Non-Complier Universe: | No |
| Significant Non-Complier With a Compliance Schedule Universe: | No |
| Financial Assurance Required: | Not reported |
| Handler Date of Last Change: | 20201106 |
| Recognized Trader-Importer: | No |
| Recognized Trader-Exporter: | No |
| Importer of Spent Lead Acid Batteries: | No |
| Exporter of Spent Lead Acid Batteries: | No |
| Recycler Activity Without Storage: | No |

**CENTERLINE AUTO REPAIR (Continued)** **1026493274**

Manifest Broker: No
Sub-Part P Indicator: No

Handler - Owner Operator:
Owner/Operator Indicator: Operator
Owner/Operator Name: AAROON LQBAL
Legal Status: Other
Date Became Current: Not reported
Date Ended Current: Not reported
Owner/Operator Address: 2260 ARDEN WAY
Owner/Operator City,State,Zip: SACRAMENTO, CA 95825
Owner/Operator Telephone: 916-995-1155
Owner/Operator Telephone Ext: Not reported
Owner/Operator Fax: Not reported
Owner/Operator Email: Not reported

Owner/Operator Indicator: Owner
Owner/Operator Name: AAROON LQBAL
Legal Status: Other
Date Became Current: Not reported
Date Ended Current: Not reported
Owner/Operator Address: 8391 BUGLE CT
Owner/Operator City,State,Zip: ELK GROVE, CA 95758
Owner/Operator Telephone: 916-634-2911
Owner/Operator Telephone Ext: Not reported
Owner/Operator Fax: Not reported
Owner/Operator Email: Not reported

Historic Generators:
Receive Date: 20201106
Handler Name: CENTERLINE AUTO REPAIR
Federal Waste Generator Description: Not a generator, verified
State District Owner: Not reported
Large Quantity Handler of Universal Waste: No
Recognized Trader Importer: No
Recognized Trader Exporter: No
Spent Lead Acid Battery Importer: No
Spent Lead Acid Battery Exporter: No
Current Record: Yes
Non Storage Recycler Activity: Not reported
Electronic Manifest Broker: Not reported

List of NAICS Codes and Descriptions:
NAICS Code: 811111
NAICS Description: GENERAL AUTOMOTIVE REPAIR

Facility Has Received Notices of Violations:
Violations: No Violations Found

Evaluation Action Summary:
Evaluations: No Evaluations Found

**AO361** **MIDAS SPEEDEE LUBE** **RCRA NonGen / NLR** **1024842905**
**SE** **2260 ARDEN WAY** **E MANIFEST** **CAL000393773**
**1/8-1/4** **SACRAMENTO, CA 95825**
**0.168 mi.**
**885 ft.** **Site 7 of 9 in cluster AO**

**Relative:** **Lower**
**Actual:** **40 ft.**

RCRA Listings:

| | |
|---|---|
| Date Form Received by Agency: | 20140131 |
| Handler Name: | Midas Speedee Lube |
| Handler Address: | 2260 Arden Way |
| Handler City,State,Zip: | SACRAMENTO, CA 95825-3302 |
| EPA ID: | CAL000393773 |
| Contact Name: | MATTHEW ALLEN |
| Contact Address: | 9077 FOOTHILLS BLVD |
| Contact City,State,Zip: | ROSEVILLE, CA 95747-0000 |
| Contact Telephone: | 916-797-9434 |
| Contact Fax: | 916-797-3617 |
| Contact Email: | MRALLEN@SUREWEST.NET |
| Contact Title: | Not reported |
| EPA Region: | 09 |
| Land Type: | Not reported |
| Federal Waste Generator Description: | Not a generator, verified |
| Non-Notifier: | Not reported |
| Biennial Report Cycle: | Not reported |
| Accessibility: | Not reported |
| Active Site Indicator: | Handler Activities |
| State District Owner: | Not reported |
| State District: | Not reported |
| Mailing Address: | 9077 FOOTHILLS BLVD |
| Mailing City,State,Zip: | ROSEVILLE, CA 95747-0000 |
| Owner Name: | Matt Allen |
| Owner Type: | Other |
| Operator Name: | Matthew Allen |
| Operator Type: | Other |
| Short-Term Generator Activity: | No |
| Importer Activity: | No |
| Mixed Waste Generator: | No |
| Transporter Activity: | No |
| Transfer Facility Activity: | No |
| Recycler Activity with Storage: | No |
| Small Quantity On-Site Burner Exemption: | No |
| Smelting Melting and Refining Furnace Exemption: | No |
| Underground Injection Control: | No |
| Off-Site Waste Receipt: | No |
| Universal Waste Indicator: | Yes |
| Universal Waste Destination Facility: | Yes |
| Federal Universal Waste: | No |
| Active Site State-Reg Handler: | --- |
| Federal Facility Indicator: | Not reported |
| Hazardous Secondary Material Indicator: | N |
| Sub-Part K Indicator: | Not reported |
| 2018 GPRA Permit Baseline: | Not on the Baseline |
| 2018 GPRA Renewals Baseline: | Not on the Baseline |
| 202 GPRA Corrective Action Baseline: | No |
| Subject to Corrective Action Universe: | No |
| Non-TSDFs Where RCRA CA has Been Imposed Universe: | No |
| Corrective Action Priority Ranking: | No NCAPS ranking |
| Environmental Control Indicator: | No |
| Institutional Control Indicator: | No |

**MIDAS SPEEDEE LUBE (Continued)** **1024842905**

| | |
|---|---|
| Human Exposure Controls Indicator: | N/A |
| Groundwater Controls Indicator: | N/A |
| Significant Non-Complier Universe: | No |
| Unaddressed Significant Non-Complier Universe: | No |
| Addressed Significant Non-Complier Universe: | No |
| Significant Non-Complier With a Compliance Schedule Universe: | No |
| Financial Assurance Required: | Not reported |
| Handler Date of Last Change: | 20180906 |
| Recognized Trader-Importer: | No |
| Recognized Trader-Exporter: | No |
| Importer of Spent Lead Acid Batteries: | No |
| Exporter of Spent Lead Acid Batteries: | No |
| Recycler Activity Without Storage: | No |
| Manifest Broker: | No |
| Sub-Part P Indicator: | No |

Handler - Owner Operator:

| | |
|---|---|
| Owner/Operator Indicator: | Operator |
| Owner/Operator Name: MATTHEW ALLEN | |
| Legal Status: | Other |
| Date Became Current: | Not reported |
| Date Ended Current: | Not reported |
| Owner/Operator Address: | 9077 FOOTHILLS BLVD |
| Owner/Operator City,State,Zip: | ROSEVILLE, CA 95747-0000 |
| Owner/Operator Telephone: | 916-797-9434 |
| Owner/Operator Telephone Ext: | Not reported |
| Owner/Operator Fax: | Not reported |
| Owner/Operator Email: | Not reported |

| | |
|---|---|
| Owner/Operator Indicator: | Owner |
| Owner/Operator Name: MATT ALLEN | |
| Legal Status: | Other |
| Date Became Current: | Not reported |
| Date Ended Current: | Not reported |
| Owner/Operator Address: | 9077 FOOTHILLS BLVD |
| Owner/Operator City,State,Zip: | ROSEVILLE, CA 95747-0000 |
| Owner/Operator Telephone: | 916-797-9434 |
| Owner/Operator Telephone Ext: | Not reported |
| Owner/Operator Fax: | Not reported |
| Owner/Operator Email: | Not reported |

Historic Generators:

| | |
|---|---|
| Receive Date: | 20140131 |
| Handler Name: MIDAS SPEEDEE LUBE | |
| Federal Waste Generator Description: | Not a generator, verified |
| State District Owner: | Not reported |
| Large Quantity Handler of Universal Waste: | No |
| Recognized Trader Importer: | No |
| Recognized Trader Exporter: | No |
| Spent Lead Acid Battery Importer: | No |
| Spent Lead Acid Battery Exporter: | No |
| Current Record: | Yes |
| Non Storage Recycler Activity: | Not reported |
| Electronic Manifest Broker: | Not reported |

**MIDAS SPEEDEE LUBE (Continued)** **1024842905**

List of NAICS Codes and Descriptions:
NAICS Code: 811198
NAICS Description: ALL OTHER AUTOMOTIVE REPAIR AND MAINTENANCE

Facility Has Received Notices of Violations:
Violations: No Violations Found

Evaluation Action Summary:
Evaluations: No Evaluations Found

E MANIFEST:

| | |
|---|---|
| Manifest Tracking Number: | 020555676JJK |
| Last Updated Date: | 20190627 |
| Shipped Date: | 20190529 |
| Received Date: | 20190606 |
| Manifest Status: | Signed |
| Submission Type: | DataImage5Copy |
| Origin Type: | Web |
| Generator EPA ID: | CAL000393773 |
| Generator Name: | Midas Speedee Lube |
| Generator Location Street Number: | Not reported |
| Generator Location Street 1: | 2260 ARDEN WAY |
| Generator Location Street 2: | Not reported |
| Generator Location City: | SACRAMENTO |
| Generator Location State: | CA |
| Generator Location Zip: | 95825-3302 |
| Generator Mail Street Number: | Not reported |
| Generator Mail Street 1: | 9077 FOOTHILLS BLVD |
| Generator Mail Street 2: | Not reported |
| Generator Mail City: | ROSEVILLE |
| Generator Mail Zip: | 95747-0000 |
| Generator Mail State: | CA |
| Generator Contact Company Name: | Not reported |
| Designated Facility EPA ID: | CAL000330453 |
| Designated Facility Name: | Agritec Int Dba Cleantech Environmental |
| Designated Facility Mail Street Number: | Not reported |
| Designated Facility Mail Street 1: | Not reported |
| Designated Facility Mail Street 2: | 5820 MARTIN RD |
| Designated Facility Mail City: | IRWINDALE |
| Designated Facility Mail Zip: | 91706 |
| Designated Facility Mail State: | CA |
| Designated Facility Location Street Number: | Not reported |
| Designated Facility Location Street 1: | 5820 MARTIN RD |
| Designated Facility Location Street 2: | Not reported |
| Designated Facility Location City: | IRWINDALE |
| Designated Facility Location Zip: | 91706 |
| Designated Facility Location State: | CA |
| Designated Facility Contact Company Name: | Not reported |
| Manifest Residue Indicator: | N |
| Rejection Indicator: | N |

| | |
|---|---|
| Manifest Tracking Number: | 030016226WAS |
| Last Updated Date: | 20200213 |
| Shipped Date: | 20200128 |

**MIDAS SPEEDEE LUBE (Continued)** **1024842905**

| | |
|---|---|
| Received Date: | 20200204 |
| Manifest Status: | Signed |
| Submission Type: | DataImage5Copy |
| Origin Type: | Web |
| Generator EPA ID: | CAL000393773 |
| Generator Name: | Midas Speedee Lube |
| Generator Location Street Number: | Not reported |
| Generator Location Street 1: | 2260 ARDEN WAY |
| Generator Location Street 2: | Not reported |
| Generator Location City: | SACRAMENTO |
| Generator Location State: | CA |
| Generator Location Zip: | 95825-3302 |
| Generator Mail Street Number: | Not reported |
| Generator Mail Street 1: | 9077 FOOTHILLS BLVD |
| Generator Mail Street 2: | Not reported |
| Generator Mail City: | ROSEVILLE |
| Generator Mail Zip: | 95747-0000 |
| Generator Mail State: | CA |
| Generator Contact Company Name: | Not reported |
| Designated Facility EPA ID: | CAL000330453 |
| Designated Facility Name: | Agritec Int Dba Cleantech Environmental |
| Designated Facility Mail Street Number: | Not reported |
| Designated Facility Mail Street 1: | Not reported |
| Designated Facility Mail Street 2: | 5820 MARTIN RD |
| Designated Facility Mail City: | IRWINDALE |
| Designated Facility Mail Zip: | 91706 |
| Designated Facility Mail State: | CA |
| Designated Facility Location Street Number: | Not reported |
| Designated Facility Location Street 1: | 5820 MARTIN RD |
| Designated Facility Location Street 2: | Not reported |
| Designated Facility Location City: | IRWINDALE |
| Designated Facility Location Zip: | 91706 |
| Designated Facility Location State: | CA |
| Designated Facility Contact Company Name: | Not reported |
| Manifest Residue Indicator: | N |
| Rejection Indicator: | N |

| | |
|---|---|
| Manifest Tracking Number: | 030005006WAS |
| Last Updated Date: | 20191210 |
| Shipped Date: | 20191001 |
| Received Date: | 20191003 |
| Manifest Status: | Signed |
| Submission Type: | DataImage5Copy |
| Origin Type: | Web |
| Generator EPA ID: | CAL000393773 |
| Generator Name: | Midas Speedee Lube |
| Generator Location Street Number: | Not reported |
| Generator Location Street 1: | 2260 ARDEN WAY |
| Generator Location Street 2: | Not reported |
| Generator Location City: | SACRAMENTO |
| Generator Location State: | CA |
| Generator Location Zip: | 95825-3302 |
| Generator Mail Street Number: | Not reported |
| Generator Mail Street 1: | 9077 FOOTHILLS BLVD |
| Generator Mail Street 2: | Not reported |
| Generator Mail City: | ROSEVILLE |
| Generator Mail Zip: | 95747-0000 |

**MIDAS SPEEDEE LUBE (Continued)** **1024842905**

| | |
|---|---|
| Generator Mail State: | CA |
| Generator Contact Company Name: | Not reported |
| Designated Facility EPA ID: | CAL000330453 |
| Designated Facility Name: | Agritec Int Dba Cleantech Environmental |
| Designated Facility Mail Street Number: | Not reported |
| Designated Facility Mail Street 1: | Not reported |
| Designated Facility Mail Street 2: | 5820 MARTIN RD |
| Designated Facility Mail City: | IRWINDALE |
| Designated Facility Mail Zip: | 91706 |
| Designated Facility Mail State: | CA |
| Designated Facility Location Street Number: | Not reported |
| Designated Facility Location Street 1: | 5820 MARTIN RD |
| Designated Facility Location Street 2: | Not reported |
| Designated Facility Location City: | IRWINDALE |
| Designated Facility Location Zip: | 91706 |
| Designated Facility Location State: | CA |
| Designated Facility Contact Company Name: | Not reported |
| Manifest Residue Indicator: | N |
| Rejection Indicator: | N |

| | |
|---|---|
| Manifest Tracking Number: | 030025677WAS |
| Last Updated Date: | 20201014 |
| Shipped Date: | 20200911 |
| Received Date: | 20200911 |
| Manifest Status: | Signed |
| Submission Type: | DataImage5Copy |
| Origin Type: | Web |
| Generator EPA ID: | CAL000393773 |
| Generator Name: | Midas Speedee Lube |
| Generator Location Street Number: | Not reported |
| Generator Location Street 1: | 2260 ARDEN WAY |
| Generator Location Street 2: | Not reported |
| Generator Location City: | SACRAMENTO |
| Generator Location State: | CA |
| Generator Location Zip: | 95825-3302 |
| Generator Mail Street Number: | Not reported |
| Generator Mail Street 1: | 9077 FOOTHILLS BLVD |
| Generator Mail Street 2: | Not reported |
| Generator Mail City: | ROSEVILLE |
| Generator Mail Zip: | 95747-0000 |
| Generator Mail State: | CA |
| Generator Contact Company Name: | Not reported |
| Designated Facility EPA ID: | CAL000330453 |
| Designated Facility Name: | Agritec Int Dba Cleantech Environmental |
| Designated Facility Mail Street Number: | Not reported |
| Designated Facility Mail Street 1: | Not reported |
| Designated Facility Mail Street 2: | 5820 MARTIN RD |
| Designated Facility Mail City: | IRWINDALE |
| Designated Facility Mail Zip: | 91706 |
| Designated Facility Mail State: | CA |
| Designated Facility Location Street Number: | Not reported |
| Designated Facility Location Street 1: | 5820 MARTIN RD |
| Designated Facility Location Street 2: | Not reported |
| Designated Facility Location City: | IRWINDALE |
| Designated Facility Location Zip: | 91706 |
| Designated Facility Location State: | CA |
| Designated Facility Contact Company Name: | Not reported |

**MIDAS SPEEDEE LUBE (Continued)** **1024842905**

| | |
|---|---|
| Manifest Residue Indicator: | N |
| Rejection Indicator: | N |
| | |
| Manifest Tracking Number: | 017686973JJK |
| Last Updated Date: | 20190130 |
| Shipped Date: | 20190108 |
| Received Date: | 20190114 |
| Manifest Status: | Signed |
| Submission Type: | DataImage5Copy |
| Origin Type: | Service |
| Generator EPA ID: | CAL000393773 |
| Generator Name: | Midas Speedee Lube |
| Generator Location Street Number: | Not reported |
| Generator Location Street 1: | 2260 ARDEN WAY |
| Generator Location Street 2: | Not reported |
| Generator Location City: | SACRAMENTO |
| Generator Location State: | CA |
| Generator Location Zip: | 95825-3302 |
| Generator Mail Street Number: | Not reported |
| Generator Mail Street 1: | 9077 FOOTHILLS BLVD |
| Generator Mail Street 2: | Not reported |
| Generator Mail City: | ROSEVILLE |
| Generator Mail Zip: | 95747-0000 |
| Generator Mail State: | CA |
| Generator Contact Company Name: | Not reported |
| Designated Facility EPA ID: | AZR000515924 |
| Designated Facility Name: | Yuma Yes Waste Transfer Facility |
| Designated Facility Mail Street Number: | Not reported |
| Designated Facility Mail Street 1: | Not reported |
| Designated Facility Mail Street 2: | 2730 E 13TH ST |
| Designated Facility Mail City: | YUMA |
| Designated Facility Mail Zip: | 85365-1901 |
| Designated Facility Mail State: | AZ |
| Designated Facility Location Street Number: | Not reported |
| Designated Facility Location Street 1: | 2730 E 13TH ST |
| Designated Facility Location Street 2: | Not reported |
| Designated Facility Location City: | YUMA |
| Designated Facility Location Zip: | 85365-1901 |
| Designated Facility Location State: | AZ |
| Designated Facility Contact Company Name: | Not reported |
| Manifest Residue Indicator: | N |
| Rejection Indicator: | N |
| | |
| Manifest Tracking Number: | 020680292JJK |
| Last Updated Date: | 20201014 |
| Shipped Date: | 20200911 |
| Received Date: | 20200929 |
| Manifest Status: | Signed |
| Submission Type: | DataImage5Copy |
| Origin Type: | Service |
| Generator EPA ID: | CAL000393773 |
| Generator Name: | Midas Speedee Lube |
| Generator Location Street Number: | Not reported |
| Generator Location Street 1: | 2260 ARDEN WAY |
| Generator Location Street 2: | Not reported |
| Generator Location City: | SACRAMENTO |
| Generator Location State: | CA |

**MIDAS SPEEDEE LUBE (Continued)** **1024842905**

| | |
|---|---|
| Generator Location Zip: | 95825-3302 |
| Generator Mail Street Number: | Not reported |
| Generator Mail Street 1: | 9077 FOOTHILLS BLVD |
| Generator Mail Street 2: | Not reported |
| Generator Mail City: | ROSEVILLE |
| Generator Mail Zip: | 95747-0000 |
| Generator Mail State: | CA |
| Generator Contact Company Name: | Not reported |
| Designated Facility EPA ID: | AZD081705402 |
| Designated Facility Name: | Heritage Environmental Services Llc |
| Designated Facility Mail Street Number: | Not reported |
| Designated Facility Mail Street 1: | Not reported |
| Designated Facility Mail Street 2: | 284 E STOREY RD |
| Designated Facility Mail City: | COOLIDGE |
| Designated Facility Mail Zip: | 85128 |
| Designated Facility Mail State: | AZ |
| Designated Facility Location Street Number: | Not reported |
| Designated Facility Location Street 1: | 284 E STOREY RD |
| Designated Facility Location Street 2: | Not reported |
| Designated Facility Location City: | COOLIDGE |
| Designated Facility Location Zip: | 85128 |
| Designated Facility Location State: | AZ |
| Designated Facility Contact Company Name: | Not reported |
| Manifest Residue Indicator: | N |
| Rejection Indicator: | N |

| | |
|---|---|
| Manifest Tracking Number: | 017453773JJK |
| Last Updated Date: | 20190531 |
| Shipped Date: | 20180718 |
| Received Date: | 20180728 |
| Manifest Status: | Signed |
| Submission Type: | DataImage5Copy |
| Origin Type: | Web |
| Generator EPA ID: | CAL000393773 |
| Generator Name: | Midas Speedee Lube |
| Generator Location Street Number: | Not reported |
| Generator Location Street 1: | 2260 ARDEN WAY |
| Generator Location Street 2: | Not reported |
| Generator Location City: | SACRAMENTO |
| Generator Location State: | CA |
| Generator Location Zip: | 95825-3302 |
| Generator Mail Street Number: | Not reported |
| Generator Mail Street 1: | 9077 FOOTHILLS BLVD |
| Generator Mail Street 2: | Not reported |
| Generator Mail City: | ROSEVILLE |
| Generator Mail Zip: | 95747-0000 |
| Generator Mail State: | CA |
| Generator Contact Company Name: | Not reported |
| Designated Facility EPA ID: | AZR000515924 |
| Designated Facility Name: | Yuma Yes Waste Transfer Facility |
| Designated Facility Mail Street Number: | Not reported |
| Designated Facility Mail Street 1: | Not reported |
| Designated Facility Mail Street 2: | 2730 E 13TH ST |
| Designated Facility Mail City: | YUMA |
| Designated Facility Mail Zip: | 85365-1901 |
| Designated Facility Mail State: | AZ |
| Designated Facility Location Street Number: | Not reported |

**MIDAS SPEEDEE LUBE (Continued)** **1024842905**

| | |
|---|---|
| Designated Facility Location Street 1: | 2730 E 13TH ST |
| Designated Facility Location Street 2: | Not reported |
| Designated Facility Location City: | YUMA |
| Designated Facility Location Zip: | 85365-1901 |
| Designated Facility Location State: | AZ |
| Designated Facility Contact Company Name: | Not reported |
| Manifest Residue Indicator: | N |
| Rejection Indicator: | N |

State Waste:

| | |
|---|---|
| Manifest Tracking Number: | 017453773JJK |
| Waste Line Number: | 1 |
| State Waste Code Owner: | CA |
| State Waste Code: | 352 |
| State Waste: | Other organic solids |

Transporter:

| | |
|---|---|
| Manifest Tracking Number: | 017453773JJK |
| Transporter Line Number: | 1 |
| Transporter EPA ID: | CAD028277036 |
| Transporter Name: | Asbury Environmental Services Dba World Oil Enviromental Services |

| | |
|---|---|
| Manifest Tracking Number: | 017453773JJK |
| Transporter Line Number: | 2 |
| Transporter EPA ID: | CAR000175422 |
| Transporter Name: | Worldwide Recovery System Inc |

Waste Line:

| | |
|---|---|
| Manifest Tracking Number: | 017453773JJK |
| Waste Line Number: | 1 |
| U.S. DOT Hazardous Indicator: | N |
| U.S. DOT ID Number: | Not reported |
| U.S. DOT Description: | Not reported |
| Non-Hazardous Waste Description: | NON-RCRA HAZARDOUS WASTE, SOLID (PAPER FILTERS) |
| Number of Containers: | 1 |
| Container Type Code: | DM |
| Container Type Description: | Metal drums, barrels, kegs |
| Waste Quantity: | 100 |
| Quantity Unit of Measure Code: | P |
| Quantity Unit of Measure Description: | Pounds |
| Waste Quantity, in Tons: | 0.05 |
| Acute Waste Quantity, in Tons: | 0 |
| Non-Acute Waste Quantity, in Tons: | 0.05 |
| Waste Quantity, in Kilograms: | 45.3515 |
| Acute Waste Quantity, in Kilograms: | 0 |
| Non-Acute Waste Quantity, in Kilorgrams: | 45.3515 |
| Management Method Code: | H141 |
| Management Method Description: | STORAGE, BULKING AND/OR TRANSFER OFF SITE |
| Waste Residue Indicator: | N |
| Quantity Discrepancy Indicator: | N |
| Waste Type Discrepancy Indicator: | N |
| Waste Density: | Not reported |
| Waste Density Unit of Measure Code: | Not reported |
| Waste Density Unit of Measure Description: | Not reported |
| Form Code: | Not reported |
| Form Code Description: | Not reported |

**MIDAS SPEEDEE LUBE (Continued)** **1024842905**

| | |
|---|---|
| Source Code: | Not reported |
| Source Code Description: | Not reported |
| Waste Minimization Code: | Not reported |
| Waste Minimization Code Description: | Not reported |
| Consent Number: | Not reported |
| EPA Waste Indicator: | N |

---

**AO362** **MIDAS** **RCRA NonGen / NLR** **1026056908**
**SE** **2260 ARDEN WAY** **CAL000453100**
**1/8-1/4** **SACRAMENTO, CA 95825**
**0.168 mi.**
**885 ft.** **Site 8 of 9 in cluster AO**

**Relative:** **Lower**
**Actual:** **40 ft.**

RCRA Listings:

| | |
|---|---|
| Date Form Received by Agency: | 20200227 |
| Handler Name: | Midas |
| Handler Address: | 2260 Arden Way |
| Handler City,State,Zip: | SACRAMENTO, CA 95825 |
| EPA ID: | CAL000453100 |
| Contact Name: | RANDY SPARKS |
| Contact Address: | 928 H ST |
| Contact City,State,Zip: | MARYSVILLE, CA 95901 |
| Contact Telephone: | 310-483-9142 |
| Contact Fax: | 866-804-7201 |
| Contact Email: | R.SPARKS99@YAHOO.COM |
| Contact Title: | Not reported |
| EPA Region: | 09 |
| Land Type: | Not reported |
| Federal Waste Generator Description: | Not a generator, verified |
| Non-Notifier: | Not reported |
| Biennial Report Cycle: | Not reported |
| Accessibility: | Not reported |
| Active Site Indicator: | Not reported |
| State District Owner: | Not reported |
| State District: | Not reported |
| Mailing Address: | 928 H ST |
| Mailing City,State,Zip: | MARYSVILLE, CA 95901 |
| Owner Name: | Rbl7 Llc |
| Owner Type: | Other |
| Operator Name: | Randy Sparks |
| Operator Type: | Other |
| Short-Term Generator Activity: | No |
| Importer Activity: | No |
| Mixed Waste Generator: | No |
| Transporter Activity: | No |
| Transfer Facility Activity: | No |
| Recycler Activity with Storage: | No |
| Small Quantity On-Site Burner Exemption: | No |
| Smelting Melting and Refining Furnace Exemption: | No |
| Underground Injection Control: | No |
| Off-Site Waste Receipt: | No |
| Universal Waste Indicator: | No |
| Universal Waste Destination Facility: | No |
| Federal Universal Waste: | No |
| Active Site State-Reg Handler: | --- |
| Federal Facility Indicator: | Not reported |
| Hazardous Secondary Material Indicator: | N |
| Sub-Part K Indicator: | Not reported |

**MIDAS (Continued)** **1026056908**

| | |
|---|---|
| 2018 GPRA Permit Baseline: | Not on the Baseline |
| 2018 GPRA Renewals Baseline: | Not on the Baseline |
| 202 GPRA Corrective Action Baseline: | No |
| Subject to Corrective Action Universe: | No |
| Non-TSDFs Where RCRA CA has Been Imposed Universe: | No |
| Corrective Action Priority Ranking: | No NCAPS ranking |
| Environmental Control Indicator: | No |
| Institutional Control Indicator: | No |
| Human Exposure Controls Indicator: | N/A |
| Groundwater Controls Indicator: | N/A |
| Significant Non-Complier Universe: | No |
| Unaddressed Significant Non-Complier Universe: | No |
| Addressed Significant Non-Complier Universe: | No |
| Significant Non-Complier With a Compliance Schedule Universe: | No |
| Financial Assurance Required: | Not reported |
| Handler Date of Last Change: | 20200306 |
| Recognized Trader-Importer: | No |
| Recognized Trader-Exporter: | No |
| Importer of Spent Lead Acid Batteries: | No |
| Exporter of Spent Lead Acid Batteries: | No |
| Recycler Activity Without Storage: | No |
| Manifest Broker: | No |
| Sub-Part P Indicator: | No |

Handler - Owner Operator:

| | |
|---|---|
| Owner/Operator Indicator: | Operator |
| Owner/Operator Name: RANDY SPARKS | |
| Legal Status: | Other |
| Date Became Current: | Not reported |
| Date Ended Current: | Not reported |
| Owner/Operator Address: | 928 H ST |
| Owner/Operator City,State,Zip: | MARYSVILLE, CA 95901 |
| Owner/Operator Telephone: | 310-483-9142 |
| Owner/Operator Telephone Ext: | Not reported |
| Owner/Operator Fax: | Not reported |
| Owner/Operator Email: | Not reported |

| | |
|---|---|
| Owner/Operator Indicator: | Owner |
| Owner/Operator Name: RBL7 LLC | |
| Legal Status: | Other |
| Date Became Current: | Not reported |
| Date Ended Current: | Not reported |
| Owner/Operator Address: | 928 H ST |
| Owner/Operator City,State,Zip: | MARYSVILLE, CA 95901 |
| Owner/Operator Telephone: | 310-483-9148 |
| Owner/Operator Telephone Ext: | Not reported |
| Owner/Operator Fax: | Not reported |
| Owner/Operator Email: | Not reported |

Historic Generators:

| | |
|---|---|
| Receive Date: | 20200227 |
| Handler Name: MIDAS | |
| Federal Waste Generator Description: | Not a generator, verified |
| State District Owner: | Not reported |
| Large Quantity Handler of Universal Waste: | No |

**MIDAS (Continued)** **1026056908**

| | |
|---|---|
| Recognized Trader Importer: | No |
| Recognized Trader Exporter: | No |
| Spent Lead Acid Battery Importer: | No |
| Spent Lead Acid Battery Exporter: | No |
| Current Record: | Yes |
| Non Storage Recycler Activity: | Not reported |
| Electronic Manifest Broker: | Not reported |

List of NAICS Codes and Descriptions:

| | |
|---|---|
| NAICS Code: | 811198 |
| NAICS Description: | ALL OTHER AUTOMOTIVE REPAIR AND MAINTENANCE |

Facility Has Received Notices of Violations:

| | |
|---|---|
| Violations: | No Violations Found |

Evaluation Action Summary:

| | |
|---|---|
| Evaluations: | No Evaluations Found |

---

**AO363** **ARDEN MIDAS SPEEDEE LUBE** **HWTS** **S117338518**
**SE** **2260 ARDEN WAY** **Sacramento Co. ML** **N/A**
**1/8-1/4** **SACRAMENTO, CA 95825**
**0.168 mi.**
**885 ft.** **Site 9 of 9 in cluster AO**

**Relative:**
**Lower**

**Actual:**
**40 ft.**

HWTS:

| | |
|---|---|
| Name: | MIDAS |
| Address: | 2260 ARDEN WAY |
| Address 2: | Not reported |
| City,State,Zip: | SACRAMENTO, CA 95825 |
| EPA ID: | CAL000453100 |
| Inactive Date: | 06/30/2021 |
| Create Date: | 02/27/2020 |
| Last Act Date: | Not reported |
| Mailing Name: | Not reported |
| Mailing Address: | 928 H ST |
| Mailing Address 2: | Not reported |
| Mailing City,State,Zip: | MARYSVILLE, CA 95901 |
| Owner Name: | RBLZ LLC |
| Owner Address: | 928 H ST |
| Owner Address 2: | Not reported |
| Owner City,State,Zip: | MARYSVILLE, CA 95901 |
| Owner Phone: | Not reported |
| Owner Fax: | Not reported |
| Contact Name: | RANDY SPARKS |
| Contact Address: | 928 H ST |
| Contact Address 2: | Not reported |
| City,State,Zip: | MARYSVILLE, CA 95901 |
| Contact Phone: | Not reported |
| Contact Fax: | Not reported |
| Facility Status: | Inactive |
| Facility Type: | PERMANENT |
| Category: | STATE |
| Latitude: | 38.579304 |
| Longitude: | -121.526072 |

**ARDEN MIDAS SPEEDEE LUBE (Continued)** **S117338518**

NAICS:

| | |
|---|---|
| EPA ID: | CAL000453100 |
| Create Date: | 2020-02-27 12:10:13.060 |
| NAICS Code: | 811198 |
| NAICS Description: | All Other Automotive Repair and Maintenance |
| Issued EPA ID Date: | 2020-02-27 12:10:13.06000 |
| Inactive Date: | Not reported |
| Facility Name: | MIDAS |
| Facility Address: | 2260 ARDEN WAY |
| Facility Address 2: | Not reported |
| Facility City: | SACRAMENTO |
| Facility County: | Not reported |
| Facility State: | CA |
| Facility Zip: | 95825 |

Sacramento Co. ML:

| | |
|---|---|
| Name: | ARDEN MIDAS SPEEDEE LUBE |
| Address: | 2260 ARDEN WAY |
| City,State,Zip: | SACRAMENTO, CA 95825 |
| Facility Id: | Not reported |
| Facility Status: | Not reported |
| FD: | Not reported |
| Billing Codes BP: | I |
| Billing Codes UST: | Not reported |
| WG Bill Code: | I |
| Target Property Bill Cod: | Not reported |
| Food Bill Code: | Not reported |
| CUPA Permit Date: | Not reported |
| HAZMAT Permit Date: | Not reported |
| HAZMAT Inspection Date: | Not reported |
| Hazmat Date BP Received: | Not reported |
| UST Permit Dt: | Not reported |
| UST Inspection Date: | Not reported |
| UST Tank Test Date: | Not reported |
| Number of Tanks: | Not reported |
| UST Tank Test Date: | Not reported |
| SIC Code: | Not reported |
| Tier Permitting: | Not reported |
| AST Bill Code: | Not reported |
| CALARP Bill Code: | Not reported |

---

**AG364** **M&C BLISS ENTERPRISES INC LBA BLISS LAWN EQUIPTMEN** **RCRA NonGen / NLR** **1026825320**
**East** **1715 FULTON AVE** **CAL000071679**
**1/8-1/4** **SACRAMENTO, CA 95825**
**0.168 mi.**
**887 ft.** **Site 22 of 29 in cluster AG**

**Relative:**
**Higher**

**Actual:**
**43 ft.**

RCRA Listings:

| | |
|---|---|
| Date Form Received by Agency: | 20210401 |
| Handler Name: | M&C Bliss Enterprises Inc Lba Bliss Lawn Equiptment Co |
| Handler Address: | Fulton Ave |
| Handler City,State,Zip: | SACRAMENTO, CA 95825 |
| EPA ID: | CAL000071679 |
| Contact Name: | CASEY BLISS |
| Contact Address: | ARTEMIS CT |
| Contact City,State,Zip: | ROSEVILLE, CA 95661 |

**M&C BLISS ENTERPRISES INC LBA BLISS LAWN EQUIPTMENT CO (Continued) 1026825320**

| | |
|---|---|
| Contact Telephone: | 916-483-1147 x1001 |
| Contact Fax: | 916-483-0381 |
| Contact Email: | CASEY@BLISSPOWERLAWN.COM |
| Contact Title: | Not reported |
| EPA Region: | 09 |
| Land Type: | Not reported |
| Federal Waste Generator Description: | Not a generator, verified |
| Non-Notifier: | Not reported |
| Biennial Report Cycle: | Not reported |
| Accessibility: | Not reported |
| Active Site Indicator: | Not reported |
| State District Owner: | Not reported |
| State District: | Not reported |
| Mailing Address: | FULTON AVE |
| Mailing City,State,Zip: | SACRAMENTO, CA 95825 |
| Owner Name: | Not reported |
| Owner Type: | Not reported |
| Operator Name: | M&C Bliss Enterprises Inc Lba Bliss Lawn Equiptment Co |
| Operator Type: | Other |
| Short-Term Generator Activity: | No |
| Importer Activity: | No |
| Mixed Waste Generator: | No |
| Transporter Activity: | No |
| Transfer Facility Activity: | No |
| Recycler Activity with Storage: | No |
| Small Quantity On-Site Burner Exemption: | No |
| Smelting Melting and Refining Furnace Exemption: | No |
| Underground Injection Control: | No |
| Off-Site Waste Receipt: | No |
| Universal Waste Indicator: | No |
| Universal Waste Destination Facility: | No |
| Federal Universal Waste: | No |
| Active Site State-Reg Handler: | --- |
| Federal Facility Indicator: | Not reported |
| Hazardous Secondary Material Indicator: | N |
| Sub-Part K Indicator: | Not reported |
| 2018 GPRA Permit Baseline: | Not on the Baseline |
| 2018 GPRA Renewals Baseline: | Not on the Baseline |
| 202 GPRA Corrective Action Baseline: | No |
| Subject to Corrective Action Universe: | No |
| Non-TSDFs Where RCRA CA has Been Imposed Universe: | No |
| Corrective Action Priority Ranking: | No NCAPS ranking |
| Environmental Control Indicator: | No |
| Institutional Control Indicator: | No |
| Human Exposure Controls Indicator: | N/A |
| Groundwater Controls Indicator: | N/A |
| Significant Non-Complier Universe: | No |
| Unaddressed Significant Non-Complier Universe: | No |
| Addressed Significant Non-Complier Universe: | No |
| Significant Non-Complier With a Compliance Schedule Universe: | No |
| Financial Assurance Required: | Not reported |
| Handler Date of Last Change: | 20210402 |
| Recognized Trader-Importer: | No |
| Recognized Trader-Exporter: | No |
| Importer of Spent Lead Acid Batteries: | No |
| Exporter of Spent Lead Acid Batteries: | No |
| Recycler Activity Without Storage: | No |

**M&C BLISS ENTERPRISES INC LBA BLISS LAWN EQUIPTMENT CO (Continued)** **1026825320**

Manifest Broker: No
Sub-Part P Indicator: No

Handler - Owner Operator:
Owner/Operator Indicator: Operator
Owner/Operator Name: M&C BLISS ENTERPRISES INC LBA BLISS LAWN EQUIPTMENT CO
Legal Status: Other
Date Became Current: Not reported
Date Ended Current: Not reported
Owner/Operator Address: 112 ARTEMIS CT
Owner/Operator City,State,Zip: ROSEVILLE, CA 95661
Owner/Operator Telephone: 916-893-8799
Owner/Operator Telephone Ext: Not reported
Owner/Operator Fax: 916-483-0381
Owner/Operator Email: Not reported

Historic Generators:
Receive Date: 20210401
Handler Name: M&C BLISS ENTERPRISES INC LBA BLISS LAWN EQUIPTMENT CO
Federal Waste Generator Description: Not a generator, verified
State District Owner: Not reported
Large Quantity Handler of Universal Waste: No
Recognized Trader Importer: No
Recognized Trader Exporter: No
Spent Lead Acid Battery Importer: No
Spent Lead Acid Battery Exporter: No
Current Record: Yes
Non Storage Recycler Activity: No
Electronic Manifest Broker: No

List of NAICS Codes and Descriptions:
NAICS Codes: No NAICS Codes Found

Facility Has Received Notices of Violations:
Violations: No Violations Found

Evaluation Action Summary:
Evaluations: No Evaluations Found

---

**AG365** **BLISS POWER LAWN EQUIPMENT** **RCRA NonGen / NLR** **1025872731**
**East** **1715 FULTON AVE** **E MANIFEST** **CAL000445854**
**1/8-1/4** **SACRAMENTO, CA 95825**
**0.168 mi.**
**887 ft.** **Site 23 of 29 in cluster AG**

**Relative:**
**Higher**

**Actual:**
**43 ft.**

RCRA Listings:
Date Form Received by Agency: 20190508
Handler Name: Bliss Power Lawn Equipment
Handler Address: 1715 Fulton Ave
Handler City,State,Zip: SACRAMENTO, CA 95825
EPA ID: CAL000445854
Contact Name: CASEY BLISS
Contact Address: 1715 FULTON AVE

**BLISS POWER LAWN EQUIPMENT (Continued)** **1025872731**

| | |
|---|---|
| Contact City,State,Zip: | SACRAMENTO, CA 95825 |
| Contact Telephone: | 916-545-2381 |
| Contact Fax: | 916-483-0381 |
| Contact Email: | CASEY@BLISSPOWERLAWN.COM |
| Contact Title: | Not reported |
| EPA Region: | 09 |
| Land Type: | Not reported |
| Federal Waste Generator Description: | Not a generator, verified |
| Non-Notifier: | Not reported |
| Biennial Report Cycle: | Not reported |
| Accessibility: | Not reported |
| Active Site Indicator: | Handler Activities |
| State District Owner: | Not reported |
| State District: | Not reported |
| Mailing Address: | 1715 FULTON AVE |
| Mailing City,State,Zip: | SACRAMENTO, CA 95825 |
| Owner Name: | Bliss Power Lawn Equipment Inc |
| Owner Type: | Other |
| Operator Name: | Casey Bliss |
| Operator Type: | Other |
| Short-Term Generator Activity: | No |
| Importer Activity: | No |
| Mixed Waste Generator: | No |
| Transporter Activity: | No |
| Transfer Facility Activity: | No |
| Recycler Activity with Storage: | Yes |
| Small Quantity On-Site Burner Exemption: | No |
| Smelting Melting and Refining Furnace Exemption: | No |
| Underground Injection Control: | No |
| Off-Site Waste Receipt: | No |
| Universal Waste Indicator: | Yes |
| Universal Waste Destination Facility: | Yes |
| Federal Universal Waste: | No |
| Active Site State-Reg Handler: | --- |
| Federal Facility Indicator: | Not reported |
| Hazardous Secondary Material Indicator: | N |
| Sub-Part K Indicator: | Not reported |
| 2018 GPRA Permit Baseline: | Not on the Baseline |
| 2018 GPRA Renewals Baseline: | Not on the Baseline |
| 202 GPRA Corrective Action Baseline: | No |
| Subject to Corrective Action Universe: | No |
| Non-TSDFs Where RCRA CA has Been Imposed Universe: | No |
| Corrective Action Priority Ranking: | No NCAPS ranking |
| Environmental Control Indicator: | No |
| Institutional Control Indicator: | No |
| Human Exposure Controls Indicator: | N/A |
| Groundwater Controls Indicator: | N/A |
| Significant Non-Complier Universe: | No |
| Unaddressed Significant Non-Complier Universe: | No |
| Addressed Significant Non-Complier Universe: | No |
| Significant Non-Complier With a Compliance Schedule Universe: | No |
| Financial Assurance Required: | Not reported |
| Handler Date of Last Change: | 20190628 |
| Recognized Trader-Importer: | No |
| Recognized Trader-Exporter: | No |
| Importer of Spent Lead Acid Batteries: | No |
| Exporter of Spent Lead Acid Batteries: | No |

**BLISS POWER LAWN EQUIPMENT (Continued)** **1025872731**

Recycler Activity Without Storage: No
Manifest Broker: No
Sub-Part P Indicator: No

Handler - Owner Operator:
Owner/Operator Indicator: Owner
Owner/Operator Name: BLISS POWER LAWN EQUIPMENT INC
Legal Status: Other
Date Became Current: Not reported
Date Ended Current: Not reported
Owner/Operator Address: 1715 FULTON AVE
Owner/Operator City,State,Zip: SACRAMENTO, CA 95825
Owner/Operator Telephone: 916-893-8799
Owner/Operator Telephone Ext: Not reported
Owner/Operator Fax: Not reported
Owner/Operator Email: Not reported

Owner/Operator Indicator: Operator
Owner/Operator Name: CASEY BLISS
Legal Status: Other
Date Became Current: Not reported
Date Ended Current: Not reported
Owner/Operator Address: 1715 FULTON AVE
Owner/Operator City,State,Zip: SACRAMENTO, CA 95825
Owner/Operator Telephone: 916-545-2381
Owner/Operator Telephone Ext: Not reported
Owner/Operator Fax: Not reported
Owner/Operator Email: Not reported

Historic Generators:
Receive Date: 20190508
Handler Name: BLISS POWER LAWN EQUIPMENT
Federal Waste Generator Description: Not a generator, verified
State District Owner: Not reported
Large Quantity Handler of Universal Waste: No
Recognized Trader Importer: No
Recognized Trader Exporter: No
Spent Lead Acid Battery Importer: No
Spent Lead Acid Battery Exporter: No
Current Record: Yes
Non Storage Recycler Activity: Not reported
Electronic Manifest Broker: Not reported

List of NAICS Codes and Descriptions:
NAICS Code: 56299
NAICS Description: ALL OTHER WASTE MANAGEMENT SERVICES

Facility Has Received Notices of Violations:
Violations: No Violations Found

Evaluation Action Summary:
Evaluations: No Evaluations Found

**BLISS POWER LAWN EQUIPMENT (Continued)** **1025872731**

E MANIFEST:

| | |
|---|---|
| Manifest Tracking Number: | 007291078SKS |
| Last Updated Date: | 20200513 |
| Shipped Date: | 20200218 |
| Received Date: | 20200311 |
| Manifest Status: | Signed |
| Submission Type: | DataImage5Copy |
| Origin Type: | Service |
| Generator EPA ID: | CAL000445854 |
| Generator Name: | Bliss Power Lawn Equipment Co |
| Generator Location Street Number: | Not reported |
| Generator Location Street 1: | 1715 FULTON AVE |
| Generator Location Street 2: | Not reported |
| Generator Location City: | SACRAMENTO |
| Generator Location State: | CA |
| Generator Location Zip: | 95825 |
| Generator Mail Street Number: | Not reported |
| Generator Mail Street 1: | 1715 Fulton Ave |
| Generator Mail Street 2: | Not reported |
| Generator Mail City: | Sacramento |
| Generator Mail Zip: | 95825 |
| Generator Mail State: | CA |
| Generator Contact Company Name: | Bliss Power Lawn Equipment Co |
| Designated Facility EPA ID: | NED981723513 |
| Designated Facility Name: | Clean Harbors Environmental Services, Inc. |
| Designated Facility Mail Street Number: | Not reported |
| Designated Facility Mail Street 1: | Not reported |
| Designated Facility Mail Street 2: | 2247 South Highway 71 |
| Designated Facility Mail City: | Kimball |
| Designated Facility Mail Zip: | 69145 |
| Designated Facility Mail State: | NE |
| Designated Facility Location Street Number: | Not reported |
| Designated Facility Location Street 1: | 2247 South Highway 71 |
| Designated Facility Location Street 2: | Not reported |
| Designated Facility Location City: | Kimball |
| Designated Facility Location Zip: | 69145 |
| Designated Facility Location State: | NE |
| Designated Facility Contact Company Name: | Not reported |
| Manifest Residue Indicator: | N |
| Rejection Indicator: | N |

| | |
|---|---|
| Manifest Tracking Number: | 007776120SKS |
| Last Updated Date: | 20201214 |
| Shipped Date: | 20201030 |
| Received Date: | 20201123 |
| Manifest Status: | Signed |
| Submission Type: | DataImage5Copy |
| Origin Type: | Service |
| Generator EPA ID: | CAL000445854 |
| Generator Name: | Bliss Power Lawn Equipment Co |
| Generator Location Street Number: | Not reported |
| Generator Location Street 1: | 1715 FULTON AVE |
| Generator Location Street 2: | Not reported |
| Generator Location City: | SACRAMENTO |
| Generator Location State: | CA |
| Generator Location Zip: | 95825 |
| Generator Mail Street Number: | Not reported |

**BLISS POWER LAWN EQUIPMENT (Continued)** **1025872731**

| | |
|---|---|
| Generator Mail Street 1: | 1715 Fulton Ave |
| Generator Mail Street 2: | Not reported |
| Generator Mail City: | Sacramento |
| Generator Mail Zip: | 95825 |
| Generator Mail State: | CA |
| Generator Contact Company Name: | Bliss Power Lawn Equipment Co |
| Designated Facility EPA ID: | NED981723513 |
| Designated Facility Name: | Clean Harbors Environmental Services, Inc. |
| Designated Facility Mail Street Number: | Not reported |
| Designated Facility Mail Street 1: | Not reported |
| Designated Facility Mail Street 2: | 2247 South Highway 71 |
| Designated Facility Mail City: | Kimball |
| Designated Facility Mail Zip: | 69145 |
| Designated Facility Mail State: | NE |
| Designated Facility Location Street Number: | Not reported |
| Designated Facility Location Street 1: | 2247 South Highway 71 |
| Designated Facility Location Street 2: | Not reported |
| Designated Facility Location City: | Kimball |
| Designated Facility Location Zip: | 69145 |
| Designated Facility Location State: | NE |
| Designated Facility Contact Company Name: | Not reported |
| Manifest Residue Indicator: | N |
| Rejection Indicator: | N |

| | |
|---|---|
| Manifest Tracking Number: | 009087430SKS |
| Last Updated Date: | 20240208 |
| Shipped Date: | 20231226 |
| Received Date: | 20240115 |
| Manifest Status: | Signed |
| Submission Type: | DataImage5Copy |
| Origin Type: | Service |
| Generator EPA ID: | CAL000445854 |
| Generator Name: | Bliss Power Lawn Equipment Co |
| Generator Location Street Number: | Not reported |
| Generator Location Street 1: | 1715 FULTON AVE |
| Generator Location Street 2: | Not reported |
| Generator Location City: | SACRAMENTO |
| Generator Location State: | CA |
| Generator Location Zip: | 95825 |
| Generator Mail Street Number: | Not reported |
| Generator Mail Street 1: | 1715 Fulton Ave |
| Generator Mail Street 2: | Not reported |
| Generator Mail City: | Sacramento |
| Generator Mail Zip: | 95825 |
| Generator Mail State: | CA |
| Generator Contact Company Name: | Bliss Power Lawn Equipment Co |
| Designated Facility EPA ID: | CAD059494310 |
| Designated Facility Name: | Clean Harbors San Jose Llc |
| Designated Facility Mail Street Number: | 1021 |
| Designated Facility Mail Street 1: | Not reported |
| Designated Facility Mail Street 2: | Berryessa Road |
| Designated Facility Mail City: | San Jose |
| Designated Facility Mail Zip: | 95133 |
| Designated Facility Mail State: | CA |
| Designated Facility Location Street Number: | 1021 |
| Designated Facility Location Street 1: | Berryessa Road |
| Designated Facility Location Street 2: | Not reported |

**BLISS POWER LAWN EQUIPMENT (Continued)** **1025872731**

| | |
|---|---|
| Designated Facility Location City: | San Jose |
| Designated Facility Location Zip: | 95133 |
| Designated Facility Location State: | CA |
| Designated Facility Contact Company Name: | Not reported |
| Manifest Residue Indicator: | N |
| Rejection Indicator: | N |

| | |
|---|---|
| Manifest Tracking Number: | 007553188SKS |
| Last Updated Date: | 20200720 |
| Shipped Date: | 20200615 |
| Received Date: | 20200629 |
| Manifest Status: | Signed |
| Submission Type: | DataImage5Copy |
| Origin Type: | Service |
| Generator EPA ID: | CAL000445854 |
| Generator Name: | Bliss Power Lawn Equipment Co |
| Generator Location Street Number: | Not reported |
| Generator Location Street 1: | 1715 FULTON AVE |
| Generator Location Street 2: | Not reported |
| Generator Location City: | SACRAMENTO |
| Generator Location State: | CA |
| Generator Location Zip: | 95825 |
| Generator Mail Street Number: | Not reported |
| Generator Mail Street 1: | 1715 Fulton Ave |
| Generator Mail Street 2: | Not reported |
| Generator Mail City: | Sacramento |
| Generator Mail Zip: | 95825 |
| Generator Mail State: | CA |
| Generator Contact Company Name: | Bliss Power Lawn Equipment Co |
| Designated Facility EPA ID: | NED981723513 |
| Designated Facility Name: | Clean Harbors Environmental Services, Inc. |
| Designated Facility Mail Street Number: | Not reported |
| Designated Facility Mail Street 1: | Not reported |
| Designated Facility Mail Street 2: | 2247 South Highway 71 |
| Designated Facility Mail City: | Kimball |
| Designated Facility Mail Zip: | 69145 |
| Designated Facility Mail State: | NE |
| Designated Facility Location Street Number: | Not reported |
| Designated Facility Location Street 1: | 2247 South Highway 71 |
| Designated Facility Location Street 2: | Not reported |
| Designated Facility Location City: | Kimball |
| Designated Facility Location Zip: | 69145 |
| Designated Facility Location State: | NE |
| Designated Facility Contact Company Name: | Not reported |
| Manifest Residue Indicator: | N |
| Rejection Indicator: | N |

| | |
|---|---|
| Manifest Tracking Number: | 007316571SKS |
| Last Updated Date: | 20191206 |
| Shipped Date: | 20191023 |
| Received Date: | 20191116 |
| Manifest Status: | Signed |
| Submission Type: | DataImage5Copy |
| Origin Type: | Service |
| Generator EPA ID: | CAL000445854 |
| Generator Name: | Bliss Power Lawn Equipment Co |
| Generator Location Street Number: | Not reported |

**BLISS POWER LAWN EQUIPMENT (Continued)** **1025872731**

| | |
|---|---|
| Generator Location Street 1: | 1715 FULTON AVE |
| Generator Location Street 2: | Not reported |
| Generator Location City: | SACRAMENTO |
| Generator Location State: | CA |
| Generator Location Zip: | 95825 |
| Generator Mail Street Number: | Not reported |
| Generator Mail Street 1: | 1715 Fulton Ave |
| Generator Mail Street 2: | Not reported |
| Generator Mail City: | Sacramento |
| Generator Mail Zip: | 95825 |
| Generator Mail State: | CA |
| Generator Contact Company Name: | Not reported |
| Designated Facility EPA ID: | NED981723513 |
| Designated Facility Name: | Clean Harbors Environmental Services, Inc. |
| Designated Facility Mail Street Number: | Not reported |
| Designated Facility Mail Street 1: | Not reported |
| Designated Facility Mail Street 2: | 2247 South Highway 71 |
| Designated Facility Mail City: | Kimball |
| Designated Facility Mail Zip: | 69145 |
| Designated Facility Mail State: | NE |
| Designated Facility Location Street Number: | Not reported |
| Designated Facility Location Street 1: | 2247 South Highway 71 |
| Designated Facility Location Street 2: | Not reported |
| Designated Facility Location City: | Kimball |
| Designated Facility Location Zip: | 69145 |
| Designated Facility Location State: | NE |
| Designated Facility Contact Company Name: | Not reported |
| Manifest Residue Indicator: | N |
| Rejection Indicator: | N |

| | |
|---|---|
| Manifest Tracking Number: | 009325896SKS |
| Last Updated Date: | 20240715 |
| Shipped Date: | 20240610 |
| Received Date: | 20240614 |
| Manifest Status: | Signed |
| Submission Type: | DataImage5Copy |
| Origin Type: | Service |
| Generator EPA ID: | CAL000445854 |
| Generator Name: | Bliss Power Lawn Equipment Co |
| Generator Location Street Number: | Not reported |
| Generator Location Street 1: | 1715 FULTON AVE |
| Generator Location Street 2: | Not reported |
| Generator Location City: | SACRAMENTO |
| Generator Location State: | CA |
| Generator Location Zip: | 95825 |
| Generator Mail Street Number: | Not reported |
| Generator Mail Street 1: | 1715 FULTON AVE |
| Generator Mail Street 2: | Not reported |
| Generator Mail City: | SACRAMENTO |
| Generator Mail Zip: | 95825 |
| Generator Mail State: | CA |
| Generator Contact Company Name: | BLISS POWER LAWN EQUIPMENT CO |
| Designated Facility EPA ID: | CAD059494310 |
| Designated Facility Name: | Clean Harbors San Jose Llc |
| Designated Facility Mail Street Number: | 1021 |
| Designated Facility Mail Street 1: | Not reported |
| Designated Facility Mail Street 2: | BERRYESSA ROAD |

**BLISS POWER LAWN EQUIPMENT (Continued)** **1025872731**

| | |
|---|---|
| Designated Facility Mail City: | SAN JOSE |
| Designated Facility Mail Zip: | 95133 |
| Designated Facility Mail State: | CA |
| Designated Facility Location Street Number: | 1021 |
| Designated Facility Location Street 1: | BERRYESSA ROAD |
| Designated Facility Location Street 2: | Not reported |
| Designated Facility Location City: | SAN JOSE |
| Designated Facility Location Zip: | 95133 |
| Designated Facility Location State: | CA |
| Designated Facility Contact Company Name: | Not reported |
| Manifest Residue Indicator: | N |
| Rejection Indicator: | N |

| | |
|---|---|
| Manifest Tracking Number: | 007997454SKS |
| Last Updated Date: | 20210614 |
| Shipped Date: | 20210419 |
| Received Date: | 20210524 |
| Manifest Status: | Signed |
| Submission Type: | DataImage5Copy |
| Origin Type: | Service |
| Generator EPA ID: | CAL000445854 |
| Generator Name: | Bliss Power Lawn Equipment Co |
| Generator Location Street Number: | Not reported |
| Generator Location Street 1: | 1715 FULTON AVE |
| Generator Location Street 2: | Not reported |
| Generator Location City: | SACRAMENTO |
| Generator Location State: | CA |
| Generator Location Zip: | 95825 |
| Generator Mail Street Number: | Not reported |
| Generator Mail Street 1: | 1715 Fulton Ave |
| Generator Mail Street 2: | Not reported |
| Generator Mail City: | Sacramento |
| Generator Mail Zip: | 95825 |
| Generator Mail State: | CA |
| Generator Contact Company Name: | Bliss Power Lawn Equipment Co |
| Designated Facility EPA ID: | NED981723513 |
| Designated Facility Name: | Clean Harbors Environmental Services, Inc. |
| Designated Facility Mail Street Number: | Not reported |
| Designated Facility Mail Street 1: | Not reported |
| Designated Facility Mail Street 2: | 2247 South Highway 71 |
| Designated Facility Mail City: | Kimball |
| Designated Facility Mail Zip: | 69145 |
| Designated Facility Mail State: | NE |
| Designated Facility Location Street Number: | Not reported |
| Designated Facility Location Street 1: | 2247 South Highway 71 |
| Designated Facility Location Street 2: | Not reported |
| Designated Facility Location City: | Kimball |
| Designated Facility Location Zip: | 69145 |
| Designated Facility Location State: | NE |
| Designated Facility Contact Company Name: | Not reported |
| Manifest Residue Indicator: | N |
| Rejection Indicator: | N |

| | |
|---|---|
| Manifest Tracking Number: | 008849926SKS |
| Last Updated Date: | 20230530 |
| Shipped Date: | 20230413 |
| Received Date: | 20230501 |

**BLISS POWER LAWN EQUIPMENT (Continued)** **1025872731**

| | |
|---|---|
| Manifest Status: | Signed |
| Submission Type: | DataImage5Copy |
| Origin Type: | Service |
| Generator EPA ID: | CAL000445854 |
| Generator Name: | Bliss Power Lawn Equipment Co |
| Generator Location Street Number: | Not reported |
| Generator Location Street 1: | 1715 FULTON AVE |
| Generator Location Street 2: | Not reported |
| Generator Location City: | SACRAMENTO |
| Generator Location State: | CA |
| Generator Location Zip: | 95825 |
| Generator Mail Street Number: | Not reported |
| Generator Mail Street 1: | 1715 Fulton Ave |
| Generator Mail Street 2: | Not reported |
| Generator Mail City: | Sacramento |
| Generator Mail Zip: | 95825 |
| Generator Mail State: | CA |
| Generator Contact Company Name: | Bliss Power Lawn Equipment Co |
| Designated Facility EPA ID: | CAD059494310 |
| Designated Facility Name: | Clean Harbors San Jose Llc |
| Designated Facility Mail Street Number: | Not reported |
| Designated Facility Mail Street 1: | Not reported |
| Designated Facility Mail Street 2: | 1021 Berryessa Road |
| Designated Facility Mail City: | San Jose |
| Designated Facility Mail Zip: | 95133 |
| Designated Facility Mail State: | CA |
| Designated Facility Location Street Number: | Not reported |
| Designated Facility Location Street 1: | 1021 Berryessa Road |
| Designated Facility Location Street 2: | Not reported |
| Designated Facility Location City: | San Jose |
| Designated Facility Location Zip: | 95133 |
| Designated Facility Location State: | CA |
| Designated Facility Contact Company Name: | Not reported |
| Manifest Residue Indicator: | N |
| Rejection Indicator: | N |

| | |
|---|---|
| Manifest Tracking Number: | 009140240SKS |
| Last Updated Date: | 20240501 |
| Shipped Date: | 20240318 |
| Received Date: | 20240408 |
| Manifest Status: | Signed |
| Submission Type: | DataImage5Copy |
| Origin Type: | Service |
| Generator EPA ID: | CAL000445854 |
| Generator Name: | Bliss Power Lawn Equipment Co |
| Generator Location Street Number: | Not reported |
| Generator Location Street 1: | 1715 FULTON AVE |
| Generator Location Street 2: | Not reported |
| Generator Location City: | SACRAMENTO |
| Generator Location State: | CA |
| Generator Location Zip: | 95825 |
| Generator Mail Street Number: | Not reported |
| Generator Mail Street 1: | 1715 Fulton Ave |
| Generator Mail Street 2: | Not reported |
| Generator Mail City: | Sacramento |
| Generator Mail Zip: | 95825 |
| Generator Mail State: | CA |

**BLISS POWER LAWN EQUIPMENT (Continued)** **1025872731**

| | |
|---|---|
| Generator Contact Company Name: | Bliss Power Lawn Equipment Co |
| Designated Facility EPA ID: | CAD044429835 |
| Designated Facility Name: | Clean Harbors Wilmington Llc |
| Designated Facility Mail Street Number: | 1737 |
| Designated Facility Mail Street 1: | Not reported |
| Designated Facility Mail Street 2: | East Denni Street |
| Designated Facility Mail City: | Wilmington |
| Designated Facility Mail Zip: | 90744 |
| Designated Facility Mail State: | CA |
| Designated Facility Location Street Number: | 1737 |
| Designated Facility Location Street 1: | East Denni Street |
| Designated Facility Location Street 2: | Not reported |
| Designated Facility Location City: | Wilmington |
| Designated Facility Location Zip: | 90744 |
| Designated Facility Location State: | CA |
| Designated Facility Contact Company Name: | Not reported |
| Manifest Residue Indicator: | N |
| Rejection Indicator: | N |

| | |
|---|---|
| Manifest Tracking Number: | 007136053SKS |
| Last Updated Date: | 20190830 |
| Shipped Date: | 20190715 |
| Received Date: | 20190729 |
| Manifest Status: | Signed |
| Submission Type: | DataImage5Copy |
| Origin Type: | Service |
| Generator EPA ID: | CAL000445854 |
| Generator Name: | Bliss Power Lawn Equipment Co |
| Generator Location Street Number: | Not reported |
| Generator Location Street 1: | 1715 FULTON AVE |
| Generator Location Street 2: | Not reported |
| Generator Location City: | SACRAMENTO |
| Generator Location State: | CA |
| Generator Location Zip: | 95825 |
| Generator Mail Street Number: | Not reported |
| Generator Mail Street 1: | 1715 Fulton Ave |
| Generator Mail Street 2: | Not reported |
| Generator Mail City: | Sacramento |
| Generator Mail Zip: | 95825 |
| Generator Mail State: | CA |
| Generator Contact Company Name: | Not reported |
| Designated Facility EPA ID: | NED981723513 |
| Designated Facility Name: | Clean Harbors Environmental Services, Inc. |
| Designated Facility Mail Street Number: | Not reported |
| Designated Facility Mail Street 1: | Not reported |
| Designated Facility Mail Street 2: | 2247 South Highway 71 |
| Designated Facility Mail City: | Kimball |
| Designated Facility Mail Zip: | 69145 |
| Designated Facility Mail State: | NE |
| Designated Facility Location Street Number: | Not reported |
| Designated Facility Location Street 1: | 2247 South Highway 71 |
| Designated Facility Location Street 2: | Not reported |
| Designated Facility Location City: | Kimball |
| Designated Facility Location Zip: | 69145 |
| Designated Facility Location State: | NE |
| Designated Facility Contact Company Name: | Not reported |
| Manifest Residue Indicator: | N |

**BLISS POWER LAWN EQUIPMENT (Continued)** **1025872731**

Rejection Indicator: N

Manifest Tracking Number: 007993039SKS
Last Updated Date: 20210712
Shipped Date: 20210423
Received Date: 20210622
Manifest Status: Signed
Submission Type: DataImage5Copy
Origin Type: Service
Generator EPA ID: CAL000445854
Generator Name: Bliss Power Lawn Equipment Co
Generator Location Street Number: Not reported
Generator Location Street 1: 1715 FULTON AVE
Generator Location Street 2: Not reported
Generator Location City: SACRAMENTO
Generator Location State: CA
Generator Location Zip: 95825
Generator Mail Street Number: Not reported
Generator Mail Street 1: 1715 Fulton Ave
Generator Mail Street 2: Not reported
Generator Mail City: Sacramento
Generator Mail Zip: 95825
Generator Mail State: CA
Generator Contact Company Name: Bliss Power Lawn Equipment Co
Designated Facility EPA ID: NED981723513
Designated Facility Name: Clean Harbors Environmental Services, Inc.
Designated Facility Mail Street Number: Not reported
Designated Facility Mail Street 1: Not reported
Designated Facility Mail Street 2: 2247 South Highway 71
Designated Facility Mail City: Kimball
Designated Facility Mail Zip: 69145
Designated Facility Mail State: NE
Designated Facility Location Street Number: Not reported
Designated Facility Location Street 1: 2247 South Highway 71
Designated Facility Location Street 2: Not reported
Designated Facility Location City: Kimball
Designated Facility Location Zip: 69145
Designated Facility Location State: NE
Designated Facility Contact Company Name: Not reported
Manifest Residue Indicator: N
Rejection Indicator: N

Federal Waste:
Manifest Tracking Number: 008295721SKS
Waste Line Number: 1
Federal Waste Code: D001
Federal Waste: IGNITABLE WASTE

Manifest Tracking Number: 008295721SKS
Waste Line Number: 1
Federal Waste Code: D018
Federal Waste: BENZENE

State Waste:
Manifest Tracking Number: 008295721SKS
Waste Line Number: 1

**BLISS POWER LAWN EQUIPMENT (Continued)** **1025872731**

State Waste Code Owner: CA
State Waste Code: 213
State Waste: Hydrocarbon solvents (benzene, hexane, Stoddard, etc.

Transporter:
Manifest Tracking Number: 008295721SKS
Transporter Line Number: 1
Transporter EPA ID: TXR000081205
Transporter Name: Safety-Kleen Systems, Inc.

Manifest Tracking Number: 008295721SKS
Transporter Line Number: 2
Transporter EPA ID: MAD039322250
Transporter Name: Clean Harbors Environmental Services, Inc.

Manifest Tracking Number: 008295721SKS
Transporter Line Number: 3
Transporter EPA ID: MAD039322250
Transporter Name: Clean Harbors Environmental Services, Inc.

Waste Line:
Manifest Tracking Number: 008295721SKS
Waste Line Number: 1
U.S. DOT Hazardous Indicator: Y
U.S. DOT ID Number: UN1203
U.S. DOT Description: Un1203, Waste Un1203, Waste Gasoline, 3, Pg Ii, 3, Pg Ii
Non-Hazardous Waste Description: Not reported
Number of Containers: 2
Container Type Code: DM
Container Type Description: Metal drums, barrels, kegs
Waste Quantity: 400
Quantity Unit of Measure Code: P
Quantity Unit of Measure Description: Pounds
Waste Quantity, in Tons: 0.2
Acute Waste Quantity, in Tons: 0
Non-Acute Waste Quantity, in Tons: 0.2
Waste Quantity, in Kilograms: 181.406
Acute Waste Quantity, in Kilograms: 0
Non-Acute Waste Quantity, in Kilorgrams: 181.406
Management Method Code: H040
Management Method Description: INCINERATION
Waste Residue Indicator: N
Quantity Discrepancy Indicator: N
Waste Type Discrepancy Indicator: N
Waste Density: Not reported
Waste Density Unit of Measure Code: Not reported
Waste Density Unit of Measure Description: Not reported
Form Code: Not reported
Form Code Description: Not reported
Source Code: Not reported
Source Code Description: Not reported
Waste Minimization Code: Not reported
Waste Minimization Code Description: Not reported
Consent Number: Not reported
EPA Waste Indicator: Y

**BLISS POWER LAWN EQUIPMENT (Continued)** **1025872731**

Click this hyperlink while viewing on your computer to access
3 additional US EManifest: record(s) in the EDR Site Report.

**AG366** **BLISS POWER LAWN EQUIPMENT** **CERS HAZ WASTE** **S104577163**
**East** **1715 FULTON AVE** **HWTS** **N/A**
**1/8-1/4** **SACRAMENTO, CA 95825** **HAZNET**
**0.168 mi.** **Sacramento Co. ML**
**887 ft.** **Site 24 of 29 in cluster AG** **CERS**

**Relative:**
**Higher**

**Actual:**
**43 ft.**

CERS HAZ WASTE:

| | |
|---|---|
| Name: | BLISS POWER LAWN EQUIPMENT INC |
| Address: | 1715 FULTON AVE |
| City,State,Zip: | SACRAMENTO, CA 95825 |
| Site ID: | 520785 |
| CERS ID: | 10221988 |
| CERS Description: | Hazardous Waste Generator |

HWTS:

| | |
|---|---|
| Name: | BLISS POWER LAWN EQUIPMENT |
| Address: | 1715 FULTON AVE |
| Address 2: | Not reported |
| City,State,Zip: | SACRAMENTO, CA 95825 |
| EPA ID: | CAL000445854 |
| Inactive Date: | Not reported |
| Create Date: | 05/08/2019 |
| Last Act Date: | Not reported |
| Mailing Name: | Not reported |
| Mailing Address: | 1715 FULTON AVE |
| Mailing Address 2: | Not reported |
| Mailing City,State,Zip: | SACRAMENTO, CA 95825 |
| Owner Name: | BLISS POWER LAWN EQUIPMENT INC |
| Owner Address: | 1715 FULTON AVE |
| Owner Address 2: | Not reported |
| Owner City,State,Zip: | SACRAMENTO, CA 95825 |
| Owner Phone: | Not reported |
| Owner Fax: | Not reported |
| Contact Name: | CASEY BLISS |
| Contact Address: | 1715 FULTON AVE |
| Contact Address 2: | Not reported |
| City,State,Zip: | SACRAMENTO, CA 95825 |
| Contact Phone: | Not reported |
| Contact Fax: | Not reported |
| Facility Status: | Active |
| Facility Type: | PERMANENT |
| Category: | STATE |
| Latitude: | 38.596635 |
| Longitude: | -121.4017425 |

NAICS:

| | |
|---|---|
| EPA ID: | CAL000445854 |
| Create Date: | 2019-05-08 15:11:47.957 |
| NAICS Code: | 99999 |
| NAICS Description: | Not Otherwise Specified |
| Issued EPA ID Date: | 2019-05-08 15:11:47.91000 |
| Inactive Date: | 2020-06-30 00:00:00 |
| Facility Name: | BLISS POWER LAWN EQUIPMENT |
| Facility Address: | 1715 FULTON AVE |
| Facility Address 2: | Not reported |

**BLISS POWER LAWN EQUIPMENT (Continued)** **S104577163**

Facility City: SACRAMENTO
Facility County: Not reported
Facility State: CA
Facility Zip: 95825

HAZNET:
Name: BLISS POWER LAWN EQUIPMENT
Address: 1715 FULTON AVE
Address 2: Not reported
City,State,Zip: SACRAMENTO, CA 95825
Contact: CASEY BLISS
Telephone: 9165452381
Mailing Name: Not reported
Mailing Address: 1715 FULTON AVE

Year: 2021
Gepaid: CAL000445854
TSD EPA ID: NED981723513
CA Waste Code: 213 - Hydrocarbon solvents (benzene, hexane, Stoddard, Etc.)
Disposal Method: H040 - Incineration--Thermal Destruction Other Than Use As A Fuel
Tons: 0.1

Year: 2020
Gepaid: CAL000445854
TSD EPA ID: NED981723513
CA Waste Code: 213 - Hydrocarbon solvents (benzene, hexane, Stoddard, Etc.)
Disposal Method: H040 - Incineration--Thermal Destruction Other Than Use As A Fuel
Tons: 0.35

Year: 2019
Gepaid: CAL000445854
TSD EPA ID: NED981723513
CA Waste Code: 213 - Hydrocarbon solvents (benzene, hexane, Stoddard, Etc.)
Disposal Method: H040 - Incineration--Thermal Destruction Other Than Use As A Fuel
Tons: 0.15000

Additional Information:
Year: 2021
EM Manifest ID: Not reported
Shipment Date: 6/15/2020
Shipment Date: 6/15/2020
Receipt Date: 6/29/2020
Manifest Number: 007553188SKS
Generator EPA ID: CAL000445854
Name: BLISS POWER LAWN EQUIPMENT CO
Address: 1715 FULTON AVE
Address 2: Not reported
City,State,Zip: SACRAMENTO, CA 95825
Telephone: Not reported
Contact: Casey Bliss
Contact Telephone: 916-483-1167
Contact Email: casey@blisspowerlawn.com
Transporter 1 EPA ID: TXR000081205
Transporter Name: Safety-Kleen Systems, Inc.

**BLISS POWER LAWN EQUIPMENT (Continued)** **S104577163**

| | |
|---|---|
| Transporter 1 Emergency Number: | Not reported |
| Transporter 2 EPA ID: | MAD039322250 |
| Transporter Name 2: | Clean Harbors Environmental Services, Inc. |
| Transporter 2 Emergency Number: | Not reported |
| TSDF EPA ID: | NED981723513 |
| TSDF Name: | Clean Harbors Environmental Services, Inc. |
| TSDF Address 1: | 2247 South Highway 71 |
| TSDF Address 2: | Not reported |
| TSDF City,State,Zip: | Kimball, NE 69145 |
| TSDF Telephone: | Not reported |
| TSDFA EPA ID: | Not reported |
| Waste Code Description: | 213 - Not reported |
| RCRA Code: | D001,D018 |
| Meth Code: | H040 - Not reported |
| Quantity Tons: | 0.1 |
| Waste Quantity: | 200 |
| Quantity Unit: | P |

| | |
|---|---|
| Year: | 2021 |
| EM Manifest ID: | Not reported |
| Shipment Date: | 2/18/2020 |
| Shipment Date: | 2/18/2020 |
| Receipt Date: | 3/11/2020 |
| Manifest Number: | 007291078SKS |
| Generator EPA ID: | CAL000445854 |
| Name: | BLISS POWER LAWN EQUIPMENT CO |
| Address: | 1715 FULTON AVE |
| Address 2: | Not reported |
| City,State,Zip: | SACRAMENTO, CA 95825 |
| Telephone: | Not reported |
| Contact: | Casey Bliss |
| Contact Telephone: | 916-483-1167 |
| Contact Email: | casey@blisspowerlawn.com |
| Transporter 1 EPA ID: | TXR000081205 |
| Transporter Name: | Safety-Kleen Systems, Inc. |
| Transporter 1 Emergency Number: | Not reported |
| Transporter 2 EPA ID: | MOD095038998 |
| Transporter Name 2: | Tri State Motor Transit |
| Transporter 2 Emergency Number: | Not reported |
| TSDF EPA ID: | NED981723513 |
| TSDF Name: | Clean Harbors Environmental Services, Inc. |
| TSDF Address 1: | 2247 South Highway 71 |
| TSDF Address 2: | Not reported |
| TSDF City,State,Zip: | Kimball, NE 69145 |
| TSDF Telephone: | Not reported |
| TSDFA EPA ID: | Not reported |
| Waste Code Description: | 213 - Not reported |
| RCRA Code: | D001,D018 |
| Meth Code: | H040 - Not reported |
| Quantity Tons: | 0.15 |
| Waste Quantity: | 300 |
| Quantity Unit: | P |

| | |
|---|---|
| Year: | 2021 |
| EM Manifest ID: | Not reported |
| Shipment Date: | 10/30/2020 |
| Shipment Date: | 10/30/2020 |

**BLISS POWER LAWN EQUIPMENT (Continued)** **S104577163**

| | |
|---|---|
| Receipt Date: | 11/23/2020 |
| Manifest Number: | 007776120SKS |
| Generator EPA ID: | CAL000445854 |
| Name: | BLISS POWER LAWN EQUIPMENT CO |
| Address: | 1715 FULTON AVE |
| Address 2: | Not reported |
| City,State,Zip: | SACRAMENTO, CA 95825 |
| Telephone: | Not reported |
| Contact: | Casey Bliss |
| Contact Telephone: | 916-483-1167 |
| Contact Email: | casey@blisspowerlawn.com |
| Transporter 1 EPA ID: | TXR000081205 |
| Transporter Name: | Safety-Kleen Systems, Inc. |
| Transporter 1 Emergency Number: | Not reported |
| Transporter 2 EPA ID: | MAD039322250 |
| Transporter Name 2: | Clean Harbors Environmental Services, Inc. |
| Transporter 2 Emergency Number: | Not reported |
| TSDF EPA ID: | NED981723513 |
| TSDF Name: | Clean Harbors Environmental Services, Inc. |
| TSDF Address 1: | 2247 South Highway 71 |
| TSDF Address 2: | Not reported |
| TSDF City,State,Zip: | Kimball, NE 69145 |
| TSDF Telephone: | Not reported |
| TSDFA EPA ID: | Not reported |
| Waste Code Description: | 213 - Not reported |
| RCRA Code: | D001,D018 |
| Meth Code: | H040 - Not reported |
| Quantity Tons: | 0.1 |
| Waste Quantity: | 200 |
| Quantity Unit: | P |

Additional Information:

| | |
|---|---|
| Year: | 2020 |
| EM Manifest ID: | Not reported |
| Shipment Date: | 6/15/2020 |
| Shipment Date: | 6/15/2020 |
| Receipt Date: | 6/29/2020 |
| Manifest Number: | 007553188SKS |
| Generator EPA ID: | CAL000445854 |
| Name: | BLISS POWER LAWN EQUIPMENT CO |
| Address: | 1715 FULTON AVE |
| Address 2: | Not reported |
| City,State,Zip: | SACRAMENTO, CA 95825 |
| Telephone: | Not reported |
| Contact: | Casey Bliss |
| Contact Telephone: | 916-483-1167 |
| Contact Email: | casey@blisspowerlawn.com |
| Transporter 1 EPA ID: | TXR000081205 |
| Transporter Name: | Safety-Kleen Systems, Inc. |
| Transporter 1 Emergency Number: | Not reported |
| Transporter 2 EPA ID: | MAD039322250 |
| Transporter Name 2: | Clean Harbors Environmental Services, Inc. |
| Transporter 2 Emergency Number: | Not reported |
| TSDF EPA ID: | NED981723513 |
| TSDF Name: | Clean Harbors Environmental Services, Inc. |
| TSDF Address 1: | 2247 South Highway 71 |
| TSDF Address 2: | Not reported |

**BLISS POWER LAWN EQUIPMENT (Continued)** **S104577163**

| | |
|---|---|
| TSDF City,State,Zip: | Kimball, NE 69145 |
| TSDF Telephone: | Not reported |
| TSDFA EPA ID: | Not reported |
| Waste Code Description: | 213 - Not reported |
| RCRA Code: | D001,D018 |
| Meth Code: | H040 - Not reported |
| Quantity Tons: | 0.1 |
| Waste Quantity: | 200 |
| Quantity Unit: | P |

| | |
|---|---|
| Year: | 2020 |
| EM Manifest ID: | Not reported |
| Shipment Date: | 2/18/2020 |
| Shipment Date: | 2/18/2020 |
| Receipt Date: | 3/11/2020 |
| Manifest Number: | 007291078SKS |
| Generator EPA ID: | CAL000445854 |
| Name: | BLISS POWER LAWN EQUIPMENT CO |
| Address: | 1715 FULTON AVE |
| Address 2: | Not reported |
| City,State,Zip: | SACRAMENTO, CA 95825 |
| Telephone: | Not reported |
| Contact: | Casey Bliss |
| Contact Telephone: | 916-483-1167 |
| Contact Email: | casey@blisspowerlawn.com |
| Transporter 1 EPA ID: | TXR000081205 |
| Transporter Name: | Safety-Kleen Systems, Inc. |
| Transporter 1 Emergency Number: | Not reported |
| Transporter 2 EPA ID: | MOD095038998 |
| Transporter Name 2: | Tri State Motor Transit |
| Transporter 2 Emergency Number: | Not reported |
| TSDF EPA ID: | NED981723513 |
| TSDF Name: | Clean Harbors Environmental Services, Inc. |
| TSDF Address 1: | 2247 South Highway 71 |
| TSDF Address 2: | Not reported |
| TSDF City,State,Zip: | Kimball, NE 69145 |
| TSDF Telephone: | Not reported |
| TSDFA EPA ID: | Not reported |
| Waste Code Description: | 213 - Not reported |
| RCRA Code: | D001,D018 |
| Meth Code: | H040 - Not reported |
| Quantity Tons: | 0.15 |
| Waste Quantity: | 300 |
| Quantity Unit: | P |

| | |
|---|---|
| Year: | 2020 |
| EM Manifest ID: | Not reported |
| Shipment Date: | 10/30/2020 |
| Shipment Date: | 10/30/2020 |
| Receipt Date: | 11/23/2020 |
| Manifest Number: | 007776120SKS |
| Generator EPA ID: | CAL000445854 |
| Name: | BLISS POWER LAWN EQUIPMENT CO |
| Address: | 1715 FULTON AVE |
| Address 2: | Not reported |
| City,State,Zip: | SACRAMENTO, CA 95825 |
| Telephone: | Not reported |

**BLISS POWER LAWN EQUIPMENT (Continued)** **S104577163**

| | |
|---|---|
| Contact: | Casey Bliss |
| Contact Telephone: | 916-483-1167 |
| Contact Email: | casey@blisspowerlawn.com |
| Transporter 1 EPA ID: | TXR000081205 |
| Transporter Name: | Safety-Kleen Systems, Inc. |
| Transporter 1 Emergency Number: | Not reported |
| Transporter 2 EPA ID: | MAD039322250 |
| Transporter Name 2: | Clean Harbors Environmental Services, Inc. |
| Transporter 2 Emergency Number: | Not reported |
| TSDF EPA ID: | NED981723513 |
| TSDF Name: | Clean Harbors Environmental Services, Inc. |
| TSDF Address 1: | 2247 South Highway 71 |
| TSDF Address 2: | Not reported |
| TSDF City,State,Zip: | Kimball, NE 69145 |
| TSDF Telephone: | Not reported |
| TSDFA EPA ID: | Not reported |
| Waste Code Description: | 213 - Not reported |
| RCRA Code: | D001,D018 |
| Meth Code: | H040 - Not reported |
| Quantity Tons: | 0.1 |
| Waste Quantity: | 200 |
| Quantity Unit: | P |

Additional Information:

| | |
|---|---|
| Year: | 2019 |
| EM Manifest ID: | b9ee8e1b-b655-463e-a4a3-71e363ecb477 |
| Shipment Date: | 7/15/2019 |
| Shipment Date: | 7/15/2019 |
| Receipt Date: | 7/29/2019 |
| Manifest Number: | 007136053SKS |
| Generator EPA ID: | CAL000445854 |
| Name: | BLISS POWER LAWN EQUIPMENT CO |
| Address: | 1715 FULTON AVE |
| Address 2: | Not reported |
| City,State,Zip: | SACRAMENTO 95825 |
| Telephone: | 800-483-3718 |
| Contact: | Casey Bliss |
| Contact Telephone: | 916-483-1167 |
| Contact Email: | Not reported |
| Transporter 1 EPA ID: | TXR000081205 |
| Transporter Name: | Not reported |
| Transporter 1 Emergency Number: | Not reported |
| Transporter 2 EPA ID: | MOD095038998 |
| Transporter Name 2: | Not reported |
| Transporter 2 Emergency Number: | Not reported |
| TSDF EPA ID: | NED981723513 |
| TSDF Name: | Clean Harbors Environmental Services, Inc. |
| TSDF Address 1: | 2247 South Highway 71 |
| TSDF Address 2: | Not reported |
| TSDF City,State,Zip: | Kimball 69145 |
| TSDF Telephone: | 800-483-3718 |
| TSDFA EPA ID: | Not reported |
| Waste Code Description: | - Not reported |
| RCRA Code: | Not reported |
| Meth Code: | - Not reported |
| Quantity Tons: | Not reported |
| Waste Quantity: | Not reported |

**BLISS POWER LAWN EQUIPMENT (Continued)** **S104577163**

Quantity Unit: Not reported

Federal:
Year: 2019
EM Manifest ID: b9ee8e1b-b655-463e-a4a3-71e363ecb477
Generator EPA ID: CAL000445854
Shipment Date: 2019-07-15
Manifest Number: 007136053SKS
Line Number: 1
Method Code: H040
Quantity Tons: 0.15000
Quantity Waste: 300.000000
Quantity Unit: P
Number of Containers: 1
Type of Container: Metal drums, barrels, kegs
Quantity Type: Pounds
Federal Code: D001

Year: 2019
EM Manifest ID: b9ee8e1b-b655-463e-a4a3-71e363ecb477
Generator EPA ID: CAL000445854
Shipment Date: 2019-07-15
Manifest Number: 007136053SKS
Line Number: 1
Method Code: H040
Quantity Tons: 0.15000
Quantity Waste: 300.000000
Quantity Unit: P
Number of Containers: 1
Type of Container: Metal drums, barrels, kegs
Quantity Type: Pounds
Federal Code: D018

State:
Year: 2019
EM Manifest ID: b9ee8e1b-b655-463e-a4a3-71e363ecb477
Generator EPA ID: CAL000445854
Shipment Date: 2019-07-15
Manifest Number: 007136053SKS
Line Number: 1
Method Code: H040
Quantity Tons: 0.15000
Quantity Waste: 300.000000
Quantity Unit: P
Number of Containers: 1
Type of Container: Metal drums, barrels, kegs
Quantity Type: Pounds
State Code: 213

Year: 2019
EM Manifest ID: 981325
Shipment Date: 10/23/2019
Shipment Date: 10/23/2019
Receipt Date: 11/16/2019
Manifest Number: 007316571SKS
Generator EPA ID: CAL000445854

**BLISS POWER LAWN EQUIPMENT (Continued)** **S104577163**

| | |
|---|---|
| Name: | BLISS POWER LAWN EQUIPMENT CO |
| Address: | 1715 FULTON AVE |
| Address 2: | Not reported |
| City,State,Zip: | SACRAMENTO 95825 |
| Telephone: | 800-483-3718 |
| Contact: | Casey Bliss |
| Contact Telephone: | 916-483-1167 |
| Contact Email: | Not reported |
| Transporter 1 EPA ID: | TXR000081205 |
| Transporter Name: | Not reported |
| Transporter 1 Emergency Number: | Not reported |
| Transporter 2 EPA ID: | MOD095038998 |
| Transporter Name 2: | Not reported |
| Transporter 2 Emergency Number: | Not reported |
| TSDF EPA ID: | NED981723513 |
| TSDF Name: | Clean Harbors Environmental Services, Inc. |
| TSDF Address 1: | 2247 South Highway 71 |
| TSDF Address 2: | Not reported |
| TSDF City,State,Zip: | Kimball 69145 |
| TSDF Telephone: | 800-483-3718 |
| TSDFA EPA ID: | Not reported |
| Waste Code Description: | - Not reported |
| RCRA Code: | Not reported |
| Meth Code: | - Not reported |
| Quantity Tons: | Not reported |
| Waste Quantity: | Not reported |
| Quantity Unit: | Not reported |

Federal:

| | |
|---|---|
| Year: | 2019 |
| EM Manifest ID: | 981325 |
| Generator EPA ID: | CAL000445854 |
| Shipment Date: | 2019-10-23 |
| Manifest Number: | 007316571SKS |
| Line Number: | 1 |
| Method Code: | H040 |
| Quantity Tons: | 0.15000 |
| Quantity Waste: | 300.000000 |
| Quantity Unit: | P |
| Number of Containers: | 1 |
| Type of Container: | Metal drums, barrels, kegs |
| Quantity Type: | Pounds |
| Federal Code: | D001 |

| | |
|---|---|
| Year: | 2019 |
| EM Manifest ID: | 981325 |
| Generator EPA ID: | CAL000445854 |
| Shipment Date: | 2019-10-23 |
| Manifest Number: | 007316571SKS |
| Line Number: | 1 |
| Method Code: | H040 |
| Quantity Tons: | 0.15000 |
| Quantity Waste: | 300.000000 |
| Quantity Unit: | P |
| Number of Containers: | 1 |
| Type of Container: | Metal drums, barrels, kegs |
| Quantity Type: | Pounds |
| Federal Code: | D018 |

**BLISS POWER LAWN EQUIPMENT (Continued)** **S104577163**

State:

| | |
|---|---|
| Year: | 2019 |
| EM Manifest ID: | 981325 |
| Generator EPA ID: | CAL000445854 |
| Shipment Date: | 2019-10-23 |
| Manifest Number: | 007316571SKS |
| Line Number: | 1 |
| Method Code: | H040 |
| Quantity Tons: | 0.15000 |
| Quantity Waste: | 300.000000 |
| Quantity Unit: | P |
| Number of Containers: | 1 |
| Type of Container: | Metal drums, barrels, kegs |
| Quantity Type: | Pounds |
| State Code: | 213 |

Sacramento Co. ML:

| | |
|---|---|
| Name: | BLISS POWER LAWN EQUIPMENT |
| Address: | 1715 FULTON AVE |
| City,State,Zip: | SACRAMENTO, CA 95825 |
| Facility Id: | Not reported |
| Facility Status: | Not reported |
| FD: | Not reported |
| Billing Codes BP: | A |
| Billing Codes UST: | Not reported |
| WG Bill Code: | A |
| Target Property Bill Cod: | Not reported |
| Food Bill Code: | Not reported |
| CUPA Permit Date: | Not reported |
| HAZMAT Permit Date: | Not reported |
| HAZMAT Inspection Date: | Not reported |
| Hazmat Date BP Received: | Not reported |
| UST Permit Dt: | Not reported |
| UST Inspection Date: | Not reported |
| UST Tank Test Date: | Not reported |
| Number of Tanks: | Not reported |
| UST Tank Test Date: | Not reported |
| SIC Code: | Not reported |
| Tier Permitting: | Not reported |
| AST Bill Code: | Not reported |
| CALARP Bill Code: | Not reported |

CERS:

| | |
|---|---|
| Name: | BLISS POWER LAWN EQUIPMENT INC |
| Address: | 1715 FULTON AVE |
| City,State,Zip: | SACRAMENTO, CA 95825 |
| Site ID: | 520785 |
| CERS ID: | 10221988 |
| CERS Description: | Chemical Storage Facilities |

Violations:

| | |
|---|---|
| Site ID: | 520785 |
| Site Name: | BLISS POWER LAWN EQUIPMENT INC |
| Violation Date: | 11-26-2019 |
| Citation: | 22 CCR 12 66262.40(a) - California Code of Regulations, Title 22, |

**BLISS POWER LAWN EQUIPMENT (Continued)** **S104577163**

Chapter 12, Section(s) 66262.40(a)
Violation Description: Failure to keep a copy of each properly signed manifest for at least three years from the date the waste was accepted by the initial transporter. The manifest signed at the time the waste was accepted for transport shall be kept until receiving a signed copy from the designated facility which received the waste.
Violation Notes: Returned to compliance on 12/15/2019. OBSERVATION: After conducting the facility walk through, when paperwork was requested, Mr. Bliss could not provide copies of the manifests since the other owner (his brother) maintains the paperwork and service side of the business. Since he could not locate copies for review at this time, it is unknown if the facility has maintained 3 years worth of hazardous wastes manifests for all waste streams generated on site: Used Oil Filters, Waste Gasoline and Used Oil. While writing the report, Marshall provided some manifests for review, however, only the year of 2018 was available for review. Provide copies from 2017 and 2019 to demonstrate compliance for the 3 year requirement. CORRECTIVE ACTION: Within the time frame specified above, submit copies of the hazardous waste manifests or consolidated manifests for all waste streams observed on site (at least three years worth). If three years are not available, contact your hazardous waste hauler to obtain these copies and [Truncated]
Violation Division: Sacramento County Env Management Department
Violation Program: HW
Violation Source: CERS,

Site ID: 520785
Site Name: BLISS POWER LAWN EQUIPMENT INC
Violation Date: 11-26-2019
Citation: 40 CFR 1 265.33 - U.S. Code of Federal Regulations, Title 40, Chapter 1, Section(s) 265.33
Violation Description: Failure to test and maintain as necessary all facility communications or alarm systems, fire protection equipment, spill control equipment, and decontamination equipment to assure its proper operation in time of emergency.
Violation Notes: Returned to compliance on 12/15/2019. OBSERVATION: In the shop located in building 2539, observed fire extinguishers have not been tested and maintained to assure its proper operation in time of emergency. Extinguishers must be maintained and inspected for safety on an annual basis and the most recent date observed on the walls date back to March 2018 and one even from April 2015. Facility must ensure adequate emergency equipment is used to demonstrate proper maintenance of the facility to prevent a potential release, fire or spill from occurring. CORRECTIVE ACTION: Submit photos/documentation to this department demonstrating that all fire extinguishers placed in the service shop and store front have been properly tested or maintained.
Violation Division: Sacramento County Env Management Department
Violation Program: HW
Violation Source: CERS,

Site ID: 520785
Site Name: BLISS POWER LAWN EQUIPMENT INC
Violation Date: 03-11-2014
Citation: HSC 6.95 25504(a) - California Health and Safety Code, Chapter 6.95, Section(s) 25504(a)
Violation Description: Failure to complete and/or submit hazardous material inventory forms for all reportable hazardous materials on site.

**BLISS POWER LAWN EQUIPMENT (Continued)** **S104577163**

| | |
|---|---|
| Violation Notes: | Returned to compliance on 05/28/2014. OBSERVATION: The facility has not submitted the Hazardous Materials Inventory Chemical Description page for 2 cycle premixed fuel and waste gas/diesel/oil/water waste to this department. CORRECTIVE ACTION: Complete and submit the Hazardous Materials Inventory Chemical Description page for all materials listed above electronically in this department's e-Reporting Portal or in the California Environmental Reporting System or submit documentation demonstrating you have reduced the hazardous material amounts below the threshold quantity. |
| Violation Division: | Sacramento County Env Management Department |
| Violation Program: | HMRRP |
| Violation Source: | CERS, |
| | |
| Site ID: | 520785 |
| Site Name: | BLISS POWER LAWN EQUIPMENT INC |
| Violation Date: | 03-11-2014 |
| Citation: | 22 CCR 12 66262.40(a) - California Code of Regulations, Title 22, Chapter 12, Section(s) 66262.40(a) |
| Violation Description: | Failure to maintain uniform hazardous waste manifest, consolidated manifest, or bills of lading copies for three years. |
| Violation Notes: | Returned to compliance on 05/28/2014. OBSERVATION: Uniform Hazardous Waste Manifests for gas/diesel/oil/water waste, used oil, and used oil filters were not available at the time of inspection. CORRECTIVE ACTION: Locate a copy of all Uniform Hazardous Waste Manifests for the past three years and submit copies to this department. |
| Violation Division: | Sacramento County Env Management Department |
| Violation Program: | HW |
| Violation Source: | CERS, |
| | |
| Site ID: | 520785 |
| Site Name: | BLISS POWER LAWN EQUIPMENT INC |
| Violation Date: | 11-26-2019 |
| Citation: | 40 CFR 1 262.34(d)(5)(iii) - U.S. Code of Federal Regulations, Title 40, Chapter 1, Section(s) 262.34(d)(5)(iii) |
| Violation Description: | Failure to ensure that all employees are thoroughly familiar with proper waste handling and emergency procedures, relevant to their responsibilities during normal facility operations and emergencies. |
| Violation Notes: | Returned to compliance on 12/15/2019. OBSERVATION: Employees are not thoroughly familiar with proper waste handling and emergency procedures as demonstrated by the number and type of hazardous waste violations observed at the time of inspection. While asking Mr. Bliss to apply dates onto the hazardous waste drums accumulating wastes, an employee indicated not understanding who (either the waste hauler or the staff) should apply a start date onto the drum. Also, documentation was not provided to demonstrate adequate employee training. CORRECTIVE ACTION: Submit documentation to this department demonstrating that employees have been properly trained within 30 days. |
| Violation Division: | Sacramento County Env Management Department |
| Violation Program: | HW |
| Violation Source: | CERS, |
| | |
| Site ID: | 520785 |
| Site Name: | BLISS POWER LAWN EQUIPMENT INC |
| Violation Date: | 03-11-2014 |
| Citation: | HSC 6.95 25510 - California Health and Safety Code, Chapter 6.95, Section(s) 25510 |

**BLISS POWER LAWN EQUIPMENT (Continued)** **S104577163**

| | |
|---|---|
| Violation Description: | Failure to update hazardous material inventory within 30 days when one of the following occurs: A 100 percent or more increase in the quantity of a previously disclosed material. Any handling of a previously undisclosed hazardous materials A change of business address, business ownership, or business name. |
| Violation Notes: | Returned to compliance on 05/28/2014. See violation Q350. |
| Violation Division: | Sacramento County Env Management Department |
| Violation Program: | HMRRP |
| Violation Source: | CERS, |
| | |
| Site ID: | 520785 |
| Site Name: | BLISS POWER LAWN EQUIPMENT INC |
| Violation Date: | 11-26-2019 |
| Citation: | 22 CCR 12 66262.34(f) - California Code of Regulations, Title 22, Chapter 12, Section(s) 66262.34(f) |
| Violation Description: | Failure to properly label hazardous waste accumulation containers and portable tanks with the following requirements: "Hazardous Waste", name and address of the generator, physical and chemical characteristics of the Hazardous Waste, and starting accumulation date. |
| Violation Notes: | Returned to compliance on 11/26/2019. OBSERVATION: The Used Oil Filter drum and Waste Gasoline drum located in the service shop was observed without the following information on the label: Start Accumulation Date. The Oil Filter drum was 1/2 full and the Waste gasoline was currently accumulating hazardous wastes. Start Dates must be applied onto the drums once waste begins accumulating. These waste streams have been indicated to be accumulating for about a year. At time of inspection, Mr. Bliss applied start dates onto the observed drums and informed staff on proper labeling practices. This violation was corrected at time of inspection so no additional action needed at this time. |
| Violation Division: | Sacramento County Env Management Department |
| Violation Program: | HW |
| Violation Source: | CERS, |
| | |
| Site ID: | 520785 |
| Site Name: | BLISS POWER LAWN EQUIPMENT INC |
| Violation Date: | 11-26-2019 |
| Citation: | HSC 6.95 25505(a)(4) - California Health and Safety Code, Chapter 6.95, Section(s) 25505(a)(4) |
| Violation Description: | Failure to provide initial and annual training to all employees in safety procedures in the event of a release or threatened release of a hazardous material or failure to document and maintain training records for a minimum of three years. |
| Violation Notes: | Returned to compliance on 12/15/2019. OBSERVATION: Facility must maintain annual employee training documentation on site. When paperwork was requested during inspection, none was provided for review. Annual employee training in safety procedures in the event of a release or threatened release of a hazardous material including familiarity with the emergency response plan has not been provided and / or documented and / or training records were not maintained for a minimum of three years. CORRECTIVE ACTION: Within the time frame specified, submit documentation to this department demonstrating appropriate personnel have received training and maintain ongoing annual training records for a minimum of three years. |
| Violation Division: | Sacramento County Env Management Department |
| Violation Program: | HMRRP |

**BLISS POWER LAWN EQUIPMENT (Continued)** **S104577163**

Violation Source: CERS,

Site ID: 520785
Site Name: BLISS POWER LAWN EQUIPMENT INC
Violation Date: 03-11-2014
Citation: 19 CCR 4 2729.2(a)(3) - California Code of Regulations, Title 19, Chapter 4, Section(s) 2729.2(a)(3)
Violation Description: Failure to complete and/or submit an annotated site map if required by CUPA.
Violation Notes: Returned to compliance on 05/28/2014. OBSERVATION: The annotated site map submitted to this department does not include the hazardous materials and waste storage areas. CORRECTIVE ACTION: Revise the annotated Site Map to include all required content and submit electronically in this department's e-Reporting Portal or in the California Environmental Reporting System or submit documentation demonstrating you have reduced the hazardous material amounts below the threshold quantity.
Violation Division: Sacramento County Env Management Department
Violation Program: HMRRP
Violation Source: CERS,

Site ID: 520785
Site Name: BLISS POWER LAWN EQUIPMENT INC
Violation Date: 03-11-2014
Citation: HSC 6.95 25504(c) - California Health and Safety Code, Chapter 6.95, Section(s) 25504(c)
Violation Description: Failure to include provisions in the business plan to ensure that appropriate personnel receive initial and annual training.
Violation Notes: Returned to compliance on 05/28/2014. OBSERVATION: Training documentation for all applicable employees was not available. CORRECTIVE ACTION: Submit documentation to this department demonstrating that employees have received training on safe handling of hazardous materials and the Emergency Response Plan or submit documentation demonstrating you have reduced the hazardous materials amounts below the threshold quantity.
Violation Division: Sacramento County Env Management Department
Violation Program: HMRRP
Violation Source: CERS,

Evaluation:
Eval General Type: Compliance Evaluation Inspection
Eval Date: 03-11-2014
Violations Found: Yes
Eval Type: Routine done by local agency
Eval Notes: Not reported
Eval Division: Sacramento County Env Management Department
Eval Program: HW
Eval Source: CERS,

Eval General Type: Compliance Evaluation Inspection
Eval Date: 07-15-2017
Violations Found: No
Eval Type: Routine done by local agency
Eval Notes: No Violations Observed.
Eval Division: Sacramento County Env Management Department
Eval Program: HW
Eval Source: CERS,

**BLISS POWER LAWN EQUIPMENT (Continued)** **S104577163**

Eval General Type: Compliance Evaluation Inspection
Eval Date: 11-26-2019
Violations Found: Yes
Eval Type: Routine done by local agency
Eval Notes: On 11/26/2019, a Hazardous Materials Business Plan (HMBP) inspection was conducted at Bliss Power Lawn Equipment to verify compliance with applicable rules and regulations. This facility owns a service shop on site that services lawn mowers and other equipment/engines. This facility currently stores reportable quantities of hazardous wastes and materials on site and the following was observed at time of inspection: - Used Oil (2 x 55 gallon drums) - Waste Gasoline (1 x 55 gallon drum) - Lubricating Oil 10W-30 (1 x 55 gal drum) - Propane for retail sale (11 x 15 gal cylinders) Violations resulting from today's inspection must be corrected based on the time frame specified in their observations and can be submitted to this department via: Attn: Cher Vue County of Sacramento, EMD - Environmental Compliance Division 10590 Armstrong Ave, Mather, CA 95655 Fax: 916-875-8513 Email: vueche@saccounty.net
Eval Division: Sacramento County Env Management Department
Eval Program: HMRRP
Eval Source: CERS,

Eval General Type: Compliance Evaluation Inspection
Eval Date: 11-26-2019
Violations Found: Yes
Eval Type: Routine done by local agency
Eval Notes: On 11/26/2019, a Hazardous Waste Generator inspection was conducted at Bliss Power Lawn Equipment to verify compliance with applicable rules and regulations. This facility owns a service shop on site that services lawn mowers and other equipment/engines. This facility currently stores reportable quantities of hazardous wastes on site and generates the following waste streams: - Used Oil (2 x 55 gallon drums - start date of: 07/08/2019) - Used Oil Filters (1 x 30 gal drum - start date: 11/26/2019) - Waste Gasoline (1 x 55 gallon drum - start date: 11/26/2019) Some paperwork was available for review at time of inspection, however, information provided only covers the year of 2018. Violations resulting from today's inspection must be corrected based on the time frame specified in their observations and can be submitted to this department via: Attn: Cher Vue County of Sacramento, EMD - Environmental Compliance Division 10590 Armstrong Ave, Mather, [Truncated]
Eval Division: Sacramento County Env Management Department
Eval Program: HW
Eval Source: CERS,

Eval General Type: Compliance Evaluation Inspection
Eval Date: 03-11-2014
Violations Found: Yes
Eval Type: Routine done by local agency
Eval Notes: Not reported
Eval Division: Sacramento County Env Management Department
Eval Program: HMRRP
Eval Source: CERS,

Coordinates:
Site ID: 520785
Facility Name: BLISS POWER LAWN EQUIPMENT INC

**BLISS POWER LAWN EQUIPMENT (Continued)** **S104577163**

| | |
|---|---|
| Env Int Type Code: | HMBP |
| Program ID: | 10221988 |
| Coord Name: | Not reported |
| Ref Point Type Desc: | Center of a facility or station., |
| Latitude: | 38.596630 |
| Longitude: | -121.401730 |

Affiliation:

| | |
|---|---|
| Affiliation Type Desc: | Parent Corporation |
| Entity Name: | BLISS POWER LAWN EQUIPMENT |
| Entity Title: | Not reported |
| Affiliation Address: | Not reported |
| Affiliation City: | Not reported |
| Affiliation State: | Not reported |
| Affiliation Country: | Not reported |
| Affiliation Zip: | Not reported |
| Affiliation Phone: | , |

| | |
|---|---|
| Affiliation Type Desc: | Property Owner |
| Entity Name: | Bliss Brothers Properties (Casey Bliss) |
| Entity Title: | Not reported |
| Affiliation Address: | 1715 FULTON AVE |
| Affiliation City: | SACRAMENTO |
| Affiliation State: | CA |
| Affiliation Country: | United States |
| Affiliation Zip: | 95825 |
| Affiliation Phone: | (916) 893-8799, |

| | |
|---|---|
| Affiliation Type Desc: | Environmental Contact |
| Entity Name: | Casey Bliss |
| Entity Title: | Not reported |
| Affiliation Address: | 1715 Fulton Ave |
| Affiliation City: | Sacramento |
| Affiliation State: | CA |
| Affiliation Country: | Not reported |
| Affiliation Zip: | 95825-2415 |
| Affiliation Phone: | , |

| | |
|---|---|
| Affiliation Type Desc: | Facility Mailing Address |
| Entity Name: | Mailing Address |
| Entity Title: | Not reported |
| Affiliation Address: | 1715 Fulton Ave |
| Affiliation City: | Sacramento |
| Affiliation State: | CA |
| Affiliation Country: | Not reported |
| Affiliation Zip: | 95825-2415 |
| Affiliation Phone: | , |

| | |
|---|---|
| Affiliation Type Desc: | Legal Owner |
| Entity Name: | BLISS POWER LAWN EQUIPMENT INC |
| Entity Title: | Not reported |
| Affiliation Address: | 1715 Fulton Ave |
| Affiliation City: | Sacramento |
| Affiliation State: | CA |
| Affiliation Country: | United States |
| Affiliation Zip: | 95825-2415 |
| Affiliation Phone: | (916) 483-1167, |

**BLISS POWER LAWN EQUIPMENT (Continued)** **S104577163**

| | |
|---|---|
| Affiliation Type Desc: | CUPA District |
| Entity Name: | Sacramento County Environmental Management Departm |
| Entity Title: | Not reported |
| Affiliation Address: | 11080 WHITE ROCK ROAD, STE. 200 |
| Affiliation City: | RANCHO CORDOVA |
| Affiliation State: | CA |
| Affiliation Country: | Not reported |
| Affiliation Zip: | 95670 |
| Affiliation Phone: | (916) 875-8550, |

| | |
|---|---|
| Affiliation Type Desc: | Document Preparer |
| Entity Name: | Casey Bliss |
| Entity Title: | Not reported |
| Affiliation Address: | Not reported |
| Affiliation City: | Not reported |
| Affiliation State: | Not reported |
| Affiliation Country: | Not reported |
| Affiliation Zip: | Not reported |
| Affiliation Phone: | , |

| | |
|---|---|
| Affiliation Type Desc: | Identification Signer |
| Entity Name: | Casey Bliss |
| Entity Title: | CFO |
| Affiliation Address: | Not reported |
| Affiliation City: | Not reported |
| Affiliation State: | Not reported |
| Affiliation Country: | Not reported |
| Affiliation Zip: | Not reported |
| Affiliation Phone: | , |

| | |
|---|---|
| Affiliation Type Desc: | Operator |
| Entity Name: | BLISS POWER LAWN EQUIPMENT INC |
| Entity Title: | Not reported |
| Affiliation Address: | Not reported |
| Affiliation City: | Not reported |
| Affiliation State: | Not reported |
| Affiliation Country: | Not reported |
| Affiliation Zip: | Not reported |
| Affiliation Phone: | (916) 893-8799, |

---

**AG367** **BLISS POWER LAWN EQUIPMENT CO.** **RCRA NonGen / NLR** **1031269227**
**East** **1715 FULTON AVE** **CAC003293643**
**1/8-1/4** **SACRAMENTO, CA 95825**
**0.168 mi.**
**887 ft.** **Site 25 of 29 in cluster AG**

**Relative:**
**Higher**

**Actual:**
**43 ft.**

RCRA Listings:

| | |
|---|---|
| Date Form Received by Agency: | 20240625 |
| Handler Name: | Bliss Power Lawn Equipment Co. |
| Handler Address: | 1715 Fulton Ave |
| Handler City,State,Zip: | SACRAMENTO, CA 95825 |
| EPA ID: | CAC003293643 |
| Contact Name: | BRYAN HALL |
| Contact Address: | 5854 88TH ST. |
| Contact City,State,Zip: | SACRAMENTO, CA 95825 |
| Contact Telephone: | 916-483-1167 |
| Contact Fax: | Not reported |

**BLISS POWER LAWN EQUIPMENT CO. (Continued)** **1031269227**

| | |
|---|---|
| Contact Email: | CASEY@BLISSPOWERLAWN.COM |
| Contact Title: | Not reported |
| EPA Region: | 09 |
| Land Type: | Not reported |
| Federal Waste Generator Description: | Not a generator, verified |
| Non-Notifier: | Not reported |
| Biennial Report Cycle: | Not reported |
| Accessibility: | Not reported |
| Active Site Indicator: | Not reported |
| State District Owner: | Not reported |
| State District: | Not reported |
| Mailing Address: | 5854 88TH ST. |
| Mailing City,State,Zip: | SACRAMENTO, CA 95825 |
| Owner Name: | Casey Bliss |
| Owner Type: | Other |
| Operator Name: | Bryan Hall |
| Operator Type: | Other |
| Short-Term Generator Activity: | No |
| Importer Activity: | No |
| Mixed Waste Generator: | No |
| Transporter Activity: | No |
| Transfer Facility Activity: | No |
| Recycler Activity with Storage: | No |
| Small Quantity On-Site Burner Exemption: | No |
| Smelting Melting and Refining Furnace Exemption: | No |
| Underground Injection Control: | No |
| Off-Site Waste Receipt: | No |
| Universal Waste Indicator: | No |
| Universal Waste Destination Facility: | No |
| Federal Universal Waste: | No |
| Active Site State-Reg Handler: | --- |
| Federal Facility Indicator: | Not reported |
| Hazardous Secondary Material Indicator: | N |
| Sub-Part K Indicator: | Not reported |
| 2018 GPRA Permit Baseline: | Not on the Baseline |
| 2018 GPRA Renewals Baseline: | Not on the Baseline |
| 202 GPRA Corrective Action Baseline: | No |
| Subject to Corrective Action Universe: | No |
| Non-TSDFs Where RCRA CA has Been Imposed Universe: | No |
| Corrective Action Priority Ranking: | No NCAPS ranking |
| Environmental Control Indicator: | No |
| Institutional Control Indicator: | No |
| Human Exposure Controls Indicator: | N/A |
| Groundwater Controls Indicator: | N/A |
| Significant Non-Complier Universe: | No |
| Unaddressed Significant Non-Complier Universe: | No |
| Addressed Significant Non-Complier Universe: | No |
| Significant Non-Complier With a Compliance Schedule Universe: | No |
| Financial Assurance Required: | Not reported |
| Handler Date of Last Change: | 20240626 |
| Recognized Trader-Importer: | No |
| Recognized Trader-Exporter: | No |
| Importer of Spent Lead Acid Batteries: | No |
| Exporter of Spent Lead Acid Batteries: | No |
| Recycler Activity Without Storage: | No |
| Manifest Broker: | No |
| Sub-Part P Indicator: | No |

**BLISS POWER LAWN EQUIPMENT CO. (Continued)** **1031269227**

Handler - Owner Operator:

| | |
|---|---|
| Owner/Operator Indicator: | Owner |
| Owner/Operator Name: CASEY BLISS | |
| Legal Status: | Other |
| Date Became Current: | Not reported |
| Date Ended Current: | Not reported |
| Owner/Operator Address: | 5854 88TH ST. |
| Owner/Operator City,State,Zip: | SACRAMENTO, CA 95825 |
| Owner/Operator Telephone: | 916-483-1167 |
| Owner/Operator Telephone Ext: | Not reported |
| Owner/Operator Fax: | Not reported |
| Owner/Operator Email: | Not reported |

| | |
|---|---|
| Owner/Operator Indicator: | Operator |
| Owner/Operator Name: BRYAN HALL | |
| Legal Status: | Other |
| Date Became Current: | Not reported |
| Date Ended Current: | Not reported |
| Owner/Operator Address: | 5854 88TH ST. |
| Owner/Operator City,State,Zip: | SACRAMENTO, CA 95825 |
| Owner/Operator Telephone: | 916-483-1167 |
| Owner/Operator Telephone Ext: | Not reported |
| Owner/Operator Fax: | Not reported |
| Owner/Operator Email: | Not reported |

Historic Generators:

| | |
|---|---|
| Receive Date: | 20240625 |
| Handler Name: | BLISS POWER LAWN EQUIPMENT CO. |
| Federal Waste Generator Description: | Not a generator, verified |
| State District Owner: | Not reported |
| Large Quantity Handler of Universal Waste: | No |
| Recognized Trader Importer: | No |
| Recognized Trader Exporter: | No |
| Spent Lead Acid Battery Importer: | No |
| Spent Lead Acid Battery Exporter: | No |
| Current Record: | Yes |
| Non Storage Recycler Activity: | No |
| Electronic Manifest Broker: | No |

List of NAICS Codes and Descriptions:

| | |
|---|---|
| NAICS Code: | 541320 |
| NAICS Description: | LANDSCAPE ARCHITECTURAL SERVICES |

Facility Has Received Notices of Violations:

| | |
|---|---|
| Violations: | No Violations Found |

Evaluation Action Summary:

| | |
|---|---|
| Evaluations: | No Evaluations Found |

**AL368** **HAYES BROTHERS COLLISION REPAIR** **RCRA-SQG** **1005415475**
**ENE** **2404 TOWER AVE** **FINDS** **CAR000111419**
**1/8-1/4** **SACRAMENTO, CA 95825** **ECHO**
**0.168 mi.** **HWTS**
**889 ft.** **Site 9 of 22 in cluster AL** **HAZNET**
**Sacramento Co. ML**

**Relative:**
**Higher**

**Actual:**
**52 ft.**

RCRA Listings:

| | |
|---|---|
| Date Form Received by Agency: | 20020114 |
| Handler Name: | Hayes Brothers Collision Repair |
| Handler Address: | 2404 Tower Ave |
| Handler City,State,Zip: | SACRAMENTO, CA 95825 |
| EPA ID: | CAR000111419 |
| Contact Name: | STEVE FURMAN |
| Contact Address: | 2404 TOWER AVE |
| Contact City,State,Zip: | SACRAMENTO, CA 95825 |
| Contact Telephone: | 916-482-3368 |
| Contact Fax: | Not reported |
| Contact Email: | Not reported |
| Contact Title: | Not reported |
| EPA Region: | 09 |
| Land Type: | Private |
| Federal Waste Generator Description: | Small Quantity Generator |
| Non-Notifier: | Not reported |
| Biennial Report Cycle: | Not reported |
| Accessibility: | Not reported |
| Active Site Indicator: | Handler Activities |
| State District Owner: | Not reported |
| State District: | Not reported |
| Mailing Address: | 2404 TOWER AVE |
| Mailing City,State,Zip: | SACRAMENTO, CA 95825 |
| Owner Name: | Brett Hayes |
| Owner Type: | Private |
| Operator Name: | Not reported |
| Operator Type: | Not reported |
| Short-Term Generator Activity: | No |
| Importer Activity: | No |
| Mixed Waste Generator: | No |
| Transporter Activity: | No |
| Transfer Facility Activity: | No |
| Recycler Activity with Storage: | No |
| Small Quantity On-Site Burner Exemption: | No |
| Smelting Melting and Refining Furnace Exemption: | No |
| Underground Injection Control: | No |
| Off-Site Waste Receipt: | No |
| Universal Waste Indicator: | No |
| Universal Waste Destination Facility: | No |
| Federal Universal Waste: | No |
| Active Site State-Reg Handler: | --- |
| Federal Facility Indicator: | Not reported |
| Hazardous Secondary Material Indicator: | N |
| Sub-Part K Indicator: | Not reported |
| 2018 GPRA Permit Baseline: | Not on the Baseline |
| 2018 GPRA Renewals Baseline: | Not on the Baseline |
| 202 GPRA Corrective Action Baseline: | No |
| Subject to Corrective Action Universe: | No |
| Non-TSDFs Where RCRA CA has Been Imposed Universe: | No |
| Corrective Action Priority Ranking: | No NCAPS ranking |
| Environmental Control Indicator: | No |

**HAYES BROTHERS COLLISION REPAIR (Continued)** **1005415475**

| | |
|---|---|
| Institutional Control Indicator: | No |
| Human Exposure Controls Indicator: | N/A |
| Groundwater Controls Indicator: | N/A |
| Significant Non-Complier Universe: | No |
| Unaddressed Significant Non-Complier Universe: | No |
| Addressed Significant Non-Complier Universe: | No |
| Significant Non-Complier With a Compliance Schedule Universe: | No |
| Financial Assurance Required: | Not reported |
| Handler Date of Last Change: | 20021007 |
| Recognized Trader-Importer: | No |
| Recognized Trader-Exporter: | No |
| Importer of Spent Lead Acid Batteries: | No |
| Exporter of Spent Lead Acid Batteries: | No |
| Recycler Activity Without Storage: | No |
| Manifest Broker: | No |
| Sub-Part P Indicator: | No |

Hazardous Waste Summary:

| | |
|---|---|
| Waste Code: | D000 |
| Waste Description: | Not Defined |
| Waste Code: | D001 |
| Waste Description: | Ignitable Waste |
| Waste Code: | D008 |
| Waste Description: | Lead |
| Waste Code: | D018 |
| Waste Description: | Benzene |
| Waste Code: | D035 |
| Waste Description: | Methyl Ethyl Ketone |
| Waste Code: | D039 |
| Waste Description: | Tetrachloroethylene |
| Waste Code: | D040 |
| Waste Description: | Trichloroethylene |
| Waste Code: | F003 |
| Waste Description: | The Following Spent Nonhalogenated Solvents: Xylene, Acetone, Ethyl Acetate, Ethyl Benzene, Ethyl Ether, Methyl Isobutyl Ketone, N-Butyl Alcohol, Cyclohexanone, And Methanol; All Spent Solvent Mixtures/Blends Containing, Before Use, Only The Above Spent Nonhalogenated Solvents; And All Spent Solvent Mixtures/Blends Containing, Before Use, One Or More Of The Above Nonhalogenated Solvents, And A Total Of Ten Percent Or More (By Volume) Of One Or More Of Those Solvents Listed In F001, F002, F004, And F005; And Still Bottoms From The Recovery Of These Spent Solvents And Spent Solvent Mixtures. |
| Waste Code: | F005 |
| Waste Description: | The Following Spent Nonhalogenated Solvents: Toluene, Methyl Ethyl Ketone, Carbon Disulfide, Isobutanol, Pyridine, Benzene, 2-Ethoxyethanol, And 2-Nitropropane; All Spent Solvent Mixtures/Blends Containing, Before Use, A Total Of Ten Percent Or More (By Volume) Of |

**HAYES BROTHERS COLLISION REPAIR (Continued)** **1005415475**

One Or More Of The Above Nonhalogenated Solvents Or Those Solvents Listed In F001, F002, Or F004; And Still Bottoms From The Recovery Of These Spent Solvents And Spent Solvent Mixtures.

Handler - Owner Operator:

| | |
|---|---|
| Owner/Operator Indicator: | Owner |
| Owner/Operator Name: BRETT HAYES | |
| Legal Status: | Private |
| Date Became Current: | Not reported |
| Date Ended Current: | Not reported |
| Owner/Operator Address: | 1800 20TH ST |
| Owner/Operator City,State,Zip: | SACRAMENTO, CA 95814 |
| Owner/Operator Telephone: | 916-456-3368 |
| Owner/Operator Telephone Ext: | Not reported |
| Owner/Operator Fax: | Not reported |
| Owner/Operator Email: | Not reported |

Historic Generators:

| | |
|---|---|
| Receive Date: | 20020114 |
| Handler Name: | HAYES BROTHERS COLLISION REPAIR |
| Federal Waste Generator Description: | Small Quantity Generator |
| State District Owner: | Not reported |
| Large Quantity Handler of Universal Waste: | No |
| Recognized Trader Importer: | No |
| Recognized Trader Exporter: | No |
| Spent Lead Acid Battery Importer: | No |
| Spent Lead Acid Battery Exporter: | No |
| Current Record: | Yes |
| Non Storage Recycler Activity: | Not reported |
| Electronic Manifest Broker: | Not reported |

List of NAICS Codes and Descriptions:

| | |
|---|---|
| NAICS Codes: | No NAICS Codes Found |

Facility Has Received Notices of Violations:

| | |
|---|---|
| Violations: | No Violations Found |

Evaluation Action Summary:

| | |
|---|---|
| Evaluations: | No Evaluations Found |

FINDS:

Registry ID: 110012227722

Click Here for FRS Facility Detail Report:

Environmental Interest/Information System:

The Resource Conservation and Recovery Act Information System (RCRAInfo) is EPA's comprehensive information system in support of the Resource Conservation and Recovery Act (RCRA) of 1976 and the Hazardous and Solid Waste Amendments (HSWA) of 1984. It tracks many types of information about generators, transporters, treaters, storers, and disposers of hazardous waste.
California's Hazardous Waste Tracking System Data Mart (HWTS-DATAMART) provides information on hazardous waste shipments for generators,

**HAYES BROTHERS COLLISION REPAIR (Continued)** **1005415475**

transporters, and treatment, storage, and disposal facilities.

Click this hyperlink while viewing on your computer to access additional FINDS: detail in the EDR Site Report.

ECHO:

| | |
|---|---|
| Envid: | 1005415475 |
| Registry ID: | 110012227722 |
| DFR URL: | |
| Name: | HAYES BROTHERS COLLISION REPAIR |
| Address: | 2404 TOWER AVE |
| City,State,Zip: | SACRAMENTO, CA 95825 |

HWTS:

| | |
|---|---|
| Name: | HAYES BROTHERS COLLISION REPAIR |
| Address: | 2404 TOWER AVE |
| Address 2: | Not reported |
| City,State,Zip: | SACRAMENTO, CA 95825 |
| EPA ID: | CAR000111419 |
| Inactive Date: | 07/24/2014 |
| Create Date: | 03/04/2003 |
| Last Act Date: | Not reported |
| Mailing Name: | Not reported |
| Mailing Address: | PO BOX 4949 |
| Mailing Address 2: | Not reported |
| Mailing City,State,Zip: | EL DORADO HILLS, CA 957620000 |
| Owner Name: | BRETT HAYES |
| Owner Address: | PO BOX 4949 |
| Owner Address 2: | Not reported |
| Owner City,State,Zip: | EL DORADO HILLS, CA 957620000 |
| Owner Phone: | Not reported |
| Owner Fax: | Not reported |
| Contact Name: | DAVID TOSH - MANAGER |
| Contact Address: | 2400 TOWER AVE |
| Contact Address 2: | Not reported |
| City,State,Zip: | SACRAMENTO, CA 958250000 |
| Contact Phone: | Not reported |
| Contact Fax: | Not reported |
| Facility Status: | Inactive |
| Facility Type: | PERMANENT |
| Category: | FEDERAL |
| Latitude: | 38.602035 |
| Longitude: | -121.404855 |

NAICS:

| | |
|---|---|
| EPA ID: | CAR000111419 |
| Create Date: | 2006-11-27 18:30:15.000 |
| NAICS Code: | 811121 |
| NAICS Description: | Automotive Body, Paint, and Interior Repair and Maintenance |
| Issued EPA ID Date: | 2003-03-04 14:25:35.18700 |
| Inactive Date: | 2014-07-24 00:00:00 |
| Facility Name: | HAYES BROTHERS COLLISION REPAIR |
| Facility Address: | 2404 TOWER AVE |
| Facility Address 2: | Not reported |
| Facility City: | SACRAMENTO |
| Facility County: | Not reported |
| Facility State: | CA |

**HAYES BROTHERS COLLISION REPAIR (Continued)** **1005415475**

Facility Zip: 95825

HAZNET:

| | |
|---|---|
| Name: | HAYES BROTHERS COLLISION REPAIR |
| Address: | 2404 TOWER AVE |
| Address 2: | Not reported |
| City,State,Zip: | SACRAMENTO, CA 95825 |
| Contact: | DAVID TOSH - MANAGER |
| Telephone: | 9164823368 |
| Mailing Name: | Not reported |
| Mailing Address: | PO BOX 4949 |
| Year: | 2013 |
| Gepaid: | CAR000111419 |
| TSD EPA ID: | TXD077603371 |
| CA Waste Code: | 352 - Other organic solids |
| Disposal Method: | H061 - Fuel Blending Prior To Energy Recovery At Another Site |
| Tons: | 0.05 |
| Year: | 2013 |
| Gepaid: | CAR000111419 |
| TSD EPA ID: | TXD077603371 |
| CA Waste Code: | 212 - Oxygenated solvents (acetone, butanol, ethyl acetate, etc.) |
| Disposal Method: | H039 - Other Recovery Of Reclamation For Reuse Including Acid Regeneration, Organics Recovery Ect |
| Tons: | 0.125 |
| Year: | 2013 |
| Gepaid: | CAR000111419 |
| TSD EPA ID: | TXD077603371 |
| CA Waste Code: | 135 - Unspecified aqueous solution |
| Disposal Method: | H141 - Storage, Bulking, And/Or Transfer Off Site--No Treatment/Reovery (H010-H129) Or (H131-H135) |
| Tons: | 0.14 |
| Year: | 2013 |
| Gepaid: | CAR000111419 |
| TSD EPA ID: | TXD077603371 |
| CA Waste Code: | 212 - Oxygenated solvents (acetone, butanol, ethyl acetate, etc.) |
| Disposal Method: | H020 - Solvents Recovery |
| Tons: | 0.119 |
| Year: | 2013 |
| Gepaid: | CAR000111419 |
| TSD EPA ID: | CA0000084517 |
| CA Waste Code: | 342 - Organic liquids with metals (Alkaline solution (pH >= 12.5) with metals) |
| Disposal Method: | H141 - Storage, Bulking, And/Or Transfer Off Site--No Treatment/Reovery (H010-H129) Or (H131-H135) |
| Tons: | 0.3753 |
| Year: | 2013 |
| Gepaid: | CAR000111419 |
| TSD EPA ID: | CA0000084517 |
| CA Waste Code: | 212 - Oxygenated solvents (acetone, butanol, ethyl acetate, etc.) |
| Disposal Method: | H141 - Storage, Bulking, And/Or Transfer Off Site--No |

**HAYES BROTHERS COLLISION REPAIR (Continued)** **1005415475**

| | |
|---|---|
| | Treatment/Reovery (H010-H129) Or (H131-H135) |
| Tons: | 0.2675 |
| Year: | 2012 |
| Gepaid: | CAR000111419 |
| TSD EPA ID: | CA0000084517 |
| CA Waste Code: | 212 - Oxygenated solvents (acetone, butanol, ethyl acetate, etc.) |
| Disposal Method: | H141 - Storage, Bulking, And/Or Transfer Off Site--No Treatment/Reovery (H010-H129) Or (H131-H135) |
| Tons: | 0.054 |
| Year: | 2012 |
| Gepaid: | CAR000111419 |
| TSD EPA ID: | CA0000084517 |
| CA Waste Code: | 252 - Other still bottom waste |
| Disposal Method: | - |
| Tons: | Not reported |
| Year: | 2012 |
| Gepaid: | CAR000111419 |
| TSD EPA ID: | CA0000084517 |
| CA Waste Code: | 342 - Organic liquids with metals (Alkaline solution (pH >= 12.5) with metals) |
| Disposal Method: | H141 - Storage, Bulking, And/Or Transfer Off Site--No Treatment/Reovery (H010-H129) Or (H131-H135) |
| Tons: | 0.1251 |
| Year: | 2012 |
| Gepaid: | CAR000111419 |
| TSD EPA ID: | TXD077603371 |
| CA Waste Code: | 252 - Other still bottom waste |
| Disposal Method: | H061 - Fuel Blending Prior To Energy Recovery At Another Site |
| Tons: | 0.304 |

Click this hyperlink while viewing on your computer to access
47 additional CA HAZNET: record(s) in the EDR Site Report.

Additional Information:

| | |
|---|---|
| Year: | 2013 |
| Gen EPA ID: | CAR000111419 |
| Shipment Date: | 20130920 |
| Creation Date: | 10/29/2013 22:15:09 |
| Receipt Date: | 20130920 |
| Manifest ID: | 003924545SKS |
| Trans EPA ID: | TXR000081205 |
| Trans Name: | SAFETY-KLEEN SYSTEMS INC |
| Trans 2 EPA ID: | Not reported |
| Trans 2 Name: | Not reported |
| TSDF EPA ID: | CA0000084517 |
| Trans Name: | SAFETY-KLEEN SYSTEMS INC |
| TSDF Alt EPA ID: | Not reported |
| TSDF Alt Name: | Not reported |
| Waste Code Description: | 342 - Organic liquids with metals (see 121 |
| RCRA Code: | Not reported |
| Meth Code: | H141 - Storage, Bulking, And/Or Transfer Off Site--No |

**HAYES BROTHERS COLLISION REPAIR (Continued)** **1005415475**

| | |
|---|---|
| | Treatment/Reovery (H010-H129) Or (H131-H135) |
| Quantity Tons: | 0.1251 |
| Waste Quantity: | 30 |
| Quantity Unit: | G |
| Additional Code 1: | Not reported |
| Additional Code 2: | Not reported |
| Additional Code 3: | Not reported |
| Additional Code 4: | Not reported |
| Additional Code 5: | Not reported |
| | |
| Shipment Date: | 20130920 |
| Creation Date: | 2/18/2014 22:15:06 |
| Receipt Date: | 20131009 |
| Manifest ID: | 003924539SKS |
| Trans EPA ID: | TXR000081205 |
| Trans Name: | SAFETY-KLEEN SYSTEMS INC |
| Trans 2 EPA ID: | CAR000187922 |
| Trans 2 Name: | RUST & SONS |
| TSDF EPA ID: | TXD077603371 |
| Trans Name: | SAFETY-KLEEN SYSTEMS INC |
| TSDF Alt EPA ID: | Not reported |
| TSDF Alt Name: | Not reported |
| Waste Code Description: | 135 - Unspecified aqueous solution |
| RCRA Code: | Not reported |
| Meth Code: | H141 - Storage, Bulking, And/Or Transfer Off Site--No Treatment/Reovery (H010-H129) Or (H131-H135) |
| Quantity Tons: | 0.125 |
| Waste Quantity: | 250 |
| Quantity Unit: | P |
| Additional Code 1: | Not reported |
| Additional Code 2: | Not reported |
| Additional Code 3: | Not reported |
| Additional Code 4: | Not reported |
| Additional Code 5: | Not reported |
| | |
| Shipment Date: | 20130920 |
| Creation Date: | 2/18/2014 22:15:06 |
| Receipt Date: | 20131009 |
| Manifest ID: | 003924538SKS |
| Trans EPA ID: | TXR000081205 |
| Trans Name: | SAFETY-KLEEN SYSTEMS INC |
| Trans 2 EPA ID: | CAR000187922 |
| Trans 2 Name: | RUST & SONS |
| TSDF EPA ID: | TXD077603371 |
| Trans Name: | SAFETY-KLEEN SYSTEMS INC |
| TSDF Alt EPA ID: | Not reported |
| TSDF Alt Name: | Not reported |
| Waste Code Description: | 352 - Other organic solids |
| RCRA Code: | D039 |
| Meth Code: | H061 - Fuel Blending Prior To Energy Recovery At Another Site |
| Quantity Tons: | 0.05 |
| Waste Quantity: | 100 |
| Quantity Unit: | P |
| Additional Code 1: | D008 |
| Additional Code 2: | Not reported |
| Additional Code 3: | Not reported |
| Additional Code 4: | Not reported |

**HAYES BROTHERS COLLISION REPAIR (Continued)** **1005415475**

| | |
|---|---|
| Additional Code 5: | Not reported |
| | |
| Shipment Date: | 20130920 |
| Creation Date: | 2/18/2014 22:15:06 |
| Receipt Date: | 20131009 |
| Manifest ID: | 003924539SKS |
| Trans EPA ID: | TXR000081205 |
| Trans Name: | SAFETY-KLEEN SYSTEMS INC |
| Trans 2 EPA ID: | CAR000187922 |
| Trans 2 Name: | RUST & SONS |
| TSDF EPA ID: | TXD077603371 |
| Trans Name: | SAFETY-KLEEN SYSTEMS INC |
| TSDF Alt EPA ID: | Not reported |
| TSDF Alt Name: | Not reported |
| Waste Code Description: | 212 - Oxygenated solvents (acetone, butanol, ethyl acetate, etc. |
| RCRA Code: | F005 |
| Meth Code: | H039 - Other Recovery Of Reclamation For Reuse Including Acid Regeneration, Organics Recovery Ect |
| Quantity Tons: | 0.125 |
| Waste Quantity: | 250 |
| Quantity Unit: | P |
| Additional Code 1: | F003 |
| Additional Code 2: | D018 |
| Additional Code 3: | D001 |
| Additional Code 4: | Not reported |
| Additional Code 5: | Not reported |
| | |
| Shipment Date: | 20130909 |
| Creation Date: | 10/23/2013 22:15:07 |
| Receipt Date: | 20130909 |
| Manifest ID: | 003892056SKS |
| Trans EPA ID: | TXR000081205 |
| Trans Name: | SAFETY-KLEEN SYSTEMS INC |
| Trans 2 EPA ID: | Not reported |
| Trans 2 Name: | Not reported |
| TSDF EPA ID: | CA0000084517 |
| Trans Name: | SAFETY-KLEEN SYSTEMS INC |
| TSDF Alt EPA ID: | Not reported |
| TSDF Alt Name: | Not reported |
| Waste Code Description: | 212 - Oxygenated solvents (acetone, butanol, ethyl acetate, etc. |
| RCRA Code: | F003 |
| Meth Code: | H141 - Storage, Bulking, And/Or Transfer Off Site--No Treatment/Reovery (H010-H129) Or (H131-H135) |
| Quantity Tons: | 0.0135 |
| Waste Quantity: | 27 |
| Quantity Unit: | P |
| Additional Code 1: | D039 |
| Additional Code 2: | D035 |
| Additional Code 3: | D018 |
| Additional Code 4: | D001 |
| Additional Code 5: | Not reported |
| | |
| Shipment Date: | 20130815 |
| Creation Date: | 10/16/2013 22:15:14 |
| Receipt Date: | 20130815 |
| Manifest ID: | 003724270SKS |
| Trans EPA ID: | TXR000081205 |

**HAYES BROTHERS COLLISION REPAIR (Continued)** **1005415475**

| | |
|---|---|
| Trans Name: | SAFETY-KLEEN SYSTEMS INC |
| Trans 2 EPA ID: | Not reported |
| Trans 2 Name: | Not reported |
| TSDF EPA ID: | CA0000084517 |
| Trans Name: | SAFETY-KLEEN SYSTEMS INC |
| TSDF Alt EPA ID: | Not reported |
| TSDF Alt Name: | Not reported |
| Waste Code Description: | 342 - Organic liquids with metals (see 121 |
| RCRA Code: | Not reported |
| Meth Code: | H141 - Storage, Bulking, And/Or Transfer Off Site--No Treatment/Reovery (H010-H129) Or (H131-H135) |
| Quantity Tons: | 0.1251 |
| Waste Quantity: | 30 |
| Quantity Unit: | G |
| Additional Code 1: | Not reported |
| Additional Code 2: | Not reported |
| Additional Code 3: | Not reported |
| Additional Code 4: | Not reported |
| Additional Code 5: | Not reported |
| | |
| Shipment Date: | 20130815 |
| Creation Date: | 10/16/2013 22:15:14 |
| Receipt Date: | 20130815 |
| Manifest ID: | 003724270SKS |
| Trans EPA ID: | TXR000081205 |
| Trans Name: | SAFETY-KLEEN SYSTEMS INC |
| Trans 2 EPA ID: | Not reported |
| Trans 2 Name: | Not reported |
| TSDF EPA ID: | CA0000084517 |
| Trans Name: | SAFETY-KLEEN SYSTEMS INC |
| TSDF Alt EPA ID: | Not reported |
| TSDF Alt Name: | Not reported |
| Waste Code Description: | 212 - Oxygenated solvents (acetone, butanol, ethyl acetate, etc. |
| RCRA Code: | F003 |
| Meth Code: | H141 - Storage, Bulking, And/Or Transfer Off Site--No Treatment/Reovery (H010-H129) Or (H131-H135) |
| Quantity Tons: | 0.0135 |
| Waste Quantity: | 27 |
| Quantity Unit: | P |
| Additional Code 1: | D039 |
| Additional Code 2: | D035 |
| Additional Code 3: | D018 |
| Additional Code 4: | D001 |
| Additional Code 5: | Not reported |
| | |
| Shipment Date: | 20130815 |
| Creation Date: | 10/16/2013 22:15:14 |
| Receipt Date: | 20130815 |
| Manifest ID: | 003724270SKS |
| Trans EPA ID: | TXR000081205 |
| Trans Name: | SAFETY-KLEEN SYSTEMS INC |
| Trans 2 EPA ID: | Not reported |
| Trans 2 Name: | Not reported |
| TSDF EPA ID: | CA0000084517 |
| Trans Name: | SAFETY-KLEEN SYSTEMS INC |
| TSDF Alt EPA ID: | Not reported |
| TSDF Alt Name: | Not reported |

**HAYES BROTHERS COLLISION REPAIR (Continued)** **1005415475**

| | |
|---|---|
| Waste Code Description: | 212 - Oxygenated solvents (acetone, butanol, ethyl acetate, etc. |
| RCRA Code: | F005 |
| Meth Code: | H141 - Storage, Bulking, And/Or Transfer Off Site--No Treatment/Reovery (H010-H129) Or (H131-H135) |
| Quantity Tons: | 0.05 |
| Waste Quantity: | 100 |
| Quantity Unit: | P |
| Additional Code 1: | F003 |
| Additional Code 2: | D035 |
| Additional Code 3: | D018 |
| Additional Code 4: | D001 |
| Additional Code 5: | Not reported |
| | |
| Shipment Date: | 20130729 |
| Creation Date: | 10/17/2013 22:15:26 |
| Receipt Date: | 20130729 |
| Manifest ID: | 003701624SKS |
| Trans EPA ID: | TXR000081205 |
| Trans Name: | SAFETY-KLEEN SYSTEMS INC |
| Trans 2 EPA ID: | Not reported |
| Trans 2 Name: | Not reported |
| TSDF EPA ID: | CA0000084517 |
| Trans Name: | SAFETY-KLEEN SYSTEMS INC |
| TSDF Alt EPA ID: | Not reported |
| TSDF Alt Name: | Not reported |
| Waste Code Description: | 212 - Oxygenated solvents (acetone, butanol, ethyl acetate, etc. |
| RCRA Code: | F003 |
| Meth Code: | H141 - Storage, Bulking, And/Or Transfer Off Site--No Treatment/Reovery (H010-H129) Or (H131-H135) |
| Quantity Tons: | 0.0135 |
| Waste Quantity: | 27 |
| Quantity Unit: | P |
| Additional Code 1: | D039 |
| Additional Code 2: | D035 |
| Additional Code 3: | D018 |
| Additional Code 4: | D001 |
| Additional Code 5: | Not reported |
| | |
| Shipment Date: | 20130603 |
| Creation Date: | 8/29/2013 22:15:07 |
| Receipt Date: | 20130603 |
| Manifest ID: | 003105633SKS |
| Trans EPA ID: | TXR000081205 |
| Trans Name: | SAFETY-KLEEN SYSTEMS INC |
| Trans 2 EPA ID: | Not reported |
| Trans 2 Name: | Not reported |
| TSDF EPA ID: | CA0000084517 |
| Trans Name: | SAFETY-KLEEN SYSTEMS INC |
| TSDF Alt EPA ID: | Not reported |
| TSDF Alt Name: | Not reported |
| Waste Code Description: | 212 - Oxygenated solvents (acetone, butanol, ethyl acetate, etc. |
| RCRA Code: | F003 |
| Meth Code: | H141 - Storage, Bulking, And/Or Transfer Off Site--No Treatment/Reovery (H010-H129) Or (H131-H135) |
| Quantity Tons: | 0.0135 |
| Waste Quantity: | 27 |
| Quantity Unit: | P |

**HAYES BROTHERS COLLISION REPAIR (Continued)** **1005415475**

| | |
|---|---|
| Additional Code 1: | D039 |
| Additional Code 2: | D035 |
| Additional Code 3: | D018 |
| Additional Code 4: | D001 |
| Additional Code 5: | Not reported |

Additional Information:

| | |
|---|---|
| Year: | 2012 |
| Gen EPA ID: | CAR000111419 |
| Shipment Date: | 20121213 |
| Creation Date: | 2/3/2013 22:15:07 |
| Receipt Date: | 20121213 |
| Manifest ID: | 003455443SKS |
| Trans EPA ID: | TXR000081205 |
| Trans Name: | SAFETY-KLEEN SYSTEMS INC |
| Trans 2 EPA ID: | Not reported |
| Trans 2 Name: | Not reported |
| TSDF EPA ID: | CA0000084517 |
| Trans Name: | SAFETY-KLEEN SYSTEMS INC |
| TSDF Alt EPA ID: | Not reported |
| TSDF Alt Name: | Not reported |
| Waste Code Description: | 212 - Oxygenated solvents (acetone, butanol, ethyl acetate, etc. |
| RCRA Code: | F003 |
| Meth Code: | H141 - Storage, Bulking, And/Or Transfer Off Site--No Treatment/Reovery (H010-H129) Or (H131-H135) |
| Quantity Tons: | 0.0135 |
| Waste Quantity: | 27 |
| Quantity Unit: | P |
| Additional Code 1: | D039 |
| Additional Code 2: | D035 |
| Additional Code 3: | D018 |
| Additional Code 4: | D001 |
| Additional Code 5: | Not reported |
| Shipment Date: | 20121213 |
| Creation Date: | 5/4/2013 22:15:12 |
| Receipt Date: | 20121226 |
| Manifest ID: | 003472433SKS |
| Trans EPA ID: | TXR000081205 |
| Trans Name: | SAFETY-KLEEN SYSTEMS |
| Trans 2 EPA ID: | OKD981588791 |
| Trans 2 Name: | TRIAD TRANSPORT |
| TSDF EPA ID: | TXD077603371 |
| Trans Name: | SAFETY-KLEEN SYSTEMS INC |
| TSDF Alt EPA ID: | Not reported |
| TSDF Alt Name: | Not reported |
| Waste Code Description: | 352 - Other organic solids |
| RCRA Code: | D039 |
| Meth Code: | H061 - Fuel Blending Prior To Energy Recovery At Another Site |
| Quantity Tons: | 0.075 |
| Waste Quantity: | 150 |
| Quantity Unit: | P |
| Additional Code 1: | D008 |
| Additional Code 2: | Not reported |
| Additional Code 3: | Not reported |
| Additional Code 4: | Not reported |

**HAYES BROTHERS COLLISION REPAIR (Continued)** **1005415475**

| | |
|---|---|
| Additional Code 5: | Not reported |
| | |
| Shipment Date: | 20121119 |
| Creation Date: | 4/17/2013 22:15:43 |
| Receipt Date: | 20121203 |
| Manifest ID: | 003317994SKS |
| Trans EPA ID: | TXR000081205 |
| Trans Name: | SAFETY-KLEEN SYSTEMS INC |
| Trans 2 EPA ID: | OKD981588791 |
| Trans 2 Name: | TRIAD TRANSPORT INC |
| TSDF EPA ID: | TXD077603371 |
| Trans Name: | SAFETY-KLEEN SYSTEMS INC |
| TSDF Alt EPA ID: | Not reported |
| TSDF Alt Name: | Not reported |
| Waste Code Description: | 212 - Oxygenated solvents (acetone, butanol, ethyl acetate, etc. |
| RCRA Code: | F003 |
| Meth Code: | H020 - Solvents Recovery |
| Quantity Tons: | 0.0135 |
| Waste Quantity: | 27 |
| Quantity Unit: | P |
| Additional Code 1: | D035 |
| Additional Code 2: | D018 |
| Additional Code 3: | D001 |
| Additional Code 4: | Not reported |
| Additional Code 5: | Not reported |
| | |
| Shipment Date: | 20121119 |
| Creation Date: | 4/17/2013 22:15:43 |
| Receipt Date: | 20121203 |
| Manifest ID: | 003317994SKS |
| Trans EPA ID: | TXR000081205 |
| Trans Name: | SAFETY-KLEEN SYSTEMS INC |
| Trans 2 EPA ID: | OKD981588791 |
| Trans 2 Name: | TRIAD TRANSPORT INC |
| TSDF EPA ID: | TXD077603371 |
| Trans Name: | SAFETY-KLEEN SYSTEMS INC |
| TSDF Alt EPA ID: | Not reported |
| TSDF Alt Name: | Not reported |
| Waste Code Description: | 135 - Unspecified aqueous solution |
| RCRA Code: | Not reported |
| Meth Code: | H141 - Storage, Bulking, And/Or Transfer Off Site--No Treatment/Reovery (H010-H129) Or (H131-H135) |
| Quantity Tons: | 0.035 |
| Waste Quantity: | 70 |
| Quantity Unit: | P |
| Additional Code 1: | Not reported |
| Additional Code 2: | Not reported |
| Additional Code 3: | Not reported |
| Additional Code 4: | Not reported |
| Additional Code 5: | Not reported |
| | |
| Shipment Date: | 20121022 |
| Creation Date: | 12/28/2012 22:15:08 |
| Receipt Date: | 20121022 |
| Manifest ID: | 003358418SKS |
| Trans EPA ID: | TXR000081205 |
| Trans Name: | SAFETY-KLEEN SYSTEMS INC |

**HAYES BROTHERS COLLISION REPAIR (Continued)** **1005415475**

| | |
|---|---|
| Trans 2 EPA ID: | Not reported |
| Trans 2 Name: | Not reported |
| TSDF EPA ID: | CA0000084517 |
| Trans Name: | SAFETY-KLEEN SYSTEMS INC |
| TSDF Alt EPA ID: | Not reported |
| TSDF Alt Name: | Not reported |
| Waste Code Description: | 212 - Oxygenated solvents (acetone, butanol, ethyl acetate, etc. |
| RCRA Code: | F003 |
| Meth Code: | H141 - Storage, Bulking, And/Or Transfer Off Site--No Treatment/Reovery (H010-H129) Or (H131-H135) |
| Quantity Tons: | 0.0135 |
| Waste Quantity: | 27 |
| Quantity Unit: | P |
| Additional Code 1: | D039 |
| Additional Code 2: | D035 |
| Additional Code 3: | D018 |
| Additional Code 4: | D001 |
| Additional Code 5: | Not reported |

| | |
|---|---|
| Shipment Date: | 20120924 |
| Creation Date: | 11/9/2012 22:15:09 |
| Receipt Date: | 20120924 |
| Manifest ID: | 003472499SKS |
| Trans EPA ID: | TXR000081205 |
| Trans Name: | SAFETY-KLEEN SYSTEMS INC |
| Trans 2 EPA ID: | Not reported |
| Trans 2 Name: | Not reported |
| TSDF EPA ID: | CA0000084517 |
| Trans Name: | SAFETY-KLEEN SYSTEMS INC |
| TSDF Alt EPA ID: | Not reported |
| TSDF Alt Name: | Not reported |
| Waste Code Description: | 212 - Oxygenated solvents (acetone, butanol, ethyl acetate, etc. |
| RCRA Code: | F003 |
| Meth Code: | H141 - Storage, Bulking, And/Or Transfer Off Site--No Treatment/Reovery (H010-H129) Or (H131-H135) |
| Quantity Tons: | 0.0135 |
| Waste Quantity: | 27 |
| Quantity Unit: | P |
| Additional Code 1: | D039 |
| Additional Code 2: | D035 |
| Additional Code 3: | D018 |
| Additional Code 4: | D001 |
| Additional Code 5: | Not reported |

| | |
|---|---|
| Shipment Date: | 20120809 |
| Creation Date: | 1/13/2013 22:15:06 |
| Receipt Date: | 20120822 |
| Manifest ID: | 003271921SKS |
| Trans EPA ID: | TXR000050930 |
| Trans Name: | SAFETY-KLEEN SYSTEMS INC |
| Trans 2 EPA ID: | OKD981588791 |
| Trans 2 Name: | TRIAD TRANSPORTATION INC |
| TSDF EPA ID: | TXD077603371 |
| Trans Name: | SAFETY-KLEEN SYSTEMS INC |
| TSDF Alt EPA ID: | Not reported |
| TSDF Alt Name: | Not reported |
| Waste Code Description: | 352 - Other organic solids |

**HAYES BROTHERS COLLISION REPAIR (Continued)** **1005415475**

| | |
|---|---|
| RCRA Code: | D039 |
| Meth Code: | H061 - Fuel Blending Prior To Energy Recovery At Another Site |
| Quantity Tons: | 0.075 |
| Waste Quantity: | 150 |
| Quantity Unit: | P |
| Additional Code 1: | D008 |
| Additional Code 2: | Not reported |
| Additional Code 3: | Not reported |
| Additional Code 4: | Not reported |
| Additional Code 5: | Not reported |
| | |
| Shipment Date: | 20120809 |
| Creation Date: | 9/28/2012 22:15:13 |
| Receipt Date: | 20120809 |
| Manifest ID: | 003063943SKS |
| Trans EPA ID: | TXR000050930 |
| Trans Name: | SAFETY-KLEEN SYSTEMS INC |
| Trans 2 EPA ID: | Not reported |
| Trans 2 Name: | Not reported |
| TSDF EPA ID: | CA0000084517 |
| Trans Name: | SAFETY-KLEEN SYSTEMS INC |
| TSDF Alt EPA ID: | Not reported |
| TSDF Alt Name: | Not reported |
| Waste Code Description: | 212 - Oxygenated solvents (acetone, butanol, ethyl acetate, etc. |
| RCRA Code: | F003 |
| Meth Code: | H141 - Storage, Bulking, And/Or Transfer Off Site--No Treatment/Reovery (H010-H129) Or (H131-H135) |
| Quantity Tons: | 0.0135 |
| Waste Quantity: | 27 |
| Quantity Unit: | P |
| Additional Code 1: | D039 |
| Additional Code 2: | D035 |
| Additional Code 3: | D018 |
| Additional Code 4: | D001 |
| Additional Code 5: | Not reported |
| | |
| Shipment Date: | 20120716 |
| Creation Date: | 5/30/2013 22:15:15 |
| Receipt Date: | 20120724 |
| Manifest ID: | 003318082SKS |
| Trans EPA ID: | TXR000050930 |
| Trans Name: | SAFETY-KLEEN SYSTEMS INC |
| Trans 2 EPA ID: | OKD981588791 |
| Trans 2 Name: | TRIAD |
| TSDF EPA ID: | TXD077603371 |
| Trans Name: | SAFETY-KLEEN SYSTEMS INC |
| TSDF Alt EPA ID: | Not reported |
| TSDF Alt Name: | Not reported |
| Waste Code Description: | 135 - Unspecified aqueous solution |
| RCRA Code: | Not reported |
| Meth Code: | H141 - Storage, Bulking, And/Or Transfer Off Site--No Treatment/Reovery (H010-H129) Or (H131-H135) |
| Quantity Tons: | 0.035 |
| Waste Quantity: | 70 |
| Quantity Unit: | P |
| Additional Code 1: | Not reported |
| Additional Code 2: | Not reported |

**HAYES BROTHERS COLLISION REPAIR (Continued)** **1005415475**

| | |
|---|---|
| Additional Code 3: | Not reported |
| Additional Code 4: | Not reported |
| Additional Code 5: | Not reported |
| | |
| Shipment Date: | 20120716 |
| Creation Date: | 5/30/2013 22:15:15 |
| Receipt Date: | 20120724 |
| Manifest ID: | 003318082SKS |
| Trans EPA ID: | TXR000050930 |
| Trans Name: | SAFETY-KLEEN SYSTEMS INC |
| Trans 2 EPA ID: | OKD981588791 |
| Trans 2 Name: | TRIAD |
| TSDF EPA ID: | TXD077603371 |
| Trans Name: | SAFETY-KLEEN SYSTEMS INC |
| TSDF Alt EPA ID: | Not reported |
| TSDF Alt Name: | Not reported |
| Waste Code Description: | 252 - Oher still bottom waste 261 Polychlorinated biphenyls and material containing PCBs |
| RCRA Code: | F005 |
| Meth Code: | H061 - Fuel Blending Prior To Energy Recovery At Another Site |
| Quantity Tons: | 0.0595 |
| Waste Quantity: | 119 |
| Quantity Unit: | P |
| Additional Code 1: | F003 |
| Additional Code 2: | D005 |
| Additional Code 3: | D001 |
| Additional Code 4: | Not reported |
| Additional Code 5: | Not reported |

Additional Information:

| | |
|---|---|
| Year: | 2011 |
| Gen EPA ID: | CAR000111419 |
| | |
| Shipment Date: | 20111205 |
| Creation Date: | 1/27/2012 20:30:28 |
| Receipt Date: | 20111205 |
| Manifest ID: | 002944527SKS |
| Trans EPA ID: | TXR000050930 |
| Trans Name: | SAFETY-KLEEN SYSTEMS INC |
| Trans 2 EPA ID: | Not reported |
| Trans 2 Name: | Not reported |
| TSDF EPA ID: | CA0000084517 |
| Trans Name: | SAFETY-KLEEN SYSTEMS INC |
| TSDF Alt EPA ID: | Not reported |
| TSDF Alt Name: | Not reported |
| Waste Code Description: | 252 - Oher still bottom waste 261 Polychlorinated biphenyls and material containing PCBs |
| RCRA Code: | F005 |
| Meth Code: | H141 - Storage, Bulking, And/Or Transfer Off Site--No Treatment/Reovery (H010-H129) Or (H131-H135) |
| Quantity Tons: | 0.05 |
| Waste Quantity: | 100 |
| Quantity Unit: | P |
| Additional Code 1: | F003 |
| Additional Code 2: | D006 |
| Additional Code 3: | D005 |
| Additional Code 4: | D001 |

**HAYES BROTHERS COLLISION REPAIR (Continued)** **1005415475**

| | |
|---|---|
| Additional Code 5: | Not reported |
| | |
| Shipment Date: | 20111108 |
| Creation Date: | 1/6/2012 18:30:33 |
| Receipt Date: | 20111108 |
| Manifest ID: | 002656524SKS |
| Trans EPA ID: | TXR000050930 |
| Trans Name: | SAFETY-KLEEN SYSTEMS INC |
| Trans 2 EPA ID: | Not reported |
| Trans 2 Name: | Not reported |
| TSDF EPA ID: | CA0000084517 |
| Trans Name: | SAFETY-KLEEN SYSTEMS INC |
| TSDF Alt EPA ID: | Not reported |
| TSDF Alt Name: | Not reported |
| Waste Code Description: | 252 - Oher still bottom waste 261 Polychlorinated biphenyls and material containing PCBs |
| RCRA Code: | F005 |
| Meth Code: | H141 - Storage, Bulking, And/Or Transfer Off Site--No Treatment/Reovery (H010-H129) Or (H131-H135) |
| Quantity Tons: | 0.05 |
| Waste Quantity: | 100 |
| Quantity Unit: | P |
| Additional Code 1: | F003 |
| Additional Code 2: | D006 |
| Additional Code 3: | D005 |
| Additional Code 4: | D001 |
| Additional Code 5: | Not reported |
| | |
| Shipment Date: | 20111010 |
| Creation Date: | 3/22/2012 20:30:33 |
| Receipt Date: | 20111018 |
| Manifest ID: | 003810930FLE |
| Trans EPA ID: | TXR000050930 |
| Trans Name: | SAFETY-KLEEN SYSTEMS INC |
| Trans 2 EPA ID: | OKD981588791 |
| Trans 2 Name: | TRIAD TRANSPORT |
| TSDF EPA ID: | TXD077603371 |
| Trans Name: | SAFETY-KLEEN SYSTEMS INC |
| TSDF Alt EPA ID: | Not reported |
| TSDF Alt Name: | Not reported |
| Waste Code Description: | 135 - Unspecified aqueous solution |
| RCRA Code: | Not reported |
| Meth Code: | H141 - Storage, Bulking, And/Or Transfer Off Site--No Treatment/Reovery (H010-H129) Or (H131-H135) |
| Quantity Tons: | 0.0595 |
| Waste Quantity: | 119 |
| Quantity Unit: | P |
| Additional Code 1: | Not reported |
| Additional Code 2: | Not reported |
| Additional Code 3: | Not reported |
| Additional Code 4: | Not reported |
| Additional Code 5: | Not reported |
| | |
| Shipment Date: | 20111010 |
| Creation Date: | 3/22/2012 20:30:33 |
| Receipt Date: | 20111018 |
| Manifest ID: | 003810930FLE |

**HAYES BROTHERS COLLISION REPAIR (Continued)** **1005415475**

| | |
|---|---|
| Trans EPA ID: | TXR000050930 |
| Trans Name: | SAFETY-KLEEN SYSTEMS INC |
| Trans 2 EPA ID: | OKD981588791 |
| Trans 2 Name: | TRIAD TRANSPORT |
| TSDF EPA ID: | TXD077603371 |
| Trans Name: | SAFETY-KLEEN SYSTEMS INC |
| TSDF Alt EPA ID: | Not reported |
| TSDF Alt Name: | Not reported |
| Waste Code Description: | 352 - Other organic solids |
| RCRA Code: | D039 |
| Meth Code: | H061 - Fuel Blending Prior To Energy Recovery At Another Site |
| Quantity Tons: | 0.075 |
| Waste Quantity: | 150 |
| Quantity Unit: | P |
| Additional Code 1: | D008 |
| Additional Code 2: | Not reported |
| Additional Code 3: | Not reported |
| Additional Code 4: | Not reported |
| Additional Code 5: | Not reported |
| | |
| Shipment Date: | 20110912 |
| Creation Date: | 11/30/2011 18:30:36 |
| Receipt Date: | 20110912 |
| Manifest ID: | 002904266SKS |
| Trans EPA ID: | TXR000050930 |
| Trans Name: | SAFETY-KLEEN SYSTEMS INC |
| Trans 2 EPA ID: | Not reported |
| Trans 2 Name: | Not reported |
| TSDF EPA ID: | CA0000084517 |
| Trans Name: | SAFETY-KLEEN SYSTEMS INC |
| TSDF Alt EPA ID: | Not reported |
| TSDF Alt Name: | Not reported |
| Waste Code Description: | 212 - Oxygenated solvents (acetone, butanol, ethyl acetate, etc. |
| RCRA Code: | F005 |
| Meth Code: | H141 - Storage, Bulking, And/Or Transfer Off Site--No Treatment/Reovery (H010-H129) Or (H131-H135) |
| Quantity Tons: | 0.119 |
| Waste Quantity: | 238 |
| Quantity Unit: | P |
| Additional Code 1: | F003 |
| Additional Code 2: | D035 |
| Additional Code 3: | D018 |
| Additional Code 4: | D001 |
| Additional Code 5: | Not reported |
| | |
| Shipment Date: | 20110912 |
| Creation Date: | 11/30/2011 18:30:36 |
| Receipt Date: | 20110912 |
| Manifest ID: | 002904266SKS |
| Trans EPA ID: | TXR000050930 |
| Trans Name: | SAFETY-KLEEN SYSTEMS INC |
| Trans 2 EPA ID: | Not reported |
| Trans 2 Name: | Not reported |
| TSDF EPA ID: | CA0000084517 |
| Trans Name: | SAFETY-KLEEN SYSTEMS INC |
| TSDF Alt EPA ID: | Not reported |
| TSDF Alt Name: | Not reported |

**HAYES BROTHERS COLLISION REPAIR (Continued)** **1005415475**

| | |
|---|---|
| Waste Code Description: | 252 - Oher still bottom waste 261 Polychlorinated biphenyls and material containing PCBs |
| RCRA Code: | F005 |
| Meth Code: | H141 - Storage, Bulking, And/Or Transfer Off Site--No Treatment/Reovery (H010-H129) Or (H131-H135) |
| Quantity Tons: | 0.05 |
| Waste Quantity: | 100 |
| Quantity Unit: | P |
| Additional Code 1: | F003 |
| Additional Code 2: | D006 |
| Additional Code 3: | D005 |
| Additional Code 4: | D001 |
| Additional Code 5: | Not reported |
| | |
| Shipment Date: | 20110725 |
| Creation Date: | 9/1/2011 18:31:47 |
| Receipt Date: | 20110725 |
| Manifest ID: | 002879130SKS |
| Trans EPA ID: | TXR000050930 |
| Trans Name: | SAFETY-KLEEN SYSTEMS INC |
| Trans 2 EPA ID: | Not reported |
| Trans 2 Name: | Not reported |
| TSDF EPA ID: | CA0000084517 |
| Trans Name: | SAFETY-KLEEN SYSTEMS INC |
| TSDF Alt EPA ID: | Not reported |
| TSDF Alt Name: | Not reported |
| Waste Code Description: | 252 - Oher still bottom waste 261 Polychlorinated biphenyls and material containing PCBs |
| RCRA Code: | F005 |
| Meth Code: | H141 - Storage, Bulking, And/Or Transfer Off Site--No Treatment/Reovery (H010-H129) Or (H131-H135) |
| Quantity Tons: | 0.05 |
| Waste Quantity: | 100 |
| Quantity Unit: | P |
| Additional Code 1: | F003 |
| Additional Code 2: | D006 |
| Additional Code 3: | D005 |
| Additional Code 4: | D001 |
| Additional Code 5: | Not reported |
| | |
| Shipment Date: | 20110725 |
| Creation Date: | 9/1/2011 18:31:47 |
| Receipt Date: | 20110725 |
| Manifest ID: | 002879130SKS |
| Trans EPA ID: | TXR000050930 |
| Trans Name: | SAFETY-KLEEN SYSTEMS INC |
| Trans 2 EPA ID: | Not reported |
| Trans 2 Name: | Not reported |
| TSDF EPA ID: | CA0000084517 |
| Trans Name: | SAFETY-KLEEN SYSTEMS INC |
| TSDF Alt EPA ID: | Not reported |
| TSDF Alt Name: | Not reported |
| Waste Code Description: | 212 - Oxygenated solvents (acetone, butanol, ethyl acetate, etc. |
| RCRA Code: | F005 |
| Meth Code: | - Not reported |
| Quantity Tons: | Not reported |
| Waste Quantity: | Not reported |

**HAYES BROTHERS COLLISION REPAIR (Continued)** **1005415475**

| | |
|---|---|
| Quantity Unit: | Not reported |
| Additional Code 1: | F003 |
| Additional Code 2: | D035 |
| Additional Code 3: | D018 |
| Additional Code 4: | D001 |
| Additional Code 5: | Not reported |
| | |
| Shipment Date: | 20110622 |
| Creation Date: | 12/9/2011 18:30:36 |
| Receipt Date: | 20110706 |
| Manifest ID: | 002819681SKS |
| Trans EPA ID: | TXR000050930 |
| Trans Name: | SAFETY-KLEEN SYSTEMS INC |
| Trans 2 EPA ID: | OKD981588791 |
| Trans 2 Name: | TRIAD TRANSPORT INC |
| TSDF EPA ID: | TXD077603371 |
| Trans Name: | SAFETY-KLEEN SYSTEMS INC |
| TSDF Alt EPA ID: | Not reported |
| TSDF Alt Name: | Not reported |
| Waste Code Description: | 352 - Other organic solids |
| RCRA Code: | D039 |
| Meth Code: | H061 - Fuel Blending Prior To Energy Recovery At Another Site |
| Quantity Tons: | 0.075 |
| Waste Quantity: | 150 |
| Quantity Unit: | P |
| Additional Code 1: | D008 |
| Additional Code 2: | Not reported |
| Additional Code 3: | Not reported |
| Additional Code 4: | Not reported |
| Additional Code 5: | Not reported |
| | |
| Shipment Date: | 20110622 |
| Creation Date: | 12/9/2011 18:30:36 |
| Receipt Date: | 20110706 |
| Manifest ID: | 002819681SKS |
| Trans EPA ID: | TXR000050930 |
| Trans Name: | SAFETY-KLEEN SYSTEMS INC |
| Trans 2 EPA ID: | OKD981588791 |
| Trans 2 Name: | TRIAD TRANSPORT INC |
| TSDF EPA ID: | TXD077603371 |
| Trans Name: | SAFETY-KLEEN SYSTEMS INC |
| TSDF Alt EPA ID: | Not reported |
| TSDF Alt Name: | Not reported |
| Waste Code Description: | 252 - Oher still bottom waste 261 Polychlorinated biphenyls and material containing PCBs |
| RCRA Code: | F005 |
| Meth Code: | H061 - Fuel Blending Prior To Energy Recovery At Another Site |
| Quantity Tons: | 0.05 |
| Waste Quantity: | 100 |
| Quantity Unit: | P |
| Additional Code 1: | F003 |
| Additional Code 2: | D005 |
| Additional Code 3: | D001 |
| Additional Code 4: | Not reported |
| Additional Code 5: | Not reported |

**HAYES BROTHERS COLLISION REPAIR (Continued)** **1005415475**

Additional Information:

| | |
|---|---|
| Year: | 2010 |
| Gen EPA ID: | CAR000111419 |
| Shipment Date: | 20101213 |
| Creation Date: | 1/14/2011 18:30:08 |
| Receipt Date: | 20101213 |
| Manifest ID: | 003790055FLE |
| Trans EPA ID: | TXR000050930 |
| Trans Name: | SAFETY-KLEEN SYSTEMS INC |
| Trans 2 EPA ID: | Not reported |
| Trans 2 Name: | Not reported |
| TSDF EPA ID: | CA0000084517 |
| Trans Name: | SAFETY-KLEEN SYSTEMS INC |
| TSDF Alt EPA ID: | Not reported |
| TSDF Alt Name: | Not reported |
| Waste Code Description: | 252 - Oher still bottom waste 261 Polychlorinated biphenyls and material containing PCBs |
| RCRA Code: | F005 |
| Meth Code: | H141 - Storage, Bulking, And/Or Transfer Off Site--No Treatment/Reovery (H010-H129) Or (H131-H135) |
| Quantity Tons: | 0.0595 |
| Waste Quantity: | 119 |
| Quantity Unit: | P |
| Additional Code 1: | F003 |
| Additional Code 2: | D006 |
| Additional Code 3: | D005 |
| Additional Code 4: | D001 |
| Additional Code 5: | Not reported |
| Shipment Date: | 20101213 |
| Creation Date: | 1/14/2011 18:30:08 |
| Receipt Date: | 20101213 |
| Manifest ID: | 003790055FLE |
| Trans EPA ID: | TXR000050930 |
| Trans Name: | SAFETY-KLEEN SYSTEMS INC |
| Trans 2 EPA ID: | Not reported |
| Trans 2 Name: | Not reported |
| TSDF EPA ID: | CA0000084517 |
| Trans Name: | SAFETY-KLEEN SYSTEMS INC |
| TSDF Alt EPA ID: | Not reported |
| TSDF Alt Name: | Not reported |
| Waste Code Description: | 212 - Oxygenated solvents (acetone, butanol, ethyl acetate, etc. |
| RCRA Code: | F005 |
| Meth Code: | H141 - Storage, Bulking, And/Or Transfer Off Site--No Treatment/Reovery (H010-H129) Or (H131-H135) |
| Quantity Tons: | 0.0595 |
| Waste Quantity: | 119 |
| Quantity Unit: | P |
| Additional Code 1: | F003 |
| Additional Code 2: | D035 |
| Additional Code 3: | D018 |
| Additional Code 4: | D001 |
| Additional Code 5: | Not reported |
| Shipment Date: | 20101115 |
| Creation Date: | 1/3/2011 18:30:54 |

**HAYES BROTHERS COLLISION REPAIR (Continued)** **1005415475**

| | |
|---|---|
| Receipt Date: | 20101115 |
| Manifest ID: | 003810929FLE |
| Trans EPA ID: | TXR000050930 |
| Trans Name: | SAFETY-KLEEN SYSTEMS INC |
| Trans 2 EPA ID: | Not reported |
| Trans 2 Name: | Not reported |
| TSDF EPA ID: | CA0000084517 |
| Trans Name: | SAFETY-KLEEN SYSTEMS INC |
| TSDF Alt EPA ID: | Not reported |
| TSDF Alt Name: | Not reported |
| Waste Code Description: | 252 - Oher still bottom waste 261 Polychlorinated biphenyls and material containing PCBs |
| RCRA Code: | F005 |
| Meth Code: | H141 - Storage, Bulking, And/Or Transfer Off Site--No Treatment/Reovery (H010-H129) Or (H131-H135) |
| Quantity Tons: | 0.0595 |
| Waste Quantity: | 119 |
| Quantity Unit: | P |
| Additional Code 1: | F003 |
| Additional Code 2: | D006 |
| Additional Code 3: | D005 |
| Additional Code 4: | D001 |
| Additional Code 5: | Not reported |

| | |
|---|---|
| Shipment Date: | 20101025 |
| Creation Date: | 3/30/2011 18:30:20 |
| Receipt Date: | 20101102 |
| Manifest ID: | 003333104FLE |
| Trans EPA ID: | TXR000050930 |
| Trans Name: | SAFETY-KLEEN SYSTEMS INC |
| Trans 2 EPA ID: | OKD981588791 |
| Trans 2 Name: | TRIAD |
| TSDF EPA ID: | TXD077603371 |
| Trans Name: | SAFETY-KLEEN SYSTEMS INC |
| TSDF Alt EPA ID: | Not reported |
| TSDF Alt Name: | Not reported |
| Waste Code Description: | 352 - Other organic solids |
| RCRA Code: | D039 |
| Meth Code: | H061 - Fuel Blending Prior To Energy Recovery At Another Site |
| Quantity Tons: | 0.075 |
| Waste Quantity: | 150 |
| Quantity Unit: | P |
| Additional Code 1: | D008 |
| Additional Code 2: | Not reported |
| Additional Code 3: | Not reported |
| Additional Code 4: | Not reported |
| Additional Code 5: | Not reported |

| | |
|---|---|
| Shipment Date: | 20101018 |
| Creation Date: | 12/30/2010 18:30:37 |
| Receipt Date: | 20101018 |
| Manifest ID: | 003716744FLE |
| Trans EPA ID: | TXR000050930 |
| Trans Name: | SAFETY-KLEEN SYSTEMS INC |
| Trans 2 EPA ID: | Not reported |
| Trans 2 Name: | Not reported |
| TSDF EPA ID: | CA0000084517 |

**HAYES BROTHERS COLLISION REPAIR (Continued)** **1005415475**

| | |
|---|---|
| Trans Name: | SAFETY-KLEEN SYSTEMS INC |
| TSDF Alt EPA ID: | Not reported |
| TSDF Alt Name: | Not reported |
| Waste Code Description: | 252 - Oher still bottom waste 261 Polychlorinated biphenyls and material containing PCBs |
| RCRA Code: | D035 |
| Meth Code: | H141 - Storage, Bulking, And/Or Transfer Off Site--No Treatment/Reovery (H010-H129) Or (H131-H135) |
| Quantity Tons: | 0.05 |
| Waste Quantity: | 100 |
| Quantity Unit: | P |
| Additional Code 1: | D018 |
| Additional Code 2: | D006 |
| Additional Code 3: | D005 |
| Additional Code 4: | D001 |
| Additional Code 5: | Not reported |
| | |
| Shipment Date: | 20101018 |
| Creation Date: | 3/3/2011 18:30:09 |
| Receipt Date: | 20101026 |
| Manifest ID: | 003716802FLE |
| Trans EPA ID: | TXR000050930 |
| Trans Name: | SAFETY-KLEEN SYSTEMS INC |
| Trans 2 EPA ID: | OKD981588791 |
| Trans 2 Name: | TRIAD TRANSPORT INC |
| TSDF EPA ID: | TXD077603371 |
| Trans Name: | SAFETY-KLEEN SYSTEMS INC |
| TSDF Alt EPA ID: | Not reported |
| TSDF Alt Name: | Not reported |
| Waste Code Description: | 135 - Unspecified aqueous solution |
| RCRA Code: | Not reported |
| Meth Code: | H141 - Storage, Bulking, And/Or Transfer Off Site--No Treatment/Reovery (H010-H129) Or (H131-H135) |
| Quantity Tons: | 0.05 |
| Waste Quantity: | 100 |
| Quantity Unit: | P |
| Additional Code 1: | Not reported |
| Additional Code 2: | Not reported |
| Additional Code 3: | Not reported |
| Additional Code 4: | Not reported |
| Additional Code 5: | Not reported |
| | |
| Shipment Date: | 20100920 |
| Creation Date: | 12/3/2010 18:31:04 |
| Receipt Date: | 20100920 |
| Manifest ID: | 003759549FLE |
| Trans EPA ID: | TXR000050930 |
| Trans Name: | SAFETY-KLEEN SYSTEMS INC |
| Trans 2 EPA ID: | Not reported |
| Trans 2 Name: | Not reported |
| TSDF EPA ID: | CA0000084517 |
| Trans Name: | SAFETY-KLEEN SYSTEMS INC |
| TSDF Alt EPA ID: | Not reported |
| TSDF Alt Name: | Not reported |
| Waste Code Description: | 252 - Oher still bottom waste 261 Polychlorinated biphenyls and material containing PCBs |
| RCRA Code: | D035 |

**HAYES BROTHERS COLLISION REPAIR (Continued)** **1005415475**

| | |
|---|---|
| Meth Code: | H141 - Storage, Bulking, And/Or Transfer Off Site--No Treatment/Reovery (H010-H129) Or (H131-H135) |
| Quantity Tons: | 0.0595 |
| Waste Quantity: | 119 |
| Quantity Unit: | P |
| Additional Code 1: | D018 |
| Additional Code 2: | D006 |
| Additional Code 3: | D005 |
| Additional Code 4: | D001 |
| Additional Code 5: | Not reported |
| | |
| Shipment Date: | 20100823 |
| Creation Date: | 10/8/2010 18:30:19 |
| Receipt Date: | 20100823 |
| Manifest ID: | 003731573FLE |
| Trans EPA ID: | TXR000050930 |
| Trans Name: | SAFETY-KLEEN SYSTEMS INC |
| Trans 2 EPA ID: | Not reported |
| Trans 2 Name: | Not reported |
| TSDF EPA ID: | CA0000084517 |
| Trans Name: | SAFETY-KLEEN SYSTEMS INC |
| TSDF Alt EPA ID: | Not reported |
| TSDF Alt Name: | Not reported |
| Waste Code Description: | 252 - Oher still bottom waste 261 Polychlorinated biphenyls and material containing PCBs |
| RCRA Code: | D035 |
| Meth Code: | H141 - Storage, Bulking, And/Or Transfer Off Site--No Treatment/Reovery (H010-H129) Or (H131-H135) |
| Quantity Tons: | 0.0695 |
| Waste Quantity: | 139 |
| Quantity Unit: | P |
| Additional Code 1: | D018 |
| Additional Code 2: | D006 |
| Additional Code 3: | D005 |
| Additional Code 4: | D001 |
| Additional Code 5: | Not reported |
| | |
| Shipment Date: | 20100712 |
| Creation Date: | 9/10/2010 18:30:25 |
| Receipt Date: | 20100712 |
| Manifest ID: | 003291132FLE |
| Trans EPA ID: | TXR000050930 |
| Trans Name: | SAFETY-KLEEN SYSTEMS INC |
| Trans 2 EPA ID: | Not reported |
| Trans 2 Name: | Not reported |
| TSDF EPA ID: | CA0000084517 |
| Trans Name: | SAFETY-KLEEN SYSTEMS INC |
| TSDF Alt EPA ID: | Not reported |
| TSDF Alt Name: | Not reported |
| Waste Code Description: | 212 - Oxygenated solvents (acetone, butanol, ethyl acetate, etc. |
| RCRA Code: | D040 |
| Meth Code: | H141 - Storage, Bulking, And/Or Transfer Off Site--No Treatment/Reovery (H010-H129) Or (H131-H135) |
| Quantity Tons: | 0.0595 |
| Waste Quantity: | 119 |
| Quantity Unit: | P |
| Additional Code 1: | D039 |

**HAYES BROTHERS COLLISION REPAIR (Continued)** **1005415475**

| | |
|---|---|
| Additional Code 2: | D035 |
| Additional Code 3: | D018 |
| Additional Code 4: | D001 |
| Additional Code 5: | Not reported |
| | |
| Shipment Date: | 20100712 |
| Creation Date: | 9/10/2010 18:30:25 |
| Receipt Date: | 20100712 |
| Manifest ID: | 003291132FLE |
| Trans EPA ID: | TXR000050930 |
| Trans Name: | SAFETY-KLEEN SYSTEMS INC |
| Trans 2 EPA ID: | Not reported |
| Trans 2 Name: | Not reported |
| TSDF EPA ID: | CA0000084517 |
| Trans Name: | SAFETY-KLEEN SYSTEMS INC |
| TSDF Alt EPA ID: | Not reported |
| TSDF Alt Name: | Not reported |
| Waste Code Description: | 252 - Oher still bottom waste 261 Polychlorinated biphenyls and material containing PCBs |
| RCRA Code: | D035 |
| Meth Code: | H141 - Storage, Bulking, And/Or Transfer Off Site--No Treatment/Reovery (H010-H129) Or (H131-H135) |
| Quantity Tons: | 0.0595 |
| Waste Quantity: | 119 |
| Quantity Unit: | P |
| Additional Code 1: | D018 |
| Additional Code 2: | D006 |
| Additional Code 3: | D005 |
| Additional Code 4: | D001 |
| Additional Code 5: | Not reported |

Additional Information:

| | |
|---|---|
| Year: | 2009 |
| Gen EPA ID: | CAR000111419 |
| | |
| Shipment Date: | 20091204 |
| Creation Date: | 2/3/2010 18:30:08 |
| Receipt Date: | 20091204 |
| Manifest ID: | 002323494SKS |
| Trans EPA ID: | TXR000050930 |
| Trans Name: | SAFETY-KLEEN SYSTEMS INC |
| Trans 2 EPA ID: | Not reported |
| Trans 2 Name: | Not reported |
| TSDF EPA ID: | CA0000084517 |
| Trans Name: | SAFETY-KLEEN SYSTEMS INC |
| TSDF Alt EPA ID: | Not reported |
| TSDF Alt Name: | Not reported |
| Waste Code Description: | 212 - Oxygenated solvents (acetone, butanol, ethyl acetate, etc. |
| RCRA Code: | F005 |
| Meth Code: | H141 - Storage, Bulking, And/Or Transfer Off Site--No Treatment/Reovery (H010-H129) Or (H131-H135) |
| Quantity Tons: | 0.119 |
| Waste Quantity: | 238 |
| Quantity Unit: | P |
| Additional Code 1: | F003 |
| Additional Code 2: | D035 |
| Additional Code 3: | D018 |

**HAYES BROTHERS COLLISION REPAIR (Continued)** **1005415475**

| | |
|---|---|
| Additional Code 4: | D001 |
| Additional Code 5: | Not reported |
| | |
| Shipment Date: | 20091111 |
| Creation Date: | 10/8/2010 18:31:11 |
| Receipt Date: | 20091111 |
| Manifest ID: | 002152494SKS |
| Trans EPA ID: | TXR000050930 |
| Trans Name: | SAFETY-KLEEN SYSTEMS INC |
| Trans 2 EPA ID: | Not reported |
| Trans 2 Name: | Not reported |
| TSDF EPA ID: | CA0000084517 |
| Trans Name: | SAFETY-KLEEN SYSTEMS INC |
| TSDF Alt EPA ID: | Not reported |
| TSDF Alt Name: | Not reported |
| Waste Code Description: | 252 - Oher still bottom waste 261 Polychlorinated biphenyls and material containing PCBs |
| RCRA Code: | F005 |
| Meth Code: | - Not reported |
| Quantity Tons: | Not reported |
| Waste Quantity: | Not reported |
| Quantity Unit: | Not reported |
| Additional Code 1: | F003 |
| Additional Code 2: | D006 |
| Additional Code 3: | D005 |
| Additional Code 4: | D001 |
| Additional Code 5: | Not reported |
| | |
| Shipment Date: | 20091111 |
| Creation Date: | 10/8/2010 18:31:11 |
| Receipt Date: | 20091111 |
| Manifest ID: | 002152494SKS |
| Trans EPA ID: | TXR000050930 |
| Trans Name: | SAFETY-KLEEN SYSTEMS INC |
| Trans 2 EPA ID: | Not reported |
| Trans 2 Name: | Not reported |
| TSDF EPA ID: | CA0000084517 |
| Trans Name: | SAFETY-KLEEN SYSTEMS INC |
| TSDF Alt EPA ID: | Not reported |
| TSDF Alt Name: | Not reported |
| Waste Code Description: | 212 - Oxygenated solvents (acetone, butanol, ethyl acetate, etc. |
| RCRA Code: | F005 |
| Meth Code: | H141 - Storage, Bulking, And/Or Transfer Off Site--No Treatment/Reovery (H010-H129) Or (H131-H135) |
| Quantity Tons: | 0.09 |
| Waste Quantity: | 180 |
| Quantity Unit: | P |
| Additional Code 1: | F003 |
| Additional Code 2: | D035 |
| Additional Code 3: | D018 |
| Additional Code 4: | D001 |
| Additional Code 5: | Not reported |
| | |
| Shipment Date: | 20091022 |
| Creation Date: | 11/25/2009 18:30:51 |
| Receipt Date: | 20091022 |
| Manifest ID: | 002188297SKS |

**HAYES BROTHERS COLLISION REPAIR (Continued)** **1005415475**

| | |
|---|---|
| Trans EPA ID: | TXR000050930 |
| Trans Name: | SAFETY-KLEEN SYSTEMS INC |
| Trans 2 EPA ID: | Not reported |
| Trans 2 Name: | Not reported |
| TSDF EPA ID: | CA0000084517 |
| Trans Name: | SAFETY-KLEEN SYSTEMS INC |
| TSDF Alt EPA ID: | Not reported |
| TSDF Alt Name: | Not reported |
| Waste Code Description: | 252 - Oher still bottom waste 261 Polychlorinated biphenyls and material containing PCBs |
| RCRA Code: | F005 |
| Meth Code: | H141 - Storage, Bulking, And/Or Transfer Off Site--No Treatment/Reovery (H010-H129) Or (H131-H135) |
| Quantity Tons: | 0.238 |
| Waste Quantity: | 476 |
| Quantity Unit: | P |
| Additional Code 1: | F003 |
| Additional Code 2: | D006 |
| Additional Code 3: | D005 |
| Additional Code 4: | D001 |
| Additional Code 5: | Not reported |
| | |
| Shipment Date: | 20090917 |
| Creation Date: | 10/20/2009 18:30:09 |
| Receipt Date: | 20090917 |
| Manifest ID: | 002170621SKS |
| Trans EPA ID: | TXR000050930 |
| Trans Name: | SAFETY-KLEEN SYSTEMS INC |
| Trans 2 EPA ID: | Not reported |
| Trans 2 Name: | Not reported |
| TSDF EPA ID: | CA0000084517 |
| Trans Name: | SAFETY-KLEEN SYSTEMS INC |
| TSDF Alt EPA ID: | Not reported |
| TSDF Alt Name: | Not reported |
| Waste Code Description: | 252 - Oher still bottom waste 261 Polychlorinated biphenyls and material containing PCBs |
| RCRA Code: | F005 |
| Meth Code: | H141 - Storage, Bulking, And/Or Transfer Off Site--No Treatment/Reovery (H010-H129) Or (H131-H135) |
| Quantity Tons: | 0.119 |
| Waste Quantity: | 238 |
| Quantity Unit: | P |
| Additional Code 1: | F003 |
| Additional Code 2: | D006 |
| Additional Code 3: | D005 |
| Additional Code 4: | D001 |
| Additional Code 5: | Not reported |
| | |
| Shipment Date: | 20090917 |
| Creation Date: | 5/16/2013 22:15:09 |
| Receipt Date: | Not reported |
| Manifest ID: | 001683258SKS |
| Trans EPA ID: | TXR000050930 |
| Trans Name: | SAFETY-KLEEN SYSTEMS INC |
| Trans 2 EPA ID: | Not reported |
| Trans 2 Name: | Not reported |
| TSDF EPA ID: | TXD077603371 |

**HAYES BROTHERS COLLISION REPAIR (Continued)** **1005415475**

| | |
|---|---|
| Trans Name: | SAFETY-KLEEN SYSTEMS INC |
| TSDF Alt EPA ID: | Not reported |
| TSDF Alt Name: | Not reported |
| Waste Code Description: | 352 - Other organic solids |
| RCRA Code: | D039 |
| Meth Code: | - Not reported |
| Quantity Tons: | 0.075 |
| Waste Quantity: | 150 |
| Quantity Unit: | P |
| Additional Code 1: | D008 |
| Additional Code 2: | Not reported |
| Additional Code 3: | Not reported |
| Additional Code 4: | Not reported |
| Additional Code 5: | Not reported |
| | |
| Shipment Date: | 20090818 |
| Creation Date: | 9/23/2009 18:30:30 |
| Receipt Date: | 20090818 |
| Manifest ID: | 002131966SKS |
| Trans EPA ID: | TXR000050930 |
| Trans Name: | SAFETY-KLEEN SYSTEMS INC |
| Trans 2 EPA ID: | Not reported |
| Trans 2 Name: | Not reported |
| TSDF EPA ID: | CA0000084517 |
| Trans Name: | SAFETY-KLEEN SYSTEMS INC |
| TSDF Alt EPA ID: | Not reported |
| TSDF Alt Name: | Not reported |
| Waste Code Description: | 252 - Oher still bottom waste 261 Polychlorinated biphenyls and material containing PCBs |
| RCRA Code: | F005 |
| Meth Code: | H141 - Storage, Bulking, And/Or Transfer Off Site--No Treatment/Reovery (H010-H129) Or (H131-H135) |
| Quantity Tons: | 0.0595 |
| Waste Quantity: | 119 |
| Quantity Unit: | P |
| Additional Code 1: | F003 |
| Additional Code 2: | D006 |
| Additional Code 3: | D005 |
| Additional Code 4: | D001 |
| Additional Code 5: | Not reported |
| | |
| Shipment Date: | 20090722 |
| Creation Date: | 8/12/2009 18:30:28 |
| Receipt Date: | 20090722 |
| Manifest ID: | 002008655SKS |
| Trans EPA ID: | TXR000050930 |
| Trans Name: | SAFETY-KLEEN SYSTEMS INC |
| Trans 2 EPA ID: | Not reported |
| Trans 2 Name: | Not reported |
| TSDF EPA ID: | CA0000084517 |
| Trans Name: | SAFETY-KLEEN SYSTEMS INC |
| TSDF Alt EPA ID: | Not reported |
| TSDF Alt Name: | Not reported |
| Waste Code Description: | 252 - Oher still bottom waste 261 Polychlorinated biphenyls and material containing PCBs |
| RCRA Code: | F005 |
| Meth Code: | H141 - Storage, Bulking, And/Or Transfer Off Site--No |

**HAYES BROTHERS COLLISION REPAIR (Continued)** **1005415475**

| | |
|---|---|
| | Treatment/Reovery (H010-H129) Or (H131-H135) |
| Quantity Tons: | 0.0595 |
| Waste Quantity: | 119 |
| Quantity Unit: | P |
| Additional Code 1: | F003 |
| Additional Code 2: | D006 |
| Additional Code 3: | D005 |
| Additional Code 4: | D001 |
| Additional Code 5: | Not reported |
| | |
| Shipment Date: | 20090622 |
| Creation Date: | 7/14/2009 18:30:37 |
| Receipt Date: | 20090622 |
| Manifest ID: | 001975795SKS |
| Trans EPA ID: | TXR000050930 |
| Trans Name: | SAFETY-KLEEN SYSTEMS INC |
| Trans 2 EPA ID: | Not reported |
| Trans 2 Name: | Not reported |
| TSDF EPA ID: | CA0000084517 |
| Trans Name: | SAFETY-KLEEN SYSTEMS INC |
| TSDF Alt EPA ID: | Not reported |
| TSDF Alt Name: | Not reported |
| Waste Code Description: | 252 - Oher still bottom waste 261 Polychlorinated biphenyls and material containing PCBs |
| RCRA Code: | F005 |
| Meth Code: | H141 - Storage, Bulking, And/Or Transfer Off Site--No Treatment/Reovery (H010-H129) Or (H131-H135) |
| Quantity Tons: | 0.0595 |
| Waste Quantity: | 119 |
| Quantity Unit: | P |
| Additional Code 1: | F003 |
| Additional Code 2: | D006 |
| Additional Code 3: | D005 |
| Additional Code 4: | D001 |
| Additional Code 5: | Not reported |
| | |
| Shipment Date: | 20090622 |
| Creation Date: | 7/14/2009 18:30:37 |
| Receipt Date: | 20090622 |
| Manifest ID: | 001975795SKS |
| Trans EPA ID: | TXR000050930 |
| Trans Name: | SAFETY-KLEEN SYSTEMS INC |
| Trans 2 EPA ID: | Not reported |
| Trans 2 Name: | Not reported |
| TSDF EPA ID: | CA0000084517 |
| Trans Name: | SAFETY-KLEEN SYSTEMS INC |
| TSDF Alt EPA ID: | Not reported |
| TSDF Alt Name: | Not reported |
| Waste Code Description: | 342 - Organic liquids with metals (see 121 |
| RCRA Code: | Not reported |
| Meth Code: | H141 - Storage, Bulking, And/Or Transfer Off Site--No Treatment/Reovery (H010-H129) Or (H131-H135) |
| Quantity Tons: | 0.1251 |
| Waste Quantity: | 30 |
| Quantity Unit: | G |
| Additional Code 1: | Not reported |
| Additional Code 2: | Not reported |

**HAYES BROTHERS COLLISION REPAIR (Continued)** **1005415475**

Additional Code 3: Not reported
Additional Code 4: Not reported
Additional Code 5: Not reported

Additional Information:
Year: 2008
Gen EPA ID: CAR000111419

Shipment Date: 20081202
Creation Date: 1/9/2009 18:30:19
Receipt Date: 20081202
Manifest ID: 001579731SKS
Trans EPA ID: TXR000050930
Trans Name: SAFETY-KLEEN SYSTEMS INC
Trans 2 EPA ID: Not reported
Trans 2 Name: Not reported
TSDF EPA ID: CA0000084517
Trans Name: SAFETY-KLEEN SYSTEMS INC
TSDF Alt EPA ID: Not reported
TSDF Alt Name: Not reported
Waste Code Description: 252 - Oher still bottom waste 261 Polychlorinated biphenyls and material containing PCBs
RCRA Code: F005
Meth Code: H141 - Storage, Bulking, And/Or Transfer Off Site--No Treatment/Reovery (H010-H129) Or (H131-H135)
Quantity Tons: 0.0595
Waste Quantity: 119
Quantity Unit: P
Additional Code 1: F003
Additional Code 2: D006
Additional Code 3: D005
Additional Code 4: D001
Additional Code 5: Not reported

Shipment Date: 20081110
Creation Date: 12/11/2008 18:30:37
Receipt Date: 20081110
Manifest ID: 001579114SKS
Trans EPA ID: TXR000050930
Trans Name: SAFETY-KLEEN SYSTEMS INC
Trans 2 EPA ID: Not reported
Trans 2 Name: Not reported
TSDF EPA ID: CA0000084517
Trans Name: SAFETY-KLEEN SYSTEMS INC
TSDF Alt EPA ID: Not reported
TSDF Alt Name: Not reported
Waste Code Description: 252 - Oher still bottom waste 261 Polychlorinated biphenyls and material containing PCBs
RCRA Code: F005
Meth Code: H141 - Storage, Bulking, And/Or Transfer Off Site--No Treatment/Reovery (H010-H129) Or (H131-H135)
Quantity Tons: 0.0595
Waste Quantity: 119
Quantity Unit: P
Additional Code 1: F003
Additional Code 2: D006
Additional Code 3: D005

**HAYES BROTHERS COLLISION REPAIR (Continued)** **1005415475**

| | |
|---|---|
| Additional Code 4: | D001 |
| Additional Code 5: | Not reported |
| | |
| Shipment Date: | 20081013 |
| Creation Date: | 2/20/2009 18:30:20 |
| Receipt Date: | 20081020 |
| Manifest ID: | 001297902SKS |
| Trans EPA ID: | TXR000050930 |
| Trans Name: | SAFETY-KLEEN SYSTEMS INC |
| Trans 2 EPA ID: | OKD981588791 |
| Trans 2 Name: | TRIAD |
| TSDF EPA ID: | TXD077603371 |
| Trans Name: | SAFETY-KLEEN SYSTEMS INC |
| TSDF Alt EPA ID: | Not reported |
| TSDF Alt Name: | Not reported |
| Waste Code Description: | 352 - Other organic solids |
| RCRA Code: | D039 |
| Meth Code: | H061 - Fuel Blending Prior To Energy Recovery At Another Site |
| Quantity Tons: | 0.035 |
| Waste Quantity: | 70 |
| Quantity Unit: | P |
| Additional Code 1: | D008 |
| Additional Code 2: | Not reported |
| Additional Code 3: | Not reported |
| Additional Code 4: | Not reported |
| Additional Code 5: | Not reported |
| | |
| Shipment Date: | 20081013 |
| Creation Date: | 11/17/2008 18:30:08 |
| Receipt Date: | 20081013 |
| Manifest ID: | 001553562SKS |
| Trans EPA ID: | TXR000050930 |
| Trans Name: | SAFETY-KLEEN SYSTEMS INC |
| Trans 2 EPA ID: | Not reported |
| Trans 2 Name: | Not reported |
| TSDF EPA ID: | CA0000084517 |
| Trans Name: | SAFETY-KLEEN SYSTEMS INC |
| TSDF Alt EPA ID: | Not reported |
| TSDF Alt Name: | Not reported |
| Waste Code Description: | 252 - Oher still bottom waste 261 Polychlorinated biphenyls and material containing PCBs |
| RCRA Code: | F005 |
| Meth Code: | H141 - Storage, Bulking, And/Or Transfer Off Site--No Treatment/Reovery (H010-H129) Or (H131-H135) |
| Quantity Tons: | 0.0595 |
| Waste Quantity: | 119 |
| Quantity Unit: | P |
| Additional Code 1: | F003 |
| Additional Code 2: | D006 |
| Additional Code 3: | D005 |
| Additional Code 4: | D001 |
| Additional Code 5: | Not reported |
| | |
| Shipment Date: | 20080912 |
| Creation Date: | 10/13/2008 18:30:40 |
| Receipt Date: | 20080912 |
| Manifest ID: | 001526061SKS |

**HAYES BROTHERS COLLISION REPAIR (Continued)** **1005415475**

| | |
|---|---|
| Trans EPA ID: | TXR000050930 |
| Trans Name: | SAFETY-KLEEN SYSTEMS INC |
| Trans 2 EPA ID: | Not reported |
| Trans 2 Name: | Not reported |
| TSDF EPA ID: | CA0000084517 |
| Trans Name: | SAFETY-KLEEN SYSTEMS INC |
| TSDF Alt EPA ID: | Not reported |
| TSDF Alt Name: | Not reported |
| Waste Code Description: | 252 - Oher still bottom waste 261 Polychlorinated biphenyls and material containing PCBs |
| RCRA Code: | F005 |
| Meth Code: | H141 - Storage, Bulking, And/Or Transfer Off Site--No Treatment/Reovery (H010-H129) Or (H131-H135) |
| Quantity Tons: | 0.0595 |
| Waste Quantity: | 119 |
| Quantity Unit: | P |
| Additional Code 1: | F003 |
| Additional Code 2: | D006 |
| Additional Code 3: | D005 |
| Additional Code 4: | D001 |
| Additional Code 5: | Not reported |
| | |
| Shipment Date: | 20080721 |
| Creation Date: | 8/25/2008 18:30:17 |
| Receipt Date: | 20080721 |
| Manifest ID: | 001246481SKS |
| Trans EPA ID: | TXR000050930 |
| Trans Name: | SAFETY-KLEEN SYSTEMS INC |
| Trans 2 EPA ID: | Not reported |
| Trans 2 Name: | Not reported |
| TSDF EPA ID: | CA0000084517 |
| Trans Name: | SAFETY-KLEEN SYSTEMS INC |
| TSDF Alt EPA ID: | Not reported |
| TSDF Alt Name: | Not reported |
| Waste Code Description: | 252 - Oher still bottom waste 261 Polychlorinated biphenyls and material containing PCBs |
| RCRA Code: | F005 |
| Meth Code: | H141 - Storage, Bulking, And/Or Transfer Off Site--No Treatment/Reovery (H010-H129) Or (H131-H135) |
| Quantity Tons: | 0.0595 |
| Waste Quantity: | 119 |
| Quantity Unit: | P |
| Additional Code 1: | F003 |
| Additional Code 2: | D006 |
| Additional Code 3: | D005 |
| Additional Code 4: | D001 |
| Additional Code 5: | Not reported |
| | |
| Shipment Date: | 20080625 |
| Creation Date: | 8/8/2008 18:30:37 |
| Receipt Date: | 20080625 |
| Manifest ID: | 001246877SKS |
| Trans EPA ID: | TXR000050930 |
| Trans Name: | SAFETY-KLEEN SYSTEMS INC |
| Trans 2 EPA ID: | Not reported |
| Trans 2 Name: | Not reported |
| TSDF EPA ID: | CA0000084517 |

**HAYES BROTHERS COLLISION REPAIR (Continued)** **1005415475**

| | |
|---|---|
| Trans Name: | SAFETY-KLEEN SYSTEMS INC |
| TSDF Alt EPA ID: | Not reported |
| TSDF Alt Name: | Not reported |
| Waste Code Description: | 252 - Oher still bottom waste 261 Polychlorinated biphenyls and material containing PCBs |
| RCRA Code: | F005 |
| Meth Code: | H141 - Storage, Bulking, And/Or Transfer Off Site--No Treatment/Reovery (H010-H129) Or (H131-H135) |
| Quantity Tons: | 0.0595 |
| Waste Quantity: | 119 |
| Quantity Unit: | P |
| Additional Code 1: | F003 |
| Additional Code 2: | D006 |
| Additional Code 3: | D005 |
| Additional Code 4: | D001 |
| Additional Code 5: | Not reported |
| | |
| Shipment Date: | 20080602 |
| Creation Date: | 9/10/2008 18:30:25 |
| Receipt Date: | 20080602 |
| Manifest ID: | 001217451SKS |
| Trans EPA ID: | TXR000050930 |
| Trans Name: | SAFETY-KLEEN SYSTEMS INC |
| Trans 2 EPA ID: | Not reported |
| Trans 2 Name: | Not reported |
| TSDF EPA ID: | CA0000084517 |
| Trans Name: | SAFETY-KLEEN SYSTEMS INC |
| TSDF Alt EPA ID: | Not reported |
| TSDF Alt Name: | Not reported |
| Waste Code Description: | 252 - Oher still bottom waste 261 Polychlorinated biphenyls and material containing PCBs |
| RCRA Code: | F005 |
| Meth Code: | H141 - Storage, Bulking, And/Or Transfer Off Site--No Treatment/Reovery (H010-H129) Or (H131-H135) |
| Quantity Tons: | 0.0595 |
| Waste Quantity: | 119 |
| Quantity Unit: | P |
| Additional Code 1: | F003 |
| Additional Code 2: | D006 |
| Additional Code 3: | D005 |
| Additional Code 4: | D001 |
| Additional Code 5: | Not reported |
| | |
| Shipment Date: | 20080505 |
| Creation Date: | 6/9/2008 18:30:32 |
| Receipt Date: | 20080505 |
| Manifest ID: | 001206219SKS |
| Trans EPA ID: | TXR000050930 |
| Trans Name: | SAFETY-KLEEN SYSTEMS INC |
| Trans 2 EPA ID: | Not reported |
| Trans 2 Name: | Not reported |
| TSDF EPA ID: | CA0000084517 |
| Trans Name: | SAFETY-KLEEN SYSTEMS INC |
| TSDF Alt EPA ID: | Not reported |
| TSDF Alt Name: | Not reported |
| Waste Code Description: | 252 - Oher still bottom waste 261 Polychlorinated biphenyls and material containing PCBs |

**HAYES BROTHERS COLLISION REPAIR (Continued)** **1005415475**

| | |
|---|---|
| RCRA Code: | F005 |
| Meth Code: | H141 - Storage, Bulking, And/Or Transfer Off Site--No Treatment/Reovery (H010-H129) Or (H131-H135) |
| Quantity Tons: | 0.0595 |
| Waste Quantity: | 119 |
| Quantity Unit: | P |
| Additional Code 1: | F003 |
| Additional Code 2: | D006 |
| Additional Code 3: | D005 |
| Additional Code 4: | D001 |
| Additional Code 5: | Not reported |
| | |
| Shipment Date: | 20080505 |
| Creation Date: | 6/9/2008 18:30:32 |
| Receipt Date: | 20080505 |
| Manifest ID: | 001206219SKS |
| Trans EPA ID: | TXR000050930 |
| Trans Name: | SAFETY-KLEEN SYSTEMS INC |
| Trans 2 EPA ID: | Not reported |
| Trans 2 Name: | Not reported |
| TSDF EPA ID: | CA0000084517 |
| Trans Name: | SAFETY-KLEEN SYSTEMS INC |
| TSDF Alt EPA ID: | Not reported |
| TSDF Alt Name: | Not reported |
| Waste Code Description: | 212 - Oxygenated solvents (acetone, butanol, ethyl acetate, etc. |
| RCRA Code: | F005 |
| Meth Code: | H141 - Storage, Bulking, And/Or Transfer Off Site--No Treatment/Reovery (H010-H129) Or (H131-H135) |
| Quantity Tons: | Not reported |
| Waste Quantity: | 119 |
| Quantity Unit: | Not reported |
| Additional Code 1: | F003 |
| Additional Code 2: | D035 |
| Additional Code 3: | D018 |
| Additional Code 4: | D001 |
| Additional Code 5: | Not reported |

Additional Information:

| | |
|---|---|
| Year: | 2007 |
| Gen EPA ID: | CAR000111419 |
| | |
| Shipment Date: | 20071217 |
| Creation Date: | 5/21/2008 18:30:15 |
| Receipt Date: | 20080102 |
| Manifest ID: | 000720518SKS |
| Trans EPA ID: | TXR000050930 |
| Trans Name: | SAFETY-KLEEN SYSTEMS INC |
| Trans 2 EPA ID: | OKD981588791 |
| Trans 2 Name: | TRIAD TRANSPORT INC |
| TSDF EPA ID: | TXD077603371 |
| Trans Name: | SAFETY-KLEEN SYSTEMS INC |
| TSDF Alt EPA ID: | Not reported |
| TSDF Alt Name: | Not reported |
| Waste Code Description: | 252 - Oher still bottom waste 261 Polychlorinated biphenyls and material containing PCBs |
| RCRA Code: | F005 |
| Meth Code: | H061 - Fuel Blending Prior To Energy Recovery At Another Site |

**HAYES BROTHERS COLLISION REPAIR (Continued)** **1005415475**

| | |
|---|---|
| Quantity Tons: | 0.0595 |
| Waste Quantity: | 119 |
| Quantity Unit: | P |
| Additional Code 1: | F003 |
| Additional Code 2: | D005 |
| Additional Code 3: | D001 |
| Additional Code 4: | Not reported |
| Additional Code 5: | Not reported |
| | |
| Shipment Date: | 20071119 |
| Creation Date: | 1/25/2008 18:30:59 |
| Receipt Date: | 20071119 |
| Manifest ID: | 000681798SKS |
| Trans EPA ID: | TXR000050930 |
| Trans Name: | SAFETY-KLEEN SYSTEMS INC |
| Trans 2 EPA ID: | Not reported |
| Trans 2 Name: | Not reported |
| TSDF EPA ID: | CA0000084517 |
| Trans Name: | SAFETY-KLEEN SYSTEMS INC 000760 |
| TSDF Alt EPA ID: | Not reported |
| TSDF Alt Name: | Not reported |
| Waste Code Description: | 252 - Oher still bottom waste 261 Polychlorinated biphenyls and material containing PCBs |
| RCRA Code: | F005 |
| Meth Code: | H141 - Storage, Bulking, And/Or Transfer Off Site--No Treatment/Reovery (H010-H129) Or (H131-H135) |
| Quantity Tons: | 0.0595 |
| Waste Quantity: | 119 |
| Quantity Unit: | P |
| Additional Code 1: | F003 |
| Additional Code 2: | D006 |
| Additional Code 3: | D005 |
| Additional Code 4: | D001 |
| Additional Code 5: | Not reported |
| | |
| Shipment Date: | 20071022 |
| Creation Date: | 3/18/2008 18:30:19 |
| Receipt Date: | 20071029 |
| Manifest ID: | 000638918SKS |
| Trans EPA ID: | TXR000050930 |
| Trans Name: | SAFETY-KLEEN SYSTEMS INC |
| Trans 2 EPA ID: | OKD981588791 |
| Trans 2 Name: | TRIAD TRANSPORT INC |
| TSDF EPA ID: | TXD077603371 |
| Trans Name: | SAFETY-KLEEN SYSTEMS INC |
| TSDF Alt EPA ID: | Not reported |
| TSDF Alt Name: | Not reported |
| Waste Code Description: | 252 - Oher still bottom waste 261 Polychlorinated biphenyls and material containing PCBs |
| RCRA Code: | F005 |
| Meth Code: | H061 - Fuel Blending Prior To Energy Recovery At Another Site |
| Quantity Tons: | 0.0595 |
| Waste Quantity: | 119 |
| Quantity Unit: | P |
| Additional Code 1: | F003 |
| Additional Code 2: | D005 |
| Additional Code 3: | D001 |

**HAYES BROTHERS COLLISION REPAIR (Continued)** **1005415475**

| | |
|---|---|
| Additional Code 4: | Not reported |
| Additional Code 5: | Not reported |
| | |
| Shipment Date: | 20070924 |
| Creation Date: | 3/11/2008 18:30:23 |
| Receipt Date: | 20071004 |
| Manifest ID: | 000630950SKS |
| Trans EPA ID: | TXR000050930 |
| Trans Name: | SAFETY-KLEEN SYSTEMS INC |
| Trans 2 EPA ID: | OKD981588791 |
| Trans 2 Name: | TRIAD TRANSPORT |
| TSDF EPA ID: | TXD077603371 |
| Trans Name: | SAFETY-KLEEN SYSTEMS INC |
| TSDF Alt EPA ID: | Not reported |
| TSDF Alt Name: | Not reported |
| Waste Code Description: | 252 - Oher still bottom waste 261 Polychlorinated biphenyls and material containing PCBs |
| RCRA Code: | F005 |
| Meth Code: | H061 - Fuel Blending Prior To Energy Recovery At Another Site |
| Quantity Tons: | 0.0595 |
| Waste Quantity: | 119 |
| Quantity Unit: | P |
| Additional Code 1: | F003 |
| Additional Code 2: | D005 |
| Additional Code 3: | D001 |
| Additional Code 4: | Not reported |
| Additional Code 5: | Not reported |
| | |
| Shipment Date: | 20070827 |
| Creation Date: | 2/5/2008 18:30:13 |
| Receipt Date: | 20070904 |
| Manifest ID: | 000612582SKS |
| Trans EPA ID: | TXR000050930 |
| Trans Name: | SAFETY-KLEEN SYSTEMS INC |
| Trans 2 EPA ID: | OKD981588791 |
| Trans 2 Name: | TRIAD TRANSPORT |
| TSDF EPA ID: | TXD077603371 |
| Trans Name: | SAFETY-KLEEN SYSTEMS INC 000618 |
| TSDF Alt EPA ID: | Not reported |
| TSDF Alt Name: | Not reported |
| Waste Code Description: | 252 - Oher still bottom waste 261 Polychlorinated biphenyls and material containing PCBs |
| RCRA Code: | F005 |
| Meth Code: | H061 - Fuel Blending Prior To Energy Recovery At Another Site |
| Quantity Tons: | 0.0595 |
| Waste Quantity: | 119 |
| Quantity Unit: | P |
| Additional Code 1: | F003 |
| Additional Code 2: | D005 |
| Additional Code 3: | D001 |
| Additional Code 4: | Not reported |
| Additional Code 5: | Not reported |
| | |
| Shipment Date: | 20070730 |
| Creation Date: | 3/4/2008 18:30:15 |
| Receipt Date: | 20070810 |
| Manifest ID: | 000566794SKS |

**HAYES BROTHERS COLLISION REPAIR (Continued)** **1005415475**

| | |
|---|---|
| Trans EPA ID: | TXR000050930 |
| Trans Name: | SAFETY-KLEEN SYSTEMS INC |
| Trans 2 EPA ID: | OKD981588791 |
| Trans 2 Name: | TRIAD - TRANSPORT INC |
| TSDF EPA ID: | TXD077603371 |
| Trans Name: | SAFETY-KLEEN SYSTEMS INC |
| TSDF Alt EPA ID: | Not reported |
| TSDF Alt Name: | Not reported |
| Waste Code Description: | 252 - Oher still bottom waste 261 Polychlorinated biphenyls and material containing PCBs |
| RCRA Code: | F005 |
| Meth Code: | H061 - Fuel Blending Prior To Energy Recovery At Another Site |
| Quantity Tons: | 0.0595 |
| Waste Quantity: | 119 |
| Quantity Unit: | P |
| Additional Code 1: | F003 |
| Additional Code 2: | D005 |
| Additional Code 3: | D001 |
| Additional Code 4: | Not reported |
| Additional Code 5: | Not reported |
| | |
| Shipment Date: | 20070702 |
| Creation Date: | 10/22/2007 18:30:08 |
| Receipt Date: | 20070702 |
| Manifest ID: | 000567022SKS |
| Trans EPA ID: | TXR000050930 |
| Trans Name: | SAFETY-KLEEN SYSTEMS INC |
| Trans 2 EPA ID: | Not reported |
| Trans 2 Name: | Not reported |
| TSDF EPA ID: | CA0000084517 |
| Trans Name: | SAFETY-KLEEN SYSTEMS INC |
| TSDF Alt EPA ID: | Not reported |
| TSDF Alt Name: | Not reported |
| Waste Code Description: | 252 - Oher still bottom waste 261 Polychlorinated biphenyls and material containing PCBs |
| RCRA Code: | F005 |
| Meth Code: | H141 - Storage, Bulking, And/Or Transfer Off Site--No Treatment/Reovery (H010-H129) Or (H131-H135) |
| Quantity Tons: | 0.0595 |
| Waste Quantity: | 119 |
| Quantity Unit: | P |
| Additional Code 1: | F003 |
| Additional Code 2: | D006 |
| Additional Code 3: | D005 |
| Additional Code 4: | D001 |
| Additional Code 5: | Not reported |
| | |
| Shipment Date: | 20070605 |
| Creation Date: | 10/11/2007 18:30:06 |
| Receipt Date: | 20060605 |
| Manifest ID: | 000162985SKS |
| Trans EPA ID: | TXR000050930 |
| Trans Name: | SAFETY-KLEEN SYSTEMS INC |
| Trans 2 EPA ID: | Not reported |
| Trans 2 Name: | Not reported |
| TSDF EPA ID: | CA0000084517 |
| Trans Name: | SAFETY-KLEEN SYSTEMS INC |

**HAYES BROTHERS COLLISION REPAIR (Continued)** **1005415475**

| | |
|---|---|
| TSDF Alt EPA ID: | Not reported |
| TSDF Alt Name: | Not reported |
| Waste Code Description: | 252 - Oher still bottom waste 261 Polychlorinated biphenyls and material containing PCBs |
| RCRA Code: | F005 |
| Meth Code: | H141 - Storage, Bulking, And/Or Transfer Off Site--No Treatment/Reovery (H010-H129) Or (H131-H135) |
| Quantity Tons: | 0.0595 |
| Waste Quantity: | 119 |
| Quantity Unit: | P |
| Additional Code 1: | F003 |
| Additional Code 2: | D006 |
| Additional Code 3: | D005 |
| Additional Code 4: | D001 |
| Additional Code 5: | Not reported |
| | |
| Shipment Date: | 20070521 |
| Creation Date: | 12/20/2007 18:30:34 |
| Receipt Date: | 20070531 |
| Manifest ID: | 000162913SKS |
| Trans EPA ID: | TXR000050930 |
| Trans Name: | SAFETY-KLEEN SYSTEMS INC |
| Trans 2 EPA ID: | OKD981588791 |
| Trans 2 Name: | TRIAD TRANSPORT |
| TSDF EPA ID: | TXD077603371 |
| Trans Name: | SAFETY-KLEEN SYSTEMS INC |
| TSDF Alt EPA ID: | Not reported |
| TSDF Alt Name: | Not reported |
| Waste Code Description: | 352 - Other organic solids |
| RCRA Code: | D039 |
| Meth Code: | H061 - Fuel Blending Prior To Energy Recovery At Another Site |
| Quantity Tons: | 0.085 |
| Waste Quantity: | 170 |
| Quantity Unit: | P |
| Additional Code 1: | D008 |
| Additional Code 2: | Not reported |
| Additional Code 3: | Not reported |
| Additional Code 4: | Not reported |
| Additional Code 5: | Not reported |
| | |
| Shipment Date: | 20070511 |
| Creation Date: | 8/28/2007 18:30:20 |
| Receipt Date: | 20070511 |
| Manifest ID: | 000162719SKS |
| Trans EPA ID: | TXR000050930 |
| Trans Name: | SAFETY-KLEEN SYSTEMS INC |
| Trans 2 EPA ID: | Not reported |
| Trans 2 Name: | Not reported |
| TSDF EPA ID: | CA0000084517 |
| Trans Name: | SAFETY-KLEEN SYSTEMS INC |
| TSDF Alt EPA ID: | Not reported |
| TSDF Alt Name: | Not reported |
| Waste Code Description: | 252 - Oher still bottom waste 261 Polychlorinated biphenyls and material containing PCBs |
| RCRA Code: | F005 |
| Meth Code: | H141 - Storage, Bulking, And/Or Transfer Off Site--No Treatment/Reovery (H010-H129) Or (H131-H135) |

**HAYES BROTHERS COLLISION REPAIR (Continued)** **1005415475**

| | |
|---|---|
| Quantity Tons: | 0.0595 |
| Waste Quantity: | 119 |
| Quantity Unit: | P |
| Additional Code 1: | F003 |
| Additional Code 2: | D006 |
| Additional Code 3: | D005 |
| Additional Code 4: | D001 |
| Additional Code 5: | Not reported |

Additional Information:

| | |
|---|---|
| Year: | 2006 |
| Gen EPA ID: | CAR000111419 |
| Shipment Date: | 20061215 |
| Creation Date: | 9/20/2007 18:30:23 |
| Receipt Date: | 20061228 |
| Manifest ID: | 000160095SKS |
| Trans EPA ID: | TXR000050930 |
| Trans Name: | SAFETY-KLEEN SYSTEMS INC |
| Trans 2 EPA ID: | OKD981588791 |
| Trans 2 Name: | TRIAD TRANSPORT |
| TSDF EPA ID: | TXD077603371 |
| Trans Name: | SAFETY-KLEEN SYSTEMS INC |
| TSDF Alt EPA ID: | Not reported |
| TSDF Alt Name: | Not reported |
| Waste Code Description: | 252 - Oher still bottom waste 261 Polychlorinated biphenyls and material containing PCBs |
| RCRA Code: | F005 |
| Meth Code: | H061 - Fuel Blending Prior To Energy Recovery At Another Site |
| Quantity Tons: | 0.0595 |
| Waste Quantity: | 119 |
| Quantity Unit: | P |
| Additional Code 1: | F003 |
| Additional Code 2: | D005 |
| Additional Code 3: | D001 |
| Additional Code 4: | Not reported |
| Additional Code 5: | Not reported |
| Shipment Date: | 20061215 |
| Creation Date: | 3/30/2007 13:34:23 |
| Receipt Date: | 20061215 |
| Manifest ID: | 000160114SKS |
| Trans EPA ID: | TXR000050930 |
| Trans Name: | SAFETY-KLEEN SYSTEMS INC |
| Trans 2 EPA ID: | Not reported |
| Trans 2 Name: | Not reported |
| TSDF EPA ID: | CA0000084517 |
| Trans Name: | SAFETY-KLEEN SYSTEMS INC |
| TSDF Alt EPA ID: | Not reported |
| TSDF Alt Name: | Not reported |
| Waste Code Description: | 342 - Organic liquids with metals (see 121 |
| RCRA Code: | Not reported |
| Meth Code: | H141 - Storage, Bulking, And/Or Transfer Off Site--No Treatment/Reovery (H010-H129) Or (H131-H135) |
| Quantity Tons: | 0.22935 |
| Waste Quantity: | 55 |
| Quantity Unit: | G |

**HAYES BROTHERS COLLISION REPAIR (Continued)** **1005415475**

| | |
|---|---|
| Additional Code 1: | Not reported |
| Additional Code 2: | Not reported |
| Additional Code 3: | Not reported |
| Additional Code 4: | Not reported |
| Additional Code 5: | Not reported |
| | |
| Shipment Date: | 20061120 |
| Creation Date: | 3/30/2007 13:32:41 |
| Receipt Date: | 20061120 |
| Manifest ID: | 000173362CEX |
| Trans EPA ID: | TXR000050930 |
| Trans Name: | SAFETY-KLEEN SYSTEMS INC |
| Trans 2 EPA ID: | Not reported |
| Trans 2 Name: | Not reported |
| TSDF EPA ID: | CA0000084517 |
| Trans Name: | SAFETY-KLEEN SYSTEMS INC |
| TSDF Alt EPA ID: | Not reported |
| TSDF Alt Name: | Not reported |
| Waste Code Description: | - Not reported |
| RCRA Code: | Not reported |
| Meth Code: | H141 - Storage, Bulking, And/Or Transfer Off Site--No Treatment/Reovery (H010-H129) Or (H131-H135) |
| Quantity Tons: | Not reported |
| Waste Quantity: | Not reported |
| Quantity Unit: | Not reported |
| Additional Code 1: | Not reported |
| Additional Code 2: | Not reported |
| Additional Code 3: | Not reported |
| Additional Code 4: | Not reported |
| Additional Code 5: | Not reported |
| | |
| Shipment Date: | 20061120 |
| Creation Date: | 3/30/2007 13:32:41 |
| Receipt Date: | 20061120 |
| Manifest ID: | 000173362CEX |
| Trans EPA ID: | TXR000050930 |
| Trans Name: | SAFETY-KLEEN SYSTEMS INC |
| Trans 2 EPA ID: | Not reported |
| Trans 2 Name: | Not reported |
| TSDF EPA ID: | CA0000084517 |
| Trans Name: | SAFETY-KLEEN SYSTEMS INC |
| TSDF Alt EPA ID: | Not reported |
| TSDF Alt Name: | Not reported |
| Waste Code Description: | 252 - Oher still bottom waste 261 Polychlorinated biphenyls and material containing PCBs |
| RCRA Code: | F005 |
| Meth Code: | H141 - Storage, Bulking, And/Or Transfer Off Site--No Treatment/Reovery (H010-H129) Or (H131-H135) |
| Quantity Tons: | 0.0595 |
| Waste Quantity: | 119 |
| Quantity Unit: | P |
| Additional Code 1: | F003 |
| Additional Code 2: | D006 |
| Additional Code 3: | D005 |
| Additional Code 4: | D001 |
| Additional Code 5: | Not reported |

**HAYES BROTHERS COLLISION REPAIR (Continued)** **1005415475**

| | |
|---|---|
| Shipment Date: | 20060920 |
| Creation Date: | 3/30/2007 13:14:21 |
| Receipt Date: | 20060920 |
| Manifest ID: | 001049487JJK |
| Trans EPA ID: | TXR000050930 |
| Trans Name: | SAFETY-KLEEN SYSTEMS INC |
| Trans 2 EPA ID: | Not reported |
| Trans 2 Name: | Not reported |
| TSDF EPA ID: | CA0000084517 |
| Trans Name: | SAFETY-KLEEN SYSTEMS INC |
| TSDF Alt EPA ID: | Not reported |
| TSDF Alt Name: | Not reported |
| Waste Code Description: | 252 - Oher still bottom waste 261 Polychlorinated biphenyls and material containing PCBs |
| RCRA Code: | F005 |
| Meth Code: | H141 - Storage, Bulking, And/Or Transfer Off Site--No Treatment/Reovery (H010-H129) Or (H131-H135) |
| Quantity Tons: | 0.0595 |
| Waste Quantity: | 119 |
| Quantity Unit: | P |
| Additional Code 1: | F003 |
| Additional Code 2: | D006 |
| Additional Code 3: | D005 |
| Additional Code 4: | D001 |
| Additional Code 5: | Not reported |

| | |
|---|---|
| Shipment Date: | 20060817 |
| Creation Date: | 9/28/2006 18:32:35 |
| Receipt Date: | 20060817 |
| Manifest ID: | 23734541 |
| Trans EPA ID: | TXR000050930 |
| Trans Name: | SAFETY KLEEN SYSTEMS INC |
| Trans 2 EPA ID: | Not reported |
| Trans 2 Name: | Not reported |
| TSDF EPA ID: | CA0000084517 |
| Trans Name: | SAFETY KLEEN SYSTEMS INC |
| TSDF Alt EPA ID: | CA0000084517 |
| TSDF Alt Name: | Not reported |
| Waste Code Description: | 212 - Oxygenated solvents (acetone, butanol, ethyl acetate, etc. |
| RCRA Code: | F005 |
| Meth Code: | H01 - Transfer Station |
| Quantity Tons: | 0.056 |
| Waste Quantity: | 112 |
| Quantity Unit: | P |
| Additional Code 1: | Not reported |
| Additional Code 2: | Not reported |
| Additional Code 3: | Not reported |
| Additional Code 4: | Not reported |
| Additional Code 5: | Not reported |

| | |
|---|---|
| Shipment Date: | 20060630 |
| Creation Date: | 9/8/2006 18:31:20 |
| Receipt Date: | 20060630 |
| Manifest ID: | 24486192 |
| Trans EPA ID: | TXR000050930 |
| Trans Name: | SAFETY KLEEN SYSTEMS INC |
| Trans 2 EPA ID: | Not reported |

**HAYES BROTHERS COLLISION REPAIR (Continued)** **1005415475**

| | |
|---|---|
| Trans 2 Name: | Not reported |
| TSDF EPA ID: | CA0000084517 |
| Trans Name: | SAFETY KLEEN SYSTEMS INC |
| TSDF Alt EPA ID: | CA0000084517 |
| TSDF Alt Name: | Not reported |
| Waste Code Description: | 252 - Oher still bottom waste 261 Polychlorinated biphenyls and material containing PCBs |
| RCRA Code: | F005 |
| Meth Code: | - Not reported |
| Quantity Tons: | 0.056 |
| Waste Quantity: | 112 |
| Quantity Unit: | P |
| Additional Code 1: | Not reported |
| Additional Code 2: | Not reported |
| Additional Code 3: | Not reported |
| Additional Code 4: | Not reported |
| Additional Code 5: | Not reported |

| | |
|---|---|
| Shipment Date: | 20060605 |
| Creation Date: | 9/14/2006 18:35:38 |
| Receipt Date: | 20060605 |
| Manifest ID: | 24486344 |
| Trans EPA ID: | TXR000050930 |
| Trans Name: | SAFETY KLEEN SYSTEMS INC |
| Trans 2 EPA ID: | Not reported |
| Trans 2 Name: | Not reported |
| TSDF EPA ID: | CA0000084517 |
| Trans Name: | SAFETY KLEEN SYSTEMS INC |
| TSDF Alt EPA ID: | CA0000084517 |
| TSDF Alt Name: | Not reported |
| Waste Code Description: | 252 - Oher still bottom waste 261 Polychlorinated biphenyls and material containing PCBs |
| RCRA Code: | F005 |
| Meth Code: | - Not reported |
| Quantity Tons: | 0.056 |
| Waste Quantity: | 112 |
| Quantity Unit: | P |
| Additional Code 1: | Not reported |
| Additional Code 2: | Not reported |
| Additional Code 3: | Not reported |
| Additional Code 4: | Not reported |
| Additional Code 5: | Not reported |

| | |
|---|---|
| Shipment Date: | 20060410 |
| Creation Date: | 7/27/2006 18:35:05 |
| Receipt Date: | 20060411 |
| Manifest ID: | 24356397 |
| Trans EPA ID: | TXR000050930 |
| Trans Name: | SAFETY KLEEN SYSTEMS INC |
| Trans 2 EPA ID: | Not reported |
| Trans 2 Name: | Not reported |
| TSDF EPA ID: | CA0000084517 |
| Trans Name: | SAFETY KLEEN SYSTEMS INC |
| TSDF Alt EPA ID: | CA0000084517 |
| TSDF Alt Name: | Not reported |
| Waste Code Description: | 252 - Oher still bottom waste 261 Polychlorinated biphenyls and material containing PCBs |

**HAYES BROTHERS COLLISION REPAIR (Continued)** **1005415475**

| | |
|---|---|
| RCRA Code: | F005 |
| Meth Code: | - Not reported |
| Quantity Tons: | 0.056 |
| Waste Quantity: | 112 |
| Quantity Unit: | P |
| Additional Code 1: | Not reported |
| Additional Code 2: | Not reported |
| Additional Code 3: | Not reported |
| Additional Code 4: | Not reported |
| Additional Code 5: | Not reported |
| | |
| Shipment Date: | 20060313 |
| Creation Date: | 7/5/2006 12:04:15 |
| Receipt Date: | 20060314 |
| Manifest ID: | 24620831 |
| Trans EPA ID: | TXR000050930 |
| Trans Name: | SAFETY-KLEEN SYSTEMS INC |
| Trans 2 EPA ID: | Not reported |
| Trans 2 Name: | Not reported |
| TSDF EPA ID: | CA0000084517 |
| Trans Name: | SAFETY-KLEEN SYSTEMS INC |
| TSDF Alt EPA ID: | CA0000084517 |
| TSDF Alt Name: | Not reported |
| Waste Code Description: | 212 - Oxygenated solvents (acetone, butanol, ethyl acetate, etc. |
| RCRA Code: | F005 |
| Meth Code: | H01 - Transfer Station |
| Quantity Tons: | 0.056 |
| Waste Quantity: | 112 |
| Quantity Unit: | P |
| Additional Code 1: | Not reported |
| Additional Code 2: | Not reported |
| Additional Code 3: | Not reported |
| Additional Code 4: | Not reported |
| Additional Code 5: | Not reported |

Additional Information:

| | |
|---|---|
| Year: | 2005 |
| Gen EPA ID: | CAR000111419 |
| | |
| Shipment Date: | 20051230 |
| Creation Date: | 3/22/2006 18:30:36 |
| Receipt Date: | 20060103 |
| Manifest ID: | 24362509 |
| Trans EPA ID: | TXR000050930 |
| Trans Name: | SAFETY-KLEEN SYSTEMS INC |
| Trans 2 EPA ID: | Not reported |
| Trans 2 Name: | Not reported |
| TSDF EPA ID: | CA0000084517 |
| Trans Name: | SAFETY-KLEEN SYSTEMS INC |
| TSDF Alt EPA ID: | CA0000084517 |
| TSDF Alt Name: | Not reported |
| Waste Code Description: | 212 - Oxygenated solvents (acetone, butanol, ethyl acetate, etc. |
| RCRA Code: | F005 |
| Meth Code: | H01 - Transfer Station |
| Quantity Tons: | 0.056 |
| Waste Quantity: | 112 |
| Quantity Unit: | P |

**HAYES BROTHERS COLLISION REPAIR (Continued)** **1005415475**

| | |
|---|---|
| Additional Code 1: | Not reported |
| Additional Code 2: | Not reported |
| Additional Code 3: | Not reported |
| Additional Code 4: | Not reported |
| Additional Code 5: | Not reported |
| | |
| Shipment Date: | 20051121 |
| Creation Date: | 7/12/2006 18:31:35 |
| Receipt Date: | 20051122 |
| Manifest ID: | 23734540 |
| Trans EPA ID: | TXR000050930 |
| Trans Name: | SAFETY-KLEEN SYSTEMS INC |
| Trans 2 EPA ID: | Not reported |
| Trans 2 Name: | Not reported |
| TSDF EPA ID: | CA0000084517 |
| Trans Name: | SAFETY-KLEEN SYSTEMS INC |
| TSDF Alt EPA ID: | CA0000084517 |
| TSDF Alt Name: | Not reported |
| Waste Code Description: | 343 - Unspecified organic liquid mixture |
| RCRA Code: | Not reported |
| Meth Code: | H01 - Transfer Station |
| Quantity Tons: | 0.102 |
| Waste Quantity: | 30 |
| Quantity Unit: | G |
| Additional Code 1: | Not reported |
| Additional Code 2: | Not reported |
| Additional Code 3: | Not reported |
| Additional Code 4: | Not reported |
| Additional Code 5: | Not reported |
| | |
| Shipment Date: | 20051114 |
| Creation Date: | 1/2/2007 18:30:08 |
| Receipt Date: | 20051115 |
| Manifest ID: | 24357080 |
| Trans EPA ID: | TXR000050930 |
| Trans Name: | SAFETY-KLEEN SYSTEMS INC |
| Trans 2 EPA ID: | Not reported |
| Trans 2 Name: | Not reported |
| TSDF EPA ID: | CA0000084517 |
| Trans Name: | SAFETY-KLEEN SYSTEMS INC |
| TSDF Alt EPA ID: | CA0000084517 |
| TSDF Alt Name: | Not reported |
| Waste Code Description: | 252 - Oher still bottom waste 261 Polychlorinated biphenyls and material containing PCBs |
| RCRA Code: | F005 |
| Meth Code: | - Not reported |
| Quantity Tons: | 0.056 |
| Waste Quantity: | 112 |
| Quantity Unit: | P |
| Additional Code 1: | Not reported |
| Additional Code 2: | Not reported |
| Additional Code 3: | Not reported |
| Additional Code 4: | Not reported |
| Additional Code 5: | Not reported |
| | |
| Shipment Date: | 20051017 |
| Creation Date: | 3/12/2006 18:31:42 |

**HAYES BROTHERS COLLISION REPAIR (Continued)** **1005415475**

| | |
|---|---|
| Receipt Date: | 20051018 |
| Manifest ID: | 24740275 |
| Trans EPA ID: | TXR000050930 |
| Trans Name: | SAFETY-KLEEN SYSTEMS INC |
| Trans 2 EPA ID: | Not reported |
| Trans 2 Name: | Not reported |
| TSDF EPA ID: | CA0000084517 |
| Trans Name: | SAFETY-KLEEN SYSTEMS INC |
| TSDF Alt EPA ID: | CA0000084517 |
| TSDF Alt Name: | Not reported |
| Waste Code Description: | 212 - Oxygenated solvents (acetone, butanol, ethyl acetate, etc. |
| RCRA Code: | F005 |
| Meth Code: | H01 - Transfer Station |
| Quantity Tons: | 0.056 |
| Waste Quantity: | 112 |
| Quantity Unit: | P |
| Additional Code 1: | Not reported |
| Additional Code 2: | Not reported |
| Additional Code 3: | Not reported |
| Additional Code 4: | Not reported |
| Additional Code 5: | Not reported |

| | |
|---|---|
| Shipment Date: | 20050919 |
| Creation Date: | 12/16/2005 18:31:03 |
| Receipt Date: | 20050920 |
| Manifest ID: | 24722788 |
| Trans EPA ID: | TXR000050930 |
| Trans Name: | SAFETY-KLEEN SYSTEMS INC |
| Trans 2 EPA ID: | Not reported |
| Trans 2 Name: | Not reported |
| TSDF EPA ID: | CA0000084517 |
| Trans Name: | SAFETY-KLEEN SYSTEMS INC |
| TSDF Alt EPA ID: | CA0000084517 |
| TSDF Alt Name: | Not reported |
| Waste Code Description: | 212 - Oxygenated solvents (acetone, butanol, ethyl acetate, etc. |
| RCRA Code: | F005 |
| Meth Code: | H01 - Transfer Station |
| Quantity Tons: | 0.056 |
| Waste Quantity: | 112 |
| Quantity Unit: | P |
| Additional Code 1: | Not reported |
| Additional Code 2: | Not reported |
| Additional Code 3: | Not reported |
| Additional Code 4: | Not reported |
| Additional Code 5: | Not reported |

| | |
|---|---|
| Shipment Date: | 20050822 |
| Creation Date: | 10/28/2005 18:30:54 |
| Receipt Date: | 20050823 |
| Manifest ID: | 23670023 |
| Trans EPA ID: | TXR000050930 |
| Trans Name: | SAFETY-KLEEN SYSTEMS INC |
| Trans 2 EPA ID: | Not reported |
| Trans 2 Name: | Not reported |
| TSDF EPA ID: | CA0000084517 |
| Trans Name: | SAFETY-KLEEN SYSTEMS INC |
| TSDF Alt EPA ID: | CA0000084517 |

**HAYES BROTHERS COLLISION REPAIR (Continued)** **1005415475**

| | |
|---|---|
| TSDF Alt Name: | Not reported |
| Waste Code Description: | 212 - Oxygenated solvents (acetone, butanol, ethyl acetate, etc. |
| RCRA Code: | F005 |
| Meth Code: | H01 - Transfer Station |
| Quantity Tons: | 0.056 |
| Waste Quantity: | 112 |
| Quantity Unit: | P |
| Additional Code 1: | Not reported |
| Additional Code 2: | Not reported |
| Additional Code 3: | Not reported |
| Additional Code 4: | Not reported |
| Additional Code 5: | Not reported |
| | |
| Shipment Date: | 20050725 |
| Creation Date: | 10/11/2005 18:32:36 |
| Receipt Date: | 20050726 |
| Manifest ID: | 23673668 |
| Trans EPA ID: | TXR000050930 |
| Trans Name: | SAFETY-KLEEN SYSTEMS INC |
| Trans 2 EPA ID: | Not reported |
| Trans 2 Name: | Not reported |
| TSDF EPA ID: | CA0000084517 |
| Trans Name: | SAFETY-KLEEN SYSTEMS INC |
| TSDF Alt EPA ID: | CA0000084517 |
| TSDF Alt Name: | Not reported |
| Waste Code Description: | 212 - Oxygenated solvents (acetone, butanol, ethyl acetate, etc. |
| RCRA Code: | F005 |
| Meth Code: | H01 - Transfer Station |
| Quantity Tons: | 0.056 |
| Waste Quantity: | 112 |
| Quantity Unit: | P |
| Additional Code 1: | Not reported |
| Additional Code 2: | Not reported |
| Additional Code 3: | Not reported |
| Additional Code 4: | Not reported |
| Additional Code 5: | Not reported |
| | |
| Shipment Date: | 20050627 |
| Creation Date: | 9/16/2005 18:31:41 |
| Receipt Date: | 20050628 |
| Manifest ID: | 24502016 |
| Trans EPA ID: | TXR000050930 |
| Trans Name: | SAFETY-KLEEN SYSTEMS INC |
| Trans 2 EPA ID: | Not reported |
| Trans 2 Name: | Not reported |
| TSDF EPA ID: | CA0000084517 |
| Trans Name: | SAFETY-KLEEN SYSTEMS INC |
| TSDF Alt EPA ID: | CA0000084517 |
| TSDF Alt Name: | Not reported |
| Waste Code Description: | 212 - Oxygenated solvents (acetone, butanol, ethyl acetate, etc. |
| RCRA Code: | F005 |
| Meth Code: | H01 - Transfer Station |
| Quantity Tons: | 0.056 |
| Waste Quantity: | 112 |
| Quantity Unit: | P |
| Additional Code 1: | Not reported |
| Additional Code 2: | Not reported |

**HAYES BROTHERS COLLISION REPAIR (Continued)** **1005415475**

| | |
|---|---|
| Additional Code 3: | Not reported |
| Additional Code 4: | Not reported |
| Additional Code 5: | Not reported |
| | |
| Shipment Date: | 20050504 |
| Creation Date: | 7/28/2005 18:30:54 |
| Receipt Date: | 20050505 |
| Manifest ID: | 24126027 |
| Trans EPA ID: | TXR000050930 |
| Trans Name: | SAFETY-KLEEN SYSTEMS INC |
| Trans 2 EPA ID: | Not reported |
| Trans 2 Name: | Not reported |
| TSDF EPA ID: | CA0000084517 |
| Trans Name: | SAFETY-KLEEN SYSTEMS INC |
| TSDF Alt EPA ID: | CA0000084517 |
| TSDF Alt Name: | Not reported |
| Waste Code Description: | 252 - Oher still bottom waste 261 Polychlorinated biphenyls and material containing PCBs |
| RCRA Code: | F005 |
| Meth Code: | - Not reported |
| Quantity Tons: | 0.056 |
| Waste Quantity: | 112 |
| Quantity Unit: | P |
| Additional Code 1: | Not reported |
| Additional Code 2: | Not reported |
| Additional Code 3: | Not reported |
| Additional Code 4: | Not reported |
| Additional Code 5: | Not reported |
| | |
| Shipment Date: | 20050411 |
| Creation Date: | 7/21/2005 18:31:13 |
| Receipt Date: | 20050413 |
| Manifest ID: | 24125226 |
| Trans EPA ID: | TXR000050930 |
| Trans Name: | SAFETY-KLEEN SYSTEMS INC |
| Trans 2 EPA ID: | Not reported |
| Trans 2 Name: | Not reported |
| TSDF EPA ID: | CA0000084517 |
| Trans Name: | SAFETY-KLEEN SYSTEMS INC |
| TSDF Alt EPA ID: | CA0000084517 |
| TSDF Alt Name: | Not reported |
| Waste Code Description: | 252 - Oher still bottom waste 261 Polychlorinated biphenyls and material containing PCBs |
| RCRA Code: | F005 |
| Meth Code: | - Not reported |
| Quantity Tons: | 0.056 |
| Waste Quantity: | 112 |
| Quantity Unit: | P |
| Additional Code 1: | Not reported |
| Additional Code 2: | Not reported |
| Additional Code 3: | Not reported |
| Additional Code 4: | Not reported |
| Additional Code 5: | Not reported |

Additional Information:

| | |
|---|---|
| Year: | 2004 |
| Gen EPA ID: | CAR000111419 |

**HAYES BROTHERS COLLISION REPAIR (Continued)** **1005415475**

| | |
|---|---|
| Shipment Date: | 20041207 |
| Creation Date: | 2/17/2005 18:32:22 |
| Receipt Date: | 20041208 |
| Manifest ID: | 23651902 |
| Trans EPA ID: | TXR000050930 |
| Trans Name: | SAFETY-KLEEN SYSTEMS INC |
| Trans 2 EPA ID: | Not reported |
| Trans 2 Name: | Not reported |
| TSDF EPA ID: | CA0000084517 |
| Trans Name: | SAFETY-KLEEN SYSTEMS INC |
| TSDF Alt EPA ID: | CA0000084517 |
| TSDF Alt Name: | Not reported |
| Waste Code Description: | 212 - Oxygenated solvents (acetone, butanol, ethyl acetate, etc. |
| RCRA Code: | F005 |
| Meth Code: | H01 - Transfer Station |
| Quantity Tons: | 0.28 |
| Waste Quantity: | 560 |
| Quantity Unit: | P |
| Additional Code 1: | Not reported |
| Additional Code 2: | Not reported |
| Additional Code 3: | Not reported |
| Additional Code 4: | Not reported |
| Additional Code 5: | Not reported |

| | |
|---|---|
| Shipment Date: | 20041110 |
| Creation Date: | 1/20/2005 18:30:36 |
| Receipt Date: | 20041110 |
| Manifest ID: | 23726294 |
| Trans EPA ID: | TXR000050930 |
| Trans Name: | SAFETY-KLEEN SYSTEMS INC |
| Trans 2 EPA ID: | Not reported |
| Trans 2 Name: | Not reported |
| TSDF EPA ID: | CA0000084517 |
| Trans Name: | SAFETY-KLEEN SYSTEMS INC |
| TSDF Alt EPA ID: | CA0000084517 |
| TSDF Alt Name: | Not reported |
| Waste Code Description: | 212 - Oxygenated solvents (acetone, butanol, ethyl acetate, etc. |
| RCRA Code: | F005 |
| Meth Code: | H01 - Transfer Station |
| Quantity Tons: | 0.056 |
| Waste Quantity: | 112 |
| Quantity Unit: | P |
| Additional Code 1: | Not reported |
| Additional Code 2: | Not reported |
| Additional Code 3: | Not reported |
| Additional Code 4: | Not reported |
| Additional Code 5: | Not reported |

| | |
|---|---|
| Shipment Date: | 20041011 |
| Creation Date: | 12/21/2004 18:31:57 |
| Receipt Date: | 20041012 |
| Manifest ID: | 23718034 |
| Trans EPA ID: | TXR000050930 |
| Trans Name: | SAFETY-KLEEN SYSTEMS INC |
| Trans 2 EPA ID: | Not reported |
| Trans 2 Name: | Not reported |
| TSDF EPA ID: | CA0000084517 |

**HAYES BROTHERS COLLISION REPAIR (Continued)** **1005415475**

| | |
|---|---|
| Trans Name: | SAFETY-KLEEN SYSTEMS INC |
| TSDF Alt EPA ID: | CA0000084517 |
| TSDF Alt Name: | Not reported |
| Waste Code Description: | 212 - Oxygenated solvents (acetone, butanol, ethyl acetate, etc. |
| RCRA Code: | F005 |
| Meth Code: | H01 - Transfer Station |
| Quantity Tons: | 0.112 |
| Waste Quantity: | 224 |
| Quantity Unit: | P |
| Additional Code 1: | Not reported |
| Additional Code 2: | Not reported |
| Additional Code 3: | Not reported |
| Additional Code 4: | Not reported |
| Additional Code 5: | Not reported |

| | |
|---|---|
| Shipment Date: | 20041011 |
| Creation Date: | 12/21/2004 18:31:57 |
| Receipt Date: | 20041012 |
| Manifest ID: | 23704764 |
| Trans EPA ID: | TXR000050930 |
| Trans Name: | SAFETY-KLEEN SYSTEMS INC |
| Trans 2 EPA ID: | Not reported |
| Trans 2 Name: | Not reported |
| TSDF EPA ID: | CA0000084517 |
| Trans Name: | SAFETY-KLEEN SYSTEMS INC |
| TSDF Alt EPA ID: | CA0000084517 |
| TSDF Alt Name: | Not reported |
| Waste Code Description: | 343 - Unspecified organic liquid mixture |
| RCRA Code: | Not reported |
| Meth Code: | H01 - Transfer Station |
| Quantity Tons: | 0.085 |
| Waste Quantity: | 25 |
| Quantity Unit: | G |
| Additional Code 1: | Not reported |
| Additional Code 2: | Not reported |
| Additional Code 3: | Not reported |
| Additional Code 4: | Not reported |
| Additional Code 5: | Not reported |

| | |
|---|---|
| Shipment Date: | 20040913 |
| Creation Date: | 12/22/2004 18:31:08 |
| Receipt Date: | 20040914 |
| Manifest ID: | 23717007 |
| Trans EPA ID: | TXR000050930 |
| Trans Name: | SAFETY-KLEEN SYSTEMS INC |
| Trans 2 EPA ID: | Not reported |
| Trans 2 Name: | Not reported |
| TSDF EPA ID: | CA0000084517 |
| Trans Name: | SAFETY-KLEEN SYSTEMS INC |
| TSDF Alt EPA ID: | CA0000084517 |
| TSDF Alt Name: | Not reported |
| Waste Code Description: | 212 - Oxygenated solvents (acetone, butanol, ethyl acetate, etc. |
| RCRA Code: | F005 |
| Meth Code: | H01 - Transfer Station |
| Quantity Tons: | 0.056 |
| Waste Quantity: | 112 |
| Quantity Unit: | P |

**HAYES BROTHERS COLLISION REPAIR (Continued)** **1005415475**

| | |
|---|---|
| Additional Code 1: | Not reported |
| Additional Code 2: | Not reported |
| Additional Code 3: | Not reported |
| Additional Code 4: | Not reported |
| Additional Code 5: | Not reported |
| | |
| Shipment Date: | 20040819 |
| Creation Date: | 1/4/2005 18:32:14 |
| Receipt Date: | 20040820 |
| Manifest ID: | 23709108 |
| Trans EPA ID: | TXR000050930 |
| Trans Name: | SAFETY-KLEEN SYSTEMS INC |
| Trans 2 EPA ID: | Not reported |
| Trans 2 Name: | Not reported |
| TSDF EPA ID: | CA0000084517 |
| Trans Name: | SAFETY-KLEEN SYSTEMS INC |
| TSDF Alt EPA ID: | CA0000084517 |
| TSDF Alt Name: | Not reported |
| Waste Code Description: | 212 - Oxygenated solvents (acetone, butanol, ethyl acetate, etc. |
| RCRA Code: | F005 |
| Meth Code: | H01 - Transfer Station |
| Quantity Tons: | 0.056 |
| Waste Quantity: | 112 |
| Quantity Unit: | P |
| Additional Code 1: | Not reported |
| Additional Code 2: | Not reported |
| Additional Code 3: | Not reported |
| Additional Code 4: | Not reported |
| Additional Code 5: | Not reported |
| | |
| Shipment Date: | 20040723 |
| Creation Date: | 11/1/2004 12:36:11 |
| Receipt Date: | 20040726 |
| Manifest ID: | 23517674 |
| Trans EPA ID: | TXR000050930 |
| Trans Name: | SAFETY-KLEEN SYSTEMS INC |
| Trans 2 EPA ID: | Not reported |
| Trans 2 Name: | Not reported |
| TSDF EPA ID: | CA0000084517 |
| Trans Name: | SAFETY-KLEEN SYSTEMS INC |
| TSDF Alt EPA ID: | CA0000084517 |
| TSDF Alt Name: | Not reported |
| Waste Code Description: | 212 - Oxygenated solvents (acetone, butanol, ethyl acetate, etc. |
| RCRA Code: | F005 |
| Meth Code: | H01 - Transfer Station |
| Quantity Tons: | 0.056 |
| Waste Quantity: | 112 |
| Quantity Unit: | P |
| Additional Code 1: | Not reported |
| Additional Code 2: | Not reported |
| Additional Code 3: | Not reported |
| Additional Code 4: | Not reported |
| Additional Code 5: | Not reported |
| | |
| Shipment Date: | 20040625 |
| Creation Date: | 11/1/2004 9:00:46 |
| Receipt Date: | 20040628 |

**HAYES BROTHERS COLLISION REPAIR (Continued)** **1005415475**

| | |
|---|---|
| Manifest ID: | 23513128 |
| Trans EPA ID: | TXR000050930 |
| Trans Name: | SAFETY-KLEEN SYSTEMS INC |
| Trans 2 EPA ID: | Not reported |
| Trans 2 Name: | Not reported |
| TSDF EPA ID: | CA0000084517 |
| Trans Name: | SAFETY-KLEEN SYSTEMS INC |
| TSDF Alt EPA ID: | CA0000084517 |
| TSDF Alt Name: | Not reported |
| Waste Code Description: | 212 - Oxygenated solvents (acetone, butanol, ethyl acetate, etc. |
| RCRA Code: | F005 |
| Meth Code: | H01 - Transfer Station |
| Quantity Tons: | 0.112 |
| Waste Quantity: | 224 |
| Quantity Unit: | P |
| Additional Code 1: | Not reported |
| Additional Code 2: | Not reported |
| Additional Code 3: | Not reported |
| Additional Code 4: | Not reported |
| Additional Code 5: | Not reported |

| | |
|---|---|
| Shipment Date: | 20040528 |
| Creation Date: | 10/15/2004 10:47:43 |
| Receipt Date: | 20040601 |
| Manifest ID: | 23500192 |
| Trans EPA ID: | TXR000050930 |
| Trans Name: | SAFETY-KLEEN SYSTEMS INC |
| Trans 2 EPA ID: | Not reported |
| Trans 2 Name: | Not reported |
| TSDF EPA ID: | CA0000084517 |
| Trans Name: | SAFETY-KLEEN SYSTEMS INC |
| TSDF Alt EPA ID: | CA0000084517 |
| TSDF Alt Name: | Not reported |
| Waste Code Description: | 212 - Oxygenated solvents (acetone, butanol, ethyl acetate, etc. |
| RCRA Code: | F005 |
| Meth Code: | H01 - Transfer Station |
| Quantity Tons: | 0.056 |
| Waste Quantity: | 112 |
| Quantity Unit: | P |
| Additional Code 1: | Not reported |
| Additional Code 2: | Not reported |
| Additional Code 3: | Not reported |
| Additional Code 4: | Not reported |
| Additional Code 5: | Not reported |

| | |
|---|---|
| Shipment Date: | 20040430 |
| Creation Date: | 10/14/2004 7:49:48 |
| Receipt Date: | 20040503 |
| Manifest ID: | 23477445 |
| Trans EPA ID: | TXR000050930 |
| Trans Name: | SAFETY-KLEEN SYSTEMS INC |
| Trans 2 EPA ID: | Not reported |
| Trans 2 Name: | Not reported |
| TSDF EPA ID: | CA0000084517 |
| Trans Name: | SAFETY-KLEEN SYSTEMS INC |
| TSDF Alt EPA ID: | CA0000084517 |
| TSDF Alt Name: | Not reported |

**HAYES BROTHERS COLLISION REPAIR (Continued)** **1005415475**

| | |
|---|---|
| Waste Code Description: | 212 - Oxygenated solvents (acetone, butanol, ethyl acetate, etc. |
| RCRA Code: | F005 |
| Meth Code: | H01 - Transfer Station |
| Quantity Tons: | 0.224 |
| Waste Quantity: | 448 |
| Quantity Unit: | P |
| Additional Code 1: | Not reported |
| Additional Code 2: | Not reported |
| Additional Code 3: | Not reported |
| Additional Code 4: | Not reported |
| Additional Code 5: | Not reported |

Sacramento Co. ML:

| | |
|---|---|
| Name: | MOVADO BODY SHOP |
| Address: | 2404 TOWER AVE |
| City,State,Zip: | SACRAMENTO, CA 95825 |
| Facility Id: | Not reported |
| Facility Status: | Not reported |
| FD: | Not reported |
| Billing Codes BP: | I |
| Billing Codes UST: | Not reported |
| WG Bill Code: | I |
| Target Property Bill Cod: | Not reported |
| Food Bill Code: | Not reported |
| CUPA Permit Date: | Not reported |
| HAZMAT Permit Date: | Not reported |
| HAZMAT Inspection Date: | Not reported |
| Hazmat Date BP Received: | Not reported |
| UST Permit Dt: | Not reported |
| UST Inspection Date: | Not reported |
| UST Tank Test Date: | Not reported |
| Number of Tanks: | Not reported |
| UST Tank Test Date: | Not reported |
| SIC Code: | Not reported |
| Tier Permitting: | Not reported |
| AST Bill Code: | Not reported |
| CALARP Bill Code: | Not reported |

---

**AG369** **QUALITY TUNE UP** **CA FID UST** **S101630715**
**ESE** **2545 ARDEN WAY** **HWTS** **N/A**
**1/8-1/4** **SACRAMENTO, CA 95825** **HAZNET**
**0.169 mi.**
**890 ft.** **Site 26 of 29 in cluster AG**

**Relative:**
**Lower**

**Actual:**
**42 ft.**

CA FID UST:

| | |
|---|---|
| Facility ID: | 34005253 |
| Regulated By: | UTNKA |
| Regulated ID: | 00042802 |
| Cortese Code: | Not reported |
| SIC Code: | Not reported |
| Facility Phone: | 4089858863 |
| Mail To: | Not reported |
| Mailing Address: | 2142 THE ALAMEDA |
| Mailing Address 2: | Not reported |
| Mailing City,St,Zip: | SACRAMENTO 95825 |
| Contact: | Not reported |
| Contact Phone: | Not reported |

**QUALITY TUNE UP (Continued)** **S101630715**

DUNs Number: Not reported
NPDES Number: Not reported
EPA ID: Not reported
Comments: Not reported
Status: Active

HWTS:

| | |
|---|---|
| Name: | LUPE'S AUTO REPAIR INC |
| Address: | 2545 ARDEN WAY |
| Address 2: | Not reported |
| City,State,Zip: | SACRAMENTO, CA 95825 |
| EPA ID: | CAL000384316 |
| Inactive Date: | Not reported |
| Create Date: | 04/09/2013 |
| Last Act Date: | Not reported |
| Mailing Name: | Not reported |
| Mailing Address: | 2545 ARDEN WAY |
| Mailing Address 2: | Not reported |
| Mailing City,State,Zip: | SACRAMENTO, CA 95825 |
| Owner Name: | LUPE'S AUTO REPAIR INC |
| Owner Address: | 2545 ARDEN WAY |
| Owner Address 2: | Not reported |
| Owner City,State,Zip: | SACRAMENTO, CA 95825 |
| Owner Phone: | Not reported |
| Owner Fax: | Not reported |
| Contact Name: | TANNAH TATE |
| Contact Address: | 2545 ARDEN WAY |
| Contact Address 2: | Not reported |
| City,State,Zip: | SACRAMENTO, CA 95825 |
| Contact Phone: | Not reported |
| Contact Fax: | Not reported |
| Facility Status: | Active |
| Facility Type: | PERMANENT |
| Category: | STATE |
| Latitude: | 38.596081 |
| Longitude: | -121.402112 |

NAICS:

| | |
|---|---|
| EPA ID: | CAL000384316 |
| Create Date: | 2013-04-09 13:31:50.643 |
| NAICS Code: | 99999 |
| NAICS Description: | Not Otherwise Specified |
| Issued EPA ID Date: | 2013-04-09 13:31:50.63000 |
| Inactive Date: | 2017-06-30 00:00:00 |
| Facility Name: | LUPE'S AUTO REPAIR INC DBA QUALITY TUNE-UP #51 |
| Facility Address: | 2545 ARDEN WAY |
| Facility Address 2: | Not reported |
| Facility City: | SACRAMENTO |
| Facility County: | Not reported |
| Facility State: | CA |
| Facility Zip: | 95825 |

HAZNET:

| | |
|---|---|
| Name: | LUPE'S AUTO REPAIR INC DBA QUALITY TUNE-UP #51 |
| Address: | 2545 ARDEN WAY |
| Address 2: | Not reported |

**QUALITY TUNE UP (Continued)** **S101630715**

City,State,Zip: SACRAMENTO, CA 958250000
Contact: PEDRO ALCARAZ
Telephone: 9162062662
Mailing Name: Not reported
Mailing Address: 2545 ARDEN WAY

Year: 2019
Gepaid: CAL000384316
TSD EPA ID: AZR000521146
CA Waste Code: 352 - Other organic solids
Disposal Method: H141 - Storage, Bulking, And/Or Transfer Off Site--No Treatment/Reovery (H010-H129) Or (H131-H135)
Tons: 0.05000

Year: 2017
Gepaid: CAL000384316
TSD EPA ID: CAD097030993
CA Waste Code: 352 - Other organic solids
Disposal Method: H141 - Storage, Bulking, And/Or Transfer Off Site--No Treatment/Reovery (H010-H129) Or (H131-H135)
Tons: 0.05

Year: 2017
Gepaid: CAL000384316
TSD EPA ID: AZR000515924
CA Waste Code: 223 - Unspecified oil-containing waste
Disposal Method: H141 - Storage, Bulking, And/Or Transfer Off Site--No Treatment/Reovery (H010-H129) Or (H131-H135)
Tons: 0.075

Year: 2015
Gepaid: CAL000384316
TSD EPA ID: NVT330010000
CA Waste Code: 172 - Metal dust (Alkaline solution (pH >= 12.5) with metals) and machining waste
Disposal Method: H132 - Landfill Or Surface Impoundment That Will Be Closed As Landfill( To Include On-Site Treatment And/Or Stabilization)
Tons: 0.03

Additional Information:
Year: 2019
EM Manifest ID: a26de503-50a7-4370-adaf-40fd2368697b
Shipment Date: 8/31/2018
Shipment Date: 8/31/2018
Receipt Date: 9/14/2018
Manifest Number: 017453460JJK
Generator EPA ID: CAL000384316
Name: QUALITY TUNE -UP #51
Address: 2545 ARDEN WAY
Address 2: Not reported
City,State,Zip: SACRAMENTO 95825
Telephone: 800-424-9300
Contact: Not reported
Contact Telephone: 946-487-6075
Contact Email: Not reported
Transporter 1 EPA ID: CAD028277036

**QUALITY TUNE UP (Continued)** **S101630715**

| | |
|---|---|
| Transporter Name: | Not reported |
| Transporter 1 Emergency Number: | Not reported |
| Transporter 2 EPA ID: | CAR000175422 |
| Transporter Name 2: | Not reported |
| Transporter 2 Emergency Number: | Not reported |
| TSDF EPA ID: | AZR000515924 |
| TSDF Name: | YUMA YES WASTE TRANSFER FACILITY |
| TSDF Address 1: | 2730 E 13TH ST |
| TSDF Address 2: | Not reported |
| TSDF City,State,Zip: | YUMA 85365-1901 |
| TSDF Telephone: | Not reported |
| TSDFA EPA ID: | Not reported |
| Waste Code Description: | - Not reported |
| RCRA Code: | Not reported |
| Meth Code: | - Not reported |
| Quantity Tons: | Not reported |
| Waste Quantity: | Not reported |
| Quantity Unit: | Not reported |

State:

| | |
|---|---|
| Year: | 2019 |
| EM Manifest ID: | a26de503-50a7-4370-adaf-40fd2368697b |
| Generator EPA ID: | CAL000384316 |
| Shipment Date: | 2018-08-31 |
| Manifest Number: | 017453460JJK |
| Line Number: | 1 |
| Method Code: | H141 |
| Quantity Tons: | 0.09000 |
| Quantity Waste: | 180.000000 |
| Quantity Unit: | P |
| Number of Containers: | 1 |
| Type of Container: | Metal drums, barrels, kegs |
| Quantity Type: | Pounds |
| State Code: | 352 |

| | |
|---|---|
| Year: | 2019 |
| EM Manifest ID: | 388425 |
| Shipment Date: | 5/1/2019 |
| Shipment Date: | 5/1/2019 |
| Receipt Date: | 5/14/2019 |
| Manifest Number: | 017685785JJK |
| Generator EPA ID: | CAL000384316 |
| Name: | QUALITY AUTO REPAIR INC |
| Address: | 2545 ARDEN WAY |
| Address 2: | Not reported |
| City,State,Zip: | SACRAMENTO 95825 |
| Telephone: | 800-424-9300 |
| Contact: | Not reported |
| Contact Telephone: | 800-424-9300 |
| Contact Email: | Not reported |
| Transporter 1 EPA ID: | CAD028277036 |
| Transporter Name: | Not reported |
| Transporter 1 Emergency Number: | Not reported |
| Transporter 2 EPA ID: | CAR000175422 |
| Transporter Name 2: | Not reported |
| Transporter 2 Emergency Number: | Not reported |
| TSDF EPA ID: | AZR000521146 |

**QUALITY TUNE UP (Continued)** **S101630715**

TSDF Name: YUMA YES 2 WASTE TRANSFER STATION
TSDF Address 1: 6500 S US HIGHWAY 95
TSDF Address 2: Not reported
TSDF City,State,Zip: YUMA 85365
TSDF Telephone: Not reported
TSDFA EPA ID: Not reported
Waste Code Description: - Not reported
RCRA Code: Not reported
Meth Code: - Not reported
Quantity Tons: Not reported
Waste Quantity: Not reported
Quantity Unit: Not reported

State:
Year: 2019
EM Manifest ID: 388425
Generator EPA ID: CAL000384316
Shipment Date: 2019-05-01
Manifest Number: 017685785JJK
Line Number: 1
Method Code: H141
Quantity Tons: 0.05000
Quantity Waste: 100.000000
Quantity Unit: P
Number of Containers: 1
Type of Container: Metal drums, barrels, kegs
Quantity Type: Pounds
State Code: 352

Additional Information:
Year: 2017
Gen EPA ID: CAL000384316

Shipment Date: 20171115
Creation Date: 6/13/2018 18:31:07
Receipt Date: 20171128
Manifest ID: 017693190JJK
Trans EPA ID: CAD028277036
Trans Name: ASBURY ENVIRONMENTAL SERVICES
Trans 2 EPA ID: Not reported
Trans 2 Name: Not reported
TSDF EPA ID: CAD097030993
Trans Name: US ECOLOGY VERNON INC
TSDF Alt EPA ID: Not reported
TSDF Alt Name: Not reported
Waste Code Description: 352 - Other organic solids
RCRA Code: Not reported
Meth Code: H141 - Storage, Bulking, And/Or Transfer Off Site--No Treatment/Reovery (H010-H129) Or (H131-H135)
Quantity Tons: 0.05
Waste Quantity: 100
Quantity Unit: P
Additional Code 1: Not reported
Additional Code 2: Not reported
Additional Code 3: Not reported
Additional Code 4: Not reported

**QUALITY TUNE UP (Continued)** **S101630715**

| | |
|---|---|
| Additional Code 5: | Not reported |
| Shipment Date: | 20170317 |
| Creation Date: | 5/11/2018 18:33:05 |
| Receipt Date: | 20170329 |
| Manifest ID: | 016706737JJK |
| Trans EPA ID: | CAR000171017 |
| Trans Name: | FREMOUW ENVIRONMENTAL SERVICES INC |
| Trans 2 EPA ID: | CAR000175422 |
| Trans 2 Name: | WORLDWIDE RECOVERY SYSTEM INC |
| TSDF EPA ID: | AZR000515924 |
| Trans Name: | YUMA YES LLC |
| TSDF Alt EPA ID: | Not reported |
| TSDF Alt Name: | Not reported |
| Waste Code Description: | 223 - Unspecified oil-containing waste |
| RCRA Code: | Not reported |
| Meth Code: | H141 - Storage, Bulking, And/Or Transfer Off Site--No Treatment/Reovery (H010-H129) Or (H131-H135) |
| Quantity Tons: | 0.075 |
| Waste Quantity: | 150 |
| Quantity Unit: | P |
| Additional Code 1: | Not reported |
| Additional Code 2: | Not reported |
| Additional Code 3: | Not reported |
| Additional Code 4: | Not reported |
| Additional Code 5: | Not reported |

Additional Information:

| | |
|---|---|
| Year: | 2015 |
| Gen EPA ID: | CAL000384316 |
| Shipment Date: | 20150105 |
| Creation Date: | 6/25/2015 22:16:11 |
| Receipt Date: | 20150113 |
| Manifest ID: | 012778349JJK |
| Trans EPA ID: | CAR000171017 |
| Trans Name: | FREMOUW ENVIRONMENTAL SERVICES INC |
| Trans 2 EPA ID: | Not reported |
| Trans 2 Name: | Not reported |
| TSDF EPA ID: | NVT330010000 |
| Trans Name: | US ECOLOGY INC |
| TSDF Alt EPA ID: | Not reported |
| TSDF Alt Name: | Not reported |
| Waste Code Description: | 172 - Metal dust (see 121) and machining waste |
| RCRA Code: | Not reported |
| Meth Code: | H132 - Landfill Or Surface Impoundment That Will Be Closed As Landfill( To Include On-Site Treatment And/Or Stabilization) |
| Quantity Tons: | 0.03 |
| Waste Quantity: | 60 |
| Quantity Unit: | P |
| Additional Code 1: | Not reported |
| Additional Code 2: | Not reported |
| Additional Code 3: | Not reported |
| Additional Code 4: | Not reported |
| Additional Code 5: | Not reported |

**AG370** **QUALITY TUNE -UP #51** **RCRA NonGen / NLR** **1026825725**
**ESE** **2545 ARDEN WAY** **E MANIFEST** **CAL000384316**
**1/8-1/4** **SACRAMENTO, CA 95825**
**0.169 mi.**
**890 ft.** **Site 27 of 29 in cluster AG**

**Relative:** **Lower**

**Actual:** **42 ft.**

RCRA Listings:

| | |
|---|---|
| Date Form Received by Agency: | 20210706 |
| Handler Name: | Lupe'S Auto Repair Inc |
| Handler Address: | Arden Way |
| Handler City,State,Zip: | SACRAMENTO, CA 95825 |
| EPA ID: | CAL000384316 |
| Contact Name: | TANNAH TATE |
| Contact Address: | ARDEN WAY |
| Contact City,State,Zip: | SACRAMENTO, CA 95825 |
| Contact Telephone: | 916-487-6075 |
| Contact Fax: | Not reported |
| Contact Email: | ARDEN@MYQUALITYUP.COM |
| Contact Title: | Not reported |
| EPA Region: | 09 |
| Land Type: | Not reported |
| Federal Waste Generator Description: | Not a generator, verified |
| Non-Notifier: | Not reported |
| Biennial Report Cycle: | Not reported |
| Accessibility: | Not reported |
| Active Site Indicator: | Not reported |
| State District Owner: | Not reported |
| State District: | Not reported |
| Mailing Address: | ARDEN WAY |
| Mailing City,State,Zip: | SACRAMENTO, CA 95825 |
| Owner Name: | Not reported |
| Owner Type: | Not reported |
| Operator Name: | Lupe'S Auto Repair Inc |
| Operator Type: | Other |
| Short-Term Generator Activity: | No |
| Importer Activity: | No |
| Mixed Waste Generator: | No |
| Transporter Activity: | No |
| Transfer Facility Activity: | No |
| Recycler Activity with Storage: | No |
| Small Quantity On-Site Burner Exemption: | No |
| Smelting Melting and Refining Furnace Exemption: | No |
| Underground Injection Control: | No |
| Off-Site Waste Receipt: | No |
| Universal Waste Indicator: | No |
| Universal Waste Destination Facility: | No |
| Federal Universal Waste: | No |
| Active Site State-Reg Handler: | --- |
| Federal Facility Indicator: | Not reported |
| Hazardous Secondary Material Indicator: | N |
| Sub-Part K Indicator: | Not reported |
| 2018 GPRA Permit Baseline: | Not on the Baseline |
| 2018 GPRA Renewals Baseline: | Not on the Baseline |
| 202 GPRA Corrective Action Baseline: | No |
| Subject to Corrective Action Universe: | No |
| Non-TSDFs Where RCRA CA has Been Imposed Universe: | No |
| Corrective Action Priority Ranking: | No NCAPS ranking |
| Environmental Control Indicator: | No |
| Institutional Control Indicator: | No |

**QUALITY TUNE -UP #51 (Continued)** **1026825725**

| | |
|---|---|
| Human Exposure Controls Indicator: | N/A |
| Groundwater Controls Indicator: | N/A |
| Significant Non-Complier Universe: | No |
| Unaddressed Significant Non-Complier Universe: | No |
| Addressed Significant Non-Complier Universe: | No |
| Significant Non-Complier With a Compliance Schedule Universe: | No |
| Financial Assurance Required: | Not reported |
| Handler Date of Last Change: | 20210708 |
| Recognized Trader-Importer: | No |
| Recognized Trader-Exporter: | No |
| Importer of Spent Lead Acid Batteries: | No |
| Exporter of Spent Lead Acid Batteries: | No |
| Recycler Activity Without Storage: | No |
| Manifest Broker: | No |
| Sub-Part P Indicator: | No |

Handler - Owner Operator:

| | |
|---|---|
| Owner/Operator Indicator: | Operator |
| Owner/Operator Name: LUPE'S AUTO REPAIR INC | |
| Legal Status: | Other |
| Date Became Current: | Not reported |
| Date Ended Current: | Not reported |
| Owner/Operator Address: | 2545 ARDEN WAY |
| Owner/Operator City,State,Zip: | SACRAMENTO, CA 95825 |
| Owner/Operator Telephone: | Not reported |
| Owner/Operator Telephone Ext: | Not reported |
| Owner/Operator Fax: | Not reported |
| Owner/Operator Email: | Not reported |

Historic Generators:

| | |
|---|---|
| Receive Date: | 20210706 |
| Handler Name: LUPE'S AUTO REPAIR INC | |
| Federal Waste Generator Description: | Not a generator, verified |
| State District Owner: | Not reported |
| Large Quantity Handler of Universal Waste: | No |
| Recognized Trader Importer: | No |
| Recognized Trader Exporter: | No |
| Spent Lead Acid Battery Importer: | No |
| Spent Lead Acid Battery Exporter: | No |
| Current Record: | Yes |
| Non Storage Recycler Activity: | No |
| Electronic Manifest Broker: | No |

List of NAICS Codes and Descriptions:

| | |
|---|---|
| NAICS Codes: | No NAICS Codes Found |

Facility Has Received Notices of Violations:

| | |
|---|---|
| Violations: | No Violations Found |

Evaluation Action Summary:

| | |
|---|---|
| Evaluations: | No Evaluations Found |

**QUALITY TUNE -UP #51 (Continued)** **1026825725**

E MANIFEST:

| | |
|---|---|
| Manifest Tracking Number: | 030088136WAS |
| Last Updated Date: | 20230418 |
| Shipped Date: | 20230407 |
| Received Date: | 20230412 |
| Manifest Status: | Signed |
| Submission Type: | DataImage5Copy |
| Origin Type: | Web |
| Generator EPA ID: | CAL000384316 |
| Generator Name: | Lupe'S Auto Repair Inc |
| Generator Location Street Number: | 2545 |
| Generator Location Street 1: | 2545 ARDEN WAY |
| Generator Location Street 2: | Not reported |
| Generator Location City: | SACRAMENTO |
| Generator Location State: | CA |
| Generator Location Zip: | 95825 |
| Generator Mail Street Number: | 2545 |
| Generator Mail Street 1: | ARDEN WAY |
| Generator Mail Street 2: | Not reported |
| Generator Mail City: | SACRAMENTO |
| Generator Mail Zip: | 95825 |
| Generator Mail State: | CA |
| Generator Contact Company Name: | Not reported |
| Designated Facility EPA ID: | CAL000330453 |
| Designated Facility Name: | Agritec Int Dba Cleantech Environmental |
| Designated Facility Mail Street Number: | 5820 |
| Designated Facility Mail Street 1: | Not reported |
| Designated Facility Mail Street 2: | MARTIN ROAD |
| Designated Facility Mail City: | IRWINDALE |
| Designated Facility Mail Zip: | 91706 |
| Designated Facility Mail State: | CA |
| Designated Facility Location Street Number: | 5820 |
| Designated Facility Location Street 1: | MARTIN ROAD |
| Designated Facility Location Street 2: | Not reported |
| Designated Facility Location City: | IRWINDALE |
| Designated Facility Location Zip: | 91706 |
| Designated Facility Location State: | CA |
| Designated Facility Contact Company Name: | Not reported |
| Manifest Residue Indicator: | N |
| Rejection Indicator: | N |

| | |
|---|---|
| Manifest Tracking Number: | 017685785JJK |
| Last Updated Date: | 20190529 |
| Shipped Date: | 20190501 |
| Received Date: | 20190514 |
| Manifest Status: | Signed |
| Submission Type: | DataImage5Copy |
| Origin Type: | Service |
| Generator EPA ID: | CAL000384316 |
| Generator Name: | Quality Auto Repair Inc |
| Generator Location Street Number: | Not reported |
| Generator Location Street 1: | 2545 ARDEN WAY |
| Generator Location Street 2: | Not reported |
| Generator Location City: | SACRAMENTO |
| Generator Location State: | CA |
| Generator Location Zip: | 95825 |
| Generator Mail Street Number: | Not reported |

**QUALITY TUNE -UP #51 (Continued)** **1026825725**

| | |
|---|---|
| Generator Mail Street 1: | 2545 ARDEN WAY |
| Generator Mail Street 2: | Not reported |
| Generator Mail City: | SACRAMENTO |
| Generator Mail Zip: | 95825 |
| Generator Mail State: | CA |
| Generator Contact Company Name: | Not reported |
| Designated Facility EPA ID: | AZR000521146 |
| Designated Facility Name: | Yuma Yes 2 Waste Transfer Station |
| Designated Facility Mail Street Number: | Not reported |
| Designated Facility Mail Street 1: | STE 105 |
| Designated Facility Mail Street 2: | 2621 GREEN RIVER RD |
| Designated Facility Mail City: | CORONA |
| Designated Facility Mail Zip: | 92882 |
| Designated Facility Mail State: | CA |
| Designated Facility Location Street Number: | Not reported |
| Designated Facility Location Street 1: | 6500 S US HIGHWAY 95 |
| Designated Facility Location Street 2: | Not reported |
| Designated Facility Location City: | YUMA |
| Designated Facility Location Zip: | 85365 |
| Designated Facility Location State: | AZ |
| Designated Facility Contact Company Name: | Not reported |
| Manifest Residue Indicator: | N |
| Rejection Indicator: | N |

| | |
|---|---|
| Manifest Tracking Number: | 017453460JJK |
| Last Updated Date: | 20190925 |
| Shipped Date: | 20180831 |
| Received Date: | 20180914 |
| Manifest Status: | Signed |
| Submission Type: | DataImage5Copy |
| Origin Type: | Web |
| Generator EPA ID: | CAL000384316 |
| Generator Name: | Quality Tune -Up #51 |
| Generator Location Street Number: | Not reported |
| Generator Location Street 1: | 2545 ARDEN WAY |
| Generator Location Street 2: | Not reported |
| Generator Location City: | SACRAMENTO |
| Generator Location State: | CA |
| Generator Location Zip: | 95825 |
| Generator Mail Street Number: | Not reported |
| Generator Mail Street 1: | 2545 ARDEN WAY |
| Generator Mail Street 2: | Not reported |
| Generator Mail City: | Sacramento |
| Generator Mail Zip: | 95825 |
| Generator Mail State: | CA |
| Generator Contact Company Name: | Not reported |
| Designated Facility EPA ID: | AZR000515924 |
| Designated Facility Name: | Yuma Yes Waste Transfer Facility |
| Designated Facility Mail Street Number: | Not reported |
| Designated Facility Mail Street 1: | Not reported |
| Designated Facility Mail Street 2: | 2730 E 13TH ST |
| Designated Facility Mail City: | YUMA |
| Designated Facility Mail Zip: | 85365-1901 |
| Designated Facility Mail State: | AZ |
| Designated Facility Location Street Number: | Not reported |
| Designated Facility Location Street 1: | 2730 E 13TH ST |
| Designated Facility Location Street 2: | Not reported |

**QUALITY TUNE -UP #51 (Continued)** **1026825725**

Designated Facility Location City: YUMA
Designated Facility Location Zip: 85365-1901
Designated Facility Location State: AZ
Designated Facility Contact Company Name: Not reported
Manifest Residue Indicator: N
Rejection Indicator: N

State Waste:
Manifest Tracking Number: 017453460JJK
Waste Line Number: 1
State Waste Code Owner: CA
State Waste Code: 352
State Waste: Other organic solids

Transporter:
Manifest Tracking Number: 017453460JJK
Transporter Line Number: 1
Transporter EPA ID: CAD028277036
Transporter Name: Asbury Environmental Services Dba World Oil Enviromental Services

Manifest Tracking Number: 017453460JJK
Transporter Line Number: 2
Transporter EPA ID: CAR000175422
Transporter Name: Worldwide Recovery System Inc

Waste Line:
Manifest Tracking Number: 017453460JJK
Waste Line Number: 1
U.S. DOT Hazardous Indicator: N
U.S. DOT ID Number: Not reported
U.S. DOT Description: Not reported
Non-Hazardous Waste Description: NON-RCRA HAZARDOUS WASTE, SOLID (PAPER FILTERS)
Number of Containers: 1
Container Type Code: DM
Container Type Description: Metal drums, barrels, kegs
Waste Quantity: 180
Quantity Unit of Measure Code: P
Quantity Unit of Measure Description: Pounds
Waste Quantity, in Tons: 0.09
Acute Waste Quantity, in Tons: 0
Non-Acute Waste Quantity, in Tons: 0.09
Waste Quantity, in Kilograms: 81.632706
Acute Waste Quantity, in Kilograms: 0
Non-Acute Waste Quantity, in Kilorgrams: 81.632706
Management Method Code: H141
Management Method Description: STORAGE, BULKING AND/OR TRANSFER OFF SITE
Waste Residue Indicator: N
Quantity Discrepancy Indicator: N
Waste Type Discrepancy Indicator: N
Waste Density: Not reported
Waste Density Unit of Measure Code: Not reported
Waste Density Unit of Measure Description: Not reported
Form Code: Not reported
Form Code Description: Not reported
Source Code: Not reported
Source Code Description: Not reported

**QUALITY TUNE -UP #51 (Continued)** **1026825725**

Waste Minimization Code: Not reported
Waste Minimization Code Description: Not reported
Consent Number: Not reported
EPA Waste Indicator: N

---

**AG371** **JOHNSON INVESTMENT CORP II DBA QTY TUNE** **AST** **U001615723**
**ESE** **2545 ARDEN WAY** **CERS HAZ WASTE** **N/A**
**1/8-1/4** **SACRAMENTO, CA 95825** **HIST UST**
**0.169 mi.** **HWTS**
**890 ft.** **Site 28 of 29 in cluster AG** **HAZNET**
**Sacramento Co. ML**
**Relative:** **CERS**
**Lower**

**Actual:** **42 ft.**

AST:

| | |
|---|---|
| Name: | QUALITY TUNE UP #41 |
| Address: | 2545 ARDEN WAY |
| City/Zip: | SACRAMENTO,95825 |
| Certified Unified Program Agencies: | Not reported |
| Owner: | LUPE'S AUTO REPAIRS, INC |
| Total Gallons: | Not reported |
| CERSID: | 10217971 |
| Facility ID: | Not reported |
| Business Name: | QUALITY TUNE UP #41 |
| Phone: | 9164876075 |
| Fax: | Not reported |
| Mailing Address: | 2545 ARDEN WAY |
| Mailing Address City: | SACRAMENTO |
| Mailing Address State: | CA |
| Mailing Address Zip Code: | 95825 |
| Operator Name: | Quality tune up #41 |
| Operator Phone: | 9164876075 |
| Owner Phone: | 9162062662 |
| Owner Mail Address: | P O BOX 5590 |
| Owner State: | CA |
| Owner Zip Code: | 94596 |
| Owner Country: | United States |
| Property Owner Name: | Not reported |
| Property Owner Phone: | Not reported |
| Property Owner Mailing Address: | Not reported |
| Property Owner City: | Not reported |
| Property Owner Stat : | Not reported |
| Property Owner Zip Code: | Not reported |
| Property Owner Country: | Not reported |
| EPAID: | cal000308071 |

CERS HAZ WASTE:

| | |
|---|---|
| Name: | QUALITY TUNE UP #41 |
| Address: | 2545 ARDEN WAY |
| City,State,Zip: | SACRAMENTO, CA 95825 |
| Site ID: | 145615 |
| CERS ID: | 10217971 |
| CERS Description: | Hazardous Waste Generator |

HIST UST:

| | |
|---|---|
| Name: | QUALITY TUNE UP |
| Address: | 2545 ARDEN WAY |
| City,State,Zip: | SACRAMENTO, CA 95825 |

**JOHNSON INVESTMENT CORP II DBA QTY TUNE (Continued)** **U001615723**

File Number: 0002944e

URL:
Region: STATE
Facility ID: 00000042802
Facility Type: Other
Other Type: AUTO SVC
Contact Name: TERRY GREENSHIELDS
Telephone: 4089858863
Owner Name: TERRY & LISA ENT INC
Owner Address: 2142 THE ALAMEDA
Owner City,St,Zip: SAN JOSE, CA 95126
Total Tanks: 0001

Tank Num: 001
Container Num: 01
Year Installed: Not reported
Tank Capacity: 00000000
Tank Used for: WASTE
Type of Fuel: WASTE OIL
Container Construction Thickness: Not reported
Leak Detection: None

Click here for Geo Tracker PDF:

HWTS:
Name: JOHNSON INVESTMENT CORP II DBA QTY TUNE
Address: 2545 ARDEN WAY
Address 2: Not reported
City,State,Zip: SACRAMENTO, CA 95825
EPA ID: CAL000317141
Inactive Date: 06/30/2013
Create Date: 03/06/2007
Last Act Date: Not reported
Mailing Name: Not reported
Mailing Address: 2545 ARDEN WAY
Mailing Address 2: Not reported
Mailing City,State,Zip: SACRAMENTO, CA 958250000
Owner Name: QUALITY TUNE UP #41
Owner Address: 126 FORNI RD
Owner Address 2: Not reported
Owner City,State,Zip: PLACERVILLE, CA 956670000
Owner Phone: Not reported
Owner Fax: Not reported
Contact Name: BRUCE JOHNSON
Contact Address: 2545 ARDEN WAY
Contact Address 2: Not reported
City,State,Zip: SACRAMENTO, CA 958250000
Contact Phone: Not reported
Contact Fax: Not reported
Facility Status: Inactive
Facility Type: PERMANENT
Category: STATE
Latitude: 38.596053
Longitude: -121.402476

NAICS:

**JOHNSON INVESTMENT CORP II DBA QTY TUNE (Continued)** **U001615723**

| | |
|---|---|
| EPA ID: | CAL000317141 |
| Create Date: | 2007-03-06 07:57:12.797 |
| NAICS Code: | 811111 |
| NAICS Description: | General Automotive Repair |
| Issued EPA ID Date: | 2007-03-06 07:57:12.76700 |
| Inactive Date: | 2013-06-30 00:00:00 |
| Facility Name: | JOHNSON INVESTMENT CORP II DBA QTY TUNE |
| Facility Address: | 2545 ARDEN WAY |
| Facility Address 2: | Not reported |
| Facility City: | SACRAMENTO |
| Facility County: | Not reported |
| Facility State: | CA |
| Facility Zip: | 958250000 |

| | |
|---|---|
| Name: | QUALITY TUNE UP #41 |
| Address: | 2545 ARDEN WAY |
| Address 2: | Not reported |
| City,State,Zip: | SACRAMENTO, CA 95825 |
| EPA ID: | CAL000308071 |
| Inactive Date: | 06/30/2007 |
| Create Date: | 06/19/2006 |
| Last Act Date: | Not reported |
| Mailing Name: | Not reported |
| Mailing Address: | 2545 ARDEN WAY |
| Mailing Address 2: | Not reported |
| Mailing City,State,Zip: | SACRAMENTO, CA 958250000 |
| Owner Name: | SHAWN WILSON |
| Owner Address: | 1603 GROVE CREEK CT |
| Owner Address 2: | Not reported |
| Owner City,State,Zip: | ROSEVILLE, CA 95747 |
| Owner Phone: | Not reported |
| Owner Fax: | Not reported |
| Contact Name: | SHAWN WILSON |
| Contact Address: | 2545 ARDEN WAY |
| Contact Address 2: | Not reported |
| City,State,Zip: | SACRAMENTO, CA 958250000 |
| Contact Phone: | Not reported |
| Contact Fax: | Not reported |
| Facility Status: | Inactive |
| Facility Type: | PERMANENT |
| Category: | STATE |
| Latitude: | 38.596053 |
| Longitude: | -121.402476 |

NAICS:

| | |
|---|---|
| EPA ID: | CAL000308071 |
| Create Date: | 2006-06-19 08:22:36.630 |
| NAICS Code: | 811111 |
| NAICS Description: | General Automotive Repair |
| Issued EPA ID Date: | 2006-06-19 08:22:36.48700 |
| Inactive Date: | 2007-06-30 09:15:34.99700 |
| Facility Name: | QUALITY TUNE UP #41 |
| Facility Address: | 2545 ARDEN WAY |
| Facility Address 2: | Not reported |
| Facility City: | SACRAMENTO |
| Facility County: | Not reported |
| Facility State: | CA |

**JOHNSON INVESTMENT CORP II DBA QTY TUNE (Continued)** **U001615723**

Facility Zip: 958250000

HAZNET:
Name: JOHNSON INVESTMENT CORP II DBA QTY TUNE
Address: 2545 ARDEN WAY
Address 2: Not reported
City,State,Zip: SACRAMENTO, CA 958250000
Contact: BRUCE JOHNSON
Telephone: 9164876075
Mailing Name: Not reported
Mailing Address: 2545 ARDEN WAY

Year: 2013
Gepaid: CAL000317141
TSD EPA ID: CAD097030993
CA Waste Code: 181 - Other inorganic solid waste
Disposal Method: H141 - Storage, Bulking, And/Or Transfer Off Site--No Treatment/Reovery (H010-H129) Or (H131-H135)
Tons: 0.035

Year: 2011
Gepaid: CAL000317141
TSD EPA ID: UTD991301748
CA Waste Code: 352 - Other organic solids
Disposal Method: H132 - Landfill Or Surface Impoundment That Will Be Closed As Landfill( To Include On-Site Treatment And/Or Stabilization)
Tons: 0.0125

Additional Information:
Year: 2013
Gen EPA ID: CAL000317141

Shipment Date: 20131114
Creation Date: 2/16/2014 22:15:06
Receipt Date: 20131125
Manifest ID: 012410676JJK
Trans EPA ID: CAD028277036
Trans Name: ASBURY ENVIRONMENTAL SERVICES
Trans 2 EPA ID: Not reported
Trans 2 Name: Not reported
TSDF EPA ID: CAD097030993
Trans Name: SIEMENS WATER TECHNOLOGIES LLC
TSDF Alt EPA ID: Not reported
TSDF Alt Name: Not reported
Waste Code Description: 181 - Other inorganic solid waste Organics
RCRA Code: Not reported
Meth Code: H141 - Storage, Bulking, And/Or Transfer Off Site--No Treatment/Reovery (H010-H129) Or (H131-H135)
Quantity Tons: 0.035
Waste Quantity: 70
Quantity Unit: P
Additional Code 1: Not reported
Additional Code 2: Not reported
Additional Code 3: Not reported

**JOHNSON INVESTMENT CORP II DBA QTY TUNE (Continued)** **U001615723**

| | |
|---|---|
| Additional Code 4: | Not reported |
| Additional Code 5: | Not reported |

Additional Information:

| | |
|---|---|
| Year: | 2011 |
| Gen EPA ID: | CAL000317141 |
| Shipment Date: | 20111205 |
| Creation Date: | 12/3/2012 22:16:30 |
| Receipt Date: | 20120105 |
| Manifest ID: | 001574518GBF |
| Trans EPA ID: | CAR000162636 |
| Trans Name: | ABE ARENS BROTHERS ENVIRONMENTAL INC |
| Trans 2 EPA ID: | MAD039322250 |
| Trans 2 Name: | CLEAN HARBORS ENVIRONMENTAL SERVICES |
| TSDF EPA ID: | UTD991301748 |
| Trans Name: | CLEAN HARBORS GRASSY MTN |
| TSDF Alt EPA ID: | Not reported |
| TSDF Alt Name: | Not reported |
| Waste Code Description: | 352 - Other organic solids |
| RCRA Code: | Not reported |
| Meth Code: | H132 - Landfill Or Surface Impoundment That Will Be Closed As Landfill( To Include On-Site Treatment And/Or Stabilization) |
| Quantity Tons: | 0.0125 |
| Waste Quantity: | 25 |
| Quantity Unit: | P |
| Additional Code 1: | Not reported |
| Additional Code 2: | Not reported |
| Additional Code 3: | Not reported |
| Additional Code 4: | Not reported |
| Additional Code 5: | Not reported |

Sacramento Co. ML:

| | |
|---|---|
| Name: | QUALITY TUNE UP #41 |
| Address: | 2545 ARDEN WAY |
| City,State,Zip: | SACRAMENTO, CA 95825 |
| Facility Id: | Not reported |
| Facility Status: | Not reported |
| FD: | Not reported |
| Billing Codes BP: | A |
| Billing Codes UST: | Not reported |
| WG Bill Code: | A |
| Target Property Bill Cod: | Not reported |
| Food Bill Code: | Not reported |
| CUPA Permit Date: | Not reported |
| HAZMAT Permit Date: | Not reported |
| HAZMAT Inspection Date: | Not reported |
| Hazmat Date BP Received: | Not reported |
| UST Permit Dt: | Not reported |
| UST Inspection Date: | Not reported |
| UST Tank Test Date: | Not reported |
| Number of Tanks: | Not reported |
| UST Tank Test Date: | Not reported |
| SIC Code: | Not reported |
| Tier Permitting: | Not reported |
| AST Bill Code: | Not reported |

**JOHNSON INVESTMENT CORP II DBA QTY TUNE (Continued)** **U001615723**

CALARP Bill Code: Not reported

CERS:
Name: QUALITY TUNE UP #41
Address: 2545 ARDEN WAY
City,State,Zip: SACRAMENTO, CA 95825
Site ID: 145615
CERS ID: 10217971
CERS Description: Chemical Storage Facilities

Violations:
Site ID: 145615
Site Name: QUALITY TUNE UP #41
Violation Date: 07-02-2021
Citation: 22 CCR 15 66265.192(a) - California Code of Regulations, Title 22, Chapter 15, Section(s) 66265.192(a)
Violation Description: Failure to obtain and maintain a written assessment reviewed and certified by an independent, qualified, professional engineer prior to placing the tank system in service. The written assessment shall state that, the new hazardous waste tank system has sufficient structural integrity, is acceptable for the transferring, storing and treating of hazardous waste, and that the tanks and containment system including the foundation, structural support, seams, connections, and pressure controls (if applicable) are suitably designed to meet the regulation.
Violation Notes: Returned to compliance on 01/10/2022. OBSERVATION: A written hazardous waste tank assessment has not been obtained for the Waste Oil tank system prior to placing system into service. As a large quantity generator of hazardous wastes, waste tank assessments must be conducted prior to utilizing the tanks. However, since these tanks have been in commission for a few years, obtain a tank assessment and conduct re-assessments every 5 years following the initial assessment. **Please note, if one has already been conducted but was not provided to me during today's inspection, please submit that form to this department referring to the comments section at the end of this inspection report. CORRECTIVE ACTION: Obtain a written hazardous waste tank system assessment for the Waste Oil tank system in accordance with 22 CCR 15 66265.192 and submit a copy to this department. More information can be [Truncated]
Violation Division: Sacramento County Env Management Department
Violation Program: HW
Violation Source: CERS,

Site ID: 145615
Site Name: QUALITY TUNE UP #41
Violation Date: 09-18-2013
Citation: HSC 6.95 25504(b) - California Health and Safety Code, Chapter 6.95, Section(s) 25504(b)
Violation Description: Failure to include adequate emergency response procedures in the business plan for a release or threatened release.
Violation Notes: Returned to compliance on 10/29/2013.
Violation Division: Sacramento County Env Management Department
Violation Program: HMRRP
Violation Source: CERS,

Site ID: 145615
Site Name: QUALITY TUNE UP #41
Violation Date: 02-17-2017

**JOHNSON INVESTMENT CORP II DBA QTY TUNE (Continued)** **U001615723**

| | |
|---|---|
| Citation: | HSC 6.95 25505(a)(4) - California Health and Safety Code, Chapter 6.95, Section(s) 25505(a)(4) |
| Violation Description: | Failure to provide initial and annual training to all employees in safety procedures in the event of a release or threatened release of a hazardous material or failure to document and maintain training records for a minimum of three years. |
| Violation Notes: | Returned to compliance on 11/14/2017. OBSERVATION: INITIAL / ANNUAL training documentation for all applicable employees was not available. CORRECTIVE ACTION: Submit documentation to this department demonstrating that employees have received training on safe handling of hazardous materials and the Emergency Response Plan. |
| Violation Division: | Sacramento County Env Management Department |
| Violation Program: | HMRRP |
| Violation Source: | CERS, |
| | |
| Site ID: | 145615 |
| Site Name: | QUALITY TUNE UP #41 |
| Violation Date: | 07-02-2021 |
| Citation: | 22 CCR 12 66262.12 - California Code of Regulations, Title 22, Chapter 12, Section(s) 66262.12 |
| Violation Description: | Failure to obtain an Identification Number prior to treating, storing, disposing of, transporting or offering for transportation any hazardous waste. |
| Violation Notes: | OBSERVATION: The generator's EPA ID number is inactive. EPA ID Number currently assigned to this facility is: CAL000384316. A hazardous waste generator shall not treat, store, dispose of, transport or offer for transportation, hazardous waste without an active EPA ID number. The facility representative sent proof of completing the application after the inspection was completed, however, the facility shall submit proof that DTSC has received the copy and has processed the paperwork. CORRECTIVE ACTION: Submit documentation to this department demonstrating that you have reactivated the facility's EPA ID number. |
| Violation Division: | Sacramento County Env Management Department |
| Violation Program: | HW |
| Violation Source: | CERS, |
| | |
| Site ID: | 145615 |
| Site Name: | QUALITY TUNE UP #41 |
| Violation Date: | 09-18-2013 |
| Citation: | 22 CCR 12 66262.34(a) - California Code of Regulations, Title 22, Chapter 12, Section(s) 66262.34(a) |
| Violation Description: | Failure to obtain a permit or grant of interim status to accumulate hazardous waste longer than 90 days. |
| Violation Notes: | Not reported |
| Violation Division: | Sacramento County Env Management Department |
| Violation Program: | HW |
| Violation Source: | CERS, |
| | |
| Site ID: | 145615 |
| Site Name: | QUALITY TUNE UP #41 |
| Violation Date: | 09-18-2013 |
| Citation: | HSC 6.5 25160.2 - California Health and Safety Code, Chapter 6.5, Section(s) 25160.2 |
| Violation Description: | Failure to meet any of the following consolidated manifest requirements: 1) Legible receipts for each quantity of hazardous waste that is received from a generator, 2) The generator's information (name, address, identification number, contact person, telephone |

**JOHNSON INVESTMENT CORP II DBA QTY TUNE (Continued)** **U001615723**

number of the generator, the signature of the generator or the generator's representative), 3) Date of the shipment, 4) The manifest number, 5) The volume or quantity of each waste stream received, 6) The name, address, and identification number of the authorized facility to which the hazardous waste will be transported, 7) The transporter's information (name, address, and identification number, the driver's signature), 8) A statement, signed by the generator, certifying that the generator has established a program to reduce the volume or quantity and toxicity of the hazardous waste to the degree economically practicable. 9) The generator shall retain each receipt for at least three years.

Violation Notes: Returned to compliance on 10/30/2013.
Violation Division: Sacramento County Env Management Department
Violation Program: HW
Violation Source: CERS,

Site ID: 145615
Site Name: QUALITY TUNE UP #41
Violation Date: 02-17-2017
Citation: 22 CCR 12 66262.12 - California Code of Regulations, Title 22, Chapter 12, Section(s) 66262.12
Violation Description: Failure to obtain an Identification Number prior to treating, storing, disposing of, transporting or offering for transportation any hazardous waste.
Violation Notes: Returned to compliance on 11/02/2017. OBSERVATION: The generator has not obtained an active EPA ID number to manage hazardous waste. A hazardous waste generator shall not treat, store, dispose of, transport or offer for transportation, hazardous waste without an active EPA ID number. CORRECTIVE ACTION: Submit an application to the California Department of Toxic Substances Control to re-activate your EPA ID number. Submit a copy of the completed application to this department.
Violation Division: Sacramento County Env Management Department
Violation Program: HW
Violation Source: CERS,

Site ID: 145615
Site Name: QUALITY TUNE UP #41
Violation Date: 09-18-2013
Citation: 22 CCR 15 66265.16 - California Code of Regulations, Title 22, Chapter 15, Section(s) 66265.16
Violation Description: Failure to provide employees within the first six months after the date of their employment, or assignment to the facility, or to work unsupervised, or to a new position at a facility with hazardous waste training to ensure employees are competent in the following areas: hazardous waste management procedures (including contingency plan implementation) relevant to the positions in which they are employed, emergency response and emergency equipment, and procedures for using, inspecting, repairing, and replacing facility emergency and monitoring equipment. In addition, the owner/operator shall ensure facility personnel take part in an annual review of the initial training and training records training records on current personnel shall be kept until closure of the facility. Training records on former employees shall be kept for at least three years from the date the employee last worked at the facility. The records shall include the following: the job title for each position at the facility related to hazardous waste management, and the name of the employee filling each job; a written

**JOHNSON INVESTMENT CORP II DBA QTY TUNE (Continued)** **U001615723**

| | |
|---|---|
| | job description for each position, duties of facility personnel assigned to each position, and a written description of the type and amount of both introductory and continuing training that will be given to each person filling a position. |
| Violation Notes: | Returned to compliance on 10/30/2013. |
| Violation Division: | Sacramento County Env Management Department |
| Violation Program: | HW |
| Violation Source: | CERS, |
| | |
| Site ID: | 145615 |
| Site Name: | QUALITY TUNE UP #41 |
| Violation Date: | 07-02-2021 |
| Citation: | 22 CCR 12 66262.34(f) - California Code of Regulations, Title 22, Chapter 12, Section(s) 66262.34(f) |
| Violation Description: | Failure to properly label hazardous waste accumulation containers and portable tanks with the following requirements: "Hazardous Waste", name and address of the generator, physical and chemical characteristics of the Hazardous Waste, and starting accumulation date. |
| Violation Notes: | OBSERVATION: While doing the walk through, the Used Oil Paper Filters label could not be observed because it was turned the opposite way, so it could not be confirmed if the label was properly filled out. In addition, in the bulk oil storage area, a 5 gallon bucket accumulating contaminated waste debris at the time did not have a date indicated on the hazardous waste label. The contents were listed as: "Grease Sweep". CORRECTIVE ACTION: Submit photos to this department demonstrating that the containers listed above have been properly labeled. |
| Violation Division: | Sacramento County Env Management Department |
| Violation Program: | HW |
| Violation Source: | CERS, |
| | |
| Site ID: | 145615 |
| Site Name: | QUALITY TUNE UP #41 |
| Violation Date: | 02-17-2017 |
| Citation: | HSC 6.95 Multiple - California Health and Safety Code, Chapter 6.95, Section(s) Multiple |
| Violation Description: | Business Plan Program - Administration/Documentation - General |
| Violation Notes: | Returned to compliance on 11/02/2017. OBSERVATION: The HMBP has not been updated and submitted to this department within 30 days of Angel Perez no longer being secondary emergency contact. Roberto Alcaraz in current secondary emergency contact. CORRECTIVE ACTION: Review, revise, and certify the HMBP electronically in the California Environmental Reporting System. CERS.ca.gov |
| Violation Division: | Sacramento County Env Management Department |
| Violation Program: | HMRRP |
| Violation Source: | CERS, |
| | |
| Site ID: | 145615 |
| Site Name: | QUALITY TUNE UP #41 |
| Violation Date: | 09-18-2013 |
| Citation: | 22 CCR 16 66266.130 - California Code of Regulations, Title 22, Chapter 16, Section(s) 66266.130 |
| Violation Description: | Failure to properly handle, manage, label, and recycle used oil and fuel filters. |
| Violation Notes: | Returned to compliance on 09/25/2013. |
| Violation Division: | Sacramento County Env Management Department |

**JOHNSON INVESTMENT CORP II DBA QTY TUNE (Continued)** **U001615723**

Violation Program: HW
Violation Source: CERS,

Site ID: 145615
Site Name: QUALITY TUNE UP #41
Violation Date: 09-18-2013
Citation: 22 CCR 12 66262.34(f) - California Code of Regulations, Title 22, Chapter 12, Section(s) 66262.34(f)
Violation Description: Failure to properly label hazardous waste accumulation containers with the following requirements: "Hazardous Waste", name and address of the generator, physical and chemical characteristics of the Hazardous Waste, and starting accumulation date.
Violation Notes: Not reported
Violation Division: Sacramento County Env Management Department
Violation Program: HW
Violation Source: CERS,

Site ID: 145615
Site Name: QUALITY TUNE UP #41
Violation Date: 02-17-2017
Citation: HSC 6.5 25201 - California Health and Safety Code, Chapter 6.5, Section(s) 25201
Violation Description: Failure to obtain a permit or grant of interim status after generator has accumulated hazardous waste on-site for longer than 90 days.
Violation Notes: OBSERVATION: One 55gal drum of used absorbent located in the corner of the shop was observed with an accumulation start date of September 2013 and a manifest/receipt demonstrating disposal within the past 90 days was not available. CORRECTIVE ACTION: Dispose of the used absorbent and submit a copy of the manifest/receipt to this department.
Violation Division: Sacramento County Env Management Department
Violation Program: HW
Violation Source: CERS,

Evaluation:
Eval General Type: Compliance Evaluation Inspection
Eval Date: 09-18-2013
Violations Found: Yes
Eval Type: Routine done by local agency
Eval Notes: Not reported
Eval Division: Sacramento County Env Management Department
Eval Program: HW
Eval Source: CERS,

Eval General Type: Compliance Evaluation Inspection
Eval Date: 02-17-2017
Violations Found: Yes
Eval Type: Routine done by local agency
Eval Notes: Not reported
Eval Division: Sacramento County Env Management Department
Eval Program: HMRRP
Eval Source: CERS,

Eval General Type: Compliance Evaluation Inspection
Eval Date: 07-02-2021
Violations Found: No
Eval Type: Routine done by local agency

**JOHNSON INVESTMENT CORP II DBA QTY TUNE (Continued)** **U001615723**

Eval Notes: No violations observed related to the Hazardous Materials Business Plan program at time of inspection.
Eval Division: Sacramento County Env Management Department
Eval Program: HMRRP
Eval Source: CERS,

Eval General Type: Compliance Evaluation Inspection
Eval Date: 09-18-2013
Violations Found: Yes
Eval Type: Routine done by local agency
Eval Notes: Not reported
Eval Division: Sacramento County Env Management Department
Eval Program: HMRRP
Eval Source: CERS,

Eval General Type: Compliance Evaluation Inspection
Eval Date: 07-02-2021
Violations Found: Yes
Eval Type: Routine done by local agency
Eval Notes: Submit any return to compliance to this department at the following: ATTN: Cher Vue County of Sacramento: EMD - Environmental Compliance Division 11080 White Rock Road, Suite 200, Rancho Cordova, CA 95670 Fax: (916) 875-8513 Email: vueche@saccounty.net
Eval Division: Sacramento County Env Management Department
Eval Program: HW
Eval Source: CERS,

Eval General Type: Compliance Evaluation Inspection
Eval Date: 02-17-2017
Violations Found: Yes
Eval Type: Routine done by local agency
Eval Notes: Not reported
Eval Division: Sacramento County Env Management Department
Eval Program: HW
Eval Source: CERS,

Enforcement Action:
Site ID: 145615
Site Name: QUALITY TUNE UP #41
Site Address: 2545 ARDEN WAY
Site City: SACRAMENTO
Site Zip: 95825
Enf Action Date: 06-15-2017
Enf Action Type: Notice of Violation (Unified Program)
Enf Action Description: Notice of Violation Issued by the Inspector at the Time of Inspection
Enf Action Notes: Not reported
Enf Action Division: Sacramento County Env Management Department
Enf Action Program: HMRRP
Enf Action Source: CERS,

Site ID: 145615
Site Name: QUALITY TUNE UP #41
Site Address: 2545 ARDEN WAY
Site City: SACRAMENTO
Site Zip: 95825
Enf Action Date: 06-15-2017
Enf Action Type: Notice of Violation (Unified Program)

**JOHNSON INVESTMENT CORP II DBA QTY TUNE (Continued)** **U001615723**

| | |
|---|---|
| Enf Action Description: | Notice of Violation Issued by the Inspector at the Time of Inspection |
| Enf Action Notes: | Not reported |
| Enf Action Division: | Sacramento County Env Management Department |
| Enf Action Program: | HW |
| Enf Action Source: | CERS, |

| | |
|---|---|
| Site ID: | 145615 |
| Site Name: | QUALITY TUNE UP #41 |
| Site Address: | 2545 ARDEN WAY |
| Site City: | SACRAMENTO |
| Site Zip: | 95825 |
| Enf Action Date: | 09-18-2013 |
| Enf Action Type: | Notice of Violation (Unified Program) |
| Enf Action Description: | Notice of Violation Issued by the Inspector at the Time of Inspection |
| Enf Action Notes: | Not reported |
| Enf Action Division: | Sacramento County Env Management Department |
| Enf Action Program: | HMRRP |
| Enf Action Source: | CERS, |

| | |
|---|---|
| Site ID: | 145615 |
| Site Name: | QUALITY TUNE UP #41 |
| Site Address: | 2545 ARDEN WAY |
| Site City: | SACRAMENTO |
| Site Zip: | 95825 |
| Enf Action Date: | 12-31-2013 |
| Enf Action Type: | Notice of Violation (Unified Program) |
| Enf Action Description: | Notice of Violation Issued by the Inspector at the Time of Inspection |
| Enf Action Notes: | Not reported |
| Enf Action Division: | Sacramento County Env Management Department |
| Enf Action Program: | HW |
| Enf Action Source: | CERS, |

Coordinates:

| | |
|---|---|
| Site ID: | 145615 |
| Facility Name: | QUALITY TUNE UP #41 |
| Env Int Type Code: | HWG |
| Program ID: | 10217971 |
| Coord Name: | Not reported |
| Ref Point Type Desc: | Center of a facility or station., |
| Latitude: | 38.596080 |
| Longitude: | -121.401950 |

Affiliation:

| | |
|---|---|
| Affiliation Type Desc: | CUPA District |
| Entity Name: | Sacramento County Environmental Management Departm |
| Entity Title: | Not reported |
| Affiliation Address: | 11080 WHITE ROCK ROAD, STE. 200 |
| Affiliation City: | RANCHO CORDOVA |
| Affiliation State: | CA |
| Affiliation Country: | Not reported |
| Affiliation Zip: | 95670 |
| Affiliation Phone: | (916) 875-8550, |

| | |
|---|---|
| Affiliation Type Desc: | Document Preparer |
| Entity Name: | Roberto Alcaraz |
| Entity Title: | Not reported |

**JOHNSON INVESTMENT CORP II DBA QTY TUNE (Continued)** **U001615723**

| | |
|---|---|
| Affiliation Address: | Not reported |
| Affiliation City: | Not reported |
| Affiliation State: | Not reported |
| Affiliation Country: | Not reported |
| Affiliation Zip: | Not reported |
| Affiliation Phone: | , |

| | |
|---|---|
| Affiliation Type Desc: | Operator |
| Entity Name: | QUALITY TUNE UP #41 |
| Entity Title: | Not reported |
| Affiliation Address: | Not reported |
| Affiliation City: | Not reported |
| Affiliation State: | Not reported |
| Affiliation Country: | Not reported |
| Affiliation Zip: | Not reported |
| Affiliation Phone: | (916) 487-6075, |

| | |
|---|---|
| Affiliation Type Desc: | Environmental Contact |
| Entity Name: | Roberto Alcaraz |
| Entity Title: | Not reported |
| Affiliation Address: | 2545 ARDEN WAY |
| Affiliation City: | SACRAMENTO |
| Affiliation State: | CA |
| Affiliation Country: | Not reported |
| Affiliation Zip: | 95825 |
| Affiliation Phone: | , |

| | |
|---|---|
| Affiliation Type Desc: | Legal Owner |
| Entity Name: | LUPE'S AUTO REPAIRS, INC |
| Entity Title: | Not reported |
| Affiliation Address: | 2545 ARDEN WAY |
| Affiliation City: | SACRAMENTO |
| Affiliation State: | CA |
| Affiliation Country: | United States |
| Affiliation Zip: | 95825 |
| Affiliation Phone: | (916) 206-2662, |

| | |
|---|---|
| Affiliation Type Desc: | Facility Mailing Address |
| Entity Name: | Mailing Address |
| Entity Title: | Not reported |
| Affiliation Address: | 2545 ARDEN WAY |
| Affiliation City: | SACRAMENTO |
| Affiliation State: | CA |
| Affiliation Country: | Not reported |
| Affiliation Zip: | 95825 |
| Affiliation Phone: | , |

| | |
|---|---|
| Affiliation Type Desc: | Identification Signer |
| Entity Name: | RobertoAlcaraz |
| Entity Title: | president |
| Affiliation Address: | Not reported |
| Affiliation City: | Not reported |
| Affiliation State: | Not reported |
| Affiliation Country: | Not reported |
| Affiliation Zip: | Not reported |
| Affiliation Phone: | , |

**JOHNSON INVESTMENT CORP II DBA QTY TUNE (Continued)** **U001615723**

| | |
|---|---|
| Affiliation Type Desc: | Parent Corporation |
| Entity Name: | QUALITY TUNE UP #41 |
| Entity Title: | Not reported |
| Affiliation Address: | Not reported |
| Affiliation City: | Not reported |
| Affiliation State: | Not reported |
| Affiliation Country: | Not reported |
| Affiliation Zip: | Not reported |
| Affiliation Phone: | , |

---

**AG372** **PACOS AUTO REPAIR INC DBA QUALITY TUNE UP SHOPS #4** **RCRA NonGen / NLR** **1031282853**
**ESE** **2545 ARDEN WAY** **CAL000488428**
**1/8-1/4** **SACRAMENTO, CA 95825**
**0.169 mi.**
**890 ft.** **Site 29 of 29 in cluster AG**

**Relative:** **Lower**

**Actual:** **42 ft.**

RCRA Listings:

| | |
|---|---|
| Date Form Received by Agency: | 20240830 |
| Handler Name: | Pacos Auto Repair Inc Dba Quality Tune Up Shops #41 |
| Handler Address: | 2545 Arden Way |
| Handler City,State,Zip: | SACRAMENTO, CA 95825 |
| EPA ID: | CAL000488428 |
| Contact Name: | PEDRO ALCARAZ |
| Contact Address: | 2545 ARDEN WAY |
| Contact City,State,Zip: | SACRAMENTO, CA 95825 |
| Contact Telephone: | 916-487-6075 |
| Contact Fax: | Not reported |
| Contact Email: | ARDEN@MYQUALITYTUNEUP.COM |
| Contact Title: | Not reported |
| EPA Region: | 09 |
| Land Type: | Not reported |
| Federal Waste Generator Description: | Not a generator, verified |
| Non-Notifier: | Not reported |
| Biennial Report Cycle: | Not reported |
| Accessibility: | Not reported |
| Active Site Indicator: | Not reported |
| State District Owner: | Not reported |
| State District: | Not reported |
| Mailing Address: | 2545 ARDEN WAY |
| Mailing City,State,Zip: | SACRAMENTO, CA 95825 |
| Owner Name: | Pacos Auto Repair Inc |
| Owner Type: | Other |
| Operator Name: | Pedro Alcaraz |
| Operator Type: | Other |
| Short-Term Generator Activity: | No |
| Importer Activity: | No |
| Mixed Waste Generator: | No |
| Transporter Activity: | No |
| Transfer Facility Activity: | No |
| Recycler Activity with Storage: | No |
| Small Quantity On-Site Burner Exemption: | No |
| Smelting Melting and Refining Furnace Exemption: | No |
| Underground Injection Control: | No |
| Off-Site Waste Receipt: | No |
| Universal Waste Indicator: | No |
| Universal Waste Destination Facility: | No |
| Federal Universal Waste: | No |

**PACOS AUTO REPAIR INC DBA QUALITY TUNE UP SHOPS #41 (Continued)** **1031282853**

| | |
|---|---|
| Active Site State-Reg Handler: | --- |
| Federal Facility Indicator: | Not reported |
| Hazardous Secondary Material Indicator: | N |
| Sub-Part K Indicator: | Not reported |
| 2018 GPRA Permit Baseline: | Not on the Baseline |
| 2018 GPRA Renewals Baseline: | Not on the Baseline |
| 202 GPRA Corrective Action Baseline: | No |
| Subject to Corrective Action Universe: | No |
| Non-TSDFs Where RCRA CA has Been Imposed Universe: | No |
| Corrective Action Priority Ranking: | No NCAPS ranking |
| Environmental Control Indicator: | No |
| Institutional Control Indicator: | No |
| Human Exposure Controls Indicator: | N/A |
| Groundwater Controls Indicator: | N/A |
| Significant Non-Complier Universe: | No |
| Unaddressed Significant Non-Complier Universe: | No |
| Addressed Significant Non-Complier Universe: | No |
| Significant Non-Complier With a Compliance Schedule Universe: | No |
| Financial Assurance Required: | Not reported |
| Handler Date of Last Change: | 20240831 |
| Recognized Trader-Importer: | No |
| Recognized Trader-Exporter: | No |
| Importer of Spent Lead Acid Batteries: | No |
| Exporter of Spent Lead Acid Batteries: | No |
| Recycler Activity Without Storage: | No |
| Manifest Broker: | No |
| Sub-Part P Indicator: | No |

Handler - Owner Operator:

| | |
|---|---|
| Owner/Operator Indicator: | Operator |
| Owner/Operator Name: PEDRO ALCARAZ | |
| Legal Status: | Other |
| Date Became Current: | Not reported |
| Date Ended Current: | Not reported |
| Owner/Operator Address: | 2545 ARDEN WAY |
| Owner/Operator City,State,Zip: | SACRAMENTO, CA 95825 |
| Owner/Operator Telephone: | 916-487-6075 |
| Owner/Operator Telephone Ext: | Not reported |
| Owner/Operator Fax: | Not reported |
| Owner/Operator Email: | Not reported |

| | |
|---|---|
| Owner/Operator Indicator: | Owner |
| Owner/Operator Name: PACOS AUTO REPAIR INC | |
| Legal Status: | Other |
| Date Became Current: | Not reported |
| Date Ended Current: | Not reported |
| Owner/Operator Address: | 2545 ARDEN WAY |
| Owner/Operator City,State,Zip: | SACRAMENTO, CA 95825 |
| Owner/Operator Telephone: | 916-487-6075 |
| Owner/Operator Telephone Ext: | Not reported |
| Owner/Operator Fax: | Not reported |
| Owner/Operator Email: | Not reported |

Historic Generators:

| | |
|---|---|
| Receive Date: | 20240830 |

**PACOS AUTO REPAIR INC DBA QUALITY TUNE UP SHOPS #41 (Continued)** **1031282853**

Handler Name: PACOS AUTO REPAIR INC DBA QUALITY TUNE UP SHOPS #41
Federal Waste Generator Description: Not a generator, verified
State District Owner: Not reported
Large Quantity Handler of Universal Waste: No
Recognized Trader Importer: No
Recognized Trader Exporter: No
Spent Lead Acid Battery Importer: No
Spent Lead Acid Battery Exporter: No
Current Record: Yes
Non Storage Recycler Activity: No
Electronic Manifest Broker: No

List of NAICS Codes and Descriptions:
NAICS Code: 811490
NAICS Description: OTHER PERSONAL AND HOUSEHOLD GOODS REPAIR AND MAINTENANCE

Facility Has Received Notices of Violations:
Violations: No Violations Found

Evaluation Action Summary:
Evaluations: No Evaluations Found

---

**AN373** **WEST COAST AUTO CARE** **RCRA NonGen / NLR** **1024873576**
**ENE** **2528 TESLA WAY** **E MANIFEST** **CAL000442228**
**1/8-1/4** **SACRAMENTO, CA 95825**
**0.169 mi.**
**892 ft.** **Site 14 of 21 in cluster AN**

**Relative:** **Higher**
**Actual:** **52 ft.**

RCRA Listings:
Date Form Received by Agency: 20190104
Handler Name: West Coast Auto Care
Handler Address: 2528 Tesla Way
Handler City,State,Zip: SACRAMENTO, CA 95825
EPA ID: CAL000442228
Contact Name: KIANOUSH AZMOUDEH
Contact Address: 2528 TESLA WAY
Contact City,State,Zip: SACRAMENTO, CA 95825
Contact Telephone: 916-692-5848
Contact Fax: Not reported
Contact Email: WESTCOASTAUTOCARESACRAMENTO@GMAIL.COM
Contact Title: Not reported
EPA Region: 09
Land Type: Not reported
Federal Waste Generator Description: Not a generator, verified
Non-Notifier: Not reported
Biennial Report Cycle: Not reported
Accessibility: Not reported
Active Site Indicator: Handler Activities
State District Owner: Not reported
State District: Not reported
Mailing Address: 2528 TESLA WAY
Mailing City,State,Zip: SACRAMENTO, CA 95825
Owner Name: First Stop Auto Care Inc
Owner Type: Other
Operator Name: Kianoush Azmoudeh

**WEST COAST AUTO CARE (Continued)** **1024873576**

| | |
|---|---|
| Operator Type: | Other |
| Short-Term Generator Activity: | No |
| Importer Activity: | No |
| Mixed Waste Generator: | No |
| Transporter Activity: | No |
| Transfer Facility Activity: | No |
| Recycler Activity with Storage: | No |
| Small Quantity On-Site Burner Exemption: | No |
| Smelting Melting and Refining Furnace Exemption: | No |
| Underground Injection Control: | No |
| Off-Site Waste Receipt: | No |
| Universal Waste Indicator: | Yes |
| Universal Waste Destination Facility: | Yes |
| Federal Universal Waste: | No |
| Active Site State-Reg Handler: | --- |
| Federal Facility Indicator: | Not reported |
| Hazardous Secondary Material Indicator: | N |
| Sub-Part K Indicator: | Not reported |
| 2018 GPRA Permit Baseline: | Not on the Baseline |
| 2018 GPRA Renewals Baseline: | Not on the Baseline |
| 202 GPRA Corrective Action Baseline: | No |
| Subject to Corrective Action Universe: | No |
| Non-TSDFs Where RCRA CA has Been Imposed Universe: | No |
| Corrective Action Priority Ranking: | No NCAPS ranking |
| Environmental Control Indicator: | No |
| Institutional Control Indicator: | No |
| Human Exposure Controls Indicator: | N/A |
| Groundwater Controls Indicator: | N/A |
| Significant Non-Complier Universe: | No |
| Unaddressed Significant Non-Complier Universe: | No |
| Addressed Significant Non-Complier Universe: | No |
| Significant Non-Complier With a Compliance Schedule Universe: | No |
| Financial Assurance Required: | Not reported |
| Handler Date of Last Change: | 20190222 |
| Recognized Trader-Importer: | No |
| Recognized Trader-Exporter: | No |
| Importer of Spent Lead Acid Batteries: | No |
| Exporter of Spent Lead Acid Batteries: | No |
| Recycler Activity Without Storage: | No |
| Manifest Broker: | No |
| Sub-Part P Indicator: | No |

Handler - Owner Operator:

| | |
|---|---|
| Owner/Operator Indicator: | Owner |
| Owner/Operator Name: FIRST STOP AUTO CARE INC | |
| Legal Status: | Other |
| Date Became Current: | Not reported |
| Date Ended Current: | Not reported |
| Owner/Operator Address: | 2528 TESLA WAY |
| Owner/Operator City,State,Zip: | SACRAMENTO, CA 95825 |
| Owner/Operator Telephone: | 916-692-5848 |
| Owner/Operator Telephone Ext: | Not reported |
| Owner/Operator Fax: | Not reported |
| Owner/Operator Email: | Not reported |
| | |
| Owner/Operator Indicator: | Operator |

**WEST COAST AUTO CARE (Continued)** **1024873576**

Owner/Operator Name: KIANOUSH AZMOUDEH
Legal Status: Other
Date Became Current: Not reported
Date Ended Current: Not reported
Owner/Operator Address: 2528 TESLA WAY
Owner/Operator City,State,Zip: SACRAMENTO, CA 95825
Owner/Operator Telephone: 916-692-5848
Owner/Operator Telephone Ext: Not reported
Owner/Operator Fax: Not reported
Owner/Operator Email: Not reported

Historic Generators:
Receive Date: 20190104
Handler Name: WEST COAST AUTO CARE
Federal Waste Generator Description: Not a generator, verified
State District Owner: Not reported
Large Quantity Handler of Universal Waste: No
Recognized Trader Importer: No
Recognized Trader Exporter: No
Spent Lead Acid Battery Importer: No
Spent Lead Acid Battery Exporter: No
Current Record: Yes
Non Storage Recycler Activity: Not reported
Electronic Manifest Broker: Not reported

List of NAICS Codes and Descriptions:
NAICS Code: 811111
NAICS Description: GENERAL AUTOMOTIVE REPAIR

Facility Has Received Notices of Violations:
Violations: No Violations Found

Evaluation Action Summary:
Evaluations: No Evaluations Found

E MANIFEST:
Manifest Tracking Number: 020215940JJK
Last Updated Date: 20200324
Shipped Date: 20190618
Received Date: 20190709
Manifest Status: Signed
Submission Type: DataImage5Copy
Origin Type: Web
Generator EPA ID: CAL000442228
Generator Name: West Coast Auto Care
Generator Location Street Number: Not reported
Generator Location Street 1: 2528 TESLA WAY
Generator Location Street 2: Not reported
Generator Location City: SACRAMENTO
Generator Location State: CA
Generator Location Zip: 95825
Generator Mail Street Number: Not reported
Generator Mail Street 1: 2528 TESLA WAY
Generator Mail Street 2: Not reported

**WEST COAST AUTO CARE (Continued)** **1024873576**

| | |
|---|---|
| Generator Mail City: | SACRAMENTO |
| Generator Mail Zip: | 95825 |
| Generator Mail State: | CA |
| Generator Contact Company Name: | Not reported |
| Designated Facility EPA ID: | AZR000520304 |
| Designated Facility Name: | Aa Sydcol Llc |
| Designated Facility Mail Street Number: | Not reported |
| Designated Facility Mail Street 1: | Not reported |
| Designated Facility Mail Street 2: | 3155 GOLDEN WILLOW CT |
| Designated Facility Mail City: | YORBA LINDA |
| Designated Facility Mail Zip: | 92886-1303 |
| Designated Facility Mail State: | CA |
| Designated Facility Location Street Number: | Not reported |
| Designated Facility Location Street 1: | 2264 E 13TH ST |
| Designated Facility Location Street 2: | Not reported |
| Designated Facility Location City: | YUMA |
| Designated Facility Location Zip: | 85365-1858 |
| Designated Facility Location State: | AZ |
| Designated Facility Contact Company Name: | Not reported |
| Manifest Residue Indicator: | N |
| Rejection Indicator: | N |

| | |
|---|---|
| Manifest Tracking Number: | 030015680WAS |
| Last Updated Date: | 20191231 |
| Shipped Date: | 20191213 |
| Received Date: | 20191217 |
| Manifest Status: | Signed |
| Submission Type: | DataImage5Copy |
| Origin Type: | Web |
| Generator EPA ID: | CAL000442228 |
| Generator Name: | West Coast Auto Care |
| Generator Location Street Number: | Not reported |
| Generator Location Street 1: | 2528 TESLA WAY |
| Generator Location Street 2: | Not reported |
| Generator Location City: | SACRAMENTO |
| Generator Location State: | CA |
| Generator Location Zip: | 95825 |
| Generator Mail Street Number: | Not reported |
| Generator Mail Street 1: | 2528 TESLA WAY |
| Generator Mail Street 2: | Not reported |
| Generator Mail City: | SACRAMENTO |
| Generator Mail Zip: | 95825 |
| Generator Mail State: | CA |
| Generator Contact Company Name: | Not reported |
| Designated Facility EPA ID: | CAL000330453 |
| Designated Facility Name: | Agritec Int Dba Cleantech Environmental |
| Designated Facility Mail Street Number: | Not reported |
| Designated Facility Mail Street 1: | Not reported |
| Designated Facility Mail Street 2: | 5820 MARTIN RD |
| Designated Facility Mail City: | IRWINDALE |
| Designated Facility Mail Zip: | 91706 |
| Designated Facility Mail State: | CA |
| Designated Facility Location Street Number: | Not reported |
| Designated Facility Location Street 1: | 5820 MARTIN RD |
| Designated Facility Location Street 2: | Not reported |
| Designated Facility Location City: | IRWINDALE |
| Designated Facility Location Zip: | 91706 |

**WEST COAST AUTO CARE (Continued)** **1024873576**

Designated Facility Location State: CA
Designated Facility Contact Company Name: Not reported
Manifest Residue Indicator: N
Rejection Indicator: N

State Waste:
Manifest Tracking Number: 030015680WAS
Waste Line Number: 1
State Waste Code Owner: CA
State Waste Code: 352
State Waste: Other organic solids

Transporter:
Manifest Tracking Number: 030015680WAS
Transporter Line Number: 1
Transporter EPA ID: CAL000399638
Transporter Name: Cleantech Enviromental

Waste Line:
Manifest Tracking Number: 030015680WAS
Waste Line Number: 1
U.S. DOT Hazardous Indicator: N
U.S. DOT ID Number: Not reported
U.S. DOT Description: Not reported
Non-Hazardous Waste Description: NON-RCRA HAZARDOUS WASTE SOLID (OILY SOLID WASTE/USED METAL OIL FILTERS)
Number of Containers: 1
Container Type Code: DM
Container Type Description: Metal drums, barrels, kegs
Waste Quantity: 275
Quantity Unit of Measure Code: P
Quantity Unit of Measure Description: Pounds
Waste Quantity, in Tons: 0.1375
Acute Waste Quantity, in Tons: 0
Non-Acute Waste Quantity, in Tons: 0.1375
Waste Quantity, in Kilograms: 124.71663
Acute Waste Quantity, in Kilograms: 0
Non-Acute Waste Quantity, in Kilorgrams: 124.71663
Management Method Code: Not reported
Management Method Description: Not reported
Waste Residue Indicator: N
Quantity Discrepancy Indicator: N
Waste Type Discrepancy Indicator: N
Waste Density: Not reported
Waste Density Unit of Measure Code: Not reported
Waste Density Unit of Measure Description: Not reported
Form Code: Not reported
Form Code Description: Not reported
Source Code: Not reported
Source Code Description: Not reported
Waste Minimization Code: Not reported
Waste Minimization Code Description: Not reported
Consent Number: Not reported
EPA Waste Indicator: N

**AN374** **WEST COAST AUTO CARE** **HWTS** **S124928172**
**ENE** **2528 TESLA WAY** **HAZNET** **N/A**
**1/8-1/4** **SACRAMENTO, CA 95825** **Sacramento Co. ML**
**0.169 mi.**
**892 ft.** **Site 15 of 21 in cluster AN**

**Relative:**
**Higher**

**Actual:**
**52 ft.**

HWTS:

| | |
|---|---|
| Name: | WEST COAST AUTO CARE |
| Address: | 2528 TESLA WAY |
| Address 2: | Not reported |
| City,State,Zip: | SACRAMENTO, CA 95825 |
| EPA ID: | CAL000442228 |
| Inactive Date: | 06/30/2021 |
| Create Date: | 01/04/2019 |
| Last Act Date: | Not reported |
| Mailing Name: | Not reported |
| Mailing Address: | 2528 TESLA WAY |
| Mailing Address 2: | Not reported |
| Mailing City,State,Zip: | SACRAMENTO, CA 95825 |
| Owner Name: | FIRST STOP AUTO CARE INC |
| Owner Address: | 2528 TESLA WAY |
| Owner Address 2: | Not reported |
| Owner City,State,Zip: | SACRAMENTO, CA 95825 |
| Owner Phone: | Not reported |
| Owner Fax: | Not reported |
| Contact Name: | KIANOUSH AZMOUDEH |
| Contact Address: | 2528 TESLA WAY SACRAMENTO CA 95825 |
| Contact Address 2: | Not reported |
| City,State,Zip: | SACRAMENTO, CA 95825 |
| Contact Phone: | Not reported |
| Contact Fax: | Not reported |
| Facility Status: | Inactive |
| Facility Type: | PERMANENT |
| Category: | STATE |
| Latitude: | 38.602395 |
| Longitude: | -121.402692 |

NAICS:

| | |
|---|---|
| EPA ID: | CAL000442228 |
| Create Date: | 2019-01-04 10:52:42.290 |
| NAICS Code: | 811111 |
| NAICS Description: | General Automotive Repair |
| Issued EPA ID Date: | 2019-01-04 10:52:42.29000 |
| Inactive Date: | Not reported |
| Facility Name: | WEST COAST AUTO CARE |
| Facility Address: | 2528 TESLA WAY |
| Facility Address 2: | Not reported |
| Facility City: | SACRAMENTO |
| Facility County: | Not reported |
| Facility State: | CA |
| Facility Zip: | 95825 |

HAZNET:

| | |
|---|---|
| Name: | WEST COAST AUTO CARE |
| Address: | 2528 TESLA WAY |
| Address 2: | Not reported |
| City,State,Zip: | SACRAMENTO, CA 95825 |
| Contact: | KIANOUSH AZMOUDEH |

**WEST COAST AUTO CARE (Continued)** **S124928172**

| | |
|---|---|
| Telephone: | 9166925848 |
| Mailing Name: | Not reported |
| Mailing Address: | 2528 TESLA WAY |
| Year: | 2019 |
| Gepaid: | CAL000442228 |
| TSD EPA ID: | CAL000330453 |
| CA Waste Code: | 352 - Other organic solids |
| Disposal Method: | - |
| Tons: | 0.13750 |

Additional Information:

| | |
|---|---|
| Year: | 2019 |
| EM Manifest ID: | 1124646 |
| Shipment Date: | 6/18/2019 |
| Shipment Date: | 6/18/2019 |
| Receipt Date: | 7/9/2019 |
| Manifest Number: | 020215940JJK |
| Generator EPA ID: | CAL000442228 |
| Name: | WEST COAST AUTO CARE |
| Address: | 2528 TESLA WAY |
| Address 2: | Not reported |
| City,State,Zip: | SACRAMENTO 95825 |
| Telephone: | 866-437-3684 |
| Contact: | KIANOUSH AZMOUDEH |
| Contact Telephone: | 626-314-6341 |
| Contact Email: | Not reported |
| Transporter 1 EPA ID: | CAD981377864 |
| Transporter Name: | Not reported |
| Transporter 1 Emergency Number: | Not reported |
| Transporter 2 EPA ID: | CAD980585293 |
| Transporter Name 2: | Not reported |
| Transporter 2 Emergency Number: | Not reported |
| TSDF EPA ID: | AZR000520304 |
| TSDF Name: | AA SYDCOL LLC |
| TSDF Address 1: | 2264 E 13TH ST |
| TSDF Address 2: | Not reported |
| TSDF City,State,Zip: | YUMA 85365-1858 |
| TSDF Telephone: | Not reported |
| TSDFA EPA ID: | Not reported |
| Waste Code Description: | - Not reported |
| RCRA Code: | Not reported |
| Meth Code: | - Not reported |
| Quantity Tons: | Not reported |
| Waste Quantity: | Not reported |
| Quantity Unit: | Not reported |

State:

| | |
|---|---|
| Year: | 2019 |
| EM Manifest ID: | 1124646 |
| Generator EPA ID: | CAL000442228 |
| Shipment Date: | 2019-06-18 |
| Manifest Number: | 020215940JJK |
| Line Number: | 1 |
| Method Code: | H141 |
| Quantity Tons: | 0.23100 |

**WEST COAST AUTO CARE (Continued)** **S124928172**

| | |
|---|---|
| Quantity Waste: | 55.000000 |
| Quantity Unit: | G |
| Number of Containers: | 1 |
| Type of Container: | Metal drums, barrels, kegs |
| Quantity Type: | Gallons |
| State Code: | 135 |

| | |
|---|---|
| Year: | 2019 |
| EM Manifest ID: | 1124646 |
| Generator EPA ID: | CAL000442228 |
| Shipment Date: | 2019-06-18 |
| Manifest Number: | 020215940JJK |
| Line Number: | 2 |
| Method Code: | H141 |
| Quantity Tons: | 2.31000 |
| Quantity Waste: | 550.000000 |
| Quantity Unit: | G |
| Number of Containers: | 2 |
| Type of Container: | Portable tanks |
| Quantity Type: | Gallons |
| State Code: | 135 |

Sacramento Co. ML:

| | |
|---|---|
| Name: | MEMO AUTO SMOG & REPAIRS |
| Address: | 2528 TESLA WAY |
| City,State,Zip: | SACRAMENTO, CA 95825 |
| Facility Id: | Not reported |
| Facility Status: | Not reported |
| FD: | Not reported |
| Billing Codes BP: | A |
| Billing Codes UST: | Not reported |
| WG Bill Code: | A |
| Target Property Bill Cod: | Not reported |
| Food Bill Code: | Not reported |
| CUPA Permit Date: | Not reported |
| HAZMAT Permit Date: | Not reported |
| HAZMAT Inspection Date: | Not reported |
| Hazmat Date BP Received: | Not reported |
| UST Permit Dt: | Not reported |
| UST Inspection Date: | Not reported |
| UST Tank Test Date: | Not reported |
| Number of Tanks: | Not reported |
| UST Tank Test Date: | Not reported |
| SIC Code: | Not reported |
| Tier Permitting: | Not reported |
| AST Bill Code: | Not reported |
| CALARP Bill Code: | Not reported |

**AN375** **SAC CARBURETOR & ELECTRICAL SPEC** **CERS HAZ WASTE** **S128623573**
**ENE** **2528 TESLA WAY** **N/A**
**1/8-1/4** **SACRAMENTO, CA 95825**
**0.169 mi.**
**892 ft.** **Site 16 of 21 in cluster AN**

**Relative:**
**Higher**

**Actual:**
**52 ft.**

CERS HAZ WASTE:

| | |
|---|---|
| Name: | SAC CARBURETOR & ELECTRICAL SPEC |
| Address: | 2528 TESLA WAY |
| City,State,Zip: | SACRAMENTO, CA 95825 |
| Site ID: | 604499 |
| CERS ID: | 10220980 |
| CERS Description: | Hazardous Waste Generator |

Violations:

| | |
|---|---|
| Site ID: | 604499 |
| Site Name: | SAC CARBURETOR & ELECTRICAL SPEC |
| Violation Date: | 04-30-2015 |
| Citation: | 22 CCR 12 66262.34(f) - California Code of Regulations, Title 22, Chapter 12, Section(s) 66262.34(f) |
| Violation Description: | Failure to properly label hazardous waste accumulation containers with the following requirements: "Hazardous Waste", name and address of the generator, physical and chemical characteristics of the Hazardous Waste, and starting accumulation date. |
| Violation Notes: | Returned to compliance on 04/30/2015. OBSERVATION: One 5 gallon bucket of brake grinding waste under the brake lathe did not have an accumulation start date on the hazardous waste label. CORRECTIVE ACTION: The container was properly labeled at the time of inspection. No further action is required. |
| Violation Division: | Sacramento County Env Management Department |
| Violation Program: | HW |
| Violation Source: | CERS, |

| | |
|---|---|
| Site ID: | 604499 |
| Site Name: | SAC CARBURETOR & ELECTRICAL SPEC |
| Violation Date: | 12-05-2022 |
| Citation: | 40 CFR 1 265.32 - U.S. Code of Federal Regulations, Title 40, Chapter 1, Section(s) 265.32 |
| Violation Description: | Failure of the facility to maintain the following emergency equipment or equivalents: 1) An internal communications or alarm system; 2) A device, such as a telephone (immediately available at the scene of Operations/ Maintenance ) or a hand-held two-way radio, capable of summoning emergency assistance from local police departments, fire departments, or State or local emergency response teams; 3) Portable fire extinguishers, fire control equipment, spill control equipment, and decontamination equipment; and 4) Water at adequate volume and pressure to supply water hose streams, or foam producing equipment, or automatic sprinklers, or water spray systems. |
| Violation Notes: | OBSERVATION: The facility has not been equipped with spill equipment in case of a release. CORRECTIVE ACTION: Submit photos/documentation to this department demonstrating the facility has been equipped with spill equipment. |
| Violation Division: | Sacramento County Env Management Department |
| Violation Program: | HW |
| Violation Source: | CERS, |

| | |
|---|---|
| Site ID: | 604499 |
| Site Name: | SAC CARBURETOR & ELECTRICAL SPEC |
| Violation Date: | 12-05-2022 |
| Citation: | 22 CCR 12 66262.34(f) - California Code of Regulations, Title 22, |

**SAC CARBURETOR & ELECTRICAL SPEC (Continued)** **S128623573**

| | |
|---|---|
| | Chapter 12, Section(s) 66262.34(f) |
| Violation Description: | Failure to properly label hazardous waste accumulation containers and portable tanks with the following requirements: "Hazardous Waste", name and address of the generator, physical and chemical characteristics of the Hazardous Waste, and starting accumulation date. |
| Violation Notes: | OBSERVATION: The following were observed 1) 1x 110 gallon container of used oil located in the shop without a hazardous waste label 2) 3x 55 gallon containers of used oil located in the shop without a hazardous waste label 3) 1x 55 gallon container of paper and metal filters located in the shop without a hazardous waste label CORRECTIVE ACTION: Submit photos to this department demonstrating that the containers listed above have been properly labeled. |
| Violation Division: | Sacramento County Env Management Department |
| Violation Program: | HW |
| Violation Source: | CERS, |
| | |
| Site ID: | 604499 |
| Site Name: | SAC CARBURETOR & ELECTRICAL SPEC |
| Violation Date: | 12-05-2022 |
| Citation: | 22 CCR 12 66262.12 - California Code of Regulations, Title 22, Chapter 12, Section(s) 66262.12 |
| Violation Description: | Failure to obtain an Identification Number prior to treating, storing, disposing of, transporting or offering for transportation any hazardous waste. |
| Violation Notes: | OBSERVATION: The generator has not obtained an active EPA ID number to manage hazardous waste. A hazardous waste generator shall not treat, store, dispose of, transport or offer for transportation, hazardous waste without an active EPA ID number. CORRECTIVE ACTION: Submit an application to the California Department of Toxic Substances Control to obtain an EPA ID number. Submit a copy of the completed application to this department. |
| Violation Division: | Sacramento County Env Management Department |
| Violation Program: | HW |
| Violation Source: | CERS, |
| | |
| Site ID: | 604499 |
| Site Name: | SAC CARBURETOR & ELECTRICAL SPEC |
| Violation Date: | 12-05-2022 |
| Citation: | 40 CFR 1 265.173 - U.S. Code of Federal Regulations, Title 40, Chapter 1, Section(s) 265.173 |
| Violation Description: | Failure to meet the following container management requirements: (a) A container holding hazardous waste must always be closed during storage, except when it is necessary to add or remove waste. (b) A container holding hazardous waste must not be opened, handled, or stored in a manner which may rupture the container or cause it to leak. |
| Violation Notes: | OBSERVATION: One 55 gallon container of metal and paper fuel filters located in the shop was observed open without a lid. CORRECTIVE ACTION: Submit photos to this department demonstrating that the container listed above has been properly closed. |
| Violation Division: | Sacramento County Env Management Department |
| Violation Program: | HW |
| Violation Source: | CERS, |
| | |
| Site ID: | 604499 |
| Site Name: | SAC CARBURETOR & ELECTRICAL SPEC |

**SAC CARBURETOR & ELECTRICAL SPEC (Continued)** **S128623573**

| | |
|---|---|
| Violation Date: | 12-05-2022 |
| Citation: | HSC 6.95 25508(a)(3) - California Health and Safety Code, Chapter 6.95, Section(s) 25508(a)(3) |
| Violation Description: | Failure to complete and electronically submit a site map with all required content. |
| Violation Notes: | OBSERVATION: A site map with all required content including north orientation, loading area, internal roads, adjacent streets, storm and sewer drains, access and exit points, emergency shut offs, evacuation staging area, hazardous materials/waste storage areas and emergency response equipment has not been submitted to this department. CORRECTIVE ACTION: Complete a site map with all required content and submit electronically in the California Environmental Reporting System. |
| Violation Division: | Sacramento County Env Management Department |
| Violation Program: | HMRRP |
| Violation Source: | CERS, |
| | |
| Site ID: | 604499 |
| Site Name: | SAC CARBURETOR & ELECTRICAL SPEC |
| Violation Date: | 12-05-2022 |
| Citation: | HSC 6.5 25250.7(a) - California Health and Safety Code, Chapter 6.5, Section(s) 25250.7(a) |
| Violation Description: | Failure to prevent intentional contamination of used oil with other hazardous waste other than minimal amounts of vehicle fuel. |
| Violation Notes: | OBSERVATION: Generator failed to prevent intentional contamination of used oil with other hazardous waste other than minimal amounts of vehicle fuel. At the time of inspection the business did not have a container for waste coolant. When asked where their waste coolant was being stored, owner Mohammed Jabber stated the waste coolant was being disposed into the used oil containers. CORRECTIVE ACTION: Submit a statement to this department demonstrating how used oil will be properly managed in the future. Immediately stop disposing waste coolant into the used oil containers. Submit photographs of a waste coolant container that will be solely used for waste coolant with proper hazardous waste labeling. |
| Violation Division: | Sacramento County Env Management Department |
| Violation Program: | HW |
| Violation Source: | CERS, |
| | |
| Site ID: | 604499 |
| Site Name: | SAC CARBURETOR & ELECTRICAL SPEC |
| Violation Date: | 12-05-2022 |
| Citation: | HSC 6.95 25508(a)(3) - California Health and Safety Code, Chapter 6.95, Section(s) 25508(a)(3) |
| Violation Description: | Failure to establish and electronically submit an adequate emergency response plan and procedures for a release or threatened release of a hazardous material. |
| Violation Notes: | OBSERVATION: An Emergency Response Plan and procedures for a release or threatened release of a hazardous material has not been established and submitted to this department. CORRECTIVE ACTION: Establish an Emergency Response Plan and procedures for a release or threatened release of a hazardous material and submit electronically in the California Environmental Reporting System. |
| Violation Division: | Sacramento County Env Management Department |
| Violation Program: | HMRRP |
| Violation Source: | CERS, |

**SAC CARBURETOR & ELECTRICAL SPEC (Continued)** **S128623573**

| | |
|---|---|
| Site ID: | 604499 |
| Site Name: | SAC CARBURETOR & ELECTRICAL SPEC |
| Violation Date: | 12-05-2022 |
| Citation: | HSC 6.95 25508(a)(3) - California Health and Safety Code, Chapter 6.95, Section(s) 25508(a)(3) |
| Violation Description: | Failure to complete and electronically submit hazardous material inventory information for all reportable hazardous materials on site at or above reportable quantities. |
| Violation Notes: | OBSERVATION: Chemical inventory information for all reportable hazardous materials on site at or above reportable quantities have not been completed and electronically submitted to this department. At the time of inspection business had 3x 55 gallon containers of used oil and one 110 gallon container of used oil. CORRECTIVE ACTION: Complete the chemical inventory information for all reportable hazardous materials at or above reportable quantities and submit electronically in the California Environmental Reporting System. |
| Violation Division: | Sacramento County Env Management Department |
| Violation Program: | HMRRP |
| Violation Source: | CERS, |

| | |
|---|---|
| Site ID: | 604499 |
| Site Name: | SAC CARBURETOR & ELECTRICAL SPEC |
| Violation Date: | 12-05-2022 |
| Citation: | HSC 6.95 25508(a)(3) - California Health and Safety Code, Chapter 6.95, Section(s) 25508(a)(3) |
| Violation Description: | Failure to report program data electronically. |
| Violation Notes: | OBSERVATION: The Business Activities page and the Owner/Operator page have not been submitted to this department. CORRECTIVE ACTION: Complete the Business Activities page and the Owner/Operator page and submit electronically in the California Environmental Reporting System. |
| Violation Division: | Sacramento County Env Management Department |
| Violation Program: | HMRRP |
| Violation Source: | CERS, |

| | |
|---|---|
| Site ID: | 604499 |
| Site Name: | SAC CARBURETOR & ELECTRICAL SPEC |
| Violation Date: | 12-05-2022 |
| Citation: | HSC 6.95 25508(a)(1) - California Health and Safety Code, Chapter 6.95, Section(s) 25508(a)(1) |
| Violation Description: | Failure to complete and electronically submit a business plan when storing/handling a hazardous material at or above reportable quantities. |
| Violation Notes: | OBSERVATION: A Hazardous Materials Business Plan (HMBP) has not been received by this department. At the time of inspection business has not submitted a Hazardous Materials Business Plan (HMBP) to this department and California Environmental Reporting System. CORRECTIVE ACTION: Submit the HMBP electronically in the California Environmental Reporting System and implement immediately. |
| Violation Division: | Sacramento County Env Management Department |
| Violation Program: | HMRRP |
| Violation Source: | CERS, |

| | |
|---|---|
| Site ID: | 604499 |
| Site Name: | SAC CARBURETOR & ELECTRICAL SPEC |
| Violation Date: | 12-05-2022 |
| Citation: | HSC 6.95 25508(a)(3) - California Health and Safety Code, Chapter |

**SAC CARBURETOR & ELECTRICAL SPEC (Continued)** **S128623573**

| | |
|---|---|
| | 6.95, Section(s) 25508(a)(3) |
| Violation Description: | Failure to establish and/or electronically submit an adequate training program in safety procedures in the event of a release or threatened release of a hazardous material. *Verify agricultural handler exemption HSC 25507.1 |
| Violation Notes: | OBSERVATION: A training program that is reasonable and appropriate for the size of the business or the nature of the hazardous materials handled has not been established. CORRECTIVE ACTION: Establish a training program that is reasonable and appropriate for the size of the business and the nature of the hazardous materials handled and submit electronically in the California Environmental Reporting System. |
| Violation Division: | Sacramento County Env Management Department |
| Violation Program: | HMRRP |
| Violation Source: | CERS, |
| | |
| Site ID: | 604499 |
| Site Name: | SAC CARBURETOR & ELECTRICAL SPEC |
| Violation Date: | 12-05-2022 |
| Citation: | 40 CFR 1 262.34(d)(5)(iii) - U.S. Code of Federal Regulations, Title 40, Chapter 1, Section(s) 262.34(d)(5)(iii) |
| Violation Description: | Failure to ensure that all employees are thoroughly familiar with proper waste handling and emergency procedures, relevant to their responsibilities during normal facility operations and emergencies. |
| Violation Notes: | OBSERVATION: Employees are not thoroughly familiar with proper waste handling and emergency procedures as demonstrated by the number and type of hazardous waste violations observed at the time of inspection. CORRECTIVE ACTION: Submit documentation to this department demonstrating that employees have been properly trained on hazardous waste container labeling and lid securing, and proper spill clean up into a hazardous waste labeled container. |
| Violation Division: | Sacramento County Env Management Department |
| Violation Program: | HW |
| Violation Source: | CERS, |
| | |
| Site ID: | 604499 |
| Site Name: | SAC CARBURETOR & ELECTRICAL SPEC |
| Violation Date: | 12-05-2022 |
| Citation: | HSC 6.5 25123.3(h)(1) - California Health and Safety Code, Chapter 6.5, Section(s) 25123.3(h)(1) |
| Violation Description: | Failure to send hazardous waste offsite for treatment, storage, or disposal within 180 days (or 270 days if waste is transported over 200 miles) for a generator who generates less than 1000 kilogram per month if all of the following conditions are met: (1) The quantity of hazardous waste accumulated onsite never exceeds 6,000 kilograms. (2) The generator complies with the requirements of 40 Code of Federal Regulations section 262.34(d), (e) and (f). (3) The generator does not hold acutely hazardous waste or extremely hazardous waste in an amount greater than one kilogram for more than 90 days. |
| Violation Notes: | OBSERVATION: The following were observed 1) 1x 110 gallon container of used oil located in the shop was observed without an accumulation start date 2) 3x 55 gallon containers of used oil located in the shop was observed without an accumulation start date 3) One 55 gallon container of paper and metal fuel filters located in the shop were observed without an accumulation start date; and manifests/receipts demonstrating disposal within the past 180 days was not available for the used oil and paper and metal fuel filters listed. CORRECTIVE |

**SAC CARBURETOR & ELECTRICAL SPEC (Continued)** **S128623573**

ACTION: Dispose of the used oil and paper and metal fuel filters listed above and submit a copy of the manifest/receipt to this department.
Violation Division: Sacramento County Env Management Department
Violation Program: HW
Violation Source: CERS,

Evaluation:
Eval General Type: Compliance Evaluation Inspection
Eval Date: 04-30-2015
Violations Found: No
Eval Type: Routine done by local agency
Eval Notes: No violations observed at the time of inspection.
Eval Division: Sacramento County Env Management Department
Eval Program: HMRRP
Eval Source: CERS,

Eval General Type: Compliance Evaluation Inspection
Eval Date: 04-30-2015
Violations Found: Yes
Eval Type: Routine done by local agency
Eval Notes: Not reported
Eval Division: Sacramento County Env Management Department
Eval Program: HW
Eval Source: CERS,

Eval General Type: Compliance Evaluation Inspection
Eval Date: 12-05-2022
Violations Found: Yes
Eval Type: Routine done by local agency
Eval Notes: Inspection report emailed to Mohammed Jabber, owner at memo5482@gmail.com
Eval Division: Sacramento County Env Management Department
Eval Program: HW
Eval Source: CERS,

Eval General Type: Compliance Evaluation Inspection
Eval Date: 12-05-2022
Violations Found: Yes
Eval Type: Routine done by local agency
Eval Notes: Inspection report emailed to Mohammed Jabber, owner at memo5482@gmail.com **Revised inspection report emailed on 1/17/23.**
Eval Division: Sacramento County Env Management Department
Eval Program: HMRRP
Eval Source: CERS,

Enforcement Action:
Site ID: 604499
Site Name: SAC CARBURETOR & ELECTRICAL SPEC
Site Address: 2528 TESLA WAY
Site City: SACRAMENTO
Site Zip: 95825
Enf Action Date: 04-30-2015
Enf Action Type: Notice of Violation (Unified Program)
Enf Action Description: Notice of Violation Issued by the Inspector at the Time of Inspection
Enf Action Notes: Not reported

**SAC CARBURETOR & ELECTRICAL SPEC (Continued)** **S128623573**

Enf Action Division: Sacramento County Env Management Department
Enf Action Program: HW
Enf Action Source: CERS,

Coordinates:
Site ID: 604499
Facility Name: SAC CARBURETOR & ELECTRICAL SPEC
Env Int Type Code: HMBP
Program ID: 10220980
Coord Name: Not reported
Ref Point Type Desc: Center of a facility or station.,
Latitude: 38.602390
Longitude: -121.402680

Affiliation:
Affiliation Type Desc: Parent Corporation
Entity Name: SAC CARBURETOR & ELECTRICAL SPEC
Entity Title: Not reported
Affiliation Address: Not reported
Affiliation City: Not reported
Affiliation State: Not reported
Affiliation Country: Not reported
Affiliation Zip: Not reported
Affiliation Phone: ,

Affiliation Type Desc: Document Preparer
Entity Name: Lee Burkhouse
Entity Title: Not reported
Affiliation Address: Not reported
Affiliation City: Not reported
Affiliation State: Not reported
Affiliation Country: Not reported
Affiliation Zip: Not reported
Affiliation Phone: ,

Affiliation Type Desc: Legal Owner
Entity Name: LEE BURKHOUSE
Entity Title: Not reported
Affiliation Address: 2528 TESLA WAY
Affiliation City: SACRAMENTO
Affiliation State: CA
Affiliation Country: United States
Affiliation Zip: 95825
Affiliation Phone: (916) 971-4185,

Affiliation Type Desc: Operator
Entity Name: LEE BURKHOUSE
Entity Title: Not reported
Affiliation Address: Not reported
Affiliation City: Not reported
Affiliation State: Not reported
Affiliation Country: Not reported
Affiliation Zip: Not reported
Affiliation Phone: (916) 971-4185,

Affiliation Type Desc: Environmental Contact

**SAC CARBURETOR & ELECTRICAL SPEC (Continued)** **S128623573**

| | |
|---|---|
| Entity Name: | LEE BURKHOUSE |
| Entity Title: | Not reported |
| Affiliation Address: | 2528 TESLA WAY |
| Affiliation City: | SACRAMENTO |
| Affiliation State: | CA |
| Affiliation Country: | Not reported |
| Affiliation Zip: | 95825 |
| Affiliation Phone: | , |
| | |
| Affiliation Type Desc: | Facility Mailing Address |
| Entity Name: | Mailing Address |
| Entity Title: | Not reported |
| Affiliation Address: | 2528 TESLA WAY |
| Affiliation City: | SACRAMENTO |
| Affiliation State: | CA |
| Affiliation Country: | Not reported |
| Affiliation Zip: | 95825 |
| Affiliation Phone: | , |
| | |
| Affiliation Type Desc: | Identification Signer |
| Entity Name: | Lee Burkhouse |
| Entity Title: | Owner |
| Affiliation Address: | Not reported |
| Affiliation City: | Not reported |
| Affiliation State: | Not reported |
| Affiliation Country: | Not reported |
| Affiliation Zip: | Not reported |
| Affiliation Phone: | , |
| | |
| Affiliation Type Desc: | CUPA District |
| Entity Name: | Sacramento County Environmental Management Departm |
| Entity Title: | Not reported |
| Affiliation Address: | 11080 WHITE ROCK ROAD, STE. 200 |
| Affiliation City: | RANCHO CORDOVA |
| Affiliation State: | CA |
| Affiliation Country: | Not reported |
| Affiliation Zip: | 95670 |
| Affiliation Phone: | (916) 875-8550, |

---

**AQ376** **90632** **HIST UST** **U001615677**
**ESE** **2344 ARDEN WAY** **N/A**
**1/8-1/4** **SACRAMENTO, CA 95825**
**0.171 mi.**
**903 ft.** **Site 1 of 2 in cluster AQ**

**Relative:**
**Higher**

**Actual:**
**49 ft.**

HIST UST:

| | |
|---|---|
| Name: | 90632 |
| Address: | 2344 ARDEN WAY |
| City,State,Zip: | SACRAMENTO, CA 95825 |
| File Number: | 0001fc50 |
| | |
| URL: | |
| Region: | STATE |
| Facility ID: | 00000061865 |
| Facility Type: | Gas Station |
| Other Type: | Not reported |
| Contact Name: | HOLLINGSHEAD, R. M. |

**90632 (Continued)** **U001615677**

| | |
|---|---|
| Telephone: | 9169251252 |
| Owner Name: | CHEVRON U.S.A. INC. |
| Owner Address: | 575 MARKET |
| Owner City,St,Zip: | SAN FRANCISCO, CA 94105 |
| Total Tanks: | 0003 |
| | |
| Tank Num: | 001 |
| Container Num: | 1 |
| Year Installed: | 1975 |
| Tank Capacity: | 00010000 |
| Tank Used for: | PRODUCT |
| Type of Fuel: | Not reported |
| Container Construction Thickness: | 0000250 |
| Leak Detection: | Stock Inventor |
| | |
| Tank Num: | 002 |
| Container Num: | 2 |
| Year Installed: | 1975 |
| Tank Capacity: | 00010000 |
| Tank Used for: | PRODUCT |
| Type of Fuel: | Not reported |
| Container Construction Thickness: | 0000250 |
| Leak Detection: | Stock Inventor |
| | |
| Tank Num: | 003 |
| Container Num: | 3 |
| Year Installed: | 1975 |
| Tank Capacity: | 00010000 |
| Tank Used for: | PRODUCT |
| Type of Fuel: | Not reported |
| Container Construction Thickness: | 0000250 |
| Leak Detection: | Stock Inventor |

Click here for Geo Tracker PDF:

---

**AQ377** **CHEVRON U.S.A. INC.** **SWEEPS UST** **S101628415**
**ESE** **2344 ARDEN WAY** **CA FID UST** **N/A**
**1/8-1/4** **SACRAMENTO, CA 95825** **Sacramento Co. ML**
**0.171 mi.**
**903 ft.** **Site 2 of 2 in cluster AQ**

**Relative:**
**Higher**

**Actual:**
**49 ft.**

SWEEPS UST:

| | |
|---|---|
| Name: | CHEVRON U.S.A. INC. |
| Address: | 2344 ARDEN WAY |
| City: | SACRAMENTO |
| Status: | Active |
| Comp Number: | 61865 |
| Number: | 9 |
| Board Of Equalization: | 44-019485 |
| Referral Date: | 08-31-88 |
| Action Date: | 08-31-88 |
| Created Date: | 02-29-88 |
| Owner Tank Id: | 1 |
| SWRCB Tank Id: | 34-000-061865-000001 |
| Tank Status: | A |
| Capacity: | 10000 |
| Active Date: | 08-31-88 |
| Tank Use: | M.V. FUEL |

**CHEVRON U.S.A. INC. (Continued)** **S101628415**

STG: P
Content: LEADED
Number Of Tanks: 3

Name: CHEVRON U.S.A. INC.
Address: 2344 ARDEN WAY
City: SACRAMENTO
Status: Active
Comp Number: 61865
Number: 9
Board Of Equalization: 44-019485
Referral Date: 08-31-88
Action Date: 08-31-88
Created Date: 02-29-88
Owner Tank Id: 2
SWRCB Tank Id: 34-000-061865-000002
Tank Status: A
Capacity: 10000
Active Date: 08-31-88
Tank Use: M.V. FUEL
STG: P
Content: Not reported
Number Of Tanks: Not reported

Name: CHEVRON U.S.A. INC.
Address: 2344 ARDEN WAY
City: SACRAMENTO
Status: Active
Comp Number: 61865
Number: 9
Board Of Equalization: 44-019485
Referral Date: 08-31-88
Action Date: 08-31-88
Created Date: 02-29-88
Owner Tank Id: 3
SWRCB Tank Id: 34-000-061865-000003
Tank Status: A
Capacity: 10000
Active Date: 08-31-88
Tank Use: M.V. FUEL
STG: P
Content: REG UNLEADED
Number Of Tanks: Not reported

CA FID UST:
Facility ID: 34007275
Regulated By: UTNKA
Regulated ID: 00061865
Cortese Code: Not reported
SIC Code: Not reported
Facility Phone: 9169251252
Mail To: Not reported
Mailing Address: 2344 ARDEN WAY
Mailing Address 2: Not reported
Mailing City,St,Zip: SACRAMENTO 95825
Contact: Not reported
Contact Phone: Not reported

**CHEVRON U.S.A. INC. (Continued)** **S101628415**

DUNs Number: Not reported
NPDES Number: Not reported
EPA ID: Not reported
Comments: Not reported
Status: Active

Sacramento Co. ML:

| | |
|---|---|
| Name: | CHEVRON #90632 |
| Address: | 2344 ARDEN WY |
| City,State,Zip: | SACRAMENTO, CA 95825 |
| Facility Id: | C0079286 |
| Facility Status: | Inactive. Included on a listing no longer updated. |
| FD: | C |
| Billing Codes BP: | Out of Business |
| Billing Codes UST: | No Tanks |
| WG Bill Code: | Oil Changed by Outside Company-No Fee |
| Target Property Bill Cod: | 51 |
| Food Bill Code: | 51 |
| CUPA Permit Date: | Not reported |
| HAZMAT Permit Date: | Not reported |
| HAZMAT Inspection Date: | Not reported |
| Hazmat Date BP Received: | Not reported |
| UST Permit Dt: | Not reported |
| UST Inspection Date: | Not reported |
| UST Tank Test Date: | Not reported |
| Number of Tanks: | 0 |
| UST Tank Test Date: | Not reported |
| SIC Code: | 5541 |
| Tier Permitting: | Not reported |
| AST Bill Code: | Not reported |
| CALARP Bill Code: | Not reported |

---

**AL378** **STOP SHOP SERVICE CENTER** **Sacramento Co. ML** **S102320479**
**ENE** **2451 TOWER AVE** **N/A**
**1/8-1/4** **SACRAMENTO, CA 95825**
**0.173 mi.**
**913 ft.** **Site 10 of 22 in cluster AL**

**Relative:**
**Higher**

**Actual:**
**52 ft.**

Sacramento Co. ML:

| | |
|---|---|
| Name: | STOP SHOP SERVICE CENTER |
| Address: | 2451 TOWER AVE |
| City,State,Zip: | SACRAMENTO, CA 95825 |
| Facility Id: | Not reported |
| Facility Status: | Not reported |
| FD: | Not reported |
| Billing Codes BP: | I |
| Billing Codes UST: | Not reported |
| WG Bill Code: | I |
| Target Property Bill Cod: | Not reported |
| Food Bill Code: | Not reported |
| CUPA Permit Date: | Not reported |
| HAZMAT Permit Date: | Not reported |
| HAZMAT Inspection Date: | Not reported |
| Hazmat Date BP Received: | Not reported |
| UST Permit Dt: | Not reported |
| UST Inspection Date: | Not reported |
| UST Tank Test Date: | Not reported |

**STOP SHOP SERVICE CENTER (Continued)** **S102320479**

| | |
|---|---|
| Number of Tanks: | Not reported |
| UST Tank Test Date: | Not reported |
| SIC Code: | Not reported |
| Tier Permitting: | Not reported |
| AST Bill Code: | Not reported |
| CALARP Bill Code: | Not reported |

---

**AL379** **COOKS COLLISION AN ABRA COMPANY TOWER** **RCRA NonGen / NLR** **1024871138**
**ENE** **2400 TOWER AVE** **E MANIFEST** **CAL000439782**
**1/8-1/4** **SACRAMENTO, CA 95825**
**0.175 mi.**
**925 ft.** **Site 11 of 22 in cluster AL**

**Relative:** **Higher**
**Actual:** **53 ft.**

RCRA Listings:

| | |
|---|---|
| Date Form Received by Agency: | 20181015 |
| Handler Name: | Cooks Collision An Abra Company Tower |
| Handler Address: | 2400 Tower Ave |
| Handler City,State,Zip: | SACRAMENTO, CA 95825 |
| EPA ID: | CAL000439782 |
| Contact Name: | JAMES BURKE |
| Contact Address: | 2400 TOWER AVE |
| Contact City,State,Zip: | CITRUS HEIGHTS, CA 95825 |
| Contact Telephone: | 916-276-4247 |
| Contact Fax: | Not reported |
| Contact Email: | Not reported |
| Contact Title: | Not reported |
| EPA Region: | 09 |
| Land Type: | Not reported |
| Federal Waste Generator Description: | Not a generator, verified |
| Non-Notifier: | Not reported |
| Biennial Report Cycle: | Not reported |
| Accessibility: | Not reported |
| Active Site Indicator: | Handler Activities |
| State District Owner: | Not reported |
| State District: | Not reported |
| Mailing Address: | 2400 TOWER AVE |
| Mailing City,State,Zip: | CITRUS HEIGHTS, CA 95825 |
| Owner Name: | Abra Auto Body & Glass Lp |
| Owner Type: | Other |
| Operator Name: | James Burke |
| Operator Type: | Other |
| Short-Term Generator Activity: | No |
| Importer Activity: | No |
| Mixed Waste Generator: | No |
| Transporter Activity: | No |
| Transfer Facility Activity: | No |
| Recycler Activity with Storage: | No |
| Small Quantity On-Site Burner Exemption: | No |
| Smelting Melting and Refining Furnace Exemption: | No |
| Underground Injection Control: | No |
| Off-Site Waste Receipt: | No |
| Universal Waste Indicator: | Yes |
| Universal Waste Destination Facility: | Yes |
| Federal Universal Waste: | No |
| Active Site State-Reg Handler: | --- |
| Federal Facility Indicator: | Not reported |
| Hazardous Secondary Material Indicator: | N |
| Sub-Part K Indicator: | Not reported |

**COOKS COLLISION AN ABRA COMPANY TOWER (Continued)** **1024871138**

| | |
|---|---|
| 2018 GPRA Permit Baseline: | Not on the Baseline |
| 2018 GPRA Renewals Baseline: | Not on the Baseline |
| 202 GPRA Corrective Action Baseline: | No |
| Subject to Corrective Action Universe: | No |
| Non-TSDFs Where RCRA CA has Been Imposed Universe: | No |
| Corrective Action Priority Ranking: | No NCAPS ranking |
| Environmental Control Indicator: | No |
| Institutional Control Indicator: | No |
| Human Exposure Controls Indicator: | N/A |
| Groundwater Controls Indicator: | N/A |
| Significant Non-Complier Universe: | No |
| Unaddressed Significant Non-Complier Universe: | No |
| Addressed Significant Non-Complier Universe: | No |
| Significant Non-Complier With a Compliance Schedule Universe: | No |
| Financial Assurance Required: | Not reported |
| Handler Date of Last Change: | 20181120 |
| Recognized Trader-Importer: | No |
| Recognized Trader-Exporter: | No |
| Importer of Spent Lead Acid Batteries: | No |
| Exporter of Spent Lead Acid Batteries: | No |
| Recycler Activity Without Storage: | No |
| Manifest Broker: | No |
| Sub-Part P Indicator: | No |

Handler - Owner Operator:

| | |
|---|---|
| Owner/Operator Indicator: | Owner |
| Owner/Operator Name: ABRA AUTO BODY & GLASS LP | |
| Legal Status: | Other |
| Date Became Current: | Not reported |
| Date Ended Current: | Not reported |
| Owner/Operator Address: | 7225 NORTHLAND DR #210 |
| Owner/Operator City,State,Zip: | BROOKLYN PARK, MN 55428 |
| Owner/Operator Telephone: | 715-210-3792 |
| Owner/Operator Telephone Ext: | Not reported |
| Owner/Operator Fax: | Not reported |
| Owner/Operator Email: | Not reported |

| | |
|---|---|
| Owner/Operator Indicator: | Operator |
| Owner/Operator Name: JAMES BURKE | |
| Legal Status: | Other |
| Date Became Current: | Not reported |
| Date Ended Current: | Not reported |
| Owner/Operator Address: | 2400 TOWER AVE |
| Owner/Operator City,State,Zip: | CITRUS HEIGHTS, CA 95825 |
| Owner/Operator Telephone: | 916-276-4247 |
| Owner/Operator Telephone Ext: | Not reported |
| Owner/Operator Fax: | Not reported |
| Owner/Operator Email: | Not reported |

Historic Generators:

| | |
|---|---|
| Receive Date: | 20181015 |
| Handler Name: | COOKS COLLISION AN ABRA COMPANY TOWER |
| Federal Waste Generator Description: | Not a generator, verified |
| State District Owner: | Not reported |
| Large Quantity Handler of Universal Waste: | No |

**COOKS COLLISION AN ABRA COMPANY TOWER (Continued)** **1024871138**

| | |
|---|---|
| Recognized Trader Importer: | No |
| Recognized Trader Exporter: | No |
| Spent Lead Acid Battery Importer: | No |
| Spent Lead Acid Battery Exporter: | No |
| Current Record: | Yes |
| Non Storage Recycler Activity: | Not reported |
| Electronic Manifest Broker: | Not reported |

List of NAICS Codes and Descriptions:

| | |
|---|---|
| NAICS Code: | 811121 |
| NAICS Description: | AUTOMOTIVE BODY, PAINT, AND INTERIOR REPAIR AND MAINTENANCE |

Facility Has Received Notices of Violations:

| | |
|---|---|
| Violations: | No Violations Found |

Evaluation Action Summary:

| | |
|---|---|
| Evaluations: | No Evaluations Found |

E MANIFEST:

| | |
|---|---|
| Manifest Tracking Number: | 017688320JJK |
| Last Updated Date: | 20190113 |
| Shipped Date: | 20181211 |
| Received Date: | 20181220 |
| Manifest Status: | Signed |
| Submission Type: | DataImage5Copy |
| Origin Type: | Service |
| Generator EPA ID: | CAL000439782 |
| Generator Name: | Cooks Collision An Abra Company Tower |
| Generator Location Street Number: | Not reported |
| Generator Location Street 1: | 2400 TOWER AVE |
| Generator Location Street 2: | Not reported |
| Generator Location City: | SACRAMENTO |
| Generator Location State: | CA |
| Generator Location Zip: | 95825 |
| Generator Mail Street Number: | Not reported |
| Generator Mail Street 1: | 2400 TOWER AVE |
| Generator Mail Street 2: | Not reported |
| Generator Mail City: | CITRUS HEIGHTS |
| Generator Mail Zip: | 95825 |
| Generator Mail State: | CA |
| Generator Contact Company Name: | Not reported |
| Designated Facility EPA ID: | CAD097030993 |
| Designated Facility Name: | Us Ecology Vernon Inc |
| Designated Facility Mail Street Number: | 5375 |
| Designated Facility Mail Street 1: | CA90058 CA037US 5375 |
| Designated Facility Mail Street 2: | 5375 SOUTH BOYLE AVENUE |
| Designated Facility Mail City: | VERNON |
| Designated Facility Mail Zip: | 90058 |
| Designated Facility Mail State: | CA |
| Designated Facility Location Street Number: | 5375 |
| Designated Facility Location Street 1: | 5375 SOUTH BOYLE AVENUE |
| Designated Facility Location Street 2: | Not reported |
| Designated Facility Location City: | LOS ANGELES |
| Designated Facility Location Zip: | 90058-0000 |

**COOKS COLLISION AN ABRA COMPANY TOWER (Continued)** **1024871138**

| | |
|---|---|
| Designated Facility Location State: | CA |
| Designated Facility Contact Company Name: | Not reported |
| Manifest Residue Indicator: | N |
| Rejection Indicator: | N |
| | |
| Manifest Tracking Number: | 017690798JJK |
| Last Updated Date: | 20190413 |
| Shipped Date: | 20190312 |
| Received Date: | 20190320 |
| Manifest Status: | Signed |
| Submission Type: | DataImage5Copy |
| Origin Type: | Service |
| Generator EPA ID: | CAL000439782 |
| Generator Name: | Cooks Collision An Abra Company Tower |
| Generator Location Street Number: | Not reported |
| Generator Location Street 1: | 2400 TOWER AVE |
| Generator Location Street 2: | Not reported |
| Generator Location City: | SACRAMENTO |
| Generator Location State: | CA |
| Generator Location Zip: | 95825 |
| Generator Mail Street Number: | Not reported |
| Generator Mail Street 1: | 2400 TOWER AVE |
| Generator Mail Street 2: | Not reported |
| Generator Mail City: | CITRUS HEIGHTS |
| Generator Mail Zip: | 95825 |
| Generator Mail State: | CA |
| Generator Contact Company Name: | Not reported |
| Designated Facility EPA ID: | CAT080013352 |
| Designated Facility Name: | World Oil Recycling |
| Designated Facility Mail Street Number: | 2000 |
| Designated Facility Mail Street 1: | CA90222 CA037US 2000 |
| Designated Facility Mail Street 2: | 2000 N. ALAMEDA STREET |
| Designated Facility Mail City: | COMPTON |
| Designated Facility Mail Zip: | 90222 |
| Designated Facility Mail State: | CA |
| Designated Facility Location Street Number: | 2000 |
| Designated Facility Location Street 1: | 2000 N. ALAMEDA STREET |
| Designated Facility Location Street 2: | Not reported |
| Designated Facility Location City: | COMPTON |
| Designated Facility Location Zip: | 90222-0000 |
| Designated Facility Location State: | CA |
| Designated Facility Contact Company Name: | Not reported |
| Manifest Residue Indicator: | N |
| Rejection Indicator: | N |
| | |
| Manifest Tracking Number: | 017690799JJK |
| Last Updated Date: | 20190416 |
| Shipped Date: | 20190312 |
| Received Date: | 20190321 |
| Manifest Status: | Signed |
| Submission Type: | DataImage5Copy |
| Origin Type: | Service |
| Generator EPA ID: | CAL000439782 |
| Generator Name: | Cooks Collision An Abra Company Tower |
| Generator Location Street Number: | Not reported |
| Generator Location Street 1: | 2400 TOWER AVE |
| Generator Location Street 2: | Not reported |

**COOKS COLLISION AN ABRA COMPANY TOWER (Continued)** **1024871138**

| | |
|---|---|
| Generator Location City: | SACRAMENTO |
| Generator Location State: | CA |
| Generator Location Zip: | 95825 |
| Generator Mail Street Number: | Not reported |
| Generator Mail Street 1: | 2400 TOWER AVE |
| Generator Mail Street 2: | Not reported |
| Generator Mail City: | CITRUS HEIGHTS |
| Generator Mail Zip: | 95825 |
| Generator Mail State: | CA |
| Generator Contact Company Name: | Not reported |
| Designated Facility EPA ID: | CAD097030993 |
| Designated Facility Name: | Us Ecology Vernon Inc |
| Designated Facility Mail Street Number: | 5375 |
| Designated Facility Mail Street 1: | CA90058 CA037US 5375 |
| Designated Facility Mail Street 2: | 5375 SOUTH BOYLE AVENUE |
| Designated Facility Mail City: | VERNON |
| Designated Facility Mail Zip: | 90058 |
| Designated Facility Mail State: | CA |
| Designated Facility Location Street Number: | 5375 |
| Designated Facility Location Street 1: | 5375 SOUTH BOYLE AVENUE |
| Designated Facility Location Street 2: | Not reported |
| Designated Facility Location City: | LOS ANGELES |
| Designated Facility Location Zip: | 90058-0000 |
| Designated Facility Location State: | CA |
| Designated Facility Contact Company Name: | Not reported |
| Manifest Residue Indicator: | N |
| Rejection Indicator: | N |

| | |
|---|---|
| Manifest Tracking Number: | 017690800JJK |
| Last Updated Date: | 20191112 |
| Shipped Date: | 20190312 |
| Received Date: | 20190322 |
| Manifest Status: | Signed |
| Submission Type: | DataImage5Copy |
| Origin Type: | Web |
| Generator EPA ID: | CAL000439782 |
| Generator Name: | Cooks Collision An Abra Company Tower |
| Generator Location Street Number: | Not reported |
| Generator Location Street 1: | 2400 TOWER AVE |
| Generator Location Street 2: | Not reported |
| Generator Location City: | SACRAMENTO |
| Generator Location State: | CA |
| Generator Location Zip: | 95825 |
| Generator Mail Street Number: | Not reported |
| Generator Mail Street 1: | 2400 TOWER AVE |
| Generator Mail Street 2: | Not reported |
| Generator Mail City: | CITRUS HEIGHTS |
| Generator Mail Zip: | 95825 |
| Generator Mail State: | CA |
| Generator Contact Company Name: | Not reported |
| Designated Facility EPA ID: | CAD008252405 |
| Designated Facility Name: | Pacific Resource Recovery Services Inc |
| Designated Facility Mail Street Number: | Not reported |
| Designated Facility Mail Street 1: | CA90023 CA037US 3150 |
| Designated Facility Mail Street 2: | 3150 EAST PICO BLVD |
| Designated Facility Mail City: | LOS ANGELES |
| Designated Facility Mail Zip: | 90023 |

**COOKS COLLISION AN ABRA COMPANY TOWER (Continued)** **1024871138**

| | |
|---|---|
| Designated Facility Mail State: | CA |
| Designated Facility Location Street Number: | Not reported |
| Designated Facility Location Street 1: | 3150 EAST PICO BLVD |
| Designated Facility Location Street 2: | Not reported |
| Designated Facility Location City: | LOS ANGELES |
| Designated Facility Location Zip: | 90023-0000 |
| Designated Facility Location State: | CA |
| Designated Facility Contact Company Name: | Not reported |
| Manifest Residue Indicator: | N |
| Rejection Indicator: | N |

| | |
|---|---|
| Manifest Tracking Number: | 018234278JJK |
| Last Updated Date: | 20190319 |
| Shipped Date: | 20190207 |
| Received Date: | 20190221 |
| Manifest Status: | Signed |
| Submission Type: | DataImage5Copy |
| Origin Type: | Service |
| Generator EPA ID: | CAL000439782 |
| Generator Name: | Cooks Collision An Abra Company Tower |
| Generator Location Street Number: | Not reported |
| Generator Location Street 1: | 2400 TOWER AVE |
| Generator Location Street 2: | Not reported |
| Generator Location City: | SACRAMENTO |
| Generator Location State: | CA |
| Generator Location Zip: | 95825 |
| Generator Mail Street Number: | Not reported |
| Generator Mail Street 1: | 2400 TOWER AVE |
| Generator Mail Street 2: | Not reported |
| Generator Mail City: | CITRUS HEIGHTS |
| Generator Mail Zip: | 95825 |
| Generator Mail State: | CA |
| Generator Contact Company Name: | Not reported |
| Designated Facility EPA ID: | CAD097030993 |
| Designated Facility Name: | Us Ecology Vernon Inc |
| Designated Facility Mail Street Number: | 5375 |
| Designated Facility Mail Street 1: | CA90058 CA037US 5375 |
| Designated Facility Mail Street 2: | 5375 SOUTH BOYLE AVENUE |
| Designated Facility Mail City: | VERNON |
| Designated Facility Mail Zip: | 90058 |
| Designated Facility Mail State: | CA |
| Designated Facility Location Street Number: | 5375 |
| Designated Facility Location Street 1: | 5375 SOUTH BOYLE AVENUE |
| Designated Facility Location Street 2: | Not reported |
| Designated Facility Location City: | LOS ANGELES |
| Designated Facility Location Zip: | 90058-0000 |
| Designated Facility Location State: | CA |
| Designated Facility Contact Company Name: | Not reported |
| Manifest Residue Indicator: | N |
| Rejection Indicator: | N |

| | |
|---|---|
| Manifest Tracking Number: | 017684989JJK |
| Last Updated Date: | 20210223 |
| Shipped Date: | 20190409 |
| Received Date: | 20190422 |
| Manifest Status: | Corrected |
| Submission Type: | DataImage5Copy |

**COOKS COLLISION AN ABRA COMPANY TOWER (Continued)** **1024871138**

| | |
|---|---|
| Origin Type: | Service |
| Generator EPA ID: | CAL000439782 |
| Generator Name: | Cooks Collision An Abra Company Tower |
| Generator Location Street Number: | Not reported |
| Generator Location Street 1: | 2400 TOWER AVE |
| Generator Location Street 2: | Not reported |
| Generator Location City: | SACRAMENTO |
| Generator Location State: | CA |
| Generator Location Zip: | 95825 |
| Generator Mail Street Number: | Not reported |
| Generator Mail Street 1: | 2400 TOWER AVE |
| Generator Mail Street 2: | Not reported |
| Generator Mail City: | CITRUS HEIGHTS |
| Generator Mail Zip: | 95825 |
| Generator Mail State: | CA |
| Generator Contact Company Name: | Not reported |
| Designated Facility EPA ID: | CAD097030993 |
| Designated Facility Name: | Us Ecology Vernon Inc |
| Designated Facility Mail Street Number: | Not reported |
| Designated Facility Mail Street 1: | CA90058 CA037US 5375 |
| Designated Facility Mail Street 2: | 5375 SOUTH BOYLE AVENUE |
| Designated Facility Mail City: | VERNON |
| Designated Facility Mail Zip: | 90058 |
| Designated Facility Mail State: | CA |
| Designated Facility Location Street Number: | Not reported |
| Designated Facility Location Street 1: | 5375 SOUTH BOYLE AVENUE |
| Designated Facility Location Street 2: | Not reported |
| Designated Facility Location City: | LOS ANGELES |
| Designated Facility Location Zip: | 90058-0000 |
| Designated Facility Location State: | CA |
| Designated Facility Contact Company Name: | Not reported |
| Manifest Residue Indicator: | N |
| Rejection Indicator: | N |

| | |
|---|---|
| Manifest Tracking Number: | 017685640JJK |
| Last Updated Date: | 20191120 |
| Shipped Date: | 20190509 |
| Received Date: | 20190517 |
| Manifest Status: | Signed |
| Submission Type: | DataImage5Copy |
| Origin Type: | Web |
| Generator EPA ID: | CAL000439782 |
| Generator Name: | Cooks Collision An Abra Company Tower |
| Generator Location Street Number: | Not reported |
| Generator Location Street 1: | 2400 TOWER AVE |
| Generator Location Street 2: | Not reported |
| Generator Location City: | SACRAMENTO |
| Generator Location State: | CA |
| Generator Location Zip: | 95825 |
| Generator Mail Street Number: | Not reported |
| Generator Mail Street 1: | 2400 TOWER AVE |
| Generator Mail Street 2: | Not reported |
| Generator Mail City: | CITRUS HEIGHTS |
| Generator Mail Zip: | 95825 |
| Generator Mail State: | CA |
| Generator Contact Company Name: | Not reported |
| Designated Facility EPA ID: | CAD008252405 |

**COOKS COLLISION AN ABRA COMPANY TOWER (Continued)** **1024871138**

| | |
|---|---|
| Designated Facility Name: | Pacific Resource Recovery Services Inc |
| Designated Facility Mail Street Number: | Not reported |
| Designated Facility Mail Street 1: | CA90023 CA037US 3150 |
| Designated Facility Mail Street 2: | 3150 EAST PICO BLVD |
| Designated Facility Mail City: | LOS ANGELES |
| Designated Facility Mail Zip: | 90023 |
| Designated Facility Mail State: | CA |
| Designated Facility Location Street Number: | Not reported |
| Designated Facility Location Street 1: | 3150 EAST PICO BLVD |
| Designated Facility Location Street 2: | Not reported |
| Designated Facility Location City: | LOS ANGELES |
| Designated Facility Location Zip: | 90023-0000 |
| Designated Facility Location State: | CA |
| Designated Facility Contact Company Name: | Not reported |
| Manifest Residue Indicator: | N |
| Rejection Indicator: | N |

| | |
|---|---|
| Manifest Tracking Number: | 017686967JJK |
| Last Updated Date: | 20191028 |
| Shipped Date: | 20190103 |
| Received Date: | 20190116 |
| Manifest Status: | Signed |
| Submission Type: | DataImage5Copy |
| Origin Type: | Web |
| Generator EPA ID: | CAL000439782 |
| Generator Name: | Cooks Collision An Abra Company Tower |
| Generator Location Street Number: | Not reported |
| Generator Location Street 1: | 2400 TOWER AVE |
| Generator Location Street 2: | Not reported |
| Generator Location City: | SACRAMENTO |
| Generator Location State: | CA |
| Generator Location Zip: | 95825 |
| Generator Mail Street Number: | Not reported |
| Generator Mail Street 1: | 2400 TOWER AVE |
| Generator Mail Street 2: | Not reported |
| Generator Mail City: | CITRUS HEIGHTS |
| Generator Mail Zip: | 95825 |
| Generator Mail State: | CA |
| Generator Contact Company Name: | Not reported |
| Designated Facility EPA ID: | CAD008252405 |
| Designated Facility Name: | Pacific Resource Recovery Services Inc |
| Designated Facility Mail Street Number: | Not reported |
| Designated Facility Mail Street 1: | CA90023 CA037US 3150 |
| Designated Facility Mail Street 2: | 3150 EAST PICO BLVD |
| Designated Facility Mail City: | LOS ANGELES |
| Designated Facility Mail Zip: | 90023 |
| Designated Facility Mail State: | CA |
| Designated Facility Location Street Number: | Not reported |
| Designated Facility Location Street 1: | 3150 EAST PICO BLVD |
| Designated Facility Location Street 2: | Not reported |
| Designated Facility Location City: | LOS ANGELES |
| Designated Facility Location Zip: | 90023-0000 |
| Designated Facility Location State: | CA |
| Designated Facility Contact Company Name: | Not reported |
| Manifest Residue Indicator: | N |
| Rejection Indicator: | N |

**COOKS COLLISION AN ABRA COMPANY TOWER (Continued)** **1024871138**

Federal Waste:
- Manifest Tracking Number: 017686967JJK
- Waste Line Number: 1
- Federal Waste Code: D001
- Federal Waste: IGNITABLE WASTE

State Waste:
- Manifest Tracking Number: 017686967JJK
- Waste Line Number: 1
- State Waste Code Owner: CA
- State Waste Code: 352
- State Waste: Other organic solids

- Manifest Tracking Number: 017686967JJK
- Waste Line Number: 2
- State Waste Code Owner: CA
- State Waste Code: 352
- State Waste: Other organic solids

Transporter:
- Manifest Tracking Number: 017686967JJK
- Transporter Line Number: 1
- Transporter EPA ID: CAD028277036
- Transporter Name: Asbury Environmental Services Dba World Oil Enviromental Services

Waste Line:
- Manifest Tracking Number: 017686967JJK
- Waste Line Number: 1
- U.S. DOT Hazardous Indicator: Y
- U.S. DOT ID Number: UN1325
- U.S. DOT Description: Un1325, Waste Flammable Solid, Organic, N.O.S., (Paint Solids/Debris), 4.1, Pgii
- Non-Hazardous Waste Description: Not reported
- Number of Containers: 3
- Container Type Code: DM
- Container Type Description: Metal drums, barrels, kegs
- Waste Quantity: 300
- Quantity Unit of Measure Code: P
- Quantity Unit of Measure Description: Pounds
- Waste Quantity, in Tons: 0.15
- Acute Waste Quantity, in Tons: 0
- Non-Acute Waste Quantity, in Tons: 0.15
- Waste Quantity, in Kilograms: 136.0545
- Acute Waste Quantity, in Kilograms: 0
- Non-Acute Waste Quantity, in Kilorgrams: 136.0545
- Management Method Code: H141
- Management Method Description: STORAGE, BULKING AND/OR TRANSFER OFF SITE
- Waste Residue Indicator: N
- Quantity Discrepancy Indicator: N
- Waste Type Discrepancy Indicator: N
- Waste Density: Not reported
- Waste Density Unit of Measure Code: Not reported
- Waste Density Unit of Measure Description: Not reported
- Form Code: Not reported
- Form Code Description: Not reported

**COOKS COLLISION AN ABRA COMPANY TOWER (Continued)** **1024871138**

| | |
|---|---|
| Source Code: | Not reported |
| Source Code Description: | Not reported |
| Waste Minimization Code: | Not reported |
| Waste Minimization Code Description: | Not reported |
| Consent Number: | Not reported |
| EPA Waste Indicator: | Y |
| Manifest Tracking Number: | 017686967JJK |
| Waste Line Number: | 2 |
| U.S. DOT Hazardous Indicator: | N |
| U.S. DOT ID Number: | Not reported |
| U.S. DOT Description: | Not reported |
| Non-Hazardous Waste Description: | NON-RCRA HAZARDOUS WASTE, SOLID (WATERBORNE PAINT SOLIDS, DEBRIS) |
| Number of Containers: | 3 |
| Container Type Code: | DM |
| Container Type Description: | Metal drums, barrels, kegs |
| Waste Quantity: | 300 |
| Quantity Unit of Measure Code: | P |
| Quantity Unit of Measure Description: | Pounds |
| Waste Quantity, in Tons: | 0.15 |
| Acute Waste Quantity, in Tons: | 0 |
| Non-Acute Waste Quantity, in Tons: | 0.15 |
| Waste Quantity, in Kilograms: | 136.0545 |
| Acute Waste Quantity, in Kilograms: | 0 |
| Non-Acute Waste Quantity, in Kilorgrams: | 136.0545 |
| Management Method Code: | H141 |
| Management Method Description: | STORAGE, BULKING AND/OR TRANSFER OFF SITE |
| Waste Residue Indicator: | N |
| Quantity Discrepancy Indicator: | N |
| Waste Type Discrepancy Indicator: | N |
| Waste Density: | Not reported |
| Waste Density Unit of Measure Code: | Not reported |
| Waste Density Unit of Measure Description: | Not reported |
| Form Code: | Not reported |
| Form Code Description: | Not reported |
| Source Code: | Not reported |
| Source Code Description: | Not reported |
| Waste Minimization Code: | Not reported |
| Waste Minimization Code Description: | Not reported |
| Consent Number: | Not reported |
| EPA Waste Indicator: | N |

---

**AL380** **ABRA AUTO BODY & GLASS LP DBA CALIBER COLLISION CE** **CERS HAZ WASTE** **S118233963**
**ENE** **2400 TOWER AVE** **HWTS** **N/A**
**1/8-1/4** **SACRAMENTO, CA 95825** **HAZNET**
**0.175 mi.** **Sacramento Co. ML**
**925 ft.** **Site 12 of 22 in cluster AL** **CERS**

**Relative:**
**Higher**

**Actual:**
**53 ft.**

CERS HAZ WASTE:

| | |
|---|---|
| Name: | CALIBER COLLISION CENTERS - SACRAMENTO - TOWER AVE 1189 |
| Address: | 2400 TOWER AVE |
| City,State,Zip: | SACRAMENTO, CA 95825 |
| Site ID: | 107974 |
| CERS ID: | 10223989 |
| CERS Description: | Hazardous Waste Generator |

HWTS:

**ABRA AUTO BODY & GLASS LP DBA CALIBER COLLISION CENTERS (Continued)** **S118233963**

| | |
|---|---|
| Name: | COOKS COLLISION ON TOWER AVENUE |
| Address: | 2400 TOWER AVE |
| Address 2: | Not reported |
| City,State,Zip: | SACRAMENTO, CA 95825 |
| EPA ID: | CAL000389039 |
| Inactive Date: | 06/30/2019 |
| Create Date: | 08/28/2013 |
| Last Act Date: | Not reported |
| Mailing Name: | Not reported |
| Mailing Address: | 2990 LAVA RIDGE CT STE 200 |
| Mailing Address 2: | Not reported |
| Mailing City,State,Zip: | ROSEVILLE, CA 956610000 |
| Owner Name: | COOKS COLLISION INC |
| Owner Address: | 2990 LAVA RIDGE COURT STE 200 |
| Owner Address 2: | Not reported |
| Owner City,State,Zip: | ROSEVILLE, CA 956610000 |
| Owner Phone: | Not reported |
| Owner Fax: | Not reported |
| Contact Name: | CHRISTINE ABAD |
| Contact Address: | 2990 LAVA RIDGE COURT |
| Contact Address 2: | Not reported |
| City,State,Zip: | ROSEVILLE, CA 95661 |
| Contact Phone: | Not reported |
| Contact Fax: | Not reported |
| Facility Status: | Inactive |
| Facility Type: | PERMANENT |
| Category: | STATE |
| Latitude: | 38.60185 |
| Longitude: | -121.40485 |

NAICS:

| | |
|---|---|
| EPA ID: | CAL000389039 |
| Create Date: | 2013-08-28 13:28:17.313 |
| NAICS Code: | 54111 |
| NAICS Description: | Offices of Lawyers |
| Issued EPA ID Date: | 2013-08-28 13:28:17.31000 |
| Inactive Date: | 2019-06-30 00:00:00 |
| Facility Name: | COOKS COLLISION ON TOWER AVENUE |
| Facility Address: | 2400 TOWER AVE |
| Facility Address 2: | Not reported |
| Facility City: | SACRAMENTO |
| Facility County: | Not reported |
| Facility State: | CA |
| Facility Zip: | 95825 |

HAZNET:

| | |
|---|---|
| Name: | COOKS COLLISION ON TOWER AVENUE |
| Address: | 2400 TOWER AVE |
| Address 2: | Not reported |
| City,State,Zip: | SACRAMENTO, CA 956610000 |
| Contact: | CHRISTINE ABAD |
| Telephone: | 9163058386 |
| Mailing Name: | Not reported |
| Mailing Address: | 2990 LAVA RIDGE CT STE 200 |

Year: 2018

**ABRA AUTO BODY & GLASS LP DBA CALIBER COLLISION CENTERS (Continued)** **S118233963**

Gepaid: CAL000389039
TSD EPA ID: CAT080013352
CA Waste Code: 291 - Latex waste
Disposal Method: H039 - Other Recovery Of Reclamation For Reuse Including Acid Regeneration, Organics Recovery Ect
Tons: 0.04170

Year: 2018
Gepaid: CAL000389039
TSD EPA ID: CAT080013352
CA Waste Code: 343 - Unspecified organic liquid mixture
Disposal Method: H061 - Fuel Blending Prior To Energy Recovery At Another Site
Tons: 0.07480

Year: 2018
Gepaid: CAL000389039
TSD EPA ID: CAT080013352
CA Waste Code: 133 - Aqueous solution with total organic residues 10 percent or more
Disposal Method: H039 - Other Recovery Of Reclamation For Reuse Including Acid Regeneration, Organics Recovery Ect
Tons: 0.08340

Year: 2018
Gepaid: CAL000389039
TSD EPA ID: CAD097030993
CA Waste Code: 352 - Other organic solids
Disposal Method: H141 - Storage, Bulking, And/Or Transfer Off Site--No Treatment/Reovery (H010-H129) Or (H131-H135)
Tons: 0.62500

Year: 2018
Gepaid: CAL000389039
TSD EPA ID: CAD008252405
CA Waste Code: 352 - Other organic solids
Disposal Method: H141 - Storage, Bulking, And/Or Transfer Off Site--No Treatment/Reovery (H010-H129) Or (H131-H135)
Tons: 0.72500

Year: 2018
Gepaid: CAL000389039
TSD EPA ID: CAT080013352
CA Waste Code: 221 - Waste oil and mixed oil
Disposal Method: H039 - Other Recovery Of Reclamation For Reuse Including Acid Regeneration, Organics Recovery Ect
Tons: 0.00000

Year: 2017
Gepaid: CAL000389039
TSD EPA ID: CAT080013352
CA Waste Code: 343 - Unspecified organic liquid mixture
Disposal Method: H039 - Other Recovery Of Reclamation For Reuse Including Acid Regeneration, Organics Recovery Ect
Tons: 0.034

Year: 2017
Gepaid: CAL000389039
TSD EPA ID: CAT080013352

**ABRA AUTO BODY & GLASS LP DBA CALIBER COLLISION CENTERS (Continued)** **S118233963**

| | |
|---|---|
| CA Waste Code: | 291 - Latex waste |
| Disposal Method: | H039 - Other Recovery Of Reclamation For Reuse Including Acid Regeneration, Organics Recovery Ect |
| Tons: | 0.2919 |
| | |
| Year: | 2017 |
| Gepaid: | CAL000389039 |
| TSD EPA ID: | CAT080013352 |
| CA Waste Code: | 221 - Waste oil and mixed oil |
| Disposal Method: | H039 - Other Recovery Of Reclamation For Reuse Including Acid Regeneration, Organics Recovery Ect |
| Tons: | 0.171 |
| | |
| Year: | 2017 |
| Gepaid: | CAL000389039 |
| TSD EPA ID: | CAT080013352 |
| CA Waste Code: | 133 - Aqueous solution with total organic residues 10 percent or more |
| Disposal Method: | H039 - Other Recovery Of Reclamation For Reuse Including Acid Regeneration, Organics Recovery Ect |
| Tons: | 0.5004 |

Click this hyperlink while viewing on your computer to access
25 additional CA HAZNET: record(s) in the EDR Site Report.

Additional Information:

| | |
|---|---|
| Year: | 2017 |
| Gen EPA ID: | CAL000389039 |
| | |
| Shipment Date: | 20171212 |
| Creation Date: | 10/16/2018 18:31:31 |
| Receipt Date: | 20171222 |
| Manifest ID: | 018231232JJK |
| Trans EPA ID: | CAD028277036 |
| Trans Name: | ASBURY ENVIRONMENTAL SERVICES |
| Trans 2 EPA ID: | Not reported |
| Trans 2 Name: | Not reported |
| TSDF EPA ID: | CAD008252405 |
| Trans Name: | PACIFIC RESOURCE RECOVERY |
| TSDF Alt EPA ID: | Not reported |
| TSDF Alt Name: | Not reported |
| Waste Code Description: | 352 - Other organic solids |
| RCRA Code: | F005 |
| Meth Code: | H141 - Storage, Bulking, And/Or Transfer Off Site--No Treatment/Reovery (H010-H129) Or (H131-H135) |
| Quantity Tons: | 0.075 |
| Waste Quantity: | 150 |
| Quantity Unit: | P |
| Additional Code 1: | F003 |
| Additional Code 2: | D001 |
| Additional Code 3: | Not reported |
| Additional Code 4: | Not reported |
| Additional Code 5: | Not reported |
| | |
| Shipment Date: | 20171212 |
| Creation Date: | 10/16/2018 18:31:31 |
| Receipt Date: | 20171222 |

**ABRA AUTO BODY & GLASS LP DBA CALIBER COLLISION CENTERS (Continued)** **S118233963**

| | |
|---|---|
| Manifest ID: | 018231232JJK |
| Trans EPA ID: | CAD028277036 |
| Trans Name: | ASBURY ENVIRONMENTAL SERVICES |
| Trans 2 EPA ID: | Not reported |
| Trans 2 Name: | Not reported |
| TSDF EPA ID: | CAD008252405 |
| Trans Name: | PACIFIC RESOURCE RECOVERY |
| TSDF Alt EPA ID: | Not reported |
| TSDF Alt Name: | Not reported |
| Waste Code Description: | 352 - Other organic solids |
| RCRA Code: | Not reported |
| Meth Code: | H141 - Storage, Bulking, And/Or Transfer Off Site--No Treatment/Reovery (H010-H129) Or (H131-H135) |
| Quantity Tons: | 0.075 |
| Waste Quantity: | 150 |
| Quantity Unit: | P |
| Additional Code 1: | Not reported |
| Additional Code 2: | Not reported |
| Additional Code 3: | Not reported |
| Additional Code 4: | Not reported |
| Additional Code 5: | Not reported |
| | |
| Shipment Date: | 20171110 |
| Creation Date: | 6/20/2018 18:31:46 |
| Receipt Date: | 20171117 |
| Manifest ID: | 017694047JJK |
| Trans EPA ID: | CAD028277036 |
| Trans Name: | ASBURY ENVIRONMENTAL SERVICES |
| Trans 2 EPA ID: | Not reported |
| Trans 2 Name: | Not reported |
| TSDF EPA ID: | CAD097030993 |
| Trans Name: | US ECOLOGY VERNON INC |
| TSDF Alt EPA ID: | Not reported |
| TSDF Alt Name: | Not reported |
| Waste Code Description: | 352 - Other organic solids |
| RCRA Code: | Not reported |
| Meth Code: | H141 - Storage, Bulking, And/Or Transfer Off Site--No Treatment/Reovery (H010-H129) Or (H131-H135) |
| Quantity Tons: | 0.0625 |
| Waste Quantity: | 125 |
| Quantity Unit: | P |
| Additional Code 1: | Not reported |
| Additional Code 2: | Not reported |
| Additional Code 3: | Not reported |
| Additional Code 4: | Not reported |
| Additional Code 5: | Not reported |
| | |
| Shipment Date: | 20171110 |
| Creation Date: | 6/20/2018 18:31:46 |
| Receipt Date: | 20171117 |
| Manifest ID: | 017694047JJK |
| Trans EPA ID: | CAD028277036 |
| Trans Name: | ASBURY ENVIRONMENTAL SERVICES |
| Trans 2 EPA ID: | Not reported |
| Trans 2 Name: | Not reported |
| TSDF EPA ID: | CAD097030993 |
| Trans Name: | US ECOLOGY VERNON INC |

**ABRA AUTO BODY & GLASS LP DBA CALIBER COLLISION CENTERS (Continued)** **S118233963**

| | |
|---|---|
| TSDF Alt EPA ID: | Not reported |
| TSDF Alt Name: | Not reported |
| Waste Code Description: | 352 - Other organic solids |
| RCRA Code: | Not reported |
| Meth Code: | H141 - Storage, Bulking, And/Or Transfer Off Site--No Treatment/Reovery (H010-H129) Or (H131-H135) |
| Quantity Tons: | 0.1225 |
| Waste Quantity: | 245 |
| Quantity Unit: | P |
| Additional Code 1: | Not reported |
| Additional Code 2: | Not reported |
| Additional Code 3: | Not reported |
| Additional Code 4: | Not reported |
| Additional Code 5: | Not reported |
| | |
| Shipment Date: | 20171110 |
| Creation Date: | 6/13/2018 18:31:23 |
| Receipt Date: | 20171120 |
| Manifest ID: | 017694046JJK |
| Trans EPA ID: | CAD028277036 |
| Trans Name: | ASBURY ENVIRONMENTAL SERVICES |
| Trans 2 EPA ID: | Not reported |
| Trans 2 Name: | Not reported |
| TSDF EPA ID: | CAT080013352 |
| Trans Name: | DEMENNO / KERDOON |
| TSDF Alt EPA ID: | Not reported |
| TSDF Alt Name: | Not reported |
| Waste Code Description: | 343 - Unspecified organic liquid mixture |
| RCRA Code: | F005 |
| Meth Code: | H061 - Fuel Blending Prior To Energy Recovery At Another Site |
| Quantity Tons: | 0.068 |
| Waste Quantity: | 20 |
| Quantity Unit: | G |
| Additional Code 1: | F003 |
| Additional Code 2: | D001 |
| Additional Code 3: | Not reported |
| Additional Code 4: | Not reported |
| Additional Code 5: | Not reported |
| | |
| Shipment Date: | 20171110 |
| Creation Date: | 6/13/2018 18:31:23 |
| Receipt Date: | 20171120 |
| Manifest ID: | 017694046JJK |
| Trans EPA ID: | CAD028277036 |
| Trans Name: | ASBURY ENVIRONMENTAL SERVICES |
| Trans 2 EPA ID: | Not reported |
| Trans 2 Name: | Not reported |
| TSDF EPA ID: | CAT080013352 |
| Trans Name: | DEMENNO / KERDOON |
| TSDF Alt EPA ID: | Not reported |
| TSDF Alt Name: | Not reported |
| Waste Code Description: | 133 - Aqueous solution with 10% or more total organic residues |
| RCRA Code: | Not reported |
| Meth Code: | H039 - Other Recovery Of Reclamation For Reuse Including Acid Regeneration, Organics Recovery Ect |
| Quantity Tons: | 0.1668 |
| Waste Quantity: | 40 |

**ABRA AUTO BODY & GLASS LP DBA CALIBER COLLISION CENTERS (Continued)** **S118233963**

| | |
|---|---|
| Quantity Unit: | G |
| Additional Code 1: | Not reported |
| Additional Code 2: | Not reported |
| Additional Code 3: | Not reported |
| Additional Code 4: | Not reported |
| Additional Code 5: | Not reported |
| | |
| Shipment Date: | 20171110 |
| Creation Date: | 6/13/2018 18:31:23 |
| Receipt Date: | 20171120 |
| Manifest ID: | 017694046JJK |
| Trans EPA ID: | CAD028277036 |
| Trans Name: | ASBURY ENVIRONMENTAL SERVICES |
| Trans 2 EPA ID: | Not reported |
| Trans 2 Name: | Not reported |
| TSDF EPA ID: | CAT080013352 |
| Trans Name: | DEMENNO / KERDOON |
| TSDF Alt EPA ID: | Not reported |
| TSDF Alt Name: | Not reported |
| Waste Code Description: | 221 - Waste oil and mixed oil |
| RCRA Code: | Not reported |
| Meth Code: | H039 - Other Recovery Of Reclamation For Reuse Including Acid Regeneration, Organics Recovery Ect |
| Quantity Tons: | 0.038 |
| Waste Quantity: | 10 |
| Quantity Unit: | G |
| Additional Code 1: | Not reported |
| Additional Code 2: | Not reported |
| Additional Code 3: | Not reported |
| Additional Code 4: | Not reported |
| Additional Code 5: | Not reported |
| | |
| Shipment Date: | 20171110 |
| Creation Date: | 6/13/2018 18:31:23 |
| Receipt Date: | 20171120 |
| Manifest ID: | 017694046JJK |
| Trans EPA ID: | CAD028277036 |
| Trans Name: | ASBURY ENVIRONMENTAL SERVICES |
| Trans 2 EPA ID: | Not reported |
| Trans 2 Name: | Not reported |
| TSDF EPA ID: | CAT080013352 |
| Trans Name: | DEMENNO / KERDOON |
| TSDF Alt EPA ID: | Not reported |
| TSDF Alt Name: | Not reported |
| Waste Code Description: | 291 - Latex waste |
| RCRA Code: | Not reported |
| Meth Code: | H039 - Other Recovery Of Reclamation For Reuse Including Acid Regeneration, Organics Recovery Ect |
| Quantity Tons: | 0.06255 |
| Waste Quantity: | 15 |
| Quantity Unit: | G |
| Additional Code 1: | Not reported |
| Additional Code 2: | Not reported |
| Additional Code 3: | Not reported |
| Additional Code 4: | Not reported |
| Additional Code 5: | Not reported |

**ABRA AUTO BODY & GLASS LP DBA CALIBER COLLISION CENTERS (Continued)** **S118233963**

| | |
|---|---|
| Shipment Date: | 20171011 |
| Creation Date: | 8/1/2018 18:30:51 |
| Receipt Date: | 20171027 |
| Manifest ID: | 017765179JJK |
| Trans EPA ID: | CAD028277036 |
| Trans Name: | ASBURY ENVIRONMENTAL SERVICES |
| Trans 2 EPA ID: | Not reported |
| Trans 2 Name: | Not reported |
| TSDF EPA ID: | CAD008252405 |
| Trans Name: | PACIFIC RESOURCE RECOVERY |
| TSDF Alt EPA ID: | Not reported |
| TSDF Alt Name: | Not reported |
| Waste Code Description: | 352 - Other organic solids |
| RCRA Code: | F005 |
| Meth Code: | H141 - Storage, Bulking, And/Or Transfer Off Site--No Treatment/Reovery (H010-H129) Or (H131-H135) |
| Quantity Tons: | 0.1 |
| Waste Quantity: | 200 |
| Quantity Unit: | P |
| Additional Code 1: | F003 |
| Additional Code 2: | D001 |
| Additional Code 3: | Not reported |
| Additional Code 4: | Not reported |
| Additional Code 5: | Not reported |

| | |
|---|---|
| Shipment Date: | 20171011 |
| Creation Date: | 8/1/2018 18:30:51 |
| Receipt Date: | 20171027 |
| Manifest ID: | 017765179JJK |
| Trans EPA ID: | CAD028277036 |
| Trans Name: | ASBURY ENVIRONMENTAL SERVICES |
| Trans 2 EPA ID: | Not reported |
| Trans 2 Name: | Not reported |
| TSDF EPA ID: | CAD008252405 |
| Trans Name: | PACIFIC RESOURCE RECOVERY |
| TSDF Alt EPA ID: | Not reported |
| TSDF Alt Name: | Not reported |
| Waste Code Description: | 352 - Other organic solids |
| RCRA Code: | Not reported |
| Meth Code: | H141 - Storage, Bulking, And/Or Transfer Off Site--No Treatment/Reovery (H010-H129) Or (H131-H135) |
| Quantity Tons: | 0.1 |
| Waste Quantity: | 200 |
| Quantity Unit: | P |
| Additional Code 1: | Not reported |
| Additional Code 2: | Not reported |
| Additional Code 3: | Not reported |
| Additional Code 4: | Not reported |
| Additional Code 5: | Not reported |

Additional Information:

| | |
|---|---|
| Year: | 2016 |
| Gen EPA ID: | CAL000389039 |

| | |
|---|---|
| Shipment Date: | 20151130 |
| Creation Date: | 2/10/2016 22:15:31 |
| Receipt Date: | 20151207 |

**ABRA AUTO BODY & GLASS LP DBA CALIBER COLLISION CENTERS (Continued)** **S118233963**

| | |
|---|---|
| Manifest ID: | 015140892JJK |
| Trans EPA ID: | CAD028277036 |
| Trans Name: | ASBURY ENVIRONMENTAL SERVICES |
| Trans 2 EPA ID: | Not reported |
| Trans 2 Name: | Not reported |
| TSDF EPA ID: | CAD097030993 |
| Trans Name: | EVOQUA WATER TECHNOLOGIES LLC |
| TSDF Alt EPA ID: | Not reported |
| TSDF Alt Name: | Not reported |
| Waste Code Description: | 352 - Other organic solids |
| RCRA Code: | Not reported |
| Meth Code: | H141 - Storage, Bulking, And/Or Transfer Off Site--No Treatment/Reovery (H010-H129) Or (H131-H135) |
| Quantity Tons: | 0.15 |
| Waste Quantity: | 300 |
| Quantity Unit: | P |
| Additional Code 1: | Not reported |
| Additional Code 2: | Not reported |
| Additional Code 3: | Not reported |
| Additional Code 4: | Not reported |
| Additional Code 5: | Not reported |
| | |
| Shipment Date: | 20151130 |
| Creation Date: | 9/26/2016 18:30:40 |
| Receipt Date: | 20151209 |
| Manifest ID: | 015140891JJK |
| Trans EPA ID: | CAD028277036 |
| Trans Name: | ASBURY ENVIRONMENTAL SERVICES |
| Trans 2 EPA ID: | Not reported |
| Trans 2 Name: | Not reported |
| TSDF EPA ID: | CAD008252405 |
| Trans Name: | PACIFIC RESOURCE RECOVERY |
| TSDF Alt EPA ID: | Not reported |
| TSDF Alt Name: | Not reported |
| Waste Code Description: | 352 - Other organic solids |
| RCRA Code: | D001 |
| Meth Code: | H141 - Storage, Bulking, And/Or Transfer Off Site--No Treatment/Reovery (H010-H129) Or (H131-H135) |
| Quantity Tons: | 0.05 |
| Waste Quantity: | 100 |
| Quantity Unit: | P |
| Additional Code 1: | Not reported |
| Additional Code 2: | Not reported |
| Additional Code 3: | Not reported |
| Additional Code 4: | Not reported |
| Additional Code 5: | Not reported |
| | |
| Shipment Date: | 20151015 |
| Creation Date: | 1/11/2016 22:16:05 |
| Receipt Date: | 20151027 |
| Manifest ID: | 015145675JJK |
| Trans EPA ID: | CAD028277036 |
| Trans Name: | ASBURY ENVIRONMENTAL SERVICES |
| Trans 2 EPA ID: | Not reported |
| Trans 2 Name: | Not reported |
| TSDF EPA ID: | CAT080013352 |
| Trans Name: | DEMENNO / KERDOON |

**ABRA AUTO BODY & GLASS LP DBA CALIBER COLLISION CENTERS (Continued)** **S118233963**

| | |
|---|---|
| TSDF Alt EPA ID: | Not reported |
| TSDF Alt Name: | Not reported |
| Waste Code Description: | 291 - Latex waste |
| RCRA Code: | Not reported |
| Meth Code: | H039 - Other Recovery Of Reclamation For Reuse Including Acid Regeneration, Organics Recovery Ect |
| Quantity Tons: | 0.0834 |
| Waste Quantity: | 20 |
| Quantity Unit: | G |
| Additional Code 1: | Not reported |
| Additional Code 2: | Not reported |
| Additional Code 3: | Not reported |
| Additional Code 4: | Not reported |
| Additional Code 5: | Not reported |
| | |
| Shipment Date: | 20151015 |
| Creation Date: | 1/11/2016 22:16:05 |
| Receipt Date: | 20151027 |
| Manifest ID: | 015145675JJK |
| Trans EPA ID: | CAD028277036 |
| Trans Name: | ASBURY ENVIRONMENTAL SERVICES |
| Trans 2 EPA ID: | Not reported |
| Trans 2 Name: | Not reported |
| TSDF EPA ID: | CAT080013352 |
| Trans Name: | DEMENNO / KERDOON |
| TSDF Alt EPA ID: | Not reported |
| TSDF Alt Name: | Not reported |
| Waste Code Description: | 343 - Unspecified organic liquid mixture |
| RCRA Code: | F003 |
| Meth Code: | H061 - Fuel Blending Prior To Energy Recovery At Another Site |
| Quantity Tons: | 0.085 |
| Waste Quantity: | 25 |
| Quantity Unit: | G |
| Additional Code 1: | D001 |
| Additional Code 2: | Not reported |
| Additional Code 3: | Not reported |
| Additional Code 4: | Not reported |
| Additional Code 5: | Not reported |
| | |
| Shipment Date: | 20151015 |
| Creation Date: | 12/22/2015 22:15:07 |
| Receipt Date: | 20151026 |
| Manifest ID: | 015145676JJK |
| Trans EPA ID: | CAD028277036 |
| Trans Name: | ASBURY ENVIRONMENTAL SERVICES |
| Trans 2 EPA ID: | Not reported |
| Trans 2 Name: | Not reported |
| TSDF EPA ID: | CAD097030993 |
| Trans Name: | EVOQUA WATER TECHNOLOGIES LLC |
| TSDF Alt EPA ID: | Not reported |
| TSDF Alt Name: | Not reported |
| Waste Code Description: | 352 - Other organic solids |
| RCRA Code: | Not reported |
| Meth Code: | H141 - Storage, Bulking, And/Or Transfer Off Site--No Treatment/Reovery (H010-H129) Or (H131-H135) |
| Quantity Tons: | 0.2 |
| Waste Quantity: | 400 |

**ABRA AUTO BODY & GLASS LP DBA CALIBER COLLISION CENTERS (Continued)** **S118233963**

| | |
|---|---|
| Quantity Unit: | P |
| Additional Code 1: | Not reported |
| Additional Code 2: | Not reported |
| Additional Code 3: | Not reported |
| Additional Code 4: | Not reported |
| Additional Code 5: | Not reported |
| | |
| Shipment Date: | 20151002 |
| Creation Date: | 6/30/2016 18:31:00 |
| Receipt Date: | 20151013 |
| Manifest ID: | 000118098DAT |
| Trans EPA ID: | CAR000210617 |
| Trans Name: | 21ST CENTURY ENVIRONMENTAL MANAGEMENT OF CALIFORNIA LP |
| Trans 2 EPA ID: | TXR000025072 |
| Trans 2 Name: | ROCKET LINE CARRIER SERVICE |
| TSDF EPA ID: | NVD980895338 |
| Trans Name: | 21ST CENTURY ENVIRONMENTAL MANAGEMENT OF NEVADA LLC |
| TSDF Alt EPA ID: | Not reported |
| TSDF Alt Name: | Not reported |
| Waste Code Description: | 352 - Other organic solids |
| RCRA Code: | Not reported |
| Meth Code: | H141 - Storage, Bulking, And/Or Transfer Off Site--No Treatment/Reovery (H010-H129) Or (H131-H135) |
| Quantity Tons: | 0.0035 |
| Waste Quantity: | 7 |
| Quantity Unit: | P |
| Additional Code 1: | Not reported |
| Additional Code 2: | Not reported |
| Additional Code 3: | Not reported |
| Additional Code 4: | Not reported |
| Additional Code 5: | Not reported |
| | |
| Shipment Date: | 20151002 |
| Creation Date: | 6/30/2016 18:31:00 |
| Receipt Date: | 20151013 |
| Manifest ID: | 000118098DAT |
| Trans EPA ID: | CAR000210617 |
| Trans Name: | 21ST CENTURY ENVIRONMENTAL MANAGEMENT OF CALIFORNIA LP |
| Trans 2 EPA ID: | TXR000025072 |
| Trans 2 Name: | ROCKET LINE CARRIER SERVICE |
| TSDF EPA ID: | NVD980895338 |
| Trans Name: | 21ST CENTURY ENVIRONMENTAL MANAGEMENT OF NEVADA LLC |
| TSDF Alt EPA ID: | Not reported |
| TSDF Alt Name: | Not reported |
| Waste Code Description: | 181 - Other inorganic solid waste Organics |
| RCRA Code: | Not reported |
| Meth Code: | H141 - Storage, Bulking, And/Or Transfer Off Site--No Treatment/Reovery (H010-H129) Or (H131-H135) |
| Quantity Tons: | 0.0035 |
| Waste Quantity: | 7 |
| Quantity Unit: | P |
| Additional Code 1: | Not reported |
| Additional Code 2: | Not reported |
| Additional Code 3: | Not reported |
| Additional Code 4: | Not reported |
| Additional Code 5: | Not reported |

**ABRA AUTO BODY & GLASS LP DBA CALIBER COLLISION CENTERS (Continued)** **S118233963**

| | |
|---|---|
| Shipment Date: | 20150806 |
| Creation Date: | 10/12/2015 22:15:20 |
| Receipt Date: | 20150817 |
| Manifest ID: | 014445766JJK |
| Trans EPA ID: | CAR000217513 |
| Trans Name: | ENVIRONMENTAL LOGISTICS INC |
| Trans 2 EPA ID: | Not reported |
| Trans 2 Name: | Not reported |
| TSDF EPA ID: | CAD982444481 |
| Trans Name: | FILTER RECYCLING SERVICES INC |
| TSDF Alt EPA ID: | Not reported |
| TSDF Alt Name: | Not reported |
| Waste Code Description: | 352 - Other organic solids |
| RCRA Code: | Not reported |
| Meth Code: | H141 - Storage, Bulking, And/Or Transfer Off Site--No Treatment/Reovery (H010-H129) Or (H131-H135) |
| Quantity Tons: | 0.2 |
| Waste Quantity: | 400 |
| Quantity Unit: | P |
| Additional Code 1: | Not reported |
| Additional Code 2: | Not reported |
| Additional Code 3: | Not reported |
| Additional Code 4: | Not reported |
| Additional Code 5: | Not reported |

| | |
|---|---|
| Shipment Date: | 20150709 |
| Creation Date: | 1/20/2016 22:15:50 |
| Receipt Date: | 20150721 |
| Manifest ID: | 007683205FLE |
| Trans EPA ID: | CAR000176826 |
| Trans Name: | HCI ENVIRONMENTAL & ENGINEERING SERVICE |
| Trans 2 EPA ID: | CAR000194217 |
| Trans 2 Name: | TEMARRY RECYCLING INC |
| TSDF EPA ID: | MXC130619001 |
| Trans Name: | RECICLADORA TEMARRY DE MEXICO SA DE CV |
| TSDF Alt EPA ID: | Not reported |
| TSDF Alt Name: | Not reported |
| Waste Code Description: | 352 - Other organic solids |
| RCRA Code: | F005 |
| Meth Code: | H050 - Energy Recovery At This Site--Use As Fuel(Includes On-Site Fuel Blending) |
| Quantity Tons: | 0.1 |
| Waste Quantity: | 200 |
| Quantity Unit: | P |
| Additional Code 1: | F003 |
| Additional Code 2: | D035 |
| Additional Code 3: | D001 |
| Additional Code 4: | Not reported |
| Additional Code 5: | Not reported |

| | |
|---|---|
| Shipment Date: | 20150709 |
| Creation Date: | 2/8/2016 22:17:41 |
| Receipt Date: | 20150727 |
| Manifest ID: | 007683190FLE |
| Trans EPA ID: | CAR000176826 |
| Trans Name: | HCI ENVIRONMENTAL & ENGINEERING SERVICE |
| Trans 2 EPA ID: | CAD980585293 |

**ABRA AUTO BODY & GLASS LP DBA CALIBER COLLISION CENTERS (Continued)** **S118233963**

| | |
|---|---|
| Trans 2 Name: | INDUSTRIAL WASTE UTILIZATION |
| TSDF EPA ID: | AZR000501510 |
| Trans Name: | AA SYDCOL LLC |
| TSDF Alt EPA ID: | Not reported |
| TSDF Alt Name: | Not reported |
| Waste Code Description: | 291 - Latex waste |
| RCRA Code: | Not reported |
| Meth Code: | H141 - Storage, Bulking, And/Or Transfer Off Site--No Treatment/Reovery (H010-H129) Or (H131-H135) |
| Quantity Tons: | 0.06255 |
| Waste Quantity: | 15 |
| Quantity Unit: | G |
| Additional Code 1: | Not reported |
| Additional Code 2: | Not reported |
| Additional Code 3: | Not reported |
| Additional Code 4: | Not reported |
| Additional Code 5: | Not reported |

Additional Information:

| | |
|---|---|
| Year: | 2015 |
| Gen EPA ID: | CAL000389039 |
| Shipment Date: | 20151130 |
| Creation Date: | 9/26/2016 18:30:40 |
| Receipt Date: | 20151209 |
| Manifest ID: | 015140891JJK |
| Trans EPA ID: | CAD028277036 |
| Trans Name: | ASBURY ENVIRONMENTAL SERVICES |
| Trans 2 EPA ID: | Not reported |
| Trans 2 Name: | Not reported |
| TSDF EPA ID: | CAD008252405 |
| Trans Name: | PACIFIC RESOURCE RECOVERY |
| TSDF Alt EPA ID: | Not reported |
| TSDF Alt Name: | Not reported |
| Waste Code Description: | 352 - Other organic solids |
| RCRA Code: | D001 |
| Meth Code: | H141 - Storage, Bulking, And/Or Transfer Off Site--No Treatment/Reovery (H010-H129) Or (H131-H135) |
| Quantity Tons: | 0.05 |
| Waste Quantity: | 100 |
| Quantity Unit: | P |
| Additional Code 1: | Not reported |
| Additional Code 2: | Not reported |
| Additional Code 3: | Not reported |
| Additional Code 4: | Not reported |
| Additional Code 5: | Not reported |
| Shipment Date: | 20151130 |
| Creation Date: | 2/10/2016 22:15:31 |
| Receipt Date: | 20151207 |
| Manifest ID: | 015140892JJK |
| Trans EPA ID: | CAD028277036 |
| Trans Name: | ASBURY ENVIRONMENTAL SERVICES |
| Trans 2 EPA ID: | Not reported |
| Trans 2 Name: | Not reported |
| TSDF EPA ID: | CAD097030993 |
| Trans Name: | EVOQUA WATER TECHNOLOGIES LLC |

**ABRA AUTO BODY & GLASS LP DBA CALIBER COLLISION CENTERS (Continued)** **S118233963**

| | |
|---|---|
| TSDF Alt EPA ID: | Not reported |
| TSDF Alt Name: | Not reported |
| Waste Code Description: | 352 - Other organic solids |
| RCRA Code: | Not reported |
| Meth Code: | H141 - Storage, Bulking, And/Or Transfer Off Site--No Treatment/Reovery (H010-H129) Or (H131-H135) |
| Quantity Tons: | 0.15 |
| Waste Quantity: | 300 |
| Quantity Unit: | P |
| Additional Code 1: | Not reported |
| Additional Code 2: | Not reported |
| Additional Code 3: | Not reported |
| Additional Code 4: | Not reported |
| Additional Code 5: | Not reported |
| | |
| Shipment Date: | 20151015 |
| Creation Date: | 1/11/2016 22:16:05 |
| Receipt Date: | 20151027 |
| Manifest ID: | 015145675JJK |
| Trans EPA ID: | CAD028277036 |
| Trans Name: | ASBURY ENVIRONMENTAL SERVICES |
| Trans 2 EPA ID: | Not reported |
| Trans 2 Name: | Not reported |
| TSDF EPA ID: | CAT080013352 |
| Trans Name: | DEMENNO / KERDOON |
| TSDF Alt EPA ID: | Not reported |
| TSDF Alt Name: | Not reported |
| Waste Code Description: | 291 - Latex waste |
| RCRA Code: | Not reported |
| Meth Code: | H039 - Other Recovery Of Reclamation For Reuse Including Acid Regeneration, Organics Recovery Ect |
| Quantity Tons: | 0.0834 |
| Waste Quantity: | 20 |
| Quantity Unit: | G |
| Additional Code 1: | Not reported |
| Additional Code 2: | Not reported |
| Additional Code 3: | Not reported |
| Additional Code 4: | Not reported |
| Additional Code 5: | Not reported |
| | |
| Shipment Date: | 20151015 |
| Creation Date: | 12/22/2015 22:15:07 |
| Receipt Date: | 20151026 |
| Manifest ID: | 015145676JJK |
| Trans EPA ID: | CAD028277036 |
| Trans Name: | ASBURY ENVIRONMENTAL SERVICES |
| Trans 2 EPA ID: | Not reported |
| Trans 2 Name: | Not reported |
| TSDF EPA ID: | CAD097030993 |
| Trans Name: | EVOQUA WATER TECHNOLOGIES LLC |
| TSDF Alt EPA ID: | Not reported |
| TSDF Alt Name: | Not reported |
| Waste Code Description: | 352 - Other organic solids |
| RCRA Code: | Not reported |
| Meth Code: | H141 - Storage, Bulking, And/Or Transfer Off Site--No Treatment/Reovery (H010-H129) Or (H131-H135) |
| Quantity Tons: | 0.2 |

**ABRA AUTO BODY & GLASS LP DBA CALIBER COLLISION CENTERS (Continued)** **S118233963**

| | |
|---|---|
| Waste Quantity: | 400 |
| Quantity Unit: | P |
| Additional Code 1: | Not reported |
| Additional Code 2: | Not reported |
| Additional Code 3: | Not reported |
| Additional Code 4: | Not reported |
| Additional Code 5: | Not reported |
| | |
| Shipment Date: | 20151015 |
| Creation Date: | 1/11/2016 22:16:05 |
| Receipt Date: | 20151027 |
| Manifest ID: | 015145675JJK |
| Trans EPA ID: | CAD028277036 |
| Trans Name: | ASBURY ENVIRONMENTAL SERVICES |
| Trans 2 EPA ID: | Not reported |
| Trans 2 Name: | Not reported |
| TSDF EPA ID: | CAT080013352 |
| Trans Name: | DEMENNO / KERDOON |
| TSDF Alt EPA ID: | Not reported |
| TSDF Alt Name: | Not reported |
| Waste Code Description: | 343 - Unspecified organic liquid mixture |
| RCRA Code: | F003 |
| Meth Code: | H061 - Fuel Blending Prior To Energy Recovery At Another Site |
| Quantity Tons: | 0.085 |
| Waste Quantity: | 25 |
| Quantity Unit: | G |
| Additional Code 1: | D001 |
| Additional Code 2: | Not reported |
| Additional Code 3: | Not reported |
| Additional Code 4: | Not reported |
| Additional Code 5: | Not reported |
| | |
| Shipment Date: | 20151002 |
| Creation Date: | 6/30/2016 18:31:00 |
| Receipt Date: | 20151013 |
| Manifest ID: | 000118098DAT |
| Trans EPA ID: | CAR000210617 |
| Trans Name: | 21ST CENTURY ENVIRONMENTAL MANAGEMENT OF CALIFORNIA LP |
| Trans 2 EPA ID: | TXR000025072 |
| Trans 2 Name: | ROCKET LINE CARRIER SERVICE |
| TSDF EPA ID: | NVD980895338 |
| Trans Name: | 21ST CENTURY ENVIRONMENTAL MANAGEMENT OF NEVADA LLC |
| TSDF Alt EPA ID: | Not reported |
| TSDF Alt Name: | Not reported |
| Waste Code Description: | 352 - Other organic solids |
| RCRA Code: | Not reported |
| Meth Code: | H141 - Storage, Bulking, And/Or Transfer Off Site--No Treatment/Reovery (H010-H129) Or (H131-H135) |
| Quantity Tons: | 0.0035 |
| Waste Quantity: | 7 |
| Quantity Unit: | P |
| Additional Code 1: | Not reported |
| Additional Code 2: | Not reported |
| Additional Code 3: | Not reported |
| Additional Code 4: | Not reported |
| Additional Code 5: | Not reported |

**ABRA AUTO BODY & GLASS LP DBA CALIBER COLLISION CENTERS (Continued)** **S118233963**

| | |
|---|---|
| Shipment Date: | 20151002 |
| Creation Date: | 6/30/2016 18:31:00 |
| Receipt Date: | 20151013 |
| Manifest ID: | 000118098DAT |
| Trans EPA ID: | CAR000210617 |
| Trans Name: | 21ST CENTURY ENVIRONMENTAL MANAGEMENT OF CALIFORNIA LP |
| Trans 2 EPA ID: | TXR000025072 |
| Trans 2 Name: | ROCKET LINE CARRIER SERVICE |
| TSDF EPA ID: | NVD980895338 |
| Trans Name: | 21ST CENTURY ENVIRONMENTAL MANAGEMENT OF NEVADA LLC |
| TSDF Alt EPA ID: | Not reported |
| TSDF Alt Name: | Not reported |
| Waste Code Description: | 181 - Other inorganic solid waste Organics |
| RCRA Code: | Not reported |
| Meth Code: | H141 - Storage, Bulking, And/Or Transfer Off Site--No Treatment/Reovery (H010-H129) Or (H131-H135) |
| Quantity Tons: | 0.0035 |
| Waste Quantity: | 7 |
| Quantity Unit: | P |
| Additional Code 1: | Not reported |
| Additional Code 2: | Not reported |
| Additional Code 3: | Not reported |
| Additional Code 4: | Not reported |
| Additional Code 5: | Not reported |

| | |
|---|---|
| Shipment Date: | 20150806 |
| Creation Date: | 10/12/2015 22:15:20 |
| Receipt Date: | 20150817 |
| Manifest ID: | 014445766JJK |
| Trans EPA ID: | CAR000217513 |
| Trans Name: | ENVIRONMENTAL LOGISTICS INC |
| Trans 2 EPA ID: | Not reported |
| Trans 2 Name: | Not reported |
| TSDF EPA ID: | CAD982444481 |
| Trans Name: | FILTER RECYCLING SERVICES INC |
| TSDF Alt EPA ID: | Not reported |
| TSDF Alt Name: | Not reported |
| Waste Code Description: | 352 - Other organic solids |
| RCRA Code: | Not reported |
| Meth Code: | H141 - Storage, Bulking, And/Or Transfer Off Site--No Treatment/Reovery (H010-H129) Or (H131-H135) |
| Quantity Tons: | 0.2 |
| Waste Quantity: | 400 |
| Quantity Unit: | P |
| Additional Code 1: | Not reported |
| Additional Code 2: | Not reported |
| Additional Code 3: | Not reported |
| Additional Code 4: | Not reported |
| Additional Code 5: | Not reported |

| | |
|---|---|
| Shipment Date: | 20150709 |
| Creation Date: | 1/20/2016 22:15:50 |
| Receipt Date: | 20150721 |
| Manifest ID: | 007683205FLE |
| Trans EPA ID: | CAR000176826 |
| Trans Name: | HCI ENVIRONMENTAL & ENGINEERING SERVICE |
| Trans 2 EPA ID: | CAR000194217 |

**ABRA AUTO BODY & GLASS LP DBA CALIBER COLLISION CENTERS (Continued)** **S118233963**

| | |
|---|---|
| Trans 2 Name: | TEMARRY RECYCLING INC |
| TSDF EPA ID: | MXC130619001 |
| Trans Name: | RECICLADORA TEMARRY DE MEXICO SA DE CV |
| TSDF Alt EPA ID: | Not reported |
| TSDF Alt Name: | Not reported |
| Waste Code Description: | 214 - Unspecified solvent mixture |
| RCRA Code: | F005 |
| Meth Code: | H020 - Solvents Recovery |
| Quantity Tons: | 0.018 |
| Waste Quantity: | 5 |
| Quantity Unit: | G |
| Additional Code 1: | F003 |
| Additional Code 2: | D035 |
| Additional Code 3: | D001 |
| Additional Code 4: | Not reported |
| Additional Code 5: | Not reported |

| | |
|---|---|
| Shipment Date: | 20150709 |
| Creation Date: | 2/8/2016 22:17:41 |
| Receipt Date: | 20150727 |
| Manifest ID: | 007683190FLE |
| Trans EPA ID: | CAR000176826 |
| Trans Name: | HCI ENVIRONMENTAL & ENGINEERING SERVICE |
| Trans 2 EPA ID: | CAD980585293 |
| Trans 2 Name: | INDUSTRIAL WASTE UTILIZATION |
| TSDF EPA ID: | AZR000501510 |
| Trans Name: | AA SYDCOL LLC |
| TSDF Alt EPA ID: | Not reported |
| TSDF Alt Name: | Not reported |
| Waste Code Description: | 291 - Latex waste |
| RCRA Code: | Not reported |
| Meth Code: | H141 - Storage, Bulking, And/Or Transfer Off Site--No Treatment/Reovery (H010-H129) Or (H131-H135) |
| Quantity Tons: | 0.06255 |
| Waste Quantity: | 15 |
| Quantity Unit: | G |
| Additional Code 1: | Not reported |
| Additional Code 2: | Not reported |
| Additional Code 3: | Not reported |
| Additional Code 4: | Not reported |
| Additional Code 5: | Not reported |

Additional Information:

| | |
|---|---|
| Year: | 2014 |
| Gen EPA ID: | CAL000389039 |

| | |
|---|---|
| Shipment Date: | 20140828 |
| Creation Date: | 11/12/2014 22:15:05 |
| Receipt Date: | 20140909 |
| Manifest ID: | 013126058JJK |
| Trans EPA ID: | CAR000217513 |
| Trans Name: | ENVIRONMENTAL LOGISTICS INC |
| Trans 2 EPA ID: | Not reported |
| Trans 2 Name: | Not reported |
| TSDF EPA ID: | CAD982444481 |
| Trans Name: | FILTER RECYCLING SERVICES INC |
| TSDF Alt EPA ID: | Not reported |

**ABRA AUTO BODY & GLASS LP DBA CALIBER COLLISION CENTERS (Continued)** **S118233963**

| | |
|---|---|
| TSDF Alt Name: | Not reported |
| Waste Code Description: | 134 - Aqueous solution with <10% total organic residues |
| RCRA Code: | Not reported |
| Meth Code: | H141 - Storage, Bulking, And/Or Transfer Off Site--No Treatment/Reovery (H010-H129) Or (H131-H135) |
| Quantity Tons: | 0.126 |
| Waste Quantity: | 30 |
| Quantity Unit: | G |
| Additional Code 1: | Not reported |
| Additional Code 2: | Not reported |
| Additional Code 3: | Not reported |
| Additional Code 4: | Not reported |
| Additional Code 5: | Not reported |
| | |
| Shipment Date: | 20140515 |
| Creation Date: | 7/12/2014 22:15:17 |
| Receipt Date: | 20140527 |
| Manifest ID: | 012156239JJK |
| Trans EPA ID: | CAR000217513 |
| Trans Name: | ENVIRONMENTAL LOGISTICS INC |
| Trans 2 EPA ID: | MAD039322250 |
| Trans 2 Name: | CLEAN HARBORS |
| TSDF EPA ID: | CAD044429835 |
| Trans Name: | CLEAN HARBORS WILMINGTON LLC |
| TSDF Alt EPA ID: | Not reported |
| TSDF Alt Name: | Not reported |
| Waste Code Description: | 461 - Paint sludge |
| RCRA Code: | F005 |
| Meth Code: | H141 - Storage, Bulking, And/Or Transfer Off Site--No Treatment/Reovery (H010-H129) Or (H131-H135) |
| Quantity Tons: | 0.1251 |
| Waste Quantity: | 30 |
| Quantity Unit: | G |
| Additional Code 1: | F003 |
| Additional Code 2: | D035 |
| Additional Code 3: | D001 |
| Additional Code 4: | Not reported |
| Additional Code 5: | Not reported |

Sacramento Co. ML:

| | |
|---|---|
| Name: | ABRA AUTO BODY & GLASS LP DBA CALIBER COLLISION CENTERS |
| Address: | 2400 TOWER AVE |
| City,State,Zip: | SACRAMENTO, CA 95825 |
| Facility Id: | Not reported |
| Facility Status: | Not reported |
| FD: | Not reported |
| Billing Codes BP: | A |
| Billing Codes UST: | Not reported |
| WG Bill Code: | A |
| Target Property Bill Cod: | Not reported |
| Food Bill Code: | Not reported |
| CUPA Permit Date: | Not reported |
| HAZMAT Permit Date: | Not reported |
| HAZMAT Inspection Date: | Not reported |
| Hazmat Date BP Received: | Not reported |
| UST Permit Dt: | Not reported |
| UST Inspection Date: | Not reported |

**ABRA AUTO BODY & GLASS LP DBA CALIBER COLLISION CENTERS (Continued)** **S118233963**

| | |
|---|---|
| UST Tank Test Date: | Not reported |
| Number of Tanks: | Not reported |
| UST Tank Test Date: | Not reported |
| SIC Code: | Not reported |
| Tier Permitting: | Not reported |
| AST Bill Code: | Not reported |
| CALARP Bill Code: | Not reported |

CERS:

| | |
|---|---|
| Name: | CALIBER COLLISION CENTERS - SACRAMENTO - TOWER AVE 1189 |
| Address: | 2400 TOWER AVE |
| City,State,Zip: | SACRAMENTO, CA 95825 |
| Site ID: | 107974 |
| CERS ID: | 10223989 |
| CERS Description: | Chemical Storage Facilities |

Violations:

| | |
|---|---|
| Site ID: | 107974 |
| Site Name: | Caliber Collision Centers - Sacramento - Tower Ave 1189 |
| Violation Date: | 02-11-2014 |
| Citation: | 22 CCR 12 66262.40(c) - California Code of Regulations, Title 22, Chapter 12, Section(s) 66262.40(c) |
| Violation Description: | Failure to determine if the waste generated is a hazardous waste and to maintain analysis results for three years. |
| Violation Notes: | Returned to compliance on 08/07/2015. OBSERVATION: Four 5 gallon containers of outdated materials located in the storage warehouse were left behind by the previous ownership and have no further use by Cook's Collision. Two partially filled 5 gallon buckets of green epoxy/paint coating used to paint the new detail room floor were observed disposed of to the trash roll off bin inside the storage warehouse. Mr. Aller stated that the painting contractors were responsible for placing them in the trash. The containers were removed from the trash at the time of inspection. CORRECTIVE ACTION: Submit documentation to this department demonstrating that the outdated materials and leftover epoxy/paint waste have been properly characterized to determine if they are hazardous wastes. If determined to be hazardous submit a manifest/receipt documenting proper disposal. |
| Violation Division: | Sacramento County Env Management Department |
| Violation Program: | HW |
| Violation Source: | CERS, |

| | |
|---|---|
| Site ID: | 107974 |
| Site Name: | Caliber Collision Centers - Sacramento - Tower Ave 1189 |
| Violation Date: | 02-11-2014 |
| Citation: | 40 CFR 1 265.173 - U.S. Code of Federal Regulations, Title 40, Chapter 1, Section(s) 265.173 |
| Violation Description: | Failure to properly close hazardous waste containers when not in active use. |
| Violation Notes: | Returned to compliance on 02/11/2014. OBSERVATION: A ~30 gallon drum of flammable paint waste and a ~30 gallon drum of waterborne paint waste located in the paint waste storage area were observed with open funnels connected to the drum opening. CORRECTIVE ACTION: The funnels were closed at the time of inspection. No further action is required. |
| Violation Division: | Sacramento County Env Management Department |
| Violation Program: | HW |
| Violation Source: | CERS, |

**ABRA AUTO BODY & GLASS LP DBA CALIBER COLLISION CENTERS (Continued)** **S118233963**

| | |
|---|---|
| Site ID: | 107974 |
| Site Name: | Caliber Collision Centers - Sacramento - Tower Ave 1189 |
| Violation Date: | 02-11-2014 |
| Citation: | HSC 6.5 25189.5(a) - California Health and Safety Code, Chapter 6.5, Section(s) 25189.5(a) |
| Violation Description: | Failure to properly dispose of hazardous waste at an authorized location. |
| Violation Notes: | Returned to compliance on 08/07/2015. OBSERVATION: Automotive sanding waste was observed being disposed of to the trash. Employee Edmundo stated that the automotive sanding waste is swept up and is disposed of to the trash. Previous waste determinations provided by Cook's Collision have determined that automotive sanding waste is hazardous waste. CORRECTIVE ACTION: Immediately discontinue disposing of automotive sanding waste to the trash. Remove any hazardous waste from the trash cans and submit photos demonstrating a labeled hazardous waste container has been provided for accumulating the waste. Submit a statement to this department demonstrating how the automotive sanding waste will be properly managed in the future. |
| Violation Division: | Sacramento County Env Management Department |
| Violation Program: | HW |
| Violation Source: | CERS, |

| | |
|---|---|
| Site ID: | 107974 |
| Site Name: | Caliber Collision Centers - Sacramento - Tower Ave 1189 |
| Violation Date: | 02-11-2014 |
| Citation: | 40 CFR 1 262.34(d)(5)(iii) - U.S. Code of Federal Regulations, Title 40, Chapter 1, Section(s) 262.34(d)(5)(iii) |
| Violation Description: | Failure to ensure employees are familiar with the handling and compliance of hazardous waste regulations and emergency response. |
| Violation Notes: | Returned to compliance on 08/07/2015. OBSERVATION: Employees are not thoroughly familiar with proper waste handling and emergency procedures as demonstrated by the number and type of hazardous waste violations observed at the time of inspection. CORRECTIVE ACTION: Submit documentation to this department demonstrating that employees have been properly trained. |
| Violation Division: | Sacramento County Env Management Department |
| Violation Program: | HW |
| Violation Source: | CERS, |

| | |
|---|---|
| Site ID: | 107974 |
| Site Name: | Caliber Collision Centers - Sacramento - Tower Ave 1189 |
| Violation Date: | 02-11-2014 |
| Citation: | 40 CFR 1 265.31 - U.S. Code of Federal Regulations, Title 40, Chapter 1, Section(s) 265.31 |
| Violation Description: | Failure to maintain and operate the facility to minimize the possibility of a fire, explosion, or any unplanned sudden or non-sudden release of hazardous waste or hazardous waste constituents to the air, soil, or surface water which could threaten human health or the environment.. |
| Violation Notes: | Returned to compliance on 03/10/2014. OBSERVATION: Automotive sanding waste was observed on the floor throughout the facility. CORRECTIVE ACTION: Submit photos/documentation to this department demonstrating the automotive sanding waste has been properly removed and managed. |
| Violation Division: | Sacramento County Env Management Department |
| Violation Program: | HW |
| Violation Source: | CERS, |

**ABRA AUTO BODY & GLASS LP DBA CALIBER COLLISION CENTERS (Continued)** **S118233963**

Site ID: 107974
Site Name: Caliber Collision Centers - Sacramento - Tower Ave 1189
Violation Date: 02-11-2014
Citation: 22 CCR 12 66262.34(f) - California Code of Regulations, Title 22, Chapter 12, Section(s) 66262.34(f)
Violation Description: Failure to properly label hazardous waste accumulation containers with the following requirements: "Hazardous Waste", name and address of the generator, physical and chemical characteristics of the Hazardous Waste, and starting accumulation date.
Violation Notes: Returned to compliance on 08/07/2015. OBSERVATION: A ~30 gallon drum of used oil located in the body shop was observed with a hazardous waste label containing the previous ownership information. A ~30 gallon drum of flammable paint waste and a ~30 gallon drum of waterborne paint waste were observed without accumulation start dates. The dates were added to the labels at the time of inspection. No further action is required. CORRECTIVE ACTION: Submit a photo to this department demonstrating that the used oil drum has been properly labeled.
Violation Division: Sacramento County Env Management Department
Violation Program: HW
Violation Source: CERS,

Evaluation:
Eval General Type: Compliance Evaluation Inspection
Eval Date: 02-11-2014
Violations Found: Yes
Eval Type: Routine done by local agency
Eval Notes: Not reported
Eval Division: Sacramento County Env Management Department
Eval Program: HW
Eval Source: CERS,

Eval General Type: Compliance Evaluation Inspection
Eval Date: 06-20-2017
Violations Found: No
Eval Type: Routine done by local agency
Eval Notes: No violations observed at the time of inspection. Includes mileage back to the office.
Eval Division: Sacramento County Env Management Department
Eval Program: HMRRP
Eval Source: CERS,

Eval General Type: Compliance Evaluation Inspection
Eval Date: 04-11-2023
Violations Found: No
Eval Type: Routine done by local agency
Eval Notes: NO VIOLATION OBSERVED AT TIME OF INSPECTION. INSPECTION REPORT EMAILED TO JASON SANCHEZ, GENERAL MANAGER.
Eval Division: Sacramento County Env Management Department
Eval Program: HMRRP
Eval Source: CERS,

Eval General Type: Compliance Evaluation Inspection
Eval Date: 06-20-2017
Violations Found: No
Eval Type: Routine done by local agency
Eval Notes: No violations observed at the time of inspection.

**ABRA AUTO BODY & GLASS LP DBA CALIBER COLLISION CENTERS (Continued)** **S118233963**

Eval Division: Sacramento County Env Management Department
Eval Program: HW
Eval Source: CERS,

Eval General Type: Compliance Evaluation Inspection
Eval Date: 02-11-2014
Violations Found: No
Eval Type: Routine done by local agency
Eval Notes: No violations at the time of inspection. No further action is required.

Eval Division: Sacramento County Env Management Department
Eval Program: HMRRP
Eval Source: CERS,

Eval General Type: Compliance Evaluation Inspection
Eval Date: 04-11-2023
Violations Found: No
Eval Type: Routine done by local agency
Eval Notes: NO VIOLATION OBSERVED AT THIS TIME. Inspection report emailed to Jason Sanchez, General Manager. Note: Laboratory testing results provided during the inspection of the paint booth filters indicated that the used filters are non-hazardous.

Eval Division: Sacramento County Env Management Department
Eval Program: HW
Eval Source: CERS,

Eval General Type: Other/Unknown
Eval Date: 08-07-2015
Violations Found: No
Eval Type: Other, not routine, done by local agency
Eval Notes: This re-inspection was conducted in response to violations that remained open from the February 11, 2014 hazardous waste inspection. Only the open violations were addressed during my re-inspection. The open violations included the following: Q250: Hazardous Waste Training - Hazardous waste training documentation/roster was provided at the time of inspection and was observed being implemented. Q259 Waste Characterization - Paint waste material in question was taken to a paint care facility for disposal per store manager Eric Aller. Q306: Unauthorized Disposal: - Automotive sanding waste was observed being collected in a hazardous waste drum and manifests documenting proper disposal were verified as early as January 15, 2015. Q268: Labeling - Hazardous waste containers were observed labeled. All violations noted during the February 11, 2014 inspection have been closed. No further action required.

Eval Division: Sacramento County Env Management Department
Eval Program: HW
Eval Source: CERS,

Enforcement Action:
Site ID: 107974
Site Name: Caliber Collision Centers - Sacramento - Tower Ave 1189
Site Address: 2400 TOWER AVE
Site City: SACRAMENTO
Site Zip: 95825
Enf Action Date: 02-11-2014
Enf Action Type: Notice of Violation (Unified Program)
Enf Action Description: Notice of Violation Issued by the Inspector at the Time of Inspection

**ABRA AUTO BODY & GLASS LP DBA CALIBER COLLISION CENTERS (Continued)** **S118233963**

| | |
|---|---|
| Enf Action Notes: | Not reported |
| Enf Action Division: | Sacramento County Env Management Department |
| Enf Action Program: | HW |
| Enf Action Source: | CERS, |

Coordinates:

| | |
|---|---|
| Site ID: | 107974 |
| Facility Name: | Caliber Collision Centers - Sacramento - Tower Ave 1189 |
| Env Int Type Code: | HWG |
| Program ID: | 10223989 |
| Coord Name: | Not reported |
| Ref Point Type Desc: | Center of a facility or station., |
| Latitude: | 38.601860 |
| Longitude: | -121.404850 |

Affiliation:

| | |
|---|---|
| Affiliation Type Desc: | CUPA District |
| Entity Name: | Sacramento County Environmental Management Departm |
| Entity Title: | Not reported |
| Affiliation Address: | 11080 WHITE ROCK ROAD, STE. 200 |
| Affiliation City: | RANCHO CORDOVA |
| Affiliation State: | CA |
| Affiliation Country: | Not reported |
| Affiliation Zip: | 95670 |
| Affiliation Phone: | (916) 875-8550, |

| | |
|---|---|
| Affiliation Type Desc: | Document Preparer |
| Entity Name: | Ali Kahl |
| Entity Title: | Not reported |
| Affiliation Address: | Not reported |
| Affiliation City: | Not reported |
| Affiliation State: | Not reported |
| Affiliation Country: | Not reported |
| Affiliation Zip: | Not reported |
| Affiliation Phone: | , |

| | |
|---|---|
| Affiliation Type Desc: | Identification Signer |
| Entity Name: | Jason Sanchez |
| Entity Title: | Manager |
| Affiliation Address: | Not reported |
| Affiliation City: | Not reported |
| Affiliation State: | Not reported |
| Affiliation Country: | Not reported |
| Affiliation Zip: | Not reported |
| Affiliation Phone: | , |

| | |
|---|---|
| Affiliation Type Desc: | Legal Owner |
| Entity Name: | Caliber Bodyworks LLC |
| Entity Title: | Not reported |
| Affiliation Address: | 2941 Lake Vista Drive |
| Affiliation City: | Lewisville |
| Affiliation State: | TX |
| Affiliation Country: | United States |
| Affiliation Zip: | 75067 |
| Affiliation Phone: | (469) 948-9500, |

**ABRA AUTO BODY & GLASS LP DBA CALIBER COLLISION CENTERS (Continued)** **S118233963**

| | |
|---|---|
| Affiliation Type Desc: | Operator |
| Entity Name: | CALIBER COLLISION CENTERS |
| Entity Title: | Not reported |
| Affiliation Address: | Not reported |
| Affiliation City: | Not reported |
| Affiliation State: | Not reported |
| Affiliation Country: | Not reported |
| Affiliation Zip: | Not reported |
| Affiliation Phone: | (916) 482-3368, |

| | |
|---|---|
| Affiliation Type Desc: | Parent Corporation |
| Entity Name: | Caliber Bodyworks Inc. dba Caliber Collision Centers California |
| Entity Title: | Not reported |
| Affiliation Address: | Not reported |
| Affiliation City: | Not reported |
| Affiliation State: | Not reported |
| Affiliation Country: | Not reported |
| Affiliation Zip: | Not reported |
| Affiliation Phone: | , |

| | |
|---|---|
| Affiliation Type Desc: | Property Owner |
| Entity Name: | George Martinovich Living Trust |
| Entity Title: | Not reported |
| Affiliation Address: | 3000 F Danville Blvd, #321 |
| Affiliation City: | Alamo |
| Affiliation State: | CA |
| Affiliation Country: | United States |
| Affiliation Zip: | 94507 |
| Affiliation Phone: | (925) 681-8058, |

| | |
|---|---|
| Affiliation Type Desc: | Environmental Contact |
| Entity Name: | Christine Abad |
| Entity Title: | Not reported |
| Affiliation Address: | 2018 Taylor Rd |
| Affiliation City: | Roseville |
| Affiliation State: | CA |
| Affiliation Country: | Not reported |
| Affiliation Zip: | 95678 |
| Affiliation Phone: | , |

| | |
|---|---|
| Affiliation Type Desc: | Facility Mailing Address |
| Entity Name: | Mailing Address |
| Entity Title: | Not reported |
| Affiliation Address: | 2400 TOWER AVE |
| Affiliation City: | SACRAMENTO |
| Affiliation State: | CA |
| Affiliation Country: | Not reported |
| Affiliation Zip: | 95825 |
| Affiliation Phone: | , |

**AL381** **CALIBER COLLISION CENTERS - TOWER AVE.** **RCRA NonGen / NLR** **1025871510**
**ENE** **2400 TOWER AVE.** **E MANIFEST** **CAL000444625**
**1/8-1/4** **SACRAMENTO, CA 95825**
**0.175 mi.**
**925 ft.** **Site 13 of 22 in cluster AL**

**Relative:** **Higher**

**Actual:** **53 ft.**

RCRA Listings:

| | |
|---|---|
| Date Form Received by Agency: | 20190321 |
| Handler Name: | Caliber Collision Centers |
| Handler Address: | 2400 Tower Ave |
| Handler City,State,Zip: | SACRAMENTO, CA 92825 |
| EPA ID: | CAL000444625 |
| Contact Name: | SHARON LAWRENCE |
| Contact Address: | 401 E CORPORATE DR STE 150 |
| Contact City,State,Zip: | LEWISVILLE, TX 75057 |
| Contact Telephone: | 469-948-9500 |
| Contact Fax: | 972-906-7214 |
| Contact Email: | LICENSEANDPERMITS@CALIBERCOLLISION.COM |
| Contact Title: | Not reported |
| EPA Region: | 09 |
| Land Type: | Not reported |
| Federal Waste Generator Description: | Not a generator, verified |
| Non-Notifier: | Not reported |
| Biennial Report Cycle: | Not reported |
| Accessibility: | Not reported |
| Active Site Indicator: | Handler Activities |
| State District Owner: | Not reported |
| State District: | Not reported |
| Mailing Address: | 401 E CORPORATE DR STE 150 |
| Mailing City,State,Zip: | LEWISVILLE, TX 75057 |
| Owner Name: | Caliber Bodyworks Inc |
| Owner Type: | Other |
| Operator Name: | Sharon Lawrence |
| Operator Type: | Other |
| Short-Term Generator Activity: | No |
| Importer Activity: | No |
| Mixed Waste Generator: | No |
| Transporter Activity: | No |
| Transfer Facility Activity: | No |
| Recycler Activity with Storage: | Yes |
| Small Quantity On-Site Burner Exemption: | No |
| Smelting Melting and Refining Furnace Exemption: | No |
| Underground Injection Control: | No |
| Off-Site Waste Receipt: | No |
| Universal Waste Indicator: | Yes |
| Universal Waste Destination Facility: | Yes |
| Federal Universal Waste: | No |
| Active Site State-Reg Handler: | --- |
| Federal Facility Indicator: | Not reported |
| Hazardous Secondary Material Indicator: | N |
| Sub-Part K Indicator: | Not reported |
| 2018 GPRA Permit Baseline: | Not on the Baseline |
| 2018 GPRA Renewals Baseline: | Not on the Baseline |
| 202 GPRA Corrective Action Baseline: | No |
| Subject to Corrective Action Universe: | No |
| Non-TSDFs Where RCRA CA has Been Imposed Universe: | No |
| Corrective Action Priority Ranking: | No NCAPS ranking |
| Environmental Control Indicator: | No |
| Institutional Control Indicator: | No |

**CALIBER COLLISION CENTERS - TOWER AVE. (Continued)** **1025871510**

| | |
|---|---|
| Human Exposure Controls Indicator: | N/A |
| Groundwater Controls Indicator: | N/A |
| Significant Non-Complier Universe: | No |
| Unaddressed Significant Non-Complier Universe: | No |
| Addressed Significant Non-Complier Universe: | No |
| Significant Non-Complier With a Compliance Schedule Universe: | No |
| Financial Assurance Required: | Not reported |
| Handler Date of Last Change: | 20190628 |
| Recognized Trader-Importer: | No |
| Recognized Trader-Exporter: | No |
| Importer of Spent Lead Acid Batteries: | No |
| Exporter of Spent Lead Acid Batteries: | No |
| Recycler Activity Without Storage: | No |
| Manifest Broker: | No |
| Sub-Part P Indicator: | No |

Handler - Owner Operator:

| | |
|---|---|
| Owner/Operator Indicator: | Operator |
| Owner/Operator Name: SHARON LAWRENCE | |
| Legal Status: | Other |
| Date Became Current: | Not reported |
| Date Ended Current: | Not reported |
| Owner/Operator Address: | 401 E CORPORATE DR STE 150 |
| Owner/Operator City,State,Zip: | LEWISVILLE, TX 75057 |
| Owner/Operator Telephone: | 469-948-9500 |
| Owner/Operator Telephone Ext: | Not reported |
| Owner/Operator Fax: | Not reported |
| Owner/Operator Email: | Not reported |

| | |
|---|---|
| Owner/Operator Indicator: | Owner |
| Owner/Operator Name: CALIBER BODYWORKS INC | |
| Legal Status: | Other |
| Date Became Current: | Not reported |
| Date Ended Current: | Not reported |
| Owner/Operator Address: | 401 E CORPORATE DR STE 150 |
| Owner/Operator City,State,Zip: | LEWISVILLE, TX 75057 |
| Owner/Operator Telephone: | 469-948-9500 |
| Owner/Operator Telephone Ext: | Not reported |
| Owner/Operator Fax: | Not reported |
| Owner/Operator Email: | Not reported |

Historic Generators:

| | |
|---|---|
| Receive Date: | 20190321 |
| Handler Name: CALIBER COLLISION CENTERS | |
| Federal Waste Generator Description: | Not a generator, verified |
| State District Owner: | Not reported |
| Large Quantity Handler of Universal Waste: | No |
| Recognized Trader Importer: | No |
| Recognized Trader Exporter: | No |
| Spent Lead Acid Battery Importer: | No |
| Spent Lead Acid Battery Exporter: | No |
| Current Record: | Yes |
| Non Storage Recycler Activity: | Not reported |
| Electronic Manifest Broker: | Not reported |

**CALIBER COLLISION CENTERS - TOWER AVE. (Continued)** **1025871510**

List of NAICS Codes and Descriptions:
NAICS Code: 811121
NAICS Description: AUTOMOTIVE BODY, PAINT, AND INTERIOR REPAIR AND MAINTENANCE

Facility Has Received Notices of Violations:
Violations: No Violations Found

Evaluation Action Summary:
Evaluations: No Evaluations Found

E MANIFEST:

| | |
|---|---|
| Manifest Tracking Number: | 007610023SKS |
| Last Updated Date: | 20210325 |
| Shipped Date: | 20210219 |
| Received Date: | 20210304 |
| Manifest Status: | Signed |
| Submission Type: | DataImage5Copy |
| Origin Type: | Service |
| Generator EPA ID: | CAL000444625 |
| Generator Name: | Caliber Collision - Sacramento - Tower Ave #1189 |
| Generator Location Street Number: | Not reported |
| Generator Location Street 1: | 2400 TOWER AVE |
| Generator Location Street 2: | Location ID# - 1189 |
| Generator Location City: | SACRAMENTO |
| Generator Location State: | CA |
| Generator Location Zip: | 95825 |
| Generator Mail Street Number: | Not reported |
| Generator Mail Street 1: | 2400 Tower Ave |
| Generator Mail Street 2: | Location ID# - 1189 |
| Generator Mail City: | Sacramento |
| Generator Mail Zip: | 95825 |
| Generator Mail State: | CA |
| Generator Contact Company Name: | Caliber Collision - Sacramento - Tower Ave #1189 |
| Designated Facility EPA ID: | CAD059494310 |
| Designated Facility Name: | Clean Harbors San Jose Llc |
| Designated Facility Mail Street Number: | Not reported |
| Designated Facility Mail Street 1: | Not reported |
| Designated Facility Mail Street 2: | 1021 Berryessa Road |
| Designated Facility Mail City: | San Jose |
| Designated Facility Mail Zip: | 95133 |
| Designated Facility Mail State: | CA |
| Designated Facility Location Street Number: | Not reported |
| Designated Facility Location Street 1: | 1021 Berryessa Road |
| Designated Facility Location Street 2: | Not reported |
| Designated Facility Location City: | San Jose |
| Designated Facility Location Zip: | 95133 |
| Designated Facility Location State: | CA |
| Designated Facility Contact Company Name: | Not reported |
| Manifest Residue Indicator: | N |
| Rejection Indicator: | N |

| | |
|---|---|
| Manifest Tracking Number: | 007610033SKS |
| Last Updated Date: | 20210312 |
| Shipped Date: | 20210219 |

**CALIBER COLLISION CENTERS - TOWER AVE. (Continued)** **1025871510**

| | |
|---|---|
| Received Date: | 20210219 |
| Manifest Status: | Signed |
| Submission Type: | DataImage5Copy |
| Origin Type: | Service |
| Generator EPA ID: | CAL000444625 |
| Generator Name: | Caliber Collision - Sacramento - Tower Ave #1189 |
| Generator Location Street Number: | Not reported |
| Generator Location Street 1: | 2400 TOWER AVE |
| Generator Location Street 2: | Location ID# - 1189 |
| Generator Location City: | SACRAMENTO |
| Generator Location State: | CA |
| Generator Location Zip: | 95825 |
| Generator Mail Street Number: | Not reported |
| Generator Mail Street 1: | 2400 Tower Ave |
| Generator Mail Street 2: | Location ID# - 1189 |
| Generator Mail City: | Sacramento |
| Generator Mail Zip: | 95825 |
| Generator Mail State: | CA |
| Generator Contact Company Name: | Caliber Collision - Sacramento - Tower Ave #1189 |
| Designated Facility EPA ID: | CA0000084517 |
| Designated Facility Name: | Safety-Kleen Systems, Inc. |
| Designated Facility Mail Street Number: | Not reported |
| Designated Facility Mail Street 1: | Not reported |
| Designated Facility Mail Street 2: | 6000 88th Street |
| Designated Facility Mail City: | Sacramento |
| Designated Facility Mail Zip: | 95828 |
| Designated Facility Mail State: | CA |
| Designated Facility Location Street Number: | Not reported |
| Designated Facility Location Street 1: | 6000 88th Street |
| Designated Facility Location Street 2: | Not reported |
| Designated Facility Location City: | Sacramento |
| Designated Facility Location Zip: | 95828 |
| Designated Facility Location State: | CA |
| Designated Facility Contact Company Name: | Not reported |
| Manifest Residue Indicator: | N |
| Rejection Indicator: | N |

| | |
|---|---|
| Manifest Tracking Number: | 008766826SKS |
| Last Updated Date: | 20230214 |
| Shipped Date: | 20230123 |
| Received Date: | 20230123 |
| Manifest Status: | Signed |
| Submission Type: | DataImage5Copy |
| Origin Type: | Service |
| Generator EPA ID: | CAL000444625 |
| Generator Name: | Caliber Collision - Sacramento - Tower Ave #1189 |
| Generator Location Street Number: | Not reported |
| Generator Location Street 1: | 2400 TOWER AVE |
| Generator Location Street 2: | Location ID# - 1189 |
| Generator Location City: | SACRAMENTO |
| Generator Location State: | CA |
| Generator Location Zip: | 95825 |
| Generator Mail Street Number: | Not reported |
| Generator Mail Street 1: | 2400 Tower Ave |
| Generator Mail Street 2: | Location ID# - 1189 |
| Generator Mail City: | Sacramento |
| Generator Mail Zip: | 95825 |

**CALIBER COLLISION CENTERS - TOWER AVE. (Continued)** **1025871510**

| | |
|---|---|
| Generator Mail State: | CA |
| Generator Contact Company Name: | Caliber Collision - Sacramento - Tower Ave #1189 |
| Designated Facility EPA ID: | CA0000084517 |
| Designated Facility Name: | Safety-Kleen Systems, Inc. |
| Designated Facility Mail Street Number: | Not reported |
| Designated Facility Mail Street 1: | Not reported |
| Designated Facility Mail Street 2: | 6000 88th Street |
| Designated Facility Mail City: | Sacramento |
| Designated Facility Mail Zip: | 95828 |
| Designated Facility Mail State: | CA |
| Designated Facility Location Street Number: | Not reported |
| Designated Facility Location Street 1: | 6000 88th Street |
| Designated Facility Location Street 2: | Not reported |
| Designated Facility Location City: | Sacramento |
| Designated Facility Location Zip: | 95828 |
| Designated Facility Location State: | CA |
| Designated Facility Contact Company Name: | Not reported |
| Manifest Residue Indicator: | N |
| Rejection Indicator: | N |

| | |
|---|---|
| Manifest Tracking Number: | 024022292JJK |
| Last Updated Date: | 20220420 |
| Shipped Date: | 20220308 |
| Received Date: | 20220411 |
| Manifest Status: | Signed |
| Submission Type: | DataImage5Copy |
| Origin Type: | Web |
| Generator EPA ID: | CAL000444625 |
| Generator Name: | Caliber Collision Centers |
| Generator Location Street Number: | Not reported |
| Generator Location Street 1: | 2400 TOWER AVE |
| Generator Location Street 2: | Not reported |
| Generator Location City: | SACRAMENTO |
| Generator Location State: | CA |
| Generator Location Zip: | 92825 |
| Generator Mail Street Number: | Not reported |
| Generator Mail Street 1: | 401 E CORPORATE DR STE 150 |
| Generator Mail Street 2: | Not reported |
| Generator Mail City: | LEWISVILLE |
| Generator Mail Zip: | 75057 |
| Generator Mail State: | TX |
| Generator Contact Company Name: | Not reported |
| Designated Facility EPA ID: | CAD008252405 |
| Designated Facility Name: | Pacific Resource Recovery Services Inc |
| Designated Facility Mail Street Number: | 3150 |
| Designated Facility Mail Street 1: | CA90023 CA037US 3150 |
| Designated Facility Mail Street 2: | EAST PICO BLVD |
| Designated Facility Mail City: | LOS ANGELES |
| Designated Facility Mail Zip: | 90023 |
| Designated Facility Mail State: | CA |
| Designated Facility Location Street Number: | 3150 |
| Designated Facility Location Street 1: | EAST PICO BLVD |
| Designated Facility Location Street 2: | Not reported |
| Designated Facility Location City: | LOS ANGELES |
| Designated Facility Location Zip: | 90023-0000 |
| Designated Facility Location State: | CA |
| Designated Facility Contact Company Name: | Not reported |

**CALIBER COLLISION CENTERS - TOWER AVE. (Continued)** **1025871510**

| | |
|---|---|
| Manifest Residue Indicator: | N |
| Rejection Indicator: | N |
| | |
| Manifest Tracking Number: | 024022711JJK |
| Last Updated Date: | 20220624 |
| Shipped Date: | 20220608 |
| Received Date: | 20220616 |
| Manifest Status: | Signed |
| Submission Type: | DataImage5Copy |
| Origin Type: | Service |
| Generator EPA ID: | CAL000444625 |
| Generator Name: | Caliber Collision Centers |
| Generator Location Street Number: | Not reported |
| Generator Location Street 1: | 2400 TOWER AVE |
| Generator Location Street 2: | Not reported |
| Generator Location City: | SACRAMENTO |
| Generator Location State: | CA |
| Generator Location Zip: | 95825 |
| Generator Mail Street Number: | Not reported |
| Generator Mail Street 1: | 2400 TOWER AVE |
| Generator Mail Street 2: | Not reported |
| Generator Mail City: | SACRAMENTO |
| Generator Mail Zip: | 95825 |
| Generator Mail State: | CA |
| Generator Contact Company Name: | Not reported |
| Designated Facility EPA ID: | CAD097030993 |
| Designated Facility Name: | Us Ecology Vernon Inc. |
| Designated Facility Mail Street Number: | Not reported |
| Designated Facility Mail Street 1: | Not reported |
| Designated Facility Mail Street 2: | 5375 S BOYLE AVE |
| Designated Facility Mail City: | LOS ANGELES |
| Designated Facility Mail Zip: | 90058 |
| Designated Facility Mail State: | CA |
| Designated Facility Location Street Number: | Not reported |
| Designated Facility Location Street 1: | 5375 S BOYLE AVE |
| Designated Facility Location Street 2: | Not reported |
| Designated Facility Location City: | LOS ANGELES |
| Designated Facility Location Zip: | 90058 |
| Designated Facility Location State: | CA |
| Designated Facility Contact Company Name: | Not reported |
| Manifest Residue Indicator: | N |
| Rejection Indicator: | N |
| | |
| Manifest Tracking Number: | 025111194JJK |
| Last Updated Date: | 20240427 |
| Shipped Date: | 20240402 |
| Received Date: | 20240415 |
| Manifest Status: | Signed |
| Submission Type: | DataImage5Copy |
| Origin Type: | Service |
| Generator EPA ID: | CAL000444625 |
| Generator Name: | Caliber Collision Centers |
| Generator Location Street Number: | Not reported |
| Generator Location Street 1: | 2400 TOWER AVE |
| Generator Location Street 2: | Not reported |
| Generator Location City: | SACRAMENTO |
| Generator Location State: | CA |

**CALIBER COLLISION CENTERS - TOWER AVE. (Continued)** **1025871510**

| | |
|---|---|
| Generator Location Zip: | 95825 |
| Generator Mail Street Number: | Not reported |
| Generator Mail Street 1: | 2400 TOWER AVE |
| Generator Mail Street 2: | Not reported |
| Generator Mail City: | SACRAMENTO |
| Generator Mail Zip: | 95825 |
| Generator Mail State: | CA |
| Generator Contact Company Name: | Not reported |
| Designated Facility EPA ID: | CAD097030993 |
| Designated Facility Name: | Us Ecology Vernon Inc. |
| Designated Facility Mail Street Number: | 5375 |
| Designated Facility Mail Street 1: | Not reported |
| Designated Facility Mail Street 2: | S BOYLE AVE |
| Designated Facility Mail City: | LOS ANGELES |
| Designated Facility Mail Zip: | 90058 |
| Designated Facility Mail State: | CA |
| Designated Facility Location Street Number: | 5375 |
| Designated Facility Location Street 1: | S BOYLE AVE |
| Designated Facility Location Street 2: | Not reported |
| Designated Facility Location City: | LOS ANGELES |
| Designated Facility Location Zip: | 90058 |
| Designated Facility Location State: | CA |
| Designated Facility Contact Company Name: | Not reported |
| Manifest Residue Indicator: | N |
| Rejection Indicator: | N |

| | |
|---|---|
| Manifest Tracking Number: | 009079324SKS |
| Last Updated Date: | 20240327 |
| Shipped Date: | 20240219 |
| Received Date: | 20240307 |
| Manifest Status: | Signed |
| Submission Type: | DataImage5Copy |
| Origin Type: | Service |
| Generator EPA ID: | CAL000444625 |
| Generator Name: | Caliber Collision - Sacramento - Tower Ave #1189 |
| Generator Location Street Number: | Not reported |
| Generator Location Street 1: | 2400 TOWER AVE |
| Generator Location Street 2: | Location ID# - 1189 |
| Generator Location City: | SACRAMENTO |
| Generator Location State: | CA |
| Generator Location Zip: | 95825 |
| Generator Mail Street Number: | Not reported |
| Generator Mail Street 1: | 2400 Tower Ave |
| Generator Mail Street 2: | Location ID# - 1189 |
| Generator Mail City: | Sacramento |
| Generator Mail Zip: | 95825 |
| Generator Mail State: | CA |
| Generator Contact Company Name: | Caliber Collision - Sacramento - Tower Ave #1189 |
| Designated Facility EPA ID: | CAD059494310 |
| Designated Facility Name: | Clean Harbors San Jose Llc |
| Designated Facility Mail Street Number: | 1021 |
| Designated Facility Mail Street 1: | Not reported |
| Designated Facility Mail Street 2: | Berryessa Road |
| Designated Facility Mail City: | San Jose |
| Designated Facility Mail Zip: | 95133 |
| Designated Facility Mail State: | CA |
| Designated Facility Location Street Number: | 1021 |

**CALIBER COLLISION CENTERS - TOWER AVE. (Continued)** **1025871510**

| | |
|---|---|
| Designated Facility Location Street 1: | Berryessa Road |
| Designated Facility Location Street 2: | Not reported |
| Designated Facility Location City: | San Jose |
| Designated Facility Location Zip: | 95133 |
| Designated Facility Location State: | CA |
| Designated Facility Contact Company Name: | Not reported |
| Manifest Residue Indicator: | N |
| Rejection Indicator: | N |

| | |
|---|---|
| Manifest Tracking Number: | 009087328SKS |
| Last Updated Date: | 20240208 |
| Shipped Date: | 20231226 |
| Received Date: | 20240115 |
| Manifest Status: | Signed |
| Submission Type: | DataImage5Copy |
| Origin Type: | Service |
| Generator EPA ID: | CAL000444625 |
| Generator Name: | Caliber Collision - Sacramento - Tower Ave #1189 |
| Generator Location Street Number: | Not reported |
| Generator Location Street 1: | 2400 TOWER AVE |
| Generator Location Street 2: | Location ID# - 1189 |
| Generator Location City: | SACRAMENTO |
| Generator Location State: | CA |
| Generator Location Zip: | 95825 |
| Generator Mail Street Number: | Not reported |
| Generator Mail Street 1: | 2400 Tower Ave |
| Generator Mail Street 2: | Location ID# - 1189 |
| Generator Mail City: | Sacramento |
| Generator Mail Zip: | 95825 |
| Generator Mail State: | CA |
| Generator Contact Company Name: | Caliber Collision - Sacramento - Tower Ave #1189 |
| Designated Facility EPA ID: | CAD059494310 |
| Designated Facility Name: | Clean Harbors San Jose Llc |
| Designated Facility Mail Street Number: | 1021 |
| Designated Facility Mail Street 1: | Not reported |
| Designated Facility Mail Street 2: | Berryessa Road |
| Designated Facility Mail City: | San Jose |
| Designated Facility Mail Zip: | 95133 |
| Designated Facility Mail State: | CA |
| Designated Facility Location Street Number: | 1021 |
| Designated Facility Location Street 1: | Berryessa Road |
| Designated Facility Location Street 2: | Not reported |
| Designated Facility Location City: | San Jose |
| Designated Facility Location Zip: | 95133 |
| Designated Facility Location State: | CA |
| Designated Facility Contact Company Name: | Not reported |
| Manifest Residue Indicator: | N |
| Rejection Indicator: | N |

| | |
|---|---|
| Manifest Tracking Number: | 022475723JJK |
| Last Updated Date: | 20210402 |
| Shipped Date: | 20210308 |
| Received Date: | 20210319 |
| Manifest Status: | Signed |
| Submission Type: | DataImage5Copy |
| Origin Type: | Web |
| Generator EPA ID: | CAL000444625 |

**CALIBER COLLISION CENTERS - TOWER AVE. (Continued)** **1025871510**

| | |
|---|---|
| Generator Name: | Caliber Collision Centers |
| Generator Location Street Number: | Not reported |
| Generator Location Street 1: | 2400 TOWER AVE |
| Generator Location Street 2: | Not reported |
| Generator Location City: | SACRAMENTO |
| Generator Location State: | CA |
| Generator Location Zip: | 92825 |
| Generator Mail Street Number: | Not reported |
| Generator Mail Street 1: | 401 E CORPORATE DR STE 150 |
| Generator Mail Street 2: | Not reported |
| Generator Mail City: | LEWISVILLE |
| Generator Mail Zip: | 75057 |
| Generator Mail State: | TX |
| Generator Contact Company Name: | Not reported |
| Designated Facility EPA ID: | CAD008252405 |
| Designated Facility Name: | Pacific Resource Recovery Services Inc |
| Designated Facility Mail Street Number: | 3150 |
| Designated Facility Mail Street 1: | CA90023 CA037US 3150 |
| Designated Facility Mail Street 2: | EAST PICO BLVD |
| Designated Facility Mail City: | LOS ANGELES |
| Designated Facility Mail Zip: | 90023 |
| Designated Facility Mail State: | CA |
| Designated Facility Location Street Number: | 3150 |
| Designated Facility Location Street 1: | EAST PICO BLVD |
| Designated Facility Location Street 2: | Not reported |
| Designated Facility Location City: | LOS ANGELES |
| Designated Facility Location Zip: | 90023-0000 |
| Designated Facility Location State: | CA |
| Designated Facility Contact Company Name: | Not reported |
| Manifest Residue Indicator: | N |
| Rejection Indicator: | N |

| | |
|---|---|
| Manifest Tracking Number: | 022476868JJK |
| Last Updated Date: | 20230505 |
| Shipped Date: | 20230411 |
| Received Date: | 20230424 |
| Manifest Status: | Signed |
| Submission Type: | DataImage5Copy |
| Origin Type: | Service |
| Generator EPA ID: | CAL000444625 |
| Generator Name: | Caliber Collision Centers |
| Generator Location Street Number: | Not reported |
| Generator Location Street 1: | 2400 TOWER AVE |
| Generator Location Street 2: | Not reported |
| Generator Location City: | SACRAMENTO |
| Generator Location State: | CA |
| Generator Location Zip: | 95825 |
| Generator Mail Street Number: | Not reported |
| Generator Mail Street 1: | 2400 TOWER AVE |
| Generator Mail Street 2: | Not reported |
| Generator Mail City: | SACRAMENTO |
| Generator Mail Zip: | 95825 |
| Generator Mail State: | CA |
| Generator Contact Company Name: | Not reported |
| Designated Facility EPA ID: | CAD097030993 |
| Designated Facility Name: | Us Ecology Vernon Inc. |
| Designated Facility Mail Street Number: | Not reported |

**CALIBER COLLISION CENTERS - TOWER AVE. (Continued)** **1025871510**

| | |
|---|---|
| Designated Facility Mail Street 1: | Not reported |
| Designated Facility Mail Street 2: | 5375 S BOYLE AVE |
| Designated Facility Mail City: | LOS ANGELES |
| Designated Facility Mail Zip: | 90058 |
| Designated Facility Mail State: | CA |
| Designated Facility Location Street Number: | Not reported |
| Designated Facility Location Street 1: | 5375 S BOYLE AVE |
| Designated Facility Location Street 2: | Not reported |
| Designated Facility Location City: | LOS ANGELES |
| Designated Facility Location Zip: | 90058 |
| Designated Facility Location State: | CA |
| Designated Facility Contact Company Name: | Not reported |
| Manifest Residue Indicator: | N |
| Rejection Indicator: | N |

| | |
|---|---|
| Manifest Tracking Number: | 020811425JJK |
| Last Updated Date: | 20210503 |
| Shipped Date: | 20210408 |
| Received Date: | 20210420 |
| Manifest Status: | Signed |
| Submission Type: | DataImage5Copy |
| Origin Type: | Service |
| Generator EPA ID: | CAL000444625 |
| Generator Name: | Caliber Collision Centers |
| Generator Location Street Number: | Not reported |
| Generator Location Street 1: | 2400 TOWER AVE |
| Generator Location Street 2: | Not reported |
| Generator Location City: | SACRAMENTO |
| Generator Location State: | CA |
| Generator Location Zip: | 95825 |
| Generator Mail Street Number: | Not reported |
| Generator Mail Street 1: | 2400 TOWER AVE |
| Generator Mail Street 2: | Not reported |
| Generator Mail City: | SACRAMENTO |
| Generator Mail Zip: | 95825 |
| Generator Mail State: | CA |
| Generator Contact Company Name: | Not reported |
| Designated Facility EPA ID: | CAD097030993 |
| Designated Facility Name: | Us Ecology Vernon Inc. |
| Designated Facility Mail Street Number: | Not reported |
| Designated Facility Mail Street 1: | Not reported |
| Designated Facility Mail Street 2: | 5375 S BOYLE AVE |
| Designated Facility Mail City: | LOS ANGELES |
| Designated Facility Mail Zip: | 90058 |
| Designated Facility Mail State: | CA |
| Designated Facility Location Street Number: | Not reported |
| Designated Facility Location Street 1: | 5375 S BOYLE AVE |
| Designated Facility Location Street 2: | Not reported |
| Designated Facility Location City: | LOS ANGELES |
| Designated Facility Location Zip: | 90058 |
| Designated Facility Location State: | CA |
| Designated Facility Contact Company Name: | Not reported |
| Manifest Residue Indicator: | N |
| Rejection Indicator: | N |

Federal Waste:

| | |
|---|---|
| Manifest Tracking Number: | 020811426JJK |

**CALIBER COLLISION CENTERS - TOWER AVE. (Continued)** **1025871510**

Waste Line Number: 2
Federal Waste Code: D001
Federal Waste: IGNITABLE WASTE

Manifest Tracking Number: 020811426JJK
Waste Line Number: 2
Federal Waste Code: F003
Federal Waste: THE FOLLOWING SPENT NONHALOGENATED SOLVENTS: XYLENE, ACETONE, ETHYL ACETATE, ETHYL BENZENE, ETHYL ETHER, METHYL ISOBUTYL KETONE, N-BUTYL ALCOHOL, CYCLOHEXANONE, AND METHANOL; ALL SPENT SOLVENT MIXTURES/BLENDS CONTAINING, BEFORE USE, ONLY THE ABOVE SPENT NONHALOGENATED SOLVENTS; AND ALL SPENT SOLVENT MIXTURES/BLENDS CONTAINING, BEFORE USE, ONE OR MORE OF THE ABOVE NONHALOGENATED SOLVENTS, AND A TOTAL OF TEN PERCENT OR MORE (BY VOLUME) OF ONE OR MORE OF THOSE SOLVENTS LISTED IN F001, F002, F004, AND F005; AND STILL BOTTOMS FROM THE RECOVERY OF THESE SPENT SOLVENTS AND SPENT SOLVENT MIXTURES.

Manifest Tracking Number: 020811426JJK
Waste Line Number: 2
Federal Waste Code: F005
Federal Waste: THE FOLLOWING SPENT NONHALOGENATED SOLVENTS: TOLUENE, METHYL ETHYL KETONE, CARBON DISULFIDE, ISOBUTANOL, PYRIDINE, BENZENE, 2-ETHOXYETHANOL, AND 2-NITROPROPANE; ALL SPENT SOLVENT MIXTURES/BLENDS CONTAINING, BEFORE USE, A TOTAL OF TEN PERCENT OR MORE (BY VOLUME) OF ONE OR MORE OF THE ABOVE NONHALOGENATED SOLVENTS OR THOSE SOLVENTS LISTED IN F001, F002, OR F004; AND STILL BOTTOMS FROM THE RECOVERY OF THESE SPENT SOLVENTS AND SPENT SOLVENT MIXTURES.

State Waste:
Manifest Tracking Number: 020811426JJK
Waste Line Number: 1
State Waste Code Owner: CA
State Waste Code: 133
State Waste: Aqueous solution with 10% or more total organic residues

Manifest Tracking Number: 020811426JJK
Waste Line Number: 2
State Waste Code Owner: CA
State Waste Code: 343
State Waste: Unspecified organic liquid mixture

Manifest Tracking Number: 020811426JJK
Waste Line Number: 3
State Waste Code Owner: CA
State Waste Code: 331
State Waste: Off-specification, aged, or surplus organics

Manifest Tracking Number: 020811426JJK
Waste Line Number: 4
State Waste Code Owner: CA
State Waste Code: 221
State Waste: Waste oil and mixed oil

Transporter:
Manifest Tracking Number: 020811426JJK

**CALIBER COLLISION CENTERS - TOWER AVE. (Continued)** **1025871510**

Transporter Line Number: 1
Transporter EPA ID: CAD028277036
Transporter Name: Asbury Environmental Services Dba World Oil Environmental Services

Waste Line:
Manifest Tracking Number: 020811426JJK
Waste Line Number: 1
U.S. DOT Hazardous Indicator: N
U.S. DOT ID Number: Not reported
U.S. DOT Description: Not reported
Non-Hazardous Waste Description: NON-RCRA HAZARDOUS WASTE, LIQUID (ANTIFREEZE)
Number of Containers: 1
Container Type Code: DM
Container Type Description: Metal drums, barrels, kegs
Waste Quantity: 5
Quantity Unit of Measure Code: G
Quantity Unit of Measure Description: Gallons
Waste Quantity, in Tons: 0.020850709
Acute Waste Quantity, in Tons: 0
Non-Acute Waste Quantity, in Tons: 0.020850709
Waste Quantity, in Kilograms: 18.912218
Acute Waste Quantity, in Kilograms: 0
Non-Acute Waste Quantity, in Kilorgrams: 18.912218
Management Method Code: H039
Management Method Description: OTHER RECOVERY OR RECLAMATION FOR REUSE
Waste Residue Indicator: N
Quantity Discrepancy Indicator: N
Waste Type Discrepancy Indicator: N
Waste Density: Not reported
Waste Density Unit of Measure Code: Not reported
Waste Density Unit of Measure Description: Not reported
Form Code: Not reported
Form Code Description: Not reported
Source Code: Not reported
Source Code Description: Not reported
Waste Minimization Code: Not reported
Waste Minimization Code Description: Not reported
Consent Number: Not reported
EPA Waste Indicator: N

Manifest Tracking Number: 020811426JJK
Waste Line Number: 2
U.S. DOT Hazardous Indicator: Y
U.S. DOT ID Number: UN1263
U.S. DOT Description: Un1263, Waste Paint Related Material, 3, Pg Ii
Non-Hazardous Waste Description: Not reported
Number of Containers: 1
Container Type Code: DM
Container Type Description: Metal drums, barrels, kegs
Waste Quantity: 6
Quantity Unit of Measure Code: G
Quantity Unit of Measure Description: Gallons
Waste Quantity, in Tons: 0.02502085
Acute Waste Quantity, in Tons: 0
Non-Acute Waste Quantity, in Tons: 0.02502085
Waste Quantity, in Kilograms: 22.694664
Acute Waste Quantity, in Kilograms: 0

**CALIBER COLLISION CENTERS - TOWER AVE. (Continued)** **1025871510**

| | |
|---|---|
| Non-Acute Waste Quantity, in Kilorgrams: | 22.694664 |
| Management Method Code: | H061 |
| Management Method Description: | FUEL BLENDING |
| Waste Residue Indicator: | N |
| Quantity Discrepancy Indicator: | N |
| Waste Type Discrepancy Indicator: | N |
| Waste Density: | Not reported |
| Waste Density Unit of Measure Code: | Not reported |
| Waste Density Unit of Measure Description: | Not reported |
| Form Code: | Not reported |
| Form Code Description: | Not reported |
| Source Code: | Not reported |
| Source Code Description: | Not reported |
| Waste Minimization Code: | Not reported |
| Waste Minimization Code Description: | Not reported |
| Consent Number: | Not reported |
| EPA Waste Indicator: | Y |
| | |
| Manifest Tracking Number: | 020811426JJK |
| Waste Line Number: | 3 |
| U.S. DOT Hazardous Indicator: | N |
| U.S. DOT ID Number: | Not reported |
| U.S. DOT Description: | Not reported |
| Non-Hazardous Waste Description: | NON-RCRA HAZARDOUS WASTE, LIQUID (WATERBORNE PAINT) |
| Number of Containers: | 1 |
| Container Type Code: | DM |
| Container Type Description: | Metal drums, barrels, kegs |
| Waste Quantity: | 3 |
| Quantity Unit of Measure Code: | G |
| Quantity Unit of Measure Description: | Gallons |
| Waste Quantity, in Tons: | 0.012510425 |
| Acute Waste Quantity, in Tons: | 0 |
| Non-Acute Waste Quantity, in Tons: | 0.012510425 |
| Waste Quantity, in Kilograms: | 11.347332 |
| Acute Waste Quantity, in Kilograms: | 0 |
| Non-Acute Waste Quantity, in Kilorgrams: | 11.347332 |
| Management Method Code: | H039 |
| Management Method Description: | OTHER RECOVERY OR RECLAMATION FOR REUSE |
| Waste Residue Indicator: | N |
| Quantity Discrepancy Indicator: | N |
| Waste Type Discrepancy Indicator: | N |
| Waste Density: | Not reported |
| Waste Density Unit of Measure Code: | Not reported |
| Waste Density Unit of Measure Description: | Not reported |
| Form Code: | Not reported |
| Form Code Description: | Not reported |
| Source Code: | Not reported |
| Source Code Description: | Not reported |
| Waste Minimization Code: | Not reported |
| Waste Minimization Code Description: | Not reported |
| Consent Number: | Not reported |
| EPA Waste Indicator: | N |
| | |
| Manifest Tracking Number: | 020811426JJK |
| Waste Line Number: | 4 |
| U.S. DOT Hazardous Indicator: | N |
| U.S. DOT ID Number: | Not reported |

**CALIBER COLLISION CENTERS - TOWER AVE. (Continued)** **1025871510**

| | |
|---|---|
| U.S. DOT Description: | Not reported |
| Non-Hazardous Waste Description: | NON-RCRA HAZARDOUS WASTE, LIQUID (USED OIL/MIXED OIL) |
| Number of Containers: | 1 |
| Container Type Code: | DM |
| Container Type Description: | Metal drums, barrels, kegs |
| Waste Quantity: | 4 |
| Quantity Unit of Measure Code: | G |
| Quantity Unit of Measure Description: | Gallons |
| Waste Quantity, in Tons: | 0.016680567 |
| Acute Waste Quantity, in Tons: | 0 |
| Non-Acute Waste Quantity, in Tons: | 0.016680567 |
| Waste Quantity, in Kilograms: | 15.129775 |
| Acute Waste Quantity, in Kilograms: | 0 |
| Non-Acute Waste Quantity, in Kilorgrams: | 15.129775 |
| Management Method Code: | H039 |
| Management Method Description: | OTHER RECOVERY OR RECLAMATION FOR REUSE |
| Waste Residue Indicator: | N |
| Quantity Discrepancy Indicator: | N |
| Waste Type Discrepancy Indicator: | N |
| Waste Density: | Not reported |
| Waste Density Unit of Measure Code: | Not reported |
| Waste Density Unit of Measure Description: | Not reported |
| Form Code: | Not reported |
| Form Code Description: | Not reported |
| Source Code: | Not reported |
| Source Code Description: | Not reported |
| Waste Minimization Code: | Not reported |
| Waste Minimization Code Description: | Not reported |
| Consent Number: | Not reported |
| EPA Waste Indicator: | N |

Click this hyperlink while viewing on your computer to access
130 additional US EManifest: record(s) in the EDR Site Report.

---

**AL382** **COOKS COLLISION ON TOWER AVENUE** **RCRA NonGen / NLR** **1024840374**
**ENE** **2400 TOWER AVE** **E MANIFEST** **CAL000389039**
**1/8-1/4** **SACRAMENTO, CA 95825**
**0.175 mi.**
**925 ft.** **Site 14 of 22 in cluster AL**

**Relative:** **Higher**

**Actual:** **53 ft.**

RCRA Listings:

| | |
|---|---|
| Date Form Received by Agency: | 20130828 |
| Handler Name: | Cooks Collision On Tower Avenue |
| Handler Address: | 2400 Tower Ave |
| Handler City,State,Zip: | SACRAMENTO, CA 95825 |
| EPA ID: | CAL000389039 |
| Contact Name: | COURTNEY MORGAN-VOYCE |
| Contact Address: | 2990 LAVA RIDGE COURT, SUITE 200 |
| Contact City,State,Zip: | ROSEVILLE, CA 95661 |
| Contact Telephone: | 916-719-4193 |
| Contact Fax: | 916-786-2767 |
| Contact Email: | CMORGAN-VOYCE@COOKSCOLLISION.COM |
| Contact Title: | Not reported |
| EPA Region: | 09 |
| Land Type: | Not reported |
| Federal Waste Generator Description: | Not a generator, verified |
| Non-Notifier: | Not reported |
| Biennial Report Cycle: | Not reported |

**COOKS COLLISION ON TOWER AVENUE (Continued)** **1024840374**

| | |
|---|---|
| Accessibility: | Not reported |
| Active Site Indicator: | Handler Activities |
| State District Owner: | Not reported |
| State District: | Not reported |
| Mailing Address: | 2990 LAVA RIDGE CT STE 200 |
| Mailing City,State,Zip: | ROSEVILLE, CA 95661-0000 |
| Owner Name: | Cooks Collision Inc |
| Owner Type: | Other |
| Operator Name: | Courtney Morgan-Voyce |
| Operator Type: | Other |
| Short-Term Generator Activity: | No |
| Importer Activity: | No |
| Mixed Waste Generator: | No |
| Transporter Activity: | No |
| Transfer Facility Activity: | No |
| Recycler Activity with Storage: | No |
| Small Quantity On-Site Burner Exemption: | No |
| Smelting Melting and Refining Furnace Exemption: | No |
| Underground Injection Control: | No |
| Off-Site Waste Receipt: | No |
| Universal Waste Indicator: | Yes |
| Universal Waste Destination Facility: | Yes |
| Federal Universal Waste: | No |
| Active Site State-Reg Handler: | --- |
| Federal Facility Indicator: | Not reported |
| Hazardous Secondary Material Indicator: | N |
| Sub-Part K Indicator: | Not reported |
| 2018 GPRA Permit Baseline: | Not on the Baseline |
| 2018 GPRA Renewals Baseline: | Not on the Baseline |
| 202 GPRA Corrective Action Baseline: | No |
| Subject to Corrective Action Universe: | No |
| Non-TSDFs Where RCRA CA has Been Imposed Universe: | No |
| Corrective Action Priority Ranking: | No NCAPS ranking |
| Environmental Control Indicator: | No |
| Institutional Control Indicator: | No |
| Human Exposure Controls Indicator: | N/A |
| Groundwater Controls Indicator: | N/A |
| Significant Non-Complier Universe: | No |
| Unaddressed Significant Non-Complier Universe: | No |
| Addressed Significant Non-Complier Universe: | No |
| Significant Non-Complier With a Compliance Schedule Universe: | No |
| Financial Assurance Required: | Not reported |
| Handler Date of Last Change: | 20180906 |
| Recognized Trader-Importer: | No |
| Recognized Trader-Exporter: | No |
| Importer of Spent Lead Acid Batteries: | No |
| Exporter of Spent Lead Acid Batteries: | No |
| Recycler Activity Without Storage: | No |
| Manifest Broker: | No |
| Sub-Part P Indicator: | No |

Handler - Owner Operator:

| | |
|---|---|
| Owner/Operator Indicator: | Owner |
| Owner/Operator Name: COOKS COLLISION INC | |
| Legal Status: | Other |
| Date Became Current: | Not reported |

**COOKS COLLISION ON TOWER AVENUE (Continued)** **1024840374**

Date Ended Current: Not reported
Owner/Operator Address: 2990 LAVA RIDGE COURT STE 200
Owner/Operator City,State,Zip: ROSEVILLE, CA 95661-0000
Owner/Operator Telephone: 916-786-2943
Owner/Operator Telephone Ext: Not reported
Owner/Operator Fax: Not reported
Owner/Operator Email: Not reported

Owner/Operator Indicator: Operator
Owner/Operator Name: COURTNEY MORGAN-VOYCE
Legal Status: Other
Date Became Current: Not reported
Date Ended Current: Not reported
Owner/Operator Address: 2990 LAVA RIDGE COURT, SUITE 200
Owner/Operator City,State,Zip: ROSEVILLE, CA 95661
Owner/Operator Telephone: 916-719-4193
Owner/Operator Telephone Ext: Not reported
Owner/Operator Fax: Not reported
Owner/Operator Email: Not reported

Historic Generators:
Receive Date: 20130828
Handler Name: COOKS COLLISION ON TOWER AVENUE
Federal Waste Generator Description: Not a generator, verified
State District Owner: Not reported
Large Quantity Handler of Universal Waste: No
Recognized Trader Importer: No
Recognized Trader Exporter: No
Spent Lead Acid Battery Importer: No
Spent Lead Acid Battery Exporter: No
Current Record: Yes
Non Storage Recycler Activity: Not reported
Electronic Manifest Broker: Not reported

List of NAICS Codes and Descriptions:
NAICS Code: 54111
NAICS Description: OFFICES OF LAWYERS

Facility Has Received Notices of Violations:
Violations: No Violations Found

Evaluation Action Summary:
Evaluations: No Evaluations Found

E MANIFEST:
Manifest Tracking Number: 017697548JJK
Last Updated Date: 20181230
Shipped Date: 20181105
Received Date: 20181114
Manifest Status: Signed
Submission Type: DataImage5Copy
Origin Type: Service
Generator EPA ID: CAL000389039
Generator Name: Cooks Collision On Tower Avenue

**COOKS COLLISION ON TOWER AVENUE (Continued)** **1024840374**

| | |
|---|---|
| Generator Location Street Number: | Not reported |
| Generator Location Street 1: | 2400 TOWER AVE |
| Generator Location Street 2: | Not reported |
| Generator Location City: | SACRAMENTO |
| Generator Location State: | CA |
| Generator Location Zip: | 95825 |
| Generator Mail Street Number: | Not reported |
| Generator Mail Street 1: | 2990 LAVA RIDGE CT STE 200 |
| Generator Mail Street 2: | Not reported |
| Generator Mail City: | ROSEVILLE |
| Generator Mail Zip: | 95661-0000 |
| Generator Mail State: | CA |
| Generator Contact Company Name: | Not reported |
| Designated Facility EPA ID: | CAD097030993 |
| Designated Facility Name: | Us Ecology Vernon Inc |
| Designated Facility Mail Street Number: | 5375 |
| Designated Facility Mail Street 1: | CA90058 CA037US 5375 |
| Designated Facility Mail Street 2: | 5375 SOUTH BOYLE AVENUE |
| Designated Facility Mail City: | VERNON |
| Designated Facility Mail Zip: | 90058 |
| Designated Facility Mail State: | CA |
| Designated Facility Location Street Number: | 5375 |
| Designated Facility Location Street 1: | 5375 SOUTH BOYLE AVENUE |
| Designated Facility Location Street 2: | Not reported |
| Designated Facility Location City: | LOS ANGELES |
| Designated Facility Location Zip: | 90058-0000 |
| Designated Facility Location State: | CA |
| Designated Facility Contact Company Name: | Not reported |
| Manifest Residue Indicator: | N |
| Rejection Indicator: | N |

| | |
|---|---|
| Manifest Tracking Number: | 016759859JJK |
| Last Updated Date: | 20181115 |
| Shipped Date: | 20181017 |
| Received Date: | 20181030 |
| Manifest Status: | Signed |
| Submission Type: | DataImage5Copy |
| Origin Type: | Service |
| Generator EPA ID: | CAL000389039 |
| Generator Name: | Cooks Collision On Tower Avenue |
| Generator Location Street Number: | Not reported |
| Generator Location Street 1: | 2400 TOWER AVE |
| Generator Location Street 2: | Not reported |
| Generator Location City: | SACRAMENTO |
| Generator Location State: | CA |
| Generator Location Zip: | 95825 |
| Generator Mail Street Number: | Not reported |
| Generator Mail Street 1: | 2400 TOWER AVE |
| Generator Mail Street 2: | Not reported |
| Generator Mail City: | SACRAMENTO |
| Generator Mail Zip: | 95825 |
| Generator Mail State: | CA |
| Generator Contact Company Name: | Not reported |
| Designated Facility EPA ID: | CAT080013352 |
| Designated Facility Name: | Demenno Kerdoon |
| Designated Facility Mail Street Number: | 2000 |
| Designated Facility Mail Street 1: | Not reported |

**COOKS COLLISION ON TOWER AVENUE (Continued)** **1024840374**

| | |
|---|---|
| Designated Facility Mail Street 2: | 2000 N. ALAMEDA STREET |
| Designated Facility Mail City: | COMPTON |
| Designated Facility Mail Zip: | 90222 |
| Designated Facility Mail State: | CA |
| Designated Facility Location Street Number: | 2000 |
| Designated Facility Location Street 1: | 2000 N. ALAMEDA STREET |
| Designated Facility Location Street 2: | Not reported |
| Designated Facility Location City: | COMPTON |
| Designated Facility Location Zip: | 90222 |
| Designated Facility Location State: | CA |
| Designated Facility Contact Company Name: | Not reported |
| Manifest Residue Indicator: | N |
| Rejection Indicator: | N |

| | |
|---|---|
| Manifest Tracking Number: | 016759867JJK |
| Last Updated Date: | 20191004 |
| Shipped Date: | 20181017 |
| Received Date: | 20181029 |
| Manifest Status: | Signed |
| Submission Type: | DataImage5Copy |
| Origin Type: | Web |
| Generator EPA ID: | CAL000389039 |
| Generator Name: | Cooks Collision On Tower Avenue |
| Generator Location Street Number: | Not reported |
| Generator Location Street 1: | 2400 TOWER AVE |
| Generator Location Street 2: | Not reported |
| Generator Location City: | SACRAMENTO |
| Generator Location State: | CA |
| Generator Location Zip: | 95825 |
| Generator Mail Street Number: | Not reported |
| Generator Mail Street 1: | 2990 LAVA RIDGE CT STE 200 |
| Generator Mail Street 2: | Not reported |
| Generator Mail City: | ROSEVILLE |
| Generator Mail Zip: | 95661-0000 |
| Generator Mail State: | CA |
| Generator Contact Company Name: | Not reported |
| Designated Facility EPA ID: | CAD008252405 |
| Designated Facility Name: | Pacific Resource Recovery |
| Designated Facility Mail Street Number: | Not reported |
| Designated Facility Mail Street 1: | Not reported |
| Designated Facility Mail Street 2: | 3150 EAST PICO BLVD |
| Designated Facility Mail City: | LOS ANGELES |
| Designated Facility Mail Zip: | 90023 |
| Designated Facility Mail State: | CA |
| Designated Facility Location Street Number: | Not reported |
| Designated Facility Location Street 1: | 3150 EAST PICO BLVD |
| Designated Facility Location Street 2: | Not reported |
| Designated Facility Location City: | LOS ANGELES |
| Designated Facility Location Zip: | 90023 |
| Designated Facility Location State: | CA |
| Designated Facility Contact Company Name: | Not reported |
| Manifest Residue Indicator: | N |
| Rejection Indicator: | N |

| | |
|---|---|
| Manifest Tracking Number: | 017765880JJK |
| Last Updated Date: | 20190411 |
| Shipped Date: | 20180809 |

**COOKS COLLISION ON TOWER AVENUE (Continued)** **1024840374**

| | |
|---|---|
| Received Date: | 20180816 |
| Manifest Status: | Signed |
| Submission Type: | DataImage5Copy |
| Origin Type: | Mail |
| Generator EPA ID: | CAL000389039 |
| Generator Name: | Cooks Collision On Tower Avenue |
| Generator Location Street Number: | Not reported |
| Generator Location Street 1: | 2400 TOWER AVE |
| Generator Location Street 2: | Not reported |
| Generator Location City: | SACRAMENTO |
| Generator Location State: | CA |
| Generator Location Zip: | 95825 |
| Generator Mail Street Number: | Not reported |
| Generator Mail Street 1: | 2990 LAVA RIDGE CT STE 200 |
| Generator Mail Street 2: | Not reported |
| Generator Mail City: | ROSEVILLE |
| Generator Mail Zip: | 95661-0000 |
| Generator Mail State: | CA |
| Generator Contact Company Name: | Not reported |
| Designated Facility EPA ID: | CAD008252405 |
| Designated Facility Name: | Pacific Resource Recovery Services Inc |
| Designated Facility Mail Street Number: | Not reported |
| Designated Facility Mail Street 1: | CA90023 CA037US 3150 |
| Designated Facility Mail Street 2: | 3150 EAST PICO BLVD |
| Designated Facility Mail City: | LOS ANGELES |
| Designated Facility Mail Zip: | 90023 |
| Designated Facility Mail State: | CA |
| Designated Facility Location Street Number: | Not reported |
| Designated Facility Location Street 1: | 3150 EAST PICO BLVD |
| Designated Facility Location Street 2: | Not reported |
| Designated Facility Location City: | LOS ANGELES |
| Designated Facility Location Zip: | 90023-0000 |
| Designated Facility Location State: | CA |
| Designated Facility Contact Company Name: | Not reported |
| Manifest Residue Indicator: | N |
| Rejection Indicator: | N |

| | |
|---|---|
| Manifest Tracking Number: | 018157830JJK |
| Last Updated Date: | 20181013 |
| Shipped Date: | 20180911 |
| Received Date: | 20180919 |
| Manifest Status: | Signed |
| Submission Type: | DataImage5Copy |
| Origin Type: | Service |
| Generator EPA ID: | CAL000389039 |
| Generator Name: | Cooks Collision On Tower Avenue |
| Generator Location Street Number: | Not reported |
| Generator Location Street 1: | 2400 TOWER AVE |
| Generator Location Street 2: | Not reported |
| Generator Location City: | SACRAMENTO |
| Generator Location State: | CA |
| Generator Location Zip: | 95825 |
| Generator Mail Street Number: | Not reported |
| Generator Mail Street 1: | 2990 LAVA RIDGE CT STE 200 |
| Generator Mail Street 2: | Not reported |
| Generator Mail City: | ROSEVILLE |
| Generator Mail Zip: | 95661-0000 |

**COOKS COLLISION ON TOWER AVENUE (Continued)** **1024840374**

| | |
|---|---|
| Generator Mail State: | CA |
| Generator Contact Company Name: | Not reported |
| Designated Facility EPA ID: | CAT080013352 |
| Designated Facility Name: | Demenno/Kerdoon |
| Designated Facility Mail Street Number: | 2000 |
| Designated Facility Mail Street 1: | CA90222 CA037US 2000 |
| Designated Facility Mail Street 2: | 2000 N. ALAMEDA STREET |
| Designated Facility Mail City: | COMPTON |
| Designated Facility Mail Zip: | 90222 |
| Designated Facility Mail State: | CA |
| Designated Facility Location Street Number: | 2000 |
| Designated Facility Location Street 1: | 2000 N. ALAMEDA STREET |
| Designated Facility Location Street 2: | Not reported |
| Designated Facility Location City: | COMPTON |
| Designated Facility Location Zip: | 90222-0000 |
| Designated Facility Location State: | CA |
| Designated Facility Contact Company Name: | Not reported |
| Manifest Residue Indicator: | N |
| Rejection Indicator: | N |

| | |
|---|---|
| Manifest Tracking Number: | 018157831JJK |
| Last Updated Date: | 20181005 |
| Shipped Date: | 20180911 |
| Received Date: | 20180919 |
| Manifest Status: | Signed |
| Submission Type: | DataImage5Copy |
| Origin Type: | Service |
| Generator EPA ID: | CAL000389039 |
| Generator Name: | Cooks Collision On Tower Avenue |
| Generator Location Street Number: | Not reported |
| Generator Location Street 1: | 2400 TOWER AVE |
| Generator Location Street 2: | Not reported |
| Generator Location City: | SACRAMENTO |
| Generator Location State: | CA |
| Generator Location Zip: | 95825 |
| Generator Mail Street Number: | Not reported |
| Generator Mail Street 1: | 2990 LAVA RIDGE CT STE 200 |
| Generator Mail Street 2: | Not reported |
| Generator Mail City: | ROSEVILLE |
| Generator Mail Zip: | 95661-0000 |
| Generator Mail State: | CA |
| Generator Contact Company Name: | Not reported |
| Designated Facility EPA ID: | CAD097030993 |
| Designated Facility Name: | Us Ecology Vernon Inc |
| Designated Facility Mail Street Number: | 5375 |
| Designated Facility Mail Street 1: | CA90058 CA037US 5375 |
| Designated Facility Mail Street 2: | 5375 SOUTH BOYLE AVENUE |
| Designated Facility Mail City: | VERNON |
| Designated Facility Mail Zip: | 90058 |
| Designated Facility Mail State: | CA |
| Designated Facility Location Street Number: | 5375 |
| Designated Facility Location Street 1: | 5375 SOUTH BOYLE AVENUE |
| Designated Facility Location Street 2: | Not reported |
| Designated Facility Location City: | LOS ANGELES |
| Designated Facility Location Zip: | 90058-0000 |
| Designated Facility Location State: | CA |
| Designated Facility Contact Company Name: | Not reported |

**COOKS COLLISION ON TOWER AVENUE (Continued)** **1024840374**

| | |
|---|---|
| Manifest Residue Indicator: | N |
| Rejection Indicator: | N |
| | |
| Manifest Tracking Number: | 017453700JJK |
| Last Updated Date: | 20180928 |
| Shipped Date: | 20180716 |
| Received Date: | 20180725 |
| Manifest Status: | Signed |
| Submission Type: | DataImage5Copy |
| Origin Type: | Service |
| Generator EPA ID: | CAL000389039 |
| Generator Name: | Cooks Collision On Tower Avenue |
| Generator Location Street Number: | Not reported |
| Generator Location Street 1: | 2400 TOWER AVE |
| Generator Location Street 2: | Not reported |
| Generator Location City: | SACRAMENTO |
| Generator Location State: | CA |
| Generator Location Zip: | 95825 |
| Generator Mail Street Number: | Not reported |
| Generator Mail Street 1: | 2990 LAVA RIDGE CT STE 200 |
| Generator Mail Street 2: | Not reported |
| Generator Mail City: | ROSEVILLE |
| Generator Mail Zip: | 95661-0000 |
| Generator Mail State: | CA |
| Generator Contact Company Name: | Not reported |
| Designated Facility EPA ID: | CAD097030993 |
| Designated Facility Name: | Us Ecology Vernon, Inc. |
| Designated Facility Mail Street Number: | 5375 |
| Designated Facility Mail Street 1: | Not reported |
| Designated Facility Mail Street 2: | 5375 SOUTH BOYLE AVENUE |
| Designated Facility Mail City: | VERNON |
| Designated Facility Mail Zip: | 90058 |
| Designated Facility Mail State: | CA |
| Designated Facility Location Street Number: | 5375 |
| Designated Facility Location Street 1: | 5375 SOUTH BOYLES AVENUE |
| Designated Facility Location Street 2: | Not reported |
| Designated Facility Location City: | VERNON |
| Designated Facility Location Zip: | 90058 |
| Designated Facility Location State: | CA |
| Designated Facility Contact Company Name: | Not reported |
| Manifest Residue Indicator: | N |
| Rejection Indicator: | N |

State Waste:

| | |
|---|---|
| Manifest Tracking Number: | 017453700JJK |
| Waste Line Number: | 1 |
| State Waste Code Owner: | CA |
| State Waste Code: | 352 |
| State Waste: | Other organic solids |
| | |
| Manifest Tracking Number: | 017453700JJK |
| Waste Line Number: | 1 |
| State Waste Code Owner: | CA |
| State Waste Code: | 352 |
| State Waste: | Other organic solids |

**COOKS COLLISION ON TOWER AVENUE (Continued)** **1024840374**

Transporter:
- Manifest Tracking Number: 017453700JJK
- Transporter Line Number: 1
- Transporter EPA ID: CAD028277036
- Transporter Name: Asbury Environmental Services

Waste Line:
- Manifest Tracking Number: 017453700JJK
- Waste Line Number: 1
- U.S. DOT Hazardous Indicator: N
- U.S. DOT ID Number: Not reported
- U.S. DOT Description: Not reported
- Non-Hazardous Waste Description: Non Hazardous Solid
- Number of Containers: 3
- Container Type Code: DM
- Container Type Description: Metal drums, barrels, kegs
- Waste Quantity: 250
- Quantity Unit of Measure Code: P
- Quantity Unit of Measure Description: Pounds
- Waste Quantity, in Tons: 0.125
- Acute Waste Quantity, in Tons: 0
- Non-Acute Waste Quantity, in Tons: 0.125
- Waste Quantity, in Kilograms: 113.37875
- Acute Waste Quantity, in Kilograms: 0
- Non-Acute Waste Quantity, in Kilorgrams: 113.37875
- Management Method Code: H141
- Management Method Description: STORAGE, BULKING AND/OR TRANSFER OFF SITE
- Waste Residue Indicator: N
- Quantity Discrepancy Indicator: N
- Waste Type Discrepancy Indicator: N
- Waste Density: Not reported
- Waste Density Unit of Measure Code: Not reported
- Waste Density Unit of Measure Description: Not reported
- Form Code: Not reported
- Form Code Description: Not reported
- Source Code: Not reported
- Source Code Description: Not reported
- Waste Minimization Code: Not reported
- Waste Minimization Code Description: Not reported
- Consent Number: Not reported
- EPA Waste Indicator: N

---

**AH383** **FAST SIGNS #112** **HWTS S113081208**
**East** **1720 FULTON AVE** **HAZNET N/A**
**1/8-1/4** **SACRAMENTO, CA 95825** **Sacramento Co. ML**
**0.177 mi.**
**932 ft.** **Site 7 of 8 in cluster AH**

**Relative:** **Lower**
**Actual:** **41 ft.**

HWTS:
- Name: CARVELL PRINTING
- Address: 1720 FULTON AVE
- Address 2: Not reported
- City,State,Zip: SACRAMENTO, CA 95825
- EPA ID: CAL000147661
- Inactive Date: 06/30/2013
- Create Date: 09/21/1998
- Last Act Date: Not reported

**FAST SIGNS #112 (Continued)** **S113081208**

| | |
|---|---|
| Mailing Name: | Not reported |
| Mailing Address: | 1720 FULTON AVE |
| Mailing Address 2: | Not reported |
| Mailing City,State,Zip: | SACRAMENTO, CA 958250000 |
| Owner Name: | CAROL CARVELL |
| Owner Address: | 1720 FULTON AVE |
| Owner Address 2: | Not reported |
| Owner City,State,Zip: | SACRAMENTO, CA 958250000 |
| Owner Phone: | Not reported |
| Owner Fax: | Not reported |
| Contact Name: | CAROL CARVELL/PRESIDENT |
| Contact Address: | 1720 FULTON AVE |
| Contact Address 2: | Not reported |
| City,State,Zip: | SACRAMENTO, CA 958250000 |
| Contact Phone: | Not reported |
| Contact Fax: | Not reported |
| Facility Status: | Inactive |
| Facility Type: | PERMANENT |
| Category: | STATE |
| Latitude: | 38.596428 |
| Longitude: | -121.401442 |

HAZNET:

| | |
|---|---|
| Name: | CARVELL PRINTING |
| Address: | 1720 FULTON AVE |
| Address 2: | Not reported |
| City,State,Zip: | SACRAMENTO, CA 958250000 |
| Contact: | CAROL CARVELL/PRESIDENT |
| Telephone: | 9164822156 |
| Mailing Name: | Not reported |
| Mailing Address: | 1720 FULTON AVE |
| | |
| Year: | 2012 |
| Gepaid: | CAL000147661 |
| TSD EPA ID: | NVT330010000 |
| CA Waste Code: | 141 - Off-specification, aged or surplus inorganics |
| Disposal Method: | H039 - Other Recovery Of Reclamation For Reuse Including Acid Regeneration, Organics Recovery Ect |
| Tons: | 0.06 |
| | |
| Year: | 2011 |
| Gepaid: | CAL000147661 |
| TSD EPA ID: | NVT330010000 |
| CA Waste Code: | - |
| Disposal Method: | H039 - Other Recovery Of Reclamation For Reuse Including Acid Regeneration, Organics Recovery Ect |
| Tons: | 0.06 |
| | |
| Year: | 2011 |
| Gepaid: | CAL000147661 |
| TSD EPA ID: | NVT330010000 |
| CA Waste Code: | - |
| Disposal Method: | H132 - Landfill Or Surface Impoundment That Will Be Closed As Landfill( To Include On-Site Treatment And/Or Stabilization) |
| Tons: | 0.05 |
| | |
| Year: | 2010 |

**FAST SIGNS #112 (Continued)** **S113081208**

Gepaid: CAL000147661
TSD EPA ID: NVT330010000
CA Waste Code: 331 - Off-specification, aged or surplus organics
Disposal Method: H132 - Landfill Or Surface Impoundment That Will Be Closed As Landfill( To Include On-Site Treatment And/Or Stabilization)
Tons: 0.075

Year: 2010
Gepaid: CAL000147661
TSD EPA ID: NVT330010000
CA Waste Code: 141 - Off-specification, aged or surplus inorganics
Disposal Method: H039 - Other Recovery Of Reclamation For Reuse Including Acid Regeneration, Organics Recovery Ect
Tons: 0.0675

Year: 2009
Gepaid: CAL000147661
TSD EPA ID: NVT330010000
CA Waste Code: 141 - Off-specification, aged or surplus inorganics
Disposal Method: H039 - Other Recovery Of Reclamation For Reuse Including Acid Regeneration, Organics Recovery Ect
Tons: 0.13755

Year: 2009
Gepaid: CAL000147661
TSD EPA ID: NVT330010000
CA Waste Code: 331 - Off-specification, aged or surplus organics
Disposal Method: H132 - Landfill Or Surface Impoundment That Will Be Closed As Landfill( To Include On-Site Treatment And/Or Stabilization)
Tons: 0.1245

Year: 2008
Gepaid: CAL000147661
TSD EPA ID: NVT330010000
CA Waste Code: 331 - Off-specification, aged or surplus organics
Disposal Method: H132 - Landfill Or Surface Impoundment That Will Be Closed As Landfill( To Include On-Site Treatment And/Or Stabilization)
Tons: 0.109

Year: 2008
Gepaid: CAL000147661
TSD EPA ID: NVT330010000
CA Waste Code: 141 - Off-specification, aged or surplus inorganics
Disposal Method: H039 - Other Recovery Of Reclamation For Reuse Including Acid Regeneration, Organics Recovery Ect
Tons: 0.12205

Year: 2007
Gepaid: CAL000147661
TSD EPA ID: NVT330010000
CA Waste Code: 141 - Off-specification, aged or surplus inorganics
Disposal Method: H132 - Landfill Or Surface Impoundment That Will Be Closed As Landfill( To Include On-Site Treatment And/Or Stabilization)
Tons: 0.06

**FAST SIGNS #112 (Continued)** **S113081208**

Click this hyperlink while viewing on your computer to access
1 additional CA HAZNET: record(s) in the EDR Site Report.

Additional Information:

| | |
|---|---|
| Year: | 2012 |
| Gen EPA ID: | CAL000147661 |
| Shipment Date: | 20120522 |
| Creation Date: | 5/28/2013 22:15:05 |
| Receipt Date: | 20120530 |
| Manifest ID: | 002857694SKS |
| Trans EPA ID: | TXR000050930 |
| Trans Name: | SAFETY-KLEEN SYSTEMS INC |
| Trans 2 EPA ID: | NVR000037564 |
| Trans 2 Name: | ENVIRONMENTAL TRANSPORT OF NEVADA |
| TSDF EPA ID: | NVT330010000 |
| Trans Name: | US ECOLOGY NEVADA |
| TSDF Alt EPA ID: | Not reported |
| TSDF Alt Name: | Not reported |
| Waste Code Description: | 141 - Off-specification, aged, or surplus inorganics |
| RCRA Code: | Not reported |
| Meth Code: | H039 - Other Recovery Of Reclamation For Reuse Including Acid Regeneration, Organics Recovery Ect |
| Quantity Tons: | 0.06 |
| Waste Quantity: | 120 |
| Quantity Unit: | P |
| Additional Code 1: | Not reported |
| Additional Code 2: | Not reported |
| Additional Code 3: | Not reported |
| Additional Code 4: | Not reported |
| Additional Code 5: | Not reported |

Additional Information:

| | |
|---|---|
| Year: | 2011 |
| Gen EPA ID: | CAL000147661 |
| Shipment Date: | 20110815 |
| Creation Date: | 1/12/2012 18:30:33 |
| Receipt Date: | 20110822 |
| Manifest ID: | 003788163FLE |
| Trans EPA ID: | TXR000050930 |
| Trans Name: | SAFETY-KLEEN SYSTEMS INC |
| Trans 2 EPA ID: | Not reported |
| Trans 2 Name: | Not reported |
| TSDF EPA ID: | NVT330010000 |
| Trans Name: | US ECOLOGY NEVADA |
| TSDF Alt EPA ID: | Not reported |
| TSDF Alt Name: | Not reported |
| Waste Code Description: | - Not reported |
| RCRA Code: | Not reported |
| Meth Code: | H039 - Other Recovery Of Reclamation For Reuse Including Acid Regeneration, Organics Recovery Ect |
| Quantity Tons: | 0.06 |
| Waste Quantity: | 120 |
| Quantity Unit: | P |

**FAST SIGNS #112 (Continued)** **S113081208**

| | |
|---|---|
| Additional Code 1: | Not reported |
| Additional Code 2: | Not reported |
| Additional Code 3: | Not reported |
| Additional Code 4: | Not reported |
| Additional Code 5: | Not reported |
| Shipment Date: | 20110815 |
| Creation Date: | 1/12/2012 18:30:33 |
| Receipt Date: | 20110822 |
| Manifest ID: | 003788163FLE |
| Trans EPA ID: | TXR000050930 |
| Trans Name: | SAFETY-KLEEN SYSTEMS INC |
| Trans 2 EPA ID: | Not reported |
| Trans 2 Name: | Not reported |
| TSDF EPA ID: | NVT330010000 |
| Trans Name: | US ECOLOGY NEVADA |
| TSDF Alt EPA ID: | Not reported |
| TSDF Alt Name: | Not reported |
| Waste Code Description: | - Not reported |
| RCRA Code: | D002 |
| Meth Code: | H132 - Landfill Or Surface Impoundment That Will Be Closed As Landfill( To Include On-Site Treatment And/Or Stabilization) |
| Quantity Tons: | 0.05 |
| Waste Quantity: | 100 |
| Quantity Unit: | P |
| Additional Code 1: | Not reported |
| Additional Code 2: | Not reported |
| Additional Code 3: | Not reported |
| Additional Code 4: | Not reported |
| Additional Code 5: | Not reported |

Additional Information:

| | |
|---|---|
| Year: | 2010 |
| Gen EPA ID: | CAL000147661 |
| Shipment Date: | 20100820 |
| Creation Date: | 1/26/2011 18:30:31 |
| Receipt Date: | 20100830 |
| Manifest ID: | 003732456FLE |
| Trans EPA ID: | TXR000050930 |
| Trans Name: | SAFETY-KLEEN SYSTEMS INC |
| Trans 2 EPA ID: | Not reported |
| Trans 2 Name: | Not reported |
| TSDF EPA ID: | NVT330010000 |
| Trans Name: | US ECOLOGY NEVADA |
| TSDF Alt EPA ID: | Not reported |
| TSDF Alt Name: | Not reported |
| Waste Code Description: | 331 - Off-specification, aged, or surplus organics |
| RCRA Code: | D002 |
| Meth Code: | H132 - Landfill Or Surface Impoundment That Will Be Closed As Landfill( To Include On-Site Treatment And/Or Stabilization) |
| Quantity Tons: | 0.05 |
| Waste Quantity: | 100 |
| Quantity Unit: | P |
| Additional Code 1: | Not reported |
| Additional Code 2: | Not reported |
| Additional Code 3: | Not reported |

**FAST SIGNS #112 (Continued)** **S113081208**

| | |
|---|---|
| Additional Code 4: | Not reported |
| Additional Code 5: | Not reported |
| | |
| Shipment Date: | 20100820 |
| Creation Date: | 1/26/2011 18:30:31 |
| Receipt Date: | 20100830 |
| Manifest ID: | 003732456FLE |
| Trans EPA ID: | TXR000050930 |
| Trans Name: | SAFETY-KLEEN SYSTEMS INC |
| Trans 2 EPA ID: | Not reported |
| Trans 2 Name: | Not reported |
| TSDF EPA ID: | NVT330010000 |
| Trans Name: | US ECOLOGY NEVADA |
| TSDF Alt EPA ID: | Not reported |
| TSDF Alt Name: | Not reported |
| Waste Code Description: | 141 - Off-specification, aged, or surplus inorganics |
| RCRA Code: | Not reported |
| Meth Code: | H039 - Other Recovery Of Reclamation For Reuse Including Acid Regeneration, Organics Recovery Ect |
| Quantity Tons: | 0.0425 |
| Waste Quantity: | 85 |
| Quantity Unit: | P |
| Additional Code 1: | Not reported |
| Additional Code 2: | Not reported |
| Additional Code 3: | Not reported |
| Additional Code 4: | Not reported |
| Additional Code 5: | Not reported |
| | |
| Shipment Date: | 20100115 |
| Creation Date: | 7/20/2010 18:30:08 |
| Receipt Date: | 20100125 |
| Manifest ID: | 001742379SKS |
| Trans EPA ID: | TXR000050930 |
| Trans Name: | SAFETY-KLEEN SYSTEMS INC |
| Trans 2 EPA ID: | Not reported |
| Trans 2 Name: | Not reported |
| TSDF EPA ID: | NVT330010000 |
| Trans Name: | US ECOLOGY NEVADA |
| TSDF Alt EPA ID: | Not reported |
| TSDF Alt Name: | Not reported |
| Waste Code Description: | 331 - Off-specification, aged, or surplus organics |
| RCRA Code: | D002 |
| Meth Code: | H132 - Landfill Or Surface Impoundment That Will Be Closed As Landfill( To Include On-Site Treatment And/Or Stabilization) |
| Quantity Tons: | 0.025 |
| Waste Quantity: | 50 |
| Quantity Unit: | P |
| Additional Code 1: | Not reported |
| Additional Code 2: | Not reported |
| Additional Code 3: | Not reported |
| Additional Code 4: | Not reported |
| Additional Code 5: | Not reported |
| | |
| Shipment Date: | 20100115 |
| Creation Date: | 7/20/2010 18:30:08 |
| Receipt Date: | 20100125 |
| Manifest ID: | 001742379SKS |

**FAST SIGNS #112 (Continued)** **S113081208**

| | |
|---|---|
| Trans EPA ID: | TXR000050930 |
| Trans Name: | SAFETY-KLEEN SYSTEMS INC |
| Trans 2 EPA ID: | Not reported |
| Trans 2 Name: | Not reported |
| TSDF EPA ID: | NVT330010000 |
| Trans Name: | US ECOLOGY NEVADA |
| TSDF Alt EPA ID: | Not reported |
| TSDF Alt Name: | Not reported |
| Waste Code Description: | 141 - Off-specification, aged, or surplus inorganics |
| RCRA Code: | Not reported |
| Meth Code: | H039 - Other Recovery Of Reclamation For Reuse Including Acid Regeneration, Organics Recovery Ect |
| Quantity Tons: | 0.025 |
| Waste Quantity: | 50 |
| Quantity Unit: | P |
| Additional Code 1: | Not reported |
| Additional Code 2: | Not reported |
| Additional Code 3: | Not reported |
| Additional Code 4: | Not reported |
| Additional Code 5: | Not reported |

Additional Information:

| | |
|---|---|
| Year: | 2009 |
| Gen EPA ID: | CAL000147661 |
| Shipment Date: | 20091006 |
| Creation Date: | 4/12/2010 18:30:55 |
| Receipt Date: | 20091014 |
| Manifest ID: | 002188152SKS |
| Trans EPA ID: | TXR000050930 |
| Trans Name: | SAFETY-KLEEN SYSTEMS INC |
| Trans 2 EPA ID: | Not reported |
| Trans 2 Name: | Not reported |
| TSDF EPA ID: | NVT330010000 |
| Trans Name: | US ECOLOGY NEVADA |
| TSDF Alt EPA ID: | Not reported |
| TSDF Alt Name: | Not reported |
| Waste Code Description: | 331 - Off-specification, aged, or surplus organics |
| RCRA Code: | D002 |
| Meth Code: | H132 - Landfill Or Surface Impoundment That Will Be Closed As Landfill( To Include On-Site Treatment And/Or Stabilization) |
| Quantity Tons: | 0.075 |
| Waste Quantity: | 150 |
| Quantity Unit: | P |
| Additional Code 1: | Not reported |
| Additional Code 2: | Not reported |
| Additional Code 3: | Not reported |
| Additional Code 4: | Not reported |
| Additional Code 5: | Not reported |
| Shipment Date: | 20091006 |
| Creation Date: | 4/12/2010 18:30:55 |
| Receipt Date: | 20091014 |
| Manifest ID: | 002188152SKS |
| Trans EPA ID: | TXR000050930 |
| Trans Name: | SAFETY-KLEEN SYSTEMS INC |
| Trans 2 EPA ID: | Not reported |

**FAST SIGNS #112 (Continued)** **S113081208**

| | |
|---|---|
| Trans 2 Name: | Not reported |
| TSDF EPA ID: | NVT330010000 |
| Trans Name: | US ECOLOGY NEVADA |
| TSDF Alt EPA ID: | Not reported |
| TSDF Alt Name: | Not reported |
| Waste Code Description: | 141 - Off-specification, aged, or surplus inorganics |
| RCRA Code: | Not reported |
| Meth Code: | H039 - Other Recovery Of Reclamation For Reuse Including Acid Regeneration, Organics Recovery Ect |
| Quantity Tons: | 0.075 |
| Waste Quantity: | 150 |
| Quantity Unit: | P |
| Additional Code 1: | Not reported |
| Additional Code 2: | Not reported |
| Additional Code 3: | Not reported |
| Additional Code 4: | Not reported |
| Additional Code 5: | Not reported |
| | |
| Shipment Date: | 20090213 |
| Creation Date: | 6/17/2009 18:30:27 |
| Receipt Date: | 20090218 |
| Manifest ID: | 001526690SKS |
| Trans EPA ID: | TXR000050930 |
| Trans Name: | SAFETY-KLEEN SYSTEMS INC |
| Trans 2 EPA ID: | Not reported |
| Trans 2 Name: | Not reported |
| TSDF EPA ID: | NVT330010000 |
| Trans Name: | US ECOLOGY NEVADA |
| TSDF Alt EPA ID: | Not reported |
| TSDF Alt Name: | Not reported |
| Waste Code Description: | 331 - Off-specification, aged, or surplus organics |
| RCRA Code: | D002 |
| Meth Code: | H132 - Landfill Or Surface Impoundment That Will Be Closed As Landfill( To Include On-Site Treatment And/Or Stabilization) |
| Quantity Tons: | 0.0495 |
| Waste Quantity: | 15 |
| Quantity Unit: | G |
| Additional Code 1: | Not reported |
| Additional Code 2: | Not reported |
| Additional Code 3: | Not reported |
| Additional Code 4: | Not reported |
| Additional Code 5: | Not reported |
| | |
| Shipment Date: | 20090213 |
| Creation Date: | 6/17/2009 18:30:27 |
| Receipt Date: | 20090218 |
| Manifest ID: | 001526690SKS |
| Trans EPA ID: | TXR000050930 |
| Trans Name: | SAFETY-KLEEN SYSTEMS INC |
| Trans 2 EPA ID: | Not reported |
| Trans 2 Name: | Not reported |
| TSDF EPA ID: | NVT330010000 |
| Trans Name: | US ECOLOGY NEVADA |
| TSDF Alt EPA ID: | Not reported |
| TSDF Alt Name: | Not reported |
| Waste Code Description: | 141 - Off-specification, aged, or surplus inorganics |
| RCRA Code: | Not reported |

**FAST SIGNS #112 (Continued)** **S113081208**

| | |
|---|---|
| Meth Code: | H039 - Other Recovery Of Reclamation For Reuse Including Acid Regeneration, Organics Recovery Ect |
| Quantity Tons: | 0.06255 |
| Waste Quantity: | 15 |
| Quantity Unit: | G |
| Additional Code 1: | Not reported |
| Additional Code 2: | Not reported |
| Additional Code 3: | Not reported |
| Additional Code 4: | Not reported |
| Additional Code 5: | Not reported |

Additional Information:

| | |
|---|---|
| Year: | 2008 |
| Gen EPA ID: | CAL000147661 |
| Shipment Date: | 20080717 |
| Creation Date: | 12/8/2008 18:30:18 |
| Receipt Date: | 20080730 |
| Manifest ID: | 001277216SKS |
| Trans EPA ID: | TXR000050930 |
| Trans Name: | SAFETY-KLEEN SYSTEMS INC |
| Trans 2 EPA ID: | Not reported |
| Trans 2 Name: | Not reported |
| TSDF EPA ID: | NVT330010000 |
| Trans Name: | US ECOLOGY NEVADA |
| TSDF Alt EPA ID: | Not reported |
| TSDF Alt Name: | Not reported |
| Waste Code Description: | 331 - Off-specification, aged, or surplus organics |
| RCRA Code: | D002 |
| Meth Code: | H132 - Landfill Or Surface Impoundment That Will Be Closed As Landfill( To Include On-Site Treatment And/Or Stabilization) |
| Quantity Tons: | 0.0495 |
| Waste Quantity: | 15 |
| Quantity Unit: | G |
| Additional Code 1: | Not reported |
| Additional Code 2: | Not reported |
| Additional Code 3: | Not reported |
| Additional Code 4: | Not reported |
| Additional Code 5: | Not reported |
| Shipment Date: | 20080717 |
| Creation Date: | 12/8/2008 18:30:18 |
| Receipt Date: | 20080730 |
| Manifest ID: | 001277216SKS |
| Trans EPA ID: | TXR000050930 |
| Trans Name: | SAFETY-KLEEN SYSTEMS INC |
| Trans 2 EPA ID: | Not reported |
| Trans 2 Name: | Not reported |
| TSDF EPA ID: | NVT330010000 |
| Trans Name: | US ECOLOGY NEVADA |
| TSDF Alt EPA ID: | Not reported |
| TSDF Alt Name: | Not reported |
| Waste Code Description: | 141 - Off-specification, aged, or surplus inorganics |
| RCRA Code: | Not reported |
| Meth Code: | H039 - Other Recovery Of Reclamation For Reuse Including Acid Regeneration, Organics Recovery Ect |
| Quantity Tons: | 0.06255 |

**FAST SIGNS #112 (Continued)** **S113081208**

| | |
|---|---|
| Waste Quantity: | 15 |
| Quantity Unit: | G |
| Additional Code 1: | Not reported |
| Additional Code 2: | Not reported |
| Additional Code 3: | Not reported |
| Additional Code 4: | Not reported |
| Additional Code 5: | Not reported |
| | |
| Shipment Date: | 20080121 |
| Creation Date: | 10/30/2008 18:30:39 |
| Receipt Date: | 20080130 |
| Manifest ID: | 001006711SKS |
| Trans EPA ID: | TXR000050930 |
| Trans Name: | SAFETY-KLEEN SYSTEMS INC |
| Trans 2 EPA ID: | Not reported |
| Trans 2 Name: | Not reported |
| TSDF EPA ID: | NVT330010000 |
| Trans Name: | US ECOLOGY NEVADA |
| TSDF Alt EPA ID: | Not reported |
| TSDF Alt Name: | Not reported |
| Waste Code Description: | 331 - Off-specification, aged, or surplus organics |
| RCRA Code: | D002 |
| Meth Code: | H132 - Landfill Or Surface Impoundment That Will Be Closed As Landfill( To Include On-Site Treatment And/Or Stabilization) |
| Quantity Tons: | 0.0595 |
| Waste Quantity: | 119 |
| Quantity Unit: | P |
| Additional Code 1: | Not reported |
| Additional Code 2: | Not reported |
| Additional Code 3: | Not reported |
| Additional Code 4: | Not reported |
| Additional Code 5: | Not reported |
| | |
| Shipment Date: | 20080121 |
| Creation Date: | 10/30/2008 18:30:39 |
| Receipt Date: | 20080130 |
| Manifest ID: | 001006711SKS |
| Trans EPA ID: | TXR000050930 |
| Trans Name: | SAFETY-KLEEN SYSTEMS INC |
| Trans 2 EPA ID: | Not reported |
| Trans 2 Name: | Not reported |
| TSDF EPA ID: | NVT330010000 |
| Trans Name: | US ECOLOGY NEVADA |
| TSDF Alt EPA ID: | Not reported |
| TSDF Alt Name: | Not reported |
| Waste Code Description: | 141 - Off-specification, aged, or surplus inorganics |
| RCRA Code: | Not reported |
| Meth Code: | H039 - Other Recovery Of Reclamation For Reuse Including Acid Regeneration, Organics Recovery Ect |
| Quantity Tons: | 0.0595 |
| Waste Quantity: | 119 |
| Quantity Unit: | P |
| Additional Code 1: | Not reported |
| Additional Code 2: | Not reported |
| Additional Code 3: | Not reported |
| Additional Code 4: | Not reported |
| Additional Code 5: | Not reported |

**FAST SIGNS #112 (Continued)** **S113081208**

Additional Information:

| | |
|---|---|
| Year: | 2007 |
| Gen EPA ID: | CAL000147661 |
| Shipment Date: | 20070806 |
| Creation Date: | 1/25/2008 18:31:13 |
| Receipt Date: | 20070816 |
| Manifest ID: | 000607594SKS |
| Trans EPA ID: | TXR000050930 |
| Trans Name: | SAFETY-KLEEN SYSTEMS INC |
| Trans 2 EPA ID: | OKD981588791 |
| Trans 2 Name: | TRIAD |
| TSDF EPA ID: | NVT330010000 |
| Trans Name: | US ECOLOGY NEVADA |
| TSDF Alt EPA ID: | Not reported |
| TSDF Alt Name: | Not reported |
| Waste Code Description: | 141 - Off-specification, aged, or surplus inorganics |
| RCRA Code: | Not reported |
| Meth Code: | H132 - Landfill Or Surface Impoundment That Will Be Closed As Landfill( To Include On-Site Treatment And/Or Stabilization) |
| Quantity Tons: | 0.06 |
| Waste Quantity: | 120 |
| Quantity Unit: | P |
| Additional Code 1: | Not reported |
| Additional Code 2: | Not reported |
| Additional Code 3: | Not reported |
| Additional Code 4: | Not reported |
| Additional Code 5: | Not reported |
| Shipment Date: | 20070806 |
| Creation Date: | 3/4/2008 18:30:28 |
| Receipt Date: | 20070815 |
| Manifest ID: | 000607593SKS |
| Trans EPA ID: | TXR000050930 |
| Trans Name: | SAFETY-KLEEN SYSTEMS INC |
| Trans 2 EPA ID: | OKD981588791 |
| Trans 2 Name: | TRIAD TRANSPORT INC |
| TSDF EPA ID: | TXD077603371 |
| Trans Name: | SAFETY-KLEEN SYSTEMS INC |
| TSDF Alt EPA ID: | Not reported |
| TSDF Alt Name: | Not reported |
| Waste Code Description: | 331 - Off-specification, aged, or surplus organics |
| RCRA Code: | D002 |
| Meth Code: | H141 - Storage, Bulking, And/Or Transfer Off Site--No Treatment/Reovery (H010-H129) Or (H131-H135) |
| Quantity Tons: | 0.06 |
| Waste Quantity: | 120 |
| Quantity Unit: | P |
| Additional Code 1: | Not reported |
| Additional Code 2: | Not reported |
| Additional Code 3: | Not reported |
| Additional Code 4: | Not reported |
| Additional Code 5: | Not reported |

Sacramento Co. ML:

| | |
|---|---|
| Name: | FAST SIGNS #112 |

**FAST SIGNS #112 (Continued)** **S113081208**

| | |
|---|---|
| Address: | 1720 FULTON AVE |
| City,State,Zip: | SACRAMENTO, CA 95825 |
| Facility Id: | Not reported |
| Facility Status: | Not reported |
| FD: | Not reported |
| Billing Codes BP: | A |
| Billing Codes UST: | Not reported |
| WG Bill Code: | Not reported |
| Target Property Bill Cod: | Not reported |
| Food Bill Code: | Not reported |
| CUPA Permit Date: | Not reported |
| HAZMAT Permit Date: | Not reported |
| HAZMAT Inspection Date: | Not reported |
| Hazmat Date BP Received: | Not reported |
| UST Permit Dt: | Not reported |
| UST Inspection Date: | Not reported |
| UST Tank Test Date: | Not reported |
| Number of Tanks: | Not reported |
| UST Tank Test Date: | Not reported |
| SIC Code: | Not reported |
| Tier Permitting: | Not reported |
| AST Bill Code: | Not reported |
| CALARP Bill Code: | Not reported |

---

**AH384** **FAST SIGNS** **RCRA NonGen / NLR** **1024865196**
**East** **1720 FULTON AVE** **E MANIFEST** **CAL000433766**
**1/8-1/4** **SACRAMENTO, CA 95825**
**0.177 mi.**
**932 ft.** **Site 8 of 8 in cluster AH**

**Relative:** **Lower**
**Actual:** **41 ft.**

RCRA Listings:

| | |
|---|---|
| Date Form Received by Agency: | 20180220 |
| Handler Name: | Lantana Inc Dba Fastsigns |
| Handler Address: | 1720 Fulton Ave |
| Handler City,State,Zip: | SACRAMENTO, CA 95825 |
| EPA ID: | CAL000433766 |
| Contact Name: | ROBBY RICKS |
| Contact Address: | 1720 FULTON AVE |
| Contact City,State,Zip: | SACRAMENTO, CA 95825 |
| Contact Telephone: | 916-488-4222 |
| Contact Fax: | Not reported |
| Contact Email: | RRICKS@FASTSIGNS.COM |
| Contact Title: | Not reported |
| EPA Region: | 09 |
| Land Type: | Not reported |
| Federal Waste Generator Description: | Not a generator, verified |
| Non-Notifier: | Not reported |
| Biennial Report Cycle: | Not reported |
| Accessibility: | Not reported |
| Active Site Indicator: | Handler Activities |
| State District Owner: | Not reported |
| State District: | Not reported |
| Mailing Address: | 1720 FULTON AVE |
| Mailing City,State,Zip: | SACRAMENTO, CA 95825 |
| Owner Name: | Robby Ricks |
| Owner Type: | Other |
| Operator Name: | Robby Ricks |
| Operator Type: | Other |

**FAST SIGNS (Continued)** **1024865196**

| | |
|---|---|
| Short-Term Generator Activity: | No |
| Importer Activity: | No |
| Mixed Waste Generator: | No |
| Transporter Activity: | No |
| Transfer Facility Activity: | No |
| Recycler Activity with Storage: | No |
| Small Quantity On-Site Burner Exemption: | No |
| Smelting Melting and Refining Furnace Exemption: | No |
| Underground Injection Control: | No |
| Off-Site Waste Receipt: | No |
| Universal Waste Indicator: | Yes |
| Universal Waste Destination Facility: | Yes |
| Federal Universal Waste: | No |
| Active Site State-Reg Handler: | --- |
| Federal Facility Indicator: | Not reported |
| Hazardous Secondary Material Indicator: | N |
| Sub-Part K Indicator: | Not reported |
| 2018 GPRA Permit Baseline: | Not on the Baseline |
| 2018 GPRA Renewals Baseline: | Not on the Baseline |
| 202 GPRA Corrective Action Baseline: | No |
| Subject to Corrective Action Universe: | No |
| Non-TSDFs Where RCRA CA has Been Imposed Universe: | No |
| Corrective Action Priority Ranking: | No NCAPS ranking |
| Environmental Control Indicator: | No |
| Institutional Control Indicator: | No |
| Human Exposure Controls Indicator: | N/A |
| Groundwater Controls Indicator: | N/A |
| Significant Non-Complier Universe: | No |
| Unaddressed Significant Non-Complier Universe: | No |
| Addressed Significant Non-Complier Universe: | No |
| Significant Non-Complier With a Compliance Schedule Universe: | No |
| Financial Assurance Required: | Not reported |
| Handler Date of Last Change: | 20180907 |
| Recognized Trader-Importer: | No |
| Recognized Trader-Exporter: | No |
| Importer of Spent Lead Acid Batteries: | No |
| Exporter of Spent Lead Acid Batteries: | No |
| Recycler Activity Without Storage: | No |
| Manifest Broker: | No |
| Sub-Part P Indicator: | No |

Handler - Owner Operator:

| | |
|---|---|
| Owner/Operator Indicator: | Operator |
| Owner/Operator Name: ROBBY RICKS | |
| Legal Status: | Other |
| Date Became Current: | Not reported |
| Date Ended Current: | Not reported |
| Owner/Operator Address: | 1720 FULTON AVE |
| Owner/Operator City,State,Zip: | SACRAMENTO, CA 95825 |
| Owner/Operator Telephone: | 916-488-4222 |
| Owner/Operator Telephone Ext: | Not reported |
| Owner/Operator Fax: | Not reported |
| Owner/Operator Email: | Not reported |
| | |
| Owner/Operator Indicator: | Owner |
| Owner/Operator Name: ROBBY RICKS | |

**FAST SIGNS (Continued)** **1024865196**

| | |
|---|---|
| Legal Status: | Other |
| Date Became Current: | Not reported |
| Date Ended Current: | Not reported |
| Owner/Operator Address: | 3301 KENTFIELD DR |
| Owner/Operator City,State,Zip: | SACRAMENTO, CA 95821 |
| Owner/Operator Telephone: | 916-835-1960 |
| Owner/Operator Telephone Ext: | Not reported |
| Owner/Operator Fax: | Not reported |
| Owner/Operator Email: | Not reported |

Historic Generators:

| | |
|---|---|
| Receive Date: | 20180220 |
| Handler Name: | LANTANA INC DBA FASTSIGNS |
| Federal Waste Generator Description: | Not a generator, verified |
| State District Owner: | Not reported |
| Large Quantity Handler of Universal Waste: | No |
| Recognized Trader Importer: | No |
| Recognized Trader Exporter: | No |
| Spent Lead Acid Battery Importer: | No |
| Spent Lead Acid Battery Exporter: | No |
| Current Record: | Yes |
| Non Storage Recycler Activity: | Not reported |
| Electronic Manifest Broker: | Not reported |

List of NAICS Codes and Descriptions:

| | |
|---|---|
| NAICS Code: | 339950 |
| NAICS Description: | SIGN MANUFACTURING |

Facility Has Received Notices of Violations:

| | |
|---|---|
| Violations: | No Violations Found |

Evaluation Action Summary:

| | |
|---|---|
| Evaluations: | No Evaluations Found |

E MANIFEST:

| | |
|---|---|
| Manifest Tracking Number: | 009079197SKS |
| Last Updated Date: | 20240402 |
| Shipped Date: | 20240226 |
| Received Date: | 20240308 |
| Manifest Status: | Signed |
| Submission Type: | DataImage5Copy |
| Origin Type: | Service |
| Generator EPA ID: | CAL000433766 |
| Generator Name: | Fast Signs |
| Generator Location Street Number: | Not reported |
| Generator Location Street 1: | 1720 FULTON AVE |
| Generator Location Street 2: | Not reported |
| Generator Location City: | SACRAMENTO |
| Generator Location State: | CA |
| Generator Location Zip: | 95825 |
| Generator Mail Street Number: | Not reported |
| Generator Mail Street 1: | 1720 Fulton Ave |
| Generator Mail Street 2: | Not reported |
| Generator Mail City: | Sacramento |

**FAST SIGNS (Continued)** **1024865196**

| | |
|---|---|
| Generator Mail Zip: | 95825 |
| Generator Mail State: | CA |
| Generator Contact Company Name: | Fast Signs |
| Designated Facility EPA ID: | CAD059494310 |
| Designated Facility Name: | Clean Harbors San Jose Llc |
| Designated Facility Mail Street Number: | 1021 |
| Designated Facility Mail Street 1: | Not reported |
| Designated Facility Mail Street 2: | Berryessa Road |
| Designated Facility Mail City: | San Jose |
| Designated Facility Mail Zip: | 95133 |
| Designated Facility Mail State: | CA |
| Designated Facility Location Street Number: | 1021 |
| Designated Facility Location Street 1: | Berryessa Road |
| Designated Facility Location Street 2: | Not reported |
| Designated Facility Location City: | San Jose |
| Designated Facility Location Zip: | 95133 |
| Designated Facility Location State: | CA |
| Designated Facility Contact Company Name: | Not reported |
| Manifest Residue Indicator: | N |
| Rejection Indicator: | N |

| | |
|---|---|
| Manifest Tracking Number: | 008867312SKS |
| Last Updated Date: | 20230515 |
| Shipped Date: | 20230321 |
| Received Date: | 20230421 |
| Manifest Status: | Signed |
| Submission Type: | DataImage5Copy |
| Origin Type: | Service |
| Generator EPA ID: | CAL000433766 |
| Generator Name: | Fast Signs |
| Generator Location Street Number: | Not reported |
| Generator Location Street 1: | 1720 FULTON AVE |
| Generator Location Street 2: | Not reported |
| Generator Location City: | SACRAMENTO |
| Generator Location State: | CA |
| Generator Location Zip: | 95825 |
| Generator Mail Street Number: | Not reported |
| Generator Mail Street 1: | 1720 Fulton Ave |
| Generator Mail Street 2: | Not reported |
| Generator Mail City: | Sacramento |
| Generator Mail Zip: | 95825 |
| Generator Mail State: | CA |
| Generator Contact Company Name: | Fast Signs |
| Designated Facility EPA ID: | CAD059494310 |
| Designated Facility Name: | Clean Harbors San Jose Llc |
| Designated Facility Mail Street Number: | Not reported |
| Designated Facility Mail Street 1: | Not reported |
| Designated Facility Mail Street 2: | 1021 Berryessa Road |
| Designated Facility Mail City: | San Jose |
| Designated Facility Mail Zip: | 95133 |
| Designated Facility Mail State: | CA |
| Designated Facility Location Street Number: | Not reported |
| Designated Facility Location Street 1: | 1021 Berryessa Road |
| Designated Facility Location Street 2: | Not reported |
| Designated Facility Location City: | San Jose |
| Designated Facility Location Zip: | 95133 |
| Designated Facility Location State: | CA |

**FAST SIGNS (Continued)** **1024865196**

| | |
|---|---|
| Designated Facility Contact Company Name: | Not reported |
| Manifest Residue Indicator: | N |
| Rejection Indicator: | N |
| | |
| Manifest Tracking Number: | 007999489SKS |
| Last Updated Date: | 20210719 |
| Shipped Date: | 20210528 |
| Received Date: | 20210628 |
| Manifest Status: | Signed |
| Submission Type: | DataImage5Copy |
| Origin Type: | Service |
| Generator EPA ID: | CAL000433766 |
| Generator Name: | Fast Signs |
| Generator Location Street Number: | Not reported |
| Generator Location Street 1: | 1720 FULTON AVE |
| Generator Location Street 2: | Not reported |
| Generator Location City: | SACRAMENTO |
| Generator Location State: | CA |
| Generator Location Zip: | 95825 |
| Generator Mail Street Number: | Not reported |
| Generator Mail Street 1: | 1720 Fulton Ave |
| Generator Mail Street 2: | Not reported |
| Generator Mail City: | Sacramento |
| Generator Mail Zip: | 95825 |
| Generator Mail State: | CA |
| Generator Contact Company Name: | Fast Signs |
| Designated Facility EPA ID: | NED981723513 |
| Designated Facility Name: | Clean Harbors Environmental Services, Inc. |
| Designated Facility Mail Street Number: | Not reported |
| Designated Facility Mail Street 1: | Not reported |
| Designated Facility Mail Street 2: | 2247 South Highway 71 |
| Designated Facility Mail City: | Kimball |
| Designated Facility Mail Zip: | 69145 |
| Designated Facility Mail State: | NE |
| Designated Facility Location Street Number: | Not reported |
| Designated Facility Location Street 1: | 2247 South Highway 71 |
| Designated Facility Location Street 2: | Not reported |
| Designated Facility Location City: | Kimball |
| Designated Facility Location Zip: | 69145 |
| Designated Facility Location State: | NE |
| Designated Facility Contact Company Name: | Not reported |
| Manifest Residue Indicator: | N |
| Rejection Indicator: | N |
| | |
| Manifest Tracking Number: | 007592657SKS |
| Last Updated Date: | 20210312 |
| Shipped Date: | 20210129 |
| Received Date: | 20210220 |
| Manifest Status: | Signed |
| Submission Type: | DataImage5Copy |
| Origin Type: | Service |
| Generator EPA ID: | CAL000433766 |
| Generator Name: | Fast Signs |
| Generator Location Street Number: | Not reported |
| Generator Location Street 1: | 1720 FULTON AVE |
| Generator Location Street 2: | Not reported |
| Generator Location City: | SACRAMENTO |

**FAST SIGNS (Continued)** **1024865196**

| | |
|---|---|
| Generator Location State: | CA |
| Generator Location Zip: | 95825 |
| Generator Mail Street Number: | Not reported |
| Generator Mail Street 1: | 1720 Fulton Ave |
| Generator Mail Street 2: | Not reported |
| Generator Mail City: | Sacramento |
| Generator Mail Zip: | 95825 |
| Generator Mail State: | CA |
| Generator Contact Company Name: | Fast Signs |
| Designated Facility EPA ID: | NED981723513 |
| Designated Facility Name: | Clean Harbors Environmental Services, Inc. |
| Designated Facility Mail Street Number: | Not reported |
| Designated Facility Mail Street 1: | Not reported |
| Designated Facility Mail Street 2: | 2247 South Highway 71 |
| Designated Facility Mail City: | Kimball |
| Designated Facility Mail Zip: | 69145 |
| Designated Facility Mail State: | NE |
| Designated Facility Location Street Number: | Not reported |
| Designated Facility Location Street 1: | 2247 South Highway 71 |
| Designated Facility Location Street 2: | Not reported |
| Designated Facility Location City: | Kimball |
| Designated Facility Location Zip: | 69145 |
| Designated Facility Location State: | NE |
| Designated Facility Contact Company Name: | Not reported |
| Manifest Residue Indicator: | N |
| Rejection Indicator: | N |

| | |
|---|---|
| Manifest Tracking Number: | 008295452SKS |
| Last Updated Date: | 20220531 |
| Shipped Date: | 20220419 |
| Received Date: | 20220510 |
| Manifest Status: | Signed |
| Submission Type: | DataImage5Copy |
| Origin Type: | Service |
| Generator EPA ID: | CAL000433766 |
| Generator Name: | Fast Signs |
| Generator Location Street Number: | Not reported |
| Generator Location Street 1: | 1720 FULTON AVE |
| Generator Location Street 2: | Not reported |
| Generator Location City: | SACRAMENTO |
| Generator Location State: | CA |
| Generator Location Zip: | 95825 |
| Generator Mail Street Number: | Not reported |
| Generator Mail Street 1: | 1720 Fulton Ave |
| Generator Mail Street 2: | Not reported |
| Generator Mail City: | Sacramento |
| Generator Mail Zip: | 95825 |
| Generator Mail State: | CA |
| Generator Contact Company Name: | Fast Signs |
| Designated Facility EPA ID: | UTD981552177 |
| Designated Facility Name: | Clean Harbors Aragonite Llc |
| Designated Facility Mail Street Number: | Not reported |
| Designated Facility Mail Street 1: | Not reported |
| Designated Facility Mail Street 2: | PO Box 1339 |
| Designated Facility Mail City: | Grantsville |
| Designated Facility Mail Zip: | 84029 |
| Designated Facility Mail State: | UT |

**FAST SIGNS (Continued)** **1024865196**

Designated Facility Location Street Number: Not reported
Designated Facility Location Street 1: 11600 North Aptus Road
Designated Facility Location Street 2: Not reported
Designated Facility Location City: Grantsville
Designated Facility Location Zip: 84029
Designated Facility Location State: UT
Designated Facility Contact Company Name: Not reported
Manifest Residue Indicator: N
Rejection Indicator: N

Federal Waste:
Manifest Tracking Number: 008295452SKS
Waste Line Number: 1
Federal Waste Code: D001
Federal Waste: IGNITABLE WASTE

Manifest Tracking Number: 008295452SKS
Waste Line Number: 1
Federal Waste Code: D018
Federal Waste: BENZENE

Manifest Tracking Number: 008295452SKS
Waste Line Number: 1
Federal Waste Code: D039
Federal Waste: TETRACHLOROETHYLENE

State Waste:
Manifest Tracking Number: 008295452SKS
Waste Line Number: 1
State Waste Code Owner: CA
State Waste Code: 741
State Waste: Liquids with halogenated organic compounds >= 1000 mg/l

Transporter:
Manifest Tracking Number: 008295452SKS
Transporter Line Number: 1
Transporter EPA ID: TXR000081205
Transporter Name: Safety-Kleen Systems, Inc.

Manifest Tracking Number: 008295452SKS
Transporter Line Number: 2
Transporter EPA ID: MAD039322250
Transporter Name: Clean Harbors Environmental Services, Inc.

Manifest Tracking Number: 008295452SKS
Transporter Line Number: 3
Transporter EPA ID: MAD039322250
Transporter Name: Clean Harbors Environmental Services, Inc.

Manifest Tracking Number: 008295452SKS
Transporter Line Number: 4
Transporter EPA ID: MAD039322250
Transporter Name: Clean Harbors Environmental Services, Inc.

Waste Line:

**FAST SIGNS (Continued)** **1024865196**

| | |
|---|---|
| Manifest Tracking Number: | 008295452SKS |
| Waste Line Number: | 1 |
| U.S. DOT Hazardous Indicator: | Y |
| U.S. DOT ID Number: | UN1992 |
| U.S. DOT Description: | Un1992, Waste Flammable Liquids, Toxic, N.O.S., 3, (6.1), Pg Iii, (Tetrachloroethylene, Naphtha) |
| Non-Hazardous Waste Description: | Not reported |
| Number of Containers: | 1 |
| Container Type Code: | DF |
| Container Type Description: | Fiberboard or plastic drums, barrels, kegs |
| Waste Quantity: | 45 |
| Quantity Unit of Measure Code: | P |
| Quantity Unit of Measure Description: | Pounds |
| Waste Quantity, in Tons: | 0.0225 |
| Acute Waste Quantity, in Tons: | 0 |
| Non-Acute Waste Quantity, in Tons: | 0.0225 |
| Waste Quantity, in Kilograms: | 20.408176 |
| Acute Waste Quantity, in Kilograms: | 0 |
| Non-Acute Waste Quantity, in Kilorgrams: | 20.408176 |
| Management Method Code: | H040 |
| Management Method Description: | INCINERATION |
| Waste Residue Indicator: | N |
| Quantity Discrepancy Indicator: | N |
| Waste Type Discrepancy Indicator: | N |
| Waste Density: | Not reported |
| Waste Density Unit of Measure Code: | Not reported |
| Waste Density Unit of Measure Description: | Not reported |
| Form Code: | Not reported |
| Form Code Description: | Not reported |
| Source Code: | Not reported |
| Source Code Description: | Not reported |
| Waste Minimization Code: | Not reported |
| Waste Minimization Code Description: | Not reported |
| Consent Number: | Not reported |
| EPA Waste Indicator: | Y |

---

**AL385** **KARL'S AUTOMOTIVE** **Sacramento Co. ML** **S105808698**
**ENE** **2457 TOWER AV** **N/A**
**1/8-1/4** **SACRAMENTO, CA 95825**
**0.179 mi.**
**944 ft.** **Site 15 of 22 in cluster AL**

**Relative:**
**Higher**

**Actual:**
**52 ft.**

Sacramento Co. ML:

| | |
|---|---|
| Name: | KARL'S AUTOMOTIVE |
| Address: | 2457 TOWER AV |
| City,State,Zip: | SACRAMENTO, CA 95825 |
| Facility Id: | Not reported |
| Facility Status: | Inactive. Included on a listing no longer updated. |
| FD: | C |
| Billing Codes BP: | Out of Business |
| Billing Codes UST: | No Tanks |
| WG Bill Code: | Oil Changed by Outside Company-No Fee |
| Target Property Bill Cod: | 51 |
| Food Bill Code: | 51 |
| CUPA Permit Date: | Not reported |
| HAZMAT Permit Date: | Not reported |
| HAZMAT Inspection Date: | Not reported |
| Hazmat Date BP Received: | Not reported |

**KARL'S AUTOMOTIVE (Continued)** **S105808698**

| | |
|---|---|
| UST Permit Dt: | Not reported |
| UST Inspection Date: | Not reported |
| UST Tank Test Date: | Not reported |
| Number of Tanks: | 0 |
| UST Tank Test Date: | Not reported |
| SIC Code: | 7538 |
| Tier Permitting: | Not reported |
| AST Bill Code: | Not reported |
| CALARP Bill Code: | Not reported |

---

**AR386** **1X SILK/SOLOMON** **HWTS** **S123744215**
**South** **1632 HOWE AVE** **HAZNET** **N/A**
**1/8-1/4** **SACRAMENTO, CA 95825** **Sacramento Co. ML**
**0.180 mi.**
**949 ft.** **Site 1 of 6 in cluster AR**

**Relative:**
**Lower**

**Actual:**
**36 ft.**

HWTS:

| | |
|---|---|
| Name: | 1X SILK/SOLOMON |
| Address: | 1632 HOWE AVE |
| Address 2: | Not reported |
| City,State,Zip: | SACRAMENTO, CA 95825 |
| EPA ID: | CAC000684000 |
| Inactive Date: | 10/25/2000 |
| Create Date: | 04/16/1992 |
| Last Act Date: | Not reported |
| Mailing Name: | Not reported |
| Mailing Address: | Not reported |
| Mailing Address 2: | Not reported |
| Mailing City,State,Zip: | SACRAMENTO, CA 958160000 |
| Owner Name: | SILK/SOLOMON |
| Owner Address: | Not reported |
| Owner Address 2: | Not reported |
| Owner City,State,Zip: | Not reported |
| Owner Phone: | Not reported |
| Owner Fax: | Not reported |
| Contact Name: | MELVIN SILK/OWNERS SON |
| Contact Address: | Not reported |
| Contact Address 2: | Not reported |
| City,State,Zip: | Not reported |
| Contact Phone: | Not reported |
| Contact Fax: | Not reported |
| Facility Status: | Inactive |
| Facility Type: | TEMPORARY |
| Category: | STATE |
| Latitude: | 38.591628 |
| Longitude: | -121.41526 |

HAZNET:

| | |
|---|---|
| Name: | 1X SILK/SOLOMON |
| Address: | 1632 HOWE AVE |
| Address 2: | Not reported |
| City,State,Zip: | SACRAMENTO, CA 958250000 |
| Contact: | MELVIN SILK/OWNERS SON |
| Telephone: | 9164423636 |
| Mailing Name: | Not reported |
| Mailing Address: | -- |

**1X SILK/SOLOMON (Continued)** **S123744215**

| | |
|---|---|
| Year: | 1992 |
| Gepaid: | CAC000684000 |
| TSD EPA ID: | CAD981388952 |
| CA Waste Code: | 151 - Asbestos containing waste |
| Disposal Method: | D80 - Disposal, Land Fill |
| Tons: | 15.1704 |

Sacramento Co. ML:

| | |
|---|---|
| Name: | BATTERIES PLUS BULBS #862 (ARDEN ARCADE) |
| Address: | 1632 HOWE AVE |
| City,State,Zip: | SACRAMENTO, CA 95825 |
| Facility Id: | Not reported |
| Facility Status: | Not reported |
| FD: | Not reported |
| Billing Codes BP: | I |
| Billing Codes UST: | Not reported |
| WG Bill Code: | A |
| Target Property Bill Cod: | Not reported |
| Food Bill Code: | Not reported |
| CUPA Permit Date: | Not reported |
| HAZMAT Permit Date: | Not reported |
| HAZMAT Inspection Date: | Not reported |
| Hazmat Date BP Received: | Not reported |
| UST Permit Dt: | Not reported |
| UST Inspection Date: | Not reported |
| UST Tank Test Date: | Not reported |
| Number of Tanks: | Not reported |
| UST Tank Test Date: | Not reported |
| SIC Code: | Not reported |
| Tier Permitting: | Not reported |
| AST Bill Code: | Not reported |
| CALARP Bill Code: | Not reported |

---

**AR387** **BATTERIES PLUS BULBS** **RCRA NonGen / NLR** **1025876369**
**South** **1632 HOWE AVE** **CAL000449505**
**1/8-1/4** **SACRAMENTO, CA 95825**
**0.180 mi.**
**949 ft.** **Site 2 of 6 in cluster AR**

**Relative:**
**Lower**

**Actual:**
**36 ft.**

RCRA Listings:

| | |
|---|---|
| Date Form Received by Agency: | 20190930 |
| Handler Name: | Batteries Plus Bulbs |
| Handler Address: | 1632 Howe Ave |
| Handler City,State,Zip: | SACRAMENTO, CA 95825 |
| EPA ID: | CAL000449505 |
| Contact Name: | RYAN TOLLEFSON |
| Contact Address: | 8025 GREENBACK LN STE A |
| Contact City,State,Zip: | CITRUS HEIGHTS, CA 95610 |
| Contact Telephone: | 916-775-3030 |
| Contact Fax: | Not reported |
| Contact Email: | RYAN.TOLLEFSON@BATTERIESPLUS.NET |
| Contact Title: | Not reported |
| EPA Region: | 09 |
| Land Type: | Not reported |
| Federal Waste Generator Description: | Not a generator, verified |
| Non-Notifier: | Not reported |

**BATTERIES PLUS BULBS (Continued)** **1025876369**

| | |
|---|---|
| Biennial Report Cycle: | Not reported |
| Accessibility: | Not reported |
| Active Site Indicator: | Not reported |
| State District Owner: | Not reported |
| State District: | Not reported |
| Mailing Address: | 8025 GREENBACK LN STE A |
| Mailing City,State,Zip: | CITRUS HEIGHTS, CA 95610 |
| Owner Name: | Tollefson And Associates Inc |
| Owner Type: | Other |
| Operator Name: | Ryan Tollefson |
| Operator Type: | Other |
| Short-Term Generator Activity: | No |
| Importer Activity: | No |
| Mixed Waste Generator: | No |
| Transporter Activity: | No |
| Transfer Facility Activity: | No |
| Recycler Activity with Storage: | No |
| Small Quantity On-Site Burner Exemption: | No |
| Smelting Melting and Refining Furnace Exemption: | No |
| Underground Injection Control: | No |
| Off-Site Waste Receipt: | No |
| Universal Waste Indicator: | No |
| Universal Waste Destination Facility: | No |
| Federal Universal Waste: | No |
| Active Site State-Reg Handler: | --- |
| Federal Facility Indicator: | Not reported |
| Hazardous Secondary Material Indicator: | N |
| Sub-Part K Indicator: | Not reported |
| 2018 GPRA Permit Baseline: | Not on the Baseline |
| 2018 GPRA Renewals Baseline: | Not on the Baseline |
| 202 GPRA Corrective Action Baseline: | No |
| Subject to Corrective Action Universe: | No |
| Non-TSDFs Where RCRA CA has Been Imposed Universe: | No |
| Corrective Action Priority Ranking: | No NCAPS ranking |
| Environmental Control Indicator: | No |
| Institutional Control Indicator: | No |
| Human Exposure Controls Indicator: | N/A |
| Groundwater Controls Indicator: | N/A |
| Significant Non-Complier Universe: | No |
| Unaddressed Significant Non-Complier Universe: | No |
| Addressed Significant Non-Complier Universe: | No |
| Significant Non-Complier With a Compliance Schedule Universe: | No |
| Financial Assurance Required: | Not reported |
| Handler Date of Last Change: | 20191004 |
| Recognized Trader-Importer: | No |
| Recognized Trader-Exporter: | No |
| Importer of Spent Lead Acid Batteries: | No |
| Exporter of Spent Lead Acid Batteries: | No |
| Recycler Activity Without Storage: | No |
| Manifest Broker: | No |
| Sub-Part P Indicator: | No |

Handler - Owner Operator:

| | |
|---|---|
| Owner/Operator Indicator: | Operator |
| Owner/Operator Name: RYAN TOLLEFSON | |
| Legal Status: | Other |

**BATTERIES PLUS BULBS (Continued)** **1025876369**

| | |
|---|---|
| Date Became Current: | Not reported |
| Date Ended Current: | Not reported |
| Owner/Operator Address: | 8025 GREENBACK LN STE A |
| Owner/Operator City,State,Zip: | CITRUS HEIGHTS, CA 95610 |
| Owner/Operator Telephone: | 916-775-3030 |
| Owner/Operator Telephone Ext: | Not reported |
| Owner/Operator Fax: | Not reported |
| Owner/Operator Email: | Not reported |
| | |
| Owner/Operator Indicator: | Owner |
| Owner/Operator Name: TOLLEFSON AND ASSOCIATES INC | |
| Legal Status: | Other |
| Date Became Current: | Not reported |
| Date Ended Current: | Not reported |
| Owner/Operator Address: | 8025 GREENBACK LN STE A |
| Owner/Operator City,State,Zip: | CITRUS HEIGHTS, CA 95610 |
| Owner/Operator Telephone: | 916-775-3030 |
| Owner/Operator Telephone Ext: | Not reported |
| Owner/Operator Fax: | Not reported |
| Owner/Operator Email: | Not reported |

Historic Generators:

| | |
|---|---|
| Receive Date: | 20190930 |
| Handler Name: BATTERIES PLUS BULBS | |
| Federal Waste Generator Description: | Not a generator, verified |
| State District Owner: | Not reported |
| Large Quantity Handler of Universal Waste: | No |
| Recognized Trader Importer: | No |
| Recognized Trader Exporter: | No |
| Spent Lead Acid Battery Importer: | No |
| Spent Lead Acid Battery Exporter: | No |
| Current Record: | Yes |
| Non Storage Recycler Activity: | Not reported |
| Electronic Manifest Broker: | Not reported |

List of NAICS Codes and Descriptions:

| | |
|---|---|
| NAICS Code: | 453998 |
| NAICS Description: | ALL OTHER MISCELLANEOUS STORE RETAILERS (EXCEPT TOBACCO STORES) |

Facility Has Received Notices of Violations:

| | |
|---|---|
| Violations: | No Violations Found |

Evaluation Action Summary:

| | |
|---|---|
| Evaluations: | No Evaluations Found |

**AL388** **MANNING'S PAINT SHOP** **Sacramento Co. ML** **1000316147**
**ENE** **2429 TOWER AV** **N/A**
**1/8-1/4** **SACRAMENTO, CA 95825**
**0.181 mi.**
**954 ft.** **Site 16 of 22 in cluster AL**

**Relative:** Sacramento Co. ML:
**Higher**

**Actual:**
**52 ft.**

| | |
|---|---|
| Name: | MANNING'S PAINT SHOP |
| Address: | 2429 TOWER AV |
| City,State,Zip: | SACRAMENTO, CA 95825 |
| Facility Id: | Not reported |
| Facility Status: | Inactive. Included on a listing no longer updated. |
| FD: | C |
| Billing Codes BP: | Out of Business |
| Billing Codes UST: | No Tanks |
| WG Bill Code: | Oil Changed by Outside Company-No Fee |
| Target Property Bill Cod: | 51 |
| Food Bill Code: | 51 |
| CUPA Permit Date: | Not reported |
| HAZMAT Permit Date: | 03/15/1990 |
| HAZMAT Inspection Date: | 04/05/1990 |
| Hazmat Date BP Received: | Not reported |
| UST Permit Dt: | Not reported |
| UST Inspection Date: | Not reported |
| UST Tank Test Date: | Not reported |
| Number of Tanks: | 0 |
| UST Tank Test Date: | Not reported |
| SIC Code: | 7535 |
| Tier Permitting: | Not reported |
| AST Bill Code: | Not reported |
| CALARP Bill Code: | Not reported |

---

**AL389** **GOLDEN AUTO DETAILING** **Sacramento Co. ML** **S105808697**
**ENE** **2429 TOWER AV #A** **N/A**
**1/8-1/4** **SACRAMENTO, CA 95825**
**0.181 mi.**
**954 ft.** **Site 17 of 22 in cluster AL**

**Relative:** Sacramento Co. ML:
**Higher**

**Actual:**
**52 ft.**

| | |
|---|---|
| Name: | GOLDEN AUTO DETAILING |
| Address: | 2429 TOWER AV #A |
| City,State,Zip: | SACRAMENTO, CA 95825 |
| Facility Id: | Not reported |
| Facility Status: | Inactive. Included on a listing no longer updated. |
| FD: | C |
| Billing Codes BP: | Out of Business |
| Billing Codes UST: | No Tanks |
| WG Bill Code: | Oil Changed by Outside Company-No Fee |
| Target Property Bill Cod: | 51 |
| Food Bill Code: | 51 |
| CUPA Permit Date: | Not reported |
| HAZMAT Permit Date: | Not reported |
| HAZMAT Inspection Date: | Not reported |
| Hazmat Date BP Received: | Not reported |
| UST Permit Dt: | Not reported |
| UST Inspection Date: | Not reported |
| UST Tank Test Date: | Not reported |
| Number of Tanks: | 0 |
| UST Tank Test Date: | Not reported |
| SIC Code: | 7542 |

**GOLDEN AUTO DETAILING (Continued)** **S105808697**

Tier Permitting: Not reported
AST Bill Code: Not reported
CALARP Bill Code: Not reported

---

**AL390** **KENS FENCE CO** **SWEEPS UST** **S101590567**
**ENE** **2530 TESLA WAY** **CA FID UST** **N/A**
**1/8-1/4** **SACRAMENTO, CA 95825** **Sacramento Co. ML**
**0.182 mi.**
**961 ft.** **Site 18 of 22 in cluster AL**

**Relative:**
**Higher**

**Actual:**
**52 ft.**

SWEEPS UST:
Name: KENS FENCE CO
Address: 2530 TESLA WAY
City: SACRAMENTO
Status: Not reported
Comp Number: 92049
Number: Not reported
Board Of Equalization: Not reported
Referral Date: Not reported
Action Date: Not reported
Created Date: Not reported
Owner Tank Id: Not reported
SWRCB Tank Id: 34-000-092049-000001
Tank Status: Not reported
Capacity: 1000
Active Date: Not reported
Tank Use: M.V. FUEL
STG: PRODUCT
Content: LEADED
Number Of Tanks: 2

Name: KENS FENCE CO
Address: 2530 TESLA WAY
City: SACRAMENTO
Status: Not reported
Comp Number: 92049
Number: Not reported
Board Of Equalization: Not reported
Referral Date: Not reported
Action Date: Not reported
Created Date: Not reported
Owner Tank Id: Not reported
SWRCB Tank Id: 34-000-092049-000002
Tank Status: Not reported
Capacity: 550
Active Date: Not reported
Tank Use: M.V. FUEL
STG: PRODUCT
Content: DIESEL
Number Of Tanks: Not reported

CA FID UST:
Facility ID: 34002005
Regulated By: UTNKI
Regulated ID: Not reported
Cortese Code: Not reported
SIC Code: Not reported

**KENS FENCE CO (Continued)** **S101590567**

| | |
|---|---|
| Facility Phone: | 9164834509 |
| Mail To: | Not reported |
| Mailing Address: | 4529 BONNET CT |
| Mailing Address 2: | Not reported |
| Mailing City,St,Zip: | SACRAMENTO 95825 |
| Contact: | Not reported |
| Contact Phone: | Not reported |
| DUNs Number: | Not reported |
| NPDES Number: | Not reported |
| EPA ID: | Not reported |
| Comments: | Not reported |
| Status: | Inactive |

Sacramento Co. ML:

| | |
|---|---|
| Name: | KEN'S FENCE COMPANY |
| Address: | 2530 TESLA WY |
| City,State,Zip: | SACRAMENTO, CA 95825 |
| Facility Id: | Not reported |
| Facility Status: | Inactive. Included on a listing no longer updated. |
| FD: | C |
| Billing Codes BP: | Disclaimer |
| Billing Codes UST: | No Tanks |
| WG Bill Code: | Oil Changed by Outside Company-No Fee |
| Target Property Bill Cod: | 50 |
| Food Bill Code: | 50 |
| CUPA Permit Date: | Not reported |
| HAZMAT Permit Date: | Not reported |
| HAZMAT Inspection Date: | Not reported |
| Hazmat Date BP Received: | Not reported |
| UST Permit Dt: | Not reported |
| UST Inspection Date: | Not reported |
| UST Tank Test Date: | Not reported |
| Number of Tanks: | 0 |
| UST Tank Test Date: | Not reported |
| SIC Code: | Not reported |
| Tier Permitting: | Not reported |
| AST Bill Code: | Not reported |
| CALARP Bill Code: | Not reported |

---

**AS391** **CAR CARE PLUS INC DBA AUTO REPAIR CENTER** **RCRA NonGen / NLR** **1027217684**
**WSW** **2003 ARDEN WAY** **E MANIFEST** **CAL000469530**
**1/8-1/4** **SACRAMENTO, CA 95825**
**0.183 mi.**
**966 ft.** **Site 1 of 15 in cluster AS**

**Relative:** **Lower**
**Actual:** **40 ft.**

RCRA Listings:

| | |
|---|---|
| Date Form Received by Agency: | 20220328 |
| Handler Name: | Car Care Plus Inc Dba Auto Repair Center |
| Handler Address: | 2003 Arden Way |
| Handler City,State,Zip: | SACRAMENTO, CA 95825 |
| EPA ID: | CAL000469530 |
| Contact Name: | JASON GYORI |
| Contact Address: | 1277 TREAT BLVD STE 1000 |
| Contact City,State,Zip: | WALNUT CREEK, CA 94597 |
| Contact Telephone: | 925-274-8580 |
| Contact Fax: | Not reported |
| Contact Email: | SALESTAX@NORCAL.AAA.COM |

**CAR CARE PLUS INC DBA AUTO REPAIR CENTER (Continued)** **1027217684**

| | |
|---|---|
| Contact Title: | Not reported |
| EPA Region: | 09 |
| Land Type: | Not reported |
| Federal Waste Generator Description: | Not a generator, verified |
| Non-Notifier: | Not reported |
| Biennial Report Cycle: | Not reported |
| Accessibility: | Not reported |
| Active Site Indicator: | Not reported |
| State District Owner: | Not reported |
| State District: | Not reported |
| Mailing Address: | 1277 TREAT BLVD STE 1000 |
| Mailing City,State,Zip: | WALNUT CREEK, CA 94597 |
| Owner Name: | Car Care Plus Inc |
| Owner Type: | Other |
| Operator Name: | Jason Gyori |
| Operator Type: | Other |
| Short-Term Generator Activity: | No |
| Importer Activity: | No |
| Mixed Waste Generator: | No |
| Transporter Activity: | No |
| Transfer Facility Activity: | No |
| Recycler Activity with Storage: | No |
| Small Quantity On-Site Burner Exemption: | No |
| Smelting Melting and Refining Furnace Exemption: | No |
| Underground Injection Control: | No |
| Off-Site Waste Receipt: | No |
| Universal Waste Indicator: | No |
| Universal Waste Destination Facility: | No |
| Federal Universal Waste: | No |
| Active Site State-Reg Handler: | --- |
| Federal Facility Indicator: | Not reported |
| Hazardous Secondary Material Indicator: | N |
| Sub-Part K Indicator: | Not reported |
| 2018 GPRA Permit Baseline: | Not on the Baseline |
| 2018 GPRA Renewals Baseline: | Not on the Baseline |
| 202 GPRA Corrective Action Baseline: | No |
| Subject to Corrective Action Universe: | No |
| Non-TSDFs Where RCRA CA has Been Imposed Universe: | No |
| Corrective Action Priority Ranking: | No NCAPS ranking |
| Environmental Control Indicator: | No |
| Institutional Control Indicator: | No |
| Human Exposure Controls Indicator: | N/A |
| Groundwater Controls Indicator: | N/A |
| Significant Non-Complier Universe: | No |
| Unaddressed Significant Non-Complier Universe: | No |
| Addressed Significant Non-Complier Universe: | No |
| Significant Non-Complier With a Compliance Schedule Universe: | No |
| Financial Assurance Required: | Not reported |
| Handler Date of Last Change: | 20220411 |
| Recognized Trader-Importer: | No |
| Recognized Trader-Exporter: | No |
| Importer of Spent Lead Acid Batteries: | No |
| Exporter of Spent Lead Acid Batteries: | No |
| Recycler Activity Without Storage: | No |
| Manifest Broker: | No |
| Sub-Part P Indicator: | No |

**CAR CARE PLUS INC DBA AUTO REPAIR CENTER (Continued)** **1027217684**

Handler - Owner Operator:

| | |
|---|---|
| Owner/Operator Indicator: | Operator |
| Owner/Operator Name: JASON GYORI | |
| Legal Status: | Other |
| Date Became Current: | Not reported |
| Date Ended Current: | Not reported |
| Owner/Operator Address: | 1277 TREAT BLVD STE 1000 |
| Owner/Operator City,State,Zip: | WALNUT CREEK, CA 94597 |
| Owner/Operator Telephone: | 925-274-8580 |
| Owner/Operator Telephone Ext: | Not reported |
| Owner/Operator Fax: | Not reported |
| Owner/Operator Email: | Not reported |

| | |
|---|---|
| Owner/Operator Indicator: | Owner |
| Owner/Operator Name: CAR CARE PLUS INC | |
| Legal Status: | Other |
| Date Became Current: | Not reported |
| Date Ended Current: | Not reported |
| Owner/Operator Address: | 1277 TREAT BLVD STE 1000 |
| Owner/Operator City,State,Zip: | WALNUT CREEK, CA 94597 |
| Owner/Operator Telephone: | 925-274-8580 |
| Owner/Operator Telephone Ext: | Not reported |
| Owner/Operator Fax: | Not reported |
| Owner/Operator Email: | Not reported |

Historic Generators:

| | |
|---|---|
| Receive Date: | 20220328 |
| Handler Name: | CAR CARE PLUS INC DBA AUTO REPAIR CENTER |
| Federal Waste Generator Description: | Not a generator, verified |
| State District Owner: | Not reported |
| Large Quantity Handler of Universal Waste: | No |
| Recognized Trader Importer: | No |
| Recognized Trader Exporter: | No |
| Spent Lead Acid Battery Importer: | No |
| Spent Lead Acid Battery Exporter: | No |
| Current Record: | Yes |
| Non Storage Recycler Activity: | No |
| Electronic Manifest Broker: | No |

List of NAICS Codes and Descriptions:

| | |
|---|---|
| NAICS Code: | 811111 |
| NAICS Description: | GENERAL AUTOMOTIVE REPAIR |

Facility Has Received Notices of Violations:

| | |
|---|---|
| Violations: | No Violations Found |

Evaluation Action Summary:

| | |
|---|---|
| Evaluations: | No Evaluations Found |

E MANIFEST:

| | |
|---|---|
| Manifest Tracking Number: | 025730949JJK |
| Last Updated Date: | 20231101 |
| Shipped Date: | 20231004 |

**CAR CARE PLUS INC DBA AUTO REPAIR CENTER (Continued)** **1027217684**

| | |
|---|---|
| Received Date: | 20231016 |
| Manifest Status: | Signed |
| Submission Type: | DataImage5Copy |
| Origin Type: | Service |
| Generator EPA ID: | CAL000469530 |
| Generator Name: | Car Care Plus Inc Dba Auto Repair Center |
| Generator Location Street Number: | Not reported |
| Generator Location Street 1: | 2003 ARDEN WAY |
| Generator Location Street 2: | Not reported |
| Generator Location City: | SACRAMENTO |
| Generator Location State: | CA |
| Generator Location Zip: | 95825 |
| Generator Mail Street Number: | Not reported |
| Generator Mail Street 1: | 7649 SUNRISE AVE |
| Generator Mail Street 2: | Not reported |
| Generator Mail City: | WALNUT CREEK |
| Generator Mail Zip: | 94597 |
| Generator Mail State: | CA |
| Generator Contact Company Name: | Not reported |
| Designated Facility EPA ID: | CAT080013352 |
| Designated Facility Name: | World Oil Recycling |
| Designated Facility Mail Street Number: | 2000 |
| Designated Facility Mail Street 1: | CA90222 CA037US 2000 |
| Designated Facility Mail Street 2: | N. ALAMEDA STREET |
| Designated Facility Mail City: | COMPTON |
| Designated Facility Mail Zip: | 90222 |
| Designated Facility Mail State: | CA |
| Designated Facility Location Street Number: | 2000 |
| Designated Facility Location Street 1: | N. ALAMEDA STREET |
| Designated Facility Location Street 2: | Not reported |
| Designated Facility Location City: | COMPTON |
| Designated Facility Location Zip: | 90222-0000 |
| Designated Facility Location State: | CA |
| Designated Facility Contact Company Name: | Not reported |
| Manifest Residue Indicator: | N |
| Rejection Indicator: | N |

Transporter:

| | |
|---|---|
| Manifest Tracking Number: | 025730949JJK |
| Transporter Line Number: | 1 |
| Transporter EPA ID: | CAD028277036 |
| Transporter Name: | World Oil Environmental Services |

Waste Line:

| | |
|---|---|
| Manifest Tracking Number: | 025730949JJK |
| Waste Line Number: | 1 |
| U.S. DOT Hazardous Indicator: | N |
| U.S. DOT ID Number: | Not reported |
| U.S. DOT Description: | Not reported |
| Non-Hazardous Waste Description: | NON RCRA HAZARDOUS WASTE LIQUID (BRAKE FLUID) |
| Number of Containers: | 1 |
| Container Type Code: | DM |
| Container Type Description: | Metal drums, barrels, kegs |
| Waste Quantity: | 15 |
| Quantity Unit of Measure Code: | G |
| Quantity Unit of Measure Description: | Gallons |

**CAR CARE PLUS INC DBA AUTO REPAIR CENTER (Continued)** **1027217684**

| | |
|---|---|
| Waste Quantity, in Tons: | 0.062552124 |
| Acute Waste Quantity, in Tons: | 0 |
| Non-Acute Waste Quantity, in Tons: | 0.062552124 |
| Waste Quantity, in Kilograms: | 56.736656 |
| Acute Waste Quantity, in Kilograms: | 0 |
| Non-Acute Waste Quantity, in Kilorgrams: | 56.736656 |
| Management Method Code: | H039 |
| Management Method Description: | OTHER RECOVERY OR RECLAMATION FOR REUSE |
| Waste Residue Indicator: | N |
| Quantity Discrepancy Indicator: | N |
| Waste Type Discrepancy Indicator: | N |
| Waste Density: | Not reported |
| Waste Density Unit of Measure Code: | Not reported |
| Waste Density Unit of Measure Description: | Not reported |
| Form Code: | Not reported |
| Form Code Description: | Not reported |
| Source Code: | Not reported |
| Source Code Description: | Not reported |
| Waste Minimization Code: | Not reported |
| Waste Minimization Code Description: | Not reported |
| Consent Number: | Not reported |
| EPA Waste Indicator: | N |

---

**AS392** **AAA AUTO REPAIR CENTER** **HAULERS** **S125738086**
**WSW** **2003 ARDEN WAY** **CERS HAZ WASTE** **N/A**
**1/8-1/4** **SACRAMENTO, CA 95825** **CHMIRS**
**0.183 mi.** **CERS**
**966 ft.** **Site 2 of 15 in cluster AS**

**Relative:** **Lower**
**Actual:** **40 ft.**

HAULERS:

| | |
|---|---|
| Name: | AAA AUTO REPAIR CENTER |
| Address: | 2003 ARDEN WAY |
| City,State,Zip: | SACRAMENTO, CA 95825 |
| Facility ID: | 1953000 |
| Facility Phone: | (925) 274-8535 |
| Business Email Address: | Not reported |
| Contact Person: | Jason Oneill |
| Mailing Address: | 1277 Treat Boulevard, Suite 1000 |
| Mailing City: | Walnut Creek |
| Mailing State: | CA |
| Mailing Zip: | 94597 |
| Mailing County: | Not reported |
| Mailing Phone: | (925) 274-8535 |
| Current Status: | Active |
| Current Hauler Status: | Not reported |
| Accepting Tires From Public: | Not reported |
| Regulatory Status Last Changed: | 2022-10-14 08:19:36 |
| Business Types: | Not reported |

CERS HAZ WASTE:

| | |
|---|---|
| Name: | AAA SACRAMENTO ARDEN AUTO REPAIR CENTER |
| Address: | 2003 ARDEN WAY |
| City,State,Zip: | SACRAMENTO, CA 95825 |
| Site ID: | 613724 |
| CERS ID: | 10901299 |
| CERS Description: | Hazardous Waste Generator |

**AAA AUTO REPAIR CENTER (Continued)** **S125738086**

CHMIRS:

| | |
|---|---|
| Name: | Not reported |
| Address: | 2003 ARDEN WAY |
| City,State,Zip: | SACRAMENTO, CA 95815 |
| OES Incident Number: | 19-4570 |
| OES notification: | 07/17/2019 |
| OES Date: | Not reported |
| OES Time: | Not reported |
| **Date Completed:** | **Not reported** |
| Property Use: | Not reported |
| Agency Id Number: | Not reported |
| Agency Incident Number: | Not reported |
| Time Notified: | Not reported |
| Time Completed: | Not reported |
| Surrounding Area: | Not reported |
| Estimated Temperature: | Not reported |
| Property Management: | Not reported |
| More Than Two Substances Involved?: | Not reported |
| Resp Agncy Personel # Of Decontaminated: | Not reported |
| Responding Agency Personel # Of Injuries: | Not reported |
| Responding Agency Personel # Of Fatalities: | Not reported |
| Others Number Of Decontaminated: | Not reported |
| Others Number Of Injuries: | Not reported |
| Others Number Of Fatalities: | Not reported |
| Vehicle Make/year: | Not reported |
| Vehicle License Number: | Not reported |
| Vehicle State: | Not reported |
| Vehicle Id Number: | Not reported |
| CA DOT PUC/ICC Number: | Not reported |
| Company Name: | Not reported |
| Reporting Officer Name/ID: | Not reported |
| Report Date: | Not reported |
| Facility Telephone: | Not reported |
| Waterway Involved: | No |
| Waterway: | None |
| Spill Site: | Road |
| Cleanup By: | County DOT |
| Containment: | Not reported |
| What Happened: | Not reported |
| Type: | Not reported |
| Measure: | Not reported |
| Other: | Not reported |
| Type: | PETROLEUM |
| Measure: | Gal(s) |
| Other: | Not reported |
| Date/Time: | 1508 |
| Year: | 2019 |
| Agency: | Sacramento County HazMat |
| Incident Date: | 07/17/2019 |
| Admin Agency: | Sacramento City Fire Department |
| Amount: | Not reported |
| Contained: | Stopped,Contained |
| Site Type: | None |
| E Date: | Not reported |
| Substance: | Fuel, diesel |
| Quantity Released: | 25 |
| Unknown: | Not reported |

**AAA AUTO REPAIR CENTER (Continued)** **S125738086**

| | |
|---|---|
| Substance #2: | Not reported |
| Substance #3: | Not reported |
| Evacuations: | Not reported |
| Number of Injuries: | Not reported |
| Number of Fatalities: | Not reported |
| #1 Pipeline: | No |
| #2 Pipeline: | No |
| #3 Pipeline: | No |
| #1 Vessel >= 300 Tons: | No |
| #2 Vessel >= 300 Tons: | No |
| #3 Vessel >= 300 Tons: | No |
| Evacs: | No |
| Injuries: | No |
| Fatals: | No |
| Comments: | Not reported |
| Description: | A freight tractor trailer struck road debris damaging its saddle tank. The incident resulted in 25 gallons of diesel fuel to be released onto the roadway. No fires or injuries were reported and no waterways were impacted. The release was stopped and a cleanup is in progress. |

CERS:

| | |
|---|---|
| Name: | AAA SACRAMENTO ARDEN AUTO REPAIR CENTER |
| Address: | 2003 ARDEN WAY |
| City,State,Zip: | SACRAMENTO, CA 95825 |
| Site ID: | 613724 |
| CERS ID: | 10901299 |
| CERS Description: | Chemical Storage Facilities |

Affiliation:

| | |
|---|---|
| Affiliation Type Desc: | Facility Mailing Address |
| Entity Name: | Mailing Address |
| Entity Title: | Not reported |
| Affiliation Address: | 2003 Arden Way |
| Affiliation City: | Sacramento |
| Affiliation State: | CA |
| Affiliation Country: | Not reported |
| Affiliation Zip: | 95825 |
| Affiliation Phone: | , |
| | |
| Affiliation Type Desc: | Identification Signer |
| Entity Name: | Jason Gyori |
| Entity Title: | Manager, Auto Repair Safety & Compliance |
| Affiliation Address: | Not reported |
| Affiliation City: | Not reported |
| Affiliation State: | Not reported |
| Affiliation Country: | Not reported |
| Affiliation Zip: | Not reported |
| Affiliation Phone: | , |
| | |
| Affiliation Type Desc: | CUPA District |
| Entity Name: | Sacramento County Environmental Management Departm |
| Entity Title: | Not reported |
| Affiliation Address: | 11080 WHITE ROCK ROAD, STE. 200 |
| Affiliation City: | RANCHO CORDOVA |
| Affiliation State: | CA |

**AAA AUTO REPAIR CENTER (Continued)** **S125738086**

| | |
|---|---|
| Affiliation Country: | Not reported |
| Affiliation Zip: | 95670 |
| Affiliation Phone: | (916) 875-8550, |
| | |
| Affiliation Type Desc: | Document Preparer |
| Entity Name: | Jason Gyori |
| Entity Title: | Not reported |
| Affiliation Address: | Not reported |
| Affiliation City: | Not reported |
| Affiliation State: | Not reported |
| Affiliation Country: | Not reported |
| Affiliation Zip: | Not reported |
| Affiliation Phone: | , |
| | |
| Affiliation Type Desc: | Environmental Contact |
| Entity Name: | Jason Gyori |
| Entity Title: | Not reported |
| Affiliation Address: | 7649 Sunrise Blvd |
| Affiliation City: | Citrus Heights |
| Affiliation State: | CA |
| Affiliation Country: | Not reported |
| Affiliation Zip: | 95610 |
| Affiliation Phone: | , |
| | |
| Affiliation Type Desc: | Legal Owner |
| Entity Name: | AAA NCNU |
| Entity Title: | Not reported |
| Affiliation Address: | 1277 Treat Blvd Ste. 1000 |
| Affiliation City: | Walnut Creek |
| Affiliation State: | CA |
| Affiliation Country: | United States |
| Affiliation Zip: | 94597 |
| Affiliation Phone: | (925) 274-8580, |
| | |
| Affiliation Type Desc: | Operator |
| Entity Name: | Nick Marquis |
| Entity Title: | Not reported |
| Affiliation Address: | Not reported |
| Affiliation City: | Not reported |
| Affiliation State: | Not reported |
| Affiliation Country: | Not reported |
| Affiliation Zip: | Not reported |
| Affiliation Phone: | (916) 891-3580, |
| | |
| Affiliation Type Desc: | Parent Corporation |
| Entity Name: | AAA NCNU |
| Entity Title: | Not reported |
| Affiliation Address: | Not reported |
| Affiliation City: | Not reported |
| Affiliation State: | Not reported |
| Affiliation Country: | Not reported |
| Affiliation Zip: | Not reported |
| Affiliation Phone: | , |

**AR393** **SAVING CENTER** **Sacramento Co. ML** **S105269790**
**South** **1647 HOWE AV** **N/A**
**1/8-1/4** **SACRAMENTO, CA 95825**
**0.184 mi.**
**973 ft.** **Site 3 of 6 in cluster AR**

**Relative:** **Lower**
**Actual:** **37 ft.**

Sacramento Co. ML:

| | |
|---|---|
| Name: | SAVING CENTER |
| Address: | 1647 HOWE AV |
| City,State,Zip: | SACRAMENTO, CA 95825 |
| Facility Id: | Not reported |
| Facility Status: | Inactive. Included on a listing no longer updated. |
| FD: | C |
| Billing Codes BP: | Out of Business |
| Billing Codes UST: | No Tanks |
| WG Bill Code: | Oil Changed by Outside Company-No Fee |
| Target Property Bill Cod: | 51 |
| Food Bill Code: | 51 |
| CUPA Permit Date: | Not reported |
| HAZMAT Permit Date: | Not reported |
| HAZMAT Inspection Date: | Not reported |
| Hazmat Date BP Received: | Not reported |
| UST Permit Dt: | Not reported |
| UST Inspection Date: | Not reported |
| UST Tank Test Date: | Not reported |
| Number of Tanks: | 0 |
| UST Tank Test Date: | Not reported |
| SIC Code: | 5013 |
| Tier Permitting: | Not reported |
| AST Bill Code: | Not reported |
| CALARP Bill Code: | Not reported |

---

**AL394** **PERRY'S BODY SHOP** **Sacramento Co. ML** **S123681321**
**ENE** **2425 TOWER AV** **N/A**
**1/8-1/4** **SACRAMENTO, CA 95825**
**0.184 mi.**
**974 ft.** **Site 19 of 22 in cluster AL**

**Relative:** **Higher**
**Actual:** **52 ft.**

Sacramento Co. ML:

| | |
|---|---|
| Name: | PERRY'S BODY SHOP |
| Address: | 2425 TOWER AV |
| City,State,Zip: | SACRAMENTO, CA 95825 |
| Facility Id: | Not reported |
| Facility Status: | Inactive. Included on a listing no longer updated. |
| FD: | C |
| Billing Codes BP: | Out of Business |
| Billing Codes UST: | No Tanks |
| WG Bill Code: | Oil Changed by Outside Company-No Fee |
| Target Property Bill Cod: | 51 |
| Food Bill Code: | 51 |
| CUPA Permit Date: | Not reported |
| HAZMAT Permit Date: | Not reported |
| HAZMAT Inspection Date: | Not reported |
| Hazmat Date BP Received: | Not reported |
| UST Permit Dt: | Not reported |
| UST Inspection Date: | Not reported |
| UST Tank Test Date: | Not reported |
| Number of Tanks: | 0 |
| UST Tank Test Date: | Not reported |
| SIC Code: | 7532 |

**PERRY'S BODY SHOP (Continued)** **S123681321**

Tier Permitting: Not reported
AST Bill Code: Not reported
CALARP Bill Code: Not reported

---

**AL395** **HAL'S AUTO AIR, INC** **Sacramento Co. ML** **S123681164**
**ENE** **2425 TOWER AVE** **N/A**
**1/8-1/4** **SACRAMENTO, CA 95825**
**0.184 mi.**
**974 ft.** **Site 20 of 22 in cluster AL**

**Relative:** Sacramento Co. ML:
**Higher**
Name: HAL'S AUTO AIR, INC
**Actual:** Address: 2425 TOWER AVE
**52 ft.** City,State,Zip: SACRAMENTO, CA 95825
Facility Id: Not reported
Facility Status: Not reported
FD: Not reported
Billing Codes BP: A
Billing Codes UST: Not reported
WG Bill Code: A
Target Property Bill Cod: Not reported
Food Bill Code: Not reported
CUPA Permit Date: Not reported
HAZMAT Permit Date: Not reported
HAZMAT Inspection Date: Not reported
Hazmat Date BP Received: Not reported
UST Permit Dt: Not reported
UST Inspection Date: Not reported
UST Tank Test Date: Not reported
Number of Tanks: Not reported
UST Tank Test Date: Not reported
SIC Code: Not reported
Tier Permitting: Not reported
AST Bill Code: Not reported
CALARP Bill Code: Not reported

---

**AL396** **HAL'S AUTO AIR INC** **RCRA NonGen / NLR** **1024793059**
**ENE** **2425 TOWER AVE** **E MANIFEST** **CAL000128949**
**1/8-1/4** **SACRAMENTO, CA 95825**
**0.184 mi.**
**974 ft.** **Site 21 of 22 in cluster AL**

**Relative:** RCRA Listings:
**Higher**
Date Form Received by Agency: 19960521
**Actual:** Handler Name: Hal'S Auto Air Inc
**52 ft.** Handler Address: 2425 Tower Ave
Handler City,State,Zip: SACRAMENTO, CA 95825-0000
EPA ID: CAL000128949
Contact Name: MIKE SCHEDLER-SAFETY OFFICER
Contact Address: 2425 TOWER AVE
Contact City,State,Zip: SACRAMENTO, CA 95825
Contact Telephone: 916-985-9215
Contact Fax: 000-000-0000
Contact Email: MIKE@HALSAUTOCARE.COM
Contact Title: Not reported
EPA Region: 09

**HAL'S AUTO AIR INC (Continued)** **1024793059**

| | |
|---|---|
| Land Type: | Not reported |
| Federal Waste Generator Description: | Not a generator, verified |
| Non-Notifier: | Not reported |
| Biennial Report Cycle: | Not reported |
| Accessibility: | Not reported |
| Active Site Indicator: | Handler Activities |
| State District Owner: | Not reported |
| State District: | Not reported |
| Mailing Address: | 2425 TOWER AVE |
| Mailing City,State,Zip: | SACRAMENTO, CA 95825-1930 |
| Owner Name: | Hal'S Auto Air, Inc |
| Owner Type: | Other |
| Operator Name: | Mike Schedler-Safety Officer |
| Operator Type: | Other |
| Short-Term Generator Activity: | No |
| Importer Activity: | No |
| Mixed Waste Generator: | No |
| Transporter Activity: | No |
| Transfer Facility Activity: | No |
| Recycler Activity with Storage: | No |
| Small Quantity On-Site Burner Exemption: | No |
| Smelting Melting and Refining Furnace Exemption: | No |
| Underground Injection Control: | No |
| Off-Site Waste Receipt: | No |
| Universal Waste Indicator: | Yes |
| Universal Waste Destination Facility: | Yes |
| Federal Universal Waste: | No |
| Active Site State-Reg Handler: | --- |
| Federal Facility Indicator: | Not reported |
| Hazardous Secondary Material Indicator: | N |
| Sub-Part K Indicator: | Not reported |
| 2018 GPRA Permit Baseline: | Not on the Baseline |
| 2018 GPRA Renewals Baseline: | Not on the Baseline |
| 202 GPRA Corrective Action Baseline: | No |
| Subject to Corrective Action Universe: | No |
| Non-TSDFs Where RCRA CA has Been Imposed Universe: | No |
| Corrective Action Priority Ranking: | No NCAPS ranking |
| Environmental Control Indicator: | No |
| Institutional Control Indicator: | No |
| Human Exposure Controls Indicator: | N/A |
| Groundwater Controls Indicator: | N/A |
| Significant Non-Complier Universe: | No |
| Unaddressed Significant Non-Complier Universe: | No |
| Addressed Significant Non-Complier Universe: | No |
| Significant Non-Complier With a Compliance Schedule Universe: | No |
| Financial Assurance Required: | Not reported |
| Handler Date of Last Change: | 20180905 |
| Recognized Trader-Importer: | No |
| Recognized Trader-Exporter: | No |
| Importer of Spent Lead Acid Batteries: | No |
| Exporter of Spent Lead Acid Batteries: | No |
| Recycler Activity Without Storage: | No |
| Manifest Broker: | No |
| Sub-Part P Indicator: | No |

**HAL'S AUTO AIR INC (Continued)** **1024793059**

Handler - Owner Operator:
Owner/Operator Indicator: Operator
Owner/Operator Name: MIKE SCHEDLER-SAFETY OFFICER
Legal Status: Other
Date Became Current: Not reported
Date Ended Current: Not reported
Owner/Operator Address: 2425 TOWER AVE
Owner/Operator City,State,Zip: SACRAMENTO, CA 95825
Owner/Operator Telephone: 916-985-9215
Owner/Operator Telephone Ext: Not reported
Owner/Operator Fax: Not reported
Owner/Operator Email: Not reported

Owner/Operator Indicator: Owner
Owner/Operator Name: HAL'S AUTO AIR, INC
Legal Status: Other
Date Became Current: Not reported
Date Ended Current: Not reported
Owner/Operator Address: 2425 TOWER AVE
Owner/Operator City,State,Zip: SACRAMENTO, CA 95825-1930
Owner/Operator Telephone: 916-485-9215
Owner/Operator Telephone Ext: Not reported
Owner/Operator Fax: Not reported
Owner/Operator Email: Not reported

Historic Generators:
Receive Date: 19960521
Handler Name: HAL'S AUTO AIR INC
Federal Waste Generator Description: Not a generator, verified
State District Owner: Not reported
Large Quantity Handler of Universal Waste: No
Recognized Trader Importer: No
Recognized Trader Exporter: No
Spent Lead Acid Battery Importer: No
Spent Lead Acid Battery Exporter: No
Current Record: Yes
Non Storage Recycler Activity: Not reported
Electronic Manifest Broker: Not reported

List of NAICS Codes and Descriptions:
NAICS Code: 4431
NAICS Description: ELECTRONICS AND APPLIANCE STORES

Facility Has Received Notices of Violations:
Violations: No Violations Found

Evaluation Action Summary:
Evaluations: No Evaluations Found

E MANIFEST:
Manifest Tracking Number: 016058193JJK
Last Updated Date: 20230802
Shipped Date: 20230622

**HAL'S AUTO AIR INC (Continued)** **1024793059**

| | |
|---|---|
| Received Date: | 20230713 |
| Manifest Status: | Signed |
| Submission Type: | DataImage5Copy |
| Origin Type: | Service |
| Generator EPA ID: | CAL000128949 |
| Generator Name: | Hal'S Auto Air Inc |
| Generator Location Street Number: | Not reported |
| Generator Location Street 1: | 2425 TOWER AVE |
| Generator Location Street 2: | Not reported |
| Generator Location City: | SACRAMENTO |
| Generator Location State: | CA |
| Generator Location Zip: | 95825-0000 |
| Generator Mail Street Number: | Not reported |
| Generator Mail Street 1: | 2425 TOWER AVE |
| Generator Mail Street 2: | Not reported |
| Generator Mail City: | SACRAMENTO |
| Generator Mail Zip: | 95825-1930 |
| Generator Mail State: | CA |
| Generator Contact Company Name: | Not reported |
| Designated Facility EPA ID: | AZR000521146 |
| Designated Facility Name: | Yuma Yes 2 Waste Transfer Station |
| Designated Facility Mail Street Number: | Not reported |
| Designated Facility Mail Street 1: | Not reported |
| Designated Facility Mail Street 2: | 2730 E 13TH ST |
| Designated Facility Mail City: | YUMA |
| Designated Facility Mail Zip: | 85365 |
| Designated Facility Mail State: | AZ |
| Designated Facility Location Street Number: | Not reported |
| Designated Facility Location Street 1: | 6500 S US HIGHWAY 95 |
| Designated Facility Location Street 2: | Not reported |
| Designated Facility Location City: | YUMA |
| Designated Facility Location Zip: | 85365 |
| Designated Facility Location State: | AZ |
| Designated Facility Contact Company Name: | Not reported |
| Manifest Residue Indicator: | N |
| Rejection Indicator: | N |

| | |
|---|---|
| Manifest Tracking Number: | 016058652JJK |
| Last Updated Date: | 20211108 |
| Shipped Date: | 20210924 |
| Received Date: | 20211014 |
| Manifest Status: | Signed |
| Submission Type: | DataImage5Copy |
| Origin Type: | Service |
| Generator EPA ID: | CAL000128949 |
| Generator Name: | Hal'S Auto Air Inc |
| Generator Location Street Number: | Not reported |
| Generator Location Street 1: | 2425 TOWER AVE |
| Generator Location Street 2: | Not reported |
| Generator Location City: | SACRAMENTO |
| Generator Location State: | CA |
| Generator Location Zip: | 95825 |
| Generator Mail Street Number: | Not reported |
| Generator Mail Street 1: | 2425 TOWER AVE |
| Generator Mail Street 2: | Not reported |
| Generator Mail City: | SACRAMENTO |
| Generator Mail Zip: | 95825 |

**HAL'S AUTO AIR INC (Continued)** **1024793059**

| | |
|---|---|
| Generator Mail State: | CA |
| Generator Contact Company Name: | Not reported |
| Designated Facility EPA ID: | AZR000521146 |
| Designated Facility Name: | Yuma Yes 2 Waste Transfer Station |
| Designated Facility Mail Street Number: | Not reported |
| Designated Facility Mail Street 1: | Not reported |
| Designated Facility Mail Street 2: | 2730 E 13TH ST |
| Designated Facility Mail City: | YUMA |
| Designated Facility Mail Zip: | 85365 |
| Designated Facility Mail State: | AZ |
| Designated Facility Location Street Number: | Not reported |
| Designated Facility Location Street 1: | 6500 S US HIGHWAY 95 |
| Designated Facility Location Street 2: | Not reported |
| Designated Facility Location City: | YUMA |
| Designated Facility Location Zip: | 85365 |
| Designated Facility Location State: | AZ |
| Designated Facility Contact Company Name: | Not reported |
| Manifest Residue Indicator: | N |
| Rejection Indicator: | N |

| | |
|---|---|
| Manifest Tracking Number: | 017768590JJK |
| Last Updated Date: | 20190828 |
| Shipped Date: | 20190731 |
| Received Date: | 20190813 |
| Manifest Status: | Signed |
| Submission Type: | DataImage5Copy |
| Origin Type: | Service |
| Generator EPA ID: | CAL000128949 |
| Generator Name: | Hal'S Auto Care |
| Generator Location Street Number: | Not reported |
| Generator Location Street 1: | 2425 TOWER AVE |
| Generator Location Street 2: | Not reported |
| Generator Location City: | SACRAMENTO |
| Generator Location State: | CA |
| Generator Location Zip: | 95825 |
| Generator Mail Street Number: | Not reported |
| Generator Mail Street 1: | 2425 TOWER AVE |
| Generator Mail Street 2: | Not reported |
| Generator Mail City: | SACRAMENTO |
| Generator Mail Zip: | 95825 |
| Generator Mail State: | CA |
| Generator Contact Company Name: | Not reported |
| Designated Facility EPA ID: | AZR000521146 |
| Designated Facility Name: | Yuma Yes 2 Waste Transfer Station |
| Designated Facility Mail Street Number: | Not reported |
| Designated Facility Mail Street 1: | STE 105 |
| Designated Facility Mail Street 2: | 2621 GREEN RIVER RD |
| Designated Facility Mail City: | CORONA |
| Designated Facility Mail Zip: | 92882 |
| Designated Facility Mail State: | CA |
| Designated Facility Location Street Number: | Not reported |
| Designated Facility Location Street 1: | 6500 S US HIGHWAY 95 |
| Designated Facility Location Street 2: | Not reported |
| Designated Facility Location City: | YUMA |
| Designated Facility Location Zip: | 85365 |
| Designated Facility Location State: | AZ |
| Designated Facility Contact Company Name: | Not reported |

**HAL'S AUTO AIR INC (Continued)** **1024793059**

| | |
|---|---|
| Manifest Residue Indicator: | N |
| Rejection Indicator: | N |
| | |
| Manifest Tracking Number: | 026034010JJK |
| Last Updated Date: | 20231113 |
| Shipped Date: | 20231009 |
| Received Date: | 20231019 |
| Manifest Status: | Signed |
| Submission Type: | DataImage5Copy |
| Origin Type: | Service |
| Generator EPA ID: | CAL000128949 |
| Generator Name: | Hal'S Auto Air Inc |
| Generator Location Street Number: | Not reported |
| Generator Location Street 1: | 2425 TOWER AVE |
| Generator Location Street 2: | Not reported |
| Generator Location City: | SACRAMENTO |
| Generator Location State: | CA |
| Generator Location Zip: | 95825-0000 |
| Generator Mail Street Number: | Not reported |
| Generator Mail Street 1: | 2425 TOWER AVE |
| Generator Mail Street 2: | Not reported |
| Generator Mail City: | SACRAMENTO |
| Generator Mail Zip: | 95825-1930 |
| Generator Mail State: | CA |
| Generator Contact Company Name: | Not reported |
| Designated Facility EPA ID: | AZR000521146 |
| Designated Facility Name: | Yuma Yes 2 Waste Transfer Station |
| Designated Facility Mail Street Number: | Not reported |
| Designated Facility Mail Street 1: | Not reported |
| Designated Facility Mail Street 2: | 2730 E 13TH ST |
| Designated Facility Mail City: | YUMA |
| Designated Facility Mail Zip: | 85365 |
| Designated Facility Mail State: | AZ |
| Designated Facility Location Street Number: | Not reported |
| Designated Facility Location Street 1: | 6500 S US HIGHWAY 95 |
| Designated Facility Location Street 2: | Not reported |
| Designated Facility Location City: | YUMA |
| Designated Facility Location Zip: | 85365 |
| Designated Facility Location State: | AZ |
| Designated Facility Contact Company Name: | Not reported |
| Manifest Residue Indicator: | N |
| Rejection Indicator: | N |

Transporter:

| | |
|---|---|
| Manifest Tracking Number: | 026034010JJK |
| Transporter Line Number: | 1 |
| Transporter EPA ID: | CAD028277036 |
| Transporter Name: | World Oil Environmental Services |
| | |
| Manifest Tracking Number: | 026034010JJK |
| Transporter Line Number: | 2 |
| Transporter EPA ID: | CAR000175422 |
| Transporter Name: | Worldwide Recovery System Inc |

Waste Line:

| | |
|---|---|
| Manifest Tracking Number: | 026034010JJK |

**HAL'S AUTO AIR INC (Continued)** **1024793059**

| | |
|---|---|
| Waste Line Number: | 1 |
| U.S. DOT Hazardous Indicator: | N |
| U.S. DOT ID Number: | Not reported |
| U.S. DOT Description: | Not reported |
| Non-Hazardous Waste Description: | NON RCRA HAZARDOUS WASTE SOLID (BRAKE LATHE SHAVINGS) |
| Number of Containers: | 1 |
| Container Type Code: | DF |
| Container Type Description: | Fiberboard or plastic drums, barrels, kegs |
| Waste Quantity: | 50 |
| Quantity Unit of Measure Code: | P |
| Quantity Unit of Measure Description: | Pounds |
| Waste Quantity, in Tons: | 0.025 |
| Acute Waste Quantity, in Tons: | 0 |
| Non-Acute Waste Quantity, in Tons: | 0.025 |
| Waste Quantity, in Kilograms: | 22.67575 |
| Acute Waste Quantity, in Kilograms: | 0 |
| Non-Acute Waste Quantity, in Kilorgrams: | 22.67575 |
| Management Method Code: | H141 |
| Management Method Description: | STORAGE, BULKING AND/OR TRANSFER OFF SITE |
| Waste Residue Indicator: | N |
| Quantity Discrepancy Indicator: | N |
| Waste Type Discrepancy Indicator: | N |
| Waste Density: | Not reported |
| Waste Density Unit of Measure Code: | Not reported |
| Waste Density Unit of Measure Description: | Not reported |
| Form Code: | Not reported |
| Form Code Description: | Not reported |
| Source Code: | Not reported |
| Source Code Description: | Not reported |
| Waste Minimization Code: | Not reported |
| Waste Minimization Code Description: | Not reported |
| Consent Number: | Not reported |
| EPA Waste Indicator: | N |

---

**AL397** **HAL'S AUTO AIR, INC** **CERS HAZ WASTE** **S121740873**
**ENE** **2425 TOWER AVE** **CERS** **N/A**
**1/8-1/4** **SACRAMENTO, CA 95825**
**0.184 mi.**
**974 ft.** **Site 22 of 22 in cluster AL**

**Relative:**
**Higher**

**Actual:**
**52 ft.**

CERS HAZ WASTE:

| | |
|---|---|
| Name: | HAL'S AUTO AIR, INC |
| Address: | 2425 TOWER AVE |
| City,State,Zip: | SACRAMENTO, CA 95825 |
| Site ID: | 121350 |
| CERS ID: | 10220998 |
| CERS Description: | Hazardous Waste Generator |

CERS:

| | |
|---|---|
| Name: | HAL'S AUTO AIR, INC |
| Address: | 2425 TOWER AVE |
| City,State,Zip: | SACRAMENTO, CA 95825 |
| Site ID: | 121350 |
| CERS ID: | 10220998 |
| CERS Description: | Chemical Storage Facilities |

Violations:

| | |
|---|---|
| Site ID: | 121350 |

**HAL'S AUTO AIR, INC (Continued)** **S121740873**

| | |
|---|---|
| Site Name: | HAL'S AUTO AIR, INC |
| Violation Date: | 06-19-2018 |
| Citation: | 40 CFR 1 262.34(d)(5)(iii) - U.S. Code of Federal Regulations, Title 40, Chapter 1, Section(s) 262.34(d)(5)(iii) |
| Violation Description: | Failure to ensure that all employees are thoroughly familiar with proper waste handling and emergency procedures, relevant to their responsibilities during normal facility operations and emergencies. |
| Violation Notes: | Returned to compliance on 07/03/2018. OBSERVATION: Employees are not thoroughly familiar with proper waste handling and emergency procedures as demonstrated by the number and type of hazardous waste violations observed at the time of inspection. CORRECTIVE ACTION: Submit documentation to this department demonstrating that employees have been properly trained. |
| Violation Division: | Sacramento County Env Management Department |
| Violation Program: | HW |
| Violation Source: | CERS, |
| | |
| Site ID: | 121350 |
| Site Name: | HAL'S AUTO AIR, INC |
| Violation Date: | 09-26-2023 |
| Citation: | HSC 6.95 25505(a)(4) - California Health and Safety Code, Chapter 6.95, Section(s) 25505(a)(4) |
| Violation Description: | Failure to provide initial and annual training to all employees in safety procedures in the event of a release or threatened release of a hazardous material or failure to document and maintain training records for a minimum of three years. |
| Violation Notes: | OBSERVATION: The business did not provide one or more of the following: initial employee training, adequate employee training, annual employee training and/or maintenance of records of employee training. At the time of inspection, training records were not provided for review by the CUPA. CORRECTIVE ACTION: Provide all employees with required training that includes: safe handling hazardous materials, emergency response procedures, and proper use of response equipment. Maintain records of training available for 3 years. Submit documentation of correction to this department via email at cooneys@saccounty.gov. |
| Violation Division: | Sacramento County Env Management Department |
| Violation Program: | HMRRP |
| Violation Source: | CERS, |
| | |
| Site ID: | 121350 |
| Site Name: | HAL'S AUTO AIR, INC |
| Violation Date: | 09-26-2023 |
| Citation: | 22 CCR 12 66262.34(f) - California Code of Regulations, Title 22, Chapter 12, Section(s) 66262.34(f) |
| Violation Description: | Failure to properly label hazardous waste accumulation containers and portable tanks with the following requirements: "Hazardous Waste", name and address of the generator, physical and chemical characteristics of the Hazardous Waste, and starting accumulation date. |
| Violation Notes: | Returned to compliance on 10/04/2023. OBSERVATION: At the time of inspection, one 240 gallon container of waste oil located in the oil room was observed without the following information on the label: name and address of the generator, physical and chemical properties of the Hazardous Waste, and starting accumulation date. CORRECTIVE ACTION: Submit photos to this department demonstrating that the containers listed above have been properly labeled via email at |

**HAL'S AUTO AIR, INC (Continued)** **S121740873**

| | |
|---|---|
| | cooneys@saccounty.gov. |
| Violation Division: | Sacramento County Env Management Department |
| Violation Program: | HW |
| Violation Source: | CERS, |
| | |
| Site ID: | 121350 |
| Site Name: | HAL'S AUTO AIR, INC |
| Violation Date: | 06-19-2018 |
| Citation: | 22 CCR 12 66262.40(a) - California Code of Regulations, Title 22, Chapter 12, Section(s) 66262.40(a) |
| Violation Description: | Failure to keep a copy of each properly signed manifest for at least three years from the date the waste was accepted by the initial transporter. The manifest signed at the time the waste was accepted for transport shall be kept until receiving a signed copy from the designated facility which received the waste. |
| Violation Notes: | Returned to compliance on 07/03/2018. OBSERVATION: The generator copy of the Uniform Hazardous Waste Manifests for the 200 pounds Non-RCRA HW solid disposed on 8-30-2017 was not available at the time of inspection. CORRECTIVE ACTION: Locate a copy of the Uniform Hazardous Waste Manifest for the waste listed above and submit copy to this department. |
| Violation Division: | Sacramento County Env Management Department |
| Violation Program: | HW |
| Violation Source: | CERS, |
| | |
| Site ID: | 121350 |
| Site Name: | HAL'S AUTO AIR, INC |
| Violation Date: | 06-01-2015 |
| Citation: | 40 CFR 1 265.201(c)(5) - U.S. Code of Federal Regulations, Title 40, Chapter 1, Section(s) 265.201(c)(5) |
| Violation Description: | Failure to conduct weekly inspections of the construction materials, fixtures, and surrounding areas of the hazardous waste tanks. |
| Violation Notes: | Returned to compliance on 06/24/2015. OBSERVATION: OBSERVATION: Weekly hazardous waste tank inspections for the used oil tank have not been conducted. CORRECTIVE ACTION: Conduct daily inspections of the hazardous waste tank according to the requirements identified above and submit a copy of the documentation to this department. |
| Violation Division: | Sacramento County Env Management Department |
| Violation Program: | HW |
| Violation Source: | CERS, |
| | |
| Site ID: | 121350 |
| Site Name: | HAL'S AUTO AIR, INC |
| Violation Date: | 06-01-2015 |
| Citation: | HSC 6.95 25505(a)(4) - California Health and Safety Code, Chapter 6.95, Section(s) 25505(a)(4) |
| Violation Description: | Failure to provide initial and annual training to all employees in safety procedures in the event of a release or threatened release of a hazardous material or failure to document and maintain training records for a minimum of three years. |
| Violation Notes: | Returned to compliance on 06/24/2015. OBSERVATION: Training documentation for all applicable employees was not available. CORRECTIVE ACTION: Submit documentation to this department demonstrating that employees have received training on safe handling of hazardous materials and the Emergency Response Plan. |
| Violation Division: | Sacramento County Env Management Department |
| Violation Program: | HMRRP |

**HAL'S AUTO AIR, INC (Continued)** **S121740873**

| | |
|---|---|
| Violation Source: | CERS, |
| Site ID: | 121350 |
| Site Name: | HAL'S AUTO AIR, INC |
| Violation Date: | 06-01-2015 |
| Citation: | 22 CCR 12 66262.34(f) - California Code of Regulations, Title 22, Chapter 12, Section(s) 66262.34(f) |
| Violation Description: | Failure to properly label hazardous waste accumulation containers with the following requirements: "Hazardous Waste", name and address of the generator, physical and chemical characteristics of the Hazardous Waste, and starting accumulation date. |
| Violation Notes: | Returned to compliance on 06/24/2015. OBSERVATION: Two 55 gallon drums of antifreeze waste in the oil room were observed without legible hazardous waste labels. One 5 gallon bucket of used oil next to the parts washer was observed without a hazardous waste label. One 5 gallon container of brake lathe grinding waste by the brake lathe was observed without a label. One 5 gallon container of brake lathe grinding waste by the brake lathe was observed without an accumulation start date. A shop vacuum containing blast media waste in the warehouse area was observed without a hazardous waste label. Three 5 gallon cylinders of Flush/Solvent waste were observed in the shop area without hazardous waste labels. CORRECTIVE ACTION: Submit photos to this department demonstrating that the containers listed above hasve been properly labeled. |
| Violation Division: | Sacramento County Env Management Department |
| Violation Program: | HW |
| Violation Source: | CERS, |
| Site ID: | 121350 |
| Site Name: | HAL'S AUTO AIR, INC |
| Violation Date: | 09-26-2023 |
| Citation: | 22 CCR 12 66262.40(a) - California Code of Regulations, Title 22, Chapter 12, Section(s) 66262.40(a) |
| Violation Description: | Failure to keep a copy of each properly signed manifest for at least three years from the date the waste was accepted by the initial transporter. The manifest signed at the time the waste was accepted for transport shall be kept until receiving a signed copy from the designated facility which received the waste. |
| Violation Notes: | OBSERVATION: Uniform Hazardous Waste Manifests for waste oil, waste antifreeze, and metal fines were not available at the time of inspection. CORRECTIVE ACTION: Please locate a copy of all Uniform Hazardous Waste Manifests for waste oil, waste antifreeze, and metal fines from the past three years and submit copies to this department. |
| Violation Division: | Sacramento County Env Management Department |
| Violation Program: | HW |
| Violation Source: | CERS, |
| Site ID: | 121350 |
| Site Name: | HAL'S AUTO AIR, INC |
| Violation Date: | 06-19-2018 |
| Citation: | 40 CFR 1 265.31 - U.S. Code of Federal Regulations, Title 40, Chapter 1, Section(s) 265.31 |
| Violation Description: | Failure to maintain and operate the facility to minimize the possibility of a fire, explosion, or any unplanned sudden or non-sudden release of hazardous waste or hazardous waste constituents to air, soil, or surface water which could threaten human health or the environment. |

**HAL'S AUTO AIR, INC (Continued)** **S121740873**

| | |
|---|---|
| Violation Notes: | Returned to compliance on 06/19/2018. OBSERVATION: Metal fines were observed on the ground and tabletop around the metal grinding unit. Brake Lathe grinding waste was observed in both brake lathe collection trays. Sandblast waste was observed in a tray under the sandblasting unit. CORRECTIVE ACTION: The wastes were properly removed and managed at the time of inspection. No further action required. |
| Violation Division: | Sacramento County Env Management Department |
| Violation Program: | HW |
| Violation Source: | CERS, |
| | |
| Site ID: | 121350 |
| Site Name: | HAL'S AUTO AIR, INC |
| Violation Date: | 06-01-2015 |
| Citation: | 40 CFR 1 262.34(d)(5)(iii) - U.S. Code of Federal Regulations, Title 40, Chapter 1, Section(s) 262.34(d)(5)(iii) |
| Violation Description: | Failure to ensure employees are familiar with the handling and compliance of hazardous waste regulations and emergency response. |
| Violation Notes: | Returned to compliance on 06/24/2015. OBSERVATION: Employees are not thoroughly familiar with proper waste handling and emergency procedures as demonstrated by the number and type of hazardous waste violations observed at the time of inspection. CORRECTIVE ACTION: Submit documentation to this department demonstrating that employees have been properly trained. |
| Violation Division: | Sacramento County Env Management Department |
| Violation Program: | HW |
| Violation Source: | CERS, |
| | |
| Site ID: | 121350 |
| Site Name: | HAL'S AUTO AIR, INC |
| Violation Date: | 06-19-2018 |
| Citation: | HSC 6.95 25505(a)(4) - California Health and Safety Code, Chapter 6.95, Section(s) 25505(a)(4) |
| Violation Description: | Failure to provide initial and annual training to all employees in safety procedures in the event of a release or threatened release of a hazardous material or failure to document and maintain training records for a minimum of three years. |
| Violation Notes: | Returned to compliance on 07/03/2018. OBSERVATION: Documented training on safe handling of hazardous materials and the emergency response plan/procedures was not available at the time of inspection. CORRECTIVE ACTION: Provide all employees with required training that includes: safe handling hazardous materials, emergency response procedures, and proper use of response equipment. Maintain records of training available for 3 years. Submit documentation of correction to this department. |
| Violation Division: | Sacramento County Env Management Department |
| Violation Program: | HMRRP |
| Violation Source: | CERS, |
| | |
| Site ID: | 121350 |
| Site Name: | HAL'S AUTO AIR, INC |
| Violation Date: | 06-01-2015 |
| Citation: | 22 CCR 12 66262.40(c) - California Code of Regulations, Title 22, Chapter 12, Section(s) 66262.40(c) |
| Violation Description: | Failure to determine if the waste generated is a hazardous waste and to maintain analysis results for three years. |
| Violation Notes: | Returned to compliance on 06/24/2015. OBSERVATION: Absorbent waste was observed in the secondary containment for the antifreeze waste drums |

**HAL'S AUTO AIR, INC (Continued)** **S121740873**

in the oil room. A waste container for absorbent was not observed on site and facility personnel were unsure how its handled. Past manifest/disposal receipts were not available. Blast media waste from the blast unit in the warehouse area is collected in a shop vacuum. The blast media waste was observed accumulating in the shop vacuum. Mr. Schedler was unsure how the waste is managed. Past manifest/disposal receipts were not available. Nine 55 gallon drums of waste in the compressor area (Eight drums stacked two high on pallets and one blue drum near the gate entrance) are unlabeled and facility personnel did not know the contents. Two 5 gallon cylinders of contaminated refrigerant were observed in the shop area. Mr. Schedler was unsure how to dispose of the waste. An oxygen and acetylene cylinder were observed in the compressor room. Mr. Schedler confirmed that [Truncated]

Violation Division: Sacramento County Env Management Department
Violation Program: HW
Violation Source: CERS,

Site ID: 121350
Site Name: HAL'S AUTO AIR, INC
Violation Date: 06-01-2015
Citation: 40 CFR 1 265.31 - U.S. Code of Federal Regulations, Title 40, Chapter 1, Section(s) 265.31
Violation Description: Failure to maintain and operate the facility to minimize the possibility of a fire, explosion, or any unplanned sudden or non-sudden release of hazardous waste or hazardous waste constituents to the air, soil, or surface water which could threaten human health or the environment..
Violation Notes: Returned to compliance on 06/24/2015. OBSERVATION: Brake Lathe grindings were observed on the floor around the brake lathe, in the brake lathe tray, and on the brake lathe. Oily spills were observed on the ground around the parts washer unit. An oily spill was observed on the ground underneath and inside a large oil catch pan in the compressor area. Antifreeze waste and absorbent were observed inside the antifreeze waste drum secondary containment in the oil room. CORRECTIVE ACTION: Submit photos/documentation to this department demonstrating the spills have been properly removed and managed.
Violation Division: Sacramento County Env Management Department
Violation Program: HW
Violation Source: CERS,

Site ID: 121350
Site Name: HAL'S AUTO AIR, INC
Violation Date: 09-26-2023
Citation: HSC 6.95 25508(a)(1) - California Health and Safety Code, Chapter 6.95, Section(s) 25508(a)(1)
Violation Description: Failure to complete and electronically submit a business plan when storing/handling a hazardous material at or above reportable quantities.
Violation Notes: Returned to compliance on 10/03/2023. OBSERVATION: At the time of inspection, a Hazardous Materials Business Plan (HMBP) has not been received by this department by the due date of 08/06/2023. CORRECTIVE ACTION: Submit the HMBP electronically in the California Environmental Reporting System and implement immediately. Please notify the CUPA that this has been completed via email at cooneys@saccounty.gov.
Violation Division: Sacramento County Env Management Department
Violation Program: HMRRP

**HAL'S AUTO AIR, INC (Continued)** **S121740873**

| | |
|---|---|
| Violation Source: | CERS, |
| Site ID: | 121350 |
| Site Name: | HAL'S AUTO AIR, INC |
| Violation Date: | 06-19-2018 |
| Citation: | 22 CCR 12 66262.34(e) - California Code of Regulations, Title 22, Chapter 12, Section(s) 66262.34(e) |
| Violation Description: | Failure to meet the following conditions of satellite accumulation regulations: Accumulate up to 55 gallons of hazardous waste or one quart of acute hazardous waste at or near the initial point of accumulation which was under the control of the operator. Total time hazardous waste can be accumulated onsite in any generator accumulation area is one year, i.e., the combined accmulation time at a satellite accumulation point and at a 90/180/270 accumulation area (depending on size of generator and distance transported), whichever comes first. The generator complies with section 66265.171, 66265.172, and 66265.173(a). The container must be clearly marked with the initial date that hazardous waste is first placed in the container and labelled with the words Hazardous Waste including specified information Container must be labelled with the date the satellite accumulation limit is reached and moved within three days after reaching the 55 gallon (or one quart) limit to a 90 day accumulation area 55 gallons (or one quart of acute hazardous waste) of waste per process may be accumulated |
| Violation Notes: | Returned to compliance on 07/03/2018. OBSERVATION: One 55 gallon drum of absorbent waste in the brake lathe area was observed with an accumulation start date of 6-12-15 and a manifest/receipt demonstrating disposal within the past year was not available. OBSERVATION: One ~30 gallon drum of brake lathe grinding waste next to the brake lathes was observed with an accumulation start date of 6-12-15 and a manifest/receipt demonstrating disposal within the past year was not available. CORRECTIVE ACTION: Dispose of the wastes listed above and submit a copy of the manifest to this department. |
| Violation Division: | Sacramento County Env Management Department |
| Violation Program: | HW |
| Violation Source: | CERS, |
| Site ID: | 121350 |
| Site Name: | HAL'S AUTO AIR, INC |
| Violation Date: | 06-01-2015 |
| Citation: | 40 CFR 1 265.35 - U.S. Code of Federal Regulations, Title 40, Chapter 1, Section(s) 265.35 |
| Violation Description: | Failure to maintain aisle space to allow the unobstructed movement of personnel, fire protection, spill control equipment, and decontamination equipment to any area of facility operation in an emergency, unless it can be demonstrated to the Department that aisle space is not needed for any of these purposes. |
| Violation Notes: | Returned to compliance on 06/24/2015. OBSERVATION: The hazardous waste storage area located in the compressor area did not have adequate aisle space allowing for unobstructed movement. CORRECTIVE ACTION: Submit photos to this department demonstrating that adequate aisle space has been provided. |
| Violation Division: | Sacramento County Env Management Department |
| Violation Program: | HW |
| Violation Source: | CERS, |
| Site ID: | 121350 |

**HAL'S AUTO AIR, INC (Continued)** **S121740873**

| | |
|---|---|
| Site Name: | HAL'S AUTO AIR, INC |
| Violation Date: | 06-01-2015 |
| Citation: | HSC 6.95 25508(a)(1) - California Health and Safety Code, Chapter 6.95, Section(s) 25508(a)(1) |
| Violation Description: | Failure to complete and electronically submit hazardous material inventory information for all reportable hazardous materials on site at or above reportable quantities. |
| Violation Notes: | Returned to compliance on 06/24/2015. OBSERVATION: The facility has not submitted the Hazardous Materials Inventory Chemical Description page for the following materials: 5W-30 (Oil Room) ATF (Oil Room) Used Oil (Oil Room) Diesel Oil (Oil Room) Antifreeze Waste (Oil Room) ATF +4 (Oil Room) Freons (Throughout facility) Oxygen (Compressor Area, Welding Area) Acetylene (Compressor Area, Welding Area) Refrigerant Oil/AC Flush Waste (Compressor Area) Chemical description pages for the following materials did not reflect the quantities observed onsite: Antifreeze (2 x 55 gal) 5W-20 (80 gal tank) CORRECTIVE ACTION: Complete/Revise and submit the Hazardous Materials Inventory Chemical Description page for all materials listed above electronically in this department's e-Reporting Portal or in the California Environmental Reporting System. |
| Violation Division: | Sacramento County Env Management Department |
| Violation Program: | HMRRP |
| Violation Source: | CERS, |

| | |
|---|---|
| Site ID: | 121350 |
| Site Name: | HAL'S AUTO AIR, INC |
| Violation Date: | 10-14-2016 |
| Citation: | 40 CFR 1 262.34(d)(5)(iii) - U.S. Code of Federal Regulations, Title 40, Chapter 1, Section(s) 262.34(d)(5)(iii) |
| Violation Description: | Failure to ensure that all employees are thoroughly familiar with proper waste handling and emergency procedures, relevant to their responsibilities during normal facility operations and emergencies. |
| Violation Notes: | Returned to compliance on 10/19/2016. OBSERVATION: Employees are not thoroughly familiar with proper waste handling and emergency procedures as demonstrated by the type of hazardous waste violations observed at the time of inspection.Used oily absorbent was observed in the 3yd Republic dumpster at time of inspection. CORRECTIVE ACTION: Submit documentation to this department demonstrating that employees have been properly trained. |
| Violation Division: | Sacramento County Env Management Department |
| Violation Program: | HW |
| Violation Source: | CERS, |

| | |
|---|---|
| Site ID: | 121350 |
| Site Name: | HAL'S AUTO AIR, INC |
| Violation Date: | 06-01-2015 |
| Citation: | 22 CCR 16 66266.130 - California Code of Regulations, Title 22, Chapter 16, Section(s) 66266.130 |
| Violation Description: | Failure to properly handle, manage, label, and recycle used oil and fuel filters. |
| Violation Notes: | Returned to compliance on 06/24/2015. OBSERVATION: One 55 gallon drum of used oil and fuel filters located in the oil room was observed without a lid and did not have an accumulation start date on the label. CORRECTIVE ACTION: Submit photos to this department demonstrating that the used oil and fuel filters are being properly managed. |
| Violation Division: | Sacramento County Env Management Department |

**HAL'S AUTO AIR, INC (Continued)** **S121740873**

| | |
|---|---|
| Violation Program: | HW |
| Violation Source: | CERS, |
| | |
| Site ID: | 121350 |
| Site Name: | HAL'S AUTO AIR, INC |
| Violation Date: | 06-01-2015 |
| Citation: | 40 CFR 1 265.173 - U.S. Code of Federal Regulations, Title 40, Chapter 1, Section(s) 265.173 |
| Violation Description: | Failure to properly close hazardous waste containers when not in active use. |
| Violation Notes: | Returned to compliance on 06/24/2015. OBSERVATION: Two 55 gallon drums of antifreeze waste in the oil room were observed without bungs in place. CORRECTIVE ACTION: Submit photos to this department demonstrating that the containers listed above have been properly closed. |
| Violation Division: | Sacramento County Env Management Department |
| Violation Program: | HW |
| Violation Source: | CERS, |
| | |
| Site ID: | 121350 |
| Site Name: | HAL'S AUTO AIR, INC |
| Violation Date: | 06-19-2018 |
| Citation: | HSC 6.5 25250.22 - California Health and Safety Code, Chapter 6.5, Section(s) 25250.22 |
| Violation Description: | Failure to properly manage used oil and/or fuel filters in accordance with the requirements. |
| Violation Notes: | Returned to compliance on 06/19/2018. OBSERVATION: One 55 gallon drum of used oil filters in the oil room was observed without a lid and without an accumulation start date on the label. CORRECTIVE ACTION: The container was closed and labeled at the time of inspection. No further action required. |
| Violation Division: | Sacramento County Env Management Department |
| Violation Program: | HW |
| Violation Source: | CERS, |
| | |
| Site ID: | 121350 |
| Site Name: | HAL'S AUTO AIR, INC |
| Violation Date: | 06-19-2018 |
| Citation: | 40 CFR 1 265.173 - U.S. Code of Federal Regulations, Title 40, Chapter 1, Section(s) 265.173 |
| Violation Description: | Failure to meet the following container management requirements: (a) A container holding hazardous waste must always be closed during storage, except when it is necessary to add or remove waste. (b) A container holding hazardous waste must not be opened, handled, or stored in a manner which may rupture the container or cause it to leak. |
| Violation Notes: | Returned to compliance on 06/19/2018. OBSERVATION: One 55 gallon drum of paper used oil filter waste in the used oil room was observed without a lid. CORRECTIVE ACTION: The container was closed at the time of inspection. No further action required. |
| Violation Division: | Sacramento County Env Management Department |
| Violation Program: | HW |
| Violation Source: | CERS, |
| | |
| Site ID: | 121350 |
| Site Name: | HAL'S AUTO AIR, INC |
| Violation Date: | 09-26-2023 |

**HAL'S AUTO AIR, INC (Continued)** **S121740873**

| | |
|---|---|
| Citation: | 22 CCR 12 66262.34(f) - California Code of Regulations, Title 22, Chapter 12, Section(s) 66262.34(f) |
| Violation Description: | Failure to properly label hazardous waste accumulation containers and portable tanks with the following requirements: "Hazardous Waste", name and address of the generator, physical and chemical characteristics of the Hazardous Waste, and starting accumulation date. |
| Violation Notes: | Returned to compliance on 10/04/2023. OBSERVATION: At the time of inspection, one 55 gallon container of used oil paper filters located in the oil room was observed without a hazardous waste label. The label that was on the drum was for used oil metal filters. CORRECTIVE ACTION: Submit photos to this department demonstrating that the containers listed above have been properly labeled with a hazardous waste label via email at cooneys@saccounty.gov. |
| Violation Division: | Sacramento County Env Management Department |
| Violation Program: | HW |
| Violation Source: | CERS, |
| | |
| Site ID: | 121350 |
| Site Name: | HAL'S AUTO AIR, INC |
| Violation Date: | 06-19-2018 |
| Citation: | HSC 6.95 25508(a)(1) - California Health and Safety Code, Chapter 6.95, Section(s) 25508(a)(1) |
| Violation Description: | Failure to complete and electronically submit a site map with all required content. |
| Violation Notes: | Returned to compliance on 07/02/2018. OBSERVATION: The annotated site map is dated and very difficult to read. CORRECTIVE ACTION: Revise the annotated Site Map to be legible, ensure it include current conditions, and submit it electronically in the California Environmental Reporting System. |
| Violation Division: | Sacramento County Env Management Department |
| Violation Program: | HMRRP |
| Violation Source: | CERS, |
| | |
| Site ID: | 121350 |
| Site Name: | HAL'S AUTO AIR, INC |
| Violation Date: | 09-26-2023 |
| Citation: | 22 CCR 12 66262.34(f) - California Code of Regulations, Title 22, Chapter 12, Section(s) 66262.34(f) |
| Violation Description: | Failure to properly label hazardous waste accumulation containers and portable tanks with the following requirements: "Hazardous Waste", name and address of the generator, physical and chemical characteristics of the Hazardous Waste, and starting accumulation date. |
| Violation Notes: | Returned to compliance on 10/04/2023. OBSERVATION: At the time of inspection, three 15 gallon oil caddy containers of used oil located in the shop were observed without hazardous waste labels. CORRECTIVE ACTION: Submit photos to this department demonstrating that the containers listed above have been properly labeled via email at cooneys@saccounty.gov. |
| Violation Division: | Sacramento County Env Management Department |
| Violation Program: | HW |
| Violation Source: | CERS, |
| | |
| Site ID: | 121350 |
| Site Name: | HAL'S AUTO AIR, INC |
| Violation Date: | 09-26-2023 |

**HAL'S AUTO AIR, INC (Continued)** **S121740873**

| | |
|---|---|
| Citation: | 22 CCR 23 66273.34 - California Code of Regulations, Title 22, Chapter 23, Section(s) 66273.34 |
| Violation Description: | Failure to label or mark each individual or container or the designated area of universal waste as required. 1) Waste batteries shall be marked with "Universal Waste-Battery(ies) . 2) Mercury containing equipment shall be marked with "Universal Waste -Mercury-Containing Equipment . 3) Lamps shall be marked with Universal Waste-Lamp(s) . 4)Each electronic devices or the container or the designated area shall be marked with Universal Waste-Electronic Device(s) . 5) Each CRTs or the container or the designated area shall be marked with "Universal Waste-CRT(s) . 6) CRT glass or the designated area shall be marked with Universal Waste-CRT glass . |
| Violation Notes: | Returned to compliance on 10/04/2023. OBSERVATION: At the time of inspection, Universal waste handler failed to label or mark universal waste containers filled with bulbs with the words Universal Waste and the type of waste and accumulation start date. CORRECTIVE ACTION: Label universal wastes with the required information. Submit documentation to this Department demonstrating that the universal waste is properly labeled via email at cooneys@saccounty.gov. |
| Violation Division: | Sacramento County Env Management Department |
| Violation Program: | HW |
| Violation Source: | CERS, |
| | |
| Site ID: | 121350 |
| Site Name: | HAL'S AUTO AIR, INC |
| Violation Date: | 09-26-2023 |
| Citation: | HSC 6.5 25123.3(h)(1) - California Health and Safety Code, Chapter 6.5, Section(s) 25123.3(h)(1) |
| Violation Description: | Failure to send hazardous waste offsite for treatment, storage, or disposal within 180 days (or 270 days if waste is transported over 200 miles) for a generator who generates less than 1000 kilogram per month if all of the following conditions are met: (1) The quantity of hazardous waste accumulated onsite never exceeds 6,000 kilograms. (2) The generator complies with the requirements of 40 Code of Federal Regulations section 262.34(d), (e) and (f). (3) The generator does not hold acutely hazardous waste or extremely hazardous waste in an amount greater than one kilogram for more than 90 days. |
| Violation Notes: | Returned to compliance on 10/09/2023. OBSERVATION: At the time of inspection, facility failed to send hazardous waste in the form of one 5 gallon container of metal fines/brake shavings with an accumulation start date of 07/31/2019 offsite for treatment, storage, or disposal within 180 days for a generator. On the machine next to the container, there was accumulation of metal fines/brake shavings. CORRECTIVE ACTION: Provide documentation for the disposal of the brake shaivngs, including all of the metal fines on the machinery and any found on the floor and ensure that all of the conditions are met that are listed above. Please send documentation to the CUPA via email at cooneys@saccounty.gov. |
| Violation Division: | Sacramento County Env Management Department |
| Violation Program: | HW |
| Violation Source: | CERS, |
| | |
| Site ID: | 121350 |
| Site Name: | HAL'S AUTO AIR, INC |
| Violation Date: | 06-01-2015 |
| Citation: | 22 CCR 12 66262.34(d) - California Code of Regulations, Title 22, Chapter 12, Section(s) 66262.34(d) |

**HAL'S AUTO AIR, INC (Continued)** **S121740873**

| | |
|---|---|
| Violation Description: | Failure to dispose of hazardous waste within 180 days (or 270 if waste is transported over 200 miles) for the generator who generates less than 1000 kilogram per month, but more than 100 kilograms per month. |
| Violation Notes: | Returned to compliance on 06/24/2015. OBSERVATION: Two 55 gallon drums of antifreeze waste in the oil room was observed without legible labels and a manifest/receipt demonstrating disposal within the past 180 days was not available. One 55 gallon drum of Refrigerant Oil/AC Flush waste in the compressor area had an accumulation start date of 2-24-2012 on the hazardous waste label. Three 5 gallon cylinders of Refrigerant Oil/AC Flush waste were observed without hazardous waste labels and a manifest/receipt demonstrating disposal within the past 180 days was not available. One 5 gallon container of Brake Lathe grinding waste by the brake lathe had an accumulation start date of 4-27-06 on the hazardous waste label. One 5 gallon container of Brake Lathe grindings waste by the brake lathe did not have a hazardous waste label and a manifest/receipt demonstrating disposal within the past 180 days was not available. The shop vacuum container of blast media waste in the warehouse area did not have a [Truncated] |
| Violation Division: | Sacramento County Env Management Department |
| Violation Program: | HW |
| Violation Source: | CERS, |
| | |
| Site ID: | 121350 |
| Site Name: | HAL'S AUTO AIR, INC |
| Violation Date: | 09-26-2023 |
| Citation: | 22 CCR 12 66262.34(f) - California Code of Regulations, Title 22, Chapter 12, Section(s) 66262.34(f) |
| Violation Description: | Failure to properly label hazardous waste accumulation containers and portable tanks with the following requirements: "Hazardous Waste", name and address of the generator, physical and chemical characteristics of the Hazardous Waste, and starting accumulation date. |
| Violation Notes: | Returned to compliance on 10/04/2023. OBSERVATION: At the time of inspection, one 150 gallon container of waste antifreeze located in the oil room was observed without the following information on the label: facility name, address, EPA ID, and accumulation start date. CORRECTIVE ACTION: Submit photos to this department demonstrating that the containers listed above have been properly labeled via email at cooneys@saccounty.gov. |
| Violation Division: | Sacramento County Env Management Department |
| Violation Program: | HW |
| Violation Source: | CERS, |
| | |
| Site ID: | 121350 |
| Site Name: | HAL'S AUTO AIR, INC |
| Violation Date: | 06-01-2015 |
| Citation: | 40 CFR 1 265.201(c)(3) - U.S. Code of Federal Regulations, Title 40, Chapter 1, Section(s) 265.201(c)(3) |
| Violation Description: | Failure to conduct daily tank inspection of the discharge systems, monitoring equipment, and tank levels. |
| Violation Notes: | Returned to compliance on 06/24/2015. OBSERVATION: Daily hazardous waste tank inspections for the used oil tank have not been conducted. CORRECTIVE ACTION: Conduct daily inspections of the hazardous waste tank according to the requirements identified above and submit a copy of the documentation to this department. |
| Violation Division: | Sacramento County Env Management Department |
| Violation Program: | HW |

**HAL'S AUTO AIR, INC (Continued)** **S121740873**

| | |
|---|---|
| Violation Source: | CERS, |
| Site ID: | 121350 |
| Site Name: | HAL'S AUTO AIR, INC |
| Violation Date: | 10-14-2016 |
| Citation: | HSC 6.95 25505(a)(4) - California Health and Safety Code, Chapter 6.95, Section(s) 25505(a)(4) |
| Violation Description: | Failure to provide initial and annual training to all employees in safety procedures in the event of a release or threatened release of a hazardous material or failure to document and maintain training records for a minimum of three years. |
| Violation Notes: | Returned to compliance on 10/19/2016. OBSERVATION: INITIAL / ANNUAL training documentation for all applicable employees was not available. CORRECTIVE ACTION: Submit documentation to this department demonstrating that employees have received training on safe handling of hazardous materials and the Emergency Response Plan. |
| Violation Division: | Sacramento County Env Management Department |
| Violation Program: | HMRRP |
| Violation Source: | CERS, |
| Site ID: | 121350 |
| Site Name: | HAL'S AUTO AIR, INC |
| Violation Date: | 06-01-2015 |
| Citation: | 40 CFR 1 265.32 - U.S. Code of Federal Regulations, Title 40, Chapter 1, Section(s) 265.32 |
| Violation Description: | Failure of the facility to maintain the following emergency equipment or equivalents: 1) An internal communications or alarm system capable of providing immediate emergency instruction (voice or signal) to facility personnel; 2) A device, such as a telephone (immediately available at the scene of Operations/ Maintenance ) or a hand-held two-way radio, capable of summoning emergency assistance from local police departments, fire departments, or State or local emergency response teams; 3) Portable fire extinguishers, fire control equipment (including special extinguishing equipment, such as that using foam, inert gas, or dry chemicals), spill control equipment, and decontamination equipment; and 4) Water at adequate volume and pressure to supply water hose streams, or foam producing equipment, or automatic sprinklers, or water spray systems. |
| Violation Notes: | Returned to compliance on 06/24/2015. OBSERVATION: The facility has not been equip with absorbent materials. CORRECTIVE ACTION: Submit photos/documentation to this department demonstrating the facility has been equip with absorbent materials. |
| Violation Division: | Sacramento County Env Management Department |
| Violation Program: | HW |
| Violation Source: | CERS, |
| Site ID: | 121350 |
| Site Name: | HAL'S AUTO AIR, INC |
| Violation Date: | 06-19-2018 |
| Citation: | HSC 6.95 25508(a)(1) - California Health and Safety Code, Chapter 6.95, Section(s) 25508(a)(1) |
| Violation Description: | Failure to complete and electronically submit hazardous material inventory information for all reportable hazardous materials on site at or above reportable quantities. |
| Violation Notes: | Returned to compliance on 07/02/2018. OBSERVATION: The following discrepancies were observed between the hazardous materials chemical inventory submitted to the California Environmental Reporting System |

**HAL'S AUTO AIR, INC (Continued)** **S121740873**

and what was observed on site at the time of inspection: One tank of 5W-30 (~100gal) and 5W-20 (~100gal) located in the oil storage room were not included in the Hazardous Materials Inventory Chemical Description. CORRECTIVE ACTION: Complete and submit the Hazardous Materials Inventory Chemical Description page for all materials listed above electronically in the California Environmental Reporting System. The locations Back Storage Room Near Alley and Oil Room are the same location. In addition, all locations described in the Hazardous Materials Inventory Chemical Description page were inputted slightly differently so that each shows up as a separate location. CORRECTIVE ACTION: Revise the the locations for each Hazardous Materials Inventory Chemical Description to be consistent and ensure that the same [Truncated]

Violation Division: Sacramento County Env Management Department
Violation Program: HMRRP
Violation Source: CERS,

Site ID: 121350
Site Name: HAL'S AUTO AIR, INC
Violation Date: 06-01-2015
Citation: HSC 6.5 Multiple Sections - California Health and Safety Code, Chapter 6.5, Section(s) Multiple Sections
Violation Description: Haz Waste Generator Program - Operations/Maintenance - General
Violation Notes: Returned to compliance on 06/24/2015. OBSERVATION: Two empty 55 gallon drums in the compressor area were observed without labels. CORRECTIVE ACTION: Submit photos/documentation to this department demonstrating that the empty containers listed above have been marked with the date they were emptied and are being properly managed pursuant to 22 CCR 11 66261.7.
Violation Division: Sacramento County Env Management Department
Violation Program: HW
Violation Source: CERS,

Site ID: 121350
Site Name: HAL'S AUTO AIR, INC
Violation Date: 06-19-2018
Citation: 22 CCR 12 66262.34(f) - California Code of Regulations, Title 22, Chapter 12, Section(s) 66262.34(f)
Violation Description: Failure to properly label hazardous waste accumulation containers and portable tanks with the following requirements: "Hazardous Waste", name and address of the generator, physical and chemical characteristics of the Hazardous Waste, and starting accumulation date.
Violation Notes: Returned to compliance on 06/19/2018. OBSERVATION: One 55 gallon drum of paper used oil filter waste in the used oil room was observed without a hazardous waste label. CORRECTIVE ACTION: The drum was labeled at the time of inspection. No further action required.
Violation Division: Sacramento County Env Management Department
Violation Program: HW
Violation Source: CERS,

Evaluation:
Eval General Type: Compliance Evaluation Inspection
Eval Date: 06-01-2015
Violations Found: Yes
Eval Type: Routine done by local agency
Eval Notes: Not reported

**HAL'S AUTO AIR, INC (Continued)** **S121740873**

Eval Division: Sacramento County Env Management Department
Eval Program: HW
Eval Source: CERS,

Eval General Type: Compliance Evaluation Inspection
Eval Date: 06-19-2018
Violations Found: Yes
Eval Type: Routine done by local agency
Eval Notes: Not reported
Eval Division: Sacramento County Env Management Department
Eval Program: HW
Eval Source: CERS,

Eval General Type: Compliance Evaluation Inspection
Eval Date: 09-26-2023
Violations Found: Yes
Eval Type: Routine done by local agency
Eval Notes: There is no original signature on the Inspection Report. This Inspection was performed on 10/17/2023 and the Inspection Report was sent via email to tyler@tooleyoil.com, michael@tooleyoil.com, and gibbs@tooleyoil.com. NOTE: Please notify Maggie Chen at chenxiu@saccounty.gov following the correction of these violations.
Eval Division: Sacramento County Env Management Department
Eval Program: HMRRP
Eval Source: CERS,

Eval General Type: Compliance Evaluation Inspection
Eval Date: 06-19-2018
Violations Found: Yes
Eval Type: Routine done by local agency
Eval Notes: Not reported
Eval Division: Sacramento County Env Management Department
Eval Program: HMRRP
Eval Source: CERS,

Eval General Type: Compliance Evaluation Inspection
Eval Date: 09-26-2023
Violations Found: Yes
Eval Type: Routine done by local agency
Eval Notes: There is no original signature on the Inspection Report. This Inspection was performed on 10/17/2023 and the Inspection Report was sent via email to tyler@tooleyoil.com, michael@tooleyoil.com, and gibbs@tooleyoil.com. NOTE: Please notify Maggie Chen at chenxiu@saccounty.gov following the correction of these violations.
Eval Division: Sacramento County Env Management Department
Eval Program: HW
Eval Source: CERS,

Eval General Type: Other/Unknown
Eval Date: 10-14-2016
Violations Found: Yes
Eval Type: Other, not routine, done by local agency
Eval Notes: Not reported
Eval Division: Sacramento County Env Management Department
Eval Program: HMRRP
Eval Source: CERS,

**HAL'S AUTO AIR, INC (Continued)** **S121740873**

Eval General Type: Other/Unknown
Eval Date: 10-14-2016
Violations Found: Yes
Eval Type: Other, not routine, done by local agency
Eval Notes: Not reported
Eval Division: Sacramento County Env Management Department
Eval Program: HW
Eval Source: CERS,

Eval General Type: Compliance Evaluation Inspection
Eval Date: 06-01-2015
Violations Found: Yes
Eval Type: Routine done by local agency
Eval Notes: Not reported
Eval Division: Sacramento County Env Management Department
Eval Program: HMRRP
Eval Source: CERS,

Enforcement Action:
Site ID: 121350
Site Name: HAL'S AUTO AIR, INC
Site Address: 2425 TOWER AVE
Site City: SACRAMENTO
Site Zip: 95825
Enf Action Date: 06-01-2015
Enf Action Type: Notice of Violation (Unified Program)
Enf Action Description: Notice of Violation Issued by the Inspector at the Time of Inspection
Enf Action Notes: Not reported
Enf Action Division: Sacramento County Env Management Department
Enf Action Program: HMRRP
Enf Action Source: CERS,

Site ID: 121350
Site Name: HAL'S AUTO AIR, INC
Site Address: 2425 TOWER AVE
Site City: SACRAMENTO
Site Zip: 95825
Enf Action Date: 06-01-2015
Enf Action Type: Notice of Violation (Unified Program)
Enf Action Description: Notice of Violation Issued by the Inspector at the Time of Inspection
Enf Action Notes: Not reported
Enf Action Division: Sacramento County Env Management Department
Enf Action Program: HW
Enf Action Source: CERS,

Coordinates:
Site ID: 121350
Facility Name: HAL'S AUTO AIR, INC
Env Int Type Code: HWG
Program ID: 10220998
Coord Name: Not reported
Ref Point Type Desc: Center of a facility or station.,
Latitude: 38.602310
Longitude: -121.404370

**HAL'S AUTO AIR, INC (Continued)** **S121740873**

Affiliation:

| | |
|---|---|
| Affiliation Type Desc: | Document Preparer |
| Entity Name: | MIKE SCHEDLER |
| Entity Title: | Not reported |
| Affiliation Address: | Not reported |
| Affiliation City: | Not reported |
| Affiliation State: | Not reported |
| Affiliation Country: | Not reported |
| Affiliation Zip: | Not reported |
| Affiliation Phone: | , |

| | |
|---|---|
| Affiliation Type Desc: | Identification Signer |
| Entity Name: | MIKE SCHEDLER |
| Entity Title: | PRESIDENT |
| Affiliation Address: | Not reported |
| Affiliation City: | Not reported |
| Affiliation State: | Not reported |
| Affiliation Country: | Not reported |
| Affiliation Zip: | Not reported |
| Affiliation Phone: | , |

| | |
|---|---|
| Affiliation Type Desc: | Environmental Contact |
| Entity Name: | MIKE SCHEDLER |
| Entity Title: | Not reported |
| Affiliation Address: | 2425 TOWER AVE |
| Affiliation City: | SACRAMENTO |
| Affiliation State: | CA |
| Affiliation Country: | Not reported |
| Affiliation Zip: | 95825 |
| Affiliation Phone: | , |

| | |
|---|---|
| Affiliation Type Desc: | CUPA District |
| Entity Name: | Sacramento County Environmental Management Departm |
| Entity Title: | Not reported |
| Affiliation Address: | 11080 WHITE ROCK ROAD, STE. 200 |
| Affiliation City: | RANCHO CORDOVA |
| Affiliation State: | CA |
| Affiliation Country: | Not reported |
| Affiliation Zip: | 95670 |
| Affiliation Phone: | (916) 875-8550, |

| | |
|---|---|
| Affiliation Type Desc: | Operator |
| Entity Name: | MIKE SCHEDLER |
| Entity Title: | Not reported |
| Affiliation Address: | Not reported |
| Affiliation City: | Not reported |
| Affiliation State: | Not reported |
| Affiliation Country: | Not reported |
| Affiliation Zip: | Not reported |
| Affiliation Phone: | (916) 485-9215, |

| | |
|---|---|
| Affiliation Type Desc: | Facility Mailing Address |
| Entity Name: | Mailing Address |
| Entity Title: | Not reported |
| Affiliation Address: | 2425 TOWER AVE |
| Affiliation City: | SACRAMENTO |
| Affiliation State: | CA |

**HAL'S AUTO AIR, INC (Continued)** **S121740873**

| | |
|---|---|
| Affiliation Country: | Not reported |
| Affiliation Zip: | 95825 |
| Affiliation Phone: | , |
| | |
| Affiliation Type Desc: | Legal Owner |
| Entity Name: | HAL'S AUTO AIR, INC |
| Entity Title: | Not reported |
| Affiliation Address: | 2425 TOWER AVE |
| Affiliation City: | SACRAMENTO |
| Affiliation State: | CA |
| Affiliation Country: | United States |
| Affiliation Zip: | 95825 |
| Affiliation Phone: | (916) 485-9215, |
| | |
| Affiliation Type Desc: | Parent Corporation |
| Entity Name: | HAL'S AUTO AIR, INC |
| Entity Title: | Not reported |
| Affiliation Address: | Not reported |
| Affiliation City: | Not reported |
| Affiliation State: | Not reported |
| Affiliation Country: | Not reported |
| Affiliation Zip: | Not reported |
| Affiliation Phone: | , |

---

**AK398** **C TECH / THE MODE APARTMENTS** **RCRA NonGen / NLR** **1028895521**
**NE** **1945 BELL ST. #55** **CAC003256957**
**1/8-1/4** **SACRAMENTO, CA 95825**
**0.185 mi.**
**977 ft.** **Site 3 of 9 in cluster AK**

**Relative:** **Higher**

**Actual:** **51 ft.**

RCRA Listings:

| | |
|---|---|
| Date Form Received by Agency: | 20231017 |
| Handler Name: | C Tech / The Mode Apartments |
| Handler Address: | 1945 Bell St. #55 |
| Handler City,State,Zip: | SACRAMENTO, CA 95825 |
| EPA ID: | CAC003256957 |
| Contact Name: | MATTHEW TIBBATS / CONTRACTOR |
| Contact Address: | 1945 BELL ST. #55 |
| Contact City,State,Zip: | SACRAMENTO, CA 95825 |
| Contact Telephone: | 916-834-5656 |
| Contact Fax: | Not reported |
| Contact Email: | INFO@8884ABATEMENT.COM |
| Contact Title: | Not reported |
| EPA Region: | 09 |
| Land Type: | Not reported |
| Federal Waste Generator Description: | Not a generator, verified |
| Non-Notifier: | Not reported |
| Biennial Report Cycle: | Not reported |
| Accessibility: | Not reported |
| Active Site Indicator: | Not reported |
| State District Owner: | Not reported |
| State District: | Not reported |
| Mailing Address: | 1945 BELL ST. #55 |
| Mailing City,State,Zip: | SACRAMENTO, CA 95825 |
| Owner Name: | C Tech / The Mode Apartments |
| Owner Type: | Other |
| Operator Name: | Matthew Tibbats / Contractor |

**C TECH / THE MODE APARTMENTS (Continued)** **1028895521**

| | |
|---|---|
| Operator Type: | Other |
| Short-Term Generator Activity: | No |
| Importer Activity: | No |
| Mixed Waste Generator: | No |
| Transporter Activity: | No |
| Transfer Facility Activity: | No |
| Recycler Activity with Storage: | No |
| Small Quantity On-Site Burner Exemption: | No |
| Smelting Melting and Refining Furnace Exemption: | No |
| Underground Injection Control: | No |
| Off-Site Waste Receipt: | No |
| Universal Waste Indicator: | No |
| Universal Waste Destination Facility: | No |
| Federal Universal Waste: | No |
| Active Site State-Reg Handler: | --- |
| Federal Facility Indicator: | Not reported |
| Hazardous Secondary Material Indicator: | N |
| Sub-Part K Indicator: | Not reported |
| 2018 GPRA Permit Baseline: | Not on the Baseline |
| 2018 GPRA Renewals Baseline: | Not on the Baseline |
| 202 GPRA Corrective Action Baseline: | No |
| Subject to Corrective Action Universe: | No |
| Non-TSDFs Where RCRA CA has Been Imposed Universe: | No |
| Corrective Action Priority Ranking: | No NCAPS ranking |
| Environmental Control Indicator: | No |
| Institutional Control Indicator: | No |
| Human Exposure Controls Indicator: | N/A |
| Groundwater Controls Indicator: | N/A |
| Significant Non-Complier Universe: | No |
| Unaddressed Significant Non-Complier Universe: | No |
| Addressed Significant Non-Complier Universe: | No |
| Significant Non-Complier With a Compliance Schedule Universe: | No |
| Financial Assurance Required: | Not reported |
| Handler Date of Last Change: | 20231017 |
| Recognized Trader-Importer: | No |
| Recognized Trader-Exporter: | No |
| Importer of Spent Lead Acid Batteries: | No |
| Exporter of Spent Lead Acid Batteries: | No |
| Recycler Activity Without Storage: | No |
| Manifest Broker: | No |
| Sub-Part P Indicator: | No |

Handler - Owner Operator:

| | |
|---|---|
| Owner/Operator Indicator: | Owner |
| Owner/Operator Name: | C TECH / THE MODE APARTMENTS |
| Legal Status: | Other |
| Date Became Current: | Not reported |
| Date Ended Current: | Not reported |
| Owner/Operator Address: | 1945 BELL ST. #55 |
| Owner/Operator City,State,Zip: | SACRAMENTO, CA 95825 |
| Owner/Operator Telephone: | 916-834-5656 |
| Owner/Operator Telephone Ext: | Not reported |
| Owner/Operator Fax: | Not reported |
| Owner/Operator Email: | Not reported |

| | |
|---|---|
| Owner/Operator Indicator: | Operator |

**C TECH / THE MODE APARTMENTS (Continued)** **1028895521**

Owner/Operator Name: MATTHEW TIBBATS / CONTRACTOR
Legal Status: Other
Date Became Current: Not reported
Date Ended Current: Not reported
Owner/Operator Address: 1945 BELL ST. #55
Owner/Operator City,State,Zip: SACRAMENTO, CA 95825
Owner/Operator Telephone: 916-834-5656
Owner/Operator Telephone Ext: Not reported
Owner/Operator Fax: Not reported
Owner/Operator Email: Not reported

Historic Generators:
Receive Date: 20231017
Handler Name: C TECH / THE MODE APARTMENTS
Federal Waste Generator Description: Not a generator, verified
State District Owner: Not reported
Large Quantity Handler of Universal Waste: No
Recognized Trader Importer: No
Recognized Trader Exporter: No
Spent Lead Acid Battery Importer: No
Spent Lead Acid Battery Exporter: No
Current Record: Yes
Non Storage Recycler Activity: No
Electronic Manifest Broker: No

List of NAICS Codes and Descriptions:
NAICS Code: 531110
NAICS Description: LESSORS OF RESIDENTIAL BUILDINGS AND DWELLINGS

Facility Has Received Notices of Violations:
Violations: No Violations Found

Evaluation Action Summary:
Evaluations: No Evaluations Found

---

**AK399** **COTTAGE BELL APARTMENTS** **RCRA NonGen / NLR** **1027083415**
**NE** **1945 BELL ST. #161** **CAC003155578**
**1/8-1/4** **SACRAMENTO, CA 95825**
**0.185 mi.**
**977 ft.** **Site 4 of 9 in cluster AK**

**Relative:** **Higher**
**Actual:** **51 ft.**

RCRA Listings:
Date Form Received by Agency: 20220106
Handler Name: Cottage Bell Apartments
Handler Address: 1945 Bell St. #161
Handler City,State,Zip: SACRAMENTO, CA 95825-1029
EPA ID: CAC003155578
Contact Name: LETECIA RENSLOW
Contact Address: PO BOX 2908
Contact City,State,Zip: GRANITE BAY, CA 95746
Contact Telephone: 916-925-0707
Contact Fax: Not reported
Contact Email: ROBERT@8884ABATEMENT.COM
Contact Title: Not reported
EPA Region: 09

**COTTAGE BELL APARTMENTS (Continued)** **1027083415**

| | |
|---|---|
| Land Type: | Not reported |
| Federal Waste Generator Description: | Not a generator, verified |
| Non-Notifier: | Not reported |
| Biennial Report Cycle: | Not reported |
| Accessibility: | Not reported |
| Active Site Indicator: | Not reported |
| State District Owner: | Not reported |
| State District: | Not reported |
| Mailing Address: | PO BOX 2908 |
| Mailing City,State,Zip: | GRANITE BAY, CA 95746 |
| Owner Name: | Cottage Bell Holding Llc |
| Owner Type: | Other |
| Operator Name: | Letecia Renslow |
| Operator Type: | Other |
| Short-Term Generator Activity: | No |
| Importer Activity: | No |
| Mixed Waste Generator: | No |
| Transporter Activity: | No |
| Transfer Facility Activity: | No |
| Recycler Activity with Storage: | No |
| Small Quantity On-Site Burner Exemption: | No |
| Smelting Melting and Refining Furnace Exemption: | No |
| Underground Injection Control: | No |
| Off-Site Waste Receipt: | No |
| Universal Waste Indicator: | No |
| Universal Waste Destination Facility: | No |
| Federal Universal Waste: | No |
| Active Site State-Reg Handler: | --- |
| Federal Facility Indicator: | Not reported |
| Hazardous Secondary Material Indicator: | N |
| Sub-Part K Indicator: | Not reported |
| 2018 GPRA Permit Baseline: | Not on the Baseline |
| 2018 GPRA Renewals Baseline: | Not on the Baseline |
| 202 GPRA Corrective Action Baseline: | No |
| Subject to Corrective Action Universe: | No |
| Non-TSDFs Where RCRA CA has Been Imposed Universe: | No |
| Corrective Action Priority Ranking: | No NCAPS ranking |
| Environmental Control Indicator: | No |
| Institutional Control Indicator: | No |
| Human Exposure Controls Indicator: | N/A |
| Groundwater Controls Indicator: | N/A |
| Significant Non-Complier Universe: | No |
| Unaddressed Significant Non-Complier Universe: | No |
| Addressed Significant Non-Complier Universe: | No |
| Significant Non-Complier With a Compliance Schedule Universe: | No |
| Financial Assurance Required: | Not reported |
| Handler Date of Last Change: | 20220106 |
| Recognized Trader-Importer: | No |
| Recognized Trader-Exporter: | No |
| Importer of Spent Lead Acid Batteries: | No |
| Exporter of Spent Lead Acid Batteries: | No |
| Recycler Activity Without Storage: | No |
| Manifest Broker: | No |
| Sub-Part P Indicator: | No |

**COTTAGE BELL APARTMENTS (Continued)** **1027083415**

Handler - Owner Operator:
Owner/Operator Indicator: Owner
Owner/Operator Name: COTTAGE BELL HOLDING LLC
Legal Status: Other
Date Became Current: Not reported
Date Ended Current: Not reported
Owner/Operator Address: PO BOX 2908
Owner/Operator City,State,Zip: GRANITE BAY, CA 95746
Owner/Operator Telephone: 916-925-0707
Owner/Operator Telephone Ext: Not reported
Owner/Operator Fax: Not reported
Owner/Operator Email: Not reported

Owner/Operator Indicator: Operator
Owner/Operator Name: LETECIA RENSLOW
Legal Status: Other
Date Became Current: Not reported
Date Ended Current: Not reported
Owner/Operator Address: PO BOX 2908
Owner/Operator City,State,Zip: GRANITE BAY, CA 95746
Owner/Operator Telephone: 916-925-0707
Owner/Operator Telephone Ext: Not reported
Owner/Operator Fax: Not reported
Owner/Operator Email: Not reported

Historic Generators:
Receive Date: 20220106
Handler Name: COTTAGE BELL APARTMENTS
Federal Waste Generator Description: Not a generator, verified
State District Owner: Not reported
Large Quantity Handler of Universal Waste: No
Recognized Trader Importer: No
Recognized Trader Exporter: No
Spent Lead Acid Battery Importer: No
Spent Lead Acid Battery Exporter: No
Current Record: Yes
Non Storage Recycler Activity: No
Electronic Manifest Broker: No

List of NAICS Codes and Descriptions:
NAICS Code: 531110
NAICS Description: LESSORS OF RESIDENTIAL BUILDINGS AND DWELLINGS

Facility Has Received Notices of Violations:
Violations: No Violations Found

Evaluation Action Summary:
Evaluations: No Evaluations Found

**AK400** **C TECH / THE MODE APARTMENTS** **RCRA NonGen / NLR** **1028895650**
**NE** **1945 BELL ST. #92** **E MANIFEST** **CAC003257092**
**1/8-1/4** **SACRAMENTO, CA 95825**
**0.185 mi.**
**977 ft.** **Site 5 of 9 in cluster AK**

**Relative:**
**Higher**

**Actual:**
**51 ft.**

RCRA Listings:

| | |
|---|---|
| Date Form Received by Agency: | 20231018 |
| Handler Name: | C Tech / The Mode Apartments |
| Handler Address: | 1945 Bell St. #92 |
| Handler City,State,Zip: | SACRAMENTO, CA 95825 |
| EPA ID: | CAC003257092 |
| Contact Name: | MATTHEW TIBBATS / CONTRACTOR |
| Contact Address: | 1945 BELL ST. |
| Contact City,State,Zip: | SACRAMENTO, CA 95825 |
| Contact Telephone: | 916-834-5656 |
| Contact Fax: | Not reported |
| Contact Email: | INFO@8884ABATEMENT.COM |
| Contact Title: | Not reported |
| EPA Region: | 09 |
| Land Type: | Not reported |
| Federal Waste Generator Description: | Not a generator, verified |
| Non-Notifier: | Not reported |
| Biennial Report Cycle: | Not reported |
| Accessibility: | Not reported |
| Active Site Indicator: | Not reported |
| State District Owner: | Not reported |
| State District: | Not reported |
| Mailing Address: | 1945 BELL ST. |
| Mailing City,State,Zip: | SACRAMENTO, CA 95825 |
| Owner Name: | C Tech / The Mode Apartments |
| Owner Type: | Other |
| Operator Name: | Matthew Tibbats / Contractor |
| Operator Type: | Other |
| Short-Term Generator Activity: | No |
| Importer Activity: | No |
| Mixed Waste Generator: | No |
| Transporter Activity: | No |
| Transfer Facility Activity: | No |
| Recycler Activity with Storage: | No |
| Small Quantity On-Site Burner Exemption: | No |
| Smelting Melting and Refining Furnace Exemption: | No |
| Underground Injection Control: | No |
| Off-Site Waste Receipt: | No |
| Universal Waste Indicator: | No |
| Universal Waste Destination Facility: | No |
| Federal Universal Waste: | No |
| Active Site State-Reg Handler: | --- |
| Federal Facility Indicator: | Not reported |
| Hazardous Secondary Material Indicator: | N |
| Sub-Part K Indicator: | Not reported |
| 2018 GPRA Permit Baseline: | Not on the Baseline |
| 2018 GPRA Renewals Baseline: | Not on the Baseline |
| 202 GPRA Corrective Action Baseline: | No |
| Subject to Corrective Action Universe: | No |
| Non-TSDFs Where RCRA CA has Been Imposed Universe: | No |
| Corrective Action Priority Ranking: | No NCAPS ranking |
| Environmental Control Indicator: | No |
| Institutional Control Indicator: | No |

**C TECH / THE MODE APARTMENTS (Continued)** **1028895650**

| | |
|---|---|
| Human Exposure Controls Indicator: | N/A |
| Groundwater Controls Indicator: | N/A |
| Significant Non-Complier Universe: | No |
| Unaddressed Significant Non-Complier Universe: | No |
| Addressed Significant Non-Complier Universe: | No |
| Significant Non-Complier With a Compliance Schedule Universe: | No |
| Financial Assurance Required: | Not reported |
| Handler Date of Last Change: | 20231018 |
| Recognized Trader-Importer: | No |
| Recognized Trader-Exporter: | No |
| Importer of Spent Lead Acid Batteries: | No |
| Exporter of Spent Lead Acid Batteries: | No |
| Recycler Activity Without Storage: | No |
| Manifest Broker: | No |
| Sub-Part P Indicator: | No |

Handler - Owner Operator:

| | |
|---|---|
| Owner/Operator Indicator: | Owner |
| Owner/Operator Name: | C TECH / THE MODE APARTMENTS |
| Legal Status: | Other |
| Date Became Current: | Not reported |
| Date Ended Current: | Not reported |
| Owner/Operator Address: | 1945 BELL ST. |
| Owner/Operator City,State,Zip: | SACRAMENTO, CA 95825 |
| Owner/Operator Telephone: | 916-834-5656 |
| Owner/Operator Telephone Ext: | Not reported |
| Owner/Operator Fax: | Not reported |
| Owner/Operator Email: | Not reported |

| | |
|---|---|
| Owner/Operator Indicator: | Operator |
| Owner/Operator Name: | MATTHEW TIBBATS / CONTRACTOR |
| Legal Status: | Other |
| Date Became Current: | Not reported |
| Date Ended Current: | Not reported |
| Owner/Operator Address: | 1945 BELL ST. |
| Owner/Operator City,State,Zip: | SACRAMENTO, CA 95825 |
| Owner/Operator Telephone: | 916-834-5656 |
| Owner/Operator Telephone Ext: | Not reported |
| Owner/Operator Fax: | Not reported |
| Owner/Operator Email: | Not reported |

Historic Generators:

| | |
|---|---|
| Receive Date: | 20231018 |
| Handler Name: | C TECH / THE MODE APARTMENTS |
| Federal Waste Generator Description: | Not a generator, verified |
| State District Owner: | Not reported |
| Large Quantity Handler of Universal Waste: | No |
| Recognized Trader Importer: | No |
| Recognized Trader Exporter: | No |
| Spent Lead Acid Battery Importer: | No |
| Spent Lead Acid Battery Exporter: | No |
| Current Record: | Yes |
| Non Storage Recycler Activity: | No |
| Electronic Manifest Broker: | No |

**C TECH / THE MODE APARTMENTS (Continued)** **1028895650**

List of NAICS Codes and Descriptions:
NAICS Code: 531110
NAICS Description: LESSORS OF RESIDENTIAL BUILDINGS AND DWELLINGS

Facility Has Received Notices of Violations:
Violations: No Violations Found

Evaluation Action Summary:
Evaluations: No Evaluations Found

E MANIFEST:

| | |
|---|---|
| Manifest Tracking Number: | 100088548ELC |
| Last Updated Date: | 20231031 |
| Shipped Date: | 20231030 |
| Received Date: | 20231030 |
| Manifest Status: | Signed |
| Submission Type: | FullElectronic |
| Origin Type: | Web |
| Generator EPA ID: | CAC003257092 |
| Generator Name: | C Tech / The Mode Apartments |
| Generator Location Street Number: | Not reported |
| Generator Location Street 1: | 1945 BELL ST. #92 |
| Generator Location Street 2: | Not reported |
| Generator Location City: | SACRAMENTO |
| Generator Location State: | CA |
| Generator Location Zip: | 95825 |
| Generator Mail Street Number: | Not reported |
| Generator Mail Street 1: | 1945 BELL ST. |
| Generator Mail Street 2: | Not reported |
| Generator Mail City: | SACRAMENTO |
| Generator Mail Zip: | 95825 |
| Generator Mail State: | CA |
| Generator Contact Company Name: | Not reported |
| Designated Facility EPA ID: | CAD982042475 |
| Designated Facility Name: | Recology Hay Road |
| Designated Facility Mail Street Number: | 235 |
| Designated Facility Mail Street 1: | Not reported |
| Designated Facility Mail Street 2: | N FIRST ST |
| Designated Facility Mail City: | DIXON |
| Designated Facility Mail Zip: | 95620 |
| Designated Facility Mail State: | CA |
| Designated Facility Location Street Number: | 6426 |
| Designated Facility Location Street 1: | HAY RD |
| Designated Facility Location Street 2: | Not reported |
| Designated Facility Location City: | VACAVILLE |
| Designated Facility Location Zip: | 95687 |
| Designated Facility Location State: | CA |
| Designated Facility Contact Company Name: | Not reported |
| Manifest Residue Indicator: | N |
| Rejection Indicator: | N |

Transporter:

| | |
|---|---|
| Manifest Tracking Number: | 100088548ELC |
| Transporter Line Number: | 1 |

**C TECH / THE MODE APARTMENTS (Continued)** **1028895650**

Transporter EPA ID: CAL000387397
Transporter Name: 18884abatement Inc

Waste Line:
Manifest Tracking Number: 100088548ELC
Waste Line Number: 1
U.S. DOT Hazardous Indicator: Y
U.S. DOT ID Number: NA2212
U.S. DOT Description: Rq Na2212, Asbestos, 9, Pgiii
Non-Hazardous Waste Description: Not reported
Number of Containers: 12
Container Type Code: BA
Container Type Description: Burlap, cloth, paper, or plastic bags
Waste Quantity: 1
Quantity Unit of Measure Code: Y
Quantity Unit of Measure Description: Cubic Yards
Waste Quantity, in Tons: 0.84
Acute Waste Quantity, in Tons: 0
Non-Acute Waste Quantity, in Tons: 0.84
Waste Quantity, in Kilograms: 761.9052
Acute Waste Quantity, in Kilograms: 0
Non-Acute Waste Quantity, in Kilorgrams: 761.9052
Management Method Code: H132
Management Method Description: LANDFILL (WITH PRIOR TREATMENT AND/OR STABILIZATION)
Waste Residue Indicator: N
Quantity Discrepancy Indicator: N
Waste Type Discrepancy Indicator: N
Waste Density: Not reported
Waste Density Unit of Measure Code: Not reported
Waste Density Unit of Measure Description: Not reported
Form Code: Not reported
Form Code Description: Not reported
Source Code: Not reported
Source Code Description: Not reported
Waste Minimization Code: Not reported
Waste Minimization Code Description: Not reported
Consent Number: Not reported
EPA Waste Indicator: N

---

**AK401** **COTTAGE BELL HOLDING LLC** **RCRA NonGen / NLR** **1027080923**
**NE** **1945 BELL ST. #34** **CAC003152964**
**1/8-1/4** **SACRAMENTO, CA 95825**
**0.185 mi.**
**977 ft.** **Site 6 of 9 in cluster AK**

**Relative:** **Higher**
**Actual:** **51 ft.**

RCRA Listings:
Date Form Received by Agency: 20211216
Handler Name: Cottage Bell Holding Llc
Handler Address: 1945 Bell St. #34
Handler City,State,Zip: SACRAMENTO, CA 95825-1029
EPA ID: CAC003152964
Contact Name: PAUL DIMATTIA (CONTRACTOR)
Contact Address: PO BOX 2908
Contact City,State,Zip: GRANITE BAY, CA 95746
Contact Telephone: 408-963-8145
Contact Fax: Not reported
Contact Email: PAUL@CRECONSTRUCTIONGROUP.COM

**COTTAGE BELL HOLDING LLC (Continued)** **1027080923**

| | |
|---|---|
| Contact Title: | Not reported |
| EPA Region: | 09 |
| Land Type: | Not reported |
| Federal Waste Generator Description: | Not a generator, verified |
| Non-Notifier: | Not reported |
| Biennial Report Cycle: | Not reported |
| Accessibility: | Not reported |
| Active Site Indicator: | Not reported |
| State District Owner: | Not reported |
| State District: | Not reported |
| Mailing Address: | PO BOX 2908 |
| Mailing City,State,Zip: | GRANITE BAY, CA 95746 |
| Owner Name: | Cottage Bell Holding Llc |
| Owner Type: | Other |
| Operator Name: | Paul Dimattia (Contractor) |
| Operator Type: | Other |
| Short-Term Generator Activity: | No |
| Importer Activity: | No |
| Mixed Waste Generator: | No |
| Transporter Activity: | No |
| Transfer Facility Activity: | No |
| Recycler Activity with Storage: | No |
| Small Quantity On-Site Burner Exemption: | No |
| Smelting Melting and Refining Furnace Exemption: | No |
| Underground Injection Control: | No |
| Off-Site Waste Receipt: | No |
| Universal Waste Indicator: | No |
| Universal Waste Destination Facility: | No |
| Federal Universal Waste: | No |
| Active Site State-Reg Handler: | --- |
| Federal Facility Indicator: | Not reported |
| Hazardous Secondary Material Indicator: | N |
| Sub-Part K Indicator: | Not reported |
| 2018 GPRA Permit Baseline: | Not on the Baseline |
| 2018 GPRA Renewals Baseline: | Not on the Baseline |
| 202 GPRA Corrective Action Baseline: | No |
| Subject to Corrective Action Universe: | No |
| Non-TSDFs Where RCRA CA has Been Imposed Universe: | No |
| Corrective Action Priority Ranking: | No NCAPS ranking |
| Environmental Control Indicator: | No |
| Institutional Control Indicator: | No |
| Human Exposure Controls Indicator: | N/A |
| Groundwater Controls Indicator: | N/A |
| Significant Non-Complier Universe: | No |
| Unaddressed Significant Non-Complier Universe: | No |
| Addressed Significant Non-Complier Universe: | No |
| Significant Non-Complier With a Compliance Schedule Universe: | No |
| Financial Assurance Required: | Not reported |
| Handler Date of Last Change: | 20211217 |
| Recognized Trader-Importer: | No |
| Recognized Trader-Exporter: | No |
| Importer of Spent Lead Acid Batteries: | No |
| Exporter of Spent Lead Acid Batteries: | No |
| Recycler Activity Without Storage: | No |
| Manifest Broker: | No |
| Sub-Part P Indicator: | No |

**COTTAGE BELL HOLDING LLC (Continued)** **1027080923**

Handler - Owner Operator:
Owner/Operator Indicator: Owner
Owner/Operator Name: COTTAGE BELL HOLDING LLC
Legal Status: Other
Date Became Current: Not reported
Date Ended Current: Not reported
Owner/Operator Address: PO BOX 2908
Owner/Operator City,State,Zip: GRANITE BAY, CA 95746
Owner/Operator Telephone: 408-963-8145
Owner/Operator Telephone Ext: Not reported
Owner/Operator Fax: Not reported
Owner/Operator Email: Not reported

Owner/Operator Indicator: Operator
Owner/Operator Name: PAUL DIMATTIA (CONTRACTOR)
Legal Status: Other
Date Became Current: Not reported
Date Ended Current: Not reported
Owner/Operator Address: PO BOX 2908
Owner/Operator City,State,Zip: GRANITE BAY, CA 95746
Owner/Operator Telephone: 408-963-8145
Owner/Operator Telephone Ext: Not reported
Owner/Operator Fax: Not reported
Owner/Operator Email: Not reported

Historic Generators:
Receive Date: 20211216
Handler Name: COTTAGE BELL HOLDING LLC
Federal Waste Generator Description: Not a generator, verified
State District Owner: Not reported
Large Quantity Handler of Universal Waste: No
Recognized Trader Importer: No
Recognized Trader Exporter: No
Spent Lead Acid Battery Importer: No
Spent Lead Acid Battery Exporter: No
Current Record: Yes
Non Storage Recycler Activity: No
Electronic Manifest Broker: No

List of NAICS Codes and Descriptions:
NAICS Code: 531110
NAICS Description: LESSORS OF RESIDENTIAL BUILDINGS AND DWELLINGS

Facility Has Received Notices of Violations:
Violations: No Violations Found

Evaluation Action Summary:
Evaluations: No Evaluations Found

**AK402** **COTTAGE BELL APARTMENTS** **RCRA NonGen / NLR** **1027684323**
**NE** **1945 BELL ST** **E MANIFEST** **CAC003226327**
**1/8-1/4** **SACRAMENTO, CA 95825**
**0.185 mi.**
**977 ft.** **Site 7 of 9 in cluster AK**

**Relative:** **Higher**
**Actual:** **51 ft.**

RCRA Listings:

| | |
|---|---|
| Date Form Received by Agency: | 20230406 |
| Handler Name: | Cottage Bell Apartments |
| Handler Address: | 1945 Bell St |
| Handler City,State,Zip: | SACRAMENTO, CA 95825 |
| EPA ID: | CAC003226327 |
| Contact Name: | MATTHEW TIBBATS |
| Contact Address: | 1945 BELL ST |
| Contact City,State,Zip: | SACRAMENTO, CA 95825 |
| Contact Telephone: | 916-834-5656 |
| Contact Fax: | Not reported |
| Contact Email: | MJTIBBATS@GMAIL.COM |
| Contact Title: | Not reported |
| EPA Region: | 09 |
| Land Type: | Not reported |
| Federal Waste Generator Description: | Not a generator, verified |
| Non-Notifier: | Not reported |
| Biennial Report Cycle: | Not reported |
| Accessibility: | Not reported |
| Active Site Indicator: | Not reported |
| State District Owner: | Not reported |
| State District: | Not reported |
| Mailing Address: | BO POX 2908 |
| Mailing City,State,Zip: | GRANITE BAY, CA 95746 |
| Owner Name: | Cottage Bell Apartments |
| Owner Type: | Other |
| Operator Name: | Matthew Tibbats |
| Operator Type: | Other |
| Short-Term Generator Activity: | No |
| Importer Activity: | No |
| Mixed Waste Generator: | No |
| Transporter Activity: | No |
| Transfer Facility Activity: | No |
| Recycler Activity with Storage: | No |
| Small Quantity On-Site Burner Exemption: | No |
| Smelting Melting and Refining Furnace Exemption: | No |
| Underground Injection Control: | No |
| Off-Site Waste Receipt: | No |
| Universal Waste Indicator: | No |
| Universal Waste Destination Facility: | No |
| Federal Universal Waste: | No |
| Active Site State-Reg Handler: | --- |
| Federal Facility Indicator: | Not reported |
| Hazardous Secondary Material Indicator: | N |
| Sub-Part K Indicator: | Not reported |
| 2018 GPRA Permit Baseline: | Not on the Baseline |
| 2018 GPRA Renewals Baseline: | Not on the Baseline |
| 202 GPRA Corrective Action Baseline: | No |
| Subject to Corrective Action Universe: | No |
| Non-TSDFs Where RCRA CA has Been Imposed Universe: | No |
| Corrective Action Priority Ranking: | No NCAPS ranking |
| Environmental Control Indicator: | No |
| Institutional Control Indicator: | No |

**COTTAGE BELL APARTMENTS (Continued)** **1027684323**

| | |
|---|---|
| Human Exposure Controls Indicator: | N/A |
| Groundwater Controls Indicator: | N/A |
| Significant Non-Complier Universe: | No |
| Unaddressed Significant Non-Complier Universe: | No |
| Addressed Significant Non-Complier Universe: | No |
| Significant Non-Complier With a Compliance Schedule Universe: | No |
| Financial Assurance Required: | Not reported |
| Handler Date of Last Change: | 20230407 |
| Recognized Trader-Importer: | No |
| Recognized Trader-Exporter: | No |
| Importer of Spent Lead Acid Batteries: | No |
| Exporter of Spent Lead Acid Batteries: | No |
| Recycler Activity Without Storage: | No |
| Manifest Broker: | No |
| Sub-Part P Indicator: | No |

Handler - Owner Operator:

| | |
|---|---|
| Owner/Operator Indicator: | Owner |
| Owner/Operator Name: | COTTAGE BELL APARTMENTS |
| Legal Status: | Other |
| Date Became Current: | Not reported |
| Date Ended Current: | Not reported |
| Owner/Operator Address: | BO POX 2908 |
| Owner/Operator City,State,Zip: | GRANITE BAY, CA 95746 |
| Owner/Operator Telephone: | 916-834-5656 |
| Owner/Operator Telephone Ext: | Not reported |
| Owner/Operator Fax: | Not reported |
| Owner/Operator Email: | Not reported |

| | |
|---|---|
| Owner/Operator Indicator: | Operator |
| Owner/Operator Name: | MATTHEW TIBBATS |
| Legal Status: | Other |
| Date Became Current: | Not reported |
| Date Ended Current: | Not reported |
| Owner/Operator Address: | 1945 BELL ST |
| Owner/Operator City,State,Zip: | SACRAMENTO, CA 95825 |
| Owner/Operator Telephone: | 916-834-5656 |
| Owner/Operator Telephone Ext: | Not reported |
| Owner/Operator Fax: | Not reported |
| Owner/Operator Email: | Not reported |

Historic Generators:

| | |
|---|---|
| Receive Date: | 20230406 |
| Handler Name: | COTTAGE BELL APARTMENTS |
| Federal Waste Generator Description: | Not a generator, verified |
| State District Owner: | Not reported |
| Large Quantity Handler of Universal Waste: | No |
| Recognized Trader Importer: | No |
| Recognized Trader Exporter: | No |
| Spent Lead Acid Battery Importer: | No |
| Spent Lead Acid Battery Exporter: | No |
| Current Record: | Yes |
| Non Storage Recycler Activity: | No |
| Electronic Manifest Broker: | No |

**COTTAGE BELL APARTMENTS (Continued)** **1027684323**

List of NAICS Codes and Descriptions:
NAICS Code: 531110
NAICS Description: LESSORS OF RESIDENTIAL BUILDINGS AND DWELLINGS

Facility Has Received Notices of Violations:
Violations: No Violations Found

Evaluation Action Summary:
Evaluations: No Evaluations Found

E MANIFEST:

| | |
|---|---|
| Manifest Tracking Number: | 100081911ELC |
| Last Updated Date: | 20230414 |
| Shipped Date: | 20230413 |
| Received Date: | 20230413 |
| Manifest Status: | Signed |
| Submission Type: | FullElectronic |
| Origin Type: | Web |
| Generator EPA ID: | CAC003226327 |
| Generator Name: | Cottage Bell Apartments |
| Generator Location Street Number: | Not reported |
| Generator Location Street 1: | 1945 BELL ST |
| Generator Location Street 2: | Not reported |
| Generator Location City: | SACRAMENTO |
| Generator Location State: | CA |
| Generator Location Zip: | 95825 |
| Generator Mail Street Number: | Not reported |
| Generator Mail Street 1: | BO POX 2908 |
| Generator Mail Street 2: | Not reported |
| Generator Mail City: | GRANITE BAY |
| Generator Mail Zip: | 95746 |
| Generator Mail State: | CA |
| Generator Contact Company Name: | Not reported |
| Designated Facility EPA ID: | CAD982042475 |
| Designated Facility Name: | Recology Hay Road |
| Designated Facility Mail Street Number: | 235 |
| Designated Facility Mail Street 1: | Not reported |
| Designated Facility Mail Street 2: | N FIRST ST |
| Designated Facility Mail City: | DIXON |
| Designated Facility Mail Zip: | 95620 |
| Designated Facility Mail State: | CA |
| Designated Facility Location Street Number: | 6426 |
| Designated Facility Location Street 1: | HAY RD |
| Designated Facility Location Street 2: | Not reported |
| Designated Facility Location City: | VACAVILLE |
| Designated Facility Location Zip: | 95687 |
| Designated Facility Location State: | CA |
| Designated Facility Contact Company Name: | Not reported |
| Manifest Residue Indicator: | N |
| Rejection Indicator: | N |

State Waste:

| | |
|---|---|
| Manifest Tracking Number: | 100081911ELC |
| Waste Line Number: | 1 |

**COTTAGE BELL APARTMENTS (Continued)** **1027684323**

State Waste Code Owner: CA
State Waste Code: 151
State Waste: Asbestos-containing waste

Transporter:
Manifest Tracking Number: 100081911ELC
Transporter Line Number: 1
Transporter EPA ID: CAL000387397
Transporter Name: 18884abatement Inc

Waste Line:
Manifest Tracking Number: 100081911ELC
Waste Line Number: 1
U.S. DOT Hazardous Indicator: Y
U.S. DOT ID Number: NA2212
U.S. DOT Description: Rq Na2212, Asbestos, 9, Pgiii
Non-Hazardous Waste Description: Not reported
Number of Containers: 8
Container Type Code: BA
Container Type Description: Burlap, cloth, paper, or plastic bags
Waste Quantity: 1
Quantity Unit of Measure Code: Y
Quantity Unit of Measure Description: Cubic Yards
Waste Quantity, in Tons: 0.84
Acute Waste Quantity, in Tons: 0
Non-Acute Waste Quantity, in Tons: 0.84
Waste Quantity, in Kilograms: 761.9052
Acute Waste Quantity, in Kilograms: 0
Non-Acute Waste Quantity, in Kilorgrams: 761.9052
Management Method Code: H132
Management Method Description: LANDFILL (WITH PRIOR TREATMENT AND/OR STABILIZATION)
Waste Residue Indicator: N
Quantity Discrepancy Indicator: N
Waste Type Discrepancy Indicator: N
Waste Density: Not reported
Waste Density Unit of Measure Code: Not reported
Waste Density Unit of Measure Description: Not reported
Form Code: Not reported
Form Code Description: Not reported
Source Code: Not reported
Source Code Description: Not reported
Waste Minimization Code: Not reported
Waste Minimization Code Description: Not reported
Consent Number: Not reported
EPA Waste Indicator: N

---

**AK403** **COTTAGE BELL APARTMENTS** **RCRA NonGen / NLR** **1027075709**
**NE** **1945 BELL ROAD #50** **CAC003147463**
**1/8-1/4** **SACRAMENTO, CA 95825**
**0.185 mi.**
**977 ft.** **Site 8 of 9 in cluster AK**

**Relative:** **Higher**
**Actual:** **51 ft.**

RCRA Listings:
Date Form Received by Agency: 20211109
Handler Name: Cottage Bell Apartments
Handler Address: 1945 Bell Road #50
Handler City,State,Zip: SACRAMENTO, CA 95825-1029

**COTTAGE BELL APARTMENTS (Continued)** **1027075709**

| | |
|---|---|
| EPA ID: | CAC003147463 |
| Contact Name: | PAUL DIMATTIA (CONTRACTOR) |
| Contact Address: | PO BOX 2908 |
| Contact City,State,Zip: | GRANITE BAY, CA 95746 |
| Contact Telephone: | 408-963-8145 |
| Contact Fax: | Not reported |
| Contact Email: | ROBERT@8884ABATEMENT.COM |
| Contact Title: | Not reported |
| EPA Region: | 09 |
| Land Type: | Not reported |
| Federal Waste Generator Description: | Not a generator, verified |
| Non-Notifier: | Not reported |
| Biennial Report Cycle: | Not reported |
| Accessibility: | Not reported |
| Active Site Indicator: | Not reported |
| State District Owner: | Not reported |
| State District: | Not reported |
| Mailing Address: | PO BOX 2908 |
| Mailing City,State,Zip: | GRANITE BAY, CA 95746 |
| Owner Name: | Cottage Bell Apartments |
| Owner Type: | Other |
| Operator Name: | Paul Dimattia (Contractor) |
| Operator Type: | Other |
| Short-Term Generator Activity: | No |
| Importer Activity: | No |
| Mixed Waste Generator: | No |
| Transporter Activity: | No |
| Transfer Facility Activity: | No |
| Recycler Activity with Storage: | No |
| Small Quantity On-Site Burner Exemption: | No |
| Smelting Melting and Refining Furnace Exemption: | No |
| Underground Injection Control: | No |
| Off-Site Waste Receipt: | No |
| Universal Waste Indicator: | No |
| Universal Waste Destination Facility: | No |
| Federal Universal Waste: | No |
| Active Site State-Reg Handler: | --- |
| Federal Facility Indicator: | Not reported |
| Hazardous Secondary Material Indicator: | N |
| Sub-Part K Indicator: | Not reported |
| 2018 GPRA Permit Baseline: | Not on the Baseline |
| 2018 GPRA Renewals Baseline: | Not on the Baseline |
| 202 GPRA Corrective Action Baseline: | No |
| Subject to Corrective Action Universe: | No |
| Non-TSDFs Where RCRA CA has Been Imposed Universe: | No |
| Corrective Action Priority Ranking: | No NCAPS ranking |
| Environmental Control Indicator: | No |
| Institutional Control Indicator: | No |
| Human Exposure Controls Indicator: | N/A |
| Groundwater Controls Indicator: | N/A |
| Significant Non-Complier Universe: | No |
| Unaddressed Significant Non-Complier Universe: | No |
| Addressed Significant Non-Complier Universe: | No |
| Significant Non-Complier With a Compliance Schedule Universe: | No |
| Financial Assurance Required: | Not reported |
| Handler Date of Last Change: | 20211109 |
| Recognized Trader-Importer: | No |

**COTTAGE BELL APARTMENTS (Continued)** **1027075709**

| | |
|---|---|
| Recognized Trader-Exporter: | No |
| Importer of Spent Lead Acid Batteries: | No |
| Exporter of Spent Lead Acid Batteries: | No |
| Recycler Activity Without Storage: | No |
| Manifest Broker: | No |
| Sub-Part P Indicator: | No |

Handler - Owner Operator:

| | |
|---|---|
| Owner/Operator Indicator: | Operator |
| Owner/Operator Name: | PAUL DIMATTIA (CONTRACTOR) |
| Legal Status: | Other |
| Date Became Current: | Not reported |
| Date Ended Current: | Not reported |
| Owner/Operator Address: | PO BOX 2908 |
| Owner/Operator City,State,Zip: | GRANITE BAY, CA 95746 |
| Owner/Operator Telephone: | 408-963-8145 |
| Owner/Operator Telephone Ext: | Not reported |
| Owner/Operator Fax: | Not reported |
| Owner/Operator Email: | Not reported |

| | |
|---|---|
| Owner/Operator Indicator: | Owner |
| Owner/Operator Name: | COTTAGE BELL APARTMENTS |
| Legal Status: | Other |
| Date Became Current: | Not reported |
| Date Ended Current: | Not reported |
| Owner/Operator Address: | PO BOX 2908 |
| Owner/Operator City,State,Zip: | GRANITE BAY, CA 95746 |
| Owner/Operator Telephone: | 408-963-8145 |
| Owner/Operator Telephone Ext: | Not reported |
| Owner/Operator Fax: | Not reported |
| Owner/Operator Email: | Not reported |

Historic Generators:

| | |
|---|---|
| Receive Date: | 20211109 |
| Handler Name: | COTTAGE BELL APARTMENTS |
| Federal Waste Generator Description: | Not a generator, verified |
| State District Owner: | Not reported |
| Large Quantity Handler of Universal Waste: | No |
| Recognized Trader Importer: | No |
| Recognized Trader Exporter: | No |
| Spent Lead Acid Battery Importer: | No |
| Spent Lead Acid Battery Exporter: | No |
| Current Record: | Yes |
| Non Storage Recycler Activity: | No |
| Electronic Manifest Broker: | No |

List of NAICS Codes and Descriptions:

| | |
|---|---|
| NAICS Code: | 531110 |
| NAICS Description: | LESSORS OF RESIDENTIAL BUILDINGS AND DWELLINGS |

Facility Has Received Notices of Violations:

| | |
|---|---|
| Violations: | No Violations Found |

**COTTAGE BELL APARTMENTS (Continued)** **1027075709**

Evaluation Action Summary:
Evaluations: No Evaluations Found

---

**AK404** **COTTAGE BELL APARTMENTS** **RCRA NonGen / NLR** **1027514241**
**NE** **1945 BELL ST.** **CAC003206002**
**1/8-1/4** **SACRAMENTO, CA 95825**
**0.185 mi.**
**977 ft.** **Site 9 of 9 in cluster AK**

**Relative:**
**Higher**

**Actual:**
**51 ft.**

RCRA Listings:

| | |
|---|---|
| Date Form Received by Agency: | 20221128 |
| Handler Name: | Cottage Bell Apartments |
| Handler Address: | 1945 Bell St. |
| Handler City,State,Zip: | SACRAMENTO, CA 95825 |
| EPA ID: | CAC003206002 |
| Contact Name: | COTTAGE BELL APARTMENTS |
| Contact Address: | 1945 BELL ST. |
| Contact City,State,Zip: | SACRAMENTO, CA 95825 |
| Contact Telephone: | 916-834-5656 |
| Contact Fax: | Not reported |
| Contact Email: | MJTIBBITS@GMAIL.COM |
| Contact Title: | Not reported |
| EPA Region: | 09 |
| Land Type: | Not reported |
| Federal Waste Generator Description: | Not a generator, verified |
| Non-Notifier: | Not reported |
| Biennial Report Cycle: | Not reported |
| Accessibility: | Not reported |
| Active Site Indicator: | Not reported |
| State District Owner: | Not reported |
| State District: | Not reported |
| Mailing Address: | 1945 BELL ST. |
| Mailing City,State,Zip: | SACRAMENTO, CA 95825 |
| Owner Name: | Cottage Bell Apartments |
| Owner Type: | Other |
| Operator Name: | Cottage Bell Apartments |
| Operator Type: | Other |
| Short-Term Generator Activity: | No |
| Importer Activity: | No |
| Mixed Waste Generator: | No |
| Transporter Activity: | No |
| Transfer Facility Activity: | No |
| Recycler Activity with Storage: | No |
| Small Quantity On-Site Burner Exemption: | No |
| Smelting Melting and Refining Furnace Exemption: | No |
| Underground Injection Control: | No |
| Off-Site Waste Receipt: | No |
| Universal Waste Indicator: | No |
| Universal Waste Destination Facility: | No |
| Federal Universal Waste: | No |
| Active Site State-Reg Handler: | --- |
| Federal Facility Indicator: | Not reported |
| Hazardous Secondary Material Indicator: | N |
| Sub-Part K Indicator: | Not reported |
| 2018 GPRA Permit Baseline: | Not on the Baseline |
| 2018 GPRA Renewals Baseline: | Not on the Baseline |

**COTTAGE BELL APARTMENTS (Continued)** **1027514241**

| | |
|---|---|
| 202 GPRA Corrective Action Baseline: | No |
| Subject to Corrective Action Universe: | No |
| Non-TSDFs Where RCRA CA has Been Imposed Universe: | No |
| Corrective Action Priority Ranking: | No NCAPS ranking |
| Environmental Control Indicator: | No |
| Institutional Control Indicator: | No |
| Human Exposure Controls Indicator: | N/A |
| Groundwater Controls Indicator: | N/A |
| Significant Non-Complier Universe: | No |
| Unaddressed Significant Non-Complier Universe: | No |
| Addressed Significant Non-Complier Universe: | No |
| Significant Non-Complier With a Compliance Schedule Universe: | No |
| Financial Assurance Required: | Not reported |
| Handler Date of Last Change: | 20221128 |
| Recognized Trader-Importer: | No |
| Recognized Trader-Exporter: | No |
| Importer of Spent Lead Acid Batteries: | No |
| Exporter of Spent Lead Acid Batteries: | No |
| Recycler Activity Without Storage: | No |
| Manifest Broker: | No |
| Sub-Part P Indicator: | No |

Handler - Owner Operator:

| | |
|---|---|
| Owner/Operator Indicator: | Operator |
| Owner/Operator Name: | COTTAGE BELL APARTMENTS |
| Legal Status: | Other |
| Date Became Current: | Not reported |
| Date Ended Current: | Not reported |
| Owner/Operator Address: | 1945 BELL ST. |
| Owner/Operator City,State,Zip: | SACRAMENTO, CA 95825 |
| Owner/Operator Telephone: | 916-834-5656 |
| Owner/Operator Telephone Ext: | Not reported |
| Owner/Operator Fax: | Not reported |
| Owner/Operator Email: | Not reported |

| | |
|---|---|
| Owner/Operator Indicator: | Owner |
| Owner/Operator Name: | COTTAGE BELL APARTMENTS |
| Legal Status: | Other |
| Date Became Current: | Not reported |
| Date Ended Current: | Not reported |
| Owner/Operator Address: | 1945 BELL ST. |
| Owner/Operator City,State,Zip: | SACRAMENTO, CA 95825 |
| Owner/Operator Telephone: | 916-834-5656 |
| Owner/Operator Telephone Ext: | Not reported |
| Owner/Operator Fax: | Not reported |
| Owner/Operator Email: | Not reported |

Historic Generators:

| | |
|---|---|
| Receive Date: | 20221128 |
| Handler Name: | COTTAGE BELL APARTMENTS |
| Federal Waste Generator Description: | Not a generator, verified |
| State District Owner: | Not reported |
| Large Quantity Handler of Universal Waste: | No |
| Recognized Trader Importer: | No |
| Recognized Trader Exporter: | No |

**COTTAGE BELL APARTMENTS (Continued)** **1027514241**

Spent Lead Acid Battery Importer: No
Spent Lead Acid Battery Exporter: No
Current Record: Yes
Non Storage Recycler Activity: No
Electronic Manifest Broker: No

List of NAICS Codes and Descriptions:
NAICS Code: 531110
NAICS Description: LESSORS OF RESIDENTIAL BUILDINGS AND DWELLINGS

Facility Has Received Notices of Violations:
Violations: No Violations Found

Evaluation Action Summary:
Evaluations: No Evaluations Found

---

**AT405** **BLACK & DECKER** **Sacramento Co. ML** **S108743260**
**ENE** **2033 FULTON AV** **N/A**
**1/8-1/4** **SACRAMENTO, CA 95825**
**0.189 mi.**
**999 ft.** **Site 1 of 5 in cluster AT**

**Relative:**
**Higher**

**Actual:**
**54 ft.**

Sacramento Co. ML:
Name: BLACK & DECKER
Address: 2033 FULTON AV
City,State,Zip: SACRAMENTO, CA 95825
Facility Id: Not reported
Facility Status: Inactive. Included on a listing no longer updated.
FD: C
Billing Codes BP: Disclaimer
Billing Codes UST: No Tanks
WG Bill Code: Oil Changed by Outside Company-No Fee
Target Property Bill Cod: 50
Food Bill Code: 50
CUPA Permit Date: Not reported
HAZMAT Permit Date: Not reported
HAZMAT Inspection Date: Not reported
Hazmat Date BP Received: Not reported
UST Permit Dt: Not reported
UST Inspection Date: Not reported
UST Tank Test Date: Not reported
Number of Tanks: 0
UST Tank Test Date: Not reported
SIC Code: 7699
Tier Permitting: Not reported
AST Bill Code: Not reported
CALARP Bill Code: Not reported

**AU406** **IEH AUTO PARTS, LLC DBA AUTO PLUS #723** **CERS HAZ WASTE** **1007677884**
**ESE** **2500 ARDEN WAY** **FINDS** **N/A**
**1/8-1/4** **SACRAMENTO, CA 95825** **HWTS**
**0.190 mi.** **Sacramento Co. ML**
**1004 ft.** **Site 1 of 4 in cluster AU** **CERS**

**Relative:**
**Higher**

**Actual:**
**45 ft.**

CERS HAZ WASTE:

| | |
|---|---|
| Name: | ADVANCE AUTO PARTS #9924 |
| Address: | 2500 ARDEN WAY UNIT 101 |
| City,State,Zip: | SACRAMENTO, CA 95825 |
| Site ID: | 626068 |
| CERS ID: | 10916491 |
| CERS Description: | Hazardous Waste Generator |

| | |
|---|---|
| Name: | PEP BOYS #0723 |
| Address: | 2500 ARDEN WAY |
| City,State,Zip: | SACRAMENTO, CA 95825 |
| Site ID: | 56127 |
| CERS ID: | 10217959 |
| CERS Description: | Hazardous Waste Generator |

FINDS:
Registry ID: 110017948792

Click Here for FRS Facility Detail Report:

Environmental Interest/Information System:
The Used Oil Recycling System (UORS) is managed by the California Integrated Waste Management Board (CIWMB). The CIWMB helps communities establish and promote convenient collection opportunities for used oil and used oil filters.
The California Environmental Protection Agency (CalEPA) has recently implemented a new data warehouse system (nSite). This data warehouse combines and merges facility and site information from five different systems managed within CalEPA. The five systems are: California Environmental Reporting System (CERS),EnviroStor, GeoTracker, California Integrated Water Quality System (CIWQS), andToxic Release Inventory (TRI).
The Resource Conservation and Recovery Act Information System (RCRAInfo) is EPA's comprehensive information system in support of the Resource Conservation and Recovery Act (RCRA) of 1976 and the Hazardous and Solid Waste Amendments (HSWA) of 1984. It tracks many types of information about generators, transporters, treaters, storers, and disposers of hazardous waste.
California's Hazardous Waste Tracking System Data Mart (HWTS-DATAMART) provides information on hazardous waste shipments for generators, transporters, and treatment, storage, and disposal facilities.
Registry ID: 110070902800

Click Here for FRS Facility Detail Report:

Environmental Interest/Information System:
The Resource Conservation and Recovery Act Information System (RCRAInfo) is EPA's comprehensive information system in support of the Resource Conservation and Recovery Act (RCRA) of 1976 and the Hazardous and Solid Waste Amendments (HSWA) of 1984. It tracks many types of information about generators, transporters, treaters, storers, and disposers of hazardous waste.

**IEH AUTO PARTS, LLC DBA AUTO PLUS #723 (Continued)** **1007677884**

Click this hyperlink while viewing on your computer to access additional FINDS: detail in the EDR Site Report.

HWTS:

| | |
|---|---|
| Name: | ADVANCE AUTO PARTS #9924 |
| Address: | 2500 ARDEN WAY UNIT 101 |
| Address 2: | Not reported |
| City,State,Zip: | SACRAMENTO, CA 95825 |
| EPA ID: | CAL000475246 |
| Inactive Date: | Not reported |
| Create Date: | 12/13/2022 |
| Last Act Date: | Not reported |
| Mailing Name: | Not reported |
| Mailing Address: | 5008 AIRPORT ROAD |
| Mailing Address 2: | Not reported |
| Mailing City,State,Zip: | ROANOKE, VA 93555 |
| Owner Name: | RYAN SMITH |
| Owner Address: | PO BOX 26006 |
| Owner Address 2: | Not reported |
| Owner City,State,Zip: | RIDGECREST, NC 93555 |
| Owner Phone: | Not reported |
| Owner Fax: | Not reported |
| Contact Name: | SCOTT GASS |
| Contact Address: | 5008 AIRPORT ROAD |
| Contact Address 2: | Not reported |
| City,State,Zip: | ROANOKE, VA 24012 |
| Contact Phone: | Not reported |
| Contact Fax: | Not reported |
| Facility Status: | Active |
| Facility Type: | Permanent |
| Category: | State |
| Latitude: | 38.595574259999999 |
| Longitude: | -121.40337881000001 |

Sacramento Co. ML:

| | |
|---|---|
| Name: | PEP BOYS #0723 |
| Address: | 2500 ARDEN WAY |
| City,State,Zip: | SACRAMENTO, CA 95825 |
| Facility Id: | Not reported |
| Facility Status: | Not reported |
| FD: | Not reported |
| Billing Codes BP: | A |
| Billing Codes UST: | I |
| WG Bill Code: | I |
| Target Property Bill Cod: | Not reported |
| Food Bill Code: | Not reported |
| CUPA Permit Date: | Not reported |
| HAZMAT Permit Date: | Not reported |
| HAZMAT Inspection Date: | Not reported |
| Hazmat Date BP Received: | Not reported |
| UST Permit Dt: | Not reported |
| UST Inspection Date: | Not reported |
| UST Tank Test Date: | Not reported |
| Number of Tanks: | 1 |
| UST Tank Test Date: | Not reported |
| SIC Code: | Not reported |

**IEH AUTO PARTS, LLC DBA AUTO PLUS #723 (Continued)** **1007677884**

Tier Permitting: I
AST Bill Code: Not reported
CALARP Bill Code: Not reported

CERS:
Name: PEP BOYS #0723
Address: 2500 ARDEN WAY
City,State,Zip: SACRAMENTO, CA 95825
Site ID: 56127
CERS ID: 10217959
CERS Description: Chemical Storage Facilities

Violations:
Site ID: 56127
Site Name: PEP BOYS #0723
Violation Date: 07-24-2014
Citation: 22 CCR 12 66262.23(a) - California Code of Regulations, Title 22, Chapter 12, Section(s) 66262.23(a)
Violation Description: Failure to properly complete the Hazardous Waste manifest.
Violation Notes: Returned to compliance on 08/01/2014. OBSERVATION: The Uniform Hazardous Waste Manifest from April 14 2014, February 7 2014, November 26 2013, September 7 2013, August 1 2013, and February 19 2013 do not contain the EPA ID number. CORRECTIVE ACTION: Contact the California Department of Toxic Substances Control to make necessary corrections to the manifests and submit a copy of the corrected manifests to this department.
Violation Division: Sacramento County Env Management Department
Violation Program: HW
Violation Source: CERS,

Site ID: 56127
Site Name: PEP BOYS #0723
Violation Date: 10-26-2020
Citation: HSC 6.95 Multiple - California Health and Safety Code, Chapter 6.95, Section(s) Multiple
Violation Description: Business Plan Program - Administration/Documentation - General
Violation Notes: Returned to compliance on 11/04/2020. OBSERVATION: The facility does not have a current permit for hazardous materials storage/handling. Permit for facility expired on 10/20/2020 and a payment has not yet been received by this department. CORRECTIVE ACTION: Immediately pay all permit fees to this department to obtain a new or renewed hazardous materials storage permit and maintain that permit as active as long as the facility is in operation and continues to store/handle hazardous materials.
Violation Division: Sacramento County Env Management Department
Violation Program: HMRRP
Violation Source: CERS,

Site ID: 56127
Site Name: PEP BOYS #0723
Violation Date: 07-24-2014
Citation: 22 CCR 15 66265.17(a) - California Code of Regulations, Title 22, Chapter 15, Section(s) 66265.17(a)
Violation Description: Failure to take precautions to prevent accidental ignition or reaction of ignitable or reactive waste including posting a "No Smoking" sign.
Violation Notes: Returned to compliance on 07/30/2014. OBSERVATION: Observed cigarette butt in the trash can in the service bays next to a used oil

**IEH AUTO PARTS, LLC DBA AUTO PLUS #723 (Continued)** **1007677884**

collection container without any precautions to prevent accidental ignition or reaction. CORRECTIVE ACTION: Submit photos/documentation to this department demonstrating that all required precautions to prevent accidental ignition or reaction of ignitable or reactive waste have been taken.

Violation Division: Sacramento County Env Management Department
Violation Program: HW
Violation Source: CERS,

Site ID: 56127
Site Name: PEP BOYS #0723
Violation Date: 07-24-2014
Citation: 22 CCR 15 66265.31 - California Code of Regulations, Title 22, Chapter 15, Section(s) 66265.31
Violation Description: Failure to maintain and operate the facility to minimize the possibility of a fire, explosion, or any unplanned sudden or non-sudden release of hazardous waste or hazardous waste constituents to the air, soil, or surface water which could threaten human health or the environment.
Violation Notes: Returned to compliance on 07/30/2014. OBSERVATION: Observed multiple spills of used oil on the ground under the waste oil tank in the hazardous waste area. CORRECTIVE ACTION: Submit photos/documentation to this department demonstrating the spills under the waste tank has been properly removed and managed.
Violation Division: Sacramento County Env Management Department
Violation Program: HW
Violation Source: CERS,

Site ID: 56127
Site Name: PEP BOYS #0723
Violation Date: 12-07-2016
Citation: 22 CCR 12 66262.34(f) - California Code of Regulations, Title 22, Chapter 12, Section(s) 66262.34(f)
Violation Description: Failure to properly label hazardous waste accumulation containers and portable tanks with the following requirements: "Hazardous Waste", name and address of the generator, physical and chemical characteristics of the Hazardous Waste, and starting accumulation date.
Violation Notes: Returned to compliance on 01/06/2017. OBSERVATION: One 35 gallon container of metal fines (brake shavings) located in the repair shop was observed without a hazardous waste label. OBSERVATION: One 25 gallon plastic tote container (for draining partially empty bottles of oil) located in the repair shop was observed without a hazardous waste label. CORRECTIVE ACTION: Submit a photo to this department demonstrating that the containers listed above have been properly labeled.
Violation Division: Sacramento County Env Management Department
Violation Program: HW
Violation Source: CERS,

Site ID: 56127
Site Name: PEP BOYS #0723
Violation Date: 12-07-2016
Citation: HSC 6.5 Multiple - California Health and Safety Code, Chapter 6.5, Section(s) Multiple
Violation Description: Hazardous Waste Generator Program - Operations/Maintenance - General
Violation Notes: Returned to compliance on 01/05/2017. OBSERVATION: One empty 25 gallon

**IEH AUTO PARTS, LLC DBA AUTO PLUS #723 (Continued)** **1007677884**

drum was observed in the hazardous materials and hazardous waste storage area without a label. CORRECTIVE ACTION: Submit photos/documentation to this department demonstrating that the empty containers listed above have been marked with the date they were emptied and are being properly managed pursuant to 22 CCR 11 66261.7.

Violation Division: Sacramento County Env Management Department
Violation Program: HW
Violation Source: CERS,

Site ID: 56127
Site Name: PEP BOYS #0723
Violation Date: 10-26-2020
Citation: 22 CCR 15 66265.173 - California Code of Regulations, Title 22, Chapter 15, Section(s) 66265.173
Violation Description: Failure to meet the following container management requirements: (a) A container holding hazardous waste must always be closed during storage, except when it is necessary to add or remove waste. (b) A container holding hazardous waste must not be opened, handled, or stored in a manner which may rupture the container or cause it to leak.
Violation Notes: Returned to compliance on 11/10/2020. OBSERVATION: Observed waste containers in the waste accumulation storage area that were open at time of inspection and not being actively used. The facility shall maintain the facility to prevent a potential release/leak. The waste antifreeze tank system was not closed and a portable container was placed inside the opening to drain contents back into the tank. A 55 gallon drum was stored close to the Used Oil tank system. This drum is used to accumulate contents pushed back from piping from the used oil tank and was open at time of inspection. In addition, there were multiple quart sized containers accumulating on top of drums and designated bags used for these containers were not sealed off. CORRECTIVE ACTION: Submit photos to this department demonstrating that the containers observed during inspection have been properly closed.
Violation Division: Sacramento County Env Management Department
Violation Program: HW
Violation Source: CERS,

Site ID: 56127
Site Name: PEP BOYS #0723
Violation Date: 12-07-2016
Citation: 22 CCR 15 66265.173 - California Code of Regulations, Title 22, Chapter 15, Section(s) 66265.173
Violation Description: Failure to meet the following container management requirements: (a) A container holding hazardous waste must always be closed during storage, except when it is necessary to add or remove waste. (b) A container holding hazardous waste must not be opened, handled, or stored in a manner which may rupture the container or cause it to leak.
Violation Notes: Returned to compliance on 01/05/2017. OBSERVATION: One 35 gallon container of metal fines (brake shavings) located in the repair shop was observed without a lid. OBSERVATION: One 25 gallon plastic tote container (for draining partially empty bottles of oil) located in the repair shop was observed without a lid. CORRECTIVE ACTION: Submit photos to this department demonstrating that the container listed above has been properly closed.
Violation Division: Sacramento County Env Management Department
Violation Program: HW

**IEH AUTO PARTS, LLC DBA AUTO PLUS #723 (Continued)** **1007677884**

| | |
|---|---|
| Violation Source: | CERS, |
| Site ID: | 56127 |
| Site Name: | PEP BOYS #0723 |
| Violation Date: | 07-24-2014 |
| Citation: | 22 CCR 15 66265.195(a) - California Code of Regulations, Title 22, Chapter 15, Section(s) 66265.195(a) |
| Violation Description: | Failure of the owner or operator to conduct inspections and maintain inspection records at the facility of the following tank equipment: 1) Overfill/spill control equipment (e.g., waste-feed cutoff systems, bypass systems, and drainage systems) to ensure that it is in good working order; 2) The aboveground portions of the tank system, if any, to detect corrosion or releases of waste; 3) Data gathered from monitoring equipment and leak-detection equipment, (e.g., pressure and temperature gauges, monitoring wells) to ensure that the tank system is being operated according to its design; 4) The construction materials and the area immediately surrounding the externally accessible portion of the tank system including secondary containment structures (e.g., dikes) to detect erosion or signs of releases of hazardous waste (e.g., wet spots, dead vegetation); and 5) For uncovered tanks, the level of waste in the tank, to ensure compliance with section 66265.194(b)(3). |
| Violation Notes: | Returned to compliance on 07/30/2014. OBSERVATION: Daily inspections of the waste antifreeze tank system have not been conducted and documented. CORRECTIVE ACTION: Submit documentation to this department demonstrating that the waste antifreeze tank system is being properly inspected and documented. |
| Violation Division: | Sacramento County Env Management Department |
| Violation Program: | HW |
| Violation Source: | CERS, |
| Site ID: | 56127 |
| Site Name: | PEP BOYS #0723 |
| Violation Date: | 12-07-2016 |
| Citation: | Un-Specified |
| Violation Description: | Business Plan Program - Administration/Documentation - General Local Ordinance |
| Violation Notes: | Returned to compliance on 12/17/2016. OBSERVATION: The facility does not have a current permit for hazardous materials storage/handling. CORRECTIVE ACTION: Immediately pay all permit fees to this department to obtain a new or renewed hazardous materials storage permit and maintain that permit as active as long as the facility is in operation and continues to store/handle hazardous materials. |
| Violation Division: | Sacramento County Env Management Department |
| Violation Program: | HMRRP |
| Violation Source: | CERS, |
| Site ID: | 56127 |
| Site Name: | PEP BOYS #0723 |
| Violation Date: | 10-26-2020 |
| Citation: | Un-Specified |
| Violation Description: | Hazardous Waste Generator Program - Administration/Documentation - General Local Ordinance |
| Violation Notes: | Returned to compliance on 11/13/2020. OBSERVATION: The generator has not obtained a hazardous waste generator permit from this department. The permit for this facility expired on 10/20/2020 and a payment has not been received from this department to date. CORRECTIVE ACTION: |

**IEH AUTO PARTS, LLC DBA AUTO PLUS #723 (Continued)** **1007677884**

| | |
|---|---|
| | Immediately pay all permit fees to obtain a new or renewed hazardous waste generator permit and maintain that permit as active as long as the facility is in operation and continues to generate hazardous waste. |
| Violation Division: | Sacramento County Env Management Department |
| Violation Program: | HW |
| Violation Source: | CERS, |
| | |
| Site ID: | 56127 |
| Site Name: | PEP BOYS #0723 |
| Violation Date: | 07-24-2014 |
| Citation: | 40 CFR 1 265.31 - U.S. Code of Federal Regulations, Title 40, Chapter 1, Section(s) 265.31 |
| Violation Description: | Failure to maintain and operate the facility to minimize the possibility of a fire, explosion, or any unplanned sudden or non-sudden release of hazardous waste or hazardous waste constituents to the air, soil, or surface water which could threaten human health or the environment.. |
| Violation Notes: | Returned to compliance on 07/24/2014. OBSERVATION: Observed one small compressed cylinder of nitrogen located in the hazardous waste storage area not properly secured. CORRECTIVE ACTION: Submit photos/documentation to this department demonstrating the spill has been properly removed and managed.Nitrogen cylinder was secured during the time of inspection. Violation corrected on site. |
| Violation Division: | Sacramento County Env Management Department |
| Violation Program: | HMRRP |
| Violation Source: | CERS, |
| | |
| Site ID: | 56127 |
| Site Name: | PEP BOYS #0723 |
| Violation Date: | 10-26-2020 |
| Citation: | 22 CCR 12 66262.40(a) - California Code of Regulations, Title 22, Chapter 12, Section(s) 66262.40(a) |
| Violation Description: | Failure to keep a copy of each properly signed manifest for at least three years from the date the waste was accepted by the initial transporter. The manifest signed at the time the waste was accepted for transport shall be kept until receiving a signed copy from the designated facility which received the waste. |
| Violation Notes: | Returned to compliance on 11/13/2020. OBSERVATION: Signed copies of the Uniform Hazardous Waste Manifests for the following dates were not available at the time of inspection: - 02/19/2020 Manifest Number 017683661JJK - 05/13/2020 Manifest Number 017682381JJK - 08/05/2020 Manifest Number 017771330JJK - 04/08/2020 Manifest Number 017681365JJK CORRECTIVE ACTION: Locate a copy of all Uniform Hazardous Waste Manifests for those listed above and submit copies to this department. |
| Violation Division: | Sacramento County Env Management Department |
| Violation Program: | HW |
| Violation Source: | CERS, |
| | |
| Site ID: | 56127 |
| Site Name: | PEP BOYS #0723 |
| Violation Date: | 12-07-2016 |
| Citation: | HSC 6.5 Multiple - California Health and Safety Code, Chapter 6.5, Section(s) Multiple |
| Violation Description: | Hazardous Waste Generator Program - Administration/Documentation - General |
| Violation Notes: | Returned to compliance on 12/17/2016. OBSERVATION: The generator has |

**IEH AUTO PARTS, LLC DBA AUTO PLUS #723 (Continued)** **1007677884**

not maintained an active hazardous waste generator permit. CORRECTIVE ACTION: Immediately pay all permit fees to obtain a new or renewed hazardous waste generator permit and maintain that permit as active as long as the facility is in operation and continues to generate hazardous waste.

Violation Division: Sacramento County Env Management Department
Violation Program: HW
Violation Source: CERS,

Site ID: 56127
Site Name: PEP BOYS #0723
Violation Date: 07-24-2014
Citation: 22 CCR 12 66262.34(f) - California Code of Regulations, Title 22, Chapter 12, Section(s) 66262.34(f)
Violation Description: Failure to properly label hazardous waste accumulation containers with the following requirements: "Hazardous Waste", name and address of the generator, physical and chemical characteristics of the Hazardous Waste, and starting accumulation date.
Violation Notes: Returned to compliance on 07/24/2014. OBSERVATION: Observed one 15 gallon plastic container of brake shavings under the brake grinding machine and one 15 gallon plastic container of used absorbent pads located in the hazardous waste storage area without a hazardous waste label. Observed one 10 gallon plastic bucket collecting used oil next to the waste oil tnk in the hazardous waste storage area not labeled. CORRECTIVE ACTION: Submit a photo to this department demonstrating that the container listed above has been properly labeled. Facility placed new labels on the containers listed above. Violation corrected on site. OBSERVATION: Observed one 500 gallon used oil tank observed located in the hazardous waste storage area with a start accumulation date of March 2014. Observed one 15 gallon plastic container of used brake fluid located in the hazardous waste storage area with a start accumulation date of July 18, 2013. CORRECTIVE ACTION: Submit photos to this department demonstrating that the container listed [Truncated]

Violation Division: Sacramento County Env Management Department
Violation Program: HW
Violation Source: CERS,

Site ID: 56127
Site Name: PEP BOYS #0723
Violation Date: 07-24-2014
Citation: 22 CCR 15 66265.16 - California Code of Regulations, Title 22, Chapter 15, Section(s) 66265.16
Violation Description: Failure to provide employees within the first six months after the date of their employment, or assignment to the facility, or to work unsupervised, or to a new position at a facility with hazardous waste training to ensure employees are competent in the following areas: hazardous waste management procedures (including contingency plan implementation) relevant to the positions in which they are employed, emergency response and emergency equipment, and procedures for using, inspecting, repairing, and replacing facility emergency and monitoring equipment. In addition, the owner/operator shall ensure facility personnel take part in an annual review of the initial training and training records training records on current personnel shall be kept until closure of the facility. Training records on former employees shall be kept for at least three years from the date the employee last worked at the facility. The records shall include the following: the job title for each position at the facility related to hazardous waste

**IEH AUTO PARTS, LLC DBA AUTO PLUS #723 (Continued)** **1007677884**

management, and the name of the employee filling each job; a written job description for each position, duties of facility personnel assigned to each position, and a written description of the type and amount of both introductory and continuing training that will be given to each person filling a position.

Violation Notes: Returned to compliance on 08/01/2014. OBSERVATION: As demonstrated by the number and type of hazardous waste violations observed at the time of inspection, personnel are not adequately trained to perform their duties in a way that ensures the facility's compliance with the requirements of this chapter. CORRECTIVE ACTION: Conduct training with applicable personnel and document it according to the requirements of 22 CCR 15 66265.16(d). Submit a copy of the documentation to this department.
Violation Division: Sacramento County Env Management Department
Violation Program: HW
Violation Source: CERS,

Site ID: 56127
Site Name: PEP BOYS #0723
Violation Date: 10-26-2020
Citation: HSC 6.95 25508.1(a)-(f) - California Health and Safety Code, Chapter 6.95, Section(s) 25508.1(a)-(f)
Violation Description: Failure to electronically update business plan within 30 days of any one of the following events: A 100 percent or more increase in the quantity of a previously disclosed material. Any handling of a previously undisclosed hazardous materials at or above reportable quantities. A change of business address, business ownership, or business name. A substantial change in the handler's operations that requires modification to any portion of the business plan.
Violation Notes: Returned to compliance on 11/10/2020. OBSERVATION: The Hazardous Materials Business Plan was not updated within 30 days of one of the following occurrences: a 100 percent or more increase in the quantity of a previously disclosed material; any handling of a previously undisclosed hazardous material; a change of business address, business ownership, or business name; or a substantial change in the handler's operations that requires modification to any portion of the business plan. Please update the hazardous material inventory to reflect the following: - Used Oil largest container size is: 240 gallons - Waste Antifreeze largest container size is: 480 gallons - Brake Fluid largest container size is: 55 gallons - Add Oil Water Separator Waste: 545 gallons Quantities reflected in the recent CERS Submittal are inaccurate and should be updated accordingly. CORRECTIVE ACTION: Update all submittal elements affected by the change(s) and electronically submit the update in the California Environmental [Truncated]
Violation Division: Sacramento County Env Management Department
Violation Program: HMRRP
Violation Source: CERS,

Site ID: 56127
Site Name: PEP BOYS #0723
Violation Date: 12-07-2016
Citation: HSC 6.95 Multiple - California Health and Safety Code, Chapter 6.95, Section(s) Multiple
Violation Description: Business Plan Program - Operations/Maintenance - General
Violation Notes: Returned to compliance on 01/05/2017. OBSERVATION: One empty 25 gallon drum was observed in the hazardous materials and hazardous waste

**IEH AUTO PARTS, LLC DBA AUTO PLUS #723 (Continued)** **1007677884**

storage area without a label. CORRECTIVE ACTION: Submit photos/documentation to this department demonstrating that the empty containers listed above have been marked with the date they were emptied and are being properly managed pursuant to 22 CCR 11 66261.7.
Violation Division: Sacramento County Env Management Department
Violation Program: HMRRP
Violation Source: CERS,

Site ID: 56127
Site Name: PEP BOYS #0723
Violation Date: 12-07-2016
Citation: 22 CCR 15 66265.16 - California Code of Regulations, Title 22, Chapter 15, Section(s) 66265.16
Violation Description: Failure to provide employees with hazardous waste training within the first six months after the date of their employment or assignment to a facility, or to a new position at a facility and annually thereafter. Training records on current personnel shall be kept until closure of the facility and for former employees the record shall be kept for at least three years from the date the employee last worked at the facility.
Violation Notes: Returned to compliance on 12/28/2016. OBSERVATION: Documented training of personnel was not available at the time of inspection. CORRECTIVE ACTION: Locate training documentation or conduct training with applicable personnel and document it. Submit a copy of the training documentation to this department.
Violation Division: Sacramento County Env Management Department
Violation Program: HW
Violation Source: CERS,

Site ID: 56127
Site Name: PEP BOYS #0723
Violation Date: 07-24-2014
Citation: 22 CCR 15 66265.173 - California Code of Regulations, Title 22, Chapter 15, Section(s) 66265.173
Violation Description: Failure to properly close hazardous waste containers when not in active use.
Violation Notes: Returned to compliance on 07/24/2014. OBSERVATION: Observed one 15 gallon plastic container of brake shavings located under the brake grinding machine without a lid. Observed one 55 gallon steel drum of used oil filters located in the hazardous waste storage area without a lid. Observed one 250 steel tank of waste antifreeze located in the hazardous waste storage area open. Observed one 15 gallon steel drum of used brake fluid located in the hazardous waste storage area with the lid partially on the container. CORRECTIVE ACTION: Submit photos to this department demonstrating that the container listed above has been properly closed. All lids were properly closed and secured during the time of inspection. Violation corrected on site.
Violation Division: Sacramento County Env Management Department
Violation Program: HW
Violation Source: CERS,

Evaluation:
Eval General Type: Compliance Evaluation Inspection
Eval Date: 07-24-2014
Violations Found: Yes
Eval Type: Routine done by local agency
Eval Notes: Not reported

**IEH AUTO PARTS, LLC DBA AUTO PLUS #723 (Continued)** **1007677884**

Eval Division: Sacramento County Env Management Department
Eval Program: HW
Eval Source: CERS,

Eval General Type: Compliance Evaluation Inspection
Eval Date: 10-26-2020
Violations Found: Yes
Eval Type: Routine done by local agency
Eval Notes: Please Note: EMD is moving effective November 6th, 2020! Our new address will be 11080 White Rock Rd. Suite 200, Rancho Cordova, CA 95670 Return to compliance can be submitted to this department via e-mail: vueche@saccounty.net A copy of this inspection report has been submitted via e-mail to the Service Manager and Compliance contact listed in CERS.
Eval Division: Sacramento County Env Management Department
Eval Program: HMRRP
Eval Source: CERS,

Eval General Type: Compliance Evaluation Inspection
Eval Date: 07-24-2014
Violations Found: Yes
Eval Type: Routine done by local agency
Eval Notes: Not reported
Eval Division: Sacramento County Env Management Department
Eval Program: HMRRP
Eval Source: CERS,

Eval General Type: Compliance Evaluation Inspection
Eval Date: 12-07-2016
Violations Found: Yes
Eval Type: Routine done by local agency
Eval Notes: Not reported
Eval Division: Sacramento County Env Management Department
Eval Program: HMRRP
Eval Source: CERS,

Eval General Type: Compliance Evaluation Inspection
Eval Date: 12-07-2016
Violations Found: Yes
Eval Type: Routine done by local agency
Eval Notes: Not reported
Eval Division: Sacramento County Env Management Department
Eval Program: HW
Eval Source: CERS,

Eval General Type: Compliance Evaluation Inspection
Eval Date: 10-26-2020
Violations Found: Yes
Eval Type: Routine done by local agency
Eval Notes: A copy of this *Revised* inspection report was sent via e-mail to David Randall and the environmental contact listed in CERS. Return to compliance can be submitted to this department via: vueche@saccounty.net
Eval Division: Sacramento County Env Management Department
Eval Program: HW
Eval Source: CERS,

**IEH AUTO PARTS, LLC DBA AUTO PLUS #723 (Continued)** **1007677884**

Enforcement Action:

| | |
|---|---|
| Site ID: | 56127 |
| Site Name: | PEP BOYS #0723 |
| Site Address: | 2500 ARDEN WAY |
| Site City: | SACRAMENTO |
| Site Zip: | 95825 |
| Enf Action Date: | 07-24-2014 |
| Enf Action Type: | Notice of Violation (Unified Program) |
| Enf Action Description: | Notice of Violation Issued by the Inspector at the Time of Inspection |
| Enf Action Notes: | Not reported |
| Enf Action Division: | Sacramento County Env Management Department |
| Enf Action Program: | HMRRP |
| Enf Action Source: | CERS, |

| | |
|---|---|
| Site ID: | 56127 |
| Site Name: | PEP BOYS #0723 |
| Site Address: | 2500 ARDEN WAY |
| Site City: | SACRAMENTO |
| Site Zip: | 95825 |
| Enf Action Date: | 07-24-2014 |
| Enf Action Type: | Notice of Violation (Unified Program) |
| Enf Action Description: | Notice of Violation Issued by the Inspector at the Time of Inspection |
| Enf Action Notes: | Not reported |
| Enf Action Division: | Sacramento County Env Management Department |
| Enf Action Program: | HW |
| Enf Action Source: | CERS, |

Coordinates:

| | |
|---|---|
| Site ID: | 56127 |
| Facility Name: | PEP BOYS #0723 |
| Env Int Type Code: | HWG |
| Program ID: | 10217959 |
| Coord Name: | Not reported |
| Ref Point Type Desc: | Center of a facility or station., |
| Latitude: | 38.595550 |
| Longitude: | -121.403320 |

Affiliation:

| | |
|---|---|
| Affiliation Type Desc: | CUPA District |
| Entity Name: | Sacramento County Environmental Management Departm |
| Entity Title: | Not reported |
| Affiliation Address: | 11080 WHITE ROCK ROAD, STE. 200 |
| Affiliation City: | RANCHO CORDOVA |
| Affiliation State: | CA |
| Affiliation Country: | Not reported |
| Affiliation Zip: | 95670 |
| Affiliation Phone: | (916) 875-8550, |

| | |
|---|---|
| Affiliation Type Desc: | Environmental Contact |
| Entity Name: | David Abraham |
| Entity Title: | Not reported |
| Affiliation Address: | 1 Presidential Boulevard, Suite 400, Attn: Environmental Dept. |
| Affiliation City: | Bala Cynwyd |
| Affiliation State: | PA |
| Affiliation Country: | Not reported |
| Affiliation Zip: | 19004 |

**IEH AUTO PARTS, LLC DBA AUTO PLUS #723 (Continued)** **1007677884**

| | |
|---|---|
| Affiliation Phone: | , |
| Affiliation Type Desc: | Document Preparer |
| Entity Name: | David Abraham |
| Entity Title: | Not reported |
| Affiliation Address: | Not reported |
| Affiliation City: | Not reported |
| Affiliation State: | Not reported |
| Affiliation Country: | Not reported |
| Affiliation Zip: | Not reported |
| Affiliation Phone: | , |
| Affiliation Type Desc: | Facility Mailing Address |
| Entity Name: | Mailing Address |
| Entity Title: | Not reported |
| Affiliation Address: | 1 Presidential Boulevard, Suite 400, Attn: Environmental Dept. |
| Affiliation City: | Bala Cynwyd |
| Affiliation State: | PA |
| Affiliation Country: | Not reported |
| Affiliation Zip: | 19004 |
| Affiliation Phone: | , |
| Affiliation Type Desc: | Identification Signer |
| Entity Name: | David Abraham |
| Entity Title: | California EHS Manager |
| Affiliation Address: | Not reported |
| Affiliation City: | Not reported |
| Affiliation State: | Not reported |
| Affiliation Country: | Not reported |
| Affiliation Zip: | Not reported |
| Affiliation Phone: | , |
| Affiliation Type Desc: | Legal Owner |
| Entity Name: | Pep Boys - Manny, Moe & Jack |
| Entity Title: | Not reported |
| Affiliation Address: | 1 Presidential Boulevard, Suite 400, Attn: Environmental Dept. |
| Affiliation City: | Bala Cynwyd |
| Affiliation State: | PA |
| Affiliation Country: | United States |
| Affiliation Zip: | 19004 |
| Affiliation Phone: | (215) 430-9095, |
| Affiliation Type Desc: | Operator |
| Entity Name: | Pep Boys - Manny, Moe & Jack |
| Entity Title: | Not reported |
| Affiliation Address: | Not reported |
| Affiliation City: | Not reported |
| Affiliation State: | Not reported |
| Affiliation Country: | Not reported |
| Affiliation Zip: | Not reported |
| Affiliation Phone: | (215) 430-9226, |
| Affiliation Type Desc: | Parent Corporation |
| Entity Name: | Pep Boys- Manny, Moe & Jack |
| Entity Title: | Not reported |
| Affiliation Address: | Not reported |
| Affiliation City: | Not reported |

**IEH AUTO PARTS, LLC DBA AUTO PLUS #723 (Continued)** **1007677884**

Affiliation State: Not reported
Affiliation Country: Not reported
Affiliation Zip: Not reported
Affiliation Phone: ,

Name: ADVANCE AUTO PARTS #9924
Address: 2500 ARDEN WAY UNIT 101
City,State,Zip: SACRAMENTO, CA 95825
Site ID: 626068
CERS ID: 10916491
CERS Description: Chemical Storage Facilities

Affiliation:
Affiliation Type Desc: Legal Owner
Entity Name: GOLDEN STATE SUPPLY, LLC
Entity Title: Not reported
Affiliation Address: PO Box 26006
Affiliation City: Raleigh
Affiliation State: NC
Affiliation Country: United States
Affiliation Zip: 27604
Affiliation Phone: (919) 573-3000,

Affiliation Type Desc: Parent Corporation
Entity Name: Golden State Supply LLC, d/b/a CARQUEST
Entity Title: Not reported
Affiliation Address: Not reported
Affiliation City: Not reported
Affiliation State: Not reported
Affiliation Country: Not reported
Affiliation Zip: Not reported
Affiliation Phone: ,

Affiliation Type Desc: CUPA District
Entity Name: Sacramento County Environmental Management Departm
Entity Title: Not reported
Affiliation Address: 11080 WHITE ROCK ROAD, STE. 200
Affiliation City: RANCHO CORDOVA
Affiliation State: CA
Affiliation Country: Not reported
Affiliation Zip: 95670
Affiliation Phone: (916) 875-8550,

Affiliation Type Desc: Environmental Contact
Entity Name: Scott Gass
Entity Title: Not reported
Affiliation Address: 5008 Airport Road
Affiliation City: Roanoke
Affiliation State: VA
Affiliation Country: Not reported
Affiliation Zip: 24012
Affiliation Phone: ,

Affiliation Type Desc: Facility Mailing Address
Entity Name: Mailing Address
Entity Title: Not reported
Affiliation Address: 5008 Airport Road

**IEH AUTO PARTS, LLC DBA AUTO PLUS #723 (Continued)** **1007677884**

| | |
|---|---|
| Affiliation City: | Roanoke |
| Affiliation State: | VA |
| Affiliation Country: | Not reported |
| Affiliation Zip: | 24012 |
| Affiliation Phone: | , |
| Affiliation Type Desc: | Operator |
| Entity Name: | GOLDEN STATE SUPPLY, LLC |
| Entity Title: | Not reported |
| Affiliation Address: | Not reported |
| Affiliation City: | Not reported |
| Affiliation State: | Not reported |
| Affiliation Country: | Not reported |
| Affiliation Zip: | Not reported |
| Affiliation Phone: | (919) 573-3000, |
| Affiliation Type Desc: | Document Preparer |
| Entity Name: | Virginia Miles |
| Entity Title: | Not reported |
| Affiliation Address: | Not reported |
| Affiliation City: | Not reported |
| Affiliation State: | Not reported |
| Affiliation Country: | Not reported |
| Affiliation Zip: | Not reported |
| Affiliation Phone: | , |
| Affiliation Type Desc: | Identification Signer |
| Entity Name: | Scott Gass |
| Entity Title: | EHS Manager |
| Affiliation Address: | Not reported |
| Affiliation City: | Not reported |
| Affiliation State: | Not reported |
| Affiliation Country: | Not reported |
| Affiliation Zip: | Not reported |
| Affiliation Phone: | , |

---

**AU407** **IEH AUTO PARTS, LLC DBA AUTO PLUS #723** **RCRA-SQG** **1026494467**
**ESE** **2500 ARDEN WAY** **CAR000316232**
**1/8-1/4** **SACRAMENTO, CA 95825**
**0.190 mi.**
**1004 ft.** **Site 2 of 4 in cluster AU**

**Relative:** **Higher**

**Actual:** **45 ft.**

RCRA Listings:

| | |
|---|---|
| Date Form Received by Agency: | 20210225 |
| Handler Name: | Ieh Auto Parts, Llc Dba Auto Plus #723 |
| Handler Address: | Arden Way |
| Handler City,State,Zip: | SACRAMENTO, CA 95825 |
| EPA ID: | CAR000316232 |
| Contact Name: | ANGELA BANKS |
| Contact Address: | WEST ALLEGHENY AVENUE |
| Contact City,State,Zip: | PHILADELPHIA, PA 19132 |
| Contact Telephone: | 215-430-9645 |
| Contact Fax: | Not reported |
| Contact Email: | ANGELA_BANKS@PEPBOYS.COM |
| Contact Title: | DIRECTOR OF ENVIRONMENTAL COMPLIANCE |
| EPA Region: | 09 |
| Land Type: | Private |

**IEH AUTO PARTS, LLC DBA AUTO PLUS #723 (Continued)** **1026494467**

| | |
|---|---|
| Federal Waste Generator Description: | Small Quantity Generator |
| Non-Notifier: | Not reported |
| Biennial Report Cycle: | Not reported |
| Accessibility: | Not reported |
| Active Site Indicator: | Handler Activities |
| State District Owner: | Not reported |
| State District: | Not reported |
| Mailing Address: | WEST ALLEGHENY AVENUE |
| Mailing City,State,Zip: | PHILADELPHIA, PA 19132 |
| Owner Name: | Ieh Auto Parts, Llc |
| Owner Type: | Private |
| Operator Name: | Ieh Auto Parts, Llc |
| Operator Type: | Private |
| Short-Term Generator Activity: | No |
| Importer Activity: | No |
| Mixed Waste Generator: | No |
| Transporter Activity: | No |
| Transfer Facility Activity: | No |
| Recycler Activity with Storage: | No |
| Small Quantity On-Site Burner Exemption: | No |
| Smelting Melting and Refining Furnace Exemption: | No |
| Underground Injection Control: | No |
| Off-Site Waste Receipt: | No |
| Universal Waste Indicator: | No |
| Universal Waste Destination Facility: | No |
| Federal Universal Waste: | No |
| Active Site State-Reg Handler: | --- |
| Federal Facility Indicator: | Not reported |
| Hazardous Secondary Material Indicator: | N |
| Sub-Part K Indicator: | Not reported |
| 2018 GPRA Permit Baseline: | Not on the Baseline |
| 2018 GPRA Renewals Baseline: | Not on the Baseline |
| 202 GPRA Corrective Action Baseline: | No |
| Subject to Corrective Action Universe: | No |
| Non-TSDFs Where RCRA CA has Been Imposed Universe: | No |
| Corrective Action Priority Ranking: | No NCAPS ranking |
| Environmental Control Indicator: | No |
| Institutional Control Indicator: | No |
| Human Exposure Controls Indicator: | N/A |
| Groundwater Controls Indicator: | N/A |
| Significant Non-Complier Universe: | No |
| Unaddressed Significant Non-Complier Universe: | No |
| Addressed Significant Non-Complier Universe: | No |
| Significant Non-Complier With a Compliance Schedule Universe: | No |
| Financial Assurance Required: | Not reported |
| Handler Date of Last Change: | 20210303 |
| Recognized Trader-Importer: | No |
| Recognized Trader-Exporter: | No |
| Importer of Spent Lead Acid Batteries: | No |
| Exporter of Spent Lead Acid Batteries: | No |
| Recycler Activity Without Storage: | No |
| Manifest Broker: | No |
| Sub-Part P Indicator: | No |

Hazardous Waste Summary:
Waste Code: D001

**IEH AUTO PARTS, LLC DBA AUTO PLUS #723 (Continued)** **1026494467**

Waste Description: Ignitable Waste

Handler - Owner Operator:

| | |
|---|---|
| Owner/Operator Indicator: | Owner |
| Owner/Operator Name: IEH AUTO PARTS, LLC | |
| Legal Status: | Private |
| Date Became Current: | Not reported |
| Date Ended Current: | Not reported |
| Owner/Operator Address: | 3111 WEST ALLEGHENY AVENUE |
| Owner/Operator City,State,Zip: | PHILADELPHIA, PA 19132 |
| Owner/Operator Telephone: | Not reported |
| Owner/Operator Telephone Ext: | Not reported |
| Owner/Operator Fax: | Not reported |
| Owner/Operator Email: | Not reported |

| | |
|---|---|
| Owner/Operator Indicator: | Operator |
| Owner/Operator Name: IEH AUTO PARTS, LLC | |
| Legal Status: | Private |
| Date Became Current: | Not reported |
| Date Ended Current: | Not reported |
| Owner/Operator Address: | 3111 WEST ALLEGHENY AVENUE |
| Owner/Operator City,State,Zip: | PHILADELPHIA, PA 19132 |
| Owner/Operator Telephone: | Not reported |
| Owner/Operator Telephone Ext: | Not reported |
| Owner/Operator Fax: | Not reported |
| Owner/Operator Email: | Not reported |

| | |
|---|---|
| Owner/Operator Indicator: | Operator |
| Owner/Operator Name: IEH AUTO PARTS, LLC | |
| Legal Status: | Private |
| Date Became Current: | Not reported |
| Date Ended Current: | Not reported |
| Owner/Operator Address: | 3111 WEST ALLEGHENY AVENUE |
| Owner/Operator City,State,Zip: | PHILADELPHIA, PA 19132 |
| Owner/Operator Telephone: | Not reported |
| Owner/Operator Telephone Ext: | Not reported |
| Owner/Operator Fax: | Not reported |
| Owner/Operator Email: | Not reported |

| | |
|---|---|
| Owner/Operator Indicator: | Owner |
| Owner/Operator Name: IEH AUTO PARTS, LLC | |
| Legal Status: | Private |
| Date Became Current: | Not reported |
| Date Ended Current: | Not reported |
| Owner/Operator Address: | 3111 WEST ALLEGHENY AVENUE |
| Owner/Operator City,State,Zip: | PHILADELPHIA, PA 19132 |
| Owner/Operator Telephone: | Not reported |
| Owner/Operator Telephone Ext: | Not reported |
| Owner/Operator Fax: | Not reported |
| Owner/Operator Email: | Not reported |

Historic Generators:

| | |
|---|---|
| Receive Date: | 20201202 |
| Handler Name: | IEH AUTO PARTS, LLC DBA AUTO PLUS #723 |
| Federal Waste Generator Description: | Large Quantity Generator |
| State District Owner: | Not reported |

**IEH AUTO PARTS, LLC DBA AUTO PLUS #723 (Continued)** **1026494467**

| | |
|---|---|
| Large Quantity Handler of Universal Waste: | No |
| Recognized Trader Importer: | No |
| Recognized Trader Exporter: | No |
| Spent Lead Acid Battery Importer: | No |
| Spent Lead Acid Battery Exporter: | No |
| Current Record: | No |
| Non Storage Recycler Activity: | No |
| Electronic Manifest Broker: | No |

| | |
|---|---|
| Receive Date: | 20210225 |
| Handler Name: | IEH AUTO PARTS, LLC DBA AUTO PLUS #723 |
| Federal Waste Generator Description: | Small Quantity Generator |
| State District Owner: | Not reported |
| Large Quantity Handler of Universal Waste: | No |
| Recognized Trader Importer: | No |
| Recognized Trader Exporter: | No |
| Spent Lead Acid Battery Importer: | No |
| Spent Lead Acid Battery Exporter: | No |
| Current Record: | Yes |
| Non Storage Recycler Activity: | No |
| Electronic Manifest Broker: | No |

List of NAICS Codes and Descriptions:

| | |
|---|---|
| NAICS Code: | 441310 |
| NAICS Description: | AUTOMOTIVE PARTS AND ACCESSORIES STORES |

Facility Has Received Notices of Violations:

| | |
|---|---|
| Violations: | No Violations Found |

Evaluation Action Summary:

| | |
|---|---|
| Evaluations: | No Evaluations Found |

---

**AU408** **PEP BOYS #123** **RCRA-LQG** **1000105180**
**ESE** **2500 ARDEN WAY** **E MANIFEST** **CAD982415986**
**1/8-1/4** **SACRAMENTO, CA 95825**
**0.190 mi.**
**1004 ft.** **Site 3 of 4 in cluster AU**

**Relative:**
**Higher**

**Actual:**
**45 ft.**

RCRA Listings:

| | |
|---|---|
| Date Form Received by Agency: | 20201210 |
| Handler Name: | Pep Boys #723 |
| Handler Address: | 2500 Arden Way |
| Handler City,State,Zip: | SACRAMENTO, CA 95825 |
| EPA ID: | CAD982415986 |
| Contact Name: | ANGELA BANKS |
| Contact Address: | W ALLEGHENY AVE |
| Contact City,State,Zip: | PHILADELPHIA, PA 19132 |
| Contact Telephone: | 215-430-9645 |
| Contact Fax: | Not reported |
| Contact Email: | ANGELA_BANKS@PEPBOYS.COM |
| Contact Title: | DIRECTOR OF ENVIRONMENTAL COMPLIANCE |
| EPA Region: | 09 |
| Land Type: | Private |
| Federal Waste Generator Description: | Large Quantity Generator |
| Non-Notifier: | Not reported |

**PEP BOYS #123 (Continued)** **1000105180**

| | |
|---|---|
| Biennial Report Cycle: | Not reported |
| Accessibility: | Not reported |
| Active Site Indicator: | Handler Activities |
| State District Owner: | Ca |
| State District: | 1 |
| Mailing Address: | W ALLEGHENY AVE |
| Mailing City,State,Zip: | PHILADELPHIA, PA 19132 |
| Owner Name: | The Pep Boys - Manny, Moe & Jack Of California |
| Owner Type: | Private |
| Operator Name: | The Pep Boys - Manny, Moe & Jack Of California |
| Operator Type: | Private |
| Short-Term Generator Activity: | No |
| Importer Activity: | No |
| Mixed Waste Generator: | No |
| Transporter Activity: | No |
| Transfer Facility Activity: | No |
| Recycler Activity with Storage: | No |
| Small Quantity On-Site Burner Exemption: | No |
| Smelting Melting and Refining Furnace Exemption: | No |
| Underground Injection Control: | No |
| Off-Site Waste Receipt: | No |
| Universal Waste Indicator: | No |
| Universal Waste Destination Facility: | No |
| Federal Universal Waste: | No |
| Active Site State-Reg Handler: | --- |
| Federal Facility Indicator: | Not reported |
| Hazardous Secondary Material Indicator: | N |
| Sub-Part K Indicator: | Not reported |
| 2018 GPRA Permit Baseline: | Not on the Baseline |
| 2018 GPRA Renewals Baseline: | Not on the Baseline |
| 202 GPRA Corrective Action Baseline: | No |
| Subject to Corrective Action Universe: | No |
| Non-TSDFs Where RCRA CA has Been Imposed Universe: | No |
| Corrective Action Priority Ranking: | No NCAPS ranking |
| Environmental Control Indicator: | No |
| Institutional Control Indicator: | No |
| Human Exposure Controls Indicator: | N/A |
| Groundwater Controls Indicator: | N/A |
| Significant Non-Complier Universe: | No |
| Unaddressed Significant Non-Complier Universe: | No |
| Addressed Significant Non-Complier Universe: | No |
| Significant Non-Complier With a Compliance Schedule Universe: | No |
| Financial Assurance Required: | Not reported |
| Handler Date of Last Change: | 20201215 |
| Recognized Trader-Importer: | No |
| Recognized Trader-Exporter: | No |
| Importer of Spent Lead Acid Batteries: | No |
| Exporter of Spent Lead Acid Batteries: | No |
| Recycler Activity Without Storage: | No |
| Manifest Broker: | No |
| Sub-Part P Indicator: | No |

Hazardous Waste Summary:

| | |
|---|---|
| Waste Code: | D001 |
| Waste Description: | Ignitable Waste |

**PEP BOYS #123 (Continued)** **1000105180**

Handler - Owner Operator:
Owner/Operator Indicator: Owner
Owner/Operator Name: PEP BOYS OF CALIFORNIA
Legal Status: Private
Date Became Current: Not reported
Date Ended Current: Not reported
Owner/Operator Address: NOT REQUIRED
Owner/Operator City,State,Zip: NOT REQUIRED, ME 99999
Owner/Operator Telephone: 415-555-1212
Owner/Operator Telephone Ext: Not reported
Owner/Operator Fax: Not reported
Owner/Operator Email: Not reported

Owner/Operator Indicator: Owner
Owner/Operator Name: THE PEP BOYS - MANNY, MOE & JACK OF CALIFORNIA
Legal Status: Private
Date Became Current: Not reported
Date Ended Current: Not reported
Owner/Operator Address: 3111 W ALLEGHENY AVE
Owner/Operator City,State,Zip: PHILADELPHIA, PA 19132
Owner/Operator Telephone: 215-430-9000
Owner/Operator Telephone Ext: Not reported
Owner/Operator Fax: Not reported
Owner/Operator Email: Not reported

Owner/Operator Indicator: Operator
Owner/Operator Name: THE PEP BOYS - MANNY, MOE & JACK OF CALIFORNIA
Legal Status: Private
Date Became Current: 19870902
Date Ended Current: Not reported
Owner/Operator Address: 3111 W ALLEGHENY AVE
Owner/Operator City,State,Zip: PHILADELPHIA, PA 19132
Owner/Operator Telephone: 215-430-9000
Owner/Operator Telephone Ext: Not reported
Owner/Operator Fax: Not reported
Owner/Operator Email: ANGELA_BANKS@PEPBOYS.COM

Historic Generators:
Receive Date: 19871201
Handler Name: PEP BOYS #123
Federal Waste Generator Description: Large Quantity Generator
State District Owner: Ca
Large Quantity Handler of Universal Waste: No
Recognized Trader Importer: No
Recognized Trader Exporter: No
Spent Lead Acid Battery Importer: No
Spent Lead Acid Battery Exporter: No
Current Record: No
Non Storage Recycler Activity: Not reported
Electronic Manifest Broker: Not reported

Receive Date: 20201210
Handler Name: PEP BOYS #723
Federal Waste Generator Description: Large Quantity Generator
State District Owner: Ca
Large Quantity Handler of Universal Waste: No

**PEP BOYS #123 (Continued)** **1000105180**

| | |
|---|---|
| Recognized Trader Importer: | No |
| Recognized Trader Exporter: | No |
| Spent Lead Acid Battery Importer: | No |
| Spent Lead Acid Battery Exporter: | No |
| Current Record: | Yes |
| Non Storage Recycler Activity: | No |
| Electronic Manifest Broker: | No |

| | |
|---|---|
| Receive Date: | 19910621 |
| Handler Name: PEP BOYS #123 | |
| Federal Waste Generator Description: | Large Quantity Generator |
| State District Owner: | Not reported |
| Large Quantity Handler of Universal Waste: | No |
| Recognized Trader Importer: | No |
| Recognized Trader Exporter: | No |
| Spent Lead Acid Battery Importer: | No |
| Spent Lead Acid Battery Exporter: | No |
| Current Record: | No |
| Non Storage Recycler Activity: | Not reported |
| Electronic Manifest Broker: | Not reported |

List of NAICS Codes and Descriptions:

| | |
|---|---|
| NAICS Code: | 44131 |
| NAICS Description: | AUTOMOTIVE PARTS AND ACCESSORIES STORES |

| | |
|---|---|
| NAICS Code: | 441310 |
| NAICS Description: | AUTOMOTIVE PARTS AND ACCESSORIES STORES |

| | |
|---|---|
| NAICS Code: | 811111 |
| NAICS Description: | GENERAL AUTOMOTIVE REPAIR |

Has the Facility Received Notices of Violations:

| | |
|---|---|
| Found Violation: | No |
| Agency Which Determined Violation: | Not reported |
| Violation Short Description: | Not reported |
| Date Violation was Determined: | Not reported |
| Actual Return to Compliance Date: | Not reported |
| Return to Compliance Qualifier: | Not reported |
| Violation Responsible Agency: | Not reported |
| Scheduled Compliance Date: | Not reported |
| Enforcement Identifier: | Not reported |
| Date of Enforcement Action: | Not reported |
| Enforcement Responsible Agency: | Not reported |
| Enforcement Docket Number: | Not reported |
| Enforcement Attorney: | Not reported |
| Corrective Action Component: | Not reported |
| Appeal Initiated Date: | Not reported |
| Appeal Resolution Date: | Not reported |
| Disposition Status Date: | Not reported |
| Disposition Status: | Not reported |
| Disposition Status Description: | Not reported |
| Consent/Final Order Sequence Number: | Not reported |
| Consent/Final Order Respondent Name: | Not reported |
| Consent/Final Order Lead Agency: | Not reported |
| Enforcement Type: | Not reported |
| Enforcement Responsible Person: | Not reported |

**PEP BOYS #123 (Continued)** **1000105180**

Enforcement Responsible Sub-Organization: Not reported
SEP Sequence Number: Not reported
SEP Expenditure Amount: Not reported
SEP Scheduled Completion Date: Not reported
SEP Actual Date: Not reported
SEP Defaulted Date: Not reported
SEP Type: Not reported
SEP Type Description: Not reported
Proposed Amount: Not reported
Final Monetary Amount: Not reported
Paid Amount: Not reported
Final Count: Not reported
Final Amount: Not reported

Evaluation Action Summary:
Evaluation Date: 19920408
Evaluation Responsible Agency: State Contractor/Grantee
Found Violation: No
Evaluation Type Description: COMPLIANCE EVALUATION INSPECTION
Evaluation Responsible Person Identifier: R9
Evaluation Responsible Sub-Organization: Not reported
Actual Return to Compliance Date: Not reported
Scheduled Compliance Date: Not reported
Date of Request: Not reported
Date Response Received: Not reported
Request Agency: Not reported
Former Citation: Not reported

E MANIFEST:
Manifest Tracking Number: 200759755CLE
Last Updated Date: 20240412
Shipped Date: 20240402
Received Date: 20240409
Manifest Status: Signed
Submission Type: DataImage5Copy
Origin Type: Service
Generator EPA ID: CAD982415986
Generator Name: Pep Boys
Generator Location Street Number: Not reported
Generator Location Street 1: 2500 ARDEN WAY
Generator Location Street 2: Not reported
Generator Location City: SACRAMENTO
Generator Location State: CA
Generator Location Zip: 95825
Generator Mail Street Number: 3111
Generator Mail Street 1: 2500 Arden Way
Generator Mail Street 2: Not reported
Generator Mail City: Sacramento
Generator Mail Zip: 95825
Generator Mail State: CA
Generator Contact Company Name: Not reported
Designated Facility EPA ID: NVD980895338
Designated Facility Name: 21st Century Environmental Management Of Nevada, Llc
Designated Facility Mail Street Number: 2095
Designated Facility Mail Street 1: Not reported

**PEP BOYS #123 (Continued)** **1000105180**

| | |
|---|---|
| Designated Facility Mail Street 2: | Newlands Drive East |
| Designated Facility Mail City: | Fernley |
| Designated Facility Mail Zip: | 89408 |
| Designated Facility Mail State: | NV |
| Designated Facility Location Street Number: | 2095 |
| Designated Facility Location Street 1: | Newlands Drive East |
| Designated Facility Location Street 2: | Not reported |
| Designated Facility Location City: | Fernley |
| Designated Facility Location Zip: | 89408 |
| Designated Facility Location State: | NV |
| Designated Facility Contact Company Name: | Not reported |
| Manifest Residue Indicator: | N |
| Rejection Indicator: | N |

| | |
|---|---|
| Manifest Tracking Number: | 023639508JJK |
| Last Updated Date: | 20211109 |
| Shipped Date: | 20211005 |
| Received Date: | 20211018 |
| Manifest Status: | Signed |
| Submission Type: | DataImage5Copy |
| Origin Type: | Service |
| Generator EPA ID: | CAD982415986 |
| Generator Name: | Pep Boys #723 |
| Generator Location Street Number: | Not reported |
| Generator Location Street 1: | 2500 ARDEN WAY |
| Generator Location Street 2: | Not reported |
| Generator Location City: | SACRAMENTO |
| Generator Location State: | CA |
| Generator Location Zip: | 95825 |
| Generator Mail Street Number: | Not reported |
| Generator Mail Street 1: | 201 E. Orchard St |
| Generator Mail Street 2: | Not reported |
| Generator Mail City: | PHILADELPHIA |
| Generator Mail Zip: | 08037 |
| Generator Mail State: | NJ |
| Generator Contact Company Name: | Not reported |
| Designated Facility EPA ID: | CAT080013352 |
| Designated Facility Name: | World Oil Recycling |
| Designated Facility Mail Street Number: | 2000 |
| Designated Facility Mail Street 1: | CA90222 CA037US 2000 |
| Designated Facility Mail Street 2: | N. ALAMEDA STREET |
| Designated Facility Mail City: | COMPTON |
| Designated Facility Mail Zip: | 90222 |
| Designated Facility Mail State: | CA |
| Designated Facility Location Street Number: | 2000 |
| Designated Facility Location Street 1: | N. ALAMEDA STREET |
| Designated Facility Location Street 2: | Not reported |
| Designated Facility Location City: | COMPTON |
| Designated Facility Location Zip: | 90222-0000 |
| Designated Facility Location State: | CA |
| Designated Facility Contact Company Name: | Not reported |
| Manifest Residue Indicator: | N |
| Rejection Indicator: | N |

| | |
|---|---|
| Manifest Tracking Number: | 023639509JJK |
| Last Updated Date: | 20211108 |
| Shipped Date: | 20211005 |

**PEP BOYS #123 (Continued)** **1000105180**

| | |
|---|---|
| Received Date: | 20211018 |
| Manifest Status: | Signed |
| Submission Type: | DataImage5Copy |
| Origin Type: | Service |
| Generator EPA ID: | CAD982415986 |
| Generator Name: | Pep Boys #723 |
| Generator Location Street Number: | Not reported |
| Generator Location Street 1: | 2500 ARDEN WAY |
| Generator Location Street 2: | Not reported |
| Generator Location City: | SACRAMENTO |
| Generator Location State: | CA |
| Generator Location Zip: | 95825 |
| Generator Mail Street Number: | Not reported |
| Generator Mail Street 1: | 201 E. ORCHARD ST |
| Generator Mail Street 2: | Not reported |
| Generator Mail City: | HAMMONTON |
| Generator Mail Zip: | 08037 |
| Generator Mail State: | NJ |
| Generator Contact Company Name: | Not reported |
| Designated Facility EPA ID: | AZR000521146 |
| Designated Facility Name: | Yuma Yes 2 Waste Transfer Station |
| Designated Facility Mail Street Number: | Not reported |
| Designated Facility Mail Street 1: | Not reported |
| Designated Facility Mail Street 2: | 2730 E 13TH ST |
| Designated Facility Mail City: | YUMA |
| Designated Facility Mail Zip: | 85365 |
| Designated Facility Mail State: | AZ |
| Designated Facility Location Street Number: | Not reported |
| Designated Facility Location Street 1: | 6500 S US HIGHWAY 95 |
| Designated Facility Location Street 2: | Not reported |
| Designated Facility Location City: | YUMA |
| Designated Facility Location Zip: | 85365 |
| Designated Facility Location State: | AZ |
| Designated Facility Contact Company Name: | Not reported |
| Manifest Residue Indicator: | N |
| Rejection Indicator: | N |

| | |
|---|---|
| Manifest Tracking Number: | 023640982JJK |
| Last Updated Date: | 20220207 |
| Shipped Date: | 20211230 |
| Received Date: | 20220110 |
| Manifest Status: | Signed |
| Submission Type: | DataImage5Copy |
| Origin Type: | Service |
| Generator EPA ID: | CAD982415986 |
| Generator Name: | Pep Boys #723 |
| Generator Location Street Number: | Not reported |
| Generator Location Street 1: | 2500 ARDEN WAY |
| Generator Location Street 2: | Not reported |
| Generator Location City: | SACRAMENTO |
| Generator Location State: | CA |
| Generator Location Zip: | 95825 |
| Generator Mail Street Number: | Not reported |
| Generator Mail Street 1: | 201 E. ORCHARD STREET |
| Generator Mail Street 2: | Not reported |
| Generator Mail City: | HAMMONTON |
| Generator Mail Zip: | 08037 |

**PEP BOYS #123 (Continued)** **1000105180**

| | |
|---|---|
| Generator Mail State: | NJ |
| Generator Contact Company Name: | Not reported |
| Designated Facility EPA ID: | CAT080013352 |
| Designated Facility Name: | World Oil Recycling |
| Designated Facility Mail Street Number: | 2000 |
| Designated Facility Mail Street 1: | CA90222 CA037US 2000 |
| Designated Facility Mail Street 2: | N. ALAMEDA STREET |
| Designated Facility Mail City: | COMPTON |
| Designated Facility Mail Zip: | 90222 |
| Designated Facility Mail State: | CA |
| Designated Facility Location Street Number: | 2000 |
| Designated Facility Location Street 1: | N. ALAMEDA STREET |
| Designated Facility Location Street 2: | Not reported |
| Designated Facility Location City: | COMPTON |
| Designated Facility Location Zip: | 90222-0000 |
| Designated Facility Location State: | CA |
| Designated Facility Contact Company Name: | Not reported |
| Manifest Residue Indicator: | N |
| Rejection Indicator: | N |

| | |
|---|---|
| Manifest Tracking Number: | 023640983JJK |
| Last Updated Date: | 20220131 |
| Shipped Date: | 20211230 |
| Received Date: | 20220110 |
| Manifest Status: | Signed |
| Submission Type: | DataImage5Copy |
| Origin Type: | Service |
| Generator EPA ID: | CAD982415986 |
| Generator Name: | Pep Boys #723 |
| Generator Location Street Number: | Not reported |
| Generator Location Street 1: | 2500 ARDEN WAY |
| Generator Location Street 2: | Not reported |
| Generator Location City: | SACRAMENTO |
| Generator Location State: | CA |
| Generator Location Zip: | 95825 |
| Generator Mail Street Number: | Not reported |
| Generator Mail Street 1: | 201 E. Orchard St |
| Generator Mail Street 2: | Not reported |
| Generator Mail City: | Hammonton |
| Generator Mail Zip: | 08037 |
| Generator Mail State: | NJ |
| Generator Contact Company Name: | Not reported |
| Designated Facility EPA ID: | AZR000521146 |
| Designated Facility Name: | Yuma Yes 2 Waste Transfer Station |
| Designated Facility Mail Street Number: | Not reported |
| Designated Facility Mail Street 1: | Not reported |
| Designated Facility Mail Street 2: | 2730 E 13TH ST |
| Designated Facility Mail City: | YUMA |
| Designated Facility Mail Zip: | 85365 |
| Designated Facility Mail State: | AZ |
| Designated Facility Location Street Number: | Not reported |
| Designated Facility Location Street 1: | 6500 S US HIGHWAY 95 |
| Designated Facility Location Street 2: | Not reported |
| Designated Facility Location City: | YUMA |
| Designated Facility Location Zip: | 85365 |
| Designated Facility Location State: | AZ |
| Designated Facility Contact Company Name: | Not reported |

**PEP BOYS #123 (Continued)** **1000105180**

| | |
|---|---|
| Manifest Residue Indicator: | N |
| Rejection Indicator: | N |
| | |
| Manifest Tracking Number: | 014024290FLE |
| Last Updated Date: | 20200427 |
| Shipped Date: | 20200319 |
| Received Date: | 20200330 |
| Manifest Status: | Signed |
| Submission Type: | DataImage5Copy |
| Origin Type: | Service |
| Generator EPA ID: | CAD982415986 |
| Generator Name: | Pep Boys |
| Generator Location Street Number: | Not reported |
| Generator Location Street 1: | 2500 ARDEN WAY |
| Generator Location Street 2: | Not reported |
| Generator Location City: | SACRAMENTO |
| Generator Location State: | CA |
| Generator Location Zip: | 95825 |
| Generator Mail Street Number: | Not reported |
| Generator Mail Street 1: | 2500 Arden Way |
| Generator Mail Street 2: | Not reported |
| Generator Mail City: | Sacramento |
| Generator Mail Zip: | 95825 |
| Generator Mail State: | CA |
| Generator Contact Company Name: | Not reported |
| Designated Facility EPA ID: | CAD980884183 |
| Designated Facility Name: | Gem Rancho Cordova Llc |
| Designated Facility Mail Street Number: | Not reported |
| Designated Facility Mail Street 1: | Not reported |
| Designated Facility Mail Street 2: | 11855 White Rock Road |
| Designated Facility Mail City: | Rancho Cordova |
| Designated Facility Mail Zip: | 95742 |
| Designated Facility Mail State: | CA |
| Designated Facility Location Street Number: | Not reported |
| Designated Facility Location Street 1: | 11855 White Rock Road |
| Designated Facility Location Street 2: | Not reported |
| Designated Facility Location City: | Rancho Cordova |
| Designated Facility Location Zip: | 95742 |
| Designated Facility Location State: | CA |
| Designated Facility Contact Company Name: | Not reported |
| Manifest Residue Indicator: | N |
| Rejection Indicator: | N |
| | |
| Manifest Tracking Number: | 012962770FLE |
| Last Updated Date: | 20190401 |
| Shipped Date: | 20190218 |
| Received Date: | 20190311 |
| Manifest Status: | Signed |
| Submission Type: | DataImage5Copy |
| Origin Type: | Service |
| Generator EPA ID: | CAD982415986 |
| Generator Name: | Pep Boys |
| Generator Location Street Number: | Not reported |
| Generator Location Street 1: | 2500 ARDEN WAY |
| Generator Location Street 2: | Not reported |
| Generator Location City: | SACRAMENTO |
| Generator Location State: | CA |

**PEP BOYS #123 (Continued)** **1000105180**

| | |
|---|---|
| Generator Location Zip: | 95825 |
| Generator Mail Street Number: | Not reported |
| Generator Mail Street 1: | 2500 Arden Way |
| Generator Mail Street 2: | Not reported |
| Generator Mail City: | Sacramento |
| Generator Mail Zip: | 95825 |
| Generator Mail State: | CA |
| Generator Contact Company Name: | Not reported |
| Designated Facility EPA ID: | NVD980895338 |
| Designated Facility Name: | 21st Century Environmental Management Of Nevada, Llc |
| Designated Facility Mail Street Number: | Not reported |
| Designated Facility Mail Street 1: | Not reported |
| Designated Facility Mail Street 2: | 2095 Newlands Drive East |
| Designated Facility Mail City: | Fernley |
| Designated Facility Mail Zip: | 89408 |
| Designated Facility Mail State: | NV |
| Designated Facility Location Street Number: | Not reported |
| Designated Facility Location Street 1: | 2095 Newlands Drive East |
| Designated Facility Location Street 2: | Not reported |
| Designated Facility Location City: | Fernley |
| Designated Facility Location Zip: | 89408 |
| Designated Facility Location State: | NV |
| Designated Facility Contact Company Name: | Not reported |
| Manifest Residue Indicator: | N |
| Rejection Indicator: | N |

| | |
|---|---|
| Manifest Tracking Number: | 012962771FLE |
| Last Updated Date: | 20190326 |
| Shipped Date: | 20190218 |
| Received Date: | 20190305 |
| Manifest Status: | Signed |
| Submission Type: | DataImage5Copy |
| Origin Type: | Service |
| Generator EPA ID: | CAD982415986 |
| Generator Name: | Pep Boys #723 |
| Generator Location Street Number: | Not reported |
| Generator Location Street 1: | 2500 ARDEN WAY |
| Generator Location Street 2: | Not reported |
| Generator Location City: | SACRAMENTO |
| Generator Location State: | CA |
| Generator Location Zip: | 95825 |
| Generator Mail Street Number: | Not reported |
| Generator Mail Street 1: | 2500 ARDEN WAY |
| Generator Mail Street 2: | Not reported |
| Generator Mail City: | SACRAMENTO |
| Generator Mail Zip: | 95825 |
| Generator Mail State: | CA |
| Generator Contact Company Name: | Not reported |
| Designated Facility EPA ID: | AZR000515924 |
| Designated Facility Name: | Yuma Yes Waste Transfer Facility |
| Designated Facility Mail Street Number: | Not reported |
| Designated Facility Mail Street 1: | Not reported |
| Designated Facility Mail Street 2: | 2730 E 13TH ST |
| Designated Facility Mail City: | YUMA |
| Designated Facility Mail Zip: | 85365-1901 |
| Designated Facility Mail State: | AZ |
| Designated Facility Location Street Number: | Not reported |

**PEP BOYS #123 (Continued)** **1000105180**

| | |
|---|---|
| Designated Facility Location Street 1: | 2730 E 13TH ST |
| Designated Facility Location Street 2: | Not reported |
| Designated Facility Location City: | YUMA |
| Designated Facility Location Zip: | 85365-1901 |
| Designated Facility Location State: | AZ |
| Designated Facility Contact Company Name: | Not reported |
| Manifest Residue Indicator: | N |
| Rejection Indicator: | N |

| | |
|---|---|
| Manifest Tracking Number: | 014011533FLE |
| Last Updated Date: | 20200427 |
| Shipped Date: | 20200102 |
| Received Date: | 20200107 |
| Manifest Status: | Signed |
| Submission Type: | DataImage5Copy |
| Origin Type: | Service |
| Generator EPA ID: | CAD982415986 |
| Generator Name: | Pep Boys |
| Generator Location Street Number: | Not reported |
| Generator Location Street 1: | 2500 ARDEN WAY |
| Generator Location Street 2: | Not reported |
| Generator Location City: | SACRAMENTO |
| Generator Location State: | CA |
| Generator Location Zip: | 95825 |
| Generator Mail Street Number: | Not reported |
| Generator Mail Street 1: | 2500 Arden Way |
| Generator Mail Street 2: | Not reported |
| Generator Mail City: | Sacramento |
| Generator Mail Zip: | 95825 |
| Generator Mail State: | CA |
| Generator Contact Company Name: | Not reported |
| Designated Facility EPA ID: | CAD980884183 |
| Designated Facility Name: | Gem Rancho Cordova Llc |
| Designated Facility Mail Street Number: | Not reported |
| Designated Facility Mail Street 1: | Not reported |
| Designated Facility Mail Street 2: | 11855 White Rock Road |
| Designated Facility Mail City: | Rancho Cordova |
| Designated Facility Mail Zip: | 95742 |
| Designated Facility Mail State: | CA |
| Designated Facility Location Street Number: | Not reported |
| Designated Facility Location Street 1: | 11855 White Rock Road |
| Designated Facility Location Street 2: | Not reported |
| Designated Facility Location City: | Rancho Cordova |
| Designated Facility Location Zip: | 95742 |
| Designated Facility Location State: | CA |
| Designated Facility Contact Company Name: | Not reported |
| Manifest Residue Indicator: | N |
| Rejection Indicator: | N |

| | |
|---|---|
| Manifest Tracking Number: | 014011534FLE |
| Last Updated Date: | 20200131 |
| Shipped Date: | 20200102 |
| Received Date: | 20200115 |
| Manifest Status: | Signed |
| Submission Type: | DataImage5Copy |
| Origin Type: | Service |
| Generator EPA ID: | CAD982415986 |

**PEP BOYS #123 (Continued)** **1000105180**

| | |
|---|---|
| Generator Name: | Pep Boys |
| Generator Location Street Number: | Not reported |
| Generator Location Street 1: | 2500 ARDEN WAY |
| Generator Location Street 2: | Not reported |
| Generator Location City: | SACRAMENTO |
| Generator Location State: | CA |
| Generator Location Zip: | 95825 |
| Generator Mail Street Number: | Not reported |
| Generator Mail Street 1: | 2500 Arden Way |
| Generator Mail Street 2: | Not reported |
| Generator Mail City: | Sacramento |
| Generator Mail Zip: | 95825 |
| Generator Mail State: | CA |
| Generator Contact Company Name: | Not reported |
| Designated Facility EPA ID: | NVD980895338 |
| Designated Facility Name: | 21st Century Environmental Management Of Nevada, Llc |
| Designated Facility Mail Street Number: | Not reported |
| Designated Facility Mail Street 1: | Not reported |
| Designated Facility Mail Street 2: | 2095 Newlands Drive East |
| Designated Facility Mail City: | Fernley |
| Designated Facility Mail Zip: | 89408 |
| Designated Facility Mail State: | NV |
| Designated Facility Location Street Number: | Not reported |
| Designated Facility Location Street 1: | 2095 Newlands Drive East |
| Designated Facility Location Street 2: | Not reported |
| Designated Facility Location City: | Fernley |
| Designated Facility Location Zip: | 89408 |
| Designated Facility Location State: | NV |
| Designated Facility Contact Company Name: | Not reported |
| Manifest Residue Indicator: | N |
| Rejection Indicator: | N |

| | |
|---|---|
| Manifest Tracking Number: | 200690044CLE |
| Last Updated Date: | 20240207 |
| Shipped Date: | 20240122 |
| Received Date: | 20240203 |
| Manifest Status: | Signed |
| Submission Type: | DataImage5Copy |
| Origin Type: | Service |
| Generator EPA ID: | CAD982415986 |
| Generator Name: | Pep Boys |
| Generator Location Street Number: | Not reported |
| Generator Location Street 1: | 2500 ARDEN WAY |
| Generator Location Street 2: | Not reported |
| Generator Location City: | SACRAMENTO |
| Generator Location State: | CA |
| Generator Location Zip: | 95825 |
| Generator Mail Street Number: | 3111 |
| Generator Mail Street 1: | 2500 Arden Way |
| Generator Mail Street 2: | Not reported |
| Generator Mail City: | Sacramento |
| Generator Mail Zip: | 95825 |
| Generator Mail State: | CA |
| Generator Contact Company Name: | Not reported |
| Designated Facility EPA ID: | NVD980895338 |
| Designated Facility Name: | 21st Century Environmental Management Of Nevada, Llc |
| Designated Facility Mail Street Number: | 2095 |

**PEP BOYS #123 (Continued)** **1000105180**

| | |
|---|---|
| Designated Facility Mail Street 1: | Not reported |
| Designated Facility Mail Street 2: | Newlands Drive East |
| Designated Facility Mail City: | Fernley |
| Designated Facility Mail Zip: | 89408 |
| Designated Facility Mail State: | NV |
| Designated Facility Location Street Number: | 2095 |
| Designated Facility Location Street 1: | Newlands Drive East |
| Designated Facility Location Street 2: | Not reported |
| Designated Facility Location City: | Fernley |
| Designated Facility Location Zip: | 89408 |
| Designated Facility Location State: | NV |
| Designated Facility Contact Company Name: | Not reported |
| Manifest Residue Indicator: | N |
| Rejection Indicator: | N |

State Waste:

| | |
|---|---|
| Manifest Tracking Number: | 024022399JJK |
| Waste Line Number: | 1 |
| State Waste Code Owner: | CA |
| State Waste Code: | 352 |
| State Waste: | Other organic solids |

Transporter:

| | |
|---|---|
| Manifest Tracking Number: | 024022399JJK |
| Transporter Line Number: | 1 |
| Transporter EPA ID: | CAD028277036 |
| Transporter Name: | Asbury Environmental Services Dba World Oil Environmental Services |

| | |
|---|---|
| Manifest Tracking Number: | 024022399JJK |
| Transporter Line Number: | 2 |
| Transporter EPA ID: | CAR000175422 |
| Transporter Name: | Worldwide Recovery System Inc |

Waste Line:

| | |
|---|---|
| Manifest Tracking Number: | 024022399JJK |
| Waste Line Number: | 1 |
| U.S. DOT Hazardous Indicator: | N |
| U.S. DOT ID Number: | Not reported |
| U.S. DOT Description: | Not reported |
| Non-Hazardous Waste Description: | NON RCRA HAZARDOUS WASTE SOLID (OIL, ABSORBENT) |
| Number of Containers: | 2 |
| Container Type Code: | DM |
| Container Type Description: | Metal drums, barrels, kegs |
| Waste Quantity: | 200 |
| Quantity Unit of Measure Code: | P |
| Quantity Unit of Measure Description: | Pounds |
| Waste Quantity, in Tons: | 0.1 |
| Acute Waste Quantity, in Tons: | 0 |
| Non-Acute Waste Quantity, in Tons: | 0.1 |
| Waste Quantity, in Kilograms: | 90.703 |
| Acute Waste Quantity, in Kilograms: | 0 |
| Non-Acute Waste Quantity, in Kilorgrams: | 90.703 |
| Management Method Code: | H141 |
| Management Method Description: | STORAGE, BULKING AND/OR TRANSFER OFF SITE |
| Waste Residue Indicator: | N |
| Quantity Discrepancy Indicator: | N |

**PEP BOYS #123 (Continued)** **1000105180**

| | |
|---|---|
| Waste Type Discrepancy Indicator: | N |
| Waste Density: | Not reported |
| Waste Density Unit of Measure Code: | Not reported |
| Waste Density Unit of Measure Description: | Not reported |
| Form Code: | Not reported |
| Form Code Description: | Not reported |
| Source Code: | Not reported |
| Source Code Description: | Not reported |
| Waste Minimization Code: | Not reported |
| Waste Minimization Code Description: | Not reported |
| Consent Number: | Not reported |
| EPA Waste Indicator: | N |

Click this hyperlink while viewing on your computer to access
96 additional US EManifest: record(s) in the EDR Site Report.

---

**AU409** **ADVANCE AUTO PARTS #9924** **RCRA NonGen / NLR** **1027529013**
**ESE** **2500 ARDEN WAY UNIT 101** **E MANIFEST** **CAL000475246**
**1/8-1/4** **SACRAMENTO, CA 95825**
**0.190 mi.**
**1004 ft.** **Site 4 of 4 in cluster AU**

**Relative:**
**Higher**

**Actual:**
**45 ft.**

RCRA Listings:

| | |
|---|---|
| Date Form Received by Agency: | 20221213 |
| Handler Name: | Advance Auto Parts #9924 |
| Handler Address: | 2500 Arden Way Unit 101 |
| Handler City,State,Zip: | SACRAMENTO, CA 95825 |
| EPA ID: | CAL000475246 |
| Contact Name: | SCOTT GASS |
| Contact Address: | 5008 AIRPORT RD |
| Contact City,State,Zip: | ROANOKE, VA 24012 |
| Contact Telephone: | 423-240-4850 |
| Contact Fax: | Not reported |
| Contact Email: | SCOTT.GASS@ADVANCE-AUTO.COM |
| Contact Title: | Not reported |
| EPA Region: | 09 |
| Land Type: | Not reported |
| Federal Waste Generator Description: | Not a generator, verified |
| Non-Notifier: | Not reported |
| Biennial Report Cycle: | Not reported |
| Accessibility: | Not reported |
| Active Site Indicator: | Not reported |
| State District Owner: | Not reported |
| State District: | Not reported |
| Mailing Address: | 5008 AIRPORT RD |
| Mailing City,State,Zip: | ROANOKE, VA 24012 |
| Owner Name: | Golden State Supply Llc |
| Owner Type: | Other |
| Operator Name: | Scott Gass |
| Operator Type: | Other |
| Short-Term Generator Activity: | No |
| Importer Activity: | No |
| Mixed Waste Generator: | No |
| Transporter Activity: | No |
| Transfer Facility Activity: | No |
| Recycler Activity with Storage: | No |
| Small Quantity On-Site Burner Exemption: | No |
| Smelting Melting and Refining Furnace Exemption: | No |

**ADVANCE AUTO PARTS #9924 (Continued)** **1027529013**

| | |
|---|---|
| Underground Injection Control: | No |
| Off-Site Waste Receipt: | No |
| Universal Waste Indicator: | No |
| Universal Waste Destination Facility: | No |
| Federal Universal Waste: | No |
| Active Site State-Reg Handler: | --- |
| Federal Facility Indicator: | Not reported |
| Hazardous Secondary Material Indicator: | N |
| Sub-Part K Indicator: | Not reported |
| 2018 GPRA Permit Baseline: | Not on the Baseline |
| 2018 GPRA Renewals Baseline: | Not on the Baseline |
| 202 GPRA Corrective Action Baseline: | No |
| Subject to Corrective Action Universe: | No |
| Non-TSDFs Where RCRA CA has Been Imposed Universe: | No |
| Corrective Action Priority Ranking: | No NCAPS ranking |
| Environmental Control Indicator: | No |
| Institutional Control Indicator: | No |
| Human Exposure Controls Indicator: | N/A |
| Groundwater Controls Indicator: | N/A |
| Significant Non-Complier Universe: | No |
| Unaddressed Significant Non-Complier Universe: | No |
| Addressed Significant Non-Complier Universe: | No |
| Significant Non-Complier With a Compliance Schedule Universe: | No |
| Financial Assurance Required: | Not reported |
| Handler Date of Last Change: | 20221213 |
| Recognized Trader-Importer: | No |
| Recognized Trader-Exporter: | No |
| Importer of Spent Lead Acid Batteries: | No |
| Exporter of Spent Lead Acid Batteries: | No |
| Recycler Activity Without Storage: | No |
| Manifest Broker: | No |
| Sub-Part P Indicator: | No |

Handler - Owner Operator:

| | |
|---|---|
| Owner/Operator Indicator: | Owner |
| Owner/Operator Name: GOLDEN STATE SUPPLY LLC | |
| Legal Status: | Other |
| Date Became Current: | Not reported |
| Date Ended Current: | Not reported |
| Owner/Operator Address: | 4200 SIX FORKS RD |
| Owner/Operator City,State,Zip: | RALEIGH, NC 27609 |
| Owner/Operator Telephone: | 919-573-3900 |
| Owner/Operator Telephone Ext: | Not reported |
| Owner/Operator Fax: | Not reported |
| Owner/Operator Email: | Not reported |

| | |
|---|---|
| Owner/Operator Indicator: | Operator |
| Owner/Operator Name: SCOTT GASS | |
| Legal Status: | Other |
| Date Became Current: | Not reported |
| Date Ended Current: | Not reported |
| Owner/Operator Address: | 5008 AIRPORT RD |
| Owner/Operator City,State,Zip: | ROANOKE, VA 24012 |
| Owner/Operator Telephone: | 423-240-4850 |
| Owner/Operator Telephone Ext: | Not reported |
| Owner/Operator Fax: | Not reported |

**ADVANCE AUTO PARTS #9924 (Continued)** **1027529013**

Owner/Operator Email: Not reported

Historic Generators:
Receive Date: 20221213
Handler Name: ADVANCE AUTO PARTS #9924
Federal Waste Generator Description: Not a generator, verified
State District Owner: Not reported
Large Quantity Handler of Universal Waste: No
Recognized Trader Importer: No
Recognized Trader Exporter: No
Spent Lead Acid Battery Importer: No
Spent Lead Acid Battery Exporter: No
Current Record: Yes
Non Storage Recycler Activity: No
Electronic Manifest Broker: No

List of NAICS Codes and Descriptions:
NAICS Code: 56299
NAICS Description: ALL OTHER WASTE MANAGEMENT SERVICES

Facility Has Received Notices of Violations:
Violations: No Violations Found

Evaluation Action Summary:
Evaluations: No Evaluations Found

E MANIFEST:
Manifest Tracking Number: 200390423CLE
Last Updated Date: 20230402
Shipped Date: 20230301
Received Date: 20230313
Manifest Status: Signed
Submission Type: DataImage5Copy
Origin Type: Service
Generator EPA ID: CAL000475246
Generator Name: Advance Auto Parts
Generator Location Street Number: Not reported
Generator Location Street 1: 2500 ARDEN WAY
Generator Location Street 2: Not reported
Generator Location City: SACRAMENTO
Generator Location State: CA
Generator Location Zip: 95825-2414
Generator Mail Street Number: Not reported
Generator Mail Street 1: 2500 Arden Way
Generator Mail Street 2: Not reported
Generator Mail City: Sacramento
Generator Mail Zip: 95825
Generator Mail State: CA
Generator Contact Company Name: Not reported
Designated Facility EPA ID: NVD980895338
Designated Facility Name: 21st Century Environmental Management Of Nevada, Llc
Designated Facility Mail Street Number: Not reported
Designated Facility Mail Street 1: Not reported
Designated Facility Mail Street 2: 2095 Newlands Drive East

**ADVANCE AUTO PARTS #9924 (Continued)** **1027529013**

| | |
|---|---|
| Designated Facility Mail City: | Fernley |
| Designated Facility Mail Zip: | 89408 |
| Designated Facility Mail State: | NV |
| Designated Facility Location Street Number: | Not reported |
| Designated Facility Location Street 1: | 2095 Newlands Drive East |
| Designated Facility Location Street 2: | Not reported |
| Designated Facility Location City: | Fernley |
| Designated Facility Location Zip: | 89408 |
| Designated Facility Location State: | NV |
| Designated Facility Contact Company Name: | Not reported |
| Manifest Residue Indicator: | N |
| Rejection Indicator: | N |

| | |
|---|---|
| Manifest Tracking Number: | 200390424CLE |
| Last Updated Date: | 20230406 |
| Shipped Date: | 20230301 |
| Received Date: | 20230315 |
| Manifest Status: | Signed |
| Submission Type: | DataImage5Copy |
| Origin Type: | Service |
| Generator EPA ID: | CAL000475246 |
| Generator Name: | Advance Auto Parts #9924 |
| Generator Location Street Number: | Not reported |
| Generator Location Street 1: | 2500 ARDEN WAY UNIT 101 |
| Generator Location Street 2: | Not reported |
| Generator Location City: | SACRAMENTO |
| Generator Location State: | CA |
| Generator Location Zip: | 95825 |
| Generator Mail Street Number: | Not reported |
| Generator Mail Street 1: | 5008 AIRPORT RD |
| Generator Mail Street 2: | Not reported |
| Generator Mail City: | ROANOKE |
| Generator Mail Zip: | 24012 |
| Generator Mail State: | VA |
| Generator Contact Company Name: | Not reported |
| Designated Facility EPA ID: | AZR000515924 |
| Designated Facility Name: | Yuma Yes Waste Transfer Facility |
| Designated Facility Mail Street Number: | Not reported |
| Designated Facility Mail Street 1: | Not reported |
| Designated Facility Mail Street 2: | 2730 E. 13TH ST. |
| Designated Facility Mail City: | YUMA |
| Designated Facility Mail Zip: | 85365 |
| Designated Facility Mail State: | AZ |
| Designated Facility Location Street Number: | Not reported |
| Designated Facility Location Street 1: | 2730 E 13TH ST |
| Designated Facility Location Street 2: | Not reported |
| Designated Facility Location City: | YUMA |
| Designated Facility Location Zip: | 85365 |
| Designated Facility Location State: | AZ |
| Designated Facility Contact Company Name: | Not reported |
| Manifest Residue Indicator: | N |
| Rejection Indicator: | N |

| | |
|---|---|
| Manifest Tracking Number: | 200526414CLE |
| Last Updated Date: | 20230824 |
| Shipped Date: | 20230725 |
| Received Date: | 20230809 |

**ADVANCE AUTO PARTS #9924 (Continued)** **1027529013**

| | |
|---|---|
| Manifest Status: | Signed |
| Submission Type: | DataImage5Copy |
| Origin Type: | Service |
| Generator EPA ID: | CAL000475246 |
| Generator Name: | Advance Auto Parts |
| Generator Location Street Number: | Not reported |
| Generator Location Street 1: | 2500 ARDEN WAY |
| Generator Location Street 2: | Not reported |
| Generator Location City: | SACRAMENTO |
| Generator Location State: | CA |
| Generator Location Zip: | 95825-2414 |
| Generator Mail Street Number: | Not reported |
| Generator Mail Street 1: | 2500 Arden Way |
| Generator Mail Street 2: | Not reported |
| Generator Mail City: | Sacramento |
| Generator Mail Zip: | 95825 |
| Generator Mail State: | CA |
| Generator Contact Company Name: | Not reported |
| Designated Facility EPA ID: | NVD980895338 |
| Designated Facility Name: | 21st Century Environmental Management Of Nevada, Llc |
| Designated Facility Mail Street Number: | Not reported |
| Designated Facility Mail Street 1: | Not reported |
| Designated Facility Mail Street 2: | 2095 Newlands Drive East |
| Designated Facility Mail City: | Fernley |
| Designated Facility Mail Zip: | 89408 |
| Designated Facility Mail State: | NV |
| Designated Facility Location Street Number: | Not reported |
| Designated Facility Location Street 1: | 2095 Newlands Drive East |
| Designated Facility Location Street 2: | Not reported |
| Designated Facility Location City: | Fernley |
| Designated Facility Location Zip: | 89408 |
| Designated Facility Location State: | NV |
| Designated Facility Contact Company Name: | Not reported |
| Manifest Residue Indicator: | N |
| Rejection Indicator: | N |

Transporter:

| | |
|---|---|
| Manifest Tracking Number: | 200526414CLE |
| Transporter Line Number: | 1 |
| Transporter EPA ID: | MNS000110924 |
| Transporter Name: | Clean Earth Specialty Waste Solutions |

Waste Line:

| | |
|---|---|
| Manifest Tracking Number: | 200526414CLE |
| Waste Line Number: | 1 |
| U.S. DOT Hazardous Indicator: | Y |
| U.S. DOT ID Number: | UN3090 |
| U.S. DOT Description: | Un3090 Lithium Metal Batteries (Universal Waste Battery(Ies)) 9 |
| Non-Hazardous Waste Description: | Not reported |
| Number of Containers: | 1 |
| Container Type Code: | CF |
| Container Type Description: | Fiber or plastic boxes, cartons, cases |
| Waste Quantity: | 1 |
| Quantity Unit of Measure Code: | P |
| Quantity Unit of Measure Description: | Pounds |
| Waste Quantity, in Tons: | 0.0005 |

**ADVANCE AUTO PARTS #9924 (Continued)** **1027529013**

| | |
|---|---|
| Acute Waste Quantity, in Tons: | 0 |
| Non-Acute Waste Quantity, in Tons: | 0.0005 |
| Waste Quantity, in Kilograms: | 0.45351502 |
| Acute Waste Quantity, in Kilograms: | 0 |
| Non-Acute Waste Quantity, in Kilorgrams: | 0.45351502 |
| Management Method Code: | H141 |
| Management Method Description: | STORAGE, BULKING AND/OR TRANSFER OFF SITE |
| Waste Residue Indicator: | N |
| Quantity Discrepancy Indicator: | N |
| Waste Type Discrepancy Indicator: | N |
| Waste Density: | Not reported |
| Waste Density Unit of Measure Code: | Not reported |
| Waste Density Unit of Measure Description: | Not reported |
| Form Code: | Not reported |
| Form Code Description: | Not reported |
| Source Code: | Not reported |
| Source Code Description: | Not reported |
| Waste Minimization Code: | Not reported |
| Waste Minimization Code Description: | Not reported |
| Consent Number: | Not reported |
| EPA Waste Indicator: | N |

| | |
|---|---|
| Manifest Tracking Number: | 200526414CLE |
| Waste Line Number: | 2 |
| U.S. DOT Hazardous Indicator: | N |
| U.S. DOT ID Number: | Not reported |
| U.S. DOT Description: | Not reported |
| Non-Hazardous Waste Description: | BATTERIES, DRY, SEALED, N.O.S. (ALKALINE BATTERIES) |
| Number of Containers: | 1 |
| Container Type Code: | CF |
| Container Type Description: | Fiber or plastic boxes, cartons, cases |
| Waste Quantity: | 4 |
| Quantity Unit of Measure Code: | P |
| Quantity Unit of Measure Description: | Pounds |
| Waste Quantity, in Tons: | 0.002 |
| Acute Waste Quantity, in Tons: | 0 |
| Non-Acute Waste Quantity, in Tons: | 0.002 |
| Waste Quantity, in Kilograms: | 1.8140601 |
| Acute Waste Quantity, in Kilograms: | 0 |
| Non-Acute Waste Quantity, in Kilorgrams: | 1.8140601 |
| Management Method Code: | H141 |
| Management Method Description: | STORAGE, BULKING AND/OR TRANSFER OFF SITE |
| Waste Residue Indicator: | N |
| Quantity Discrepancy Indicator: | N |
| Waste Type Discrepancy Indicator: | N |
| Waste Density: | Not reported |
| Waste Density Unit of Measure Code: | Not reported |
| Waste Density Unit of Measure Description: | Not reported |
| Form Code: | Not reported |
| Form Code Description: | Not reported |
| Source Code: | Not reported |
| Source Code Description: | Not reported |
| Waste Minimization Code: | Not reported |
| Waste Minimization Code Description: | Not reported |
| Consent Number: | Not reported |
| EPA Waste Indicator: | N |

**AV410** **TOYS R US #5807** **RCRA NonGen / NLR** **1024852968**
**West** **1919 ARDEN WAY** **CAL000412326**
**1/8-1/4** **SACRAMENTO, CA 95815**
**0.196 mi.**
**1033 ft.** **Site 1 of 5 in cluster AV**

**Relative:** **Higher**

**Actual:** **44 ft.**

RCRA Listings:

| | |
|---|---|
| Date Form Received by Agency: | 20151113 |
| Handler Name: | Toys R Us #5807 |
| Handler Address: | 1919 Arden Way |
| Handler City,State,Zip: | SACRAMENTO, CA 95815 |
| EPA ID: | CAL000412326 |
| Contact Name: | JOEL TENNENBERG |
| Contact Address: | 1 GEOFFREY WAY |
| Contact City,State,Zip: | WAYNE, NJ 07470 |
| Contact Telephone: | 973-617-5741 |
| Contact Fax: | 973-617-4043 |
| Contact Email: | JOEL.TENNENBERG@TOYSRUS.COM |
| Contact Title: | Not reported |
| EPA Region: | 09 |
| Land Type: | Not reported |
| Federal Waste Generator Description: | Not a generator, verified |
| Non-Notifier: | Not reported |
| Biennial Report Cycle: | Not reported |
| Accessibility: | Not reported |
| Active Site Indicator: | Handler Activities |
| State District Owner: | Not reported |
| State District: | Not reported |
| Mailing Address: | 1 GEOFFREY WAY |
| Mailing City,State,Zip: | WAYNE, NJ 07470 |
| Owner Name: | Toys R Us-Delaware Inc |
| Owner Type: | Other |
| Operator Name: | Joel Tennenberg |
| Operator Type: | Other |
| Short-Term Generator Activity: | No |
| Importer Activity: | No |
| Mixed Waste Generator: | No |
| Transporter Activity: | No |
| Transfer Facility Activity: | No |
| Recycler Activity with Storage: | No |
| Small Quantity On-Site Burner Exemption: | No |
| Smelting Melting and Refining Furnace Exemption: | No |
| Underground Injection Control: | No |
| Off-Site Waste Receipt: | No |
| Universal Waste Indicator: | Yes |
| Universal Waste Destination Facility: | Yes |
| Federal Universal Waste: | No |
| Active Site State-Reg Handler: | --- |
| Federal Facility Indicator: | Not reported |
| Hazardous Secondary Material Indicator: | N |
| Sub-Part K Indicator: | Not reported |
| 2018 GPRA Permit Baseline: | Not on the Baseline |
| 2018 GPRA Renewals Baseline: | Not on the Baseline |
| 202 GPRA Corrective Action Baseline: | No |
| Subject to Corrective Action Universe: | No |
| Non-TSDFs Where RCRA CA has Been Imposed Universe: | No |
| Corrective Action Priority Ranking: | No NCAPS ranking |
| Environmental Control Indicator: | No |
| Institutional Control Indicator: | No |

**TOYS R US #5807 (Continued)** **1024852968**

| | |
|---|---|
| Human Exposure Controls Indicator: | N/A |
| Groundwater Controls Indicator: | N/A |
| Significant Non-Complier Universe: | No |
| Unaddressed Significant Non-Complier Universe: | No |
| Addressed Significant Non-Complier Universe: | No |
| Significant Non-Complier With a Compliance Schedule Universe: | No |
| Financial Assurance Required: | Not reported |
| Handler Date of Last Change: | 20180906 |
| Recognized Trader-Importer: | No |
| Recognized Trader-Exporter: | No |
| Importer of Spent Lead Acid Batteries: | No |
| Exporter of Spent Lead Acid Batteries: | No |
| Recycler Activity Without Storage: | No |
| Manifest Broker: | No |
| Sub-Part P Indicator: | No |

Handler - Owner Operator:

| | |
|---|---|
| Owner/Operator Indicator: | Owner |
| Owner/Operator Name: TOYS R US-DELAWARE INC | |
| Legal Status: | Other |
| Date Became Current: | Not reported |
| Date Ended Current: | Not reported |
| Owner/Operator Address: | 1 GEOFFREY WAY |
| Owner/Operator City,State,Zip: | WAYNE, NJ 07470 |
| Owner/Operator Telephone: | 973-617-5741 |
| Owner/Operator Telephone Ext: | Not reported |
| Owner/Operator Fax: | Not reported |
| Owner/Operator Email: | Not reported |

| | |
|---|---|
| Owner/Operator Indicator: | Operator |
| Owner/Operator Name: JOEL TENNENBERG | |
| Legal Status: | Other |
| Date Became Current: | Not reported |
| Date Ended Current: | Not reported |
| Owner/Operator Address: | 1 GEOFFREY WAY |
| Owner/Operator City,State,Zip: | WAYNE, NJ 07470 |
| Owner/Operator Telephone: | 973-617-5741 |
| Owner/Operator Telephone Ext: | Not reported |
| Owner/Operator Fax: | Not reported |
| Owner/Operator Email: | Not reported |

Historic Generators:

| | |
|---|---|
| Receive Date: | 20151113 |
| Handler Name: TOYS R US #5807 | |
| Federal Waste Generator Description: | Not a generator, verified |
| State District Owner: | Not reported |
| Large Quantity Handler of Universal Waste: | No |
| Recognized Trader Importer: | No |
| Recognized Trader Exporter: | No |
| Spent Lead Acid Battery Importer: | No |
| Spent Lead Acid Battery Exporter: | No |
| Current Record: | Yes |
| Non Storage Recycler Activity: | Not reported |
| Electronic Manifest Broker: | Not reported |

**TOYS R US #5807 (Continued)** **1024852968**

List of NAICS Codes and Descriptions:
NAICS Code: 44611
NAICS Description: PHARMACIES AND DRUG STORES

Facility Has Received Notices of Violations:
Violations: No Violations Found

Evaluation Action Summary:
Evaluations: No Evaluations Found

---

**AV411** **THAT'S CHEAP** **RCRA-SQG** **1027470652**
**West** **1919 ARDEN WAY** **CAR000344333**
**1/8-1/4** **SACRAMENTO, CA 95815**
**0.196 mi.**
**1033 ft.** **Site 2 of 5 in cluster AV**

**Relative:**
**Higher**

**Actual:**
**44 ft.**

RCRA Listings:

| | |
|---|---|
| Date Form Received by Agency: | 20220923 |
| Handler Name: | That'S Cheap |
| Handler Address: | Arden Way |
| Handler City,State,Zip: | SACRAMENTO, CA 95815 |
| EPA ID: | CAR000344333 |
| Contact Name: | AUBREY ROBINSON |
| Contact Address: | SEQUOIA PACIFIC BLVD |
| Contact City,State,Zip: | SACRAMENTO, CA 95811 |
| Contact Telephone: | 916-274-9370 |
| Contact Fax: | Not reported |
| Contact Email: | AUBREY@RLLIQUIDATORS.COM |
| Contact Title: | DISTRICT MANAGER |
| EPA Region: | 09 |
| Land Type: | State |
| Federal Waste Generator Description: | Small Quantity Generator |
| Non-Notifier: | Not reported |
| Biennial Report Cycle: | Not reported |
| Accessibility: | Not reported |
| Active Site Indicator: | Handler Activities |
| State District Owner: | Not reported |
| State District: | Not reported |
| Mailing Address: | SEQUOIA PACIFIC BLVD |
| Mailing City,State,Zip: | SACRAMENTO, CA 95811 |
| Owner Name: | Atomic Investments, Inc., A California Corporation |
| Owner Type: | State |
| Operator Name: | Ryan Babineau |
| Operator Type: | State |
| Short-Term Generator Activity: | No |
| Importer Activity: | No |
| Mixed Waste Generator: | No |
| Transporter Activity: | No |
| Transfer Facility Activity: | No |
| Recycler Activity with Storage: | No |
| Small Quantity On-Site Burner Exemption: | No |
| Smelting Melting and Refining Furnace Exemption: | No |
| Underground Injection Control: | No |
| Off-Site Waste Receipt: | No |
| Universal Waste Indicator: | No |

**THAT'S CHEAP (Continued)** **1027470652**

| | |
|---|---|
| Universal Waste Destination Facility: | No |
| Federal Universal Waste: | No |
| Active Site State-Reg Handler: | --- |
| Federal Facility Indicator: | Not reported |
| Hazardous Secondary Material Indicator: | N |
| Sub-Part K Indicator: | Not reported |
| 2018 GPRA Permit Baseline: | Not on the Baseline |
| 2018 GPRA Renewals Baseline: | Not on the Baseline |
| 202 GPRA Corrective Action Baseline: | No |
| Subject to Corrective Action Universe: | No |
| Non-TSDFs Where RCRA CA has Been Imposed Universe: | No |
| Corrective Action Priority Ranking: | No NCAPS ranking |
| Environmental Control Indicator: | No |
| Institutional Control Indicator: | No |
| Human Exposure Controls Indicator: | N/A |
| Groundwater Controls Indicator: | N/A |
| Significant Non-Complier Universe: | No |
| Unaddressed Significant Non-Complier Universe: | No |
| Addressed Significant Non-Complier Universe: | No |
| Significant Non-Complier With a Compliance Schedule Universe: | No |
| Financial Assurance Required: | Not reported |
| Handler Date of Last Change: | 20220928 |
| Recognized Trader-Importer: | No |
| Recognized Trader-Exporter: | No |
| Importer of Spent Lead Acid Batteries: | No |
| Exporter of Spent Lead Acid Batteries: | No |
| Recycler Activity Without Storage: | No |
| Manifest Broker: | No |
| Sub-Part P Indicator: | No |

Hazardous Waste Summary:

| | |
|---|---|
| Waste Code: | D001 |
| Waste Description: | Ignitable Waste |
| Waste Code: | D002 |
| Waste Description: | Corrosive Waste |
| Waste Code: | D003 |
| Waste Description: | Reactive Waste |
| Waste Code: | D004 |
| Waste Description: | Arsenic |
| Waste Code: | D005 |
| Waste Description: | Barium |
| Waste Code: | D006 |
| Waste Description: | Cadmium |
| Waste Code: | D009 |
| Waste Description: | Mercury |
| Waste Code: | D018 |
| Waste Description: | Benzene |
| Waste Code: | D019 |

**THAT'S CHEAP (Continued)** **1027470652**

Waste Description: Carbon Tetrachloride

Waste Code: D021
Waste Description: Chlorobenzene

Waste Code: D040
Waste Description: Trichloroethylene

Waste Code: P075
Waste Description: Nicotine, & Salts (Or) Pyridine, 3-(1-Methyl-2-Pyrrolidinyl)-,(S)-, & Salts

Handler - Owner Operator:
Owner/Operator Indicator: Owner
Owner/Operator Name: ATOMIC INVESTMENTS, INC., A CALIFORNIA CORPORATION
Legal Status: State
Date Became Current: 20200601
Date Ended Current: Not reported
Owner/Operator Address: 300 HIGHLAND AVE
Owner/Operator City,State,Zip: NATIONAL CITY, CA 91950
Owner/Operator Telephone: 619-234-7966
Owner/Operator Telephone Ext: Not reported
Owner/Operator Fax: Not reported
Owner/Operator Email: PHIIP@ATOMIC-INC.COM

Owner/Operator Indicator: Operator
Owner/Operator Name: RYAN BABINEAU
Legal Status: State
Date Became Current: 20200601
Date Ended Current: Not reported
Owner/Operator Address: 500 SEQUOIA PACIFIC BLVD
Owner/Operator City,State,Zip: SACRAMENTO, CA 95811
Owner/Operator Telephone: 916-230-7341
Owner/Operator Telephone Ext: Not reported
Owner/Operator Fax: Not reported
Owner/Operator Email: RYAN@RLLIQUIDATORS.COM

Owner/Operator Indicator: Operator
Owner/Operator Name: LARRY MORGAN
Legal Status: State
Date Became Current: 20200601
Date Ended Current: Not reported
Owner/Operator Address: 500 SEQUOIA PACIFIC BLVD
Owner/Operator City,State,Zip: SACRAMENTO, CA 95811
Owner/Operator Telephone: 916-524-6976
Owner/Operator Telephone Ext: Not reported
Owner/Operator Fax: Not reported
Owner/Operator Email: LARRY@RLLIQUIDATORS.COM

Historic Generators:
Receive Date: 20220923
Handler Name: THAT'S CHEAP
Federal Waste Generator Description: Small Quantity Generator
State District Owner: Not reported
Large Quantity Handler of Universal Waste: No
Recognized Trader Importer: No

**THAT'S CHEAP (Continued)** **1027470652**

| | |
|---|---|
| Recognized Trader Exporter: | No |
| Spent Lead Acid Battery Importer: | No |
| Spent Lead Acid Battery Exporter: | No |
| Current Record: | Yes |
| Non Storage Recycler Activity: | No |
| Electronic Manifest Broker: | No |

List of NAICS Codes and Descriptions:

| | |
|---|---|
| NAICS Code: | 45399 |
| NAICS Description: | ALL OTHER MISCELLANEOUS STORE RETAILERS |

Facility Has Received Notices of Violations:

| | |
|---|---|
| Violations: | No Violations Found |

Evaluation Action Summary:

| | |
|---|---|
| Evaluations: | No Evaluations Found |

---

**AV412** **THAT'S CHEAP** **CERS HAZ WASTE** **S118417667**
**West** **1919 ARDEN WAY** **HWTS** **N/A**
**1/8-1/4** **SACRAMENTO, CA 95815** **HAZNET**
**0.196 mi.** **Sacramento Co. ML**
**1033 ft.** **Site 3 of 5 in cluster AV**

**Relative:**
**Higher**

**Actual:**
**44 ft.**

CERS HAZ WASTE:

| | |
|---|---|
| Name: | THAT'S CHEAP |
| Address: | 1919 ARDEN WAY |
| City,State,Zip: | SACRAMENTO, CA 95815 |
| Site ID: | 600126 |
| CERS ID: | 10640809 |
| CERS Description: | Hazardous Waste Generator |

Violations:

| | |
|---|---|
| Site ID: | 600126 |
| Site Name: | THAT'S CHEAP |
| Violation Date: | 08-30-2016 |
| Citation: | HSC 6.5 25160(b)(3) - California Health and Safety Code, Chapter 6.5, Section(s) 25160(b)(3) |
| Violation Description: | Failure to determine the status of any hazardous waste if a signed copy of the manifest isn t received within 35 days of the date the waste was accepted by the initial transporter and/or to submit an Exception Report to DTSC if a signed copy of the manifest isn t received within 45 days of the date the waste was accepted by the initial transporter. |
| Violation Notes: | Returned to compliance on 09/08/2016. OBSERVATION: An Exception Report was not submitted to the California Department of Toxic Substances Control for the manifest dated July 23, 2016. CORRECTIVE ACTION: Either locate a copy of the missing manifests or prepare and submit an exception report to DTSC. Submit copies to this department. |
| Violation Division: | Sacramento County Env Management Department |
| Violation Program: | HW |
| Violation Source: | CERS, |

| | |
|---|---|
| Site ID: | 600126 |
| Site Name: | THAT'S CHEAP |
| Violation Date: | 08-30-2016 |
| Citation: | 22 CCR 12 66262.34(d) - California Code of Regulations, Title 22, |

**THAT'S CHEAP (Continued)** **S118417667**

Chapter 12, Section(s) 66262.34(d)
Violation Description: Failure to send hazardous waste offsite for treatment, storage, or disposal within 180 days (or 270 days if waste is transported over 200 miles) for a generator who generates less than 1000 kilogram per month if all of the following conditions are met: (1) The quantity of hazardous waste accumulated onsite never exceeds 6,000 kilograms. (2) The generator complies with the requirements of 40 Code of Federal Regulations section 262.34(d), (e) and (f). (3) The generator does not hold acutely hazardous waste or extremely hazardous waste in an amount greater than one kilogram for more than 90 days.
Violation Notes: Returned to compliance on 09/12/2016. OBSERVATION: The last shipment of hazardous waste was shipped on December 18, 2015. The hazardous waste labels on the hazardous waste containers located in the hazardous waste storage area were observed without an accumulation start date. The last pick up dates was July 23, 2016 and it appears the hazardous waste was stored on site over the 180 day accumulation time limit. CORRECTIVE ACTION: Submit a statement documenting how Toys R Us will ensure hazardous waste is not stored past the accumulation time limit.
Violation Division: Sacramento County Env Management Department
Violation Program: HW
Violation Source: CERS,

Site ID: 600126
Site Name: THAT'S CHEAP
Violation Date: 08-30-2016
Citation: 40 CFR 1 262.34(d)(5)(iii) - U.S. Code of Federal Regulations, Title 40, Chapter 1, Section(s) 262.34(d)(5)(iii)
Violation Description: Failure to ensure that all employees are thoroughly familiar with proper waste handling and emergency procedures, relevant to their responsibilities during normal facility operations and emergencies.
Violation Notes: Returned to compliance on 05/15/2019. OBSERVATION: Employees are not thoroughly familiar with proper waste handling and emergency procedures as demonstrated by the number and type of hazardous waste violations observed at the time of inspection. CORRECTIVE ACTION: Submit documentation to this department demonstrating that all employees responsible for the handling and management of hazardous waste have received additional training. Submit a copy of the current hazardous waste training manual for review.
Violation Division: Sacramento County Env Management Department
Violation Program: HW
Violation Source: CERS,

Site ID: 600126
Site Name: THAT'S CHEAP
Violation Date: 08-30-2016
Citation: HSC 6.5 25160(b)(1)(C) - California Health and Safety Code, Chapter 6.5, Section(s) 25160(b)(1)(C)
Violation Description: Failure to send a legible copy of each hazardous waste manifest to the Department within 30 days of each shipment of hazardous waste.
Violation Notes: Returned to compliance on 09/20/2016. OBSERVATION: It is unknown if the generator has sent a legible copy of each Uniform Hazardous Waste Manifest to the California Department of Toxic Substances Control (DTSC) within 30 days. CORRECTIVE ACTION: Contact your hazardous waste hauler to determine if they are sending a copy of the generator manifest to DTSC. Either submit a statement verifying this has been done or send copies of all hazardous waste manifests to DTSC and

**THAT'S CHEAP (Continued)** **S118417667**

| | |
|---|---|
| | submit a statement to this department demonstrating completion. |
| Violation Division: | Sacramento County Env Management Department |
| Violation Program: | HW |
| Violation Source: | CERS, |
| | |
| Site ID: | 600126 |
| Site Name: | THAT'S CHEAP |
| Violation Date: | 08-30-2016 |
| Citation: | HSC 6.5 Multiple - California Health and Safety Code, Chapter 6.5, Section(s) Multiple |
| Violation Description: | Hazardous Waste Generator Program - Administration/Documentation - General |
| Violation Notes: | Returned to compliance on 08/31/2016. OBSERVATION: The generator has not obtained a hazardous waste generator permit from this department. CORRECTIVE ACTION: A permit will be issued once the invoice has been paid. The hazardous waste generator permit must be maintained as active as long as the facility is in operation and continues to generate hazardous waste. |
| Violation Division: | Sacramento County Env Management Department |
| Violation Program: | HW |
| Violation Source: | CERS, |
| | |
| Site ID: | 600126 |
| Site Name: | THAT'S CHEAP |
| Violation Date: | 08-30-2016 |
| Citation: | 22 CCR 12 66262.34(f) - California Code of Regulations, Title 22, Chapter 12, Section(s) 66262.34(f) |
| Violation Description: | Failure to properly label hazardous waste accumulation containers and portable tanks with the following requirements: "Hazardous Waste", name and address of the generator, physical and chemical characteristics of the Hazardous Waste, and starting accumulation date. |
| Violation Notes: | Returned to compliance on 09/19/2016. OBSERVATION: The hazardous waste labels on the hazardous waste containers are ripped, torn, missing the accumulation start date and otherwise unreadable. CORRECTIVE ACTION: Replace all hazardous waste labels with a properly completed label and submit photos to this department demonstrating all containers listed have been properly labeled. |
| Violation Division: | Sacramento County Env Management Department |
| Violation Program: | HW |
| Violation Source: | CERS, |
| | |
| Site ID: | 600126 |
| Site Name: | THAT'S CHEAP |
| Violation Date: | 08-30-2016 |
| Citation: | 40 CFR 1 265.174 - U.S. Code of Federal Regulations, Title 40, Chapter 1, Section(s) 265.174 |
| Violation Description: | Failure to inspect hazardous waste storage areas at least weekly and look for leaking and deteriorating containers. |
| Violation Notes: | Returned to compliance on 09/02/2016. OBSERVATION: Due to the violations observed during the inspection it is clear that weekly inspections of the hazardous waste storage area are not being conducted. CORRECTIVE ACTION: Submit a statement to this department demonstrating that the hazardous waste storage area is being inspected weekly. |
| Violation Division: | Sacramento County Env Management Department |
| Violation Program: | HW |

**THAT'S CHEAP (Continued)** **S118417667**

Violation Source: CERS,

Site ID: 600126
Site Name: THAT'S CHEAP
Violation Date: 08-30-2016
Citation: 40 CFR 1 265.31 - U.S. Code of Federal Regulations, Title 40, Chapter 1, Section(s) 265.31
Violation Description: Failure to maintain and operate the facility to minimize the possibility of a fire, explosion, or any unplanned sudden or non-sudden release of hazardous waste or hazardous waste constituents to air, soil, or surface water which could threaten human health or the environment.
Violation Notes: Returned to compliance on 09/12/2016. OBSERVATION: There were no gloves or safety glasses in the hazardous waste storage area to protect the employees in the event of a leaking or damaged item. CORRECTIVE ACTION: Submit photos/documentation to this department demonstrating that proper sill clean up equipment is available to employees responsible for the hazardous waste storage area, the spill has been properly removed and managed.
Violation Division: Sacramento County Env Management Department
Violation Program: HW
Violation Source: CERS,

Site ID: 600126
Site Name: THAT'S CHEAP
Violation Date: 08-30-2016
Citation: 40 CFR 1 265.35 - U.S. Code of Federal Regulations, Title 40, Chapter 1, Section(s) 265.35
Violation Description: Failure to maintain aisle space to allow the unobstructed movement of personnel, fire protection equipment, spill control equipment, and decontamination equipment to any area of facility operation in an emergency, unless aisle space is not needed for any of these purposes.
Violation Notes: Returned to compliance on 09/02/2016. OBSERVATION: The hazardous waste storage area located in the back warehouse did not have adequate aisle space allowing for unobstructed movement. CORRECTIVE ACTION: Submit photos to this department demonstrating that adequate aisle space has been provided and keep the area clear so that the containers are accessible.
Violation Division: Sacramento County Env Management Department
Violation Program: HW
Violation Source: CERS,

Site ID: 600126
Site Name: THAT'S CHEAP
Violation Date: 08-30-2016
Citation: 22 CCR 12 66262.40(a) - California Code of Regulations, Title 22, Chapter 12, Section(s) 66262.40(a)
Violation Description: Failure to keep a copy of each properly signed manifest for at least three years from the date the waste was accepted by the initial transporter. The manifest signed at the time the waste was accepted for transport shall be kept until receiving a signed copy from the designated facility which received the waste.
Violation Notes: Returned to compliance on 09/08/2016. OBSERVATION: The Uniform Hazardous Waste Manifest dated December 18, 2015 was not available at the time of inspection. CORRECTIVE ACTION: Locate a copy of all Uniform Hazardous Waste Manifests and ensure they are kept on site for a minimum of three years.

**THAT'S CHEAP (Continued)** **S118417667**

Violation Division: Sacramento County Env Management Department
Violation Program: HW
Violation Source: CERS,

Site ID: 600126
Site Name: THAT'S CHEAP
Violation Date: 08-30-2016
Citation: 22 CCR 12 66262.11 - California Code of Regulations, Title 22, Chapter 12, Section(s) 66262.11
Violation Description: Failure to determine if wastes generated are hazardous waste by using generator knowledge or applying testing method.
Violation Notes: Returned to compliance on 09/12/2016. OBSERVATION: The Corrosive and the Oxidizer containers in the hazardous waste storage area both contained flammable aerosols. A proper waste determination has not been made. The Inventory Management Specialist stated leaking bubbles would be poured down the sink and the empty container would be disposed of in the trash. CORRECTIVE ACTION: Review the contents in all hazardous waste containers to ensure wasts are being segregated properly. Submit documentation to this department demonstrating that the waste has been properly characterized. Retrain all employees that leaking chemicals must not be disposed of to the drain. Submit a statement verifying all employees have received additional training.
Violation Division: Sacramento County Env Management Department
Violation Program: HW
Violation Source: CERS,

Evaluation:
Eval General Type: Compliance Evaluation Inspection
Eval Date: 08-30-2016
Violations Found: Yes
Eval Type: Routine done by local agency
Eval Notes: Not reported
Eval Division: Sacramento County Env Management Department
Eval Program: HW
Eval Source: CERS,

Enforcement Action:
Site ID: 600126
Site Name: THAT'S CHEAP
Site Address: 1919 ARDEN WAY
Site City: SACRAMENTO
Site Zip: 95815
Enf Action Date: 12-15-2016
Enf Action Type: Notice of Violation (Unified Program)
Enf Action Description: Notice of Violation Issued by the Inspector at the Time of Inspection
Enf Action Notes: Not reported
Enf Action Division: Sacramento County Env Management Department
Enf Action Program: HW
Enf Action Source: CERS,

Coordinates:
Site ID: 600126
Facility Name: THAT'S CHEAP
Env Int Type Code: HWG
Program ID: 10640809
Coord Name: Not reported

**THAT'S CHEAP (Continued)** **S118417667**

Ref Point Type Desc: Entrance point of a facility or station,
Latitude: 38.598064
Longitude: -121.420720

Affiliation:
Affiliation Type Desc: Legal Owner
Entity Name: FALLING PRICES INC
Entity Title: Not reported
Affiliation Address: 500 SEQUOIA PACIFIC BLVD
Affiliation City: SACRAMENTO
Affiliation State: CA
Affiliation Country: United States
Affiliation Zip: 95811
Affiliation Phone: (916) 266-1401,

Affiliation Type Desc: Facility Mailing Address
Entity Name: Mailing Address
Entity Title: Not reported
Affiliation Address: 500 SEQUOIA PACIFIC BLVD
Affiliation City: SACRAMENTO
Affiliation State: CA
Affiliation Country: Not reported
Affiliation Zip: 95811
Affiliation Phone: ,

Affiliation Type Desc: Identification Signer
Entity Name: Alina Chacon
Entity Title: EHS Specialist
Affiliation Address: Not reported
Affiliation City: Not reported
Affiliation State: Not reported
Affiliation Country: Not reported
Affiliation Zip: Not reported
Affiliation Phone: ,

Affiliation Type Desc: Operator
Entity Name: THAT'S CHEAP
Entity Title: Not reported
Affiliation Address: Not reported
Affiliation City: Not reported
Affiliation State: Not reported
Affiliation Country: Not reported
Affiliation Zip: Not reported
Affiliation Phone: (916) 860-7610,

Affiliation Type Desc: Parent Corporation
Entity Name: THAT'S CHEAP
Entity Title: Not reported
Affiliation Address: Not reported
Affiliation City: Not reported
Affiliation State: Not reported
Affiliation Country: Not reported
Affiliation Zip: Not reported
Affiliation Phone: ,

Affiliation Type Desc: Document Preparer
Entity Name: Alina Chacon

**THAT'S CHEAP (Continued)** **S118417667**

Entity Title: Not reported
Affiliation Address: Not reported
Affiliation City: Not reported
Affiliation State: Not reported
Affiliation Country: Not reported
Affiliation Zip: Not reported
Affiliation Phone: ,

Affiliation Type Desc: CUPA District
Entity Name: Sacramento County Environmental Management Departm
Entity Title: Not reported
Affiliation Address: 11080 WHITE ROCK ROAD, STE. 200
Affiliation City: RANCHO CORDOVA
Affiliation State: CA
Affiliation Country: Not reported
Affiliation Zip: 95670
Affiliation Phone: (916) 875-8550,

Affiliation Type Desc: Environmental Contact
Entity Name: DESTINY BROWN
Entity Title: Not reported
Affiliation Address: 500 SEQUOIA PACIFIC BLVD
Affiliation City: SACRAMENTO
Affiliation State: CA
Affiliation Country: Not reported
Affiliation Zip: 95811
Affiliation Phone: ,

HWTS:
Name: FALLING PRICES DBA THATS CHEAP
Address: 1919 ARDEN WAY
Address 2: Not reported
City,State,Zip: SACRAMENTO, CA 95815
EPA ID: CAL000474445
Inactive Date: Not reported
Create Date: 11/04/2022
Last Act Date: Not reported
Mailing Name: Not reported
Mailing Address: 500 SEQUOIA PACIFIC BLVD
Mailing Address 2: Not reported
Mailing City,State,Zip: SACRAMENTO, CA 95811
Owner Name: FALLING PRICES INC
Owner Address: 500 SEQUOIA PACIFIC BLVD
Owner Address 2: Not reported
Owner City,State,Zip: SACRAMENTO, CA 95811
Owner Phone: Not reported
Owner Fax: Not reported
Contact Name: DESTINY BROWN
Contact Address: 500 SEQUOIA PACIFIC BLVD
Contact Address 2: Not reported
City,State,Zip: SACRAMENTO, CA 958110223
Contact Phone: Not reported
Contact Fax: Not reported
Facility Status: Active
Facility Type: Permanent
Category: State

**THAT'S CHEAP (Continued)** **S118417667**

| | |
|---|---|
| Latitude: | 38.598008700000001 |
| Longitude: | -121.42077251000001 |
| | |
| Name: | BIDRL |
| Address: | 1919 ARDEN WAY |
| Address 2: | Not reported |
| City,State,Zip: | SACRAMENTO, CA 95815 |
| EPA ID: | CAL000479008 |
| Inactive Date: | Not reported |
| Create Date: | 06/29/2023 |
| Last Act Date: | Not reported |
| Mailing Name: | Not reported |
| Mailing Address: | 500 SEQUOIA PACIFIC BLVD |
| Mailing Address 2: | Not reported |
| Mailing City,State,Zip: | SACRAMENTO, CA 95811 |
| Owner Name: | RL LIQUIDATORS LLC |
| Owner Address: | 500 SEQUOIA PACIFIC BLVD |
| Owner Address 2: | Not reported |
| Owner City,State,Zip: | SACRAMENTO, CA 95811 |
| Owner Phone: | Not reported |
| Owner Fax: | Not reported |
| Contact Name: | AUBREY ROBINSON |
| Contact Address: | 500 SEQUOIA PACIFIC BLVD |
| Contact Address 2: | Not reported |
| City,State,Zip: | SACRAMENTO, CA 95811 |
| Contact Phone: | Not reported |
| Contact Fax: | Not reported |
| Facility Status: | Active |
| Facility Type: | Permanent |
| Category: | State |
| Latitude: | 38.598008700000001 |
| Longitude: | -121.42077251000001 |
| | |
| Name: | THAT'S CHEAP |
| Address: | 1919 ARDEN WAY |
| Address 2: | Not reported |
| City,State,Zip: | SACRAMENTO, CA 95815 |
| EPA ID: | CAR000344333 |
| Inactive Date: | Not reported |
| Create Date: | 09/28/2022 |
| Last Act Date: | Not reported |
| Mailing Name: | Not reported |
| Mailing Address: | 500 SEQUOIA PACIFIC BLVD |
| Mailing Address 2: | Not reported |
| Mailing City,State,Zip: | SACRAMENTO, CA 95811 |
| Owner Name: | FALLING PRICES INC |
| Owner Address: | 500 SEQUOIA PACIFIC BLVD |
| Owner Address 2: | Not reported |
| Owner City,State,Zip: | SACRAMENTO, CA 95811 |
| Owner Phone: | Not reported |
| Owner Fax: | Not reported |
| Contact Name: | DESTINY BROWN |
| Contact Address: | 500 SEQUOIA PACIFIC BLVD |
| Contact Address 2: | Not reported |
| City,State,Zip: | SACRAMENTO, CA 958110223 |
| Contact Phone: | Not reported |
| Contact Fax: | Not reported |

**THAT'S CHEAP (Continued)** **S118417667**

Facility Status: Active
Facility Type: Permanent
Category: Federal
Latitude: 38.598008700000001
Longitude: -121.42077251000001

Name: TOYS R US #5807
Address: 1919 ARDEN WAY
Address 2: Not reported
City,State,Zip: SACRAMENTO, CA 95815
EPA ID: CAL000412326
Inactive Date: 06/30/2020
Create Date: 11/13/2015
Last Act Date: Not reported
Mailing Name: Not reported
Mailing Address: 1 GEOFFREY WAY
Mailing Address 2: Not reported
Mailing City,State,Zip: WAYNE, NJ 7470
Owner Name: TOYS R US-DELAWARE INC
Owner Address: 1 GEOFFREY WAY
Owner Address 2: Not reported
Owner City,State,Zip: WAYNE, NJ 7470
Owner Phone: Not reported
Owner Fax: Not reported
Contact Name: JOEL TENNENBERG
Contact Address: 1 GEOFFREY WAY
Contact Address 2: Not reported
City,State,Zip: WAYNE, NJ 7470
Contact Phone: Not reported
Contact Fax: Not reported
Facility Status: Inactive
Facility Type: PERMANENT
Category: STATE
Latitude: 38.598012
Longitude: -121.420773

NAICS:
EPA ID: CAL000412326
Create Date: 2015-11-13 14:24:03.273
NAICS Code: 44611
NAICS Description: Pharmacies and Drug Stores
Issued EPA ID Date: 2015-11-13 14:24:03.26300
Inactive Date: 2020-06-30 00:00:00
Facility Name: TOYS R US #5807
Facility Address: 1919 ARDEN WAY
Facility Address 2: Not reported
Facility City: SACRAMENTO
Facility County: Not reported
Facility State: CA
Facility Zip: 95815

HAZNET:
Name: TOYS R US #5807
Address: 1919 ARDEN WAY
Address 2: Not reported
City,State,Zip: SACRAMENTO, CA 07470

**THAT'S CHEAP (Continued)** **S118417667**

Contact: JOEL TENNENBERG
Telephone: 9736175741
Mailing Name: Not reported
Mailing Address: 1 GEOFFREY WAY

Year: 2018
Gepaid: CAL000412326
TSD EPA ID: NVD980895338
CA Waste Code: 141 - Off-specification, aged or surplus inorganics
Disposal Method: H070 -
Tons: 0.03400

Year: 2018
Gepaid: CAL000412326
TSD EPA ID: AZR000515924
CA Waste Code: 331 - Off-specification, aged or surplus organics
Disposal Method: H141 - Storage, Bulking, And/Or Transfer Off Site--No Treatment/Reovery (H010-H129) Or (H131-H135)
Tons: 0.01800

Year: 2018
Gepaid: CAL000412326
TSD EPA ID: NVD980895338
CA Waste Code: 331 - Off-specification, aged or surplus organics
Disposal Method: H141 - Storage, Bulking, And/Or Transfer Off Site--No Treatment/Reovery (H010-H129) Or (H131-H135)
Tons: 0.13250

Year: 2018
Gepaid: CAL000412326
TSD EPA ID: NVD980895338
CA Waste Code: 141 - Off-specification, aged or surplus inorganics
Disposal Method: H121 - Neutralization Only
Tons: 0.16800

Year: 2017
Gepaid: CAL000412326
TSD EPA ID: CAD980884183
CA Waste Code: 331 - Off-specification, aged or surplus organics
Disposal Method: H141 - Storage, Bulking, And/Or Transfer Off Site--No Treatment/Reovery (H010-H129) Or (H131-H135)
Tons: 0.04

Year: 2017
Gepaid: CAL000412326
TSD EPA ID: CAD980884183
CA Waste Code: 181 - Other inorganic solid waste
Disposal Method: H141 - Storage, Bulking, And/Or Transfer Off Site--No Treatment/Reovery (H010-H129) Or (H131-H135)
Tons: 0.0235

Year: 2017
Gepaid: CAL000412326
TSD EPA ID: CAD980884183
CA Waste Code: 141 - Off-specification, aged or surplus inorganics
Disposal Method: H141 - Storage, Bulking, And/Or Transfer Off Site--No Treatment/Reovery (H010-H129) Or (H131-H135)

**THAT'S CHEAP (Continued)** **S118417667**

| | |
|---|---|
| Tons: | 0.0075 |
| Year: | 2016 |
| Gepaid: | CAL000412326 |
| TSD EPA ID: | CAD980884183 |
| CA Waste Code: | 181 - Other inorganic solid waste |
| Disposal Method: | H141 - Storage, Bulking, And/Or Transfer Off Site--No Treatment/Reovery (H010-H129) Or (H131-H135) |
| Tons: | 0.054 |
| Year: | 2016 |
| Gepaid: | CAL000412326 |
| TSD EPA ID: | CAD980884183 |
| CA Waste Code: | 792 - Liquids with pH <= 2 with metals |
| Disposal Method: | H141 - Storage, Bulking, And/Or Transfer Off Site--No Treatment/Reovery (H010-H129) Or (H131-H135) |
| Tons: | 0.01 |
| Year: | 2016 |
| Gepaid: | CAL000412326 |
| TSD EPA ID: | CAD980884183 |
| CA Waste Code: | 331 - Off-specification, aged or surplus organics |
| Disposal Method: | H141 - Storage, Bulking, And/Or Transfer Off Site--No Treatment/Reovery (H010-H129) Or (H131-H135) |
| Tons: | 0.0055 |

Click this hyperlink while viewing on your computer to access
2 additional CA HAZNET: record(s) in the EDR Site Report.

Additional Information:

| | |
|---|---|
| Year: | 2018 |
| EM Manifest ID: | 007210101FLE20180123_D_1 |
| Shipment Date: | 1/23/2018 |
| Shipment Date: | 1/23/2018 |
| Receipt Date: | 2/7/2018 |
| Manifest Number: | 007210101FLE |
| Generator EPA ID: | CAL000412326 |
| Name: | TOYS R US #5807 |
| Address: | Not reported |
| Address 2: | Not reported |
| City,State,Zip: | Not reported |
| Telephone: | Not reported |
| Contact: | Not reported |
| Contact Telephone: | Not reported |
| Contact Email: | Not reported |
| Transporter 1 EPA ID: | MNS000110924 |
| Transporter Name: | Not reported |
| Transporter 1 Emergency Number: | Not reported |
| Transporter 2 EPA ID: | NED986382133 |
| Transporter Name 2: | Not reported |
| Transporter 2 Emergency Number: | Not reported |
| TSDF EPA ID: | NVD980895338 |
| TSDF Name: | 21ST CENTURY EMN LLC |
| TSDF Address 1: | Not reported |
| TSDF Address 2: | Not reported |
| TSDF City,State,Zip: | Not reported |

**THAT'S CHEAP (Continued)** **S118417667**

TSDF Telephone: Not reported
TSDFA EPA ID: Not reported
Waste Code Description: - Not reported
RCRA Code: Not reported
Meth Code: - Not reported
Quantity Tons: Not reported
Waste Quantity: Not reported
Quantity Unit: Not reported

Federal:
Year: 2018
EM Manifest ID: 007210101FLE20180123_D_1
Generator EPA ID: CAL000412326
Shipment Date: 2018-01-23
Manifest Number: 007210101FLE
Line Number: 1
Method Code: H141
Quantity Tons: 0.00350
Quantity Waste: 7.000000
Quantity Unit: P
Number of Containers: 1
Type of Container: NULL
Quantity Type: NULL
Federal Code: D001

Year: 2018
EM Manifest ID: 007210101FLE20180123_D_1
Generator EPA ID: CAL000412326
Shipment Date: 2018-01-23
Manifest Number: 007210101FLE
Line Number: 2
Method Code: H121
Quantity Tons: 0.01500
Quantity Waste: 30.000000
Quantity Unit: P
Number of Containers: 1
Type of Container: NULL
Quantity Type: NULL
Federal Code: D002

Year: 2018
EM Manifest ID: 007210101FLE20180123_D_1
Generator EPA ID: CAL000412326
Shipment Date: 2018-01-23
Manifest Number: 007210101FLE
Line Number: 3
Method Code: H070
Quantity Tons: 0.03050
Quantity Waste: 61.000000
Quantity Unit: P
Number of Containers: 1
Type of Container: NULL
Quantity Type: NULL
Federal Code: D001

Year: 2018
EM Manifest ID: 007210101FLE20180123_D_1
Generator EPA ID: CAL000412326

**THAT'S CHEAP (Continued)** **S118417667**

| | |
|---|---|
| Shipment Date: | 2018-01-23 |
| Manifest Number: | 007210101FLE |
| Line Number: | 4 |
| Method Code: | H121 |
| Quantity Tons: | 0.03000 |
| Quantity Waste: | 60.000000 |
| Quantity Unit: | P |
| Number of Containers: | 1 |
| Type of Container: | NULL |
| Quantity Type: | NULL |
| Federal Code: | D002 |

State:

| | |
|---|---|
| Year: | 2018 |
| EM Manifest ID: | 007210101FLE20180123_D_1 |
| Generator EPA ID: | CAL000412326 |
| Shipment Date: | 2018-01-23 |
| Manifest Number: | 007210101FLE |
| Line Number: | 1 |
| Method Code: | H141 |
| Quantity Tons: | 0.00350 |
| Quantity Waste: | 7.000000 |
| Quantity Unit: | P |
| Number of Containers: | 1 |
| Type of Container: | NULL |
| Quantity Type: | NULL |
| State Code: | 331 |

| | |
|---|---|
| Year: | 2018 |
| EM Manifest ID: | 007210101FLE20180123_D_1 |
| Generator EPA ID: | CAL000412326 |
| Shipment Date: | 2018-01-23 |
| Manifest Number: | 007210101FLE |
| Line Number: | 2 |
| Method Code: | H121 |
| Quantity Tons: | 0.01500 |
| Quantity Waste: | 30.000000 |
| Quantity Unit: | P |
| Number of Containers: | 1 |
| Type of Container: | NULL |
| Quantity Type: | NULL |
| State Code: | 141 |

| | |
|---|---|
| Year: | 2018 |
| EM Manifest ID: | 007210101FLE20180123_D_1 |
| Generator EPA ID: | CAL000412326 |
| Shipment Date: | 2018-01-23 |
| Manifest Number: | 007210101FLE |
| Line Number: | 3 |
| Method Code: | H070 |
| Quantity Tons: | 0.03050 |
| Quantity Waste: | 61.000000 |
| Quantity Unit: | P |
| Number of Containers: | 1 |
| Type of Container: | NULL |
| Quantity Type: | NULL |
| State Code: | 141 |

**THAT'S CHEAP (Continued)** **S118417667**

| | |
|---|---|
| Year: | 2018 |
| EM Manifest ID: | 007210101FLE20180123_D_1 |
| Generator EPA ID: | CAL000412326 |
| Shipment Date: | 2018-01-23 |
| Manifest Number: | 007210101FLE |
| Line Number: | 4 |
| Method Code: | H121 |
| Quantity Tons: | 0.03000 |
| Quantity Waste: | 60.000000 |
| Quantity Unit: | P |
| Number of Containers: | 1 |
| Type of Container: | NULL |
| Quantity Type: | NULL |
| State Code: | 141 |

| | |
|---|---|
| Year: | 2018 |
| EM Manifest ID: | 007210104FLE20180123_D_1 |
| Shipment Date: | 1/23/2018 |
| Shipment Date: | 1/23/2018 |
| Receipt Date: | 2/10/2018 |
| Manifest Number: | 007210104FLE |
| Generator EPA ID: | CAL000412326 |
| Name: | TOYS R US #5807 |
| Address: | Not reported |
| Address 2: | Not reported |
| City,State,Zip: | Not reported |
| Telephone: | Not reported |
| Contact: | Not reported |
| Contact Telephone: | Not reported |
| Contact Email: | Not reported |
| Transporter 1 EPA ID: | MNS000110924 |
| Transporter Name: | Not reported |
| Transporter 1 Emergency Number: | Not reported |
| Transporter 2 EPA ID: | CAR000175422 |
| Transporter Name 2: | Not reported |
| Transporter 2 Emergency Number: | Not reported |
| TSDF EPA ID: | AZR000515924 |
| TSDF Name: | YUMA YES LLC |
| TSDF Address 1: | Not reported |
| TSDF Address 2: | Not reported |
| TSDF City,State,Zip: | Not reported |
| TSDF Telephone: | Not reported |
| TSDFA EPA ID: | Not reported |
| Waste Code Description: | - Not reported |
| RCRA Code: | Not reported |
| Meth Code: | - Not reported |
| Quantity Tons: | Not reported |
| Waste Quantity: | Not reported |
| Quantity Unit: | Not reported |

State:

| | |
|---|---|
| Year: | 2018 |
| EM Manifest ID: | 007210104FLE20180123_D_1 |
| Generator EPA ID: | CAL000412326 |
| Shipment Date: | 2018-01-23 |
| Manifest Number: | 007210104FLE |
| Line Number: | 1 |

**THAT'S CHEAP (Continued)** **S118417667**

| | |
|---|---|
| Method Code: | H141 |
| Quantity Tons: | 0.01800 |
| Quantity Waste: | 36.000000 |
| Quantity Unit: | P |
| Number of Containers: | 1 |
| Type of Container: | NULL |
| Quantity Type: | NULL |
| State Code: | 331 |

Additional Information:

| | |
|---|---|
| Year: | 2017 |
| Gen EPA ID: | CAL000412326 |
| Shipment Date: | 20170718 |
| Creation Date: | 5/17/2018 18:31:53 |
| Receipt Date: | 20170727 |
| Manifest ID: | 010175818FLE |
| Trans EPA ID: | MNS000110924 |
| Trans Name: | STERICYCLE SPECIALTY WASTE SOLUTIONS INC |
| Trans 2 EPA ID: | Not reported |
| Trans 2 Name: | Not reported |
| TSDF EPA ID: | CAD980884183 |
| Trans Name: | GENERAL ENVIRONMENTAL MGT LLC |
| TSDF Alt EPA ID: | Not reported |
| TSDF Alt Name: | Not reported |
| Waste Code Description: | 181 - Other inorganic solid waste Organics |
| RCRA Code: | Not reported |
| Meth Code: | H141 - Storage, Bulking, And/Or Transfer Off Site--No Treatment/Reovery (H010-H129) Or (H131-H135) |
| Quantity Tons: | 0.003 |
| Waste Quantity: | 6 |
| Quantity Unit: | P |
| Additional Code 1: | Not reported |
| Additional Code 2: | Not reported |
| Additional Code 3: | Not reported |
| Additional Code 4: | Not reported |
| Additional Code 5: | Not reported |
| Shipment Date: | 20170718 |
| Creation Date: | 5/17/2018 18:31:53 |
| Receipt Date: | 20170727 |
| Manifest ID: | 010175818FLE |
| Trans EPA ID: | MNS000110924 |
| Trans Name: | STERICYCLE SPECIALTY WASTE SOLUTIONS INC |
| Trans 2 EPA ID: | Not reported |
| Trans 2 Name: | Not reported |
| TSDF EPA ID: | CAD980884183 |
| Trans Name: | GENERAL ENVIRONMENTAL MGT LLC |
| TSDF Alt EPA ID: | Not reported |
| TSDF Alt Name: | Not reported |
| Waste Code Description: | 141 - Off-specification, aged, or surplus inorganics |
| RCRA Code: | D001 |
| Meth Code: | H141 - Storage, Bulking, And/Or Transfer Off Site--No Treatment/Reovery (H010-H129) Or (H131-H135) |
| Quantity Tons: | 0.0075 |
| Waste Quantity: | 15 |

**THAT'S CHEAP (Continued)** **S118417667**

| | |
|---|---|
| Quantity Unit: | P |
| Additional Code 1: | Not reported |
| Additional Code 2: | Not reported |
| Additional Code 3: | Not reported |
| Additional Code 4: | Not reported |
| Additional Code 5: | Not reported |
| | |
| Shipment Date: | 20170116 |
| Creation Date: | Not reported |
| Receipt Date: | Not reported |
| Manifest ID: | 009157276FLE |
| Trans EPA ID: | MNS000110924 |
| Trans Name: | STERICYCLE SPECIALTY WASTE SOLUTIONS INC |
| Trans 2 EPA ID: | CAR000210617 |
| Trans 2 Name: | 21ST CENTURY ENVIRONMENTAL MANAGEMENT OF CA LP |
| TSDF EPA ID: | CAD980884183 |
| Trans Name: | GENERAL ENVIRONMENTAL MGT LLC |
| TSDF Alt EPA ID: | Not reported |
| TSDF Alt Name: | Not reported |
| Waste Code Description: | 181 - Other inorganic solid waste Organics |
| RCRA Code: | Not reported |
| Meth Code: | H141 - Storage, Bulking, And/Or Transfer Off Site--No Treatment/Reovery (H010-H129) Or (H131-H135) |
| Quantity Tons: | 0.068 |
| Waste Quantity: | 136 |
| Quantity Unit: | P |
| Additional Code 1: | Not reported |
| Additional Code 2: | Not reported |
| Additional Code 3: | Not reported |
| Additional Code 4: | Not reported |
| Additional Code 5: | Not reported |
| | |
| Shipment Date: | 20170116 |
| Creation Date: | 3/23/2017 18:30:44 |
| Receipt Date: | 20170125 |
| Manifest ID: | 009157276FLE |
| Trans EPA ID: | MNS000110924 |
| Trans Name: | STERICYCLE SPECIALTY WASTE SOLUTIONS INC |
| Trans 2 EPA ID: | CAR000210617 |
| Trans 2 Name: | 21ST CENTURY ENVIRONMENTAL MANAGEMENT OF CA LP |
| TSDF EPA ID: | CAD980884183 |
| Trans Name: | GENERAL ENVIRONMENTAL MGT LLC |
| TSDF Alt EPA ID: | Not reported |
| TSDF Alt Name: | Not reported |
| Waste Code Description: | 181 - Other inorganic solid waste Organics |
| RCRA Code: | Not reported |
| Meth Code: | H141 - Storage, Bulking, And/Or Transfer Off Site--No Treatment/Reovery (H010-H129) Or (H131-H135) |
| Quantity Tons: | 0.0205 |
| Waste Quantity: | 41 |
| Quantity Unit: | P |
| Additional Code 1: | Not reported |
| Additional Code 2: | Not reported |
| Additional Code 3: | Not reported |
| Additional Code 4: | Not reported |
| Additional Code 5: | Not reported |

**THAT'S CHEAP (Continued)** **S118417667**

| | |
|---|---|
| Shipment Date: | 20170116 |
| Creation Date: | Not reported |
| Receipt Date: | Not reported |
| Manifest ID: | 009157276FLE |
| Trans EPA ID: | MNS000110924 |
| Trans Name: | STERICYCLE SPECIALTY WASTE SOLUTIONS INC |
| Trans 2 EPA ID: | CAR000210617 |
| Trans 2 Name: | 21ST CENTURY ENVIRONMENTAL MANAGEMENT OF CA LP |
| TSDF EPA ID: | CAD980884183 |
| Trans Name: | GENERAL ENVIRONMENTAL MGT LLC |
| TSDF Alt EPA ID: | Not reported |
| TSDF Alt Name: | Not reported |
| Waste Code Description: | 181 - Other inorganic solid waste Organics |
| RCRA Code: | Not reported |
| Meth Code: | H141 - Storage, Bulking, And/Or Transfer Off Site--No Treatment/Reovery (H010-H129) Or (H131-H135) |
| Quantity Tons: | 0.006 |
| Waste Quantity: | 12 |
| Quantity Unit: | P |
| Additional Code 1: | Not reported |
| Additional Code 2: | Not reported |
| Additional Code 3: | Not reported |
| Additional Code 4: | Not reported |
| Additional Code 5: | Not reported |

| | |
|---|---|
| Shipment Date: | 20170116 |
| Creation Date: | Not reported |
| Receipt Date: | Not reported |
| Manifest ID: | 009157276FLE |
| Trans EPA ID: | MNS000110924 |
| Trans Name: | STERICYCLE SPECIALTY WASTE SOLUTIONS INC |
| Trans 2 EPA ID: | CAR000210617 |
| Trans 2 Name: | 21ST CENTURY ENVIRONMENTAL MANAGEMENT OF CA LP |
| TSDF EPA ID: | CAD980884183 |
| Trans Name: | GENERAL ENVIRONMENTAL MGT LLC |
| TSDF Alt EPA ID: | Not reported |
| TSDF Alt Name: | Not reported |
| Waste Code Description: | 181 - Other inorganic solid waste Organics |
| RCRA Code: | Not reported |
| Meth Code: | H141 - Storage, Bulking, And/Or Transfer Off Site--No Treatment/Reovery (H010-H129) Or (H131-H135) |
| Quantity Tons: | 0.0105 |
| Waste Quantity: | 21 |
| Quantity Unit: | P |
| Additional Code 1: | Not reported |
| Additional Code 2: | Not reported |
| Additional Code 3: | Not reported |
| Additional Code 4: | Not reported |
| Additional Code 5: | Not reported |

| | |
|---|---|
| Shipment Date: | 20170116 |
| Creation Date: | 3/23/2017 18:30:44 |
| Receipt Date: | 20170125 |
| Manifest ID: | 009157276FLE |
| Trans EPA ID: | MNS000110924 |
| Trans Name: | STERICYCLE SPECIALTY WASTE SOLUTIONS INC |
| Trans 2 EPA ID: | CAR000210617 |

**THAT'S CHEAP (Continued)** **S118417667**

| | |
|---|---|
| Trans 2 Name: | 21ST CENTURY ENVIRONMENTAL MANAGEMENT OF CA LP |
| TSDF EPA ID: | CAD980884183 |
| Trans Name: | GENERAL ENVIRONMENTAL MGT LLC |
| TSDF Alt EPA ID: | Not reported |
| TSDF Alt Name: | Not reported |
| Waste Code Description: | 331 - Off-specification, aged, or surplus organics |
| RCRA Code: | D001 |
| Meth Code: | H141 - Storage, Bulking, And/Or Transfer Off Site--No Treatment/Reovery (H010-H129) Or (H131-H135) |
| Quantity Tons: | 0.026 |
| Waste Quantity: | 52 |
| Quantity Unit: | P |
| Additional Code 1: | Not reported |
| Additional Code 2: | Not reported |
| Additional Code 3: | Not reported |
| Additional Code 4: | Not reported |
| Additional Code 5: | Not reported |
| | |
| Shipment Date: | 20170116 |
| Creation Date: | 3/23/2017 18:30:44 |
| Receipt Date: | 20170125 |
| Manifest ID: | 009157276FLE |
| Trans EPA ID: | MNS000110924 |
| Trans Name: | STERICYCLE SPECIALTY WASTE SOLUTIONS INC |
| Trans 2 EPA ID: | CAR000210617 |
| Trans 2 Name: | 21ST CENTURY ENVIRONMENTAL MANAGEMENT OF CA LP |
| TSDF EPA ID: | CAD980884183 |
| Trans Name: | GENERAL ENVIRONMENTAL MGT LLC |
| TSDF Alt EPA ID: | Not reported |
| TSDF Alt Name: | Not reported |
| Waste Code Description: | 331 - Off-specification, aged, or surplus organics |
| RCRA Code: | U002 |
| Meth Code: | H141 - Storage, Bulking, And/Or Transfer Off Site--No Treatment/Reovery (H010-H129) Or (H131-H135) |
| Quantity Tons: | 0.0015 |
| Waste Quantity: | 3 |
| Quantity Unit: | P |
| Additional Code 1: | D001 |
| Additional Code 2: | Not reported |
| Additional Code 3: | Not reported |
| Additional Code 4: | Not reported |
| Additional Code 5: | Not reported |
| | |
| Shipment Date: | 20170116 |
| Creation Date: | 3/23/2017 18:30:44 |
| Receipt Date: | 20170125 |
| Manifest ID: | 009157276FLE |
| Trans EPA ID: | MNS000110924 |
| Trans Name: | STERICYCLE SPECIALTY WASTE SOLUTIONS INC |
| Trans 2 EPA ID: | CAR000210617 |
| Trans 2 Name: | 21ST CENTURY ENVIRONMENTAL MANAGEMENT OF CA LP |
| TSDF EPA ID: | CAD980884183 |
| Trans Name: | GENERAL ENVIRONMENTAL MGT LLC |
| TSDF Alt EPA ID: | Not reported |
| TSDF Alt Name: | Not reported |
| Waste Code Description: | 331 - Off-specification, aged, or surplus organics |
| RCRA Code: | Not reported |

**THAT'S CHEAP (Continued)** **S118417667**

Meth Code: H141 - Storage, Bulking, And/Or Transfer Off Site--No Treatment/Reovery (H010-H129) Or (H131-H135)
Quantity Tons: 0.0125
Waste Quantity: 25
Quantity Unit: P
Additional Code 1: Not reported
Additional Code 2: Not reported
Additional Code 3: Not reported
Additional Code 4: Not reported
Additional Code 5: Not reported

Additional Information:
Year: 2016
Gen EPA ID: CAL000412326

Shipment Date: 20151207
Creation Date: 2/8/2016 22:17:20
Receipt Date: 20151218
Manifest ID: 008464788FLE
Trans EPA ID: MNS000110924
Trans Name: STERICYCLE SPECIALTY WASTE SOLUTIONS INC
Trans 2 EPA ID: CAR000210617
Trans 2 Name: 21ST CENTURY ENVIRONMENTAL MANAGEMENT OF CA LP
TSDF EPA ID: CAD980884183
Trans Name: GENERAL ENVIRONMENTAL MGT LLC
TSDF Alt EPA ID: Not reported
TSDF Alt Name: Not reported
Waste Code Description: 331 - Off-specification, aged, or surplus organics
RCRA Code: D001
Meth Code: H141 - Storage, Bulking, And/Or Transfer Off Site--No Treatment/Reovery (H010-H129) Or (H131-H135)
Quantity Tons: 0.003
Waste Quantity: 6
Quantity Unit: P
Additional Code 1: Not reported
Additional Code 2: Not reported
Additional Code 3: Not reported
Additional Code 4: Not reported
Additional Code 5: Not reported

Shipment Date: 20151207
Creation Date: 2/8/2016 22:17:20
Receipt Date: 20151218
Manifest ID: 008464788FLE
Trans EPA ID: MNS000110924
Trans Name: STERICYCLE SPECIALTY WASTE SOLUTIONS INC
Trans 2 EPA ID: CAR000210617
Trans 2 Name: 21ST CENTURY ENVIRONMENTAL MANAGEMENT OF CA LP
TSDF EPA ID: CAD980884183
Trans Name: GENERAL ENVIRONMENTAL MGT LLC
TSDF Alt EPA ID: Not reported
TSDF Alt Name: Not reported
Waste Code Description: 181 - Other inorganic solid waste Organics
RCRA Code: Not reported
Meth Code: H141 - Storage, Bulking, And/Or Transfer Off Site--No Treatment/Reovery (H010-H129) Or (H131-H135)
Quantity Tons: 0.0445

**THAT'S CHEAP (Continued)** **S118417667**

| | |
|---|---|
| Waste Quantity: | 89 |
| Quantity Unit: | P |
| Additional Code 1: | Not reported |
| Additional Code 2: | Not reported |
| Additional Code 3: | Not reported |
| Additional Code 4: | Not reported |
| Additional Code 5: | Not reported |
| | |
| Shipment Date: | 20151207 |
| Creation Date: | 2/8/2016 22:17:20 |
| Receipt Date: | 20151218 |
| Manifest ID: | 008464788FLE |
| Trans EPA ID: | MNS000110924 |
| Trans Name: | STERICYCLE SPECIALTY WASTE SOLUTIONS INC |
| Trans 2 EPA ID: | CAR000210617 |
| Trans 2 Name: | 21ST CENTURY ENVIRONMENTAL MANAGEMENT OF CA LP |
| TSDF EPA ID: | CAD980884183 |
| Trans Name: | GENERAL ENVIRONMENTAL MGT LLC |
| TSDF Alt EPA ID: | Not reported |
| TSDF Alt Name: | Not reported |
| Waste Code Description: | 181 - Other inorganic solid waste Organics |
| RCRA Code: | Not reported |
| Meth Code: | H141 - Storage, Bulking, And/Or Transfer Off Site--No Treatment/Reovery (H010-H129) Or (H131-H135) |
| Quantity Tons: | 0.029 |
| Waste Quantity: | 58 |
| Quantity Unit: | P |
| Additional Code 1: | Not reported |
| Additional Code 2: | Not reported |
| Additional Code 3: | Not reported |
| Additional Code 4: | Not reported |
| Additional Code 5: | Not reported |
| | |
| Shipment Date: | 20151207 |
| Creation Date: | 2/8/2016 22:17:20 |
| Receipt Date: | 20151218 |
| Manifest ID: | 008464788FLE |
| Trans EPA ID: | MNS000110924 |
| Trans Name: | STERICYCLE SPECIALTY WASTE SOLUTIONS INC |
| Trans 2 EPA ID: | CAR000210617 |
| Trans 2 Name: | 21ST CENTURY ENVIRONMENTAL MANAGEMENT OF CA LP |
| TSDF EPA ID: | CAD980884183 |
| Trans Name: | GENERAL ENVIRONMENTAL MGT LLC |
| TSDF Alt EPA ID: | Not reported |
| TSDF Alt Name: | Not reported |
| Waste Code Description: | 181 - Other inorganic solid waste Organics |
| RCRA Code: | Not reported |
| Meth Code: | H141 - Storage, Bulking, And/Or Transfer Off Site--No Treatment/Reovery (H010-H129) Or (H131-H135) |
| Quantity Tons: | 0.017 |
| Waste Quantity: | 34 |
| Quantity Unit: | P |
| Additional Code 1: | Not reported |
| Additional Code 2: | Not reported |
| Additional Code 3: | Not reported |
| Additional Code 4: | Not reported |
| Additional Code 5: | Not reported |

**THAT'S CHEAP (Continued)** **S118417667**

Additional Information:

| | |
|---|---|
| Year: | 2015 |
| Gen EPA ID: | CAL000412326 |
| Shipment Date: | 20151207 |
| Creation Date: | 2/8/2016 22:17:20 |
| Receipt Date: | 20151218 |
| Manifest ID: | 008464788FLE |
| Trans EPA ID: | MNS000110924 |
| Trans Name: | STERICYCLE SPECIALTY WASTE SOLUTIONS INC |
| Trans 2 EPA ID: | CAR000210617 |
| Trans 2 Name: | 21ST CENTURY ENVIRONMENTAL MANAGEMENT OF CA LP |
| TSDF EPA ID: | CAD980884183 |
| Trans Name: | GENERAL ENVIRONMENTAL MGT LLC |
| TSDF Alt EPA ID: | Not reported |
| TSDF Alt Name: | Not reported |
| Waste Code Description: | 331 - Off-specification, aged, or surplus organics |
| RCRA Code: | D001 |
| Meth Code: | H141 - Storage, Bulking, And/Or Transfer Off Site--No Treatment/Reovery (H010-H129) Or (H131-H135) |
| Quantity Tons: | 0.003 |
| Waste Quantity: | 6 |
| Quantity Unit: | P |
| Additional Code 1: | Not reported |
| Additional Code 2: | Not reported |
| Additional Code 3: | Not reported |
| Additional Code 4: | Not reported |
| Additional Code 5: | Not reported |
| Shipment Date: | 20151207 |
| Creation Date: | 2/8/2016 22:17:20 |
| Receipt Date: | 20151218 |
| Manifest ID: | 008464788FLE |
| Trans EPA ID: | MNS000110924 |
| Trans Name: | STERICYCLE SPECIALTY WASTE SOLUTIONS INC |
| Trans 2 EPA ID: | CAR000210617 |
| Trans 2 Name: | 21ST CENTURY ENVIRONMENTAL MANAGEMENT OF CA LP |
| TSDF EPA ID: | CAD980884183 |
| Trans Name: | GENERAL ENVIRONMENTAL MGT LLC |
| TSDF Alt EPA ID: | Not reported |
| TSDF Alt Name: | Not reported |
| Waste Code Description: | 181 - Other inorganic solid waste Organics |
| RCRA Code: | Not reported |
| Meth Code: | H141 - Storage, Bulking, And/Or Transfer Off Site--No Treatment/Reovery (H010-H129) Or (H131-H135) |
| Quantity Tons: | 0.0445 |
| Waste Quantity: | 89 |
| Quantity Unit: | P |
| Additional Code 1: | Not reported |
| Additional Code 2: | Not reported |
| Additional Code 3: | Not reported |
| Additional Code 4: | Not reported |
| Additional Code 5: | Not reported |
| Shipment Date: | 20151207 |
| Creation Date: | 2/8/2016 22:17:20 |
| Receipt Date: | 20151218 |

**THAT'S CHEAP (Continued)** **S118417667**

| | |
|---|---|
| Manifest ID: | 008464788FLE |
| Trans EPA ID: | MNS000110924 |
| Trans Name: | STERICYCLE SPECIALTY WASTE SOLUTIONS INC |
| Trans 2 EPA ID: | CAR000210617 |
| Trans 2 Name: | 21ST CENTURY ENVIRONMENTAL MANAGEMENT OF CA LP |
| TSDF EPA ID: | CAD980884183 |
| Trans Name: | GENERAL ENVIRONMENTAL MGT LLC |
| TSDF Alt EPA ID: | Not reported |
| TSDF Alt Name: | Not reported |
| Waste Code Description: | 181 - Other inorganic solid waste Organics |
| RCRA Code: | Not reported |
| Meth Code: | H141 - Storage, Bulking, And/Or Transfer Off Site--No Treatment/Reovery (H010-H129) Or (H131-H135) |
| Quantity Tons: | 0.029 |
| Waste Quantity: | 58 |
| Quantity Unit: | P |
| Additional Code 1: | Not reported |
| Additional Code 2: | Not reported |
| Additional Code 3: | Not reported |
| Additional Code 4: | Not reported |
| Additional Code 5: | Not reported |

| | |
|---|---|
| Shipment Date: | 20151207 |
| Creation Date: | 2/8/2016 22:17:20 |
| Receipt Date: | 20151218 |
| Manifest ID: | 008464788FLE |
| Trans EPA ID: | MNS000110924 |
| Trans Name: | STERICYCLE SPECIALTY WASTE SOLUTIONS INC |
| Trans 2 EPA ID: | CAR000210617 |
| Trans 2 Name: | 21ST CENTURY ENVIRONMENTAL MANAGEMENT OF CA LP |
| TSDF EPA ID: | CAD980884183 |
| Trans Name: | GENERAL ENVIRONMENTAL MGT LLC |
| TSDF Alt EPA ID: | Not reported |
| TSDF Alt Name: | Not reported |
| Waste Code Description: | 181 - Other inorganic solid waste Organics |
| RCRA Code: | Not reported |
| Meth Code: | H141 - Storage, Bulking, And/Or Transfer Off Site--No Treatment/Reovery (H010-H129) Or (H131-H135) |
| Quantity Tons: | 0.017 |
| Waste Quantity: | 34 |
| Quantity Unit: | P |
| Additional Code 1: | Not reported |
| Additional Code 2: | Not reported |
| Additional Code 3: | Not reported |
| Additional Code 4: | Not reported |
| Additional Code 5: | Not reported |

Sacramento Co. ML:

| | |
|---|---|
| Name: | THAT'S CHEAP |
| Address: | 1919 ARDEN WAY |
| City,State,Zip: | SACRAMENTO, CA 95815 |
| Facility Id: | Not reported |
| Facility Status: | Not reported |
| FD: | Not reported |
| Billing Codes BP: | I |
| Billing Codes UST: | Not reported |
| WG Bill Code: | A |

**THAT'S CHEAP (Continued)** **S118417667**

| | |
|---|---|
| Target Property Bill Cod: | Not reported |
| Food Bill Code: | Not reported |
| CUPA Permit Date: | Not reported |
| HAZMAT Permit Date: | Not reported |
| HAZMAT Inspection Date: | Not reported |
| Hazmat Date BP Received: | Not reported |
| UST Permit Dt: | Not reported |
| UST Inspection Date: | Not reported |
| UST Tank Test Date: | Not reported |
| Number of Tanks: | Not reported |
| UST Tank Test Date: | Not reported |
| SIC Code: | Not reported |
| Tier Permitting: | Not reported |
| AST Bill Code: | Not reported |
| CALARP Bill Code: | Not reported |

---

**AV413** **FALLING PRICES DBA THATS CHEAP** **RCRA NonGen / NLR** **1027469988**
**West** **1919 ARDEN WAY** **CAL000474445**
**1/8-1/4** **SACRAMENTO, CA 95815**
**0.196 mi.**
**1033 ft.** **Site 4 of 5 in cluster AV**

**Relative:**
**Higher**

**Actual:**
**44 ft.**

RCRA Listings:

| | |
|---|---|
| Date Form Received by Agency: | 20230531 |
| Handler Name: | Falling Prices Dba Thats Cheap |
| Handler Address: | 1919 Arden Way |
| Handler City,State,Zip: | SACRAMENTO, CA 95815 |
| EPA ID: | CAL000474445 |
| Contact Name: | AUBREY ROBINSON |
| Contact Address: | 500 SEQUOIA PACIFIC BLVD |
| Contact City,State,Zip: | SACRAMENTO, CA 95811 |
| Contact Telephone: | 916-274-9370 |
| Contact Fax: | Not reported |
| Contact Email: | AUBREY@RLLIQUIDATORS.COM |
| Contact Title: | Not reported |
| EPA Region: | 09 |
| Land Type: | Other |
| Federal Waste Generator Description: | Not a generator, verified |
| Non-Notifier: | Not reported |
| Biennial Report Cycle: | Not reported |
| Accessibility: | Not reported |
| Active Site Indicator: | Not reported |
| State District Owner: | Not reported |
| State District: | Not reported |
| Mailing Address: | 500 SEQUOIA PACIFIC BLVD |
| Mailing City,State,Zip: | SACRAMENTO, CA 95811 |
| Owner Name: | Rl Liquidators Llc |
| Owner Type: | Other |
| Operator Name: | Rl Liquidators Llc |
| Operator Type: | Other |
| Short-Term Generator Activity: | No |
| Importer Activity: | No |
| Mixed Waste Generator: | No |
| Transporter Activity: | No |
| Transfer Facility Activity: | No |
| Recycler Activity with Storage: | No |
| Small Quantity On-Site Burner Exemption: | No |
| Smelting Melting and Refining Furnace Exemption: | No |

**FALLING PRICES DBA THATS CHEAP (Continued)** **1027469988**

| | |
|---|---|
| Underground Injection Control: | No |
| Off-Site Waste Receipt: | No |
| Universal Waste Indicator: | No |
| Universal Waste Destination Facility: | No |
| Federal Universal Waste: | No |
| Active Site State-Reg Handler: | --- |
| Federal Facility Indicator: | Not reported |
| Hazardous Secondary Material Indicator: | N |
| Sub-Part K Indicator: | Not reported |
| 2018 GPRA Permit Baseline: | Not on the Baseline |
| 2018 GPRA Renewals Baseline: | Not on the Baseline |
| 202 GPRA Corrective Action Baseline: | No |
| Subject to Corrective Action Universe: | No |
| Non-TSDFs Where RCRA CA has Been Imposed Universe: | No |
| Corrective Action Priority Ranking: | No NCAPS ranking |
| Environmental Control Indicator: | No |
| Institutional Control Indicator: | No |
| Human Exposure Controls Indicator: | N/A |
| Groundwater Controls Indicator: | N/A |
| Significant Non-Complier Universe: | No |
| Unaddressed Significant Non-Complier Universe: | No |
| Addressed Significant Non-Complier Universe: | No |
| Significant Non-Complier With a Compliance Schedule Universe: | No |
| Financial Assurance Required: | Not reported |
| Handler Date of Last Change: | 20230630 |
| Recognized Trader-Importer: | No |
| Recognized Trader-Exporter: | No |
| Importer of Spent Lead Acid Batteries: | No |
| Exporter of Spent Lead Acid Batteries: | No |
| Recycler Activity Without Storage: | No |
| Manifest Broker: | No |
| Sub-Part P Indicator: | No |

Handler - Owner Operator:

| | |
|---|---|
| Owner/Operator Indicator: | Operator |
| Owner/Operator Name: AUBREY ROBINSON | |
| Legal Status: | Other |
| Date Became Current: | Not reported |
| Date Ended Current: | Not reported |
| Owner/Operator Address: | 500 SEQUOIA PACIFIC BLVD |
| Owner/Operator City,State,Zip: | SACRAMENTO, CA 95811 |
| Owner/Operator Telephone: | 916-274-9370 |
| Owner/Operator Telephone Ext: | Not reported |
| Owner/Operator Fax: | Not reported |
| Owner/Operator Email: | Not reported |

| | |
|---|---|
| Owner/Operator Indicator: | Operator |
| Owner/Operator Name: RL LIQUIDATORS LLC | |
| Legal Status: | Other |
| Date Became Current: | Not reported |
| Date Ended Current: | Not reported |
| Owner/Operator Address: | 500 SEQUOIA PACIFIC BLVD |
| Owner/Operator City,State,Zip: | SACRAMENTO, CA 95811 |
| Owner/Operator Telephone: | 916-230-7341 |
| Owner/Operator Telephone Ext: | Not reported |
| Owner/Operator Fax: | Not reported |

**FALLING PRICES DBA THATS CHEAP (Continued)** **1027469988**

Owner/Operator Email: Not reported

Owner/Operator Indicator: Owner
Owner/Operator Name: RL LIQUIDATORS LLC
Legal Status: Other
Date Became Current: Not reported
Date Ended Current: Not reported
Owner/Operator Address: 500 SEQUOIA PACIFIC BLVD
Owner/Operator City,State,Zip: SACRAMENTO, CA 95811
Owner/Operator Telephone: 916-230-7341
Owner/Operator Telephone Ext: Not reported
Owner/Operator Fax: Not reported
Owner/Operator Email: Not reported

Owner/Operator Indicator: Owner
Owner/Operator Name: RL LIQUIDATORS LLC
Legal Status: Other
Date Became Current: Not reported
Date Ended Current: Not reported
Owner/Operator Address: 221 RICHARDS BLVD
Owner/Operator City,State,Zip: SACRAMENTO, CA 95811
Owner/Operator Telephone: 916-230-7341
Owner/Operator Telephone Ext: Not reported
Owner/Operator Fax: Not reported
Owner/Operator Email: Not reported

Historic Generators:
Receive Date: 20221104
Handler Name: FALLING PRICES DBA THAT'S CHEAP
Federal Waste Generator Description: Not a generator, verified
State District Owner: Not reported
Large Quantity Handler of Universal Waste: No
Recognized Trader Importer: No
Recognized Trader Exporter: No
Spent Lead Acid Battery Importer: No
Spent Lead Acid Battery Exporter: No
Current Record: No
Non Storage Recycler Activity: No
Electronic Manifest Broker: No

Receive Date: 20230531
Handler Name: FALLING PRICES DBA THATS CHEAP
Federal Waste Generator Description: Not a generator, verified
State District Owner: Not reported
Large Quantity Handler of Universal Waste: No
Recognized Trader Importer: No
Recognized Trader Exporter: No
Spent Lead Acid Battery Importer: No
Spent Lead Acid Battery Exporter: No
Current Record: Yes
Non Storage Recycler Activity: No
Electronic Manifest Broker: No

List of NAICS Codes and Descriptions:
NAICS Code: 56299
NAICS Description: ALL OTHER WASTE MANAGEMENT SERVICES

**FALLING PRICES DBA THATS CHEAP (Continued)** **1027469988**

Facility Has Received Notices of Violations:
Violations: No Violations Found

Evaluation Action Summary:
Evaluations: No Evaluations Found

---

**AV414** **BIDRL** **RCRA NonGen / NLR** **1027702370**
**West** **1919 ARDEN WAY** **CAL000479008**
**1/8-1/4** **SACRAMENTO, CA 95815**
**0.196 mi.**
**1033 ft.** **Site 5 of 5 in cluster AV**

**Relative:** **Higher**
**Actual:** **44 ft.**

RCRA Listings:

| | |
|---|---|
| Date Form Received by Agency: | 20230629 |
| Handler Name: | Bidrl |
| Handler Address: | 1919 Arden Way |
| Handler City,State,Zip: | SACRAMENTO, CA 95815 |
| EPA ID: | CAL000479008 |
| Contact Name: | AUBREY ROBINSON |
| Contact Address: | 500 SEQUOIA PACIFIC BLVD |
| Contact City,State,Zip: | SACRAMENTO, CA 95811 |
| Contact Telephone: | 916-274-9370 |
| Contact Fax: | Not reported |
| Contact Email: | AUBREY@RLLIQUIDATORS.COM |
| Contact Title: | Not reported |
| EPA Region: | 09 |
| Land Type: | Not reported |
| Federal Waste Generator Description: | Not a generator, verified |
| Non-Notifier: | Not reported |
| Biennial Report Cycle: | Not reported |
| Accessibility: | Not reported |
| Active Site Indicator: | Not reported |
| State District Owner: | Not reported |
| State District: | Not reported |
| Mailing Address: | 500 SEQUOIA PACIFIC BLVD |
| Mailing City,State,Zip: | SACRAMENTO, CA 95811 |
| Owner Name: | Rl Liquidators Llc |
| Owner Type: | Other |
| Operator Name: | Aubrey Robinson |
| Operator Type: | Other |
| Short-Term Generator Activity: | No |
| Importer Activity: | No |
| Mixed Waste Generator: | No |
| Transporter Activity: | No |
| Transfer Facility Activity: | No |
| Recycler Activity with Storage: | No |
| Small Quantity On-Site Burner Exemption: | No |
| Smelting Melting and Refining Furnace Exemption: | No |
| Underground Injection Control: | No |
| Off-Site Waste Receipt: | No |
| Universal Waste Indicator: | No |
| Universal Waste Destination Facility: | No |
| Federal Universal Waste: | No |
| Active Site State-Reg Handler: | --- |
| Federal Facility Indicator: | Not reported |
| Hazardous Secondary Material Indicator: | N |

**BIDRL (Continued)** **1027702370**

| | |
|---|---|
| Sub-Part K Indicator: | Not reported |
| 2018 GPRA Permit Baseline: | Not on the Baseline |
| 2018 GPRA Renewals Baseline: | Not on the Baseline |
| 202 GPRA Corrective Action Baseline: | No |
| Subject to Corrective Action Universe: | No |
| Non-TSDFs Where RCRA CA has Been Imposed Universe: | No |
| Corrective Action Priority Ranking: | No NCAPS ranking |
| Environmental Control Indicator: | No |
| Institutional Control Indicator: | No |
| Human Exposure Controls Indicator: | N/A |
| Groundwater Controls Indicator: | N/A |
| Significant Non-Complier Universe: | No |
| Unaddressed Significant Non-Complier Universe: | No |
| Addressed Significant Non-Complier Universe: | No |
| Significant Non-Complier With a Compliance Schedule Universe: | No |
| Financial Assurance Required: | Not reported |
| Handler Date of Last Change: | 20230630 |
| Recognized Trader-Importer: | No |
| Recognized Trader-Exporter: | No |
| Importer of Spent Lead Acid Batteries: | No |
| Exporter of Spent Lead Acid Batteries: | No |
| Recycler Activity Without Storage: | No |
| Manifest Broker: | No |
| Sub-Part P Indicator: | No |

Handler - Owner Operator:

| | |
|---|---|
| Owner/Operator Indicator: | Operator |
| Owner/Operator Name: AUBREY ROBINSON | |
| Legal Status: | Other |
| Date Became Current: | Not reported |
| Date Ended Current: | Not reported |
| Owner/Operator Address: | 500 SEQUOIA PACIFIC BLVD |
| Owner/Operator City,State,Zip: | SACRAMENTO, CA 95811 |
| Owner/Operator Telephone: | 916-274-9370 |
| Owner/Operator Telephone Ext: | Not reported |
| Owner/Operator Fax: | Not reported |
| Owner/Operator Email: | Not reported |

| | |
|---|---|
| Owner/Operator Indicator: | Owner |
| Owner/Operator Name: RL LIQUIDATORS LLC | |
| Legal Status: | Other |
| Date Became Current: | Not reported |
| Date Ended Current: | Not reported |
| Owner/Operator Address: | 500 SEQUOIA PACIFIC BLVD |
| Owner/Operator City,State,Zip: | SACRAMENTO, CA 95811 |
| Owner/Operator Telephone: | 916-230-7341 |
| Owner/Operator Telephone Ext: | Not reported |
| Owner/Operator Fax: | Not reported |
| Owner/Operator Email: | Not reported |

Historic Generators:

| | |
|---|---|
| Receive Date: | 20230629 |
| Handler Name: BIDRL | |
| Federal Waste Generator Description: | Not a generator, verified |
| State District Owner: | Not reported |

**BIDRL (Continued)** **1027702370**

| | |
|---|---|
| Large Quantity Handler of Universal Waste: | No |
| Recognized Trader Importer: | No |
| Recognized Trader Exporter: | No |
| Spent Lead Acid Battery Importer: | No |
| Spent Lead Acid Battery Exporter: | No |
| Current Record: | Yes |
| Non Storage Recycler Activity: | No |
| Electronic Manifest Broker: | No |

List of NAICS Codes and Descriptions:

| | |
|---|---|
| NAICS Code: | 459999 |
| NAICS Description: | ALL OTHER MISCELLANEOUS RETAILERS |

Facility Has Received Notices of Violations:

| | |
|---|---|
| Violations: | No Violations Found |

Evaluation Action Summary:

| | |
|---|---|
| Evaluations: | No Evaluations Found |

---

**AN415** **STAR CONSTRUCTION** **Sacramento Co. ML** **S109419691**
**ENE** **2539 TESLA WAY** **N/A**
**1/8-1/4** **SACRAMENTO, CA 95825**
**0.197 mi.**
**1041 ft.** **Site 17 of 21 in cluster AN**

**Relative:**
**Higher**

**Actual:**
**53 ft.**

Sacramento Co. ML:

| | |
|---|---|
| Name: | STAR CONSTRUCTION |
| Address: | 2539 TESLA WAY |
| City,State,Zip: | SACRAMENTO, CA 95825 |
| Facility Id: | Not reported |
| Facility Status: | Not reported |
| FD: | Not reported |
| Billing Codes BP: | I |
| Billing Codes UST: | Not reported |
| WG Bill Code: | Not reported |
| Target Property Bill Cod: | Not reported |
| Food Bill Code: | Not reported |
| CUPA Permit Date: | Not reported |
| HAZMAT Permit Date: | Not reported |
| HAZMAT Inspection Date: | Not reported |
| Hazmat Date BP Received: | Not reported |
| UST Permit Dt: | Not reported |
| UST Inspection Date: | Not reported |
| UST Tank Test Date: | Not reported |
| Number of Tanks: | Not reported |
| UST Tank Test Date: | Not reported |
| SIC Code: | Not reported |
| Tier Permitting: | Not reported |
| AST Bill Code: | Not reported |
| CALARP Bill Code: | Not reported |

**AW416** **THE MATTRESS FIRM** **Sacramento Co. ML** **S129165183**
**SE** **1650 BELL ST #120** **N/A**
**1/8-1/4** **SACRAMENTO, CA 95838**
**0.198 mi.**
**1048 ft.** **Site 1 of 2 in cluster AW**

**Relative:**
**Higher**

**Actual:**
**46 ft.**

Sacramento Co. ML:

| | |
|---|---|
| Name: | THE MATTRESS FIRM |
| Address: | 1650 BELL ST #120 |
| City,State,Zip: | SACRAMENTO, CA 95838 |
| Facility Id: | Not reported |
| Facility Status: | Inactive. Included on a listing no longer updated. |
| FD: | U |
| Billing Codes BP: | Disclaimer |
| Billing Codes UST: | No Tanks |
| WG Bill Code: | Oil Changed by Outside Company-No Fee |
| Target Property Bill Cod: | 50 |
| Food Bill Code: | 50 |
| CUPA Permit Date: | Not reported |
| HAZMAT Permit Date: | Not reported |
| HAZMAT Inspection Date: | Not reported |
| Hazmat Date BP Received: | Not reported |
| UST Permit Dt: | Not reported |
| UST Inspection Date: | Not reported |
| UST Tank Test Date: | Not reported |
| Number of Tanks: | 0 |
| UST Tank Test Date: | Not reported |
| SIC Code: | Not reported |
| Tier Permitting: | Not reported |
| AST Bill Code: | Not reported |
| CALARP Bill Code: | Not reported |

| | |
|---|---|
| Name: | THE MATTRESS FIRM |
| Address: | 1650 BELL ST #120 |
| City,State,Zip: | SACRAMENTO, CA 95838 |
| Facility Id: | Not reported |
| Facility Status: | Inactive. Included on a listing no longer updated. |
| FD: | U |
| Billing Codes BP: | Disclaimer |
| Billing Codes UST: | No Tanks |
| WG Bill Code: | Oil Changed by Outside Company-No Fee |
| Target Property Bill Cod: | 50 |
| Food Bill Code: | 50 |
| CUPA Permit Date: | Not reported |
| HAZMAT Permit Date: | Not reported |
| HAZMAT Inspection Date: | Not reported |
| Hazmat Date BP Received: | Not reported |
| UST Permit Dt: | Not reported |
| UST Inspection Date: | Not reported |
| UST Tank Test Date: | Not reported |
| Number of Tanks: | 0 |
| UST Tank Test Date: | Not reported |
| SIC Code: | Not reported |
| Tier Permitting: | Not reported |
| AST Bill Code: | Not reported |
| CALARP Bill Code: | Not reported |

**AW417** **CRS REFRIGERATED TRUCK** **Sacramento Co. ML** **S123290407**
**SE** **1650 BELL ST #100** **N/A**
**1/8-1/4** **SACRAMENTO, CA 95825**
**0.198 mi.**
**1048 ft.** **Site 2 of 2 in cluster AW**

**Relative:**
**Higher**

**Actual:**
**46 ft.**

Sacramento Co. ML:

| | |
|---|---|
| Name: | CRS REFRIGERATED TRUCK |
| Address: | 1650 BELL ST #100 |
| City,State,Zip: | SACRAMENTO, CA 95825 |
| Facility Id: | Not reported |
| Facility Status: | Inactive. Included on a listing no longer updated. |
| FD: | U |
| Billing Codes BP: | Disclaimer |
| Billing Codes UST: | No Tanks |
| WG Bill Code: | Oil Changed by Outside Company-No Fee |
| Target Property Bill Cod: | 50 |
| Food Bill Code: | 50 |
| CUPA Permit Date: | Not reported |
| HAZMAT Permit Date: | Not reported |
| HAZMAT Inspection Date: | Not reported |
| Hazmat Date BP Received: | Not reported |
| UST Permit Dt: | Not reported |
| UST Inspection Date: | Not reported |
| UST Tank Test Date: | Not reported |
| Number of Tanks: | 0 |
| UST Tank Test Date: | Not reported |
| SIC Code: | Not reported |
| Tier Permitting: | Not reported |
| AST Bill Code: | Not reported |
| CALARP Bill Code: | Not reported |

---

**AN418** **MK AUTO TECH & SMOG** **RCRA-SQG** **1026057846**
**ENE** **2537 TESLA WAY** **CAR000305367**
**1/8-1/4** **SACRAMENTO, CA 95825**
**0.200 mi.**
**1058 ft.** **Site 18 of 21 in cluster AN**

**Relative:**
**Higher**

**Actual:**
**53 ft.**

RCRA Listings:

| | |
|---|---|
| Date Form Received by Agency: | 20200225 |
| Handler Name: | Mk Auto Tech & Smog |
| Handler Address: | Tesla Way |
| Handler City,State,Zip: | SACRAMENTO, CA 95825 |
| EPA ID: | CAR000305367 |
| Contact Name: | MOHAMMED MOZAN |
| Contact Address: | TESLA WAY |
| Contact City,State,Zip: | SACRAMENTO, CA 95825 |
| Contact Telephone: | 916-873-5355 |
| Contact Fax: | Not reported |
| Contact Email: | QAHTANMOZAN@YAHOO.COM |
| Contact Title: | OWNER |
| EPA Region: | 09 |
| Land Type: | State |
| Federal Waste Generator Description: | Small Quantity Generator |
| Non-Notifier: | Not reported |
| Biennial Report Cycle: | Not reported |
| Accessibility: | Not reported |
| Active Site Indicator: | Handler Activities |
| State District Owner: | Not reported |
| State District: | Not reported |

**MK AUTO TECH & SMOG (Continued)** **1026057846**

| | |
|---|---|
| Mailing Address: | TESLA WAY |
| Mailing City,State,Zip: | SACRAMENTO, CA 95825 |
| Owner Name: | Mohammed Mozan |
| Owner Type: | State |
| Operator Name: | Mohammed Mozan |
| Operator Type: | State |
| Short-Term Generator Activity: | No |
| Importer Activity: | No |
| Mixed Waste Generator: | No |
| Transporter Activity: | No |
| Transfer Facility Activity: | No |
| Recycler Activity with Storage: | Yes |
| Small Quantity On-Site Burner Exemption: | Yes |
| Smelting Melting and Refining Furnace Exemption: | No |
| Underground Injection Control: | No |
| Off-Site Waste Receipt: | No |
| Universal Waste Indicator: | No |
| Universal Waste Destination Facility: | No |
| Federal Universal Waste: | No |
| Active Site State-Reg Handler: | --- |
| Federal Facility Indicator: | Not reported |
| Hazardous Secondary Material Indicator: | N |
| Sub-Part K Indicator: | Not reported |
| 2018 GPRA Permit Baseline: | Not on the Baseline |
| 2018 GPRA Renewals Baseline: | Not on the Baseline |
| 202 GPRA Corrective Action Baseline: | No |
| Subject to Corrective Action Universe: | No |
| Non-TSDFs Where RCRA CA has Been Imposed Universe: | No |
| Corrective Action Priority Ranking: | No NCAPS ranking |
| Environmental Control Indicator: | No |
| Institutional Control Indicator: | No |
| Human Exposure Controls Indicator: | N/A |
| Groundwater Controls Indicator: | N/A |
| Significant Non-Complier Universe: | No |
| Unaddressed Significant Non-Complier Universe: | No |
| Addressed Significant Non-Complier Universe: | No |
| Significant Non-Complier With a Compliance Schedule Universe: | No |
| Financial Assurance Required: | Not reported |
| Handler Date of Last Change: | 20200226 |
| Recognized Trader-Importer: | No |
| Recognized Trader-Exporter: | No |
| Importer of Spent Lead Acid Batteries: | No |
| Exporter of Spent Lead Acid Batteries: | No |
| Recycler Activity Without Storage: | No |
| Manifest Broker: | No |
| Sub-Part P Indicator: | No |

Hazardous Waste Summary:

| | |
|---|---|
| Waste Code: | D022 |
| Waste Description: | Chloroform |

Handler - Owner Operator:

| | |
|---|---|
| Owner/Operator Indicator: | Owner |
| Owner/Operator Name: MOHAMMED MOZAN | |
| Legal Status: | State |

**MK AUTO TECH & SMOG (Continued)** **1026057846**

| | |
|---|---|
| Date Became Current: | 20200115 |
| Date Ended Current: | Not reported |
| Owner/Operator Address: | 2537 TESLA WAY |
| Owner/Operator City,State,Zip: | SACRAMENTO, CA 95825 |
| Owner/Operator Telephone: | Not reported |
| Owner/Operator Telephone Ext: | Not reported |
| Owner/Operator Fax: | Not reported |
| Owner/Operator Email: | Not reported |
| Owner/Operator Indicator: | Operator |
| Owner/Operator Name: MOHAMMED MOZAN | |
| Legal Status: | State |
| Date Became Current: | 20200115 |
| Date Ended Current: | Not reported |
| Owner/Operator Address: | 2537 TESLA WAY |
| Owner/Operator City,State,Zip: | SACRAMENTO, CA 95825 |
| Owner/Operator Telephone: | Not reported |
| Owner/Operator Telephone Ext: | Not reported |
| Owner/Operator Fax: | Not reported |
| Owner/Operator Email: | Not reported |

Historic Generators:

| | |
|---|---|
| Receive Date: | 20200225 |
| Handler Name: MK AUTO TECH & SMOG | |
| Federal Waste Generator Description: | Small Quantity Generator |
| State District Owner: | Not reported |
| Large Quantity Handler of Universal Waste: | No |
| Recognized Trader Importer: | No |
| Recognized Trader Exporter: | No |
| Spent Lead Acid Battery Importer: | No |
| Spent Lead Acid Battery Exporter: | No |
| Current Record: | Yes |
| Non Storage Recycler Activity: | No |
| Electronic Manifest Broker: | No |

List of NAICS Codes and Descriptions:

| | |
|---|---|
| NAICS Code: | 81111 |
| NAICS Description: | AUTOMOTIVE MECHANICAL AND ELECTRICAL REPAIR AND MAINTENANCE |

Facility Has Received Notices of Violations:

| | |
|---|---|
| Violations: | No Violations Found |

Evaluation Action Summary:

| | |
|---|---|
| Evaluations: | No Evaluations Found |

**AN419** **BESS BROS AUTOMOTIVE** **Sacramento Co. ML** **S123289453**
**ENE** **2537 TESLA WY** **N/A**
**1/8-1/4** **SACRAMENTO, CA 95825**
**0.200 mi.**
**1058 ft.** **Site 19 of 21 in cluster AN**

**Relative:** Sacramento Co. ML:
**Higher**

| | |
|---|---|
| **Actual:** Name: | BESS BROS AUTOMOTIVE |
| **53 ft.** Address: | 2537 TESLA WY |
| City,State,Zip: | SACRAMENTO, CA 95825 |
| Facility Id: | Not reported |
| Facility Status: | Inactive. Included on a listing no longer updated. |
| FD: | C |
| Billing Codes BP: | Out of Business |
| Billing Codes UST: | No Tanks |
| WG Bill Code: | Oil Changed by Outside Company-No Fee |
| Target Property Bill Cod: | 51 |
| Food Bill Code: | 51 |
| CUPA Permit Date: | Not reported |
| HAZMAT Permit Date: | Not reported |
| HAZMAT Inspection Date: | Not reported |
| Hazmat Date BP Received: | 03/13/1997 |
| UST Permit Dt: | Not reported |
| UST Inspection Date: | Not reported |
| UST Tank Test Date: | Not reported |
| Number of Tanks: | 0 |
| UST Tank Test Date: | Not reported |
| SIC Code: | 7538 |
| Tier Permitting: | Not reported |
| AST Bill Code: | Not reported |
| CALARP Bill Code: | Not reported |

---

**AN420** **CORK'S CYCLE SERVICE** **Sacramento Co. ML** **S123290338**
**ENE** **2537 TESLA WAY** **N/A**
**1/8-1/4** **SACRAMENTO, CA 95825**
**0.200 mi.**
**1058 ft.** **Site 20 of 21 in cluster AN**

**Relative:** Sacramento Co. ML:
**Higher**

| | |
|---|---|
| **Actual:** Name: | CORK'S CYCLE SERVICE |
| **53 ft.** Address: | 2537 TESLA WAY |
| City,State,Zip: | SACRAMENTO, CA 95825 |
| Facility Id: | Not reported |
| Facility Status: | Not reported |
| FD: | Not reported |
| Billing Codes BP: | I |
| Billing Codes UST: | Not reported |
| WG Bill Code: | I |
| Target Property Bill Cod: | Not reported |
| Food Bill Code: | Not reported |
| CUPA Permit Date: | Not reported |
| HAZMAT Permit Date: | Not reported |
| HAZMAT Inspection Date: | Not reported |
| Hazmat Date BP Received: | Not reported |
| UST Permit Dt: | Not reported |
| UST Inspection Date: | Not reported |
| UST Tank Test Date: | Not reported |
| Number of Tanks: | Not reported |
| UST Tank Test Date: | Not reported |
| SIC Code: | Not reported |

**CORK'S CYCLE SERVICE (Continued)** **S123290338**

Tier Permitting: Not reported
AST Bill Code: Not reported
CALARP Bill Code: Not reported

---

**AX421** **ECONO LUE - 211377** **RCRA NonGen / NLR** **1024807760**
**East** **1700 FULTON AVE** **E MANIFEST** **CAL000276072**
**1/8-1/4** **SACRAMENTO, CA 95825**
**0.204 mi.**
**1077 ft.** **Site 1 of 20 in cluster AX**

**Relative:** **Lower**
**Actual:** **40 ft.**

RCRA Listings:

| | |
|---|---|
| Date Form Received by Agency: | 20031105 |
| Handler Name: | Milana Inc Dba Econo Lube N Tune |
| Handler Address: | 1700 Fulton Ave |
| Handler City,State,Zip: | SACRAMENTO, CA 95825-0000 |
| EPA ID: | CAL000276072 |
| Contact Name: | JEFF WOLSLEBEN |
| Contact Address: | 1700 FULTON AVE |
| Contact City,State,Zip: | SACRAMENTO, CA 95825 |
| Contact Telephone: | 916-300-7675 |
| Contact Fax: | 916-784-0199 |
| Contact Email: | DANIELLEMARIE711@GMAIL.COM |
| Contact Title: | Not reported |
| EPA Region: | 09 |
| Land Type: | Not reported |
| Federal Waste Generator Description: | Not a generator, verified |
| Non-Notifier: | Not reported |
| Biennial Report Cycle: | Not reported |
| Accessibility: | Not reported |
| Active Site Indicator: | Handler Activities |
| State District Owner: | Not reported |
| State District: | Not reported |
| Mailing Address: | 1700 FULTON AVE |
| Mailing City,State,Zip: | SACRAMENTO, CA 95825-0000 |
| Owner Name: | Jeff Wolsleben |
| Owner Type: | Other |
| Operator Name: | Jeff Wolsleben |
| Operator Type: | Other |
| Short-Term Generator Activity: | No |
| Importer Activity: | No |
| Mixed Waste Generator: | No |
| Transporter Activity: | No |
| Transfer Facility Activity: | No |
| Recycler Activity with Storage: | No |
| Small Quantity On-Site Burner Exemption: | No |
| Smelting Melting and Refining Furnace Exemption: | No |
| Underground Injection Control: | No |
| Off-Site Waste Receipt: | No |
| Universal Waste Indicator: | Yes |
| Universal Waste Destination Facility: | Yes |
| Federal Universal Waste: | No |
| Active Site State-Reg Handler: | --- |
| Federal Facility Indicator: | Not reported |
| Hazardous Secondary Material Indicator: | N |
| Sub-Part K Indicator: | Not reported |
| 2018 GPRA Permit Baseline: | Not on the Baseline |
| 2018 GPRA Renewals Baseline: | Not on the Baseline |
| 202 GPRA Corrective Action Baseline: | No |

**ECONO LUBE - 211377 (Continued)** **1024807760**

| | |
|---|---|
| Subject to Corrective Action Universe: | No |
| Non-TSDFs Where RCRA CA has Been Imposed Universe: | No |
| Corrective Action Priority Ranking: | No NCAPS ranking |
| Environmental Control Indicator: | No |
| Institutional Control Indicator: | No |
| Human Exposure Controls Indicator: | N/A |
| Groundwater Controls Indicator: | N/A |
| Significant Non-Complier Universe: | No |
| Unaddressed Significant Non-Complier Universe: | No |
| Addressed Significant Non-Complier Universe: | No |
| Significant Non-Complier With a Compliance Schedule Universe: | No |
| Financial Assurance Required: | Not reported |
| Handler Date of Last Change: | 20180905 |
| Recognized Trader-Importer: | No |
| Recognized Trader-Exporter: | No |
| Importer of Spent Lead Acid Batteries: | No |
| Exporter of Spent Lead Acid Batteries: | No |
| Recycler Activity Without Storage: | No |
| Manifest Broker: | No |
| Sub-Part P Indicator: | No |

Handler - Owner Operator:

| | |
|---|---|
| Owner/Operator Indicator: | Owner |
| Owner/Operator Name: JEFF WOLSLEBEN | |
| Legal Status: | Other |
| Date Became Current: | Not reported |
| Date Ended Current: | Not reported |
| Owner/Operator Address: | 1700 FULTON AVE |
| Owner/Operator City,State,Zip: | SACRAMENTO, CA 95825-0000 |
| Owner/Operator Telephone: | 916-300-7675 |
| Owner/Operator Telephone Ext: | Not reported |
| Owner/Operator Fax: | Not reported |
| Owner/Operator Email: | Not reported |

| | |
|---|---|
| Owner/Operator Indicator: | Operator |
| Owner/Operator Name: JEFF WOLSLEBEN | |
| Legal Status: | Other |
| Date Became Current: | Not reported |
| Date Ended Current: | Not reported |
| Owner/Operator Address: | 1700 FULTON AVE |
| Owner/Operator City,State,Zip: | SACRAMENTO, CA 95825 |
| Owner/Operator Telephone: | 916-300-7675 |
| Owner/Operator Telephone Ext: | Not reported |
| Owner/Operator Fax: | Not reported |
| Owner/Operator Email: | Not reported |

Historic Generators:

| | |
|---|---|
| Receive Date: | 20031105 |
| Handler Name: MILANA INC DBA ECONO LUBE N TUNE | |
| Federal Waste Generator Description: | Not a generator, verified |
| State District Owner: | Not reported |
| Large Quantity Handler of Universal Waste: | No |
| Recognized Trader Importer: | No |
| Recognized Trader Exporter: | No |
| Spent Lead Acid Battery Importer: | No |

**ECONO LUBE - 211377 (Continued)** **1024807760**

Spent Lead Acid Battery Exporter: No
Current Record: Yes
Non Storage Recycler Activity: Not reported
Electronic Manifest Broker: Not reported

List of NAICS Codes and Descriptions:
NAICS Code: 811111
NAICS Description: GENERAL AUTOMOTIVE REPAIR

Facility Has Received Notices of Violations:
Violations: No Violations Found

Evaluation Action Summary:
Evaluations: No Evaluations Found

E MANIFEST:

| | |
|---|---|
| Manifest Tracking Number: | 017453172JJK |
| Last Updated Date: | 20191007 |
| Shipped Date: | 20180829 |
| Received Date: | 20180908 |
| Manifest Status: | Signed |
| Submission Type: | DataImage5Copy |
| Origin Type: | Web |
| Generator EPA ID: | CAL000276072 |
| Generator Name: | Milana Inc Dba Econo Lube N Tune |
| Generator Location Street Number: | Not reported |
| Generator Location Street 1: | 1700 FULTON AVE |
| Generator Location Street 2: | Not reported |
| Generator Location City: | SACRAMENTO |
| Generator Location State: | CA |
| Generator Location Zip: | 95825-0000 |
| Generator Mail Street Number: | Not reported |
| Generator Mail Street 1: | 1700 FULTON AVE |
| Generator Mail Street 2: | Not reported |
| Generator Mail City: | SACRAMENTO |
| Generator Mail Zip: | 95825-0000 |
| Generator Mail State: | CA |
| Generator Contact Company Name: | Not reported |
| Designated Facility EPA ID: | AZR000515924 |
| Designated Facility Name: | Yuma Yes Waste Transfer Facility |
| Designated Facility Mail Street Number: | Not reported |
| Designated Facility Mail Street 1: | Not reported |
| Designated Facility Mail Street 2: | 2730 E 13TH ST |
| Designated Facility Mail City: | YUMA |
| Designated Facility Mail Zip: | 85365-1901 |
| Designated Facility Mail State: | AZ |
| Designated Facility Location Street Number: | Not reported |
| Designated Facility Location Street 1: | 2730 E 13TH ST |
| Designated Facility Location Street 2: | Not reported |
| Designated Facility Location City: | YUMA |
| Designated Facility Location Zip: | 85365-1901 |
| Designated Facility Location State: | AZ |
| Designated Facility Contact Company Name: | Not reported |
| Manifest Residue Indicator: | N |

**ECONO LUBE - 211377 (Continued)** **1024807760**

| | |
|---|---|
| Rejection Indicator: | N |
| | |
| Manifest Tracking Number: | 118242209JJK |
| Last Updated Date: | 20190320 |
| Shipped Date: | 20190221 |
| Received Date: | 20190307 |
| Manifest Status: | Signed |
| Submission Type: | DataImage5Copy |
| Origin Type: | Service |
| Generator EPA ID: | CAL000276072 |
| Generator Name: | Econo Lube - 211377 |
| Generator Location Street Number: | Not reported |
| Generator Location Street 1: | 1700 FULTON AVE. |
| Generator Location Street 2: | Not reported |
| Generator Location City: | SACRAMENTO |
| Generator Location State: | CA |
| Generator Location Zip: | 95825 |
| Generator Mail Street Number: | Not reported |
| Generator Mail Street 1: | 1700 FULTON AVENUE |
| Generator Mail Street 2: | Not reported |
| Generator Mail City: | SACRAMENTO |
| Generator Mail Zip: | 95825 |
| Generator Mail State: | CA |
| Generator Contact Company Name: | Not reported |
| Designated Facility EPA ID: | AZR000521146 |
| Designated Facility Name: | Yuma Yes 2 Waste Transfer Station |
| Designated Facility Mail Street Number: | Not reported |
| Designated Facility Mail Street 1: | STE 105 |
| Designated Facility Mail Street 2: | 2621 GREEN RIVER RD |
| Designated Facility Mail City: | CORONA |
| Designated Facility Mail Zip: | 92882 |
| Designated Facility Mail State: | CA |
| Designated Facility Location Street Number: | Not reported |
| Designated Facility Location Street 1: | 6500 S US HIGHWAY 95 |
| Designated Facility Location Street 2: | Not reported |
| Designated Facility Location City: | YUMA |
| Designated Facility Location Zip: | 85365 |
| Designated Facility Location State: | AZ |
| Designated Facility Contact Company Name: | Not reported |
| Manifest Residue Indicator: | N |
| Rejection Indicator: | N |
| | |
| Manifest Tracking Number: | 017692458JJK |
| Last Updated Date: | 20190919 |
| Shipped Date: | 20190823 |
| Received Date: | 20190904 |
| Manifest Status: | Signed |
| Submission Type: | DataImage5Copy |
| Origin Type: | Service |
| Generator EPA ID: | CAL000276072 |
| Generator Name: | Econo Lube - 211377 |
| Generator Location Street Number: | Not reported |
| Generator Location Street 1: | 1700 FULTON AVE. |
| Generator Location Street 2: | Not reported |
| Generator Location City: | SACRAMENTO |
| Generator Location State: | CA |
| Generator Location Zip: | 95825 |

**ECONO LUBE - 211377 (Continued)** **1024807760**

| | |
|---|---|
| Generator Mail Street Number: | Not reported |
| Generator Mail Street 1: | 1700 FULTON AVENUE |
| Generator Mail Street 2: | Not reported |
| Generator Mail City: | SACRAMENTO |
| Generator Mail Zip: | 95825 |
| Generator Mail State: | CA |
| Generator Contact Company Name: | Not reported |
| Designated Facility EPA ID: | AZR000521146 |
| Designated Facility Name: | Yuma Yes 2 Waste Transfer Station |
| Designated Facility Mail Street Number: | Not reported |
| Designated Facility Mail Street 1: | STE 105 |
| Designated Facility Mail Street 2: | 2621 GREEN RIVER RD |
| Designated Facility Mail City: | CORONA |
| Designated Facility Mail Zip: | 92882 |
| Designated Facility Mail State: | CA |
| Designated Facility Location Street Number: | Not reported |
| Designated Facility Location Street 1: | 6500 S US HIGHWAY 95 |
| Designated Facility Location Street 2: | Not reported |
| Designated Facility Location City: | YUMA |
| Designated Facility Location Zip: | 85365 |
| Designated Facility Location State: | AZ |
| Designated Facility Contact Company Name: | Not reported |
| Manifest Residue Indicator: | N |
| Rejection Indicator: | N |

| | |
|---|---|
| Manifest Tracking Number: | 017774401JJK |
| Last Updated Date: | 20191004 |
| Shipped Date: | 20190904 |
| Received Date: | 20190917 |
| Manifest Status: | Signed |
| Submission Type: | DataImage5Copy |
| Origin Type: | Service |
| Generator EPA ID: | CAL000276072 |
| Generator Name: | Milana Inc Dba Econo Lube N Tune |
| Generator Location Street Number: | Not reported |
| Generator Location Street 1: | 1700 FULTON AVE |
| Generator Location Street 2: | Not reported |
| Generator Location City: | SACRAMENTO |
| Generator Location State: | CA |
| Generator Location Zip: | 95825-0000 |
| Generator Mail Street Number: | Not reported |
| Generator Mail Street 1: | 1700 FULTON AVE |
| Generator Mail Street 2: | Not reported |
| Generator Mail City: | SACRAMENTO |
| Generator Mail Zip: | 95825-0000 |
| Generator Mail State: | CA |
| Generator Contact Company Name: | Not reported |
| Designated Facility EPA ID: | CAD097030993 |
| Designated Facility Name: | Us Ecology Vernon Inc |
| Designated Facility Mail Street Number: | 5375 |
| Designated Facility Mail Street 1: | CA90058 CA037US 5375 |
| Designated Facility Mail Street 2: | 5375 SOUTH BOYLE AVENUE |
| Designated Facility Mail City: | VERNON |
| Designated Facility Mail Zip: | 90058 |
| Designated Facility Mail State: | CA |
| Designated Facility Location Street Number: | 5375 |
| Designated Facility Location Street 1: | 5375 SOUTH BOYLE AVENUE |

**ECONO LUBE - 211377 (Continued)** **1024807760**

| | |
|---|---|
| Designated Facility Location Street 2: | Not reported |
| Designated Facility Location City: | LOS ANGELES |
| Designated Facility Location Zip: | 90058-0000 |
| Designated Facility Location State: | CA |
| Designated Facility Contact Company Name: | Not reported |
| Manifest Residue Indicator: | N |
| Rejection Indicator: | N |

| | |
|---|---|
| Manifest Tracking Number: | 017778960JJK |
| Last Updated Date: | 20191218 |
| Shipped Date: | 20191114 |
| Received Date: | 20191122 |
| Manifest Status: | Signed |
| Submission Type: | DataImage5Copy |
| Origin Type: | Service |
| Generator EPA ID: | CAL000276072 |
| Generator Name: | Milana Inc Dba Econo Lube N Tune |
| Generator Location Street Number: | Not reported |
| Generator Location Street 1: | 1700 FULTON AVE |
| Generator Location Street 2: | Not reported |
| Generator Location City: | SACRAMENTO |
| Generator Location State: | CA |
| Generator Location Zip: | 95825-0000 |
| Generator Mail Street Number: | Not reported |
| Generator Mail Street 1: | 1700 FULTON AVE |
| Generator Mail Street 2: | Not reported |
| Generator Mail City: | SACRAMENTO |
| Generator Mail Zip: | 95825-0000 |
| Generator Mail State: | CA |
| Generator Contact Company Name: | Not reported |
| Designated Facility EPA ID: | AZR000521146 |
| Designated Facility Name: | Yuma Yes 2 Waste Transfer Station |
| Designated Facility Mail Street Number: | Not reported |
| Designated Facility Mail Street 1: | STE 105 |
| Designated Facility Mail Street 2: | 2621 GREEN RIVER RD |
| Designated Facility Mail City: | CORONA |
| Designated Facility Mail Zip: | 92882 |
| Designated Facility Mail State: | CA |
| Designated Facility Location Street Number: | Not reported |
| Designated Facility Location Street 1: | 6500 S US HIGHWAY 95 |
| Designated Facility Location Street 2: | Not reported |
| Designated Facility Location City: | YUMA |
| Designated Facility Location Zip: | 85365 |
| Designated Facility Location State: | AZ |
| Designated Facility Contact Company Name: | Not reported |
| Manifest Residue Indicator: | N |
| Rejection Indicator: | N |

| | |
|---|---|
| Manifest Tracking Number: | 017763961JJK |
| Last Updated Date: | 20181228 |
| Shipped Date: | 20181204 |
| Received Date: | 20181212 |
| Manifest Status: | Signed |
| Submission Type: | DataImage5Copy |
| Origin Type: | Service |
| Generator EPA ID: | CAL000276072 |
| Generator Name: | Econo Lube - 211377 |

**ECONO LUBE - 211377 (Continued)** **1024807760**

| | |
|---|---|
| Generator Location Street Number: | Not reported |
| Generator Location Street 1: | 1700 FULTON AVE |
| Generator Location Street 2: | Not reported |
| Generator Location City: | SACRAMENTO |
| Generator Location State: | CA |
| Generator Location Zip: | 95825 |
| Generator Mail Street Number: | Not reported |
| Generator Mail Street 1: | 1700 FULTON AVE |
| Generator Mail Street 2: | Not reported |
| Generator Mail City: | SACRAMENTO |
| Generator Mail Zip: | 95825 |
| Generator Mail State: | CA |
| Generator Contact Company Name: | Not reported |
| Designated Facility EPA ID: | AZR000515924 |
| Designated Facility Name: | Yuma Yes Waste Transfer Facility |
| Designated Facility Mail Street Number: | Not reported |
| Designated Facility Mail Street 1: | Not reported |
| Designated Facility Mail Street 2: | 2730 E 13TH ST |
| Designated Facility Mail City: | YUMA |
| Designated Facility Mail Zip: | 85365-1901 |
| Designated Facility Mail State: | AZ |
| Designated Facility Location Street Number: | Not reported |
| Designated Facility Location Street 1: | 2730 E 13TH ST |
| Designated Facility Location Street 2: | Not reported |
| Designated Facility Location City: | YUMA |
| Designated Facility Location Zip: | 85365-1901 |
| Designated Facility Location State: | AZ |
| Designated Facility Contact Company Name: | Not reported |
| Manifest Residue Indicator: | N |
| Rejection Indicator: | N |

| | |
|---|---|
| Manifest Tracking Number: | 020156888JJK |
| Last Updated Date: | 20190722 |
| Shipped Date: | 20190613 |
| Received Date: | 20190626 |
| Manifest Status: | Signed |
| Submission Type: | DataImage5Copy |
| Origin Type: | Service |
| Generator EPA ID: | CAL000276072 |
| Generator Name: | Milana Inc Dba Econo Lube N Tune |
| Generator Location Street Number: | Not reported |
| Generator Location Street 1: | 1700 FULTON AVE |
| Generator Location Street 2: | Not reported |
| Generator Location City: | SACRAMENTO |
| Generator Location State: | CA |
| Generator Location Zip: | 95825-0000 |
| Generator Mail Street Number: | Not reported |
| Generator Mail Street 1: | 1700 FULTON AVE |
| Generator Mail Street 2: | Not reported |
| Generator Mail City: | SACRAMENTO |
| Generator Mail Zip: | 95825-0000 |
| Generator Mail State: | CA |
| Generator Contact Company Name: | Not reported |
| Designated Facility EPA ID: | AZR000521146 |
| Designated Facility Name: | Yuma Yes 2 Waste Transfer Station |
| Designated Facility Mail Street Number: | Not reported |
| Designated Facility Mail Street 1: | STE 105 |

**ECONO LUBE - 211377 (Continued)** **1024807760**

| | |
|---|---|
| Designated Facility Mail Street 2: | 2621 GREEN RIVER RD |
| Designated Facility Mail City: | CORONA |
| Designated Facility Mail Zip: | 92882 |
| Designated Facility Mail State: | CA |
| Designated Facility Location Street Number: | Not reported |
| Designated Facility Location Street 1: | 6500 S US HIGHWAY 95 |
| Designated Facility Location Street 2: | Not reported |
| Designated Facility Location City: | YUMA |
| Designated Facility Location Zip: | 85365 |
| Designated Facility Location State: | AZ |
| Designated Facility Contact Company Name: | Not reported |
| Manifest Residue Indicator: | N |
| Rejection Indicator: | N |

State Waste:

| | |
|---|---|
| Manifest Tracking Number: | 020156888JJK |
| Waste Line Number: | 1 |
| State Waste Code Owner: | CA |
| State Waste Code: | 352 |
| State Waste: | Other organic solids |

Transporter:

| | |
|---|---|
| Manifest Tracking Number: | 020156888JJK |
| Transporter Line Number: | 1 |
| Transporter EPA ID: | CAD028277036 |
| Transporter Name: | Asbury Environmental Services Dba World Oil Enviromental Services |

| | |
|---|---|
| Manifest Tracking Number: | 020156888JJK |
| Transporter Line Number: | 2 |
| Transporter EPA ID: | CAR000175422 |
| Transporter Name: | Worldwide Recovery System Inc |

Waste Line:

| | |
|---|---|
| Manifest Tracking Number: | 020156888JJK |
| Waste Line Number: | 1 |
| U.S. DOT Hazardous Indicator: | N |
| U.S. DOT ID Number: | Not reported |
| U.S. DOT Description: | Not reported |
| Non-Hazardous Waste Description: | NON RCRA HAZARDOUS WASTE SOLID (PAPER FILTERS) |
| Number of Containers: | 1 |
| Container Type Code: | DM |
| Container Type Description: | Metal drums, barrels, kegs |
| Waste Quantity: | 100 |
| Quantity Unit of Measure Code: | P |
| Quantity Unit of Measure Description: | Pounds |
| Waste Quantity, in Tons: | 0.05 |
| Acute Waste Quantity, in Tons: | 0 |
| Non-Acute Waste Quantity, in Tons: | 0.05 |
| Waste Quantity, in Kilograms: | 45.3515 |
| Acute Waste Quantity, in Kilograms: | 0 |
| Non-Acute Waste Quantity, in Kilorgrams: | 45.3515 |
| Management Method Code: | H141 |
| Management Method Description: | STORAGE, BULKING AND/OR TRANSFER OFF SITE |
| Waste Residue Indicator: | N |
| Quantity Discrepancy Indicator: | N |
| Waste Type Discrepancy Indicator: | N |

**ECONO LUBE - 211377 (Continued)** **1024807760**

| | |
|---|---|
| Waste Density: | Not reported |
| Waste Density Unit of Measure Code: | Not reported |
| Waste Density Unit of Measure Description: | Not reported |
| Form Code: | Not reported |
| Form Code Description: | Not reported |
| Source Code: | Not reported |
| Source Code Description: | Not reported |
| Waste Minimization Code: | Not reported |
| Waste Minimization Code Description: | Not reported |
| Consent Number: | Not reported |
| EPA Waste Indicator: | N |

---

**AX422** **ECONO LUBE N TUNE #186** **CERS TANKS** **S129447726**
**East** **1700 FULTON AVE** **N/A**
**1/8-1/4** **SACRAMENTO, CA 95825**
**0.204 mi.**
**1077 ft.** **Site 2 of 20 in cluster AX**

**Relative:**
**Lower**

**Actual:**
**40 ft.**

CERS TANKS:

| | |
|---|---|
| Name: | ECONO LUBE N TUNE #186 |
| Address: | 1700 FULTON AVE |
| City,State,Zip: | SACRAMENTO, CA 95825 |
| Site ID: | 113587 |
| CERS ID: | 10219318 |
| CERS Description: | Aboveground Petroleum Storage |

Violations:

| | |
|---|---|
| Site ID: | 113587 |
| Site Name: | ECONO LUBE N TUNE #186 |
| Violation Date: | 08-22-2014 |
| Citation: | HSC 6.5 Multiple Sections - California Health and Safety Code, Chapter 6.5, Section(s) Multiple Sections |
| Violation Description: | Haz Waste Generator Program - Operations/Maintenance - General |
| Violation Notes: | Returned to compliance on 09/12/2014. OBSERVATION: Observed three 5 gallon plastic buckets of brake shavings located under the brake grinding machine in the shop without an accumulation start date and a manifest/receipt demonstrating disposal within the past year was not available. CORRECTIVE ACTION: Dispose of brake shavings and submit a copy of the manifest/receipt to this department. |
| Violation Division: | Sacramento County Env Management Department |
| Violation Program: | HW |
| Violation Source: | CERS, |

| | |
|---|---|
| Site ID: | 113587 |
| Site Name: | ECONO LUBE N TUNE #186 |
| Violation Date: | 01-09-2023 |
| Citation: | 22 CCR 12 66262.12 - California Code of Regulations, Title 22, Chapter 12, Section(s) 66262.12 |
| Violation Description: | Failure to obtain an Identification Number prior to treating, storing, disposing of, transporting or offering for transportation any hazardous waste. |
| Violation Notes: | Returned to compliance on 02/10/2023. OBSERVATION: The generator's EPA ID number is inactive. A hazardous waste generator shall not treat, store, dispose of, transport or offer for transportation, hazardous waste without an active EPA ID number. CORRECTIVE ACTION: Submit documentation to this department demonstrating that you have reactivated the facility's EPA ID number. |
| Violation Division: | Sacramento County Env Management Department |

**ECONO LUBE N TUNE #186 (Continued)** **S129447726**

| | |
|---|---|
| Violation Program: | HW |
| Violation Source: | CERS, |
| Site ID: | 113587 |
| Site Name: | ECONO LUBE N TUNE #186 |
| Violation Date: | 07-08-2017 |
| Citation: | 19 CCR 6.95 25508(a)(1) - California Code of Regulations, Title 19, Chapter 6.95, Section(s) 25508(a)(1) |
| Violation Description: | Failure to complete and electronically submit the Business Activities Page and/or Business Owner Operator Identification Page. |
| Violation Notes: | Returned to compliance on 07/11/2017. OBSERVATION: The business activities page does not indicate the facility should be regulated under the APSA requirements and 1330 gallons of petroleum containing products were observed in aboveground storage tanks. CORRECTIVE ACTION: Update the business activities page to reflect this facility should be regulated under APSA requirements and submit through the CERS portal. Notify this department once the submission occurs or the violation will not be cleared. |
| Violation Division: | Sacramento County Env Management Department |
| Violation Program: | HMRRP |
| Violation Source: | CERS, |
| Site ID: | 113587 |
| Site Name: | ECONO LUBE N TUNE #186 |
| Violation Date: | 07-08-2017 |
| Citation: | 22 CCR 15 66265.16 - California Code of Regulations, Title 22, Chapter 15, Section(s) 66265.16 |
| Violation Description: | Failure to provide employees with hazardous waste training within the first six months after the date of their employment or assignment to a facility, or to a new position at a facility and annually thereafter. Training records on current personnel shall be kept until closure of the facility and for former employees the record shall be kept for at least three years from the date the employee last worked at the facility. |
| Violation Notes: | Returned to compliance on 07/21/2017. OBSERVATION: Documented training of personnel was not available at the time of inspection. Respondent stated it had been approximately a year and the facility was due for training. CORRECTIVE ACTION: Locate training documentation or conduct training with applicable personnel and document it. Submit a copy of the training documentation to this department. |
| Violation Division: | Sacramento County Env Management Department |
| Violation Program: | HW |
| Violation Source: | CERS, |
| Site ID: | 113587 |
| Site Name: | ECONO LUBE N TUNE #186 |
| Violation Date: | 08-22-2014 |
| Citation: | 22 CCR 12 66262.34(f) - California Code of Regulations, Title 22, Chapter 12, Section(s) 66262.34(f) |
| Violation Description: | Failure to properly label hazardous waste accumulation containers with the following requirements: "Hazardous Waste", name and address of the generator, physical and chemical characteristics of the Hazardous Waste, and starting accumulation date. |
| Violation Notes: | Returned to compliance on 08/22/2014. OBSERVATION: Observed three 5 gallon plastic buckets of brake shavings located under the brake grinding machine in the shop without hazardous waste labels. CORRECTIVE ACTION: Submit a photo to this department demonstrating |

**ECONO LUBE N TUNE #186 (Continued)** **S129447726**

| | |
|---|---|
| | that the containers listed above have been properly labeled. |
| Violation Division: | Sacramento County Env Management Department |
| Violation Program: | HW |
| Violation Source: | CERS, |
| | |
| Site ID: | 113587 |
| Site Name: | ECONO LUBE N TUNE #186 |
| Violation Date: | 08-22-2014 |
| Citation: | HSC 6.95 25505(a)(4) - California Health and Safety Code, Chapter 6.95, Section(s) 25505(a)(4) |
| Violation Description: | Failure to provide initial and annual training to all employees in safety procedures in the event of a release or threatened release of a hazardous material or failure to document and maintain training records for a minimum of three years. |
| Violation Notes: | Returned to compliance on 09/12/2014. OBSERVATION: Training documentation for all applicable employees was not available. CORRECTIVE ACTION: Submit documentation to this department demonstrating that employees have received training on safe handling of hazardous materials and the Emergency Response Plan. |
| Violation Division: | Sacramento County Env Management Department |
| Violation Program: | HMRRP |
| Violation Source: | CERS, |
| | |
| Site ID: | 113587 |
| Site Name: | ECONO LUBE N TUNE #186 |
| Violation Date: | 01-10-2023 |
| Citation: | HSC 6.67 Multiple - California Health and Safety Code, Chapter 6.67, Section(s) Multiple |
| Violation Description: | APSA Program - Administration/Documentation - General |
| Violation Notes: | Returned to compliance on 05/26/2023. Observation: Failure to complete the APSA facility information in CERS. Corrective action: Complete and submit all required CERS documents and notify this department. |
| Violation Division: | Sacramento County Env Management Department |
| Violation Program: | APSA |
| Violation Source: | CERS, |
| | |
| Site ID: | 113587 |
| Site Name: | ECONO LUBE N TUNE #186 |
| Violation Date: | 08-22-2014 |
| Citation: | HSC 6.5 25189.5(a) - California Health and Safety Code, Chapter 6.5, Section(s) 25189.5(a) |
| Violation Description: | Failure to properly dispose of hazardous waste at an authorized location. |
| Violation Notes: | Returned to compliance on 08/22/2014. OBSERVATION: Observed partially full cans of aersolized brake cleaner located in the trash cans in the shop. CORRECTIVE ACTION: Immediately discontinue disposing of partially full aerosolized cans to the trash. Remove any hazardous waste from the trash cans in the shop and submit a manifest/receipt demonstrating proper disposal. Submit a statement to this department demonstrating how the partially full aersol cans will be properly managed in the future. |
| Violation Division: | Sacramento County Env Management Department |
| Violation Program: | HW |
| Violation Source: | CERS, |
| | |
| Site ID: | 113587 |
| Site Name: | ECONO LUBE N TUNE #186 |

**ECONO LUBE N TUNE #186 (Continued)** **S129447726**

| | |
|---|---|
| Violation Date: | 08-22-2014 |
| Citation: | HSC 6.95 25508(a)(1) - California Health and Safety Code, Chapter 6.95, Section(s) 25508(a)(1) |
| Violation Description: | Failure to complete and electronically submit hazardous material inventory information for all reportable hazardous materials on site at or above reportable quantities. |
| Violation Notes: | Returned to compliance on 09/17/2014. OBSERVATION: The facility has not submitted the Hazardous Materials Inventory Chemical Description page for coolant to this department. CORRECTIVE ACTION: Complete and submit the Hazardous Materials Inventory Chemical Description page for all materials listed above electronically in this department's e-Reporting Portal or in the California Environmental Reporting System. |
| Violation Division: | Sacramento County Env Management Department |
| Violation Program: | HMRRP |
| Violation Source: | CERS, |
| | |
| Site ID: | 113587 |
| Site Name: | ECONO LUBE N TUNE #186 |
| Violation Date: | 01-09-2023 |
| Citation: | HSC 6.95 25505(a)(4) - California Health and Safety Code, Chapter 6.95, Section(s) 25505(a)(4) |
| Violation Description: | Failure to provide initial and annual training to all employees in safety procedures in the event of a release or threatened release of a hazardous material or failure to document and maintain training records for a minimum of three years. |
| Violation Notes: | Returned to compliance on 09/07/2023. OBSERVATION: Annual employee training in safety procedures in the event of a release or threatened release of a hazardous material including familiarity with the emergency response plan has not been provided and documented and training records were not maintained for a minimum of three years. Employee training in safety procedures was not conducted for 2022. CORRECTIVE ACTION: Submit documentation to this department demonstrating appropriate personnel have received training and maintain ongoing annual training records for a minimum of three years. |
| Violation Division: | Sacramento County Env Management Department |
| Violation Program: | HMRRP |
| Violation Source: | CERS, |
| | |
| Site ID: | 113587 |
| Site Name: | ECONO LUBE N TUNE #186 |
| Violation Date: | 08-22-2014 |
| Citation: | HSC 6.5 Multiple Sections - California Health and Safety Code, Chapter 6.5, Section(s) Multiple Sections |
| Violation Description: | Haz Waste Generator Program - Operations/Maintenance - General |
| Violation Notes: | Returned to compliance on 09/12/2014. OBSERVATION: Observed 2 one gallon plastic bottles of coolant located in the service bays without labels. CORRECTIVE ACTION: Submit a photo to this department demonstrating that the containers listed above have been properly labeled. |
| Violation Division: | Sacramento County Env Management Department |
| Violation Program: | HMRRP |
| Violation Source: | CERS, |
| | |
| Site ID: | 113587 |
| Site Name: | ECONO LUBE N TUNE #186 |
| Violation Date: | 01-09-2023 |

**ECONO LUBE N TUNE #186 (Continued)** **S129447726**

| | |
|---|---|
| Citation: | HSC 6.95 25508(a)(3) - California Health and Safety Code, Chapter 6.95, Section(s) 25508(a)(3) |
| Violation Description: | Failure to complete and electronically submit hazardous material inventory information for all reportable hazardous materials on site at or above reportable quantities. |
| Violation Notes: | Returned to compliance on 05/26/2023. OBSERVATION: Chemical inventory information for all reportable hazardous materials on site at or above reportable quantities have not been completed and electronically submitted to this department. The following reportable quantity of hazardous waste/ material located against the North wall in the hazardous waste storage area are not included in the inventory list in CERS: 1) Two 55 gallon metal container used to store used metal oil filters. 2) One-55 gallon metal container used to store used paper oil filters. 3) Two-55 gallon containers used to store waste antifreeze. 4) One-55 gallon container of hydraulic fluid-new material. CORRECTIVE ACTION: Complete the chemical inventory information for all reportable hazardous materials at or above reportable quantities and submit electronically in the California Environmental Reporting System. |
| Violation Division: | Sacramento County Env Management Department |
| Violation Program: | HMRRP |
| Violation Source: | CERS, |
| | |
| Site ID: | 113587 |
| Site Name: | ECONO LUBE N TUNE #186 |
| Violation Date: | 08-22-2014 |
| Citation: | 22 CCR 15 66265.16 - California Code of Regulations, Title 22, Chapter 15, Section(s) 66265.16 |
| Violation Description: | Failure to provide employees within the first six months after the date of their employment, or assignment to the facility, or to work unsupervised, or to a new position at a facility with hazardous waste training to ensure employees are competent in the following areas: hazardous waste management procedures (including contingency plan implementation) relevant to the positions in which they are employed, emergency response and emergency equipment, and procedures for using, inspecting, repairing, and replacing facility emergency and monitoring equipment. In addition, the owner/operator shall ensure facility personnel take part in an annual review of the initial training and training records training records on current personnel shall be kept until closure of the facility. Training records on former employees shall be kept for at least three years from the date the employee last worked at the facility. The records shall include the following: the job title for each position at the facility related to hazardous waste management, and the name of the employee filling each job; a written job description for each position, duties of facility personnel assigned to each position, and a written description of the type and amount of both introductory and continuing training that will be given to each person filling a position. |
| Violation Notes: | Returned to compliance on 09/12/2014. OBSERVATION: Documented training of personnel was not available at the time of inspection. CORRECTIVE ACTION: Locate training documentation or conduct training with applicable personnel and document it. Submit a copy of the training documentation to this department. |
| Violation Division: | Sacramento County Env Management Department |
| Violation Program: | HW |
| Violation Source: | CERS, |
| | |
| Site ID: | 113587 |

**ECONO LUBE N TUNE #186 (Continued)** **S129447726**

| | |
|---|---|
| Site Name: | ECONO LUBE N TUNE #186 |
| Violation Date: | 01-10-2023 |
| Citation: | Un-Specified |
| Violation Description: | APSA Program - Administration/Documentation - General Local Ordinance |
| Violation Notes: | Returned to compliance on 02/03/2023. OBSERVATION: The facility does not have a current permit for aboveground petroleum storage. CORRECTIVE ACTION: Immediately pay all permit fees to this department to obtain a new or renewed aboveground petroleum storage permit and maintain that permit as active as long as the facility is in operation. |
| Violation Division: | Sacramento County Env Management Department |
| Violation Program: | APSA |
| Violation Source: | CERS, |
| | |
| Site ID: | 113587 |
| Site Name: | ECONO LUBE N TUNE #186 |
| Violation Date: | 01-09-2023 |
| Citation: | 22 CCR 15 66265.16 - California Code of Regulations, Title 22, Chapter 15, Section(s) 66265.16 |
| Violation Description: | Failure to provide employees with hazardous waste training program of class room instructions or on-the-job training within the first six months after the date of their employment or assignment to a facility, or to a new position at a facility and annually thereafter. Training records on current personnel shall be kept until closure of the facility and for former employees the record shall be kept for at least three years from the date the employee last worked at the facility. The records shall include the following: the job title for each position at the facility related to hazardous waste management, and the name of the employee filling each job; a written job description for each position, duties of facility personnel assigned to each position, and a written description of the type and amount of both introductory and continuing training that will be given to each person filling a position. |
| Violation Notes: | Returned to compliance on 09/07/2023. OBSERVATION: Documented training of personnel was not conducted for 2022. CORRECTIVE ACTION: Conduct training with applicable personnel and document it. Submit a copy of the training documentation to this department. |
| Violation Division: | Sacramento County Env Management Department |
| Violation Program: | HW |
| Violation Source: | CERS, |
| | |
| Site ID: | 113587 |
| Site Name: | ECONO LUBE N TUNE #186 |
| Violation Date: | 08-22-2014 |
| Citation: | 22 CCR 12 66262.40(a) - California Code of Regulations, Title 22, Chapter 12, Section(s) 66262.40(a) |
| Violation Description: | Failure to maintain uniform hazardous waste manifest, consolidated manifest, or bills of lading copies for three years. |
| Violation Notes: | Returned to compliance on 09/12/2014. OBSERVATION: Uniform Hazardous Waste Manifests for brake shavings were not available at the time of inspection. CORRECTIVE ACTION: Locate a copy of all Uniform Hazardous Waste Manifests for brake shavings and submit copies to this department. |
| Violation Division: | Sacramento County Env Management Department |
| Violation Program: | HW |
| Violation Source: | CERS, |

**ECONO LUBE N TUNE #186 (Continued)** **S129447726**

| | |
|---|---|
| Site ID: | 113587 |
| Site Name: | ECONO LUBE N TUNE #186 |
| Violation Date: | 07-08-2017 |
| Citation: | 22 CCR 15 66265.192(k) - California Code of Regulations, Title 22, Chapter 15, Section(s) 66265.192(k) |
| Violation Description: | Failure to include all required information in the tank system assessment. |
| Violation Notes: | Returned to compliance on 08/23/2017. see Q294. |
| Violation Division: | Sacramento County Env Management Department |
| Violation Program: | HW |
| Violation Source: | CERS, |

| | |
|---|---|
| Site ID: | 113587 |
| Site Name: | ECONO LUBE N TUNE #186 |
| Violation Date: | 08-22-2014 |
| Citation: | 22 CCR 15 66265.173 - California Code of Regulations, Title 22, Chapter 15, Section(s) 66265.173 |
| Violation Description: | Failure to properly close hazardous waste containers when not in active use. |
| Violation Notes: | Returned to compliance on 09/12/2014. OBSERVATION:Observed two 5 gallon plastic buckets of brake shavings, two 55 gallon steel drums of oil filters, and one 55 gallon plastic drum of used coolant located in the shop open. CORRECTIVE ACTION: Submit photos to this department demonstrating that the containers listed above have been properly closed. |
| Violation Division: | Sacramento County Env Management Department |
| Violation Program: | HW |
| Violation Source: | CERS, |

| | |
|---|---|
| Site ID: | 113587 |
| Site Name: | ECONO LUBE N TUNE #186 |
| Violation Date: | 08-22-2014 |
| Citation: | 22 CCR 15 66265.31 - California Code of Regulations, Title 22, Chapter 15, Section(s) 66265.31 |
| Violation Description: | Failure to maintain and operate the facility to minimize the possibility of a fire, explosion, or any unplanned sudden or non-sudden release of hazardous waste or hazardous waste constituents to the air, soil, or surface water which could threaten human health or the environment. |
| Violation Notes: | Returned to compliance on 09/12/2014. OBSERVATION: Observed oil accumulation on the ground under the service bays. Observed coolant accumulation on the ground in the hazardous waste storage area. CORRECTIVE ACTION: Submit photos/documentation to this department demonstrating the spilsl have been properly removed and managed. |
| Violation Division: | Sacramento County Env Management Department |
| Violation Program: | HW |
| Violation Source: | CERS, |

| | |
|---|---|
| Site ID: | 113587 |
| Site Name: | ECONO LUBE N TUNE #186 |
| Violation Date: | 07-08-2017 |
| Citation: | 22 CCR 12 66262.34(e) - California Code of Regulations, Title 22, Chapter 12, Section(s) 66262.34(e) |
| Violation Description: | Failed to meet the conditions of satellite accumulation regulations, including but not limited to the following: accumulate up to 55 gallons of hazardous waste or one quart of acute hazardous waste at or near the initial point of accumulation which was under the control of |

**ECONO LUBE N TUNE #186 (Continued)** **S129447726**

the operator the container must be clearly marked with the initial date that hazardous waste is first placed in the container and labelled with the words Hazardous Waste including specified information container must be labelled with the date the satellite accumulation limit is reached and moved within three days after reaching the 55 gallon (or one quart) limit to a 90 day accumulation area 55 gallons (or one quart of acute hazardous waste) of waste per process may be accumulated Total time hazardous waste can be accumulated onsite in any generator accumulation area is one year, i.e., the combined accumulation time at a satellite accumulation point and at a 90/180/270 accumulation area (depending on size of generator and distance transported), whichever comes first.

Violation Notes: Returned to compliance on 07/21/2017.
Violation Division: Sacramento County Env Management Department
Violation Program: HW
Violation Source: CERS,

Site ID: 113587
Site Name: ECONO LUBE N TUNE #186
Violation Date: 01-10-2023
Citation: HSC 6.67 25270.4.5(a) - California Health and Safety Code, Chapter 6.67, Section(s) 25270.4.5(a)
Violation Description: Failure to prepare a Spill Prevention, Control, and Countermeasures (SPCC) Plan.
Violation Notes: Returned to compliance on 09/08/2023. OBSERVATION: Failure to prepare and implement SPCC Plan. CORRECTIVE ACTION: Prepare and implement SPCC Plan. Submit a copy to this department.
Violation Division: Sacramento County Env Management Department
Violation Program: APSA
Violation Source: CERS,

Site ID: 113587
Site Name: ECONO LUBE N TUNE #186
Violation Date: 07-08-2017
Citation: 22 CCR 15 66265.192(a) - California Code of Regulations, Title 22, Chapter 15, Section(s) 66265.192(a)
Violation Description: Failure to obtain and maintain a written assessment reviewed and certified by an independent, qualified, professional engineer prior to placing the tank system in service. The written assessment shall state that, the new hazardous waste tank system has sufficient structural integrity, is acceptable for the transferring, storing and treating of hazardous waste, and that the tanks and containment system including the foundation, structural support, seams, connections, and pressure controls (if applicable) are suitably designed to meet the regulation.
Violation Notes: Returned to compliance on 08/23/2017. OBSERVATION: A written hazardous waste tank assessment has not been obtained for the waste oil tank system. CORRECTIVE ACTION: Obtain a written hazardous waste tank system assessment for the waste oil tank system in accordance with 22 CCR 15 66265.192 and submit a copy to this department.
Violation Division: Sacramento County Env Management Department
Violation Program: HW
Violation Source: CERS,

Site ID: 113587
Site Name: ECONO LUBE N TUNE #186
Violation Date: 07-08-2017
Citation: HSC 6.5 25201 - California Health and Safety Code, Chapter 6.5,

**ECONO LUBE N TUNE #186 (Continued)** **S129447726**

Section(s) 25201
Violation Description: Failure to obtain a permit or grant of interim status after generator has accumulated hazardous waste on-site for longer than 90 days.
Violation Notes: Returned to compliance on 07/21/2017. OBSERVATION: 1 x 5 gallon bucket of brake grindings located in the shop was observed with an accumulation start date of 8/29/16 and a manifest/receipt demonstrating disposal within the past 90 days was not available. CORRECTIVE ACTION: Dispose of brake grindings and submit a copy of the manifest/receipt to this department.
Violation Division: Sacramento County Env Management Department
Violation Program: HW
Violation Source: CERS,

Site ID: 113587
Site Name: ECONO LUBE N TUNE #186
Violation Date: 01-10-2023
Citation: 22 CCR 15 66265.192(a) - California Code of Regulations, Title 22, Chapter 15, Section(s) 66265.192(a)
Violation Description: Failure to obtain and maintain a written assessment reviewed and certified by an independent, qualified, professional engineer prior to placing the tank system in service. The written assessment shall state that, the new hazardous waste tank system has sufficient structural integrity, is acceptable for the transferring, storing and treating of hazardous waste, and that the tanks and containment system including the foundation, structural support, seams, connections, and pressure controls (if applicable) are suitably designed to meet the regulation.
Violation Notes: Returned to compliance on 06/26/2023. OBSERVATION: A written hazardous waste tank assessment has not been obtained for the used oil] tank system within five (5) years from the previous assessment (22 CCR 15 66265.192(h)). CORRECTIVE ACTION: Obtain a written hazardous waste tank system assessment (reassessment) for the used oil tank system in accordance with 22 CCR 15 66265.192 and submit a copy to this department.
Violation Division: Sacramento County Env Management Department
Violation Program: HW
Violation Source: CERS,

Evaluation:
Eval General Type: Compliance Evaluation Inspection
Eval Date: 07-08-2017
Violations Found: Yes
Eval Type: Routine done by local agency
Eval Notes: Not reported
Eval Division: Sacramento County Env Management Department
Eval Program: HW
Eval Source: CERS,

Eval General Type: Compliance Evaluation Inspection
Eval Date: 08-22-2014
Violations Found: Yes
Eval Type: Routine done by local agency
Eval Notes: Not reported
Eval Division: Sacramento County Env Management Department
Eval Program: HW
Eval Source: CERS,

Eval General Type: Compliance Evaluation Inspection

**ECONO LUBE N TUNE #186 (Continued)** **S129447726**

Eval Date: 01-06-2023
Violations Found: No
Eval Type: Routine done by local agency
Eval Notes: Attempt but manger left for an appointment and Owner was not available. Owner told employee via telephone to have inspector come back on another day.
Eval Division: Sacramento County Env Management Department
Eval Program: HMRRP
Eval Source: CERS,

Eval General Type: Compliance Evaluation Inspection
Eval Date: 01-10-2023
Violations Found: Yes
Eval Type: Routine done by local agency
Eval Notes: Inspection report was emailed to Toan Ly. Inspection was conducted with EMD environmental health specialist Jerrod Voong. No signature required at this time.
Eval Division: Sacramento County Env Management Department
Eval Program: APSA
Eval Source: CERS,

Eval General Type: Compliance Evaluation Inspection
Eval Date: 01-10-2023
Violations Found: Yes
Eval Type: Routine done by local agency
Eval Notes: Inspection report was emailed to Toan Ly.in Lieu of Signature due to Covid-19. Inspection was conducted with EMD environmental health specialist Jerrod Voong. This is a focused inspection specifically on the Tank in Underground Area. See inspection report dated 1/9/2023 for other outstanding violations.
Eval Division: Sacramento County Env Management Department
Eval Program: HW
Eval Source: CERS,

Eval General Type: Compliance Evaluation Inspection
Eval Date: 01-09-2023
Violations Found: Yes
Eval Type: Routine done by local agency
Eval Notes: Inspection report emailed to Toan Ly. No signature required at this time.
Eval Division: Sacramento County Env Management Department
Eval Program: HMRRP
Eval Source: CERS,

Eval General Type: Compliance Evaluation Inspection
Eval Date: 01-09-2023
Violations Found: Yes
Eval Type: Routine done by local agency
Eval Notes: Inspection report emailed to Toan Ly. No signature required at this time.
Eval Division: Sacramento County Env Management Department
Eval Program: HW
Eval Source: CERS,

Eval General Type: Compliance Evaluation Inspection
Eval Date: 07-08-2017
Violations Found: Yes

**ECONO LUBE N TUNE #186 (Continued)** **S129447726**

Eval Type: Routine done by local agency
Eval Notes: Facility is now subject to the requirements of an SPCC and must immediately provide this document to this department for review.
Eval Division: Sacramento County Env Management Department
Eval Program: HMRRP
Eval Source: CERS,

Eval General Type: Compliance Evaluation Inspection
Eval Date: 08-22-2014
Violations Found: Yes
Eval Type: Routine done by local agency
Eval Notes: Not reported
Eval Division: Sacramento County Env Management Department
Eval Program: HMRRP
Eval Source: CERS,

Enforcement Action:
Site ID: 113587
Site Name: ECONO LUBE N TUNE #186
Site Address: 1700 FULTON AVE
Site City: SACRAMENTO
Site Zip: 95825
Enf Action Date: 08-22-2014
Enf Action Type: Notice of Violation (Unified Program)
Enf Action Description: Notice of Violation Issued by the Inspector at the Time of Inspection
Enf Action Notes: Not reported
Enf Action Division: Sacramento County Env Management Department
Enf Action Program: HMRRP
Enf Action Source: CERS,

Site ID: 113587
Site Name: ECONO LUBE N TUNE #186
Site Address: 1700 FULTON AVE
Site City: SACRAMENTO
Site Zip: 95825
Enf Action Date: 08-22-2014
Enf Action Type: Notice of Violation (Unified Program)
Enf Action Description: Notice of Violation Issued by the Inspector at the Time of Inspection
Enf Action Notes: Not reported
Enf Action Division: Sacramento County Env Management Department
Enf Action Program: HW
Enf Action Source: CERS,

Coordinates:
Site ID: 113587
Facility Name: ECONO LUBE N TUNE #186
Env Int Type Code: HWG
Program ID: 10219318
Coord Name: Not reported
Ref Point Type Desc: Center of a facility or station.,
Latitude: 38.596340
Longitude: -121.401120

Affiliation:
Affiliation Type Desc: Document Preparer
Entity Name: Toan Ly

**ECONO LUBE N TUNE #186 (Continued)** **S129447726**

| | |
|---|---|
| Entity Title: | Not reported |
| Affiliation Address: | Not reported |
| Affiliation City: | Not reported |
| Affiliation State: | Not reported |
| Affiliation Country: | Not reported |
| Affiliation Zip: | Not reported |
| Affiliation Phone: | , |
| | |
| Affiliation Type Desc: | Identification Signer |
| Entity Name: | Toan Ly |
| Entity Title: | Member |
| Affiliation Address: | Not reported |
| Affiliation City: | Not reported |
| Affiliation State: | Not reported |
| Affiliation Country: | Not reported |
| Affiliation Zip: | Not reported |
| Affiliation Phone: | , |
| | |
| Affiliation Type Desc: | Facility Mailing Address |
| Entity Name: | Mailing Address |
| Entity Title: | Not reported |
| Affiliation Address: | 1700 FULTON AVE |
| Affiliation City: | SACRAMENTO |
| Affiliation State: | CA |
| Affiliation Country: | Not reported |
| Affiliation Zip: | 95825 |
| Affiliation Phone: | , |
| | |
| Affiliation Type Desc: | Parent Corporation |
| Entity Name: | ECONO LUBE N TUNE #186 |
| Entity Title: | Not reported |
| Affiliation Address: | Not reported |
| Affiliation City: | Not reported |
| Affiliation State: | Not reported |
| Affiliation Country: | Not reported |
| Affiliation Zip: | Not reported |
| Affiliation Phone: | , |
| | |
| Affiliation Type Desc: | Environmental Contact |
| Entity Name: | Toan Ly |
| Entity Title: | Not reported |
| Affiliation Address: | 1700 Fulton Ave |
| Affiliation City: | sacramento |
| Affiliation State: | CA |
| Affiliation Country: | Not reported |
| Affiliation Zip: | 95825 |
| Affiliation Phone: | , |
| | |
| Affiliation Type Desc: | Operator |
| Entity Name: | Ly Bros LLC |
| Entity Title: | Not reported |
| Affiliation Address: | Not reported |
| Affiliation City: | Not reported |
| Affiliation State: | Not reported |
| Affiliation Country: | Not reported |
| Affiliation Zip: | Not reported |
| Affiliation Phone: | (916) 943-6040, |

**ECONO LUBE N TUNE #186 (Continued)** **S129447726**

| | |
|---|---|
| Affiliation Type Desc: | CUPA District |
| Entity Name: | Sacramento County Environmental Management Departm |
| Entity Title: | Not reported |
| Affiliation Address: | 11080 WHITE ROCK ROAD, STE. 200 |
| Affiliation City: | RANCHO CORDOVA |
| Affiliation State: | CA |
| Affiliation Country: | Not reported |
| Affiliation Zip: | 95670 |
| Affiliation Phone: | (916) 875-8550, |

| | |
|---|---|
| Affiliation Type Desc: | Legal Owner |
| Entity Name: | Toan Ly |
| Entity Title: | Not reported |
| Affiliation Address: | 5520 Peridot Dr |
| Affiliation City: | Rocklin |
| Affiliation State: | CA |
| Affiliation Country: | United States |
| Affiliation Zip: | 95677 |
| Affiliation Phone: | (916) 943-6040, |

---

**AX423** **ECONO LUBE & TUNE #186** **UST** **U003939566**
**East** **1700 FULTON AVE** **N/A**
**1/8-1/4** **SACRAMENTO, CA 95825**
**0.204 mi.**
**1077 ft.** **Site 3 of 20 in cluster AX**

**Relative:** **Lower**

**Actual:** **40 ft.**

UST:

| | |
|---|---|
| Name: | ECONO LUBE & TUNE #186 |
| Address: | 1700 FULTON AVE |
| City,State,Zip: | SACRAMENTO, CA 95825 |
| Facility ID: | FA0009233 |
| Permitting Agency: | SACRAMENTO COUNTY |
| CERSID: | Not reported |
| Latitude: | 38.597694 |
| Longitude: | -121.399769 |
| Owner type: | Not reported |
| Facility type: | Not reported |
| Num of inuse ust: | Not reported |
| Num of closed ust: | Not reported |
| Num of oos ust: | Not reported |
| Epa region: | Not reported |
| Tribal lands: | Not reported |
| Tank owner name: | Not reported |
| Tank owner mailing address: | Not reported |
| Tank owner mailing city: | Not reported |
| Tank owner mailing zip: | Not reported |
| Tank owner mailing state: | Not reported |
| Tank operator name: | Not reported |
| Tank operator mailing address: | Not reported |
| Tank operator mailing city: | Not reported |
| Tank operator mailing zip: | Not reported |
| Tank operator mailing state: | Not reported |
| Tankidnumber: | Not reported |
| Tank status: | Not reported |
| Tank configuration: | Not reported |
| Tank closure date: | Not reported |
| Tank installation date: | Not reported |

**ECONO LUBE & TUNE #186 (Continued)** **U003939566**

| | |
|---|---|
| Tank num of compartments: | Not reported |
| Tank contents: | Not reported |
| Tank capacity gallons: | Not reported |
| Tank type: | Not reported |
| Tank pc construction: | Not reported |
| Tank pwpiping construction: | Not reported |
| Tank piping type: | Not reported |
| Tank piping construction: | Not reported |
| Tank sacrificial anode: | Not reported |
| Tank cp impressed current: | Not reported |
| Tank cp shutoff: | Not reported |
| Tank alarms: | Not reported |
| Tank ball float: | Not reported |
| Tank spill bucket: | Not reported |

---

**AX424** **ECONO LUBE N TUNE** **SWEEPS UST** **S101590671**
**East** **1700 FULTON AVE** **CA FID UST** **N/A**
**1/8-1/4** **SACRAMENTO, CA 95825**
**0.204 mi.**
**1077 ft.** **Site 4 of 20 in cluster AX**

**Relative:** **Lower**

**Actual:** **40 ft.**

SWEEPS UST:

| | |
|---|---|
| Name: | ECONO LUBE N TUNE |
| Address: | 1700 FULTON AVE |
| City: | SACRAMENTO |
| Status: | Active |
| Comp Number: | 20002 |
| Number: | 2 |
| Board Of Equalization: | 44-033051 |
| Referral Date: | 06-29-92 |
| Action Date: | 06-29-92 |
| Created Date: | 06-25-90 |
| Owner Tank Id: | C9003389W001 |
| SWRCB Tank Id: | 34-000-020002-000001 |
| Tank Status: | A |
| Capacity: | 500 |
| Active Date: | 06-29-92 |
| Tank Use: | OIL |
| STG: | W |
| Content: | WASTE OIL |
| Number Of Tanks: | 1 |

CA FID UST:

| | |
|---|---|
| Facility ID: | 34004717 |
| Regulated By: | UTNKA |
| Regulated ID: | Not reported |
| Cortese Code: | Not reported |
| SIC Code: | Not reported |
| Facility Phone: | 9164811192 |
| Mail To: | Not reported |
| Mailing Address: | 1700 FULTON AVE |
| Mailing Address 2: | Not reported |
| Mailing City,St,Zip: | SACRAMENTO 95825 |
| Contact: | Not reported |
| Contact Phone: | Not reported |
| DUNs Number: | Not reported |
| NPDES Number: | Not reported |

**ECONO LUBE N TUNE (Continued)** **S101590671**

EPA ID: Not reported
Comments: Not reported
Status: Active

---

**AX425** **MONCKTON PROPERTY** **LUST** **S102433929**
**East** **1700 FULTON** **Sacramento Co. CS** **N/A**
**1/8-1/4** **SACRAMENTO, CA 95825** **CERS HAZ WASTE**
**0.204 mi.** **CHMIRS**
**1077 ft.** **Site 5 of 20 in cluster AX** **Cortese**
**HIST CORTESE**
**Relative:** **HWTS**
**Lower** **HAZNET**
**Actual:** **Sacramento Co. ML**
**40 ft.** **CERS**

LUST:

| | |
|---|---|
| Name: | MONCKTON PROPERTY |
| Address: | 1700 FULTON AVE |
| City,State,Zip: | SACRAMENTO, CA 95825 |
| Lead Agency: | SACRAMENTO COUNTY LOP |
| Case Type: | LUST Cleanup Site |

Geo Track:

| | |
|---|---|
| Global Id: | T0606700057 |
| Latitude: | 38.596341 |
| Longitude: | -121.401121 |
| Status: | Completed - Case Closed |
| Status Date: | 06/20/1989 |
| Case Worker: | Not reported |
| RB Case Number: | 340080 |
| Local Agency: | Not reported |
| File Location: | Not reported |
| Local Case Number: | 0235B |
| Potential Media Affect: | Soil |
| Potential Contaminants of Concern: | Gasoline |
| EPA Region: | 9 |
| Coordinate Source: | Google Map Move |
| Cuf Case: | NO |
| Quantity Released Gallons: | Not reported |
| Begin Date: | 05/01/1987 |
| Leak Reported Date: | 05/01/1987 |
| How Discovered: | Not reported |
| How Discovered Description: | Not reported |
| Discharge Source: | Not reported |
| Discharge Cause: | Not reported |
| Stop Method: | Not reported |
| Stop Description: | Not reported |
| No Further Action Date: | 06/20/1989 |
| CA Water Watershed Name: | Valley-American - Coon-American - Lower American (519.21) |
| Dwr Groundwater Subbasin Name: | Sacramento Valley - North American (5-021.64) |
| Disadvantaged Community: | Not reported |
| CA Enviroscreen 3 Score: | 71-75% |
| CA Enviroscreen 4 Score: | 65-70% |
| Military DOD Site: | No |
| Facility Project Subtype: | Not reported |
| RWQCB Region: | CENTRAL VALLEY RWQCB (REGION 5S) |
| Site History: | Not reported |

**MONCKTON PROPERTY (Continued)** **S102433929**

LUST:
Global Id: T0606700057
Contact Type: Regional Board Caseworker
Contact Name: VERA FISCHER
Organization Name: CENTRAL VALLEY RWQCB (REGION 5S)
Address: 11020 SUN CENTER DRIVE #200
City: RANCHO CORDOVA
Email: vera.fischer@waterboards.ca.gov
Phone Number: Not reported

LUST:
Global Id: T0606700057
Action Type: Other
Date: 05/01/1987
Action: Leak Reported

LUST:
Global Id: T0606700057
Status: Open - Case Begin Date
Status Date: 05/01/1987

Global Id: T0606700057
Status: Open - Site Assessment
Status Date: 09/08/1987

Global Id: T0606700057
Status: Completed - Case Closed
Status Date: 06/20/1989

LUST REG 5:
Name: MONCKTON PROPERTY
Address: 1700 FULTON AVE
City: SACRAMENTO
Region: 5
Status: Case Closed
Case Number: 340080
Case Type: Soil only
Substance: GASOLINE
Staff Initials: VJF
Lead Agency: Local
Program: LUST
MTBE Code: N/A

Sacramento Co. CS:
Name: F D MONCKTON
Address: 1700 FULTON AVE
City,State,Zip: SACRAMENTO, CA
State Site Number: 0235B
Lead Staff: Mawhinney, E.
Lead Agency: HM
Remedial Action Taken: NO
Substance: Automotive(motor gasoline and additives)
Date Reported: 07/26/1987
Facility Id: RO0000567

**MONCKTON PROPERTY (Continued)** **S102433929**

Case Type: Not reported
Case Closed: Y
**Date Closed: 06/20/1989**
**Case Type: Not reported**
**Substance: Automotive(motor gasoline and additives)**

CERS HAZ WASTE:
Name: ECONO LUBE N TUNE #186
Address: 1700 FULTON AVE
City,State,Zip: SACRAMENTO, CA 95825
Site ID: 113587
CERS ID: 10219318
CERS Description: Hazardous Waste Generator

CHMIRS:
Name: Not reported
Address: 1700 FULTON AVE
City,State,Zip: SACRAMENTO, CA
OES Incident Number: 17-0567
OES notification: 01/19/2017
OES Date: Not reported
OES Time: Not reported
**Date Completed: Not reported**
Property Use: Not reported
Agency Id Number: Not reported
Agency Incident Number: Not reported
Time Notified: Not reported
Time Completed: Not reported
Surrounding Area: Not reported
Estimated Temperature: Not reported
Property Management: Not reported
More Than Two Substances Involved?: Not reported
Resp Agncy Personel # Of Decontaminated: Not reported
Responding Agency Personel # Of Injuries: Not reported
Responding Agency Personel # Of Fatalities: Not reported
Others Number Of Decontaminated: Not reported
Others Number Of Injuries: Not reported
Others Number Of Fatalities: Not reported
Vehicle Make/year: Not reported
Vehicle License Number: Not reported
Vehicle State: Not reported
Vehicle Id Number: Not reported
CA DOT PUC/ICC Number: Not reported
Company Name: Not reported
Reporting Officer Name/ID: Not reported
Report Date: Not reported
Facility Telephone: Not reported
Waterway Involved: Yes
Waterway: Storm Drain
Spill Site: Merchant/Business
Cleanup By: Contractor
Containment: Not reported
What Happened: Not reported
Type: Not reported
Measure: Not reported
Other: Not reported

**MONCKTON PROPERTY (Continued)** **S102433929**

| | |
|---|---|
| Type: | PETROLEUM |
| Measure: | Gal(s) |
| Other: | Not reported |
| Date/Time: | 1000 |
| Year: | 2017 |
| Agency: | SC Fuels |
| Incident Date: | 01/19/2017 |
| Admin Agency: | Sacramento City Fire Department |
| Amount: | Not reported |
| Contained: | Yes |
| Site Type: | Storm Drain |
| E Date: | Not reported |
| Substance: | Motor Oil |
| Quantity Released: | 30-50 |
| Unknown: | Not reported |
| Substance #2: | Not reported |
| Substance #3: | Not reported |
| Evacuations: | Not reported |
| Number of Injuries: | Not reported |
| Number of Fatalities: | Not reported |
| #1 Pipeline: | No |
| #2 Pipeline: | No |
| #3 Pipeline: | No |
| #1 Vessel >= 300 Tons: | No |
| #2 Vessel >= 300 Tons: | No |
| #3 Vessel >= 300 Tons: | No |
| Evacs: | No |
| Injuries: | No |
| Fatals: | No |
| Comments: | Not reported |
| Description: | RP states: Equipment malfunctioned resulting in the release of 30-50 gallons of motor oil to asphalt. An unknown amount entered a storm drain. Release is contained and no longer releasing. Fremouw Environmental to conduct clean up. |

CORTESE:

| | |
|---|---|
| Name: | MONCKTON PROPERTY |
| Address: | 1700 FULTON AVE |
| City,State,Zip: | SACRAMENTO, CA 95825 |
| Region: | CORTESE |
| Envirostor Id: | Not reported |
| Global ID: | T0606700057 |
| Site/Facility Type: | LUST CLEANUP SITE |
| Cleanup Status: | COMPLETED - CASE CLOSED |
| Status Date: | Not reported |
| Site Code: | Not reported |
| Latitude: | Not reported |
| Longitude: | Not reported |
| Owner: | Not reported |
| Enf Type: | Not reported |
| Swat R: | Not reported |
| Flag: | active |
| Order No: | Not reported |
| Waste Discharge System No: | Not reported |
| Effective Date: | Not reported |
| Region 2: | Not reported |

**MONCKTON PROPERTY (Continued)** **S102433929**

WID Id: Not reported
Solid Waste Id No: Not reported
Waste Management Uit Name: Not reported
File Name: Active Open

HIST CORTESE:
edr_fname: MONCKTON PROPERTY
edr_fadd1: 1700 FULTON
City,State,Zip: SACRAMENTO, CA 95825
Region: CORTESE
Facility County Code: 34
Reg By: LTNKA
Reg Id: 340080

HWTS:
Name: SC FUELS
Address: 1700 FULTON AVE
Address 2: Not reported
City,State,Zip: SACRAMENTO, CA 95825
EPA ID: CAC002893894
Inactive Date: 04/21/2017
Create Date: 01/19/2017
Last Act Date: Not reported
Mailing Name: Not reported
Mailing Address: 237 EAST WHITMORE AVE
Mailing Address 2: Not reported
Mailing City,State,Zip: MODESTO, CA 95358
Owner Name: SHAWN SHEARS
Owner Address: 237 EAST WHITMORE AVE
Owner Address 2: Not reported
Owner City,State,Zip: MODESTO, CA 95358
Owner Phone: Not reported
Owner Fax: Not reported
Contact Name: SHAWN SHEARS
Contact Address: 237 EAST WHITMORE AVE
Contact Address 2: Not reported
City,State,Zip: MODESTO, CA 95358
Contact Phone: Not reported
Contact Fax: Not reported
Facility Status: Inactive
Facility Type: TEMPORARY
Category: STATE
Latitude: -90
Longitude: 180

NAICS:
EPA ID: CAC002893894
Create Date: 2017-01-19 13:43:24.113
NAICS Code: 99999
NAICS Description: Not Otherwise Specified
Issued EPA ID Date: 2017-01-19 13:43:24.13000
Inactive Date: 2017-04-21 03:00:23.29700
Facility Name: SC FUELS
Facility Address: 1700 FULTON AVE
Facility Address 2: Not reported
Facility City: SACRAMENTO
Facility County: Not reported

**MONCKTON PROPERTY (Continued)** **S102433929**

Facility State: CA
Facility Zip: 95825

HAZNET:
Name: SC FUELS
Address: 1700 FULTON AVE
Address 2: Not reported
City,State,Zip: SACRAMENTO, CA 95825
Contact: SHAWN SHEARS
Telephone: 2092220735
Mailing Name: Not reported
Mailing Address: 237 EAST WHITMORE AVE

Year: 2017
Gepaid: CAC002893894
TSD EPA ID: AZR000515924
CA Waste Code: 223 - Unspecified oil-containing waste
Disposal Method: H141 - Storage, Bulking, And/Or Transfer Off Site--No Treatment/Reovery (H010-H129) Or (H131-H135)
Tons: 0.265

Additional Information:
Year: 2017
Gen EPA ID: CAC002893894

Shipment Date: 20170119
Creation Date: 5/9/2018 18:30:35
Receipt Date: 20170127
Manifest ID: 015105308JJK
Trans EPA ID: CAR000171017
Trans Name: FREMOUW ENVIRONMENTAL SERVICES INC
Trans 2 EPA ID: CAR000175422
Trans 2 Name: WORLDWIDE RECOVERY SYSTEM INC
TSDF EPA ID: AZR000515924
Trans Name: YUMA YES LLC
TSDF Alt EPA ID: Not reported
TSDF Alt Name: Not reported
Waste Code Description: 223 - Unspecified oil-containing waste
RCRA Code: Not reported
Meth Code: H141 - Storage, Bulking, And/Or Transfer Off Site--No Treatment/Reovery (H010-H129) Or (H131-H135)
Quantity Tons: 0.265
Waste Quantity: 530
Quantity Unit: P
Additional Code 1: Not reported
Additional Code 2: Not reported
Additional Code 3: Not reported
Additional Code 4: Not reported
Additional Code 5: Not reported

Sacramento Co. ML:
Name: ECONO LUBE N TUNE
Address: 1700 FULTON AVE
City,State,Zip: SACRAMENTO, CA 95825

**MONCKTON PROPERTY (Continued)** **S102433929**

| | |
|---|---|
| Facility Id: | Not reported |
| Facility Status: | Not reported |
| FD: | Not reported |
| Billing Codes BP: | A |
| Billing Codes UST: | I |
| WG Bill Code: | I |
| Target Property Bill Cod: | Not reported |
| Food Bill Code: | Not reported |
| CUPA Permit Date: | Not reported |
| HAZMAT Permit Date: | Not reported |
| HAZMAT Inspection Date: | Not reported |
| Hazmat Date BP Received: | Not reported |
| UST Permit Dt: | Not reported |
| UST Inspection Date: | Not reported |
| UST Tank Test Date: | Not reported |
| Number of Tanks: | 1 |
| UST Tank Test Date: | Not reported |
| SIC Code: | Not reported |
| Tier Permitting: | Not reported |
| AST Bill Code: | Not reported |
| CALARP Bill Code: | Not reported |

CERS:

| | |
|---|---|
| Name: | MONCKTON PROPERTY |
| Address: | 1700 FULTON AVE |
| City,State,Zip: | SACRAMENTO, CA 95825 |
| Site ID: | 906724 |
| CERS ID: | T0606700057 |
| CERS Description: | Leaking Underground Storage Tank Cleanup Site |

Affiliation:

| | |
|---|---|
| Affiliation Type Desc: | Regional Board Caseworker |
| Entity Name: | VERA FISCHER - CENTRAL VALLEY RWQCB (REGION 5S) |
| Entity Title: | Not reported |
| Affiliation Address: | 11020 SUN CENTER DRIVE #200 |
| Affiliation City: | RANCHO CORDOVA |
| Affiliation State: | CA |
| Affiliation Country: | Not reported |
| Affiliation Zip: | Not reported |
| Affiliation Phone: | , |

| | |
|---|---|
| Name: | ECONO LUBE N TUNE #186 |
| Address: | 1700 FULTON AVE |
| City,State,Zip: | SACRAMENTO, CA 95825 |
| Site ID: | 113587 |
| CERS ID: | 10219318 |
| CERS Description: | Chemical Storage Facilities |

Violations:

| | |
|---|---|
| Site ID: | 113587 |
| Site Name: | ECONO LUBE N TUNE #186 |
| Violation Date: | 08-22-2014 |
| Citation: | HSC 6.5 Multiple Sections - California Health and Safety Code, Chapter 6.5, Section(s) Multiple Sections |
| Violation Description: | Haz Waste Generator Program - Operations/Maintenance - General |
| Violation Notes: | Returned to compliance on 09/12/2014. OBSERVATION: Observed three 5 gallon plastic buckets of brake shavings located under the brake |

**MONCKTON PROPERTY (Continued)** **S102433929**

grinding machine in the shop without an accumulation start date and a manifest/receipt demonstrating disposal within the past year was not available. CORRECTIVE ACTION: Dispose of brake shavings and submit a copy of the manifest/receipt to this department.

Violation Division: Sacramento County Env Management Department
Violation Program: HW
Violation Source: CERS,

Site ID: 113587
Site Name: ECONO LUBE N TUNE #186
Violation Date: 01-09-2023
Citation: 22 CCR 12 66262.12 - California Code of Regulations, Title 22, Chapter 12, Section(s) 66262.12
Violation Description: Failure to obtain an Identification Number prior to treating, storing, disposing of, transporting or offering for transportation any hazardous waste.
Violation Notes: Returned to compliance on 02/10/2023. OBSERVATION: The generator's EPA ID number is inactive. A hazardous waste generator shall not treat, store, dispose of, transport or offer for transportation, hazardous waste without an active EPA ID number. CORRECTIVE ACTION: Submit documentation to this department demonstrating that you have reactivated the facility's EPA ID number.
Violation Division: Sacramento County Env Management Department
Violation Program: HW
Violation Source: CERS,

Site ID: 113587
Site Name: ECONO LUBE N TUNE #186
Violation Date: 07-08-2017
Citation: 19 CCR 6.95 25508(a)(1) - California Code of Regulations, Title 19, Chapter 6.95, Section(s) 25508(a)(1)
Violation Description: Failure to complete and electronically submit the Business Activities Page and/or Business Owner Operator Identification Page.
Violation Notes: Returned to compliance on 07/11/2017. OBSERVATION: The business activities page does not indicate the facility should be regulated under the APSA requirements and 1330 gallons of petroleum containing products were observed in aboveground storage tanks. CORRECTIVE ACTION: Update the business activities page to reflect this facility should be regulated under APSA requirements and submit through the CERS portal. Notify this department once the submission occurs or the violation will not be cleared.
Violation Division: Sacramento County Env Management Department
Violation Program: HMRRP
Violation Source: CERS,

Site ID: 113587
Site Name: ECONO LUBE N TUNE #186
Violation Date: 07-08-2017
Citation: 22 CCR 15 66265.16 - California Code of Regulations, Title 22, Chapter 15, Section(s) 66265.16
Violation Description: Failure to provide employees with hazardous waste training within the first six months after the date of their employment or assignment to a facility, or to a new position at a facility and annually thereafter. Training records on current personnel shall be kept until closure of the facility and for former employees the record shall be kept for at least three years from the date the employee last worked at the facility.

**MONCKTON PROPERTY (Continued)** **S102433929**

| | |
|---|---|
| Violation Notes: | Returned to compliance on 07/21/2017. OBSERVATION: Documented training of personnel was not available at the time of inspection. Respondent stated it had been approximately a year and the facility was due for training. CORRECTIVE ACTION: Locate training documentation or conduct training with applicable personnel and document it. Submit a copy of the training documentation to this department. |
| Violation Division: | Sacramento County Env Management Department |
| Violation Program: | HW |
| Violation Source: | CERS, |
| | |
| Site ID: | 113587 |
| Site Name: | ECONO LUBE N TUNE #186 |
| Violation Date: | 08-22-2014 |
| Citation: | 22 CCR 12 66262.34(f) - California Code of Regulations, Title 22, Chapter 12, Section(s) 66262.34(f) |
| Violation Description: | Failure to properly label hazardous waste accumulation containers with the following requirements: "Hazardous Waste", name and address of the generator, physical and chemical characteristics of the Hazardous Waste, and starting accumulation date. |
| Violation Notes: | Returned to compliance on 08/22/2014. OBSERVATION: Observed three 5 gallon plastic buckets of brake shavings located under the brake grinding machine in the shop without hazardous waste labels. CORRECTIVE ACTION: Submit a photo to this department demonstrating that the containers listed above have been properly labeled. |
| Violation Division: | Sacramento County Env Management Department |
| Violation Program: | HW |
| Violation Source: | CERS, |
| | |
| Site ID: | 113587 |
| Site Name: | ECONO LUBE N TUNE #186 |
| Violation Date: | 08-22-2014 |
| Citation: | HSC 6.95 25505(a)(4) - California Health and Safety Code, Chapter 6.95, Section(s) 25505(a)(4) |
| Violation Description: | Failure to provide initial and annual training to all employees in safety procedures in the event of a release or threatened release of a hazardous material or failure to document and maintain training records for a minimum of three years. |
| Violation Notes: | Returned to compliance on 09/12/2014. OBSERVATION: Training documentation for all applicable employees was not available. CORRECTIVE ACTION: Submit documentation to this department demonstrating that employees have received training on safe handling of hazardous materials and the Emergency Response Plan. |
| Violation Division: | Sacramento County Env Management Department |
| Violation Program: | HMRRP |
| Violation Source: | CERS, |
| | |
| Site ID: | 113587 |
| Site Name: | ECONO LUBE N TUNE #186 |
| Violation Date: | 01-10-2023 |
| Citation: | HSC 6.67 Multiple - California Health and Safety Code, Chapter 6.67, Section(s) Multiple |
| Violation Description: | APSA Program - Administration/Documentation - General |
| Violation Notes: | Returned to compliance on 05/26/2023. Observation: Failure to complete the APSA facility information in CERS. Corrective action: Complete and submit all required CERS documents and notify this department. |
| Violation Division: | Sacramento County Env Management Department |
| Violation Program: | APSA |

**MONCKTON PROPERTY (Continued)** **S102433929**

Violation Source: CERS,

Site ID: 113587
Site Name: ECONO LUBE N TUNE #186
Violation Date: 08-22-2014
Citation: HSC 6.5 25189.5(a) - California Health and Safety Code, Chapter 6.5, Section(s) 25189.5(a)
Violation Description: Failure to properly dispose of hazardous waste at an authorized location.
Violation Notes: Returned to compliance on 08/22/2014. OBSERVATION: Observed partially full cans of aersolized brake cleaner located in the trash cans in the shop. CORRECTIVE ACTION: Immediately discontinue disposing of partially full aerosolized cans to the trash. Remove any hazardous waste from the trash cans in the shop and submit a manifest/receipt demonstrating proper disposal. Submit a statement to this department demonstrating how the partially full aersol cans will be properly managed in the future.
Violation Division: Sacramento County Env Management Department
Violation Program: HW
Violation Source: CERS,

Site ID: 113587
Site Name: ECONO LUBE N TUNE #186
Violation Date: 08-22-2014
Citation: HSC 6.95 25508(a)(1) - California Health and Safety Code, Chapter 6.95, Section(s) 25508(a)(1)
Violation Description: Failure to complete and electronically submit hazardous material inventory information for all reportable hazardous materials on site at or above reportable quantities.
Violation Notes: Returned to compliance on 09/17/2014. OBSERVATION: The facility has not submitted the Hazardous Materials Inventory Chemical Description page for coolant to this department. CORRECTIVE ACTION: Complete and submit the Hazardous Materials Inventory Chemical Description page for all materials listed above electronically in this department's e-Reporting Portal or in the California Environmental Reporting System.
Violation Division: Sacramento County Env Management Department
Violation Program: HMRRP
Violation Source: CERS,

Site ID: 113587
Site Name: ECONO LUBE N TUNE #186
Violation Date: 01-09-2023
Citation: HSC 6.95 25505(a)(4) - California Health and Safety Code, Chapter 6.95, Section(s) 25505(a)(4)
Violation Description: Failure to provide initial and annual training to all employees in safety procedures in the event of a release or threatened release of a hazardous material or failure to document and maintain training records for a minimum of three years.
Violation Notes: Returned to compliance on 09/07/2023. OBSERVATION: Annual employee training in safety procedures in the event of a release or threatened release of a hazardous material including familiarity with the emergency response plan has not been provided and documented and training records were not maintained for a minimum of three years. Employee training in safety procedures was not conducted for 2022. CORRECTIVE ACTION: Submit documentation to this department demonstrating appropriate personnel have received training and

**MONCKTON PROPERTY (Continued)** **S102433929**

maintain ongoing annual training records for a minimum of three years.
Violation Division: Sacramento County Env Management Department
Violation Program: HMRRP
Violation Source: CERS,

Site ID: 113587
Site Name: ECONO LUBE N TUNE #186
Violation Date: 08-22-2014
Citation: HSC 6.5 Multiple Sections - California Health and Safety Code, Chapter 6.5, Section(s) Multiple Sections
Violation Description: Haz Waste Generator Program - Operations/Maintenance - General
Violation Notes: Returned to compliance on 09/12/2014. OBSERVATION: Observed 2 one gallon plastic bottles of coolant located in the service bays without labels. CORRECTIVE ACTION: Submit a photo to this department demonstrating that the containers listed above have been properly labeled.
Violation Division: Sacramento County Env Management Department
Violation Program: HMRRP
Violation Source: CERS,

Site ID: 113587
Site Name: ECONO LUBE N TUNE #186
Violation Date: 01-09-2023
Citation: HSC 6.95 25508(a)(3) - California Health and Safety Code, Chapter 6.95, Section(s) 25508(a)(3)
Violation Description: Failure to complete and electronically submit hazardous material inventory information for all reportable hazardous materials on site at or above reportable quantities.
Violation Notes: Returned to compliance on 05/26/2023. OBSERVATION: Chemical inventory information for all reportable hazardous materials on site at or above reportable quantities have not been completed and electronically submitted to this department. The following reportable quantity of hazardous waste/ material located against the North wall in the hazardous waste storage area are not included in the inventory list in CERS: 1) Two 55 gallon metal container used to store used metal oil filters. 2) One-55 gallon metal container used to store used paper oil filters. 3) Two-55 gallon containers used to store waste antifreeze. 4) One-55 gallon container of hydraulic fluid-new material. CORRECTIVE ACTION: Complete the chemical inventory information for all reportable hazardous materials at or above reportable quantities and submit electronically in the California Environmental Reporting System.
Violation Division: Sacramento County Env Management Department
Violation Program: HMRRP
Violation Source: CERS,

Site ID: 113587
Site Name: ECONO LUBE N TUNE #186
Violation Date: 08-22-2014
Citation: 22 CCR 15 66265.16 - California Code of Regulations, Title 22, Chapter 15, Section(s) 66265.16
Violation Description: Failure to provide employees within the first six months after the date of their employment, or assignment to the facility, or to work unsupervised, or to a new position at a facility with hazardous waste training to ensure employees are competent in the following areas: hazardous waste management procedures (including contingency plan implementation) relevant to the positions in which they are employed, emergency response and emergency equipment, and procedures for using,

**MONCKTON PROPERTY (Continued)** **S102433929**

| | |
|---|---|
| | inspecting, repairing, and replacing facility emergency and monitoring equipment. In addition, the owner/operator shall ensure facility personnel take part in an annual review of the initial training and training records training records on current personnel shall be kept until closure of the facility. Training records on former employees shall be kept for at least three years from the date the employee last worked at the facility. The records shall include the following: the job title for each position at the facility related to hazardous waste management, and the name of the employee filling each job; a written job description for each position, duties of facility personnel assigned to each position, and a written description of the type and amount of both introductory and continuing training that will be given to each person filling a position. |
| Violation Notes: | Returned to compliance on 09/12/2014. OBSERVATION: Documented training of personnel was not available at the time of inspection. CORRECTIVE ACTION: Locate training documentation or conduct training with applicable personnel and document it. Submit a copy of the training documentation to this department. |
| Violation Division: | Sacramento County Env Management Department |
| Violation Program: | HW |
| Violation Source: | CERS, |
| | |
| Site ID: | 113587 |
| Site Name: | ECONO LUBE N TUNE #186 |
| Violation Date: | 01-10-2023 |
| Citation: | Un-Specified |
| Violation Description: | APSA Program - Administration/Documentation - General Local Ordinance |
| Violation Notes: | Returned to compliance on 02/03/2023. OBSERVATION: The facility does not have a current permit for aboveground petroleum storage. CORRECTIVE ACTION: Immediately pay all permit fees to this department to obtain a new or renewed aboveground petroleum storage permit and maintain that permit as active as long as the facility is in operation. |
| Violation Division: | Sacramento County Env Management Department |
| Violation Program: | APSA |
| Violation Source: | CERS, |
| | |
| Site ID: | 113587 |
| Site Name: | ECONO LUBE N TUNE #186 |
| Violation Date: | 01-09-2023 |
| Citation: | 22 CCR 15 66265.16 - California Code of Regulations, Title 22, Chapter 15, Section(s) 66265.16 |
| Violation Description: | Failure to provide employees with hazardous waste training program of class room instructions or on-the-job training within the first six months after the date of their employment or assignment to a facility, or to a new position at a facility and annually thereafter. Training records on current personnel shall be kept until closure of the facility and for former employees the record shall be kept for at least three years from the date the employee last worked at the facility. The records shall include the following: the job title for each position at the facility related to hazardous waste management, and the name of the employee filling each job; a written job description for each position, duties of facility personnel assigned to each position, and a written description of the type and amount of both introductory and continuing training that will be given to each person filling a position. |
| Violation Notes: | Returned to compliance on 09/07/2023. OBSERVATION: Documented training |

**MONCKTON PROPERTY (Continued)** **S102433929**

of personnel was not conducted for 2022. CORRECTIVE ACTION: Conduct training with applicable personnel and document it. Submit a copy of the training documentation to this department.
Violation Division: Sacramento County Env Management Department
Violation Program: HW
Violation Source: CERS,

Site ID: 113587
Site Name: ECONO LUBE N TUNE #186
Violation Date: 08-22-2014
Citation: 22 CCR 12 66262.40(a) - California Code of Regulations, Title 22, Chapter 12, Section(s) 66262.40(a)
Violation Description: Failure to maintain uniform hazardous waste manifest, consolidated manifest, or bills of lading copies for three years.
Violation Notes: Returned to compliance on 09/12/2014. OBSERVATION: Uniform Hazardous Waste Manifests for brake shavings were not available at the time of inspection. CORRECTIVE ACTION: Locate a copy of all Uniform Hazardous Waste Manifests for brake shavings and submit copies to this department.
Violation Division: Sacramento County Env Management Department
Violation Program: HW
Violation Source: CERS,

Site ID: 113587
Site Name: ECONO LUBE N TUNE #186
Violation Date: 07-08-2017
Citation: 22 CCR 15 66265.192(k) - California Code of Regulations, Title 22, Chapter 15, Section(s) 66265.192(k)
Violation Description: Failure to include all required information in the tank system assessment.
Violation Notes: Returned to compliance on 08/23/2017. see Q294.
Violation Division: Sacramento County Env Management Department
Violation Program: HW
Violation Source: CERS,

Site ID: 113587
Site Name: ECONO LUBE N TUNE #186
Violation Date: 08-22-2014
Citation: 22 CCR 15 66265.173 - California Code of Regulations, Title 22, Chapter 15, Section(s) 66265.173
Violation Description: Failure to properly close hazardous waste containers when not in active use.
Violation Notes: Returned to compliance on 09/12/2014. OBSERVATION:Observed two 5 gallon plastic buckets of brake shavings, two 55 gallon steel drums of oil filters, and one 55 gallon plastic drum of used coolant located in the shop open. CORRECTIVE ACTION: Submit photos to this department demonstrating that the containers listed above have been properly closed.
Violation Division: Sacramento County Env Management Department
Violation Program: HW
Violation Source: CERS,

Site ID: 113587
Site Name: ECONO LUBE N TUNE #186
Violation Date: 08-22-2014
Citation: 22 CCR 15 66265.31 - California Code of Regulations, Title 22, Chapter 15, Section(s) 66265.31

**MONCKTON PROPERTY (Continued)** **S102433929**

| | |
|---|---|
| Violation Description: | Failure to maintain and operate the facility to minimize the possibility of a fire, explosion, or any unplanned sudden or non-sudden release of hazardous waste or hazardous waste constituents to the air, soil, or surface water which could threaten human health or the environment. |
| Violation Notes: | Returned to compliance on 09/12/2014. OBSERVATION: Observed oil accumulation on the ground under the service bays. Observed coolant accumulation on the ground in the hazardous waste storage area. CORRECTIVE ACTION: Submit photos/documentation to this department demonstrating the spilsl have been properly removed and managed. |
| Violation Division: | Sacramento County Env Management Department |
| Violation Program: | HW |
| Violation Source: | CERS, |
| | |
| Site ID: | 113587 |
| Site Name: | ECONO LUBE N TUNE #186 |
| Violation Date: | 07-08-2017 |
| Citation: | 22 CCR 12 66262.34(e) - California Code of Regulations, Title 22, Chapter 12, Section(s) 66262.34(e) |
| Violation Description: | Failed to meet the conditions of satellite accumulation regulations, including but not limited to the following: accumulate up to 55 gallons of hazardous waste or one quart of acute hazardous waste at or near the initial point of accumulation which was under the control of the operator the container must be clearly marked with the initial date that hazardous waste is first placed in the container and labelled with the words Hazardous Waste including specified information container must be labelled with the date the satellite accumulation limit is reached and moved within three days after reaching the 55 gallon (or one quart) limit to a 90 day accumulation area 55 gallons (or one quart of acute hazardous waste) of waste per process may be accumulated Total time hazardous waste can be accumulated onsite in any generator accumulation area is one year, i.e., the combined accumulation time at a satellite accumulation point and at a 90/180/270 accumulation area (depending on size of generator and distance transported), whichever comes first. |
| Violation Notes: | Returned to compliance on 07/21/2017. |
| Violation Division: | Sacramento County Env Management Department |
| Violation Program: | HW |
| Violation Source: | CERS, |
| | |
| Site ID: | 113587 |
| Site Name: | ECONO LUBE N TUNE #186 |
| Violation Date: | 01-10-2023 |
| Citation: | HSC 6.67 25270.4.5(a) - California Health and Safety Code, Chapter 6.67, Section(s) 25270.4.5(a) |
| Violation Description: | Failure to prepare a Spill Prevention, Control, and Countermeasures (SPCC) Plan. |
| Violation Notes: | Returned to compliance on 09/08/2023. OBSERVATION: Failure to prepare and implement SPCC Plan. CORRECTIVE ACTION: Prepare and implement SPCC Plan. Submit a copy to this department. |
| Violation Division: | Sacramento County Env Management Department |
| Violation Program: | APSA |
| Violation Source: | CERS, |
| | |
| Site ID: | 113587 |
| Site Name: | ECONO LUBE N TUNE #186 |
| Violation Date: | 07-08-2017 |

**MONCKTON PROPERTY (Continued)** **S102433929**

| | |
|---|---|
| Citation: | 22 CCR 15 66265.192(a) - California Code of Regulations, Title 22, Chapter 15, Section(s) 66265.192(a) |
| Violation Description: | Failure to obtain and maintain a written assessment reviewed and certified by an independent, qualified, professional engineer prior to placing the tank system in service. The written assessment shall state that, the new hazardous waste tank system has sufficient structural integrity, is acceptable for the transferring, storing and treating of hazardous waste, and that the tanks and containment system including the foundation, structural support, seams, connections, and pressure controls (if applicable) are suitably designed to meet the regulation. |
| Violation Notes: | Returned to compliance on 08/23/2017. OBSERVATION: A written hazardous waste tank assessment has not been obtained for the waste oil tank system. CORRECTIVE ACTION: Obtain a written hazardous waste tank system assessment for the waste oil tank system in accordance with 22 CCR 15 66265.192 and submit a copy to this department. |
| Violation Division: | Sacramento County Env Management Department |
| Violation Program: | HW |
| Violation Source: | CERS, |
| | |
| Site ID: | 113587 |
| Site Name: | ECONO LUBE N TUNE #186 |
| Violation Date: | 07-08-2017 |
| Citation: | HSC 6.5 25201 - California Health and Safety Code, Chapter 6.5, Section(s) 25201 |
| Violation Description: | Failure to obtain a permit or grant of interim status after generator has accumulated hazardous waste on-site for longer than 90 days. |
| Violation Notes: | Returned to compliance on 07/21/2017. OBSERVATION: 1 x 5 gallon bucket of brake grindings located in the shop was observed with an accumulation start date of 8/29/16 and a manifest/receipt demonstrating disposal within the past 90 days was not available. CORRECTIVE ACTION: Dispose of brake grindings and submit a copy of the manifest/receipt to this department. |
| Violation Division: | Sacramento County Env Management Department |
| Violation Program: | HW |
| Violation Source: | CERS, |
| | |
| Site ID: | 113587 |
| Site Name: | ECONO LUBE N TUNE #186 |
| Violation Date: | 01-10-2023 |
| Citation: | 22 CCR 15 66265.192(a) - California Code of Regulations, Title 22, Chapter 15, Section(s) 66265.192(a) |
| Violation Description: | Failure to obtain and maintain a written assessment reviewed and certified by an independent, qualified, professional engineer prior to placing the tank system in service. The written assessment shall state that, the new hazardous waste tank system has sufficient structural integrity, is acceptable for the transferring, storing and treating of hazardous waste, and that the tanks and containment system including the foundation, structural support, seams, connections, and pressure controls (if applicable) are suitably designed to meet the regulation. |
| Violation Notes: | Returned to compliance on 06/26/2023. OBSERVATION: A written hazardous waste tank assessment has not been obtained for the used oil] tank system within five (5) years from the previous assessment (22 CCR 15 66265.192(h)). CORRECTIVE ACTION: Obtain a written hazardous waste tank system assessment (reassessment) for the used oil tank system in accordance with 22 CCR 15 66265.192 and submit a copy to this department. |
| Violation Division: | Sacramento County Env Management Department |

**MONCKTON PROPERTY (Continued)** **S102433929**

Violation Program: HW
Violation Source: CERS,

Evaluation:
Eval General Type: Compliance Evaluation Inspection
Eval Date: 07-08-2017
Violations Found: Yes
Eval Type: Routine done by local agency
Eval Notes: Not reported
Eval Division: Sacramento County Env Management Department
Eval Program: HW
Eval Source: CERS,

Eval General Type: Compliance Evaluation Inspection
Eval Date: 08-22-2014
Violations Found: Yes
Eval Type: Routine done by local agency
Eval Notes: Not reported
Eval Division: Sacramento County Env Management Department
Eval Program: HW
Eval Source: CERS,

Eval General Type: Compliance Evaluation Inspection
Eval Date: 01-06-2023
Violations Found: No
Eval Type: Routine done by local agency
Eval Notes: Attempt but manger left for an appointment and Owner was not available. Owner told employee via telephone to have inspector come back on another day.
Eval Division: Sacramento County Env Management Department
Eval Program: HMRRP
Eval Source: CERS,

Eval General Type: Compliance Evaluation Inspection
Eval Date: 01-10-2023
Violations Found: Yes
Eval Type: Routine done by local agency
Eval Notes: Inspection report was emailed to Toan Ly. Inspection was conducted with EMD environmental health specialist Jerrod Voong. No signature required at this time.
Eval Division: Sacramento County Env Management Department
Eval Program: APSA
Eval Source: CERS,

Eval General Type: Compliance Evaluation Inspection
Eval Date: 01-10-2023
Violations Found: Yes
Eval Type: Routine done by local agency
Eval Notes: Inspection report was emailed to Toan Ly.in Lieu of Signature due to Covid-19. Inspection was conducted with EMD environmental health specialist Jerrod Voong. This is a focused inspection specifically on the Tank in Underground Area. See inspection report dated 1/9/2023 for other outstanding violations.
Eval Division: Sacramento County Env Management Department
Eval Program: HW
Eval Source: CERS,

**MONCKTON PROPERTY (Continued)** **S102433929**

Eval General Type: Compliance Evaluation Inspection
Eval Date: 01-09-2023
Violations Found: Yes
Eval Type: Routine done by local agency
Eval Notes: Inspection report emailed to Toan Ly. No signature required at this time.
Eval Division: Sacramento County Env Management Department
Eval Program: HMRRP
Eval Source: CERS,

Eval General Type: Compliance Evaluation Inspection
Eval Date: 01-09-2023
Violations Found: Yes
Eval Type: Routine done by local agency
Eval Notes: Inspection report emailed to Toan Ly. No signature required at this time.
Eval Division: Sacramento County Env Management Department
Eval Program: HW
Eval Source: CERS,

Eval General Type: Compliance Evaluation Inspection
Eval Date: 07-08-2017
Violations Found: Yes
Eval Type: Routine done by local agency
Eval Notes: Facility is now subject to the requirements of an SPCC and must immediately provide this document to this department for review.
Eval Division: Sacramento County Env Management Department
Eval Program: HMRRP
Eval Source: CERS,

Eval General Type: Compliance Evaluation Inspection
Eval Date: 08-22-2014
Violations Found: Yes
Eval Type: Routine done by local agency
Eval Notes: Not reported
Eval Division: Sacramento County Env Management Department
Eval Program: HMRRP
Eval Source: CERS,

Enforcement Action:
Site ID: 113587
Site Name: ECONO LUBE N TUNE #186
Site Address: 1700 FULTON AVE
Site City: SACRAMENTO
Site Zip: 95825
Enf Action Date: 08-22-2014
Enf Action Type: Notice of Violation (Unified Program)
Enf Action Description: Notice of Violation Issued by the Inspector at the Time of Inspection
Enf Action Notes: Not reported
Enf Action Division: Sacramento County Env Management Department
Enf Action Program: HMRRP
Enf Action Source: CERS,

Site ID: 113587
Site Name: ECONO LUBE N TUNE #186
Site Address: 1700 FULTON AVE
Site City: SACRAMENTO

**MONCKTON PROPERTY (Continued)** **S102433929**

| | |
|---|---|
| Site Zip: | 95825 |
| Enf Action Date: | 08-22-2014 |
| Enf Action Type: | Notice of Violation (Unified Program) |
| Enf Action Description: | Notice of Violation Issued by the Inspector at the Time of Inspection |
| Enf Action Notes: | Not reported |
| Enf Action Division: | Sacramento County Env Management Department |
| Enf Action Program: | HW |
| Enf Action Source: | CERS, |

Coordinates:

| | |
|---|---|
| Site ID: | 113587 |
| Facility Name: | ECONO LUBE N TUNE #186 |
| Env Int Type Code: | HWG |
| Program ID: | 10219318 |
| Coord Name: | Not reported |
| Ref Point Type Desc: | Center of a facility or station., |
| Latitude: | 38.596340 |
| Longitude: | -121.401120 |

Affiliation:

| | |
|---|---|
| Affiliation Type Desc: | Document Preparer |
| Entity Name: | Toan Ly |
| Entity Title: | Not reported |
| Affiliation Address: | Not reported |
| Affiliation City: | Not reported |
| Affiliation State: | Not reported |
| Affiliation Country: | Not reported |
| Affiliation Zip: | Not reported |
| Affiliation Phone: | , |

| | |
|---|---|
| Affiliation Type Desc: | Identification Signer |
| Entity Name: | Toan Ly |
| Entity Title: | Member |
| Affiliation Address: | Not reported |
| Affiliation City: | Not reported |
| Affiliation State: | Not reported |
| Affiliation Country: | Not reported |
| Affiliation Zip: | Not reported |
| Affiliation Phone: | , |

| | |
|---|---|
| Affiliation Type Desc: | Facility Mailing Address |
| Entity Name: | Mailing Address |
| Entity Title: | Not reported |
| Affiliation Address: | 1700 FULTON AVE |
| Affiliation City: | SACRAMENTO |
| Affiliation State: | CA |
| Affiliation Country: | Not reported |
| Affiliation Zip: | 95825 |
| Affiliation Phone: | , |

| | |
|---|---|
| Affiliation Type Desc: | Parent Corporation |
| Entity Name: | ECONO LUBE N TUNE #186 |
| Entity Title: | Not reported |
| Affiliation Address: | Not reported |
| Affiliation City: | Not reported |
| Affiliation State: | Not reported |

**MONCKTON PROPERTY (Continued)** **S102433929**

| | |
|---|---|
| Affiliation Country: | Not reported |
| Affiliation Zip: | Not reported |
| Affiliation Phone: | , |
| Affiliation Type Desc: | Environmental Contact |
| Entity Name: | Toan Ly |
| Entity Title: | Not reported |
| Affiliation Address: | 1700 Fulton Ave |
| Affiliation City: | sacramento |
| Affiliation State: | CA |
| Affiliation Country: | Not reported |
| Affiliation Zip: | 95825 |
| Affiliation Phone: | , |
| Affiliation Type Desc: | Operator |
| Entity Name: | Ly Bros LLC |
| Entity Title: | Not reported |
| Affiliation Address: | Not reported |
| Affiliation City: | Not reported |
| Affiliation State: | Not reported |
| Affiliation Country: | Not reported |
| Affiliation Zip: | Not reported |
| Affiliation Phone: | (916) 943-6040, |
| Affiliation Type Desc: | CUPA District |
| Entity Name: | Sacramento County Environmental Management Departm |
| Entity Title: | Not reported |
| Affiliation Address: | 11080 WHITE ROCK ROAD, STE. 200 |
| Affiliation City: | RANCHO CORDOVA |
| Affiliation State: | CA |
| Affiliation Country: | Not reported |
| Affiliation Zip: | 95670 |
| Affiliation Phone: | (916) 875-8550, |
| Affiliation Type Desc: | Legal Owner |
| Entity Name: | Toan Ly |
| Entity Title: | Not reported |
| Affiliation Address: | 5520 Peridot Dr |
| Affiliation City: | Rocklin |
| Affiliation State: | CA |
| Affiliation Country: | United States |
| Affiliation Zip: | 95677 |
| Affiliation Phone: | (916) 943-6040, |

---

**AX426** **LY BROS LLC DBA ECONO LUBE N TUNE** **RCRA NonGen / NLR** **1026828872**
**East** **1700 FULTON AVE** **CAL000463873**
**1/8-1/4** **SACRAMENTO, CA 95825**
**0.204 mi.**
**1077 ft.** **Site 6 of 20 in cluster AX**

**Relative:** **Lower**

**Actual:** **40 ft.**

RCRA Listings:

| | |
|---|---|
| Date Form Received by Agency: | 20210708 |
| Handler Name: | Ly Bros Llc Dba Econo Lube N Tune |
| Handler Address: | 1700 Fulton Ave |
| Handler City,State,Zip: | SACRAMENTO, CA 95825 |
| EPA ID: | CAL000463873 |
| Contact Name: | TOAN LY |

**LY BROS LLC DBA ECONO LUBE N TUNE (Continued)** **1026828872**

| | |
|---|---|
| Contact Address: | 5520 PERIDOT DR |
| Contact City,State,Zip: | ROCKLIN, CA 95677 |
| Contact Telephone: | 916-943-6040 |
| Contact Fax: | Not reported |
| Contact Email: | TOANLY5@GMAIL.COM |
| Contact Title: | Not reported |
| EPA Region: | 09 |
| Land Type: | Not reported |
| Federal Waste Generator Description: | Not a generator, verified |
| Non-Notifier: | Not reported |
| Biennial Report Cycle: | Not reported |
| Accessibility: | Not reported |
| Active Site Indicator: | Not reported |
| State District Owner: | Not reported |
| State District: | Not reported |
| Mailing Address: | 1700 FULTON AVE |
| Mailing City,State,Zip: | SACRAMENTO, CA 95825 |
| Owner Name: | Ly Bros Llc |
| Owner Type: | Other |
| Operator Name: | Toan Ly |
| Operator Type: | Other |
| Short-Term Generator Activity: | No |
| Importer Activity: | No |
| Mixed Waste Generator: | No |
| Transporter Activity: | No |
| Transfer Facility Activity: | No |
| Recycler Activity with Storage: | No |
| Small Quantity On-Site Burner Exemption: | No |
| Smelting Melting and Refining Furnace Exemption: | No |
| Underground Injection Control: | No |
| Off-Site Waste Receipt: | No |
| Universal Waste Indicator: | No |
| Universal Waste Destination Facility: | No |
| Federal Universal Waste: | No |
| Active Site State-Reg Handler: | --- |
| Federal Facility Indicator: | Not reported |
| Hazardous Secondary Material Indicator: | N |
| Sub-Part K Indicator: | Not reported |
| 2018 GPRA Permit Baseline: | Not on the Baseline |
| 2018 GPRA Renewals Baseline: | Not on the Baseline |
| 202 GPRA Corrective Action Baseline: | No |
| Subject to Corrective Action Universe: | No |
| Non-TSDFs Where RCRA CA has Been Imposed Universe: | No |
| Corrective Action Priority Ranking: | No NCAPS ranking |
| Environmental Control Indicator: | No |
| Institutional Control Indicator: | No |
| Human Exposure Controls Indicator: | N/A |
| Groundwater Controls Indicator: | N/A |
| Significant Non-Complier Universe: | No |
| Unaddressed Significant Non-Complier Universe: | No |
| Addressed Significant Non-Complier Universe: | No |
| Significant Non-Complier With a Compliance Schedule Universe: | No |
| Financial Assurance Required: | Not reported |
| Handler Date of Last Change: | 20210709 |
| Recognized Trader-Importer: | No |
| Recognized Trader-Exporter: | No |
| Importer of Spent Lead Acid Batteries: | No |

**LY BROS LLC DBA ECONO LUBE N TUNE (Continued)** **1026828872**

Exporter of Spent Lead Acid Batteries: No
Recycler Activity Without Storage: No
Manifest Broker: No
Sub-Part P Indicator: No

Handler - Owner Operator:
Owner/Operator Indicator: Owner
Owner/Operator Name: LY BROS LLC
Legal Status: Other
Date Became Current: Not reported
Date Ended Current: Not reported
Owner/Operator Address: 5520 PERIDOT DR
Owner/Operator City,State,Zip: ROCKLIN, CA 95677
Owner/Operator Telephone: 916-943-6040
Owner/Operator Telephone Ext: Not reported
Owner/Operator Fax: Not reported
Owner/Operator Email: Not reported

Owner/Operator Indicator: Operator
Owner/Operator Name: TOAN LY
Legal Status: Other
Date Became Current: Not reported
Date Ended Current: Not reported
Owner/Operator Address: 5520 PERIDOT DR
Owner/Operator City,State,Zip: ROCKLIN, CA 95677
Owner/Operator Telephone: 916-943-6040
Owner/Operator Telephone Ext: Not reported
Owner/Operator Fax: Not reported
Owner/Operator Email: Not reported

Historic Generators:
Receive Date: 20210708
Handler Name: LY BROS LLC DBA ECONO LUBE N TUNE
Federal Waste Generator Description: Not a generator, verified
State District Owner: Not reported
Large Quantity Handler of Universal Waste: No
Recognized Trader Importer: No
Recognized Trader Exporter: No
Spent Lead Acid Battery Importer: No
Spent Lead Acid Battery Exporter: No
Current Record: Yes
Non Storage Recycler Activity: No
Electronic Manifest Broker: No

List of NAICS Codes and Descriptions:
NAICS Code: 811111
NAICS Description: GENERAL AUTOMOTIVE REPAIR

Facility Has Received Notices of Violations:
Violations: No Violations Found

Evaluation Action Summary:
Evaluations: No Evaluations Found

**AX427** **MONCKTON PROPERTY** **UST FINDER RELEASE** **1029044856**
**East** **1700 FULTON AVE** **N/A**
**1/8-1/4** **SACRAMENTO, CA 95825**
**0.204 mi.**
**1077 ft.** **Site 7 of 20 in cluster AX**

**Relative:** **Lower**
**Actual:** **40 ft.**

UST FINDER RELEASE:

| | |
|---|---|
| Object ID: | 50109 |
| Facility ID: | Not reported |
| Lust ID: | CAT0606700057 |
| Name: | MONCKTON PROPERTY |
| Address: | 1700 FULTON AVE |
| City,State,Zip: | SACRAMENTO, CA 95825 |
| Address Match Type: | PointAddress |
| Reported Date: | Not reported |
| Status: | No Further Action |
| Substance: | Not reported |
| Population within 1500ft: | 1417 |
| Domestic Wells within 1500ft: | 1 |
| Land Use: | Developed, High Intensity |
| Within SPA: | No |
| SPA PWS Facility ID: | Not reported |
| SPA Water Type: | Not reported |
| SPA Facility Type: | Not reported |
| SPA HUC12: | Not reported |
| Within WHPA: | Yes |
| WHPA PWS Facility ID: | CA3410007_17549 |
| WHPA Water Type: | GW - Ground water |
| WHPA Facility Type: | WL - Well |
| WHPA HUC12: | 180201110202 |
| Within 100yr Floodplain: | Yes |
| Tribe: | Not reported |
| EPA Region: | 9 |
| NFA Letter 1: | Not reported |
| NFA Letter 2: | Not reported |
| NFA Letter 3: | Not reported |
| NFA Letter 4: | Not reported |
| Closed With Residual Contaminate: | Not reported |
| Coordinate Source: | Geocode |
| X Coord: | -121.40114 |
| Y Coord: | 38.5963400000001 |
| Latitude: | 38.5963399999999 |
| Longitude: | -121.401139999999 |

---

**AY428** **IDEAL RADIATOR SALES & SERVICE INC** **HWTS** **S106388188**
**ENE** **2531 TESLA WAY** **HAZNET** **N/A**
**1/8-1/4** **SACRAMENTO, CA 95825** **Sacramento Co. ML**
**0.206 mi.**
**1087 ft.** **Site 1 of 3 in cluster AY**

**Relative:** **Higher**
**Actual:** **52 ft.**

HWTS:

| | |
|---|---|
| Name: | IDEAL RADIATOR SALES & SERVICE INC |
| Address: | 2531 TESLA WAY |
| Address 2: | Not reported |
| City,State,Zip: | SACRAMENTO, CA 95825 |
| EPA ID: | CAL000031098 |
| Inactive Date: | 06/30/2009 |
| Create Date: | 05/16/1990 |
| Last Act Date: | Not reported |
| Mailing Name: | Not reported |

**IDEAL RADIATOR SALES & SERVICE INC (Continued)** **S106388188**

| | |
|---|---|
| Mailing Address: | 2531 TESLA WAY |
| Mailing Address 2: | Not reported |
| Mailing City,State,Zip: | SACRAMENTO, CA 958251911 |
| Owner Name: | HAL C CLARK |
| Owner Address: | 2531 TESLA WAY |
| Owner Address 2: | Not reported |
| Owner City,State,Zip: | SACRAMENTO, CA 958251911 |
| Owner Phone: | Not reported |
| Owner Fax: | Not reported |
| Contact Name: | ANDY CLARK-PRES |
| Contact Address: | 2531 TESLA WAY |
| Contact Address 2: | Not reported |
| City,State,Zip: | SACRAMENTO, CA 958251911 |
| Contact Phone: | Not reported |
| Contact Fax: | Not reported |
| Facility Status: | Inactive |
| Facility Type: | PERMANENT |
| Category: | STATE |
| Latitude: | 38.602607 |
| Longitude: | -121.403017 |

NAICS:

| | |
|---|---|
| EPA ID: | CAL000031098 |
| Create Date: | 2002-03-14 16:36:27.000 |
| NAICS Code: | 4884 |
| NAICS Description: | Support Activities for Road Transportation |
| Issued EPA ID Date: | 1990-05-16 00:00:00 |
| Inactive Date: | 2009-06-30 00:00:00 |
| Facility Name: | IDEAL RADIATOR SALES & SERVICE INC |
| Facility Address: | 2531 TESLA WAY |
| Facility Address 2: | Not reported |
| Facility City: | SACRAMENTO |
| Facility County: | Not reported |
| Facility State: | CA |
| Facility Zip: | 958251911 |

HAZNET:

| | |
|---|---|
| Name: | IDEAL RADIATOR SALES & SERVICE INC |
| Address: | 2531 TESLA WAY |
| Address 2: | Not reported |
| City,State,Zip: | SACRAMENTO, CA 958251911 |
| Contact: | ANDY CLARK-PRES |
| Telephone: | 9164819070 |
| Mailing Name: | Not reported |
| Mailing Address: | 2531 TESLA WAY |
| | |
| Year: | 2004 |
| Gepaid: | CAL000031098 |
| TSD EPA ID: | CAT080033681 |
| CA Waste Code: | 181 - Other inorganic solid waste |
| Disposal Method: | D80 - Disposal, Land Fill |
| Tons: | 0.2 |
| | |
| Year: | 2002 |
| Gepaid: | CAL000031098 |
| TSD EPA ID: | CAT080033681 |

**IDEAL RADIATOR SALES & SERVICE INC (Continued)** **S106388188**

| | |
|---|---|
| CA Waste Code: | 222 - Oil/water separation sludge |
| Disposal Method: | D80 - Disposal, Land Fill |
| Tons: | 0.4 |
| | |
| Year: | 2000 |
| Gepaid: | CAL000031098 |
| TSD EPA ID: | CAT080033681 |
| CA Waste Code: | 181 - Other inorganic solid waste |
| Disposal Method: | D80 - Disposal, Land Fill |
| Tons: | 0.4503 |
| | |
| Year: | 1999 |
| Gepaid: | CAL000031098 |
| TSD EPA ID: | CAD000088252 |
| CA Waste Code: | 181 - Other inorganic solid waste |
| Disposal Method: | H01 - Transfer Station |
| Tons: | 0.9 |
| | |
| Year: | 1999 |
| Gepaid: | CAL000031098 |
| TSD EPA ID: | CAT080033681 |
| CA Waste Code: | 181 - Other inorganic solid waste |
| Disposal Method: | D80 - Disposal, Land Fill |
| Tons: | 0.9 |
| | |
| Year: | 1997 |
| Gepaid: | CAL000031098 |
| TSD EPA ID: | CAT080033681 |
| CA Waste Code: | 352 - Other organic solids |
| Disposal Method: | D99 - Disposal, Other |
| Tons: | 0.6 |
| | |
| Year: | 1997 |
| Gepaid: | CAL000031098 |
| TSD EPA ID: | CAD042345884 |
| CA Waste Code: | 342 - Organic liquids with metals (Alkaline solution (pH >= 12.5) with metals) |
| Disposal Method: | H01 - Transfer Station |
| Tons: | 0.2293 |
| | |
| Year: | 1996 |
| Gepaid: | CAL000031098 |
| TSD EPA ID: | CAD982446874 |
| CA Waste Code: | 134 - Aqueous solution with total organic residues less than 10 percent |
| Disposal Method: | H01 - Transfer Station |
| Tons: | 0.231 |
| | |
| Year: | 1996 |
| Gepaid: | CAL000031098 |
| TSD EPA ID: | CAD982448874 |
| CA Waste Code: | 134 - Aqueous solution with total organic residues less than 10 percent |
| Disposal Method: | H01 - Transfer Station |
| Tons: | 0.231 |
| | |
| Year: | 1996 |

**IDEAL RADIATOR SALES & SERVICE INC (Continued)** **S106388188**

| | |
|---|---|
| Gepaid: | CAL000031098 |
| TSD EPA ID: | CAD042345884 |
| CA Waste Code: | 214 - Unspecified solvent mixture |
| Disposal Method: | - |
| Tons: | 0 |

Click this hyperlink while viewing on your computer to access
8 additional CA HAZNET: record(s) in the EDR Site Report.

Additional Information:

| | |
|---|---|
| Year: | 2004 |
| Gen EPA ID: | CAL000031098 |
| Shipment Date: | 20040205 |
| Creation Date: | 9/10/2004 9:51:11 |
| Receipt Date: | 20040213 |
| Manifest ID: | 22780952 |
| Trans EPA ID: | CAR000129304 |
| Trans Name: | FILTER RECYCLING SVS |
| Trans 2 EPA ID: | CAD982444481 |
| Trans 2 Name: | FILTER RECYCLING SERVICES |
| TSDF EPA ID: | CAT080033681 |
| Trans Name: | D/K ENVIRONMENTAL |
| TSDF Alt EPA ID: | CAT080033681 |
| TSDF Alt Name: | Not reported |
| Waste Code Description: | 181 - Other inorganic solid waste Organics |
| RCRA Code: | D008 |
| Meth Code: | D80 - Disposal, Land Fill |
| Quantity Tons: | 0.2 |
| Waste Quantity: | 400 |
| Quantity Unit: | P |
| Additional Code 1: | Not reported |
| Additional Code 2: | Not reported |
| Additional Code 3: | Not reported |
| Additional Code 4: | Not reported |
| Additional Code 5: | Not reported |

Additional Information:

| | |
|---|---|
| Year: | 2002 |
| Gen EPA ID: | CAL000031098 |
| Shipment Date: | 20020319 |
| Creation Date: | 7/17/2002 18:34:07 |
| Receipt Date: | 20020328 |
| Manifest ID: | 21636121 |
| Trans EPA ID: | CAD028277036 |
| Trans Name: | Not reported |
| Trans 2 EPA ID: | Not reported |
| Trans 2 Name: | Not reported |
| TSDF EPA ID: | CAT080033681 |
| Trans Name: | Not reported |
| TSDF Alt EPA ID: | Not reported |
| TSDF Alt Name: | Not reported |
| Waste Code Description: | 222 - Oil/water separation sludge |
| RCRA Code: | Not reported |

**IDEAL RADIATOR SALES & SERVICE INC (Continued)** **S106388188**

| | |
|---|---|
| Meth Code: | D80 - Disposal, Land Fill |
| Quantity Tons: | 0.4 |
| Waste Quantity: | 800 |
| Quantity Unit: | P |
| Additional Code 1: | Not reported |
| Additional Code 2: | Not reported |
| Additional Code 3: | Not reported |
| Additional Code 4: | Not reported |
| Additional Code 5: | Not reported |

Additional Information:

| | |
|---|---|
| Year: | 2000 |
| Gen EPA ID: | CAL000031098 |
| Shipment Date: | 20000228 |
| Creation Date: | 5/23/2000 0:00:00 |
| Receipt Date: | 20000316 |
| Manifest ID: | 99743679 |
| Trans EPA ID: | CAD982444481 |
| Trans Name: | Not reported |
| Trans 2 EPA ID: | Not reported |
| Trans 2 Name: | Not reported |
| TSDF EPA ID: | CAT080033681 |
| Trans Name: | Not reported |
| TSDF Alt EPA ID: | CAT080033681 |
| TSDF Alt Name: | Not reported |
| Waste Code Description: | 181 - Other inorganic solid waste Organics |
| RCRA Code: | D008 |
| Meth Code: | D80 - Disposal, Land Fill |
| Quantity Tons: | 0.4503 |
| Waste Quantity: | 108 |
| Quantity Unit: | G |
| Additional Code 1: | Not reported |
| Additional Code 2: | Not reported |
| Additional Code 3: | Not reported |
| Additional Code 4: | Not reported |
| Additional Code 5: | Not reported |

Additional Information:

| | |
|---|---|
| Year: | 1999 |
| Gen EPA ID: | CAL000031098 |
| Shipment Date: | 19990928 |
| Creation Date: | 12/17/1999 0:00:00 |
| Receipt Date: | 19991007 |
| Manifest ID: | 99458855 |
| Trans EPA ID: | CAD982444481 |
| Trans Name: | Not reported |
| Trans 2 EPA ID: | Not reported |
| Trans 2 Name: | Not reported |
| TSDF EPA ID: | CAT080033681 |
| Trans Name: | Not reported |
| TSDF Alt EPA ID: | CAT080033681 |
| TSDF Alt Name: | Not reported |
| Waste Code Description: | 181 - Other inorganic solid waste Organics |
| RCRA Code: | D008 |

**IDEAL RADIATOR SALES & SERVICE INC (Continued)** **S106388188**

| | |
|---|---|
| Meth Code: | D80 - Disposal, Land Fill |
| Quantity Tons: | 0.9 |
| Waste Quantity: | 1800 |
| Quantity Unit: | P |
| Additional Code 1: | Not reported |
| Additional Code 2: | Not reported |
| Additional Code 3: | Not reported |
| Additional Code 4: | Not reported |
| Additional Code 5: | Not reported |
| | |
| Shipment Date: | 19990113 |
| Creation Date: | 3/15/1999 0:00:00 |
| Receipt Date: | 19990115 |
| Manifest ID: | 98108770 |
| Trans EPA ID: | CAD983652272 |
| Trans Name: | Not reported |
| Trans 2 EPA ID: | Not reported |
| Trans 2 Name: | Not reported |
| TSDF EPA ID: | CAD000088252 |
| Trans Name: | Not reported |
| TSDF Alt EPA ID: | CAD000088252 |
| TSDF Alt Name: | Not reported |
| Waste Code Description: | 181 - Other inorganic solid waste Organics |
| RCRA Code: | D008 |
| Meth Code: | H01 - Transfer Station |
| Quantity Tons: | 0.9 |
| Waste Quantity: | 1800 |
| Quantity Unit: | P |
| Additional Code 1: | Not reported |
| Additional Code 2: | Not reported |
| Additional Code 3: | Not reported |
| Additional Code 4: | Not reported |
| Additional Code 5: | Not reported |

Additional Information:

| | |
|---|---|
| Year: | 1997 |
| Gen EPA ID: | CAL000031098 |
| | |
| Shipment Date: | 19971218 |
| Creation Date: | 3/18/1998 0:00:00 |
| Receipt Date: | 19971229 |
| Manifest ID: | 95120062 |
| Trans EPA ID: | CAL000138484 |
| Trans Name: | Not reported |
| Trans 2 EPA ID: | CAD063547996 |
| Trans 2 Name: | Not reported |
| TSDF EPA ID: | CAT080033681 |
| Trans Name: | Not reported |
| TSDF Alt EPA ID: | Not reported |
| TSDF Alt Name: | Not reported |
| Waste Code Description: | 352 - Other organic solids |
| RCRA Code: | D008 |
| Meth Code: | D99 - Disposal, Other |
| Quantity Tons: | 0.6 |
| Waste Quantity: | 1200 |
| Quantity Unit: | P |
| Additional Code 1: | Not reported |

**IDEAL RADIATOR SALES & SERVICE INC (Continued)** **S106388188**

| | |
|---|---|
| Additional Code 2: | Not reported |
| Additional Code 3: | Not reported |
| Additional Code 4: | Not reported |
| Additional Code 5: | Not reported |
| | |
| Shipment Date: | 19970509 |
| Creation Date: | 9/12/1997 0:00:00 |
| Receipt Date: | 19970606 |
| Manifest ID: | 96816856 |
| Trans EPA ID: | CAD042345884 |
| Trans Name: | Not reported |
| Trans 2 EPA ID: | Not reported |
| Trans 2 Name: | Not reported |
| TSDF EPA ID: | CAD042345884 |
| Trans Name: | Not reported |
| TSDF Alt EPA ID: | CAD042345884 |
| TSDF Alt Name: | Not reported |
| Waste Code Description: | 342 - Organic liquids with metals (see 121 |
| RCRA Code: | D008 |
| Meth Code: | H01 - Transfer Station |
| Quantity Tons: | 0.2293 |
| Waste Quantity: | 55 |
| Quantity Unit: | G |
| Additional Code 1: | Not reported |
| Additional Code 2: | Not reported |
| Additional Code 3: | Not reported |
| Additional Code 4: | Not reported |
| Additional Code 5: | Not reported |

Additional Information:

| | |
|---|---|
| Year: | 1996 |
| Gen EPA ID: | CAL000031098 |
| | |
| Shipment Date: | 19960919 |
| Creation Date: | 6/26/1997 0:00:00 |
| Receipt Date: | 19960919 |
| Manifest ID: | 96173829 |
| Trans EPA ID: | CAD982413262 |
| Trans Name: | Not reported |
| Trans 2 EPA ID: | Not reported |
| Trans 2 Name: | Not reported |
| TSDF EPA ID: | CAD982446874 |
| Trans Name: | Not reported |
| TSDF Alt EPA ID: | Not reported |
| TSDF Alt Name: | Not reported |
| Waste Code Description: | 134 - Aqueous solution with <10% total organic residues |
| RCRA Code: | Not reported |
| Meth Code: | H01 - Transfer Station |
| Quantity Tons: | 0.231 |
| Waste Quantity: | 55 |
| Quantity Unit: | G |
| Additional Code 1: | Not reported |
| Additional Code 2: | Not reported |
| Additional Code 3: | Not reported |
| Additional Code 4: | Not reported |
| Additional Code 5: | Not reported |

**IDEAL RADIATOR SALES & SERVICE INC (Continued)** **S106388188**

| | |
|---|---|
| Shipment Date: | 19960624 |
| Creation Date: | 5/30/1997 0:00:00 |
| Receipt Date: | 19960624 |
| Manifest ID: | 96177591 |
| Trans EPA ID: | CAD982413262 |
| Trans Name: | Not reported |
| Trans 2 EPA ID: | Not reported |
| Trans 2 Name: | Not reported |
| TSDF EPA ID: | CAD982448874 |
| Trans Name: | Not reported |
| TSDF Alt EPA ID: | Not reported |
| TSDF Alt Name: | Not reported |
| Waste Code Description: | 134 - Aqueous solution with <10% total organic residues |
| RCRA Code: | Not reported |
| Meth Code: | H01 - Transfer Station |
| Quantity Tons: | 0.231 |
| Waste Quantity: | 55 |
| Quantity Unit: | G |
| Additional Code 1: | Not reported |
| Additional Code 2: | Not reported |
| Additional Code 3: | Not reported |
| Additional Code 4: | Not reported |
| Additional Code 5: | Not reported |

| | |
|---|---|
| Shipment Date: | 19960422 |
| Creation Date: | 10/16/1996 0:00:00 |
| Receipt Date: | 19960429 |
| Manifest ID: | 96059088 |
| Trans EPA ID: | CAD042345884 |
| Trans Name: | Not reported |
| Trans 2 EPA ID: | Not reported |
| Trans 2 Name: | Not reported |
| TSDF EPA ID: | CAD042345884 |
| Trans Name: | Not reported |
| TSDF Alt EPA ID: | Not reported |
| TSDF Alt Name: | Not reported |
| Waste Code Description: | 214 - Unspecified solvent mixture |
| RCRA Code: | D001 |
| Meth Code: | - Not reported |
| Quantity Tons: | 0 |
| Waste Quantity: | 0 |
| Quantity Unit: | G |
| Additional Code 1: | Not reported |
| Additional Code 2: | Not reported |
| Additional Code 3: | Not reported |
| Additional Code 4: | Not reported |
| Additional Code 5: | Not reported |

| | |
|---|---|
| Shipment Date: | 19960422 |
| Creation Date: | 10/16/1996 0:00:00 |
| Receipt Date: | 19960429 |
| Manifest ID: | 96059090 |
| Trans EPA ID: | CAD042345884 |
| Trans Name: | Not reported |
| Trans 2 EPA ID: | Not reported |
| Trans 2 Name: | Not reported |
| TSDF EPA ID: | CAD042345884 |

**IDEAL RADIATOR SALES & SERVICE INC (Continued)** **S106388188**

| | |
|---|---|
| Trans Name: | Not reported |
| TSDF Alt EPA ID: | Not reported |
| TSDF Alt Name: | Not reported |
| Waste Code Description: | 342 - Organic liquids with metals (see 121 |
| RCRA Code: | D008 |
| Meth Code: | - Not reported |
| Quantity Tons: | 0.2293 |
| Waste Quantity: | 55 |
| Quantity Unit: | G |
| Additional Code 1: | Not reported |
| Additional Code 2: | Not reported |
| Additional Code 3: | Not reported |
| Additional Code 4: | Not reported |
| Additional Code 5: | Not reported |
| | |
| Shipment Date: | 19960422 |
| Creation Date: | 10/16/1996 0:00:00 |
| Receipt Date: | 19960429 |
| Manifest ID: | 96059090 |
| Trans EPA ID: | CAD042345884 |
| Trans Name: | Not reported |
| Trans 2 EPA ID: | Not reported |
| Trans 2 Name: | Not reported |
| TSDF EPA ID: | CAD042345884 |
| Trans Name: | Not reported |
| TSDF Alt EPA ID: | Not reported |
| TSDF Alt Name: | Not reported |
| Waste Code Description: | 214 - Unspecified solvent mixture |
| RCRA Code: | D001 |
| Meth Code: | - Not reported |
| Quantity Tons: | 0 |
| Waste Quantity: | 0 |
| Quantity Unit: | G |
| Additional Code 1: | Not reported |
| Additional Code 2: | Not reported |
| Additional Code 3: | Not reported |
| Additional Code 4: | Not reported |
| Additional Code 5: | Not reported |
| | |
| Shipment Date: | 19960422 |
| Creation Date: | 10/16/1996 0:00:00 |
| Receipt Date: | 19960429 |
| Manifest ID: | 96059088 |
| Trans EPA ID: | CAD042345884 |
| Trans Name: | Not reported |
| Trans 2 EPA ID: | Not reported |
| Trans 2 Name: | Not reported |
| TSDF EPA ID: | CAD042345884 |
| Trans Name: | Not reported |
| TSDF Alt EPA ID: | Not reported |
| TSDF Alt Name: | Not reported |
| Waste Code Description: | 342 - Organic liquids with metals (see 121 |
| RCRA Code: | D008 |
| Meth Code: | - Not reported |
| Quantity Tons: | 0.688 |
| Waste Quantity: | 165 |
| Quantity Unit: | G |

**IDEAL RADIATOR SALES & SERVICE INC (Continued)** **S106388188**

| | |
|---|---|
| Additional Code 1: | Not reported |
| Additional Code 2: | Not reported |
| Additional Code 3: | Not reported |
| Additional Code 4: | Not reported |
| Additional Code 5: | Not reported |
| | |
| Shipment Date: | 19960422 |
| Creation Date: | 10/16/1996 0:00:00 |
| Receipt Date: | 19960429 |
| Manifest ID: | 96059088 |
| Trans EPA ID: | CAD042345884 |
| Trans Name: | Not reported |
| Trans 2 EPA ID: | Not reported |
| Trans 2 Name: | Not reported |
| TSDF EPA ID: | CAD042345884 |
| Trans Name: | Not reported |
| TSDF Alt EPA ID: | Not reported |
| TSDF Alt Name: | Not reported |
| Waste Code Description: | 352 - Other organic solids |
| RCRA Code: | D008 |
| Meth Code: | - Not reported |
| Quantity Tons: | 0 |
| Waste Quantity: | 0 |
| Quantity Unit: | G |
| Additional Code 1: | Not reported |
| Additional Code 2: | Not reported |
| Additional Code 3: | Not reported |
| Additional Code 4: | Not reported |
| Additional Code 5: | Not reported |
| | |
| Shipment Date: | 19960422 |
| Creation Date: | 10/16/1996 0:00:00 |
| Receipt Date: | 19960429 |
| Manifest ID: | 96059090 |
| Trans EPA ID: | CAD042345884 |
| Trans Name: | Not reported |
| Trans 2 EPA ID: | Not reported |
| Trans 2 Name: | Not reported |
| TSDF EPA ID: | CAD042345884 |
| Trans Name: | Not reported |
| TSDF Alt EPA ID: | Not reported |
| TSDF Alt Name: | Not reported |
| Waste Code Description: | 352 - Other organic solids |
| RCRA Code: | D008 |
| Meth Code: | - Not reported |
| Quantity Tons: | 0 |
| Waste Quantity: | 0 |
| Quantity Unit: | G |
| Additional Code 1: | Not reported |
| Additional Code 2: | Not reported |
| Additional Code 3: | Not reported |
| Additional Code 4: | Not reported |
| Additional Code 5: | Not reported |

Additional Information:

| | |
|---|---|
| Year: | 1995 |
| Gen EPA ID: | CAL000031098 |

**IDEAL RADIATOR SALES & SERVICE INC (Continued)** **S106388188**

| | |
|---|---|
| Shipment Date: | 19951016 |
| Creation Date: | 7/26/1996 0:00:00 |
| Receipt Date: | 19951018 |
| Manifest ID: | 95603332 |
| Trans EPA ID: | CAD980695761 |
| Trans Name: | Not reported |
| Trans 2 EPA ID: | Not reported |
| Trans 2 Name: | Not reported |
| TSDF EPA ID: | CAD980887418 |
| Trans Name: | Not reported |
| TSDF Alt EPA ID: | Not reported |
| TSDF Alt Name: | Not reported |
| Waste Code Description: | 134 - Aqueous solution with <10% total organic residues |
| RCRA Code: | Not reported |
| Meth Code: | H01 - Transfer Station |
| Quantity Tons: | 0.231 |
| Waste Quantity: | 55 |
| Quantity Unit: | G |
| Additional Code 1: | Not reported |
| Additional Code 2: | Not reported |
| Additional Code 3: | Not reported |
| Additional Code 4: | Not reported |
| Additional Code 5: | Not reported |

| | |
|---|---|
| Shipment Date: | 19950626 |
| Creation Date: | 10/24/1995 0:00:00 |
| Receipt Date: | 19950629 |
| Manifest ID: | 95337552 |
| Trans EPA ID: | CAD980695761 |
| Trans Name: | Not reported |
| Trans 2 EPA ID: | CAD980695761 |
| Trans 2 Name: | Not reported |
| TSDF EPA ID: | CAD980887418 |
| Trans Name: | Not reported |
| TSDF Alt EPA ID: | Not reported |
| TSDF Alt Name: | Not reported |
| Waste Code Description: | 134 - Aqueous solution with <10% total organic residues |
| RCRA Code: | Not reported |
| Meth Code: | H01 - Transfer Station |
| Quantity Tons: | 0.21 |
| Waste Quantity: | 50 |
| Quantity Unit: | G |
| Additional Code 1: | Not reported |
| Additional Code 2: | Not reported |
| Additional Code 3: | Not reported |
| Additional Code 4: | Not reported |
| Additional Code 5: | Not reported |

| | |
|---|---|
| Shipment Date: | 19950323 |
| Creation Date: | 3/29/1996 0:00:00 |
| Receipt Date: | 19950407 |
| Manifest ID: | 95189671 |
| Trans EPA ID: | CAD042345884 |
| Trans Name: | Not reported |
| Trans 2 EPA ID: | Not reported |
| Trans 2 Name: | Not reported |
| TSDF EPA ID: | CAD042345884 |

**IDEAL RADIATOR SALES & SERVICE INC (Continued)** **S106388188**

| | |
|---|---|
| Trans Name: | Not reported |
| TSDF Alt EPA ID: | CAD042345884 |
| TSDF Alt Name: | Not reported |
| Waste Code Description: | 342 - Organic liquids with metals (see 121 |
| RCRA Code: | D008 |
| Meth Code: | - Not reported |
| Quantity Tons: | 1.1467 |
| Waste Quantity: | 275 |
| Quantity Unit: | G |
| Additional Code 1: | Not reported |
| Additional Code 2: | Not reported |
| Additional Code 3: | Not reported |
| Additional Code 4: | Not reported |
| Additional Code 5: | Not reported |

| | |
|---|---|
| Shipment Date: | 19950310 |
| Creation Date: | 10/20/1995 0:00:00 |
| Receipt Date: | 19950314 |
| Manifest ID: | 95189669 |
| Trans EPA ID: | CAD042345884 |
| Trans Name: | Not reported |
| Trans 2 EPA ID: | Not reported |
| Trans 2 Name: | Not reported |
| TSDF EPA ID: | CAD042345884 |
| Trans Name: | Not reported |
| TSDF Alt EPA ID: | Not reported |
| TSDF Alt Name: | Not reported |
| Waste Code Description: | 181 - Other inorganic solid waste Organics |
| RCRA Code: | D008 |
| Meth Code: | - Not reported |
| Quantity Tons: | 0.2293 |
| Waste Quantity: | 55 |
| Quantity Unit: | G |
| Additional Code 1: | Not reported |
| Additional Code 2: | Not reported |
| Additional Code 3: | Not reported |
| Additional Code 4: | Not reported |
| Additional Code 5: | Not reported |

Additional Information:

| | |
|---|---|
| Year: | 1994 |
| Gen EPA ID: | CAL000031098 |

| | |
|---|---|
| Shipment Date: | 19940902 |
| Creation Date: | 10/16/1995 0:00:00 |
| Receipt Date: | 19940902 |
| Manifest ID: | 93129278 |
| Trans EPA ID: | CAD980695761 |
| Trans Name: | Not reported |
| Trans 2 EPA ID: | Not reported |
| Trans 2 Name: | Not reported |
| TSDF EPA ID: | CAD980887418 |
| Trans Name: | Not reported |
| TSDF Alt EPA ID: | Not reported |
| TSDF Alt Name: | Not reported |
| Waste Code Description: | 134 - Aqueous solution with <10% total organic residues |
| RCRA Code: | Not reported |

**IDEAL RADIATOR SALES & SERVICE INC (Continued)** **S106388188**

| | |
|---|---|
| Meth Code: | H01 - Transfer Station |
| Quantity Tons: | 0.231 |
| Waste Quantity: | 55 |
| Quantity Unit: | G |
| Additional Code 1: | Not reported |
| Additional Code 2: | Not reported |
| Additional Code 3: | Not reported |
| Additional Code 4: | Not reported |
| Additional Code 5: | Not reported |

Additional Information:

| | |
|---|---|
| Year: | 1993 |
| Gen EPA ID: | CAL000031098 |
| Shipment Date: | 19930810 |
| Creation Date: | 9/12/1995 0:00:00 |
| Receipt Date: | 19930810 |
| Manifest ID: | 93299201 |
| Trans EPA ID: | CAD980695761 |
| Trans Name: | Not reported |
| Trans 2 EPA ID: | Not reported |
| Trans 2 Name: | Not reported |
| TSDF EPA ID: | CAD980887418 |
| Trans Name: | Not reported |
| TSDF Alt EPA ID: | Not reported |
| TSDF Alt Name: | Not reported |
| Waste Code Description: | 134 - Aqueous solution with <10% total organic residues |
| RCRA Code: | Not reported |
| Meth Code: | H01 - Transfer Station |
| Quantity Tons: | 0.231 |
| Waste Quantity: | 55 |
| Quantity Unit: | G |
| Additional Code 1: | Not reported |
| Additional Code 2: | Not reported |
| Additional Code 3: | Not reported |
| Additional Code 4: | Not reported |
| Additional Code 5: | Not reported |
| Shipment Date: | 19930519 |
| Creation Date: | 9/8/1995 0:00:00 |
| Receipt Date: | 19930520 |
| Manifest ID: | 92826487 |
| Trans EPA ID: | TXD988052494 |
| Trans Name: | Not reported |
| Trans 2 EPA ID: | Not reported |
| Trans 2 Name: | Not reported |
| TSDF EPA ID: | CAD059494310 |
| Trans Name: | Not reported |
| TSDF Alt EPA ID: | Not reported |
| TSDF Alt Name: | Not reported |
| Waste Code Description: | 171 - Metal sludge (see 121 |
| RCRA Code: | D006 |
| Meth Code: | D99 - Disposal, Other |
| Quantity Tons: | 0.2293 |
| Waste Quantity: | 55 |
| Quantity Unit: | G |
| Additional Code 1: | Not reported |

**IDEAL RADIATOR SALES & SERVICE INC (Continued)** **S106388188**

| | |
|---|---|
| Additional Code 2: | Not reported |
| Additional Code 3: | Not reported |
| Additional Code 4: | Not reported |
| Additional Code 5: | Not reported |

Sacramento Co. ML:

| | |
|---|---|
| Name: | IDEAL RADIATOR SALES & SERVICE |
| Address: | 2531 TESLA WAY |
| City,State,Zip: | SACRAMENTO, CA 95825 |
| Facility Id: | Not reported |
| Facility Status: | Not reported |
| FD: | Not reported |
| Billing Codes BP: | I |
| Billing Codes UST: | Not reported |
| WG Bill Code: | I |
| Target Property Bill Cod: | Not reported |
| Food Bill Code: | Not reported |
| CUPA Permit Date: | Not reported |
| HAZMAT Permit Date: | Not reported |
| HAZMAT Inspection Date: | Not reported |
| Hazmat Date BP Received: | Not reported |
| UST Permit Dt: | Not reported |
| UST Inspection Date: | Not reported |
| UST Tank Test Date: | Not reported |
| Number of Tanks: | Not reported |
| UST Tank Test Date: | Not reported |
| SIC Code: | Not reported |
| Tier Permitting: | Not reported |
| AST Bill Code: | Not reported |
| CALARP Bill Code: | Not reported |

---

**AN429** **BARKER & ASSOCIATES DBA STAR CONSTRUCTION CO** **RCRA NonGen / NLR** **1025854053**
**ENE** **2525-2531 TESLA WAY** **E MANIFEST** **CAC003034272**
**1/8-1/4** **SACRAMENTO, CA 95825**
**0.206 mi.**
**1087 ft.** **Site 21 of 21 in cluster AN**

**Relative:**
**Higher**

**Actual:**
**53 ft.**

RCRA Listings:

| | |
|---|---|
| Date Form Received by Agency: | 20190917 |
| Handler Name: | Barker & Associates Dba Star Construction Co |
| Handler Address: | 2525-2531 Tesla Way |
| Handler City,State,Zip: | SACRAMENTO, CA 95825 |
| EPA ID: | CAC003034272 |
| Contact Name: | MONTY BARKER |
| Contact Address: | 2524 TESLA WAY |
| Contact City,State,Zip: | SACRAMENTO, CA 95825 |
| Contact Telephone: | 916-709-0022 |
| Contact Fax: | Not reported |
| Contact Email: | STARCONST1@SBCGLOBAL.NET |
| Contact Title: | Not reported |
| EPA Region: | 09 |
| Land Type: | Not reported |
| Federal Waste Generator Description: | Not a generator, verified |
| Non-Notifier: | Not reported |
| Biennial Report Cycle: | Not reported |
| Accessibility: | Not reported |
| Active Site Indicator: | Not reported |

**BARKER & ASSOCIATES DBA STAR CONSTRUCTION CO (Continued)** **1025854053**

| | |
|---|---|
| State District Owner: | Not reported |
| State District: | Not reported |
| Mailing Address: | 2524 TESLA WAY |
| Mailing City,State,Zip: | SACRAMENTO, CA 95825 |
| Owner Name: | Barker & Associates Dba Star Constr |
| Owner Type: | Other |
| Operator Name: | Monty Barker |
| Operator Type: | Other |
| Short-Term Generator Activity: | No |
| Importer Activity: | No |
| Mixed Waste Generator: | No |
| Transporter Activity: | No |
| Transfer Facility Activity: | No |
| Recycler Activity with Storage: | No |
| Small Quantity On-Site Burner Exemption: | No |
| Smelting Melting and Refining Furnace Exemption: | No |
| Underground Injection Control: | No |
| Off-Site Waste Receipt: | No |
| Universal Waste Indicator: | No |
| Universal Waste Destination Facility: | No |
| Federal Universal Waste: | No |
| Active Site State-Reg Handler: | --- |
| Federal Facility Indicator: | Not reported |
| Hazardous Secondary Material Indicator: | N |
| Sub-Part K Indicator: | Not reported |
| 2018 GPRA Permit Baseline: | Not on the Baseline |
| 2018 GPRA Renewals Baseline: | Not on the Baseline |
| 202 GPRA Corrective Action Baseline: | No |
| Subject to Corrective Action Universe: | No |
| Non-TSDFs Where RCRA CA has Been Imposed Universe: | No |
| Corrective Action Priority Ranking: | No NCAPS ranking |
| Environmental Control Indicator: | No |
| Institutional Control Indicator: | No |
| Human Exposure Controls Indicator: | N/A |
| Groundwater Controls Indicator: | N/A |
| Significant Non-Complier Universe: | No |
| Unaddressed Significant Non-Complier Universe: | No |
| Addressed Significant Non-Complier Universe: | No |
| Significant Non-Complier With a Compliance Schedule Universe: | No |
| Financial Assurance Required: | Not reported |
| Handler Date of Last Change: | 20190927 |
| Recognized Trader-Importer: | No |
| Recognized Trader-Exporter: | No |
| Importer of Spent Lead Acid Batteries: | No |
| Exporter of Spent Lead Acid Batteries: | No |
| Recycler Activity Without Storage: | No |
| Manifest Broker: | No |
| Sub-Part P Indicator: | No |

Handler - Owner Operator:

| | |
|---|---|
| Owner/Operator Indicator: | Operator |
| Owner/Operator Name: MONTY BARKER | |
| Legal Status: | Other |
| Date Became Current: | Not reported |
| Date Ended Current: | Not reported |
| Owner/Operator Address: | 2524 TESLA WAY |

**BARKER & ASSOCIATES DBA STAR CONSTRUCTION CO (Continued)** **1025854053**

Owner/Operator City,State,Zip: SACRAMENTO, CA 95825
Owner/Operator Telephone: 916-709-0022
Owner/Operator Telephone Ext: Not reported
Owner/Operator Fax: Not reported
Owner/Operator Email: Not reported

Owner/Operator Indicator: Owner
Owner/Operator Name: BARKER & ASSOCIATES DBA STAR CONSTR
Legal Status: Other
Date Became Current: Not reported
Date Ended Current: Not reported
Owner/Operator Address: 2524 TESLA WAY
Owner/Operator City,State,Zip: SACRAMENTO, CA 95825
Owner/Operator Telephone: 916-709-0022
Owner/Operator Telephone Ext: Not reported
Owner/Operator Fax: Not reported
Owner/Operator Email: Not reported

Historic Generators:
Receive Date: 20190917
Handler Name: BARKER & ASSOCIATES DBA STAR CONSTRUCTION CO
Federal Waste Generator Description: Not a generator, verified
State District Owner: Not reported
Large Quantity Handler of Universal Waste: No
Recognized Trader Importer: No
Recognized Trader Exporter: No
Spent Lead Acid Battery Importer: No
Spent Lead Acid Battery Exporter: No
Current Record: Yes
Non Storage Recycler Activity: Not reported
Electronic Manifest Broker: Not reported

List of NAICS Codes and Descriptions:
NAICS Code: 56299
NAICS Description: ALL OTHER WASTE MANAGEMENT SERVICES

Facility Has Received Notices of Violations:
Violations: No Violations Found

Evaluation Action Summary:
Evaluations: No Evaluations Found

E MANIFEST:
Manifest Tracking Number: 016950652JJK
Last Updated Date: 20191218
Shipped Date: 20191004
Received Date: 20191004
Manifest Status: Signed
Submission Type: DataImage5Copy
Origin Type: Mail
Generator EPA ID: CAC003034272
Generator Name: Barker & Associates Dba Star Construction Co
Generator Location Street Number: Not reported
Generator Location Street 1: 2525-2531 TESLA WAY

**BARKER & ASSOCIATES DBA STAR CONSTRUCTION CO (Continued)** **1025854053**

| | |
|---|---|
| Generator Location Street 2: | Not reported |
| Generator Location City: | SACRAMENTO |
| Generator Location State: | CA |
| Generator Location Zip: | 95825 |
| Generator Mail Street Number: | Not reported |
| Generator Mail Street 1: | 2524 TESLA WAY |
| Generator Mail Street 2: | Not reported |
| Generator Mail City: | SACRAMENTO |
| Generator Mail Zip: | 95825 |
| Generator Mail State: | CA |
| Generator Contact Company Name: | Not reported |
| Designated Facility EPA ID: | CAD982042475 |
| Designated Facility Name: | Recology Hay Road |
| Designated Facility Mail Street Number: | Not reported |
| Designated Facility Mail Street 1: | Not reported |
| Designated Facility Mail Street 2: | 235 N FIRST ST |
| Designated Facility Mail City: | DIXON |
| Designated Facility Mail Zip: | 95620 |
| Designated Facility Mail State: | CA |
| Designated Facility Location Street Number: | Not reported |
| Designated Facility Location Street 1: | 6426 HAY RD |
| Designated Facility Location Street 2: | Not reported |
| Designated Facility Location City: | VACAVILLE |
| Designated Facility Location Zip: | 95687-0000 |
| Designated Facility Location State: | CA |
| Designated Facility Contact Company Name: | Not reported |
| Manifest Residue Indicator: | N |
| Rejection Indicator: | N |

State Waste:

| | |
|---|---|
| Manifest Tracking Number: | 016950652JJK |
| Waste Line Number: | 1 |
| State Waste Code Owner: | CA |
| State Waste Code: | 151 |
| State Waste: | Asbestos-containing waste |

Transporter:

| | |
|---|---|
| Manifest Tracking Number: | 016950652JJK |
| Transporter Line Number: | 1 |
| Transporter EPA ID: | CAR000223750 |
| Transporter Name: | Select Tech Inc Dba Select Environmental |

Waste Line:

| | |
|---|---|
| Manifest Tracking Number: | 016950652JJK |
| Waste Line Number: | 1 |
| U.S. DOT Hazardous Indicator: | Y |
| U.S. DOT ID Number: | NA2212 |
| U.S. DOT Description: | Rq, Na2212, Asbestos, 9, Pg, Iii |
| Non-Hazardous Waste Description: | Not reported |
| Number of Containers: | 438 |
| Container Type Code: | BA |
| Container Type Description: | Burlap, cloth, paper, or plastic bags |
| Waste Quantity: | 15 |
| Quantity Unit of Measure Code: | Y |
| Quantity Unit of Measure Description: | Cubic Yards |
| Waste Quantity, in Tons: | 12.599999 |

**BARKER & ASSOCIATES DBA STAR CONSTRUCTION CO (Continued)** **1025854053**

| | |
|---|---|
| Acute Waste Quantity, in Tons: | 0 |
| Non-Acute Waste Quantity, in Tons: | 12.599999 |
| Waste Quantity, in Kilograms: | 11428.578 |
| Acute Waste Quantity, in Kilograms: | 0 |
| Non-Acute Waste Quantity, in Kilorgrams: | 11428.578 |
| Management Method Code: | H132 |
| Management Method Description: | LANDFILL (WITH PRIOR TREATMENT AND/OR STABILIZATION) |
| Waste Residue Indicator: | N |
| Quantity Discrepancy Indicator: | N |
| Waste Type Discrepancy Indicator: | N |
| Waste Density: | Not reported |
| Waste Density Unit of Measure Code: | Not reported |
| Waste Density Unit of Measure Description: | Not reported |
| Form Code: | Not reported |
| Form Code Description: | Not reported |
| Source Code: | Not reported |
| Source Code Description: | Not reported |
| Waste Minimization Code: | Not reported |
| Waste Minimization Code Description: | Not reported |
| Consent Number: | Not reported |
| EPA Waste Indicator: | N |

---

**AR430** **EXCEL CHIROPRACTIC** **Sacramento Co. ML** **S123291004**
**South** **1600 HOWE AV** **N/A**
**1/8-1/4** **SACRAMENTO, CA 95825**
**0.207 mi.**
**1095 ft.** **Site 4 of 6 in cluster AR**

**Relative:** **Lower**

**Actual:** **35 ft.**

Sacramento Co. ML:

| | |
|---|---|
| Name: | EXCEL CHIROPRACTIC |
| Address: | 1600 HOWE AV |
| City,State,Zip: | SACRAMENTO, CA 95825 |
| Facility Id: | Not reported |
| Facility Status: | Inactive. Included on a listing no longer updated. |
| FD: | U |
| Billing Codes BP: | Out of Business |
| Billing Codes UST: | No Tanks |
| WG Bill Code: | Oil Changed by Outside Company-No Fee |
| Target Property Bill Cod: | 51 |
| Food Bill Code: | 51 |
| CUPA Permit Date: | Not reported |
| HAZMAT Permit Date: | Not reported |
| HAZMAT Inspection Date: | Not reported |
| Hazmat Date BP Received: | Not reported |
| UST Permit Dt: | Not reported |
| UST Inspection Date: | Not reported |
| UST Tank Test Date: | Not reported |
| Number of Tanks: | 0 |
| UST Tank Test Date: | Not reported |
| SIC Code: | 8041 |
| Tier Permitting: | Not reported |
| AST Bill Code: | Not reported |
| CALARP Bill Code: | Not reported |

**AR431** **G M E** **Sacramento Co. ML** **S123291323**
**South** **1600 HOWE AV** **N/A**
**1/8-1/4** **SACRAMENTO, CA 95825**
**0.207 mi.**
**1095 ft.** **Site 5 of 6 in cluster AR**

**Relative:** **Lower**
**Actual:** **35 ft.**

Sacramento Co. ML:

| | |
|---|---|
| Name: | G M E |
| Address: | 1600 HOWE AV |
| City,State,Zip: | SACRAMENTO, CA 95825 |
| Facility Id: | Not reported |
| Facility Status: | Inactive. Included on a listing no longer updated. |
| FD: | C |
| Billing Codes BP: | Out of Business |
| Billing Codes UST: | No Tanks |
| WG Bill Code: | Oil Changed by Outside Company-No Fee |
| Target Property Bill Cod: | 51 |
| Food Bill Code: | 51 |
| CUPA Permit Date: | Not reported |
| HAZMAT Permit Date: | Not reported |
| HAZMAT Inspection Date: | Not reported |
| Hazmat Date BP Received: | Not reported |
| UST Permit Dt: | Not reported |
| UST Inspection Date: | Not reported |
| UST Tank Test Date: | Not reported |
| Number of Tanks: | 0 |
| UST Tank Test Date: | Not reported |
| SIC Code: | Not reported |
| Tier Permitting: | Not reported |
| AST Bill Code: | Not reported |
| CALARP Bill Code: | Not reported |

---

**AZ432** **JAGUAR SACRAMENTO** **AST** **S107770021**
**ENE** **2052 FULTON AVE** **N/A**
**1/8-1/4** **SACRAMENTO, CA 95825**
**0.209 mi.**
**1105 ft.** **Site 1 of 3 in cluster AZ**

**Relative:** **Higher**
**Actual:** **54 ft.**

AST:

| | |
|---|---|
| Name: | JAGUAR SACRAMENTO |
| Address: | 2052 FULTON AVE |
| City/Zip: | SACRAMENTO,95825 |
| Certified Unified Program Agencies: | Not reported |
| Owner: | Niello Imports II, Inc. |
| Total Gallons: | Not reported |
| CERSID: | 10219333 |
| Facility ID: | FA0009247 |
| Business Name: | NIELLO |
| Phone: | (916) 483-2886 |
| Fax: | Not reported |
| Mailing Address: | 2052 FULTON AVE |
| Mailing Address City: | SACRAMENTO |
| Mailing Address State: | CA |
| Mailing Address Zip Code: | 95825 |
| Operator Name: | Niello Jaguar Land Rover Maserati |
| Operator Phone: | (916) 483-2886 |
| Owner Phone: | (916) 483-2886 |
| Owner Mail Address: | 2052 FULTON AVE |
| Owner State: | CA |
| Owner Zip Code: | 95825 |

**JAGUAR SACRAMENTO (Continued)** **S107770021**

| | |
|---|---|
| Owner Country: | United States |
| Property Owner Name: | Not reported |
| Property Owner Phone: | Not reported |
| Property Owner Mailing Address: | Not reported |
| Property Owner City: | Not reported |
| Property Owner Stat : | Not reported |
| Property Owner Zip Code: | Not reported |
| Property Owner Country: | Not reported |
| EPAID: | CAL000319582 |
| | |
| Name: | JAGUAR SACRAMENTO |
| Address: | 2052 FULTON AVE |
| City/Zip: | SACRAMENTO, |
| Certified Unified Program Agencies: | Sacramento |
| Owner: | Not reported |
| Total Gallons: | 2,595 |
| CERSID: | Not reported |
| Facility ID: | Not reported |
| Business Name: | Not reported |
| Phone: | Not reported |
| Fax: | Not reported |
| Mailing Address: | Not reported |
| Mailing Address City: | Not reported |
| Mailing Address State: | Not reported |
| Mailing Address Zip Code: | Not reported |
| Operator Name: | Not reported |
| Operator Phone: | Not reported |
| Owner Phone: | Not reported |
| Owner Mail Address: | Not reported |
| Owner State: | Not reported |
| Owner Zip Code: | Not reported |
| Owner Country: | Not reported |
| Property Owner Name: | Not reported |
| Property Owner Phone: | Not reported |
| Property Owner Mailing Address: | Not reported |
| Property Owner City: | Not reported |
| Property Owner Stat : | Not reported |
| Property Owner Zip Code: | Not reported |
| Property Owner Country: | Not reported |
| EPAID: | Not reported |

---

**AZ433** **JAGUAR SACRAMENTO** **Sacramento Co. ML** **S106387786**
**ENE** **2052 FULTON AVE** **N/A**
**1/8-1/4** **SACRAMENTO, CA 95825**
**0.209 mi.**
**1105 ft.** **Site 2 of 3 in cluster AZ**

**Relative:**
**Higher**

**Actual:**
**54 ft.**

Sacramento Co. ML:

| | |
|---|---|
| Name: | JAGUAR SACRAMENTO |
| Address: | 2052 FULTON AVE |
| City,State,Zip: | SACRAMENTO, CA 95825 |
| Facility Id: | Not reported |
| Facility Status: | Not reported |
| FD: | Not reported |
| Billing Codes BP: | A |
| Billing Codes UST: | Not reported |
| WG Bill Code: | A |
| Target Property Bill Cod: | Not reported |

**JAGUAR SACRAMENTO (Continued)** **S106387786**

| | |
|---|---|
| Food Bill Code: | Not reported |
| CUPA Permit Date: | Not reported |
| HAZMAT Permit Date: | Not reported |
| HAZMAT Inspection Date: | Not reported |
| Hazmat Date BP Received: | Not reported |
| UST Permit Dt: | Not reported |
| UST Inspection Date: | Not reported |
| UST Tank Test Date: | Not reported |
| Number of Tanks: | Not reported |
| UST Tank Test Date: | Not reported |
| SIC Code: | Not reported |
| Tier Permitting: | Not reported |
| AST Bill Code: | Not reported |
| CALARP Bill Code: | Not reported |

---

**AZ434** **JAGUAR OF SACRAMENTO - JAG004** **RCRA NonGen / NLR** **1024816880**
**ENE** **2052 FULTON AVE** **E MANIFEST** **CAL000319582**
**1/8-1/4** **SACRAMENTO, CA 95825**
**0.209 mi.**
**1105 ft.** **Site 3 of 3 in cluster AZ**

**Relative:** **Higher**

**Actual:** **54 ft.**

RCRA Listings:

| | |
|---|---|
| Date Form Received by Agency: | 20221229 |
| Handler Name: | Niello Imports Ii Inc Dba Jaguar Land Rover Sacramento |
| Handler Address: | Fulton Ave |
| Handler City,State,Zip: | SACRAMENTO, CA 95825 |
| EPA ID: | CAL000319582 |
| Contact Name: | JILL BERAN |
| Contact Address: | AUBURN BLVD |
| Contact City,State,Zip: | SACRAMENTO, CA 95821 |
| Contact Telephone: | 916-483-2886 |
| Contact Fax: | Not reported |
| Contact Email: | JBERAN@NIELLO.COM |
| Contact Title: | Not reported |
| EPA Region: | 09 |
| Land Type: | Not reported |
| Federal Waste Generator Description: | Not a generator, verified |
| Non-Notifier: | Not reported |
| Biennial Report Cycle: | Not reported |
| Accessibility: | Not reported |
| Active Site Indicator: | Not reported |
| State District Owner: | Not reported |
| State District: | Not reported |
| Mailing Address: | AUBURN BLVD |
| Mailing City,State,Zip: | SACRAMENTO, CA 95821 |
| Owner Name: | Niello Audi |
| Owner Type: | Other |
| Operator Name: | Niello Imports Ii Inc |
| Operator Type: | Other |
| Short-Term Generator Activity: | No |
| Importer Activity: | No |
| Mixed Waste Generator: | No |
| Transporter Activity: | No |
| Transfer Facility Activity: | No |
| Recycler Activity with Storage: | No |
| Small Quantity On-Site Burner Exemption: | No |
| Smelting Melting and Refining Furnace Exemption: | No |
| Underground Injection Control: | No |

**JAGUAR OF SACRAMENTO - JAG004 (Continued)** **1024816880**

| | |
|---|---|
| Off-Site Waste Receipt: | No |
| Universal Waste Indicator: | No |
| Universal Waste Destination Facility: | No |
| Federal Universal Waste: | No |
| Active Site State-Reg Handler: | --- |
| Federal Facility Indicator: | Not reported |
| Hazardous Secondary Material Indicator: | N |
| Sub-Part K Indicator: | Not reported |
| 2018 GPRA Permit Baseline: | Not on the Baseline |
| 2018 GPRA Renewals Baseline: | Not on the Baseline |
| 202 GPRA Corrective Action Baseline: | No |
| Subject to Corrective Action Universe: | No |
| Non-TSDFs Where RCRA CA has Been Imposed Universe: | No |
| Corrective Action Priority Ranking: | No NCAPS ranking |
| Environmental Control Indicator: | No |
| Institutional Control Indicator: | No |
| Human Exposure Controls Indicator: | N/A |
| Groundwater Controls Indicator: | N/A |
| Significant Non-Complier Universe: | No |
| Unaddressed Significant Non-Complier Universe: | No |
| Addressed Significant Non-Complier Universe: | No |
| Significant Non-Complier With a Compliance Schedule Universe: | No |
| Financial Assurance Required: | Not reported |
| Handler Date of Last Change: | 20221230 |
| Recognized Trader-Importer: | No |
| Recognized Trader-Exporter: | No |
| Importer of Spent Lead Acid Batteries: | No |
| Exporter of Spent Lead Acid Batteries: | No |
| Recycler Activity Without Storage: | No |
| Manifest Broker: | No |
| Sub-Part P Indicator: | No |

Handler - Owner Operator:

| | |
|---|---|
| Owner/Operator Indicator: | Owner |
| Owner/Operator Name: NIELLO AUDI | |
| Legal Status: | Other |
| Date Became Current: | Not reported |
| Date Ended Current: | Not reported |
| Owner/Operator Address: | 2350 AUBURN BLVD |
| Owner/Operator City,State,Zip: | SACRAMENTO, CA 95821-0000 |
| Owner/Operator Telephone: | 916-480-2800 |
| Owner/Operator Telephone Ext: | Not reported |
| Owner/Operator Fax: | Not reported |
| Owner/Operator Email: | Not reported |

| | |
|---|---|
| Owner/Operator Indicator: | Operator |
| Owner/Operator Name: NIELLO IMPORTS II INC | |
| Legal Status: | Other |
| Date Became Current: | Not reported |
| Date Ended Current: | Not reported |
| Owner/Operator Address: | 1481 RIVER PARK DR |
| Owner/Operator City,State,Zip: | SACRAMENTO, CA 95815 |
| Owner/Operator Telephone: | 916-483-2886 |
| Owner/Operator Telephone Ext: | Not reported |
| Owner/Operator Fax: | 916-480-9965 |
| Owner/Operator Email: | Not reported |

**JAGUAR OF SACRAMENTO - JAG004 (Continued)** **1024816880**

| | |
|---|---|
| Owner/Operator Indicator: | Operator |
| Owner/Operator Name: JILL BERAN | |
| Legal Status: | Other |
| Date Became Current: | Not reported |
| Date Ended Current: | Not reported |
| Owner/Operator Address: | 2052 FULTON AVENUE |
| Owner/Operator City,State,Zip: | SACRAMENTO, CA 95825 |
| Owner/Operator Telephone: | 916-480-2800 |
| Owner/Operator Telephone Ext: | Not reported |
| Owner/Operator Fax: | Not reported |
| Owner/Operator Email: | Not reported |

| | |
|---|---|
| Owner/Operator Indicator: | Owner |
| Owner/Operator Name: NIELLO AUDI | |
| Legal Status: | Other |
| Date Became Current: | Not reported |
| Date Ended Current: | Not reported |
| Owner/Operator Address: | 2350 AUBURN BLVD |
| Owner/Operator City,State,Zip: | SACRAMENTO, CA 95821-0000 |
| Owner/Operator Telephone: | 916-480-2800 |
| Owner/Operator Telephone Ext: | Not reported |
| Owner/Operator Fax: | Not reported |
| Owner/Operator Email: | Not reported |

Historic Generators:

| | |
|---|---|
| Receive Date: | 20221229 |
| Handler Name: | NIELLO IMPORTS II INC DBA JAGUAR LAND ROVER SACRAMENTO |
| Federal Waste Generator Description: | Not a generator, verified |
| State District Owner: | Not reported |
| Large Quantity Handler of Universal Waste: | No |
| Recognized Trader Importer: | No |
| Recognized Trader Exporter: | No |
| Spent Lead Acid Battery Importer: | No |
| Spent Lead Acid Battery Exporter: | No |
| Current Record: | Yes |
| Non Storage Recycler Activity: | No |
| Electronic Manifest Broker: | No |

| | |
|---|---|
| Receive Date: | 20070514 |
| Handler Name: | JAGUAR SACRAMENTO |
| Federal Waste Generator Description: | Not a generator, verified |
| State District Owner: | Not reported |
| Large Quantity Handler of Universal Waste: | No |
| Recognized Trader Importer: | No |
| Recognized Trader Exporter: | No |
| Spent Lead Acid Battery Importer: | No |
| Spent Lead Acid Battery Exporter: | No |
| Current Record: | No |
| Non Storage Recycler Activity: | Not reported |
| Electronic Manifest Broker: | Not reported |

List of NAICS Codes and Descriptions:

| | |
|---|---|
| NAICS Code: | 44111 |
| NAICS Description: | NEW CAR DEALERS |

**JAGUAR OF SACRAMENTO - JAG004 (Continued)** **1024816880**

Facility Has Received Notices of Violations:
Violations: No Violations Found

Evaluation Action Summary:
Evaluations: No Evaluations Found

E MANIFEST:

| | |
|---|---|
| Manifest Tracking Number: | 023640396JJK |
| Last Updated Date: | 20211223 |
| Shipped Date: | 20211117 |
| Received Date: | 20211130 |
| Manifest Status: | Signed |
| Submission Type: | DataImage5Copy |
| Origin Type: | Service |
| Generator EPA ID: | CAL000319582 |
| Generator Name: | Jaguar Sacramento |
| Generator Location Street Number: | Not reported |
| Generator Location Street 1: | 2052 FULTON AVE |
| Generator Location Street 2: | Not reported |
| Generator Location City: | SACRAMENTO |
| Generator Location State: | CA |
| Generator Location Zip: | 95825 |
| Generator Mail Street Number: | Not reported |
| Generator Mail Street 1: | 2052 FULTON AVE |
| Generator Mail Street 2: | Not reported |
| Generator Mail City: | SACRAMENTO |
| Generator Mail Zip: | 95825 |
| Generator Mail State: | CA |
| Generator Contact Company Name: | Not reported |
| Designated Facility EPA ID: | CAT080013352 |
| Designated Facility Name: | World Oil Recycling |
| Designated Facility Mail Street Number: | 2000 |
| Designated Facility Mail Street 1: | CA90222 CA037US 2000 |
| Designated Facility Mail Street 2: | N. ALAMEDA STREET |
| Designated Facility Mail City: | COMPTON |
| Designated Facility Mail Zip: | 90222 |
| Designated Facility Mail State: | CA |
| Designated Facility Location Street Number: | 2000 |
| Designated Facility Location Street 1: | N. ALAMEDA STREET |
| Designated Facility Location Street 2: | Not reported |
| Designated Facility Location City: | COMPTON |
| Designated Facility Location Zip: | 90222-0000 |
| Designated Facility Location State: | CA |
| Designated Facility Contact Company Name: | Not reported |
| Manifest Residue Indicator: | N |
| Rejection Indicator: | N |

| | |
|---|---|
| Manifest Tracking Number: | 017453010JJK |
| Last Updated Date: | 20191003 |
| Shipped Date: | 20180829 |
| Received Date: | 20180908 |
| Manifest Status: | Signed |
| Submission Type: | DataImage5Copy |
| Origin Type: | Web |
| Generator EPA ID: | CAL000319582 |

**JAGUAR OF SACRAMENTO - JAG004 (Continued)** **1024816880**

| | |
|---|---|
| Generator Name: | Jaguar Sacramento |
| Generator Location Street Number: | Not reported |
| Generator Location Street 1: | 2052 FULTON AVE |
| Generator Location Street 2: | Not reported |
| Generator Location City: | SACRAMENTO |
| Generator Location State: | CA |
| Generator Location Zip: | 95825-1908 |
| Generator Mail Street Number: | Not reported |
| Generator Mail Street 1: | 2350 AUBURN BLVD |
| Generator Mail Street 2: | Not reported |
| Generator Mail City: | SACRAMENTO |
| Generator Mail Zip: | 95821-0000 |
| Generator Mail State: | CA |
| Generator Contact Company Name: | Not reported |
| Designated Facility EPA ID: | AZR000515924 |
| Designated Facility Name: | Yuma Yes Waste Transfer Facility |
| Designated Facility Mail Street Number: | Not reported |
| Designated Facility Mail Street 1: | Not reported |
| Designated Facility Mail Street 2: | 2730 E 13TH ST |
| Designated Facility Mail City: | YUMA |
| Designated Facility Mail Zip: | 85365-1901 |
| Designated Facility Mail State: | AZ |
| Designated Facility Location Street Number: | Not reported |
| Designated Facility Location Street 1: | 2730 E 13TH ST |
| Designated Facility Location Street 2: | Not reported |
| Designated Facility Location City: | YUMA |
| Designated Facility Location Zip: | 85365-1901 |
| Designated Facility Location State: | AZ |
| Designated Facility Contact Company Name: | Not reported |
| Manifest Residue Indicator: | N |
| Rejection Indicator: | N |

| | |
|---|---|
| Manifest Tracking Number: | 018242085JJK |
| Last Updated Date: | 20190320 |
| Shipped Date: | 20190220 |
| Received Date: | 20190307 |
| Manifest Status: | Signed |
| Submission Type: | DataImage5Copy |
| Origin Type: | Service |
| Generator EPA ID: | CAL000319582 |
| Generator Name: | Jaguar Sacramento |
| Generator Location Street Number: | Not reported |
| Generator Location Street 1: | 2052 FULTON AVE |
| Generator Location Street 2: | Not reported |
| Generator Location City: | SACRAMENTO |
| Generator Location State: | CA |
| Generator Location Zip: | 95825-1908 |
| Generator Mail Street Number: | Not reported |
| Generator Mail Street 1: | 2052 FULTON AVE |
| Generator Mail Street 2: | Not reported |
| Generator Mail City: | SACRAMENTO |
| Generator Mail Zip: | 95825-1908 |
| Generator Mail State: | CA |
| Generator Contact Company Name: | Not reported |
| Designated Facility EPA ID: | AZR000521146 |
| Designated Facility Name: | Yuma Yes 2 Waste Transfer Station |
| Designated Facility Mail Street Number: | Not reported |

**JAGUAR OF SACRAMENTO - JAG004 (Continued)** **1024816880**

| | |
|---|---|
| Designated Facility Mail Street 1: | STE 105 |
| Designated Facility Mail Street 2: | 2621 GREEN RIVER RD |
| Designated Facility Mail City: | CORONA |
| Designated Facility Mail Zip: | 92882 |
| Designated Facility Mail State: | CA |
| Designated Facility Location Street Number: | Not reported |
| Designated Facility Location Street 1: | 6500 S US HIGHWAY 95 |
| Designated Facility Location Street 2: | Not reported |
| Designated Facility Location City: | YUMA |
| Designated Facility Location Zip: | 85365 |
| Designated Facility Location State: | AZ |
| Designated Facility Contact Company Name: | Not reported |
| Manifest Residue Indicator: | N |
| Rejection Indicator: | N |

| | |
|---|---|
| Manifest Tracking Number: | 020159744JJK |
| Last Updated Date: | 20211222 |
| Shipped Date: | 20211117 |
| Received Date: | 20211126 |
| Manifest Status: | Signed |
| Submission Type: | DataImage5Copy |
| Origin Type: | Service |
| Generator EPA ID: | CAL000319582 |
| Generator Name: | Jaguar Sacramento |
| Generator Location Street Number: | Not reported |
| Generator Location Street 1: | 2052 FULTON AVE |
| Generator Location Street 2: | Not reported |
| Generator Location City: | SACRAMENTO |
| Generator Location State: | CA |
| Generator Location Zip: | 95825-1908 |
| Generator Mail Street Number: | Not reported |
| Generator Mail Street 1: | 2052 FULTON AVE |
| Generator Mail Street 2: | Not reported |
| Generator Mail City: | SACRAMENTO |
| Generator Mail Zip: | 95825-1908 |
| Generator Mail State: | CA |
| Generator Contact Company Name: | Not reported |
| Designated Facility EPA ID: | AZR000521146 |
| Designated Facility Name: | Yuma Yes 2 Waste Transfer Station |
| Designated Facility Mail Street Number: | Not reported |
| Designated Facility Mail Street 1: | Not reported |
| Designated Facility Mail Street 2: | 2730 E 13TH ST |
| Designated Facility Mail City: | YUMA |
| Designated Facility Mail Zip: | 85365 |
| Designated Facility Mail State: | AZ |
| Designated Facility Location Street Number: | Not reported |
| Designated Facility Location Street 1: | 6500 S US HIGHWAY 95 |
| Designated Facility Location Street 2: | Not reported |
| Designated Facility Location City: | YUMA |
| Designated Facility Location Zip: | 85365 |
| Designated Facility Location State: | AZ |
| Designated Facility Contact Company Name: | Not reported |
| Manifest Residue Indicator: | N |
| Rejection Indicator: | N |

| | |
|---|---|
| Manifest Tracking Number: | 020160179JJK |
| Last Updated Date: | 20210614 |

**JAGUAR OF SACRAMENTO - JAG004 (Continued)** **1024816880**

| | |
|---|---|
| Shipped Date: | 20210511 |
| Received Date: | 20210517 |
| Manifest Status: | Signed |
| Submission Type: | DataImage5Copy |
| Origin Type: | Service |
| Generator EPA ID: | CAL000319582 |
| Generator Name: | Jaguar Sacramento |
| Generator Location Street Number: | Not reported |
| Generator Location Street 1: | 2052 FULTON AVE |
| Generator Location Street 2: | Not reported |
| Generator Location City: | SACRAMENTO |
| Generator Location State: | CA |
| Generator Location Zip: | 95825-1908 |
| Generator Mail Street Number: | Not reported |
| Generator Mail Street 1: | 2052 FULTON AVE |
| Generator Mail Street 2: | Not reported |
| Generator Mail City: | SACRAMENTO |
| Generator Mail Zip: | 95825-1908 |
| Generator Mail State: | CA |
| Generator Contact Company Name: | Not reported |
| Designated Facility EPA ID: | CAT080013352 |
| Designated Facility Name: | World Oil Recycling |
| Designated Facility Mail Street Number: | 2000 |
| Designated Facility Mail Street 1: | CA90222 CA037US 2000 |
| Designated Facility Mail Street 2: | N. ALAMEDA STREET |
| Designated Facility Mail City: | COMPTON |
| Designated Facility Mail Zip: | 90222 |
| Designated Facility Mail State: | CA |
| Designated Facility Location Street Number: | 2000 |
| Designated Facility Location Street 1: | N. ALAMEDA STREET |
| Designated Facility Location Street 2: | Not reported |
| Designated Facility Location City: | COMPTON |
| Designated Facility Location Zip: | 90222-0000 |
| Designated Facility Location State: | CA |
| Designated Facility Contact Company Name: | Not reported |
| Manifest Residue Indicator: | N |
| Rejection Indicator: | N |

| | |
|---|---|
| Manifest Tracking Number: | 020160663JJK |
| Last Updated Date: | 20210310 |
| Shipped Date: | 20210208 |
| Received Date: | 20210218 |
| Manifest Status: | Signed |
| Submission Type: | DataImage5Copy |
| Origin Type: | Service |
| Generator EPA ID: | CAL000319582 |
| Generator Name: | Jaguar Sacramento |
| Generator Location Street Number: | Not reported |
| Generator Location Street 1: | 2052 FULTON AVE |
| Generator Location Street 2: | Not reported |
| Generator Location City: | SACRAMENTO |
| Generator Location State: | CA |
| Generator Location Zip: | 95825-1908 |
| Generator Mail Street Number: | Not reported |
| Generator Mail Street 1: | 2052 FULTON AVE |
| Generator Mail Street 2: | Not reported |
| Generator Mail City: | SACRAMENTO |

**JAGUAR OF SACRAMENTO - JAG004 (Continued)** **1024816880**

| | |
|---|---|
| Generator Mail Zip: | 95825-1908 |
| Generator Mail State: | CA |
| Generator Contact Company Name: | Not reported |
| Designated Facility EPA ID: | CAT080013352 |
| Designated Facility Name: | World Oil Recycling |
| Designated Facility Mail Street Number: | 2000 |
| Designated Facility Mail Street 1: | CA90222 CA037US 2000 |
| Designated Facility Mail Street 2: | N. ALAMEDA STREET |
| Designated Facility Mail City: | COMPTON |
| Designated Facility Mail Zip: | 90222 |
| Designated Facility Mail State: | CA |
| Designated Facility Location Street Number: | 2000 |
| Designated Facility Location Street 1: | N. ALAMEDA STREET |
| Designated Facility Location Street 2: | Not reported |
| Designated Facility Location City: | COMPTON |
| Designated Facility Location Zip: | 90222-0000 |
| Designated Facility Location State: | CA |
| Designated Facility Contact Company Name: | Not reported |
| Manifest Residue Indicator: | N |
| Rejection Indicator: | N |

| | |
|---|---|
| Manifest Tracking Number: | 020153148JJK |
| Last Updated Date: | 20210903 |
| Shipped Date: | 20210728 |
| Received Date: | 20210809 |
| Manifest Status: | Signed |
| Submission Type: | DataImage5Copy |
| Origin Type: | Service |
| Generator EPA ID: | CAL000319582 |
| Generator Name: | Jaguar Sacramento |
| Generator Location Street Number: | Not reported |
| Generator Location Street 1: | 2052 FULTON AVE |
| Generator Location Street 2: | Not reported |
| Generator Location City: | SACRAMENTO |
| Generator Location State: | CA |
| Generator Location Zip: | 95825-1908 |
| Generator Mail Street Number: | Not reported |
| Generator Mail Street 1: | 2052 FULTON AVE |
| Generator Mail Street 2: | Not reported |
| Generator Mail City: | SACRAMENTO |
| Generator Mail Zip: | 95825-1908 |
| Generator Mail State: | CA |
| Generator Contact Company Name: | Not reported |
| Designated Facility EPA ID: | CAT080013352 |
| Designated Facility Name: | World Oil Recycling |
| Designated Facility Mail Street Number: | 2000 |
| Designated Facility Mail Street 1: | CA90222 CA037US 2000 |
| Designated Facility Mail Street 2: | N. ALAMEDA STREET |
| Designated Facility Mail City: | COMPTON |
| Designated Facility Mail Zip: | 90222 |
| Designated Facility Mail State: | CA |
| Designated Facility Location Street Number: | 2000 |
| Designated Facility Location Street 1: | N. ALAMEDA STREET |
| Designated Facility Location Street 2: | Not reported |
| Designated Facility Location City: | COMPTON |
| Designated Facility Location Zip: | 90222-0000 |
| Designated Facility Location State: | CA |

**JAGUAR OF SACRAMENTO - JAG004 (Continued)** **1024816880**

| | |
|---|---|
| Designated Facility Contact Company Name: | Not reported |
| Manifest Residue Indicator: | N |
| Rejection Indicator: | N |
| | |
| Manifest Tracking Number: | 024249076JJK |
| Last Updated Date: | 20220919 |
| Shipped Date: | 20220809 |
| Received Date: | 20220822 |
| Manifest Status: | Signed |
| Submission Type: | DataImage5Copy |
| Origin Type: | Service |
| Generator EPA ID: | CAL000319582 |
| Generator Name: | Jaguar Of Sacramento-#Jag004 |
| Generator Location Street Number: | Not reported |
| Generator Location Street 1: | 2052 FULTON AVE. |
| Generator Location Street 2: | Not reported |
| Generator Location City: | SACRAMENTO |
| Generator Location State: | CA |
| Generator Location Zip: | 95825 |
| Generator Mail Street Number: | Not reported |
| Generator Mail Street 1: | 2052 Fulton Ave. |
| Generator Mail Street 2: | Not reported |
| Generator Mail City: | Sacramento |
| Generator Mail Zip: | 95825 |
| Generator Mail State: | CA |
| Generator Contact Company Name: | Not reported |
| Designated Facility EPA ID: | CAT080013352 |
| Designated Facility Name: | World Oil Recycling |
| Designated Facility Mail Street Number: | 2000 |
| Designated Facility Mail Street 1: | CA90222 CA037US 2000 |
| Designated Facility Mail Street 2: | N. ALAMEDA STREET |
| Designated Facility Mail City: | COMPTON |
| Designated Facility Mail Zip: | 90222 |
| Designated Facility Mail State: | CA |
| Designated Facility Location Street Number: | 2000 |
| Designated Facility Location Street 1: | N. ALAMEDA STREET |
| Designated Facility Location Street 2: | Not reported |
| Designated Facility Location City: | COMPTON |
| Designated Facility Location Zip: | 90222-0000 |
| Designated Facility Location State: | CA |
| Designated Facility Contact Company Name: | Not reported |
| Manifest Residue Indicator: | N |
| Rejection Indicator: | N |
| | |
| Manifest Tracking Number: | 024249077JJK |
| Last Updated Date: | 20220914 |
| Shipped Date: | 20220809 |
| Received Date: | 20220818 |
| Manifest Status: | Signed |
| Submission Type: | DataImage5Copy |
| Origin Type: | Service |
| Generator EPA ID: | CAL000319582 |
| Generator Name: | Jaguar Sacramento |
| Generator Location Street Number: | Not reported |
| Generator Location Street 1: | 2052 FULTON AVE |
| Generator Location Street 2: | Not reported |
| Generator Location City: | SACRAMENTO |

**JAGUAR OF SACRAMENTO - JAG004 (Continued)** **1024816880**

| | |
|---|---|
| Generator Location State: | CA |
| Generator Location Zip: | 95825-1908 |
| Generator Mail Street Number: | Not reported |
| Generator Mail Street 1: | 2350 AUBURN BLVD |
| Generator Mail Street 2: | Not reported |
| Generator Mail City: | SACRAMENTO |
| Generator Mail Zip: | 95821-0000 |
| Generator Mail State: | CA |
| Generator Contact Company Name: | Not reported |
| Designated Facility EPA ID: | AZR000521146 |
| Designated Facility Name: | Yuma Yes 2 Waste Transfer Station |
| Designated Facility Mail Street Number: | Not reported |
| Designated Facility Mail Street 1: | Not reported |
| Designated Facility Mail Street 2: | 2730 E 13TH ST |
| Designated Facility Mail City: | YUMA |
| Designated Facility Mail Zip: | 85365 |
| Designated Facility Mail State: | AZ |
| Designated Facility Location Street Number: | Not reported |
| Designated Facility Location Street 1: | 6500 S US HIGHWAY 95 |
| Designated Facility Location Street 2: | Not reported |
| Designated Facility Location City: | YUMA |
| Designated Facility Location Zip: | 85365 |
| Designated Facility Location State: | AZ |
| Designated Facility Contact Company Name: | Not reported |
| Manifest Residue Indicator: | N |
| Rejection Indicator: | N |

| | |
|---|---|
| Manifest Tracking Number: | 023294963JJK |
| Last Updated Date: | 20220316 |
| Shipped Date: | 20220208 |
| Received Date: | 20220216 |
| Manifest Status: | Signed |
| Submission Type: | DataImage5Copy |
| Origin Type: | Service |
| Generator EPA ID: | CAL000319582 |
| Generator Name: | Jaguar Sacramento |
| Generator Location Street Number: | Not reported |
| Generator Location Street 1: | 2052 FULTON AVE |
| Generator Location Street 2: | Not reported |
| Generator Location City: | SACRAMENTO |
| Generator Location State: | CA |
| Generator Location Zip: | 95825-1908 |
| Generator Mail Street Number: | Not reported |
| Generator Mail Street 1: | 2052 FULTON AVE |
| Generator Mail Street 2: | Not reported |
| Generator Mail City: | SACRAMENTO |
| Generator Mail Zip: | 95825-1908 |
| Generator Mail State: | CA |
| Generator Contact Company Name: | Not reported |
| Designated Facility EPA ID: | CAT080013352 |
| Designated Facility Name: | World Oil Recycling |
| Designated Facility Mail Street Number: | 2000 |
| Designated Facility Mail Street 1: | CA90222 CA037US 2000 |
| Designated Facility Mail Street 2: | N. ALAMEDA STREET |
| Designated Facility Mail City: | COMPTON |
| Designated Facility Mail Zip: | 90222 |
| Designated Facility Mail State: | CA |

**JAGUAR OF SACRAMENTO - JAG004 (Continued)** **1024816880**

| | |
|---|---|
| Designated Facility Location Street Number: | 2000 |
| Designated Facility Location Street 1: | N. ALAMEDA STREET |
| Designated Facility Location Street 2: | Not reported |
| Designated Facility Location City: | COMPTON |
| Designated Facility Location Zip: | 90222-0000 |
| Designated Facility Location State: | CA |
| Designated Facility Contact Company Name: | Not reported |
| Manifest Residue Indicator: | N |
| Rejection Indicator: | N |

| | |
|---|---|
| Manifest Tracking Number: | 023294964JJK |
| Last Updated Date: | 20220316 |
| Shipped Date: | 20220208 |
| Received Date: | 20220217 |
| Manifest Status: | Signed |
| Submission Type: | DataImage5Copy |
| Origin Type: | Service |
| Generator EPA ID: | CAL000319582 |
| Generator Name: | Jaguar Sacramento |
| Generator Location Street Number: | Not reported |
| Generator Location Street 1: | 2052 FULTON AVE |
| Generator Location Street 2: | Not reported |
| Generator Location City: | SACRAMENTO |
| Generator Location State: | CA |
| Generator Location Zip: | 95825 |
| Generator Mail Street Number: | Not reported |
| Generator Mail Street 1: | 2052 FULTON AVE |
| Generator Mail Street 2: | Not reported |
| Generator Mail City: | SACRAMENTO |
| Generator Mail Zip: | 95825 |
| Generator Mail State: | CA |
| Generator Contact Company Name: | Not reported |
| Designated Facility EPA ID: | AZR000521146 |
| Designated Facility Name: | Yuma Yes 2 Waste Transfer Station |
| Designated Facility Mail Street Number: | Not reported |
| Designated Facility Mail Street 1: | Not reported |
| Designated Facility Mail Street 2: | 2730 E 13TH ST |
| Designated Facility Mail City: | YUMA |
| Designated Facility Mail Zip: | 85365 |
| Designated Facility Mail State: | AZ |
| Designated Facility Location Street Number: | Not reported |
| Designated Facility Location Street 1: | 6500 S US HIGHWAY 95 |
| Designated Facility Location Street 2: | Not reported |
| Designated Facility Location City: | YUMA |
| Designated Facility Location Zip: | 85365 |
| Designated Facility Location State: | AZ |
| Designated Facility Contact Company Name: | Not reported |
| Manifest Residue Indicator: | N |
| Rejection Indicator: | N |

State Waste:

| | |
|---|---|
| Manifest Tracking Number: | 017692064JJK |
| Waste Line Number: | 1 |
| State Waste Code Owner: | CA |
| State Waste Code: | 352 |
| State Waste: | Other organic solids |

**JAGUAR OF SACRAMENTO - JAG004 (Continued)** **1024816880**

Transporter:

| | |
|---|---|
| Manifest Tracking Number: | 017692064JJK |
| Transporter Line Number: | 1 |
| Transporter EPA ID: | CAD028277036 |
| Transporter Name: | Asbury Environmental Services Dba World Oil Enviromental Services |
| Manifest Tracking Number: | 017692064JJK |
| Transporter Line Number: | 2 |
| Transporter EPA ID: | CAR000175422 |
| Transporter Name: | Worldwide Recovery System Inc |

Waste Line:

| | |
|---|---|
| Manifest Tracking Number: | 017692064JJK |
| Waste Line Number: | 1 |
| U.S. DOT Hazardous Indicator: | N |
| U.S. DOT ID Number: | Not reported |
| U.S. DOT Description: | Not reported |
| Non-Hazardous Waste Description: | NON-RCRA HAZARDOUS WASTE, SOLID (PAPER FILTERS) |
| Number of Containers: | 1 |
| Container Type Code: | DM |
| Container Type Description: | Metal drums, barrels, kegs |
| Waste Quantity: | 100 |
| Quantity Unit of Measure Code: | P |
| Quantity Unit of Measure Description: | Pounds |
| Waste Quantity, in Tons: | 0.05 |
| Acute Waste Quantity, in Tons: | 0 |
| Non-Acute Waste Quantity, in Tons: | 0.05 |
| Waste Quantity, in Kilograms: | 45.3515 |
| Acute Waste Quantity, in Kilograms: | 0 |
| Non-Acute Waste Quantity, in Kilorgrams: | 45.3515 |
| Management Method Code: | H141 |
| Management Method Description: | STORAGE, BULKING AND/OR TRANSFER OFF SITE |
| Waste Residue Indicator: | N |
| Quantity Discrepancy Indicator: | N |
| Waste Type Discrepancy Indicator: | N |
| Waste Density: | Not reported |
| Waste Density Unit of Measure Code: | Not reported |
| Waste Density Unit of Measure Description: | Not reported |
| Form Code: | Not reported |
| Form Code Description: | Not reported |
| Source Code: | Not reported |
| Source Code Description: | Not reported |
| Waste Minimization Code: | Not reported |
| Waste Minimization Code Description: | Not reported |
| Consent Number: | Not reported |
| EPA Waste Indicator: | N |

Click this hyperlink while viewing on your computer to access
31 additional US EManifest: record(s) in the EDR Site Report.

**BA435** **BPS FUEL** **UST FINDER** **1028185144**
**WSW** **1949 ARDEN WAY** **N/A**
**1/8-1/4** **SACRAMENTO, CA 95815**
**0.213 mi.**
**1124 ft.** **Site 1 of 9 in cluster BA**

**Relative:**
**Lower**

**Actual:**
**42 ft.**

UST FINDER:

| | |
|---|---|
| Object ID: | 729375 |
| Facility ID: | CA10216621 |
| Name: | BPS FUEL |
| Address: | 1949 ARDEN WAY |
| City,State,Zip: | SACRAMENTO, CA 95815 |
| Address Match Type: | PointAddress |
| Open USTs: | 4 |
| Closed USTs: | Not reported |
| TOS USTs: | Not reported |
| Population 1500ft: | 727 |
| Private Wells 1500ft: | 0 |
| Within 100yr Floodplain: | No |
| Land Use: | Developed, High Intensity |
| Within SPA: | Not reported |
| SPA PWS Facility ID: | Not reported |
| SPA Water Type: | Not reported |
| SPA Facility Type: | Not reported |
| SPA HUC12: | Not reported |
| Within WHPA: | Yes |
| WHPA PWS Facility ID: | CA3410026_17595 |
| WHPA Water Type: | GW - Ground water |
| WHPA Facility Type: | WL - Well |
| WHPA HUC12: | 180201110202 |
| Facility Status: | Open UST(s) |
| Date of Last Inspection: | Not reported |
| EPA Region: | 9 |
| Tribe: | Not reported |
| Coordinate Source: | Geocode |
| X Coord: | -121.420617365 |
| Y Coord: | 38.5968473030001 |
| Latitude: | 38.5968473034896 |
| Longitude: | -121.420617365009 |

UST FINDER:

| | |
|---|---|
| Object ID: | 2253052 |
| Facility ID: | CA10216621 |
| Tank ID: | CA10216621-001_A Stand-alone Tank_1 |
| Tank Status: | Open |
| Installation Date: | 1986/09/01 16:00:00+00 |
| Removal Date: | Not reported |
| Tank Capacity: | 10000 |
| Substances: | Regular Unleaded |
| Tank Wall Type: | Double Wall |

| | |
|---|---|
| Object ID: | 2253053 |
| Facility ID: | CA10216621 |
| Tank ID: | CA10216621-002_A Stand-alone Tank_1 |
| Tank Status: | Open |
| Installation Date: | 1986/09/01 16:00:00+00 |
| Removal Date: | Not reported |
| Tank Capacity: | 10000 |
| Substances: | Regular Unleaded |
| Tank Wall Type: | Double Wall |

**BPS FUEL (Continued)** **1028185144**

| | |
|---|---|
| Object ID: | 2253054 |
| Facility ID: | CA10216621 |
| Tank ID: | CA10216621-003_A Stand-alone Tank_1 |
| Tank Status: | Open |
| Installation Date: | 1986/09/01 16:00:00+00 |
| Removal Date: | Not reported |
| Tank Capacity: | 10000 |
| Substances: | Regular Unleaded |
| Tank Wall Type: | Double Wall |

| | |
|---|---|
| Object ID: | 2253608 |
| Facility ID: | CA10216621 |
| Tank ID: | CA10216621-004_A Stand-alone Tank_1 |
| Tank Status: | Open |
| Installation Date: | 1986/09/01 16:00:00+00 |
| Removal Date: | Not reported |
| Tank Capacity: | 10000 |
| Substances: | Premium Unleaded |
| Tank Wall Type: | Double Wall |

---

**BA436** **PRESTIGE STATIONS INC 543** **CPS-SLIC** **U001615722**
**WSW** **1949 ARDEN WAY** **HIST UST** **N/A**
**1/8-1/4** **SACRAMENTO, CA 95825** **CHMIRS**
**0.213 mi.**
**1124 ft.** **Site 2 of 9 in cluster BA**

**Relative:**
**Lower**

**Actual:**
**42 ft.**

SLIC REG 5:

| | |
|---|---|
| Name: | ARCO Service Station No. 662 |
| Address: | 1949 Arden Way |
| City: | Sacramento |
| Region: | 5 |
| Facility Status: | RI |
| Unit: | Facility is a Spill or site |
| Pollutant: | TPH-g, BTEX |
| Lead Agency: | Not reported |
| Date Filed: | / / |
| Report Date: | 11/12/02 |
| Date Added: | Not reported |
| Date Closed: | Not reported |

HIST UST:

| | |
|---|---|
| Name: | PRESTIGE STATIONS INC 543 |
| Address: | 1949 ARDEN WAY |
| City,State,Zip: | SACRAMENTO, CA 95825 |
| File Number: | 0001fb71 |

URL:

| | |
|---|---|
| Region: | STATE |
| Facility ID: | 00000026951 |
| Facility Type: | Gas Station |
| Other Type: | Not reported |
| Contact Name: | Not reported |
| Telephone: | 0000000000 |
| Owner Name: | ARCO PETROLEUM PRODUCTS CO. |
| Owner Address: | 515 SOUTH FLOWER STREET |
| Owner City,St,Zip: | LOS ANGELES, CA 90071 |

**PRESTIGE STATIONS INC 543 (Continued)** **U001615722**

| | |
|---|---|
| Total Tanks: | 0003 |
| Tank Num: | 001 |
| Container Num: | 0000000001 |
| Year Installed: | 1972 |
| Tank Capacity: | 00006000 |
| Tank Used for: | PRODUCT |
| Type of Fuel: | 06 |
| Container Construction Thickness: | Not reported |
| Leak Detection: | Stock Inventor, 10 |
| Tank Num: | 002 |
| Container Num: | 0000000002 |
| Year Installed: | 1972 |
| Tank Capacity: | 00010000 |
| Tank Used for: | PRODUCT |
| Type of Fuel: | 06 |
| Container Construction Thickness: | Not reported |
| Leak Detection: | Stock Inventor, 10 |
| Tank Num: | 003 |
| Container Num: | 0000000003 |
| Year Installed: | 1972 |
| Tank Capacity: | 00010000 |
| Tank Used for: | PRODUCT |
| Type of Fuel: | 06 |
| Container Construction Thickness: | Not reported |
| Leak Detection: | Stock Inventor, 10 |

Click here for Geo Tracker PDF:

CHMIRS:

| | |
|---|---|
| Name: | Not reported |
| Address: | 1949 ARDEN WAY |
| City,State,Zip: | SACRAMENTO, CA 95815 |
| OES Incident Number: | 1-5337 |
| OES notification: | 09/19/2001 |
| OES Date: | Not reported |
| OES Time: | Not reported |
| **Date Completed:** | **Not reported** |
| Property Use: | Not reported |
| Agency Id Number: | Not reported |
| Agency Incident Number: | Not reported |
| Time Notified: | Not reported |
| Time Completed: | Not reported |
| Surrounding Area: | Not reported |
| Estimated Temperature: | Not reported |
| Property Management: | Not reported |
| More Than Two Substances Involved?: | Not reported |
| Resp Agncy Personel # Of Decontaminated: | Not reported |
| Responding Agency Personel # Of Injuries: | Not reported |
| Responding Agency Personel # Of Fatalities: | Not reported |
| Others Number Of Decontaminated: | Not reported |
| Others Number Of Injuries: | Not reported |
| Others Number Of Fatalities: | Not reported |
| Vehicle Make/year: | Not reported |
| Vehicle License Number: | Not reported |

**PRESTIGE STATIONS INC 543 (Continued)** **U001615722**

| | |
|---|---|
| Vehicle State: | Not reported |
| Vehicle Id Number: | Not reported |
| CA DOT PUC/ICC Number: | Not reported |
| Company Name: | Not reported |
| Reporting Officer Name/ID: | Not reported |
| Report Date: | Not reported |
| Facility Telephone: | Not reported |
| Waterway Involved: | No |
| Waterway: | Not reported |
| Spill Site: | Not reported |
| Cleanup By: | Reporting Party |
| Containment: | Not reported |
| What Happened: | Not reported |
| Type: | Not reported |
| Measure: | Not reported |
| Other: | Not reported |
| Date/Time: | Not reported |
| Year: | 2001 |
| Agency: | Atlantic Richfield |
| Incident Date: | 9/19/200112:00:00 AM |
| Admin Agency: | ERROR: Server error: Entry not found in index |
| Amount: | Not reported |
| Contained: | Yes |
| Site Type: | Service Station |
| E Date: | Not reported |
| Substance: | Gasoline |
| Gallons: | 8 |
| Unknown: | 0.000000 |
| Substance #2: | Not reported |
| Substance #3: | Not reported |
| Evacuations: | 0 |
| Number of Injuries: | 0 |
| Number of Fatalities: | 0 |
| #1 Pipeline: | Not reported |
| #2 Pipeline: | Not reported |
| #3 Pipeline: | Not reported |
| #1 Vessel >= 300 Tons: | Not reported |
| #2 Vessel >= 300 Tons: | Not reported |
| #3 Vessel >= 300 Tons: | Not reported |
| Evacs: | Not reported |
| Injuries: | Not reported |
| Fatals: | Not reported |
| Comments: | Not reported |
| Description: | Costumer had a hole in his tank and substance leaked to ground |

---

**BA437** **ARCO #0662** **UST FINDER RELEASE** **1028918287**
**WSW** **1949 ARDEN WAY** **N/A**
**1/8-1/4** **SACRAMENTO, CA 95825**
**0.213 mi.**
**1124 ft.** **Site 3 of 9 in cluster BA**

**Relative:** UST FINDER RELEASE:
**Lower**

| | |
|---|---|
| Object ID: | 49953 |
| Facility ID: | Not reported |
| Lust ID: | CAT0606700273 |
| Name: | ARCO #0662 |
| Address: | 1949 ARDEN WAY |

**Actual:**
**42 ft.**

**ARCO #0662 (Continued)** **1028918287**

| | |
|---|---|
| City,State,Zip: | SACRAMENTO, CA 95825 |
| Address Match Type: | StreetAddress |
| Reported Date: | Not reported |
| Status: | No Further Action |
| Substance: | Not reported |
| Population within 1500ft: | 617 |
| Domestic Wells within 1500ft: | 0 |
| Land Use: | Developed, High Intensity |
| Within SPA: | No |
| SPA PWS Facility ID: | Not reported |
| SPA Water Type: | Not reported |
| SPA Facility Type: | Not reported |
| SPA HUC12: | Not reported |
| Within WHPA: | Yes |
| WHPA PWS Facility ID: | CA3410026_17595 |
| WHPA Water Type: | GW - Ground water |
| WHPA Facility Type: | WL - Well |
| WHPA HUC12: | 180201110202 |
| Within 100yr Floodplain: | No |
| Tribe: | Not reported |
| EPA Region: | 9 |
| NFA Letter 1: | Not reported |
| NFA Letter 2: | Not reported |
| NFA Letter 3: | Not reported |
| NFA Letter 4: | Not reported |
| Closed With Residual Contaminate: | Not reported |
| Coordinate Source: | Geocode |
| X Coord: | -121.42067 |
| Y Coord: | 38.5966300000001 |
| Latitude: | 38.5966299999999 |
| Longitude: | -121.42067 |

---

**BA438** **ARCO AMPM ARDEN** **RCRA NonGen / NLR** **1025871032**
**WSW** **1949 ARDEN WAY** **E MANIFEST** **CAL000444142**
**1/8-1/4** **SACRAMENTO, CA 95825**
**0.213 mi.**
**1124 ft.** **Site 4 of 9 in cluster BA**

**Relative:** **Lower**
**Actual:** **42 ft.**

RCRA Listings:

| | |
|---|---|
| Date Form Received by Agency: | 20190307 |
| Handler Name: | Arco Ampm |
| Handler Address: | 1949 Arden Way |
| Handler City,State,Zip: | SACRAMENTO, CA 95825 |
| EPA ID: | CAL000444142 |
| Contact Name: | PERMINDER MUSHIANA |
| Contact Address: | 2229 EASTWOOD DRIVE |
| Contact City,State,Zip: | ROSEVILLE, CA 95747 |
| Contact Telephone: | 408-421-5718 |
| Contact Fax: | Not reported |
| Contact Email: | PSGN_2001@YAHOO.COM |
| Contact Title: | Not reported |
| EPA Region: | 09 |
| Land Type: | Not reported |
| Federal Waste Generator Description: | Not a generator, verified |
| Non-Notifier: | Not reported |
| Biennial Report Cycle: | Not reported |
| Accessibility: | Not reported |
| Active Site Indicator: | Handler Activities |

**ARCO AMPM ARDEN (Continued)** **1025871032**

| | |
|---|---|
| State District Owner: | Not reported |
| State District: | Not reported |
| Mailing Address: | 2229 EASTWOOD DRIVE |
| Mailing City,State,Zip: | ROSEVILLE, CA 95747 |
| Owner Name: | Bps Fuel |
| Owner Type: | Other |
| Operator Name: | Perminder Mushiana |
| Operator Type: | Other |
| Short-Term Generator Activity: | No |
| Importer Activity: | No |
| Mixed Waste Generator: | No |
| Transporter Activity: | No |
| Transfer Facility Activity: | No |
| Recycler Activity with Storage: | Yes |
| Small Quantity On-Site Burner Exemption: | No |
| Smelting Melting and Refining Furnace Exemption: | No |
| Underground Injection Control: | No |
| Off-Site Waste Receipt: | No |
| Universal Waste Indicator: | Yes |
| Universal Waste Destination Facility: | Yes |
| Federal Universal Waste: | No |
| Active Site State-Reg Handler: | --- |
| Federal Facility Indicator: | Not reported |
| Hazardous Secondary Material Indicator: | N |
| Sub-Part K Indicator: | Not reported |
| 2018 GPRA Permit Baseline: | Not on the Baseline |
| 2018 GPRA Renewals Baseline: | Not on the Baseline |
| 202 GPRA Corrective Action Baseline: | No |
| Subject to Corrective Action Universe: | No |
| Non-TSDFs Where RCRA CA has Been Imposed Universe: | No |
| Corrective Action Priority Ranking: | No NCAPS ranking |
| Environmental Control Indicator: | No |
| Institutional Control Indicator: | No |
| Human Exposure Controls Indicator: | N/A |
| Groundwater Controls Indicator: | N/A |
| Significant Non-Complier Universe: | No |
| Unaddressed Significant Non-Complier Universe: | No |
| Addressed Significant Non-Complier Universe: | No |
| Significant Non-Complier With a Compliance Schedule Universe: | No |
| Financial Assurance Required: | Not reported |
| Handler Date of Last Change: | 20190628 |
| Recognized Trader-Importer: | No |
| Recognized Trader-Exporter: | No |
| Importer of Spent Lead Acid Batteries: | No |
| Exporter of Spent Lead Acid Batteries: | No |
| Recycler Activity Without Storage: | No |
| Manifest Broker: | No |
| Sub-Part P Indicator: | No |

Handler - Owner Operator:

| | |
|---|---|
| Owner/Operator Indicator: | Operator |
| Owner/Operator Name: PERMINDER MUSHIANA | |
| Legal Status: | Other |
| Date Became Current: | Not reported |
| Date Ended Current: | Not reported |
| Owner/Operator Address: | 2229 EASTWOOD DRIVE |

**ARCO AMPM ARDEN (Continued)** **1025871032**

| | |
|---|---|
| Owner/Operator City,State,Zip: | ROSEVILLE, CA 95747 |
| Owner/Operator Telephone: | 408-421-5718 |
| Owner/Operator Telephone Ext: | Not reported |
| Owner/Operator Fax: | Not reported |
| Owner/Operator Email: | Not reported |
| Owner/Operator Indicator: | Owner |
| Owner/Operator Name: BPS FUEL | |
| Legal Status: | Other |
| Date Became Current: | Not reported |
| Date Ended Current: | Not reported |
| Owner/Operator Address: | 2229 EASTWOOD DRIVE |
| Owner/Operator City,State,Zip: | ROSEVILLE, CA 95747 |
| Owner/Operator Telephone: | 408-421-5781 |
| Owner/Operator Telephone Ext: | Not reported |
| Owner/Operator Fax: | Not reported |
| Owner/Operator Email: | Not reported |

Historic Generators:

| | |
|---|---|
| Receive Date: | 20190307 |
| Handler Name: ARCO AMPM | |
| Federal Waste Generator Description: | Not a generator, verified |
| State District Owner: | Not reported |
| Large Quantity Handler of Universal Waste: | No |
| Recognized Trader Importer: | No |
| Recognized Trader Exporter: | No |
| Spent Lead Acid Battery Importer: | No |
| Spent Lead Acid Battery Exporter: | No |
| Current Record: | Yes |
| Non Storage Recycler Activity: | Not reported |
| Electronic Manifest Broker: | Not reported |

List of NAICS Codes and Descriptions:

| | |
|---|---|
| NAICS Code: | 447190 |
| NAICS Description: | OTHER GASOLINE STATIONS |

Facility Has Received Notices of Violations:

| | |
|---|---|
| Violations: | No Violations Found |

Evaluation Action Summary:

| | |
|---|---|
| Evaluations: | No Evaluations Found |

E MANIFEST:

| | |
|---|---|
| Manifest Tracking Number: | 022516029JJK |
| Last Updated Date: | 20210114 |
| Shipped Date: | 20201111 |
| Received Date: | 20201215 |
| Manifest Status: | Signed |
| Submission Type: | DataImage5Copy |
| Origin Type: | Service |
| Generator EPA ID: | CAL000444142 |
| Generator Name: | Arco Ampm Arden |
| Generator Location Street Number: | Not reported |
| Generator Location Street 1: | 1949 ARDEN WAY |

**ARCO AMPM ARDEN (Continued)** **1025871032**

| | |
|---|---|
| Generator Location Street 2: | Not reported |
| Generator Location City: | SACRAMENTO |
| Generator Location State: | CA |
| Generator Location Zip: | 95825 |
| Generator Mail Street Number: | Not reported |
| Generator Mail Street 1: | 1949 ARDEN WAY |
| Generator Mail Street 2: | Not reported |
| Generator Mail City: | SACRAMENTO |
| Generator Mail Zip: | 95825 |
| Generator Mail State: | CA |
| Generator Contact Company Name: | Not reported |
| Designated Facility EPA ID: | MOD000610766 |
| Designated Facility Name: | Solvent Recovery, Llc |
| Designated Facility Mail Street Number: | Not reported |
| Designated Facility Mail Street 1: | Not reported |
| Designated Facility Mail Street 2: | 716 Mulberry Street |
| Designated Facility Mail City: | Kansas City |
| Designated Facility Mail Zip: | 64101 |
| Designated Facility Mail State: | MO |
| Designated Facility Location Street Number: | Not reported |
| Designated Facility Location Street 1: | 716 Mulberry Street |
| Designated Facility Location Street 2: | Not reported |
| Designated Facility Location City: | Kansas City |
| Designated Facility Location Zip: | 64101 |
| Designated Facility Location State: | MO |
| Designated Facility Contact Company Name: | Not reported |
| Manifest Residue Indicator: | N |
| Rejection Indicator: | N |

| | |
|---|---|
| Manifest Tracking Number: | 022516203JJK |
| Last Updated Date: | 20210108 |
| Shipped Date: | 20201202 |
| Received Date: | 20201217 |
| Manifest Status: | Signed |
| Submission Type: | DataImage5Copy |
| Origin Type: | Service |
| Generator EPA ID: | CAL000444142 |
| Generator Name: | Arco Ampm Arden |
| Generator Location Street Number: | Not reported |
| Generator Location Street 1: | 1949 ARDEN WAY |
| Generator Location Street 2: | Not reported |
| Generator Location City: | SACRAMENTO |
| Generator Location State: | CA |
| Generator Location Zip: | 95825 |
| Generator Mail Street Number: | Not reported |
| Generator Mail Street 1: | 1949 ARDEN WAY |
| Generator Mail Street 2: | Not reported |
| Generator Mail City: | SACRAMENTO |
| Generator Mail Zip: | 95825 |
| Generator Mail State: | CA |
| Generator Contact Company Name: | Not reported |
| Designated Facility EPA ID: | CAD980884183 |
| Designated Facility Name: | Gem Rancho Cordova Llc |
| Designated Facility Mail Street Number: | Not reported |
| Designated Facility Mail Street 1: | Not reported |
| Designated Facility Mail Street 2: | 11855 White Rock Road |
| Designated Facility Mail City: | Rancho Cordova |

**ARCO AMPM ARDEN (Continued)** **1025871032**

| | |
|---|---|
| Designated Facility Mail Zip: | 95742 |
| Designated Facility Mail State: | CA |
| Designated Facility Location Street Number: | Not reported |
| Designated Facility Location Street 1: | 11855 White Rock Road |
| Designated Facility Location Street 2: | Not reported |
| Designated Facility Location City: | Rancho Cordova |
| Designated Facility Location Zip: | 95742 |
| Designated Facility Location State: | CA |
| Designated Facility Contact Company Name: | Not reported |
| Manifest Residue Indicator: | N |
| Rejection Indicator: | N |

| | |
|---|---|
| Manifest Tracking Number: | 006240211GBF |
| Last Updated Date: | 20200103 |
| Shipped Date: | 20190830 |
| Received Date: | 20190923 |
| Manifest Status: | Signed |
| Submission Type: | DataImage5Copy |
| Origin Type: | Service |
| Generator EPA ID: | CAL000444142 |
| Generator Name: | Arco Ampm Arden |
| Generator Location Street Number: | Not reported |
| Generator Location Street 1: | 1949 ARDEN WAY |
| Generator Location Street 2: | Not reported |
| Generator Location City: | SACRAMENTO |
| Generator Location State: | CA |
| Generator Location Zip: | 95825 |
| Generator Mail Street Number: | Not reported |
| Generator Mail Street 1: | 1949 ARDEN WAY |
| Generator Mail Street 2: | Not reported |
| Generator Mail City: | SACRAMENTO |
| Generator Mail Zip: | 95825 |
| Generator Mail State: | CA |
| Generator Contact Company Name: | Not reported |
| Designated Facility EPA ID: | NVD980895338 |
| Designated Facility Name: | Not reported |
| Designated Facility Mail Street Number: | Not reported |
| Designated Facility Mail Street 1: | Not reported |
| Designated Facility Mail Street 2: | 2095 Newlands Drive East |
| Designated Facility Mail City: | Fernley |
| Designated Facility Mail Zip: | 89408 |
| Designated Facility Mail State: | NV |
| Designated Facility Location Street Number: | Not reported |
| Designated Facility Location Street 1: | 2095 Newlands Drive East |
| Designated Facility Location Street 2: | Not reported |
| Designated Facility Location City: | Fernley |
| Designated Facility Location Zip: | 89408 |
| Designated Facility Location State: | NV |
| Designated Facility Contact Company Name: | 21st Century Environmental Management of Nevada, LLC |
| Manifest Residue Indicator: | N |
| Rejection Indicator: | N |

Federal Waste:

| | |
|---|---|
| Manifest Tracking Number: | 006240211GBF |
| Waste Line Number: | 1 |
| Federal Waste Code: | D018 |
| Federal Waste: | BENZENE |

**ARCO AMPM ARDEN (Continued)** **1025871032**

State Waste:
Manifest Tracking Number: 006240211GBF
Waste Line Number: 1
State Waste Code Owner: CA
State Waste Code: 352
State Waste: Other organic solids

Transporter:
Manifest Tracking Number: 006240211GBF
Transporter Line Number: 1
Transporter EPA ID: MNS000110924
Transporter Name: Stericycle Specialty Waste Solutions Inc

Manifest Tracking Number: 006240211GBF
Transporter Line Number: 2
Transporter EPA ID: CAR00272302
Transporter Name: American Valley Waste Oil, Inc.

Manifest Tracking Number: 006240211GBF
Transporter Line Number: 3
Transporter EPA ID: MOD095038998
Transporter Name: Bedrock Inc. Dba Tsmt Co.

Waste Line:
Manifest Tracking Number: 006240211GBF
Waste Line Number: 1
U.S. DOT Hazardous Indicator: Y
U.S. DOT ID Number: NA3077
U.S. DOT Description: Na3077 Hazardous Waste, Solid, N.O.S. (Gasoline & Diesel Pump Filters & Hoses, Benzene) Iii 9 D018=10lbs
Non-Hazardous Waste Description: Not reported
Number of Containers: 1
Container Type Code: DM
Container Type Description: Metal drums, barrels, kegs
Waste Quantity: 215
Quantity Unit of Measure Code: P
Quantity Unit of Measure Description: Pounds
Waste Quantity, in Tons: 0.1075
Acute Waste Quantity, in Tons: 0
Non-Acute Waste Quantity, in Tons: 0.1075
Waste Quantity, in Kilograms: 97.50573
Acute Waste Quantity, in Kilograms: 0
Non-Acute Waste Quantity, in Kilorgrams: 97.50573
Management Method Code: H141
Management Method Description: STORAGE, BULKING AND/OR TRANSFER OFF SITE
Waste Residue Indicator: N
Quantity Discrepancy Indicator: N
Waste Type Discrepancy Indicator: N
Waste Density: Not reported
Waste Density Unit of Measure Code: Not reported
Waste Density Unit of Measure Description: Not reported
Form Code: Not reported
Form Code Description: Not reported
Source Code: Not reported
Source Code Description: Not reported
Waste Minimization Code: Not reported

**ARCO AMPM ARDEN (Continued)** **1025871032**

Waste Minimization Code Description: Not reported
Consent Number: Not reported
EPA Waste Indicator: Y

---

**BA439** **ARCO #0662 543 PSI** **UST** **U004351981**
**WSW** **1949 ARDEN WAY** **N/A**
**1/8-1/4** **SACRAMENTO, CA 95815**
**0.213 mi.**
**1124 ft.** **Site 5 of 9 in cluster BA**

**Relative:** UST:
**Lower**

**Actual:**
**42 ft.**

| | |
|---|---|
| Name: | ARCO #0662 543 PSI |
| Address: | 1949 ARDEN WAY |
| City,State,Zip: | SACRAMENTO, CA 95815 |
| Facility ID: | FA0001516 |
| Permitting Agency: | SACRAMENTO COUNTY |
| CERSID: | Not reported |
| Latitude: | 38.596700079933 |
| Longitude: | -121.420373901466 |
| Owner type: | Not reported |
| Facility type: | Not reported |
| Num of inuse ust: | Not reported |
| Num of closed ust: | Not reported |
| Num of oos ust: | Not reported |
| Epa region: | Not reported |
| Tribal lands: | Not reported |
| Tank owner name: | Not reported |
| Tank owner mailing address: | Not reported |
| Tank owner mailing city: | Not reported |
| Tank owner mailing zip: | Not reported |
| Tank owner mailing state: | Not reported |
| Tank operator name: | Not reported |
| Tank operator mailing address: | Not reported |
| Tank operator mailing city: | Not reported |
| Tank operator mailing zip: | Not reported |
| Tank operator mailing state: | Not reported |
| Tankidnumber: | Not reported |
| Tank status: | Not reported |
| Tank configuration: | Not reported |
| Tank closure date: | Not reported |
| Tank installation date: | Not reported |
| Tank num of compartments: | Not reported |
| Tank contents: | Not reported |
| Tank capacity gallons: | Not reported |
| Tank type: | Not reported |
| Tank pc construction: | Not reported |
| Tank pwpiping construction: | Not reported |
| Tank piping type: | Not reported |
| Tank piping construction: | Not reported |
| Tank sacrificial anode: | Not reported |
| Tank cp impressed current: | Not reported |
| Tank cp shutoff: | Not reported |
| Tank alarms: | Not reported |
| Tank ball float: | Not reported |
| Tank spill bucket: | Not reported |

**BA440**
**WSW**
**1/8-1/4**
**0.213 mi.**
**1124 ft.**

**Relative:**
**Lower**

**Actual:**
**42 ft.**

**CHANDI'S PETROLEUM INC ARCO 83238**
**1949 ARDEN WAY**
**SACRAMENTO, CA 95381**

**Site 6 of 9 in cluster BA**

**Database(s):**
**LUST**
**CPS-SLIC**
**Sacramento Co. CS**
**CERS HAZ WASTE**
**SWEEPS UST**
**CERS TANKS**
**Cortese**
**HIST CORTESE**
**HWTS**
**HAZNET**
**Sacramento Co. ML**
**CERS**

**EDR ID Number:** **S102424325**
**EPA ID Number:** **N/A**

LUST:

| | |
|---|---|
| Name: | ARCO #0662 |
| Address: | 1949 ARDEN WAY |
| City,State,Zip: | SACRAMENTO, CA 95825 |
| Lead Agency: | SACRAMENTO COUNTY LOP |
| Case Type: | LUST Cleanup Site |

Geo Track:

| | |
|---|---|
| Global Id: | T0606700273 |
| Latitude: | 38.5967474175538 |
| Longitude: | -121.42033758957 |
| Status: | Completed - Case Closed |
| Status Date: | 09/11/2015 |
| Case Worker: | CWL |
| RB Case Number: | 340341 |
| Local Agency: | SACRAMENTO COUNTY LOP |
| File Location: | Local Agency |
| Local Case Number: | B523 |
| Potential Media Affect: | Aquifer used for drinking water supply |
| Potential Contaminants of Concern: | Gasoline |
| EPA Region: | 9 |
| Coordinate Source: | Google Map Move |
| Cuf Case: | YES |
| Quantity Released Gallons: | Not reported |
| Begin Date: | 03/30/1989 |
| Leak Reported Date: | 03/31/1989 |
| How Discovered: | Not reported |
| How Discovered Description: | Not reported |
| Discharge Source: | Not reported |
| Discharge Cause: | Not reported |
| Stop Method: | Not reported |
| Stop Description: | Not reported |
| No Further Action Date: | 09/11/2015 |
| CA Water Watershed Name: | Valley-American - Coon-American - Lower American (519.21) |
| Dwr Groundwater Subbasin Name: | Sacramento Valley - North American (5-021.64) |
| Disadvantaged Community: | Not reported |
| CA Enviroscreen 3 Score: | 86-90% |
| CA Enviroscreen 4 Score: | 90-95% |
| Military DOD Site: | No |
| Facility Project Subtype: | Not reported |
| RWQCB Region: | CENTRAL VALLEY RWQCB (REGION 5S) |
| Site History: | A complete site history is located <a href="https://geotracker.waterboards.ca.gov/esi/uploads/geo_report/5056771397/T0606700273.PDF#page=26">here</a>. |

LUST:

| | |
|---|---|
| Global Id: | T0606700273 |

**CHANDI'S PETROLEUM INC ARCO 83238 (Continued)** **S102424325**

| | |
|---|---|
| Contact Type: | Local Agency Caseworker - Primary Caseworker |
| Contact Name: | CHARLEY LANGER |
| Organization Name: | SACRAMENTO COUNTY LOP |
| Address: | 11080 WHITE ROCK ROAD, SUITE 200 |
| City: | RANCHO CORDOVA |
| Email: | langerc@saccounty.net |
| Phone Number: | 9165912648 |

| | |
|---|---|
| Global Id: | T0606700273 |
| Contact Type: | Regional Board Caseworker |
| Contact Name: | VERA FISCHER |
| Organization Name: | CENTRAL VALLEY RWQCB (REGION 5S) |
| Address: | 11020 SUN CENTER DRIVE #200 |
| City: | RANCHO CORDOVA |
| Email: | vera.fischer@waterboards.ca.gov |
| Phone Number: | Not reported |

LUST:

| | |
|---|---|
| Global Id: | T0606700273 |
| Action Type: | Other |
| Date: | 03/30/1989 |
| Action: | Leak Discovery |

| | |
|---|---|
| Global Id: | T0606700273 |
| Action Type: | RESPONSE |
| Date: | 06/01/1995 |
| Action: | Monitoring Report - Quarterly |

| | |
|---|---|
| Global Id: | T0606700273 |
| Action Type: | RESPONSE |
| Date: | 09/30/1994 |
| Action: | Monitoring Report - Quarterly |

| | |
|---|---|
| Global Id: | T0606700273 |
| Action Type: | RESPONSE |
| Date: | 06/30/1998 |
| Action: | Monitoring Report - Quarterly |

| | |
|---|---|
| Global Id: | T0606700273 |
| Action Type: | RESPONSE |
| Date: | 06/10/1997 |
| Action: | Monitoring Report - Quarterly |

| | |
|---|---|
| Global Id: | T0606700273 |
| Action Type: | RESPONSE |
| Date: | 06/21/1996 |
| Action: | Monitoring Report - Quarterly |

| | |
|---|---|
| Global Id: | T0606700273 |
| Action Type: | ENFORCEMENT |
| Date: | 12/17/2014 |
| Action: | Email Correspondence |

| | |
|---|---|
| Global Id: | T0606700273 |
| Action Type: | ENFORCEMENT |
| Date: | 05/22/2014 |
| Action: | Email Correspondence |

**CHANDI'S PETROLEUM INC ARCO 83238 (Continued)** **S102424325**

Global Id: T0606700273
Action Type: Other
Date: 03/31/1989
Action: Leak Reported

Global Id: T0606700273
Action Type: RESPONSE
Date: 12/16/1996
Action: Monitoring Report - Quarterly

Global Id: T0606700273
Action Type: RESPONSE
Date: 08/20/1993
Action: Monitoring Report - Quarterly

Global Id: T0606700273
Action Type: RESPONSE
Date: 03/22/1993
Action: Monitoring Report - Quarterly

Global Id: T0606700273
Action Type: RESPONSE
Date: 04/02/1997
Action: Monitoring Report - Quarterly

Global Id: T0606700273
Action Type: RESPONSE
Date: 10/05/1995
Action: Monitoring Report - Quarterly

Global Id: T0606700273
Action Type: RESPONSE
Date: 01/30/1991
Action: Monitoring Report - Quarterly

Global Id: T0606700273
Action Type: RESPONSE
Date: 10/01/1998
Action: Monitoring Report - Quarterly

Global Id: T0606700273
Action Type: RESPONSE
Date: 01/29/1998
Action: Monitoring Report - Quarterly

Global Id: T0606700273
Action Type: RESPONSE
Date: 07/23/1992
Action: Monitoring Report - Quarterly

Global Id: T0606700273
Action Type: RESPONSE
Date: 10/15/1991
Action: Monitoring Report - Quarterly

Global Id: T0606700273
Action Type: RESPONSE

**CHANDI'S PETROLEUM INC ARCO 83238 (Continued)** **S102424325**

Date: 03/20/1991
Action: Monitoring Report - Quarterly

Global Id: T0606700273
Action Type: ENFORCEMENT
Date: 09/09/2010
Action: File review

Global Id: T0606700273
Action Type: ENFORCEMENT
Date: 06/03/2011
Action: Staff Letter

Global Id: T0606700273
Action Type: ENFORCEMENT
Date: 07/26/2012
Action: File review

Global Id: T0606700273
Action Type: ENFORCEMENT
Date: 01/16/2013
Action: File review

Global Id: T0606700273
Action Type: ENFORCEMENT
Date: 09/11/2015
Action: Closure/No Further Action Letter

Global Id: T0606700273
Action Type: RESPONSE
Date: 09/11/2009
Action: Interim Remedial Action Plan

Global Id: T0606700273
Action Type: RESPONSE
Date: 10/05/1994
Action: Corrective Action Plan / Remedial Action Plan

Global Id: T0606700273
Action Type: RESPONSE
Date: 12/04/1992
Action: Monitoring Report - Quarterly

Global Id: T0606700273
Action Type: RESPONSE
Date: 11/03/1997
Action: Monitoring Report - Quarterly

Global Id: T0606700273
Action Type: RESPONSE
Date: 05/30/1991
Action: Monitoring Report - Quarterly

Global Id: T0606700273
Action Type: RESPONSE
Date: 02/14/1994
Action: Monitoring Report - Quarterly

**CHANDI'S PETROLEUM INC ARCO 83238 (Continued)** **S102424325**

Global Id: T0606700273
Action Type: RESPONSE
Date: 10/01/1992
Action: Monitoring Report - Quarterly

Global Id: T0606700273
Action Type: RESPONSE
Date: 02/28/1996
Action: Other Report / Document

Global Id: T0606700273
Action Type: RESPONSE
Date: 12/29/1995
Action: Monitoring Report - Quarterly

Global Id: T0606700273
Action Type: ENFORCEMENT
Date: 07/29/1992
Action: Notice of Responsibility

Global Id: T0606700273
Action Type: ENFORCEMENT
Date: 02/03/2004
Action: File review

Global Id: T0606700273
Action Type: ENFORCEMENT
Date: 04/27/2004
Action: File review

Global Id: T0606700273
Action Type: ENFORCEMENT
Date: 06/23/2004
Action: Staff Letter

Global Id: T0606700273
Action Type: ENFORCEMENT
Date: 07/21/2008
Action: Staff Letter

Global Id: T0606700273
Action Type: ENFORCEMENT
Date: 07/21/2008
Action: File review

Global Id: T0606700273
Action Type: ENFORCEMENT
Date: 10/01/2003
Action: File review

Global Id: T0606700273
Action Type: ENFORCEMENT
Date: 01/02/2009
Action: File review

Global Id: T0606700273
Action Type: ENFORCEMENT

**CHANDI'S PETROLEUM INC ARCO 83238 (Continued)** **S102424325**

Date: 06/03/2009
Action: File review

Global Id: T0606700273
Action Type: ENFORCEMENT
Date: 06/03/2009
Action: Staff Letter

Global Id: T0606700273
Action Type: ENFORCEMENT
Date: 11/06/2009
Action: File review

Global Id: T0606700273
Action Type: ENFORCEMENT
Date: 08/10/2009
Action: File Review - Closure

Global Id: T0606700273
Action Type: ENFORCEMENT
Date: 11/06/2009
Action: Staff Letter

Global Id: T0606700273
Action Type: Other
Date: 03/30/1989
Action: Leak Stopped

Global Id: T0606700273
Action Type: RESPONSE
Date: 11/21/2008
Action: Other Workplan

Global Id: T0606700273
Action Type: RESPONSE
Date: 08/29/2014
Action: Request for Closure

Global Id: T0606700273
Action Type: RESPONSE
Date: 08/28/1996
Action: Monitoring Report - Quarterly

Global Id: T0606700273
Action Type: RESPONSE
Date: 03/27/1995
Action: Monitoring Report - Quarterly

Global Id: T0606700273
Action Type: RESPONSE
Date: 12/30/1994
Action: Monitoring Report - Quarterly

Global Id: T0606700273
Action Type: RESPONSE
Date: 11/16/1998
Action: Monitoring Report - Quarterly

**CHANDI'S PETROLEUM INC ARCO 83238 (Continued)** **S102424325**

Global Id: T0606700273
Action Type: RESPONSE
Date: 05/03/1993
Action: Monitoring Report - Quarterly

Global Id: T0606700273
Action Type: RESPONSE
Date: 08/27/1997
Action: Monitoring Report - Quarterly

Global Id: T0606700273
Action Type: RESPONSE
Date: 01/09/1996
Action: Pilot Study / Treatability Workplan

Global Id: T0606700273
Action Type: RESPONSE
Date: 06/27/1994
Action: Monitoring Report - Quarterly

Global Id: T0606700273
Action Type: RESPONSE
Date: 02/14/1994
Action: Monitoring Report - Quarterly

Global Id: T0606700273
Action Type: REMEDIATION
Date: 01/01/1991
Action: Soil Vapor Extraction (SVE)

Global Id: T0606700273
Action Type: ENFORCEMENT
Date: 12/02/2008
Action: Staff Letter

Global Id: T0606700273
Action Type: ENFORCEMENT
Date: 12/02/2008
Action: File review

Global Id: T0606700273
Action Type: ENFORCEMENT
Date: 12/11/2006
Action: File review

Global Id: T0606700273
Action Type: ENFORCEMENT
Date: 08/31/2005
Action: File review

Global Id: T0606700273
Action Type: ENFORCEMENT
Date: 06/23/2004
Action: File review

Global Id: T0606700273
Action Type: ENFORCEMENT

**CHANDI'S PETROLEUM INC ARCO 83238 (Continued)** **S102424325**

Date: 06/25/2004
Action: File review

Global Id: T0606700273
Action Type: ENFORCEMENT
Date: 04/14/2005
Action: File review

Global Id: T0606700273
Action Type: RESPONSE
Date: 03/27/2009
Action: Pilot Study/ Treatability Report

Global Id: T0606700273
Action Type: RESPONSE
Date: 09/10/1990
Action: Monitoring Report - Quarterly

Global Id: T0606700273
Action Type: RESPONSE
Date: 04/21/1993
Action: Risk Assessment Report

Global Id: T0606700273
Action Type: RESPONSE
Date: 03/20/1992
Action: Monitoring Report - Quarterly

Global Id: T0606700273
Action Type: RESPONSE
Date: 03/30/2015
Action: Request for Closure - Regulator Responded

LUST:
Global Id: T0606700273
Status: Open - Case Begin Date
Status Date: 03/30/1989

Global Id: T0606700273
Status: Open - Site Assessment
Status Date: 04/05/1990

Global Id: T0606700273
Status: Open - Assessment & Interim Remedial Action
Status Date: 11/13/2012

Global Id: T0606700273
Status: Open - Verification Monitoring
Status Date: 05/22/2014

Global Id: T0606700273
Status: Open - Eligible for Closure
Status Date: 04/24/2015

Global Id: T0606700273
Status: Completed - Case Closed
Status Date: 09/11/2015

**CHANDI'S PETROLEUM INC ARCO 83238 (Continued)** **S102424325**

LUST REG 5:

| | |
|---|---|
| Name: | ARCO #0662 |
| Address: | 1949 ARDEN WAY |
| City: | SACRAMENTO |
| Region: | 5 |
| Status: | Pollution Characterization |
| Case Number: | 340341 |
| Case Type: | Drinking Water Aquifer affected |
| Substance: | GASOLINE |
| Staff Initials: | VJF |
| Lead Agency: | Local |
| Program: | LUST |
| MTBE Code: | 1 |

CPS-SLIC:

| | |
|---|---|
| Name: | ARCO SERVICE STATION NO. 662 |
| Address: | 1949 ARDEN WAY |
| City,State,Zip: | SACRAMENTO, CA |
| Region: | STATE |
| **Facility Status:** | **Completed - Case Closed** |
| Status Date: | 11/07/2004 |
| Global Id: | SL0606761357 |
| Lead Agency: | CENTRAL VALLEY RWQCB (REGION 5S) |
| Lead Agency Case Number: | Not reported |
| Latitude: | 38.596842 |
| Longitude: | -121.420604 |
| Case Type: | Cleanup Program Site |
| Case Worker: | ZZZ |
| Local Agency: | Not reported |
| RB Case Number: | Not reported |
| File Location: | Not reported |
| Potential Media Affected: | Not reported |
| Potential Contaminants of Concern: | Gasoline |
| EPA Region: | 9 |
| Coordinate Source: | Google Geocode |
| Cuf Case: | NO |
| Quantity Released Gallons: | Not reported |
| Begin Date: | 11/05/2004 |
| Leak Reported Date: | 01/02/1965 |
| How Discovered: | Not reported |
| How Discovered Description: | Not reported |
| Discharge Source: | Not reported |
| Discharge Cause: | Not reported |
| Stop Method: | Not reported |
| Stop Description: | Not reported |
| No Further Action Date: | 11/07/2004 |
| CA Water Watershed Name: | Valley-American - Coon-American - Lower American (519.21) |
| Dwr Groundwater Subbasin Name: | Sacramento Valley - North American (5-021.64) |
| Disadvantaged Community: | Disadvantaged Community |
| CA Enviroscreen 3 Score: | 86-90% |
| CA Enviroscreen 4 Score: | 90-95% |
| Military DOD Site: | No |
| Facility Project Subtype: | Not reported |
| RWQCB Region: | CENTRAL VALLEY RWQCB (REGION 5S) |
| Site History: | Case opened in Cleanup Program after 1,2-DCA was detected in a groundwater well at less than 1 ppb during the 2003 and 2004 |

**CHANDI'S PETROLEUM INC ARCO 83238 (Continued)** **S102424325**

monitoring events. However, 1,2-DCA is related to petroleum releases (lead scavanger) and this case is currently undergoing active remediation. The Site Cleanup case, therefore, has been closed.

Click here to access the California GeoTracker records for this facility:

Sacramento Co. CS:

| | |
|---|---|
| Name: | ARCO #662 |
| Address: | 1949 ARDEN WAY |
| City,State,Zip: | SACRAMENTO, CA |
| State Site Number: | B523 |
| Lead Staff: | Langer, C. |
| Lead Agency: | HM |
| Remedial Action Taken: | NO |
| Substance: | Automotive(motor gasoline and additives) |
| Date Reported: | 05/10/1989 |
| Facility Id: | RO0000190 |
| Case Type: | Other ground water affected |
| Case Closed: | Not reported |
| **Date Closed:** | **Not reported** |
| **Case Type:** | **Other Groundwater affected (uses other than drinking water)** |
| **Substance:** | **Automotive(motor gasoline and additives)** |

CERS HAZ WASTE:

| | |
|---|---|
| Name: | BPS FUEL |
| Address: | 1949 ARDEN WAY |
| City,State,Zip: | SACRAMENTO, CA 95815 |
| Site ID: | 104462 |
| CERS ID: | 10216621 |
| CERS Description: | Hazardous Waste Generator |

SWEEPS UST:

| | |
|---|---|
| Name: | ARCO FACILITY NO 0662 |
| Address: | 1949 ARDEN WAY |
| City: | SACRAMENTO |
| Status: | Active |
| Comp Number: | 26951 |
| Number: | 1 |
| Board Of Equalization: | 44-000506 |
| Referral Date: | 07-02-92 |
| Action Date: | 07-02-92 |
| Created Date: | 02-29-88 |
| Owner Tank Id: | 1-UNL-R |
| SWRCB Tank Id: | 34-000-026951-000001 |
| Tank Status: | A |
| Capacity: | 10000 |
| Active Date: | 07-02-92 |
| Tank Use: | M.V. FUEL |
| STG: | P |
| Content: | REG UNLEADED |
| Number Of Tanks: | 4 |

| | |
|---|---|
| Name: | ARCO FACILITY NO 0662 |
| Address: | 1949 ARDEN WAY |
| City: | SACRAMENTO |
| Status: | Active |

**CHANDI'S PETROLEUM INC ARCO 83238 (Continued)** **S102424325**

Comp Number: 26951
Number: 1
Board Of Equalization: 44-000506
Referral Date: 07-02-92
Action Date: 07-02-92
Created Date: 02-29-88
Owner Tank Id: 2-UNL-R
SWRCB Tank Id: 34-000-026951-000002
Tank Status: A
Capacity: 10000
Active Date: 07-02-92
Tank Use: M.V. FUEL
STG: P
Content: REG UNLEADED
Number Of Tanks: Not reported

Name: ARCO FACILITY NO 0662
Address: 1949 ARDEN WAY
City: SACRAMENTO
Status: Active
Comp Number: 26951
Number: 1
Board Of Equalization: 44-000506
Referral Date: 07-02-92
Action Date: 07-02-92
Created Date: 02-29-88
Owner Tank Id: 3-UNL-R
SWRCB Tank Id: 34-000-026951-000003
Tank Status: A
Capacity: 10000
Active Date: 07-02-92
Tank Use: M.V. FUEL
STG: P
Content: REG UNLEADED
Number Of Tanks: Not reported

Name: ARCO FACILITY NO 0662
Address: 1949 ARDEN WAY
City: SACRAMENTO
Status: Active
Comp Number: 26951
Number: 1
Board Of Equalization: 44-000506
Referral Date: 07-02-92
Action Date: 07-02-92
Created Date: 02-29-88
Owner Tank Id: 4-UNL-P
SWRCB Tank Id: 34-000-026951-000004
Tank Status: A
Capacity: 10000
Active Date: 07-02-92
Tank Use: M.V. FUEL
STG: P
Content: PRM UNLEADED
Number Of Tanks: Not reported

**CHANDI'S PETROLEUM INC ARCO 83238 (Continued)** **S102424325**

CERS TANKS:

| | |
|---|---|
| Name: | BPS FUEL |
| Address: | 1949 ARDEN WAY |
| City,State,Zip: | SACRAMENTO, CA 95815 |
| Site ID: | 104462 |
| CERS ID: | 10216621 |
| CERS Description: | Underground Storage Tank |

CORTESE:

| | |
|---|---|
| Name: | ARCO #0662 |
| Address: | 1949 ARDEN WAY |
| City,State,Zip: | SACRAMENTO, CA 95825 |
| Region: | CORTESE |
| Envirostor Id: | Not reported |
| Global ID: | T0606700273 |
| Site/Facility Type: | LUST CLEANUP SITE |
| Cleanup Status: | COMPLETED - CASE CLOSED |
| Status Date: | Not reported |
| Site Code: | Not reported |
| Latitude: | Not reported |
| Longitude: | Not reported |
| Owner: | Not reported |
| Enf Type: | Not reported |
| Swat R: | Not reported |
| Flag: | active |
| Order No: | Not reported |
| Waste Discharge System No: | Not reported |
| Effective Date: | Not reported |
| Region 2: | Not reported |
| WID Id: | Not reported |
| Solid Waste Id No: | Not reported |
| Waste Management Uit Name: | Not reported |
| File Name: | Active Open |

HIST CORTESE:

| | |
|---|---|
| edr_fname: | ARCO #662 |
| edr_fadd1: | 1949 ARDEN |
| City,State,Zip: | SACRAMENTO, CA 95825 |
| Region: | CORTESE |
| Facility County Code: | 34 |
| Reg By: | LTNKA |
| Reg Id: | 340341 |

HWTS:

| | |
|---|---|
| Name: | CHANDI'S PETROLEUM INC DBA ARCO 83238 |
| Address: | 1949 ARDEN WAY |
| Address 2: | Not reported |
| City,State,Zip: | SACRAMENTO, CA 95815 |
| EPA ID: | CAL000352801 |
| Inactive Date: | 06/30/2016 |
| Create Date: | 05/27/2010 |
| Last Act Date: | Not reported |
| Mailing Name: | Not reported |
| Mailing Address: | 3220 W MONTE VISTA AVE PMB 331 |
| Mailing Address 2: | Not reported |

**CHANDI'S PETROLEUM INC ARCO 83238 (Continued)** **S102424325**

| | |
|---|---|
| Mailing City,State,Zip: | TURLOCK, CA 953800000 |
| Owner Name: | CHANDI'S PETROLEUM INC |
| Owner Address: | 3220 W MONTE VISTA AVE PMB 331 |
| Owner Address 2: | Not reported |
| Owner City,State,Zip: | TURLOCK, CA 953800000 |
| Owner Phone: | Not reported |
| Owner Fax: | Not reported |
| Contact Name: | NIRMAL SINGH |
| Contact Address: | 3220 W MONTE VISTA AVE PMB 331 |
| Contact Address 2: | Not reported |
| City,State,Zip: | TURLOCK, CA 95380 |
| Contact Phone: | Not reported |
| Contact Fax: | Not reported |
| Facility Status: | Inactive |
| Facility Type: | PERMANENT |
| Category: | STATE |
| Latitude: | 38.59684 |
| Longitude: | -121.4206 |

NAICS:

| | |
|---|---|
| EPA ID: | CAL000352801 |
| Create Date: | 2010-05-27 11:20:10.003 |
| NAICS Code: | 44719 |
| NAICS Description: | Other Gasoline Stations |
| Issued EPA ID Date: | 2010-05-27 11:20:09.99000 |
| Inactive Date: | 2016-06-30 00:00:00 |
| Facility Name: | CHANDI'S PETROLEUM INC DBA ARCO 83238 |
| Facility Address: | 1949 ARDEN WAY |
| Facility Address 2: | Not reported |
| Facility City: | SACRAMENTO |
| Facility County: | Not reported |
| Facility State: | CA |
| Facility Zip: | 958155003 |

HAZNET:

| | |
|---|---|
| Name: | CHANDI'S PETROLEUM INC ARCO 83238 |
| Address: | 1949 ARDEN WAY |
| Address 2: | Not reported |
| City,State,Zip: | SACRAMENTO, CA 95381 |
| Contact: | prabhjot |
| Telephone: | 2099966245 |
| Mailing Name: | Not reported |
| Mailing Address: | po box 3820 |
| Year: | 2018 |
| Gepaid: | CAL000439700 |
| TSD EPA ID: | CAD980884183 |
| CA Waste Code: | 331 - Off-specification, aged or surplus organics |
| Disposal Method: | H141 - Storage, Bulking, And/Or Transfer Off Site--No Treatment/Reovery (H010-H129) Or (H131-H135) |
| Tons: | 0.54450 |
| Year: | 2018 |
| Gepaid: | CAL000439700 |
| TSD EPA ID: | NVD980895338 |
| CA Waste Code: | 352 - Other organic solids |

**CHANDI'S PETROLEUM INC ARCO 83238 (Continued)** **S102424325**

| | |
|---|---|
| Disposal Method: | H141 - Storage, Bulking, And/Or Transfer Off Site--No Treatment/Reovery (H010-H129) Or (H131-H135) |
| Tons: | 0.09500 |
| Year: | 2013 |
| Gepaid: | CAL000352801 |
| TSD EPA ID: | UTD981552177 |
| CA Waste Code: | 341 - Organic liquids (nonsolvents) with halogens |
| Disposal Method: | H040 - Incineration--Thermal Destruction Other Than Use As A Fuel |
| Tons: | 0.15 |
| Year: | 2013 |
| Gepaid: | CAL000352801 |
| TSD EPA ID: | UTD981552177 |
| CA Waste Code: | 352 - Other organic solids |
| Disposal Method: | H040 - Incineration--Thermal Destruction Other Than Use As A Fuel |
| Tons: | 0.125 |

Additional Information:

| | |
|---|---|
| Year: | 2018 |
| EM Manifest ID: | 280580 |
| Shipment Date: | 11/9/2018 |
| Shipment Date: | 11/9/2018 |
| Receipt Date: | 11/19/2018 |
| Manifest Number: | 006046239GBF |
| Generator EPA ID: | CAL000439700 |
| Name: | CHANDI'S PETROLEUM INC |
| Address: | 1949 ARDEN WAY |
| Address 2: | Not reported |
| City,State,Zip: | SACRAMENTO 95815 |
| Telephone: | 877-577-2669 |
| Contact: | Not reported |
| Contact Telephone: | 916-351-0980 |
| Contact Email: | Not reported |
| Transporter 1 EPA ID: | MNS000110924 |
| Transporter Name: | Not reported |
| Transporter 1 Emergency Number: | Not reported |
| Transporter 2 EPA ID: | CAR00272302 |
| Transporter Name 2: | Not reported |
| Transporter 2 Emergency Number: | Not reported |
| TSDF EPA ID: | CAD980884183 |
| TSDF Name: | GEM Rancho Cordova LLC |
| TSDF Address 1: | 11855 White Rock Road |
| TSDF Address 2: | Not reported |
| TSDF City,State,Zip: | Rancho Cordova 95742 |
| TSDF Telephone: | Not reported |
| TSDFA EPA ID: | Not reported |
| Waste Code Description: | - Not reported |
| RCRA Code: | Not reported |
| Meth Code: | - Not reported |
| Quantity Tons: | Not reported |
| Waste Quantity: | Not reported |
| Quantity Unit: | Not reported |

Federal:

| | |
|---|---|
| Year: | 2018 |

**CHANDI'S PETROLEUM INC ARCO 83238 (Continued)** **S102424325**

EM Manifest ID: 280580
Generator EPA ID: CAL000439700
Shipment Date: 2018-11-09
Manifest Number: 006046239GBF
Line Number: 1
Method Code: H141
Quantity Tons: 0.54450
Quantity Waste: 165.000000
Quantity Unit: G
Number of Containers: 3
Type of Container: Metal drums, barrels, kegs
Quantity Type: Gallons
Federal Code: D001

Year: 2018
EM Manifest ID: 280580
Generator EPA ID: CAL000439700
Shipment Date: 2018-11-09
Manifest Number: 006046239GBF
Line Number: 1
Method Code: H141
Quantity Tons: 0.54450
Quantity Waste: 165.000000
Quantity Unit: G
Number of Containers: 3
Type of Container: Metal drums, barrels, kegs
Quantity Type: Gallons
Federal Code: D018

State:
Year: 2018
EM Manifest ID: 280580
Generator EPA ID: CAL000439700
Shipment Date: 2018-11-09
Manifest Number: 006046239GBF
Line Number: 1
Method Code: H141
Quantity Tons: 0.54450
Quantity Waste: 165.000000
Quantity Unit: G
Number of Containers: 3
Type of Container: Metal drums, barrels, kegs
Quantity Type: Gallons
State Code: 331

Additional Information:
Year: 2013
Gen EPA ID: CAL000352801

Shipment Date: 20131031
Creation Date: 5/20/2014 22:14:51
Receipt Date: 20131113
Manifest ID: 003957345SKS
Trans EPA ID: TXR000081205
Trans Name: SAFETY-KLEEN SYSTEMS INC

**CHANDI'S PETROLEUM INC ARCO 83238 (Continued)** **S102424325**

| | |
|---|---|
| Trans 2 EPA ID: | AZ000508515 |
| Trans 2 Name: | SLT |
| TSDF EPA ID: | UTD981552177 |
| Trans Name: | CLEAN HARBORS ARAGONITE LLC |
| TSDF Alt EPA ID: | Not reported |
| TSDF Alt Name: | Not reported |
| Waste Code Description: | 352 - Other organic solids |
| RCRA Code: | D018 |
| Meth Code: | H040 - Incineration--Thermal Destruction Other Than Use As A Fuel |
| Quantity Tons: | 0.125 |
| Waste Quantity: | 250 |
| Quantity Unit: | P |
| Additional Code 1: | D001 |
| Additional Code 2: | Not reported |
| Additional Code 3: | Not reported |
| Additional Code 4: | Not reported |
| Additional Code 5: | Not reported |

| | |
|---|---|
| Shipment Date: | 20131031 |
| Creation Date: | 5/20/2014 22:14:51 |
| Receipt Date: | 20131113 |
| Manifest ID: | 003957345SKS |
| Trans EPA ID: | TXR000081205 |
| Trans Name: | SAFETY-KLEEN SYSTEMS INC |
| Trans 2 EPA ID: | AZ000508515 |
| Trans 2 Name: | SLT |
| TSDF EPA ID: | UTD981552177 |
| Trans Name: | CLEAN HARBORS ARAGONITE LLC |
| TSDF Alt EPA ID: | Not reported |
| TSDF Alt Name: | Not reported |
| Waste Code Description: | 341 - Organic liquids (nonsolvents) with halogens |
| RCRA Code: | D018 |
| Meth Code: | H040 - Incineration--Thermal Destruction Other Than Use As A Fuel |
| Quantity Tons: | 0.15 |
| Waste Quantity: | 300 |
| Quantity Unit: | P |
| Additional Code 1: | D001 |
| Additional Code 2: | Not reported |
| Additional Code 3: | Not reported |
| Additional Code 4: | Not reported |
| Additional Code 5: | Not reported |

Sacramento Co. ML:

| | |
|---|---|
| Name: | BPS FUEL INC |
| Address: | 1949 ARDEN WAY |
| City,State,Zip: | SACRAMENTO, CA 95815 |
| Facility Id: | Not reported |
| Facility Status: | Not reported |
| FD: | Not reported |
| Billing Codes BP: | A |
| Billing Codes UST: | A |
| WG Bill Code: | A |
| Target Property Bill Cod: | Not reported |
| Food Bill Code: | Not reported |
| CUPA Permit Date: | Not reported |
| HAZMAT Permit Date: | Not reported |
| HAZMAT Inspection Date: | Not reported |

**CHANDI'S PETROLEUM INC ARCO 83238 (Continued)** **S102424325**

Hazmat Date BP Received: Not reported
UST Permit Dt: Not reported
UST Inspection Date: Not reported
UST Tank Test Date: Not reported
Number of Tanks: 4
UST Tank Test Date: Not reported
SIC Code: Not reported
Tier Permitting: Not reported
AST Bill Code: Not reported
CALARP Bill Code: Not reported

CERS:
Name: ARCO #0662
Address: 1949 ARDEN WAY
City,State,Zip: SACRAMENTO, CA 95825
Site ID: 901881
CERS ID: T0606700273
CERS Description: Leaking Underground Storage Tank Cleanup Site

Affiliation:
Affiliation Type Desc: Regional Board Caseworker
Entity Name: VERA FISCHER - CENTRAL VALLEY RWQCB (REGION 5S)
Entity Title: Not reported
Affiliation Address: 11020 SUN CENTER DRIVE #200
Affiliation City: RANCHO CORDOVA
Affiliation State: CA
Affiliation Country: Not reported
Affiliation Zip: Not reported
Affiliation Phone: ,

Affiliation Type Desc: Local Agency Caseworker
Entity Name: CHARLEY LANGER - SACRAMENTO COUNTY LOP
Entity Title: Not reported
Affiliation Address: 11080 WHITE ROCK ROAD, SUITE 200
Affiliation City: RANCHO CORDOVA
Affiliation State: CA
Affiliation Country: Not reported
Affiliation Zip: Not reported
Affiliation Phone: 9165912648,

Name: ARCO SERVICE STATION NO. 662
Address: 1949 ARDEN WAY
City,State,Zip: SACRAMENTO, CA
Site ID: 908275
CERS ID: SL0606761357
CERS Description: Cleanup Program Site

Affiliation:
Affiliation Type Desc: Regional Board Caseworker
Entity Name: zzz - CENTRAL VALLEY RWQCB (REGION 5S)
Entity Title: Not reported
Affiliation Address: 11020 SUN CENTER DRIVE #200
Affiliation City: RANCHO CORDOVA
Affiliation State: CA
Affiliation Country: Not reported
Affiliation Zip: Not reported
Affiliation Phone: ,

**CHANDI'S PETROLEUM INC ARCO 83238 (Continued)** **S102424325**

Name: BPS FUEL
Address: 1949 ARDEN WAY
City,State,Zip: SACRAMENTO, CA 95815
Site ID: 104462
CERS ID: 10216621
CERS Description: Chemical Storage Facilities

Violations:

Site ID: 104462
Site Name: BPS Fuel
Violation Date: 11-15-2022
Citation: HSC 6.7 25284, 25286 - California Health and Safety Code, Chapter 6.7, Section(s) 25284, 25286
Violation Description: Failure to submit a complete and accurate application for a permit to operate a UST, or for renewal of the permit.
Violation Notes: OBSERVATION: All four UST Tank Forms submitted in the California Environmental Reporting System should identify the overfill devices as flappers not audible/ visual alarms. CORRECTIVE ACTION: Update all four UST Tank Forms and submit in the California Environmental Reporting System. NOTE: This violation applies to all four tank systems onsite. NOTE: Please notify Brion McGinness at mcginnessg@saccounty.gov following correction of this violation.
Violation Division: Sacramento County Env Management Department
Violation Program: UST
Violation Source: CERS,

Site ID: 104462
Site Name: BPS Fuel
Violation Date: 10-24-2016
Citation: 23 CCR 16 2712(i) - California Code of Regulations, Title 23, Chapter 16, Section(s) 2712(i)
Violation Description: Failure to have a UST Monitoring Plan available on site.
Violation Notes: Returned to compliance on 07/16/2018. -REGULAR UNLEADED X 3 AND PREMIUM UNLEADED VIOLATION- 1. OBSERVATION: In the Under Dispenser Containment (UDC) Monitoring section, facility listed for all four tanks' monitoring plans (submitted to CERS on 10/20/2015) that: A) The facility's UDCs are single-walled but that its secondary containment is monitored using vacuum, and B) That leaks within the secondary containment of the UDC caused audible/visual alarms. The facility is reporting that its UDCs are both single and double-walled based on these answers. Facilities must make sure that their monitoring plans are accurate/correct. The facility has single-walled UDCs, not double-walled ones. CORRECTIVE ACTION: Resubmit the facility's monitoring plans in CERS after making the necessary updates.
Violation Division: Sacramento County Env Management Department
Violation Program: UST
Violation Source: CERS,

Site ID: 104462
Site Name: BPS Fuel
Violation Date: 11-15-2022
Citation: 23 CCR 16 2715(c)(4) - California Code of Regulations, Title 23, Chapter 16, Section(s) 2715(c)(4)
Violation Description: Failure to maintain a list of employees trained by the designated operator on-site or off-site at a readily available location, if approved by the UPA. For training that occurs on or after October 1, 2018, failure to maintain a copy of the "Facility Employee Training Certificate" on-site or off-site at a readily available location, if

**CHANDI'S PETROLEUM INC ARCO 83238 (Continued)** **S102424325**

approved by the UPA.

Violation Notes: Returned to compliance on 12/07/2022. OBSERVATION: Owner/Operator failed to train facility employees in the proper operation and maintenance of the underground storage tank system at least once every 12 months. Designated operator inspection reports indicate the designated operator employee training is currently past due and has been past due since February 15, 2022. CORRECTIVE ACTION: Ensure that employees receive initial and annual training in the proper operation and maintenance of the UST system and that at least one employee is present during operating hours that has been trained in the proper operation and maintenance of the UST system by a designated operator (DO). Submit a copy of current designated operator employee training to this department as proof of compliance. NOTE: This violation applies to all four tank systems onsite. NOTE: This is a repeat violation. Facility has 14 days to comply.
Violation Division: Sacramento County Env Management Department
Violation Program: UST
Violation Source: CERS,

Site ID: 104462
Site Name: BPS Fuel
Violation Date: 10-24-2016
Citation: 22 CCR 12 66262.40(a) - California Code of Regulations, Title 22, Chapter 12, Section(s) 66262.40(a)
Violation Description: Failure to keep a copy of each properly signed manifest for at least three years from the date the waste was accepted by the initial transporter. The manifest signed at the time the waste was accepted for transport shall be kept until receiving a signed copy from the designated facility which received the waste.
Violation Notes: Returned to compliance on 10/31/2018. OBSERVATION: I was not able to determine whether or not the facility has maintained the last three years of manifests/bills of lading onsite during today's inspection. Facilities must retain the last three years of disposal records. CORRECTIVE ACTION: Submit copies of the last three years of disposal records to EMD, Attn: Megan Vaughan.
Violation Division: Sacramento County Env Management Department
Violation Program: HW
Violation Source: CERS,

Site ID: 104462
Site Name: BPS Fuel
Violation Date: 09-19-2017
Citation: 23 CCR 16 2715(i) - California Code of Regulations, Title 23, Chapter 16, Section(s) 2715(i)
Violation Description: Failure to have a properly qualified service technician test leak detection equipment as required every 12 months (vapor, pressure, hydrostatic (VPH) system, sensors, line-leak detectors (LLD), automatic tank gauge (ATG), etc.).
Violation Notes: Returned to compliance on 09/12/2019. OBSERVATION: Owner/Operator did not test leak detection equipment every 12 months (VPH, sensor, LLD, ATG, etc.) and/or submit monitoring system certification within 30 days of completion of the test. The 87 siphon sump includes a turbine. There are no visual indicators that the turbine is disconnected. However the turbine could not be activated at the time of inspection. The 87 siphon turbine needs to be taken out of surface in manner that allows visual confirmation e.g. disconnection of power at the turbine head or function as a siphon supply system which means the turbine

**CHANDI'S PETROLEUM INC ARCO 83238 (Continued)** **S102424325**

must be able to be activated in order to complete monitoring certification testing. CORRECTIVE ACTION: Take the 87 siphon turbine out of service in a manner that deactivates the turbine and can be visual confirmed out of service or program the turbine to function as a siphon tank system. NOTE: This issue applies to the 87 siphon tank system.

Violation Division: Sacramento County Env Management Department
Violation Program: UST
Violation Source: CERS,

Site ID: 104462
Site Name: BPS Fuel
Violation Date: 10-24-2016
Citation: 23 CCR 6.7 25284, 25286 - California Code of Regulations, Title 23, Chapter 6.7, Section(s) 25284, 25286
Violation Description: Failure to submit a complete and accurate application for a permit to operate a UST, or for renewal of the permit.
Violation Notes: Returned to compliance on 07/16/2018. -REGULAR UNLEADED x 3 AND PREMIUM UNLEADED VIOLATIONS- 1. OBSERVATION: The facility's tank - facility information page does not identify the financial responsibility mechanism in the CERS submission dated 10/20/2015. Information submitted to CERS must be complete. CORRECTIVE ACTION: Resubmit the facility's UST information in CERS after updating the financial responsibility mechanism to say that the facility uses the State Fund/CFO letter. 2. OBSERVATION: The facility did not identify in its 10/20/15 CERS submission: A) The type of primary and/or secondary product piping for any of the facility's four tanks, B) The facility's overfill protection for any of the facility's four tanks, C) Whether the piping/turbine containment sumps for the facility's four tanks were single-walled or double-walled, D) The facility's primary and/or secondary piping containment for its vent, vapor, and riser piping for the four tanks, E) The date that the facility's four tanks were [Truncated]
Violation Division: Sacramento County Env Management Department
Violation Program: UST
Violation Source: CERS,

Site ID: 104462
Site Name: BPS Fuel
Violation Date: 09-27-2013
Citation: 22 CCR 12 66262.12 - California Code of Regulations, Title 22, Chapter 12, Section(s) 66262.12
Violation Description: Failure to obtain and/or maintain an Active EPA ID.
Violation Notes: Returned to compliance on 05/01/2014.
Violation Division: Sacramento County Env Management Department
Violation Program: HW
Violation Source: CERS,

Site ID: 104462
Site Name: BPS Fuel
Violation Date: 11-15-2022
Citation: 22 CCR 12 66262.12 - California Code of Regulations, Title 22, Chapter 12, Section(s) 66262.12
Violation Description: Failure to obtain an Identification Number prior to treating, storing, disposing of, transporting or offering for transportation any hazardous waste.
Violation Notes: Returned to compliance on 12/07/2022. OBSERVATION: The generator has

**CHANDI'S PETROLEUM INC ARCO 83238 (Continued)** **S102424325**

not obtained an active EPA ID number to manage hazardous waste. A hazardous waste generator shall not treat, store, dispose of, transport or offer for transportation, hazardous waste without an active EPA ID number. CORRECTIVE ACTION: Submit an application to the California Department of Toxic Substances Control to obtain an EPA ID number. Submit a copy of the completed application to this department.

Violation Division: Sacramento County Env Management Department
Violation Program: HW
Violation Source: CERS,

Site ID: 104462
Site Name: BPS Fuel
Violation Date: 11-18-2020
Citation: HSC 6.7 25284, 25286 - California Health and Safety Code, Chapter 6.7, Section(s) 25284, 25286
Violation Description: Failure to submit a complete and accurate application for a permit to operate a UST, or for renewal of the permit.
Violation Notes: Returned to compliance on 04/14/2021. OBSERVATION: The UST Facility Permit Application component submitted through the California Environmental Reporting System (CERS) identifies the wrong BOE Number. CORRECTIVE ACTION: Log into CERS (http://cers.calepa.ca.gov) and re-submit an updated UST Facility Application component after updating with the correct BOE Number. NOTE: This violation applies to all four tank systems on-site.
Violation Division: Sacramento County Env Management Department
Violation Program: UST
Violation Source: CERS,

Site ID: 104462
Site Name: BPS Fuel
Violation Date: 09-19-2017
Citation: 23 CCR 16 2715(a) - California Code of Regulations, Title 23, Chapter 16, Section(s) 2715(a)
Violation Description: Failure to notify the CUPA of the designated operator (DO) identification and/or change of the DO within 30 days.
Violation Notes: OBSERVATION: The signed statement indicating owner compliance with UST requirements and identifying DO (DO Statement) does not include the UST owner signature and the DO certification dates are not current. The DO statement must be current and complete. CORRECTIVE ACTION: Submit a complete and current DO Statement to CERS. NOTE: This violation applies to all four tank onsite. NOTE: Please notify Brion McGinness at mcginnessb@saccounty.net following correction of this violation.
Violation Division: Sacramento County Env Management Department
Violation Program: UST
Violation Source: CERS,

Site ID: 104462
Site Name: BPS Fuel
Violation Date: 11-15-2022
Citation: 22 CCR 12 66262.34(f) - California Code of Regulations, Title 22, Chapter 12, Section(s) 66262.34(f)
Violation Description: Failure to properly label hazardous waste accumulation containers and portable tanks with the following requirements: "Hazardous Waste", name and address of the generator, physical and chemical characteristics of the Hazardous Waste, and starting accumulation date.

**CHANDI'S PETROLEUM INC ARCO 83238 (Continued)** **S102424325**

| | |
|---|---|
| Violation Notes: | Returned to compliance on 12/07/2022. OBSERVATION: 1 X 55 gallon waste drum (3/4 full of an unknown liquid) located in the back of the C-store was observed without a completed hazardous waste label. CORRECTIVE ACTION: Properly label drum in question and submit photos demonstrating compliance. |
| Violation Division: | Sacramento County Env Management Department |
| Violation Program: | HW |
| Violation Source: | CERS, |
| | |
| Site ID: | 104462 |
| Site Name: | BPS Fuel |
| Violation Date: | 10-24-2016 |
| Citation: | 40 CFR 1 265.35 - U.S. Code of Federal Regulations, Title 40, Chapter 1, Section(s) 265.35 |
| Violation Description: | Failure to maintain aisle space to allow the unobstructed movement of personnel, fire protection equipment, spill control equipment, and decontamination equipment to any area of facility operation in an emergency, unless aisle space is not needed for any of these purposes. |
| Violation Notes: | Returned to compliance on 10/31/2018. OBSERVATION: The facility had a 55-gallon drum with a non-legible label located behind the C-store that was not accessible during today's inspection. It was in the corner closest to the cargo container's entrance (also located behind the C-store). Facilities must maintain unobstructed aisle space for personnel and spill control equipment. CORRECTIVE ACTION: Send documentation to EMD, Attn: Megan Vaughan, that demonstrates that the facility is able to readily access this drum (plus the two waste drums). |
| Violation Division: | Sacramento County Env Management Department |
| Violation Program: | HW |
| Violation Source: | CERS, |
| | |
| Site ID: | 104462 |
| Site Name: | BPS Fuel |
| Violation Date: | 09-22-2015 |
| Citation: | Un-Specified |
| Violation Description: | UST Program - Operations/Maintenance - For use of Local Ordinance only. |
| Violation Notes: | Returned to compliance on 10/24/2016. OBSERVATION: The 91 line leak detector failed to detect a leak when tested. All line leak detectors shall be capable of detecting a 3-gallon per hour leak at 10 psi. CORRECTIVE ACTION: Immediately have a properly licensed, trained, and certified contractor repair or replace the failed leak detector (LG 113-x listed, if applicable) and obtain a permit within one business day from the CUPA. If the failed leak detector can t be replaced immediately, there is a possibility that the 91 UST system may be red tagged to prevent fuel inputs. NOTE: Repaired and retested at time of inspection. |
| Violation Division: | Sacramento County Env Management Department |
| Violation Program: | UST |
| Violation Source: | CERS, |
| | |
| Site ID: | 104462 |
| Site Name: | BPS Fuel |
| Violation Date: | 12-02-2021 |
| Citation: | 23 CCR 16 2715(c)(4) - California Code of Regulations, Title 23, Chapter 16, Section(s) 2715(c)(4) |
| Violation Description: | Failure to maintain a list of employees trained by the designated |

**CHANDI'S PETROLEUM INC ARCO 83238 (Continued)** **S102424325**

operator on-site or off-site at a readily available location, if approved by the UPA. For training that occurs on or after October 1, 2018, failure to maintain a copy of the "Facility Employee Training Certificate" on-site or off-site at a readily available location, if approved by the UPA.

Violation Notes: Returned to compliance on 12/07/2022. OBSERVATION: There was no Designated UST Operator (D.O.) Facility Employee Training Certificate available for review at time of inspection. D.O. Monthly Report from 02/15/21 noted that Annual Employee Training was performed on that date. CORRECTIVE ACTION: Locate the "D.O. Facility Employee Training Certificate" form from the annual D.O. employee training performed in February 2021, and send a copy to this department (RobinsonH@SacCounty.Net). Moving forward, ensure to maintain this document for at least 36 months. NOTE: This violation applies to all four tank systems on-site.
Violation Division: Sacramento County Env Management Department
Violation Program: UST
Violation Source: CERS,

Site ID: 104462
Site Name: BPS Fuel
Violation Date: 09-22-2015
Citation: HSC 6.75 25299.30-25299.34 - California Health and Safety Code, Chapter 6.75, Section(s) 25299.30-25299.34
Violation Description: Failure to submit and maintain complete and current Certification of Financial Responsibility or other mechanism of financial assurance.
Violation Notes: Returned to compliance on 11/14/2016. OBSERVATION: Financial responsibility documents have not been submitted to the CUPA. Current financial responsibility documents are required to be submitted annually. CORRECTIVE ACTION: Complete and submit a copy of the financial responsibility. NOTE: See violation Q659 NOTE: Please contact Brion McGinness at mcginnessb@saccounty.net following correction of this violation.
Violation Division: Sacramento County Env Management Department
Violation Program: UST
Violation Source: CERS,

Site ID: 104462
Site Name: BPS Fuel
Violation Date: 09-22-2015
Citation: Un-Specified
Violation Description: UST Program - Administration/Documentation - For use of Local Ordinance only
Violation Notes: Returned to compliance on 10/24/2016. OBSERVATION: Facility does not have a valid BOE number. CORRECTIVE ACTION: Obtain, submit, and maintain a valid Board of Equalization account number. NOTE: See violation Q659 NOTE: Please contact Brion McGinness at mcginnessb@saccounty.net following correction of this violation.
Violation Division: Sacramento County Env Management Department
Violation Program: UST
Violation Source: CERS,

Site ID: 104462
Site Name: BPS Fuel
Violation Date: 11-15-2022
Citation: HSC 6.5 Multiple - California Health and Safety Code, Chapter 6.5, Section(s) Multiple

**CHANDI'S PETROLEUM INC ARCO 83238 (Continued)** **S102424325**

| | |
|---|---|
| Violation Description: | Hazardous Waste Generator Program - Operations/Maintenance - General |
| Violation Notes: | OBSERVATION: 1 X 55 gallon waste drum (3/4 full of an unknown liquid) located in the back of the C-store was observed without an accumulation start date and a manifest/receipt demonstrating disposal within the 180 days was not available. CORRECTIVE ACTION: If the contents of the container are determined to be hazardous waste then dispose of container contents and submit a copy of the manifest/receipt to this department. If contents are determined not to be hazardous waste then submit a photo of the drum appropriately labeled. NOTE: An UNDETERMINED status defaults to a VIOLATION if not resolved within 30 days. |
| Violation Division: | Sacramento County Env Management Department |
| Violation Program: | HW |
| Violation Source: | CERS, |
| | |
| Site ID: | 104462 |
| Site Name: | BPS Fuel |
| Violation Date: | 11-18-2020 |
| Citation: | 23 CCR 16 2716(e) - California Code of Regulations, Title 23, Chapter 16, Section(s) 2716(e) |
| Violation Description: | For designated operator (DO) monthly inspections conducted before October 1, 2018, failure to comply with one or more of the following requirements: Be performed by an ICC certified DO. Inspect monthly alarm history report, check that alarms are documented and responded to appropriately, and attach a copy. Inspect for the presence of liquid/debris in spill containers. Inspect for the presence of liquid/debris in under dispenser containment (UDC) and ensure that the monitoring equipment is positioned correctly. Inspect for liquid or debris in containment sumps where an alarm occurred with no service visit. Check that all testing and maintenance has been completed and documented. Verify that all facility employees have been trained in accordance with 23 CCR 2715(c). For designated operator (DO) 30 day inspections conducted on and after October 1, 2018, failure to conduct the designated UST operator visual inspection at least once every 30 days. |
| Violation Notes: | Returned to compliance on 11/18/2020. OBSERVATION: The following Designated UST Operator (D.O.) Monthly Inspections were performed greater than 30 days from the date of the previous: 5/11/20 (previous 4/9/20), 7/10/20 (previous 6/4/20), and 8/27/20 (previous 7/10/20). CORRECTIVE ACTION: This violation is closed. Moving forward, ensure that all D.O. Monthly Inspection Reports are performed 30 days or less from the date of the previous. NOTE: This violation applies to all four tank systems on-site. THIS IS A REPEAT VIOLATION. |
| Violation Division: | Sacramento County Env Management Department |
| Violation Program: | UST |
| Violation Source: | CERS, |
| | |
| Site ID: | 104462 |
| Site Name: | BPS Fuel |
| Violation Date: | 11-08-2023 |
| Citation: | 23 CCR 16 2715(c)(2) - California Code of Regulations, Title 23, Chapter 16, Section(s) 2715(c)(2) |
| Violation Description: | Failure to have at least one facility employee present during operating hours that has been trained in the proper operation and maintenance of the UST system by a designated operator (DO). |
| Violation Notes: | OBSERVATION: Owner/Operator failed to train facility employees in the proper operation and maintenance of the underground storage tank |

**CHANDI'S PETROLEUM INC ARCO 83238 (Continued)** **S102424325**

system at least once every 12 months and have at least one employee present during operating hours that has been trained in the proper operation and maintenance of the UST system by a designated operator (DO). The DO training is currently past due and has been past due as of October 4, 2023. CORRECTIVE ACTION: Ensure that employees receive initial and annual t

Violation Division: Sacramento County Env Management Department
Violation Program: UST
Violation Source: CERS,

Site ID: 104462
Site Name: BPS Fuel
Violation Date: 09-19-2017
Citation: 23 CCR 16 2637(e) - California Code of Regulations, Title 23, Chapter 16, Section(s) 2637(e)
Violation Description: Failure to submit a copy of the secondary containment test results to the CUPA within 30 days after the test.
Violation Notes: Returned to compliance on 04/25/2018. OBSERVATION: Owner/Operator did not submit secondary containment test results to the CUPA within 30 days after the test. The secondary containment test event conducted on 11/05/2015 identified a failure Piping Sump #1 failed. CORRECTIVE ACTION: Submit secondary containment test results showing that Piping Sump #1 has been repaired and retested. NOTE: This violation applies to 87 #1 tank system.
Violation Division: Sacramento County Env Management Department
Violation Program: UST
Violation Source: CERS,

Site ID: 104462
Site Name: BPS Fuel
Violation Date: 12-02-2021
Citation: 23 CCR 16 2641(a) - California Code of Regulations, Title 23, Chapter 16, Section(s) 2641(a)
Violation Description: Failure of leak detection equipment to be located such that equipment is capable of detecting a leak at the earliest possible opportunity.
Violation Notes: Returned to compliance on 12/02/2021. OBSERVATION: At time of inspection the 87 REGULAR UNLEADED #2 (tank closest to c-store) turbine sump sensor was observed angled out of the lowest point of opportunity within the sump, and out of the small accumulation of liquid present in the sump. The service technician replaced the sensor in its correct position within the lowest point in the sump so that it would be able to detect a leak at the earliest possible opportunity. CORRECTIVE ACTION: This violation is closed. Moving forward, ensure that all monitoring equipment is maintained in such a way that it will be able to detect a leak at the earliest possible opportunity. NOTE: This violation applies to the 87 REGULAR UNLEADED #2 (tank closest to c-store) tank system on-site. Correction of these violations may not preclude any enforcement action being taken against this facility.
Violation Division: Sacramento County Env Management Department
Violation Program: UST
Violation Source: CERS,

Site ID: 104462
Site Name: BPS Fuel
Violation Date: 11-15-2022
Citation: 23 CCR 16 2716(f) - California Code of Regulations, Title 23, Chapter 16, Section(s) 2716(f)

**CHANDI'S PETROLEUM INC ARCO 83238 (Continued)** **S102424325**

| | |
|---|---|
| Violation Description: | Failure to maintain on-site, or off-site at a readily available location if approved by the UPA, copies of Designated Operator inspection records as follows: Designated operator monthly inspection records for inspections performed before October 1, 2018 must be kept for 12 months from the month of inspection. For inspections performed on or after October 1, 2018, copies of the "Designated Underground Storage Tank Operator Visual Inspection Report" must be kept for 36 months from the month of inspection. |
| Violation Notes: | Returned to compliance on 12/07/2022. OBSERVATION: Facility did not maintain copies on-site, or off-site at a readily available location, of the "Designated Underground Storage Tank Operator Visual Inspection Report" and all attachments for 36 months. Designated Underground Storage Tank Operator Visual Inspection Report for February 15, 2022 and April 12, 2022 were available at the time of inspection however there was no Designated Underground Storage Tank Operator Visual Inspection Report for the month of March 2022. CORRECTIVE ACTION: Submit a copy of the March 2022 "Designated Underground Storage Tank Operator Visual Inspection Report" and all attachments to this department as proof of compliance. |
| Violation Division: | Sacramento County Env Management Department |
| Violation Program: | UST |
| Violation Source: | CERS, |
| | |
| Site ID: | 104462 |
| Site Name: | BPS Fuel |
| Violation Date: | 11-15-2022 |
| Citation: | 23 CCR 16 2716(e) - California Code of Regulations, Title 23, Chapter 16, Section(s) 2716(e) |
| Violation Description: | For designated operator (DO) monthly inspections conducted before October 1, 2018, failure to comply with one or more of the following requirements: Be performed by an ICC certified DO. Inspect monthly alarm history report, check that alarms are documented and responded to appropriately, and attach a copy. Inspect for the presence of liquid/debris in spill containers. Inspect for the presence of liquid/debris in under dispenser containment (UDC) and ensure that the monitoring equipment is positioned correctly. Inspect for liquid or debris in containment sumps where an alarm occurred with no service visit. Check that all testing and maintenance has been completed and documented. Verify that all facility employees have been trained in accordance with 23 CCR 2715(c). For designated operator (DO) 30 day inspections conducted on and after October 1, 2018, failure to conduct the designated UST operator visual inspection at least once every 30 days. |
| Violation Notes: | Returned to compliance on 11/15/2022. OBSERVATION: Owner/ operator did not sign and date designated operator inspection report within 72 hours of receipt. Designated operator inspection reports from May 10, 2022 through August 11, 2022 were not signed and dated by the owner/operator. CORRECTIVE ACTION: Ensure that future designated operator inspection reports are signed and dated by the owner/operator within 72 hours of receiving the reports. NOTE: This violation applies to all four tank systems onsite. NOTE: This is a repeat violation. NOTE: This violation has been closed. |
| Violation Division: | Sacramento County Env Management Department |
| Violation Program: | UST |
| Violation Source: | CERS, |
| | |
| Site ID: | 104462 |

**CHANDI'S PETROLEUM INC ARCO 83238 (Continued)** **S102424325**

| | |
|---|---|
| Site Name: | BPS Fuel |
| Violation Date: | 09-19-2017 |
| Citation: | 23 CCR 16 2632, 2634, 2712(b) - California Code of Regulations, Title 23, Chapter 16, Section(s) 2632, 2634, 2712(b) |
| Violation Description: | Failure to maintain monitoring and maintenance records (e.g., alarm logs) and/or maintain records of appropriate follow-up actions. |
| Violation Notes: | Returned to compliance on 10/31/2018. OBSERVATION: Owner/Operator did not maintain leak detection alarm logs and records of appropriate follow-up actions. Monitoring sensor L13 (SLAVE 87 STP SUMP) alarmed on 1/27/2017. Alarm logs and/ or records of appropriate follow-up actions were not available at the time of inspection. CORRECTIVE ACTION: Maintain leak detection alarm logs and records of appropriate follow-up actions. Provide documentation to EMD demonstrating that appropriate follow-up action was taken in response to the above mentioned alarm. NOTE: This applies to the 87 Slave Tank System. OBSERVATION: Owner/Operator did not maintain leak detection alarm logs and records of appropriate follow-up actions. Monitoring sensor L10 (MASTER 87 FILL SUMP) alarmed on 12/15/2016 and 01/03/2017. Alarm logs and/ or records of appropriate follow-up actions were not available at the time of inspection. CORRECTIVE ACTION: Maintain leak detection alarm logs and records of appropriate follow-up actions. Provide [Truncated] |
| Violation Division: | Sacramento County Env Management Department |
| Violation Program: | UST |
| Violation Source: | CERS, |
| | |
| Site ID: | 104462 |
| Site Name: | BPS Fuel |
| Violation Date: | 09-19-2018 |
| Citation: | HSC 6.7 25284, 25286 - California Health and Safety Code, Chapter 6.7, Section(s) 25284, 25286 |
| Violation Description: | Failure to submit a complete and accurate application for a permit to operate a UST, or for renewal of the permit. |
| Violation Notes: | Returned to compliance on 10/31/2018. OBSERVATION: Tank information does not document the Tank Manufacturer or date the UST was installed. For all tanks the UDC secondary containment is incorrectly listed as vacuum. The UDCs are single walled. CORRECTIVE ACTION: Submit and maintain an accurate Tank information. |
| Violation Division: | Sacramento County Env Management Department |
| Violation Program: | UST |
| Violation Source: | CERS, |
| | |
| Site ID: | 104462 |
| Site Name: | BPS Fuel |
| Violation Date: | 12-02-2021 |
| Citation: | 23 CCR 16 2712(b)(1)(F) - California Code of Regulations, Title 23, Chapter 16, Section(s) 2712(b)(1)(F) |
| Violation Description: | "Failure to conduct secondary containment testing, or one or more of the following requirements: Perform the test of the secondary containment system upon installation, within six months of installation and every 36 months thereafter. Perform the test of a secondary containment component within 30 days of a repair or discontinuing vacuum, pressure or hydrostatic monitoring. Use a procedure that demonstrates the system works as well as at installation. Use applicable manufacturer guidelines, industry codes, engineering standard, or professional engineer approval. Performed by a certified service technician. Maintain records of secondary |

**CHANDI'S PETROLEUM INC ARCO 83238 (Continued)** **S102424325**

containment testing for 36 months."

Violation Notes: Returned to compliance on 11/15/2022. OBSERVATION: UST Secondary Containment Testing was due to be performed during the month of November 2021. This testing has not been performed and is OVERDUE. CORRECTIVE ACTION: Immediately schedule to have a properly certified technician perform UST Secondary Containment Testing on all four tank systems on-site. Send results to this department (RobinsonH@SacCounty.Net) within 30 days. NOTE: This violation applies to all four tank systems on-site.
Violation Division: Sacramento County Env Management Department
Violation Program: UST
Violation Source: CERS,

Site ID: 104462
Site Name: BPS Fuel
Violation Date: 09-19-2017
Citation: 23 CCR 6.7 25284, 25286 - California Code of Regulations, Title 23, Chapter 6.7, Section(s) 25284, 25286
Violation Description: Failure to submit a complete and accurate application for a permit to operate a UST, or for renewal of the permit.
Violation Notes: Returned to compliance on 10/31/2018. OBSERVATION: Owner/Operator did not submit and/or maintain an accurate UST Tank information. All four tank forms need to include the UST Installed Date of July 1989 and the Corrosion Protection needs to be changed to Isolation. CORRECTIVE ACTION: Submit and maintain an accurate UST Tank information. NOTE: This violation applies to all four tank onsite. NOTE: Please notify Brion McGinness at mcginnessb@saccounty.net following correction of this violation.
Violation Division: Sacramento County Env Management Department
Violation Program: UST
Violation Source: CERS,

Site ID: 104462
Site Name: BPS Fuel
Violation Date: 09-22-2015
Citation: 23 CCR 16 2712(i) - California Code of Regulations, Title 23, Chapter 16, Section(s) 2712(i)
Violation Description: Failure to submit, obtain approval, or maintain a complete/accurate response plan.
Violation Notes: Returned to compliance on 11/14/2016. OBSERVATION: Owner/Operator did not submit and/or maintain an approved response plan. CORRECTIVE ACTION: Submit and maintain an approved response plan. NOTE: See violation Q659 NOTE: Please contact Brion McGinness at mcginnessb@saccounty.net following correction of this violation.
Violation Division: Sacramento County Env Management Department
Violation Program: UST
Violation Source: CERS,

Site ID: 104462
Site Name: BPS Fuel
Violation Date: 11-15-2022
Citation: HSC 6.7 25292.2(a) - California Health and Safety Code, Chapter 6.7, Section(s) 25292.2(a)
Violation Description: Failure to submit and maintain complete and current Certification of Financial Responsibility or other mechanism of financial assurance.
Violation Notes: OBSERVATION: The Chief Financial Officer Letter submitted in the California Environmental Reporting System is not current. Current

**CHANDI'S PETROLEUM INC ARCO 83238 (Continued)** **S102424325**

| | |
|---|---|
| | financial responsibility documents are required to be submitted annually. CORRECTIVE ACTION: Update the Chief Financial Officer Letter and submit in the California Environmental Reporting System NOTE: This violation applies to all four tank systems onsite. NOTE: Please notify Brion McGinness at mcginnessg@saccounty.gov following correction of this violation. |
| Violation Division: | Sacramento County Env Management Department |
| Violation Program: | UST |
| Violation Source: | CERS, |
| | |
| Site ID: | 104462 |
| Site Name: | BPS Fuel |
| Violation Date: | 02-19-2019 |
| Citation: | 40 CFR 1 265.33 - U.S. Code of Federal Regulations, Title 40, Chapter 1, Section(s) 265.33 |
| Violation Description: | Failure to test and maintain as necessary all facility communications or alarm systems, fire protection equipment, spill control equipment, and decontamination equipment to assure its proper operation in time of emergency. |
| Violation Notes: | Returned to compliance on 02/21/2019. OBSERVATION: Fire extinguishers were last certified in December 2017 and are required to be re-certified annually. CORRECTIVE ACTION: Service fire extinguishers and send documentation to this department. |
| Violation Division: | Sacramento County Env Management Department |
| Violation Program: | HW |
| Violation Source: | CERS, |
| | |
| Site ID: | 104462 |
| Site Name: | BPS Fuel |
| Violation Date: | 12-02-2021 |
| Citation: | HSC 6.7 25292.2(a) - California Health and Safety Code, Chapter 6.7, Section(s) 25292.2(a) |
| Violation Description: | Failure to submit and maintain complete and current Certification of Financial Responsibility or other mechanism of financial assurance. |
| Violation Notes: | OBSERVATION: The UST Letter From Chief Financial Officer submitted through the California Environmental Reporting System (CERS) as part of the mechanism of financial assurance was last addressed on 1/7/20 and is out-of-date. Financial assurance documents are required to be certified annually. CORRECTIVE ACTION: Log into CERS (http://cers.calepa.ca.gov) and re-submit with updated financial assurance documents. NOTE: This violation applies to all four tank systems on-site. |
| Violation Division: | Sacramento County Env Management Department |
| Violation Program: | UST |
| Violation Source: | CERS, |
| | |
| Site ID: | 104462 |
| Site Name: | BPS Fuel |
| Violation Date: | 09-19-2017 |
| Citation: | 23 CCR 16 2715(a) - California Code of Regulations, Title 23, Chapter 16, Section(s) 2715(a) |
| Violation Description: | Failure to notify the CUPA of the designated operator (DO) identification and/or change of the DO within 30 days. |
| Violation Notes: | Returned to compliance on 10/31/2018. OBSERVATION: The signed statement indicating owner compliance with UST requirements and identifying DO (DO Statement) does not include the UST owner signature and the DO certification dates are not current. The DO statement must |

**CHANDI'S PETROLEUM INC ARCO 83238 (Continued)** **S102424325**

be current and complete. CORRECTIVE ACTION: Submit a complete and current DO Statement to CERS. NOTE: This violation applies to all four tank onsite. NOTE: Please notify Brion McGinness at mcginnessb@saccounty.net following correction of this violation.

Violation Division: Sacramento County Env Management Department
Violation Program: UST
Violation Source: CERS,

Site ID: 104462
Site Name: BPS Fuel
Violation Date: 11-18-2019
Citation: 23 CCR 16 2716(f) - California Code of Regulations, Title 23, Chapter 16, Section(s) 2716(f)
Violation Description: "Failure to maintain on-site, or off-site at a readily available location if approved by the UPA, copies of Designated Operator inspection records as follows: Designated operator monthly inspection records for inspections performed before October 1, 2018 must be kept for 12 months from the month of inspection. For inspections performed on or after October 1, 2018, copies of the ""Designated Underground Storage Tank Operator Visual Inspection Report"" must be kept for 36 months from the month of inspection. "
Violation Notes: Returned to compliance on 11/18/2019. OBSERVATION: There were no D.O. Monthly Inspection Reports for November 2018 and December 2018 available for review at time of inspection. This facility changed ownership 10/30/2018 and did not have a D.O. Monthly Inspection until 1/30/2019. CORRECTIVE ACTION: This violation is closed. Moving forward, ensure to maintain a D.O. and perform D.O. Monthly Inspections every 30 days or less. NOTE: This violation applies to all four tank systems on-site.
Violation Division: Sacramento County Env Management Department
Violation Program: UST
Violation Source: CERS,

Site ID: 104462
Site Name: BPS Fuel
Violation Date: 09-19-2018
Citation: 23 CCR 16 2711(a)(8) - California Code of Regulations, Title 23, Chapter 16, Section(s) 2711(a)(8)
Violation Description: Failure to submit or maintain a current facility plot plan.
Violation Notes: Returned to compliance on 10/31/2018. OBSERVATION: Owner/Operator did not submit, obtain approval, and maintain a complete/accurate plot plan. The plot plan is missing required information. CORRECTIVE ACTION: Submit, obtain approval, and maintain a complete/accurate plot plan.
Violation Division: Sacramento County Env Management Department
Violation Program: UST
Violation Source: CERS,

Site ID: 104462
Site Name: BPS Fuel
Violation Date: 10-24-2016
Citation: HSC 6.75 25299.30-25299.34 - California Health and Safety Code, Chapter 6.75, Section(s) 25299.30-25299.34
Violation Description: Failure to submit and maintain complete and current Certification of Financial Responsibility or other mechanism of financial assurance.
Violation Notes: Returned to compliance on 11/14/2016. -REGULAR UNLEADED x 3 AND PREMIUM UNLEADED VIOLATION- 1. OBSERVATION: The facility's Chief

**CHANDI'S PETROLEUM INC ARCO 83238 (Continued)** **S102424325**

Financial Officer (CFO) letter submitted to CERS on 10/20/2015 was dated 10/10/2015. As of today, the CFO letter is over a year old; CFO letters must be addressed annually. CORRECTIVE ACTION: Resubmit the facility's CFO letter in CERS after making the necessary updates.

Violation Division: Sacramento County Env Management Department
Violation Program: UST
Violation Source: CERS,

Site ID: 104462
Site Name: BPS Fuel
Violation Date: 02-19-2019
Citation: 22 CCR 12 66262.34(f) - California Code of Regulations, Title 22, Chapter 12, Section(s) 66262.34(f)
Violation Description: Failure to properly label hazardous waste accumulation containers and portable tanks with the following requirements: "Hazardous Waste", name and address of the generator, physical and chemical characteristics of the Hazardous Waste, and starting accumulation date.
Violation Notes: Returned to compliance on 02/19/2019. OBSERVATION: All seven of the drums stored in the hazardous waste storage area had hazardous waste labels that were either blank or mislabeled with the old owner's information. Drums were properly labeled at time of inspection. CORRECTIVE ACTION: Moving forward, ensure that all hazardous waste is properly labeled with a complete hazardous waste label and with the correct owner information.
Violation Division: Sacramento County Env Management Department
Violation Program: HW
Violation Source: CERS,

Site ID: 104462
Site Name: BPS Fuel
Violation Date: 10-24-2016
Citation: 23 CCR 16 2637 - California Code of Regulations, Title 23, Chapter 16, Section(s) 2637
Violation Description: Failure to conduct secondary containment testing, or one or more of the following requirements: Perform the test within six months of installation and every 36 months thereafter.Use a procedure that demonstrates the system works as well as at installation.Use applicable manufacturer guidelines, industry codes, engineering standard, or professional engineer approval.Performed by a certified service technician or a licensed tank tester.
Violation Notes: Returned to compliance on 07/16/2018. -REGULAR UNLEADED-1 VIOLATION- OBSERVATION: The facility's 11/5/2015 secondary containment test results show that piping sump #1 failed during testing. EMD has no record of follow-up testing. Secondary components must be tested/pass testing every 36 months. CORRECTIVE ACTION: Submit documentation to EMD, Attn: Megan Vaughan, demonstrating that the facility fixed/repaired the issue and, if a permit was required, a copy of the permit from EMD allowing the fix/repair.
Violation Division: Sacramento County Env Management Department
Violation Program: UST
Violation Source: CERS,

Site ID: 104462
Site Name: BPS Fuel
Violation Date: 09-22-2015
Citation: 23 CCR 16 2712(i) - California Code of Regulations, Title 23, Chapter

**CHANDI'S PETROLEUM INC ARCO 83238 (Continued)** **S102424325**

16, Section(s) 2712(i)
Violation Description: Failure to maintain on site an approved monitoring plan.
Violation Notes: Returned to compliance on 07/16/2018. OBSERVATION: Owner/Operator did not maintain an approved monitoring plan. CORRECTIVE ACTION: Maintain an approved monitoring plan. Submit monitoring plan for approval. NOTE: See violation Q659 NOTE: Please contact Brion McGinness at mcginnessb@saccounty.net following correction of this violation.
Violation Division: Sacramento County Env Management Department
Violation Program: UST
Violation Source: CERS,

Site ID: 104462
Site Name: BPS Fuel
Violation Date: 09-19-2017
Citation: HSC 6.7 25284.2 - California Health and Safety Code, Chapter 6.7, Section(s) 25284.2
Violation Description: Failure to test the spill bucket annually.
Violation Notes: Returned to compliance on 09/12/2019. OBSERVATION: The 87 master spill bucket failed the annual testing event. Spill buckets are required to be tested annually. CORRECTIVE ACTION: Repair/ replace and retest failed failed spill bucket and submit test results to EMD within 30 days. NOTE: This violation applies to the 87 master tank systems. OBSERVATION: The 91 spill bucket failed the annual testing event. Spill buckets are required to be tested annually. CORRECTIVE ACTION: Repair/ replace and retest failed failed spill bucket and submit test results to EMD within 30 days. NOTE: This violation applies to the 91 master tank systems.
Violation Division: Sacramento County Env Management Department
Violation Program: UST
Violation Source: CERS,

Site ID: 104462
Site Name: BPS Fuel
Violation Date: 09-22-2015
Citation: HSC 6.7 25286(a) - California Health and Safety Code, Chapter 6.7, Section(s) 25286(a)
Violation Description: Failure to submit an complete and accurate application for a permit to operate an underground storage tank, or for renewal of the permit.
Violation Notes: Returned to compliance on 07/16/2018. OBSERVATION: Owner/Operator did not electronically submit Facility information or Tank information to California Electronic Reporting System (CERS). CORRECTIVE ACTION: Electronically submit and maintain an accurate Facility information and Tank information. REQUIRED ACTION: Login to the CERS website at http://cers.calepa.ca.gov/ and fill out the following forms electronically: UST Facility Form, UST Tank Form(s), and UST Monitoring Plan(s) And Upload the following forms: Certification of Financial Responsibility UST Owner Statement of Designated Operator and UST Response Plan. Please call (916) 875-8453 if you need assistance. NOTE: Please contact Brion McGinness at mcginnessb@saccounty.net following correction of this violation.
Violation Division: Sacramento County Env Management Department
Violation Program: UST
Violation Source: CERS,

Site ID: 104462
Site Name: BPS Fuel
Violation Date: 09-19-2017

**CHANDI'S PETROLEUM INC ARCO 83238 (Continued)** **S102424325**

| | |
|---|---|
| Citation: | 23 CCR 16 2636(f)(1) - California Code of Regulations, Title 23, Chapter 16, Section(s) 2636(f)(1) |
| Violation Description: | Failure of the leak detection equipment to have an audible and visual alarm as required. |
| Violation Notes: | Returned to compliance on 04/25/2018. OBSERVATION: Owner/Operator did not maintain leak detection equipment with an audible and visual alarm. The 87 siphon turbine sump sensor failed to alarm when tested. CORRECTIVE ACTION: Maintain leak detection equipment with an audible and visual alarm. NOTE: This violation applies to the 87 siphon tank system. NOTE: The 87 siphon turbine sump sensor was replaced and retested at the time of inspection. |
| Violation Division: | Sacramento County Env Management Department |
| Violation Program: | UST |
| Violation Source: | CERS, |
| | |
| Site ID: | 104462 |
| Site Name: | BPS Fuel |
| Violation Date: | 11-15-2022 |
| Citation: | 23 CCR 16 2715(c)(2) - California Code of Regulations, Title 23, Chapter 16, Section(s) 2715(c)(2) |
| Violation Description: | Failure to have at least one facility employee present during operating hours that has been trained in the proper operation and maintenance of the UST system by a designated operator (DO). |
| Violation Notes: | Returned to compliance on 12/07/2022. OBSERVATION: Owner/Operator failed to train facility employees in the proper operation and maintenance of the underground storage tank system at least once every 12 months. Designated operator inspection reports indicate that designated operator employee training is currently past due and has been past due since February 15, 2022. CORRECTIVE ACTION: Ensure that employees receive initial and annual training in the proper operation and maintenance of the UST system and that at least one employee is present during operating hours that has been trained in the proper operation and maintenance of the UST system by a designated operator (DO). Submit a copy of current designated operator employee training to this department as proof of compliance. NOTE: This violation applies to all four tank systems onsite. |
| Violation Division: | Sacramento County Env Management Department |
| Violation Program: | UST |
| Violation Source: | CERS, |
| | |
| Site ID: | 104462 |
| Site Name: | BPS Fuel |
| Violation Date: | 11-18-2019 |
| Citation: | 23 CCR 16 2715(a)(1)(B) - California Code of Regulations, Title 23, Chapter 16, Section(s) 2715(a)(1)(B) |
| Violation Description: | Failure to submit the Designated Underground Storage Tank Operator Identification Form within 30 days of installing a UST system or within 30 days of a change in DO. |
| Violation Notes: | Returned to compliance on 01/07/2020. OBSERVATION: This Designated UST Operator (D.O.) Identification form submitted through the California Environmental Reporting System (CERS) does not identify the correct contracting company being used. CORRECTIVE ACTION: Log into CERS (http://cers.calepa.ca.gov) and re-submit the D.O. Identification form with the correct contracting company. Moving forward, ensure to submit a new D.O. Identification form within 30 days of a change in D.O.. NOTE: This violation applies to all four tank systems on-site. |
| Violation Division: | Sacramento County Env Management Department |

**CHANDI'S PETROLEUM INC ARCO 83238 (Continued)** **S102424325**

| | |
|---|---|
| Violation Program: | UST |
| Violation Source: | CERS, |
| Site ID: | 104462 |
| Site Name: | BPS Fuel |
| Violation Date: | 11-15-2022 |
| Citation: | HSC 6.95 25508(a)(3) - California Health and Safety Code, Chapter 6.95, Section(s) 25508(a)(3) |
| Violation Description: | Failure to complete and electronically submit a site map with all required content. |
| Violation Notes: | OBSERVATION: The annotated site map submitted electronically in the California Environmental Reporting System does not include the fire hydrant on Ethan Way, the 3 X fire extinguishers at the fuel dispensers, the main electrical shut-off or the electrical panel in the C-store, the 2 X UST Emergency shut-offs or the fire extinguisher at the front door of the C-store. CORRECTIVE ACTION: Revise the annotated Site Map to include all required content and submit electronically in the California Environmental Reporting System. NOTE: Please notify Brion McGinness at mcginnessb@saccounty.gov following correction of this violation. |
| Violation Division: | Sacramento County Env Management Department |
| Violation Program: | HMRRP |
| Violation Source: | CERS, |
| Site ID: | 104462 |
| Site Name: | BPS Fuel |
| Violation Date: | 09-19-2017 |
| Citation: | 23 CCR 16 2636(f)(2) - California Code of Regulations, Title 23, Chapter 16, Section(s) 2636(f)(2) |
| Violation Description: | Failure of the line leak detector (LLD) monitoring pressurized piping to meet one or more of the following requirements:Monitor at least hourly.Be capable of detecting a release of 3.0 gallons per hour at 10 p.s.i.g. Restrict or shut off the flow of product through the piping when a leak is detected. |
| Violation Notes: | Returned to compliance on 09/19/2017. OBSERVATION: Owner/Operator did not repair/maintain pressurized piping to meet one or more of the following requirements: monitored at least hourly with the capability of detecting a release of 3.0 gallons per hour, and will restrict the flow of product through the piping or trigger an alarm when a release occurs. The 91 line leak detector failed to detect a leak when tested. CORRECTIVE ACTION: Repair/maintain pressurized piping to meet one or more of the following requirements: monitored at least hourly with the capability of detecting a release of 3.0 gallons per hour, and will restrict the flow of product through the piping or trigger an alarm when a release occurs. NOTE: This violation applies to the 91 tank system. NOTE: The technician onsite replaced and retested the 91 line leak detector. |
| Violation Division: | Sacramento County Env Management Department |
| Violation Program: | UST |
| Violation Source: | CERS, |
| Site ID: | 104462 |
| Site Name: | BPS Fuel |
| Violation Date: | 11-15-2022 |
| Citation: | 22 CCR 12 66262.11 - California Code of Regulations, Title 22, Chapter 12, Section(s) 66262.11 |
| Violation Description: | Failure to determine if wastes generated are hazardous waste by using |

**CHANDI'S PETROLEUM INC ARCO 83238 (Continued)** **S102424325**

| | |
|---|---|
| | generator knowledge or applying testing method. |
| Violation Notes: | OBSERVATION: 1 X 55 gallon waste drum (3/4 full of an unknown liquid) located in the back of the C-store was observed without a hazardous label and a proper waste determination has not been made. CORRECTIVE ACTION: Submit documentation to this department demonstrating that the described waste has been properly characterized to determine if it is a hazardous waste. If determined to be hazardous submit a manifest/receipt documenting proper disposal and a statement demonstrating how you will manage it in the future. Keep the test results, waste analyses, or other determinations at least three years from the date that the waste was last sent to on-site or off-site treatment, storage, or disposal. NOTE: An UNDETERMINED status defaults to a VIOLATION if not resolved within 30 days. |
| Violation Division: | Sacramento County Env Management Department |
| Violation Program: | HW |
| Violation Source: | CERS, |
| | |
| Site ID: | 104462 |
| Site Name: | BPS Fuel |
| Violation Date: | 09-26-2014 |
| Citation: | Un-Specified |
| Violation Description: | UST Program - Operations/Maintenance - For use of Local Ordinance only. |
| Violation Notes: | Returned to compliance on 10/24/2016. OBSERVATION: The 87-1 (main) spill bucket has failed to be certified as required. CORRECTIVE ACTION: Repair/Replace the 87-1 spill bucket, re-test, and send results to the County c/o Mr. Steele. |
| Violation Division: | Sacramento County Env Management Department |
| Violation Program: | UST |
| Violation Source: | CERS, |
| | |
| Site ID: | 104462 |
| Site Name: | BPS Fuel |
| Violation Date: | 09-19-2017 |
| Citation: | 23 CCR 16 2641(j) - California Code of Regulations, Title 23, Chapter 16, Section(s) 2641(j) |
| Violation Description: | Failure of the leak detection equipment to be installed, calibrated, operated, and/or maintained properly. |
| Violation Notes: | Returned to compliance on 04/25/2018. OBSERVATION: Owner/Operator did not properly program/operate leak detection equipment. The LIQUID SENSOR SETUP provided at the time of inspection identified several sensors that were programed as "NORMALLY CLOSED". The sensors that were programmed as NORMALLY CLOSED included L10 (MASTER 87 FILL SUMP), L13 (SLAVE 87 STP SUMP), L14 (SLAVE 87 FILL #2), L18 (SIPHON 87 FILL), and L22 (PREMIUM FILL SUMP). These sensors (L10, L13, L14, L18, L22) need to be programmed as "TRI-STATE" in order to function as intended. CORRECTIVE ACTION: Properly program/operate leak detection. equipment. NOTE: This violation applies to all four tank systems onsite. NOTE: All of the above noted sensors were properly programmed by the technician. |
| Violation Division: | Sacramento County Env Management Department |
| Violation Program: | UST |
| Violation Source: | CERS, |
| | |
| Site ID: | 104462 |
| Site Name: | BPS Fuel |
| Violation Date: | 10-24-2016 |

**CHANDI'S PETROLEUM INC ARCO 83238 (Continued)** **S102424325**

| | |
|---|---|
| Citation: | HSC 6.95 25505(a)(4) - California Health and Safety Code, Chapter 6.95, Section(s) 25505(a)(4) |
| Violation Description: | Failure to provide initial and annual training to all employees in safety procedures in the event of a release or threatened release of a hazardous material or failure to document and maintain training records for a minimum of three years. |
| Violation Notes: | Returned to compliance on 10/24/2016. 1. OBSERVATION: I was not able to determine during today's inspection whether or not the facility trains its employees on the hazards/proper management of its CO2 cylinder stored behind the C-store. Employees must be trained within six months of hire and receive annual refresher training on the hazards/proper management of the hazardous materials stored onsite. CORRECTIVE ACTION: Submit documentation to EMD, Attn: Megan Vaughan, that demonstrates that the facility's applicable employees have received training on the hazards/proper management of the CO2 cylinder. |
| Violation Division: | Sacramento County Env Management Department |
| Violation Program: | HMRRP |
| Violation Source: | CERS, |
| | |
| Site ID: | 104462 |
| Site Name: | BPS Fuel |
| Violation Date: | 10-24-2016 |
| Citation: | 23 CCR 16 2715(c) - California Code of Regulations, Title 23, Chapter 16, Section(s) 2715(c) |
| Violation Description: | Failure to comply with one or more of the following designated operator (DO) monthly inspection requirements: Be performed by an ICC certified DO. Inspect monthly alarm history report, check that alarms are documented and responded to appropriately, and attach a copy. Inspect for the presence of liquid/debris in spill containers. Inspect for the presence of liquid/debris in under dispenser containment (UDC) and ensure that the monitoring equipment is positioned correctly. Inspect for liquid or debris in containment sumps where an alarm occurred with no service visit. Check that all testing and maintenance has been completed and documented. Verify that all facility employees have been properly trained. |
| Violation Notes: | Returned to compliance on 10/24/2016. -REGULAR UNLEADED x 3 AND PREMIUM UNLEADED VIOLATIONS- 1. OBSERVATION: The facility's 10/17/2016 Designated Operator (DO) report lists the DO's ICC certification expiration date as 3/18/2016. The facility's 9/20/16 DO report lists the DO's ICC certification expiration date as 8/27/2014. In both instances, the DO report is dated after when the ICC certification expired. Only DOs with current certifications can complete DO reports. CORRECTIVE ACTION: No immediate action is required. Correctly complete all future DO reports. NOTE: Harold Largo and Curtis Carpenter are both DOs for this facility. Harold Largo's DO ICC certification expires in December 2016. Curtis Carpenter's ICC certification expires in March 2017. 2. OBSERVATION: The facility's January to March 2016 DO reports list that the secondary containment testing was completed on 10/28/2015. This is incorrect. The test date was 11/5/2015. DO reports must be complete/accurate. CORRECTIVE ACTION: No [Truncated] |
| Violation Division: | Sacramento County Env Management Department |
| Violation Program: | UST |
| Violation Source: | CERS, |
| | |
| Site ID: | 104462 |
| Site Name: | BPS Fuel |

**CHANDI'S PETROLEUM INC ARCO 83238 (Continued)** **S102424325**

| | |
|---|---|
| Violation Date: | 09-27-2013 |
| Citation: | 23 CCR 16 2715(c)(2) - California Code of Regulations, Title 23, Chapter 16, Section(s) 2715(c)(2) |
| Violation Description: | Failure to comply with one or more of the following: maintain the spill bucket in good condition, containment free of debris/liquid, and/or to remove the contents of the spill bucket when a release/leak/spill was observed. |
| Violation Notes: | Not reported |
| Violation Division: | Sacramento County Env Management Department |
| Violation Program: | UST |
| Violation Source: | CERS, |
| | |
| Site ID: | 104462 |
| Site Name: | BPS Fuel |
| Violation Date: | 09-19-2018 |
| Citation: | 23 CCR 16 2636(f)(2) - California Code of Regulations, Title 23, Chapter 16, Section(s) 2636(f)(2) |
| Violation Description: | Failure of the functional line leak detector (LLD) monitoring pressurized piping to meet one or more of the following requirements: Monitored at least hourly with the capability of detecting a release of 3.0 gallons per hour leak at 10 p.s.i.g. and restrict or shut off the flow of product through the piping when a leak is detected. |
| Violation Notes: | Returned to compliance on 09/17/2019. OBSERVATION: 87 Line Leak Detectors did not pass functionality test during inspection. CORRECTIVE ACTION: Repair/maintain pressurized piping to meet one or more of the following requirements: monitored at least hourly with the capability of detecting a release of 3.0 gallons per hour, and will restrict the flow of product through the piping or trigger an alarm when a release occurs. |
| Violation Division: | Sacramento County Env Management Department |
| Violation Program: | UST |
| Violation Source: | CERS, |
| | |
| Site ID: | 104462 |
| Site Name: | BPS Fuel |
| Violation Date: | 11-08-2023 |
| Citation: | 23 CCR 16 2716(e) - California Code of Regulations, Title 23, Chapter 16, Section(s) 2716(e) |
| Violation Description: | For designated operator (DO) monthly inspections conducted before October 1, 2018, failure to comply with one or more of the following requirements: Be performed by an ICC certified DO. Inspect monthly alarm history report, check that alarms are documented and responded to appropriately, and attach a copy. Inspect for the presence of liquid/debris in spill containers. Inspect for the presence of liquid/debris in under dispenser containment (UDC) and ensure that the monitoring equipment is positioned correctly. Inspect for liquid or debris in containment sumps where an alarm occurred with no service visit. Check that all testing and maintenance has been completed and documented. Verify that all facility employees have been trained in accordance with 23 CCR 2715(c). For designated operator (DO) 30 day inspections conducted on and after October 1, 2018, failure to conduct the designated UST operator visual inspection at least once every 30 days. |
| Violation Notes: | OBSERVATION: Facility did not comply with the following DO inspection requirements: The designated operator did not date the following monthly DO inspection records: October 4, 2023, September 7, 2023, and Mach 21, 2023. CORRECTIVE ACTION: Ensure that facility is complying |

**CHANDI'S PETROLEUM INC ARCO 83238 (Continued)** **S102424325**

| | |
|---|---|
| | with all DO inspection requirements noted above. Submit copy of compliant DO inspection record. NOTE: This violation applies to all four tanks systems. OBSERVATION: Facility did not comply with the following DO inspect |
| Violation Division: | Sacramento County Env Management Department |
| Violation Program: | UST |
| Violation Source: | CERS, |
| | |
| Site ID: | 104462 |
| Site Name: | BPS Fuel |
| Violation Date: | 11-18-2019 |
| Citation: | 23 CCR 16 2715(f) - California Code of Regulations, Title 23, Chapter 16, Section(s) 2715(f) |
| Violation Description: | Failure to have a properly qualified service technician test leak detection equipment as required every 12 months (vapor, pressure, hydrostatic (VPH) system, sensors, line-leak detectors (LLD), automatic tank gauge (ATG), etc.). |
| Violation Notes: | Returned to compliance on 11/18/2019. OBSERVATION: UST Owner/UST Operator did not perform Annual Monitoring Certification testing every 12 months. Last year's annual testing was performed in September 19th, 2018, and this year's testing was not performed until today, November 18th, 2019. CORRECTIVE ACTION: This violation is closed. Send test results to this department within 30 days. Moving forward, ensure to perform annual testing every 12 months. NOTE: This violation applies to all four tank systems on-site. Correction of these violations may not preclude any enforcement action being taken against this facility. |
| Violation Division: | Sacramento County Env Management Department |
| Violation Program: | UST |
| Violation Source: | CERS, |
| | |
| Site ID: | 104462 |
| Site Name: | BPS Fuel |
| Violation Date: | 11-15-2022 |
| Citation: | 23 CCR 16 2715(f) - California Code of Regulations, Title 23, Chapter 16, Section(s) 2715(f) |
| Violation Description: | Failure to have a properly qualified service technician test leak detection equipment as required every 12 months (vapor, pressure, hydrostatic (VPH) system, sensors, line-leak detectors (LLD), automatic tank gauge (ATG), etc.). |
| Violation Notes: | Returned to compliance on 11/15/2022. OBSERVATION: Owner/Operator did not test leak detection equipment every 12 months (VPH, sensor, LLD, ATG, etc.). The most recent Annual Monitoring Certification testing event occurred on December 2, 2021. The monitoring certification testing anniversary for this facility is September. Today's monitoring certification is past due as was the December 2, 2021 monitoring certification. CORRECTIVE ACTION: Test leak detection equipment every 12 months (VPH, sensor, LLD, ATG, etc.) and submit monitoring system certification within 30 days of completion of the test. NOTE: This violation applies to all four tank systems onsite. NOTE: This is a repeat violation. NOTE: This violation was closed as a result of today's monitoring certification testing event. NOTE: Correction of this violation does not preclude enforcement action. NOTE: The testing anniversary month for this facility remains as September. |
| Violation Division: | Sacramento County Env Management Department |
| Violation Program: | UST |
| Violation Source: | CERS, |

**CHANDI'S PETROLEUM INC ARCO 83238 (Continued)** **S102424325**

| | |
|---|---|
| Site ID: | 104462 |
| Site Name: | BPS Fuel |
| Violation Date: | 11-18-2019 |
| Citation: | HSC 6.7 25284, 25286 - California Health and Safety Code, Chapter 6.7, Section(s) 25284, 25286 |
| Violation Description: | Failure to submit a complete and accurate application for a permit to operate a UST, or for renewal of the permit. |
| Violation Notes: | Returned to compliance on 01/07/2020. OBSERVATION: The UST Tank Information Pages submitted through the California Environmental Reporting System (CERS) is incorrect for ALL Tanks. CORRECTIVE ACTION: Log into CERS (http://cers.calea.ca.gov) and re-submit the UST Tank Information Pages with the following updates: 1.) Please identify the "Overfill Prevention Equipment Mechanism" for ALL tanks. NOTE: This violation applies to all four tank systems on-site. |
| Violation Division: | Sacramento County Env Management Department |
| Violation Program: | UST |
| Violation Source: | CERS, |

| | |
|---|---|
| Site ID: | 104462 |
| Site Name: | BPS Fuel |
| Violation Date: | 09-19-2017 |
| Citation: | Un-Specified |
| Violation Description: | UST Program - Administration/Documentation - General Local Ordinance - Must include violation description and proper ordinance citation in the "comment" section. |
| Violation Notes: | Returned to compliance on 09/12/2019. OBSERVATION: Owner/Operator did not obtain permit to install, replace, repair, or modify part of the UST system containment or leak detection equipment. The LIQUID SENSOR SETUP provided at the time of inspection identified several sensors that were programed as "NORMALLY CLOSED". The sensors that were programmed as NORMALLY CLOSED included L10 (MASTER 87 FILL SUMP), L13 (SLAVE 87 STP SUMP), L14 (SLAVE 87 FILL #2), L18 (SIPHON 87 FILL), and L22 (PREMIUM FILL SUMP). Modification/ reprogramming of UST monitoring system requires a permit from this department. EMD has no record that a permit was obtained for the above described actions. CORRECTIVE ACTION: Obtain permit to install, replace, repair, or modify part of the UST system containment or leak detection equipment. Submit proof of compliance to EMD. NOTE: This violation applies to all four tank onsite. |
| Violation Division: | Sacramento County Env Management Department |
| Violation Program: | UST |
| Violation Source: | CERS, |

| | |
|---|---|
| Site ID: | 104462 |
| Site Name: | BPS Fuel |
| Violation Date: | 11-15-2022 |
| Citation: | HSC 6.95 Multiple - California Health and Safety Code, Chapter 6.95, Section(s) Multiple |
| Violation Description: | Business Plan Program - Operations/Maintenance - General |
| Violation Notes: | Returned to compliance on 12/07/2022. OBSERVATION: 6 X 55 gallon drums were observed in the hazardous waste storage without labels. All of the drums were empty of any materials. Two of the drums had faded hazardous waste labels present. CORRECTIVE ACTION: Determine which drums will be used for hazardous waste storage and which drums will not be used for hazardous waste storage. Submit photos/documentation to this department demonstrating that the non-hazardous waste storage drums / empty containers listed above have been marked with the date |

**CHANDI'S PETROLEUM INC ARCO 83238 (Continued)** **S102424325**

they were emptied and are being properly managed pursuant to 22 CCR 11 66261.7.

Violation Division: Sacramento County Env Management Department
Violation Program: HMRRP
Violation Source: CERS,

Site ID: 104462
Site Name: BPS Fuel
Violation Date: 02-19-2019
Citation: 22 CCR 12 66262.12 - California Code of Regulations, Title 22, Chapter 12, Section(s) 66262.12
Violation Description: Failure to obtain an Identification Number prior to treating, storing, disposing of, transporting or offering for transportation any hazardous waste.
Violation Notes: Returned to compliance on 03/05/2019. OBSERVATION: The generator has not obtained an active EPA ID number to manage hazardous waste. A hazardous waste generator shall not treat, store, dispose of, transport or offer for transportation, hazardous waste without an active EPA ID number. CORRECTIVE ACTION: Submit an application to the California Department of Toxic Substances Control to obtain an EPA ID number. Send proof to this department. NOTE: This number is obtained through the Department of Toxic Substances Control (DTSC). You may apply and/or re-activate an EPA ID Number through this link: (https://evq.dtsc.ca.gov/Home.aspx).
Violation Division: Sacramento County Env Management Department
Violation Program: HW
Violation Source: CERS,

Site ID: 104462
Site Name: BPS Fuel
Violation Date: 02-19-2019
Citation: HSC 6.95 25505(a)(4) - California Health and Safety Code, Chapter 6.95, Section(s) 25505(a)(4)
Violation Description: Failure to provide initial and annual training to all employees in safety procedures in the event of a release or threatened release of a hazardous material or failure to document and maintain training records for a minimum of three years.
Violation Notes: Returned to compliance on 03/04/2019. OBSERVATION: Initial and/or annual employee training in safety procedures in the event of a release or threatened release of a hazardous material/hazardous waste has not been provided and/or documented and/or training records were not maintained for a minimum of three years. CORRECTIVE ACTION: Submit documentation to this department demonstrating appropriate personnel have received training and maintain ongoing annual training records for a minimum of three years.
Violation Division: Sacramento County Env Management Department
Violation Program: HMRRP
Violation Source: CERS,

Site ID: 104462
Site Name: BPS Fuel
Violation Date: 11-18-2019
Citation: 23 CCR 16 2716(e) - California Code of Regulations, Title 23, Chapter 16, Section(s) 2716(e)
Violation Description: For designated operator (DO) monthly inspections conducted before October 1, 2018, failure to comply with one or more of the following requirements: Be performed by an ICC certified DO. Inspect monthly

**CHANDI'S PETROLEUM INC ARCO 83238 (Continued)** **S102424325**

| | |
|---|---|
| | alarm history report, check that alarms are documented and responded to appropriately, and attach a copy. Inspect for the presence of liquid/debris in spill containers. Inspect for the presence of liquid/debris in under dispenser containment (UDC) and ensure that the monitoring equipment is positioned correctly. Inspect for liquid or debris in containment sumps where an alarm occurred with no service visit. Check that all testing and maintenance has been completed and documented. Verify that all facility employees have been trained in accordance with 23 CCR 2715(c). For designated operator (DO) 30 day inspections conducted on and after October 1, 2018, failure to conduct the designated UST operator visual inspection at least once every 30 days. |
| Violation Notes: | Returned to compliance on 11/18/2019. OBSERVATION: The following Designated UST Operator (D.O.) Monthly Inspections were performed greater than 30 days from the date of the previous: 8/1/19 (previous 6/27/19), 9/30/19 (previous 8/29/19). CORRECTIVE ACTION: This violation is closed. Moving forward, ensure to perform all D.O. Monthly Inspections 30 days or less from the date of the previous. NOTE: This violation applies to all four tank systems on-site. |
| Violation Division: | Sacramento County Env Management Department |
| Violation Program: | UST |
| Violation Source: | CERS, |
| | |
| Site ID: | 104462 |
| Site Name: | BPS Fuel |
| Violation Date: | 11-15-2022 |
| Citation: | HSC 6.95 25508(a)(3) - California Health and Safety Code, Chapter 6.95, Section(s) 25508(a)(3) |
| Violation Description: | Failure to complete and electronically submit hazardous material inventory information for all reportable hazardous materials on site at or above reportable quantities. |
| Violation Notes: | OBSERVATION: Hazardous Materials Inventory Chemical Description pages for the 7 x 55 gallon drums has not been submitted in the California Environmental Reporting System. CORRECTIVE ACTION: Complete and submit the Hazardous Materials Inventory Chemical Description page for all materials listed above electronically in the California Environmental Reporting System. NOTE: Please notify Brion McGinness at mcginnessb@saccounty.gov following correction of this violation. |
| Violation Division: | Sacramento County Env Management Department |
| Violation Program: | HMRRP |
| Violation Source: | CERS, |
| | |
| Site ID: | 104462 |
| Site Name: | BPS Fuel |
| Violation Date: | 10-24-2016 |
| Citation: | HSC 6.5 25123.3(h)(1)(c) - California Health and Safety Code, Chapter 6.5, Section(s) 25123.3(h)(1)(c) |
| Violation Description: | Failure to send hazardous waste offsite for treatment, storage, or disposal of acute/extremely hazardous waste after the first 1-kilogram threshold amount was accumulated within a 90 day period. |
| Violation Notes: | Returned to compliance on 10/31/2018. 1. OBSERVATION: The facility's waste gasoline/water (located in a 55-gallon drum behind the C-store) had an accumulation start date of 9/1/2015. Hazardous wastes must be disposed of within 180 days of the accumulation start date. CORRECTIVE ACTION: Submit a copy of the manifest to EMD, Attn: Megan Vaughan, demonstrating that the facility properly disposed of this waste. 2. OBSERVATION: The facility had a 55-gallon drum with a non-legible |

**CHANDI'S PETROLEUM INC ARCO 83238 (Continued)** **S102424325**

hazardous waste label that was located behind the C-store. However, I was able to discern that the accumulation start waste for this drum was 06/2014. Hazardous wastes must be disposed of within 180 days of the accumulation start date. CORRECTIVE ACTION: Submit a copy of the manifest to EMD, Attn: Megan Vaughan, demonstrating that the facility properly disposed of this waste.

Violation Division: Sacramento County Env Management Department
Violation Program: HW
Violation Source: CERS,

Site ID: 104462
Site Name: BPS Fuel
Violation Date: 10-24-2016
Citation: 22 CCR 12 66262.34(f) - California Code of Regulations, Title 22, Chapter 12, Section(s) 66262.34(f)
Violation Description: Failure to properly label hazardous waste accumulation containers and portable tanks with the following requirements: "Hazardous Waste", name and address of the generator, physical and chemical characteristics of the Hazardous Waste, and starting accumulation date.
Violation Notes: Returned to compliance on 10/31/2018. OBSERVATION: The facility had a non-accessible 55-gallon drum (referenced in Violation Q316) that did not have a legible label at the time of inspection. Drums containing hazardous materials and/or wastes must be properly labeled. CORRECTIVE ACTION: Submit documentation to EMD, Attn: Megan Vaughan, demonstrating that this drum is properly labeled.
Violation Division: Sacramento County Env Management Department
Violation Program: HW
Violation Source: CERS,

Site ID: 104462
Site Name: BPS Fuel
Violation Date: 12-02-2021
Citation: 23 CCR 16 2716(e) - California Code of Regulations, Title 23, Chapter 16, Section(s) 2716(e)
Violation Description: For designated operator (DO) monthly inspections conducted before October 1, 2018, failure to comply with one or more of the following requirements: Be performed by an ICC certified DO. Inspect monthly alarm history report, check that alarms are documented and responded to appropriately, and attach a copy. Inspect for the presence of liquid/debris in spill containers. Inspect for the presence of liquid/debris in under dispenser containment (UDC) and ensure that the monitoring equipment is positioned correctly. Inspect for liquid or debris in containment sumps where an alarm occurred with no service visit. Check that all testing and maintenance has been completed and documented. Verify that all facility employees have been trained in accordance with 23 CCR 2715(c). For designated operator (DO) 30 day inspections conducted on and after October 1, 2018, failure to conduct the designated UST operator visual inspection at least once every 30 days.
Violation Notes: Returned to compliance on 12/02/2021. OBSERVATION: The following Designated UST Operator (D.O.) Monthly Inspection Reports were observed not signed/addressed by the UST Owner/UST Operator at time of today's inspection: 02/15/21, 03/15/21, 04/12/21, 05/10/21, 06/07/21, and 08/02/21. The "Work Order" form from BZ Maintenance attached to these reports were signed, but these reports were not themselves signed. CORRECTIVE ACTION: This violation is closed. Moving forward,

**CHANDI'S PETROLEUM INC ARCO 83238 (Continued)** **S102424325**

ensure that all D.O. Monthly Inspection Reports are signed/addressed on the specific monthly report by the UST Owner/UST Operator within 4 days of receiving the report from the D.O.. NOTE: This violation applies to all four tank systems on-site. THIS IS A REPEAT VIOLATION. Correction of these violations may not preclude any enforcement action being taken against this facility.

Violation Division: Sacramento County Env Management Department
Violation Program: UST
Violation Source: CERS,

Site ID: 104462
Site Name: BPS Fuel
Violation Date: 11-15-2022
Citation: HSC 6.7 25284.2 - California Health and Safety Code, Chapter 6.7, Section(s) 25284.2
Violation Description: "Failure to meet one or more of the following requirements: Install or maintain a liquid-tight spill container. Have a minimum capacity of five gallons. Have a functional drain valve or other method for the removal of liquid from the spill container. Be resistant to galvanic corrosion. Perform a tightness test at installation, every 12 months thereafter, or within 30 days after a repair to the spill container. Tested using applicable manufacturer guidelines, industry codes, engineering standards, or a method approved by a professional engineer. Tested by a certified UST service technician. Maintain records of spill containment testing for 36 months. "
Violation Notes: Returned to compliance on 11/15/2022. OBSERVATION: Owner/Operator did not test spill buckets every 12 months. The most recent spill bucket testing event occurred on December 2, 2021. The spill bucket testing anniversary for this facility is September. Today's spill bucket testing is past due as was the December 2, 2021 spill bucket testing event. CORRECTIVE ACTION: Test spill buckets every 12 months and submit Spill Bucket Test Results within 30 days of completion of the test. NOTE: This violation applies to all four tank systems onsite. NOTE: This is a repeat violation. NOTE: This violation was closed as a result of today's spill bucket testing event. NOTE: Correction of this violation does not preclude enforcement action. NOTE: The testing anniversary month for this facility remains as September.
Violation Division: Sacramento County Env Management Department
Violation Program: UST
Violation Source: CERS,

Site ID: 104462
Site Name: BPS Fuel
Violation Date: 09-22-2015
Citation: Un-Specified
Violation Description: UST Program - Operations/Maintenance - For use of Local Ordinance only.
Violation Notes: Returned to compliance on 10/24/2016. OBSERVATION: Owner/Operator did not submit UST compliance statement and/or Designated Operator current certification. CORRECTIVE ACTION: Submit UST compliance statement and/or Designated Operator current certification. NOTE: See violation Q659 NOTE: Please contact Brion McGinness at mcginnessb@saccounty.net following correction of this violation.
Violation Division: Sacramento County Env Management Department
Violation Program: UST
Violation Source: CERS,

**CHANDI'S PETROLEUM INC ARCO 83238 (Continued)** **S102424325**

| | |
|---|---|
| Site ID: | 104462 |
| Site Name: | BPS Fuel |
| Violation Date: | 11-15-2022 |
| Citation: | 22 CCR 11 66261.7 - California Code of Regulations, Title 22, Chapter 11, Section(s) 66261.7 |
| Violation Description: | Failure to manage empty containers greater than 5 gallons in capacity that previously held a hazardous material/waste in accordance with 22 CCR 11 66261.7 including but not limited to the following: (e)(2)By reclaiming its scrap value onsite or shipping the container or inner liner to a person who reclaims its scrap value; or (3) By reconditioning or re manufacturing the container or inner liner onsite for subsequent reuse, or shipping the container or inner liner to a person who reconditions or re-manufactures the container or inner liner; or (4) By shipping the container or inner liner to a supplier or to another intermediate collection location for accumulation prior to managing the container or inner liner pursuant to subsections (e)(2) or (e)(3) of 22 CCR 11 66261.7; or (i) By shipping the container or inner liner back to the supplier for the purpose of being refilled. (f) A container or an inner liner removed from a container larger than five gallons in capacity which is managed pursuant to subsection (e) of 22 CCR 11 66261.7 shall be marked with the date it has been emptied and shall be managed within one year of being emptied. |
| Violation Notes: | Returned to compliance on 12/07/2022. OBSERVATION: 6 X 55 gallon drums were observed in the hazardous waste storage without labels. All of the drums were empty of any materials. Two of the drums had faded hazardous waste labels present. CORRECTIVE ACTION: Determine which drums will be used for hazardous waste storage and which drums will not be used for hazardous waste storage. Submit photos/documentation to this department demonstrating that the non-hazardous waste storage drums / empty containers listed above have been marked with the date they were emptied and are being properly managed pursuant to 22 CCR 11 66261.7. |
| Violation Division: | Sacramento County Env Management Department |
| Violation Program: | HW |
| Violation Source: | CERS, |

| | |
|---|---|
| Site ID: | 104462 |
| Site Name: | BPS Fuel |
| Violation Date: | 12-02-2021 |
| Citation: | 23 CCR 16 2715(f) - California Code of Regulations, Title 23, Chapter 16, Section(s) 2715(f) |
| Violation Description: | Failure to have a properly qualified service technician test leak detection equipment as required every 12 months (vapor, pressure, hydrostatic (VPH) system, sensors, line-leak detectors (LLD), automatic tank gauge (ATG), etc.). |
| Violation Notes: | Returned to compliance on 12/02/2021. OBSERVATION: UST Annual Monitoring Certification Testing was required to be performed before the end of November 2021 for this facility, and testing was not performed until today 12/02/21. CORRECTIVE ACTION: This violation is closed, as testing was performed today. Moving forward, ensure that the Annual Monitoring Certification is performed every 12 months, and results are sent to this department (RobinsonH@SacCounty.Net) within 30 days of performing the test. NOTE: This violation applies to all four tank systems on-site. |
| Violation Division: | Sacramento County Env Management Department |
| Violation Program: | UST |

**CHANDI'S PETROLEUM INC ARCO 83238 (Continued)** **S102424325**

Violation Source: CERS,

Site ID: 104462
Site Name: BPS Fuel
Violation Date: 09-19-2017
Citation: 23 CCR 16 2632(d)(1)(C), 2641(h), 2711(a)(8) - California Code of Regulations, Title 23, Chapter 16, Section(s) 2632(d)(1)(C), 2641(h), 2711(a)(8)
Violation Description: Failure to submit or update a plot plan.
Violation Notes: Returned to compliance on 10/31/2018. OBSERVATION: Owner/Operator did not submit a complete/accurate plot plan. The plot plan submitted to CERS does not include underground storage tank product, vent and vapor piping. CORRECTIVE ACTION: Submit a complete/accurate plot plan to CERS. NOTE: This violation applies to all four tank onsite. NOTE: Please notify Brion McGinness at mcginnessb@saccounty.net following correction of this violation.
Violation Division: Sacramento County Env Management Department
Violation Program: UST
Violation Source: CERS,

Evaluation:
Eval General Type: Compliance Evaluation Inspection
Eval Date: 09-26-2014
Violations Found: Yes
Eval Type: Routine done by local agency
Eval Notes: Not reported
Eval Division: Sacramento County Env Management Department
Eval Program: UST
Eval Source: CERS,

Eval General Type: Other/Unknown
Eval Date: 10-01-2013
Violations Found: No
Eval Type: Other, not routine, done by local agency
Eval Notes: NOV Signing - unable to stay for LLDs on 9/27 until they passed.
Eval Division: Sacramento County Env Management Department
Eval Program: UST
Eval Source: CERS,

Eval General Type: Compliance Evaluation Inspection
Eval Date: 11-07-2023
Violations Found: Yes
Eval Type: Routine done by local agency
Eval Notes: Not reported
Eval Division: Sacramento County Env Management Department
Eval Program: UST
Eval Source: CERS,

Eval General Type: Compliance Evaluation Inspection
Eval Date: 11-15-2022
Violations Found: Yes
Eval Type: Routine done by local agency
Eval Notes: This report was emailed to ch.khaleeq@gmail.com and psgn_2001@yahoo.com on November 16, 2022.
Eval Division: Sacramento County Env Management Department
Eval Program: UST
Eval Source: CERS,

**CHANDI'S PETROLEUM INC ARCO 83238 (Continued)** **S102424325**

Eval General Type: Compliance Evaluation Inspection
Eval Date: 09-19-2018
Violations Found: Yes
Eval Type: Routine done by local agency
Eval Notes: Not reported
Eval Division: Sacramento County Env Management Department
Eval Program: UST
Eval Source: CERS,

Eval General Type: Compliance Evaluation Inspection
Eval Date: 10-24-2016
Violations Found: Yes
Eval Type: Routine done by local agency
Eval Notes: NOTE: UNDETERMINED VIOLATIONS TURN INTO ACTUAL VIOLATIONS IF NOT RESOLVED IN THE IDENTIFIED TIME FRAME.
Eval Division: Sacramento County Env Management Department
Eval Program: HMRRP
Eval Source: CERS,

Eval General Type: Compliance Evaluation Inspection
Eval Date: 11-15-2022
Violations Found: Yes
Eval Type: Routine done by local agency
Eval Notes: This report was emailed to ch.khaleeq@gmail.com and psgn_2001@yahoo.com on November 16, 2022.
Eval Division: Sacramento County Env Management Department
Eval Program: HMRRP
Eval Source: CERS,

Eval General Type: Compliance Evaluation Inspection
Eval Date: 09-22-2015
Violations Found: Yes
Eval Type: Routine done by local agency
Eval Notes: Not reported
Eval Division: Sacramento County Env Management Department
Eval Program: UST
Eval Source: CERS,

Eval General Type: Compliance Evaluation Inspection
Eval Date: 09-27-2013
Violations Found: Yes
Eval Type: Routine done by local agency
Eval Notes: Not reported
Eval Division: Sacramento County Env Management Department
Eval Program: UST
Eval Source: CERS,

Eval General Type: Compliance Evaluation Inspection
Eval Date: 10-24-2016
Violations Found: Yes
Eval Type: Routine done by local agency
Eval Notes: This inspection only involved doing a visual inspection and looking at the facility's paperwork. The annual monitoring system certification was completed earlier this year on 9/22/2016.
Eval Division: Sacramento County Env Management Department
Eval Program: UST
Eval Source: CERS,

**CHANDI'S PETROLEUM INC ARCO 83238 (Continued)** **S102424325**

Eval General Type: Compliance Evaluation Inspection
Eval Date: 11-15-2022
Violations Found: Yes
Eval Type: Routine done by local agency
Eval Notes: This report was emailed to ch.khaleeq@gmail.com and psgn_2001@yahoo.com on November 16, 2022.
Eval Division: Sacramento County Env Management Department
Eval Program: HW
Eval Source: CERS,

Eval General Type: Compliance Evaluation Inspection
Eval Date: 11-18-2020
Violations Found: Yes
Eval Type: Routine done by local agency
Eval Notes: NOTES: This Inspection Report was sent to Guarvjeet Mushiana & Perminder Mushiana (Owners) via email provided at time of inspection. No original signature on Inspection Report due to COVID-19.
Eval Division: Sacramento County Env Management Department
Eval Program: UST
Eval Source: CERS,

Eval General Type: Compliance Evaluation Inspection
Eval Date: 12-02-2021
Violations Found: Yes
Eval Type: Routine done by local agency
Eval Notes: NOTES: This Inspection was performed on 12/02/21 and the Inspection Report was sent to Perminder Mushiana (VP) and Guarajveet Mushiana (Manager) via email on 12/14/21. No original signature on Inspection Report due to COVID-19.
Eval Division: Sacramento County Env Management Department
Eval Program: UST
Eval Source: CERS,

Eval General Type: Compliance Evaluation Inspection
Eval Date: 02-19-2019
Violations Found: Yes
Eval Type: Routine done by local agency
Eval Notes: Not reported
Eval Division: Sacramento County Env Management Department
Eval Program: HMRRP
Eval Source: CERS,

Eval General Type: Compliance Evaluation Inspection
Eval Date: 02-19-2019
Violations Found: Yes
Eval Type: Routine done by local agency
Eval Notes: Not reported
Eval Division: Sacramento County Env Management Department
Eval Program: HW
Eval Source: CERS,

Eval General Type: Compliance Evaluation Inspection
Eval Date: 09-19-2017
Violations Found: Yes
Eval Type: Routine done by local agency
Eval Notes: Not reported
Eval Division: Sacramento County Env Management Department

**CHANDI'S PETROLEUM INC ARCO 83238 (Continued)** **S102424325**

Eval Program: UST
Eval Source: CERS,

Eval General Type: Compliance Evaluation Inspection
Eval Date: 09-27-2013
Violations Found: No
Eval Type: Routine done by local agency
Eval Notes: Not reported
Eval Division: Sacramento County Env Management Department
Eval Program: HMRRP
Eval Source: CERS,

Eval General Type: Compliance Evaluation Inspection
Eval Date: 09-27-2013
Violations Found: Yes
Eval Type: Routine done by local agency
Eval Notes: Not reported
Eval Division: Sacramento County Env Management Department
Eval Program: HW
Eval Source: CERS,

Eval General Type: Compliance Evaluation Inspection
Eval Date: 10-24-2016
Violations Found: Yes
Eval Type: Routine done by local agency
Eval Notes: NOTE: UNDETERMINED VIOLATIONS TURN INTO ACTUAL VIOLATIONS IF NOT RESOLVED IN THE IDENTIFIED TIME FRAME.
Eval Division: Sacramento County Env Management Department
Eval Program: HW
Eval Source: CERS,

Eval General Type: Compliance Evaluation Inspection
Eval Date: 11-18-2019
Violations Found: Yes
Eval Type: Routine done by local agency
Eval Notes: NOTE: This inspection was performed on 11/18/2019, and the Notice to Comply (NTC) was sent via certified mail 7016 2140 0000 2441 0916) on 11/21/2019.
Eval Division: Sacramento County Env Management Department
Eval Program: UST
Eval Source: CERS,

Enforcement Action:
Site ID: 104462
Site Name: BPS Fuel
Site Address: 1949 ARDEN WAY
Site City: SACRAMENTO
Site Zip: 95815
Enf Action Date: 03-16-2017
Enf Action Type: Notice of Violation (Unified Program)
Enf Action Description: Notice of Violation Issued by the Inspector at the Time of Inspection
Enf Action Notes: Not reported
Enf Action Division: Sacramento County Env Management Department
Enf Action Program: HMRRP
Enf Action Source: CERS,

Site ID: 104462

**CHANDI'S PETROLEUM INC ARCO 83238 (Continued)** **S102424325**

| | |
|---|---|
| Site Name: | BPS Fuel |
| Site Address: | 1949 ARDEN WAY |
| Site City: | SACRAMENTO |
| Site Zip: | 95815 |
| Enf Action Date: | 03-16-2017 |
| Enf Action Type: | Notice of Violation (Unified Program) |
| Enf Action Description: | Notice of Violation Issued by the Inspector at the Time of Inspection |
| Enf Action Notes: | Not reported |
| Enf Action Division: | Sacramento County Env Management Department |
| Enf Action Program: | HW |
| Enf Action Source: | CERS, |

| | |
|---|---|
| Site ID: | 104462 |
| Site Name: | BPS Fuel |
| Site Address: | 1949 ARDEN WAY |
| Site City: | SACRAMENTO |
| Site Zip: | 95815 |
| Enf Action Date: | 03-16-2017 |
| Enf Action Type: | Notice of Violation (Unified Program) |
| Enf Action Description: | Notice of Violation Issued by the Inspector at the Time of Inspection |
| Enf Action Notes: | Not reported |
| Enf Action Division: | Sacramento County Env Management Department |
| Enf Action Program: | UST |
| Enf Action Source: | CERS, |

| | |
|---|---|
| Site ID: | 104462 |
| Site Name: | BPS Fuel |
| Site Address: | 1949 ARDEN WAY |
| Site City: | SACRAMENTO |
| Site Zip: | 95815 |
| Enf Action Date: | 06-21-2018 |
| Enf Action Type: | Notice of Violation (Unified Program) |
| Enf Action Description: | Notice of Violation Issued by the Inspector at the Time of Inspection |
| Enf Action Notes: | Not reported |
| Enf Action Division: | Sacramento County Env Management Department |
| Enf Action Program: | UST |
| Enf Action Source: | CERS, |

| | |
|---|---|
| Site ID: | 104462 |
| Site Name: | BPS Fuel |
| Site Address: | 1949 ARDEN WAY |
| Site City: | SACRAMENTO |
| Site Zip: | 95815 |
| Enf Action Date: | 09-22-2015 |
| Enf Action Type: | Notice of Violation (Unified Program) |
| Enf Action Description: | Notice of Violation Issued by the Inspector at the Time of Inspection |
| Enf Action Notes: | Not reported |
| Enf Action Division: | Sacramento County Env Management Department |
| Enf Action Program: | UST |
| Enf Action Source: | CERS, |

| | |
|---|---|
| Site ID: | 104462 |
| Site Name: | BPS Fuel |
| Site Address: | 1949 ARDEN WAY |
| Site City: | SACRAMENTO |
| Site Zip: | 95815 |
| Enf Action Date: | 09-26-2014 |

**CHANDI'S PETROLEUM INC ARCO 83238 (Continued)** **S102424325**

Enf Action Type: Notice of Violation (Unified Program)
Enf Action Description: Notice of Violation Issued by the Inspector at the Time of Inspection
Enf Action Notes: Not reported
Enf Action Division: Sacramento County Env Management Department
Enf Action Program: UST
Enf Action Source: CERS,

Site ID: 104462
Site Name: BPS Fuel
Site Address: 1949 ARDEN WAY
Site City: SACRAMENTO
Site Zip: 95815
Enf Action Date: 12-31-2013
Enf Action Type: Notice of Violation (Unified Program)
Enf Action Description: Notice of Violation Issued by the Inspector at the Time of Inspection
Enf Action Notes: Not reported
Enf Action Division: Sacramento County Env Management Department
Enf Action Program: HW
Enf Action Source: CERS,

Site ID: 104462
Site Name: BPS Fuel
Site Address: 1949 ARDEN WAY
Site City: SACRAMENTO
Site Zip: 95815
Enf Action Date: 12-31-2013
Enf Action Type: Notice of Violation (Unified Program)
Enf Action Description: Notice of Violation Issued by the Inspector at the Time of Inspection
Enf Action Notes: Not reported
Enf Action Division: Sacramento County Env Management Department
Enf Action Program: UST
Enf Action Source: CERS,

Coordinates:
Site ID: 104462
Facility Name: BPS Fuel
Env Int Type Code: HWG
Program ID: 10216621
Coord Name: Not reported
Ref Point Type Desc: Center of a facility or station.,
Latitude: 38.596850
Longitude: -121.420500

Affiliation:
Affiliation Type Desc: Parent Corporation
Entity Name: BPS Fuel
Entity Title: Not reported
Affiliation Address: Not reported
Affiliation City: Not reported
Affiliation State: Not reported
Affiliation Country: Not reported
Affiliation Zip: Not reported
Affiliation Phone: ,

Affiliation Type Desc: UST Tank Operator
Entity Name: BPS Fuel

**CHANDI'S PETROLEUM INC ARCO 83238 (Continued)** **S102424325**

Entity Title: Not reported
Affiliation Address: 2116 Capitol Park ct
Affiliation City: San Jose
Affiliation State: CA
Affiliation Country: United States
Affiliation Zip: 95132
Affiliation Phone: (408) 421-5781,

Affiliation Type Desc: CUPA District
Entity Name: Sacramento County Environmental Management Departm
Entity Title: Not reported
Affiliation Address: 11080 WHITE ROCK ROAD, STE. 200
Affiliation City: RANCHO CORDOVA
Affiliation State: CA
Affiliation Country: Not reported
Affiliation Zip: 95670
Affiliation Phone: (916) 875-8550,

Affiliation Type Desc: Document Preparer
Entity Name: Gauravjeet Mushiana
Entity Title: Not reported
Affiliation Address: Not reported
Affiliation City: Not reported
Affiliation State: Not reported
Affiliation Country: Not reported
Affiliation Zip: Not reported
Affiliation Phone: ,

Affiliation Type Desc: Facility Mailing Address
Entity Name: Mailing Address
Entity Title: Not reported
Affiliation Address: 1949 Arden Way
Affiliation City: Sacramento
Affiliation State: CA
Affiliation Country: Not reported
Affiliation Zip: 95815
Affiliation Phone: ,

Affiliation Type Desc: Identification Signer
Entity Name: Gauravjeet Mushiana
Entity Title: Manager
Affiliation Address: Not reported
Affiliation City: Not reported
Affiliation State: Not reported
Affiliation Country: Not reported
Affiliation Zip: Not reported
Affiliation Phone: ,

Affiliation Type Desc: Legal Owner
Entity Name: BPS Fuel Inc
Entity Title: Not reported
Affiliation Address: 610 PRICE DR
Affiliation City: MORGAN HILL
Affiliation State: CA
Affiliation Country: United States
Affiliation Zip: 95037
Affiliation Phone: (408) 421-5781,

**CHANDI'S PETROLEUM INC ARCO 83238 (Continued)** **S102424325**

| | |
|---|---|
| Affiliation Type Desc: | Operator |
| Entity Name: | Gauravjeet Mushiana |
| Entity Title: | Not reported |
| Affiliation Address: | Not reported |
| Affiliation City: | Not reported |
| Affiliation State: | Not reported |
| Affiliation Country: | Not reported |
| Affiliation Zip: | Not reported |
| Affiliation Phone: | (408) 421-5781, |

| | |
|---|---|
| Affiliation Type Desc: | UST Tank Owner |
| Entity Name: | BPS Fuel |
| Entity Title: | Not reported |
| Affiliation Address: | 610 price dr |
| Affiliation City: | Morgan hill |
| Affiliation State: | CA |
| Affiliation Country: | United States |
| Affiliation Zip: | 95037 |
| Affiliation Phone: | (408) 421-5781, |

| | |
|---|---|
| Affiliation Type Desc: | Environmental Contact |
| Entity Name: | Gauravjeet Mushiana |
| Entity Title: | Not reported |
| Affiliation Address: | 1949 ARDEN WAY |
| Affiliation City: | Sacramento |
| Affiliation State: | CA |
| Affiliation Country: | Not reported |
| Affiliation Zip: | 95815 |
| Affiliation Phone: | , |

| | |
|---|---|
| Affiliation Type Desc: | UST Property Owner Name |
| Entity Name: | CLARA D- GANNON TRUST |
| Entity Title: | Not reported |
| Affiliation Address: | 330 nORTH BRAND BLVD SUITE 200 |
| Affiliation City: | GLENDALE |
| Affiliation State: | CA |
| Affiliation Country: | United States |
| Affiliation Zip: | 91203 |
| Affiliation Phone: | (818) 547-5701, |

---

**BA441** **BPS FUEL** **UST** **U004351982**
**WSW** **1949 ARDEN WAY** **N/A**
**1/8-1/4** **SACRAMENTO, CA 95815**
**0.213 mi.**
**1124 ft.** **Site 7 of 9 in cluster BA**

**Relative:** UST:
**Lower**

**Actual:**
**42 ft.**

| | |
|---|---|
| Name: | BPS FUEL |
| Address: | 1949 ARDEN WAY |
| City,State,Zip: | SACRAMENTO, CA 95815 |
| Facility ID: | FA0001516 |
| Permitting Agency: | Sacramento County Environmental Management Department |
| CERSID: | 10216621 |
| Latitude: | 38.5968500 |
| Longitude: | -121.420500 |
| Owner type: | Non-Government |
| Facility type: | Motor Vehicle Fueling |

**BPS FUEL (Continued)** **U004351982**

| | |
|---|---|
| Num of inuse ust: | Not reported |
| Num of closed ust: | 0 |
| Num of oos ust: | 0 |
| Epa region: | 9 |
| Tribal lands: | No |
| Tank owner name: | BPS Fuel |
| Tank owner mailing address: | 610 price dr |
| Tank owner mailing city: | Morgan hill |
| Tank owner mailing zip: | 95037 |
| Tank owner mailing state: | CA |
| Tank operator name: | BPS Fuel |
| Tank operator mailing address: | 2116 Capitol Park ct |
| Tank operator mailing city: | San Jose |
| Tank operator mailing zip: | 95132 |
| Tank operator mailing state: | CA |
| Tankidnumber: | 24207 |
| Tank status: | Confirmed/Updated Information |
| Tank configuration: | Stand Alone Tank |
| Tank closure date: | Not reported |
| Tank installation date: | 9/1/1986 12:00:00 AM |
| Tank num of compartments: | 1 |
| Tank contents: | Regular Unleaded |
| Tank capacity gallons: | 10000 |
| Tank type: | Double Wall |
| Tank pc construction: | Fiberglass |
| Tank pwpiping construction: | Fiberglass |
| Tank piping type: | Pressure |
| Tank piping construction: | Double Walled |
| Tank sacrificial anode: | No |
| Tank cp impressed current: | No |
| Tank cp shutoff: | No |
| Tank alarms: | Yes |
| Tank ball float: | No |
| Tank spill bucket: | Yes |

| | |
|---|---|
| Name: | BPS FUEL |
| Address: | 1949 ARDEN WAY |
| City,State,Zip: | SACRAMENTO, CA 95815 |
| Facility ID: | FA0001516 |
| Permitting Agency: | Sacramento County Environmental Management Department |
| CERSID: | 10216621 |
| Latitude: | 38.5968500 |
| Longitude: | -121.420500 |
| Owner type: | Non-Government |
| Facility type: | Motor Vehicle Fueling |
| Num of inuse ust: | Not reported |
| Num of closed ust: | 0 |
| Num of oos ust: | 0 |
| Epa region: | 9 |
| Tribal lands: | No |
| Tank owner name: | BPS Fuel |
| Tank owner mailing address: | 610 price dr |
| Tank owner mailing city: | Morgan hill |
| Tank owner mailing zip: | 95037 |
| Tank owner mailing state: | CA |
| Tank operator name: | BPS Fuel |
| Tank operator mailing address: | 2116 Capitol Park ct |

**BPS FUEL (Continued)** **U004351982**

| | |
|---|---|
| Tank operator mailing city: | San Jose |
| Tank operator mailing zip: | 95132 |
| Tank operator mailing state: | CA |
| Tankidnumber: | 24208 |
| Tank status: | Confirmed/Updated Information |
| Tank configuration: | Stand Alone Tank |
| Tank closure date: | Not reported |
| Tank installation date: | 9/1/1986 12:00:00 AM |
| Tank num of compartments: | 1 |
| Tank contents: | Premium Unleaded |
| Tank capacity gallons: | 10000 |
| Tank type: | Double Wall |
| Tank pc construction: | Fiberglass |
| Tank pwpiping construction: | Fiberglass |
| Tank piping type: | Pressure |
| Tank piping construction: | Double Walled |
| Tank sacrificial anode: | No |
| Tank cp impressed current: | No |
| Tank cp shutoff: | No |
| Tank alarms: | Yes |
| Tank ball float: | No |
| Tank spill bucket: | Yes |

| | |
|---|---|
| Name: | BPS FUEL |
| Address: | 1949 ARDEN WAY |
| City,State,Zip: | SACRAMENTO, CA 95815 |
| Facility ID: | FA0001516 |
| Permitting Agency: | Sacramento County Environmental Management Department |
| CERSID: | 10216621 |
| Latitude: | 38.5968500 |
| Longitude: | -121.420500 |
| Owner type: | Non-Government |
| Facility type: | Motor Vehicle Fueling |
| Num of inuse ust: | Not reported |
| Num of closed ust: | 0 |
| Num of oos ust: | 0 |
| Epa region: | 9 |
| Tribal lands: | No |
| Tank owner name: | BPS Fuel |
| Tank owner mailing address: | 610 price dr |
| Tank owner mailing city: | Morgan hill |
| Tank owner mailing zip: | 95037 |
| Tank owner mailing state: | CA |
| Tank operator name: | BPS Fuel |
| Tank operator mailing address: | 2116 Capitol Park ct |
| Tank operator mailing city: | San Jose |
| Tank operator mailing zip: | 95132 |
| Tank operator mailing state: | CA |
| Tankidnumber: | 24205 |
| Tank status: | Confirmed/Updated Information |
| Tank configuration: | Stand Alone Tank |
| Tank closure date: | Not reported |
| Tank installation date: | 9/1/1986 12:00:00 AM |
| Tank num of compartments: | 1 |
| Tank contents: | Regular Unleaded |
| Tank capacity gallons: | 10000 |
| Tank type: | Double Wall |

**BPS FUEL (Continued)** **U004351982**

| | |
|---|---|
| Tank pc construction: | Fiberglass |
| Tank pwpiping construction: | Fiberglass |
| Tank piping type: | Pressure |
| Tank piping construction: | Double Walled |
| Tank sacrificial anode: | No |
| Tank cp impressed current: | No |
| Tank cp shutoff: | No |
| Tank alarms: | Yes |
| Tank ball float: | No |
| Tank spill bucket: | Yes |

| | |
|---|---|
| Name: | BPS FUEL |
| Address: | 1949 ARDEN WAY |
| City,State,Zip: | SACRAMENTO, CA 95815 |
| Facility ID: | FA0001516 |
| Permitting Agency: | Sacramento County Environmental Management Department |
| CERSID: | 10216621 |
| Latitude: | 38.5968500 |
| Longitude: | -121.420500 |
| Owner type: | Non-Government |
| Facility type: | Motor Vehicle Fueling |
| Num of inuse ust: | Not reported |
| Num of closed ust: | 0 |
| Num of oos ust: | 0 |
| Epa region: | 9 |
| Tribal lands: | No |
| Tank owner name: | BPS Fuel |
| Tank owner mailing address: | 610 price dr |
| Tank owner mailing city: | Morgan hill |
| Tank owner mailing zip: | 95037 |
| Tank owner mailing state: | CA |
| Tank operator name: | BPS Fuel |
| Tank operator mailing address: | 2116 Capitol Park ct |
| Tank operator mailing city: | San Jose |
| Tank operator mailing zip: | 95132 |
| Tank operator mailing state: | CA |
| Tankidnumber: | 24206 |
| Tank status: | Confirmed/Updated Information |
| Tank configuration: | Stand Alone Tank |
| Tank closure date: | Not reported |
| Tank installation date: | 9/1/1986 12:00:00 AM |
| Tank num of compartments: | 1 |
| Tank contents: | Regular Unleaded |
| Tank capacity gallons: | 10000 |
| Tank type: | Double Wall |
| Tank pc construction: | Fiberglass |
| Tank pwpiping construction: | Fiberglass |
| Tank piping type: | Pressure |
| Tank piping construction: | Double Walled |
| Tank sacrificial anode: | No |
| Tank cp impressed current: | No |
| Tank cp shutoff: | No |
| Tank alarms: | Yes |
| Tank ball float: | No |
| Tank spill bucket: | Yes |

**BA442** **ARCO FACILITY NO 00662** **RCRA-SQG** **1004677896**
**WSW** **1949 ARDEN WY** **FINDS** **CAR000102756**
**1/8-1/4** **SACRAMENTO, CA 95815** **ECHO**
**0.213 mi.**
**1124 ft.** **Site 8 of 9 in cluster BA**

**Relative:** **Lower**

**Actual:** **42 ft.**

RCRA Listings:

| | |
|---|---|
| Date Form Received by Agency: | 20020528 |
| Handler Name: | Arco Facility No 00662 |
| Handler Address: | 1949 Arden Wy |
| Handler City,State,Zip: | SACRAMENTO, CA 95815 |
| EPA ID: | CAR000102756 |
| Contact Name: | JACK OMAN |
| Contact Address: | P O BOX 6038 |
| Contact City,State,Zip: | ARTESIA, CA 90702-6038 |
| Contact Telephone: | 714-690-2425 |
| Contact Fax: | Not reported |
| Contact Email: | Not reported |
| Contact Title: | Not reported |
| EPA Region: | 09 |
| Land Type: | Private |
| Federal Waste Generator Description: | Small Quantity Generator |
| Non-Notifier: | Not reported |
| Biennial Report Cycle: | Not reported |
| Accessibility: | Not reported |
| Active Site Indicator: | Handler Activities |
| State District Owner: | Not reported |
| State District: | Not reported |
| Mailing Address: | P O BOX 6038 |
| Mailing City,State,Zip: | ARTESIA, CA 90702-6038 |
| Owner Name: | B P West Coast Products Llc |
| Owner Type: | Private |
| Operator Name: | Not reported |
| Operator Type: | Not reported |
| Short-Term Generator Activity: | No |
| Importer Activity: | No |
| Mixed Waste Generator: | No |
| Transporter Activity: | No |
| Transfer Facility Activity: | No |
| Recycler Activity with Storage: | No |
| Small Quantity On-Site Burner Exemption: | No |
| Smelting Melting and Refining Furnace Exemption: | No |
| Underground Injection Control: | No |
| Off-Site Waste Receipt: | No |
| Universal Waste Indicator: | No |
| Universal Waste Destination Facility: | No |
| Federal Universal Waste: | No |
| Active Site State-Reg Handler: | --- |
| Federal Facility Indicator: | Not reported |
| Hazardous Secondary Material Indicator: | N |
| Sub-Part K Indicator: | Not reported |
| 2018 GPRA Permit Baseline: | Not on the Baseline |
| 2018 GPRA Renewals Baseline: | Not on the Baseline |
| 202 GPRA Corrective Action Baseline: | No |
| Subject to Corrective Action Universe: | No |
| Non-TSDFs Where RCRA CA has Been Imposed Universe: | No |
| Corrective Action Priority Ranking: | No NCAPS ranking |
| Environmental Control Indicator: | No |
| Institutional Control Indicator: | No |

**ARCO FACILITY NO 00662 (Continued)** **1004677896**

| | |
|---|---|
| Human Exposure Controls Indicator: | N/A |
| Groundwater Controls Indicator: | N/A |
| Significant Non-Complier Universe: | No |
| Unaddressed Significant Non-Complier Universe: | No |
| Addressed Significant Non-Complier Universe: | No |
| Significant Non-Complier With a Compliance Schedule Universe: | No |
| Financial Assurance Required: | Not reported |
| Handler Date of Last Change: | 20021007 |
| Recognized Trader-Importer: | No |
| Recognized Trader-Exporter: | No |
| Importer of Spent Lead Acid Batteries: | No |
| Exporter of Spent Lead Acid Batteries: | No |
| Recycler Activity Without Storage: | No |
| Manifest Broker: | No |
| Sub-Part P Indicator: | No |

Hazardous Waste Summary:

| | |
|---|---|
| Waste Code: | D000 |
| Waste Description: | Not Defined |
| Waste Code: | D001 |
| Waste Description: | Ignitable Waste |
| Waste Code: | D018 |
| Waste Description: | Benzene |

Handler - Owner Operator:

| | |
|---|---|
| Owner/Operator Indicator: | Owner |
| Owner/Operator Name: | B P WEST COAST PRODUCTS LLC |
| Legal Status: | Private |
| Date Became Current: | Not reported |
| Date Ended Current: | Not reported |
| Owner/Operator Address: | P O BOX 6038 |
| Owner/Operator City,State,Zip: | ARTESIA, CA 90702-6038 |
| Owner/Operator Telephone: | 714-690-2425 |
| Owner/Operator Telephone Ext: | Not reported |
| Owner/Operator Fax: | Not reported |
| Owner/Operator Email: | Not reported |

Historic Generators:

| | |
|---|---|
| Receive Date: | 20020528 |
| Handler Name: | ARCO FACILITY NO 00662 |
| Federal Waste Generator Description: | Small Quantity Generator |
| State District Owner: | Not reported |
| Large Quantity Handler of Universal Waste: | No |
| Recognized Trader Importer: | No |
| Recognized Trader Exporter: | No |
| Spent Lead Acid Battery Importer: | No |
| Spent Lead Acid Battery Exporter: | No |
| Current Record: | Yes |
| Non Storage Recycler Activity: | Not reported |
| Electronic Manifest Broker: | Not reported |

List of NAICS Codes and Descriptions:

**ARCO FACILITY NO 00662 (Continued)** **1004677896**

NAICS Codes: No NAICS Codes Found

Facility Has Received Notices of Violations:
Violations: No Violations Found

Evaluation Action Summary:
Evaluations: No Evaluations Found

FINDS:
Registry ID: 110012215717

Click Here for FRS Facility Detail Report:

Environmental Interest/Information System:
The Resource Conservation and Recovery Act Information System (RCRAInfo) is EPA's comprehensive information system in support of the Resource Conservation and Recovery Act (RCRA) of 1976 and the Hazardous and Solid Waste Amendments (HSWA) of 1984. It tracks many types of information about generators, transporters, treaters, storers, and disposers of hazardous waste.
California's Hazardous Waste Tracking System Data Mart (HWTS-DATAMART) provides information on hazardous waste shipments for generators, transporters, and treatment, storage, and disposal facilities.

Click this hyperlink while viewing on your computer to access additional FINDS: detail in the EDR Site Report.

ECHO:
Envid: 1004677896
Registry ID: 110012215717

DFR URL:
Name: ARCO FACILITY NO 00662
Address: 1949 ARDEN WY
City,State,Zip: SACRAMENTO, CA 95815

---

**BA443** **CHANDI'S PETROLEUM INC** **RCRA NonGen / NLR** **1024871056**
**WSW** **1949 ARDEN WAY** **E MANIFEST** **CAL000439700**
**1/8-1/4** **SACRAMENTO, CA 95815**
**0.213 mi.**
**1124 ft.** **Site 9 of 9 in cluster BA**

**Relative:**
**Lower**

**Actual:**
**42 ft.**

RCRA Listings:
Date Form Received by Agency: 20181009
Handler Name: Chandi'S Petroleum Inc Arco 83238
Handler Address: 1949 Arden Way
Handler City,State,Zip: SACRAMENTO, CA 95815-5003
EPA ID: CAL000439700
Contact Name: PRABHJOT MARTIN
Contact Address: PO BOX 3820
Contact City,State,Zip: TURLOCK, CA 95381
Contact Telephone: 209-996-6245
Contact Fax: 209-633-2209
Contact Email: RJ@RAJACHANDI.NET
Contact Title: Not reported
EPA Region: 09

**CHANDI'S PETROLEUM INC (Continued)** **1024871056**

| | |
|---|---|
| Land Type: | Not reported |
| Federal Waste Generator Description: | Not a generator, verified |
| Non-Notifier: | Not reported |
| Biennial Report Cycle: | Not reported |
| Accessibility: | Not reported |
| Active Site Indicator: | Handler Activities |
| State District Owner: | Not reported |
| State District: | Not reported |
| Mailing Address: | PO BOX 3820 |
| Mailing City,State,Zip: | TURLOCK, CA 95381 |
| Owner Name: | Chandi'S Petroleum Inc |
| Owner Type: | Other |
| Operator Name: | Prabhjot Martin |
| Operator Type: | Other |
| Short-Term Generator Activity: | No |
| Importer Activity: | No |
| Mixed Waste Generator: | No |
| Transporter Activity: | No |
| Transfer Facility Activity: | No |
| Recycler Activity with Storage: | No |
| Small Quantity On-Site Burner Exemption: | No |
| Smelting Melting and Refining Furnace Exemption: | No |
| Underground Injection Control: | No |
| Off-Site Waste Receipt: | No |
| Universal Waste Indicator: | Yes |
| Universal Waste Destination Facility: | Yes |
| Federal Universal Waste: | No |
| Active Site State-Reg Handler: | --- |
| Federal Facility Indicator: | Not reported |
| Hazardous Secondary Material Indicator: | N |
| Sub-Part K Indicator: | Not reported |
| 2018 GPRA Permit Baseline: | Not on the Baseline |
| 2018 GPRA Renewals Baseline: | Not on the Baseline |
| 202 GPRA Corrective Action Baseline: | No |
| Subject to Corrective Action Universe: | No |
| Non-TSDFs Where RCRA CA has Been Imposed Universe: | No |
| Corrective Action Priority Ranking: | No NCAPS ranking |
| Environmental Control Indicator: | No |
| Institutional Control Indicator: | No |
| Human Exposure Controls Indicator: | N/A |
| Groundwater Controls Indicator: | N/A |
| Significant Non-Complier Universe: | No |
| Unaddressed Significant Non-Complier Universe: | No |
| Addressed Significant Non-Complier Universe: | No |
| Significant Non-Complier With a Compliance Schedule Universe: | No |
| Financial Assurance Required: | Not reported |
| Handler Date of Last Change: | 20181120 |
| Recognized Trader-Importer: | No |
| Recognized Trader-Exporter: | No |
| Importer of Spent Lead Acid Batteries: | No |
| Exporter of Spent Lead Acid Batteries: | No |
| Recycler Activity Without Storage: | No |
| Manifest Broker: | No |
| Sub-Part P Indicator: | No |

**CHANDI'S PETROLEUM INC (Continued)** **1024871056**

Handler - Owner Operator:
Owner/Operator Indicator: Owner
Owner/Operator Name: CHANDI'S PETROLEUM INC
Legal Status: Other
Date Became Current: Not reported
Date Ended Current: Not reported
Owner/Operator Address: 1949 ARDEN WAY
Owner/Operator City,State,Zip: SACRAMENTO, CA 95815-5003
Owner/Operator Telephone: 209-996-6245
Owner/Operator Telephone Ext: Not reported
Owner/Operator Fax: Not reported
Owner/Operator Email: Not reported

Owner/Operator Indicator: Operator
Owner/Operator Name: PRABHJOT MARTIN
Legal Status: Other
Date Became Current: Not reported
Date Ended Current: Not reported
Owner/Operator Address: PO BOX 3820
Owner/Operator City,State,Zip: TURLOCK, CA 95381
Owner/Operator Telephone: 209-996-6245
Owner/Operator Telephone Ext: Not reported
Owner/Operator Fax: Not reported
Owner/Operator Email: Not reported

Historic Generators:
Receive Date: 20181009
Handler Name: CHANDI'S PETROLEUM INC ARCO 83238
Federal Waste Generator Description: Not a generator, verified
State District Owner: Not reported
Large Quantity Handler of Universal Waste: No
Recognized Trader Importer: No
Recognized Trader Exporter: No
Spent Lead Acid Battery Importer: No
Spent Lead Acid Battery Exporter: No
Current Record: Yes
Non Storage Recycler Activity: Not reported
Electronic Manifest Broker: Not reported

List of NAICS Codes and Descriptions:
NAICS Code: 447190
NAICS Description: OTHER GASOLINE STATIONS

Facility Has Received Notices of Violations:
Violations: No Violations Found

Evaluation Action Summary:
Evaluations: No Evaluations Found

E MANIFEST:
Manifest Tracking Number: 006046238GBF
Last Updated Date: 20190401
Shipped Date: 20181109

**CHANDI'S PETROLEUM INC (Continued)** **1024871056**

| | |
|---|---|
| Received Date: | 20181207 |
| Manifest Status: | Signed |
| Submission Type: | DataImage5Copy |
| Origin Type: | Service |
| Generator EPA ID: | CAL000439700 |
| Generator Name: | Chandi'S Petroleum Inc |
| Generator Location Street Number: | Not reported |
| Generator Location Street 1: | 1949 ARDEN WAY |
| Generator Location Street 2: | Not reported |
| Generator Location City: | SACRAMENTO |
| Generator Location State: | CA |
| Generator Location Zip: | 95815 |
| Generator Mail Street Number: | Not reported |
| Generator Mail Street 1: | PO BOX 3820 |
| Generator Mail Street 2: | Not reported |
| Generator Mail City: | TURLOCK |
| Generator Mail Zip: | 95381 |
| Generator Mail State: | CA |
| Generator Contact Company Name: | Not reported |
| Designated Facility EPA ID: | NVD980895338 |
| Designated Facility Name: | Not reported |
| Designated Facility Mail Street Number: | Not reported |
| Designated Facility Mail Street 1: | Not reported |
| Designated Facility Mail Street 2: | 2095 Newlands Drive East |
| Designated Facility Mail City: | Fernley |
| Designated Facility Mail Zip: | 89408 |
| Designated Facility Mail State: | NV |
| Designated Facility Location Street Number: | Not reported |
| Designated Facility Location Street 1: | 2095 Newlands Drive East |
| Designated Facility Location Street 2: | Not reported |
| Designated Facility Location City: | Fernley |
| Designated Facility Location Zip: | 89408 |
| Designated Facility Location State: | NV |
| Designated Facility Contact Company Name: | 21st Century Environmental Management of Nevada, LLC |
| Manifest Residue Indicator: | N |
| Rejection Indicator: | N |

| | |
|---|---|
| Manifest Tracking Number: | 006046239GBF |
| Last Updated Date: | 20190301 |
| Shipped Date: | 20181109 |
| Received Date: | 20181119 |
| Manifest Status: | Signed |
| Submission Type: | DataImage5Copy |
| Origin Type: | Service |
| Generator EPA ID: | CAL000439700 |
| Generator Name: | Chandi'S Petroleum Inc |
| Generator Location Street Number: | Not reported |
| Generator Location Street 1: | 1949 ARDEN WAY |
| Generator Location Street 2: | Not reported |
| Generator Location City: | SACRAMENTO |
| Generator Location State: | CA |
| Generator Location Zip: | 95815 |
| Generator Mail Street Number: | Not reported |
| Generator Mail Street 1: | PO BOX 340 |
| Generator Mail Street 2: | Not reported |
| Generator Mail City: | DELHI |
| Generator Mail Zip: | 95315 |

**CHANDI'S PETROLEUM INC (Continued)** **1024871056**

Generator Mail State: CA
Generator Contact Company Name: Not reported
Designated Facility EPA ID: CAD980884183
Designated Facility Name: Not reported
Designated Facility Mail Street Number: Not reported
Designated Facility Mail Street 1: Not reported
Designated Facility Mail Street 2: 11855 White Rock Road
Designated Facility Mail City: Rancho Cordova
Designated Facility Mail Zip: 95742
Designated Facility Mail State: CA
Designated Facility Location Street Number: Not reported
Designated Facility Location Street 1: 11855 White Rock Road
Designated Facility Location Street 2: Not reported
Designated Facility Location City: Rancho Cordova
Designated Facility Location Zip: 95742
Designated Facility Location State: CA
Designated Facility Contact Company Name: GEM Rancho Cordova LLC
Manifest Residue Indicator: N
Rejection Indicator: N

Federal Waste:
Manifest Tracking Number: 006046239GBF
Waste Line Number: 1
Federal Waste Code: D001
Federal Waste: IGNITABLE WASTE

Manifest Tracking Number: 006046239GBF
Waste Line Number: 1
Federal Waste Code: D018
Federal Waste: BENZENE

State Waste:
Manifest Tracking Number: 006046239GBF
Waste Line Number: 1
State Waste Code Owner: CA
State Waste Code: 331
State Waste: Off-specification, aged, or surplus organics

Manifest Tracking Number: 006046239GBF
Waste Line Number: 1
State Waste Code Owner: CA
State Waste Code: 331
State Waste: Off-specification, aged, or surplus organics

Transporter:
Manifest Tracking Number: 006046239GBF
Transporter Line Number: 1
Transporter EPA ID: MNS000110924
Transporter Name: Stericycle Specialty Waste Solutions Inc

Manifest Tracking Number: 006046239GBF
Transporter Line Number: 2
Transporter EPA ID: CAR00272302
Transporter Name: American Valley Waste Oil, Inc.

**CHANDI'S PETROLEUM INC (Continued)** **1024871056**

Waste Line:

| | |
|---|---|
| Manifest Tracking Number: | 006046239GBF |
| Waste Line Number: | 1 |
| U.S. DOT Hazardous Indicator: | Y |
| U.S. DOT ID Number: | UN1268 |
| U.S. DOT Description: | Un1268 Waste Petroleum Distillates, N.O.S. (Gasoline, Diesel) Ii 3 D001 |
| Non-Hazardous Waste Description: | Not reported |
| Number of Containers: | 3 |
| Container Type Code: | DM |
| Container Type Description: | Metal drums, barrels, kegs |
| Waste Quantity: | 165 |
| Quantity Unit of Measure Code: | G |
| Quantity Unit of Measure Description: | Gallons |
| Waste Quantity, in Tons: | 0.6880734 |
| Acute Waste Quantity, in Tons: | 0 |
| Non-Acute Waste Quantity, in Tons: | 0.6880734 |
| Waste Quantity, in Kilograms: | 624.1032 |
| Acute Waste Quantity, in Kilograms: | 0 |
| Non-Acute Waste Quantity, in Kilorgrams: | 624.1032 |
| Management Method Code: | H141 |
| Management Method Description: | STORAGE, BULKING AND/OR TRANSFER OFF SITE |
| Waste Residue Indicator: | N |
| Quantity Discrepancy Indicator: | N |
| Waste Type Discrepancy Indicator: | N |
| Waste Density: | Not reported |
| Waste Density Unit of Measure Code: | Not reported |
| Waste Density Unit of Measure Description: | Not reported |
| Form Code: | Not reported |
| Form Code Description: | Not reported |
| Source Code: | Not reported |
| Source Code Description: | Not reported |
| Waste Minimization Code: | Not reported |
| Waste Minimization Code Description: | Not reported |
| Consent Number: | Not reported |
| EPA Waste Indicator: | Y |

---

**444**
**ENE**
**1/8-1/4**
**0.214 mi.**
**1128 ft.**

**STOP SHOP SERVICE CENTER** **Sacramento Co. ML** **S105808695**
**2350 TOWER AV** **N/A**
**SACRAMENTO, CA 95825**

**Relative:**
**Higher**

**Actual:**
**53 ft.**

Sacramento Co. ML:

| | |
|---|---|
| Name: | STOP SHOP SERVICE CENTER |
| Address: | 2350 TOWER AV |
| City,State,Zip: | SACRAMENTO, CA 95825 |
| Facility Id: | Not reported |
| Facility Status: | Inactive. Included on a listing no longer updated. |
| FD: | C |
| Billing Codes BP: | Out of Business |
| Billing Codes UST: | No Tanks |
| WG Bill Code: | Oil Changed by Outside Company-No Fee |
| Target Property Bill Cod: | 51 |
| Food Bill Code: | 51 |
| CUPA Permit Date: | Not reported |
| HAZMAT Permit Date: | 04/01/1992 |

**STOP SHOP SERVICE CENTER (Continued)** **S105808695**

| | |
|---|---|
| HAZMAT Inspection Date: | 03/14/1994 |
| Hazmat Date BP Received: | Not reported |
| UST Permit Dt: | Not reported |
| UST Inspection Date: | Not reported |
| UST Tank Test Date: | Not reported |
| Number of Tanks: | 0 |
| UST Tank Test Date: | 03/14/1994 |
| SIC Code: | 7538 |
| Tier Permitting: | Not reported |
| AST Bill Code: | Not reported |
| CALARP Bill Code: | Not reported |

---

**AT445** **O'REILLY AUTO PARTS #2561** **Sacramento Co. ML** **S104654697**
**ENE** **2560 COTTAGE WAY** **N/A**
**1/8-1/4** **SACRAMENTO, CA 95825**
**0.214 mi.**
**1131 ft.** **Site 2 of 5 in cluster AT**

**Relative:** **Higher**
**Actual:** **55 ft.**

Sacramento Co. ML:

| | |
|---|---|
| Name: | O'REILLY AUTO PARTS #2561 |
| Address: | 2560 COTTAGE WAY |
| City,State,Zip: | SACRAMENTO, CA 95825 |
| Facility Id: | Not reported |
| Facility Status: | Not reported |
| FD: | Not reported |
| Billing Codes BP: | A |
| Billing Codes UST: | Not reported |
| WG Bill Code: | A |
| Target Property Bill Cod: | Not reported |
| Food Bill Code: | Not reported |
| CUPA Permit Date: | Not reported |
| HAZMAT Permit Date: | Not reported |
| HAZMAT Inspection Date: | Not reported |
| Hazmat Date BP Received: | Not reported |
| UST Permit Dt: | Not reported |
| UST Inspection Date: | Not reported |
| UST Tank Test Date: | Not reported |
| Number of Tanks: | Not reported |
| UST Tank Test Date: | Not reported |
| SIC Code: | Not reported |
| Tier Permitting: | Not reported |
| AST Bill Code: | Not reported |
| CALARP Bill Code: | Not reported |

---

**AT446** **O'REILLY AUTO PARTS # 2561** **RCRA NonGen / NLR** **1024842762**
**ENE** **2560 COTTAGE WAY** **E MANIFEST** **CAL000393425**
**1/8-1/4** **SACRAMENTO, CA 95825**
**0.214 mi.**
**1131 ft.** **Site 3 of 5 in cluster AT**

**Relative:** **Higher**
**Actual:** **55 ft.**

RCRA Listings:

| | |
|---|---|
| Date Form Received by Agency: | 20140123 |
| Handler Name: | O'Reilly Auto Parts # 2561 |
| Handler Address: | 2560 Cottage Way |
| Handler City,State,Zip: | SACRAMENTO, CA 95825-1916 |
| EPA ID: | CAL000393425 |

**O'REILLY AUTO PARTS # 2561 (Continued)** **1024842762**

| | |
|---|---|
| Contact Name: | JOHN BOUNDS |
| Contact Address: | 233 S. PATTERSON AVE. |
| Contact City,State,Zip: | SPRINGFIELD, MO 65802 |
| Contact Telephone: | 417-520-4589 |
| Contact Fax: | 417-874-7102 |
| Contact Email: | JBOUNDS2@OREILLYAUTO.COM |
| Contact Title: | Not reported |
| EPA Region: | 09 |
| Land Type: | Not reported |
| Federal Waste Generator Description: | Not a generator, verified |
| Non-Notifier: | Not reported |
| Biennial Report Cycle: | Not reported |
| Accessibility: | Not reported |
| Active Site Indicator: | Handler Activities |
| State District Owner: | Not reported |
| State District: | Not reported |
| Mailing Address: | 233 S PATTERSON |
| Mailing City,State,Zip: | SPRINGFIELD, MO 65802-0000 |
| Owner Name: | O'Reilly Auto Parts |
| Owner Type: | Other |
| Operator Name: | John Bounds |
| Operator Type: | Other |
| Short-Term Generator Activity: | No |
| Importer Activity: | No |
| Mixed Waste Generator: | No |
| Transporter Activity: | No |
| Transfer Facility Activity: | No |
| Recycler Activity with Storage: | No |
| Small Quantity On-Site Burner Exemption: | No |
| Smelting Melting and Refining Furnace Exemption: | No |
| Underground Injection Control: | No |
| Off-Site Waste Receipt: | No |
| Universal Waste Indicator: | Yes |
| Universal Waste Destination Facility: | Yes |
| Federal Universal Waste: | No |
| Active Site State-Reg Handler: | --- |
| Federal Facility Indicator: | Not reported |
| Hazardous Secondary Material Indicator: | N |
| Sub-Part K Indicator: | Not reported |
| 2018 GPRA Permit Baseline: | Not on the Baseline |
| 2018 GPRA Renewals Baseline: | Not on the Baseline |
| 202 GPRA Corrective Action Baseline: | No |
| Subject to Corrective Action Universe: | No |
| Non-TSDFs Where RCRA CA has Been Imposed Universe: | No |
| Corrective Action Priority Ranking: | No NCAPS ranking |
| Environmental Control Indicator: | No |
| Institutional Control Indicator: | No |
| Human Exposure Controls Indicator: | N/A |
| Groundwater Controls Indicator: | N/A |
| Significant Non-Complier Universe: | No |
| Unaddressed Significant Non-Complier Universe: | No |
| Addressed Significant Non-Complier Universe: | No |
| Significant Non-Complier With a Compliance Schedule Universe: | No |
| Financial Assurance Required: | Not reported |
| Handler Date of Last Change: | 20180906 |
| Recognized Trader-Importer: | No |
| Recognized Trader-Exporter: | No |

**O'REILLY AUTO PARTS # 2561 (Continued)** **1024842762**

| | |
|---|---|
| Importer of Spent Lead Acid Batteries: | No |
| Exporter of Spent Lead Acid Batteries: | No |
| Recycler Activity Without Storage: | No |
| Manifest Broker: | No |
| Sub-Part P Indicator: | No |

Handler - Owner Operator:

| | |
|---|---|
| Owner/Operator Indicator: | Owner |
| Owner/Operator Name: O'REILLY AUTO PARTS | |
| Legal Status: | Other |
| Date Became Current: | Not reported |
| Date Ended Current: | Not reported |
| Owner/Operator Address: | 233 S PATTERSON |
| Owner/Operator City,State,Zip: | SPRINGFIELD, MO 65802-0000 |
| Owner/Operator Telephone: | 417-862-3333 |
| Owner/Operator Telephone Ext: | Not reported |
| Owner/Operator Fax: | Not reported |
| Owner/Operator Email: | Not reported |

| | |
|---|---|
| Owner/Operator Indicator: | Operator |
| Owner/Operator Name: JOHN BOUNDS | |
| Legal Status: | Other |
| Date Became Current: | Not reported |
| Date Ended Current: | Not reported |
| Owner/Operator Address: | 233 S. PATTERSON AVE. |
| Owner/Operator City,State,Zip: | SPRINGFIELD, MO 65802 |
| Owner/Operator Telephone: | 417-520-4589 |
| Owner/Operator Telephone Ext: | Not reported |
| Owner/Operator Fax: | Not reported |
| Owner/Operator Email: | Not reported |

Historic Generators:

| | |
|---|---|
| Receive Date: | 20140123 |
| Handler Name: | O'REILLY AUTO PARTS # 2561 |
| Federal Waste Generator Description: | Not a generator, verified |
| State District Owner: | Not reported |
| Large Quantity Handler of Universal Waste: | No |
| Recognized Trader Importer: | No |
| Recognized Trader Exporter: | No |
| Spent Lead Acid Battery Importer: | No |
| Spent Lead Acid Battery Exporter: | No |
| Current Record: | Yes |
| Non Storage Recycler Activity: | Not reported |
| Electronic Manifest Broker: | Not reported |

List of NAICS Codes and Descriptions:

| | |
|---|---|
| NAICS Code: | 44131 |
| NAICS Description: | AUTOMOTIVE PARTS AND ACCESSORIES STORES |

Facility Has Received Notices of Violations:

| | |
|---|---|
| Violations: | No Violations Found |

Evaluation Action Summary:

| | |
|---|---|
| Evaluations: | No Evaluations Found |

**O'REILLY AUTO PARTS # 2561 (Continued)** **1024842762**

E MANIFEST:

| | |
|---|---|
| Manifest Tracking Number: | 200052993CLE |
| Last Updated Date: | 20220128 |
| Shipped Date: | 20220111 |
| Received Date: | 20220125 |
| Manifest Status: | Signed |
| Submission Type: | DataImage5Copy |
| Origin Type: | Service |
| Generator EPA ID: | CAL000393425 |
| Generator Name: | O'Reilly Auto Parts |
| Generator Location Street Number: | Not reported |
| Generator Location Street 1: | 2560 COTTAGE WAY |
| Generator Location Street 2: | Not reported |
| Generator Location City: | SACRAMENTO |
| Generator Location State: | CA |
| Generator Location Zip: | 95825 |
| Generator Mail Street Number: | Not reported |
| Generator Mail Street 1: | 2560 COTTAGE WAY |
| Generator Mail Street 2: | Not reported |
| Generator Mail City: | SACRAMENTO |
| Generator Mail Zip: | 95825 |
| Generator Mail State: | CA |
| Generator Contact Company Name: | Not reported |
| Designated Facility EPA ID: | CAD980884183 |
| Designated Facility Name: | Gem Rancho Cordova Llc |
| Designated Facility Mail Street Number: | Not reported |
| Designated Facility Mail Street 1: | Not reported |
| Designated Facility Mail Street 2: | 11855 White Rock Road |
| Designated Facility Mail City: | Rancho Cordova |
| Designated Facility Mail Zip: | 95742 |
| Designated Facility Mail State: | CA |
| Designated Facility Location Street Number: | Not reported |
| Designated Facility Location Street 1: | 11855 White Rock Road |
| Designated Facility Location Street 2: | Not reported |
| Designated Facility Location City: | Rancho Cordova |
| Designated Facility Location Zip: | 95742 |
| Designated Facility Location State: | CA |
| Designated Facility Contact Company Name: | Not reported |
| Manifest Residue Indicator: | N |
| Rejection Indicator: | N |

| | |
|---|---|
| Manifest Tracking Number: | 200052994CLE |
| Last Updated Date: | 20220203 |
| Shipped Date: | 20220111 |
| Received Date: | 20220121 |
| Manifest Status: | Signed |
| Submission Type: | DataImage5Copy |
| Origin Type: | Service |
| Generator EPA ID: | CAL000393425 |
| Generator Name: | O'Reilly Auto Parts |
| Generator Location Street Number: | Not reported |
| Generator Location Street 1: | 2560 COTTAGE WAY |
| Generator Location Street 2: | Not reported |
| Generator Location City: | SACRAMENTO |
| Generator Location State: | CA |
| Generator Location Zip: | 95825 |
| Generator Mail Street Number: | Not reported |

**O'REILLY AUTO PARTS # 2561 (Continued)** **1024842762**

| | |
|---|---|
| Generator Mail Street 1: | 2560 COTTAGE WAY |
| Generator Mail Street 2: | Not reported |
| Generator Mail City: | SACRAMENTO |
| Generator Mail Zip: | 95825 |
| Generator Mail State: | CA |
| Generator Contact Company Name: | Not reported |
| Designated Facility EPA ID: | NVD980895338 |
| Designated Facility Name: | 21st Century Environmental Management Of Nevada, Llc |
| Designated Facility Mail Street Number: | Not reported |
| Designated Facility Mail Street 1: | Not reported |
| Designated Facility Mail Street 2: | 2095 Newlands Drive East |
| Designated Facility Mail City: | Fernley |
| Designated Facility Mail Zip: | 89408 |
| Designated Facility Mail State: | NV |
| Designated Facility Location Street Number: | Not reported |
| Designated Facility Location Street 1: | 2095 Newlands Drive East |
| Designated Facility Location Street 2: | Not reported |
| Designated Facility Location City: | Fernley |
| Designated Facility Location Zip: | 89408 |
| Designated Facility Location State: | NV |
| Designated Facility Contact Company Name: | Not reported |
| Manifest Residue Indicator: | N |
| Rejection Indicator: | N |

| | |
|---|---|
| Manifest Tracking Number: | 200052995CLE |
| Last Updated Date: | 20220302 |
| Shipped Date: | 20220111 |
| Received Date: | 20220126 |
| Manifest Status: | Signed |
| Submission Type: | DataImage5Copy |
| Origin Type: | Service |
| Generator EPA ID: | CAL000393425 |
| Generator Name: | O'Reilly Auto Parts # 2561 |
| Generator Location Street Number: | Not reported |
| Generator Location Street 1: | 2560 COTTAGE WAY |
| Generator Location Street 2: | Not reported |
| Generator Location City: | SACRAMENTO |
| Generator Location State: | CA |
| Generator Location Zip: | 95825-1916 |
| Generator Mail Street Number: | Not reported |
| Generator Mail Street 1: | 2560 COTTAGE WAY |
| Generator Mail Street 2: | Not reported |
| Generator Mail City: | SACRAMENTO |
| Generator Mail Zip: | 95825-1916 |
| Generator Mail State: | CA |
| Generator Contact Company Name: | Not reported |
| Designated Facility EPA ID: | AZR000515924 |
| Designated Facility Name: | Yuma Yes Waste Transfer Facility |
| Designated Facility Mail Street Number: | Not reported |
| Designated Facility Mail Street 1: | Not reported |
| Designated Facility Mail Street 2: | 2730 E. 13TH ST. |
| Designated Facility Mail City: | YUMA |
| Designated Facility Mail Zip: | 85365 |
| Designated Facility Mail State: | AZ |
| Designated Facility Location Street Number: | Not reported |
| Designated Facility Location Street 1: | 2730 E 13TH ST |
| Designated Facility Location Street 2: | Not reported |

**O'REILLY AUTO PARTS # 2561 (Continued)** **1024842762**

| | |
|---|---|
| Designated Facility Location City: | YUMA |
| Designated Facility Location Zip: | 85365 |
| Designated Facility Location State: | AZ |
| Designated Facility Contact Company Name: | Not reported |
| Manifest Residue Indicator: | N |
| Rejection Indicator: | N |

| | |
|---|---|
| Manifest Tracking Number: | 007479771SKS |
| Last Updated Date: | 20201217 |
| Shipped Date: | 20201116 |
| Received Date: | 20201119 |
| Manifest Status: | Signed |
| Submission Type: | DataImage5Copy |
| Origin Type: | Service |
| Generator EPA ID: | CAL000393425 |
| Generator Name: | O'Reilly # 2561 |
| Generator Location Street Number: | Not reported |
| Generator Location Street 1: | 2560 COTTAGE WAY |
| Generator Location Street 2: | Not reported |
| Generator Location City: | SACRAMENTO |
| Generator Location State: | CA |
| Generator Location Zip: | 95825 |
| Generator Mail Street Number: | Not reported |
| Generator Mail Street 1: | 2560 Cottage Way |
| Generator Mail Street 2: | Not reported |
| Generator Mail City: | Sacramento |
| Generator Mail Zip: | 95825 |
| Generator Mail State: | CA |
| Generator Contact Company Name: | O'Reilly # 2561 |
| Designated Facility EPA ID: | CAD980675276 |
| Designated Facility Name: | Clean Harbors Buttonwillow Llc |
| Designated Facility Mail Street Number: | Not reported |
| Designated Facility Mail Street 1: | Not reported |
| Designated Facility Mail Street 2: | PO Box 787 |
| Designated Facility Mail City: | Buttonwillow |
| Designated Facility Mail Zip: | 93206 |
| Designated Facility Mail State: | CA |
| Designated Facility Location Street Number: | Not reported |
| Designated Facility Location Street 1: | 2500 West Lokern Road |
| Designated Facility Location Street 2: | Not reported |
| Designated Facility Location City: | Buttonwillow |
| Designated Facility Location Zip: | 93206 |
| Designated Facility Location State: | CA |
| Designated Facility Contact Company Name: | Not reported |
| Manifest Residue Indicator: | N |
| Rejection Indicator: | N |

| | |
|---|---|
| Manifest Tracking Number: | 013692246FLE |
| Last Updated Date: | 20200107 |
| Shipped Date: | 20190905 |
| Received Date: | 20190926 |
| Manifest Status: | Signed |
| Submission Type: | DataImage5Copy |
| Origin Type: | Service |
| Generator EPA ID: | CAL000393425 |
| Generator Name: | O'Reilly Auto Parts |
| Generator Location Street Number: | Not reported |

**O'REILLY AUTO PARTS # 2561 (Continued)** **1024842762**

| | |
|---|---|
| Generator Location Street 1: | 2560 COTTAGE WAY |
| Generator Location Street 2: | Not reported |
| Generator Location City: | SACRAMENTO |
| Generator Location State: | CA |
| Generator Location Zip: | 958251916 |
| Generator Mail Street Number: | Not reported |
| Generator Mail Street 1: | 2560 COTTAGE WAY |
| Generator Mail Street 2: | Not reported |
| Generator Mail City: | SACRAMENTO |
| Generator Mail Zip: | 958251916 |
| Generator Mail State: | CA |
| Generator Contact Company Name: | Not reported |
| Designated Facility EPA ID: | NVD980895338 |
| Designated Facility Name: | 21st Century Environmental Management Of Nevada, Llc |
| Designated Facility Mail Street Number: | Not reported |
| Designated Facility Mail Street 1: | Not reported |
| Designated Facility Mail Street 2: | 2095 Newlands Drive East |
| Designated Facility Mail City: | Fernley |
| Designated Facility Mail Zip: | 89408 |
| Designated Facility Mail State: | NV |
| Designated Facility Location Street Number: | Not reported |
| Designated Facility Location Street 1: | 2095 Newlands Drive East |
| Designated Facility Location Street 2: | Not reported |
| Designated Facility Location City: | Fernley |
| Designated Facility Location Zip: | 89408 |
| Designated Facility Location State: | NV |
| Designated Facility Contact Company Name: | Not reported |
| Manifest Residue Indicator: | N |
| Rejection Indicator: | N |

| | |
|---|---|
| Manifest Tracking Number: | 014903902FLE |
| Last Updated Date: | 20201005 |
| Shipped Date: | 20200820 |
| Received Date: | 20200908 |
| Manifest Status: | Signed |
| Submission Type: | DataImage5Copy |
| Origin Type: | Service |
| Generator EPA ID: | CAL000393425 |
| Generator Name: | O'Reilly Auto Parts |
| Generator Location Street Number: | Not reported |
| Generator Location Street 1: | 2560 COTTAGE WAY |
| Generator Location Street 2: | Not reported |
| Generator Location City: | SACRAMENTO |
| Generator Location State: | CA |
| Generator Location Zip: | 95825 |
| Generator Mail Street Number: | Not reported |
| Generator Mail Street 1: | 2560 COTTAGE WAY |
| Generator Mail Street 2: | Not reported |
| Generator Mail City: | SACRAMENTO |
| Generator Mail Zip: | 95825 |
| Generator Mail State: | CA |
| Generator Contact Company Name: | Not reported |
| Designated Facility EPA ID: | NVD980895338 |
| Designated Facility Name: | 21st Century Environmental Management Of Nevada, Llc |
| Designated Facility Mail Street Number: | Not reported |
| Designated Facility Mail Street 1: | Not reported |
| Designated Facility Mail Street 2: | 2095 Newlands Drive East |

**O'REILLY AUTO PARTS # 2561 (Continued)** **1024842762**

| | |
|---|---|
| Designated Facility Mail City: | Fernley |
| Designated Facility Mail Zip: | 89408 |
| Designated Facility Mail State: | NV |
| Designated Facility Location Street Number: | Not reported |
| Designated Facility Location Street 1: | 2095 Newlands Drive East |
| Designated Facility Location Street 2: | Not reported |
| Designated Facility Location City: | Fernley |
| Designated Facility Location Zip: | 89408 |
| Designated Facility Location State: | NV |
| Designated Facility Contact Company Name: | Not reported |
| Manifest Residue Indicator: | N |
| Rejection Indicator: | N |

| | |
|---|---|
| Manifest Tracking Number: | 014024108FLE |
| Last Updated Date: | 20200522 |
| Shipped Date: | 20200220 |
| Received Date: | 20200302 |
| Manifest Status: | Signed |
| Submission Type: | DataImage5Copy |
| Origin Type: | Service |
| Generator EPA ID: | CAL000393425 |
| Generator Name: | O'Reilly Auto Parts # 2561 |
| Generator Location Street Number: | Not reported |
| Generator Location Street 1: | 2560 COTTAGE WAY |
| Generator Location Street 2: | Not reported |
| Generator Location City: | SACRAMENTO |
| Generator Location State: | CA |
| Generator Location Zip: | 95825-1916 |
| Generator Mail Street Number: | Not reported |
| Generator Mail Street 1: | 2560 COTTAGE WAY |
| Generator Mail Street 2: | Not reported |
| Generator Mail City: | SACRAMENTO |
| Generator Mail Zip: | 95825-1916 |
| Generator Mail State: | CA |
| Generator Contact Company Name: | Not reported |
| Designated Facility EPA ID: | NVD980895338 |
| Designated Facility Name: | 21st Century Environmental Managment Of Nevada, Llc. |
| Designated Facility Mail Street Number: | 2095 |
| Designated Facility Mail Street 1: | Not reported |
| Designated Facility Mail Street 2: | NEWLANDS DRIVE EAST |
| Designated Facility Mail City: | FERNLEY |
| Designated Facility Mail Zip: | 89408 |
| Designated Facility Mail State: | NV |
| Designated Facility Location Street Number: | 2095 |
| Designated Facility Location Street 1: | NEWLANDS DRIVE EAST |
| Designated Facility Location Street 2: | Not reported |
| Designated Facility Location City: | FERNLEY |
| Designated Facility Location Zip: | 89408 |
| Designated Facility Location State: | NV |
| Designated Facility Contact Company Name: | Not reported |
| Manifest Residue Indicator: | N |
| Rejection Indicator: | N |

| | |
|---|---|
| Manifest Tracking Number: | 012228511FLE |
| Last Updated Date: | 20180927 |
| Shipped Date: | 20180719 |
| Received Date: | 20180731 |

**O'REILLY AUTO PARTS # 2561 (Continued)** **1024842762**

| | |
|---|---|
| Manifest Status: | Signed |
| Submission Type: | DataImage5Copy |
| Origin Type: | Service |
| Generator EPA ID: | CAL000393425 |
| Generator Name: | O'Reilly # 2561 |
| Generator Location Street Number: | Not reported |
| Generator Location Street 1: | 2560 COTTAGE WAY |
| Generator Location Street 2: | Not reported |
| Generator Location City: | SACRAMENTO |
| Generator Location State: | CA |
| Generator Location Zip: | 95825 |
| Generator Mail Street Number: | Not reported |
| Generator Mail Street 1: | 2560 Cottage Way |
| Generator Mail Street 2: | Not reported |
| Generator Mail City: | Sacramento |
| Generator Mail Zip: | 95825 |
| Generator Mail State: | CA |
| Generator Contact Company Name: | Not reported |
| Designated Facility EPA ID: | UTD981552177 |
| Designated Facility Name: | Clean Harbors Aragonite Llc |
| Designated Facility Mail Street Number: | Not reported |
| Designated Facility Mail Street 1: | Not reported |
| Designated Facility Mail Street 2: | PO Box 1339 |
| Designated Facility Mail City: | Grantsville |
| Designated Facility Mail Zip: | 84029 |
| Designated Facility Mail State: | UT |
| Designated Facility Location Street Number: | Not reported |
| Designated Facility Location Street 1: | PO Box 1339 |
| Designated Facility Location Street 2: | Not reported |
| Designated Facility Location City: | Grantsville |
| Designated Facility Location Zip: | 84029 |
| Designated Facility Location State: | UT |
| Designated Facility Contact Company Name: | Not reported |
| Manifest Residue Indicator: | N |
| Rejection Indicator: | N |

| | |
|---|---|
| Manifest Tracking Number: | 007293178SKS |
| Last Updated Date: | 20200212 |
| Shipped Date: | 20200109 |
| Received Date: | 20200123 |
| Manifest Status: | Signed |
| Submission Type: | DataImage5Copy |
| Origin Type: | Service |
| Generator EPA ID: | CAL000393425 |
| Generator Name: | O'Reilly # 2561 |
| Generator Location Street Number: | Not reported |
| Generator Location Street 1: | 2560 COTTAGE WAY |
| Generator Location Street 2: | Not reported |
| Generator Location City: | SACRAMENTO |
| Generator Location State: | CA |
| Generator Location Zip: | 95825 |
| Generator Mail Street Number: | Not reported |
| Generator Mail Street 1: | 2560 Cottage Way |
| Generator Mail Street 2: | Not reported |
| Generator Mail City: | Sacramento |
| Generator Mail Zip: | 95825 |
| Generator Mail State: | CA |

**O'REILLY AUTO PARTS # 2561 (Continued)** **1024842762**

| | |
|---|---|
| Generator Contact Company Name: | O'Reilly # 2561 |
| Designated Facility EPA ID: | CAD059494310 |
| Designated Facility Name: | Clean Harbors San Jose Llc |
| Designated Facility Mail Street Number: | Not reported |
| Designated Facility Mail Street 1: | Not reported |
| Designated Facility Mail Street 2: | 1021 Berryessa Road |
| Designated Facility Mail City: | San Jose |
| Designated Facility Mail Zip: | 95133 |
| Designated Facility Mail State: | CA |
| Designated Facility Location Street Number: | Not reported |
| Designated Facility Location Street 1: | 1021 Berryessa Road |
| Designated Facility Location Street 2: | Not reported |
| Designated Facility Location City: | San Jose |
| Designated Facility Location Zip: | 95133 |
| Designated Facility Location State: | CA |
| Designated Facility Contact Company Name: | Not reported |
| Manifest Residue Indicator: | N |
| Rejection Indicator: | N |

| | |
|---|---|
| Manifest Tracking Number: | 007999239SKS |
| Last Updated Date: | 20210622 |
| Shipped Date: | 20210521 |
| Received Date: | 20210527 |
| Manifest Status: | Signed |
| Submission Type: | DataImage5Copy |
| Origin Type: | Service |
| Generator EPA ID: | CAL000393425 |
| Generator Name: | O'Reilly # 2561 |
| Generator Location Street Number: | Not reported |
| Generator Location Street 1: | 2560 COTTAGE WAY |
| Generator Location Street 2: | Not reported |
| Generator Location City: | SACRAMENTO |
| Generator Location State: | CA |
| Generator Location Zip: | 95825 |
| Generator Mail Street Number: | Not reported |
| Generator Mail Street 1: | 2560 Cottage Way |
| Generator Mail Street 2: | Not reported |
| Generator Mail City: | Sacramento |
| Generator Mail Zip: | 95825 |
| Generator Mail State: | CA |
| Generator Contact Company Name: | O'Reilly # 2561 |
| Designated Facility EPA ID: | CAD980675276 |
| Designated Facility Name: | Clean Harbors Buttonwillow Llc |
| Designated Facility Mail Street Number: | Not reported |
| Designated Facility Mail Street 1: | Not reported |
| Designated Facility Mail Street 2: | PO Box 787 |
| Designated Facility Mail City: | Buttonwillow |
| Designated Facility Mail Zip: | 93206 |
| Designated Facility Mail State: | CA |
| Designated Facility Location Street Number: | Not reported |
| Designated Facility Location Street 1: | 2500 West Lokern Road |
| Designated Facility Location Street 2: | Not reported |
| Designated Facility Location City: | Buttonwillow |
| Designated Facility Location Zip: | 93206 |
| Designated Facility Location State: | CA |
| Designated Facility Contact Company Name: | Not reported |
| Manifest Residue Indicator: | N |

**O'REILLY AUTO PARTS # 2561 (Continued)** **1024842762**

| | |
|---|---|
| Rejection Indicator: | N |
| | |
| Manifest Tracking Number: | 007202264SKS |
| Last Updated Date: | 20191024 |
| Shipped Date: | 20190913 |
| Received Date: | 20190923 |
| Manifest Status: | Signed |
| Submission Type: | DataImage5Copy |
| Origin Type: | Service |
| Generator EPA ID: | CAL000393425 |
| Generator Name: | O'Reilly # 2561 |
| Generator Location Street Number: | Not reported |
| Generator Location Street 1: | 2560 COTTAGE WAY |
| Generator Location Street 2: | Not reported |
| Generator Location City: | SACRAMENTO |
| Generator Location State: | CA |
| Generator Location Zip: | 95825 |
| Generator Mail Street Number: | Not reported |
| Generator Mail Street 1: | 2560 Cottage Way |
| Generator Mail Street 2: | Not reported |
| Generator Mail City: | Sacramento |
| Generator Mail Zip: | 95825 |
| Generator Mail State: | CA |
| Generator Contact Company Name: | Not reported |
| Designated Facility EPA ID: | CAD059494310 |
| Designated Facility Name: | Clean Harbors San Jose Llc |
| Designated Facility Mail Street Number: | Not reported |
| Designated Facility Mail Street 1: | Not reported |
| Designated Facility Mail Street 2: | 1021 Berryessa Road |
| Designated Facility Mail City: | San Jose |
| Designated Facility Mail Zip: | 95133 |
| Designated Facility Mail State: | CA |
| Designated Facility Location Street Number: | Not reported |
| Designated Facility Location Street 1: | 1021 Berryessa Road |
| Designated Facility Location Street 2: | Not reported |
| Designated Facility Location City: | San Jose |
| Designated Facility Location Zip: | 95133 |
| Designated Facility Location State: | CA |
| Designated Facility Contact Company Name: | Not reported |
| Manifest Residue Indicator: | N |
| Rejection Indicator: | N |

Transporter:

| | |
|---|---|
| Manifest Tracking Number: | 026037367JJK |
| Transporter Line Number: | 1 |
| Transporter EPA ID: | CAD028277036 |
| Transporter Name: | World Oil Environmental Services |
| | |
| Manifest Tracking Number: | 026037367JJK |
| Transporter Line Number: | 2 |
| Transporter EPA ID: | CAR000175422 |
| Transporter Name: | Worldwide Recovery System Inc |

Waste Line:

| | |
|---|---|
| Manifest Tracking Number: | 026037367JJK |
| Waste Line Number: | 1 |

**O'REILLY AUTO PARTS # 2561 (Continued)** **1024842762**

| | |
|---|---|
| U.S. DOT Hazardous Indicator: | N |
| U.S. DOT ID Number: | Not reported |
| U.S. DOT Description: | Not reported |
| Non-Hazardous Waste Description: | NON-RCRA HAZARDOUS WASTE SOLIDS (BRAKE LATHE SHAVINGS) |
| Number of Containers: | 1 |
| Container Type Code: | DM |
| Container Type Description: | Metal drums, barrels, kegs |
| Waste Quantity: | 40 |
| Quantity Unit of Measure Code: | P |
| Quantity Unit of Measure Description: | Pounds |
| Waste Quantity, in Tons: | 0.02 |
| Acute Waste Quantity, in Tons: | 0 |
| Non-Acute Waste Quantity, in Tons: | 0.02 |
| Waste Quantity, in Kilograms: | 18.1406 |
| Acute Waste Quantity, in Kilograms: | 0 |
| Non-Acute Waste Quantity, in Kilorgrams: | 18.1406 |
| Management Method Code: | H141 |
| Management Method Description: | STORAGE, BULKING AND/OR TRANSFER OFF SITE |
| Waste Residue Indicator: | N |
| Quantity Discrepancy Indicator: | N |
| Waste Type Discrepancy Indicator: | N |
| Waste Density: | Not reported |
| Waste Density Unit of Measure Code: | Not reported |
| Waste Density Unit of Measure Description: | Not reported |
| Form Code: | Not reported |
| Form Code Description: | Not reported |
| Source Code: | Not reported |
| Source Code Description: | Not reported |
| Waste Minimization Code: | Not reported |
| Waste Minimization Code Description: | Not reported |
| Consent Number: | Not reported |
| EPA Waste Indicator: | N |

Click this hyperlink while viewing on your computer to access
17 additional US EManifest: record(s) in the EDR Site Report.

---

**AT447** **O'REILLY AUTO PARTS #2561** **CERS HAZ WASTE** **S121787436**
**ENE** **2560 COTTAGE WAY** **CERS** **N/A**
**1/8-1/4** **SACRAMENTO, CA 95825**
**0.214 mi.**
**1131 ft.** **Site 4 of 5 in cluster AT**

**Relative:**
**Higher**

**Actual:**
**55 ft.**

CERS HAZ WASTE:

| | |
|---|---|
| Name: | O'REILLY AUTO PARTS #2561 |
| Address: | 2560 COTTAGE WAY |
| City,State,Zip: | SACRAMENTO, CA 95825 |
| Site ID: | 52975 |
| CERS ID: | 10218490 |
| CERS Description: | Hazardous Waste Generator |

CERS:

| | |
|---|---|
| Name: | O'REILLY AUTO PARTS #2561 |
| Address: | 2560 COTTAGE WAY |
| City,State,Zip: | SACRAMENTO, CA 95825 |
| Site ID: | 52975 |
| CERS ID: | 10218490 |
| CERS Description: | Chemical Storage Facilities |

**O'REILLY AUTO PARTS #2561 (Continued)** **S121787436**

Violations:

| | |
|---|---|
| Site ID: | 52975 |
| Site Name: | O'REILLY AUTO PARTS #2561 |
| Violation Date: | 06-14-2021 |
| Citation: | HSC 6.95 25505(a)(4) - California Health and Safety Code, Chapter 6.95, Section(s) 25505(a)(4) |
| Violation Description: | Failure to provide initial and annual training to all employees in safety procedures in the event of a release or threatened release of a hazardous material or failure to document and maintain training records for a minimum of three years. |
| Violation Notes: | Returned to compliance on 06/29/2021. OBSERVATION: The business did not provide one or more of the following: initial employee training, adequate employee training, annual employee training and/or maintenance of records of employee training. When reviewing employee training records with assistant manager, it was observed that a few staff members onsite did not complete their annual training as required. CORRECTIVE ACTION: Provide all employees with required training that includes: safe handling hazardous materials, emergency response procedures, and proper use of response equipment. Maintain records of training available for 3 years. Submit documentation of correction to this department. |
| Violation Division: | Sacramento County Env Management Department |
| Violation Program: | HMRRP |
| Violation Source: | CERS, |

| | |
|---|---|
| Site ID: | 52975 |
| Site Name: | O'REILLY AUTO PARTS #2561 |
| Violation Date: | 06-14-2021 |
| Citation: | 40 CFR 1 262.34(d)(5)(iii) - U.S. Code of Federal Regulations, Title 40, Chapter 1, Section(s) 262.34(d)(5)(iii) |
| Violation Description: | Failure to ensure that all employees are thoroughly familiar with proper waste handling and emergency procedures, relevant to their responsibilities during normal facility operations and emergencies. |
| Violation Notes: | Returned to compliance on 06/29/2021. OBSERVATION: The business did not provide one or more of the following: initial employee training, adequate employee training, annual employee training and/or maintenance of records of employee training. When reviewing employee training records with assistant manager, it was observed that a few staff members onsite did not complete their annual training as required. CORRECTIVE ACTION: Provide all employees with required training that includes: safe handling hazardous materials, emergency response procedures, and proper use of response equipment. Maintain records of training available for 3 years. Submit documentation of correction to this department. |
| Violation Division: | Sacramento County Env Management Department |
| Violation Program: | HW |
| Violation Source: | CERS, |

| | |
|---|---|
| Site ID: | 52975 |
| Site Name: | O'REILLY AUTO PARTS #2561 |
| Violation Date: | 06-14-2021 |
| Citation: | 22 CCR 23 66273.35 - California Code of Regulations, Title 22, Chapter 23, Section(s) 66273.35 |
| Violation Description: | Failure to accumulate universal waste for one year or less and to demonstrate the length of time that the universal waste has been accumulated from the date it became a waste or was received. |
| Violation Notes: | Returned to compliance on 06/29/2021. OBSERVATION: Observed in the |

**O'REILLY AUTO PARTS #2561 (Continued)** **S121787436**

Hazardous Waste accumulation area, a Universal Waste Electronic Devices container with the start date of: 11/10/2018 and a Universal Waste Batteries container with a start date of 11/10/2019. In addition, there was a 3/4 full container labeled as "Spent Batteries" with no start date, so it could not be determined how long this waste stream was accumulating on site. CORRECTIVE ACTION: Properly manage accumulated universal waste within one year and / or demonstrate the length of time that the universal waste has been accumulated. Submit documentation to this department demonstrating that the universal waste has been properly managed within one year.
Violation Division: Sacramento County Env Management Department
Violation Program: HW
Violation Source: CERS,

Site ID: 52975
Site Name: O'REILLY AUTO PARTS #2561
Violation Date: 06-14-2021
Citation: 40 CFR 1 265.31 - U.S. Code of Federal Regulations, Title 40, Chapter 1, Section(s) 265.31
Violation Description: Failure to maintain and operate the facility to minimize the possibility of a fire, explosion, or any unplanned sudden or non-sudden release of hazardous waste or hazardous waste constituents to air, soil, or surface water which could threaten human health or the environment.
Violation Notes: Returned to compliance on 06/29/2021. OBSERVATION: Observed in the DIY Used Oil Accumulation Area, multiple containers accumulating on top of the tank, on the side of the tank demonstrating that the facility was not maintaining the facility to prevent a possible spill from occurring. Waste Oil was spilled on top of the 220 gallon tank and was not immediately addressed. Facility shall maintain the facility in a manner to prevent spills or leaks from occurring. CORRECTIVE ACTION: Submit photos/documentation to this department demonstrating the spills and uncapped containers have been properly removed and managed.
Violation Division: Sacramento County Env Management Department
Violation Program: HW
Violation Source: CERS,

Evaluation:
Eval General Type: Compliance Evaluation Inspection
Eval Date: 12-22-2016
Violations Found: No
Eval Type: Routine done by local agency
Eval Notes: Not reported
Eval Division: Sacramento County Env Management Department
Eval Program: HW
Eval Source: CERS,

Eval General Type: Compliance Evaluation Inspection
Eval Date: 12-22-2016
Violations Found: No
Eval Type: Routine done by local agency
Eval Notes: No violations observed at the time of inspection. If you have any questions, you are welcome to contact Monica Boatright at 916-875-8476.
Eval Division: Sacramento County Env Management Department
Eval Program: HMRRP
Eval Source: CERS,

**O'REILLY AUTO PARTS #2561 (Continued)** **S121787436**

Eval General Type: Compliance Evaluation Inspection
Eval Date: 06-14-2021
Violations Found: Yes
Eval Type: Routine done by local agency
Eval Notes: Submit any return to compliance to this department at the following:
ATTN: Cher Vue County of Sacramento: EMD - Environmental Compliance Division 11080 White Rock Road, Suite 200, Rancho Cordova, CA 95670
Fax: (916) 875-8513 Email: vueche@saccounty.net
Eval Division: Sacramento County Env Management Department
Eval Program: HW
Eval Source: CERS,

Eval General Type: Compliance Evaluation Inspection
Eval Date: 06-14-2021
Violations Found: Yes
Eval Type: Routine done by local agency
Eval Notes: Submit any return to compliance to this department at the following:
ATTN: Cher Vue County of Sacramento: EMD - Environmental Compliance Division 11080 White Rock Road, Suite 200, Rancho Cordova, CA 95670
Fax: (916) 875-8513 Email: vueche@saccounty.net
Eval Division: Sacramento County Env Management Department
Eval Program: HMRRP
Eval Source: CERS,

Coordinates:
Site ID: 52975
Facility Name: O'REILLY AUTO PARTS #2561
Env Int Type Code: HWG
Program ID: 10218490
Coord Name: Not reported
Ref Point Type Desc: Center of a facility or station.,
Latitude: 38.603120
Longitude: -121.401860

Affiliation:
Affiliation Type Desc: Environmental Contact
Entity Name: 3E, Regulatory Department/O Reilly Auto Parts
Entity Title: Not reported
Affiliation Address: 3207 Grey Hawk Court, Suite 200
Affiliation City: Carlsbad
Affiliation State: CA
Affiliation Country: Not reported
Affiliation Zip: 92010
Affiliation Phone: ,

Affiliation Type Desc: Facility Mailing Address
Entity Name: Mailing Address
Entity Title: Not reported
Affiliation Address: 3E,Reg Dept/O'Reilly Auto Parts, 3207 Grey Hawk Ct, Ste 200
Affiliation City: Carlsbad
Affiliation State: CA
Affiliation Country: Not reported
Affiliation Zip: 92010
Affiliation Phone: ,

Affiliation Type Desc: Identification Signer

**O'REILLY AUTO PARTS #2561 (Continued)** **S121787436**

| | |
|---|---|
| Entity Name: | Hector Vasquez, Agent for O Reilly Auto Enterprises, L.L.C. |
| Entity Title: | Regulatory Compliance Coordinator, 3E |
| Affiliation Address: | Not reported |
| Affiliation City: | Not reported |
| Affiliation State: | Not reported |
| Affiliation Country: | Not reported |
| Affiliation Zip: | Not reported |
| Affiliation Phone: | , |
| | |
| Affiliation Type Desc: | Operator |
| Entity Name: | O Reilly Auto Enterprises, L.L.C. |
| Entity Title: | Not reported |
| Affiliation Address: | Not reported |
| Affiliation City: | Not reported |
| Affiliation State: | Not reported |
| Affiliation Country: | Not reported |
| Affiliation Zip: | Not reported |
| Affiliation Phone: | (417) 862-3333, |
| | |
| Affiliation Type Desc: | Parent Corporation |
| Entity Name: | O'Reilly Auto Parts |
| Entity Title: | Not reported |
| Affiliation Address: | Not reported |
| Affiliation City: | Not reported |
| Affiliation State: | Not reported |
| Affiliation Country: | Not reported |
| Affiliation Zip: | Not reported |
| Affiliation Phone: | , |
| | |
| Affiliation Type Desc: | CUPA District |
| Entity Name: | Sacramento County Environmental Management Departm |
| Entity Title: | Not reported |
| Affiliation Address: | 11080 WHITE ROCK ROAD, STE. 200 |
| Affiliation City: | RANCHO CORDOVA |
| Affiliation State: | CA |
| Affiliation Country: | Not reported |
| Affiliation Zip: | 95670 |
| Affiliation Phone: | (916) 875-8550, |
| | |
| Affiliation Type Desc: | Document Preparer |
| Entity Name: | Hector Vasquez, Agent for O'Reilly Auto Parts Enterprises, L.L.C. |
| Entity Title: | Not reported |
| Affiliation Address: | Not reported |
| Affiliation City: | Not reported |
| Affiliation State: | Not reported |
| Affiliation Country: | Not reported |
| Affiliation Zip: | Not reported |
| Affiliation Phone: | , |
| | |
| Affiliation Type Desc: | Legal Owner |
| Entity Name: | O Reilly Auto Enterprises, L.L.C. |
| Entity Title: | Not reported |
| Affiliation Address: | 233 S. Patterson Ave. |
| Affiliation City: | Springfield |
| Affiliation State: | MO |
| Affiliation Country: | United States |
| Affiliation Zip: | 65802 |

**O'REILLY AUTO PARTS #2561 (Continued)** **S121787436**

Affiliation Phone: (417) 862-3333,

---

**BB448** **PIP PRINTING** **Sacramento Co. ML** **S107447315**
**SSE** **2230 ARDEN WAY H** **N/A**
**1/8-1/4** **SACRAMENTO, CA 95825**
**0.217 mi.**
**1145 ft.** **Site 1 of 4 in cluster BB**

**Relative:** Sacramento Co. ML:
**Lower**

| | |
|---|---|
| Name: | PIP PRINTING |
| Address: | 2230 ARDEN WAY H |
| City,State,Zip: | SACRAMENTO, CA 95825 |
| Facility Id: | Not reported |
| Facility Status: | Not reported |
| FD: | Not reported |
| Billing Codes BP: | I |
| Billing Codes UST: | Not reported |
| WG Bill Code: | Not reported |
| Target Property Bill Cod: | Not reported |
| Food Bill Code: | Not reported |
| CUPA Permit Date: | Not reported |
| HAZMAT Permit Date: | Not reported |
| HAZMAT Inspection Date: | Not reported |
| Hazmat Date BP Received: | Not reported |
| UST Permit Dt: | Not reported |
| UST Inspection Date: | Not reported |
| UST Tank Test Date: | Not reported |
| Number of Tanks: | Not reported |
| UST Tank Test Date: | Not reported |
| SIC Code: | Not reported |
| Tier Permitting: | Not reported |
| AST Bill Code: | Not reported |
| CALARP Bill Code: | Not reported |

**Actual:**
**42 ft.**

---

**BB449** **K STAR AUTO BODY** **Sacramento Co. ML** **S128619474**
**SSE** **2230 ARDEN WAY STE A** **N/A**
**1/8-1/4** **SACRAMENTO, CA 95825**
**0.217 mi.**
**1145 ft.** **Site 2 of 4 in cluster BB**

**Relative:** Sacramento Co. ML:
**Lower**

| | |
|---|---|
| Name: | K STAR AUTO BODY |
| Address: | 2230 ARDEN WAY STE A |
| City,State,Zip: | SACRAMENTO, CA 95825 |
| Facility Id: | Not reported |
| Facility Status: | Not reported |
| FD: | Not reported |
| Billing Codes BP: | I |
| Billing Codes UST: | Not reported |
| WG Bill Code: | Not reported |
| Target Property Bill Cod: | Not reported |
| Food Bill Code: | Not reported |
| CUPA Permit Date: | Not reported |
| HAZMAT Permit Date: | Not reported |
| HAZMAT Inspection Date: | Not reported |

**Actual:**
**42 ft.**

**K STAR AUTO BODY (Continued)** **S128619474**

| | |
|---|---|
| Hazmat Date BP Received: | Not reported |
| UST Permit Dt: | Not reported |
| UST Inspection Date: | Not reported |
| UST Tank Test Date: | Not reported |
| Number of Tanks: | Not reported |
| UST Tank Test Date: | Not reported |
| SIC Code: | Not reported |
| Tier Permitting: | Not reported |
| AST Bill Code: | Not reported |
| CALARP Bill Code: | Not reported |

---

**BB450** **FACTORY AUTO TINTING** **Sacramento Co. ML** **S102955880**
**SSE** **2230 ARDEN WY** **N/A**
**1/8-1/4** **SACRAMENTO, CA 95825**
**0.217 mi.**
**1145 ft.** **Site 3 of 4 in cluster BB**

**Relative:** Sacramento Co. ML:
**Lower**

| | |
|---|---|
| **Actual:** Name: | FACTORY AUTO TINTING |
| **42 ft.** Address: | 2230 ARDEN WY |
| City,State,Zip: | SACRAMENTO, CA 95825 |
| Facility Id: | Not reported |
| Facility Status: | Inactive. Included on a listing no longer updated. |
| FD: | C |
| Billing Codes BP: | Disclaimer |
| Billing Codes UST: | No Tanks |
| WG Bill Code: | Oil Changed by Outside Company-No Fee |
| Target Property Bill Cod: | 50 |
| Food Bill Code: | 50 |
| CUPA Permit Date: | Not reported |
| HAZMAT Permit Date: | Not reported |
| HAZMAT Inspection Date: | Not reported |
| Hazmat Date BP Received: | Not reported |
| UST Permit Dt: | Not reported |
| UST Inspection Date: | Not reported |
| UST Tank Test Date: | Not reported |
| Number of Tanks: | 0 |
| UST Tank Test Date: | Not reported |
| SIC Code: | Not reported |
| Tier Permitting: | Not reported |
| AST Bill Code: | Not reported |
| CALARP Bill Code: | Not reported |

---

**BB451** **VERIZON WIRELESS BELL STREET** **Sacramento Co. ML** **S128619962**
**SSE** **2230 ARDEN WAY** **N/A**
**1/8-1/4** **SACRAMENTO, CA 95825**
**0.217 mi.**
**1145 ft.** **Site 4 of 4 in cluster BB**

**Relative:** Sacramento Co. ML:
**Lower**

| | |
|---|---|
| **Actual:** Name: | VERIZON WIRELESS BELL STREET |
| **42 ft.** Address: | 2230 ARDEN WAY |
| City,State,Zip: | SACRAMENTO, CA 95825 |
| Facility Id: | Not reported |
| Facility Status: | Not reported |
| FD: | Not reported |

**VERIZON WIRELESS BELL STREET (Continued)** **S128619962**

| | |
|---|---|
| Billing Codes BP: | A |
| Billing Codes UST: | Not reported |
| WG Bill Code: | Not reported |
| Target Property Bill Cod: | Not reported |
| Food Bill Code: | Not reported |
| CUPA Permit Date: | Not reported |
| HAZMAT Permit Date: | Not reported |
| HAZMAT Inspection Date: | Not reported |
| Hazmat Date BP Received: | Not reported |
| UST Permit Dt: | Not reported |
| UST Inspection Date: | Not reported |
| UST Tank Test Date: | Not reported |
| Number of Tanks: | Not reported |
| UST Tank Test Date: | Not reported |
| SIC Code: | Not reported |
| Tier Permitting: | Not reported |
| AST Bill Code: | Not reported |
| CALARP Bill Code: | Not reported |

---

**AS452** **CAL EXPO CHEVRON #94697** **UST** **U004351983**
**SW** **2000 ARDEN WAY** **N/A**
**1/8-1/4** **SACRAMENTO, CA 95825**
**0.217 mi.**
**1145 ft.** **Site 3 of 15 in cluster AS**

**Relative:** UST:
**Lower**

**Actual:** **38 ft.**

| | |
|---|---|
| Name: | CAL EXPO CHEVRON #94697 |
| Address: | 2000 ARDEN WAY |
| City,State,Zip: | SACRAMENTO, CA 95825 |
| Facility ID: | FA0001517 |
| Permitting Agency: | Sacramento County Environmental Management Department |
| CERSID: | 10216624 |
| Latitude: | 38.5957300 |
| Longitude: | -121.419480 |
| Owner type: | Non-Government |
| Facility type: | Motor Vehicle Fueling |
| Num of inuse ust: | Not reported |
| Num of closed ust: | 0 |
| Num of oos ust: | 0 |
| Epa region: | 9 |
| Tribal lands: | No |
| Tank owner name: | KAJLA INVESTMENTS INC |
| Tank owner mailing address: | 2000 arden way |
| Tank owner mailing city: | sacramento |
| Tank owner mailing zip: | 95825 |
| Tank owner mailing state: | ca |
| Tank operator name: | KAJLA INVESTMENTS INC |
| Tank operator mailing address: | 2000 arden way |
| Tank operator mailing city: | sacramento |
| Tank operator mailing zip: | 95825 |
| Tank operator mailing state: | ca |
| Tankidnumber: | 24564 |
| Tank status: | Confirmed/Updated Information |
| Tank configuration: | Stand Alone Tank |
| Tank closure date: | Not reported |
| Tank installation date: | 1/1/1986 12:00:00 AM |
| Tank num of compartments: | 1 |
| Tank contents: | Premium Unleaded |

**CAL EXPO CHEVRON #94697 (Continued)** **U004351983**

| | |
|---|---|
| Tank capacity gallons: | 10000 |
| Tank type: | Double Wall |
| Tank pc construction: | Fiberglass |
| Tank pwpiping construction: | Fiberglass |
| Tank piping type: | Pressure |
| Tank piping construction: | Double Walled |
| Tank sacrificial anode: | No |
| Tank cp impressed current: | No |
| Tank cp shutoff: | Yes |
| Tank alarms: | No |
| Tank ball float: | No |
| Tank spill bucket: | Yes |

| | |
|---|---|
| Name: | CAL EXPO CHEVRON #94697 |
| Address: | 2000 ARDEN WAY |
| City,State,Zip: | SACRAMENTO, CA 95825 |
| Facility ID: | FA0001517 |
| Permitting Agency: | Sacramento County Environmental Management Department |
| CERSID: | 10216624 |
| Latitude: | 38.5957300 |
| Longitude: | -121.419480 |
| Owner type: | Non-Government |
| Facility type: | Motor Vehicle Fueling |
| Num of inuse ust: | Not reported |
| Num of closed ust: | 0 |
| Num of oos ust: | 0 |
| Epa region: | 9 |
| Tribal lands: | No |
| Tank owner name: | KAJLA INVESTMENTS INC |
| Tank owner mailing address: | 2000 arden way |
| Tank owner mailing city: | sacramento |
| Tank owner mailing zip: | 95825 |
| Tank owner mailing state: | ca |
| Tank operator name: | KAJLA INVESTMENTS INC |
| Tank operator mailing address: | 2000 arden way |
| Tank operator mailing city: | sacramento |
| Tank operator mailing zip: | 95825 |
| Tank operator mailing state: | ca |
| Tankidnumber: | 24565 |
| Tank status: | Confirmed/Updated Information |
| Tank configuration: | Stand Alone Tank |
| Tank closure date: | Not reported |
| Tank installation date: | 1/1/1986 12:00:00 AM |
| Tank num of compartments: | 1 |
| Tank contents: | Diesel |
| Tank capacity gallons: | 10000 |
| Tank type: | Double Wall |
| Tank pc construction: | Fiberglass |
| Tank pwpiping construction: | Fiberglass |
| Tank piping type: | Pressure |
| Tank piping construction: | Double Walled |
| Tank sacrificial anode: | No |
| Tank cp impressed current: | No |
| Tank cp shutoff: | Yes |
| Tank alarms: | No |
| Tank ball float: | No |
| Tank spill bucket: | Yes |

**CAL EXPO CHEVRON #94697 (Continued)** **U004351983**

| | |
|---|---|
| Name: | CAL EXPO CHEVRON #94697 |
| Address: | 2000 ARDEN WAY |
| City,State,Zip: | SACRAMENTO, CA 95825 |
| Facility ID: | FA0001517 |
| Permitting Agency: | Sacramento County Environmental Management Department |
| CERSID: | 10216624 |
| Latitude: | 38.5957300 |
| Longitude: | -121.419480 |
| Owner type: | Non-Government |
| Facility type: | Motor Vehicle Fueling |
| Num of inuse ust: | Not reported |
| Num of closed ust: | 0 |
| Num of oos ust: | 0 |
| Epa region: | 9 |
| Tribal lands: | No |
| Tank owner name: | KAJLA INVESTMENTS INC |
| Tank owner mailing address: | 2000 arden way |
| Tank owner mailing city: | sacramento |
| Tank owner mailing zip: | 95825 |
| Tank owner mailing state: | ca |
| Tank operator name: | KAJLA INVESTMENTS INC |
| Tank operator mailing address: | 2000 arden way |
| Tank operator mailing city: | sacramento |
| Tank operator mailing zip: | 95825 |
| Tank operator mailing state: | ca |
| Tankidnumber: | 24563 |
| Tank status: | Confirmed/Updated Information |
| Tank configuration: | Stand Alone Tank |
| Tank closure date: | Not reported |
| Tank installation date: | 1/1/1986 12:00:00 AM |
| Tank num of compartments: | 1 |
| Tank contents: | Regular Unleaded |
| Tank capacity gallons: | 10000 |
| Tank type: | Double Wall |
| Tank pc construction: | Fiberglass |
| Tank pwpiping construction: | Fiberglass |
| Tank piping type: | Pressure |
| Tank piping construction: | Double Walled |
| Tank sacrificial anode: | No |
| Tank cp impressed current: | No |
| Tank cp shutoff: | Yes |
| Tank alarms: | No |
| Tank ball float: | No |
| Tank spill bucket: | Yes |

---

**AS453** **JERRY BULLARD, INC** **Sacramento Co. ML** **S123292041**
**SW** **2000 ARDEN WY** **N/A**
**1/8-1/4** **SACRAMENTO, CA 95825**
**0.217 mi.**
**1145 ft.** **Site 4 of 15 in cluster AS**

**Relative:**
**Lower**

**Actual:**
**38 ft.**

Sacramento Co. ML:

| | |
|---|---|
| Name: | JERRY BULLARD, INC |
| Address: | 2000 ARDEN WY |
| City,State,Zip: | SACRAMENTO, CA 95825 |
| Facility Id: | C0081686 |
| Facility Status: | Inactive. Included on a listing no longer updated. |
| FD: | C |

**JERRY BULLARD, INC (Continued)** **S123292041**

| | |
|---|---|
| Billing Codes BP: | Out of Business |
| Billing Codes UST: | No Tanks |
| WG Bill Code: | Oil Changed by Outside Company-No Fee |
| Target Property Bill Cod: | 51 |
| Food Bill Code: | 51 |
| CUPA Permit Date: | Not reported |
| HAZMAT Permit Date: | 12/01/1991 |
| HAZMAT Inspection Date: | 01/24/1991 |
| Hazmat Date BP Received: | Not reported |
| UST Permit Dt: | 10/13/1987 |
| UST Inspection Date: | 01/27/1992 |
| UST Tank Test Date: | Not reported |
| Number of Tanks: | 0 |
| UST Tank Test Date: | Not reported |
| SIC Code: | 5541 |
| Tier Permitting: | Not reported |
| AST Bill Code: | Not reported |
| CALARP Bill Code: | Not reported |

---

**AS454** **CAL EXPO CHEVRON** **RCRA NonGen / NLR** **1024820474**
**SW** **2000 ARDEN WAY** **E MANIFEST** **CAL000333734**
**1/8-1/4** **SACRAMENTO, CA 95825**
**0.217 mi.**
**1145 ft.** **Site 5 of 15 in cluster AS**

**Relative:** **Lower**

**Actual:** **38 ft.**

RCRA Listings:

| | |
|---|---|
| Date Form Received by Agency: | 20080618 |
| Handler Name: | Cal Expo Chevron |
| Handler Address: | 2000 Arden Way |
| Handler City,State,Zip: | SACRAMENTO, CA 95825 |
| EPA ID: | CAL000333734 |
| Contact Name: | BUTA SINGH |
| Contact Address: | 2000 ARDEN WAY |
| Contact City,State,Zip: | SACRAMENTO, CA 95825 |
| Contact Telephone: | 916-710-3737 |
| Contact Fax: | 916-381-7172 |
| Contact Email: | POWEROILSHELL@YAHOO.COM |
| Contact Title: | Not reported |
| EPA Region: | 09 |
| Land Type: | Not reported |
| Federal Waste Generator Description: | Not a generator, verified |
| Non-Notifier: | Not reported |
| Biennial Report Cycle: | Not reported |
| Accessibility: | Not reported |
| Active Site Indicator: | Handler Activities |
| State District Owner: | Not reported |
| State District: | Not reported |
| Mailing Address: | 2000 ARDEN WAY |
| Mailing City,State,Zip: | SACRAMENTO, CA 95825-0000 |
| Owner Name: | Buta Singh |
| Owner Type: | Other |
| Operator Name: | Buta Singh |
| Operator Type: | Other |
| Short-Term Generator Activity: | No |
| Importer Activity: | No |
| Mixed Waste Generator: | No |
| Transporter Activity: | No |
| Transfer Facility Activity: | No |

**CAL EXPO CHEVRON (Continued)** **1024820474**

| | |
|---|---|
| Recycler Activity with Storage: | No |
| Small Quantity On-Site Burner Exemption: | No |
| Smelting Melting and Refining Furnace Exemption: | No |
| Underground Injection Control: | No |
| Off-Site Waste Receipt: | No |
| Universal Waste Indicator: | Yes |
| Universal Waste Destination Facility: | Yes |
| Federal Universal Waste: | No |
| Active Site State-Reg Handler: | --- |
| Federal Facility Indicator: | Not reported |
| Hazardous Secondary Material Indicator: | N |
| Sub-Part K Indicator: | Not reported |
| 2018 GPRA Permit Baseline: | Not on the Baseline |
| 2018 GPRA Renewals Baseline: | Not on the Baseline |
| 202 GPRA Corrective Action Baseline: | No |
| Subject to Corrective Action Universe: | No |
| Non-TSDFs Where RCRA CA has Been Imposed Universe: | No |
| Corrective Action Priority Ranking: | No NCAPS ranking |
| Environmental Control Indicator: | No |
| Institutional Control Indicator: | No |
| Human Exposure Controls Indicator: | N/A |
| Groundwater Controls Indicator: | N/A |
| Significant Non-Complier Universe: | No |
| Unaddressed Significant Non-Complier Universe: | No |
| Addressed Significant Non-Complier Universe: | No |
| Significant Non-Complier With a Compliance Schedule Universe: | No |
| Financial Assurance Required: | Not reported |
| Handler Date of Last Change: | 20180905 |
| Recognized Trader-Importer: | No |
| Recognized Trader-Exporter: | No |
| Importer of Spent Lead Acid Batteries: | No |
| Exporter of Spent Lead Acid Batteries: | No |
| Recycler Activity Without Storage: | No |
| Manifest Broker: | No |
| Sub-Part P Indicator: | No |

Handler - Owner Operator:

| | |
|---|---|
| Owner/Operator Indicator: | Owner |
| Owner/Operator Name: BUTA SINGH | |
| Legal Status: | Other |
| Date Became Current: | Not reported |
| Date Ended Current: | Not reported |
| Owner/Operator Address: | 2000 ARDEN WAY |
| Owner/Operator City,State,Zip: | SACRAMENTO, CA 95825-0000 |
| Owner/Operator Telephone: | 916-710-3737 |
| Owner/Operator Telephone Ext: | Not reported |
| Owner/Operator Fax: | Not reported |
| Owner/Operator Email: | Not reported |

| | |
|---|---|
| Owner/Operator Indicator: | Operator |
| Owner/Operator Name: BUTA SINGH | |
| Legal Status: | Other |
| Date Became Current: | Not reported |
| Date Ended Current: | Not reported |
| Owner/Operator Address: | 2000 ARDEN WAY |
| Owner/Operator City,State,Zip: | SACRAMENTO, CA 95825 |

**CAL EXPO CHEVRON (Continued)** **1024820474**

Owner/Operator Telephone: 916-710-3737
Owner/Operator Telephone Ext: Not reported
Owner/Operator Fax: Not reported
Owner/Operator Email: Not reported

Historic Generators:
Receive Date: 20080618
Handler Name: CAL EXPO CHEVRON
Federal Waste Generator Description: Not a generator, verified
State District Owner: Not reported
Large Quantity Handler of Universal Waste: No
Recognized Trader Importer: No
Recognized Trader Exporter: No
Spent Lead Acid Battery Importer: No
Spent Lead Acid Battery Exporter: No
Current Record: Yes
Non Storage Recycler Activity: Not reported
Electronic Manifest Broker: Not reported

List of NAICS Codes and Descriptions:
NAICS Code: 44719
NAICS Description: OTHER GASOLINE STATIONS

Facility Has Received Notices of Violations:
Violations: No Violations Found

Evaluation Action Summary:
Evaluations: No Evaluations Found

E MANIFEST:
Manifest Tracking Number: 015013331FLE
Last Updated Date: 20210712
Shipped Date: 20210610
Received Date: 20210617
Manifest Status: Signed
Submission Type: DataImage5Copy
Origin Type: Service
Generator EPA ID: CAL000333734
Generator Name: Cal Expo Chevron
Generator Location Street Number: Not reported
Generator Location Street 1: 2000 ARDEN WAY
Generator Location Street 2: Not reported
Generator Location City: SACRAMENTO
Generator Location State: CA
Generator Location Zip: 95825
Generator Mail Street Number: Not reported
Generator Mail Street 1: 2000 ARDEN WAY
Generator Mail Street 2: Not reported
Generator Mail City: SACRAMENTO
Generator Mail Zip: 95825-0000
Generator Mail State: CA
Generator Contact Company Name: Not reported
Designated Facility EPA ID: CAT080013352
Designated Facility Name: World Oil Recycling

**CAL EXPO CHEVRON (Continued)** **1024820474**

| | |
|---|---|
| Designated Facility Mail Street Number: | 2000 |
| Designated Facility Mail Street 1: | CA90222 CA037US 2000 |
| Designated Facility Mail Street 2: | N. ALAMEDA STREET |
| Designated Facility Mail City: | COMPTON |
| Designated Facility Mail Zip: | 90222 |
| Designated Facility Mail State: | CA |
| Designated Facility Location Street Number: | 2000 |
| Designated Facility Location Street 1: | N. ALAMEDA STREET |
| Designated Facility Location Street 2: | Not reported |
| Designated Facility Location City: | COMPTON |
| Designated Facility Location Zip: | 90222-0000 |
| Designated Facility Location State: | CA |
| Designated Facility Contact Company Name: | Not reported |
| Manifest Residue Indicator: | N |
| Rejection Indicator: | N |

| | |
|---|---|
| Manifest Tracking Number: | 015013331FLE |
| Last Updated Date: | 20210712 |
| Shipped Date: | 20210610 |
| Received Date: | 20210617 |
| Manifest Status: | Signed |
| Submission Type: | DataImage5Copy |
| Origin Type: | Service |
| Generator EPA ID: | CAL000333734 |
| Generator Name: | Cal Expo Chevron |
| Generator Location Street Number: | Not reported |
| Generator Location Street 1: | 2000 ARDEN WAY |
| Generator Location Street 2: | Not reported |
| Generator Location City: | SACRAMENTO |
| Generator Location State: | CA |
| Generator Location Zip: | 95825 |
| Generator Mail Street Number: | Not reported |
| Generator Mail Street 1: | 2000 ARDEN WAY |
| Generator Mail Street 2: | Not reported |
| Generator Mail City: | SACRAMENTO |
| Generator Mail Zip: | 95825-0000 |
| Generator Mail State: | CA |
| Generator Contact Company Name: | Not reported |
| Designated Facility EPA ID: | CAT080013352 |
| Designated Facility Name: | World Oil Recycling |
| Designated Facility Mail Street Number: | 2000 |
| Designated Facility Mail Street 1: | CA90222 CA037US 2000 |
| Designated Facility Mail Street 2: | N. ALAMEDA STREET |
| Designated Facility Mail City: | COMPTON |
| Designated Facility Mail Zip: | 90222 |
| Designated Facility Mail State: | CA |
| Designated Facility Location Street Number: | 2000 |
| Designated Facility Location Street 1: | N. ALAMEDA STREET |
| Designated Facility Location Street 2: | Not reported |
| Designated Facility Location City: | COMPTON |
| Designated Facility Location Zip: | 90222-0000 |
| Designated Facility Location State: | CA |
| Designated Facility Contact Company Name: | Not reported |
| Manifest Residue Indicator: | N |
| Rejection Indicator: | N |

| | |
|---|---|
| Manifest Tracking Number: | 015013332FLE |

**CAL EXPO CHEVRON (Continued)** **1024820474**

| | |
|---|---|
| Last Updated Date: | 20210706 |
| Shipped Date: | 20210610 |
| Received Date: | 20210616 |
| Manifest Status: | Signed |
| Submission Type: | DataImage5Copy |
| Origin Type: | Service |
| Generator EPA ID: | Not reported |
| Generator Name: | Cal Expo Chevron |
| Generator Location Street Number: | Not reported |
| Generator Location Street 1: | 2000 ARDEN WAY |
| Generator Location Street 2: | Not reported |
| Generator Location City: | SACRAMENTO |
| Generator Location State: | CA |
| Generator Location Zip: | 95825 |
| Generator Mail Street Number: | Not reported |
| Generator Mail Street 1: | 2000 ARDEN WAY |
| Generator Mail Street 2: | Not reported |
| Generator Mail City: | SACRAMENTO |
| Generator Mail Zip: | 95825 |
| Generator Mail State: | CA |
| Generator Contact Company Name: | Not reported |
| Designated Facility EPA ID: | NVT330010000 |
| Designated Facility Name: | Us Ecology Nevada, Inc. |
| Designated Facility Mail Street Number: | Not reported |
| Designated Facility Mail Street 1: | Not reported |
| Designated Facility Mail Street 2: | HWY 95 11 MILES S. OF BEATTY |
| Designated Facility Mail City: | BEATTY |
| Designated Facility Mail Zip: | 89003 |
| Designated Facility Mail State: | NV |
| Designated Facility Location Street Number: | Not reported |
| Designated Facility Location Street 1: | HWY 95 11 MILES S. OF BEATTY |
| Designated Facility Location Street 2: | Not reported |
| Designated Facility Location City: | BEATTY |
| Designated Facility Location Zip: | 89003 |
| Designated Facility Location State: | NV |
| Designated Facility Contact Company Name: | Not reported |
| Manifest Residue Indicator: | N |
| Rejection Indicator: | N |

| | |
|---|---|
| Manifest Tracking Number: | 015013332FLE |
| Last Updated Date: | 20210706 |
| Shipped Date: | 20210610 |
| Received Date: | 20210616 |
| Manifest Status: | Signed |
| Submission Type: | DataImage5Copy |
| Origin Type: | Service |
| Generator EPA ID: | Not reported |
| Generator Name: | Cal Expo Chevron |
| Generator Location Street Number: | Not reported |
| Generator Location Street 1: | 2000 ARDEN WAY |
| Generator Location Street 2: | Not reported |
| Generator Location City: | SACRAMENTO |
| Generator Location State: | CA |
| Generator Location Zip: | 95825 |
| Generator Mail Street Number: | Not reported |
| Generator Mail Street 1: | 2000 ARDEN WAY |
| Generator Mail Street 2: | Not reported |

**CAL EXPO CHEVRON (Continued)** **1024820474**

| | |
|---|---|
| Generator Mail City: | SACRAMENTO |
| Generator Mail Zip: | 95825 |
| Generator Mail State: | CA |
| Generator Contact Company Name: | Not reported |
| Designated Facility EPA ID: | NVT330010000 |
| Designated Facility Name: | Us Ecology Nevada, Inc. |
| Designated Facility Mail Street Number: | Not reported |
| Designated Facility Mail Street 1: | Not reported |
| Designated Facility Mail Street 2: | HWY 95 11 MILES S. OF BEATTY |
| Designated Facility Mail City: | BEATTY |
| Designated Facility Mail Zip: | 89003 |
| Designated Facility Mail State: | NV |
| Designated Facility Location Street Number: | Not reported |
| Designated Facility Location Street 1: | HWY 95 11 MILES S. OF BEATTY |
| Designated Facility Location Street 2: | Not reported |
| Designated Facility Location City: | BEATTY |
| Designated Facility Location Zip: | 89003 |
| Designated Facility Location State: | NV |
| Designated Facility Contact Company Name: | Not reported |
| Manifest Residue Indicator: | N |
| Rejection Indicator: | N |

| | |
|---|---|
| Manifest Tracking Number: | 022996017JJK |
| Last Updated Date: | 20220919 |
| Shipped Date: | 20220914 |
| Received Date: | 20220919 |
| Manifest Status: | Signed |
| Submission Type: | DataImage5Copy |
| Origin Type: | Web |
| Generator EPA ID: | CAL000333734 |
| Generator Name: | Cal Expo Chevron |
| Generator Location Street Number: | Not reported |
| Generator Location Street 1: | 2000 ARDEN WAY |
| Generator Location Street 2: | Not reported |
| Generator Location City: | SACRAMENTO |
| Generator Location State: | CA |
| Generator Location Zip: | 95825 |
| Generator Mail Street Number: | Not reported |
| Generator Mail Street 1: | 2000 ARDEN WAY |
| Generator Mail Street 2: | Not reported |
| Generator Mail City: | SACRAMENTO |
| Generator Mail Zip: | 95825-0000 |
| Generator Mail State: | CA |
| Generator Contact Company Name: | Not reported |
| Designated Facility EPA ID: | CAD044003556 |
| Designated Facility Name: | Ramos Environmental Services |
| Designated Facility Mail Street Number: | 1515 |
| Designated Facility Mail Street 1: | Not reported |
| Designated Facility Mail Street 2: | S RIVER RD. |
| Designated Facility Mail City: | WEST SACRAMENTO |
| Designated Facility Mail Zip: | 95691 |
| Designated Facility Mail State: | CA |
| Designated Facility Location Street Number: | 1515 |
| Designated Facility Location Street 1: | S RIVER RD. |
| Designated Facility Location Street 2: | Not reported |
| Designated Facility Location City: | WEST SACRAMENTO |
| Designated Facility Location Zip: | 95691-0000 |

**CAL EXPO CHEVRON (Continued)** **1024820474**

| | |
|---|---|
| Designated Facility Location State: | CA |
| Designated Facility Contact Company Name: | Not reported |
| Manifest Residue Indicator: | N |
| Rejection Indicator: | N |
| | |
| Manifest Tracking Number: | 022996017JJK |
| Last Updated Date: | 20220919 |
| Shipped Date: | 20220914 |
| Received Date: | 20220919 |
| Manifest Status: | Signed |
| Submission Type: | DataImage5Copy |
| Origin Type: | Web |
| Generator EPA ID: | CAL000333734 |
| Generator Name: | Cal Expo Chevron |
| Generator Location Street Number: | Not reported |
| Generator Location Street 1: | 2000 ARDEN WAY |
| Generator Location Street 2: | Not reported |
| Generator Location City: | SACRAMENTO |
| Generator Location State: | CA |
| Generator Location Zip: | 95825 |
| Generator Mail Street Number: | Not reported |
| Generator Mail Street 1: | 2000 ARDEN WAY |
| Generator Mail Street 2: | Not reported |
| Generator Mail City: | SACRAMENTO |
| Generator Mail Zip: | 95825-0000 |
| Generator Mail State: | CA |
| Generator Contact Company Name: | Not reported |
| Designated Facility EPA ID: | CAD044003556 |
| Designated Facility Name: | Ramos Environmental Services |
| Designated Facility Mail Street Number: | 1515 |
| Designated Facility Mail Street 1: | Not reported |
| Designated Facility Mail Street 2: | S RIVER RD. |
| Designated Facility Mail City: | WEST SACRAMENTO |
| Designated Facility Mail Zip: | 95691 |
| Designated Facility Mail State: | CA |
| Designated Facility Location Street Number: | 1515 |
| Designated Facility Location Street 1: | S RIVER RD. |
| Designated Facility Location Street 2: | Not reported |
| Designated Facility Location City: | WEST SACRAMENTO |
| Designated Facility Location Zip: | 95691-0000 |
| Designated Facility Location State: | CA |
| Designated Facility Contact Company Name: | Not reported |
| Manifest Residue Indicator: | N |
| Rejection Indicator: | N |

State Waste:

| | |
|---|---|
| Manifest Tracking Number: | 022996017JJK |
| Waste Line Number: | 1 |
| State Waste Code Owner: | CA |
| State Waste Code: | 223 |
| State Waste: | Unspecified oil-containing waste |

Transporter:

| | |
|---|---|
| Manifest Tracking Number: | 022996017JJK |
| Transporter Line Number: | 1 |
| Transporter EPA ID: | CAD044003556 |

**CAL EXPO CHEVRON (Continued)** **1024820474**

Transporter Name: Ramos Environmental Services

Waste Line:

| | |
|---|---|
| Manifest Tracking Number: | 022996017JJK |
| Waste Line Number: | 1 |
| U.S. DOT Hazardous Indicator: | N |
| U.S. DOT ID Number: | Not reported |
| U.S. DOT Description: | Not reported |
| Non-Hazardous Waste Description: | non RCRA hazardous waste liquid (oily water) |
| Number of Containers: | 21 |
| Container Type Code: | DM |
| Container Type Description: | Metal drums, barrels, kegs |
| Waste Quantity: | 1150 |
| Quantity Unit of Measure Code: | G |
| Quantity Unit of Measure Description: | Gallons |
| Waste Quantity, in Tons: | 4.795663 |
| Acute Waste Quantity, in Tons: | 0 |
| Non-Acute Waste Quantity, in Tons: | 4.795663 |
| Waste Quantity, in Kilograms: | 4349.81 |
| Acute Waste Quantity, in Kilograms: | 0 |
| Non-Acute Waste Quantity, in Kilorgrams: | 4349.81 |
| Management Method Code: | H141 |
| Management Method Description: | STORAGE, BULKING AND/OR TRANSFER OFF SITE |
| Waste Residue Indicator: | N |
| Quantity Discrepancy Indicator: | N |
| Waste Type Discrepancy Indicator: | N |
| Waste Density: | Not reported |
| Waste Density Unit of Measure Code: | Not reported |
| Waste Density Unit of Measure Description: | Not reported |
| Form Code: | Not reported |
| Form Code Description: | Not reported |
| Source Code: | Not reported |
| Source Code Description: | Not reported |
| Waste Minimization Code: | Not reported |
| Waste Minimization Code Description: | Not reported |
| Consent Number: | Not reported |
| EPA Waste Indicator: | N |

---

**AS455** **CAL EXPO CHEVRON #94697** **UST FINDER** **1028185145**
**SW** **2000 ARDEN WAY** **UST FINDER RELEASE** **N/A**
**1/8-1/4** **SACRAMENTO, CA 95825**
**0.217 mi.**
**1145 ft.** **Site 6 of 15 in cluster AS**

**Relative:** **Lower**

**Actual:** **38 ft.**

UST FINDER:

| | |
|---|---|
| Object ID: | 729376 |
| Facility ID: | CA10216624 |
| Name: | CAL EXPO CHEVRON #94697 |
| Address: | 2000 ARDEN WAY |
| City,State,Zip: | SACRAMENTO, CA 95825 |
| Address Match Type: | PointAddress |
| Open USTs: | 3 |
| Closed USTs: | Not reported |
| TOS USTs: | Not reported |
| Population 1500ft: | 440 |
| Private Wells 1500ft: | 0 |
| Within 100yr Floodplain: | No |

**CAL EXPO CHEVRON #94697 (Continued)** **1028185145**

| | |
|---|---|
| Land Use: | Developed, High Intensity |
| Within SPA: | Not reported |
| SPA PWS Facility ID: | Not reported |
| SPA Water Type: | Not reported |
| SPA Facility Type: | Not reported |
| SPA HUC12: | Not reported |
| Within WHPA: | Yes |
| WHPA PWS Facility ID: | CA3410026_17595 |
| WHPA Water Type: | GW - Ground water |
| WHPA Facility Type: | WL - Well |
| WHPA HUC12: | 180201110202 |
| Facility Status: | Open UST(s) |
| Date of Last Inspection: | Not reported |
| EPA Region: | 9 |
| Tribe: | Not reported |
| Coordinate Source: | Geocode |
| X Coord: | -121.419518665 |
| Y Coord: | 38.5957668340001 |
| Latitude: | 38.5957668342608 |
| Longitude: | -121.41951866514 |

UST FINDER:

| | |
|---|---|
| Object ID: | 2253609 |
| Facility ID: | CA10216624 |
| Tank ID: | CA10216624-002_A Stand-alone Tank_1 |
| Tank Status: | Open |
| Installation Date: | 1986/01/01 16:00:00+00 |
| Removal Date: | Not reported |
| Tank Capacity: | 10000 |
| Substances: | Premium Unleaded |
| Tank Wall Type: | Double Wall |

| | |
|---|---|
| Object ID: | 2253610 |
| Facility ID: | CA10216624 |
| Tank ID: | CA10216624-003_A Stand-alone Tank_1 |
| Tank Status: | Open |
| Installation Date: | 1986/01/01 16:00:00+00 |
| Removal Date: | Not reported |
| Tank Capacity: | 10000 |
| Substances: | Diesel |
| Tank Wall Type: | Double Wall |

| | |
|---|---|
| Object ID: | 2253611 |
| Facility ID: | CA10216624 |
| Tank ID: | CA10216624-001_A Stand-alone Tank_1 |
| Tank Status: | Open |
| Installation Date: | 1986/01/01 16:00:00+00 |
| Removal Date: | Not reported |
| Tank Capacity: | 10000 |
| Substances: | Regular Unleaded |
| Tank Wall Type: | Double Wall |

UST FINDER RELEASE:

| | |
|---|---|
| Object ID: | 49955 |
| Facility ID: | Not reported |
| Lust ID: | CAT10000001119 |

**CAL EXPO CHEVRON #94697 (Continued)** **1028185145**

| | |
|---|---|
| Name: | CAL EXPO CHEVRON |
| Address: | 2000 ARDEN WAY |
| City,State,Zip: | SACRAMENTO, CA 95825 |
| Address Match Type: | PointAddress |
| Reported Date: | Not reported |
| Status: | No Further Action |
| Substance: | Not reported |
| Population within 1500ft: | 438 |
| Domestic Wells within 1500ft: | 0 |
| Land Use: | Developed, High Intensity |
| Within SPA: | No |
| SPA PWS Facility ID: | Not reported |
| SPA Water Type: | Not reported |
| SPA Facility Type: | Not reported |
| SPA HUC12: | Not reported |
| Within WHPA: | Yes |
| WHPA PWS Facility ID: | CA3410026_17595 |
| WHPA Water Type: | GW - Ground water |
| WHPA Facility Type: | WL - Well |
| WHPA HUC12: | 180201110202 |
| Within 100yr Floodplain: | No |
| Tribe: | Not reported |
| EPA Region: | 9 |
| NFA Letter 1: | Not reported |
| NFA Letter 2: | Not reported |
| NFA Letter 3: | Not reported |
| NFA Letter 4: | Not reported |
| Closed With Residual Contaminate: | Not reported |
| Coordinate Source: | Geocode |
| X Coord: | -121.41952 |
| Y Coord: | 38.59576 |
| Latitude: | 38.5957599999999 |
| Longitude: | -121.41952 |

---

**AS456** **CHEVRON #94697** **SWEEPS UST** **U003880081**
**SW** **2000 ARDEN WAY** **N/A**
**1/8-1/4** **SACRAMENTO, CA 95815**
**0.217 mi.**
**1145 ft.** **Site 7 of 15 in cluster AS**

**Relative:** SWEEPS UST:
**Lower**

| | |
|---|---|
| Name: | CHEVRON #94697 |
| Address: | 2000 ARDEN WAY |
| City: | SACRAMENTO |
| Status: | Active |
| Comp Number: | 62657 |
| Number: | 2 |
| Board Of Equalization: | 44-031913 |
| Referral Date: | 11-04-93 |
| Action Date: | 05-31-94 |
| Created Date: | 02-29-88 |
| Owner Tank Id: | 1 |
| SWRCB Tank Id: | 34-000-062657-000001 |
| Tank Status: | A |
| Capacity: | 10000 |
| Active Date: | 07-01-85 |
| Tank Use: | UNKNOWN |
| STG: | P |

**Actual:**
**38 ft.**

**CHEVRON #94697 (Continued)** **U003880081**

Content: Not reported
Number Of Tanks: 7

Name: CHEVRON #94697
Address: 2000 ARDEN WAY
City: SACRAMENTO
Status: Active
Comp Number: 62657
Number: 2
Board Of Equalization: 44-031913
Referral Date: 11-04-93
Action Date: 05-31-94
Created Date: 02-29-88
Owner Tank Id: 2
SWRCB Tank Id: 34-000-062657-000002
Tank Status: A
Capacity: 5000
Active Date: 07-01-85
Tank Use: UNKNOWN
STG: P
Content: Not reported
Number Of Tanks: Not reported

Name: CHEVRON #94697
Address: 2000 ARDEN WAY
City: SACRAMENTO
Status: Active
Comp Number: 62657
Number: 2
Board Of Equalization: 44-031913
Referral Date: 11-04-93
Action Date: 05-31-94
Created Date: 02-29-88
Owner Tank Id: 3
SWRCB Tank Id: 34-000-062657-000003
Tank Status: A
Capacity: 10000
Active Date: 07-01-85
Tank Use: UNKNOWN
STG: P
Content: Not reported
Number Of Tanks: Not reported

Name: CHEVRON #94697
Address: 2000 ARDEN WAY
City: SACRAMENTO
Status: Active
Comp Number: 62657
Number: 2
Board Of Equalization: 44-031913
Referral Date: 11-04-93
Action Date: 05-31-94
Created Date: 02-29-88
Owner Tank Id: 4
SWRCB Tank Id: 34-000-062657-000004
Tank Status: A
Capacity: 1000

**CHEVRON #94697 (Continued)** **U003880081**

Active Date: 07-01-85
Tank Use: UNKNOWN
STG: W
Content: Not reported
Number Of Tanks: Not reported

Name: CHEVRON #94697
Address: 2000 ARDEN WAY
City: SACRAMENTO
Status: Active
Comp Number: 62657
Number: 2
Board Of Equalization: 44-031913
Referral Date: 11-04-93
Action Date: 05-31-94
Created Date: 02-29-88
Owner Tank Id: 1
SWRCB Tank Id: 34-000-062657-000005
Tank Status: A
Capacity: 10000
Active Date: 11-04-93
Tank Use: M.V. FUEL
STG: P
Content: REG UNLEADED
Number Of Tanks: Not reported

Name: CHEVRON #94697
Address: 2000 ARDEN WAY
City: SACRAMENTO
Status: Active
Comp Number: 62657
Number: 2
Board Of Equalization: 44-031913
Referral Date: 11-04-93
Action Date: 05-31-94
Created Date: 02-29-88
Owner Tank Id: 3
SWRCB Tank Id: 34-000-062657-000006
Tank Status: A
Capacity: 10000
Active Date: 11-04-93
Tank Use: M.V. FUEL
STG: P
Content: PRM UNLEADED
Number Of Tanks: Not reported

Name: CHEVRON #94697
Address: 2000 ARDEN WAY
City: SACRAMENTO
Status: Active
Comp Number: 62657
Number: 2
Board Of Equalization: 44-031913
Referral Date: 11-04-93
Action Date: 05-31-94
Created Date: 02-29-88
Owner Tank Id: 2

**CHEVRON #94697 (Continued)** **U003880081**

| | |
|---|---|
| SWRCB Tank Id: | 34-000-062657-000007 |
| Tank Status: | A |
| Capacity: | 10000 |
| Active Date: | 11-04-93 |
| Tank Use: | M.V. FUEL |
| STG: | P |
| Content: | PRM UNLEADED |
| Number Of Tanks: | Not reported |

---

**AS457** **CHEVRON #9-4697** **UST FINDER RELEASE** **1028933666**
**SW** **2000 ARDEN WAY** **N/A**
**1/8-1/4** **SACRAMENTO, CA 95825**
**0.217 mi.**
**1145 ft.** **Site 8 of 15 in cluster AS**

**Relative:**
**Lower**

**Actual:**
**38 ft.**

UST FINDER RELEASE:

| | |
|---|---|
| Object ID: | 49956 |
| Facility ID: | Not reported |
| Lust ID: | CAT0606700889 |
| Name: | CHEVRON #9-4697 |
| Address: | 2000 ARDEN WAY |
| City,State,Zip: | SACRAMENTO, CA 95825 |
| Address Match Type: | PointAddress |
| Reported Date: | Not reported |
| Status: | No Further Action |
| Substance: | Not reported |
| Population within 1500ft: | 438 |
| Domestic Wells within 1500ft: | 0 |
| Land Use: | Developed, High Intensity |
| Within SPA: | No |
| SPA PWS Facility ID: | Not reported |
| SPA Water Type: | Not reported |
| SPA Facility Type: | Not reported |
| SPA HUC12: | Not reported |
| Within WHPA: | Yes |
| WHPA PWS Facility ID: | CA3410026_17595 |
| WHPA Water Type: | GW - Ground water |
| WHPA Facility Type: | WL - Well |
| WHPA HUC12: | 180201110202 |
| Within 100yr Floodplain: | No |
| Tribe: | Not reported |
| EPA Region: | 9 |
| NFA Letter 1: | Not reported |
| NFA Letter 2: | Not reported |
| NFA Letter 3: | Not reported |
| NFA Letter 4: | Not reported |
| Closed With Residual Contaminate: | Not reported |
| Coordinate Source: | Geocode |
| X Coord: | -121.41952 |
| Y Coord: | 38.59576 |
| Latitude: | 38.5957599999999 |
| Longitude: | -121.41952 |

**AS458**
**SW**
**1/8-1/4**
**0.217 mi.**
**1145 ft.**

**94697**
**2000 ARDEN WAY**
**SACRAMENTO, CA 95825**

**Site 9 of 15 in cluster AS**

**CA FID UST** **S101628417**
**N/A**

**Relative:**
**Lower**

**Actual:**
**38 ft.**

CA FID UST:

| | |
|---|---|
| Facility ID: | 34004290 |
| Regulated By: | UTNKA |
| Regulated ID: | 00062657 |
| Cortese Code: | Not reported |
| SIC Code: | Not reported |
| Facility Phone: | 9169272121 |
| Mail To: | Not reported |
| Mailing Address: | 2000 ARDEN WAY |
| Mailing Address 2: | Not reported |
| Mailing City,St,Zip: | SACRAMENTO 95825 |
| Contact: | Not reported |
| Contact Phone: | Not reported |
| DUNs Number: | Not reported |
| NPDES Number: | Not reported |
| EPA ID: | Not reported |
| Comments: | Not reported |
| Status: | Active |

---

**AS459**
**SW**
**1/8-1/4**
**0.217 mi.**
**1145 ft.**

**CHEVRON #9-4697**
**2000 ARDEN WAY**
**SACRAMENTO, CA 95825**

**Site 10 of 15 in cluster AS**

**LUST** **S102427267**
**Sacramento Co. CS** **N/A**
**CERS HAZ WASTE**
**CERS TANKS**
**Cortese**
**HIST CORTESE**
**CERS**

**Relative:**
**Lower**

**Actual:**
**38 ft.**

LUST:

| | |
|---|---|
| Name: | CAL EXPO CHEVRON |
| Address: | 2000 ARDEN WAY |
| City,State,Zip: | SACRAMENTO, CA 95825 |
| Lead Agency: | SACRAMENTO COUNTY LOP |
| Case Type: | LUST Cleanup Site |

Geo Track:

| | |
|---|---|
| Global Id: | T10000001119 |
| Latitude: | 38.5957090710648 |
| Longitude: | -121.41948223114 |
| Status: | Completed - Case Closed |
| Status Date: | 05/15/2013 |
| Case Worker: | CWL |
| RB Case Number: | 341504 |
| Local Agency: | SACRAMENTO COUNTY LOP |
| File Location: | Not reported |
| Local Case Number: | G113 |
| Potential Media Affect: | Not reported |
| Potential Contaminants of Concern: | Gasoline |
| EPA Region: | 9 |
| Coordinate Source: | Google Map Move |
| Cuf Case: | NO |
| Quantity Released Gallons: | Not reported |
| Begin Date: | 07/16/2008 |
| Leak Reported Date: | 07/16/2008 |
| How Discovered: | Not reported |

**CHEVRON #9-4697 (Continued)** **S102427267**

| | |
|---|---|
| How Discovered Description: | Not reported |
| Discharge Source: | Dispenser, Piping |
| Discharge Cause: | Unknown |
| Stop Method: | Replace product piping |
| Stop Description: | Not reported |
| No Further Action Date: | 05/15/2013 |
| CA Water Watershed Name: | Valley-American - Coon-American - Lower American (519.21) |
| Dwr Groundwater Subbasin Name: | Sacramento Valley - North American (5-021.64) |
| Disadvantaged Community: | Not reported |
| CA Enviroscreen 3 Score: | 66-70% |
| CA Enviroscreen 4 Score: | 65-70% |
| Military DOD Site: | No |
| Facility Project Subtype: | Not reported |
| RWQCB Region: | CENTRAL VALLEY RWQCB (REGION 5S) |
| Site History: | A complete site history is located <a href="https://geotracker.waterboards.ca.gov/esi/uploads/geo_report/6235108733/T10000001119.PDF#page=11">here</a>. |

LUST:

| | |
|---|---|
| Global Id: | T10000001119 |
| Contact Type: | Local Agency Caseworker - Primary Caseworker |
| Contact Name: | CHARLEY LANGER |
| Organization Name: | SACRAMENTO COUNTY LOP |
| Address: | 11080 WHITE ROCK ROAD, SUITE 200 |
| City: | RANCHO CORDOVA |
| Email: | langerc@saccounty.net |
| Phone Number: | 9165912648 |

| | |
|---|---|
| Global Id: | T10000001119 |
| Contact Type: | Regional Board Caseworker |
| Contact Name: | VERA FISCHER |
| Organization Name: | CENTRAL VALLEY RWQCB (REGION 5S) |
| Address: | 11020 SUN CENTER DRIVE #200 |
| City: | RANCHO CORDOVA |
| Email: | vera.fischer@waterboards.ca.gov |
| Phone Number: | Not reported |

LUST:

| | |
|---|---|
| Global Id: | T10000001119 |
| Action Type: | RESPONSE |
| Date: | 12/31/2012 |
| Action: | Well Destruction Report |

| | |
|---|---|
| Global Id: | T10000001119 |
| Action Type: | ENFORCEMENT |
| Date: | 08/31/2012 |
| Action: | Staff Letter |

| | |
|---|---|
| Global Id: | T10000001119 |
| Action Type: | ENFORCEMENT |
| Date: | 03/16/2012 |
| Action: | Meeting |

| | |
|---|---|
| Global Id: | T10000001119 |
| Action Type: | ENFORCEMENT |
| Date: | 05/15/2013 |
| Action: | Closure/No Further Action Letter |

**CHEVRON #9-4697 (Continued)** **S102427267**

Global Id: T10000001119
Action Type: Other
Date: 07/16/2008
Action: Leak Stopped

Global Id: T10000001119
Action Type: RESPONSE
Date: 12/18/2009
Action: Preliminary Site Assessment Workplan

Global Id: T10000001119
Action Type: RESPONSE
Date: 07/30/2010
Action: Site Assessment Report

Global Id: T10000001119
Action Type: ENFORCEMENT
Date: 05/18/2009
Action: Notice of Responsibility

Global Id: T10000001119
Action Type: ENFORCEMENT
Date: 05/18/2009
Action: Staff Letter

Global Id: T10000001119
Action Type: ENFORCEMENT
Date: 09/03/2009
Action: Notice of Responsibility

Global Id: T10000001119
Action Type: ENFORCEMENT
Date: 08/10/2009
Action: File Review - Closure

Global Id: T10000001119
Action Type: ENFORCEMENT
Date: 01/04/2010
Action: Staff Letter

Global Id: T10000001119
Action Type: ENFORCEMENT
Date: 01/04/2010
Action: File review

Global Id: T10000001119
Action Type: ENFORCEMENT
Date: 05/04/2010
Action: Staff Letter

Global Id: T10000001119
Action Type: ENFORCEMENT
Date: 05/04/2010
Action: File review

Global Id: T10000001119
Action Type: Other

**CHEVRON #9-4697 (Continued)** **S102427267**

Date: 07/16/2008
Action: Leak Discovery

Global Id: T10000001119
Action Type: Other
Date: 07/16/2008
Action: Leak Reported

LUST:
Global Id: T10000001119
Status: Open - Case Begin Date
Status Date: 07/16/2008

Global Id: T10000001119
Status: Open - Site Assessment
Status Date: 05/18/2009

Global Id: T10000001119
Status: Open - Eligible for Closure
Status Date: 11/19/2012

Global Id: T10000001119
Status: Completed - Case Closed
Status Date: 05/15/2013

Name: CHEVRON #9-4697
Address: 2000 ARDEN WAY
City,State,Zip: SACRAMENTO, CA 95825
Lead Agency: SACRAMENTO COUNTY LOP
Case Type: LUST Cleanup Site

Geo Track:
Global Id: T0606700889
Latitude: 38.595733
Longitude: -121.419506
Status: Completed - Case Closed
Status Date: 07/24/2006
Case Worker: Not reported
RB Case Number: 341063
Local Agency: Not reported
File Location: Local Agency
Local Case Number: E586
Potential Media Affect: Soil
Potential Contaminants of Concern: Gasoline
EPA Region: 9
Coordinate Source: Google Geocode
Cuf Case: YES
Quantity Released Gallons: Not reported
Begin Date: 11/22/1995
Leak Reported Date: 01/15/1996
How Discovered: Not reported
How Discovered Description: Not reported
Discharge Source: Not reported
Discharge Cause: Not reported
Stop Method: Not reported
Stop Description: Not reported

**CHEVRON #9-4697 (Continued)** **S102427267**

No Further Action Date: 07/24/2006
CA Water Watershed Name: Valley-American - Coon-American - Lower American (519.21)
Dwr Groundwater Subbasin Name: Sacramento Valley - North American (5-021.64)
Disadvantaged Community: Not reported
CA Enviroscreen 3 Score: 66-70%
CA Enviroscreen 4 Score: 65-70%
Military DOD Site: No
Facility Project Subtype: Not reported
RWQCB Region: CENTRAL VALLEY RWQCB (REGION 5S)
Site History: Not reported

LUST:
Global Id: T0606700889
Contact Type: Regional Board Caseworker
Contact Name: VERA FISCHER
Organization Name: CENTRAL VALLEY RWQCB (REGION 5S)
Address: 11020 SUN CENTER DRIVE #200
City: RANCHO CORDOVA
Email: vera.fischer@waterboards.ca.gov
Phone Number: Not reported

LUST:
Global Id: T0606700889
Action Type: ENFORCEMENT
Date: 08/01/2003
Action: Closure/No Further Action Letter

Global Id: T0606700889
Action Type: ENFORCEMENT
Date: 05/21/2003
Action: Staff Letter

Global Id: T0606700889
Action Type: ENFORCEMENT
Date: 02/05/1996
Action: Unauthorized Release Form

Global Id: T0606700889
Action Type: ENFORCEMENT
Date: 07/30/2003
Action: Letter - Notice

Global Id: T0606700889
Action Type: ENFORCEMENT
Date: 11/03/1999
Action: Notice of Responsibility

Global Id: T0606700889
Action Type: Other
Date: 01/15/1996
Action: Leak Reported

Global Id: T0606700889
Action Type: RESPONSE
Date: 01/23/1996
Action: Other Report / Document

**CHEVRON #9-4697 (Continued)** **S102427267**

Global Id: T0606700889
Action Type: ENFORCEMENT
Date: 07/24/2006
Action: Clean Up Fund - Case Closure Review Summary Report (RSR)

Global Id: T0606700889
Action Type: RESPONSE
Date: 12/29/1995
Action: Other Report / Document

Global Id: T0606700889
Action Type: REMEDIATION
Date: 11/22/1995
Action: Excavation

Global Id: T0606700889
Action Type: ENFORCEMENT
Date: 12/21/1995
Action: Notice of Responsibility

Global Id: T0606700889
Action Type: ENFORCEMENT
Date: 08/01/2003
Action: Meeting

Global Id: T0606700889
Action Type: ENFORCEMENT
Date: 07/21/2003
Action: Notification - Fee Title Owners Notice

Global Id: T0606700889
Action Type: ENFORCEMENT
Date: 07/24/2006
Action: Closure/No Further Action Letter

Global Id: T0606700889
Action Type: Other
Date: 11/22/1995
Action: Leak Discovery

LUST:
Global Id: T0606700889
Status: Open - Case Begin Date
Status Date: 11/22/1995

Global Id: T0606700889
Status: Open - Site Assessment
Status Date: 11/22/1995

Global Id: T0606700889
Status: Completed - Case Closed
Status Date: 07/24/2006

LUST REG 5:
Name: CHEVRON #9-4697

**CHEVRON #9-4697 (Continued)** **S102427267**

Address: 2000 ARDEN WAY
City: SACRAMENTO
Region: 5
Status: Preliminary site assessment workplan submitted
Case Number: 341063
Case Type: Soil only
Substance: GASOLINE
Staff Initials: VJF
Lead Agency: Local
Program: LUST
MTBE Code: N/A

Sacramento Co. CS:
Name: CHEVRON #9-4697
Address: 2000 ARDEN WAY
City,State,Zip: SACRAMENTO, CA
State Site Number: E586
Lead Staff: Williams, S.
Lead Agency: HM
Remedial Action Taken: NO
Substance: Automotive(motor gasoline and additives)
Date Reported: 11/22/1995
Facility Id: RO0000191
Case Type: Soil only
Case Closed: Y
**Date Closed: 07/24/2006**
**Case Type: Soil only affected**
**Substance: Automotive(motor gasoline and additives)**

Name: CAL EXPO CHEVRON
Address: 2000 ARDEN WAY
City,State,Zip: SACRAMENTO, CA
State Site Number: G113
Lead Staff: Langer, C.
Lead Agency: HM
Remedial Action Taken: NO
Substance: Not reported
Date Reported: Not reported
Facility Id: RO0001660
Case Type: Not reported
Case Closed: Y
**Date Closed: 05/15/2013**
**Case Type: Not reported**
**Substance: Not reported**

CERS HAZ WASTE:
Name: CAL EXPO CHEVRON #94697
Address: 2000 ARDEN WAY
City,State,Zip: SACRAMENTO, CA 95825
Site ID: 101402
CERS ID: 10216624
CERS Description: Hazardous Waste Generator

CERS TANKS:
Name: CAL EXPO CHEVRON #94697
Address: 2000 ARDEN WAY

**CHEVRON #9-4697 (Continued)** **S102427267**

City,State,Zip: SACRAMENTO, CA 95825
Site ID: 101402
CERS ID: 10216624
CERS Description: Underground Storage Tank

CORTESE:
Name: CHEVRON #9-4697
Address: 2000 ARDEN WAY
City,State,Zip: SACRAMENTO, CA 95825
Region: CORTESE
Envirostor Id: Not reported
Global ID: T0606700889
Site/Facility Type: LUST CLEANUP SITE
Cleanup Status: COMPLETED - CASE CLOSED
Status Date: Not reported
Site Code: Not reported
Latitude: Not reported
Longitude: Not reported
Owner: Not reported
Enf Type: Not reported
Swat R: Not reported
Flag: active
Order No: Not reported
Waste Discharge System No: Not reported
Effective Date: Not reported
Region 2: Not reported
WID Id: Not reported
Solid Waste Id No: Not reported
Waste Management Uit Name: Not reported
File Name: Active Open

HIST CORTESE:
edr_fname: CHEVRON #9-4697
edr_fadd1: 2000 ARDEN
City,State,Zip: SACRAMENTO, CA
Region: CORTESE
Facility County Code: 34
Reg By: LTNKA
Reg Id: 341063

CERS:
Name: CAL EXPO CHEVRON
Address: 2000 ARDEN WAY
City,State,Zip: SACRAMENTO, CA 95825
Site ID: 875136
CERS ID: T10000001119
CERS Description: Leaking Underground Storage Tank Cleanup Site

Affiliation:
Affiliation Type Desc: Regional Board Caseworker
Entity Name: VERA FISCHER - CENTRAL VALLEY RWQCB (REGION 5S)
Entity Title: Not reported
Affiliation Address: 11020 SUN CENTER DRIVE #200
Affiliation City: RANCHO CORDOVA
Affiliation State: CA
Affiliation Country: Not reported

**CHEVRON #9-4697 (Continued)** **S102427267**

Affiliation Zip: Not reported
Affiliation Phone: ,

Affiliation Type Desc: Local Agency Caseworker
Entity Name: CHARLEY LANGER - SACRAMENTO COUNTY LOP
Entity Title: Not reported
Affiliation Address: 11080 WHITE ROCK ROAD, SUITE 200
Affiliation City: RANCHO CORDOVA
Affiliation State: CA
Affiliation Country: Not reported
Affiliation Zip: Not reported
Affiliation Phone: 9165912648,

Name: CHEVRON #9-4697
Address: 2000 ARDEN WAY
City,State,Zip: SACRAMENTO, CA 95825
Site ID: 864035
CERS ID: T0606700889
CERS Description: Leaking Underground Storage Tank Cleanup Site

Affiliation:
Affiliation Type Desc: Regional Board Caseworker
Entity Name: VERA FISCHER - CENTRAL VALLEY RWQCB (REGION 5S)
Entity Title: Not reported
Affiliation Address: 11020 SUN CENTER DRIVE #200
Affiliation City: RANCHO CORDOVA
Affiliation State: CA
Affiliation Country: Not reported
Affiliation Zip: Not reported
Affiliation Phone: ,

Name: CAL EXPO CHEVRON #94697
Address: 2000 ARDEN WAY
City,State,Zip: SACRAMENTO, CA 95825
Site ID: 101402
CERS ID: 10216624
CERS Description: Chemical Storage Facilities

Violations:
Site ID: 101402
Site Name: CAL EXPO CHEVRON #94697
Violation Date: 06-28-2021
Citation: HSC 6.95 25508(a)(3) - California Health and Safety Code, Chapter 6.95, Section(s) 25508(a)(3)
Violation Description: Failure to complete and electronically submit a site map with all required content.
Violation Notes: Returned to compliance on 11/23/2021. OBSERVATION: The annotated site map submitted t in the California Environmental Reporting System identifies the neighboring facility as T-Bone restaurant which is not accurate. CORRECTIVE ACTION: Revise the annotated Site Map to identify the neighboring facility as Applebee's or just restaurant and submit electronically in the California Environmental Reporting System. NOTE: Please notify Brion McGinness at mcginnessb@saccounty.net following correction of this violation.
Violation Division: Sacramento County Env Management Department
Violation Program: HMRRP

**CHEVRON #9-4697 (Continued)** **S102427267**

| | |
|---|---|
| Violation Source: | CERS, |
| Site ID: | 101402 |
| Site Name: | CAL EXPO CHEVRON #94697 |
| Violation Date: | 06-29-2015 |
| Citation: | HSC 6.7 25286(a) - California Health and Safety Code, Chapter 6.7, Section(s) 25286(a) |
| Violation Description: | Failure to submit an complete and accurate application for a permit to operate an underground storage tank, or for renewal of the permit. |
| Violation Notes: | Returned to compliance on 12/21/2015. OBSERVATION: The UST forms for this facility Facility Form, Tank form for each tank, Monitoring Plan, Response Plan, Site Map, Financial Responsibility Form, Owner/Operator agreement form (if necessary), and UST Owner Statement of Designated Operator (DO) have not been submitted electronically. REQUIRED ACTION: Login to the CERS (California Environmental Reporting System) website at http://cers.calepa.ca.gov and fill out the following forms electronically: UST Facility Form, UST Tank Form(s), and UST Monitoring Plan(s) UST Response Plan Owner/Operator Agreement form (if necessary) And Upload the following forms: Certification of Financial Responsibility, and UST Owner Statement of Designated Operator. Site Plan/Map Please call (916) 876-8890 or email monasteriioj@saccounty.net if you need assistance. NOTIFY JENNEA MONASTERIO WHEN THE ITEMS HAVE BEEN SUBMITTED OR THE VIOLATIONS WILL NOT BE CLEARED. Next UST Workshop is July 7th at [Truncated] |
| Violation Division: | Sacramento County Env Management Department |
| Violation Program: | UST |
| Violation Source: | CERS, |
| Site ID: | 101402 |
| Site Name: | CAL EXPO CHEVRON #94697 |
| Violation Date: | 06-28-2021 |
| Citation: | HSC 6.7 25284.2 - California Health and Safety Code, Chapter 6.7, Section(s) 25284.2 |
| Violation Description: | "Failure to meet one or more of the following requirements: Install or maintain a liquid-tight spill container. Have a minimum capacity of five gallons. Have a functional drain valve or other method for the removal of liquid from the spill container. Be resistant to galvanic corrosion. Perform a tightness test at installation, every 12 months thereafter, or within 30 days after a repair to the spill container. Tested using applicable manufacturer guidelines, industry codes, engineering standards, or a method approved by a professional engineer. Tested by a certified UST service technician. Maintain records of spill containment testing for 36 months. " |
| Violation Notes: | Returned to compliance on 10/06/2021. OBSERVATION: The 91 spill bucket failed to maintain a release when tested. Spill buckets are required to maintain a minimum 5 gallon release. CORRECTIVE ACTION: Repair/ replace and retest failed spill bucket and submit test results as proof of compliance. NOTE: This violation applies to the 91 tank system. |
| Violation Division: | Sacramento County Env Management Department |
| Violation Program: | UST |
| Violation Source: | CERS, |
| Site ID: | 101402 |
| Site Name: | CAL EXPO CHEVRON #94697 |
| Violation Date: | 10-03-2023 |
| Citation: | HSC 6.7 25284.2 - California Health and Safety Code, Chapter 6.7, |

**CHEVRON #9-4697 (Continued)** **S102427267**

| | |
|---|---|
| | Section(s) 25284.2 |
| Violation Description: | "Failure to meet one or more of the following requirements: Install or maintain a liquid-tight spill container. Have a minimum capacity of five gallons. Have a functional drain valve or other method for the removal of liquid from the spill container. Be resistant to galvanic corrosion. Perform a tightness test at installation, every 12 months thereafter, or within 30 days after a repair to the spill container. Tested using applicable manufacturer guidelines, industry codes, engineering standards, or a method approved by a professional engineer. Tested by a certified UST service technician. Maintain records of spill containment testing for 36 months. " |
| Violation Notes: | Returned to compliance on 10/03/2023. OBSERVATION: The 87 UST was not equipped with a spill container that has a functional drain valve leading into the tank. During the lake test, all the test water leaked out of the container, the UST technician diagnosed the issue as a faulty drain valve. CORRECTIVE ACTION: The drain valve was replaced (like-for-like) by UST technician and the 87 spill container retested with passing results during inspection. No further action is required at this time. |
| Violation Division: | Sacramento County Env Management Department |
| Violation Program: | UST |
| Violation Source: | CERS, |
| | |
| Site ID: | 101402 |
| Site Name: | CAL EXPO CHEVRON #94697 |
| Violation Date: | 06-19-2018 |
| Citation: | HSC 6.95 25508(a)(1) - California Health and Safety Code, Chapter 6.95, Section(s) 25508(a)(1) |
| Violation Description: | Failure to complete and electronically submit hazardous material inventory information for all reportable hazardous materials on site at or above reportable quantities. |
| Violation Notes: | Returned to compliance on 12/07/2018. OBSERVATION: Chemical inventory information for all reportable hazardous materials on site at or above reportable quantities have not been completed and electronically submitted to this department. The submittals from 7/18/17, 8/16/17, 10/7/17, and 12/7/17 in the CA Environmental Reporting System (CERS) were not accepted due to the following reason(s): On the HAZARDOUS MATERIALS INVENTORY, please adjust the materials "Diesel Fuel No. 2" and "Gasoline." For both materials, please edit the MAXIMUM DAILY AMOUNT (definition of maximum daily amount: the quantity of a material if ALL CONTAINERS were at full capacity, even if the facility does not typically have everything at full capacity). For example "Gasoline", there are at least two 10,000 gallon tanks and therefore the maximum daily amount should be at least 20,000 gallons. Should you need further assistance, please contact this email: Meier-WelchC@saccounty.net. CORRECTIVE ACTION: Complete the chemical inventory [Truncated] |
| Violation Division: | Sacramento County Env Management Department |
| Violation Program: | HMRRP |
| Violation Source: | CERS, |
| | |
| Site ID: | 101402 |
| Site Name: | CAL EXPO CHEVRON #94697 |
| Violation Date: | 06-19-2018 |
| Citation: | HSC 6.7 25284, 25286 - California Health and Safety Code, Chapter 6.7, Section(s) 25284, 25286 |
| Violation Description: | Failure to submit a complete and accurate application for a permit to |

**CHEVRON #9-4697 (Continued)** **S102427267**

operate a UST, or for renewal of the permit.

Violation Notes: Returned to compliance on 07/06/2018. OBSERVATION: UST facility operating permit information and UST tank information for the 87, 91, and Diesel tanks are not current in CERS. Any change of information must be updated in CERS within 30 days of the change. The following items were noted in the last submittal from 5/24/18 which was not accepted: Your UST submission has not been accepted. Please address the following issues below, resubmit the updated UST plans in CERS, and email me at brozekc@saccounty.net so I can accept. Thank you. Tank Monitoring Plan For all tanks, (A) please indicate YES for "Leak Alarm Triggers Automatic Pump Shutdown" and "Failure/Disconnect Triggers Pump Shutdown" in the Piping Continuous Monitoring section. (B) please indicate NO for "UDC Monitoring Stops Flow of Product at Dispenser" in the Under Dispenser Containment Monitoring section. CORRECTIVE ACTION: Immediately update the required information in CERS and submit for review by the CUPA. Contact oiur department at (916) [Truncated]

Violation Division: Sacramento County Env Management Department
Violation Program: UST
Violation Source: CERS,

Site ID: 101402
Site Name: CAL EXPO CHEVRON #94697
Violation Date: 06-23-2016
Citation: 23 CCR 16 2715(c) - California Code of Regulations, Title 23, Chapter 16, Section(s) 2715(c)

Violation Description: Failure to comply with one or more of the following designated operator (DO) monthly inspection requirements: Be performed by an ICC certified DO. Inspect monthly alarm history report, check that alarms are documented and responded to appropriately, and attach a copy. Inspect for the presence of liquid/debris in spill containers. Inspect for the presence of liquid/debris in under dispenser containment (UDC) and ensure that the monitoring equipment is positioned correctly. Inspect for liquid or debris in containment sumps where an alarm occurred with no service visit. Check that all testing and maintenance has been completed and documented. Verify that all facility employees have been properly trained.

Violation Notes: Returned to compliance on 06/27/2016. UNDETERMINED - 1. OBSERVATION: The L9: 91 Fill Sump went into fuel alarm on 1/19/16, 1/17/16, and 12/21/15. The January 2016 Designated Operator (DO) report identified that the DO checked the L9 sensor but did not address the cause for the alarm/any follow-up (the handwriting on the DO report is not easily readable). DO reports must identify how the facility followed up on any alarms in order to ensure that the facility took appropriately responded to them. 2. OBSERVATION: The facility's Q2: 91 went into PLLD shutdown on 1/19/16, 1/17/16, and 12/21/15. The January 2016 DO report did not address any of these Q alarms. DO reports must address all alarms in the corresponding DO report, including Q alarms. CORRECTIVE ACTIONS (1-2): Submit documentation to EMD, Attn: Megan Vaughan, that identifies how the facility followed up on the L9 alarms listed above under the first observation. Additionally, submit a statement to EMD, Attn: Megan Vaughan, that acknowledges that the [Truncated]

Violation Division: Sacramento County Env Management Department
Violation Program: UST
Violation Source: CERS,

Site ID: 101402

**CHEVRON #9-4697 (Continued)** **S102427267**

| | |
|---|---|
| Site Name: | CAL EXPO CHEVRON #94697 |
| Violation Date: | 06-19-2019 |
| Citation: | HSC 6.7 25292.2(a) - California Health and Safety Code, Chapter 6.7, Section(s) 25292.2(a) |
| Violation Description: | Failure to submit and maintain complete and current Certification of Financial Responsibility or other mechanism of financial assurance. |
| Violation Notes: | Returned to compliance on 12/10/2020. -87, 91, AND DIESEL- 1. OBSERVATION: The facility's CFO letter submitted to CERS on 7/6/18 is not current as of today's inspection. CORRECTIVE ACTION: Upload a new, current CFO letter to CERS before resubmitting. |
| Violation Division: | Sacramento County Env Management Department |
| Violation Program: | UST |
| Violation Source: | CERS, |
| | |
| Site ID: | 101402 |
| Site Name: | CAL EXPO CHEVRON #94697 |
| Violation Date: | 06-28-2021 |
| Citation: | HSC 6.95 25508(a)(3) - California Health and Safety Code, Chapter 6.95, Section(s) 25508(a)(3) |
| Violation Description: | Failure to establish and electronically submit an adequate training program in safety procedures in the event of a release or threatened release of a hazardous material. |
| Violation Notes: | Returned to compliance on 07/28/2021. OBSERVATION: The employee training program submitted in the California Environmental Reporting System does not include completion of sections #2 and #3. CORRECTIVE ACTION: Revise the training program to ensure it includes [emergency response plans/procedures in the event of a reportable release or threatened release of a hazardous materials and / or methods for safe handling of hazardous materials] and submit electronically in the California Environmental Reporting System. NOTE: Please notify Brion McGinness at mcginnessb@saccounty.net following correction of this violation. |
| Violation Division: | Sacramento County Env Management Department |
| Violation Program: | HMRRP |
| Violation Source: | CERS, |
| | |
| Site ID: | 101402 |
| Site Name: | CAL EXPO CHEVRON #94697 |
| Violation Date: | 06-29-2015 |
| Citation: | 23 CCR 16 2715(a) - California Code of Regulations, Title 23, Chapter 16, Section(s) 2715(a) |
| Violation Description: | Failure to submit statement of UST compliance and/or Designated Operator certification. |
| Violation Notes: | Returned to compliance on 12/21/2015. OBSERVATION: Owner/Operator did not submit UST compliance statement and/or Designated Operator current certification electronically. CORRECTIVE ACTION: Submit UST compliance statement and/or Designated Operator current certification electronically. See Q659 for submittal information. |
| Violation Division: | Sacramento County Env Management Department |
| Violation Program: | UST |
| Violation Source: | CERS, |
| | |
| Site ID: | 101402 |
| Site Name: | CAL EXPO CHEVRON #94697 |
| Violation Date: | 07-01-2014 |
| Citation: | HSC 6.75 25299.30-25299.34 - California Health and Safety Code, Chapter 6.75, Section(s) 25299.30-25299.34 |

**CHEVRON #9-4697 (Continued)** **S102427267**

| | |
|---|---|
| Violation Description: | Failure to submit and maintain complete and current Certification of Financial Responsibility or other mechanism of financial assurance. |
| Violation Notes: | Returned to compliance on 12/21/2015. OBSERVATION: Financial responsibility documents have not been submitted to the CUPA. Current financial responsibility documents are required to be submitted annually. CORRECTIVE ACTION: Complete and submit a copy of the financial responsibility documents to this department Attn: J Pollack. |
| Violation Division: | Sacramento County Env Management Department |
| Violation Program: | UST |
| Violation Source: | CERS, |
| | |
| Site ID: | 101402 |
| Site Name: | CAL EXPO CHEVRON #94697 |
| Violation Date: | 06-28-2021 |
| Citation: | 23 CCR 16 2716(f) - California Code of Regulations, Title 23, Chapter 16, Section(s) 2716(f) |
| Violation Description: | Failure to maintain on-site, or off-site at a readily available location if approved by the UPA, copies of Designated Operator inspection records as follows: Designated operator monthly inspection records for inspections performed before October 1, 2018 must be kept for 12 months from the month of inspection. For inspections performed on or after October 1, 2018, copies of the "Designated Underground Storage Tank Operator Visual Inspection Report" must be kept for 36 months from the month of inspection. |
| Violation Notes: | Returned to compliance on 06/28/2021. OBSERVATION: Facility did not maintain DO inspections for 12 months. DO inspections exceeded the 30 day maximum on the following dates: 12/7/2020 to 1/8/2021, 11/6/2020 to 12/7/2021, 8/7/2020 to 9/11/2020 and 6/8/2020 to 7/10/2020. CORRECTIVE ACTION: Assure that future DO inspections are conducted at least every 30 days. NOTE: This violation applies to all three tanks onsite. NOTE: This violation has been closed. No further action is required. |
| Violation Division: | Sacramento County Env Management Department |
| Violation Program: | UST |
| Violation Source: | CERS, |
| | |
| Site ID: | 101402 |
| Site Name: | CAL EXPO CHEVRON #94697 |
| Violation Date: | 06-29-2015 |
| Citation: | HSC 6.7 25286 - California Health and Safety Code, Chapter 6.7, Section(s) 25286 |
| Violation Description: | Failure to obtain and maintain a valid Board of Equalization account number. |
| Violation Notes: | Returned to compliance on 12/21/2015. OBSERVATION: The UST facility has not submitted a valid BOE number electronically. CORRECTIVE ACTION: Immediately enter or update the required information in CERS and submit to the CUPA. See Q659 for submittal information. |
| Violation Division: | Sacramento County Env Management Department |
| Violation Program: | UST |
| Violation Source: | CERS, |
| | |
| Site ID: | 101402 |
| Site Name: | CAL EXPO CHEVRON #94697 |
| Violation Date: | 06-16-2020 |
| Citation: | 23 CCR 16 2641(a) - California Code of Regulations, Title 23, Chapter 16, Section(s) 2641(a) |
| Violation Description: | Failure of leak detection equipment to be located such that equipment |

**CHEVRON #9-4697 (Continued)** **S102427267**

| | |
|---|---|
| | is capable of detecting a leak at the earliest possible opportunity. |
| Violation Notes: | Returned to compliance on 06/16/2020. OBSERVATION: Owner/Operator did not locate the sensor in the proper location/position. The sensor in UDC #3/4 was located approximately 1/4 inch off the UDC floor. CORRECTIVE ACTION: Locate sensor to the proper position/location. NOTE: This violation applies to the 87 and 91 tank systems. NOTE: This violation was corrected at the time if inspection. OBSERVATION: Owner/Operator did not locate the sensor in the proper location/position. The sensor in UDC #7/8 was located approximately 1 inch off the UDC floor. CORRECTIVE ACTION: Locate sensor to the proper position/location. NOTE: This violation applies to the 87 and 91 tank systems. NOTE: This violation was corrected at the time if inspection. |
| Violation Division: | Sacramento County Env Management Department |
| Violation Program: | UST |
| Violation Source: | CERS, |
| | |
| Site ID: | 101402 |
| Site Name: | CAL EXPO CHEVRON #94697 |
| Violation Date: | 06-19-2017 |
| Citation: | HSC 6.75 25299.30-25299.34 - California Health and Safety Code, Chapter 6.75, Section(s) 25299.30-25299.34 |
| Violation Description: | Failure to submit and maintain complete and current Certification of Financial Responsibility or other mechanism of financial assurance. |
| Violation Notes: | Returned to compliance on 07/18/2017. OBSERVATION: Financial responsibility document, CFO letter, submitted to the CUPA is outdated for the Regular, Premium and Diesel USTs. Current financial responsibility documents are required to be submitted annually. CORRECTIVE ACTION: Complete and submit a copy of the CFO letter in CERS (California Environmental Reporting System) |
| Violation Division: | Sacramento County Env Management Department |
| Violation Program: | UST |
| Violation Source: | CERS, |
| | |
| Site ID: | 101402 |
| Site Name: | CAL EXPO CHEVRON #94697 |
| Violation Date: | 06-19-2019 |
| Citation: | 23 CCR 16 2641(j) - California Code of Regulations, Title 23, Chapter 16, Section(s) 2641(j) |
| Violation Description: | Failure of the leak detection equipment to be installed, calibrated, operated, and/or maintained properly. |
| Violation Notes: | Returned to compliance on 07/11/2019. -87, 91, AND DIESEL- 1. OBSERVATION: The sensors in UDCs 1/2 and 5/6 were located at angles at the time of inspection. CORRECTIVE ACTION: Submit documentation to EMD, Attn: Megan Vaughan, demonstrating that these sensors are properly located. |
| Violation Division: | Sacramento County Env Management Department |
| Violation Program: | UST |
| Violation Source: | CERS, |
| | |
| Site ID: | 101402 |
| Site Name: | CAL EXPO CHEVRON #94697 |
| Violation Date: | 06-29-2015 |
| Citation: | 23 CCR 16 2715 - California Code of Regulations, Title 23, Chapter 16, Section(s) 2715 |
| Violation Description: | Failure to comply with one or more of the designated operator monthly inspection requirements: failed to inspect the monthly alarm history report; attach a copy of the alarm history; failed to inspect for the |

**CHEVRON #9-4697 (Continued)** **S102427267**

presence of liquid or debris in the spill container/spill bucket and under dispenser containment; failed to inspect the under dispenser containment to ensure that monitoring equipment is placed in the proper position; failure to inspect for liquid or debris in the containment sump where an alarm occurred or for which there is no record of a service visit; or failure to check that all testing and maintenance has been completed and documented.

Violation Notes: Returned to compliance on 12/21/2015. OBSERVATION: The designated operator failed to document all the alarms from the attached alarm history on the following designated operator monthly inspection reports and failed to check that they were responded to appropriately: 1. 6/22/15 2. 12/26/14 3. 9/25/14 4. 8/28/14 The designated operator did not document the Q1 (Regular Unleaded), Q2 (Premium Unleaded), or Q3 (Diesel) alarms that occurred prior to those monthly inspections. Q1 alarmed for gross line fail and shutdown on 6/16/15 and 7/22/14, shutdown on 12/11/14, 12/3/14, and 8/6/14. Q2 alarmed for shutdown on 12/3/14, 9/1/14 and 8/6/14. Q3 alarmed for shutdown on 8/6/14. During the monthly inspection, the designated operator shall review the alarm history for the previous month, check that each alarm was documented and responded to appropriately, and attach a copy of the alarm history with documentation taken in response to any alarms to the monthly report. CORRECTIVE ACTION: Ensure that designated [Truncated]

Violation Division: Sacramento County Env Management Department
Violation Program: UST
Violation Source: CERS,

Site ID: 101402
Site Name: CAL EXPO CHEVRON #94697
Violation Date: 12-02-2022
Citation: 23 CCR 16 2641(h) - California Code of Regulations, Title 23, Chapter 16, Section(s) 2641(h)
Violation Description: Failure to have an approved UST Response Plan.
Violation Notes: Returned to compliance on 01/02/2023. OBSERVATION: Owner/Operator did not maintain an accurate, approved UST Response Plan in CERS (California Environmental Reporting System). In section three, Gurpinder Singh is listed as the store manager, but the current store manager is Baljit Singh. CORRECTIVE ACTION: Complete a new Response Plan, upload into CERS, and submit. Notify this department of submission for review/approval to close violation. Note: this violation applies to all UST systems
Violation Division: Sacramento County Env Management Department
Violation Program: UST
Violation Source: CERS,

Site ID: 101402
Site Name: CAL EXPO CHEVRON #94697
Violation Date: 06-16-2020
Citation: 23 CCR 16 2715(a)(2) - California Code of Regulations, Title 23, Chapter 16, Section(s) 2715(a)(2)
Violation Description: Failure to submit the Underground Storage Tank Statement of Understanding and Compliance Form.
Violation Notes: Returned to compliance on 12/10/2020. OBSERVATION: Facility has not submitted a Owner/ Operator Statement of Understanding and Compliance form to the California Electronic Reporting System (CERS). Facility is required to complete and submit a Owner/ Operator Statement of Understanding and Compliance form to CERS. CORRECTIVE ACTION: Complete and submit a Owner/ Operator Statement of Understanding and Compliance

**CHEVRON #9-4697 (Continued)** **S102427267**

| | |
|---|---|
| | form to CERS. NOTE: This violation applies to all three tank systems onsite. NOTE: Please notify Brion McGinness at mcginnessb@saccounty.net following correction of this violation. |
| Violation Division: | Sacramento County Env Management Department |
| Violation Program: | UST |
| Violation Source: | CERS, |
| | |
| Site ID: | 101402 |
| Site Name: | CAL EXPO CHEVRON #94697 |
| Violation Date: | 06-28-2021 |
| Citation: | HSC 6.95 25508(a)(3) - California Health and Safety Code, Chapter 6.95, Section(s) 25508(a)(3) |
| Violation Description: | Failure to establish and electronically submit an adequate emergency response plan and procedures for a release or threatened release of a hazardous material. |
| Violation Notes: | Returned to compliance on 07/28/2021. OBSERVATION: The Emergency Response Plan and procedures submitted in the California Environmental Reporting System did not include completion of sections H1 (process lines), E4 and J. CORRECTIVE ACTION: Revise the Emergency Response Plan and procedures to include all required content and submit electronically. NOTE: Please notify Brion McGinness at mcginnessb@saccounty.net following correction of this violation. |
| Violation Division: | Sacramento County Env Management Department |
| Violation Program: | HMRRP |
| Violation Source: | CERS, |
| | |
| Site ID: | 101402 |
| Site Name: | CAL EXPO CHEVRON #94697 |
| Violation Date: | 06-19-2017 |
| Citation: | 23 CCR 16 2632(d)(1)(C), 2641(h), 2711(a)(8) - California Code of Regulations, Title 23, Chapter 16, Section(s) 2632(d)(1)(C), 2641(h), 2711(a)(8) |
| Violation Description: | Failure to submit or update a plot plan. |
| Violation Notes: | OBSERVATION: Owner/Operator did not submit, obtain approval, and maintain a complete/accurate plot plan. The submitted plot plan for the Regular, Premium and Diesel USTs does not show the monitoring location of the monitoring panel or the sensors installed in the UDCs. CORRECTIVE ACTION: Submit, obtain approval, and maintain a complete/accurate plot plan that shows all the monitoring locations. |
| Violation Division: | Sacramento County Env Management Department |
| Violation Program: | UST |
| Violation Source: | CERS, |
| | |
| Site ID: | 101402 |
| Site Name: | CAL EXPO CHEVRON #94697 |
| Violation Date: | 06-16-2020 |
| Citation: | 23 CCR 16 2716(f) - California Code of Regulations, Title 23, Chapter 16, Section(s) 2716(f) |
| Violation Description: | "Failure to maintain on-site, or off-site at a readily available location if approved by the UPA, copies of Designated Operator inspection records as follows: Designated operator monthly inspection records for inspections performed before October 1, 2018 must be kept for 12 months from the month of inspection. For inspections performed on or after October 1, 2018, copies of the ""Designated Underground Storage Tank Operator Visual Inspection Report"" must be kept for 36 months from the month of inspection. " |
| Violation Notes: | Returned to compliance on 06/21/2022. |

**CHEVRON #9-4697 (Continued)** **S102427267**

| | |
|---|---|
| Violation Division: | Sacramento County Env Management Department |
| Violation Program: | UST |
| Violation Source: | CERS, |
| | |
| Site ID: | 101402 |
| Site Name: | CAL EXPO CHEVRON #94697 |
| Violation Date: | 06-29-2015 |
| Citation: | 23 CCR 16 2711(a)(8) - California Code of Regulations, Title 23, Chapter 16, Section(s) 2711(a)(8) |
| Violation Description: | Failure to submit, obtain approval, or maintain a complete/accurate plot plan. |
| Violation Notes: | Returned to compliance on 12/21/2015. OBSERVATION: Owner/Operator did not submit, obtain approval, and maintain a complete/accurate plot plan electronically. CORRECTIVE ACTION: Submit, obtain approval, and maintain a complete/accurate plot plan. See Q659 for submittal information. |
| Violation Division: | Sacramento County Env Management Department |
| Violation Program: | UST |
| Violation Source: | CERS, |
| | |
| Site ID: | 101402 |
| Site Name: | CAL EXPO CHEVRON #94697 |
| Violation Date: | 06-19-2017 |
| Citation: | 23 CCR 16 2715(c) - California Code of Regulations, Title 23, Chapter 16, Section(s) 2715(c) |
| Violation Description: | Failure to comply with one or more of the following designated operator (DO) monthly inspection requirements: Be performed by an ICC certified DO. Inspect monthly alarm history report, check that alarms are documented and responded to appropriately, and attach a copy. Inspect for the presence of liquid/debris in spill containers. Inspect for the presence of liquid/debris in under dispenser containment (UDC) and ensure that the monitoring equipment is positioned correctly. Inspect for liquid or debris in containment sumps where an alarm occurred with no service visit. Check that all testing and maintenance has been completed and documented. Verify that all facility employees have been properly trained. |
| Violation Notes: | Returned to compliance on 07/18/2017. OBSERVATION: The designated operator failed to check the alarms noted in the monthly DO report were responded to appropriately in the DO reports dated 5/9/17 and 4/12/17 for the Regular, Premium and Diesel USTs. During the monthly inspection, the designated operator shall review the alarm history for the previous month, check that each alarm was documented and responded to appropriately, and attach a copy of the alarm history with documentation taken in response to any alarms to the monthly report. CORRECTIVE ACTION: Ensure that designated operators performing monthly inspections at this facility are including all of the required information on the reports. Submit verification. |
| Violation Division: | Sacramento County Env Management Department |
| Violation Program: | UST |
| Violation Source: | CERS, |
| | |
| Site ID: | 101402 |
| Site Name: | CAL EXPO CHEVRON #94697 |
| Violation Date: | 12-02-2022 |
| Citation: | HSC 6.7 25292.2(a) - California Health and Safety Code, Chapter 6.7, Section(s) 25292.2(a) |
| Violation Description: | Failure to submit and maintain complete and current Certification of |

**CHEVRON #9-4697 (Continued)** **S102427267**

Financial Responsibility or other mechanism of financial assurance.

Violation Notes: Returned to compliance on 01/02/2023. OBSERVATION: Owner/Operator did not maintain accurate/current Certification of Financial Responsibility records in CERS. The CFO (chief financial officer) Letter needs to be reviewed, revised (if applicable), and signed annually. The submitted CFO Letter was last signed on 12/07/20. CORRECTIVE ACTION: Complete a new CFO Letter, upload into CERS, and submit. Notify this department of submission for review to close violation. Note: this violation applies to all UST systems.

Violation Division: Sacramento County Env Management Department
Violation Program: UST
Violation Source: CERS,

Site ID: 101402
Site Name: CAL EXPO CHEVRON #94697
Violation Date: 06-19-2018
Citation: HSC 6.95 25508(a)(1) - California Health and Safety Code, Chapter 6.95, Section(s) 25508(a)(1)

Violation Description: Failure to establish and electronically submit an adequate training program in safety procedures in the event of a release or threatened release of a hazardous material.

Violation Notes: Returned to compliance on 06/20/2018. OBSERVATION: A training program that is reasonable and appropriate for the size of the business or the nature of the hazardous materials handled has not been established. The training program was not submitted in CERS for the annual submittal. CORRECTIVE ACTION: Establish a training program that is reasonable and appropriate for the size of the business and the nature of the hazardous materials handled and submit electronically in the California Environmental Reporting System. Ensure that a employee training program is submitted in CERS along with the Emergency Response Contingency Plan for the annual hazardous materials submittal.

Violation Division: Sacramento County Env Management Department
Violation Program: HMRRP
Violation Source: CERS,

Site ID: 101402
Site Name: CAL EXPO CHEVRON #94697
Violation Date: 12-02-2022
Citation: 23 CCR 16 2716(e) - California Code of Regulations, Title 23, Chapter 16, Section(s) 2716(e)

Violation Description: For designated operator (DO) monthly inspections conducted before October 1, 2018, failure to comply with one or more of the following requirements: Be performed by an ICC certified DO. Inspect monthly alarm history report, check that alarms are documented and responded to appropriately, and attach a copy. Inspect for the presence of liquid/debris in spill containers. Inspect for the presence of liquid/debris in under dispenser containment (UDC) and ensure that the monitoring equipment is positioned correctly. Inspect for liquid or debris in containment sumps where an alarm occurred with no service visit. Check that all testing and maintenance has been completed and documented. Verify that all facility employees have been trained in accordance with 23 CCR 2715(c). For designated operator (DO) 30 day inspections conducted on and after October 1, 2018, failure to conduct the designated UST operator visual inspection at least once every 30 days.

Violation Notes: Returned to compliance on 10/03/2023. OBSERVATION: The DO (designated

**CHEVRON #9-4697 (Continued)** **S102427267**

operator) did not provide results of the monthly visual inspections for the past twelve months on the current Designated Underground Storage Tank Operator Visual Inspection Report. Instead, the prior (now obsolete) Designated Underground Storage Tank Operator Visual Inspection Report has been used up until now (most current DO report on 11/11/22). CORRECTIVE ACTION: Ensure all future DO visual inspection results are recorded on the current Designated Underground Storage Tank Operator Visual Inspection Report. Submit the December 2022 DO report (on the correct form) to this department for review to close violation. Note: This violation applies to all UST systems.

Violation Division: Sacramento County Env Management Department
Violation Program: UST
Violation Source: CERS,

Site ID: 101402
Site Name: CAL EXPO CHEVRON #94697
Violation Date: 12-02-2022
Citation: 23 CCR 16 2641(h) - California Code of Regulations, Title 23, Chapter 16, Section(s) 2641(h)
Violation Description: Failure to submit or maintain a current facility plot plan.
Violation Notes: OBSERVATION: Owner/Operator did not maintain an accurate/complete UST Monitoring Site Plan (plot plan) in CERS. No sensor locations are indicated on the map (in any sump), and the site layout is old/obsolete (UDCs were added/moved around this year at site). CORRECTIVE ACTION: Complete a new Site Plan, upload into CERS, and submit. Notify this department of submission for review to close violation. Note: this violation applies to all UST systems.
Violation Division: Sacramento County Env Management Department
Violation Program: UST
Violation Source: CERS,

Site ID: 101402
Site Name: CAL EXPO CHEVRON #94697
Violation Date: 12-02-2022
Citation: HSC 6.7 25284.2 - California Health and Safety Code, Chapter 6.7, Section(s) 25284.2
Violation Description: "Failure to meet one or more of the following requirements: Install or maintain a liquid-tight spill container. Have a minimum capacity of five gallons. Have a functional drain valve or other method for the removal of liquid from the spill container. Be resistant to galvanic corrosion. Perform a tightness test at installation, every 12 months thereafter, or within 30 days after a repair to the spill container. Tested using applicable manufacturer guidelines, industry codes, engineering standards, or a method approved by a professional engineer. Tested by a certified UST service technician. Maintain records of spill containment testing for 36 months. "
Violation Notes: Returned to compliance on 12/02/2022. OBSERVATION: The 87 and 91 USTs were not equipped with a spill container that can maintain a minimum capacity of 5 gallons. During annual monitoring system certification testing on 09/30/22, the UST technician failed the 87 and 91 spill buckets for not holding 5 gallons of test water for the one-hour lake test. CORRECTIVE ACTION: The 87 and 91 spill containers were adjusted by UST technician and retested with passing results during 09/30/22 inspection. No further action is required at this time.
Violation Division: Sacramento County Env Management Department
Violation Program: UST
Violation Source: CERS,

**CHEVRON #9-4697 (Continued)** **S102427267**

| | |
|---|---|
| Site ID: | 101402 |
| Site Name: | CAL EXPO CHEVRON #94697 |
| Violation Date: | 06-19-2019 |
| Citation: | 23 CCR 16 2665(b) - California Code of Regulations, Title 23, Chapter 16, Section(s) 2665(b) |
| Violation Description: | "Failure to submit a copy of the overfill prevention equipment inspection results on the Overfill Prevention Equipment Inspection Report Form to the UPA within 30 days after the inspection. " |
| Violation Notes: | Returned to compliance on 12/09/2021. -87, 91, AND DIESEL- 1. OBSERVATION: The facility's triennial overfill protection testing was due in October 2018; test results were due to EMD within 30 days of testing. CORRECTIVE ACTION: Immediately complete the site's overfill protection testing; submit test results to EMD, Attn: Megan Vaughan, within 30 days of test completion. Going forward, complete the overfill protection testing every 36 months. |
| Violation Division: | Sacramento County Env Management Department |
| Violation Program: | UST |
| Violation Source: | CERS, |

| | |
|---|---|
| Site ID: | 101402 |
| Site Name: | CAL EXPO CHEVRON #94697 |
| Violation Date: | 06-19-2019 |
| Citation: | 23 CCR 16 2716(f) - California Code of Regulations, Title 23, Chapter 16, Section(s) 2716(f) |
| Violation Description: | "Failure to maintain on-site, or off-site at a readily available location if approved by the UPA, copies of Designated Operator inspection records as follows: Designated operator monthly inspection records for inspections performed before October 1, 2018 must be kept for 12 months from the month of inspection. For inspections performed on or after October 1, 2018, copies of the ""Designated Underground Storage Tank Operator Visual Inspection Report"" must be kept for 36 months from the month of inspection. " |
| Violation Notes: | Returned to compliance on 06/19/2019. -87, 91, AND DIESEL- 1. OBSERVATION: The facility's Designated Operator reports were required to be completed on the "Designated Underground Storage Tank Operator Visual Inspection Report" starting October 2018. CORRECTIVE ACTION: No immediate action is required, but going forward, properly complete your monthly designated operator inspections. |
| Violation Division: | Sacramento County Env Management Department |
| Violation Program: | UST |
| Violation Source: | CERS, |

| | |
|---|---|
| Site ID: | 101402 |
| Site Name: | CAL EXPO CHEVRON #94697 |
| Violation Date: | 12-02-2022 |
| Citation: | 23 CCR 16 2637.1(e) - California Code of Regulations, Title 23, Chapter 16, Section(s) 2637.1(e) |
| Violation Description: | Failure to submit a copy of the spill containment test results on the Spill Container Testing Report Form to the UPA within 30 days after the test. |
| Violation Notes: | Returned to compliance on 12/12/2022. OBSERVATION: Owner/Operator did not submit a complete spill container testing report form to this department within 30 days of the test event. The previous spill container testing of the 87, 91, and Diesel UST systems was completed on 09/30/22, yet this department has not received those test results. Instead, the spill container test results were supplied in the comments section of the monitoring system certification test results |

**CHEVRON #9-4697 (Continued)** **S102427267**

(from the same day). CORRECTIVE ACTION: Submit the 09/30/22 spill container test results on the actual spill container test results form to this department for review in order to close violation. Take all necessary precautions in the future to ensure test reports are submitted to this department within regulatory time limits.

Violation Division: Sacramento County Env Management Department
Violation Program: UST
Violation Source: CERS,

Site ID: 101402
Site Name: CAL EXPO CHEVRON #94697
Violation Date: 06-19-2018
Citation: HSC 6.95 25508(a)(1) - California Health and Safety Code, Chapter 6.95, Section(s) 25508(a)(1)
Violation Description: Failure to establish and electronically submit an adequate emergency response plan and procedures for a release or threatened release of a hazardous material.
Violation Notes: Returned to compliance on 06/20/2018. OBSERVATION: An Emergency Response Plan and procedures for a release or threatened release of a hazardous material have not been established and submitted to this department. Several annual hazardous materials submittals have been made in CERS without submitting the Emergency Response Contingency Plan. CORRECTIVE ACTION: Establish an Emergency Response Plan and procedures for a release or threatened release of a hazardous material and submit electronically in the California Environmental Reporting System. Ensure that the Emergency Response Contingency Plan is submitted for review along with the facility and hazardous materials inventory for the annual submission.
Violation Division: Sacramento County Env Management Department
Violation Program: HMRRP
Violation Source: CERS,

Site ID: 101402
Site Name: CAL EXPO CHEVRON #94697
Violation Date: 06-19-2019
Citation: 23 CCR 16 2641(a) - California Code of Regulations, Title 23, Chapter 16, Section(s) 2641(a)
Violation Description: Failure of leak detection equipment to be located such that equipment is capable of detecting a leak at the earliest possible opportunity.
Violation Notes: Returned to compliance on 07/11/2019. -87, 91, AND DIESEL- 1. OBSERVATION: The sleeves holding the 208s in the STPs are too close to the bottom of their respective sumps; the sleeves must be high enough so that they don’t interfere with the sensors’ ability to detect a leak at the earliest opportunity. CORRECTIVE ACTION: Submit documentation to EMD, Attn: Megan Vaughan, demonstrating that the sleeves were properly re-located.
Violation Division: Sacramento County Env Management Department
Violation Program: UST
Violation Source: CERS,

Site ID: 101402
Site Name: CAL EXPO CHEVRON #94697
Violation Date: 12-02-2022
Citation: 23 CCR 16 2665(b) - California Code of Regulations, Title 23, Chapter 16, Section(s) 2665(b)
Violation Description: "Failure to submit a copy of the overfill prevention equipment inspection results on the Overfill Prevention Equipment Inspection

**CHEVRON #9-4697 (Continued)** **S102427267**

Report Form to the UPA within 30 days after the inspection. "

Violation Notes: Returned to compliance on 12/02/2022. OBSERVATION: Owner/Operator did not submit a complete overfill prevention equipment inspection report form to this department within 30 days of the test event. The previous overfill prevention equipment testing of the 87, 91, and Diesel UST systems was completed on 08/26/21, yet this department did not received those test results until 12/03/21. CORRECTIVE ACTION: Take all necessary precautions in the future to ensure test results are submitted to this department within regulatory time limits. No further action required at this time.
Violation Division: Sacramento County Env Management Department
Violation Program: UST
Violation Source: CERS,

Site ID: 101402
Site Name: CAL EXPO CHEVRON #94697
Violation Date: 08-22-2017
Citation: 23 CCR 16 2644.1(a)(5) - California Code of Regulations, Title 23, Chapter 16, Section(s) 2644.1(a)(5)
Violation Description: Failure to submit enhanced leak detection testing results to the State Water Board and the CUPA within 60 days of completion of the test.
Violation Notes: Returned to compliance on 11/05/2019. OBSERVATION: Owner/Operator did not submit ELD testing results to the Board and/or CUPA. The State Water Resource Control Board (SWRCB), based on information obtained from the SWRCB Geographical Information System (GIS), has determined that your facility s underground storage tank(s) (UST)(s) is located within 1000 feet of a public drinking water well(s). As a result of the UST(s) proximity to a public drinking water well(s) your facility is required to conduct Enhanced Leak Detection (ELD) Testing. In May of 2008, SWRCB notified your facility (via certified mail) of its obligation to conduct ELD testing or submit a Request for Reconsideration (RFR). The RFR should have been submitted to SWRCB if a facility determined that the UST system is not subject to ELD testing requirements. As proof of compliance with the 2008 SWRCB notification mentioned above, facilities were required to submit completed ELD test results or an approved RFR to this department. As of the [Truncated]
Violation Division: Sacramento County Env Management Department
Violation Program: UST
Violation Source: CERS,

Site ID: 101402
Site Name: CAL EXPO CHEVRON #94697
Violation Date: 06-29-2015
Citation: HSC 6.75 25299.30-25299.34 - California Health and Safety Code, Chapter 6.75, Section(s) 25299.30-25299.34
Violation Description: Failure to submit and maintain complete and current Certification of Financial Responsibility or other mechanism of financial assurance.
Violation Notes: Returned to compliance on 12/21/2015. OBSERVATION: Financial responsibility documents have not been submitted in CERS electronically. Current financial responsibility documents are required to be submitted annually. CORRECTIVE ACTION: Complete and submit a copy of the financial responsibility electronically. See Q659 for submittal information.
Violation Division: Sacramento County Env Management Department
Violation Program: UST
Violation Source: CERS,

**CHEVRON #9-4697 (Continued)** **S102427267**

| | |
|---|---|
| Site ID: | 101402 |
| Site Name: | CAL EXPO CHEVRON #94697 |
| Violation Date: | 10-03-2023 |
| Citation: | 23 CCR 16 2715(f) - California Code of Regulations, Title 23, Chapter 16, Section(s) 2715(f) |
| Violation Description: | Failure to have a properly qualified service technician test leak detection equipment as required every 12 months (vapor, pressure, hydrostatic (VPH) system, sensors, line-leak detectors (LLD), automatic tank gauge (ATG), etc.). |
| Violation Notes: | Returned to compliance on 10/03/2023. OBSERVATION: The monitoring equipment of the 87, 91, and Diesel UST systems was not certified every 12 months for operability. The previous monitoring system certification for these UST systems was conducted in September 2023, making the certification performed during this inspection delinquent (by 1 month). CORRECTIVE ACTION: Take all necessary precautions in the future to ensure testing/certification is performed within regulatory time limits. No further action is required at this time, but |
| Violation Division: | Sacramento County Env Management Department |
| Violation Program: | UST |
| Violation Source: | CERS, |

| | |
|---|---|
| Site ID: | 101402 |
| Site Name: | CAL EXPO CHEVRON #94697 |
| Violation Date: | 12-02-2022 |
| Citation: | 23 CCR 16 2638(d) - California Code of Regulations, Title 23, Chapter 16, Section(s) 2638(d) |
| Violation Description: | Failure to submit the Monitoring System Certification Form to the UPA within 30 days of completion of the test. |
| Violation Notes: | Returned to compliance on 12/02/2022. OBSERVATION: Owner/Operator did not submit a complete monitoring system certification form to this department within 30 days of the test event. The previous monitoring system certification of the 87, 91, and Diesel UST systems was completed on 09/30/22, yet this department did not received those test results until 11/02/22. CORRECTIVE ACTION: Take all necessary precautions in the future to ensure test reports are submitted to this department within regulatory time limits. No further action is required at this time. |
| Violation Division: | Sacramento County Env Management Department |
| Violation Program: | UST |
| Violation Source: | CERS, |

| | |
|---|---|
| Site ID: | 101402 |
| Site Name: | CAL EXPO CHEVRON #94697 |
| Violation Date: | 10-03-2023 |
| Citation: | 23 CCR 16 2641(h) - California Code of Regulations, Title 23, Chapter 16, Section(s) 2641(h) |
| Violation Description: | Failure to submit or maintain a current facility plot plan. |
| Violation Notes: | OBSERVATION: Owner/Operator did not maintain an accurate/complete UST Monitoring Site Plan (plot plan) in CERS (California Environmental Reporting System). Only a single sensor (location) is identified per tank, but each of the three tanks onsite should have the following sensor (locations) identified: annular sensor, STP-sump sensor, fill-sump sensor, and LLD (inside STP sump). Additionally, the sensor in the vent sump (next to trash enclosure) should be identified on the map, as well as the |
| Violation Division: | Sacramento County Env Management Department |
| Violation Program: | UST |

**CHEVRON #9-4697 (Continued)** **S102427267**

| | |
|---|---|
| Violation Source: | CERS, |
| Site ID: | 101402 |
| Site Name: | CAL EXPO CHEVRON #94697 |
| Violation Date: | 06-29-2015 |
| Citation: | HSC 6.95 25508(a)(1) - California Health and Safety Code, Chapter 6.95, Section(s) 25508(a)(1) |
| Violation Description: | Failure to complete and electronically submit hazardous material inventory information for all reportable hazardous materials on site at or above reportable quantities. |
| Violation Notes: | OBSERVATION: The facility has not submitted the Hazardous Materials Inventory Chemical Description page for Regular Unleaded (10,000 gallons), Premium Unleaded (10,000 gallons) and Diesel (10,000 gallons) UST to this department. CORRECTIVE ACTION: Complete and submit the Hazardous Materials Inventory Chemical Description page for all materials listed above electronically in the California Environmental Reporting System, CERS, at http://cers.calepa.ca.gov. |
| Violation Division: | Sacramento County Env Management Department |
| Violation Program: | HMRRP |
| Violation Source: | CERS, |
| Site ID: | 101402 |
| Site Name: | CAL EXPO CHEVRON #94697 |
| Violation Date: | 07-01-2014 |
| Citation: | Un-Specified |
| Violation Description: | UST Program - Design/Construction - For use of Local Ordinance only. |
| Violation Notes: | Returned to compliance on 06/29/2015. OBSERVATION: The 91 spill container failed when tested. All spill containers shall have a minimum capacity of five gallons and be capable of containing a spill or overfill until it is detected or cleaned up. CORRECTIVE ACTION: Repair/replace 91 spill bucket and retest. Submit passing test results within 30 days of testing to this department Attn: J Pollack. |
| Violation Division: | Sacramento County Env Management Department |
| Violation Program: | UST |
| Violation Source: | CERS, |
| Site ID: | 101402 |
| Site Name: | CAL EXPO CHEVRON #94697 |
| Violation Date: | 12-02-2022 |
| Citation: | 23 CCR 16 2636(f)(2) - California Code of Regulations, Title 23, Chapter 16, Section(s) 2636(f)(2) |
| Violation Description: | Failure of the functional line leak detector (LLD) monitoring pressurized piping to meet one or more of the following requirements: Monitored at least hourly with the capability of detecting a release of 3.0 gallons per hour leak at 10 pounds per square inch and restrict or shut off the flow of product through the piping when a leak is detected. |
| Violation Notes: | Returned to compliance on 12/02/2022. OBSERVATION: The 87 UST system s underground pressurized piping was not monitored by an automatic line leak detector able to detect a leak and shut off the product flow at the turbine. The electronic line leak detector failed to detect a simulated leak during the annual monitoring system certification testing on 09/30/22. CORRECTIVE ACTION: The line leak detector in question was adjusted by UST Technician and retested with passing results during the 09/30/22 testing. No further action is required at this time. |
| Violation Division: | Sacramento County Env Management Department |

**CHEVRON #9-4697 (Continued)** **S102427267**

Violation Program: UST
Violation Source: CERS,

Site ID: 101402
Site Name: CAL EXPO CHEVRON #94697
Violation Date: 06-23-2016
Citation: 23 CCR 16 2715(a) - California Code of Regulations, Title 23, Chapter 16, Section(s) 2715(a)
Violation Description: Failure to notify the CUPA of the designated operator (DO) identification and/or change of the DO within 30 days.
Violation Notes: Returned to compliance on 07/05/2016. OBSERVATION: The 12/21/15 CERS submission has an expired UST Compliance Statement; Amarjit Randhawa's ICC certification expired on 4/29/16. Compliance Statements must be current. CORRECTIVE ACTION: Resubmit the facility's UST forms in CERS after uploading a current UST Compliance Statement.
Violation Division: Sacramento County Env Management Department
Violation Program: UST
Violation Source: CERS,

Site ID: 101402
Site Name: CAL EXPO CHEVRON #94697
Violation Date: 06-29-2015
Citation: 23 CCR 16 2712(i) - California Code of Regulations, Title 23, Chapter 16, Section(s) 2712(i)
Violation Description: Failure to submit, obtain approval, or maintain a complete/accurate response plan.
Violation Notes: Returned to compliance on 12/21/2015. OBSERVATION: Owner/Operator did not submit and/or maintain an approved response plan electronically. CORRECTIVE ACTION: Submit and maintain an approved response plan electronically. See Q659 for submittal information.
Violation Division: Sacramento County Env Management Department
Violation Program: UST
Violation Source: CERS,

Evaluation:
Eval General Type: Compliance Evaluation Inspection
Eval Date: 06-19-2017
Violations Found: Yes
Eval Type: Routine done by local agency
Eval Notes: Not reported
Eval Division: Sacramento County Env Management Department
Eval Program: UST
Eval Source: CERS,

Eval General Type: Compliance Evaluation Inspection
Eval Date: 06-19-2018
Violations Found: Yes
Eval Type: Routine done by local agency
Eval Notes: Submit a completed Return to Compliance statement along with a corrective actions statement for the violation listed in the inspection report to our department by July 19, 2018. Notes: Please contact our department at (916) 875-8550 to enroll in the FREE UST Workshop for correcting the submittals in CERS.
Eval Division: Sacramento County Env Management Department
Eval Program: UST
Eval Source: CERS,

**CHEVRON #9-4697 (Continued)** **S102427267**

Eval General Type: Compliance Evaluation Inspection
Eval Date: 06-28-2021
Violations Found: No
Eval Type: Routine done by local agency
Eval Notes: Due to COVID 19 this report was issued via email POWEROILSHELL@YAHOO.COM on June 29, 2021. No violations were observed at the time of inspection.
Eval Division: Sacramento County Env Management Department
Eval Program: HW
Eval Source: CERS,

Eval General Type: Compliance Evaluation Inspection
Eval Date: 06-29-2015
Violations Found: Yes
Eval Type: Routine done by local agency
Eval Notes: Not reported
Eval Division: Sacramento County Env Management Department
Eval Program: UST
Eval Source: CERS,

Eval General Type: Compliance Evaluation Inspection
Eval Date: 10-03-2023
Violations Found: Yes
Eval Type: Routine done by local agency
Eval Notes: Not reported
Eval Division: Sacramento County Env Management Department
Eval Program: UST
Eval Source: CERS,

Eval General Type: Compliance Evaluation Inspection
Eval Date: 06-29-2015
Violations Found: No
Eval Type: Routine done by local agency
Eval Notes: No violations were observed during today's inspection from the information reviewed.
Eval Division: Sacramento County Env Management Department
Eval Program: HW
Eval Source: CERS,

Eval General Type: Compliance Evaluation Inspection
Eval Date: 06-29-2015
Violations Found: Yes
Eval Type: Routine done by local agency
Eval Notes: Not reported
Eval Division: Sacramento County Env Management Department
Eval Program: HMRRP
Eval Source: CERS,

Eval General Type: Compliance Evaluation Inspection
Eval Date: 07-01-2014
Violations Found: Yes
Eval Type: Routine done by local agency
Eval Notes: Not reported
Eval Division: Sacramento County Env Management Department
Eval Program: UST
Eval Source: CERS,

**CHEVRON #9-4697 (Continued)** **S102427267**

Eval General Type: Compliance Evaluation Inspection
Eval Date: 07-05-2013
Violations Found: No
Eval Type: Routine done by local agency
Eval Notes: Not reported
Eval Division: Sacramento County Env Management Department
Eval Program: UST
Eval Source: CERS,

Eval General Type: Compliance Evaluation Inspection
Eval Date: 06-16-2020
Violations Found: Yes
Eval Type: Routine done by local agency
Eval Notes: Not reported
Eval Division: Sacramento County Env Management Department
Eval Program: UST
Eval Source: CERS,

Eval General Type: Compliance Evaluation Inspection
Eval Date: 06-19-2018
Violations Found: No
Eval Type: Routine done by local agency
Eval Notes: No violations were noted at the time of the inspection. Notes: The hazardous waste labels for the solid and liquid containers on site were missing the accumulation start dates and were corrected on site by the owner.
Eval Division: Sacramento County Env Management Department
Eval Program: HW
Eval Source: CERS,

Eval General Type: Compliance Evaluation Inspection
Eval Date: 06-19-2019
Violations Found: Yes
Eval Type: Routine done by local agency
Eval Notes: Not reported
Eval Division: Sacramento County Env Management Department
Eval Program: UST
Eval Source: CERS,

Eval General Type: Compliance Evaluation Inspection
Eval Date: 06-23-2016
Violations Found: Yes
Eval Type: Routine done by local agency
Eval Notes: Not reported
Eval Division: Sacramento County Env Management Department
Eval Program: UST
Eval Source: CERS,

Eval General Type: Compliance Evaluation Inspection
Eval Date: 06-28-2021
Violations Found: Yes
Eval Type: Routine done by local agency
Eval Notes: Due to COVID 19 this report was issued via email POWEROILSHELL@YAHOO.COM on June 29, 2021.
Eval Division: Sacramento County Env Management Department
Eval Program: HMRRP
Eval Source: CERS,

**CHEVRON #9-4697 (Continued)** **S102427267**

Eval General Type: Compliance Evaluation Inspection
Eval Date: 06-28-2021
Violations Found: Yes
Eval Type: Routine done by local agency
Eval Notes: Due to COVID 19 this report was issued via email POWEROILSHELL@YAHOO.COM on June 29, 2021.
Eval Division: Sacramento County Env Management Department
Eval Program: UST
Eval Source: CERS,

Eval General Type: Compliance Evaluation Inspection
Eval Date: 12-02-2022
Violations Found: Yes
Eval Type: Routine done by local agency
Eval Notes: Monitoring System Certification (and visual UST inspection) occurred on 09/30/22; this is the on-site (follow-up) '22 UST inspection to capture any compliance issues with the 09/30/22 testing, the facility's CERS submittal, the facility's compliance paperwork/binder, and any other items/issues observed/noted since '21's UST Inspection. No original signature per COVID-19; inspection report emailed to Owner via email provided at time of inspection (POWEROILSHELL@YAHOO.COM). Have Owner sign each page of the inspection report and email back to this department.
Eval Division: Sacramento County Env Management Department
Eval Program: UST
Eval Source: CERS,

Eval General Type: Compliance Evaluation Inspection
Eval Date: 06-19-2018
Violations Found: Yes
Eval Type: Routine done by local agency
Eval Notes: Submit a completed Return to Compliance statement along with a corrective actions statement for all of the violations listed in the inspection report to our department by July 19, 2018. Notes: Please contact our department at (916) 875-8550 to enroll in the FREE CERS HMP Workshop for help with making the required submittals.
Eval Division: Sacramento County Env Management Department
Eval Program: HMRRP
Eval Source: CERS,

Eval General Type: Other/Unknown
Eval Date: 08-22-2017
Violations Found: Yes
Eval Type: Other, not routine, done by local agency
Eval Notes: This is a focused inspection to address Enhanced Leak Detection (ELD) testing requirements. Based on your facility's proximity to a public drinking water well(s), the State Water Resource Control Board required passing ELD results or an approved Request for Reconsideration (RFR) be submitted to the Environmental Management Department (EMD). EMD has not received ELD results or an approved RFR. Additional information regarding ELD testing is available on the SWRCB guidance document titled LG 161-5 (attached) and on the SWRCB website at https://www.waterboards.ca.gov/water_issues/programs/ust/eld/index.shtml Please contact Brion McGinness at (916) 876-7646 if you have questions.
Eval Division: Sacramento County Env Management Department

**CHEVRON #9-4697 (Continued)** **S102427267**

Eval Program: UST
Eval Source: CERS,

Enforcement Action:
Site ID: 101402
Site Name: CAL EXPO CHEVRON #94697
Site Address: 2000 ARDEN WAY
Site City: SACRAMENTO
Site Zip: 95825
Enf Action Date: 06-29-2015
Enf Action Type: Notice of Violation (Unified Program)
Enf Action Description: Notice of Violation Issued by the Inspector at the Time of Inspection
Enf Action Notes: Not reported
Enf Action Division: Sacramento County Env Management Department
Enf Action Program: HMRRP
Enf Action Source: CERS,

Site ID: 101402
Site Name: CAL EXPO CHEVRON #94697
Site Address: 2000 ARDEN WAY
Site City: SACRAMENTO
Site Zip: 95825
Enf Action Date: 06-29-2015
Enf Action Type: Notice of Violation (Unified Program)
Enf Action Description: Notice of Violation Issued by the Inspector at the Time of Inspection
Enf Action Notes: Not reported
Enf Action Division: Sacramento County Env Management Department
Enf Action Program: UST
Enf Action Source: CERS,

Site ID: 101402
Site Name: CAL EXPO CHEVRON #94697
Site Address: 2000 ARDEN WAY
Site City: SACRAMENTO
Site Zip: 95825
Enf Action Date: 07-01-2014
Enf Action Type: Notice of Violation (Unified Program)
Enf Action Description: Notice of Violation Issued by the Inspector at the Time of Inspection
Enf Action Notes: Not reported
Enf Action Division: Sacramento County Env Management Department
Enf Action Program: UST
Enf Action Source: CERS,

Site ID: 101402
Site Name: CAL EXPO CHEVRON #94697
Site Address: 2000 ARDEN WAY
Site City: SACRAMENTO
Site Zip: 95825
Enf Action Date: 09-21-2017
Enf Action Type: Notice of Violation (Unified Program)
Enf Action Description: Notice of Violation Issued by the Inspector at the Time of Inspection
Enf Action Notes: Not reported
Enf Action Division: Sacramento County Env Management Department
Enf Action Program: UST
Enf Action Source: CERS,

**CHEVRON #9-4697 (Continued)** **S102427267**

Coordinates:

| | |
|---|---|
| Site ID: | 101402 |
| Facility Name: | CAL EXPO CHEVRON #94697 |
| Env Int Type Code: | HWG |
| Program ID: | 10216624 |
| Coord Name: | Not reported |
| Ref Point Type Desc: | Center of a facility or station., |
| Latitude: | 38.595730 |
| Longitude: | -121.419480 |

Affiliation:

| | |
|---|---|
| Affiliation Type Desc: | CUPA District |
| Entity Name: | Sacramento County Environmental Management Departm |
| Entity Title: | Not reported |
| Affiliation Address: | 11080 WHITE ROCK ROAD, STE. 200 |
| Affiliation City: | RANCHO CORDOVA |
| Affiliation State: | CA |
| Affiliation Country: | Not reported |
| Affiliation Zip: | 95670 |
| Affiliation Phone: | (916) 875-8550, |
| | |
| Affiliation Type Desc: | Document Preparer |
| Entity Name: | Buta Singh |
| Entity Title: | Not reported |
| Affiliation Address: | Not reported |
| Affiliation City: | Not reported |
| Affiliation State: | Not reported |
| Affiliation Country: | Not reported |
| Affiliation Zip: | Not reported |
| Affiliation Phone: | , |
| | |
| Affiliation Type Desc: | Environmental Contact |
| Entity Name: | BUTA SINGH |
| Entity Title: | Not reported |
| Affiliation Address: | 2000 ARDEN WAY |
| Affiliation City: | SACRAMENTO |
| Affiliation State: | CA |
| Affiliation Country: | Not reported |
| Affiliation Zip: | 95829 |
| Affiliation Phone: | , |
| | |
| Affiliation Type Desc: | Facility Mailing Address |
| Entity Name: | Mailing Address |
| Entity Title: | Not reported |
| Affiliation Address: | 2000 ARDEN WAY |
| Affiliation City: | SACRAMENTO |
| Affiliation State: | CA |
| Affiliation Country: | Not reported |
| Affiliation Zip: | 95825 |
| Affiliation Phone: | , |
| | |
| Affiliation Type Desc: | Legal Owner |
| Entity Name: | KAJLA INVESTMENTS INC |
| Entity Title: | Not reported |
| Affiliation Address: | 2000 ARDEN WAY |
| Affiliation City: | SACRAMENTO |

**CHEVRON #9-4697 (Continued)** **S102427267**

| | |
|---|---|
| Affiliation State: | CA |
| Affiliation Country: | United States |
| Affiliation Zip: | 95825 |
| Affiliation Phone: | (916) 764-7873, |
| | |
| Affiliation Type Desc: | UST Property Owner Name |
| Entity Name: | KAJLA INVESTMENTS, INC |
| Entity Title: | Not reported |
| Affiliation Address: | 2000 arden way |
| Affiliation City: | sacramento |
| Affiliation State: | ca |
| Affiliation Country: | United States |
| Affiliation Zip: | 95825 |
| Affiliation Phone: | (916) 927-2477, |
| | |
| Affiliation Type Desc: | UST Tank Owner |
| Entity Name: | KAJLA INVESTMENTS INC |
| Entity Title: | Not reported |
| Affiliation Address: | 2000 arden way |
| Affiliation City: | sacramento |
| Affiliation State: | ca |
| Affiliation Country: | United States |
| Affiliation Zip: | 95825 |
| Affiliation Phone: | (916) 922-7247, |
| | |
| Affiliation Type Desc: | UST Permit Applicant |
| Entity Name: | buta singh |
| Entity Title: | owner |
| Affiliation Address: | Not reported |
| Affiliation City: | Not reported |
| Affiliation State: | Not reported |
| Affiliation Country: | Not reported |
| Affiliation Zip: | Not reported |
| Affiliation Phone: | (916) 710-3737, |
| | |
| Affiliation Type Desc: | Identification Signer |
| Entity Name: | BUTA SINGH |
| Entity Title: | OWNER |
| Affiliation Address: | Not reported |
| Affiliation City: | Not reported |
| Affiliation State: | Not reported |
| Affiliation Country: | Not reported |
| Affiliation Zip: | Not reported |
| Affiliation Phone: | , |
| | |
| Affiliation Type Desc: | Operator |
| Entity Name: | BUTA SINGH |
| Entity Title: | Not reported |
| Affiliation Address: | Not reported |
| Affiliation City: | Not reported |
| Affiliation State: | Not reported |
| Affiliation Country: | Not reported |
| Affiliation Zip: | Not reported |
| Affiliation Phone: | (916) 710-3737, |
| | |
| Affiliation Type Desc: | Parent Corporation |
| Entity Name: | BUTA SINGH |

**CHEVRON #9-4697 (Continued)** **S102427267**

| | |
|---|---|
| Entity Title: | Not reported |
| Affiliation Address: | Not reported |
| Affiliation City: | Not reported |
| Affiliation State: | Not reported |
| Affiliation Country: | Not reported |
| Affiliation Zip: | Not reported |
| Affiliation Phone: | , |
| | |
| Affiliation Type Desc: | UST Tank Operator |
| Entity Name: | KAJLA INVESTMENTS INC |
| Entity Title: | Not reported |
| Affiliation Address: | 2000 arden way |
| Affiliation City: | sacramento |
| Affiliation State: | ca |
| Affiliation Country: | United States |
| Affiliation Zip: | 95825 |
| Affiliation Phone: | (916) 927-2477, |

---

**AS460** **CHEVRON STATION NO 94697** **RCRA NonGen / NLR** **1005904310**
**SW** **2000 ARDEN WAY** **FINDS** **CAR000121145**
**1/8-1/4** **SACRAMENTO, CA 95825** **ECHO**
**0.217 mi.** **HWTS**
**1145 ft.** **Site 11 of 15 in cluster AS** **HAZNET**

**Relative:**
**Lower**

**Actual:**
**38 ft.**

RCRA Listings:

| | |
|---|---|
| Date Form Received by Agency: | 20200604 |
| Handler Name: | Chevron Station No 94697 |
| Handler Address: | 2000 Arden Way |
| Handler City,State,Zip: | SACRAMENTO, CA 95825-2202 |
| EPA ID: | CAR000121145 |
| Contact Name: | KATHY NORRIS |
| Contact Address: | P O BOX 6004 |
| Contact City,State,Zip: | SAN RAMON, CA 94583 |
| Contact Telephone: | 925-842-5931 |
| Contact Fax: | Not reported |
| Contact Email: | Not reported |
| Contact Title: | Not reported |
| EPA Region: | 09 |
| Land Type: | Private |
| Federal Waste Generator Description: | Not a generator, verified |
| Non-Notifier: | Not reported |
| Biennial Report Cycle: | Not reported |
| Accessibility: | Not reported |
| Active Site Indicator: | Not reported |
| State District Owner: | Not reported |
| State District: | Not reported |
| Mailing Address: | P O BOX 6004 |
| Mailing City,State,Zip: | SAN RAMON, CA 94583 |
| Owner Name: | Chevron Products Co |
| Owner Type: | Private |
| Operator Name: | Not reported |
| Operator Type: | Not reported |
| Short-Term Generator Activity: | No |
| Importer Activity: | No |
| Mixed Waste Generator: | No |
| Transporter Activity: | No |
| Transfer Facility Activity: | No |

**CHEVRON STATION NO 94697 (Continued)** **1005904310**

| | |
|---|---|
| Recycler Activity with Storage: | No |
| Small Quantity On-Site Burner Exemption: | No |
| Smelting Melting and Refining Furnace Exemption: | No |
| Underground Injection Control: | No |
| Off-Site Waste Receipt: | No |
| Universal Waste Indicator: | No |
| Universal Waste Destination Facility: | No |
| Federal Universal Waste: | No |
| Active Site State-Reg Handler: | --- |
| Federal Facility Indicator: | Not reported |
| Hazardous Secondary Material Indicator: | N |
| Sub-Part K Indicator: | Not reported |
| 2018 GPRA Permit Baseline: | Not on the Baseline |
| 2018 GPRA Renewals Baseline: | Not on the Baseline |
| 202 GPRA Corrective Action Baseline: | No |
| Subject to Corrective Action Universe: | No |
| Non-TSDFs Where RCRA CA has Been Imposed Universe: | No |
| Corrective Action Priority Ranking: | No NCAPS ranking |
| Environmental Control Indicator: | No |
| Institutional Control Indicator: | No |
| Human Exposure Controls Indicator: | N/A |
| Groundwater Controls Indicator: | N/A |
| Significant Non-Complier Universe: | No |
| Unaddressed Significant Non-Complier Universe: | No |
| Addressed Significant Non-Complier Universe: | No |
| Significant Non-Complier With a Compliance Schedule Universe: | No |
| Financial Assurance Required: | Not reported |
| Handler Date of Last Change: | 20200604 |
| Recognized Trader-Importer: | No |
| Recognized Trader-Exporter: | No |
| Importer of Spent Lead Acid Batteries: | No |
| Exporter of Spent Lead Acid Batteries: | No |
| Recycler Activity Without Storage: | No |
| Manifest Broker: | No |
| Sub-Part P Indicator: | No |

Hazardous Waste Summary:

| | |
|---|---|
| Waste Code: | D001 |
| Waste Description: | Ignitable Waste |
| Waste Code: | D018 |
| Waste Description: | Benzene |

Handler - Owner Operator:

| | |
|---|---|
| Owner/Operator Indicator: | Owner |
| Owner/Operator Name: CHEVRON PRODUCTS CO | |
| Legal Status: | Private |
| Date Became Current: | Not reported |
| Date Ended Current: | Not reported |
| Owner/Operator Address: | P O BOX 6004 |
| Owner/Operator City,State,Zip: | SAN RAMON, CA 94583 |
| Owner/Operator Telephone: | 925-842-5931 |
| Owner/Operator Telephone Ext: | Not reported |
| Owner/Operator Fax: | Not reported |
| Owner/Operator Email: | Not reported |

**CHEVRON STATION NO 94697 (Continued)** **1005904310**

Owner/Operator Indicator: Owner
Owner/Operator Name: CHEVRON PRODUCTS CO
Legal Status: Private
Date Became Current: Not reported
Date Ended Current: Not reported
Owner/Operator Address: P O BOX 6004
Owner/Operator City,State,Zip: SAN RAMON, CA 94583
Owner/Operator Telephone: 925-842-5931
Owner/Operator Telephone Ext: Not reported
Owner/Operator Fax: Not reported
Owner/Operator Email: Not reported

Historic Generators:
Receive Date: 20200604
Handler Name: CHEVRON STATION NO 94697
Federal Waste Generator Description: Not a generator, verified
State District Owner: Not reported
Large Quantity Handler of Universal Waste: No
Recognized Trader Importer: No
Recognized Trader Exporter: No
Spent Lead Acid Battery Importer: No
Spent Lead Acid Battery Exporter: No
Current Record: Yes
Non Storage Recycler Activity: No
Electronic Manifest Broker: No

Receive Date: 20020516
Handler Name: CHEVRON STATION NO 94697
Federal Waste Generator Description: Small Quantity Generator
State District Owner: Not reported
Large Quantity Handler of Universal Waste: No
Recognized Trader Importer: No
Recognized Trader Exporter: No
Spent Lead Acid Battery Importer: No
Spent Lead Acid Battery Exporter: No
Current Record: No
Non Storage Recycler Activity: Not reported
Electronic Manifest Broker: Not reported

List of NAICS Codes and Descriptions:
NAICS Codes: No NAICS Codes Found

Facility Has Received Notices of Violations:
Violations: No Violations Found

Evaluation Action Summary:
Evaluations: No Evaluations Found

FINDS:
Registry ID: 110012543943

Click Here for FRS Facility Detail Report:

Environmental Interest/Information System:

**CHEVRON STATION NO 94697 (Continued)** **1005904310**

The California Environmental Protection Agency (CalEPA) has recently implemented a new data warehouse system (nSite). This data warehouse combines and merges facility and site information from five different systems managed within CalEPA. The five systems are: California Environmental Reporting System (CERS),EnviroStor, GeoTracker, California Integrated Water Quality System (CIWQS), andToxic Release Inventory (TRI).
The Resource Conservation and Recovery Act Information System (RCRAInfo) is EPA's comprehensive information system in support of the Resource Conservation and Recovery Act (RCRA) of 1976 and the Hazardous and Solid Waste Amendments (HSWA) of 1984. It tracks many types of information about generators, transporters, treaters, storers, and disposers of hazardous waste.
California's Hazardous Waste Tracking System Data Mart (HWTS-DATAMART) provides information on hazardous waste shipments for generators, transporters, and treatment, storage, and disposal facilities.

Click this hyperlink while viewing on your computer to access additional FINDS: detail in the EDR Site Report.

ECHO:

| | |
|---|---|
| Envid: | 1005904310 |
| Registry ID: | 110012543943 |

DFR URL:

| | |
|---|---|
| Name: | CHEVRON STATION NO 94697 |
| Address: | 2000 ARDEN WAY |
| City,State,Zip: | SACRAMENTO, CA 95825 |

HWTS:

| | |
|---|---|
| Name: | CHEVRON STATION NO 94697 |
| Address: | 2000 ARDEN WAY |
| Address 2: | Not reported |
| City,State,Zip: | SACRAMENTO, CA 95825 |
| EPA ID: | CAR000121145 |
| Inactive Date: | 06/04/2020 |
| Create Date: | 03/04/2003 |
| Last Act Date: | Not reported |
| Mailing Name: | Not reported |
| Mailing Address: | PO BOX 6004 |
| Mailing Address 2: | Not reported |
| Mailing City,State,Zip: | SAN RAMON, CA 945830000 |
| Owner Name: | CHEVRON |
| Owner Address: | PO BOX 6004 |
| Owner Address 2: | Not reported |
| Owner City,State,Zip: | SAN RAMON, CA 945830000 |
| Owner Phone: | Not reported |
| Owner Fax: | Not reported |
| Contact Name: | KWAME AWUKU |
| Contact Address: | 6001 BOLLINGER CANYON RD. |
| Contact Address 2: | Not reported |
| City,State,Zip: | SAN RAMON, CA 94583 |
| Contact Phone: | Not reported |
| Contact Fax: | Not reported |
| Facility Status: | Inactive |
| Facility Type: | PERMANENT |
| Category: | FEDERAL |

**CHEVRON STATION NO 94697 (Continued)** **1005904310**

Latitude: 38.59576
Longitude: -121.41951

NAICS:
EPA ID: CAR000121145
Create Date: 2003-10-23 13:13:52.000
NAICS Code: 44711
NAICS Description: Gasoline Stations with Convenience Stores
Issued EPA ID Date: 2003-03-04 14:25:35.18700
Inactive Date: 2020-06-04 00:00:00
Facility Name: CHEVRON STATION NO 94697
Facility Address: 2000 ARDEN WAY
Facility Address 2: Not reported
Facility City: SACRAMENTO
Facility County: Not reported
Facility State: CA
Facility Zip: 958252202

EPA ID: CAR000121145
Create Date: 2011-08-17 14:36:26.000
NAICS Code: 447110
NAICS Description: Gasoline Stations with Convenience Stores
Issued EPA ID Date: 2003-03-04 14:25:35.18700
Inactive Date: 2020-06-04 00:00:00
Facility Name: CHEVRON STATION NO 94697
Facility Address: 2000 ARDEN WAY
Facility Address 2: Not reported
Facility City: SACRAMENTO
Facility County: Not reported
Facility State: CA
Facility Zip: 958252202

HAZNET:
Name: CHEVRON STATION NO 94697
Address: 2000 ARDEN WAY
Address 2: Not reported
City,State,Zip: SACRAMENTO, CA 958252202
Contact: KATHY NORRIS-SLUSHER
Telephone: 8773866044
Mailing Name: Not reported
Mailing Address: PO BOX 6004

Year: 2008
Gepaid: CAR000121145
TSD EPA ID: CAD059494310
CA Waste Code: 134 - Aqueous solution with total organic residues less than 10 percent
Disposal Method: H141 - Storage, Bulking, And/Or Transfer Off Site--No Treatment/Reovery (H010-H129) Or (H131-H135)
Tons: 0.6552

Year: 2005
Gepaid: CAR000121145
TSD EPA ID: CAD009452657
CA Waste Code: 134 - Aqueous solution with total organic residues less than 10 percent

**CHEVRON STATION NO 94697 (Continued)** **1005904310**

Disposal Method: R01 - Recycler
Tons: 0.3612

Year: 2003
Gepaid: CAR000121145
TSD EPA ID: CAD009452657
CA Waste Code: 133 - Aqueous solution with total organic residues 10 percent or more
Disposal Method: R01 - Recycler
Tons: 0.38781

Additional Information:
Year: 2008
Gen EPA ID: CAR000121145

Shipment Date: 20080318
Creation Date: 5/21/2008 18:30:07
Receipt Date: 20080324
Manifest ID: 002084232JJK
Trans EPA ID: CAR000162263
Trans Name: CALIFORNIA HAZARDOUS SERVICES
Trans 2 EPA ID: Not reported
Trans 2 Name: Not reported
TSDF EPA ID: CAD059494310
Trans Name: CLEAN HARBORS ENVIRONMENTAL
TSDF Alt EPA ID: Not reported
TSDF Alt Name: Not reported
Waste Code Description: 134 - Aqueous solution with <10% total organic residues
RCRA Code: D018
Meth Code: H141 - Storage, Bulking, And/Or Transfer Off Site--No Treatment/Reovery (H010-H129) Or (H131-H135)
Quantity Tons: 0.6552
Waste Quantity: 156
Quantity Unit: G
Additional Code 1: D001
Additional Code 2: Not reported
Additional Code 3: Not reported
Additional Code 4: Not reported
Additional Code 5: Not reported

Additional Information:
Year: 2005
Gen EPA ID: CAR000121145

Shipment Date: 20050203
Creation Date: 6/3/2005 18:31:06
Receipt Date: 20050208
Manifest ID: 24143315
Trans EPA ID: CAR000111146
Trans Name: CALIFORNIA HAZARDOUS SERVICES
Trans 2 EPA ID: Not reported
Trans 2 Name: Not reported
TSDF EPA ID: CAD009452657
Trans Name: ROMIC ENVIRONMENTAL TECH CORP
TSDF Alt EPA ID: CAD009452657
TSDF Alt Name: Not reported

**CHEVRON STATION NO 94697 (Continued)** **1005904310**

| | |
|---|---|
| Waste Code Description: | 134 - Aqueous solution with <10% total organic residues |
| RCRA Code: | D001 |
| Meth Code: | R01 - Recycler |
| Quantity Tons: | 0.3612 |
| Waste Quantity: | 86 |
| Quantity Unit: | G |
| Additional Code 1: | Not reported |
| Additional Code 2: | Not reported |
| Additional Code 3: | Not reported |
| Additional Code 4: | Not reported |
| Additional Code 5: | Not reported |

Additional Information:

| | |
|---|---|
| Year: | 2003 |
| Gen EPA ID: | CAR000121145 |
| Shipment Date: | 20031203 |
| Creation Date: | 8/9/2004 8:48:13 |
| Receipt Date: | 20031203 |
| Manifest ID: | 21500955 |
| Trans EPA ID: | CAR000111146 |
| Trans Name: | CALIFORNIA HAZARDOUS SERVICES |
| Trans 2 EPA ID: | Not reported |
| Trans 2 Name: | Not reported |
| TSDF EPA ID: | CAD009452657 |
| Trans Name: | ROMIC ENVIRONMENTAL TECH CORP |
| TSDF Alt EPA ID: | CAD009452657 |
| TSDF Alt Name: | Not reported |
| Waste Code Description: | 133 - Aqueous solution with 10% or more total organic residues |
| RCRA Code: | D001 |
| Meth Code: | R01 - Recycler |
| Quantity Tons: | 0.38781 |
| Waste Quantity: | 93 |
| Quantity Unit: | G |
| Additional Code 1: | Not reported |
| Additional Code 2: | Not reported |
| Additional Code 3: | Not reported |
| Additional Code 4: | Not reported |
| Additional Code 5: | Not reported |

---

**AS461** **CAL EXPO CHEVRON** **Cortese** **S113153017**
**SW** **2000 ARDEN WAY** **HWTS** **N/A**
**1/8-1/4** **SACRAMENTO, CA 95825** **HAZNET**
**0.217 mi.**
**1145 ft.** **Site 12 of 15 in cluster AS**

**Relative:** **Lower**

**Actual:** **38 ft.**

CORTESE:

| | |
|---|---|
| Name: | CAL EXPO CHEVRON |
| Address: | 2000 ARDEN WAY |
| City,State,Zip: | SACRAMENTO, CA 95825 |
| Region: | CORTESE |
| Envirostor Id: | Not reported |
| Global ID: | T10000001119 |
| Site/Facility Type: | LUST CLEANUP SITE |
| Cleanup Status: | COMPLETED - CASE CLOSED |
| Status Date: | Not reported |
| Site Code: | Not reported |

**CAL EXPO CHEVRON (Continued)** **S113153017**

| | |
|---|---|
| Latitude: | Not reported |
| Longitude: | Not reported |
| Owner: | Not reported |
| Enf Type: | Not reported |
| Swat R: | Not reported |
| Flag: | active |
| Order No: | Not reported |
| Waste Discharge System No: | Not reported |
| Effective Date: | Not reported |
| Region 2: | Not reported |
| WID Id: | Not reported |
| Solid Waste Id No: | Not reported |
| Waste Management Uit Name: | Not reported |
| File Name: | Active Open |

HWTS:

| | |
|---|---|
| Name: | CAL EXPO CHEVRON |
| Address: | 2000 ARDEN WAY |
| Address 2: | Not reported |
| City,State,Zip: | SACRAMENTO, CA 95825 |
| EPA ID: | CAL000333734 |
| Inactive Date: | Not reported |
| Create Date: | 06/18/2008 |
| Last Act Date: | Not reported |
| Mailing Name: | Not reported |
| Mailing Address: | 2000 ARDEN WAY |
| Mailing Address 2: | Not reported |
| Mailing City,State,Zip: | SACRAMENTO, CA 958250000 |
| Owner Name: | BUTA SINGH |
| Owner Address: | 2000 ARDEN WAY |
| Owner Address 2: | Not reported |
| Owner City,State,Zip: | SACRAMENTO, CA 958250000 |
| Owner Phone: | Not reported |
| Owner Fax: | Not reported |
| Contact Name: | BUTA SINGH |
| Contact Address: | 2000 ARDEN WAY |
| Contact Address 2: | Not reported |
| City,State,Zip: | SACRAMENTO, CA 95825 |
| Contact Phone: | Not reported |
| Contact Fax: | Not reported |
| Facility Status: | Active |
| Facility Type: | PERMANENT |
| Category: | STATE |
| Latitude: | 38.596083 |
| Longitude: | -121.419495 |

NAICS:

| | |
|---|---|
| EPA ID: | CAL000333734 |
| Create Date: | 2008-06-18 08:04:15.167 |
| NAICS Code: | 44719 |
| NAICS Description: | Other Gasoline Stations |
| Issued EPA ID Date: | 2008-06-18 08:04:15.12000 |
| Inactive Date: | Not reported |
| Facility Name: | CAL EXPO CHEVRON |
| Facility Address: | 2000 ARDEN WAY |
| Facility Address 2: | Not reported |
| Facility City: | SACRAMENTO |

**CAL EXPO CHEVRON (Continued)** **S113153017**

Facility County: Not reported
Facility State: CA
Facility Zip: 95825

HAZNET:
Name: CAL EXPO CHEVRON
Address: 2000 ARDEN WAY
Address 2: Not reported
City,State,Zip: SACRAMENTO, CA 95825
Contact: BUTA SINGH
Telephone: 9167103737
Mailing Name: Not reported
Mailing Address: 2000 ARDEN WAY

Year: 2017
Gepaid: CAL000333734
TSD EPA ID: CAT080013352
CA Waste Code: 134 - Aqueous solution with total organic residues less than 10 percent
Disposal Method: H039 - Other Recovery Of Reclamation For Reuse Including Acid Regeneration, Organics Recovery Ect
Tons: 0.21

Year: 2013
Gepaid: CAL000333734
TSD EPA ID: NVT330010000
CA Waste Code: 352 - Other organic solids
Disposal Method: H132 - Landfill Or Surface Impoundment That Will Be Closed As Landfill( To Include On-Site Treatment And/Or Stabilization)
Tons: 0.025

Year: 2013
Gepaid: CAL000333734
TSD EPA ID: CAT080013352
CA Waste Code: 134 - Aqueous solution with total organic residues less than 10 percent
Disposal Method: H039 - Other Recovery Of Reclamation For Reuse Including Acid Regeneration, Organics Recovery Ect
Tons: 0.168

Year: 2012
Gepaid: CAL000333734
TSD EPA ID: CAT080013352
CA Waste Code: 134 - Aqueous solution with total organic residues less than 10 percent
Disposal Method: H039 - Other Recovery Of Reclamation For Reuse Including Acid Regeneration, Organics Recovery Ect
Tons: 0.231

Year: 2011
Gepaid: CAL000333734
TSD EPA ID: CAT080013352
CA Waste Code: 134 - Aqueous solution with total organic residues less than 10 percent
Disposal Method: H039 - Other Recovery Of Reclamation For Reuse Including Acid Regeneration, Organics Recovery Ect

**CAL EXPO CHEVRON (Continued)** **S113153017**

| | |
|---|---|
| Tons: | 0.168 |
| Year: | 2009 |
| Gepaid: | CAL000333734 |
| TSD EPA ID: | CAT080013352 |
| CA Waste Code: | 134 - Aqueous solution with total organic residues less than 10 percent |
| Disposal Method: | H039 - Other Recovery Of Reclamation For Reuse Including Acid Regeneration, Organics Recovery Ect |
| Tons: | 0.2184 |
| Year: | 2008 |
| Gepaid: | CAL000333734 |
| TSD EPA ID: | CAD009466392 |
| CA Waste Code: | - |
| Disposal Method: | H141 - Storage, Bulking, And/Or Transfer Off Site--No Treatment/Reovery (H010-H129) Or (H131-H135) |
| Tons: | 0.075 |
| Year: | 2008 |
| Gepaid: | CAL000333734 |
| TSD EPA ID: | NVD982358483 |
| CA Waste Code: | 223 - Unspecified oil-containing waste |
| Disposal Method: | H061 - Fuel Blending Prior To Energy Recovery At Another Site |
| Tons: | 0.52125 |

Additional Information:

| | |
|---|---|
| Year: | 2017 |
| Gen EPA ID: | CAL000333734 |
| Shipment Date: | 20170531 |
| Creation Date: | 5/17/2018 18:31:41 |
| Receipt Date: | 20170608 |
| Manifest ID: | 009697277FLE |
| Trans EPA ID: | CAR000183913 |
| Trans Name: | BELSHIRE |
| Trans 2 EPA ID: | CAT080016116 |
| Trans 2 Name: | NIETO AND SONS TRUCKING INC |
| TSDF EPA ID: | CAT080013352 |
| Trans Name: | DEMENNO KERDOON |
| TSDF Alt EPA ID: | Not reported |
| TSDF Alt Name: | Not reported |
| Waste Code Description: | 134 - Aqueous solution with <10% total organic residues |
| RCRA Code: | Not reported |
| Meth Code: | H039 - Other Recovery Of Reclamation For Reuse Including Acid Regeneration, Organics Recovery Ect |
| Quantity Tons: | 0.21 |
| Waste Quantity: | 50 |
| Quantity Unit: | G |
| Additional Code 1: | Not reported |
| Additional Code 2: | Not reported |
| Additional Code 3: | Not reported |
| Additional Code 4: | Not reported |
| Additional Code 5: | Not reported |

**CAL EXPO CHEVRON (Continued)** **S113153017**

Additional Information:

| | |
|---|---|
| Year: | 2013 |
| Gen EPA ID: | CAL000333734 |
| Shipment Date: | 20130617 |
| Creation Date: | 8/20/2013 22:15:09 |
| Receipt Date: | 20130624 |
| Manifest ID: | 005751687FLE |
| Trans EPA ID: | CAR000183913 |
| Trans Name: | BELSHIRE |
| Trans 2 EPA ID: | Not reported |
| Trans 2 Name: | Not reported |
| TSDF EPA ID: | CAT080013352 |
| Trans Name: | DEMENNO KERDOON |
| TSDF Alt EPA ID: | Not reported |
| TSDF Alt Name: | Not reported |
| Waste Code Description: | 134 - Aqueous solution with <10% total organic residues |
| RCRA Code: | Not reported |
| Meth Code: | H039 - Other Recovery Of Reclamation For Reuse Including Acid Regeneration, Organics Recovery Ect |
| Quantity Tons: | 0.168 |
| Waste Quantity: | 40 |
| Quantity Unit: | G |
| Additional Code 1: | Not reported |
| Additional Code 2: | Not reported |
| Additional Code 3: | Not reported |
| Additional Code 4: | Not reported |
| Additional Code 5: | Not reported |
| Shipment Date: | 20130617 |
| Creation Date: | 10/25/2013 22:15:23 |
| Receipt Date: | 20130626 |
| Manifest ID: | 005751686FLE |
| Trans EPA ID: | CAR000183913 |
| Trans Name: | BELSHIRE |
| Trans 2 EPA ID: | Not reported |
| Trans 2 Name: | Not reported |
| TSDF EPA ID: | NVT330010000 |
| Trans Name: | US ECOLOGY NEVADA OPERATIONS |
| TSDF Alt EPA ID: | Not reported |
| TSDF Alt Name: | Not reported |
| Waste Code Description: | 352 - Other organic solids |
| RCRA Code: | Not reported |
| Meth Code: | H132 - Landfill Or Surface Impoundment That Will Be Closed As Landfill( To Include On-Site Treatment And/Or Stabilization) |
| Quantity Tons: | 0.025 |
| Waste Quantity: | 50 |
| Quantity Unit: | P |
| Additional Code 1: | Not reported |
| Additional Code 2: | Not reported |
| Additional Code 3: | Not reported |
| Additional Code 4: | Not reported |
| Additional Code 5: | Not reported |

Additional Information:

| | |
|---|---|
| Year: | 2012 |

**CAL EXPO CHEVRON (Continued)** **S113153017**

| | |
|---|---|
| Gen EPA ID: | CAL000333734 |
| Shipment Date: | 20120619 |
| Creation Date: | 10/8/2012 22:15:11 |
| Receipt Date: | 20120629 |
| Manifest ID: | 004664478FLE |
| Trans EPA ID: | CAR000183913 |
| Trans Name: | BELSHIRE |
| Trans 2 EPA ID: | Not reported |
| Trans 2 Name: | Not reported |
| TSDF EPA ID: | CAT080013352 |
| Trans Name: | DEMENNO KERDOON |
| TSDF Alt EPA ID: | Not reported |
| TSDF Alt Name: | Not reported |
| Waste Code Description: | 134 - Aqueous solution with <10% total organic residues |
| RCRA Code: | Not reported |
| Meth Code: | H039 - Other Recovery Of Reclamation For Reuse Including Acid Regeneration, Organics Recovery Ect |
| Quantity Tons: | 0.231 |
| Waste Quantity: | 55 |
| Quantity Unit: | G |
| Additional Code 1: | Not reported |
| Additional Code 2: | Not reported |
| Additional Code 3: | Not reported |
| Additional Code 4: | Not reported |
| Additional Code 5: | Not reported |

Additional Information:

| | |
|---|---|
| Year: | 2011 |
| Gen EPA ID: | CAL000333734 |
| Shipment Date: | 20110118 |
| Creation Date: | 3/31/2011 18:30:08 |
| Receipt Date: | 20110127 |
| Manifest ID: | 004232785FLE |
| Trans EPA ID: | CAR000183913 |
| Trans Name: | BELSHIRE |
| Trans 2 EPA ID: | Not reported |
| Trans 2 Name: | Not reported |
| TSDF EPA ID: | CAT080013352 |
| Trans Name: | DEMENNO KERDOON |
| TSDF Alt EPA ID: | Not reported |
| TSDF Alt Name: | Not reported |
| Waste Code Description: | 134 - Aqueous solution with <10% total organic residues |
| RCRA Code: | Not reported |
| Meth Code: | H039 - Other Recovery Of Reclamation For Reuse Including Acid Regeneration, Organics Recovery Ect |
| Quantity Tons: | 0.168 |
| Waste Quantity: | 40 |
| Quantity Unit: | G |
| Additional Code 1: | Not reported |
| Additional Code 2: | Not reported |
| Additional Code 3: | Not reported |
| Additional Code 4: | Not reported |
| Additional Code 5: | Not reported |

**CAL EXPO CHEVRON (Continued)** **S113153017**

Additional Information:

| | |
|---|---|
| Year: | 2009 |
| Gen EPA ID: | CAL000333734 |
| Shipment Date: | 20090624 |
| Creation Date: | 8/12/2009 18:30:36 |
| Receipt Date: | 20090701 |
| Manifest ID: | 002122875FLE |
| Trans EPA ID: | CAR000183913 |
| Trans Name: | BELSHIRE |
| Trans 2 EPA ID: | CAT080016116 |
| Trans 2 Name: | NIETO AND SONS TRUCKING INC |
| TSDF EPA ID: | CAT080013352 |
| Trans Name: | DEMENNO KERDOON |
| TSDF Alt EPA ID: | Not reported |
| TSDF Alt Name: | Not reported |
| Waste Code Description: | 134 - Aqueous solution with <10% total organic residues |
| RCRA Code: | Not reported |
| Meth Code: | H039 - Other Recovery Of Reclamation For Reuse Including Acid Regeneration, Organics Recovery Ect |
| Quantity Tons: | 0.2184 |
| Waste Quantity: | 52 |
| Quantity Unit: | G |
| Additional Code 1: | Not reported |
| Additional Code 2: | Not reported |
| Additional Code 3: | Not reported |
| Additional Code 4: | Not reported |
| Additional Code 5: | Not reported |

Additional Information:

| | |
|---|---|
| Year: | 2008 |
| Gen EPA ID: | CAL000333734 |
| Shipment Date: | 20080721 |
| Creation Date: | 9/4/2008 18:30:30 |
| Receipt Date: | 20080730 |
| Manifest ID: | 004454527JJK |
| Trans EPA ID: | CAL000317320 |
| Trans Name: | UNI WASTE |
| Trans 2 EPA ID: | Not reported |
| Trans 2 Name: | Not reported |
| TSDF EPA ID: | NVD982358483 |
| Trans Name: | CLEARWATER ENVIRONMENTAL |
| TSDF Alt EPA ID: | Not reported |
| TSDF Alt Name: | Not reported |
| Waste Code Description: | 223 - Unspecified oil-containing waste |
| RCRA Code: | Not reported |
| Meth Code: | H061 - Fuel Blending Prior To Energy Recovery At Another Site |
| Quantity Tons: | 0.52125 |
| Waste Quantity: | 125 |
| Quantity Unit: | G |
| Additional Code 1: | Not reported |
| Additional Code 2: | Not reported |
| Additional Code 3: | Not reported |
| Additional Code 4: | Not reported |
| Additional Code 5: | Not reported |

**CAL EXPO CHEVRON (Continued)** **S113153017**

| | |
|---|---|
| Shipment Date: | 20080718 |
| Creation Date: | 8/29/2008 18:30:24 |
| Receipt Date: | 20080718 |
| Manifest ID: | 003893163JJK |
| Trans EPA ID: | CAD982030173 |
| Trans Name: | ECOLOGY CONTROL INDUSTRIES |
| Trans 2 EPA ID: | Not reported |
| Trans 2 Name: | Not reported |
| TSDF EPA ID: | CAD009466392 |
| Trans Name: | ECOLOGY CONTROL INDUSTRIES |
| TSDF Alt EPA ID: | Not reported |
| TSDF Alt Name: | Not reported |
| Waste Code Description: | - Not reported |
| RCRA Code: | Not reported |
| Meth Code: | H141 - Storage, Bulking, And/Or Transfer Off Site--No Treatment/Reovery (H010-H129) Or (H131-H135) |
| Quantity Tons: | 0.075 |
| Waste Quantity: | 150 |
| Quantity Unit: | P |
| Additional Code 1: | Not reported |
| Additional Code 2: | Not reported |
| Additional Code 3: | Not reported |
| Additional Code 4: | Not reported |
| Additional Code 5: | Not reported |

---

**AS462** **CAL EXPO CHEVRON #94697** **Sacramento Co. ML** **S123289741**
**SW** **2000 ARDEN WAY** **N/A**
**1/8-1/4** **SACRAMENTO, CA 95825**
**0.217 mi.**
**1145 ft.** **Site 13 of 15 in cluster AS**

**Relative:** **Lower**

**Actual:** **38 ft.**

Sacramento Co. ML:

| | |
|---|---|
| Name: | CAL EXPO CHEVRON #94697 |
| Address: | 2000 ARDEN WAY |
| City,State,Zip: | SACRAMENTO, CA 95825 |
| Facility Id: | Not reported |
| Facility Status: | Not reported |
| FD: | Not reported |
| Billing Codes BP: | A |
| Billing Codes UST: | A |
| WG Bill Code: | A |
| Target Property Bill Cod: | Not reported |
| Food Bill Code: | Not reported |
| CUPA Permit Date: | Not reported |
| HAZMAT Permit Date: | Not reported |
| HAZMAT Inspection Date: | Not reported |
| Hazmat Date BP Received: | Not reported |
| UST Permit Dt: | Not reported |
| UST Inspection Date: | Not reported |
| UST Tank Test Date: | Not reported |
| Number of Tanks: | 3 |
| UST Tank Test Date: | Not reported |
| SIC Code: | Not reported |
| Tier Permitting: | Not reported |
| AST Bill Code: | Not reported |
| CALARP Bill Code: | Not reported |

**AS463** **94697** **HIST UST** **U001615680**
**SW** **2000 ARDEN WAY** **N/A**
**1/8-1/4** **SACRAMENTO, CA 95825**
**0.217 mi.**
**1145 ft.** **Site 14 of 15 in cluster AS**

**Relative:** **Lower**

**Actual:** **38 ft.**

HIST UST:

| | |
|---|---|
| Name: | 94697 |
| Address: | 2000 ARDEN WAY |
| City,State,Zip: | SACRAMENTO, CA 95825 |
| File Number: | Not reported |
| URL: | Not reported |
| Region: | STATE |
| Facility ID: | 00000062657 |
| Facility Type: | Gas Station |
| Other Type: | Not reported |
| Contact Name: | SINGLE,DOUGLAS R |
| Telephone: | 9169272121 |
| Owner Name: | CHEVRON U.S.A. INC. |
| Owner Address: | 575 MARKET |
| Owner City,St,Zip: | SAN FRANCISCO, CA 94105 |
| Total Tanks: | 0004 |
| | |
| Tank Num: | 001 |
| Container Num: | 1 |
| Year Installed: | 1968 |
| Tank Capacity: | 00010000 |
| Tank Used for: | PRODUCT |
| Type of Fuel: | Not reported |
| Container Construction Thickness: | 0000250 |
| Leak Detection: | Stock Inventor |
| | |
| Tank Num: | 002 |
| Container Num: | 2 |
| Year Installed: | 1968 |
| Tank Capacity: | 00005000 |
| Tank Used for: | PRODUCT |
| Type of Fuel: | Not reported |
| Container Construction Thickness: | 0000250 |
| Leak Detection: | Stock Inventor |
| | |
| Tank Num: | 003 |
| Container Num: | 3 |
| Year Installed: | 1968 |
| Tank Capacity: | 00010000 |
| Tank Used for: | PRODUCT |
| Type of Fuel: | Not reported |
| Container Construction Thickness: | 0000250 |
| Leak Detection: | Stock Inventor |
| | |
| Tank Num: | 004 |
| Container Num: | 4 |
| Year Installed: | 1968 |
| Tank Capacity: | 00001000 |
| Tank Used for: | WASTE |
| Type of Fuel: | Not reported |
| Container Construction Thickness: | 0000130 |
| Leak Detection: | Stock Inventor |

**AS464**
**SW**
**1/8-1/4**
**0.217 mi.**
**1145 ft.**

**CHEVRON #94697**
**2000 ARDEN WAY**
**SACRAMENTO, CA 95825**

**Site 15 of 15 in cluster AS**

**UST** **U004351984**
**N/A**

**Relative:**
**Lower**

**Actual:**
**38 ft.**

UST:

| | |
|---|---|
| Name: | CHEVRON #94697 |
| Address: | 2000 ARDEN WAY |
| City,State,Zip: | SACRAMENTO, CA 95825 |
| Facility ID: | FA0001517 |
| Permitting Agency: | SACRAMENTO COUNTY |
| CERSID: | Not reported |
| Latitude: | 38.5957302086222 |
| Longitude: | -121.419626477559 |
| Owner type: | Not reported |
| Facility type: | Not reported |
| Num of inuse ust: | Not reported |
| Num of closed ust: | Not reported |
| Num of oos ust: | Not reported |
| Epa region: | Not reported |
| Tribal lands: | Not reported |
| Tank owner name: | Not reported |
| Tank owner mailing address: | Not reported |
| Tank owner mailing city: | Not reported |
| Tank owner mailing zip: | Not reported |
| Tank owner mailing state: | Not reported |
| Tank operator name: | Not reported |
| Tank operator mailing address: | Not reported |
| Tank operator mailing city: | Not reported |
| Tank operator mailing zip: | Not reported |
| Tank operator mailing state: | Not reported |
| Tankidnumber: | Not reported |
| Tank status: | Not reported |
| Tank configuration: | Not reported |
| Tank closure date: | Not reported |
| Tank installation date: | Not reported |
| Tank num of compartments: | Not reported |
| Tank contents: | Not reported |
| Tank capacity gallons: | Not reported |
| Tank type: | Not reported |
| Tank pc construction: | Not reported |
| Tank pwpiping construction: | Not reported |
| Tank piping type: | Not reported |
| Tank piping construction: | Not reported |
| Tank sacrificial anode: | Not reported |
| Tank cp impressed current: | Not reported |
| Tank cp shutoff: | Not reported |
| Tank alarms: | Not reported |
| Tank ball float: | Not reported |
| Tank spill bucket: | Not reported |

**BC465** **CHIEF AUTO PARTS #23041** **Sacramento Co. ML** **S105267780**
**ESE** **2544 ARDEN WY** **N/A**
**1/8-1/4** **SACRAMENTO, CA 95825**
**0.218 mi.**
**1151 ft.** **Site 1 of 4 in cluster BC**

**Relative:** **Lower**
**Actual:** **38 ft.**

Sacramento Co. ML:

| | |
|---|---|
| Name: | CHIEF AUTO PARTS #23041 |
| Address: | 2544 ARDEN WY |
| City,State,Zip: | SACRAMENTO, CA 95825 |
| Facility Id: | Not reported |
| Facility Status: | Inactive. Included on a listing no longer updated. |
| FD: | C |
| Billing Codes BP: | Out of Business |
| Billing Codes UST: | No Tanks |
| WG Bill Code: | Oil Changed by Outside Company-No Fee |
| Target Property Bill Cod: | 51 |
| Food Bill Code: | 51 |
| CUPA Permit Date: | Not reported |
| HAZMAT Permit Date: | 02/01/1996 |
| HAZMAT Inspection Date: | 07/31/1996 |
| Hazmat Date BP Received: | Not reported |
| UST Permit Dt: | Not reported |
| UST Inspection Date: | Not reported |
| UST Tank Test Date: | Not reported |
| Number of Tanks: | 0 |
| UST Tank Test Date: | Not reported |
| SIC Code: | 5531 |
| Tier Permitting: | Not reported |
| AST Bill Code: | Not reported |
| CALARP Bill Code: | Not reported |

---

**AR466** **CHILDRENS CHOICE PEDIATRIC DENTAL CARE** **Sacramento Co. ML** **S109612643**
**South** **1580 HOWE AVE** **N/A**
**1/8-1/4** **SACRAMENTO, CA 95825**
**0.222 mi.**
**1170 ft.** **Site 6 of 6 in cluster AR**

**Relative:** **Lower**
**Actual:** **34 ft.**

Sacramento Co. ML:

| | |
|---|---|
| Name: | CHILDRENS CHOICE PEDIATRIC DENTAL CARE |
| Address: | 1580 HOWE AVE |
| City,State,Zip: | SACRAMENTO, CA 95825 |
| Facility Id: | Not reported |
| Facility Status: | Not reported |
| FD: | Not reported |
| Billing Codes BP: | I |
| Billing Codes UST: | Not reported |
| WG Bill Code: | Not reported |
| Target Property Bill Cod: | Not reported |
| Food Bill Code: | Not reported |
| CUPA Permit Date: | Not reported |
| HAZMAT Permit Date: | Not reported |
| HAZMAT Inspection Date: | Not reported |
| Hazmat Date BP Received: | Not reported |
| UST Permit Dt: | Not reported |
| UST Inspection Date: | Not reported |
| UST Tank Test Date: | Not reported |
| Number of Tanks: | Not reported |
| UST Tank Test Date: | Not reported |
| SIC Code: | Not reported |

**CHILDRENS CHOICE PEDIATRIC DENTAL CARE (Continued)** **S109612643**

Tier Permitting: Not reported
AST Bill Code: Not reported
CALARP Bill Code: Not reported

---

**467**
**SE**
**1/8-1/4**
**0.222 mi.**
**1171 ft.**

**BLVD RESIDENTIAL** **RCRA NonGen / NLR** **1027697252**
**1628 BELL STREET** **CAC003240169**
**SACRAMENTO, CA 95825**

**Relative:**
**Higher**

**Actual:**
**48 ft.**

RCRA Listings:

| | |
|---|---|
| Date Form Received by Agency: | 20230703 |
| Handler Name: | Blvd Residential |
| Handler Address: | 1628 Bell Street |
| Handler City,State,Zip: | SACRAMENTO, CA 95825 |
| EPA ID: | CAC003240169 |
| Contact Name: | JORGE TRUJILLO |
| Contact Address: | 4080 CAMPBELL AVENUE |
| Contact City,State,Zip: | MENLO PARK, CA 94025 |
| Contact Telephone: | 916-925-2484 |
| Contact Fax: | Not reported |
| Contact Email: | JTRUJILLO@BLVDRESIDENTIAL.COM |
| Contact Title: | Not reported |
| EPA Region: | 09 |
| Land Type: | Not reported |
| Federal Waste Generator Description: | Not a generator, verified |
| Non-Notifier: | Not reported |
| Biennial Report Cycle: | Not reported |
| Accessibility: | Not reported |
| Active Site Indicator: | Not reported |
| State District Owner: | Not reported |
| State District: | Not reported |
| Mailing Address: | 4080 CAMPBELL AVENUE |
| Mailing City,State,Zip: | MENLO PARK, CA 94025 |
| Owner Name: | Blvd Residential |
| Owner Type: | Other |
| Operator Name: | Jorge Trujillo |
| Operator Type: | Other |
| Short-Term Generator Activity: | No |
| Importer Activity: | No |
| Mixed Waste Generator: | No |
| Transporter Activity: | No |
| Transfer Facility Activity: | No |
| Recycler Activity with Storage: | No |
| Small Quantity On-Site Burner Exemption: | No |
| Smelting Melting and Refining Furnace Exemption: | No |
| Underground Injection Control: | No |
| Off-Site Waste Receipt: | No |
| Universal Waste Indicator: | No |
| Universal Waste Destination Facility: | No |
| Federal Universal Waste: | No |
| Active Site State-Reg Handler: | --- |
| Federal Facility Indicator: | Not reported |
| Hazardous Secondary Material Indicator: | N |
| Sub-Part K Indicator: | Not reported |
| 2018 GPRA Permit Baseline: | Not on the Baseline |
| 2018 GPRA Renewals Baseline: | Not on the Baseline |
| 202 GPRA Corrective Action Baseline: | No |

**BLVD RESIDENTIAL (Continued)** **1027697252**

| | |
|---|---|
| Subject to Corrective Action Universe: | No |
| Non-TSDFs Where RCRA CA has Been Imposed Universe: | No |
| Corrective Action Priority Ranking: | No NCAPS ranking |
| Environmental Control Indicator: | No |
| Institutional Control Indicator: | No |
| Human Exposure Controls Indicator: | N/A |
| Groundwater Controls Indicator: | N/A |
| Significant Non-Complier Universe: | No |
| Unaddressed Significant Non-Complier Universe: | No |
| Addressed Significant Non-Complier Universe: | No |
| Significant Non-Complier With a Compliance Schedule Universe: | No |
| Financial Assurance Required: | Not reported |
| Handler Date of Last Change: | 20230707 |
| Recognized Trader-Importer: | No |
| Recognized Trader-Exporter: | No |
| Importer of Spent Lead Acid Batteries: | No |
| Exporter of Spent Lead Acid Batteries: | No |
| Recycler Activity Without Storage: | No |
| Manifest Broker: | No |
| Sub-Part P Indicator: | No |

Handler - Owner Operator:

| | |
|---|---|
| Owner/Operator Indicator: | Owner |
| Owner/Operator Name: BLVD RESIDENTIAL | |
| Legal Status: | Other |
| Date Became Current: | Not reported |
| Date Ended Current: | Not reported |
| Owner/Operator Address: | 4080 CAMPBELL AVENUE |
| Owner/Operator City,State,Zip: | MENLO PARK, CA 94025 |
| Owner/Operator Telephone: | 916-925-2484 |
| Owner/Operator Telephone Ext: | Not reported |
| Owner/Operator Fax: | Not reported |
| Owner/Operator Email: | Not reported |

| | |
|---|---|
| Owner/Operator Indicator: | Operator |
| Owner/Operator Name: JORGE TRUJILLO | |
| Legal Status: | Other |
| Date Became Current: | Not reported |
| Date Ended Current: | Not reported |
| Owner/Operator Address: | 4080 CAMPBELL AVENUE |
| Owner/Operator City,State,Zip: | MENLO PARK, CA 94025 |
| Owner/Operator Telephone: | 916-925-2484 |
| Owner/Operator Telephone Ext: | Not reported |
| Owner/Operator Fax: | Not reported |
| Owner/Operator Email: | Not reported |

Historic Generators:

| | |
|---|---|
| Receive Date: | 20230703 |
| Handler Name: BLVD RESIDENTIAL | |
| Federal Waste Generator Description: | Not a generator, verified |
| State District Owner: | Not reported |
| Large Quantity Handler of Universal Waste: | No |
| Recognized Trader Importer: | No |
| Recognized Trader Exporter: | No |
| Spent Lead Acid Battery Importer: | No |

**BLVD RESIDENTIAL (Continued)** **1027697252**

Spent Lead Acid Battery Exporter: No
Current Record: Yes
Non Storage Recycler Activity: No
Electronic Manifest Broker: No

List of NAICS Codes and Descriptions:
NAICS Code: 56299
NAICS Description: ALL OTHER WASTE MANAGEMENT SERVICES

Facility Has Received Notices of Violations:
Violations: No Violations Found

Evaluation Action Summary:
Evaluations: No Evaluations Found

---

**AY468** **RADIAL TIRE SERVICE** **RCRA NonGen / NLR** **1027216563**
**ENE** **2500 COTTAGE WAY** **CAL000037907**
**1/8-1/4** **SACRAMENTO, CA 95825**
**0.226 mi.**
**1195 ft.** **Site 2 of 3 in cluster AY**

**Relative:**
**Higher**

**Actual:**
**52 ft.**

RCRA Listings:
Date Form Received by Agency: 20220517
Handler Name: Radial Tire Service
Handler Address: Cottage Way
Handler City,State,Zip: SACRAMENTO, CA 95825
EPA ID: CAL000037907
Contact Name: RANDY ORRICK
Contact Address: COTTAGE WAY
Contact City,State,Zip: SACRAMENTO, CA 95825
Contact Telephone: 916-481-7007
Contact Fax: 916-481-9985
Contact Email: RAINCLAIR@HOTMAIL.COM
Contact Title: OWNER
EPA Region: 09
Land Type: Other
Federal Waste Generator Description: Not a generator, verified
Non-Notifier: Not reported
Biennial Report Cycle: Not reported
Accessibility: Not reported
Active Site Indicator: Not reported
State District Owner: Not reported
State District: Not reported
Mailing Address: COTTAGE WAY
Mailing City,State,Zip: SACRAMENTO, CA 95825
Owner Name: Radial Tire Servcie
Owner Type: Other
Operator Name: Radial Tire Servcie
Operator Type: Other
Short-Term Generator Activity: No
Importer Activity: No
Mixed Waste Generator: No
Transporter Activity: No
Transfer Facility Activity: No
Recycler Activity with Storage: No

**RADIAL TIRE SERVICE (Continued)** **1027216563**

| | |
|---|---|
| Small Quantity On-Site Burner Exemption: | No |
| Smelting Melting and Refining Furnace Exemption: | No |
| Underground Injection Control: | No |
| Off-Site Waste Receipt: | No |
| Universal Waste Indicator: | No |
| Universal Waste Destination Facility: | No |
| Federal Universal Waste: | No |
| Active Site State-Reg Handler: | --- |
| Federal Facility Indicator: | Not reported |
| Hazardous Secondary Material Indicator: | N |
| Sub-Part K Indicator: | Not reported |
| 2018 GPRA Permit Baseline: | Not on the Baseline |
| 2018 GPRA Renewals Baseline: | Not on the Baseline |
| 202 GPRA Corrective Action Baseline: | No |
| Subject to Corrective Action Universe: | No |
| Non-TSDFs Where RCRA CA has Been Imposed Universe: | No |
| Corrective Action Priority Ranking: | No NCAPS ranking |
| Environmental Control Indicator: | No |
| Institutional Control Indicator: | No |
| Human Exposure Controls Indicator: | N/A |
| Groundwater Controls Indicator: | N/A |
| Significant Non-Complier Universe: | No |
| Unaddressed Significant Non-Complier Universe: | No |
| Addressed Significant Non-Complier Universe: | No |
| Significant Non-Complier With a Compliance Schedule Universe: | No |
| Financial Assurance Required: | Not reported |
| Handler Date of Last Change: | 20220608 |
| Recognized Trader-Importer: | No |
| Recognized Trader-Exporter: | No |
| Importer of Spent Lead Acid Batteries: | No |
| Exporter of Spent Lead Acid Batteries: | No |
| Recycler Activity Without Storage: | No |
| Manifest Broker: | No |
| Sub-Part P Indicator: | No |

Handler - Owner Operator:

| | |
|---|---|
| Owner/Operator Indicator: | Operator |
| Owner/Operator Name: RADIAL TIRE SERVCIE | |
| Legal Status: | Other |
| Date Became Current: | Not reported |
| Date Ended Current: | Not reported |
| Owner/Operator Address: | 2500 COTTAGE WAY |
| Owner/Operator City,State,Zip: | SACRAMENTO, CA 95825 |
| Owner/Operator Telephone: | 916-481-7007 |
| Owner/Operator Telephone Ext: | Not reported |
| Owner/Operator Fax: | 916-481-9985 |
| Owner/Operator Email: | Not reported |

| | |
|---|---|
| Owner/Operator Indicator: | Owner |
| Owner/Operator Name: RADIAL TIRE SERVCIE | |
| Legal Status: | Other |
| Date Became Current: | Not reported |
| Date Ended Current: | Not reported |
| Owner/Operator Address: | 2500 COTTAGE WAY |
| Owner/Operator City,State,Zip: | SACRAMENTO, CA 95825 |
| Owner/Operator Telephone: | 916-481-7007 |

**RADIAL TIRE SERVICE (Continued)** **1027216563**

Owner/Operator Telephone Ext: Not reported
Owner/Operator Fax: 916-481-9985
Owner/Operator Email: Not reported

Historic Generators:
Receive Date: 20220517
Handler Name: RADIAL TIRE SERVICE
Federal Waste Generator Description: Not a generator, verified
State District Owner: Not reported
Large Quantity Handler of Universal Waste: No
Recognized Trader Importer: No
Recognized Trader Exporter: No
Spent Lead Acid Battery Importer: No
Spent Lead Acid Battery Exporter: No
Current Record: Yes
Non Storage Recycler Activity: No
Electronic Manifest Broker: No

List of NAICS Codes and Descriptions:
NAICS Code: 811198
NAICS Description: ALL OTHER AUTOMOTIVE REPAIR AND MAINTENANCE

Facility Has Received Notices of Violations:
Violations: No Violations Found

Evaluation Action Summary:
Evaluations: No Evaluations Found

---

**AY469** **RADIAL TIRE SERVICE** **HAULERS** **S102956014**
**ENE** **2500 COTTAGE WAY** **CERS HAZ WASTE** **N/A**
**1/8-1/4** **SACRAMENTO, CA 95825** **Sacramento Co. ML**
**0.226 mi.** **CERS**
**1195 ft.** **Site 3 of 3 in cluster AY**

**Relative:**
**Higher**

**Actual:**
**52 ft.**

HAULERS:
Name: RADIAL TIRE SERVICE
Address: 2500 COTTAGE WAY
City,State,Zip: SACRAMENTO, CA 95825-1916
Facility ID: 1025184
Facility Phone: (916) 481-7007
Business Email Address: rainclair@hotmail.com
Contact Person: Lorraine Massey
Mailing Address: 2500 Cottage Way
Mailing City: Sacramento
Mailing State: CA
Mailing Zip: 95825
Mailing County: Not reported
Mailing Phone: (916) 481-7007
Current Status: Active
Current Hauler Status: Hauler-Registered
Accepting Tires From Public: Yeas
Regulatory Status Last Changed: 2017-06-09 00:00:00
Business Types: Not reported

**RADIAL TIRE SERVICE (Continued)** **S102956014**

CERS HAZ WASTE:
- Name: RADIAL TIRE SERVICE
- Address: 2500 COTTAGE WAY
- City,State,Zip: SACRAMENTO, CA 95825
- Site ID: 59915
- CERS ID: 10221757
- CERS Description: Hazardous Waste Generator

Sacramento Co. ML:
- Name: RADIAL TIRE SERVICE
- Address: 2500 COTTAGE WAY
- City,State,Zip: SACRAMENTO, CA 95825
- Facility Id: Not reported
- Facility Status: Not reported
- FD: Not reported
- Billing Codes BP: A
- Billing Codes UST: Not reported
- WG Bill Code: A
- Target Property Bill Cod: Not reported
- Food Bill Code: Not reported
- CUPA Permit Date: Not reported
- HAZMAT Permit Date: Not reported
- HAZMAT Inspection Date: Not reported
- Hazmat Date BP Received: Not reported
- UST Permit Dt: Not reported
- UST Inspection Date: Not reported
- UST Tank Test Date: Not reported
- Number of Tanks: Not reported
- UST Tank Test Date: Not reported
- SIC Code: Not reported
- Tier Permitting: Not reported
- AST Bill Code: Not reported
- CALARP Bill Code: Not reported

CERS:
- Name: RADIAL TIRE SERVICE
- Address: 2500 COTTAGE WAY
- City,State,Zip: SACRAMENTO, CA 95825
- Site ID: 59915
- CERS ID: 10221757
- CERS Description: Chemical Storage Facilities

Violations:
- Site ID: 59915
- Site Name: RADIAL TIRE SERVICE
- Violation Date: 02-25-2014
- Citation: HSC 6.95 25504(c) - California Health and Safety Code, Chapter 6.95, Section(s) 25504(c)
- Violation Description: Failure to include provisions in the business plan to ensure that appropriate personnel receive initial and annual training.
- Violation Notes: Returned to compliance on 03/06/2014. OBSERVATION: Annual training documentation for all applicable employees was not available. CORRECTIVE ACTION: Submit documentation to this department demonstrating that employees have received training on safe handling of hazardous materials and the Emergency Response Plan.
- Violation Division: Sacramento County Env Management Department

**RADIAL TIRE SERVICE (Continued)** **S102956014**

| | |
|---|---|
| Violation Program: | HMRRP |
| Violation Source: | CERS, |
| Site ID: | 59915 |
| Site Name: | RADIAL TIRE SERVICE |
| Violation Date: | 02-25-2014 |
| Citation: | 19 CCR 4 2729.2(a)(3) - California Code of Regulations, Title 19, Chapter 4, Section(s) 2729.2(a)(3) |
| Violation Description: | Failure to complete and/or submit an annotated site map if required by CUPA. |
| Violation Notes: | Returned to compliance on 03/06/2014. OBSERVATION: The annotated site map submitted to this department does not include the hazardous materials and waste storage areas. CORRECTIVE ACTION: See Violation Q349. |
| Violation Division: | Sacramento County Env Management Department |
| Violation Program: | HMRRP |
| Violation Source: | CERS, |
| Site ID: | 59915 |
| Site Name: | RADIAL TIRE SERVICE |
| Violation Date: | 02-25-2014 |
| Citation: | 22 CCR 12 66262.40(c) - California Code of Regulations, Title 22, Chapter 12, Section(s) 66262.40(c) |
| Violation Description: | Failure to determine if the waste generated is a hazardous waste and to maintain analysis results for three years. |
| Violation Notes: | Returned to compliance on 03/06/2014. OBSERVATION: Employee Joe McRae stated that the used oily absorbent waste is being placed in the used oil filter drum. Disposal documentation for used oily absorbent was not available. CORRECTIVE ACTION: Immediately cease disposing of used oily absorbent to the used oil filter drum. Submit documentation to this department demonstrating that the used oily absorbent has been properly characterized to determine if it is a hazardous waste. If determined to be hazardous submit a statement demonstrating how you will manage it in the future. |
| Violation Division: | Sacramento County Env Management Department |
| Violation Program: | HW |
| Violation Source: | CERS, |
| Site ID: | 59915 |
| Site Name: | RADIAL TIRE SERVICE |
| Violation Date: | 05-16-2022 |
| Citation: | 22 CCR 12 66262.12 - California Code of Regulations, Title 22, Chapter 12, Section(s) 66262.12 |
| Violation Description: | Failure to obtain an Identification Number prior to treating, storing, disposing of, transporting or offering for transportation any hazardous waste. |
| Violation Notes: | Returned to compliance on 06/09/2022. OBSERVATION: The facility's EPA ID number is inactive. A hazardous waste generator shall not treat, store, dispose of, transport or offer for transportation, hazardous waste without an active EPA ID number. CORRECTIVE ACTION: Submit documentation to my email demonstrating that you have reactivated the facility's EPA ID number. |
| Violation Division: | Sacramento County Env Management Department |
| Violation Program: | HW |
| Violation Source: | CERS, |
| Site ID: | 59915 |

**RADIAL TIRE SERVICE (Continued)** **S102956014**

| | |
|---|---|
| Site Name: | RADIAL TIRE SERVICE |
| Violation Date: | 02-25-2014 |
| Citation: | HSC 6.95 25503.5(a) - California Health and Safety Code, Chapter 6.95, Section(s) 25503.5(a) |
| Violation Description: | Owner/Operator failed to establish and implement a Hazardous Materials Business Plan when storing hazardous materials at or above the thresholds quantities of 55 gallons/500 lbs/200 cubic feet. |
| Violation Notes: | Returned to compliance on 03/06/2014. OBSERVATION: The training program for safe handling of hazardous materials has not been adequately implemented as demonstrated by the freestanding Nitrogen cylinder observed by the bay doors and lack of current MSDS information. CORRECTIVE ACTION: Submit a photo to this department demonstrating that the nitrogen cylinder has been secured and submit documentation demonstrating MSDS information has been obtained for hazardous materials used on site. |
| Violation Division: | Sacramento County Env Management Department |
| Violation Program: | HMRRP |
| Violation Source: | CERS, |
| | |
| Site ID: | 59915 |
| Site Name: | RADIAL TIRE SERVICE |
| Violation Date: | 06-13-2017 |
| Citation: | 40 CFR 1 265.173 - U.S. Code of Federal Regulations, Title 40, Chapter 1, Section(s) 265.173 |
| Violation Description: | Failure to meet the following container management requirements: (a) A container holding hazardous waste must always be closed during storage, except when it is necessary to add or remove waste. (b) A container holding hazardous waste must not be opened, handled, or stored in a manner which may rupture the container or cause it to leak. |
| Violation Notes: | Returned to compliance on 06/13/2017. OBSERVATION: One 55 gallon drum of paper oil filter waste located in the sea container was observed without a lid in place. CORRECTIVE ACTION: The drum was properly closed at the time of inspection. No further action required. |
| Violation Division: | Sacramento County Env Management Department |
| Violation Program: | HW |
| Violation Source: | CERS, |
| | |
| Site ID: | 59915 |
| Site Name: | RADIAL TIRE SERVICE |
| Violation Date: | 06-13-2017 |
| Citation: | 22 CCR 12 66262.34(f) - California Code of Regulations, Title 22, Chapter 12, Section(s) 66262.34(f) |
| Violation Description: | Failure to properly label hazardous waste accumulation containers and portable tanks with the following requirements: "Hazardous Waste", name and address of the generator, physical and chemical characteristics of the Hazardous Waste, and starting accumulation date. |
| Violation Notes: | Returned to compliance on 06/21/2017. OBSERVATION: Three 5 gallon containers of brake grinding waste located at the two brake lathes were observed without hazardous waste labels. CORRECTIVE ACTION: Submit a photo to this department demonstrating that the containers listed above have been properly labeled. |
| Violation Division: | Sacramento County Env Management Department |
| Violation Program: | HW |
| Violation Source: | CERS, |

**RADIAL TIRE SERVICE (Continued)** **S102956014**

| | |
|---|---|
| Site ID: | 59915 |
| Site Name: | RADIAL TIRE SERVICE |
| Violation Date: | 02-25-2014 |
| Citation: | 40 CFR 1 262.34(d)(5)(iii) - U.S. Code of Federal Regulations, Title 40, Chapter 1, Section(s) 262.34(d)(5)(iii) |
| Violation Description: | Failure to ensure employees are familiar with the handling and compliance of hazardous waste regulations and emergency response. |
| Violation Notes: | Returned to compliance on 03/06/2014. OBSERVATION: Employees are not thoroughly familiar with proper waste handling and emergency procedures as demonstrated by the number and type of hazardous waste violations observed at the time of inspection. CORRECTIVE ACTION: Submit documentation to this department demonstrating that employees have been properly trained. |
| Violation Division: | Sacramento County Env Management Department |
| Violation Program: | HW |
| Violation Source: | CERS, |

| | |
|---|---|
| Site ID: | 59915 |
| Site Name: | RADIAL TIRE SERVICE |
| Violation Date: | 06-13-2017 |
| Citation: | 40 CFR 1 262.34(d)(5)(iii) - U.S. Code of Federal Regulations, Title 40, Chapter 1, Section(s) 262.34(d)(5)(iii) |
| Violation Description: | Failure to ensure that all employees are thoroughly familiar with proper waste handling and emergency procedures, relevant to their responsibilities during normal facility operations and emergencies. |
| Violation Notes: | Returned to compliance on 06/21/2017. OBSERVATION: Employees are not thoroughly familiar with proper waste handling and emergency procedures as demonstrated by the number and type of hazardous waste violations observed at the time of inspection. CORRECTIVE ACTION: Submit documentation to this department demonstrating that employees have been properly trained. |
| Violation Division: | Sacramento County Env Management Department |
| Violation Program: | HW |
| Violation Source: | CERS, |

| | |
|---|---|
| Site ID: | 59915 |
| Site Name: | RADIAL TIRE SERVICE |
| Violation Date: | 06-13-2017 |
| Citation: | HSC 6.95 25508(a)(1) - California Health and Safety Code, Chapter 6.95, Section(s) 25508(a)(1) |
| Violation Description: | Failure to complete and electronically submit hazardous material inventory information for all reportable hazardous materials on site at or above reportable quantities. |
| Violation Notes: | Returned to compliance on 08/22/2017. OBSERVATION: The facility has not submitted the Hazardous Materials Inventory Chemical Description page for Chevron 5W-30 (Inside shop at the oil change bay) and Kent Brake Parts Cleaner (Inside the sea container a the southeast edge of the property) to this department. CORRECTIVE ACTION: Complete and submit the Hazardous Materials Inventory Chemical Description page for all materials listed above electronically in the California Environmental Reporting System. |
| Violation Division: | Sacramento County Env Management Department |
| Violation Program: | HMRRP |
| Violation Source: | CERS, |

| | |
|---|---|
| Site ID: | 59915 |
| Site Name: | RADIAL TIRE SERVICE |

**RADIAL TIRE SERVICE (Continued)** **S102956014**

Violation Date: 02-25-2014
Citation: 40 CFR 1 265.35 - U.S. Code of Federal Regulations, Title 40, Chapter 1, Section(s) 265.35
Violation Description: Failure to maintain aisle space to allow the unobstructed movement of personnel, fire protection, spill control equipment, and decontamination equipment to any area of facility operation in an emergency, unless it can be demonstrated to the Department that aisle space is not needed for any of these purposes.
Violation Notes: Returned to compliance on 02/25/2014. OBSERVATION: The hazardous waste storage did not have adequate aisle space allowing for unobstructed movement. CORRECTIVE ACTION: Adequate isle space was provided at the time of inspection. No further action is required.
Violation Division: Sacramento County Env Management Department
Violation Program: HW
Violation Source: CERS,

Site ID: 59915
Site Name: RADIAL TIRE SERVICE
Violation Date: 06-13-2017
Citation: 40 CFR 1 265.31 - U.S. Code of Federal Regulations, Title 40, Chapter 1, Section(s) 265.31
Violation Description: Failure to maintain and operate the facility to minimize the possibility of a fire, explosion, or any unplanned sudden or non-sudden release of hazardous waste or hazardous waste constituents to air, soil, or surface water which could threaten human health or the environment.
Violation Notes: Returned to compliance on 06/21/2017. OBSERVATION: Used oil and saturated absorbent pads were observed accumulating on top of four 55 gallon drums of used oil located in the sea container. Used oil was observed accumulating inside the secondary containment for the four 55 gallon drums of used oil located in the sea container. Brake grinding waste was observed on the floor and on the lathe near the oil change bay. CORRECTIVE ACTION: Submit photos/documentation to this department demonstrating the spills have been properly removed and managed.
Violation Division: Sacramento County Env Management Department
Violation Program: HW
Violation Source: CERS,

Site ID: 59915
Site Name: RADIAL TIRE SERVICE
Violation Date: 02-25-2014
Citation: HSC 6.5 25143.9 - California Health and Safety Code, Chapter 6.5, Section(s) 25143.9
Violation Description: Failure to meet the following requirements of excluded recyclable materials: 1) Used or reused as an ingredient in an industrial process to make a product if the material is not being reclaimed, 2) Used or reused as a safe and effective substitute for commercial products if the material is not being reclaimed, 3) Returned to the original process from which the material was generated, without first being reclaimed, if the material is returned as a substitute for raw material feedstock, and the process uses raw materials as principal feedstocks, 4) The material is recycled and used at the same facility at which the material was generated, or by the same corporate entity, 5) The material is recycled within the applicable generator accumulation time, 6) The material is managed in accordance with all applicable requirements for generators of hazardous wastes, 7) If the material is held in a container or tank, the container or tank is

**RADIAL TIRE SERVICE (Continued)** **S102956014**

labeled, marked, and placarded in accordance with the department's hazardous waste labeling, marking, and placarding requirements which are applicable to generators, except that the container or tank shall be labeled or marked clearly with the words "Excluded Recyclable Material" instead of the words "Hazardous Waste," 8) If the material is used oil, the containers, aboveground tanks, and fill pipes used to transfer oil into underground storage tanks shall also be labeled and clearly marked with the words "Used Oil", 9) The owner or operator of the business location where the material is located has a business plan that meets the following minimal requirements: emergency response plans and procedures, which specifically address the material or that meets the emergency response and contingency requirements which are applicable to generators of hazardous waste, and 10) The material shall be stored and handled in accordance with all local ordinances and codes.

Violation Notes: Returned to compliance on 03/06/2014. OBSERVATION: Three 5 gallon containers of brake grinding waste were observed on site and employee Joe McRae stated that the waste is removed by a metal recycler. The containers were not labeled, did not have lids, and the facility was unable to demonstrate what exclusion in the California Health and Safety Code it is being managed under. CORRECTIVE ACTION: Submit documentation to this department demonstrating that the brake grinding waste is being managed pursuant to California Health and Safety Code 25143.2(b), (c), or (d) or submit a manifest/receipt to this department demonstrating proper disposal of the waste.
Violation Division: Sacramento County Env Management Department
Violation Program: HW
Violation Source: CERS,

Site ID: 59915
Site Name: RADIAL TIRE SERVICE
Violation Date: 02-25-2014
Citation: 40 CFR 1 265.31 - U.S. Code of Federal Regulations, Title 40, Chapter 1, Section(s) 265.31
Violation Description: Failure to maintain and operate the facility to minimize the possibility of a fire, explosion, or any unplanned sudden or non-sudden release of hazardous waste or hazardous waste constituents to the air, soil, or surface water which could threaten human health or the environment..
Violation Notes: Returned to compliance on 03/06/2014. OBSERVATION: Metal grinding waste was observed accumulating on the three brake lathe machines inside the facility. CORRECTIVE ACTION: Submit photos/documentation to this department demonstrating the spills have been properly removed and managed.
Violation Division: Sacramento County Env Management Department
Violation Program: HW
Violation Source: CERS,

Site ID: 59915
Site Name: RADIAL TIRE SERVICE
Violation Date: 06-13-2017
Citation: 40 CFR 1 265.35 - U.S. Code of Federal Regulations, Title 40, Chapter 1, Section(s) 265.35
Violation Description: Failure to maintain aisle space to allow the unobstructed movement of personnel, fire protection equipment, spill control equipment, and decontamination equipment to any area of facility operation in an emergency, unless aisle space is not needed for any of these purposes.

**RADIAL TIRE SERVICE (Continued)** **S102956014**

| | |
|---|---|
| Violation Notes: | Returned to compliance on 06/13/2017. OBSERVATION: The hazardous waste storage area located in the sea container did not have adequate aisle space allowing for unobstructed movement. CORRECTIVE ACTION: Aisle spaced was provided for the hazardous waste storage at the time of inspection. No further action required. |
| Violation Division: | Sacramento County Env Management Department |
| Violation Program: | HW |
| Violation Source: | CERS, |
| | |
| Site ID: | 59915 |
| Site Name: | RADIAL TIRE SERVICE |
| Violation Date: | 06-13-2017 |
| Citation: | HSC 6.95 25505(a)(4) - California Health and Safety Code, Chapter 6.95, Section(s) 25505(a)(4) |
| Violation Description: | Failure to provide initial and annual training to all employees in safety procedures in the event of a release or threatened release of a hazardous material or failure to document and maintain training records for a minimum of three years. |
| Violation Notes: | Returned to compliance on 06/21/2017. OBSERVATION: Training documentation for all applicable employees was not available. CORRECTIVE ACTION: Submit documentation to this department demonstrating that employees have received training on safe handling of hazardous materials and the Emergency Response Plan. |
| Violation Division: | Sacramento County Env Management Department |
| Violation Program: | HMRRP |
| Violation Source: | CERS, |
| | |
| Site ID: | 59915 |
| Site Name: | RADIAL TIRE SERVICE |
| Violation Date: | 02-25-2014 |
| Citation: | 22 CCR 12 66262.34(f) - California Code of Regulations, Title 22, Chapter 12, Section(s) 66262.34(f) |
| Violation Description: | Failure to properly label hazardous waste accumulation containers with the following requirements: "Hazardous Waste", name and address of the generator, physical and chemical characteristics of the Hazardous Waste, and starting accumulation date. |
| Violation Notes: | Returned to compliance on 03/06/2014. OBSERVATION: Three 55 gallon drums of used oil in the waste storage area do not have the accumulation start dates on the hazardous waste labels that are attached to each drum. CORRECTIVE ACTION: Submit a photo to this department demonstrating that the containers listed above have been properly labeled. |
| Violation Division: | Sacramento County Env Management Department |
| Violation Program: | HW |
| Violation Source: | CERS, |
| | |
| Site ID: | 59915 |
| Site Name: | RADIAL TIRE SERVICE |
| Violation Date: | 02-25-2014 |
| Citation: | 19 CCR 4 2729.5 - California Code of Regulations, Title 19, Chapter 4, Section(s) 2729.5 |
| Violation Description: | Failure to submit inventory reports (Activities, Owner/Operator, Hazardous Materials Descriptions and Map pages, if required. Documentation must be resubmitted (for facilities which exceed EPCRA thresholds) or re-certified (for facilities which do not exceed EPCRA thresholds) by March 1. |
| Violation Notes: | Returned to compliance on 03/06/2014. OBSERVATION: The facility has |

**RADIAL TIRE SERVICE (Continued)** **S102956014**

not annually reviewed and certified that the HMBP is complete, accurate, and up-to-date. All facilities were required to resubmit the HMBP electronically in 2013. A notice was sent to the facility requiring completion by August 9, 2013. A second and final notice was sent to the facility requiring completion by September 30, 2013. CORRECTIVE ACTION: Review, revise, and certify the HMBP electronically in this department's e-Reporting Portal or in the California Environmental Reporting System. Include the chemical inventory and site map information required under violations Q350 and Q354.

Violation Division: Sacramento County Env Management Department
Violation Program: HMRRP
Violation Source: CERS,

Site ID: 59915
Site Name: RADIAL TIRE SERVICE
Violation Date: 02-25-2014
Citation: HSC 6.95 25504(a) - California Health and Safety Code, Chapter 6.95, Section(s) 25504(a)
Violation Description: Failure to complete and/or submit hazardous material inventory forms for all reportable hazardous materials on site.
Violation Notes: Returned to compliance on 03/06/2014. OBSERVATION: The facility has not submitted the Hazardous Materials Inventory Chemical Description page for acetone, and motor oil to this department. CORRECTIVE ACTION: See Violation Q349.
Violation Division: Sacramento County Env Management Department
Violation Program: HMRRP
Violation Source: CERS,

Site ID: 59915
Site Name: RADIAL TIRE SERVICE
Violation Date: 06-13-2017
Citation: 22 CCR 12 66262.34(d) - California Code of Regulations, Title 22, Chapter 12, Section(s) 66262.34(d)
Violation Description: Failure to send hazardous waste offsite for treatment, storage, or disposal within 180 days (or 270 days if waste is transported over 200 miles) for a generator who generates less than 1000 kilogram per month if all of the following conditions are met: (1) The quantity of hazardous waste accumulated onsite never exceeds 6,000 kilograms. (2) The generator complies with the requirements of 40 Code of Federal Regulations section 262.34(d), (e) and (f). (3) The generator does not hold acutely hazardous waste or extremely hazardous waste in an amount greater than one kilogram for more than 90 days.
Violation Notes: Returned to compliance on 06/21/2017. OBSERVATION: Three 5 gallon containers of Brake Grinding Waste located at two different brake lathes were observed without labels and manifests/receipts demonstrating disposal are not available after 1-12 2015. CORRECTIVE ACTION: Dispose of brake grinding waste and submit a copy of the manifest/receipt to this department.
Violation Division: Sacramento County Env Management Department
Violation Program: HW
Violation Source: CERS,

Site ID: 59915
Site Name: RADIAL TIRE SERVICE
Violation Date: 05-16-2022
Citation: HSC 6.95 25507 - California Health and Safety Code, Chapter 6.95, Section(s) 25507

**RADIAL TIRE SERVICE (Continued)** **S102956014**

Violation Description: Failure to adequately establish and implement a business plan when storing/handling a hazardous material at or above reportable quantities.
Violation Notes: Returned to compliance on 06/06/2022. OBSERVATION: The facility's fire extinguishers went out of date as of April 2022. CORRECTIVE ACTION: Have your fire extinguishers serviced and send a copy of the receipt to my email. smithkev@saccounty.net
Violation Division: Sacramento County Env Management Department
Violation Program: HMRRP
Violation Source: CERS,

Site ID: 59915
Site Name: RADIAL TIRE SERVICE
Violation Date: 06-13-2017
Citation: 22 CCR 12 66262.40(a) - California Code of Regulations, Title 22, Chapter 12, Section(s) 66262.40(a)
Violation Description: Failure to keep a copy of each properly signed manifest for at least three years from the date the waste was accepted by the initial transporter. The manifest signed at the time the waste was accepted for transport shall be kept until receiving a signed copy from the designated facility which received the waste.
Violation Notes: Returned to compliance on 06/26/2017. OBSERVATION: Uniform Hazardous Waste Manifests for brake grinding waste and oily absorbent/oily filter waste were not available at the time of inspection. CORRECTIVE ACTION: Locate a copy of all Uniform Hazardous Waste Manifests for brake grinding waste and oily absorbent and submit copies to this department.
Violation Division: Sacramento County Env Management Department
Violation Program: HW
Violation Source: CERS,

Evaluation:
Eval General Type: Compliance Evaluation Inspection
Eval Date: 02-25-2014
Violations Found: Yes
Eval Type: Routine done by local agency
Eval Notes: Not reported
Eval Division: Sacramento County Env Management Department
Eval Program: HW
Eval Source: CERS,

Eval General Type: Compliance Evaluation Inspection
Eval Date: 05-16-2022
Violations Found: Yes
Eval Type: Routine done by local agency
Eval Notes: This report was emailed to Office Assistant Lorraine Massey (rainclair@hotmail.com) on 5/16/22.
Eval Division: Sacramento County Env Management Department
Eval Program: HW
Eval Source: CERS,

Eval General Type: Compliance Evaluation Inspection
Eval Date: 02-25-2014
Violations Found: Yes
Eval Type: Routine done by local agency
Eval Notes: Not reported
Eval Division: Sacramento County Env Management Department

**RADIAL TIRE SERVICE (Continued)** **S102956014**

Eval Program: HMRRP
Eval Source: CERS,

Eval General Type: Compliance Evaluation Inspection
Eval Date: 05-16-2022
Violations Found: Yes
Eval Type: Routine done by local agency
Eval Notes: This report was emailed to Office Assistant Lorraine Massey (rainclair@hotmail.com) on 5/16/22.
Eval Division: Sacramento County Env Management Department
Eval Program: HMRRP
Eval Source: CERS,

Eval General Type: Compliance Evaluation Inspection
Eval Date: 06-13-2017
Violations Found: Yes
Eval Type: Routine done by local agency
Eval Notes: Not reported
Eval Division: Sacramento County Env Management Department
Eval Program: HMRRP
Eval Source: CERS,

Eval General Type: Compliance Evaluation Inspection
Eval Date: 06-13-2017
Violations Found: Yes
Eval Type: Routine done by local agency
Eval Notes: Includes mileage back to office.
Eval Division: Sacramento County Env Management Department
Eval Program: HW
Eval Source: CERS,

Enforcement Action:
Site ID: 59915
Site Name: RADIAL TIRE SERVICE
Site Address: 2500 COTTAGE WAY
Site City: SACRAMENTO
Site Zip: 95825
Enf Action Date: 02-25-2014
Enf Action Type: Notice of Violation (Unified Program)
Enf Action Description: Notice of Violation Issued by the Inspector at the Time of Inspection
Enf Action Notes: Not reported
Enf Action Division: Sacramento County Env Management Department
Enf Action Program: HW
Enf Action Source: CERS,

Coordinates:
Site ID: 59915
Facility Name: RADIAL TIRE SERVICE
Env Int Type Code: HWG
Program ID: 10221757
Coord Name: Not reported
Ref Point Type Desc: Center of a facility or station.,
Latitude: 38.603130
Longitude: -121.403320

**RADIAL TIRE SERVICE (Continued)** **S102956014**

Affiliation:

| | |
|---|---|
| Affiliation Type Desc: | Document Preparer |
| Entity Name: | Karl Hannah |
| Entity Title: | Not reported |
| Affiliation Address: | Not reported |
| Affiliation City: | Not reported |
| Affiliation State: | Not reported |
| Affiliation Country: | Not reported |
| Affiliation Zip: | Not reported |
| Affiliation Phone: | , |

| | |
|---|---|
| Affiliation Type Desc: | Identification Signer |
| Entity Name: | Randy Orrick |
| Entity Title: | Manager |
| Affiliation Address: | Not reported |
| Affiliation City: | Not reported |
| Affiliation State: | Not reported |
| Affiliation Country: | Not reported |
| Affiliation Zip: | Not reported |
| Affiliation Phone: | , |

| | |
|---|---|
| Affiliation Type Desc: | Environmental Contact |
| Entity Name: | Randy Orrick |
| Entity Title: | Not reported |
| Affiliation Address: | 2500 Cottage Way |
| Affiliation City: | Sacramento |
| Affiliation State: | CA |
| Affiliation Country: | Not reported |
| Affiliation Zip: | 95825 |
| Affiliation Phone: | , |

| | |
|---|---|
| Affiliation Type Desc: | Facility Mailing Address |
| Entity Name: | Mailing Address |
| Entity Title: | Not reported |
| Affiliation Address: | 2500 COTTAGE WAY |
| Affiliation City: | SACRAMENTO |
| Affiliation State: | CA |
| Affiliation Country: | Not reported |
| Affiliation Zip: | 95825 |
| Affiliation Phone: | , |

| | |
|---|---|
| Affiliation Type Desc: | Legal Owner |
| Entity Name: | RADIAL TIRE SERVICE INC |
| Entity Title: | Not reported |
| Affiliation Address: | 2500 COTTAGE WAY |
| Affiliation City: | SACRAMENTO |
| Affiliation State: | CA |
| Affiliation Country: | United States |
| Affiliation Zip: | 95825 |
| Affiliation Phone: | (916) 481-7007, |

| | |
|---|---|
| Affiliation Type Desc: | Parent Corporation |
| Entity Name: | RADIAL TIRE SERVICE |
| Entity Title: | Not reported |
| Affiliation Address: | Not reported |
| Affiliation City: | Not reported |
| Affiliation State: | Not reported |

**RADIAL TIRE SERVICE (Continued)** **S102956014**

| | |
|---|---|
| Affiliation Country: | Not reported |
| Affiliation Zip: | Not reported |
| Affiliation Phone: | , |
| Affiliation Type Desc: | CUPA District |
| Entity Name: | Sacramento County Environmental Management Departm |
| Entity Title: | Not reported |
| Affiliation Address: | 11080 WHITE ROCK ROAD, STE. 200 |
| Affiliation City: | RANCHO CORDOVA |
| Affiliation State: | CA |
| Affiliation Country: | Not reported |
| Affiliation Zip: | 95670 |
| Affiliation Phone: | (916) 875-8550, |
| Affiliation Type Desc: | Operator |
| Entity Name: | Randy Orrick |
| Entity Title: | Not reported |
| Affiliation Address: | Not reported |
| Affiliation City: | Not reported |
| Affiliation State: | Not reported |
| Affiliation Country: | Not reported |
| Affiliation Zip: | Not reported |
| Affiliation Phone: | (916) 481-7007, |

---

**BD470** **US DEPARTMENT OF THE INTERIOR BUREAU OF LAND MANAG** **RCRA-VSQG** **1018155101**
**ENE** **2800 COTTAGE WAY** **CAR000254680**
**1/8-1/4** **SACRAMENTO, CA 95825**
**0.227 mi.**
**1196 ft.** **Site 1 of 12 in cluster BD**

**Relative:** **Higher**

**Actual:** **52 ft.**

RCRA Listings:

| | |
|---|---|
| Date Form Received by Agency: | 20150625 |
| Handler Name: | Us Department Of The Interior Bureau Of Land Management |
| Handler Address: | Cottage Way |
| Handler City,State,Zip: | SACRAMENTO, CA 95825 |
| EPA ID: | CAR000254680 |
| Contact Name: | PETER GRAVES |
| Contact Address: | COTTAGE WAY |
| Contact City,State,Zip: | SACRAMENTO, CA 95825 |
| Contact Telephone: | 916-978-4685 |
| Contact Fax: | 916-978-4388 |
| Contact Email: | P15GRAVE@BLM.GOV |
| Contact Title: | ENVIRONMENTAL PROTECTION SPECIALIST |
| EPA Region: | 09 |
| Land Type: | Federal |
| Federal Waste Generator Description: | Conditionally Exempt Small Quantity Generator |
| Non-Notifier: | Not reported |
| Biennial Report Cycle: | Not reported |
| Accessibility: | Not reported |
| Active Site Indicator: | Handler Activities |
| State District Owner: | Not reported |
| State District: | Not reported |
| Mailing Address: | COTTAGE WAY |
| Mailing City,State,Zip: | SACRAMENTO, CA 95825 |
| Owner Name: | Us General Services Administration |
| Owner Type: | Federal |
| Operator Name: | Us General Services Administration |

**US DEPARTMENT OF THE INTERIOR BUREAU OF LAND MANAGEMENT (Continued)** **1018155101**

| | |
|---|---|
| Operator Type: | Federal |
| Short-Term Generator Activity: | No |
| Importer Activity: | No |
| Mixed Waste Generator: | No |
| Transporter Activity: | No |
| Transfer Facility Activity: | No |
| Recycler Activity with Storage: | No |
| Small Quantity On-Site Burner Exemption: | No |
| Smelting Melting and Refining Furnace Exemption: | No |
| Underground Injection Control: | No |
| Off-Site Waste Receipt: | No |
| Universal Waste Indicator: | No |
| Universal Waste Destination Facility: | No |
| Federal Universal Waste: | No |
| Active Site State-Reg Handler: | --- |
| Federal Facility Indicator: | The land is federally-owned, The site is federally-owned, The site is federally-operated |
| Hazardous Secondary Material Indicator: | N |
| Sub-Part K Indicator: | Not reported |
| 2018 GPRA Permit Baseline: | Not on the Baseline |
| 2018 GPRA Renewals Baseline: | Not on the Baseline |
| 202 GPRA Corrective Action Baseline: | No |
| Subject to Corrective Action Universe: | No |
| Non-TSDFs Where RCRA CA has Been Imposed Universe: | No |
| Corrective Action Priority Ranking: | No NCAPS ranking |
| Environmental Control Indicator: | No |
| Institutional Control Indicator: | No |
| Human Exposure Controls Indicator: | N/A |
| Groundwater Controls Indicator: | N/A |
| Significant Non-Complier Universe: | No |
| Unaddressed Significant Non-Complier Universe: | No |
| Addressed Significant Non-Complier Universe: | No |
| Significant Non-Complier With a Compliance Schedule Universe: | No |
| Financial Assurance Required: | Not reported |
| Handler Date of Last Change: | 20150715 |
| Recognized Trader-Importer: | No |
| Recognized Trader-Exporter: | No |
| Importer of Spent Lead Acid Batteries: | No |
| Exporter of Spent Lead Acid Batteries: | No |
| Recycler Activity Without Storage: | No |
| Manifest Broker: | No |
| Sub-Part P Indicator: | No |

Hazardous Waste Summary:

| | |
|---|---|
| Waste Code: | D001 |
| Waste Description: | Ignitable Waste |
| Waste Code: | D002 |
| Waste Description: | Corrosive Waste |
| Waste Code: | F003 |
| Waste Description: | The Following Spent Nonhalogenated Solvents: Xylene, Acetone, Ethyl Acetate, Ethyl Benzene, Ethyl Ether, Methyl Isobutyl Ketone, N-Butyl Alcohol, Cyclohexanone, And Methanol; All Spent Solvent Mixtures/Blends Containing, Before Use, Only The Above Spent Nonhalogenated Solvents; And All Spent Solvent Mixtures/Blends |

**US DEPARTMENT OF THE INTERIOR BUREAU OF LAND MANAGEMENT (Continued)** **1018155101**

Containing, Before Use, One Or More Of The Above Nonhalogenated Solvents, And A Total Of Ten Percent Or More (By Volume) Of One Or More Of Those Solvents Listed In F001, F002, F004, And F005; And Still Bottoms From The Recovery Of These Spent Solvents And Spent Solvent Mixtures.

Waste Code: F005
Waste Description: The Following Spent Nonhalogenated Solvents: Toluene, Methyl Ethyl Ketone, Carbon Disulfide, Isobutanol, Pyridine, Benzene, 2-Ethoxyethanol, And 2-Nitropropane; All Spent Solvent Mixtures/Blends Containing, Before Use, A Total Of Ten Percent Or More (By Volume) Of One Or More Of The Above Nonhalogenated Solvents Or Those Solvents Listed In F001, F002, Or F004; And Still Bottoms From The Recovery Of These Spent Solvents And Spent Solvent Mixtures.

Handler - Owner Operator:
Owner/Operator Indicator: Owner
Owner/Operator Name: US GENERAL SERVICES ADMINISTRATION
Legal Status: Federal
Date Became Current: 19670101
Date Ended Current: Not reported
Owner/Operator Address: 2800 COTTAGE WAY
Owner/Operator City,State,Zip: SACRAMENTO, CA 95825
Owner/Operator Telephone: 916-978-5665
Owner/Operator Telephone Ext: Not reported
Owner/Operator Fax: Not reported
Owner/Operator Email: Not reported

Owner/Operator Indicator: Operator
Owner/Operator Name: US GENERAL SERVICES ADMINISTRATION
Legal Status: Federal
Date Became Current: 19670101
Date Ended Current: Not reported
Owner/Operator Address: 2800 COTTAGE WAY
Owner/Operator City,State,Zip: SACRAMENTO, CA 95825
Owner/Operator Telephone: 916-978-5665
Owner/Operator Telephone Ext: Not reported
Owner/Operator Fax: Not reported
Owner/Operator Email: Not reported

Historic Generators:
Receive Date: 20150625
Handler Name: US DEPARTMENT OF THE INTERIOR BUREAU OF LAND MANAGEMENT
Federal Waste Generator Description: Very Small Quantity Generator (formerly Conditionally-Exempt Small Quantity Generator
State District Owner: Not reported
Large Quantity Handler of Universal Waste: No
Recognized Trader Importer: No
Recognized Trader Exporter: No
Spent Lead Acid Battery Importer: No
Spent Lead Acid Battery Exporter: No
Current Record: Yes
Non Storage Recycler Activity: Not reported
Electronic Manifest Broker: Not reported

**US DEPARTMENT OF THE INTERIOR BUREAU OF LAND MANAGEMENT (Continued)** **1018155101**

List of NAICS Codes and Descriptions:
NAICS Code: 92119
NAICS Description: OTHER GENERAL GOVERNMENT SUPPORT

Facility Has Received Notices of Violations:
Violations: No Violations Found

Evaluation Action Summary:
Evaluations: No Evaluations Found

---

**BD471** **US BUREAU OF RECLAMATION** **RCRA NonGen / NLR** **1024789711**
**ENE** **2800 COTTAGE WAY** **E MANIFEST** **CAL000069585**
**1/8-1/4** **SACRAMENTO, CA 95825**
**0.227 mi.**
**1196 ft.** **Site 2 of 12 in cluster BD**

**Relative:**
**Higher**

**Actual:**
**52 ft.**

RCRA Listings:

| | |
|---|---|
| Date Form Received by Agency: | 19921016 |
| Handler Name: | Us Bureau Of Reclamation |
| Handler Address: | 2800 Cottage Way |
| Handler City,State,Zip: | SACRAMENTO, CA 95825-1846 |
| EPA ID: | CAL000069585 |
| Contact Name: | P KOT/SUPERVISORY PHYSICAL SCIENTIS |
| Contact Address: | 2800 COTTAGE WAY RM E-2606 |
| Contact City,State,Zip: | SACRAMENTO, CA 95825 |
| Contact Telephone: | 916-978-5036 |
| Contact Fax: | 916-978-5055 |
| Contact Email: | LRAZZINI@USBR.GOV |
| Contact Title: | Not reported |
| EPA Region: | 09 |
| Land Type: | Not reported |
| Federal Waste Generator Description: | Not a generator, verified |
| Non-Notifier: | Not reported |
| Biennial Report Cycle: | Not reported |
| Accessibility: | Not reported |
| Active Site Indicator: | Handler Activities |
| State District Owner: | Not reported |
| State District: | Not reported |
| Mailing Address: | 2800 COTTAGE WAY |
| Mailing City,State,Zip: | SACRAMENTO, CA 95825-0000 |
| Owner Name: | U S Bureau Of Reclamation |
| Owner Type: | Other |
| Operator Name: | P Kot/Supervisory Physical Scientis |
| Operator Type: | Other |
| Short-Term Generator Activity: | No |
| Importer Activity: | No |
| Mixed Waste Generator: | No |
| Transporter Activity: | No |
| Transfer Facility Activity: | No |
| Recycler Activity with Storage: | No |
| Small Quantity On-Site Burner Exemption: | No |
| Smelting Melting and Refining Furnace Exemption: | No |
| Underground Injection Control: | No |
| Off-Site Waste Receipt: | No |
| Universal Waste Indicator: | Yes |

**US BUREAU OF RECLAMATION (Continued)** **1024789711**

| | |
|---|---|
| Universal Waste Destination Facility: | Yes |
| Federal Universal Waste: | No |
| Active Site State-Reg Handler: | --- |
| Federal Facility Indicator: | Not reported |
| Hazardous Secondary Material Indicator: | N |
| Sub-Part K Indicator: | Not reported |
| 2018 GPRA Permit Baseline: | Not on the Baseline |
| 2018 GPRA Renewals Baseline: | Not on the Baseline |
| 202 GPRA Corrective Action Baseline: | No |
| Subject to Corrective Action Universe: | No |
| Non-TSDFs Where RCRA CA has Been Imposed Universe: | No |
| Corrective Action Priority Ranking: | No NCAPS ranking |
| Environmental Control Indicator: | No |
| Institutional Control Indicator: | No |
| Human Exposure Controls Indicator: | N/A |
| Groundwater Controls Indicator: | N/A |
| Significant Non-Complier Universe: | No |
| Unaddressed Significant Non-Complier Universe: | No |
| Addressed Significant Non-Complier Universe: | No |
| Significant Non-Complier With a Compliance Schedule Universe: | No |
| Financial Assurance Required: | Not reported |
| Handler Date of Last Change: | 20180905 |
| Recognized Trader-Importer: | No |
| Recognized Trader-Exporter: | No |
| Importer of Spent Lead Acid Batteries: | No |
| Exporter of Spent Lead Acid Batteries: | No |
| Recycler Activity Without Storage: | No |
| Manifest Broker: | No |
| Sub-Part P Indicator: | No |

Handler - Owner Operator:

| | |
|---|---|
| Owner/Operator Indicator: | Operator |
| Owner/Operator Name: | P KOT/SUPERVISORY PHYSICAL SCIENTIS |
| Legal Status: | Other |
| Date Became Current: | Not reported |
| Date Ended Current: | Not reported |
| Owner/Operator Address: | 2800 COTTAGE WAY RM E-2606 |
| Owner/Operator City,State,Zip: | SACRAMENTO, CA 95825 |
| Owner/Operator Telephone: | 916-978-5036 |
| Owner/Operator Telephone Ext: | Not reported |
| Owner/Operator Fax: | Not reported |
| Owner/Operator Email: | Not reported |

| | |
|---|---|
| Owner/Operator Indicator: | Owner |
| Owner/Operator Name: | U S BUREAU OF RECLAMATION |
| Legal Status: | Other |
| Date Became Current: | Not reported |
| Date Ended Current: | Not reported |
| Owner/Operator Address: | 2800 COTTAGE WAY RM E-2604 |
| Owner/Operator City,State,Zip: | SACRAMENTO, CA 95825-1898 |
| Owner/Operator Telephone: | 916-978-5036 |
| Owner/Operator Telephone Ext: | Not reported |
| Owner/Operator Fax: | Not reported |
| Owner/Operator Email: | Not reported |

**US BUREAU OF RECLAMATION (Continued)** **1024789711**

Historic Generators:
- Receive Date: 19921016
- Handler Name: US BUREAU OF RECLAMATION
- Federal Waste Generator Description: Not a generator, verified
- State District Owner: Not reported
- Large Quantity Handler of Universal Waste: No
- Recognized Trader Importer: No
- Recognized Trader Exporter: No
- Spent Lead Acid Battery Importer: No
- Spent Lead Acid Battery Exporter: No
- Current Record: Yes
- Non Storage Recycler Activity: Not reported
- Electronic Manifest Broker: Not reported

List of NAICS Codes and Descriptions:
- NAICS Code: 92411
- NAICS Description: ADMINISTRATION OF AIR AND WATER RESOURCE AND SOLID WASTE MANAGEMENT PROGRAMS

Facility Has Received Notices of Violations:
- Violations: No Violations Found

Evaluation Action Summary:
- Evaluations: No Evaluations Found

E MANIFEST:
- Manifest Tracking Number: 010306576FLE
- Last Updated Date: 20210114
- Shipped Date: 20201020
- Received Date: 20201210
- Manifest Status: Signed
- Submission Type: DataImage5Copy
- Origin Type: Service
- Generator EPA ID: CAL000069585
- Generator Name: Us Bureau Of Reclamation
- Generator Location Street Number: Not reported
- Generator Location Street 1: 2800 COTTAGE WAY
- Generator Location Street 2: Not reported
- Generator Location City: SACRAMENTO
- Generator Location State: CA
- Generator Location Zip: 95825
- Generator Mail Street Number: Not reported
- Generator Mail Street 1: 2800 COTTAGE WAY
- Generator Mail Street 2: Not reported
- Generator Mail City: SACRAMENTO
- Generator Mail Zip: 95825
- Generator Mail State: CA
- Generator Contact Company Name: Not reported
- Designated Facility EPA ID: MOD000610766
- Designated Facility Name: Solvent Recovery, Llc
- Designated Facility Mail Street Number: Not reported
- Designated Facility Mail Street 1: Not reported
- Designated Facility Mail Street 2: 716 Mulberry Street
- Designated Facility Mail City: Kansas City

**US BUREAU OF RECLAMATION (Continued)** **1024789711**

| | |
|---|---|
| Designated Facility Mail Zip: | 64101 |
| Designated Facility Mail State: | MO |
| Designated Facility Location Street Number: | Not reported |
| Designated Facility Location Street 1: | 716 Mulberry Street |
| Designated Facility Location Street 2: | Not reported |
| Designated Facility Location City: | Kansas City |
| Designated Facility Location Zip: | 64101 |
| Designated Facility Location State: | MO |
| Designated Facility Contact Company Name: | Not reported |
| Manifest Residue Indicator: | N |
| Rejection Indicator: | N |

| | |
|---|---|
| Manifest Tracking Number: | 019121849JJK |
| Last Updated Date: | 20200428 |
| Shipped Date: | 20190814 |
| Received Date: | 20190912 |
| Manifest Status: | Signed |
| Submission Type: | DataImage5Copy |
| Origin Type: | Service |
| Generator EPA ID: | CAL000069585 |
| Generator Name: | Us Bureau Of Reclamation |
| Generator Location Street Number: | Not reported |
| Generator Location Street 1: | 2800 COTTAGE WAY |
| Generator Location Street 2: | Not reported |
| Generator Location City: | SACRAMENTO |
| Generator Location State: | CA |
| Generator Location Zip: | 95825 |
| Generator Mail Street Number: | Not reported |
| Generator Mail Street 1: | 2800 COTTAGE WAY |
| Generator Mail Street 2: | Not reported |
| Generator Mail City: | SACRAMENTO |
| Generator Mail Zip: | 95825 |
| Generator Mail State: | CA |
| Generator Contact Company Name: | Not reported |
| Designated Facility EPA ID: | CAD980884183 |
| Designated Facility Name: | Gem Rancho Cordova Llc |
| Designated Facility Mail Street Number: | Not reported |
| Designated Facility Mail Street 1: | Not reported |
| Designated Facility Mail Street 2: | 11855 White Rock Road |
| Designated Facility Mail City: | Rancho Cordova |
| Designated Facility Mail Zip: | 95742 |
| Designated Facility Mail State: | CA |
| Designated Facility Location Street Number: | Not reported |
| Designated Facility Location Street 1: | 11855 White Rock Road |
| Designated Facility Location Street 2: | Not reported |
| Designated Facility Location City: | Rancho Cordova |
| Designated Facility Location Zip: | 95742 |
| Designated Facility Location State: | CA |
| Designated Facility Contact Company Name: | Not reported |
| Manifest Residue Indicator: | N |
| Rejection Indicator: | N |

| | |
|---|---|
| Manifest Tracking Number: | 019121850JJK |
| Last Updated Date: | 20200429 |
| Shipped Date: | 20190814 |
| Received Date: | 20190912 |
| Manifest Status: | Signed |

**US BUREAU OF RECLAMATION (Continued)** **1024789711**

| | |
|---|---|
| Submission Type: | DataImage5Copy |
| Origin Type: | Service |
| Generator EPA ID: | CAL000069585 |
| Generator Name: | Us Bureau Of Reclamation |
| Generator Location Street Number: | Not reported |
| Generator Location Street 1: | 2800 COTTAGE WAY |
| Generator Location Street 2: | Not reported |
| Generator Location City: | SACRAMENTO |
| Generator Location State: | CA |
| Generator Location Zip: | 95825 |
| Generator Mail Street Number: | Not reported |
| Generator Mail Street 1: | 2800 COTTAGE WAY |
| Generator Mail Street 2: | Not reported |
| Generator Mail City: | SACRAMENTO |
| Generator Mail Zip: | 95825 |
| Generator Mail State: | CA |
| Generator Contact Company Name: | Not reported |
| Designated Facility EPA ID: | CAD980884183 |
| Designated Facility Name: | Gem Rancho Cordova Llc |
| Designated Facility Mail Street Number: | Not reported |
| Designated Facility Mail Street 1: | Not reported |
| Designated Facility Mail Street 2: | 11855 White Rock Road |
| Designated Facility Mail City: | Rancho Cordova |
| Designated Facility Mail Zip: | 95742 |
| Designated Facility Mail State: | CA |
| Designated Facility Location Street Number: | Not reported |
| Designated Facility Location Street 1: | 11855 White Rock Road |
| Designated Facility Location Street 2: | Not reported |
| Designated Facility Location City: | Rancho Cordova |
| Designated Facility Location Zip: | 95742 |
| Designated Facility Location State: | CA |
| Designated Facility Contact Company Name: | Not reported |
| Manifest Residue Indicator: | N |
| Rejection Indicator: | N |

State Waste:

| | |
|---|---|
| Manifest Tracking Number: | 019121850JJK |
| Waste Line Number: | 1 |
| State Waste Code Owner: | CA |
| State Waste Code: | 352 |
| State Waste: | Other organic solids |

| | |
|---|---|
| Manifest Tracking Number: | 019121850JJK |
| Waste Line Number: | 1 |
| State Waste Code Owner: | CA |
| State Waste Code: | 352 |
| State Waste: | Other organic solids |

Transporter:

| | |
|---|---|
| Manifest Tracking Number: | 019121850JJK |
| Transporter Line Number: | 1 |
| Transporter EPA ID: | MNS000110924 |
| Transporter Name: | Stericycle Specialty Waste Solutions Inc |

| | |
|---|---|
| Manifest Tracking Number: | 019121850JJK |
| Transporter Line Number: | 2 |

**US BUREAU OF RECLAMATION (Continued)** **1024789711**

Transporter EPA ID: CAR000159665
Transporter Name: Parc Specialty Contractors

Waste Line:
Manifest Tracking Number: 019121850JJK
Waste Line Number: 1
U.S. DOT Hazardous Indicator: N
U.S. DOT ID Number: Not reported
U.S. DOT Description: Not reported
Non-Hazardous Waste Description: NON-RCRA, HAZARDOUS WASTE, SOLID (SOIL, DEBRIS)
Number of Containers: 3
Container Type Code: DM
Container Type Description: Metal drums, barrels, kegs
Waste Quantity: 1500
Quantity Unit of Measure Code: P
Quantity Unit of Measure Description: Pounds
Waste Quantity, in Tons: 0.75
Acute Waste Quantity, in Tons: 0
Non-Acute Waste Quantity, in Tons: 0.75
Waste Quantity, in Kilograms: 680.2725
Acute Waste Quantity, in Kilograms: 0
Non-Acute Waste Quantity, in Kilorgrams: 680.2725
Management Method Code: H141
Management Method Description: STORAGE, BULKING AND/OR TRANSFER OFF SITE
Waste Residue Indicator: N
Quantity Discrepancy Indicator: N
Waste Type Discrepancy Indicator: N
Waste Density: Not reported
Waste Density Unit of Measure Code: Not reported
Waste Density Unit of Measure Description: Not reported
Form Code: Not reported
Form Code Description: Not reported
Source Code: Not reported
Source Code Description: Not reported
Waste Minimization Code: Not reported
Waste Minimization Code Description: Not reported
Consent Number: Not reported
EPA Waste Indicator: N

---

**BD472** **FEDERAL BUILDING** **UST FINDER RELEASE** **1028956947**
**ENE** **2800 COTTAGE WAY** **N/A**
**1/8-1/4** **SACRAMENTO, CA 95825**
**0.227 mi.**
**1196 ft.** **Site 3 of 12 in cluster BD**

**Relative:**
**Higher**

**Actual:**
**52 ft.**

UST FINDER RELEASE:
Object ID: 50139
Facility ID: Not reported
Lust ID: CAT0606700824
Name: FEDERAL BUILDING
Address: 2800 COTTAGE WAY
City,State,Zip: SACRAMENTO, CA 95825
Address Match Type: PointAddress
Reported Date: Not reported
Status: No Further Action
Substance: Not reported
Population within 1500ft: 1110

**FEDERAL BUILDING (Continued)** **1028956947**

| | |
|---|---|
| Domestic Wells within 1500ft: | 4 |
| Land Use: | Developed, Medium Intensity |
| Within SPA: | No |
| SPA PWS Facility ID: | Not reported |
| SPA Water Type: | Not reported |
| SPA Facility Type: | Not reported |
| SPA HUC12: | Not reported |
| Within WHPA: | Yes |
| WHPA PWS Facility ID: | CA3410007_17549 |
| WHPA Water Type: | GW - Ground water |
| WHPA Facility Type: | WL - Well |
| WHPA HUC12: | 180201110202 |
| Within 100yr Floodplain: | No |
| Tribe: | Not reported |
| EPA Region: | 9 |
| NFA Letter 1: | Not reported |
| NFA Letter 2: | Not reported |
| NFA Letter 3: | Not reported |
| NFA Letter 4: | Not reported |
| Closed With Residual Contaminate: | Not reported |
| Coordinate Source: | Geocode |
| X Coord: | -121.39797 |
| Y Coord: | 38.60144 |
| Latitude: | 38.6014399999999 |
| Longitude: | -121.39797 |

---

**BD473** **U S BUREAU OF RECLAMATION** **HIST UST** **S113167842**
**ENE** **2800 COTTAGE WAY** **HWTS** **N/A**
**1/8-1/4** **SACRAMENTO, CA 95825** **HAZNET**
**0.227 mi.**
**1196 ft.** **Site 4 of 12 in cluster BD**

**Relative:**
**Higher**

**Actual:**
**52 ft.**

HIST UST:

| | |
|---|---|
| Name: | GENERAL SERVICES ADMINISTRATIO |
| Address: | 2800 COTTAGE WY |
| City,State,Zip: | SACRAMENTO, CA 95825 |
| File Number: | 0001fddf |
| URL: | |
| Region: | Not reported |
| Facility ID: | Not reported |
| Facility Type: | Not reported |
| Other Type: | Not reported |
| Contact Name: | Not reported |
| Telephone: | Not reported |
| Owner Name: | Not reported |
| Owner Address: | Not reported |
| Owner City,St,Zip: | Not reported |
| Total Tanks: | Not reported |
| Tank Num: | Not reported |
| Container Num: | Not reported |
| Year Installed: | Not reported |
| Tank Capacity: | Not reported |
| Tank Used for: | Not reported |
| Type of Fuel: | Not reported |
| Container Construction Thickness: | Not reported |
| Leak Detection: | Not reported |

**U S BUREAU OF RECLAMATION (Continued)** **S113167842**

Click here for Geo Tracker PDF:

HWTS:

| | |
|---|---|
| Name: | U S BUREAU OF RECLAMATION |
| Address: | 2800 COTTAGE WAY |
| Address 2: | Not reported |
| City,State,Zip: | SACRAMENTO, CA 95825 |
| EPA ID: | CAL922792531 |
| Inactive Date: | 06/30/1998 |
| Create Date: | 10/05/1992 |
| Last Act Date: | Not reported |
| Mailing Name: | Not reported |
| Mailing Address: | 2800 COTTAGE WAY RM E-2604 |
| Mailing Address 2: | Not reported |
| Mailing City,State,Zip: | SACRAMENTO, CA 958251898 |
| Owner Name: | U S DEPT OF THE INTERIOR |
| Owner Address: | 2800 COTTAGE WAY RM E-2604 |
| Owner Address 2: | Not reported |
| Owner City,State,Zip: | SACRAMENTO, CA 958251898 |
| Owner Phone: | Not reported |
| Owner Fax: | Not reported |
| Contact Name: | JIM SCULLIN |
| Contact Address: | INACTIVE PER VQ98 - BMI |
| Contact Address 2: | Not reported |
| City,State,Zip: | SACRAMENTO, CA 958251898 |
| Contact Phone: | Not reported |
| Contact Fax: | Not reported |
| Facility Status: | Inactive |
| Facility Type: | PERMANENT |
| Category: | STATE |
| Latitude: | 38.603405 |
| Longitude: | -121.396971 |

HAZNET:

| | |
|---|---|
| Name: | U S BUREAU OF RECLAMATION |
| Address: | 2800 COTTAGE WAY |
| Address 2: | Not reported |
| City,State,Zip: | SACRAMENTO, CA 958251898 |
| Contact: | JIM SCULLIN |
| Telephone: | 9169785030 |
| Mailing Name: | Not reported |
| Mailing Address: | 2800 COTTAGE WAY RM E-2604 |
| | |
| Year: | 1997 |
| Gepaid: | CAL922792531 |
| TSD EPA ID: | CAD000088252 |
| CA Waste Code: | 792 - Liquids with pH <= 2 with metals |
| Disposal Method: | H01 - Transfer Station |
| Tons: | 0.2502 |
| | |
| Year: | 1994 |
| Gepaid: | CAL922792531 |
| TSD EPA ID: | CAD097030993 |
| CA Waste Code: | - |
| Disposal Method: | T01 - Treatment, Tank |
| Tons: | 0.1251 |

**U S BUREAU OF RECLAMATION (Continued)** **S113167842**

Year: 1994
Gepaid: CAL922792531
TSD EPA ID: CAD097030993
CA Waste Code: 792 - Liquids with pH <= 2 with metals
Disposal Method: T01 - Treatment, Tank
Tons: 0.2293

Year: 1993
Gepaid: CAL922792531
TSD EPA ID: WAD092300250
CA Waste Code: 181 - Other inorganic solid waste
Disposal Method: -
Tons: 0.4587

Additional Information:
Year: 1997
Gen EPA ID: CAL922792531

Shipment Date: 19970313
Creation Date: 6/26/1997 0:00:00
Receipt Date: 19970331
Manifest ID: 96813251
Trans EPA ID: CAD983607813
Trans Name: Not reported
Trans 2 EPA ID: CAD076548635
Trans 2 Name: Not reported
TSDF EPA ID: CAD000088252
Trans Name: Not reported
TSDF Alt EPA ID: Not reported
TSDF Alt Name: Not reported
Waste Code Description: 792 - Not reported
RCRA Code: D002
Meth Code: H01 - Transfer Station
Quantity Tons: 0.2502
Waste Quantity: 60
Quantity Unit: G
Additional Code 1: Not reported
Additional Code 2: Not reported
Additional Code 3: Not reported
Additional Code 4: Not reported
Additional Code 5: Not reported

Additional Information:
Year: 1994
Gen EPA ID: CAL922792531

Shipment Date: 19940922
Creation Date: 3/28/1996 0:00:00
Receipt Date: 19941004
Manifest ID: 93602301
Trans EPA ID: CAD983607813
Trans Name: Not reported
Trans 2 EPA ID: CAD063547996
Trans 2 Name: Not reported
TSDF EPA ID: CAD097030993

**U S BUREAU OF RECLAMATION (Continued)** **S113167842**

| | |
|---|---|
| Trans Name: | Not reported |
| TSDF Alt EPA ID: | CAD097030993 |
| TSDF Alt Name: | Not reported |
| Waste Code Description: | - Not reported |
| RCRA Code: | D002 |
| Meth Code: | T01 - Treatment, Tank |
| Quantity Tons: | 0.1251 |
| Waste Quantity: | 30 |
| Quantity Unit: | G |
| Additional Code 1: | Not reported |
| Additional Code 2: | Not reported |
| Additional Code 3: | Not reported |
| Additional Code 4: | Not reported |
| Additional Code 5: | Not reported |

| | |
|---|---|
| Shipment Date: | 19940628 |
| Creation Date: | 3/26/1996 0:00:00 |
| Receipt Date: | 19940706 |
| Manifest ID: | 93602378 |
| Trans EPA ID: | CAD983607813 |
| Trans Name: | Not reported |
| Trans 2 EPA ID: | CAD063547996 |
| Trans 2 Name: | Not reported |
| TSDF EPA ID: | CAD097030993 |
| Trans Name: | Not reported |
| TSDF Alt EPA ID: | CAD097030993 |
| TSDF Alt Name: | Not reported |
| Waste Code Description: | 792 - Not reported |
| RCRA Code: | D002 |
| Meth Code: | T01 - Treatment, Tank |
| Quantity Tons: | 0.2293 |
| Waste Quantity: | 55 |
| Quantity Unit: | G |
| Additional Code 1: | Not reported |
| Additional Code 2: | Not reported |
| Additional Code 3: | Not reported |
| Additional Code 4: | Not reported |
| Additional Code 5: | Not reported |

Additional Information:

| | |
|---|---|
| Year: | 1993 |
| Gen EPA ID: | CAL922792531 |

| | |
|---|---|
| Shipment Date: | 19930927 |
| Creation Date: | 9/12/1995 0:00:00 |
| Receipt Date: | Not reported |
| Manifest ID: | 92812769 |
| Trans EPA ID: | CAD983607813 |
| Trans Name: | Not reported |
| Trans 2 EPA ID: | Not reported |
| Trans 2 Name: | Not reported |
| TSDF EPA ID: | WAD092300250 |
| Trans Name: | Not reported |
| TSDF Alt EPA ID: | Not reported |
| TSDF Alt Name: | Not reported |
| Waste Code Description: | 181 - Other inorganic solid waste Organics |
| RCRA Code: | D002 |

**U S BUREAU OF RECLAMATION (Continued)** **S113167842**

| | |
|---|---|
| Meth Code: | - Not reported |
| Quantity Tons: | 0.4587 |
| Waste Quantity: | 110 |
| Quantity Unit: | G |
| Additional Code 1: | Not reported |
| Additional Code 2: | Not reported |
| Additional Code 3: | Not reported |
| Additional Code 4: | Not reported |
| Additional Code 5: | Not reported |

---

**BD474** **US GEOLOGICAL SURVEY** **Sacramento Co. ML** **S123295064**
**ENE** **2800 COTTAGE WY** **N/A**
**1/8-1/4** **SACRAMENTO, CA 95825**
**0.227 mi.**
**1196 ft.** **Site 5 of 12 in cluster BD**

**Relative:**
**Higher**

**Actual:**
**52 ft.**

Sacramento Co. ML:

| | |
|---|---|
| Name: | US GEOLOGICAL SURVEY |
| Address: | 2800 COTTAGE WY |
| City,State,Zip: | SACRAMENTO, CA 95825 |
| Facility Id: | Not reported |
| Facility Status: | Inactive. Included on a listing no longer updated. |
| FD: | C |
| Billing Codes BP: | Out of Business |
| Billing Codes UST: | No Tanks |
| WG Bill Code: | Oil Changed by Outside Company-No Fee |
| Target Property Bill Cod: | 51 |
| Food Bill Code: | 51 |
| CUPA Permit Date: | Not reported |
| HAZMAT Permit Date: | Not reported |
| HAZMAT Inspection Date: | Not reported |
| Hazmat Date BP Received: | 03/07/1995 |
| UST Permit Dt: | Not reported |
| UST Inspection Date: | Not reported |
| UST Tank Test Date: | Not reported |
| Number of Tanks: | 0 |
| UST Tank Test Date: | Not reported |
| SIC Code: | Not reported |
| Tier Permitting: | Not reported |
| AST Bill Code: | Not reported |
| CALARP Bill Code: | Not reported |

---

**BD475** **GENERAL SERVICES ADMINISTRATION** **Sacramento Co. ML** **S109034514**
**ENE** **2800 COTTAGE WAY STE W1804** **CERS** **N/A**
**1/8-1/4** **SACRAMENTO, CA 95825**
**0.227 mi.**
**1196 ft.** **Site 6 of 12 in cluster BD**

**Relative:**
**Higher**

**Actual:**
**52 ft.**

Sacramento Co. ML:

| | |
|---|---|
| Name: | GENERAL SERVICES ADMINISTRATION |
| Address: | 2800 COTTAGE WAY STE W1804 |
| City,State,Zip: | SACRAMENTO, CA 95825 |
| Facility Id: | Not reported |
| Facility Status: | Not reported |
| FD: | Not reported |
| Billing Codes BP: | A |

**GENERAL SERVICES ADMINISTRATION (Continued)** **S109034514**

| | |
|---|---|
| Billing Codes UST: | Not reported |
| WG Bill Code: | Not reported |
| Target Property Bill Cod: | Not reported |
| Food Bill Code: | Not reported |
| CUPA Permit Date: | Not reported |
| HAZMAT Permit Date: | Not reported |
| HAZMAT Inspection Date: | Not reported |
| Hazmat Date BP Received: | Not reported |
| UST Permit Dt: | Not reported |
| UST Inspection Date: | Not reported |
| UST Tank Test Date: | Not reported |
| Number of Tanks: | Not reported |
| UST Tank Test Date: | Not reported |
| SIC Code: | Not reported |
| Tier Permitting: | Not reported |
| AST Bill Code: | I |
| CALARP Bill Code: | Not reported |

CERS:

| | |
|---|---|
| Name: | GENERAL SERVICES ADMINISTRATION |
| Address: | 2800 COTTAGE WAY STE W1804 |
| City,State,Zip: | SACRAMENTO, CA 95825 |
| Site ID: | 119167 |
| CERS ID: | 10218493 |
| CERS Description: | Chemical Storage Facilities |

Violations:

| | |
|---|---|
| Site ID: | 119167 |
| Site Name: | GENERAL SERVICES ADMINISTRATION |
| Violation Date: | 09-07-2023 |
| Citation: | HSC 6.95 25508(a)(3) - California Health and Safety Code, Chapter 6.95, Section(s) 25508(a)(3) |
| Violation Description: | Failure to complete and electronically submit hazardous material inventory information for all reportable hazardous materials on site at or above reportable quantities. |
| Violation Notes: | Returned to compliance on 10/19/2023. OBSERVATION: Chemical inventory information for all reportable hazardous materials on site at or above reportable quantities have not been completed and electronically submitted to this department. Observed a 100 gallon diesel tank for a backup generator located in the maintenance shop. CORRECTIVE ACTION: Update the chemical inventory information for all reportable hazardous materials at or above reportable quantities and submit electronically in the California Environmental Reporting System. |
| Violation Division: | Sacramento County Env Management Department |
| Violation Program: | HMRRP |
| Violation Source: | CERS, |

| | |
|---|---|
| Site ID: | 119167 |
| Site Name: | GENERAL SERVICES ADMINISTRATION |
| Violation Date: | 10-22-2014 |
| Citation: | HSC 6.95 25508(a)(1) - California Health and Safety Code, Chapter 6.95, Section(s) 25508(a)(1) |
| Violation Description: | Failure to complete and electronically submit hazardous material inventory information for all reportable hazardous materials on site at or above reportable quantities. |
| Violation Notes: | Returned to compliance on 10/28/2014. OBSERVATION: The facility has not submitted the Hazardous Materials Inventory Chemical Description |

**GENERAL SERVICES ADMINISTRATION (Continued)** **S109034514**

page for paint to this department. CORRECTIVE ACTION: Complete and submit the Hazardous Materials Inventory Chemical Description page for all materials listed above electronically in this department's e-Reporting Portal or in the California Environmental Reporting System.

Violation Division: Sacramento County Env Management Department
Violation Program: HMRRP
Violation Source: CERS,

Evaluation:

Eval General Type: Compliance Evaluation Inspection
Eval Date: 10-22-2014
Violations Found: Yes
Eval Type: Routine done by local agency
Eval Notes: Not reported
Eval Division: Sacramento County Env Management Department
Eval Program: HMRRP
Eval Source: CERS,

Eval General Type: Compliance Evaluation Inspection
Eval Date: 12-27-2017
Violations Found: No
Eval Type: Routine done by local agency
Eval Notes: *Reference WD notes on FA0008662.
Eval Division: Sacramento County Env Management Department
Eval Program: HMRRP
Eval Source: CERS,

Eval General Type: Compliance Evaluation Inspection
Eval Date: 09-07-2023
Violations Found: Yes
Eval Type: Routine done by local agency
Eval Notes: There is no original signature on the Inspection Report. This Inspection was performed on 10/17/2023 and the Inspection Report was sent via email to tyler@tooleyoil.com, michael@tooleyoil.com, and gibbs@tooleyoil.com. NOTE: Please notify Maggie Chen at chenxiu@saccounty.gov following the correction of these violations.
Eval Division: Sacramento County Env Management Department
Eval Program: HMRRP
Eval Source: CERS,

Enforcement Action:

Site ID: 119167
Site Name: GENERAL SERVICES ADMINISTRATION
Site Address: 2800 COTTAGE WAY STE W1804
Site City: SACRAMENTO
Site Zip: 95825
Enf Action Date: 10-22-2014
Enf Action Type: Notice of Violation (Unified Program)
Enf Action Description: Notice of Violation Issued by the Inspector at the Time of Inspection
Enf Action Notes: Not reported
Enf Action Division: Sacramento County Env Management Department
Enf Action Program: HMRRP
Enf Action Source: CERS,

**GENERAL SERVICES ADMINISTRATION (Continued)** **S109034514**

Affiliation:

| | |
|---|---|
| Affiliation Type Desc: | Environmental Contact |
| Entity Name: | Brenda Barrientos |
| Entity Title: | Not reported |
| Affiliation Address: | 650 Capital Mall |
| Affiliation City: | Sacramento |
| Affiliation State: | CA |
| Affiliation Country: | Not reported |
| Affiliation Zip: | 95814 |
| Affiliation Phone: | , |

| | |
|---|---|
| Affiliation Type Desc: | Operator |
| Entity Name: | General Services Administration |
| Entity Title: | Not reported |
| Affiliation Address: | Not reported |
| Affiliation City: | Not reported |
| Affiliation State: | Not reported |
| Affiliation Country: | Not reported |
| Affiliation Zip: | Not reported |
| Affiliation Phone: | (916) 498-5360, |

| | |
|---|---|
| Affiliation Type Desc: | Parent Corporation |
| Entity Name: | General Services Administration |
| Entity Title: | Not reported |
| Affiliation Address: | Not reported |
| Affiliation City: | Not reported |
| Affiliation State: | Not reported |
| Affiliation Country: | Not reported |
| Affiliation Zip: | Not reported |
| Affiliation Phone: | , |

| | |
|---|---|
| Affiliation Type Desc: | CUPA District |
| Entity Name: | Sacramento County Environmental Management Departm |
| Entity Title: | Not reported |
| Affiliation Address: | 11080 WHITE ROCK ROAD, STE. 200 |
| Affiliation City: | RANCHO CORDOVA |
| Affiliation State: | CA |
| Affiliation Country: | Not reported |
| Affiliation Zip: | 95670 |
| Affiliation Phone: | (916) 875-8550, |

| | |
|---|---|
| Affiliation Type Desc: | Legal Owner |
| Entity Name: | GENERAL SERVICES ADMIN |
| Entity Title: | Not reported |
| Affiliation Address: | 650 CAPITOL MALL DR STE 8-100 |
| Affiliation City: | SACRAMENTO |
| Affiliation State: | CA |
| Affiliation Country: | United States |
| Affiliation Zip: | 95814 |
| Affiliation Phone: | (916) 384-0521, |

| | |
|---|---|
| Affiliation Type Desc: | Property Owner |
| Entity Name: | General Services Administration |
| Entity Title: | Not reported |
| Affiliation Address: | 650 Capitol Mall |
| Affiliation City: | Sacramento |
| Affiliation State: | CA |

**GENERAL SERVICES ADMINISTRATION (Continued)** **S109034514**

| | |
|---|---|
| Affiliation Country: | United States |
| Affiliation Zip: | 95819 |
| Affiliation Phone: | (916) 498-5360, |
| Affiliation Type Desc: | Document Preparer |
| Entity Name: | Robert Rudd |
| Entity Title: | Not reported |
| Affiliation Address: | Not reported |
| Affiliation City: | Not reported |
| Affiliation State: | Not reported |
| Affiliation Country: | Not reported |
| Affiliation Zip: | Not reported |
| Affiliation Phone: | , |
| Affiliation Type Desc: | Facility Mailing Address |
| Entity Name: | Mailing Address |
| Entity Title: | Not reported |
| Affiliation Address: | 2800 Cottage Way STE W1804 |
| Affiliation City: | SACRAMENTO |
| Affiliation State: | CA |
| Affiliation Country: | Not reported |
| Affiliation Zip: | 95825 |
| Affiliation Phone: | , |
| Affiliation Type Desc: | Identification Signer |
| Entity Name: | Robert Rudd |
| Entity Title: | Project Manager |
| Affiliation Address: | Not reported |
| Affiliation City: | Not reported |
| Affiliation State: | Not reported |
| Affiliation Country: | Not reported |
| Affiliation Zip: | Not reported |
| Affiliation Phone: | , |

---

**BD476** **GENERAL SERVICES ADMINISTRATION** **RCRA NonGen / NLR** **1024789821**
**ENE** **2800 COTTAGE WAY** **CAL000071818**
**1/8-1/4** **SACRAMENTO, CA 95825**
**0.227 mi.**
**1196 ft.** **Site 7 of 12 in cluster BD**

**Relative:** **Higher**

**Actual:** **52 ft.**

RCRA Listings:

| | |
|---|---|
| Date Form Received by Agency: | 19920311 |
| Handler Name: | General Services Administration |
| Handler Address: | 2800 Cottage Way |
| Handler City,State,Zip: | SACRAMENTO, CA 95825-1846 |
| EPA ID: | CAL000071818 |
| Contact Name: | ROBERT RUDD |
| Contact Address: | 650 CAPITOL MALL RM 8-100 |
| Contact City,State,Zip: | SACRAMENTO, CA 95814 |
| Contact Telephone: | 916-384-0521 |
| Contact Fax: | 916-281-5213 |
| Contact Email: | ROBERT.RUDD@GSA.GOV |
| Contact Title: | Not reported |
| EPA Region: | 09 |
| Land Type: | Not reported |
| Federal Waste Generator Description: | Not a generator, verified |
| Non-Notifier: | Not reported |

**GENERAL SERVICES ADMINISTRATION (Continued)** **1024789821**

| | |
|---|---|
| Biennial Report Cycle: | Not reported |
| Accessibility: | Not reported |
| Active Site Indicator: | Handler Activities |
| State District Owner: | Not reported |
| State District: | Not reported |
| Mailing Address: | 650 CAPITOL MALL RM 8-100 |
| Mailing City,State,Zip: | SACRAMENTO, CA 95814-4700 |
| Owner Name: | Us General Services Administration |
| Owner Type: | Other |
| Operator Name: | Robert Rudd |
| Operator Type: | Other |
| Short-Term Generator Activity: | No |
| Importer Activity: | No |
| Mixed Waste Generator: | No |
| Transporter Activity: | No |
| Transfer Facility Activity: | No |
| Recycler Activity with Storage: | No |
| Small Quantity On-Site Burner Exemption: | No |
| Smelting Melting and Refining Furnace Exemption: | No |
| Underground Injection Control: | No |
| Off-Site Waste Receipt: | No |
| Universal Waste Indicator: | Yes |
| Universal Waste Destination Facility: | Yes |
| Federal Universal Waste: | No |
| Active Site State-Reg Handler: | --- |
| Federal Facility Indicator: | Not reported |
| Hazardous Secondary Material Indicator: | N |
| Sub-Part K Indicator: | Not reported |
| 2018 GPRA Permit Baseline: | Not on the Baseline |
| 2018 GPRA Renewals Baseline: | Not on the Baseline |
| 202 GPRA Corrective Action Baseline: | No |
| Subject to Corrective Action Universe: | No |
| Non-TSDFs Where RCRA CA has Been Imposed Universe: | No |
| Corrective Action Priority Ranking: | No NCAPS ranking |
| Environmental Control Indicator: | No |
| Institutional Control Indicator: | No |
| Human Exposure Controls Indicator: | N/A |
| Groundwater Controls Indicator: | N/A |
| Significant Non-Complier Universe: | No |
| Unaddressed Significant Non-Complier Universe: | No |
| Addressed Significant Non-Complier Universe: | No |
| Significant Non-Complier With a Compliance Schedule Universe: | No |
| Financial Assurance Required: | Not reported |
| Handler Date of Last Change: | 20180905 |
| Recognized Trader-Importer: | No |
| Recognized Trader-Exporter: | No |
| Importer of Spent Lead Acid Batteries: | No |
| Exporter of Spent Lead Acid Batteries: | No |
| Recycler Activity Without Storage: | No |
| Manifest Broker: | No |
| Sub-Part P Indicator: | No |

Handler - Owner Operator:

| | |
|---|---|
| Owner/Operator Indicator: | Owner |
| Owner/Operator Name: | US GENERAL SERVICES ADMINISTRATION |
| Legal Status: | Other |

**GENERAL SERVICES ADMINISTRATION (Continued)** **1024789821**

| | |
|---|---|
| Date Became Current: | Not reported |
| Date Ended Current: | Not reported |
| Owner/Operator Address: | 650 CAPITOL MALL RM 8-100 |
| Owner/Operator City,State,Zip: | SACRAMENTO, CA 95814-4700 |
| Owner/Operator Telephone: | 916-498-5360 |
| Owner/Operator Telephone Ext: | Not reported |
| Owner/Operator Fax: | Not reported |
| Owner/Operator Email: | Not reported |
| | |
| Owner/Operator Indicator: | Operator |
| Owner/Operator Name: ROBERT RUDD | |
| Legal Status: | Other |
| Date Became Current: | Not reported |
| Date Ended Current: | Not reported |
| Owner/Operator Address: | 650 CAPITOL MALL RM 8-100 |
| Owner/Operator City,State,Zip: | SACRAMENTO, CA 95814 |
| Owner/Operator Telephone: | 916-384-0521 |
| Owner/Operator Telephone Ext: | Not reported |
| Owner/Operator Fax: | Not reported |
| Owner/Operator Email: | Not reported |

Historic Generators:

| | |
|---|---|
| Receive Date: | 19920311 |
| Handler Name: | GENERAL SERVICES ADMINISTRATION |
| Federal Waste Generator Description: | Not a generator, verified |
| State District Owner: | Not reported |
| Large Quantity Handler of Universal Waste: | No |
| Recognized Trader Importer: | No |
| Recognized Trader Exporter: | No |
| Spent Lead Acid Battery Importer: | No |
| Spent Lead Acid Battery Exporter: | No |
| Current Record: | Yes |
| Non Storage Recycler Activity: | Not reported |
| Electronic Manifest Broker: | Not reported |

List of NAICS Codes and Descriptions:

| | |
|---|---|
| NAICS Code: | 56179 |
| NAICS Description: | OTHER SERVICES TO BUILDINGS AND DWELLINGS |

Facility Has Received Notices of Violations:

| | |
|---|---|
| Violations: | No Violations Found |

Evaluation Action Summary:

| | |
|---|---|
| Evaluations: | No Evaluations Found |

**BD477** **FEDERAL BUILDING/F.B.I.** **Sacramento Co. ML** **S123291087**
**ENE** **2800 COTTAGE WY** **N/A**
**1/8-1/4** **SACRAMENTO, CA 95825**
**0.227 mi.**
**1196 ft.** **Site 8 of 12 in cluster BD**

**Relative:** **Higher**
**Actual:** **52 ft.**

Sacramento Co. ML:

| | |
|---|---|
| Name: | FEDERAL BUILDING/F.B.I. |
| Address: | 2800 COTTAGE WY |
| City,State,Zip: | SACRAMENTO, CA 95825 |
| Facility Id: | C0202188 |
| Facility Status: | Inactive. Included on a listing no longer updated. |
| FD: | C |
| Billing Codes BP: | Out of Business |
| Billing Codes UST: | No Tanks |
| WG Bill Code: | Oil Changed by Outside Company-No Fee |
| Target Property Bill Cod: | 51 |
| Food Bill Code: | 51 |
| CUPA Permit Date: | Not reported |
| HAZMAT Permit Date: | 12/21/1991 |
| HAZMAT Inspection Date: | 03/30/1994 |
| Hazmat Date BP Received: | 09/05/1995 |
| UST Permit Dt: | 09/30/1988 |
| UST Inspection Date: | 03/30/1994 |
| UST Tank Test Date: | 10/17/1991 |
| Number of Tanks: | 0 |
| UST Tank Test Date: | 03/30/1994 |
| SIC Code: | 9229 |
| Tier Permitting: | Not reported |
| AST Bill Code: | Not reported |
| CALARP Bill Code: | Not reported |

---

**BD478** **GENERAL SERVICES ADMINISTRATION** **HWTS** **S113049116**
**ENE** **2800 COTTAGE WAY** **HAZNET** **N/A**
**1/8-1/4** **SACRAMENTO, CA 95825** **Sacramento Co. ML**
**0.227 mi.** **NPDES**
**1196 ft.** **Site 9 of 12 in cluster BD**

**Relative:** **Higher**
**Actual:** **52 ft.**

HWTS:

| | |
|---|---|
| Name: | GENERAL SERVICES ADMINISTRATION |
| Address: | 2800 COTTAGE WAY |
| Address 2: | Not reported |
| City,State,Zip: | SACRAMENTO, CA 95825 |
| EPA ID: | CAL000071818 |
| Inactive Date: | Not reported |
| Create Date: | 03/11/1992 |
| Last Act Date: | Not reported |
| Mailing Name: | Not reported |
| Mailing Address: | 650 CAPITOL MALL RM 8-100 |
| Mailing Address 2: | Not reported |
| Mailing City,State,Zip: | SACRAMENTO, CA 958144700 |
| Owner Name: | US GENERAL SERVICES ADMINISTRATION |
| Owner Address: | 650 CAPITOL MALL RM 8-100 |
| Owner Address 2: | Not reported |
| Owner City,State,Zip: | SACRAMENTO, CA 958144700 |
| Owner Phone: | Not reported |
| Owner Fax: | Not reported |
| Contact Name: | ROBERT RUDD |
| Contact Address: | 650 CAPITOL MALL RM 8-100 |
| Contact Address 2: | Not reported |

**GENERAL SERVICES ADMINISTRATION (Continued)** **S113049116**

City,State,Zip: SACRAMENTO, CA 95814
Contact Phone: Not reported
Contact Fax: Not reported
Facility Status: Active
Facility Type: PERMANENT
Category: STATE
Latitude: 38.603376
Longitude: -121.396727

NAICS:
EPA ID: CAL000071818
Create Date: 2002-03-14 16:36:27.000
NAICS Code: 56179
NAICS Description: Other Services to Buildings and Dwellings
Issued EPA ID Date: 1992-03-11 00:00:00
Inactive Date: Not reported
Facility Name: GENERAL SERVICES ADMINISTRATION
Facility Address: 2800 COTTAGE WAY
Facility Address 2: Not reported
Facility City: SACRAMENTO
Facility County: Not reported
Facility State: CA
Facility Zip: 958251846

HAZNET:
Name: GENERAL SERVICES ADMINISTRATION
Address: 2800 COTTAGE WAY
Address 2: Not reported
City,State,Zip: SACRAMENTO, CA 958251846
Contact: ROBERT RUDD
Telephone: 9163840521
Mailing Name: Not reported
Mailing Address: 650 CAPITOL MALL RM 8-100

Year: 2017
Gepaid: CAL000071818
TSD EPA ID: CAD982042475
CA Waste Code: 151 - Asbestos containing waste
Disposal Method: H132 - Landfill Or Surface Impoundment That Will Be Closed As Landfill( To Include On-Site Treatment And/Or Stabilization)
Tons: 0.46

Year: 2010
Gepaid: CAL000071818
TSD EPA ID: MOD981123391
CA Waste Code: 122 - Alkaline solution without metals pH >= 12.5
Disposal Method: H141 - Storage, Bulking, And/Or Transfer Off Site--No Treatment/Reovery (H010-H129) Or (H131-H135)
Tons: 0.002

Year: 2010
Gepaid: CAL000071818
TSD EPA ID: MOD981123391
CA Waste Code: 212 - Oxygenated solvents (acetone, butanol, ethyl acetate, etc.)
Disposal Method: H141 - Storage, Bulking, And/Or Transfer Off Site--No Treatment/Reovery (H010-H129) Or (H131-H135)

**GENERAL SERVICES ADMINISTRATION (Continued)** **S113049116**

| | |
|---|---|
| Tons: | 0.019 |
| Year: | 2010 |
| Gepaid: | CAL000071818 |
| TSD EPA ID: | MOD981123391 |
| CA Waste Code: | 791 - Liquids with pH <= 2 |
| Disposal Method: | H141 - Storage, Bulking, And/Or Transfer Off Site--No Treatment/Reovery (H010-H129) Or (H131-H135) |
| Tons: | 0.01 |
| Year: | 2007 |
| Gepaid: | CAL000071818 |
| TSD EPA ID: | CAD982042475 |
| CA Waste Code: | 151 - Asbestos containing waste |
| Disposal Method: | H132 - Landfill Or Surface Impoundment That Will Be Closed As Landfill( To Include On-Site Treatment And/Or Stabilization) |
| Tons: | 2.4 |
| Year: | 2002 |
| Gepaid: | CAL000071818 |
| TSD EPA ID: | CAD044003556 |
| CA Waste Code: | 223 - Unspecified oil-containing waste |
| Disposal Method: | H01 - Transfer Station |
| Tons: | 0.0834 |
| Year: | 1998 |
| Gepaid: | CAL000071818 |
| TSD EPA ID: | CAT000646117 |
| CA Waste Code: | 261 - Polychlorinated biphenyls and material containing PCBs |
| Disposal Method: | D80 - Disposal, Land Fill |
| Tons: | 16.7955 |
| Year: | 1998 |
| Gepaid: | CAL000071818 |
| TSD EPA ID: | CAD982042475 |
| CA Waste Code: | 151 - Asbestos containing waste |
| Disposal Method: | D80 - Disposal, Land Fill |
| Tons: | 33.712 |
| Year: | 1996 |
| Gepaid: | CAL000071818 |
| TSD EPA ID: | AZ0983476680 |
| CA Waste Code: | 261 - Polychlorinated biphenyls and material containing PCBs |
| Disposal Method: | - |
| Tons: | 0.5 |
| Year: | 1996 |
| Gepaid: | CAL000071818 |
| TSD EPA ID: | CAD000088252 |
| CA Waste Code: | *** - Invalid waste code |
| Disposal Method: | H01 - Transfer Station |
| Tons: | 0.15 |

Click this hyperlink while viewing on your computer to access
14 additional CA HAZNET: record(s) in the EDR Site Report.

**GENERAL SERVICES ADMINISTRATION (Continued)** **S113049116**

Additional Information:

| | |
|---|---|
| Year: | 2017 |
| Gen EPA ID: | CAL000071818 |
| Shipment Date: | 20170727 |
| Creation Date: | 5/21/2018 18:30:38 |
| Receipt Date: | 20170727 |
| Manifest ID: | 016950532JJK |
| Trans EPA ID: | CAR000223750 |
| Trans Name: | SELECT TECH INC |
| Trans 2 EPA ID: | Not reported |
| Trans 2 Name: | Not reported |
| TSDF EPA ID: | CAD982042475 |
| Trans Name: | RECOLOGY HAY ROAD |
| TSDF Alt EPA ID: | Not reported |
| TSDF Alt Name: | Not reported |
| Waste Code Description: | 151 - Asbestos-containing waste |
| RCRA Code: | Not reported |
| Meth Code: | H132 - Landfill Or Surface Impoundment That Will Be Closed As Landfill( To Include On-Site Treatment And/Or Stabilization) |
| Quantity Tons: | 0.46 |
| Waste Quantity: | 2 |
| Quantity Unit: | Y |
| Additional Code 1: | Not reported |
| Additional Code 2: | Not reported |
| Additional Code 3: | Not reported |
| Additional Code 4: | Not reported |
| Additional Code 5: | Not reported |

Additional Information:

| | |
|---|---|
| Year: | 2010 |
| Gen EPA ID: | CAL000071818 |
| Shipment Date: | 20100622 |
| Creation Date: | 9/30/2010 18:30:18 |
| Receipt Date: | 20100630 |
| Manifest ID: | 002872856FLE |
| Trans EPA ID: | OKD981914401 |
| Trans Name: | WES&T |
| Trans 2 EPA ID: | OKD981914401 |
| Trans 2 Name: | WES & T |
| TSDF EPA ID: | MOD981123391 |
| Trans Name: | WASTE EXPRESS |
| TSDF Alt EPA ID: | Not reported |
| TSDF Alt Name: | Not reported |
| Waste Code Description: | 212 - Oxygenated solvents (acetone, butanol, ethyl acetate, etc. |
| RCRA Code: | D001 |
| Meth Code: | H141 - Storage, Bulking, And/Or Transfer Off Site--No Treatment/Reovery (H010-H129) Or (H131-H135) |
| Quantity Tons: | 0.004 |
| Waste Quantity: | 8 |
| Quantity Unit: | P |
| Additional Code 1: | Not reported |
| Additional Code 2: | Not reported |
| Additional Code 3: | Not reported |
| Additional Code 4: | Not reported |

**GENERAL SERVICES ADMINISTRATION (Continued)** **S113049116**

| | |
|---|---|
| Additional Code 5: | Not reported |
| | |
| Shipment Date: | 20100622 |
| Creation Date: | 9/30/2010 18:30:18 |
| Receipt Date: | 20100630 |
| Manifest ID: | 002872856FLE |
| Trans EPA ID: | OKD981914401 |
| Trans Name: | WES&T |
| Trans 2 EPA ID: | OKD981914401 |
| Trans 2 Name: | WES & T |
| TSDF EPA ID: | MOD981123391 |
| Trans Name: | WASTE EXPRESS |
| TSDF Alt EPA ID: | Not reported |
| TSDF Alt Name: | Not reported |
| Waste Code Description: | 791 - Liquids with pH < 2 792 Liquids with pH < 2 with metals |
| RCRA Code: | D002 |
| Meth Code: | H141 - Storage, Bulking, And/Or Transfer Off Site--No Treatment/Reovery (H010-H129) Or (H131-H135) |
| Quantity Tons: | 0.01 |
| Waste Quantity: | 20 |
| Quantity Unit: | P |
| Additional Code 1: | Not reported |
| Additional Code 2: | Not reported |
| Additional Code 3: | Not reported |
| Additional Code 4: | Not reported |
| Additional Code 5: | Not reported |
| | |
| Shipment Date: | 20100622 |
| Creation Date: | 9/30/2010 18:30:18 |
| Receipt Date: | 20100630 |
| Manifest ID: | 002872856FLE |
| Trans EPA ID: | OKD981914401 |
| Trans Name: | WES&T |
| Trans 2 EPA ID: | OKD981914401 |
| Trans 2 Name: | WES & T |
| TSDF EPA ID: | MOD981123391 |
| Trans Name: | WASTE EXPRESS |
| TSDF Alt EPA ID: | Not reported |
| TSDF Alt Name: | Not reported |
| Waste Code Description: | 212 - Oxygenated solvents (acetone, butanol, ethyl acetate, etc. |
| RCRA Code: | D018 |
| Meth Code: | H141 - Storage, Bulking, And/Or Transfer Off Site--No Treatment/Reovery (H010-H129) Or (H131-H135) |
| Quantity Tons: | 0.015 |
| Waste Quantity: | 30 |
| Quantity Unit: | P |
| Additional Code 1: | D001 |
| Additional Code 2: | Not reported |
| Additional Code 3: | Not reported |
| Additional Code 4: | Not reported |
| Additional Code 5: | Not reported |
| | |
| Shipment Date: | 20100622 |
| Creation Date: | 9/30/2010 18:30:18 |
| Receipt Date: | 20100630 |
| Manifest ID: | 002872856FLE |
| Trans EPA ID: | OKD981914401 |

**GENERAL SERVICES ADMINISTRATION (Continued)** **S113049116**

| | |
|---|---|
| Trans Name: | WES&T |
| Trans 2 EPA ID: | OKD981914401 |
| Trans 2 Name: | WES & T |
| TSDF EPA ID: | MOD981123391 |
| Trans Name: | WASTE EXPRESS |
| TSDF Alt EPA ID: | Not reported |
| TSDF Alt Name: | Not reported |
| Waste Code Description: | 122 - Alkaline solution without metals (pH > 12.5 |
| RCRA Code: | D002 |
| Meth Code: | H141 - Storage, Bulking, And/Or Transfer Off Site--No Treatment/Reovery (H010-H129) Or (H131-H135) |
| Quantity Tons: | 0.002 |
| Waste Quantity: | 4 |
| Quantity Unit: | P |
| Additional Code 1: | Not reported |
| Additional Code 2: | Not reported |
| Additional Code 3: | Not reported |
| Additional Code 4: | Not reported |
| Additional Code 5: | Not reported |

Additional Information:

| | |
|---|---|
| Year: | 2007 |
| Gen EPA ID: | CAL000071818 |
| Shipment Date: | 20071015 |
| Creation Date: | 1/25/2008 18:30:39 |
| Receipt Date: | 20071025 |
| Manifest ID: | 002324240JJK |
| Trans EPA ID: | CAR000159665 |
| Trans Name: | PARC SPECIALTY CONTRACTORS |
| Trans 2 EPA ID: | CAR000037283 |
| Trans 2 Name: | WORLD ENVIRONMENTAL & ENERGY INC |
| TSDF EPA ID: | CAD982042475 |
| Trans Name: | NWS HAY ROAD LANDFILL |
| TSDF Alt EPA ID: | Not reported |
| TSDF Alt Name: | Not reported |
| Waste Code Description: | 151 - Asbestos-containing waste |
| RCRA Code: | Not reported |
| Meth Code: | H132 - Landfill Or Surface Impoundment That Will Be Closed As Landfill( To Include On-Site Treatment And/Or Stabilization) |
| Quantity Tons: | 2.4 |
| Waste Quantity: | 6 |
| Quantity Unit: | Y |
| Additional Code 1: | Not reported |
| Additional Code 2: | Not reported |
| Additional Code 3: | Not reported |
| Additional Code 4: | Not reported |
| Additional Code 5: | Not reported |

Additional Information:

| | |
|---|---|
| Year: | 2002 |
| Gen EPA ID: | CAL000071818 |
| Shipment Date: | 20020506 |
| Creation Date: | 7/19/2002 16:09:28 |
| Receipt Date: | 20020507 |

**GENERAL SERVICES ADMINISTRATION (Continued)** **S113049116**

| | |
|---|---|
| Manifest ID: | 21852744 |
| Trans EPA ID: | CAD044003556 |
| Trans Name: | Not reported |
| Trans 2 EPA ID: | Not reported |
| Trans 2 Name: | Not reported |
| TSDF EPA ID: | CAD044003556 |
| Trans Name: | Not reported |
| TSDF Alt EPA ID: | Not reported |
| TSDF Alt Name: | Not reported |
| Waste Code Description: | 223 - Unspecified oil-containing waste |
| RCRA Code: | Not reported |
| Meth Code: | H01 - Transfer Station |
| Quantity Tons: | 0.0834 |
| Waste Quantity: | 20 |
| Quantity Unit: | G |
| Additional Code 1: | Not reported |
| Additional Code 2: | Not reported |
| Additional Code 3: | Not reported |
| Additional Code 4: | Not reported |
| Additional Code 5: | Not reported |

Additional Information:

| | |
|---|---|
| Year: | 1998 |
| Gen EPA ID: | CAL000071818 |
| | |
| Shipment Date: | 19980302 |
| Creation Date: | 4/16/1998 0:00:00 |
| Receipt Date: | 19980303 |
| Manifest ID: | 96617479 |
| Trans EPA ID: | CAR000017657 |
| Trans Name: | Not reported |
| Trans 2 EPA ID: | Not reported |
| Trans 2 Name: | Not reported |
| TSDF EPA ID: | CAD982042475 |
| Trans Name: | Not reported |
| TSDF Alt EPA ID: | CAD982042475 |
| TSDF Alt Name: | Not reported |
| Waste Code Description: | 151 - Asbestos-containing waste |
| RCRA Code: | Not reported |
| Meth Code: | D80 - Disposal, Land Fill |
| Quantity Tons: | 33.712 |
| Waste Quantity: | 40 |
| Quantity Unit: | Y |
| Additional Code 1: | Not reported |
| Additional Code 2: | Not reported |
| Additional Code 3: | Not reported |
| Additional Code 4: | Not reported |
| Additional Code 5: | Not reported |
| | |
| Shipment Date: | 19980217 |
| Creation Date: | 4/16/1998 0:00:00 |
| Receipt Date: | 19980225 |
| Manifest ID: | 97333606 |
| Trans EPA ID: | CAR000017657 |
| Trans Name: | Not reported |
| Trans 2 EPA ID: | CAD004778742 |
| Trans 2 Name: | Not reported |

**GENERAL SERVICES ADMINISTRATION (Continued)** **S113049116**

| | |
|---|---|
| TSDF EPA ID: | CAT000646117 |
| Trans Name: | Not reported |
| TSDF Alt EPA ID: | CAT000646117 |
| TSDF Alt Name: | Not reported |
| Waste Code Description: | 261 - Not reported |
| RCRA Code: | Not reported |
| Meth Code: | D80 - Disposal, Land Fill |
| Quantity Tons: | 16.7955 |
| Waste Quantity: | 15241 |
| Quantity Unit: | K |
| Additional Code 1: | Not reported |
| Additional Code 2: | Not reported |
| Additional Code 3: | Not reported |
| Additional Code 4: | Not reported |
| Additional Code 5: | Not reported |

Additional Information:

| | |
|---|---|
| Year: | 1996 |
| Gen EPA ID: | CAL000071818 |
| | |
| Shipment Date: | 19961126 |
| Creation Date: | 5/21/1997 0:00:00 |
| Receipt Date: | 19961126 |
| Manifest ID: | 96644017 |
| Trans EPA ID: | CAD044003556 |
| Trans Name: | Not reported |
| Trans 2 EPA ID: | Not reported |
| Trans 2 Name: | Not reported |
| TSDF EPA ID: | CAD044003556 |
| Trans Name: | Not reported |
| TSDF Alt EPA ID: | Not reported |
| TSDF Alt Name: | Not reported |
| Waste Code Description: | 223 - Unspecified oil-containing waste |
| RCRA Code: | Not reported |
| Meth Code: | H01 - Transfer Station |
| Quantity Tons: | 0.6463 |
| Waste Quantity: | 155 |
| Quantity Unit: | G |
| Additional Code 1: | Not reported |
| Additional Code 2: | Not reported |
| Additional Code 3: | Not reported |
| Additional Code 4: | Not reported |
| Additional Code 5: | Not reported |
| | |
| Shipment Date: | 19960724 |
| Creation Date: | 5/20/1997 0:00:00 |
| Receipt Date: | 19960724 |
| Manifest ID: | 96052423 |
| Trans EPA ID: | CAD102827599 |
| Trans Name: | Not reported |
| Trans 2 EPA ID: | Not reported |
| Trans 2 Name: | Not reported |
| TSDF EPA ID: | CAD000088252 |
| Trans Name: | Not reported |
| TSDF Alt EPA ID: | Not reported |
| TSDF Alt Name: | Not reported |
| Waste Code Description: | 461 - Paint sludge |

**GENERAL SERVICES ADMINISTRATION (Continued)** **S113049116**

| | |
|---|---|
| RCRA Code: | D001 |
| Meth Code: | H01 - Transfer Station |
| Quantity Tons: | 0.0125 |
| Waste Quantity: | 25 |
| Quantity Unit: | P |
| Additional Code 1: | Not reported |
| Additional Code 2: | Not reported |
| Additional Code 3: | Not reported |
| Additional Code 4: | Not reported |
| Additional Code 5: | Not reported |
| | |
| Shipment Date: | 19960724 |
| Creation Date: | 5/20/1997 0:00:00 |
| Receipt Date: | 19960724 |
| Manifest ID: | 96052423 |
| Trans EPA ID: | CAD102827599 |
| Trans Name: | Not reported |
| Trans 2 EPA ID: | Not reported |
| Trans 2 Name: | Not reported |
| TSDF EPA ID: | CAD000088252 |
| Trans Name: | Not reported |
| TSDF Alt EPA ID: | Not reported |
| TSDF Alt Name: | Not reported |
| Waste Code Description: | *** - Not reported |
| RCRA Code: | D001 |
| Meth Code: | H01 - Transfer Station |
| Quantity Tons: | 0.15 |
| Waste Quantity: | 300 |
| Quantity Unit: | P |
| Additional Code 1: | Not reported |
| Additional Code 2: | Not reported |
| Additional Code 3: | Not reported |
| Additional Code 4: | Not reported |
| Additional Code 5: | Not reported |
| | |
| Shipment Date: | 19960724 |
| Creation Date: | 5/20/1997 0:00:00 |
| Receipt Date: | 19960724 |
| Manifest ID: | 96052423 |
| Trans EPA ID: | CAD102827599 |
| Trans Name: | Not reported |
| Trans 2 EPA ID: | Not reported |
| Trans 2 Name: | Not reported |
| TSDF EPA ID: | CAD000088252 |
| Trans Name: | Not reported |
| TSDF Alt EPA ID: | Not reported |
| TSDF Alt Name: | Not reported |
| Waste Code Description: | 223 - Unspecified oil-containing waste |
| RCRA Code: | Not reported |
| Meth Code: | H01 - Transfer Station |
| Quantity Tons: | 0.2293 |
| Waste Quantity: | 55 |
| Quantity Unit: | G |
| Additional Code 1: | Not reported |
| Additional Code 2: | Not reported |
| Additional Code 3: | Not reported |
| Additional Code 4: | Not reported |

**GENERAL SERVICES ADMINISTRATION (Continued)** **S113049116**

| | |
|---|---|
| Additional Code 5: | Not reported |
| | |
| Shipment Date: | 19960724 |
| Creation Date: | 5/20/1997 0:00:00 |
| Receipt Date: | 19960724 |
| Manifest ID: | 96052423 |
| Trans EPA ID: | CAD102827599 |
| Trans Name: | Not reported |
| Trans 2 EPA ID: | Not reported |
| Trans 2 Name: | Not reported |
| TSDF EPA ID: | CAD000088252 |
| Trans Name: | Not reported |
| TSDF Alt EPA ID: | Not reported |
| TSDF Alt Name: | Not reported |
| Waste Code Description: | 461 - Paint sludge |
| RCRA Code: | Not reported |
| Meth Code: | H01 - Transfer Station |
| Quantity Tons: | 0.0208 |
| Waste Quantity: | 5 |
| Quantity Unit: | G |
| Additional Code 1: | Not reported |
| Additional Code 2: | Not reported |
| Additional Code 3: | Not reported |
| Additional Code 4: | Not reported |
| Additional Code 5: | Not reported |
| | |
| Shipment Date: | 19960722 |
| Creation Date: | 12/4/1997 0:00:00 |
| Receipt Date: | 19960731 |
| Manifest ID: | 96052429 |
| Trans EPA ID: | CAD102827599 |
| Trans Name: | Not reported |
| Trans 2 EPA ID: | CAL000827758 |
| Trans 2 Name: | Not reported |
| TSDF EPA ID: | AZ0983476680 |
| Trans Name: | Not reported |
| TSDF Alt EPA ID: | Not reported |
| TSDF Alt Name: | Not reported |
| Waste Code Description: | 261 - Not reported |
| RCRA Code: | Not reported |
| Meth Code: | - Not reported |
| Quantity Tons: | 0.5 |
| Waste Quantity: | 1000 |
| Quantity Unit: | P |
| Additional Code 1: | Not reported |
| Additional Code 2: | Not reported |
| Additional Code 3: | Not reported |
| Additional Code 4: | Not reported |
| Additional Code 5: | Not reported |
| | |
| Shipment Date: | 19960321 |
| Creation Date: | 10/16/1996 0:00:00 |
| Receipt Date: | 19960321 |
| Manifest ID: | 96213978 |
| Trans EPA ID: | CAD044003556 |
| Trans Name: | Not reported |
| Trans 2 EPA ID: | Not reported |

**GENERAL SERVICES ADMINISTRATION (Continued)** **S113049116**

| | |
|---|---|
| Trans 2 Name: | Not reported |
| TSDF EPA ID: | CAD044003556 |
| Trans Name: | Not reported |
| TSDF Alt EPA ID: | Not reported |
| TSDF Alt Name: | Not reported |
| Waste Code Description: | 223 - Unspecified oil-containing waste |
| RCRA Code: | Not reported |
| Meth Code: | H01 - Transfer Station |
| Quantity Tons: | 0.3127 |
| Waste Quantity: | 75 |
| Quantity Unit: | G |
| Additional Code 1: | Not reported |
| Additional Code 2: | Not reported |
| Additional Code 3: | Not reported |
| Additional Code 4: | Not reported |
| Additional Code 5: | Not reported |

Additional Information:

| | |
|---|---|
| Year: | 1995 |
| Gen EPA ID: | CAL000071818 |
| | |
| Shipment Date: | 19950310 |
| Creation Date: | 3/29/1996 0:00:00 |
| Receipt Date: | 19950320 |
| Manifest ID: | 93071579 |
| Trans EPA ID: | CAD102827599 |
| Trans Name: | Not reported |
| Trans 2 EPA ID: | CAL931024038 |
| Trans 2 Name: | Not reported |
| TSDF EPA ID: | CAD000088252 |
| Trans Name: | Not reported |
| TSDF Alt EPA ID: | CAD000088252 |
| TSDF Alt Name: | Not reported |
| Waste Code Description: | 331 - Off-specification, aged, or surplus organics |
| RCRA Code: | D001 |
| Meth Code: | H01 - Transfer Station |
| Quantity Tons: | 0.165 |
| Waste Quantity: | 50 |
| Quantity Unit: | G |
| Additional Code 1: | Not reported |
| Additional Code 2: | Not reported |
| Additional Code 3: | Not reported |
| Additional Code 4: | Not reported |
| Additional Code 5: | Not reported |
| | |
| Shipment Date: | 19950105 |
| Creation Date: | 3/29/1996 0:00:00 |
| Receipt Date: | 19950110 |
| Manifest ID: | 93071482 |
| Trans EPA ID: | CAD102827599 |
| Trans Name: | Not reported |
| Trans 2 EPA ID: | Not reported |
| Trans 2 Name: | Not reported |
| TSDF EPA ID: | CAT080033681 |
| Trans Name: | Not reported |
| TSDF Alt EPA ID: | CAT080033681 |
| TSDF Alt Name: | Not reported |

**GENERAL SERVICES ADMINISTRATION (Continued)** **S113049116**

| | |
|---|---|
| Waste Code Description: | 223 - Unspecified oil-containing waste |
| RCRA Code: | Not reported |
| Meth Code: | R01 - Recycler |
| Quantity Tons: | 0.417 |
| Waste Quantity: | 100 |
| Quantity Unit: | G |
| Additional Code 1: | Not reported |
| Additional Code 2: | Not reported |
| Additional Code 3: | Not reported |
| Additional Code 4: | Not reported |
| Additional Code 5: | Not reported |
| | |
| Shipment Date: | 19950105 |
| Creation Date: | 3/29/1996 0:00:00 |
| Receipt Date: | 19950110 |
| Manifest ID: | 93071482 |
| Trans EPA ID: | CAD102827599 |
| Trans Name: | Not reported |
| Trans 2 EPA ID: | Not reported |
| Trans 2 Name: | Not reported |
| TSDF EPA ID: | CAT080033681 |
| Trans Name: | Not reported |
| TSDF Alt EPA ID: | CAT080033681 |
| TSDF Alt Name: | Not reported |
| Waste Code Description: | 223 - Unspecified oil-containing waste |
| RCRA Code: | Not reported |
| Meth Code: | R01 - Recycler |
| Quantity Tons: | 0.2085 |
| Waste Quantity: | 50 |
| Quantity Unit: | G |
| Additional Code 1: | Not reported |
| Additional Code 2: | Not reported |
| Additional Code 3: | Not reported |
| Additional Code 4: | Not reported |
| Additional Code 5: | Not reported |

Additional Information:

| | |
|---|---|
| Year: | 1994 |
| Gen EPA ID: | CAL000071818 |
| | |
| Shipment Date: | 19940831 |
| Creation Date: | 10/17/1995 0:00:00 |
| Receipt Date: | 19940907 |
| Manifest ID: | 93465376 |
| Trans EPA ID: | CAD044003556 |
| Trans Name: | Not reported |
| Trans 2 EPA ID: | Not reported |
| Trans 2 Name: | Not reported |
| TSDF EPA ID: | NVT330010000 |
| Trans Name: | Not reported |
| TSDF Alt EPA ID: | Not reported |
| TSDF Alt Name: | Not reported |
| Waste Code Description: | 181 - Other inorganic solid waste Organics |
| RCRA Code: | D006 |
| Meth Code: | - Not reported |
| Quantity Tons: | 0.0125 |
| Waste Quantity: | 25 |

**GENERAL SERVICES ADMINISTRATION (Continued)** **S113049116**

| | |
|---|---|
| Quantity Unit: | P |
| Additional Code 1: | Not reported |
| Additional Code 2: | Not reported |
| Additional Code 3: | Not reported |
| Additional Code 4: | Not reported |
| Additional Code 5: | Not reported |
| | |
| Shipment Date: | 19940314 |
| Creation Date: | 3/25/1996 0:00:00 |
| Receipt Date: | Not reported |
| Manifest ID: | 93188493 |
| Trans EPA ID: | CAD981455520 |
| Trans Name: | Not reported |
| Trans 2 EPA ID: | Not reported |
| Trans 2 Name: | Not reported |
| TSDF EPA ID: | CAD982042475 |
| Trans Name: | Not reported |
| TSDF Alt EPA ID: | Not reported |
| TSDF Alt Name: | Not reported |
| Waste Code Description: | 151 - Asbestos-containing waste |
| RCRA Code: | Not reported |
| Meth Code: | - Not reported |
| Quantity Tons: | 14.3276 |
| Waste Quantity: | 17 |
| Quantity Unit: | Y |
| Additional Code 1: | Not reported |
| Additional Code 2: | Not reported |
| Additional Code 3: | Not reported |
| Additional Code 4: | Not reported |
| Additional Code 5: | Not reported |

Additional Information:

| | |
|---|---|
| Year: | 1993 |
| Gen EPA ID: | CAL000071818 |
| | |
| Shipment Date: | 19930604 |
| Creation Date: | 9/9/1995 0:00:00 |
| Receipt Date: | 19930607 |
| Manifest ID: | 92508766 |
| Trans EPA ID: | CAD044003556 |
| Trans Name: | Not reported |
| Trans 2 EPA ID: | Not reported |
| Trans 2 Name: | Not reported |
| TSDF EPA ID: | CAT080011059 |
| Trans Name: | Not reported |
| TSDF Alt EPA ID: | Not reported |
| TSDF Alt Name: | Not reported |
| Waste Code Description: | 214 - Unspecified solvent mixture |
| RCRA Code: | F003 |
| Meth Code: | R01 - Recycler |
| Quantity Tons: | 0.396 |
| Waste Quantity: | 110 |
| Quantity Unit: | G |
| Additional Code 1: | Not reported |
| Additional Code 2: | Not reported |
| Additional Code 3: | Not reported |
| Additional Code 4: | Not reported |

**GENERAL SERVICES ADMINISTRATION (Continued)** **S113049116**

Additional Code 5: Not reported

Sacramento Co. ML:

| | |
|---|---|
| Name: | PACIFIC BELL TELEPHONE CO - UB084 |
| Address: | 2800 COTTAGE WAY |
| City,State,Zip: | SACRAMENTO, CA 95825 |
| Facility Id: | Not reported |
| Facility Status: | Not reported |
| FD: | Not reported |
| Billing Codes BP: | A |
| Billing Codes UST: | Not reported |
| WG Bill Code: | Not reported |
| Target Property Bill Cod: | Not reported |
| Food Bill Code: | Not reported |
| CUPA Permit Date: | Not reported |
| HAZMAT Permit Date: | Not reported |
| HAZMAT Inspection Date: | Not reported |
| Hazmat Date BP Received: | Not reported |
| UST Permit Dt: | Not reported |
| UST Inspection Date: | Not reported |
| UST Tank Test Date: | Not reported |
| Number of Tanks: | Not reported |
| UST Tank Test Date: | Not reported |
| SIC Code: | Not reported |
| Tier Permitting: | Not reported |
| AST Bill Code: | Not reported |
| CALARP Bill Code: | Not reported |

NPDES:

| | |
|---|---|
| Name: | GENERAL SERVICES ADMINISTRATION |
| Address: | 2800 COTTAGE WAY |
| City,State,Zip: | SACRAMENTO, CA 95825 |
| Facility Status: | Not reported |
| NPDES Number: | Not reported |
| Region: | Not reported |
| Agency Number: | Not reported |
| Regulatory Measure ID: | Not reported |
| Place ID: | Not reported |
| Order Number: | Not reported |
| WDID: | 5S34C377455 |
| Regulatory Measure Type: | Construction |
| Program Type: | Not reported |
| Adoption Date Of Regulatory Measure: | Not reported |
| Effective Date Of Regulatory Measure: | Not reported |
| Termination Date Of Regulatory Measure: | Not reported |
| Expiration Date Of Regulatory Measure: | Not reported |
| Discharge Address: | Not reported |
| Discharge Name: | Not reported |
| Discharge City: | Not reported |
| Discharge State: | Not reported |
| Discharge Zip: | Not reported |
| Status: | Terminated |
| Status Date: | 11/28/2016 |
| Operator Name: | General Services Administration |
| Operator Address: | 2800 Cottage Way |
| Operator City: | Sacramento |

**GENERAL SERVICES ADMINISTRATION (Continued)** **S113049116**

| | |
|---|---|
| Operator State: | California |
| Operator Zip: | 95825 |
| NPDES as of 03/2018: | |
| NPDES Number: | CAS000002 |
| Status: | Terminated |
| Agency Number: | 0 |
| Region: | 5S |
| Regulatory Measure ID: | 477740 |
| Order Number: | 2009-0009-DWQ |
| Regulatory Measure Type: | Enrollee |
| Place ID: | Not reported |
| WDID: | 5S34C377455 |
| Program Type: | Construction |
| Adoption Date Of Regulatory Measure: | Not reported |
| Effective Date Of Regulatory Measure: | 09/07/2016 |
| Expiration Date Of Regulatory Measure: | Not reported |
| Termination Date Of Regulatory Measure: | 11/28/2016 |
| Discharge Name: | General Services Administration |
| Discharge Address: | 2800 Cottage Way |
| Discharge City: | Sacramento |
| Discharge State: | California |
| Discharge Zip: | 95825 |
| Received Date: | Not reported |
| Processed Date: | Not reported |
| Status: | Not reported |
| Status Date: | Not reported |
| Place Size: | Not reported |
| Place Size Unit: | Not reported |
| Contact: | Not reported |
| Contact Title: | Not reported |
| Contact Phone: | Not reported |
| Contact Phone Ext: | Not reported |
| Contact Email: | Not reported |
| Operator Name: | Not reported |
| Operator Address: | Not reported |
| Operator City: | Not reported |
| Operator State: | Not reported |
| Operator Zip: | Not reported |
| Operator Contact: | Not reported |
| Operator Contact Title: | Not reported |
| Operator Contact Phone: | Not reported |
| Operator Contact Phone Ext: | Not reported |
| Operator Contact Email: | Not reported |
| Operator Type: | Not reported |
| Developer: | Not reported |
| Developer Address: | Not reported |
| Developer City: | Not reported |
| Developer State: | Not reported |
| Developer Zip: | Not reported |
| Developer Contact: | Not reported |
| Developer Contact Title: | Not reported |
| Constype Linear Utility Ind: | Not reported |
| Emergency Phone: | Not reported |
| Emergency Phone Ext: | Not reported |
| Constype Above Ground Ind: | Not reported |
| Constype Below Ground Ind: | Not reported |
| Constype Cable Line Ind: | Not reported |

**GENERAL SERVICES ADMINISTRATION (Continued)** **S113049116**

| | |
|---|---|
| Constype Comm Line Ind: | Not reported |
| Constype Commertial Ind: | Not reported |
| Constype Electrical Line Ind: | Not reported |
| Constype Gas Line Ind: | Not reported |
| Constype Industrial Ind: | Not reported |
| Constype Other Description: | Not reported |
| Constype Other Ind: | Not reported |
| Constype Recons Ind: | Not reported |
| Constype Residential Ind: | Not reported |
| Constype Transport Ind: | Not reported |
| Constype Utility Description: | Not reported |
| Constype Utility Ind: | Not reported |
| Constype Water Sewer Ind: | Not reported |
| Dir Discharge Uswater Ind: | Not reported |
| Receiving Water Name: | Not reported |
| Certifier: | Not reported |
| Certifier Title: | Not reported |
| Certification Date: | Not reported |
| Primary Sic: | Not reported |
| Secondary Sic: | Not reported |
| Tertiary Sic: | Not reported |
| | |
| NPDES Number: | Not reported |
| Status: | Not reported |
| Agency Number: | Not reported |
| Region: | 5S |
| Regulatory Measure ID: | 477740 |
| Order Number: | Not reported |
| Regulatory Measure Type: | Construction |
| Place ID: | Not reported |
| WDID: | 5S34C377455 |
| Program Type: | Not reported |
| Adoption Date Of Regulatory Measure: | Not reported |
| Effective Date Of Regulatory Measure: | Not reported |
| Expiration Date Of Regulatory Measure: | Not reported |
| Termination Date Of Regulatory Measure: | 11/28/2016 |
| Discharge Name: | Not reported |
| Discharge Address: | Not reported |
| Discharge City: | Not reported |
| Discharge State: | Not reported |
| Discharge Zip: | Not reported |
| Received Date: | 09/06/2016 |
| Processed Date: | 09/07/2016 |
| Status: | Terminated |
| Status Date: | 11/28/2016 |
| Place Size: | 8.5 |
| Place Size Unit: | Acres |
| Contact: | Rubina Shaikh |
| Contact Title: | Not reported |
| Contact Phone: | 415-412-2508 |
| Contact Phone Ext: | Not reported |
| Contact Email: | rubina.shaikh@gsa.gov |
| Operator Name: | General Services Administration |
| Operator Address: | 2800 Cottage Way |
| Operator City: | Sacramento |
| Operator State: | California |
| Operator Zip: | 95825 |

**GENERAL SERVICES ADMINISTRATION (Continued)** **S113049116**

| | |
|---|---|
| Operator Contact: | Rubina Shaikh |
| Operator Contact Title: | Not reported |
| Operator Contact Phone: | 415-412-2508 |
| Operator Contact Phone Ext: | Not reported |
| Operator Contact Email: | rubina.shaikh@gsa.gov |
| Operator Type: | Federal Agency |
| Developer: | General Services Administration |
| Developer Address: | 2800 Cottage Way |
| Developer City: | Sacramento |
| Developer State: | California |
| Developer Zip: | 95825 |
| Developer Contact: | Rubina Shaikh |
| Developer Contact Title: | Not reported |
| Constype Linear Utility Ind: | N |
| Emergency Phone: | 415-412-2508 |
| Emergency Phone Ext: | Not reported |
| Constype Above Ground Ind: | N |
| Constype Below Ground Ind: | N |
| Constype Cable Line Ind: | N |
| Constype Comm Line Ind: | N |
| Constype Commertial Ind: | Y |
| Constype Electrical Line Ind: | N |
| Constype Gas Line Ind: | N |
| Constype Industrial Ind: | N |
| Constype Other Description: | Not reported |
| Constype Other Ind: | N |
| Constype Recons Ind: | N |
| Constype Residential Ind: | N |
| Constype Transport Ind: | N |
| Constype Utility Description: | Not reported |
| Constype Utility Ind: | N |
| Constype Water Sewer Ind: | N |
| Dir Discharge Uswater Ind: | N |
| Receiving Water Name: | American River |
| Certifier: | Rubina Shaikh |
| Certifier Title: | Project Manager |
| Certification Date: | 06-SEP-16 |
| Primary Sic: | Not reported |
| Secondary Sic: | Not reported |
| Tertiary Sic: | Not reported |

---

**BD479** **GENERAL SERVICES ADMINISTRATIO** **HIST UST** **U001615703**
**ENE** **2800 COTTAGE WAY** **CHMIRS** **N/A**
**1/8-1/4** **SACRAMENTO, CA 95825**
**0.227 mi.**
**1196 ft.** **Site 10 of 12 in cluster BD**

**Relative:**
**Higher**

**Actual:**
**52 ft.**

HIST UST:

| | |
|---|---|
| Name: | GENERAL SERVICES ADMINISTRATIO |
| Address: | 2800 COTTAGE WAY |
| City,State,Zip: | SACRAMENTO, CA 95825 |
| File Number: | Not reported |
| URL: | Not reported |
| Region: | STATE |
| Facility ID: | 00000060360 |
| Facility Type: | Other |
| Other Type: | DIESEL |

**GENERAL SERVICES ADMINISTRATIO (Continued)** **U001615703**

Contact Name: Not reported
Telephone: 9169874566
Owner Name: GENERAL SERVICES ADMINISTRATIO
Owner Address: 2800 COTTAGE WY.
Owner City,St,Zip: SACRAMENTO, CA 95825
Total Tanks: 0004

Tank Num: 001
Container Num: D2
Year Installed: 1967
Tank Capacity: 00010000
Tank Used for: PRODUCT
Type of Fuel: DIESEL
Container Construction Thickness: Not reported
Leak Detection: None

Tank Num: 002
Container Num: D-1
Year Installed: 1966
Tank Capacity: 00006000
Tank Used for: PRODUCT
Type of Fuel: DIESEL
Container Construction Thickness: 3/16
Leak Detection: None

Tank Num: 003
Container Num: G-1
Year Installed: 1982
Tank Capacity: 00010000
Tank Used for: PRODUCT
Type of Fuel: UNLEADED
Container Construction Thickness: Not reported
Leak Detection: None

Tank Num: 004
Container Num: G-2
Year Installed: 1974
Tank Capacity: 00010000
Tank Used for: PRODUCT
Type of Fuel: UNLEADED
Container Construction Thickness: Not reported
Leak Detection: None

CHMIRS:
Name: Not reported
Address: 2800 COTTAGE WAY
City,State,Zip: SACRAMENTO, CA
OES Incident Number: 1-2155
OES notification: 04/13/2001
OES Date: Not reported
OES Time: Not reported
**Date Completed:** **Not reported**
Property Use: Not reported
Agency Id Number: Not reported
Agency Incident Number: Not reported
Time Notified: Not reported
Time Completed: Not reported

**GENERAL SERVICES ADMINISTRATIO (Continued)** **U001615703**

| | |
|---|---|
| Surrounding Area: | Not reported |
| Estimated Temperature: | Not reported |
| Property Management: | Not reported |
| More Than Two Substances Involved?: | Not reported |
| Resp Agncy Personel # Of Decontaminated: | Not reported |
| Responding Agency Personel # Of Injuries: | Not reported |
| Responding Agency Personel # Of Fatalities: | Not reported |
| Others Number Of Decontaminated: | Not reported |
| Others Number Of Injuries: | Not reported |
| Others Number Of Fatalities: | Not reported |
| Vehicle Make/year: | Not reported |
| Vehicle License Number: | Not reported |
| Vehicle State: | Not reported |
| Vehicle Id Number: | Not reported |
| CA DOT PUC/ICC Number: | Not reported |
| Company Name: | Not reported |
| Reporting Officer Name/ID: | Not reported |
| Report Date: | Not reported |
| Facility Telephone: | Not reported |
| Waterway Involved: | No |
| Waterway: | Not reported |
| Spill Site: | Not reported |
| Cleanup By: | Reporting Party |
| Containment: | Not reported |
| What Happened: | Not reported |
| Type: | Not reported |
| Measure: | Not reported |
| Other: | Not reported |
| Date/Time: | Not reported |
| Year: | 2001 |
| Agency: | Bureau of Reclamation |
| Incident Date: | 4/12/200112:00:00 AM |
| Admin Agency: | Sacramento City Fire Department |
| Amount: | Not reported |
| Contained: | Yes |
| Site Type: | Other |
| E Date: | Not reported |
| Substance: | Oil |
| Quarts: | 5 |
| Unknown: | 0.000000 |
| Substance #2: | Not reported |
| Substance #3: | Not reported |
| Evacuations: | 0 |
| Number of Injuries: | 0 |
| Number of Fatalities: | 0 |
| #1 Pipeline: | Not reported |
| #2 Pipeline: | Not reported |
| #3 Pipeline: | Not reported |
| #1 Vessel >= 300 Tons: | Not reported |
| #2 Vessel >= 300 Tons: | Not reported |
| #3 Vessel >= 300 Tons: | Not reported |
| Evacs: | Not reported |
| Injuries: | Not reported |
| Fatals: | Not reported |
| Comments: | Not reported |
| Description: | Car drove thru parking lot and leaked out oil |

**BD480** **FEDERAL BUILDING** **LUST** **S103965805**
**ENE** **2800 COTTAGE WAY** **Sacramento Co. CS** **N/A**
**1/8-1/4** **SACRAMENTO, CA 95825** **SWEEPS UST**
**0.227 mi.** **Cortese**
**1196 ft.** **Site 11 of 12 in cluster BD** **HIST CORTESE**
**CERS**

**Relative:**
**Higher**

**Actual:**
**52 ft.**

LUST:

| | |
|---|---|
| Name: | FEDERAL BUILDING |
| Address: | 2800 COTTAGE WAY |
| City,State,Zip: | SACRAMENTO, CA 95825 |
| Lead Agency: | SACRAMENTO COUNTY LOP |
| Case Type: | LUST Cleanup Site |

Geo Track:

| | |
|---|---|
| Global Id: | T0606700824 |
| Latitude: | 38.6033819 |
| Longitude: | -121.3970039 |
| Status: | Completed - Case Closed |
| Status Date: | 12/20/1994 |
| Case Worker: | Not reported |
| RB Case Number: | 340993 |
| Local Agency: | Not reported |
| File Location: | Not reported |
| Local Case Number: | A384 |
| Potential Media Affect: | Soil |
| Potential Contaminants of Concern: | Gasoline |
| EPA Region: | 9 |
| Coordinate Source: | Google Map Move |
| Cuf Case: | NO |
| Quantity Released Gallons: | Not reported |
| Begin Date: | 12/20/1994 |
| Leak Reported Date: | 12/22/1994 |
| How Discovered: | Not reported |
| How Discovered Description: | Not reported |
| Discharge Source: | Not reported |
| Discharge Cause: | Not reported |
| Stop Method: | Not reported |
| Stop Description: | Not reported |
| No Further Action Date: | 12/20/1994 |
| CA Water Watershed Name: | Valley-American - Coon-American - Lower American (519.21) |
| Dwr Groundwater Subbasin Name: | Sacramento Valley - North American (5-021.64) |
| Disadvantaged Community: | Not reported |
| CA Enviroscreen 3 Score: | 71-75% |
| CA Enviroscreen 4 Score: | 65-70% |
| Military DOD Site: | No |
| Facility Project Subtype: | Not reported |
| RWQCB Region: | CENTRAL VALLEY RWQCB (REGION 5S) |
| Site History: | Not reported |

LUST:

| | |
|---|---|
| Global Id: | T0606700824 |
| Contact Type: | Regional Board Caseworker |
| Contact Name: | VERA FISCHER |
| Organization Name: | CENTRAL VALLEY RWQCB (REGION 5S) |
| Address: | 11020 SUN CENTER DRIVE #200 |
| City: | RANCHO CORDOVA |
| Email: | vera.fischer@waterboards.ca.gov |
| Phone Number: | Not reported |

**FEDERAL BUILDING (Continued)** **S103965805**

LUST:
Global Id: T0606700824
Action Type: Other
Date: 12/22/1994
Action: Leak Reported

Global Id: T0606700824
Action Type: RESPONSE
Date: 12/22/1994
Action: Other Report / Document

Global Id: T0606700824
Action Type: RESPONSE
Date: 02/07/1995
Action: Other Report / Document

Global Id: T0606700824
Action Type: RESPONSE
Date: 12/27/1994
Action: Interim Remedial Action Report

Global Id: T0606700824
Action Type: RESPONSE
Date: 12/22/1994
Action: Unauthorized Release Form

Global Id: T0606700824
Action Type: Other
Date: 12/20/1994
Action: Leak Discovery

LUST:
Global Id: T0606700824
Status: Completed - Case Closed
Status Date: 12/20/1994

Global Id: T0606700824
Status: Open - Case Begin Date
Status Date: 12/20/1994

LUST REG 5:
Name: FEDERAL BUILDING
Address: 2800 COTTAGE WAY
City: SACRAMENTO
Region: 5
Status: Case Closed
Case Number: 340993
Case Type: Soil only
Substance: GASOLINE
Staff Initials: VJF
Lead Agency: Local
Program: LUST
MTBE Code: N/A

**FEDERAL BUILDING (Continued)** **S103965805**

Sacramento Co. CS:

| | |
|---|---|
| Name: | FEDERAL BUILDING |
| Address: | 2800 COTTAGE WAY |
| City,State,Zip: | SACRAMENTO, CA |
| State Site Number: | A384 |
| Lead Staff: | Marcus, B. |
| Lead Agency: | HM |
| Remedial Action Taken: | NO |
| Substance: | Automotive(motor gasoline and additives) |
| Date Reported: | 12/20/1994 |
| Facility Id: | RO0000312 |
| Case Type: | Soil only |
| Case Closed: | Y |
| **Date Closed:** | **02/07/1995** |
| **Case Type:** | **Soil only affected** |
| **Substance:** | **Automotive(motor gasoline and additives)** |

SWEEPS UST:

| | |
|---|---|
| Name: | FEDERAL BUILDING |
| Address: | 2800 COTTAGE WAY |
| City: | SACRAMENTO |
| Status: | Active |
| Comp Number: | 60360 |
| Number: | 7 |
| Board Of Equalization: | Not reported |
| Referral Date: | 01-08-90 |
| Action Date: | 01-08-90 |
| Created Date: | 02-29-88 |
| Owner Tank Id: | D2 |
| SWRCB Tank Id: | 34-000-060360-000001 |
| Tank Status: | A |
| Capacity: | 6000 |
| Active Date: | 01-08-90 |
| Tank Use: | M.V. FUEL |
| STG: | P |
| Content: | DIESEL |
| Number Of Tanks: | 2 |

| | |
|---|---|
| Name: | FEDERAL BUILDING |
| Address: | 2800 COTTAGE WAY |
| City: | SACRAMENTO |
| Status: | Active |
| Comp Number: | 60360 |
| Number: | 7 |
| Board Of Equalization: | Not reported |
| Referral Date: | 01-08-90 |
| Action Date: | 01-08-90 |
| Created Date: | 02-29-88 |
| Owner Tank Id: | Not reported |
| SWRCB Tank Id: | 34-000-060360-000002 |
| Tank Status: | A |
| Capacity: | 10000 |
| Active Date: | 01-08-90 |
| Tank Use: | M.V. FUEL |
| STG: | P |
| Content: | DIESEL |

**FEDERAL BUILDING (Continued)** **S103965805**

Number Of Tanks: Not reported

CORTESE:

| | |
|---|---|
| Name: | FEDERAL BUILDING |
| Address: | 2800 COTTAGE WAY |
| City,State,Zip: | SACRAMENTO, CA 95825 |
| Region: | CORTESE |
| Envirostor Id: | Not reported |
| Global ID: | T0606700824 |
| Site/Facility Type: | LUST CLEANUP SITE |
| Cleanup Status: | COMPLETED - CASE CLOSED |
| Status Date: | Not reported |
| Site Code: | Not reported |
| Latitude: | Not reported |
| Longitude: | Not reported |
| Owner: | Not reported |
| Enf Type: | Not reported |
| Swat R: | Not reported |
| Flag: | active |
| Order No: | Not reported |
| Waste Discharge System No: | Not reported |
| Effective Date: | Not reported |
| Region 2: | Not reported |
| WID Id: | Not reported |
| Solid Waste Id No: | Not reported |
| Waste Management Uit Name: | Not reported |
| File Name: | Active Open |

HIST CORTESE:

| | |
|---|---|
| edr_fname: | FEDERAL BUILDING |
| edr_fadd1: | 2800 COTTAGE |
| City,State,Zip: | SACRAMENTO, CA 95825 |
| Region: | CORTESE |
| Facility County Code: | 34 |
| Reg By: | LTNKA |
| Reg Id: | 340993 |

CERS:

| | |
|---|---|
| Name: | FEDERAL BUILDING |
| Address: | 2800 COTTAGE WAY |
| City,State,Zip: | SACRAMENTO, CA 95825 |
| Site ID: | 885721 |
| CERS ID: | T0606700824 |
| CERS Description: | Leaking Underground Storage Tank Cleanup Site |

Affiliation:

| | |
|---|---|
| Affiliation Type Desc: | Regional Board Caseworker |
| Entity Name: | VERA FISCHER - CENTRAL VALLEY RWQCB (REGION 5S) |
| Entity Title: | Not reported |
| Affiliation Address: | 11020 SUN CENTER DRIVE #200 |
| Affiliation City: | RANCHO CORDOVA |
| Affiliation State: | CA |
| Affiliation Country: | Not reported |
| Affiliation Zip: | Not reported |
| Affiliation Phone: | , |

**BD481** **FEDERAL BUREAU OF INVEST.** **SWEEPS UST** **S101590376**
**ENE** **2800 COTTAGE WAY** **CA FID UST** **N/A**
**1/8-1/4** **SACRAMENTO, CA 95825**
**0.227 mi.**
**1196 ft.** **Site 12 of 12 in cluster BD**

**Relative:**
**Higher**

**Actual:**
**52 ft.**

SWEEPS UST:

| | |
|---|---|
| Name: | FEDERAL BUREAU OF INVEST. |
| Address: | 2800 COTTAGE WAY |
| City: | SACRAMENTO |
| Status: | Active |
| Comp Number: | 20218 |
| Number: | 7 |
| Board Of Equalization: | 44-032063 |
| Referral Date: | 01-01-92 |
| Action Date: | 02-02-93 |
| Created Date: | 02-02-93 |
| Owner Tank Id: | Not reported |
| SWRCB Tank Id: | 34-000-020218-000001 |
| Tank Status: | A |
| Capacity: | 10000 |
| Active Date: | 01-01-92 |
| Tank Use: | M.V. FUEL |
| STG: | P |
| Content: | PRM UNLEADED |
| Number Of Tanks: | 1 |

CA FID UST:

| | |
|---|---|
| Facility ID: | 34000024 |
| Regulated By: | UTNKA |
| Regulated ID: | Not reported |
| Cortese Code: | Not reported |
| SIC Code: | Not reported |
| Facility Phone: | 9164819110 |
| Mail To: | Not reported |
| Mailing Address: | PO BOX |
| Mailing Address 2: | Not reported |
| Mailing City,St,Zip: | SACRAMENTO 95825 |
| Contact: | Not reported |
| Contact Phone: | Not reported |
| DUNs Number: | Not reported |
| NPDES Number: | Not reported |
| EPA ID: | Not reported |
| Comments: | Not reported |
| Status: | Active |

| | |
|---|---|
| Facility ID: | 34000024 |
| Regulated By: | UTNKA |
| Regulated ID: | 00060360 |
| Cortese Code: | Not reported |
| SIC Code: | Not reported |
| Facility Phone: | 9169874566 |
| Mail To: | Not reported |
| Mailing Address: | 650 CAPITOL MALL |
| Mailing Address 2: | Not reported |
| Mailing City,St,Zip: | SACRAMENTO 958251898 |
| Contact: | Not reported |
| Contact Phone: | Not reported |
| DUNs Number: | Not reported |

**FEDERAL BUREAU OF INVEST. (Continued)** **S101590376**

NPDES Number: Not reported
EPA ID: Not reported
Comments: Not reported
Status: Active

---

**AX482** **ARDEN SERVICE CENTER** **Sacramento Co. ML** **S123289117**
**ESE** **2604 ARDEN WY** **N/A**
**1/8-1/4** **SACRAMENTO, CA 95825**
**0.227 mi.**
**1197 ft.** **Site 8 of 20 in cluster AX**

**Relative:** Sacramento Co. ML:
**Lower**
**Actual:** Name: ARDEN SERVICE CENTER
**40 ft.** Address: 2604 ARDEN WY
City,State,Zip: SACRAMENTO, CA 95825
Facility Id: Not reported
Facility Status: Inactive. Included on a listing no longer updated.
FD: C
Billing Codes BP: Out of Business
Billing Codes UST: No Tanks
WG Bill Code: Oil Changed by Outside Company-No Fee
Target Property Bill Cod: 51
Food Bill Code: 51
CUPA Permit Date: Not reported
HAZMAT Permit Date: Not reported
HAZMAT Inspection Date: 02/16/1995
Hazmat Date BP Received: 02/13/1997
UST Permit Dt: Not reported
UST Inspection Date: Not reported
UST Tank Test Date: Not reported
Number of Tanks: 0
UST Tank Test Date: 02/16/1995
SIC Code: 5511
Tier Permitting: Not reported
AST Bill Code: Not reported
CALARP Bill Code: Not reported

---

**AX483** **ARDEN AUTO SERVICE** **Sacramento Co. ML** **S123289112**
**ESE** **2604 ARDEN WY** **N/A**
**1/8-1/4** **SACRAMENTO, CA 95825**
**0.227 mi.**
**1197 ft.** **Site 9 of 20 in cluster AX**

**Relative:** Sacramento Co. ML:
**Lower**
**Actual:** Name: ARDEN AUTO SERVICE
**40 ft.** Address: 2604 ARDEN WY
City,State,Zip: SACRAMENTO, CA 95825
Facility Id: Not reported
Facility Status: Inactive. Included on a listing no longer updated.
FD: C
Billing Codes BP: Out of Business
Billing Codes UST: No Tanks
WG Bill Code: Oil Changed by Outside Company-No Fee
Target Property Bill Cod: 51
Food Bill Code: 51
CUPA Permit Date: Not reported

**ARDEN AUTO SERVICE (Continued)** **S123289112**

| | |
|---|---|
| HAZMAT Permit Date: | 03/01/1992 |
| HAZMAT Inspection Date: | 04/22/1991 |
| Hazmat Date BP Received: | Not reported |
| UST Permit Dt: | Not reported |
| UST Inspection Date: | Not reported |
| UST Tank Test Date: | Not reported |
| Number of Tanks: | 0 |
| UST Tank Test Date: | 09/07/1993 |
| SIC Code: | 7538 |
| Tier Permitting: | Not reported |
| AST Bill Code: | Not reported |
| CALARP Bill Code: | Not reported |

---

**BE484** **THE CONTAINER STORE #90** **Sacramento Co. ML** **S113463860**
**SW** **2030 ARDEN WAY** **NPDES** **N/A**
**1/8-1/4** **SACRAMENTO, CA 95825** **CIWQS**
**0.229 mi.**
**1207 ft.** **Site 1 of 4 in cluster BE**

**Relative:** **Lower**

**Actual:** **39 ft.**

Sacramento Co. ML:

| | |
|---|---|
| Name: | THE CONTAINER STORE #90 |
| Address: | 2030 ARDEN WAY |
| City,State,Zip: | SACRAMENTO, CA 95825 |
| Facility Id: | Not reported |
| Facility Status: | Not reported |
| FD: | Not reported |
| Billing Codes BP: | I |
| Billing Codes UST: | Not reported |
| WG Bill Code: | A |
| Target Property Bill Cod: | Not reported |
| Food Bill Code: | Not reported |
| CUPA Permit Date: | Not reported |
| HAZMAT Permit Date: | Not reported |
| HAZMAT Inspection Date: | Not reported |
| Hazmat Date BP Received: | Not reported |
| UST Permit Dt: | Not reported |
| UST Inspection Date: | Not reported |
| UST Tank Test Date: | Not reported |
| Number of Tanks: | Not reported |
| UST Tank Test Date: | Not reported |
| SIC Code: | Not reported |
| Tier Permitting: | Not reported |
| AST Bill Code: | Not reported |
| CALARP Bill Code: | Not reported |

NPDES:

| | |
|---|---|
| Name: | HBA RETAIL CENTER |
| Address: | 2030 ARDEN WAY |
| City,State,Zip: | SACRAMENTO, CA 95825 |
| Facility Status: | Not reported |
| NPDES Number: | Not reported |
| Region: | Not reported |
| Agency Number: | Not reported |
| Regulatory Measure ID: | Not reported |
| Place ID: | Not reported |
| Order Number: | Not reported |
| WDID: | 5S34C371526 |

**THE CONTAINER STORE #90 (Continued)** **S113463860**

| | |
|---|---|
| Regulatory Measure Type: | Construction |
| Program Type: | Not reported |
| Adoption Date Of Regulatory Measure: | Not reported |
| Effective Date Of Regulatory Measure: | Not reported |
| Termination Date Of Regulatory Measure: | Not reported |
| Expiration Date Of Regulatory Measure: | Not reported |
| Discharge Address: | Not reported |
| Discharge Name: | Not reported |
| Discharge City: | Not reported |
| Discharge State: | Not reported |
| Discharge Zip: | Not reported |
| Status: | Terminated |
| Status Date: | 01/25/2019 |
| Operator Name: | SyWest Development |
| Operator Address: | 150 Pelican Way |
| Operator City: | san rafael |
| Operator State: | California |
| Operator Zip: | 94901 |

NPDES as of 03/2018:

| | |
|---|---|
| NPDES Number: | Not reported |
| Status: | Not reported |
| Agency Number: | Not reported |
| Region: | 5S |
| Regulatory Measure ID: | 451136 |
| Order Number: | Not reported |
| Regulatory Measure Type: | Construction |
| Place ID: | Not reported |
| WDID: | 5S34C371526 |
| Program Type: | Not reported |
| Adoption Date Of Regulatory Measure: | Not reported |
| Effective Date Of Regulatory Measure: | Not reported |
| Expiration Date Of Regulatory Measure: | Not reported |
| Termination Date Of Regulatory Measure: | Not reported |
| Discharge Name: | Not reported |
| Discharge Address: | Not reported |
| Discharge City: | Not reported |
| Discharge State: | Not reported |
| Discharge Zip: | Not reported |
| Received Date: | 11/20/2014 |
| Processed Date: | 11/21/2014 |
| Status: | Active |
| Status Date: | 11/21/2014 |
| Place Size: | 33.3 |
| Place Size Unit: | Acres |
| Contact: | Robert Atkinson |
| Contact Title: | Senior Vice President |
| Contact Phone: | 415-448-8397 |
| Contact Phone Ext: | Not reported |
| Contact Email: | robert_atkinson@sywest.com |
| Operator Name: | SyWest Development |
| Operator Address: | 150 Pelican Way |
| Operator City: | san rafael |
| Operator State: | California |
| Operator Zip: | 94901 |
| Operator Contact: | Robert Atkinson |
| Operator Contact Title: | Senior Vice President |
| Operator Contact Phone: | 415-448-8397 |

**THE CONTAINER STORE #90 (Continued)** **S113463860**

| | |
|---|---|
| Operator Contact Phone Ext: | Not reported |
| Operator Contact Email: | robert_atkinson@sywest.com |
| Operator Type: | Private Business |
| Developer: | SyWest Development |
| Developer Address: | 150 Pelican Way |
| Developer City: | san rafael |
| Developer State: | California |
| Developer Zip: | 94901 |
| Developer Contact: | Robert Atkinson |
| Developer Contact Title: | Senior Vice President |
| Constype Linear Utility Ind: | N |
| Emergency Phone: | Not reported |
| Emergency Phone Ext: | Not reported |
| Constype Above Ground Ind: | N |
| Constype Below Ground Ind: | N |
| Constype Cable Line Ind: | N |
| Constype Comm Line Ind: | N |
| Constype Commertial Ind: | Y |
| Constype Electrical Line Ind: | N |
| Constype Gas Line Ind: | N |
| Constype Industrial Ind: | N |
| Constype Other Description: | Not reported |
| Constype Other Ind: | N |
| Constype Recons Ind: | N |
| Constype Residential Ind: | N |
| Constype Transport Ind: | N |
| Constype Utility Description: | Not reported |
| Constype Utility Ind: | N |
| Constype Water Sewer Ind: | N |
| Dir Discharge Uswater Ind: | N |
| Receiving Water Name: | Not reported |
| Certifier: | Robert Atkinson |
| Certifier Title: | SVP Development |
| Certification Date: | 20-NOV-14 |
| Primary Sic: | Not reported |
| Secondary Sic: | Not reported |
| Tertiary Sic: | Not reported |
| | |
| NPDES Number: | CAS000002 |
| Status: | Active |
| Agency Number: | 0 |
| Region: | 5S |
| Regulatory Measure ID: | 451136 |
| Order Number: | 2009-0009-DWQ |
| Regulatory Measure Type: | Enrollee |
| Place ID: | Not reported |
| WDID: | 5S34C371526 |
| Program Type: | Construction |
| Adoption Date Of Regulatory Measure: | Not reported |
| Effective Date Of Regulatory Measure: | 11/21/2014 |
| Expiration Date Of Regulatory Measure: | Not reported |
| Termination Date Of Regulatory Measure: | Not reported |
| Discharge Name: | SyWest Development |
| Discharge Address: | 150 Pelican Way |
| Discharge City: | san rafael |
| Discharge State: | California |
| Discharge Zip: | 94901 |

**THE CONTAINER STORE #90 (Continued)** **S113463860**

| | |
|---|---|
| Received Date: | Not reported |
| Processed Date: | Not reported |
| Status: | Not reported |
| Status Date: | Not reported |
| Place Size: | Not reported |
| Place Size Unit: | Not reported |
| Contact: | Not reported |
| Contact Title: | Not reported |
| Contact Phone: | Not reported |
| Contact Phone Ext: | Not reported |
| Contact Email: | Not reported |
| Operator Name: | Not reported |
| Operator Address: | Not reported |
| Operator City: | Not reported |
| Operator State: | Not reported |
| Operator Zip: | Not reported |
| Operator Contact: | Not reported |
| Operator Contact Title: | Not reported |
| Operator Contact Phone: | Not reported |
| Operator Contact Phone Ext: | Not reported |
| Operator Contact Email: | Not reported |
| Operator Type: | Not reported |
| Developer: | Not reported |
| Developer Address: | Not reported |
| Developer City: | Not reported |
| Developer State: | Not reported |
| Developer Zip: | Not reported |
| Developer Contact: | Not reported |
| Developer Contact Title: | Not reported |
| Constype Linear Utility Ind: | Not reported |
| Emergency Phone: | Not reported |
| Emergency Phone Ext: | Not reported |
| Constype Above Ground Ind: | Not reported |
| Constype Below Ground Ind: | Not reported |
| Constype Cable Line Ind: | Not reported |
| Constype Comm Line Ind: | Not reported |
| Constype Commertial Ind: | Not reported |
| Constype Electrical Line Ind: | Not reported |
| Constype Gas Line Ind: | Not reported |
| Constype Industrial Ind: | Not reported |
| Constype Other Description: | Not reported |
| Constype Other Ind: | Not reported |
| Constype Recons Ind: | Not reported |
| Constype Residential Ind: | Not reported |
| Constype Transport Ind: | Not reported |
| Constype Utility Description: | Not reported |
| Constype Utility Ind: | Not reported |
| Constype Water Sewer Ind: | Not reported |
| Dir Discharge Uswater Ind: | Not reported |
| Receiving Water Name: | Not reported |
| Certifier: | Not reported |
| Certifier Title: | Not reported |
| Certification Date: | Not reported |
| Primary Sic: | Not reported |
| Secondary Sic: | Not reported |
| Tertiary Sic: | Not reported |

**THE CONTAINER STORE #90 (Continued)** **S113463860**

CIWQS:

| | |
|---|---|
| Name: | Hba Retail Center |
| Address: | 2030 ARDEN WAY |
| City,State,Zip: | SACRAMENTO, CA 95825 |
| Agency: | SyWest Development |
| Agency Address: | 150 Pelican Way, San Rafael, CA 94901 |
| Place/Project Type: | Construction - Commercial |
| SIC/NAICS: | Not reported |
| Region: | 5S |
| Program: | CONSTW |
| Regulatory Measure Status: | Terminated |
| Regulatory Measure Type: | Storm water construction |
| Order Number: | 2009-0009-DWQ |
| WDID: | 5S34C371526 |
| NPDES Number: | CAS000002 |
| Adoption Date: | Not reported |
| Effective Date: | 11/21/2014 |
| Termination Date: | 01/25/2019 |
| Expiration/Review Date: | Not reported |
| Design Flow: | Not reported |
| Major/Minor: | Not reported |
| Complexity: | Not reported |
| TTWQ: | Not reported |
| Enforcement Actions within 5 years: | 0 |
| Violations within 5 years: | 0 |
| Latitude: | 38.594333 |
| Longitude: | -121.4175 |

---

**BE485** **THE CONTAINER STORE INC** **RCRA NonGen / NLR** **1024863318**
**SW** **2030 ARDEN WAY** **E MANIFEST** **CAL000431859**
**1/8-1/4** **SACRAMENTO, CA 95825**
**0.229 mi.**
**1207 ft.** **Site 2 of 4 in cluster BE**

**Relative:** **Lower**

**Actual:** **39 ft.**

RCRA Listings:

| | |
|---|---|
| Date Form Received by Agency: | 20171101 |
| Handler Name: | The Container Store Inc |
| Handler Address: | 2030 Arden Way |
| Handler City,State,Zip: | SACRAMENTO, CA 95825 |
| EPA ID: | CAL000431859 |
| Contact Name: | CATHY BROOKS-FINE |
| Contact Address: | 500 FREEPORT PARKWAY |
| Contact City,State,Zip: | COPPELL, TX 75019 |
| Contact Telephone: | 972-538-6865 |
| Contact Fax: | 972-538-7865 |
| Contact Email: | CBF@CONTAINERSTORE.COM |
| Contact Title: | Not reported |
| EPA Region: | 09 |
| Land Type: | Not reported |
| Federal Waste Generator Description: | Not a generator, verified |
| Non-Notifier: | Not reported |
| Biennial Report Cycle: | Not reported |
| Accessibility: | Not reported |
| Active Site Indicator: | Handler Activities |
| State District Owner: | Not reported |
| State District: | Not reported |
| Mailing Address: | 500 FREEPORT PARKWAY |

**THE CONTAINER STORE INC (Continued)** **1024863318**

| | |
|---|---|
| Mailing City,State,Zip: | COPPELL, TX 75019 |
| Owner Name: | The Container Store Group |
| Owner Type: | Other |
| Operator Name: | Cathy Brooks-Fine |
| Operator Type: | Other |
| Short-Term Generator Activity: | No |
| Importer Activity: | No |
| Mixed Waste Generator: | No |
| Transporter Activity: | No |
| Transfer Facility Activity: | No |
| Recycler Activity with Storage: | No |
| Small Quantity On-Site Burner Exemption: | No |
| Smelting Melting and Refining Furnace Exemption: | No |
| Underground Injection Control: | No |
| Off-Site Waste Receipt: | No |
| Universal Waste Indicator: | Yes |
| Universal Waste Destination Facility: | Yes |
| Federal Universal Waste: | No |
| Active Site State-Reg Handler: | --- |
| Federal Facility Indicator: | Not reported |
| Hazardous Secondary Material Indicator: | N |
| Sub-Part K Indicator: | Not reported |
| 2018 GPRA Permit Baseline: | Not on the Baseline |
| 2018 GPRA Renewals Baseline: | Not on the Baseline |
| 202 GPRA Corrective Action Baseline: | No |
| Subject to Corrective Action Universe: | No |
| Non-TSDFs Where RCRA CA has Been Imposed Universe: | No |
| Corrective Action Priority Ranking: | No NCAPS ranking |
| Environmental Control Indicator: | No |
| Institutional Control Indicator: | No |
| Human Exposure Controls Indicator: | N/A |
| Groundwater Controls Indicator: | N/A |
| Significant Non-Complier Universe: | No |
| Unaddressed Significant Non-Complier Universe: | No |
| Addressed Significant Non-Complier Universe: | No |
| Significant Non-Complier With a Compliance Schedule Universe: | No |
| Financial Assurance Required: | Not reported |
| Handler Date of Last Change: | 20180907 |
| Recognized Trader-Importer: | No |
| Recognized Trader-Exporter: | No |
| Importer of Spent Lead Acid Batteries: | No |
| Exporter of Spent Lead Acid Batteries: | No |
| Recycler Activity Without Storage: | No |
| Manifest Broker: | No |
| Sub-Part P Indicator: | No |

Handler - Owner Operator:

| | |
|---|---|
| Owner/Operator Indicator: | Owner |
| Owner/Operator Name: THE CONTAINER STORE GROUP | |
| Legal Status: | Other |
| Date Became Current: | Not reported |
| Date Ended Current: | Not reported |
| Owner/Operator Address: | 500 FREEPORT PARKWAY |
| Owner/Operator City,State,Zip: | COPPELL, TX 75019 |
| Owner/Operator Telephone: | 972-538-6000 |
| Owner/Operator Telephone Ext: | Not reported |

**THE CONTAINER STORE INC (Continued)** **1024863318**

Owner/Operator Fax: Not reported
Owner/Operator Email: Not reported

Owner/Operator Indicator: Operator
Owner/Operator Name: CATHY BROOKS-FINE
Legal Status: Other
Date Became Current: Not reported
Date Ended Current: Not reported
Owner/Operator Address: 500 FREEPORT PARKWAY
Owner/Operator City,State,Zip: COPPELL, TX 75019
Owner/Operator Telephone: 972-538-6865
Owner/Operator Telephone Ext: Not reported
Owner/Operator Fax: Not reported
Owner/Operator Email: Not reported

Historic Generators:
Receive Date: 20171101
Handler Name: THE CONTAINER STORE INC
Federal Waste Generator Description: Not a generator, verified
State District Owner: Not reported
Large Quantity Handler of Universal Waste: No
Recognized Trader Importer: No
Recognized Trader Exporter: No
Spent Lead Acid Battery Importer: No
Spent Lead Acid Battery Exporter: No
Current Record: Yes
Non Storage Recycler Activity: Not reported
Electronic Manifest Broker: Not reported

List of NAICS Codes and Descriptions:
NAICS Code: 442299
NAICS Description: ALL OTHER HOME FURNISHINGS STORES

Facility Has Received Notices of Violations:
Violations: No Violations Found

Evaluation Action Summary:
Evaluations: No Evaluations Found

E MANIFEST:
Manifest Tracking Number: 012038788FLE
Last Updated Date: 20200117
Shipped Date: 20190709
Received Date: 20190731
Manifest Status: Signed
Submission Type: DataImage5Copy
Origin Type: Service
Generator EPA ID: CAL000431859
Generator Name: The Container Store
Generator Location Street Number: Not reported
Generator Location Street 1: 2030 ARDEN WAY
Generator Location Street 2: Not reported
Generator Location City: SACRAMENTO
Generator Location State: CA

**THE CONTAINER STORE INC (Continued)** **1024863318**

| | |
|---|---|
| Generator Location Zip: | 95825 |
| Generator Mail Street Number: | Not reported |
| Generator Mail Street 1: | 2030 Arden Way |
| Generator Mail Street 2: | Not reported |
| Generator Mail City: | Sacramento |
| Generator Mail Zip: | 95825 |
| Generator Mail State: | CA |
| Generator Contact Company Name: | Not reported |
| Designated Facility EPA ID: | NVD980895338 |
| Designated Facility Name: | 21st Century Environmental Management Of Nevada, Llc |
| Designated Facility Mail Street Number: | Not reported |
| Designated Facility Mail Street 1: | Not reported |
| Designated Facility Mail Street 2: | 2095 Newlands Drive East |
| Designated Facility Mail City: | Fernley |
| Designated Facility Mail Zip: | 89408 |
| Designated Facility Mail State: | NV |
| Designated Facility Location Street Number: | Not reported |
| Designated Facility Location Street 1: | 2095 Newlands Drive East |
| Designated Facility Location Street 2: | Not reported |
| Designated Facility Location City: | Fernley |
| Designated Facility Location Zip: | 89408 |
| Designated Facility Location State: | NV |
| Designated Facility Contact Company Name: | Not reported |
| Manifest Residue Indicator: | N |
| Rejection Indicator: | N |

| | |
|---|---|
| Manifest Tracking Number: | 200786211CLE |
| Last Updated Date: | 20240613 |
| Shipped Date: | 20240516 |
| Received Date: | 20240603 |
| Manifest Status: | Signed |
| Submission Type: | DataImage5Copy |
| Origin Type: | Service |
| Generator EPA ID: | CAL000431859 |
| Generator Name: | The Container Store |
| Generator Location Street Number: | Not reported |
| Generator Location Street 1: | 2030 ARDEN WAY |
| Generator Location Street 2: | Not reported |
| Generator Location City: | SACRAMENTO |
| Generator Location State: | CA |
| Generator Location Zip: | 95825 |
| Generator Mail Street Number: | Not reported |
| Generator Mail Street 1: | 2030 ARDEN WAY |
| Generator Mail Street 2: | Not reported |
| Generator Mail City: | SACRAMENTO |
| Generator Mail Zip: | 95825 |
| Generator Mail State: | CA |
| Generator Contact Company Name: | Not reported |
| Designated Facility EPA ID: | NVD980895338 |
| Designated Facility Name: | 21st Century Environmental Mgmt Of Nv, Llc |
| Designated Facility Mail Street Number: | 2095 |
| Designated Facility Mail Street 1: | Not reported |
| Designated Facility Mail Street 2: | NEWLANDS DR. EAST |
| Designated Facility Mail City: | FERNLEY |
| Designated Facility Mail Zip: | 89436 |
| Designated Facility Mail State: | NV |
| Designated Facility Location Street Number: | 2095 |

**THE CONTAINER STORE INC (Continued)** **1024863318**

| | |
|---|---|
| Designated Facility Location Street 1: | NEWLANDS DR. EAST |
| Designated Facility Location Street 2: | Not reported |
| Designated Facility Location City: | FERNLEY |
| Designated Facility Location Zip: | 89436 |
| Designated Facility Location State: | NV |
| Designated Facility Contact Company Name: | Not reported |
| Manifest Residue Indicator: | N |
| Rejection Indicator: | N |

| | |
|---|---|
| Manifest Tracking Number: | 200424772CLE |
| Last Updated Date: | 20230421 |
| Shipped Date: | 20230403 |
| Received Date: | 20230420 |
| Manifest Status: | Signed |
| Submission Type: | DataImage5Copy |
| Origin Type: | Service |
| Generator EPA ID: | CAL000431859 |
| Generator Name: | The Container Store |
| Generator Location Street Number: | Not reported |
| Generator Location Street 1: | 2030 ARDEN WAY |
| Generator Location Street 2: | Not reported |
| Generator Location City: | SACRAMENTO |
| Generator Location State: | CA |
| Generator Location Zip: | 95825 |
| Generator Mail Street Number: | Not reported |
| Generator Mail Street 1: | 2030 Arden Way |
| Generator Mail Street 2: | Not reported |
| Generator Mail City: | Sacramento |
| Generator Mail Zip: | 95825 |
| Generator Mail State: | CA |
| Generator Contact Company Name: | Not reported |
| Designated Facility EPA ID: | CAD008364432 |
| Designated Facility Name: | Rho Chem Llc |
| Designated Facility Mail Street Number: | Not reported |
| Designated Facility Mail Street 1: | Not reported |
| Designated Facility Mail Street 2: | 425 Isis Ave. |
| Designated Facility Mail City: | Inglewood |
| Designated Facility Mail Zip: | 90301 |
| Designated Facility Mail State: | CA |
| Designated Facility Location Street Number: | Not reported |
| Designated Facility Location Street 1: | 425 Isis Ave. |
| Designated Facility Location Street 2: | Not reported |
| Designated Facility Location City: | Inglewood |
| Designated Facility Location Zip: | 90301 |
| Designated Facility Location State: | CA |
| Designated Facility Contact Company Name: | Not reported |
| Manifest Residue Indicator: | N |
| Rejection Indicator: | N |

| | |
|---|---|
| Manifest Tracking Number: | 200424773CLE |
| Last Updated Date: | 20230418 |
| Shipped Date: | 20230403 |
| Received Date: | 20230411 |
| Manifest Status: | Signed |
| Submission Type: | DataImage5Copy |
| Origin Type: | Service |
| Generator EPA ID: | CAL000431859 |

**THE CONTAINER STORE INC (Continued)** **1024863318**

| | |
|---|---|
| Generator Name: | The Container Store |
| Generator Location Street Number: | Not reported |
| Generator Location Street 1: | 2030 ARDEN WAY |
| Generator Location Street 2: | Not reported |
| Generator Location City: | SACRAMENTO |
| Generator Location State: | CA |
| Generator Location Zip: | 95825 |
| Generator Mail Street Number: | Not reported |
| Generator Mail Street 1: | 2030 Arden Way |
| Generator Mail Street 2: | Not reported |
| Generator Mail City: | Sacramento |
| Generator Mail Zip: | 95825 |
| Generator Mail State: | CA |
| Generator Contact Company Name: | Not reported |
| Designated Facility EPA ID: | NVD980895338 |
| Designated Facility Name: | 21st Century Environmental Management Of Nevada, Llc |
| Designated Facility Mail Street Number: | Not reported |
| Designated Facility Mail Street 1: | Not reported |
| Designated Facility Mail Street 2: | 2095 Newlands Drive East |
| Designated Facility Mail City: | Fernley |
| Designated Facility Mail Zip: | 89408 |
| Designated Facility Mail State: | NV |
| Designated Facility Location Street Number: | Not reported |
| Designated Facility Location Street 1: | 2095 Newlands Drive East |
| Designated Facility Location Street 2: | Not reported |
| Designated Facility Location City: | Fernley |
| Designated Facility Location Zip: | 89408 |
| Designated Facility Location State: | NV |
| Designated Facility Contact Company Name: | Not reported |
| Manifest Residue Indicator: | N |
| Rejection Indicator: | N |

| | |
|---|---|
| Manifest Tracking Number: | 200424774CLE |
| Last Updated Date: | 20230505 |
| Shipped Date: | 20230403 |
| Received Date: | 20230411 |
| Manifest Status: | Signed |
| Submission Type: | DataImage5Copy |
| Origin Type: | Service |
| Generator EPA ID: | CAL000431859 |
| Generator Name: | The Container Store Inc |
| Generator Location Street Number: | Not reported |
| Generator Location Street 1: | 2030 ARDEN WAY |
| Generator Location Street 2: | Not reported |
| Generator Location City: | SACRAMENTO |
| Generator Location State: | CA |
| Generator Location Zip: | 95825 |
| Generator Mail Street Number: | Not reported |
| Generator Mail Street 1: | 500 FREEPORT PARKWAY |
| Generator Mail Street 2: | Not reported |
| Generator Mail City: | COPPELL |
| Generator Mail Zip: | 75019 |
| Generator Mail State: | TX |
| Generator Contact Company Name: | Not reported |
| Designated Facility EPA ID: | AZR000521146 |
| Designated Facility Name: | Yuma Yes 2 Waste Transfer Station |
| Designated Facility Mail Street Number: | Not reported |

**THE CONTAINER STORE INC (Continued)** **1024863318**

| | |
|---|---|
| Designated Facility Mail Street 1: | Not reported |
| Designated Facility Mail Street 2: | 2730 E 13TH ST |
| Designated Facility Mail City: | YUMA |
| Designated Facility Mail Zip: | 85365 |
| Designated Facility Mail State: | AZ |
| Designated Facility Location Street Number: | Not reported |
| Designated Facility Location Street 1: | 6500 S US HIGHWAY 95 |
| Designated Facility Location Street 2: | Not reported |
| Designated Facility Location City: | YUMA |
| Designated Facility Location Zip: | 85365 |
| Designated Facility Location State: | AZ |
| Designated Facility Contact Company Name: | Not reported |
| Manifest Residue Indicator: | N |
| Rejection Indicator: | N |

| | |
|---|---|
| Manifest Tracking Number: | 011434108FLE |
| Last Updated Date: | 20180904 |
| Shipped Date: | 20180706 |
| Received Date: | 20180719 |
| Manifest Status: | Signed |
| Submission Type: | DataImage5Copy |
| Origin Type: | Service |
| Generator EPA ID: | CAL000431859 |
| Generator Name: | The Container Store |
| Generator Location Street Number: | Not reported |
| Generator Location Street 1: | 2030 ARDEN WAY |
| Generator Location Street 2: | Not reported |
| Generator Location City: | SACRAMENTO |
| Generator Location State: | CA |
| Generator Location Zip: | 95825 |
| Generator Mail Street Number: | Not reported |
| Generator Mail Street 1: | 500 FREEPORT PKWY STE 100 |
| Generator Mail Street 2: | Not reported |
| Generator Mail City: | COPPELL |
| Generator Mail Zip: | 75019-3998 |
| Generator Mail State: | TX |
| Generator Contact Company Name: | Not reported |
| Designated Facility EPA ID: | NVD980895338 |
| Designated Facility Name: | 21st Century Environmental Management Of Nevada, Llc |
| Designated Facility Mail Street Number: | Not reported |
| Designated Facility Mail Street 1: | Not reported |
| Designated Facility Mail Street 2: | 2095 Newlands Drive East |
| Designated Facility Mail City: | Fernley |
| Designated Facility Mail Zip: | 89408 |
| Designated Facility Mail State: | NV |
| Designated Facility Location Street Number: | Not reported |
| Designated Facility Location Street 1: | 2095 Newlands Drive East |
| Designated Facility Location Street 2: | Not reported |
| Designated Facility Location City: | Fernley |
| Designated Facility Location Zip: | 89408 |
| Designated Facility Location State: | NV |
| Designated Facility Contact Company Name: | Not reported |
| Manifest Residue Indicator: | N |
| Rejection Indicator: | N |

Federal Waste:

| | |
|---|---|
| Manifest Tracking Number: | 011434108FLE |

**THE CONTAINER STORE INC (Continued)** **1024863318**

Waste Line Number: 1
Federal Waste Code: D002
Federal Waste: CORROSIVE WASTE

Manifest Tracking Number: 011434108FLE
Waste Line Number: 2
Federal Waste Code: D001
Federal Waste: IGNITABLE WASTE

Manifest Tracking Number: 011434108FLE
Waste Line Number: 3
Federal Waste Code: D001
Federal Waste: IGNITABLE WASTE

State Waste:
Manifest Tracking Number: 011434108FLE
Waste Line Number: 1
State Waste Code Owner: CA
State Waste Code: 122
State Waste: Alkaline solution without metals (pH > 12.5

Manifest Tracking Number: 011434108FLE
Waste Line Number: 2
State Waste Code Owner: CA
State Waste Code: 214
State Waste: Unspecified solvent mixture

Manifest Tracking Number: 011434108FLE
Waste Line Number: 3
State Waste Code Owner: CA
State Waste Code: 214
State Waste: Unspecified solvent mixture

Transporter:
Manifest Tracking Number: 011434108FLE
Transporter Line Number: 1
Transporter EPA ID: MNS000110924
Transporter Name: Stericycle Specialty Waste Solutions Inc

Waste Line:
Manifest Tracking Number: 011434108FLE
Waste Line Number: 1
U.S. DOT Hazardous Indicator: Y
U.S. DOT ID Number: UN1760
U.S. DOT Description: Un1760, Waste Corrosive Liquids, N.O.S. (Sodium Hydroxide, Potassium Hydroxide), 8, Pg Ii, Erg#154
Non-Hazardous Waste Description: Not reported
Number of Containers: 1
Container Type Code: DF
Container Type Description: Fiberboard or plastic drums, barrels, kegs
Waste Quantity: 55
Quantity Unit of Measure Code: P
Quantity Unit of Measure Description: Pounds
Waste Quantity, in Tons: 0.0275
Acute Waste Quantity, in Tons: 0
Non-Acute Waste Quantity, in Tons: 0.0275

**THE CONTAINER STORE INC (Continued)** **1024863318**

| | |
|---|---|
| Waste Quantity, in Kilograms: | 24.943325 |
| Acute Waste Quantity, in Kilograms: | 0 |
| Non-Acute Waste Quantity, in Kilorgrams: | 24.943325 |
| Management Method Code: | H141 |
| Management Method Description: | STORAGE, BULKING AND/OR TRANSFER OFF SITE |
| Waste Residue Indicator: | N |
| Quantity Discrepancy Indicator: | N |
| Waste Type Discrepancy Indicator: | N |
| Waste Density: | Not reported |
| Waste Density Unit of Measure Code: | Not reported |
| Waste Density Unit of Measure Description: | Not reported |
| Form Code: | Not reported |
| Form Code Description: | Not reported |
| Source Code: | Not reported |
| Source Code Description: | Not reported |
| Waste Minimization Code: | Not reported |
| Waste Minimization Code Description: | Not reported |
| Consent Number: | Not reported |
| EPA Waste Indicator: | Y |

| | |
|---|---|
| Manifest Tracking Number: | 011434108FLE |
| Waste Line Number: | 2 |
| U.S. DOT Hazardous Indicator: | Y |
| U.S. DOT ID Number: | UN1950 |
| U.S. DOT Description: | Un1950, Waste Aerosols, [Flammable, (Each Not Exceeding 1 L Capacity)] 2.1, Erg#126 |
| Non-Hazardous Waste Description: | Not reported |
| Number of Containers: | 1 |
| Container Type Code: | CF |
| Container Type Description: | Fiber or plastic boxes, cartons, cases |
| Waste Quantity: | 12 |
| Quantity Unit of Measure Code: | P |
| Quantity Unit of Measure Description: | Pounds |
| Waste Quantity, in Tons: | 0.006 |
| Acute Waste Quantity, in Tons: | 0 |
| Non-Acute Waste Quantity, in Tons: | 0.006 |
| Waste Quantity, in Kilograms: | 5.44218 |
| Acute Waste Quantity, in Kilograms: | 0 |
| Non-Acute Waste Quantity, in Kilorgrams: | 5.44218 |
| Management Method Code: | H141 |
| Management Method Description: | STORAGE, BULKING AND/OR TRANSFER OFF SITE |
| Waste Residue Indicator: | N |
| Quantity Discrepancy Indicator: | N |
| Waste Type Discrepancy Indicator: | N |
| Waste Density: | Not reported |
| Waste Density Unit of Measure Code: | Not reported |
| Waste Density Unit of Measure Description: | Not reported |
| Form Code: | Not reported |
| Form Code Description: | Not reported |
| Source Code: | Not reported |
| Source Code Description: | Not reported |
| Waste Minimization Code: | Not reported |
| Waste Minimization Code Description: | Not reported |
| Consent Number: | Not reported |
| EPA Waste Indicator: | Y |

| | |
|---|---|
| Manifest Tracking Number: | 011434108FLE |

**THE CONTAINER STORE INC (Continued)** **1024863318**

| | |
|---|---|
| Waste Line Number: | 3 |
| U.S. DOT Hazardous Indicator: | Y |
| U.S. DOT ID Number: | UN1993 |
| U.S. DOT Description: | Un1993, Waste Flammable Liquids, N.O.S. (Ethanol, Isopropyl Alcohol), 3, Pg Ii, Erg#128 |
| Non-Hazardous Waste Description: | Not reported |
| Number of Containers: | 1 |
| Container Type Code: | CF |
| Container Type Description: | Fiber or plastic boxes, cartons, cases |
| Waste Quantity: | 3 |
| Quantity Unit of Measure Code: | P |
| Quantity Unit of Measure Description: | Pounds |
| Waste Quantity, in Tons: | 0.0015 |
| Acute Waste Quantity, in Tons: | 0 |
| Non-Acute Waste Quantity, in Tons: | 0.0015 |
| Waste Quantity, in Kilograms: | 1.360545 |
| Acute Waste Quantity, in Kilograms: | 0 |
| Non-Acute Waste Quantity, in Kilorgrams: | 1.360545 |
| Management Method Code: | H141 |
| Management Method Description: | STORAGE, BULKING AND/OR TRANSFER OFF SITE |
| Waste Residue Indicator: | N |
| Quantity Discrepancy Indicator: | N |
| Waste Type Discrepancy Indicator: | N |
| Waste Density: | Not reported |
| Waste Density Unit of Measure Code: | Not reported |
| Waste Density Unit of Measure Description: | Not reported |
| Form Code: | Not reported |
| Form Code Description: | Not reported |
| Source Code: | Not reported |
| Source Code Description: | Not reported |
| Waste Minimization Code: | Not reported |
| Waste Minimization Code Description: | Not reported |
| Consent Number: | Not reported |
| EPA Waste Indicator: | Y |

---

**BE486** **EXECUTIVE INN** **Sacramento Co. ML** **S105267762**
**SW** **2030 ARDEN WY** **N/A**
**1/8-1/4** **SACRAMENTO, CA 95825**
**0.229 mi.**
**1207 ft.** **Site 3 of 4 in cluster BE**

**Relative:** Sacramento Co. ML:
**Lower**

| | |
|---|---|
| **Actual:** Name: | EXECUTIVE INN |
| **39 ft.** Address: | 2030 ARDEN WY |
| City,State,Zip: | SACRAMENTO, CA 95825 |
| Facility Id: | Not reported |
| Facility Status: | Inactive. Included on a listing no longer updated. |
| FD: | C |
| Billing Codes BP: | Disclaimer |
| Billing Codes UST: | No Tanks |
| WG Bill Code: | Oil Changed by Outside Company-No Fee |
| Target Property Bill Cod: | 50 |
| Food Bill Code: | 50 |
| CUPA Permit Date: | Not reported |
| HAZMAT Permit Date: | Not reported |
| HAZMAT Inspection Date: | Not reported |
| Hazmat Date BP Received: | Not reported |
| UST Permit Dt: | Not reported |

**EXECUTIVE INN (Continued)** **S105267762**

| | |
|---|---|
| UST Inspection Date: | Not reported |
| UST Tank Test Date: | Not reported |
| Number of Tanks: | 0 |
| UST Tank Test Date: | Not reported |
| SIC Code: | Not reported |
| Tier Permitting: | Not reported |
| AST Bill Code: | Not reported |
| CALARP Bill Code: | Not reported |

---

**BE487** **SYUFY ENTERPRISES** **CERS HAZ WASTE** **S118228343**
**SW** **2030 ARDEN WAY** **HWTS** **N/A**
**1/8-1/4** **SACRAMENTO, CA 95825** **HAZNET**
**0.229 mi.**
**1207 ft.** **Site 4 of 4 in cluster BE**

**Relative:**
**Lower**

**Actual:**
**39 ft.**

CERS HAZ WASTE:

| | |
|---|---|
| Name: | THE CONTAINER STORE |
| Address: | 2030 ARDEN WAY |
| City,State,Zip: | SACRAMENTO, CA 95825 |
| Site ID: | 576560 |
| CERS ID: | 10723975 |
| CERS Description: | Hazardous Waste Generator |

Violations:

| | |
|---|---|
| Site ID: | 576560 |
| Site Name: | THE CONTAINER STORE |
| Violation Date: | 10-28-2022 |
| Citation: | HSC 6.5 Multiple - California Health and Safety Code, Chapter 6.5, Section(s) Multiple |
| Violation Description: | Hazardous Waste Generator Program - Operations/Maintenance - General |
| Violation Notes: | OBSERVATION: The contents of the hazardous waste storage bins have exceeded the allowable storage time-limit and need to be properly disposed of. Last disposal was 7/9/19 and bins are overfull. CORRECTIVE ACTION: Contact your waste hauler for disposal and submit a copy of the manifest/receipt to this department. |
| Violation Division: | Sacramento County Env Management Department |
| Violation Program: | HW |
| Violation Source: | CERS, |

| | |
|---|---|
| Site ID: | 576560 |
| Site Name: | THE CONTAINER STORE |
| Violation Date: | 07-01-2017 |
| Citation: | 40 CFR 1 265.31 - U.S. Code of Federal Regulations, Title 40, Chapter 1, Section(s) 265.31 |
| Violation Description: | Failure to maintain and operate the facility to minimize the possibility of a fire, explosion, or any unplanned sudden or non-sudden release of hazardous waste or hazardous waste constituents to air, soil, or surface water which could threaten human health or the environment. |
| Violation Notes: | Returned to compliance on 11/20/2017. OBSERVATION: There is no spill mitigation material on site. CORRECTIVE ACTION: Submit photos/documentation to this department demonstrating that an adequate amount of spill control material has been obtained and will be maintained on site. |
| Violation Division: | Sacramento County Env Management Department |
| Violation Program: | HW |
| Violation Source: | CERS, |

**SYUFY ENTERPRISES (Continued)** **S118228343**

Site ID: 576560
Site Name: THE CONTAINER STORE
Violation Date: 07-01-2017
Citation: 40 CFR 1 262.34(d)(5)(iii) - U.S. Code of Federal Regulations, Title 40, Chapter 1, Section(s) 262.34(d)(5)(iii)
Violation Description: Failure to ensure that all employees are thoroughly familiar with proper waste handling and emergency procedures, relevant to their responsibilities during normal facility operations and emergencies.
Violation Notes: Returned to compliance on 11/20/2017. OBSERVATION: Employees are not thoroughly familiar with proper waste handling and emergency procedures as demonstrated by the number and type of hazardous waste violations observed at the time of inspection. There is no hazardous waste management program or hazardous waste training program in place. CORRECTIVE ACTION: Submit documentation to this department demonstrating that employees have been properly trained and that a hazardous waste management program has been developed and implemented.
Violation Division: Sacramento County Env Management Department
Violation Program: HW
Violation Source: CERS,

Site ID: 576560
Site Name: THE CONTAINER STORE
Violation Date: 07-01-2017
Citation: 22 CCR 12 66262.11 - California Code of Regulations, Title 22, Chapter 12, Section(s) 66262.11
Violation Description: Failure to determine if wastes generated are hazardous waste by using generator knowledge or applying testing method.
Violation Notes: Returned to compliance on 11/20/2017. OBSERVATION: There is no hazardous waste management program in place. There is no guidance for employees for proper disposal of hazardous waste, other than the section titled "Responding to a chemical spill or leak" in the Haz Comm section in the Safety binder, which directs employees to consult the SDS for proper disposal. CORRECTIVE ACTION: Submit documentation to this department demonstrating that any damaged / unsellable items have been properly characterized to determine if it is a hazardous waste. If determined to be hazardous submit a manifest/receipt documenting proper disposal and a statement demonstrating how you will manage it in the future. Keep the test results, waste analyses, or other determinations at least three years from the date that the waste was last sent to on-site or off-site treatment, storage, or disposal.
Violation Division: Sacramento County Env Management Department
Violation Program: HW
Violation Source: CERS,

Site ID: 576560
Site Name: THE CONTAINER STORE
Violation Date: 07-01-2017
Citation: 22 CCR 12 66262.12 - California Code of Regulations, Title 22, Chapter 12, Section(s) 66262.12
Violation Description: Failure to obtain an Identification Number prior to treating, storing, disposing of, transporting or offering for transportation any hazardous waste.
Violation Notes: Returned to compliance on 11/01/2017. OBSERVATION: The generator has not obtained an active EPA ID number to manage hazardous waste. A hazardous waste generator shall not treat, store, dispose of, transport or offer for transportation, hazardous waste without an active EPA ID number. CORRECTIVE ACTION: Submit an application to the

**SYUFY ENTERPRISES (Continued)** **S118228343**

California Department of Toxic Substances Control to obtain an EPA ID number. Submit a copy of the completed application to this department.
Violation Division: Sacramento County Env Management Department
Violation Program: HW
Violation Source: CERS,

Evaluation:
Eval General Type: Compliance Evaluation Inspection
Eval Date: 07-01-2017
Violations Found: Yes
Eval Type: Routine done by local agency
Eval Notes: Not reported
Eval Division: Sacramento County Env Management Department
Eval Program: HW
Eval Source: CERS,

Eval General Type: Compliance Evaluation Inspection
Eval Date: 10-28-2022
Violations Found: Yes
Eval Type: Routine done by local agency
Eval Notes: This report was emailed to the Environmental contact listed on the HMBP Ashley Campbell (acampbell@harsco.com) on 10/28/22.
Eval Division: Sacramento County Env Management Department
Eval Program: HW
Eval Source: CERS,

Enforcement Action:
Site ID: 576560
Site Name: THE CONTAINER STORE
Site Address: 2030 ARDEN WAY
Site City: SACRAMENTO
Site Zip: 95825
Enf Action Date: 09-21-2017
Enf Action Type: Notice of Violation (Unified Program)
Enf Action Description: Notice of Violation Issued by the Inspector at the Time of Inspection
Enf Action Notes: Not reported
Enf Action Division: Sacramento County Env Management Department
Enf Action Program: HW
Enf Action Source: CERS,

Affiliation:
Affiliation Type Desc: Environmental Contact
Entity Name: ASHLEY CAMPBELL
Entity Title: Not reported
Affiliation Address: 9950 CHEMICAL ROAD
Affiliation City: PASADENA
Affiliation State: TX
Affiliation Country: Not reported
Affiliation Zip: 77507
Affiliation Phone: ,

Affiliation Type Desc: Parent Corporation
Entity Name: THE CONTAINER STORE
Entity Title: Not reported
Affiliation Address: Not reported
Affiliation City: Not reported

**SYUFY ENTERPRISES (Continued)** **S118228343**

Affiliation State: Not reported
Affiliation Country: Not reported
Affiliation Zip: Not reported
Affiliation Phone: ,

Affiliation Type Desc: Document Preparer
Entity Name: ASHLEY CAMPBELL
Entity Title: Not reported
Affiliation Address: Not reported
Affiliation City: Not reported
Affiliation State: Not reported
Affiliation Country: Not reported
Affiliation Zip: Not reported
Affiliation Phone: ,

Affiliation Type Desc: Identification Signer
Entity Name: Ashley Campbell
Entity Title: COMPLIANCE & REG AFFAIR SPEC
Affiliation Address: Not reported
Affiliation City: Not reported
Affiliation State: Not reported
Affiliation Country: Not reported
Affiliation Zip: Not reported
Affiliation Phone: ,

Affiliation Type Desc: CUPA District
Entity Name: Sacramento County Environmental Management Departm
Entity Title: Not reported
Affiliation Address: 11080 WHITE ROCK ROAD, STE. 200
Affiliation City: RANCHO CORDOVA
Affiliation State: CA
Affiliation Country: Not reported
Affiliation Zip: 95670
Affiliation Phone: (916) 875-8550,

Affiliation Type Desc: Operator
Entity Name: THE CONTAINER STORE #90
Entity Title: Not reported
Affiliation Address: Not reported
Affiliation City: Not reported
Affiliation State: Not reported
Affiliation Country: Not reported
Affiliation Zip: Not reported
Affiliation Phone: (916) 246-5130,

Affiliation Type Desc: Facility Mailing Address
Entity Name: Mailing Address
Entity Title: Not reported
Affiliation Address: 500 FREEPORT PARKWAY STE 100
Affiliation City: COPPELL
Affiliation State: TX
Affiliation Country: Not reported
Affiliation Zip: 75019
Affiliation Phone: ,

Affiliation Type Desc: Legal Owner
Entity Name: THE CONTAINER STORE INC

**SYUFY ENTERPRISES (Continued)** **S118228343**

| | |
|---|---|
| Entity Title: | Not reported |
| Affiliation Address: | 500 FREEPORT PARKWAY, STE 100 |
| Affiliation City: | COPPELL |
| Affiliation State: | TX |
| Affiliation Country: | United States |
| Affiliation Zip: | 75019 |
| Affiliation Phone: | (972) 538-6437, |

HWTS:

| | |
|---|---|
| Name: | SYUFY ENTERPRISES |
| Address: | 2030 ARDEN WAY |
| Address 2: | Not reported |
| City,State,Zip: | SACRAMENTO, CA 95825 |
| EPA ID: | CAC002795102 |
| Inactive Date: | 02/25/2015 |
| Create Date: | 11/26/2014 |
| Last Act Date: | Not reported |
| Mailing Name: | Not reported |
| Mailing Address: | 150 PELICAN WAY |
| Mailing Address 2: | Not reported |
| Mailing City,State,Zip: | SAN RAFAEL, CA 94901 |
| Owner Name: | SYUFY ENTERPRISES |
| Owner Address: | 150 PELICAN WAY |
| Owner Address 2: | Not reported |
| Owner City,State,Zip: | SAN RAFAEL, CA 94901 |
| Owner Phone: | Not reported |
| Owner Fax: | Not reported |
| Contact Name: | SYUFY ENTERPRISES |
| Contact Address: | 150 PELICAN WAY |
| Contact Address 2: | Not reported |
| City,State,Zip: | SAN RAFAEL, CA 94901 |
| Contact Phone: | Not reported |
| Contact Fax: | Not reported |
| Facility Status: | Inactive |
| Facility Type: | TEMPORARY |
| Category: | STATE |
| Latitude: | 38.59604 |
| Longitude: | -121.418223 |

NAICS:

| | |
|---|---|
| EPA ID: | CAC002795102 |
| Create Date: | 2014-11-26 12:19:35.210 |
| NAICS Code: | 99999 |
| NAICS Description: | Not Otherwise Specified |
| Issued EPA ID Date: | 2014-11-26 12:19:35.21300 |
| Inactive Date: | 2015-02-25 12:19:35.21000 |
| Facility Name: | SYUFY ENTERPRISES |
| Facility Address: | 2030 ARDEN WAY |
| Facility Address 2: | Not reported |
| Facility City: | SACRAMENTO |
| Facility County: | Not reported |
| Facility State: | CA |
| Facility Zip: | 95825 |

**SYUFY ENTERPRISES (Continued)** **S118228343**

HAZNET:

| | |
|---|---|
| Name: | SYUFY ENTERPRISES |
| Address: | 2030 ARDEN WAY |
| Address 2: | Not reported |
| City,State,Zip: | SACRAMENTO, CA 95825 |
| Contact: | SYUFY ENTERPRISES |
| Telephone: | 4154488300 |
| Mailing Name: | Not reported |
| Mailing Address: | 150 PELICAN WAY |
| Year: | 2015 |
| Gepaid: | CAC002795102 |
| TSD EPA ID: | NVT330010000 |
| CA Waste Code: | 331 - Off-specification, aged or surplus organics |
| Disposal Method: | H039 - Other Recovery Of Reclamation For Reuse Including Acid Regeneration, Organics Recovery Ect |
| Tons: | 0.5 |
| Year: | 2015 |
| Gepaid: | CAC002795102 |
| TSD EPA ID: | ARD981057870 |
| CA Waste Code: | 331 - Off-specification, aged or surplus organics |
| Disposal Method: | H061 - Fuel Blending Prior To Energy Recovery At Another Site |
| Tons: | 0.125 |
| Year: | 2015 |
| Gepaid: | CAC002795102 |
| TSD EPA ID: | CAD044429835 |
| CA Waste Code: | 141 - Off-specification, aged or surplus inorganics |
| Disposal Method: | H141 - Storage, Bulking, And/Or Transfer Off Site--No Treatment/Reovery (H010-H129) Or (H131-H135) |
| Tons: | 0.03 |
| Year: | 2015 |
| Gepaid: | CAC002795102 |
| TSD EPA ID: | CAD044429835 |
| CA Waste Code: | 181 - Other inorganic solid waste |
| Disposal Method: | H141 - Storage, Bulking, And/Or Transfer Off Site--No Treatment/Reovery (H010-H129) Or (H131-H135) |
| Tons: | 0.0125 |
| Year: | 2015 |
| Gepaid: | CAC002795102 |
| TSD EPA ID: | CAD982042475 |
| CA Waste Code: | 151 - Asbestos containing waste |
| Disposal Method: | H132 - Landfill Or Surface Impoundment That Will Be Closed As Landfill( To Include On-Site Treatment And/Or Stabilization) |
| Tons: | 16.1 |
| Year: | 2014 |
| Gepaid: | CAC002795102 |
| TSD EPA ID: | CAD982042475 |
| CA Waste Code: | 151 - Asbestos containing waste |
| Disposal Method: | H132 - Landfill Or Surface Impoundment That Will Be Closed As Landfill( To Include On-Site Treatment And/Or Stabilization) |
| Tons: | 29.9 |

**SYUFY ENTERPRISES (Continued)** **S118228343**

Additional Information:

| | |
|---|---|
| Year: | 2015 |
| Gen EPA ID: | CAC002795102 |
| Shipment Date: | 20150112 |
| Creation Date: | Not reported |
| Receipt Date: | Not reported |
| Manifest ID: | 013792730JJK |
| Trans EPA ID: | CAR000188201 |
| Trans Name: | ENVIRONMENTAL RECOVERY SERVICES INC |
| Trans 2 EPA ID: | Not reported |
| Trans 2 Name: | Not reported |
| TSDF EPA ID: | CAD044429835 |
| Trans Name: | CLEAN HARBORS WILMINGTON LLC |
| TSDF Alt EPA ID: | Not reported |
| TSDF Alt Name: | Not reported |
| Waste Code Description: | 141 - Off-specification, aged, or surplus inorganics |
| RCRA Code: | D002 |
| Meth Code: | H141 - Storage, Bulking, And/Or Transfer Off Site--No Treatment/Reovery (H010-H129) Or (H131-H135) |
| Quantity Tons: | 0.02 |
| Waste Quantity: | 40 |
| Quantity Unit: | P |
| Additional Code 1: | Not reported |
| Additional Code 2: | Not reported |
| Additional Code 3: | Not reported |
| Additional Code 4: | Not reported |
| Additional Code 5: | Not reported |
| Shipment Date: | 20150112 |
| Creation Date: | 6/25/2015 22:15:51 |
| Receipt Date: | 20150127 |
| Manifest ID: | 013792729JJK |
| Trans EPA ID: | CAR000188201 |
| Trans Name: | ENVIRONMENTAL RECOVERY SERVICES INC |
| Trans 2 EPA ID: | CAR000187922 |
| Trans 2 Name: | RUST AND SONS |
| TSDF EPA ID: | ARD981057870 |
| Trans Name: | RINECO |
| TSDF Alt EPA ID: | Not reported |
| TSDF Alt Name: | Not reported |
| Waste Code Description: | 331 - Off-specification, aged, or surplus organics |
| RCRA Code: | F005 |
| Meth Code: | H061 - Fuel Blending Prior To Energy Recovery At Another Site |
| Quantity Tons: | 0.125 |
| Waste Quantity: | 250 |
| Quantity Unit: | P |
| Additional Code 1: | F003 |
| Additional Code 2: | D001 |
| Additional Code 3: | Not reported |
| Additional Code 4: | Not reported |
| Additional Code 5: | Not reported |
| Shipment Date: | 20150112 |
| Creation Date: | 5/19/2015 22:15:07 |
| Receipt Date: | 20150122 |
| Manifest ID: | 013792730JJK |

**SYUFY ENTERPRISES (Continued)** **S118228343**

| | |
|---|---|
| Trans EPA ID: | CAR000188201 |
| Trans Name: | ENVIRONMENTAL RECOVERY SERVICES INC |
| Trans 2 EPA ID: | Not reported |
| Trans 2 Name: | Not reported |
| TSDF EPA ID: | CAD044429835 |
| Trans Name: | CLEAN HARBORS WILMINGTON LLC |
| TSDF Alt EPA ID: | Not reported |
| TSDF Alt Name: | Not reported |
| Waste Code Description: | 181 - Other inorganic solid waste Organics |
| RCRA Code: | D001 |
| Meth Code: | H141 - Storage, Bulking, And/Or Transfer Off Site--No Treatment/Reovery (H010-H129) Or (H131-H135) |
| Quantity Tons: | 0.0125 |
| Waste Quantity: | 25 |
| Quantity Unit: | P |
| Additional Code 1: | Not reported |
| Additional Code 2: | Not reported |
| Additional Code 3: | Not reported |
| Additional Code 4: | Not reported |
| Additional Code 5: | Not reported |
| | |
| Shipment Date: | 20150112 |
| Creation Date: | 5/19/2015 22:15:07 |
| Receipt Date: | 20150122 |
| Manifest ID: | 013792730JJK |
| Trans EPA ID: | CAR000188201 |
| Trans Name: | ENVIRONMENTAL RECOVERY SERVICES INC |
| Trans 2 EPA ID: | Not reported |
| Trans 2 Name: | Not reported |
| TSDF EPA ID: | CAD044429835 |
| Trans Name: | CLEAN HARBORS WILMINGTON LLC |
| TSDF Alt EPA ID: | Not reported |
| TSDF Alt Name: | Not reported |
| Waste Code Description: | 141 - Off-specification, aged, or surplus inorganics |
| RCRA Code: | D002 |
| Meth Code: | H141 - Storage, Bulking, And/Or Transfer Off Site--No Treatment/Reovery (H010-H129) Or (H131-H135) |
| Quantity Tons: | 0.005 |
| Waste Quantity: | 10 |
| Quantity Unit: | P |
| Additional Code 1: | Not reported |
| Additional Code 2: | Not reported |
| Additional Code 3: | Not reported |
| Additional Code 4: | Not reported |
| Additional Code 5: | Not reported |
| | |
| Shipment Date: | 20150112 |
| Creation Date: | 5/19/2015 22:15:07 |
| Receipt Date: | 20150122 |
| Manifest ID: | 013792730JJK |
| Trans EPA ID: | CAR000188201 |
| Trans Name: | ENVIRONMENTAL RECOVERY SERVICES INC |
| Trans 2 EPA ID: | Not reported |
| Trans 2 Name: | Not reported |
| TSDF EPA ID: | CAD044429835 |
| Trans Name: | CLEAN HARBORS WILMINGTON LLC |
| TSDF Alt EPA ID: | Not reported |

**SYUFY ENTERPRISES (Continued)** **S118228343**

| | |
|---|---|
| TSDF Alt Name: | Not reported |
| Waste Code Description: | 141 - Off-specification, aged, or surplus inorganics |
| RCRA Code: | D002 |
| Meth Code: | H141 - Storage, Bulking, And/Or Transfer Off Site--No Treatment/Reovery (H010-H129) Or (H131-H135) |
| Quantity Tons: | 0.02 |
| Waste Quantity: | 40 |
| Quantity Unit: | P |
| Additional Code 1: | Not reported |
| Additional Code 2: | Not reported |
| Additional Code 3: | Not reported |
| Additional Code 4: | Not reported |
| Additional Code 5: | Not reported |
| | |
| Shipment Date: | 20150112 |
| Creation Date: | 5/19/2015 22:15:07 |
| Receipt Date: | 20150122 |
| Manifest ID: | 013792730JJK |
| Trans EPA ID: | CAR000188201 |
| Trans Name: | ENVIRONMENTAL RECOVERY SERVICES INC |
| Trans 2 EPA ID: | Not reported |
| Trans 2 Name: | Not reported |
| TSDF EPA ID: | CAD044429835 |
| Trans Name: | CLEAN HARBORS WILMINGTON LLC |
| TSDF Alt EPA ID: | Not reported |
| TSDF Alt Name: | Not reported |
| Waste Code Description: | 141 - Off-specification, aged, or surplus inorganics |
| RCRA Code: | D002 |
| Meth Code: | H141 - Storage, Bulking, And/Or Transfer Off Site--No Treatment/Reovery (H010-H129) Or (H131-H135) |
| Quantity Tons: | 0.005 |
| Waste Quantity: | 10 |
| Quantity Unit: | P |
| Additional Code 1: | Not reported |
| Additional Code 2: | Not reported |
| Additional Code 3: | Not reported |
| Additional Code 4: | Not reported |
| Additional Code 5: | Not reported |
| | |
| Shipment Date: | 20150112 |
| Creation Date: | 6/26/2015 22:15:47 |
| Receipt Date: | 20150122 |
| Manifest ID: | 013792731JJK |
| Trans EPA ID: | CAR000188201 |
| Trans Name: | ENVIRONMENTAL RECOVERY SERVICES INC |
| Trans 2 EPA ID: | CAR000189928 |
| Trans 2 Name: | JAG NV TRANSPORT |
| TSDF EPA ID: | NVT330010000 |
| Trans Name: | US ECOLOGY |
| TSDF Alt EPA ID: | Not reported |
| TSDF Alt Name: | Not reported |
| Waste Code Description: | 331 - Off-specification, aged, or surplus organics |
| RCRA Code: | Not reported |
| Meth Code: | H039 - Other Recovery Of Reclamation For Reuse Including Acid Regeneration, Organics Recovery Ect |
| Quantity Tons: | 0.5 |
| Waste Quantity: | 1000 |

**SYUFY ENTERPRISES (Continued)** **S118228343**

Quantity Unit: P
Additional Code 1: Not reported
Additional Code 2: Not reported
Additional Code 3: Not reported
Additional Code 4: Not reported
Additional Code 5: Not reported

Shipment Date: 20150109
Creation Date: 3/27/2015 22:15:11
Receipt Date: 20150109
Manifest ID: 012731509JJK
Trans EPA ID: CAL000349369
Trans Name: FERMA CORP
Trans 2 EPA ID: Not reported
Trans 2 Name: Not reported
TSDF EPA ID: CAD982042475
Trans Name: RECOLOGY
TSDF Alt EPA ID: Not reported
TSDF Alt Name: Not reported
Waste Code Description: 151 - Asbestos-containing waste
RCRA Code: Not reported
Meth Code: H132 - Landfill Or Surface Impoundment That Will Be Closed As Landfill( To Include On-Site Treatment And/Or Stabilization)

Quantity Tons: 16.1
Waste Quantity: 70
Quantity Unit: Y
Additional Code 1: Not reported
Additional Code 2: Not reported
Additional Code 3: Not reported
Additional Code 4: Not reported
Additional Code 5: Not reported

Additional Information:
Year: 2014
Gen EPA ID: CAC002795102

Shipment Date: 20141223
Creation Date: 3/27/2015 22:15:11
Receipt Date: 20141223
Manifest ID: 012731508JJK
Trans EPA ID: CAL000349369
Trans Name: FERMA CORP
Trans 2 EPA ID: Not reported
Trans 2 Name: Not reported
TSDF EPA ID: CAD982042475
Trans Name: RECOLOGY
TSDF Alt EPA ID: Not reported
TSDF Alt Name: Not reported
Waste Code Description: 151 - Asbestos-containing waste
RCRA Code: Not reported
Meth Code: H132 - Landfill Or Surface Impoundment That Will Be Closed As Landfill( To Include On-Site Treatment And/Or Stabilization)

Quantity Tons: 16.1
Waste Quantity: 70
Quantity Unit: Y
Additional Code 1: Not reported
Additional Code 2: Not reported

**SYUFY ENTERPRISES (Continued)** **S118228343**

| | |
|---|---|
| Additional Code 3: | Not reported |
| Additional Code 4: | Not reported |
| Additional Code 5: | Not reported |
| | |
| Shipment Date: | 20141210 |
| Creation Date: | 3/27/2015 22:15:05 |
| Receipt Date: | 20141210 |
| Manifest ID: | 012731507JJK |
| Trans EPA ID: | CAL000349369 |
| Trans Name: | FERMA CORP |
| Trans 2 EPA ID: | Not reported |
| Trans 2 Name: | Not reported |
| TSDF EPA ID: | CAD982042475 |
| Trans Name: | HAY RD LANDFILL / RECOLOGY |
| TSDF Alt EPA ID: | Not reported |
| TSDF Alt Name: | Not reported |
| Waste Code Description: | 151 - Asbestos-containing waste |
| RCRA Code: | Not reported |
| Meth Code: | H132 - Landfill Or Surface Impoundment That Will Be Closed As Landfill( To Include On-Site Treatment And/Or Stabilization) |
| Quantity Tons: | 13.8 |
| Waste Quantity: | 60 |
| Quantity Unit: | Y |
| Additional Code 1: | Not reported |
| Additional Code 2: | Not reported |
| Additional Code 3: | Not reported |
| Additional Code 4: | Not reported |
| Additional Code 5: | Not reported |

---

**BF488** **ROBERTA'S PRINTING-COPYING** **Sacramento Co. ML** **S123293838**
**ENE** **2546 COTTAGE WY** **N/A**
**1/8-1/4** **SACRAMENTO, CA 95825**
**0.231 mi.**
**1220 ft.** **Site 1 of 5 in cluster BF**

**Relative:**
**Higher**

**Actual:**
**54 ft.**

Sacramento Co. ML:

| | |
|---|---|
| Name: | ROBERTA'S PRINTING-COPYING |
| Address: | 2546 COTTAGE WY |
| City,State,Zip: | SACRAMENTO, CA 95825 |
| Facility Id: | Not reported |
| Facility Status: | Inactive. Included on a listing no longer updated. |
| FD: | C |
| Billing Codes BP: | Disclaimer |
| Billing Codes UST: | No Tanks |
| WG Bill Code: | Oil Changed by Outside Company-No Fee |
| Target Property Bill Cod: | 50 |
| Food Bill Code: | 50 |
| CUPA Permit Date: | Not reported |
| HAZMAT Permit Date: | Not reported |
| HAZMAT Inspection Date: | Not reported |
| Hazmat Date BP Received: | Not reported |
| UST Permit Dt: | Not reported |
| UST Inspection Date: | Not reported |
| UST Tank Test Date: | Not reported |
| Number of Tanks: | 0 |
| UST Tank Test Date: | 01/08/1993 |
| SIC Code: | 2752 |
| Tier Permitting: | Not reported |

**ROBERTA'S PRINTING-COPYING (Continued)** **S123293838**

AST Bill Code: Not reported
CALARP Bill Code: Not reported

---

**BF489** **ROBERTA'S PRINTING - COPYING** **HWTS** **S113069374**
**ENE** **2546 COTTAGE WAY** **HAZNET** **N/A**
**1/8-1/4** **SACRAMENTO, CA 95825** **Sacramento Co. ML**
**0.231 mi.**
**1220 ft.** **Site 2 of 5 in cluster BF**

**Relative:**
**Higher**

**Actual:**
**54 ft.**

HWTS:

| | |
|---|---|
| Name: | ROBERTA'S PRINTING & COPY |
| Address: | 2546 COTTAGE WAY |
| Address 2: | Not reported |
| City,State,Zip: | SACRAMENTO, CA 95825 |
| EPA ID: | CAL000123158 |
| Inactive Date: | 06/30/2002 |
| Create Date: | 01/27/1995 |
| Last Act Date: | Not reported |
| Mailing Name: | Not reported |
| Mailing Address: | 2546 COTTAGE WAY |
| Mailing Address 2: | Not reported |
| Mailing City,State,Zip: | SACRAMENTO, CA 958250000 |
| Owner Name: | HARRY LLOYD |
| Owner Address: | 2546 COTTAGE WAY |
| Owner Address 2: | Not reported |
| Owner City,State,Zip: | SACRAMENTO, CA 958250000 |
| Owner Phone: | Not reported |
| Owner Fax: | Not reported |
| Contact Name: | DON AUGUSTINE\\ MGR |
| Contact Address: | 2546 COTTAGE WAY |
| Contact Address 2: | Not reported |
| City,State,Zip: | SACRAMENTO, CA |
| Contact Phone: | Not reported |
| Contact Fax: | Not reported |
| Facility Status: | Inactive |
| Facility Type: | PERMANENT |
| Category: | STATE |
| Latitude: | 38.60345 |
| Longitude: | -121.402849 |

NAICS:

| | |
|---|---|
| EPA ID: | CAL000123158 |
| Create Date: | 2002-03-14 16:36:28.000 |
| NAICS Code: | 32311 |
| NAICS Description: | Printing |
| Issued EPA ID Date: | 1995-01-27 00:00:00 |
| Inactive Date: | 2002-06-30 00:00:00 |
| Facility Name: | ROBERTA'S PRINTING & COPY |
| Facility Address: | 2546 COTTAGE WAY |
| Facility Address 2: | Not reported |
| Facility City: | SACRAMENTO |
| Facility County: | Not reported |
| Facility State: | CA |
| Facility Zip: | 958250000 |

HAZNET:

| | |
|---|---|
| Name: | ROBERTA'S PRINTING & COPY |

**ROBERTA'S PRINTING - COPYING (Continued)** **S113069374**

Address: 2546 COTTAGE WAY
Address 2: Not reported
City,State,Zip: SACRAMENTO, CA 958250000
Contact: DON AUGUSTINE\\ MGR
Telephone: 9164860935
Mailing Name: Not reported
Mailing Address: 2546 COTTAGE WAY

Year: 1997
Gepaid: CAL000123158
TSD EPA ID: CA0000084517
CA Waste Code: 541 - Photochemicals/photoprocessing waste
Disposal Method: H01 - Transfer Station
Tons: 0.125

Year: 1996
Gepaid: CAL000123158
TSD EPA ID: CAD981696420
CA Waste Code: 221 - Waste oil and mixed oil
Disposal Method: H01 - Transfer Station
Tons: 1.71

Year: 1996
Gepaid: CAL000123158
TSD EPA ID: CAO000084517
CA Waste Code: 541 - Photochemicals/photoprocessing waste
Disposal Method: R01 - Recycler
Tons: 0.0625

Year: 1996
Gepaid: CAL000123158
TSD EPA ID: CAD070148432
CA Waste Code: 541 - Photochemicals/photoprocessing waste
Disposal Method: R01 - Recycler
Tons: 0.1251

Year: 1996
Gepaid: CAL000123158
TSD EPA ID: CA0000084517
CA Waste Code: 541 - Photochemicals/photoprocessing waste
Disposal Method: H01 - Transfer Station
Tons: 0.0625

Additional Information:
Year: 1997
Gen EPA ID: CAL000123158

Shipment Date: 19970627
Creation Date: 12/4/1997 0:00:00
Receipt Date: 19970630
Manifest ID: 96760967
Trans EPA ID: ILD984908202
Trans Name: Not reported
Trans 2 EPA ID: Not reported
Trans 2 Name: Not reported
TSDF EPA ID: CA0000084517

**ROBERTA'S PRINTING - COPYING (Continued)** **S113069374**

| | |
|---|---|
| Trans Name: | Not reported |
| TSDF Alt EPA ID: | Not reported |
| TSDF Alt Name: | Not reported |
| Waste Code Description: | 541 - Photochemicals / photo processing waste |
| RCRA Code: | D011 |
| Meth Code: | H01 - Transfer Station |
| Quantity Tons: | 0.0625 |
| Waste Quantity: | 15 |
| Quantity Unit: | G |
| Additional Code 1: | Not reported |
| Additional Code 2: | Not reported |
| Additional Code 3: | Not reported |
| Additional Code 4: | Not reported |
| Additional Code 5: | Not reported |

| | |
|---|---|
| Shipment Date: | 19970403 |
| Creation Date: | 6/26/1997 0:00:00 |
| Receipt Date: | 19970404 |
| Manifest ID: | 96369452 |
| Trans EPA ID: | ILD984908202 |
| Trans Name: | Not reported |
| Trans 2 EPA ID: | Not reported |
| Trans 2 Name: | Not reported |
| TSDF EPA ID: | CA0000084517 |
| Trans Name: | Not reported |
| TSDF Alt EPA ID: | CA0000084517 |
| TSDF Alt Name: | Not reported |
| Waste Code Description: | 541 - Photochemicals / photo processing waste |
| RCRA Code: | D011 |
| Meth Code: | H01 - Transfer Station |
| Quantity Tons: | 0.0625 |
| Waste Quantity: | 15 |
| Quantity Unit: | G |
| Additional Code 1: | Not reported |
| Additional Code 2: | Not reported |
| Additional Code 3: | Not reported |
| Additional Code 4: | Not reported |
| Additional Code 5: | Not reported |

Additional Information:

| | |
|---|---|
| Year: | 1996 |
| Gen EPA ID: | CAL000123158 |

| | |
|---|---|
| Shipment Date: | 19961230 |
| Creation Date: | 5/20/1997 0:00:00 |
| Receipt Date: | 19961231 |
| Manifest ID: | 96467092 |
| Trans EPA ID: | ILD984908202 |
| Trans Name: | Not reported |
| Trans 2 EPA ID: | Not reported |
| Trans 2 Name: | Not reported |
| TSDF EPA ID: | CA0000084517 |
| Trans Name: | Not reported |
| TSDF Alt EPA ID: | Not reported |
| TSDF Alt Name: | Not reported |
| Waste Code Description: | 541 - Photochemicals / photo processing waste |
| RCRA Code: | D011 |

**ROBERTA'S PRINTING - COPYING (Continued)** **S113069374**

| | |
|---|---|
| Meth Code: | H01 - Transfer Station |
| Quantity Tons: | 0.0625 |
| Waste Quantity: | 15 |
| Quantity Unit: | G |
| Additional Code 1: | Not reported |
| Additional Code 2: | Not reported |
| Additional Code 3: | Not reported |
| Additional Code 4: | Not reported |
| Additional Code 5: | Not reported |
| | |
| Shipment Date: | 19960927 |
| Creation Date: | 5/20/1997 0:00:00 |
| Receipt Date: | 19960927 |
| Manifest ID: | 96339651 |
| Trans EPA ID: | CAL000027724 |
| Trans Name: | Not reported |
| Trans 2 EPA ID: | Not reported |
| Trans 2 Name: | Not reported |
| TSDF EPA ID: | CAD981696420 |
| Trans Name: | Not reported |
| TSDF Alt EPA ID: | Not reported |
| TSDF Alt Name: | Not reported |
| Waste Code Description: | 221 - Waste oil and mixed oil |
| RCRA Code: | Not reported |
| Meth Code: | H01 - Transfer Station |
| Quantity Tons: | 0.76 |
| Waste Quantity: | 200 |
| Quantity Unit: | G |
| Additional Code 1: | Not reported |
| Additional Code 2: | Not reported |
| Additional Code 3: | Not reported |
| Additional Code 4: | Not reported |
| Additional Code 5: | Not reported |
| | |
| Shipment Date: | 19960927 |
| Creation Date: | 5/20/1997 0:00:00 |
| Receipt Date: | 19960927 |
| Manifest ID: | 96339665 |
| Trans EPA ID: | CAL000027724 |
| Trans Name: | Not reported |
| Trans 2 EPA ID: | Not reported |
| Trans 2 Name: | Not reported |
| TSDF EPA ID: | CAD981696420 |
| Trans Name: | Not reported |
| TSDF Alt EPA ID: | Not reported |
| TSDF Alt Name: | Not reported |
| Waste Code Description: | 221 - Waste oil and mixed oil |
| RCRA Code: | Not reported |
| Meth Code: | H01 - Transfer Station |
| Quantity Tons: | 0.95 |
| Waste Quantity: | 250 |
| Quantity Unit: | G |
| Additional Code 1: | Not reported |
| Additional Code 2: | Not reported |
| Additional Code 3: | Not reported |
| Additional Code 4: | Not reported |
| Additional Code 5: | Not reported |

**ROBERTA'S PRINTING - COPYING (Continued)** **S113069374**

| | |
|---|---|
| Shipment Date: | 19960619 |
| Creation Date: | 5/30/1997 0:00:00 |
| Receipt Date: | 19960620 |
| Manifest ID: | 96130284 |
| Trans EPA ID: | ILD984908202 |
| Trans Name: | Not reported |
| Trans 2 EPA ID: | Not reported |
| Trans 2 Name: | Not reported |
| TSDF EPA ID: | CAO000084517 |
| Trans Name: | Not reported |
| TSDF Alt EPA ID: | Not reported |
| TSDF Alt Name: | Not reported |
| Waste Code Description: | 541 - Photochemicals / photo processing waste |
| RCRA Code: | D011 |
| Meth Code: | R01 - Recycler |
| Quantity Tons: | 0.0625 |
| Waste Quantity: | 15 |
| Quantity Unit: | G |
| Additional Code 1: | Not reported |
| Additional Code 2: | Not reported |
| Additional Code 3: | Not reported |
| Additional Code 4: | Not reported |
| Additional Code 5: | Not reported |

| | |
|---|---|
| Shipment Date: | 19960208 |
| Creation Date: | 10/10/1996 0:00:00 |
| Receipt Date: | 19960209 |
| Manifest ID: | 95970060 |
| Trans EPA ID: | ILD984908202 |
| Trans Name: | Not reported |
| Trans 2 EPA ID: | ILD984908202 |
| Trans 2 Name: | Not reported |
| TSDF EPA ID: | CAD070148432 |
| Trans Name: | Not reported |
| TSDF Alt EPA ID: | Not reported |
| TSDF Alt Name: | Not reported |
| Waste Code Description: | 541 - Photochemicals / photo processing waste |
| RCRA Code: | D011 |
| Meth Code: | R01 - Recycler |
| Quantity Tons: | 0.1251 |
| Waste Quantity: | 30 |
| Quantity Unit: | G |
| Additional Code 1: | Not reported |
| Additional Code 2: | Not reported |
| Additional Code 3: | Not reported |
| Additional Code 4: | Not reported |
| Additional Code 5: | Not reported |

Sacramento Co. ML:

| | |
|---|---|
| Name: | ROBERTA'S PRINTING - COPYING |
| Address: | 2546 COTTAGE WAY |
| City,State,Zip: | SACRAMENTO, CA 95825 |
| Facility Id: | Not reported |
| Facility Status: | Not reported |
| FD: | Not reported |
| Billing Codes BP: | I |
| Billing Codes UST: | Not reported |

**ROBERTA'S PRINTING - COPYING (Continued)** **S113069374**

| | |
|---|---|
| WG Bill Code: | Not reported |
| Target Property Bill Cod: | Not reported |
| Food Bill Code: | Not reported |
| CUPA Permit Date: | Not reported |
| HAZMAT Permit Date: | Not reported |
| HAZMAT Inspection Date: | Not reported |
| Hazmat Date BP Received: | Not reported |
| UST Permit Dt: | Not reported |
| UST Inspection Date: | Not reported |
| UST Tank Test Date: | Not reported |
| Number of Tanks: | Not reported |
| UST Tank Test Date: | Not reported |
| SIC Code: | Not reported |
| Tier Permitting: | Not reported |
| AST Bill Code: | Not reported |
| CALARP Bill Code: | Not reported |

---

**BF490** **BILLS CLEANERS** **RCRA-SQG 1000291816**
**ENE** **2544 COTTAGE WAY** **FINDS CAD981650104**
**1/8-1/4** **SACRAMENTO, CA 95828** **ECHO**
**0.231 mi.**
**1220 ft.** **Site 3 of 5 in cluster BF**

**Relative:** **Higher**
**Actual:** **54 ft.**

RCRA Listings:

| | |
|---|---|
| Date Form Received by Agency: | 19960901 |
| Handler Name: | Bills Cleaners |
| Handler Address: | Cottage Way |
| Handler City,State,Zip: | SACRAMENTO, CA 95828 |
| EPA ID: | CAD981650104 |
| Contact Name: | Not reported |
| Contact Address: | Not reported |
| Contact City,State,Zip: | Not reported |
| Contact Telephone: | Not reported |
| Contact Fax: | Not reported |
| Contact Email: | Not reported |
| Contact Title: | Not reported |
| EPA Region: | 09 |
| Land Type: | Not reported |
| Federal Waste Generator Description: | Small Quantity Generator |
| Non-Notifier: | Not reported |
| Biennial Report Cycle: | Not reported |
| Accessibility: | Not reported |
| Active Site Indicator: | Handler Activities |
| State District Owner: | Ca |
| State District: | 1 |
| Mailing Address: | COTTAGE WAY |
| Mailing City,State,Zip: | SACRAMENTO, CA 95828 |
| Owner Name: | Kim Bill |
| Owner Type: | Private |
| Operator Name: | Not Required |
| Operator Type: | Private |
| Short-Term Generator Activity: | No |
| Importer Activity: | No |
| Mixed Waste Generator: | No |
| Transporter Activity: | No |
| Transfer Facility Activity: | No |
| Recycler Activity with Storage: | No |
| Small Quantity On-Site Burner Exemption: | No |

**BILLS CLEANERS (Continued)** **1000291816**

| | |
|---|---|
| Smelting Melting and Refining Furnace Exemption: | No |
| Underground Injection Control: | No |
| Off-Site Waste Receipt: | No |
| Universal Waste Indicator: | No |
| Universal Waste Destination Facility: | No |
| Federal Universal Waste: | No |
| Active Site State-Reg Handler: | --- |
| Federal Facility Indicator: | Not reported |
| Hazardous Secondary Material Indicator: | N |
| Sub-Part K Indicator: | Not reported |
| 2018 GPRA Permit Baseline: | Not on the Baseline |
| 2018 GPRA Renewals Baseline: | Not on the Baseline |
| 202 GPRA Corrective Action Baseline: | No |
| Subject to Corrective Action Universe: | No |
| Non-TSDFs Where RCRA CA has Been Imposed Universe: | No |
| Corrective Action Priority Ranking: | No NCAPS ranking |
| Environmental Control Indicator: | No |
| Institutional Control Indicator: | No |
| Human Exposure Controls Indicator: | N/A |
| Groundwater Controls Indicator: | N/A |
| Significant Non-Complier Universe: | No |
| Unaddressed Significant Non-Complier Universe: | No |
| Addressed Significant Non-Complier Universe: | No |
| Significant Non-Complier With a Compliance Schedule Universe: | No |
| Financial Assurance Required: | Not reported |
| Handler Date of Last Change: | 20000915 |
| Recognized Trader-Importer: | No |
| Recognized Trader-Exporter: | No |
| Importer of Spent Lead Acid Batteries: | No |
| Exporter of Spent Lead Acid Batteries: | No |
| Recycler Activity Without Storage: | No |
| Manifest Broker: | No |
| Sub-Part P Indicator: | No |

Handler - Owner Operator:

| | |
|---|---|
| Owner/Operator Indicator: | Operator |
| Owner/Operator Name: NOT REQUIRED | |
| Legal Status: | Private |
| Date Became Current: | Not reported |
| Date Ended Current: | Not reported |
| Owner/Operator Address: | NOT REQUIRED |
| Owner/Operator City,State,Zip: | NOT REQUIRED, ME 99999 |
| Owner/Operator Telephone: | 415-555-1212 |
| Owner/Operator Telephone Ext: | Not reported |
| Owner/Operator Fax: | Not reported |
| Owner/Operator Email: | Not reported |

| | |
|---|---|
| Owner/Operator Indicator: | Owner |
| Owner/Operator Name: KIM BILL | |
| Legal Status: | Private |
| Date Became Current: | Not reported |
| Date Ended Current: | Not reported |
| Owner/Operator Address: | NOT REQUIRED |
| Owner/Operator City,State,Zip: | NOT REQUIRED, ME 99999 |
| Owner/Operator Telephone: | 415-555-1212 |
| Owner/Operator Telephone Ext: | Not reported |

**BILLS CLEANERS (Continued)** **1000291816**

Owner/Operator Fax: Not reported
Owner/Operator Email: Not reported

Historic Generators:
Receive Date: 19960901
Handler Name: BILLS CLEANERS
Federal Waste Generator Description: Small Quantity Generator
State District Owner: Ca
Large Quantity Handler of Universal Waste: No
Recognized Trader Importer: No
Recognized Trader Exporter: No
Spent Lead Acid Battery Importer: No
Spent Lead Acid Battery Exporter: No
Current Record: Yes
Non Storage Recycler Activity: Not reported
Electronic Manifest Broker: Not reported

List of NAICS Codes and Descriptions:
NAICS Codes: No NAICS Codes Found

Facility Has Received Notices of Violations:
Violations: No Violations Found

Evaluation Action Summary:
Evaluations: No Evaluations Found

FINDS:
Registry ID: 110002737183

Click Here for FRS Facility Detail Report:

Environmental Interest/Information System:
The Resource Conservation and Recovery Act Information System (RCRAInfo) is EPA's comprehensive information system in support of the Resource Conservation and Recovery Act (RCRA) of 1976 and the Hazardous and Solid Waste Amendments (HSWA) of 1984. It tracks many types of information about generators, transporters, treaters, storers, and disposers of hazardous waste.

Click this hyperlink while viewing on your computer to access additional FINDS: detail in the EDR Site Report.

ECHO:
Envid: 1000291816
Registry ID: 110002737183

DFR URL:
Name: BILLS CLEANERS
Address: 2544 COTTAGE WAY
City,State,Zip: SACRAMENTO, CA 95828

**BG491** **KUBEL/ARMSTRONG WELL 3A** **Sacramento Co. ML** **S128619492**
**East** **1791 KUBEL CIR** **N/A**
**1/8-1/4** **SACRAMENTO, CA 95825**
**0.236 mi.**
**1248 ft.** **Site 1 of 2 in cluster BG**

**Relative:**
**Higher**

**Actual:**
**49 ft.**

Sacramento Co. ML:

| | |
|---|---|
| Name: | KUBEL/ARMSTRONG WELL 3A |
| Address: | 1791 KUBEL CIR |
| City,State,Zip: | SACRAMENTO, CA 95825 |
| Facility Id: | Not reported |
| Facility Status: | Not reported |
| FD: | Not reported |
| Billing Codes BP: | A |
| Billing Codes UST: | Not reported |
| WG Bill Code: | Not reported |
| Target Property Bill Cod: | Not reported |
| Food Bill Code: | Not reported |
| CUPA Permit Date: | Not reported |
| HAZMAT Permit Date: | Not reported |
| HAZMAT Inspection Date: | Not reported |
| Hazmat Date BP Received: | Not reported |
| UST Permit Dt: | Not reported |
| UST Inspection Date: | Not reported |
| UST Tank Test Date: | Not reported |
| Number of Tanks: | Not reported |
| UST Tank Test Date: | Not reported |
| SIC Code: | Not reported |
| Tier Permitting: | Not reported |
| AST Bill Code: | Not reported |
| CALARP Bill Code: | Not reported |

---

**AT492** **DEXTER'S CLASSIC CARS** **Sacramento Co. ML** **S105268450**
**ENE** **COTTAGE/FULTON** **N/A**
**1/8-1/4** **SACRAMENTO, CA 95825**
**0.237 mi.**
**1250 ft.** **Site 5 of 5 in cluster AT**

**Relative:**
**Higher**

**Actual:**
**56 ft.**

Sacramento Co. ML:

| | |
|---|---|
| Name: | DEXTER'S CLASSIC CARS |
| Address: | COTTAGE/FULTON |
| City,State,Zip: | SACRAMENTO, CA 95825 |
| Facility Id: | Not reported |
| Facility Status: | Inactive. Included on a listing no longer updated. |
| FD: | C |
| Billing Codes BP: | Disclaimer |
| Billing Codes UST: | No Tanks |
| WG Bill Code: | Oil Changed by Outside Company-No Fee |
| Target Property Bill Cod: | 50 |
| Food Bill Code: | 50 |
| CUPA Permit Date: | Not reported |
| HAZMAT Permit Date: | Not reported |
| HAZMAT Inspection Date: | Not reported |
| Hazmat Date BP Received: | Not reported |
| UST Permit Dt: | Not reported |
| UST Inspection Date: | Not reported |
| UST Tank Test Date: | Not reported |
| Number of Tanks: | 0 |
| UST Tank Test Date: | Not reported |
| SIC Code: | Not reported |

**DEXTER'S CLASSIC CARS (Continued)** **S105268450**

Tier Permitting: Not reported
AST Bill Code: Not reported
CALARP Bill Code: Not reported

---

**BG493** **WELL 03A - KUBEL/ARMSTRONG RAW** **PFAS** **S127522117**
**East** **N/A**
**1/8-1/4** **SACRAMENTO, CA**
**0.237 mi.**
**1254 ft.** **Site 2 of 2 in cluster BG**

**Relative:**
**Higher**

**Actual:**
**49 ft.**

PFAS:
Name: WELL 03A - KUBEL/ARMSTRONG RAW
Address: Not reported
City,State,Zip: SACRAMENTO, CA
Envirostor ID: Not reported
Program Type: Not reported
Status: Not reported
Status Date: Not reported
Enviroscreen Score: Not reported
Site Code: Not reported
Global ID: W0603410001
Facility Region: Not reported
Lead Agency: Not reported
Case worker: Not reported
Local Agency: Not reported
Location Case Number: Not reported
File Location: Not reported
Potential Contaminants of Concern: Not reported
Potential Media Affected: Not reported
Site History: Not reported

Begin Date: Not reported
RB Case Number: Not reported
source_type: All PFAS Chemicals
Location ID: CA3410001_002_002
Matrix: Liquid
Chemical: Perfluorooctanoic acid
Qualifier: <
Value: 2
Reporting Limit: Not reported
Detection Limit: Not reported
Lab Notes: Not reported
Quarterly Running Annual Average: Not reported
Units: NG/L
Date: 3/3/2020
Field Pt Class: PUBW
Site Use: Drinking Water Wells
Site Type: DDW Well
Latitude: 38.59783
Longitude: -121.398024
Geo Tracker URL: Not reported

Name: WELL 03A - KUBEL/ARMSTRONG RAW
Address: Not reported
City,State,Zip: SACRAMENTO, CA
Envirostor ID: Not reported
Program Type: Not reported
Status: Not reported

**WELL 03A - KUBEL/ARMSTRONG RAW (Continued)** **S127522117**

| | |
|---|---|
| Status Date: | Not reported |
| Enviroscreen Score: | Not reported |
| Site Code: | Not reported |
| Global ID: | W0603410001 |
| Facility Region: | Not reported |
| Lead Agency: | Not reported |
| Case worker: | Not reported |
| Local Agency: | Not reported |
| Location Case Number: | Not reported |
| File Location: | Not reported |
| Potential Contaminants of Concern: | Not reported |
| Potential Media Affected: | Not reported |
| Site History: | Not reported |
| | |
| Begin Date: | Not reported |
| RB Case Number: | Not reported |
| source_type: | All PFAS Chemicals |
| Location ID: | CA3410001_002_002 |
| Matrix: | Liquid |
| Chemical: | Perfluorooctanoic acid |
| Qualifier: | < |
| Value: | 2 |
| Reporting Limit: | Not reported |
| Detection Limit: | Not reported |
| Lab Notes: | Not reported |
| Quarterly Running Annual Average: | Not reported |
| Units: | NG/L |
| Date: | 6/13/2019 |
| Field Pt Class: | PUBW |
| Site Use: | Drinking Water Wells |
| Site Type: | DDW Well |
| Latitude: | 38.59783 |
| Longitude: | -121.398024 |
| Geo Tracker URL: Not reported | |
| | |
| Name: | WELL 03A - KUBEL/ARMSTRONG RAW |
| Address: | Not reported |
| City,State,Zip: | SACRAMENTO, CA |
| Envirostor ID: | Not reported |
| Program Type: | Not reported |
| Status: | Not reported |
| Status Date: | Not reported |
| Enviroscreen Score: | Not reported |
| Site Code: | Not reported |
| Global ID: | W0603410001 |
| Facility Region: | Not reported |
| Lead Agency: | Not reported |
| Case worker: | Not reported |
| Local Agency: | Not reported |
| Location Case Number: | Not reported |
| File Location: | Not reported |
| Potential Contaminants of Concern: | Not reported |
| Potential Media Affected: | Not reported |
| Site History: | Not reported |
| | |
| Begin Date: | Not reported |
| RB Case Number: | Not reported |

**WELL 03A - KUBEL/ARMSTRONG RAW (Continued)** **S127522117**

| | |
|---|---|
| source_type: | All PFAS Chemicals |
| Location ID: | CA3410001_002_002 |
| Matrix: | Liquid |
| Chemical: | Perfluorooctanoic acid |
| Qualifier: | < |
| Value: | 2 |
| Reporting Limit: | Not reported |
| Detection Limit: | Not reported |
| Lab Notes: | Not reported |
| Quarterly Running Annual Average: | Not reported |
| Units: | NG/L |
| Date: | 9/19/2019 |
| Field Pt Class: | PUBW |
| Site Use: | Drinking Water Wells |
| Site Type: | DDW Well |
| Latitude: | 38.59783 |
| Longitude: | -121.398024 |
| Geo Tracker URL: | Not reported |

| | |
|---|---|
| Name: | WELL 03A - KUBEL/ARMSTRONG RAW |
| Address: | Not reported |
| City,State,Zip: | SACRAMENTO, CA |
| Envirostor ID: | Not reported |
| Program Type: | Not reported |
| Status: | Not reported |
| Status Date: | Not reported |
| Enviroscreen Score: | Not reported |
| Site Code: | Not reported |
| Global ID: | W0603410001 |
| Facility Region: | Not reported |
| Lead Agency: | Not reported |
| Case worker: | Not reported |
| Local Agency: | Not reported |
| Location Case Number: | Not reported |
| File Location: | Not reported |
| Potential Contaminants of Concern: | Not reported |
| Potential Media Affected: | Not reported |
| Site History: | Not reported |

| | |
|---|---|
| Begin Date: | Not reported |
| RB Case Number: | Not reported |
| source_type: | All PFAS Chemicals |
| Location ID: | CA3410001_002_002 |
| Matrix: | Liquid |
| Chemical: | Perfluorotetradecanoic acid |
| Qualifier: | < |
| Value: | 2 |
| Reporting Limit: | 2 |
| Detection Limit: | Not reported |
| Lab Notes: | Not reported |
| Quarterly Running Annual Average: | Not reported |
| Units: | NG/L |
| Date: | 12/17/2019 |
| Field Pt Class: | PUBW |
| Site Use: | Drinking Water Wells |
| Site Type: | DDW Well |
| Latitude: | 38.59783 |

**WELL 03A - KUBEL/ARMSTRONG RAW (Continued)** **S127522117**

| | |
|---|---|
| Longitude: | -121.398024 |
| Geo Tracker URL: | Not reported |

| | |
|---|---|
| Name: | WELL 03A - KUBEL/ARMSTRONG RAW |
| Address: | Not reported |
| City,State,Zip: | SACRAMENTO, CA |
| Envirostor ID: | Not reported |
| Program Type: | Not reported |
| Status: | Not reported |
| Status Date: | Not reported |
| Enviroscreen Score: | Not reported |
| Site Code: | Not reported |
| Global ID: | W0603410001 |
| Facility Region: | Not reported |
| Lead Agency: | Not reported |
| Case worker: | Not reported |
| Local Agency: | Not reported |
| Location Case Number: | Not reported |
| File Location: | Not reported |
| Potential Contaminants of Concern: | Not reported |
| Potential Media Affected: | Not reported |
| Site History: | Not reported |

| | |
|---|---|
| Begin Date: | Not reported |
| RB Case Number: | Not reported |
| source_type: | All PFAS Chemicals |
| Location ID: | CA3410001_002_002 |
| Matrix: | Liquid |
| Chemical: | Perfluorotetradecanoic acid |
| Qualifier: | < |
| Value: | 2 |
| Reporting Limit: | 2 |
| Detection Limit: | Not reported |
| Lab Notes: | Not reported |
| Quarterly Running Annual Average: | Not reported |
| Units: | NG/L |
| Date: | 3/3/2020 |
| Field Pt Class: | PUBW |
| Site Use: | Drinking Water Wells |
| Site Type: | DDW Well |
| Latitude: | 38.59783 |
| Longitude: | -121.398024 |
| Geo Tracker URL: | Not reported |

| | |
|---|---|
| Name: | WELL 03A - KUBEL/ARMSTRONG RAW |
| Address: | Not reported |
| City,State,Zip: | SACRAMENTO, CA |
| Envirostor ID: | Not reported |
| Program Type: | Not reported |
| Status: | Not reported |
| Status Date: | Not reported |
| Enviroscreen Score: | Not reported |
| Site Code: | Not reported |
| Global ID: | W0603410001 |
| Facility Region: | Not reported |
| Lead Agency: | Not reported |
| Case worker: | Not reported |

**WELL 03A - KUBEL/ARMSTRONG RAW (Continued)** **S127522117**

| | |
|---|---|
| Local Agency: | Not reported |
| Location Case Number: | Not reported |
| File Location: | Not reported |
| Potential Contaminants of Concern: | Not reported |
| Potential Media Affected: | Not reported |
| Site History: | Not reported |
| | |
| Begin Date: | Not reported |
| RB Case Number: | Not reported |
| source_type: | All PFAS Chemicals |
| Location ID: | CA3410001_002_002 |
| Matrix: | Liquid |
| Chemical: | Perfluorotetradecanoic acid |
| Qualifier: | < |
| Value: | 2 |
| Reporting Limit: | 2 |
| Detection Limit: | Not reported |
| Lab Notes: | Not reported |
| Quarterly Running Annual Average: | Not reported |
| Units: | NG/L |
| Date: | 6/13/2019 |
| Field Pt Class: | PUBW |
| Site Use: | Drinking Water Wells |
| Site Type: | DDW Well |
| Latitude: | 38.59783 |
| Longitude: | -121.398024 |
| Geo Tracker URL: Not reported | |
| | |
| Name: | WELL 03A - KUBEL/ARMSTRONG RAW |
| Address: | Not reported |
| City,State,Zip: | SACRAMENTO, CA |
| Envirostor ID: | Not reported |
| Program Type: | Not reported |
| Status: | Not reported |
| Status Date: | Not reported |
| Enviroscreen Score: | Not reported |
| Site Code: | Not reported |
| Global ID: | W0603410001 |
| Facility Region: | Not reported |
| Lead Agency: | Not reported |
| Case worker: | Not reported |
| Local Agency: | Not reported |
| Location Case Number: | Not reported |
| File Location: | Not reported |
| Potential Contaminants of Concern: | Not reported |
| Potential Media Affected: | Not reported |
| Site History: | Not reported |
| | |
| Begin Date: | Not reported |
| RB Case Number: | Not reported |
| source_type: | All PFAS Chemicals |
| Location ID: | CA3410001_002_002 |
| Matrix: | Liquid |
| Chemical: | Perfluorotetradecanoic acid |
| Qualifier: | < |
| Value: | 2 |
| Reporting Limit: | 2 |

**WELL 03A - KUBEL/ARMSTRONG RAW (Continued)** **S127522117**

| | |
|---|---|
| Detection Limit: | Not reported |
| Lab Notes: | Not reported |
| Quarterly Running Annual Average: | Not reported |
| Units: | NG/L |
| Date: | 9/19/2019 |
| Field Pt Class: | PUBW |
| Site Use: | Drinking Water Wells |
| Site Type: | DDW Well |
| Latitude: | 38.59783 |
| Longitude: | -121.398024 |
| Geo Tracker URL: | Not reported |

| | |
|---|---|
| Name: | WELL 03A - KUBEL/ARMSTRONG RAW |
| Address: | Not reported |
| City,State,Zip: | SACRAMENTO, CA |
| Envirostor ID: | Not reported |
| Program Type: | Not reported |
| Status: | Not reported |
| Status Date: | Not reported |
| Enviroscreen Score: | Not reported |
| Site Code: | Not reported |
| Global ID: | W0603410001 |
| Facility Region: | Not reported |
| Lead Agency: | Not reported |
| Case worker: | Not reported |
| Local Agency: | Not reported |
| Location Case Number: | Not reported |
| File Location: | Not reported |
| Potential Contaminants of Concern: | Not reported |
| Potential Media Affected: | Not reported |
| Site History: | Not reported |

| | |
|---|---|
| Begin Date: | Not reported |
| RB Case Number: | Not reported |
| source_type: | All PFAS Chemicals |
| Location ID: | CA3410001_002_002 |
| Matrix: | Liquid |
| Chemical: | Perfluorotridecanoic acid |
| Qualifier: | < |
| Value: | 2 |
| Reporting Limit: | 2 |
| Detection Limit: | Not reported |
| Lab Notes: | Not reported |
| Quarterly Running Annual Average: | Not reported |
| Units: | NG/L |
| Date: | 12/17/2019 |
| Field Pt Class: | PUBW |
| Site Use: | Drinking Water Wells |
| Site Type: | DDW Well |
| Latitude: | 38.59783 |
| Longitude: | -121.398024 |
| Geo Tracker URL: | Not reported |

| | |
|---|---|
| Name: | WELL 03A - KUBEL/ARMSTRONG RAW |
| Address: | Not reported |
| City,State,Zip: | SACRAMENTO, CA |
| Envirostor ID: | Not reported |

**WELL 03A - KUBEL/ARMSTRONG RAW (Continued)** **S127522117**

| | |
|---|---|
| Program Type: | Not reported |
| Status: | Not reported |
| Status Date: | Not reported |
| Enviroscreen Score: | Not reported |
| Site Code: | Not reported |
| Global ID: | W0603410001 |
| Facility Region: | Not reported |
| Lead Agency: | Not reported |
| Case worker: | Not reported |
| Local Agency: | Not reported |
| Location Case Number: | Not reported |
| File Location: | Not reported |
| Potential Contaminants of Concern: | Not reported |
| Potential Media Affected: | Not reported |
| Site History: | Not reported |

| | |
|---|---|
| Begin Date: | Not reported |
| RB Case Number: | Not reported |
| source_type: | All PFAS Chemicals |
| Location ID: | CA3410001_002_002 |
| Matrix: | Liquid |
| Chemical: | Perfluorotridecanoic acid |
| Qualifier: | < |
| Value: | 2 |
| Reporting Limit: | 2 |
| Detection Limit: | Not reported |
| Lab Notes: | Not reported |
| Quarterly Running Annual Average: | Not reported |
| Units: | NG/L |
| Date: | 3/3/2020 |
| Field Pt Class: | PUBW |
| Site Use: | Drinking Water Wells |
| Site Type: | DDW Well |
| Latitude: | 38.59783 |
| Longitude: | -121.398024 |
| Geo Tracker URL: | Not reported |

| | |
|---|---|
| Name: | WELL 03A - KUBEL/ARMSTRONG RAW |
| Address: | Not reported |
| City,State,Zip: | SACRAMENTO, CA |
| Envirostor ID: | Not reported |
| Program Type: | Not reported |
| Status: | Not reported |
| Status Date: | Not reported |
| Enviroscreen Score: | Not reported |
| Site Code: | Not reported |
| Global ID: | W0603410001 |
| Facility Region: | Not reported |
| Lead Agency: | Not reported |
| Case worker: | Not reported |
| Local Agency: | Not reported |
| Location Case Number: | Not reported |
| File Location: | Not reported |
| Potential Contaminants of Concern: | Not reported |
| Potential Media Affected: | Not reported |
| Site History: | Not reported |

**WELL 03A - KUBEL/ARMSTRONG RAW (Continued)** **S127522117**

| | |
|---|---|
| Begin Date: | Not reported |
| RB Case Number: | Not reported |
| source_type: | All PFAS Chemicals |
| Location ID: | CA3410001_002_002 |
| Matrix: | Liquid |
| Chemical: | Perfluorotridecanoic acid |
| Qualifier: | < |
| Value: | 2 |
| Reporting Limit: | 2 |
| Detection Limit: | Not reported |
| Lab Notes: | Not reported |
| Quarterly Running Annual Average: | Not reported |
| Units: | NG/L |
| Date: | 6/13/2019 |
| Field Pt Class: | PUBW |
| Site Use: | Drinking Water Wells |
| Site Type: | DDW Well |
| Latitude: | 38.59783 |
| Longitude: | -121.398024 |
| Geo Tracker URL: | Not reported |

| | |
|---|---|
| Name: | WELL 03A - KUBEL/ARMSTRONG RAW |
| Address: | Not reported |
| City,State,Zip: | SACRAMENTO, CA |
| Envirostor ID: | Not reported |
| Program Type: | Not reported |
| Status: | Not reported |
| Status Date: | Not reported |
| Enviroscreen Score: | Not reported |
| Site Code: | Not reported |
| Global ID: | W0603410001 |
| Facility Region: | Not reported |
| Lead Agency: | Not reported |
| Case worker: | Not reported |
| Local Agency: | Not reported |
| Location Case Number: | Not reported |
| File Location: | Not reported |
| Potential Contaminants of Concern: | Not reported |
| Potential Media Affected: | Not reported |
| Site History: | Not reported |

| | |
|---|---|
| Begin Date: | Not reported |
| RB Case Number: | Not reported |
| source_type: | All PFAS Chemicals |
| Location ID: | CA3410001_002_002 |
| Matrix: | Liquid |
| Chemical: | Perfluorotridecanoic acid |
| Qualifier: | < |
| Value: | 2 |
| Reporting Limit: | 2 |
| Detection Limit: | Not reported |
| Lab Notes: | Not reported |
| Quarterly Running Annual Average: | Not reported |
| Units: | NG/L |
| Date: | 9/19/2019 |
| Field Pt Class: | PUBW |
| Site Use: | Drinking Water Wells |

**WELL 03A - KUBEL/ARMSTRONG RAW (Continued)** **S127522117**

Site Type: DDW Well
Latitude: 38.59783
Longitude: -121.398024
Geo Tracker URL: Not reported

Click this hyperlink while viewing on your computer to access
62 additional CA PFAS: record(s) in the EDR Site Report.

---

**BH494** **PERFORMANCE AUTO REPAIR** **Sacramento Co. ML** **S123293320**
**ENE** **2613 COTTAGE WY #A** **N/A**
**1/8-1/4** **SACRAMENTO, CA 95825**
**0.241 mi.**
**1273 ft.** **Site 1 of 3 in cluster BH**

**Relative:** **Higher**
**Actual:** **56 ft.**

Sacramento Co. ML:

| | |
|---|---|
| Name: | PERFORMANCE AUTO REPAIR |
| Address: | 2613 COTTAGE WY #A |
| City,State,Zip: | SACRAMENTO, CA 95825 |
| Facility Id: | Not reported |
| Facility Status: | Inactive. Included on a listing no longer updated. |
| FD: | Not reported |
| Billing Codes BP: | Out of Business |
| Billing Codes UST: | No Tanks |
| WG Bill Code: | Oil Changed by Outside Company-No Fee |
| Target Property Bill Cod: | 51 |
| Food Bill Code: | 51 |
| CUPA Permit Date: | Not reported |
| HAZMAT Permit Date: | Not reported |
| HAZMAT Inspection Date: | Not reported |
| Hazmat Date BP Received: | Not reported |
| UST Permit Dt: | Not reported |
| UST Inspection Date: | Not reported |
| UST Tank Test Date: | Not reported |
| Number of Tanks: | 0 |
| UST Tank Test Date: | Not reported |
| SIC Code: | Not reported |
| Tier Permitting: | Not reported |
| AST Bill Code: | Not reported |
| CALARP Bill Code: | Not reported |

---

**BH495** **EUROPEAN AUTO CENTER** **Sacramento Co. ML** **S123290992**
**ENE** **2613 COTTAGE WY #A** **N/A**
**1/8-1/4** **SACRAMENTO, CA 95825**
**0.241 mi.**
**1273 ft.** **Site 2 of 3 in cluster BH**

**Relative:** **Higher**
**Actual:** **56 ft.**

Sacramento Co. ML:

| | |
|---|---|
| Name: | EUROPEAN AUTO CENTER |
| Address: | 2613 COTTAGE WY #A |
| City,State,Zip: | SACRAMENTO, CA 95825 |
| Facility Id: | Not reported |
| Facility Status: | Inactive. Included on a listing no longer updated. |
| FD: | C |
| Billing Codes BP: | Out of Business |
| Billing Codes UST: | No Tanks |
| WG Bill Code: | Oil Changed by Outside Company-No Fee |

**EUROPEAN AUTO CENTER (Continued)** **S123290992**

| | |
|---|---|
| Target Property Bill Cod: | 51 |
| Food Bill Code: | 51 |
| CUPA Permit Date: | Not reported |
| HAZMAT Permit Date: | Not reported |
| HAZMAT Inspection Date: | Not reported |
| Hazmat Date BP Received: | Not reported |
| UST Permit Dt: | Not reported |
| UST Inspection Date: | Not reported |
| UST Tank Test Date: | Not reported |
| Number of Tanks: | 0 |
| UST Tank Test Date: | 01/29/1997 |
| SIC Code: | 7539 |
| Tier Permitting: | Not reported |
| AST Bill Code: | Not reported |
| CALARP Bill Code: | Not reported |

---

**BH496** **SAAB OF SACRAMENTO** **Sacramento Co. ML** **S104795760**
**ENE** **2613 COTTAGE WAY** **N/A**
**1/8-1/4** **SACRAMENTO, CA 95825**
**0.241 mi.**
**1273 ft.** **Site 3 of 3 in cluster BH**

**Relative:**
**Higher**

**Actual:**
**56 ft.**

Sacramento Co. ML:

| | |
|---|---|
| Name: | SAAB OF SACRAMENTO |
| Address: | 2613 COTTAGE WAY |
| City,State,Zip: | SACRAMENTO, CA 95825 |
| Facility Id: | Not reported |
| Facility Status: | Not reported |
| FD: | Not reported |
| Billing Codes BP: | I |
| Billing Codes UST: | Not reported |
| WG Bill Code: | I |
| Target Property Bill Cod: | Not reported |
| Food Bill Code: | Not reported |
| CUPA Permit Date: | Not reported |
| HAZMAT Permit Date: | Not reported |
| HAZMAT Inspection Date: | Not reported |
| Hazmat Date BP Received: | Not reported |
| UST Permit Dt: | Not reported |
| UST Inspection Date: | Not reported |
| UST Tank Test Date: | Not reported |
| Number of Tanks: | Not reported |
| UST Tank Test Date: | Not reported |
| SIC Code: | Not reported |
| Tier Permitting: | Not reported |
| AST Bill Code: | Not reported |
| CALARP Bill Code: | Not reported |

**AX497** **NELLA FLYERS #24** **UST** **U004353579**
**ESE** **2600 ARDEN WAY** **N/A**
**1/8-1/4** **SACRAMENTO, CA 95825**
**0.242 mi.**
**1278 ft.** **Site 10 of 20 in cluster AX**

**Relative:**
**Lower**

**Actual:**
**41 ft.**

UST:

| | |
|---|---|
| Name: | NELLA FLYERS #24 |
| Address: | 2600 ARDEN WAY |
| City,State,Zip: | SACRAMENTO, CA 95825 |
| Facility ID: | FA0012690 |
| Permitting Agency: | SACRAMENTO COUNTY |
| CERSID: | Not reported |
| Latitude: | 38.5971172 |
| Longitude: | -121.3996901 |
| Owner type: | Not reported |
| Facility type: | Not reported |
| Num of inuse ust: | Not reported |
| Num of closed ust: | Not reported |
| Num of oos ust: | Not reported |
| Epa region: | Not reported |
| Tribal lands: | Not reported |
| Tank owner name: | Not reported |
| Tank owner mailing address: | Not reported |
| Tank owner mailing city: | Not reported |
| Tank owner mailing zip: | Not reported |
| Tank owner mailing state: | Not reported |
| Tank operator name: | Not reported |
| Tank operator mailing address: | Not reported |
| Tank operator mailing city: | Not reported |
| Tank operator mailing zip: | Not reported |
| Tank operator mailing state: | Not reported |
| Tankidnumber: | Not reported |
| Tank status: | Not reported |
| Tank configuration: | Not reported |
| Tank closure date: | Not reported |
| Tank installation date: | Not reported |
| Tank num of compartments: | Not reported |
| Tank contents: | Not reported |
| Tank capacity gallons: | Not reported |
| Tank type: | Not reported |
| Tank pc construction: | Not reported |
| Tank pwpiping construction: | Not reported |
| Tank piping type: | Not reported |
| Tank piping construction: | Not reported |
| Tank sacrificial anode: | Not reported |
| Tank cp impressed current: | Not reported |
| Tank cp shutoff: | Not reported |
| Tank alarms: | Not reported |
| Tank ball float: | Not reported |
| Tank spill bucket: | Not reported |

**AX498** **SPEEDWAY #6176** **Sacramento Co. ML** **S128619838**
**ESE** **2600 ARDEN WAY** **N/A**
**1/8-1/4** **SACRAMENTO, CA 95825**
**0.242 mi.**
**1278 ft.** **Site 11 of 20 in cluster AX**

**Relative:** **Lower**
**Actual:** **41 ft.**

Sacramento Co. ML:

| | |
|---|---|
| Name: | SPEEDWAY #6176 |
| Address: | 2600 ARDEN WAY |
| City,State,Zip: | SACRAMENTO, CA 95825 |
| Facility Id: | Not reported |
| Facility Status: | Not reported |
| FD: | Not reported |
| Billing Codes BP: | A |
| Billing Codes UST: | A |
| WG Bill Code: | A |
| Target Property Bill Cod: | Not reported |
| Food Bill Code: | Not reported |
| CUPA Permit Date: | Not reported |
| HAZMAT Permit Date: | Not reported |
| HAZMAT Inspection Date: | Not reported |
| Hazmat Date BP Received: | Not reported |
| UST Permit Dt: | Not reported |
| UST Inspection Date: | Not reported |
| UST Tank Test Date: | Not reported |
| Number of Tanks: | 3 |
| UST Tank Test Date: | Not reported |
| SIC Code: | Not reported |
| Tier Permitting: | Not reported |
| AST Bill Code: | Not reported |
| CALARP Bill Code: | Not reported |

---

**AX499** **SPEEDWAY NO. 6176** **UST** **U004333121**
**ESE** **2600 ARDEN WAY** **N/A**
**1/8-1/4** **SACRAMENTO, CA 95825**
**0.242 mi.**
**1278 ft.** **Site 12 of 20 in cluster AX**

**Relative:** **Lower**
**Actual:** **41 ft.**

UST:

| | |
|---|---|
| Name: | SPEEDWAY NO. 6176 |
| Address: | 2600 ARDEN WAY |
| City,State,Zip: | SACRAMENTO, CA 95825 |
| Facility ID: | FA0012690 |
| Permitting Agency: | Sacramento County Environmental Management Department |
| CERSID: | 10123237 |
| Latitude: | 37.1481400 |
| Longitude: | -119.644249 |
| Owner type: | Non-Government |
| Facility type: | Motor Vehicle Fueling |
| Num of inuse ust: | Not reported |
| Num of closed ust: | 0 |
| Num of oos ust: | 0 |
| Epa region: | 9 |
| Tribal lands: | No |
| Tank owner name: | TRMC RETAIL LLC |
| Tank owner mailing address: | P.O. BOX 711 ATTN: GASOLINE COMPLIANCE, LOC 148 |
| Tank owner mailing city: | DALLAS |
| Tank owner mailing zip: | 75221 |
| Tank owner mailing state: | TX |
| Tank operator name: | WESTERN REFINING RETAIL, LLC |

**SPEEDWAY NO. 6176 (Continued)** **U004333121**

Tank operator mailing address: P.O. BOX 711 ATTN: GASOLINE COMPLIANCE, LOC 148
Tank operator mailing city: DALLAS
Tank operator mailing zip: 75221
Tank operator mailing state: TX
Tankidnumber: 27031
Tank status: Confirmed/Updated Information
Tank configuration: Stand Alone Tank
Tank closure date: Not reported
Tank installation date: 11/1/2008 12:00:00 AM
Tank num of compartments: 1
Tank contents: Diesel
Tank capacity gallons: 10000
Tank type: Double Wall
Tank pc construction: Fiberglass
Tank pwpiping construction: Fiberglass
Tank piping type: Pressure
Tank piping construction: Double Walled
Tank sacrificial anode: No
Tank cp impressed current: No
Tank cp shutoff: Yes
Tank alarms: No
Tank ball float: No
Tank spill bucket: Yes

Name: SPEEDWAY NO. 6176
Address: 2600 ARDEN WAY
City,State,Zip: SACRAMENTO, CA 95825
Facility ID: FA0012690
Permitting Agency: Sacramento County Environmental Management Department
CERSID: 10123237
Latitude: 37.1481400
Longitude: -119.644249
Owner type: Non-Government
Facility type: Motor Vehicle Fueling
Num of inuse ust: Not reported
Num of closed ust: 0
Num of oos ust: 0
Epa region: 9
Tribal lands: No
Tank owner name: TRMC RETAIL LLC
Tank owner mailing address: P.O. BOX 711 ATTN: GASOLINE COMPLIANCE, LOC 148
Tank owner mailing city: DALLAS
Tank owner mailing zip: 75221
Tank owner mailing state: TX
Tank operator name: WESTERN REFINING RETAIL, LLC
Tank operator mailing address: P.O. BOX 711 ATTN: GASOLINE COMPLIANCE, LOC 148
Tank operator mailing city: DALLAS
Tank operator mailing zip: 75221
Tank operator mailing state: TX
Tankidnumber: 25067
Tank status: Confirmed/Updated Information
Tank configuration: Stand Alone Tank
Tank closure date: Not reported
Tank installation date: 7/9/1998 12:00:00 AM
Tank num of compartments: 1
Tank contents: Regular Unleaded
Tank capacity gallons: 20000

**SPEEDWAY NO. 6176 (Continued)** **U004333121**

| | |
|---|---|
| Tank type: | Double Wall |
| Tank pc construction: | Steel |
| Tank pwpiping construction: | Fiberglass |
| Tank piping type: | Pressure |
| Tank piping construction: | Double Walled |
| Tank sacrificial anode: | No |
| Tank cp impressed current: | No |
| Tank cp shutoff: | Yes |
| Tank alarms: | No |
| Tank ball float: | No |
| Tank spill bucket: | Yes |

| | |
|---|---|
| Name: | SPEEDWAY NO. 6176 |
| Address: | 2600 ARDEN WAY |
| City,State,Zip: | SACRAMENTO, CA 95825 |
| Facility ID: | FA0012690 |
| Permitting Agency: | Sacramento County Environmental Management Department |
| CERSID: | 10123237 |
| Latitude: | 37.1481400 |
| Longitude: | -119.644249 |
| Owner type: | Non-Government |
| Facility type: | Motor Vehicle Fueling |
| Num of inuse ust: | Not reported |
| Num of closed ust: | 0 |
| Num of oos ust: | 0 |
| Epa region: | 9 |
| Tribal lands: | No |
| Tank owner name: | TRMC RETAIL LLC |
| Tank owner mailing address: | P.O. BOX 711 ATTN: GASOLINE COMPLIANCE, LOC 148 |
| Tank owner mailing city: | DALLAS |
| Tank owner mailing zip: | 75221 |
| Tank owner mailing state: | TX |
| Tank operator name: | WESTERN REFINING RETAIL, LLC |
| Tank operator mailing address: | P.O. BOX 711 ATTN: GASOLINE COMPLIANCE, LOC 148 |
| Tank operator mailing city: | DALLAS |
| Tank operator mailing zip: | 75221 |
| Tank operator mailing state: | TX |
| Tankidnumber: | 25068 |
| Tank status: | Confirmed/Updated Information |
| Tank configuration: | Stand Alone Tank |
| Tank closure date: | Not reported |
| Tank installation date: | 7/9/1998 12:00:00 AM |
| Tank num of compartments: | 1 |
| Tank contents: | Premium Unleaded |
| Tank capacity gallons: | 15000 |
| Tank type: | Double Wall |
| Tank pc construction: | Steel |
| Tank pwpiping construction: | Fiberglass |
| Tank piping type: | Pressure |
| Tank piping construction: | Double Walled |
| Tank sacrificial anode: | No |
| Tank cp impressed current: | No |
| Tank cp shutoff: | Yes |
| Tank alarms: | No |
| Tank ball float: | No |
| Tank spill bucket: | Yes |

**AX500** **CAL EXPO CHEVRON, INC** **Sacramento Co. ML** **S128619066**
**ESE** **2600 ARDEN WY** **N/A**
**1/8-1/4** **SACRAMENTO, CA 95825**
**0.242 mi.**
**1278 ft.** **Site 13 of 20 in cluster AX**

**Relative:** **Lower**
**Actual:** **41 ft.**

Sacramento Co. ML:

| | |
|---|---|
| Name: | CAL EXPO CHEVRON, INC |
| Address: | 2600 ARDEN WY |
| City,State,Zip: | SACRAMENTO, CA 95825 |
| Facility Id: | Not reported |
| Facility Status: | Inactive. Included on a listing no longer updated. |
| FD: | C |
| Billing Codes BP: | Out of Business |
| Billing Codes UST: | No Tanks |
| WG Bill Code: | Oil Changed by Outside Company-No Fee |
| Target Property Bill Cod: | 51 |
| Food Bill Code: | 51 |
| CUPA Permit Date: | Not reported |
| HAZMAT Permit Date: | Not reported |
| HAZMAT Inspection Date: | Not reported |
| Hazmat Date BP Received: | Not reported |
| UST Permit Dt: | Not reported |
| UST Inspection Date: | Not reported |
| UST Tank Test Date: | Not reported |
| Number of Tanks: | 0 |
| UST Tank Test Date: | Not reported |
| SIC Code: | 5541 |
| Tier Permitting: | Not reported |
| AST Bill Code: | Not reported |
| CALARP Bill Code: | Not reported |

---

**AX501** **FLYERS #24** **UST** **U004353578**
**ESE** **2600 ARDEN WAY** **N/A**
**1/8-1/4** **SACRAMENTO, CA 95825**
**0.242 mi.**
**1278 ft.** **Site 14 of 20 in cluster AX**

**Relative:** **Lower**
**Actual:** **41 ft.**

UST:

| | |
|---|---|
| Name: | FLYERS #24 |
| Address: | 2600 ARDEN WAY |
| City,State,Zip: | SACRAMENTO, CA 95825 |
| Facility ID: | FA0012690 |
| Permitting Agency: | Sacramento County Environmental Manageme |
| CERSID: | Not reported |
| Latitude: | 37.14814 |
| Longitude: | -119.644249 |
| Owner type: | Not reported |
| Facility type: | Not reported |
| Num of inuse ust: | Not reported |
| Num of closed ust: | Not reported |
| Num of oos ust: | Not reported |
| Epa region: | Not reported |
| Tribal lands: | Not reported |
| Tank owner name: | Not reported |
| Tank owner mailing address: | Not reported |
| Tank owner mailing city: | Not reported |
| Tank owner mailing zip: | Not reported |
| Tank owner mailing state: | Not reported |
| Tank operator name: | Not reported |

**FLYERS #24 (Continued)** **U004353578**

| | |
|---|---|
| Tank operator mailing address: | Not reported |
| Tank operator mailing city: | Not reported |
| Tank operator mailing zip: | Not reported |
| Tank operator mailing state: | Not reported |
| Tankidnumber: | Not reported |
| Tank status: | Not reported |
| Tank configuration: | Not reported |
| Tank closure date: | Not reported |
| Tank installation date: | Not reported |
| Tank num of compartments: | Not reported |
| Tank contents: | Not reported |
| Tank capacity gallons: | Not reported |
| Tank type: | Not reported |
| Tank pc construction: | Not reported |
| Tank pwpiping construction: | Not reported |
| Tank piping type: | Not reported |
| Tank piping construction: | Not reported |
| Tank sacrificial anode: | Not reported |
| Tank cp impressed current: | Not reported |
| Tank cp shutoff: | Not reported |
| Tank alarms: | Not reported |
| Tank ball float: | Not reported |
| Tank spill bucket: | Not reported |

---

**AX502** **SPEEDWAY NO. 6176** **CERS HAZ WASTE** **S103959552**
**ESE** **2600 ARDEN WAY** **CERS TANKS** **N/A**
**1/8-1/4** **SACRAMENTO, CA 95825** **HIST CORTESE**
**0.242 mi.** **HWTS**
**1278 ft.** **Site 15 of 20 in cluster AX** **HAZNET**
**CERS**

**Relative:**
**Lower**

**Actual:**
**41 ft.**

CERS HAZ WASTE:

| | |
|---|---|
| Name: | SPEEDWAY NO. 6176 |
| Address: | 2600 ARDEN WAY |
| City,State,Zip: | SACRAMENTO, CA 95825 |
| Site ID: | 30692 |
| CERS ID: | 10123237 |
| CERS Description: | Hazardous Waste Generator |

CERS TANKS:

| | |
|---|---|
| Name: | SPEEDWAY NO. 6176 |
| Address: | 2600 ARDEN WAY |
| City,State,Zip: | SACRAMENTO, CA 95825 |
| Site ID: | 30692 |
| CERS ID: | 10123237 |
| CERS Description: | Underground Storage Tank |

HIST CORTESE:

| | |
|---|---|
| edr_fname: | TOSCO SS #4637 |
| edr_fadd1: | 2600 ARDEN |
| City,State,Zip: | SACRAMENTO, CA 95825 |
| Region: | CORTESE |
| Facility County Code: | 34 |
| Reg By: | LTNKA |
| Reg Id: | 341211 |

**SPEEDWAY NO. 6176 (Continued)** **S103959552**

HWTS:

| | |
|---|---|
| Name: | FLYERS #24 |
| Address: | 2600 ARDEN WAY |
| Address 2: | Not reported |
| City,State,Zip: | SACRAMENTO, CA 95825 |
| EPA ID: | CAL000225215 |
| Inactive Date: | 06/30/2018 |
| Create Date: | 10/18/2001 |
| Last Act Date: | Not reported |
| Mailing Name: | Not reported |
| Mailing Address: | 2360 LINDBERGH ST |
| Mailing Address 2: | Not reported |
| Mailing City,State,Zip: | AUBURN, CA 956029562 |
| Owner Name: | TOM W. DWELLE |
| Owner Address: | 2360 LINDBERGH ST |
| Owner Address 2: | Not reported |
| Owner City,State,Zip: | AUBURN, CA 956029562 |
| Owner Phone: | Not reported |
| Owner Fax: | Not reported |
| Contact Name: | AMANDA APPELT |
| Contact Address: | 2360 LINDBERGH STREET |
| Contact Address 2: | Not reported |
| City,State,Zip: | AUBURN, CA 95602 |
| Contact Phone: | Not reported |
| Contact Fax: | Not reported |
| Facility Status: | Inactive |
| Facility Type: | PERMANENT |
| Category: | STATE |
| Latitude: | 38.595976 |
| Longitude: | -121.40138 |

NAICS:

| | |
|---|---|
| EPA ID: | CAL000225215 |
| Create Date: | 2002-03-14 16:36:29.000 |
| NAICS Code: | 44719 |
| NAICS Description: | Other Gasoline Stations |
| Issued EPA ID Date: | 2001-10-18 00:00:00 |
| Inactive Date: | 2018-06-30 00:00:00 |
| Facility Name: | FLYERS #24 |
| Facility Address: | 2600 ARDEN WAY |
| Facility Address 2: | Not reported |
| Facility City: | SACRAMENTO |
| Facility County: | Not reported |
| Facility State: | CA |
| Facility Zip: | 958250000 |

HAZNET:

| | |
|---|---|
| Name: | FLYERS #24 |
| Address: | 2600 ARDEN WAY |
| Address 2: | Not reported |
| City,State,Zip: | SACRAMENTO, CA 958250000 |
| Contact: | AMANDA APPELT |
| Telephone: | 5308850401 |
| Mailing Name: | Not reported |
| Mailing Address: | 2360 LINDBERGH ST |

**SPEEDWAY NO. 6176 (Continued)** **S103959552**

Year: 2017
Gepaid: CAL000225215
TSD EPA ID: CAT080013352
CA Waste Code: 134 - Aqueous solution with total organic residues less than 10 percent
Disposal Method: H039 - Other Recovery Of Reclamation For Reuse Including Acid Regeneration, Organics Recovery Ect
Tons: 0.336

Year: 2017
Gepaid: CAL000225215
TSD EPA ID: NVT330010000
CA Waste Code: 352 - Other organic solids
Disposal Method: H132 - Landfill Or Surface Impoundment That Will Be Closed As Landfill( To Include On-Site Treatment And/Or Stabilization)
Tons: 0.03

Year: 2016
Gepaid: CAL000225215
TSD EPA ID: CAD097030993
CA Waste Code: 352 - Other organic solids
Disposal Method: H141 - Storage, Bulking, And/Or Transfer Off Site--No Treatment/Reovery (H010-H129) Or (H131-H135)
Tons: 0.05

Year: 2014
Gepaid: CAL000225215
TSD EPA ID: CAT080013352
CA Waste Code: 343 - Unspecified organic liquid mixture
Disposal Method: H039 - Other Recovery Of Reclamation For Reuse Including Acid Regeneration, Organics Recovery Ect
Tons: 0.136

Year: 2014
Gepaid: CAL000225215
TSD EPA ID: CAD097030993
CA Waste Code: 352 - Other organic solids
Disposal Method: H141 - Storage, Bulking, And/Or Transfer Off Site--No Treatment/Reovery (H010-H129) Or (H131-H135)
Tons: 0.1

Year: 2013
Gepaid: CAL000225215
TSD EPA ID: CAD980887418
CA Waste Code: 223 - Unspecified oil-containing waste
Disposal Method: H141 - Storage, Bulking, And/Or Transfer Off Site--No Treatment/Reovery (H010-H129) Or (H131-H135)
Tons: 0.05

Year: 2013
Gepaid: CAL000225215
TSD EPA ID: CAD980887418
CA Waste Code: 213 - Hydrocarbon solvents (benzene, hexane, Stoddard, Etc.)
Disposal Method: H141 - Storage, Bulking, And/Or Transfer Off Site--No Treatment/Reovery (H010-H129) Or (H131-H135)
Tons: 0.2085

**SPEEDWAY NO. 6176 (Continued)** **S103959552**

| | |
|---|---|
| Year: | 2012 |
| Gepaid: | CAL000225215 |
| TSD EPA ID: | CAD980887418 |
| CA Waste Code: | 221 - Waste oil and mixed oil |
| Disposal Method: | H135 - Discharge To Sewer/Potw Or Npdes(With Prior Storage--With Or Without Treatment) |
| Tons: | 0.209 |
| | |
| Year: | 2012 |
| Gepaid: | CAL000225215 |
| TSD EPA ID: | CAD044003556 |
| CA Waste Code: | 223 - Unspecified oil-containing waste |
| Disposal Method: | H141 - Storage, Bulking, And/Or Transfer Off Site--No Treatment/Reovery (H010-H129) Or (H131-H135) |
| Tons: | 0.6255 |
| | |
| Year: | 2008 |
| Gepaid: | CAL000225215 |
| TSD EPA ID: | CAD980887418 |
| CA Waste Code: | 214 - Unspecified solvent mixture |
| Disposal Method: | H141 - Storage, Bulking, And/Or Transfer Off Site--No Treatment/Reovery (H010-H129) Or (H131-H135) |
| Tons: | 0.198 |

Click this hyperlink while viewing on your computer to access
4 additional CA HAZNET: record(s) in the EDR Site Report.

Additional Information:

| | |
|---|---|
| Year: | 2017 |
| Gen EPA ID: | CAL000225215 |
| | |
| Shipment Date: | 20170721 |
| Creation Date: | 5/31/2018 18:30:42 |
| Receipt Date: | 20170727 |
| Manifest ID: | 010649918FLE |
| Trans EPA ID: | CAR000183913 |
| Trans Name: | BELSHIRE |
| Trans 2 EPA ID: | CAT080016116 |
| Trans 2 Name: | NIETO AND SONS TRUCKING INC |
| TSDF EPA ID: | CAT080013352 |
| Trans Name: | DEMENNO KERDOON |
| TSDF Alt EPA ID: | Not reported |
| TSDF Alt Name: | Not reported |
| Waste Code Description: | 134 - Aqueous solution with <10% total organic residues |
| RCRA Code: | Not reported |
| Meth Code: | H039 - Other Recovery Of Reclamation For Reuse Including Acid Regeneration, Organics Recovery Ect |
| Quantity Tons: | 0.336 |
| Waste Quantity: | 80 |
| Quantity Unit: | G |
| Additional Code 1: | Not reported |
| Additional Code 2: | Not reported |
| Additional Code 3: | Not reported |
| Additional Code 4: | Not reported |
| Additional Code 5: | Not reported |

**SPEEDWAY NO. 6176 (Continued)** **S103959552**

| | |
|---|---|
| Shipment Date: | 20170721 |
| Creation Date: | 7/28/2018 18:34:05 |
| Receipt Date: | 20170726 |
| Manifest ID: | 010649917FLE |
| Trans EPA ID: | CAR000183913 |
| Trans Name: | BELSHIRE |
| Trans 2 EPA ID: | Not reported |
| Trans 2 Name: | Not reported |
| TSDF EPA ID: | NVT330010000 |
| Trans Name: | US ECOLOGY NEVADA OPERATIONS |
| TSDF Alt EPA ID: | Not reported |
| TSDF Alt Name: | Not reported |
| Waste Code Description: | 352 - Other organic solids |
| RCRA Code: | D018 |
| Meth Code: | H132 - Landfill Or Surface Impoundment That Will Be Closed As Landfill( To Include On-Site Treatment And/Or Stabilization) |
| Quantity Tons: | 0.03 |
| Waste Quantity: | 60 |
| Quantity Unit: | P |
| Additional Code 1: | Not reported |
| Additional Code 2: | Not reported |
| Additional Code 3: | Not reported |
| Additional Code 4: | Not reported |
| Additional Code 5: | Not reported |

Additional Information:

| | |
|---|---|
| Year: | 2014 |
| Gen EPA ID: | CAL000225215 |
| Shipment Date: | 20141114 |
| Creation Date: | 1/21/2015 22:15:08 |
| Receipt Date: | 20141125 |
| Manifest ID: | 013808754JJK |
| Trans EPA ID: | CAD028277036 |
| Trans Name: | ASBURY ENVIRONMENTAL SERVICES |
| Trans 2 EPA ID: | Not reported |
| Trans 2 Name: | Not reported |
| TSDF EPA ID: | CAD097030993 |
| Trans Name: | EVOQUA WATER TECHNOLOGIES LLC |
| TSDF Alt EPA ID: | Not reported |
| TSDF Alt Name: | Not reported |
| Waste Code Description: | 352 - Other organic solids |
| RCRA Code: | Not reported |
| Meth Code: | H141 - Storage, Bulking, And/Or Transfer Off Site--No Treatment/Reovery (H010-H129) Or (H131-H135) |
| Quantity Tons: | 0.1 |
| Waste Quantity: | 200 |
| Quantity Unit: | P |
| Additional Code 1: | Not reported |
| Additional Code 2: | Not reported |
| Additional Code 3: | Not reported |
| Additional Code 4: | Not reported |
| Additional Code 5: | Not reported |
| Shipment Date: | 20141114 |
| Creation Date: | 2/13/2015 22:15:17 |
| Receipt Date: | 20141125 |

**SPEEDWAY NO. 6176 (Continued)** **S103959552**

| | |
|---|---|
| Manifest ID: | 013808753JJK |
| Trans EPA ID: | CAD028277036 |
| Trans Name: | ASBURY ENVIRONMENTAL SERVICES |
| Trans 2 EPA ID: | Not reported |
| Trans 2 Name: | Not reported |
| TSDF EPA ID: | CAT080013352 |
| Trans Name: | DEMENNO / KERDOON |
| TSDF Alt EPA ID: | Not reported |
| TSDF Alt Name: | Not reported |
| Waste Code Description: | 343 - Unspecified organic liquid mixture |
| RCRA Code: | D018 |
| Meth Code: | H039 - Other Recovery Of Reclamation For Reuse Including Acid Regeneration, Organics Recovery Ect |
| Quantity Tons: | 0.136 |
| Waste Quantity: | 40 |
| Quantity Unit: | G |
| Additional Code 1: | Not reported |
| Additional Code 2: | Not reported |
| Additional Code 3: | Not reported |
| Additional Code 4: | Not reported |
| Additional Code 5: | Not reported |

Additional Information:

| | |
|---|---|
| Year: | 2013 |
| Gen EPA ID: | CAL000225215 |
| Shipment Date: | 20131127 |
| Creation Date: | 1/12/2014 22:15:07 |
| Receipt Date: | 20131202 |
| Manifest ID: | 003957597SKS |
| Trans EPA ID: | TXR000081205 |
| Trans Name: | SAFETY KLEEN SYSTEMS INC |
| Trans 2 EPA ID: | Not reported |
| Trans 2 Name: | Not reported |
| TSDF EPA ID: | CAD980887418 |
| Trans Name: | EVERGREEN OIL INC |
| TSDF Alt EPA ID: | Not reported |
| TSDF Alt Name: | Not reported |
| Waste Code Description: | 223 - Unspecified oil-containing waste |
| RCRA Code: | Not reported |
| Meth Code: | H141 - Storage, Bulking, And/Or Transfer Off Site--No Treatment/Reovery (H010-H129) Or (H131-H135) |
| Quantity Tons: | 0.05 |
| Waste Quantity: | 100 |
| Quantity Unit: | P |
| Additional Code 1: | Not reported |
| Additional Code 2: | Not reported |
| Additional Code 3: | Not reported |
| Additional Code 4: | Not reported |
| Additional Code 5: | Not reported |
| Shipment Date: | 20131015 |
| Creation Date: | 12/4/2013 22:15:18 |
| Receipt Date: | 20131016 |
| Manifest ID: | 010830723JJK |
| Trans EPA ID: | TXR000081205 |
| Trans Name: | SAFETY KLEEN SYSTEMS INC |

**SPEEDWAY NO. 6176 (Continued)** **S103959552**

| | |
|---|---|
| Trans 2 EPA ID: | Not reported |
| Trans 2 Name: | Not reported |
| TSDF EPA ID: | CAD980887418 |
| Trans Name: | EVERGREEN OIL INC |
| TSDF Alt EPA ID: | Not reported |
| TSDF Alt Name: | Not reported |
| Waste Code Description: | 213 - Hydrocarbon solvents (benzene, hexane, Stoddard, etc. |
| RCRA Code: | D018 |
| Meth Code: | H141 - Storage, Bulking, And/Or Transfer Off Site--No Treatment/Reovery (H010-H129) Or (H131-H135) |
| Quantity Tons: | 0.2085 |
| Waste Quantity: | 50 |
| Quantity Unit: | G |
| Additional Code 1: | D001 |
| Additional Code 2: | Not reported |
| Additional Code 3: | Not reported |
| Additional Code 4: | Not reported |
| Additional Code 5: | Not reported |

Additional Information:

| | |
|---|---|
| Year: | 2012 |
| Gen EPA ID: | CAL000225215 |
| Shipment Date: | 20120823 |
| Creation Date: | 10/10/2012 22:15:39 |
| Receipt Date: | 20120827 |
| Manifest ID: | 008644360JJK |
| Trans EPA ID: | CAD982413262 |
| Trans Name: | EVERGREEN ENVIRONMENTAL SERVICES |
| Trans 2 EPA ID: | Not reported |
| Trans 2 Name: | Not reported |
| TSDF EPA ID: | CAD980887418 |
| Trans Name: | EVERGREEN OIL INC |
| TSDF Alt EPA ID: | Not reported |
| TSDF Alt Name: | Not reported |
| Waste Code Description: | 221 - Waste oil and mixed oil |
| RCRA Code: | Not reported |
| Meth Code: | H135 - Discharge To Sewer/Potw Or Npdes(With Prior Storage--With Or Without Treatment) |
| Quantity Tons: | 0.209 |
| Waste Quantity: | 55 |
| Quantity Unit: | G |
| Additional Code 1: | Not reported |
| Additional Code 2: | Not reported |
| Additional Code 3: | Not reported |
| Additional Code 4: | Not reported |
| Additional Code 5: | Not reported |
| Shipment Date: | 20120416 |
| Creation Date: | 5/30/2012 20:30:16 |
| Receipt Date: | 20120417 |
| Manifest ID: | 009548660JJK |
| Trans EPA ID: | CAD044003556 |
| Trans Name: | RAMOS ENVIRONMENTAL SERVICES |
| Trans 2 EPA ID: | Not reported |
| Trans 2 Name: | Not reported |
| TSDF EPA ID: | CAD044003556 |

**SPEEDWAY NO. 6176 (Continued)** **S103959552**

| | |
|---|---|
| Trans Name: | RAMOS ENVIRONMENTAL SERVICES |
| TSDF Alt EPA ID: | Not reported |
| TSDF Alt Name: | Not reported |
| Waste Code Description: | 223 - Unspecified oil-containing waste |
| RCRA Code: | Not reported |
| Meth Code: | H141 - Storage, Bulking, And/Or Transfer Off Site--No Treatment/Reovery (H010-H129) Or (H131-H135) |
| Quantity Tons: | 0.6255 |
| Waste Quantity: | 150 |
| Quantity Unit: | G |
| Additional Code 1: | Not reported |
| Additional Code 2: | Not reported |
| Additional Code 3: | Not reported |
| Additional Code 4: | Not reported |
| Additional Code 5: | Not reported |

Additional Information:

| | |
|---|---|
| Year: | 2008 |
| Gen EPA ID: | CAL000225215 |
| Shipment Date: | 20081016 |
| Creation Date: | 12/8/2008 18:30:08 |
| Receipt Date: | 20081020 |
| Manifest ID: | 004005370JJK |
| Trans EPA ID: | CAD982413262 |
| Trans Name: | EVERGREEN ENVIRONMENTAL SERVICES |
| Trans 2 EPA ID: | Not reported |
| Trans 2 Name: | Not reported |
| TSDF EPA ID: | CAD980887418 |
| Trans Name: | EVERGREEN OIL INC |
| TSDF Alt EPA ID: | Not reported |
| TSDF Alt Name: | Not reported |
| Waste Code Description: | 223 - Unspecified oil-containing waste |
| RCRA Code: | Not reported |
| Meth Code: | H141 - Storage, Bulking, And/Or Transfer Off Site--No Treatment/Reovery (H010-H129) Or (H131-H135) |
| Quantity Tons: | 0.125 |
| Waste Quantity: | 250 |
| Quantity Unit: | P |
| Additional Code 1: | Not reported |
| Additional Code 2: | Not reported |
| Additional Code 3: | Not reported |
| Additional Code 4: | Not reported |
| Additional Code 5: | Not reported |
| Shipment Date: | 20081016 |
| Creation Date: | 12/8/2008 18:30:08 |
| Receipt Date: | 20081020 |
| Manifest ID: | 004005370JJK |
| Trans EPA ID: | CAD982413262 |
| Trans Name: | EVERGREEN ENVIRONMENTAL SERVICES |
| Trans 2 EPA ID: | Not reported |
| Trans 2 Name: | Not reported |
| TSDF EPA ID: | CAD980887418 |
| Trans Name: | EVERGREEN OIL INC |
| TSDF Alt EPA ID: | Not reported |
| TSDF Alt Name: | Not reported |

**SPEEDWAY NO. 6176 (Continued)** **S103959552**

Waste Code Description: 214 - Unspecified solvent mixture
RCRA Code: D018
Meth Code: H141 - Storage, Bulking, And/Or Transfer Off Site--No Treatment/Reovery (H010-H129) Or (H131-H135)
Quantity Tons: 0.198
Waste Quantity: 55
Quantity Unit: G
Additional Code 1: D001
Additional Code 2: Not reported
Additional Code 3: Not reported
Additional Code 4: Not reported
Additional Code 5: Not reported

Additional Information:
Year: 2005
Gen EPA ID: CAL000225215

Shipment Date: 20051202
Creation Date: 8/10/2006 18:34:27
Receipt Date: 20060110
Manifest ID: 24341459
Trans EPA ID: CAD982413262
Trans Name: EVERGREEN ENVIRONMENTAL SERVICES
Trans 2 EPA ID: CAD063547996
Trans 2 Name: PHILIP TRANSPORATION & REMEDIATION INC
TSDF EPA ID: NVD980895338
Trans Name: 21ST CENTRURY EMI
TSDF Alt EPA ID: NVD980895338
TSDF Alt Name: Not reported
Waste Code Description: 223 - Unspecified oil-containing waste
RCRA Code: Not reported
Meth Code: D80 - Disposal, Land Fill
Quantity Tons: 0.0834
Waste Quantity: 20
Quantity Unit: G
Additional Code 1: Not reported
Additional Code 2: Not reported
Additional Code 3: Not reported
Additional Code 4: Not reported
Additional Code 5: Not reported

Additional Information:
Year: 2003
Gen EPA ID: CAL000225215

Shipment Date: 20031117
Creation Date: 8/9/2004 8:48:13
Receipt Date: 20031121
Manifest ID: 22633775
Trans EPA ID: CAR000129304
Trans Name: FILTER RECYCLING SVS
Trans 2 EPA ID: Not reported
Trans 2 Name: Not reported
TSDF EPA ID: CAD982444481
Trans Name: FILTER RECYCLING SVS INC
TSDF Alt EPA ID: CAD982444481

**SPEEDWAY NO. 6176 (Continued)** **S103959552**

| | |
|---|---|
| TSDF Alt Name: | Not reported |
| Waste Code Description: | 134 - Aqueous solution with <10% total organic residues |
| RCRA Code: | Not reported |
| Meth Code: | H01 - Transfer Station |
| Quantity Tons: | 0.504 |
| Waste Quantity: | 120 |
| Quantity Unit: | G |
| Additional Code 1: | Not reported |
| Additional Code 2: | Not reported |
| Additional Code 3: | Not reported |
| Additional Code 4: | Not reported |
| Additional Code 5: | Not reported |
| | |
| Shipment Date: | 20030827 |
| Creation Date: | 7/29/2004 7:43:54 |
| Receipt Date: | 20030828 |
| Manifest ID: | 22683576 |
| Trans EPA ID: | CAD981427669 |
| Trans Name: | Not reported |
| Trans 2 EPA ID: | Not reported |
| Trans 2 Name: | Not reported |
| TSDF EPA ID: | CAD099452708 |
| Trans Name: | Not reported |
| TSDF Alt EPA ID: | CAD099452708 |
| TSDF Alt Name: | Not reported |
| Waste Code Description: | 221 - Waste oil and mixed oil |
| RCRA Code: | Not reported |
| Meth Code: | R01 - Recycler |
| Quantity Tons: | 1.9 |
| Waste Quantity: | 500 |
| Quantity Unit: | G |
| Additional Code 1: | Not reported |
| Additional Code 2: | Not reported |
| Additional Code 3: | Not reported |
| Additional Code 4: | Not reported |
| Additional Code 5: | Not reported |

CERS:

| | |
|---|---|
| Name: | SPEEDWAY NO. 6176 |
| Address: | 2600 ARDEN WAY |
| City,State,Zip: | SACRAMENTO, CA 95825 |
| Site ID: | 30692 |
| CERS ID: | 10123237 |
| CERS Description: | Chemical Storage Facilities |

Violations:

| | |
|---|---|
| Site ID: | 30692 |
| Site Name: | SPEEDWAY No. 6176 |
| Violation Date: | 09-16-2015 |
| Citation: | Un-Specified |
| Violation Description: | UST Program - Operations/Maintenance - For use of Local Ordinance only. |
| Violation Notes: | Returned to compliance on 09/16/2015. OBSERVATION: Owner/Operator did not comply with one or more of the following: Maintain the spill bucket in good condition, containment free of debris/liquid, and/or to remove the contents of the spill bucket when a release/leak/spill was observed. At the time of this inspection, approximately 2-3 inches of |

**SPEEDWAY NO. 6176 (Continued)** **S103959552**

fuel was observed in the Diesel spill container. CORRECTIVE ACTION: Maintain the spill bucket in good condition, containment free of debris/liquid, and remove the contents of the spill bucket when a release was observed. Submit verification.

Violation Division: Sacramento County Env Management Department
Violation Program: UST
Violation Source: CERS,

Site ID: 30692
Site Name: SPEEDWAY No. 6176
Violation Date: 09-15-2016
Citation: 23 CCR 16 2636(f)(1) - California Code of Regulations, Title 23, Chapter 16, Section(s) 2636(f)(1)
Violation Description: Failure of the leak detection equipment to have an audible and visual alarm as required.
Violation Notes: Returned to compliance on 09/15/2016. OBSERVATION: The Diesel vacuum sensor failed to activate an audible and visual alarm when tested for high liquid to ensure continuous monitoring of the tank system. All monitoring equipment shall be maintained to activate an audible and visual alarm or stop the flow of product at the dispenser when it detects a leak. CORRECTIVE ACTION: Correct immediately by having a properly licensed, trained, and certified contractor replace the failed component with a functional component (LG 113-x listed, if applicable). The sensor was replaced and tested for functionality. Passed.
Violation Division: Sacramento County Env Management Department
Violation Program: UST
Violation Source: CERS,

Site ID: 30692
Site Name: SPEEDWAY No. 6176
Violation Date: 09-15-2016
Citation: HSC 6.7 25290.1(e) - California Health and Safety Code, Chapter 6.7, Section(s) 25290.1(e)
Violation Description: Failure to maintain the interstitial space such that a breach in the primary or secondary containment is detected before the liquid or vapor phase of the hazardous substance stored in the UST tank is released into the environment, i.e., vapor, pressure, hydrostatic (VPH) monitoring.
Violation Notes: Returned to compliance on 09/15/2016. OBSERVATION: The diesel vent vacuum sensor (S11) failed to detect high liquid when tested. The interstitial space of the UST shall be maintained, as designed, under constant vacuum such that a breach in the primary or secondary containment is detected before the hazardous substance is released into the environment. CORRECTIVE ACTION: Correct immediately by having a properly licensed, trained, and certified contractor replace the failed component with a functional component (LG 113-x listed, if applicable). The sensor was replaced and rested at today's test. The sensor passed. Corrected on site. OBSERVATION: Owner/Operator did not maintain the interstitial space under constant vacuum, pressure, or hydrostatic such that a breach in the primary or secondary containment is detected before the liquid or vapor phase of the hazardous substance stored in the UST tank is released into the environment. The diesel STP sump interstial space could not be tested for communication [Truncated]
Violation Division: Sacramento County Env Management Department
Violation Program: UST

**SPEEDWAY NO. 6176 (Continued)** **S103959552**

| | |
|---|---|
| Violation Source: | CERS, |
| Site ID: | 30692 |
| Site Name: | SPEEDWAY No. 6176 |
| Violation Date: | 09-16-2015 |
| Citation: | HSC 6.7 25290.1(e) - California Health and Safety Code, Chapter 6.7, Section(s) 25290.1(e) |
| Violation Description: | Failure to maintain the interstitial space under constant vacuum, pressure, or hydrostatic such that a breach in the primary or secondary containment is detected before the liquid or vapor phase of the hazardous substance stored in the UST tank is released into the environment. (Product Tight) |
| Violation Notes: | Returned to compliance on 09/16/2015. OBSERVATION: The Diesel STP liquid annular sensor failed when tested. The float was not attached to the sensor therefore causing the sensor not to alarm. The sensors monitoring the liquid level in the interstitial space shall be maintained so that a breach in the primary or secondary containment is detected before the hazardous substance is released into the environment. The certified technician from Walton Engineering re-affixed the float. The sensor was retested and passed the second test. CORRECTIVE ACTION: Correct immediately by having a properly licensed, trained, and certified contractor replace the failed component with a functional component (LG 113-x listed, if applicable) and obtain a permit within one business day from the CUPA. If the failed component can t be replaced immediately, there is a possibility that the Diesel UST system may be red tagged to prevent fuel inputs. OBSERVATION: The UDC 17/18 liquid annular sensor failed when tested. The sensor could [Truncated] |
| Violation Division: | Sacramento County Env Management Department |
| Violation Program: | UST |
| Violation Source: | CERS, |
| Site ID: | 30692 |
| Site Name: | SPEEDWAY No. 6176 |
| Violation Date: | 09-11-2018 |
| Citation: | 23 CCR 16 2665 - California Code of Regulations, Title 23, Chapter 16, Section(s) 2665 |
| Violation Description: | Failure to comply with one or more of the following: Failure to install or maintain a liquid-tight spill bucket. Have a minimum capacity of five gallons. Have a functional drain valve or other method for the removal of liquid from the spill bucket/spill container. Be resistant to galvanic corrosion. |
| Violation Notes: | Returned to compliance on 12/05/2018. OBSERVATION: The spill bucket for the 91 tank did not pass annual 5 gallon containment test. CORRECTIVE ACTION: Repair or replace the spill bucket getting a permit if necessary and using a certified professional. A inspector must be present for the retest. |
| Violation Division: | Sacramento County Env Management Department |
| Violation Program: | UST |
| Violation Source: | CERS, |
| Site ID: | 30692 |
| Site Name: | SPEEDWAY No. 6176 |
| Violation Date: | 09-05-2023 |
| Citation: | HSC 6.95 25508(a)(3) - California Health and Safety Code, Chapter 6.95, Section(s) 25508(a)(3) |
| Violation Description: | Failure to establish and electronically submit an adequate emergency |

**SPEEDWAY NO. 6176 (Continued)** **S103959552**

response plan and procedures for a release or threatened release of a hazardous material.

Violation Notes: OBSERVATION: The Emergency Response/Contingency Plan and procedures submitted in the California Environmental Reporting System does not accurately identify the "NEAREST MEDICAL FACILITY / HOSPITAL NAME:" section C4. CORRECTIVE ACTION: Revise the Emergency Response/Contingency Plan and procedures to include all required content and submit electronically in the California Environmental Reporting System. NOTE: Please notify Brion McGinness at mcginnessb@saccounty.gov following correction of th

Violation Division: Sacramento County Env Management Department
Violation Program: HMRRP
Violation Source: CERS,

Site ID: 30692
Site Name: SPEEDWAY No. 6176
Violation Date: 09-29-2020
Citation: HSC 6.7 25284.2 - California Health and Safety Code, Chapter 6.7, Section(s) 25284.2

Violation Description: "Failure to meet one or more of the following requirements: Install or maintain a liquid-tight spill container. Have a minimum capacity of five gallons. Have a functional drain valve or other method for the removal of liquid from the spill container. Be resistant to galvanic corrosion. Perform a tightness test at installation, every 12 months thereafter, or within 30 days after a repair to the spill container. Tested using applicable manufacturer guidelines, industry codes, engineering standards, or a method approved by a professional engineer. Tested by a certified UST service technician. Maintain records of spill containment testing for 36 months. "

Violation Notes: Returned to compliance on 12/30/2020. OBSERVATION: Diesel spill container (’spill bucket’) failed to demonstrate a water tight seal at the time of inspection. Per discussion with SSS Service Technician the failure appears to be caused by a bent/broken spill container ’sleeve.’ CORRECTIVE ACTION: Repair/replace the diesel spill container (’spill bucket’), consult a contractor if needed. Retest and submit spill containment rest results to J. Zakaria (zakariaj@saccounty.net) within 30 days (10/29/20).

Violation Division: Sacramento County Env Management Department
Violation Program: UST
Violation Source: CERS,

Site ID: 30692
Site Name: SPEEDWAY No. 6176
Violation Date: 09-10-2019
Citation: 23 CCR 16 2636(f)(1) - California Code of Regulations, Title 23, Chapter 16, Section(s) 2636(f)(1)

Violation Description: Failure of the double-walled pressurized piping to be continuously monitored with a system that activates an audible and visual alarm or stops flow at the dispenser when a leak is detected.

Violation Notes: Returned to compliance on 09/10/2019. -87- 1. OBSERVATION: Four of the 87 float-and-chains failed during today’s inspection (eg. due to being stuck and/or needing to be adjusted). CORRECTIVE ACTION: No immediate action is required. The Service Stations Systems technicians onsite repaired/fixed the issues at the time of inspection.

Violation Division: Sacramento County Env Management Department
Violation Program: UST
Violation Source: CERS,

**SPEEDWAY NO. 6176 (Continued)** **S103959552**

| | |
|---|---|
| Site ID: | 30692 |
| Site Name: | SPEEDWAY No. 6176 |
| Violation Date: | 09-15-2016 |
| Citation: | 23 CCR 16 2715(c) - California Code of Regulations, Title 23, Chapter 16, Section(s) 2715(c) |
| Violation Description: | Failure to comply with one or more of the following designated operator (DO) monthly inspection requirements: Be performed by an ICC certified DO. Inspect monthly alarm history report, check that alarms are documented and responded to appropriately, and attach a copy. Inspect for the presence of liquid/debris in spill containers. Inspect for the presence of liquid/debris in under dispenser containment (UDC) and ensure that the monitoring equipment is positioned correctly. Inspect for liquid or debris in containment sumps where an alarm occurred with no service visit. Check that all testing and maintenance has been completed and documented. Verify that all facility employees have been properly trained. |
| Violation Notes: | Returned to compliance on 12/28/2016. OBSERVATION: The designated operator failed to include the vacuum alarm history for S10 (diesel product), S11 (diesel vent) and the electronic line leak detector for the diesel piping in the monthly reports. The alarm history for these these sensors is missing for the past twelve (12) months. CORRECTIVE ACTION: Ensure that designated operators performing monthly inspections at this facility are including all of the required information on the reports. Submit verification. |
| Violation Division: | Sacramento County Env Management Department |
| Violation Program: | UST |
| Violation Source: | CERS, |

| | |
|---|---|
| Site ID: | 30692 |
| Site Name: | SPEEDWAY No. 6176 |
| Violation Date: | 09-10-2019 |
| Citation: | 23 CCR 16 2665(b) - California Code of Regulations, Title 23, Chapter 16, Section(s) 2665(b) |
| Violation Description: | "Failure to submit a copy of the overfill prevention equipment inspection results on the Overfill Prevention Equipment Inspection Report Form to the UPA within 30 days after the inspection. " |
| Violation Notes: | Returned to compliance on 01/24/2020. -87, 91, AND DIESEL- 1. OBSERVATION:: The facility completed its triennial overfill prevention equipment inspection on 4/2/19. This test was required to be completed in October 2018; therefore, testing is approximately 6 months overdue. Additionally, EMD, Attn: Megan Vaughan, does not have records of having received test results within 30 days of completing the test. CORRECTIVE ACTION: Submit a copy of the test results to EMD, Attn: Megan Vaughan. Secondly, going forward, meet the requirement of testing the overfill every 36 months. |
| Violation Division: | Sacramento County Env Management Department |
| Violation Program: | UST |
| Violation Source: | CERS, |

| | |
|---|---|
| Site ID: | 30692 |
| Site Name: | SPEEDWAY No. 6176 |
| Violation Date: | 09-15-2016 |
| Citation: | 23 CCR 16 2632(d)(1)(C), 2641(h), 2711(a)(8) - California Code of Regulations, Title 23, Chapter 16, Section(s) 2632(d)(1)(C), 2641(h), 2711(a)(8) |
| Violation Description: | Failure to submit or update a plot plan. |
| Violation Notes: | Returned to compliance on 04/26/2018. OBSERVATION: Owner/Operator did |

**SPEEDWAY NO. 6176 (Continued)** **S103959552**

not submit, obtain approval, and maintain a complete/accurate plot plan. Submit a scaled digram of UST systems including piping and monitoring equipment. Three underground storage tanks: regular, premium and diesel CORRECTIVE ACTION: Submit, obtain approval, and maintain a complete/accurate plot plan.

Violation Division: Sacramento County Env Management Department
Violation Program: UST
Violation Source: CERS,

Site ID: 30692
Site Name: SPEEDWAY No. 6176
Violation Date: 09-21-2022
Citation: HSC 6.7 25284.2 - California Health and Safety Code, Chapter 6.7, Section(s) 25284.2
Violation Description: "Failure to meet one or more of the following requirements: Install or maintain a liquid-tight spill container. Have a minimum capacity of five gallons. Have a functional drain valve or other method for the removal of liquid from the spill container. Be resistant to galvanic corrosion. Perform a tightness test at installation, every 12 months thereafter, or within 30 days after a repair to the spill container. Tested using applicable manufacturer guidelines, industry codes, engineering standards, or a method approved by a professional engineer. Tested by a certified UST service technician. Maintain records of spill containment testing for 36 months. "
Violation Notes: Returned to compliance on 09/21/2022. OBSERVATION: The Diesel UST was not equipped with a spill container that could maintain a minimum capacity of 5 gallons. During testing, about a 1/2 inch of test water leaked out of the spill container (due to loose fill cap). CORRECTIVE ACTION: The fill cap in question was replaced (like-for-like) by UST technician and the Diesel spill container retested with passing results during inspection. No further action is required at this time.
Violation Division: Sacramento County Env Management Department
Violation Program: UST
Violation Source: CERS,

Site ID: 30692
Site Name: SPEEDWAY No. 6176
Violation Date: 09-15-2016
Citation: 23 CCR 16 2641(j) - California Code of Regulations, Title 23, Chapter 16, Section(s) 2641(j)
Violation Description: Failure of the leak detection equipment to be installed, calibrated, operated, and/or maintained properly.
Violation Notes: Returned to compliance on 09/15/2016. OBSERVATION: The Bravo box float and chain in UDC 5/6, Regular product, sump failed to stop the flow of product at the dispenser when tested. All monitoring equipment shall be maintained to activate an audible and visual alarm or stop the flow of product at the dispenser when it detects a leak. The service technician cleaned the cup under the float and verified functionality. Corrected on site. CORRECTIVE ACTION: Correct immediately by having a properly licensed, trained, and certified contractor replace the failed component with a functional component (LG 113-x listed, if applicable) and obtain a permit within one business day from the CUPA. Float cleaned and assembly retested. Passed.
Violation Division: Sacramento County Env Management Department
Violation Program: UST
Violation Source: CERS,

**SPEEDWAY NO. 6176 (Continued)** **S103959552**

Site ID: 30692
Site Name: SPEEDWAY No. 6176
Violation Date: 09-15-2016
Citation: 23 CCR 6.7 25284, 25286 - California Code of Regulations, Title 23, Chapter 6.7, Section(s) 25284, 25286
Violation Description: Failure to submit a complete and accurate application for a permit to operate a UST, or for renewal of the permit.
Violation Notes: Returned to compliance on 10/05/2017. OBSERVATION: Owner/Operator did not submit and/or maintain an accurate UST Operating Permit Application for Tank information. Tank #24-001(Regular): vent and vapor return piping is single wall fiberglass, corrosion protection is isolation Tank #24-002 (Premium): vent and vapor return piping is single wall fiberglass, corrosion protection is isolation Tank #24-003 (diesel): corrosion protection is isolation, verify installation of vapor return piping for diesel (typically not installed) CORRECTIVE ACTION: Submit and maintain an accurate UST Operating Permit Application for Facility information and/or Tank information.
Violation Division: Sacramento County Env Management Department
Violation Program: UST
Violation Source: CERS,

Site ID: 30692
Site Name: SPEEDWAY No. 6176
Violation Date: 09-10-2019
Citation: HSC 6.7 25290.1(e)2 - California Health and Safety Code, Chapter 6.7, Section(s) 25290.1(e)2
Violation Description: Failure to maintain the interstitial space such that a breach in the primary or secondary containment is detected before the liquid or vapor phase of the hazardous substance stored in the UST tank is released into the environment, i.e., vapor, pressure, hydrostatic (VPH) monitoring.
Violation Notes: Returned to compliance on 01/24/2020. -DIESEL- 1. OBSERVATION: The STP’s brine sensor had fallen apart prior to today’s inspection. CORRECTIVE ACTION: Repair/replace the sensor before re-certifying it. 2. OBSERVATION: The STP’s brine reservoir was empty during today’s inspection. CORRECTIVE ACTION: Determine why the reservoir was empty. Fix/repair the issue and then submit proof of compliance to EMD, Attn: Megan Vaughan.
Violation Division: Sacramento County Env Management Department
Violation Program: UST
Violation Source: CERS,

Site ID: 30692
Site Name: SPEEDWAY No. 6176
Violation Date: 09-16-2015
Citation: Un-Specified
Violation Description: UST Program - Operations/Maintenance - For use of Local Ordinance only.
Violation Notes: Returned to compliance on 09/16/2015. OBSERVATION: The Bravo box float and chain in UDC1/2 failed to stop the flow of product at the dispenser when tested. All monitoring equipment shall be maintained to activate an audible and visual alarm or stop the flow of product at the dispenser when it detects a leak. CORRECTIVE ACTION: Correct immediately by having a properly licensed, trained, and certified contractor replace the failed component with a functional component (LG 113-x listed, if applicable) and obtain a permit within one business day from the CUPA. If the failed component can t be replaced

**SPEEDWAY NO. 6176 (Continued)** **S103959552**

immediately, there is a possibility that the [grade] UST system may be red tagged to prevent fuel inputs. The float and chain assembly was inspected and cleaned by the certified technician. The float and chain was retested and passed second test.

Violation Division: Sacramento County Env Management Department
Violation Program: UST
Violation Source: CERS,

Site ID: 30692
Site Name: SPEEDWAY No. 6176
Violation Date: 09-15-2016
Citation: 23 CCR 16 2712(i) - California Code of Regulations, Title 23, Chapter 16, Section(s) 2712(i)
Violation Description: Failure to have a UST Monitoring Plan available on site.
Violation Notes: Returned to compliance on 07/27/2018. OBSERVATION: Owner/Operator did not maintain an approved monitoring plan. Regular, premium monitoring plans do not contain underdispenser containment monitoring method: the monitoring stops the flow of product at the dispenser. In additional, include in all monitoring plans the leak sensor manufacturer (BRAVO) and sensor model (float and chain). Diesel monitoring plan: include all sensors that monitor piping (208, 304 and vac sensor). CORRECTIVE ACTION: Maintain an approved monitoring plan. Submit monitoring plan for approval in CERS (California Environmental Reporting System)
Violation Division: Sacramento County Env Management Department
Violation Program: UST
Violation Source: CERS,

Site ID: 30692
Site Name: SPEEDWAY No. 6176
Violation Date: 09-11-2018
Citation: HSC 6.7 25290.1(e) - California Health and Safety Code, Chapter 6.7, Section(s) 25290.1(e)
Violation Description: Failure to maintain the interstitial space such that a breach in the primary or secondary containment is detected before the liquid or vapor phase of the hazardous substance stored in the UST tank is released into the environment, i.e., vapor, pressure, hydrostatic (VPH) monitoring.
Violation Notes: Returned to compliance on 01/11/2019. OBSERVATION: The Diesel dispenser 17/18 under dispenser containment annual space which is monitored hydrostactically is not being maintained and operated per manufacturers specifications. According to the technician, the brine should be pink but the liquid that is present is milky white and may not be functioning correctly in this system. CORRECTIVE ACTION: Correct immediately by having a properly licensed, trained, and certified professional replace the unknown liquid with the brine per manufacturers recommendations in the 17/18 UDC. This UDC will have to be retested to ensure communication within the annular space when the brine is replaced. Send the results of the retest and the completed work order for the brine to mccormackz@saccounty.net
Violation Division: Sacramento County Env Management Department
Violation Program: UST
Violation Source: CERS,

Site ID: 30692
Site Name: SPEEDWAY No. 6176
Violation Date: 09-16-2015
Citation: 23 CCR 16 2712(i) - California Code of Regulations, Title 23, Chapter

**SPEEDWAY NO. 6176 (Continued)** **S103959552**

16, Section(s) 2712(i)
Violation Description: Failure to maintain on site an approved monitoring plan.
Violation Notes: Returned to compliance on 07/27/2018. OBSERVATION: The monitoring plan submitted in CERS does not have correct information. The monitoring method for secondary containment of Diesel UST piping is vacuum. Piping is monitored by both a vacuum sensor and a veeder root 208 sensor. The Monitoring Plan does not make it clear the Diesel tank is connected only to dispenser 17/18. This UDC is double walled and the annular space is monitored with a liquid sensor (veeder root -304) in addition to a veeder root 208 sensor. The monitoring and response plans must be current and approved by the CUPA. CORRECTIVE ACTION: Update the required information in CERS and submit for review by the CUPA.
Violation Division: Sacramento County Env Management Department
Violation Program: UST
Violation Source: CERS,

Site ID: 30692
Site Name: SPEEDWAY No. 6176
Violation Date: 09-21-2022
Citation: HSC 6.7 25290.1(c)(3),25290.2(c)(3) - California Health and Safety Code, Chapter 6.7, Section(s) 25290.1(c)(3),25290.2(c)(3)
Violation Description: Failure to keep water out of the secondary containment of UST systems installed on or after July 1, 2003.
Violation Notes: Returned to compliance on 09/21/2022. OBSERVATION: Secondary containment was not maintained to prevent water intrusion into the Diesel UST system by precipitation, infiltration, or runoff: the vent sump had about a 1/2 inch of water collected at the bottom (it was raining considerably during inspection). CORRECTIVE ACTION: During inspection (and after the rain stopped), the UST service technician pumped the liquid out of the vent sump. Take all necessary precautions in the future to ensure secondary containment is maintained to prevent water intrusion. No further action is required at this time.
Violation Division: Sacramento County Env Management Department
Violation Program: UST
Violation Source: CERS,

Site ID: 30692
Site Name: SPEEDWAY No. 6176
Violation Date: 09-16-2015
Citation: HSC 6.7 25291 - California Health and Safety Code, Chapter 6.7, Section(s) 25291
Violation Description: Failure to maintain under-dispenser containment, sumps, and/or other secondary containment in good condition and/or free of debris/liquid.
Violation Notes: Returned to compliance on 09/16/2015. OBSERVATION: Liquid was observed in the diesel vent sump, diesel STP sump and diesel fill sump. If water could enter into the secondary containment by precipitation or infiltration, it must be removed and disposed of properly. CORRECTIVE ACTION: Immediately remove this liquid, make a hazardous waste determination per Title 22 hazardous waste regulations, and manage it accordingly. Ensure that the sumps are maintained free of liquid. Submit verification.
Violation Division: Sacramento County Env Management Department
Violation Program: UST
Violation Source: CERS,

Site ID: 30692

**SPEEDWAY NO. 6176 (Continued)** **S103959552**

| | |
|---|---|
| Site Name: | SPEEDWAY No. 6176 |
| Violation Date: | 09-05-2023 |
| Citation: | 23 CCR 16 2641(h) - California Code of Regulations, Title 23, Chapter 16, Section(s) 2641(h) |
| Violation Description: | Failure to have an approved UST Monitoring Plan. |
| Violation Notes: | OBSERVATION: The UST Monitoring Plan forms submitted through the California Environmental Reporting System (CERS) contain inaccurate information. The Leak Sensor Model # for the diesel tank pipe monitoring section should read 208/304/001 not 330020-463/4 CORRECTIVE ACTION: Log into CERS and resubmit an updated UST Monitoring Plan for the diesel tank system. NOTE: This violation applies to the diesel tank system. NOTE: Please notify Brion McGinness at mcginnessb@saccounty.gov following corr |
| Violation Division: | Sacramento County Env Management Department |
| Violation Program: | UST |
| Violation Source: | CERS, |

| | |
|---|---|
| Site ID: | 30692 |
| Site Name: | SPEEDWAY No. 6176 |
| Violation Date: | 09-16-2015 |
| Citation: | 23 CCR 16 2715(f) - California Code of Regulations, Title 23, Chapter 16, Section(s) 2715(f) |
| Violation Description: | Failure to comply with one or more of the following: provide training to facility employee(s) responsible for proper operation and maintenance every 12 months and/or train new employee(s) who are responsible for proper operation and maintenance within 30-days of hire and/or to have at least one employee present during operating hours that has been trained in the proper operation and maintenance of the UST system. |
| Violation Notes: | Returned to compliance on 09/15/2016. OBSERVATION: Owner/Operator did not provide training to facility employee(s) responsible for proper operation and maintenance every 12 months and/or train new employee(s) who are responsible for proper operation and maintenance within 30-days of hire and/or at least one employee present during operating hours that has been trained in the proper operation and maintenance of the UST system. The two current trained employees from the DO training list are no longer employed. Two employees were present during this inspection: one is a new hire and has not been trained yet and the other employee has not received refresher training since 2013. CORRECTIVE ACTION: Provide training to facility employee(s) responsible for proper operation and maintenance every 12 months and/or train new employee(s) who are responsible for proper operation and maintenance within 30-days of hire and/or at least one employee present [Truncated] |
| Violation Division: | Sacramento County Env Management Department |
| Violation Program: | UST |
| Violation Source: | CERS, |

| | |
|---|---|
| Site ID: | 30692 |
| Site Name: | SPEEDWAY No. 6176 |
| Violation Date: | 09-17-2013 |
| Citation: | 23 CCR 16 2715 - California Code of Regulations, Title 23, Chapter 16, Section(s) 2715 |
| Violation Description: | Failure of service technician, designated operator, installer, and/or employee to obtain and maintain a proper and current International Code Council certification. |
| Violation Notes: | Returned to compliance on 03/31/2014. |

**SPEEDWAY NO. 6176 (Continued)** **S103959552**

Violation Division: Sacramento County Env Management Department
Violation Program: UST
Violation Source: CERS,

Site ID: 30692
Site Name: SPEEDWAY No. 6176
Violation Date: 09-05-2023
Citation: 23 CCR 16 2636(f)(2) - California Code of Regulations, Title 23, Chapter 16, Section(s) 2636(f)(2)
Violation Description: Failure of the functional line leak detector (LLD) monitoring pressurized piping to meet one or more of the following requirements: Monitored at least hourly with the capability of detecting a release of 3.0 gallons per hour leak at 10 pounds per square inch and restrict or shut off the flow of product through the piping when a leak is detected.
Violation Notes: OBSERVATION: The 87 #2 line leak detector (LLD) failed to detect a leak during today's testing. The service technician replaced the line leak detector and re-tested with passing results. CORRECTIVE ACTION: No further action required.
Violation Division: Sacramento County Env Management Department
Violation Program: UST
Violation Source: CERS,

Evaluation:
Eval General Type: Compliance Evaluation Inspection
Eval Date: 09-05-2023
Violations Found: Yes
Eval Type: Routine done by local agency
Eval Notes: Not reported
Eval Division: Sacramento County Env Management Department
Eval Program: HMRRP
Eval Source: CERS,

Eval General Type: Compliance Evaluation Inspection
Eval Date: 09-13-2017
Violations Found: No
Eval Type: Routine done by local agency
Eval Notes: No Violations observed at this time. NOTE: New ownership as of July 2017.
Eval Division: Sacramento County Env Management Department
Eval Program: HMRRP
Eval Source: CERS,

Eval General Type: Compliance Evaluation Inspection
Eval Date: 09-16-2015
Violations Found: Yes
Eval Type: Routine done by local agency
Eval Notes: 9/16/15, Inspection comment: The annular liquid in UDC 17/18 appeared light in color in the the sensor reservoir when compared to the darker pink color in the manometer reservoir. Ensure the correct fluid is used in the annular space of the UDC. 9/18/15: Inspection amended after signature obtained. Diesel STP sump could not be tested for communication of the hydrostatic fluid in the secondary containment. The test port at the bottom of the sump for the liquid annular could not be reached. This test port is used to show communication of the liquid throughout the sump. Inspection report delivered to facility on 9/18/15 and all inspection compliance dates are calculated from

**SPEEDWAY NO. 6176 (Continued)** **S103959552**

9/18/15.
Eval Division: Sacramento County Env Management Department
Eval Program: UST
Eval Source: CERS,

Eval General Type: Compliance Evaluation Inspection
Eval Date: 09-05-2023
Violations Found: No
Eval Type: Routine done by local agency
Eval Notes: Not reported
Eval Division: Sacramento County Env Management Department
Eval Program: HHW
Eval Source: CERS,

Eval General Type: Compliance Evaluation Inspection
Eval Date: 09-13-2017
Violations Found: No
Eval Type: Routine done by local agency
Eval Notes: No Violations observed at this time. NOTE: New ownership as of July 2017. No waste manifests/bills of lading generated as of this date.
Eval Division: Sacramento County Env Management Department
Eval Program: HW
Eval Source: CERS,

Eval General Type: Compliance Evaluation Inspection
Eval Date: 09-13-2017
Violations Found: No
Eval Type: Routine done by local agency
Eval Notes: No Violations observed at this time. Sensors are functional and in correct position. Sumps & buckets are clean and free of debris. NOTE: New ownership as of July 2017.
Eval Division: Sacramento County Env Management Department
Eval Program: UST
Eval Source: CERS,

Eval General Type: Compliance Evaluation Inspection
Eval Date: 09-18-2014
Violations Found: No
Eval Type: Routine done by local agency
Eval Notes: NO VIOLATIONS OBSERVED AT THIS TIME.
Eval Division: Sacramento County Env Management Department
Eval Program: HW
Eval Source: CERS,

Eval General Type: Compliance Evaluation Inspection
Eval Date: 09-18-2014
Violations Found: No
Eval Type: Routine done by local agency
Eval Notes: NO VIOLATIONS OBSERVED AT THIS TIME. OBSERVATION/RECOMMENDATION: The Facility ID# (FA0012690) on the Response Plan has not been supplied (marked Agency Use Only). Please complete the form with this FA# as it is required in Sacramento County. Submit the Response Plan online through CERS and NOTIFY MR. STEELE WHEN THIS HAS OCCURRED OR IT WILL NOT BE REVIEWED AND ACCEPTED.
Eval Division: Sacramento County Env Management Department
Eval Program: UST
Eval Source: CERS,

**SPEEDWAY NO. 6176 (Continued)** **S103959552**

Eval General Type: Compliance Evaluation Inspection
Eval Date: 09-21-2022
Violations Found: Yes
Eval Type: Routine done by local agency
Eval Notes: No original signature per COVID-19; inspection report emailed to Manager via email provided at time of inspection (coop46790@7-elleven.com). Have Operator sign each page of the inspection report and email back to this department.
Eval Division: Sacramento County Env Management Department
Eval Program: UST
Eval Source: CERS,

Eval General Type: Compliance Evaluation Inspection
Eval Date: 09-29-2020
Violations Found: No
Eval Type: Routine done by local agency
Eval Notes: No signature obtained due to COVID-19. Report written off-site and emailed to Jennifer Schneider. No hazardous waste violations observed at the time of inspection.
Eval Division: Sacramento County Env Management Department
Eval Program: HW
Eval Source: CERS,

Eval General Type: Compliance Evaluation Inspection
Eval Date: 09-05-2023
Violations Found: Yes
Eval Type: Routine done by local agency
Eval Notes: Not reported
Eval Division: Sacramento County Env Management Department
Eval Program: UST
Eval Source: CERS,

Eval General Type: Compliance Evaluation Inspection
Eval Date: 09-10-2019
Violations Found: Yes
Eval Type: Routine done by local agency
Eval Notes: GENERAL - The inspector was not onsite for testing communication of brine in the diesel STP and/or fill sump OR testing the line leak detectors.
Eval Division: Sacramento County Env Management Department
Eval Program: UST
Eval Source: CERS,

Eval General Type: Compliance Evaluation Inspection
Eval Date: 09-15-2016
Violations Found: Yes
Eval Type: Routine done by local agency
Eval Notes: Annual Monitoring Certification Three underground storage tanks Diesel is monitored by VPH Regular: 20,000 gallons Premium: 15,000 gallons Diesel: 10,000 gallons
Eval Division: Sacramento County Env Management Department
Eval Program: UST
Eval Source: CERS,

Eval General Type: Compliance Evaluation Inspection
Eval Date: 09-17-2013
Violations Found: Yes

**SPEEDWAY NO. 6176 (Continued)** **S103959552**

Eval Type: Routine done by local agency
Eval Notes: Not reported
Eval Division: Sacramento County Env Management Department
Eval Program: UST
Eval Source: CERS,

Eval General Type: Compliance Evaluation Inspection
Eval Date: 09-11-2018
Violations Found: Yes
Eval Type: Routine done by local agency
Eval Notes: NOTE: According to records on site and Designated Operator monthly reports, sensors L8 and L14 have had issues with "sensor out" alarms that resolved themselves for no apparent reason. The issue seems to have been resolved so it is not a current violation but this issue will rise to the level of a violation if the sensor out alarms continue because it shows that the sensors are not functioning correctly. BE ADVISED: As of October 13, 2018, overfill prevention equipment shall be inspected at least once to demonstrate that the overfill prevention equipment is set to activate at the correct level and will activate when regulated stored substances reach that level. The overfill prevention equipment shall be inspected every 36 months thereafter. Overfill prevention equipment includes fill tube shut-off valves (flappers) and tank probes with external alarms.
Eval Division: Sacramento County Env Management Department
Eval Program: UST
Eval Source: CERS,

Eval General Type: Compliance Evaluation Inspection
Eval Date: 09-14-2021
Violations Found: No
Eval Type: Routine done by local agency
Eval Notes: NOTES: NO UNDERGROUND STORAGE TANK (UST) VIOLATIONS OBSERVED AT TIME OF INSPECTION. This inspection was performed on 09/14/21, and the Inspection Report was sent to Steve Coulter (Retaill Environmental Compliance Administrator) as well as facility manager on date of inspection. No original signature on Inspection Report due to COVID-19.
Eval Division: Sacramento County Env Management Department
Eval Program: UST
Eval Source: CERS,

Eval General Type: Compliance Evaluation Inspection
Eval Date: 09-18-2014
Violations Found: No
Eval Type: Routine done by local agency
Eval Notes: NO VIOLATIONS OBSERVED AT THIS TIME.
Eval Division: Sacramento County Env Management Department
Eval Program: HMRRP
Eval Source: CERS,

Eval General Type: Compliance Evaluation Inspection
Eval Date: 09-29-2020
Violations Found: No
Eval Type: Routine done by local agency
Eval Notes: No signature obtained due to COVID-19. Report written off-site and emailed to Jennifer Schneider. No hazardous materials violations observed at the time of inspection.

**SPEEDWAY NO. 6176 (Continued)** **S103959552**

Eval Division: Sacramento County Env Management Department
Eval Program: HMRRP
Eval Source: CERS,

Eval General Type: Compliance Evaluation Inspection
Eval Date: 09-29-2020
Violations Found: Yes
Eval Type: Routine done by local agency
Eval Notes: No signature obtained due to COVID-19. Report written off-site and emailed to Jennifer Schneider.
Eval Division: Sacramento County Env Management Department
Eval Program: UST
Eval Source: CERS,

Enforcement Action:
Site ID: 30692
Site Name: SPEEDWAY No. 6176
Site Address: 2600 ARDEN WAY
Site City: SACRAMENTO
Site Zip: 95825
Enf Action Date: 03-16-2017
Enf Action Type: Notice of Violation (Unified Program)
Enf Action Description: Notice of Violation Issued by the Inspector at the Time of Inspection
Enf Action Notes: Not reported
Enf Action Division: Sacramento County Env Management Department
Enf Action Program: UST
Enf Action Source: CERS,

Site ID: 30692
Site Name: SPEEDWAY No. 6176
Site Address: 2600 ARDEN WAY
Site City: SACRAMENTO
Site Zip: 95825
Enf Action Date: 09-16-2015
Enf Action Type: Notice of Violation (Unified Program)
Enf Action Description: Notice of Violation Issued by the Inspector at the Time of Inspection
Enf Action Notes: Not reported
Enf Action Division: Sacramento County Env Management Department
Enf Action Program: UST
Enf Action Source: CERS,

Site ID: 30692
Site Name: SPEEDWAY No. 6176
Site Address: 2600 ARDEN WAY
Site City: SACRAMENTO
Site Zip: 95825
Enf Action Date: 12-31-2013
Enf Action Type: Notice of Violation (Unified Program)
Enf Action Description: Notice of Violation Issued by the Inspector at the Time of Inspection
Enf Action Notes: Not reported
Enf Action Division: Sacramento County Env Management Department
Enf Action Program: UST
Enf Action Source: CERS,

Affiliation:
Affiliation Type Desc: Facility Mailing Address

**SPEEDWAY NO. 6176 (Continued)** **S103959552**

| | |
|---|---|
| Entity Name: | Mailing Address |
| Entity Title: | Not reported |
| Affiliation Address: | P.O. BOX 711 ATTN: GASOLINE COMPLIANCE, LOC 148 |
| Affiliation City: | DALLAS |
| Affiliation State: | TX |
| Affiliation Country: | Not reported |
| Affiliation Zip: | 75221 |
| Affiliation Phone: | , |
| | |
| Affiliation Type Desc: | Identification Signer |
| Entity Name: | TERESA MILES |
| Entity Title: | SENIOR MANAGER, ENVIRONMENTAL COMPLIANCE WEST |
| Affiliation Address: | Not reported |
| Affiliation City: | Not reported |
| Affiliation State: | Not reported |
| Affiliation Country: | Not reported |
| Affiliation Zip: | Not reported |
| Affiliation Phone: | , |
| | |
| Affiliation Type Desc: | UST Tank Owner |
| Entity Name: | TRMC RETAIL LLC |
| Entity Title: | Not reported |
| Affiliation Address: | P.O. BOX 711 ATTN: GASOLINE COMPLIANCE, LOC 148 |
| Affiliation City: | DALLAS |
| Affiliation State: | TX |
| Affiliation Country: | United States |
| Affiliation Zip: | 75221 |
| Affiliation Phone: | (800) 828-0711, |
| | |
| Affiliation Type Desc: | CUPA District |
| Entity Name: | Sacramento County Environmental Management Departm |
| Entity Title: | Not reported |
| Affiliation Address: | 11080 WHITE ROCK ROAD, STE. 200 |
| Affiliation City: | RANCHO CORDOVA |
| Affiliation State: | CA |
| Affiliation Country: | Not reported |
| Affiliation Zip: | 95670 |
| Affiliation Phone: | (916) 875-8550, |
| | |
| Affiliation Type Desc: | Document Preparer |
| Entity Name: | BELSHIRE ENVIRONMENTAL SERVICES, INC. |
| Entity Title: | Not reported |
| Affiliation Address: | Not reported |
| Affiliation City: | Not reported |
| Affiliation State: | Not reported |
| Affiliation Country: | Not reported |
| Affiliation Zip: | Not reported |
| Affiliation Phone: | , |
| | |
| Affiliation Type Desc: | Property Owner |
| Entity Name: | TRMC RETAIL LLC |
| Entity Title: | Not reported |
| Affiliation Address: | P.O. BOX 711 ATTN: GASOLINE COMPLIANCE, LOC 148 |
| Affiliation City: | DALLAS |
| Affiliation State: | TX |
| Affiliation Country: | United States |
| Affiliation Zip: | 75221 |

**SPEEDWAY NO. 6176 (Continued)** **S103959552**

| | |
|---|---|
| Affiliation Phone: | (800) 828-0711, |
| Affiliation Type Desc: | UST Property Owner Name |
| Entity Name: | TRMC RETAIL LLC |
| Entity Title: | Not reported |
| Affiliation Address: | P.O. BOX 711 ATTN: GASOLINE COMPLIANCE, LOC 148 |
| Affiliation City: | DALLAS |
| Affiliation State: | TX |
| Affiliation Country: | United States |
| Affiliation Zip: | 75221 |
| Affiliation Phone: | (800) 828-0711, |
| Affiliation Type Desc: | Environmental Contact |
| Entity Name: | BURKE ALBELDA |
| Entity Title: | Not reported |
| Affiliation Address: | P.O. BOX 711 ATTN: GASOLINE COMPLIANCE, LOC 148 |
| Affiliation City: | DALLAS |
| Affiliation State: | TX |
| Affiliation Country: | Not reported |
| Affiliation Zip: | 75221 |
| Affiliation Phone: | , |
| Affiliation Type Desc: | UST Tank Operator |
| Entity Name: | WESTERN REFINING RETAIL, LLC |
| Entity Title: | Not reported |
| Affiliation Address: | P.O. BOX 711 ATTN: GASOLINE COMPLIANCE, LOC 148 |
| Affiliation City: | DALLAS |
| Affiliation State: | TX |
| Affiliation Country: | United States |
| Affiliation Zip: | 75221 |
| Affiliation Phone: | (800) 828-0711, |
| Affiliation Type Desc: | Legal Owner |
| Entity Name: | TRMC RETAIL LLC |
| Entity Title: | Not reported |
| Affiliation Address: | P.O. BOX 711 ATTN: GASOLINE COMPLIANCE, LOC 148 |
| Affiliation City: | DALLAS |
| Affiliation State: | TX |
| Affiliation Country: | United States |
| Affiliation Zip: | 75221 |
| Affiliation Phone: | (800) 828-0711, |
| Affiliation Type Desc: | Operator |
| Entity Name: | WESTERN REFINING RETAIL, LLC |
| Entity Title: | Not reported |
| Affiliation Address: | Not reported |
| Affiliation City: | Not reported |
| Affiliation State: | Not reported |
| Affiliation Country: | Not reported |
| Affiliation Zip: | Not reported |
| Affiliation Phone: | (800) 828-0711, |
| Affiliation Type Desc: | Parent Corporation |
| Entity Name: | Speedway |
| Entity Title: | Not reported |
| Affiliation Address: | Not reported |
| Affiliation City: | Not reported |

**SPEEDWAY NO. 6176 (Continued)** **S103959552**

| | |
|---|---|
| Affiliation State: | Not reported |
| Affiliation Country: | Not reported |
| Affiliation Zip: | Not reported |
| Affiliation Phone: | , |

---

**AX503** **TESORO (MOBIL) 58312** **UST** **U004353580**
**ESE** **2600 ARDEN WAY** **N/A**
**1/8-1/4** **SACRAMENTO, CA 95825**
**0.242 mi.**
**1278 ft.** **Site 16 of 20 in cluster AX**

**Relative:** **Lower**

**Actual:** **41 ft.**

UST:

| | |
|---|---|
| Name: | TESORO (MOBIL) 58312 |
| Address: | 2600 ARDEN WAY |
| City,State,Zip: | SACRAMENTO, CA 95825 |
| Facility ID: | FA0012690 |
| Permitting Agency: | Sacramento County Environmental Management Department |
| CERSID: | Not reported |
| Latitude: | 37.14814 |
| Longitude: | -119.644249 |
| Owner type: | Not reported |
| Facility type: | Not reported |
| Num of inuse ust: | Not reported |
| Num of closed ust: | Not reported |
| Num of oos ust: | Not reported |
| Epa region: | Not reported |
| Tribal lands: | Not reported |
| Tank owner name: | Not reported |
| Tank owner mailing address: | Not reported |
| Tank owner mailing city: | Not reported |
| Tank owner mailing zip: | Not reported |
| Tank owner mailing state: | Not reported |
| Tank operator name: | Not reported |
| Tank operator mailing address: | Not reported |
| Tank operator mailing city: | Not reported |
| Tank operator mailing zip: | Not reported |
| Tank operator mailing state: | Not reported |
| Tankidnumber: | Not reported |
| Tank status: | Not reported |
| Tank configuration: | Not reported |
| Tank closure date: | Not reported |
| Tank installation date: | Not reported |
| Tank num of compartments: | Not reported |
| Tank contents: | Not reported |
| Tank capacity gallons: | Not reported |
| Tank type: | Not reported |
| Tank pc construction: | Not reported |
| Tank pwpiping construction: | Not reported |
| Tank piping type: | Not reported |
| Tank piping construction: | Not reported |
| Tank sacrificial anode: | Not reported |
| Tank cp impressed current: | Not reported |
| Tank cp shutoff: | Not reported |
| Tank alarms: | Not reported |
| Tank ball float: | Not reported |
| Tank spill bucket: | Not reported |

**AX504** **TESORO** **RCRA NonGen / NLR** **1024861093**
**ESE** **2600 ARDEN WAY** **E MANIFEST** **CAL000429559**
**1/8-1/4** **SACRAMENTO, CA 95825**
**0.242 mi.**
**1278 ft.** **Site 17 of 20 in cluster AX**

**Relative:** **Lower**
**Actual:** **41 ft.**

RCRA Listings:

| | |
|---|---|
| Date Form Received by Agency: | 20170727 |
| Handler Name: | Tesoro Refining & Marketing Company Llc Site 58312 |
| Handler Address: | 2600 Arden Way |
| Handler City,State,Zip: | SACRAMENTO, CA 95825 |
| EPA ID: | CAL000429559 |
| Contact Name: | TERESA MILES |
| Contact Address: | 400 OCEANGATE DR STE 600 |
| Contact City,State,Zip: | LONG BEACH, CA 90802 |
| Contact Telephone: | 562-495-6850 |
| Contact Fax: | 562-361-4149 |
| Contact Email: | TERESA.A.MILES@TSCORP.COM |
| Contact Title: | Not reported |
| EPA Region: | 09 |
| Land Type: | Not reported |
| Federal Waste Generator Description: | Not a generator, verified |
| Non-Notifier: | Not reported |
| Biennial Report Cycle: | Not reported |
| Accessibility: | Not reported |
| Active Site Indicator: | Handler Activities |
| State District Owner: | Not reported |
| State District: | Not reported |
| Mailing Address: | 19100 RIDGEWOOD PARKWAY |
| Mailing City,State,Zip: | SAN ANTONIO, TX 78259 |
| Owner Name: | Tesoro Refining & Marketing Company |
| Owner Type: | Other |
| Operator Name: | Teresa Miles |
| Operator Type: | Other |
| Short-Term Generator Activity: | No |
| Importer Activity: | No |
| Mixed Waste Generator: | No |
| Transporter Activity: | No |
| Transfer Facility Activity: | No |
| Recycler Activity with Storage: | No |
| Small Quantity On-Site Burner Exemption: | No |
| Smelting Melting and Refining Furnace Exemption: | No |
| Underground Injection Control: | No |
| Off-Site Waste Receipt: | No |
| Universal Waste Indicator: | Yes |
| Universal Waste Destination Facility: | Yes |
| Federal Universal Waste: | No |
| Active Site State-Reg Handler: | --- |
| Federal Facility Indicator: | Not reported |
| Hazardous Secondary Material Indicator: | N |
| Sub-Part K Indicator: | Not reported |
| 2018 GPRA Permit Baseline: | Not on the Baseline |
| 2018 GPRA Renewals Baseline: | Not on the Baseline |
| 202 GPRA Corrective Action Baseline: | No |
| Subject to Corrective Action Universe: | No |
| Non-TSDFs Where RCRA CA has Been Imposed Universe: | No |
| Corrective Action Priority Ranking: | No NCAPS ranking |
| Environmental Control Indicator: | No |
| Institutional Control Indicator: | No |

**TESORO (Continued)** **1024861093**

| | |
|---|---|
| Human Exposure Controls Indicator: | N/A |
| Groundwater Controls Indicator: | N/A |
| Significant Non-Complier Universe: | No |
| Unaddressed Significant Non-Complier Universe: | No |
| Addressed Significant Non-Complier Universe: | No |
| Significant Non-Complier With a Compliance Schedule Universe: | No |
| Financial Assurance Required: | Not reported |
| Handler Date of Last Change: | 20180907 |
| Recognized Trader-Importer: | No |
| Recognized Trader-Exporter: | No |
| Importer of Spent Lead Acid Batteries: | No |
| Exporter of Spent Lead Acid Batteries: | No |
| Recycler Activity Without Storage: | No |
| Manifest Broker: | No |
| Sub-Part P Indicator: | No |

Handler - Owner Operator:

| | |
|---|---|
| Owner/Operator Indicator: | Operator |
| Owner/Operator Name: TERESA MILES | |
| Legal Status: | Other |
| Date Became Current: | Not reported |
| Date Ended Current: | Not reported |
| Owner/Operator Address: | 400 OCEANGATE DR STE 600 |
| Owner/Operator City,State,Zip: | LONG BEACH, CA 90802 |
| Owner/Operator Telephone: | 562-495-6850 |
| Owner/Operator Telephone Ext: | Not reported |
| Owner/Operator Fax: | Not reported |
| Owner/Operator Email: | Not reported |

| | |
|---|---|
| Owner/Operator Indicator: | Owner |
| Owner/Operator Name: TESORO REFINING & MARKETING COMPANY | |
| Legal Status: | Other |
| Date Became Current: | Not reported |
| Date Ended Current: | Not reported |
| Owner/Operator Address: | 19100 RIDGEWOOD PARKWAY |
| Owner/Operator City,State,Zip: | SAN ANTONIO, CA 78259 |
| Owner/Operator Telephone: | 562-495-6850 |
| Owner/Operator Telephone Ext: | Not reported |
| Owner/Operator Fax: | Not reported |
| Owner/Operator Email: | Not reported |

Historic Generators:

| | |
|---|---|
| Receive Date: | 20170727 |
| Handler Name: | TESORO REFINING & MARKETING COMPANY LLC SITE 58312 |
| Federal Waste Generator Description: | Not a generator, verified |
| State District Owner: | Not reported |
| Large Quantity Handler of Universal Waste: | No |
| Recognized Trader Importer: | No |
| Recognized Trader Exporter: | No |
| Spent Lead Acid Battery Importer: | No |
| Spent Lead Acid Battery Exporter: | No |
| Current Record: | Yes |
| Non Storage Recycler Activity: | Not reported |
| Electronic Manifest Broker: | Not reported |

**TESORO (Continued)** **1024861093**

List of NAICS Codes and Descriptions:
NAICS Code: 44719
NAICS Description: OTHER GASOLINE STATIONS

Facility Has Received Notices of Violations:
Violations: No Violations Found

Evaluation Action Summary:
Evaluations: No Evaluations Found

E MANIFEST:

| | |
|---|---|
| Manifest Tracking Number: | 010666833FLE |
| Last Updated Date: | 20201118 |
| Shipped Date: | 20180703 |
| Received Date: | 20180711 |
| Manifest Status: | Corrected |
| Submission Type: | DataImage5Copy |
| Origin Type: | Service |
| Generator EPA ID: | CAL000429559 |
| Generator Name: | Tesoro Refining & Marketing Company Llc Site 58312 |
| Generator Location Street Number: | Not reported |
| Generator Location Street 1: | 2600 ARDEN WAY |
| Generator Location Street 2: | Not reported |
| Generator Location City: | SACRAMENTO |
| Generator Location State: | CA |
| Generator Location Zip: | 95825 |
| Generator Mail Street Number: | Not reported |
| Generator Mail Street 1: | 19100 RIDGEWOOD PARKWAY |
| Generator Mail Street 2: | Not reported |
| Generator Mail City: | SAN ANTONIO |
| Generator Mail Zip: | 78259 |
| Generator Mail State: | TX |
| Generator Contact Company Name: | Not reported |
| Designated Facility EPA ID: | NVT330010000 |
| Designated Facility Name: | Us Ecology Nevada, Inc |
| Designated Facility Mail Street Number: | Not reported |
| Designated Facility Mail Street 1: | Not reported |
| Designated Facility Mail Street 2: | PO BOX 578 |
| Designated Facility Mail City: | BEATTY |
| Designated Facility Mail Zip: | 89003 |
| Designated Facility Mail State: | NV |
| Designated Facility Location Street Number: | Not reported |
| Designated Facility Location Street 1: | HWY 95 11 MI S OF BEATTY |
| Designated Facility Location Street 2: | Not reported |
| Designated Facility Location City: | BEATTY |
| Designated Facility Location Zip: | 89003 |
| Designated Facility Location State: | NV |
| Designated Facility Contact Company Name: | Not reported |
| Manifest Residue Indicator: | N |
| Rejection Indicator: | N |

| | |
|---|---|
| Manifest Tracking Number: | 010666834FLE |
| Last Updated Date: | 20180925 |
| Shipped Date: | 20180703 |

**TESORO (Continued)** **1024861093**

| | |
|---|---|
| Received Date: | 20180712 |
| Manifest Status: | Signed |
| Submission Type: | DataImage5Copy |
| Origin Type: | Service |
| Generator EPA ID: | CAL000429559 |
| Generator Name: | Tesoro Refining & Marketing Company Llc Site 58312 |
| Generator Location Street Number: | Not reported |
| Generator Location Street 1: | 2600 ARDEN WAY |
| Generator Location Street 2: | Not reported |
| Generator Location City: | SACRAMENTO |
| Generator Location State: | CA |
| Generator Location Zip: | 95825 |
| Generator Mail Street Number: | Not reported |
| Generator Mail Street 1: | 19100 RIDGEWOOD PARKWAY |
| Generator Mail Street 2: | Not reported |
| Generator Mail City: | SAN ANTONIO |
| Generator Mail Zip: | 78259 |
| Generator Mail State: | TX |
| Generator Contact Company Name: | Not reported |
| Designated Facility EPA ID: | CAT080013352 |
| Designated Facility Name: | Demenno Kerdoon |
| Designated Facility Mail Street Number: | 2000 |
| Designated Facility Mail Street 1: | Not reported |
| Designated Facility Mail Street 2: | 2000 N. ALAMEDA STREET |
| Designated Facility Mail City: | COMPTON |
| Designated Facility Mail Zip: | 90222 |
| Designated Facility Mail State: | CA |
| Designated Facility Location Street Number: | 2000 |
| Designated Facility Location Street 1: | 2000 N. ALAMEDA STREET |
| Designated Facility Location Street 2: | Not reported |
| Designated Facility Location City: | COMPTON |
| Designated Facility Location Zip: | 90222 |
| Designated Facility Location State: | CA |
| Designated Facility Contact Company Name: | Not reported |
| Manifest Residue Indicator: | N |
| Rejection Indicator: | N |

| | |
|---|---|
| Manifest Tracking Number: | 013709357FLE |
| Last Updated Date: | 20201201 |
| Shipped Date: | 20190716 |
| Received Date: | 20190724 |
| Manifest Status: | Corrected |
| Submission Type: | DataImage5Copy |
| Origin Type: | Service |
| Generator EPA ID: | CAL000429559 |
| Generator Name: | Tesoro Refining & Marketing Company Llc Site 58312 |
| Generator Location Street Number: | Not reported |
| Generator Location Street 1: | 2600 ARDEN WAY |
| Generator Location Street 2: | Not reported |
| Generator Location City: | SACRAMENTO |
| Generator Location State: | CA |
| Generator Location Zip: | 95825 |
| Generator Mail Street Number: | Not reported |
| Generator Mail Street 1: | 19100 RIDGEWOOD PARKWAY |
| Generator Mail Street 2: | Not reported |
| Generator Mail City: | SAN ANTONIO |
| Generator Mail Zip: | 78259 |

**TESORO (Continued)** **1024861093**

| | |
|---|---|
| Generator Mail State: | TX |
| Generator Contact Company Name: | Not reported |
| Designated Facility EPA ID: | NVT330010000 |
| Designated Facility Name: | Us Ecology Nevada, Inc |
| Designated Facility Mail Street Number: | Not reported |
| Designated Facility Mail Street 1: | Not reported |
| Designated Facility Mail Street 2: | PO BOX 578 |
| Designated Facility Mail City: | BEATTY |
| Designated Facility Mail Zip: | 89003 |
| Designated Facility Mail State: | NV |
| Designated Facility Location Street Number: | Not reported |
| Designated Facility Location Street 1: | HWY 95 11 MI S OF BEATTY |
| Designated Facility Location Street 2: | Not reported |
| Designated Facility Location City: | BEATTY |
| Designated Facility Location Zip: | 89003 |
| Designated Facility Location State: | NV |
| Designated Facility Contact Company Name: | Not reported |
| Manifest Residue Indicator: | N |
| Rejection Indicator: | N |

| | |
|---|---|
| Manifest Tracking Number: | 013709358FLE |
| Last Updated Date: | 20190815 |
| Shipped Date: | 20190716 |
| Received Date: | 20190725 |
| Manifest Status: | Signed |
| Submission Type: | DataImage5Copy |
| Origin Type: | Service |
| Generator EPA ID: | CAL000429559 |
| Generator Name: | Tesoro Refining & Marketing Company Llc Site 58312 |
| Generator Location Street Number: | Not reported |
| Generator Location Street 1: | 2600 ARDEN WAY |
| Generator Location Street 2: | Not reported |
| Generator Location City: | SACRAMENTO |
| Generator Location State: | CA |
| Generator Location Zip: | 95825 |
| Generator Mail Street Number: | Not reported |
| Generator Mail Street 1: | PO Box 80730 |
| Generator Mail Street 2: | Not reported |
| Generator Mail City: | Rancho Santa Margarita |
| Generator Mail Zip: | 92688 |
| Generator Mail State: | CA |
| Generator Contact Company Name: | Not reported |
| Designated Facility EPA ID: | CAT080013352 |
| Designated Facility Name: | World Oil Recycling |
| Designated Facility Mail Street Number: | 2000 |
| Designated Facility Mail Street 1: | CA90222 CA037US 2000 |
| Designated Facility Mail Street 2: | 2000 N. ALAMEDA STREET |
| Designated Facility Mail City: | COMPTON |
| Designated Facility Mail Zip: | 90222 |
| Designated Facility Mail State: | CA |
| Designated Facility Location Street Number: | 2000 |
| Designated Facility Location Street 1: | 2000 N. ALAMEDA STREET |
| Designated Facility Location Street 2: | Not reported |
| Designated Facility Location City: | COMPTON |
| Designated Facility Location Zip: | 90222-0000 |
| Designated Facility Location State: | CA |
| Designated Facility Contact Company Name: | Not reported |

**TESORO (Continued)** **1024861093**

| | |
|---|---|
| Manifest Residue Indicator: | N |
| Rejection Indicator: | N |
| | |
| Manifest Tracking Number: | 015017743FLE |
| Last Updated Date: | 20210111 |
| Shipped Date: | 20200729 |
| Received Date: | 20200806 |
| Manifest Status: | Corrected |
| Submission Type: | DataImage5Copy |
| Origin Type: | Service |
| Generator EPA ID: | CAL000429559 |
| Generator Name: | Tesoro Refining & Marketing Company Llc Site 58312 |
| Generator Location Street Number: | Not reported |
| Generator Location Street 1: | 2600 ARDEN WAY |
| Generator Location Street 2: | Not reported |
| Generator Location City: | SACRAMENTO |
| Generator Location State: | CA |
| Generator Location Zip: | 95825 |
| Generator Mail Street Number: | Not reported |
| Generator Mail Street 1: | 19100 RIDGEWOOD PARKWAY |
| Generator Mail Street 2: | Not reported |
| Generator Mail City: | SAN ANTONIO |
| Generator Mail Zip: | 78259 |
| Generator Mail State: | TX |
| Generator Contact Company Name: | Not reported |
| Designated Facility EPA ID: | NVT330010000 |
| Designated Facility Name: | Us Ecology Nevada, Inc |
| Designated Facility Mail Street Number: | Not reported |
| Designated Facility Mail Street 1: | Not reported |
| Designated Facility Mail Street 2: | PO BOX 578 |
| Designated Facility Mail City: | BEATTY |
| Designated Facility Mail Zip: | 89003 |
| Designated Facility Mail State: | NV |
| Designated Facility Location Street Number: | Not reported |
| Designated Facility Location Street 1: | HWY 95 11 MI S OF BEATTY |
| Designated Facility Location Street 2: | Not reported |
| Designated Facility Location City: | BEATTY |
| Designated Facility Location Zip: | 89003 |
| Designated Facility Location State: | NV |
| Designated Facility Contact Company Name: | Not reported |
| Manifest Residue Indicator: | N |
| Rejection Indicator: | N |
| | |
| Manifest Tracking Number: | 014262326FLE |
| Last Updated Date: | 20210111 |
| Shipped Date: | 20200213 |
| Received Date: | 20200219 |
| Manifest Status: | Corrected |
| Submission Type: | DataImage5Copy |
| Origin Type: | Service |
| Generator EPA ID: | CAL000429559 |
| Generator Name: | Tesoro Refining & Marketing Company Llc Site 58312 |
| Generator Location Street Number: | Not reported |
| Generator Location Street 1: | 2600 ARDEN WAY |
| Generator Location Street 2: | Not reported |
| Generator Location City: | SACRAMENTO |
| Generator Location State: | CA |

**TESORO (Continued)** **1024861093**

| | |
|---|---|
| Generator Location Zip: | 95825 |
| Generator Mail Street Number: | Not reported |
| Generator Mail Street 1: | 19100 RIDGEWOOD PARKWAY |
| Generator Mail Street 2: | Not reported |
| Generator Mail City: | SAN ANTONIO |
| Generator Mail Zip: | 78259 |
| Generator Mail State: | TX |
| Generator Contact Company Name: | Not reported |
| Designated Facility EPA ID: | NVT330010000 |
| Designated Facility Name: | Us Ecology Nevada, Inc |
| Designated Facility Mail Street Number: | Not reported |
| Designated Facility Mail Street 1: | Not reported |
| Designated Facility Mail Street 2: | PO BOX 578 |
| Designated Facility Mail City: | BEATTY |
| Designated Facility Mail Zip: | 89003 |
| Designated Facility Mail State: | NV |
| Designated Facility Location Street Number: | Not reported |
| Designated Facility Location Street 1: | HWY 95 11 MI S OF BEATTY |
| Designated Facility Location Street 2: | Not reported |
| Designated Facility Location City: | BEATTY |
| Designated Facility Location Zip: | 89003 |
| Designated Facility Location State: | NV |
| Designated Facility Contact Company Name: | Not reported |
| Manifest Residue Indicator: | N |
| Rejection Indicator: | N |

| | |
|---|---|
| Manifest Tracking Number: | 014262327FLE |
| Last Updated Date: | 20200312 |
| Shipped Date: | 20200213 |
| Received Date: | 20200220 |
| Manifest Status: | Signed |
| Submission Type: | DataImage5Copy |
| Origin Type: | Service |
| Generator EPA ID: | CAL000429559 |
| Generator Name: | Tesoro Refining & Marketing Company Llc Site 58312 |
| Generator Location Street Number: | Not reported |
| Generator Location Street 1: | 2600 ARDEN WAY |
| Generator Location Street 2: | Not reported |
| Generator Location City: | SACRAMENTO |
| Generator Location State: | CA |
| Generator Location Zip: | 95825 |
| Generator Mail Street Number: | Not reported |
| Generator Mail Street 1: | PO box 80730 |
| Generator Mail Street 2: | Not reported |
| Generator Mail City: | Rancho Santa Margarita |
| Generator Mail Zip: | 92688 |
| Generator Mail State: | CA |
| Generator Contact Company Name: | Not reported |
| Designated Facility EPA ID: | CAT080013352 |
| Designated Facility Name: | World Oil Recycling |
| Designated Facility Mail Street Number: | 2000 |
| Designated Facility Mail Street 1: | CA90222 CA037US 2000 |
| Designated Facility Mail Street 2: | N. ALAMEDA STREET |
| Designated Facility Mail City: | COMPTON |
| Designated Facility Mail Zip: | 90222 |
| Designated Facility Mail State: | CA |
| Designated Facility Location Street Number: | 2000 |

**TESORO (Continued)** **1024861093**

| | |
|---|---|
| Designated Facility Location Street 1: | N. ALAMEDA STREET |
| Designated Facility Location Street 2: | Not reported |
| Designated Facility Location City: | COMPTON |
| Designated Facility Location Zip: | 90222-0000 |
| Designated Facility Location State: | CA |
| Designated Facility Contact Company Name: | Not reported |
| Manifest Residue Indicator: | N |
| Rejection Indicator: | N |

| | |
|---|---|
| Manifest Tracking Number: | 012939976FLE |
| Last Updated Date: | 20201123 |
| Shipped Date: | 20181227 |
| Received Date: | 20190102 |
| Manifest Status: | Corrected |
| Submission Type: | DataImage5Copy |
| Origin Type: | Service |
| Generator EPA ID: | CAL000429559 |
| Generator Name: | Tesoro Refining & Marketing Company Llc Site 58312 |
| Generator Location Street Number: | Not reported |
| Generator Location Street 1: | 2600 ARDEN WAY |
| Generator Location Street 2: | Not reported |
| Generator Location City: | SACRAMENTO |
| Generator Location State: | CA |
| Generator Location Zip: | 95825 |
| Generator Mail Street Number: | Not reported |
| Generator Mail Street 1: | 19100 RIDGEWOOD PARKWAY |
| Generator Mail Street 2: | Not reported |
| Generator Mail City: | SAN ANTONIO |
| Generator Mail Zip: | 78259 |
| Generator Mail State: | TX |
| Generator Contact Company Name: | Not reported |
| Designated Facility EPA ID: | NVT330010000 |
| Designated Facility Name: | Us Ecology Nevada, Inc |
| Designated Facility Mail Street Number: | Not reported |
| Designated Facility Mail Street 1: | Not reported |
| Designated Facility Mail Street 2: | PO BOX 578 |
| Designated Facility Mail City: | BEATTY |
| Designated Facility Mail Zip: | 89003 |
| Designated Facility Mail State: | NV |
| Designated Facility Location Street Number: | Not reported |
| Designated Facility Location Street 1: | HWY 95 11 MI S OF BEATTY |
| Designated Facility Location Street 2: | Not reported |
| Designated Facility Location City: | BEATTY |
| Designated Facility Location Zip: | 89003 |
| Designated Facility Location State: | NV |
| Designated Facility Contact Company Name: | Not reported |
| Manifest Residue Indicator: | N |
| Rejection Indicator: | N |

| | |
|---|---|
| Manifest Tracking Number: | 012939977FLE |
| Last Updated Date: | 20190121 |
| Shipped Date: | 20181227 |
| Received Date: | 20190103 |
| Manifest Status: | Signed |
| Submission Type: | DataImage5Copy |
| Origin Type: | Service |
| Generator EPA ID: | CAL000429559 |

**TESORO (Continued)** **1024861093**

| | |
|---|---|
| Generator Name: | Tesoro |
| Generator Location Street Number: | Not reported |
| Generator Location Street 1: | 2600 ARDEN WAY |
| Generator Location Street 2: | Not reported |
| Generator Location City: | SACRAMENTO |
| Generator Location State: | CA |
| Generator Location Zip: | 95825 |
| Generator Mail Street Number: | Not reported |
| Generator Mail Street 1: | P.O. BOX 80730 |
| Generator Mail Street 2: | Not reported |
| Generator Mail City: | RANCHO SANTA MARGARITA |
| Generator Mail Zip: | 92688 |
| Generator Mail State: | CA |
| Generator Contact Company Name: | Not reported |
| Designated Facility EPA ID: | CAT080013352 |
| Designated Facility Name: | Demenno/Kerdoon |
| Designated Facility Mail Street Number: | 2000 |
| Designated Facility Mail Street 1: | CA90222 CA037US 2000 |
| Designated Facility Mail Street 2: | 2000 N. ALAMEDA STREET |
| Designated Facility Mail City: | COMPTON |
| Designated Facility Mail Zip: | 90222 |
| Designated Facility Mail State: | CA |
| Designated Facility Location Street Number: | 2000 |
| Designated Facility Location Street 1: | 2000 N. ALAMEDA STREET |
| Designated Facility Location Street 2: | Not reported |
| Designated Facility Location City: | COMPTON |
| Designated Facility Location Zip: | 90222-0000 |
| Designated Facility Location State: | CA |
| Designated Facility Contact Company Name: | Not reported |
| Manifest Residue Indicator: | N |
| Rejection Indicator: | N |

State Waste:

| | |
|---|---|
| Manifest Tracking Number: | 012939977FLE |
| Waste Line Number: | 1 |
| State Waste Code Owner: | CA |
| State Waste Code: | 134 |
| State Waste: | Aqueous solution with <10% total organic residues |

Transporter:

| | |
|---|---|
| Manifest Tracking Number: | 012939977FLE |
| Transporter Line Number: | 1 |
| Transporter EPA ID: | CAR000183913 |
| Transporter Name: | Belshire Transportation Services Inc |

Waste Line:

| | |
|---|---|
| Manifest Tracking Number: | 012939977FLE |
| Waste Line Number: | 1 |
| U.S. DOT Hazardous Indicator: | Y |
| U.S. DOT ID Number: | UN1203 |
| U.S. DOT Description: | Un1203, Gasoline Mixture, 3, Pg Ii |
| Non-Hazardous Waste Description: | Not reported |
| Number of Containers: | 1 |
| Container Type Code: | DM |
| Container Type Description: | Metal drums, barrels, kegs |
| Waste Quantity: | 15 |

**TESORO (Continued)** **1024861093**

| | |
|---|---|
| Quantity Unit of Measure Code: | G |
| Quantity Unit of Measure Description: | Gallons |
| Waste Quantity, in Tons: | 0.062552124 |
| Acute Waste Quantity, in Tons: | 0 |
| Non-Acute Waste Quantity, in Tons: | 0.062552124 |
| Waste Quantity, in Kilograms: | 56.736656 |
| Acute Waste Quantity, in Kilograms: | 0 |
| Non-Acute Waste Quantity, in Kilorgrams: | 56.736656 |
| Management Method Code: | H039 |
| Management Method Description: | OTHER RECOVERY OR RECLAMATION FOR REUSE |
| Waste Residue Indicator: | N |
| Quantity Discrepancy Indicator: | N |
| Waste Type Discrepancy Indicator: | N |
| Waste Density: | Not reported |
| Waste Density Unit of Measure Code: | Not reported |
| Waste Density Unit of Measure Description: | Not reported |
| Form Code: | Not reported |
| Form Code Description: | Not reported |
| Source Code: | Not reported |
| Source Code Description: | Not reported |
| Waste Minimization Code: | Not reported |
| Waste Minimization Code Description: | Not reported |
| Consent Number: | Not reported |
| EPA Waste Indicator: | N |

---

**AX505** **TESORO (SPEEDWAY) #58312** **UST FINDER** **1028182091**
**ESE** **2600 ARDEN WAY** **N/A**
**1/8-1/4** **SACRAMENTO, CA 95825**
**0.242 mi.**
**1278 ft.** **Site 18 of 20 in cluster AX**

**Relative:** **Lower**

**Actual:** **41 ft.**

UST FINDER:

| | |
|---|---|
| Object ID: | 726322 |
| Facility ID: | CA10123237 |
| Name: | TESORO (SPEEDWAY) #58312 |
| Address: | 2600 ARDEN WAY |
| City,State,Zip: | SACRAMENTO, CA 95825 |
| Address Match Type: | PointAddress |
| Open USTs: | 3 |
| Closed USTs: | Not reported |
| TOS USTs: | Not reported |
| Population 1500ft: | 1514 |
| Private Wells 1500ft: | 1 |
| Within 100yr Floodplain: | No |
| Land Use: | Developed, High Intensity |
| Within SPA: | Not reported |
| SPA PWS Facility ID: | Not reported |
| SPA Water Type: | Not reported |
| SPA Facility Type: | Not reported |
| SPA HUC12: | Not reported |
| Within WHPA: | Yes |
| WHPA PWS Facility ID: | CA3410007_17549 |
| WHPA Water Type: | GW - Ground water |
| WHPA Facility Type: | WL - Well |
| WHPA HUC12: | 180201110202 |
| Facility Status: | Open UST(s) |
| Date of Last Inspection: | Not reported |
| EPA Region: | 9 |

**TESORO (SPEEDWAY) #58312 (Continued)** **1028182091**

Tribe: Not reported
Coordinate Source: Geocode
X Coord: -121.401113347
Y Coord: 38.595633478
Latitude: 38.5956334781813
Longitude: -121.401113346872

UST FINDER:
Object ID: 2244504
Facility ID: CA10123237
Tank ID: CA10123237-001_A Stand-alone Tank_1
Tank Status: Open
Installation Date: 1998/07/09 15:59:59+00
Removal Date: Not reported
Tank Capacity: 15000
Substances: Premium Unleaded
Tank Wall Type: Double Wall

Object ID: 2244505
Facility ID: CA10123237
Tank ID: CA10123237-002_A Stand-alone Tank_1
Tank Status: Open
Installation Date: 1998/07/09 15:59:59+00
Removal Date: Not reported
Tank Capacity: 20000
Substances: Regular Unleaded
Tank Wall Type: Double Wall

Object ID: 2244506
Facility ID: CA10123237
Tank ID: CA10123237-003_A Stand-alone Tank_1
Tank Status: Open
Installation Date: 2008/11/01 15:59:59+00
Removal Date: Not reported
Tank Capacity: 10000
Substances: Diesel
Tank Wall Type: Double Wall

---

**AX506** **FLYERS #24** **RCRA NonGen / NLR** **1024801205**
**ESE** **2600 ARDEN WAY** **CAL000225215**
**1/8-1/4** **SACRAMENTO, CA 95825**
**0.242 mi.**
**1278 ft.** **Site 19 of 20 in cluster AX**

**Relative:**
**Lower**

**Actual:**
**41 ft.**

RCRA Listings:
Date Form Received by Agency: 20011018
Handler Name: Flyers #24
Handler Address: 2600 Arden Way
Handler City,State,Zip: SACRAMENTO, CA 95825-0000
EPA ID: CAL000225215
Contact Name: AMANDA APPELT
Contact Address: 2360 LINDBERGH STREET
Contact City,State,Zip: AUBURN, CA 95602
Contact Telephone: 530-885-0401
Contact Fax: 530-888-7351
Contact Email: ENVIRONMENTAL@4FLYERS.COM
Contact Title: Not reported

**FLYERS #24 (Continued)** **1024801205**

| | |
|---|---|
| EPA Region: | 09 |
| Land Type: | Not reported |
| Federal Waste Generator Description: | Not a generator, verified |
| Non-Notifier: | Not reported |
| Biennial Report Cycle: | Not reported |
| Accessibility: | Not reported |
| Active Site Indicator: | Handler Activities |
| State District Owner: | Not reported |
| State District: | Not reported |
| Mailing Address: | 2360 LINDBERGH ST |
| Mailing City,State,Zip: | AUBURN, CA 95602-0000 |
| Owner Name: | Tom W. Dwelle |
| Owner Type: | Other |
| Operator Name: | Amanda Appelt |
| Operator Type: | Other |
| Short-Term Generator Activity: | No |
| Importer Activity: | No |
| Mixed Waste Generator: | No |
| Transporter Activity: | No |
| Transfer Facility Activity: | No |
| Recycler Activity with Storage: | No |
| Small Quantity On-Site Burner Exemption: | No |
| Smelting Melting and Refining Furnace Exemption: | No |
| Underground Injection Control: | No |
| Off-Site Waste Receipt: | No |
| Universal Waste Indicator: | Yes |
| Universal Waste Destination Facility: | Yes |
| Federal Universal Waste: | No |
| Active Site State-Reg Handler: | --- |
| Federal Facility Indicator: | Not reported |
| Hazardous Secondary Material Indicator: | N |
| Sub-Part K Indicator: | Not reported |
| 2018 GPRA Permit Baseline: | Not on the Baseline |
| 2018 GPRA Renewals Baseline: | Not on the Baseline |
| 202 GPRA Corrective Action Baseline: | No |
| Subject to Corrective Action Universe: | No |
| Non-TSDFs Where RCRA CA has Been Imposed Universe: | No |
| Corrective Action Priority Ranking: | No NCAPS ranking |
| Environmental Control Indicator: | No |
| Institutional Control Indicator: | No |
| Human Exposure Controls Indicator: | N/A |
| Groundwater Controls Indicator: | N/A |
| Significant Non-Complier Universe: | No |
| Unaddressed Significant Non-Complier Universe: | No |
| Addressed Significant Non-Complier Universe: | No |
| Significant Non-Complier With a Compliance Schedule Universe: | No |
| Financial Assurance Required: | Not reported |
| Handler Date of Last Change: | 20180905 |
| Recognized Trader-Importer: | No |
| Recognized Trader-Exporter: | No |
| Importer of Spent Lead Acid Batteries: | No |
| Exporter of Spent Lead Acid Batteries: | No |
| Recycler Activity Without Storage: | No |
| Manifest Broker: | No |
| Sub-Part P Indicator: | No |

**FLYERS #24 (Continued)** **1024801205**

Handler - Owner Operator:
Owner/Operator Indicator: Owner
Owner/Operator Name: TOM W. DWELLE
Legal Status: Other
Date Became Current: Not reported
Date Ended Current: Not reported
Owner/Operator Address: 2360 LINDBERGH ST
Owner/Operator City,State,Zip: AUBURN, CA 95602-9562
Owner/Operator Telephone: 530-885-0401
Owner/Operator Telephone Ext: Not reported
Owner/Operator Fax: Not reported
Owner/Operator Email: Not reported

Owner/Operator Indicator: Operator
Owner/Operator Name: AMANDA APPELT
Legal Status: Other
Date Became Current: Not reported
Date Ended Current: Not reported
Owner/Operator Address: 2360 LINDBERGH STREET
Owner/Operator City,State,Zip: AUBURN, CA 95602
Owner/Operator Telephone: 530-885-0401
Owner/Operator Telephone Ext: Not reported
Owner/Operator Fax: Not reported
Owner/Operator Email: Not reported

Historic Generators:
Receive Date: 20011018
Handler Name: FLYERS #24
Federal Waste Generator Description: Not a generator, verified
State District Owner: Not reported
Large Quantity Handler of Universal Waste: No
Recognized Trader Importer: No
Recognized Trader Exporter: No
Spent Lead Acid Battery Importer: No
Spent Lead Acid Battery Exporter: No
Current Record: Yes
Non Storage Recycler Activity: Not reported
Electronic Manifest Broker: Not reported

List of NAICS Codes and Descriptions:
NAICS Code: 44719
NAICS Description: OTHER GASOLINE STATIONS

Facility Has Received Notices of Violations:
Violations: No Violations Found

Evaluation Action Summary:
Evaluations: No Evaluations Found

**AX507** **TESORO: 85312 SP: 6176** **RCRA NonGen / NLR** **1026492996**
**ESE** **2600 ARDEN WAY** **E MANIFEST** **CAL000457798**
**1/8-1/4** **SACRAMENTO, CA 95825**
**0.242 mi.**
**1278 ft.** **Site 20 of 20 in cluster AX**

**Relative:** **Lower**

**Actual:** **41 ft.**

RCRA Listings:

| | |
|---|---|
| Date Form Received by Agency: | 20201027 |
| Handler Name: | Speedway No 6176 |
| Handler Address: | 2600 Arden Way |
| Handler City,State,Zip: | SACRAMENTO, CA 95825 |
| EPA ID: | CAL000457798 |
| Contact Name: | TERESA MILES |
| Contact Address: | 500 SPEEDWAY DR |
| Contact City,State,Zip: | ENON, OH 45323 |
| Contact Telephone: | 562-305-8226 |
| Contact Fax: | Not reported |
| Contact Email: | TAMILES@SPEEDWAY.COM |
| Contact Title: | Not reported |
| EPA Region: | 09 |
| Land Type: | Not reported |
| Federal Waste Generator Description: | Not a generator, verified |
| Non-Notifier: | Not reported |
| Biennial Report Cycle: | Not reported |
| Accessibility: | Not reported |
| Active Site Indicator: | Not reported |
| State District Owner: | Not reported |
| State District: | Not reported |
| Mailing Address: | 500 SPEEDWAY DR |
| Mailing City,State,Zip: | ENON, OH 45323 |
| Owner Name: | Trmc Retail Llc |
| Owner Type: | Other |
| Operator Name: | Trmc Retail Llc |
| Operator Type: | Other |
| Short-Term Generator Activity: | No |
| Importer Activity: | No |
| Mixed Waste Generator: | No |
| Transporter Activity: | No |
| Transfer Facility Activity: | No |
| Recycler Activity with Storage: | No |
| Small Quantity On-Site Burner Exemption: | No |
| Smelting Melting and Refining Furnace Exemption: | No |
| Underground Injection Control: | No |
| Off-Site Waste Receipt: | No |
| Universal Waste Indicator: | No |
| Universal Waste Destination Facility: | No |
| Federal Universal Waste: | No |
| Active Site State-Reg Handler: | --- |
| Federal Facility Indicator: | Not reported |
| Hazardous Secondary Material Indicator: | N |
| Sub-Part K Indicator: | Not reported |
| 2018 GPRA Permit Baseline: | Not on the Baseline |
| 2018 GPRA Renewals Baseline: | Not on the Baseline |
| 202 GPRA Corrective Action Baseline: | No |
| Subject to Corrective Action Universe: | No |
| Non-TSDFs Where RCRA CA has Been Imposed Universe: | No |
| Corrective Action Priority Ranking: | No NCAPS ranking |
| Environmental Control Indicator: | No |
| Institutional Control Indicator: | No |

**TESORO: 85312 SP: 6176 (Continued)** **1026492996**

| | |
|---|---|
| Human Exposure Controls Indicator: | N/A |
| Groundwater Controls Indicator: | N/A |
| Significant Non-Complier Universe: | No |
| Unaddressed Significant Non-Complier Universe: | No |
| Addressed Significant Non-Complier Universe: | No |
| Significant Non-Complier With a Compliance Schedule Universe: | No |
| Financial Assurance Required: | Not reported |
| Handler Date of Last Change: | 20201112 |
| Recognized Trader-Importer: | No |
| Recognized Trader-Exporter: | No |
| Importer of Spent Lead Acid Batteries: | No |
| Exporter of Spent Lead Acid Batteries: | No |
| Recycler Activity Without Storage: | No |
| Manifest Broker: | No |
| Sub-Part P Indicator: | No |

Handler - Owner Operator:

| | |
|---|---|
| Owner/Operator Indicator: | Owner |
| Owner/Operator Name: TRMC RETAIL LLC | |
| Legal Status: | Other |
| Date Became Current: | Not reported |
| Date Ended Current: | Not reported |
| Owner/Operator Address: | 500 SPEEDWAY DR |
| Owner/Operator City,State,Zip: | ENON, OH 45323 |
| Owner/Operator Telephone: | 562-305-8226 |
| Owner/Operator Telephone Ext: | Not reported |
| Owner/Operator Fax: | Not reported |
| Owner/Operator Email: | Not reported |

| | |
|---|---|
| Owner/Operator Indicator: | Operator |
| Owner/Operator Name: TRMC RETAIL LLC | |
| Legal Status: | Other |
| Date Became Current: | Not reported |
| Date Ended Current: | Not reported |
| Owner/Operator Address: | 500 SPEEDWAY DR |
| Owner/Operator City,State,Zip: | ENON, OH 45323 |
| Owner/Operator Telephone: | 562-305-8226 |
| Owner/Operator Telephone Ext: | Not reported |
| Owner/Operator Fax: | Not reported |
| Owner/Operator Email: | Not reported |

Historic Generators:

| | |
|---|---|
| Receive Date: | 20201027 |
| Handler Name: SPEEDWAY NO 6176 | |
| Federal Waste Generator Description: | Not a generator, verified |
| State District Owner: | Not reported |
| Large Quantity Handler of Universal Waste: | No |
| Recognized Trader Importer: | No |
| Recognized Trader Exporter: | No |
| Spent Lead Acid Battery Importer: | No |
| Spent Lead Acid Battery Exporter: | No |
| Current Record: | Yes |
| Non Storage Recycler Activity: | No |
| Electronic Manifest Broker: | No |

**TESORO: 85312 SP: 6176 (Continued)** **1026492996**

List of NAICS Codes and Descriptions:
NAICS Code: 447190
NAICS Description: OTHER GASOLINE STATIONS

Facility Has Received Notices of Violations:
Violations: No Violations Found

Evaluation Action Summary:
Evaluations: No Evaluations Found

E MANIFEST:

| | |
|---|---|
| Manifest Tracking Number: | 017528744FLE |
| Last Updated Date: | 20220427 |
| Shipped Date: | 20220324 |
| Received Date: | 20220331 |
| Manifest Status: | Signed |
| Submission Type: | DataImage5Copy |
| Origin Type: | Service |
| Generator EPA ID: | CAL000457798 |
| Generator Name: | Speedway #6176 |
| Generator Location Street Number: | Not reported |
| Generator Location Street 1: | 2600 ARDEN WAY |
| Generator Location Street 2: | Not reported |
| Generator Location City: | SACRAMENTO |
| Generator Location State: | CA |
| Generator Location Zip: | 95825 |
| Generator Mail Street Number: | Not reported |
| Generator Mail Street 1: | PO BOX 80039 |
| Generator Mail Street 2: | Not reported |
| Generator Mail City: | Rancho Santa Margarita |
| Generator Mail Zip: | 92688 |
| Generator Mail State: | CA |
| Generator Contact Company Name: | Not reported |
| Designated Facility EPA ID: | CAT080013352 |
| Designated Facility Name: | World Oil Recycling |
| Designated Facility Mail Street Number: | 2000 |
| Designated Facility Mail Street 1: | CA90222 CA037US 2000 |
| Designated Facility Mail Street 2: | N. ALAMEDA STREET |
| Designated Facility Mail City: | COMPTON |
| Designated Facility Mail Zip: | 90222 |
| Designated Facility Mail State: | CA |
| Designated Facility Location Street Number: | 2000 |
| Designated Facility Location Street 1: | N. ALAMEDA STREET |
| Designated Facility Location Street 2: | Not reported |
| Designated Facility Location City: | COMPTON |
| Designated Facility Location Zip: | 90222-0000 |
| Designated Facility Location State: | CA |
| Designated Facility Contact Company Name: | Not reported |
| Manifest Residue Indicator: | N |
| Rejection Indicator: | N |

| | |
|---|---|
| Manifest Tracking Number: | 017528745FLE |
| Last Updated Date: | 20220505 |
| Shipped Date: | 20220324 |

**TESORO: 85312 SP: 6176 (Continued)** **1026492996**

| | |
|---|---|
| Received Date: | 20220330 |
| Manifest Status: | Signed |
| Submission Type: | DataImage5Copy |
| Origin Type: | Service |
| Generator EPA ID: | CAL000457798 |
| Generator Name: | Speedway: 58312 Sp: 6176 |
| Generator Location Street Number: | Not reported |
| Generator Location Street 1: | 2600 ARDEN WAY |
| Generator Location Street 2: | Not reported |
| Generator Location City: | SACRAMENTO |
| Generator Location State: | CA |
| Generator Location Zip: | 95825 |
| Generator Mail Street Number: | Not reported |
| Generator Mail Street 1: | PO BOX 80039 |
| Generator Mail Street 2: | Not reported |
| Generator Mail City: | RANCHO SANTA MARGARITA |
| Generator Mail Zip: | 92688 |
| Generator Mail State: | CA |
| Generator Contact Company Name: | Not reported |
| Designated Facility EPA ID: | NVT330010000 |
| Designated Facility Name: | Us Ecology Nevada, Inc. |
| Designated Facility Mail Street Number: | Not reported |
| Designated Facility Mail Street 1: | Not reported |
| Designated Facility Mail Street 2: | HWY 95 11 MILES S. OF BEATTY |
| Designated Facility Mail City: | BEATTY |
| Designated Facility Mail Zip: | 89003 |
| Designated Facility Mail State: | NV |
| Designated Facility Location Street Number: | Not reported |
| Designated Facility Location Street 1: | HWY 95 11 MILES S. OF BEATTY |
| Designated Facility Location Street 2: | Not reported |
| Designated Facility Location City: | BEATTY |
| Designated Facility Location Zip: | 89003 |
| Designated Facility Location State: | NV |
| Designated Facility Contact Company Name: | Not reported |
| Manifest Residue Indicator: | N |
| Rejection Indicator: | N |

| | |
|---|---|
| Manifest Tracking Number: | 017528745FLE |
| Last Updated Date: | 20220505 |
| Shipped Date: | 20220324 |
| Received Date: | 20220330 |
| Manifest Status: | Signed |
| Submission Type: | DataImage5Copy |
| Origin Type: | Service |
| Generator EPA ID: | CAL000457798 |
| Generator Name: | Speedway: 58312 Sp: 6176 |
| Generator Location Street Number: | Not reported |
| Generator Location Street 1: | 2600 ARDEN WAY |
| Generator Location Street 2: | Not reported |
| Generator Location City: | SACRAMENTO |
| Generator Location State: | CA |
| Generator Location Zip: | 95825 |
| Generator Mail Street Number: | Not reported |
| Generator Mail Street 1: | PO BOX 80039 |
| Generator Mail Street 2: | Not reported |
| Generator Mail City: | RANCHO SANTA MARGARITA |
| Generator Mail Zip: | 92688 |

**TESORO: 85312 SP: 6176 (Continued)** **1026492996**

| | |
|---|---|
| Generator Mail State: | CA |
| Generator Contact Company Name: | Not reported |
| Designated Facility EPA ID: | NVT330010000 |
| Designated Facility Name: | Us Ecology Nevada, Inc. |
| Designated Facility Mail Street Number: | Not reported |
| Designated Facility Mail Street 1: | Not reported |
| Designated Facility Mail Street 2: | HWY 95 11 MILES S. OF BEATTY |
| Designated Facility Mail City: | BEATTY |
| Designated Facility Mail Zip: | 89003 |
| Designated Facility Mail State: | NV |
| Designated Facility Location Street Number: | Not reported |
| Designated Facility Location Street 1: | HWY 95 11 MILES S. OF BEATTY |
| Designated Facility Location Street 2: | Not reported |
| Designated Facility Location City: | BEATTY |
| Designated Facility Location Zip: | 89003 |
| Designated Facility Location State: | NV |
| Designated Facility Contact Company Name: | Not reported |
| Manifest Residue Indicator: | N |
| Rejection Indicator: | N |

| | |
|---|---|
| Manifest Tracking Number: | 019320572FLE |
| Last Updated Date: | 20240510 |
| Shipped Date: | 20240416 |
| Received Date: | 20240425 |
| Manifest Status: | Signed |
| Submission Type: | DataImage5Copy |
| Origin Type: | Service |
| Generator EPA ID: | CAL000457798 |
| Generator Name: | Speedway No 6176 |
| Generator Location Street Number: | Not reported |
| Generator Location Street 1: | 2600 ARDEN WAY |
| Generator Location Street 2: | Not reported |
| Generator Location City: | SACRAMENTO |
| Generator Location State: | CA |
| Generator Location Zip: | 95825 |
| Generator Mail Street Number: | Not reported |
| Generator Mail Street 1: | P.O BOX 80039 |
| Generator Mail Street 2: | Not reported |
| Generator Mail City: | RANCHO SANTA MARGARITA |
| Generator Mail Zip: | 92688 |
| Generator Mail State: | CA |
| Generator Contact Company Name: | Not reported |
| Designated Facility EPA ID: | CAT080013352 |
| Designated Facility Name: | World Oil Recycling |
| Designated Facility Mail Street Number: | 2000 |
| Designated Facility Mail Street 1: | CA90222 CA037US 2000 |
| Designated Facility Mail Street 2: | N. ALAMEDA STREET |
| Designated Facility Mail City: | COMPTON |
| Designated Facility Mail Zip: | 90222 |
| Designated Facility Mail State: | CA |
| Designated Facility Location Street Number: | 2000 |
| Designated Facility Location Street 1: | N. ALAMEDA STREET |
| Designated Facility Location Street 2: | Not reported |
| Designated Facility Location City: | COMPTON |
| Designated Facility Location Zip: | 90222-0000 |
| Designated Facility Location State: | CA |
| Designated Facility Contact Company Name: | Not reported |

**TESORO: 85312 SP: 6176 (Continued)** **1026492996**

| | |
|---|---|
| Manifest Residue Indicator: | N |
| Rejection Indicator: | N |
| | |
| Manifest Tracking Number: | 019320573FLE |
| Last Updated Date: | 20240523 |
| Shipped Date: | 20240416 |
| Received Date: | 20240501 |
| Manifest Status: | Signed |
| Submission Type: | DataImage5Copy |
| Origin Type: | Service |
| Generator EPA ID: | CAL000457798 |
| Generator Name: | Speedway 46790 Spwy: 6176 |
| Generator Location Street Number: | Not reported |
| Generator Location Street 1: | 2600 ARDEN WAY |
| Generator Location Street 2: | Not reported |
| Generator Location City: | SACRAMENTO |
| Generator Location State: | CA |
| Generator Location Zip: | 95825 |
| Generator Mail Street Number: | Not reported |
| Generator Mail Street 1: | PO BOX 80039 |
| Generator Mail Street 2: | Not reported |
| Generator Mail City: | RANCHO SANTA MARGARITA |
| Generator Mail Zip: | 92688 |
| Generator Mail State: | CA |
| Generator Contact Company Name: | Not reported |
| Designated Facility EPA ID: | NVT330010000 |
| Designated Facility Name: | Us Ecology Nevada, Inc. |
| Designated Facility Mail Street Number: | Not reported |
| Designated Facility Mail Street 1: | Not reported |
| Designated Facility Mail Street 2: | HWY 95 11 MILES S. OF BEATTY |
| Designated Facility Mail City: | BEATTY |
| Designated Facility Mail Zip: | 89003 |
| Designated Facility Mail State: | NV |
| Designated Facility Location Street Number: | Not reported |
| Designated Facility Location Street 1: | HWY 95 11 MILES S. OF BEATTY |
| Designated Facility Location Street 2: | Not reported |
| Designated Facility Location City: | BEATTY |
| Designated Facility Location Zip: | 89003 |
| Designated Facility Location State: | NV |
| Designated Facility Contact Company Name: | Not reported |
| Manifest Residue Indicator: | N |
| Rejection Indicator: | N |
| | |
| Manifest Tracking Number: | 017532664FLE |
| Last Updated Date: | 20221028 |
| Shipped Date: | 20220920 |
| Received Date: | 20220928 |
| Manifest Status: | Signed |
| Submission Type: | DataImage5Copy |
| Origin Type: | Service |
| Generator EPA ID: | CAL000457798 |
| Generator Name: | Speedway: 58312 Sp: 6176 |
| Generator Location Street Number: | Not reported |
| Generator Location Street 1: | 2600 ARDEN WAY |
| Generator Location Street 2: | Not reported |
| Generator Location City: | SACRAMENTO |
| Generator Location State: | CA |

**TESORO: 85312 SP: 6176 (Continued)** **1026492996**

| | |
|---|---|
| Generator Location Zip: | 95825 |
| Generator Mail Street Number: | Not reported |
| Generator Mail Street 1: | PO BOX 80039 |
| Generator Mail Street 2: | Not reported |
| Generator Mail City: | RANCHO SANTA MARGARITA |
| Generator Mail Zip: | 92688 |
| Generator Mail State: | CA |
| Generator Contact Company Name: | Not reported |
| Designated Facility EPA ID: | NVT330010000 |
| Designated Facility Name: | Us Ecology Nevada, Inc. |
| Designated Facility Mail Street Number: | Not reported |
| Designated Facility Mail Street 1: | Not reported |
| Designated Facility Mail Street 2: | HWY 95 11 MILES S. OF BEATTY |
| Designated Facility Mail City: | BEATTY |
| Designated Facility Mail Zip: | 89003 |
| Designated Facility Mail State: | NV |
| Designated Facility Location Street Number: | Not reported |
| Designated Facility Location Street 1: | HWY 95 11 MILES S. OF BEATTY |
| Designated Facility Location Street 2: | Not reported |
| Designated Facility Location City: | BEATTY |
| Designated Facility Location Zip: | 89003 |
| Designated Facility Location State: | NV |
| Designated Facility Contact Company Name: | Not reported |
| Manifest Residue Indicator: | N |
| Rejection Indicator: | N |

| | |
|---|---|
| Manifest Tracking Number: | 017532664FLE |
| Last Updated Date: | 20221028 |
| Shipped Date: | 20220920 |
| Received Date: | 20220928 |
| Manifest Status: | Signed |
| Submission Type: | DataImage5Copy |
| Origin Type: | Service |
| Generator EPA ID: | CAL000457798 |
| Generator Name: | Speedway: 58312 Sp: 6176 |
| Generator Location Street Number: | Not reported |
| Generator Location Street 1: | 2600 ARDEN WAY |
| Generator Location Street 2: | Not reported |
| Generator Location City: | SACRAMENTO |
| Generator Location State: | CA |
| Generator Location Zip: | 95825 |
| Generator Mail Street Number: | Not reported |
| Generator Mail Street 1: | PO BOX 80039 |
| Generator Mail Street 2: | Not reported |
| Generator Mail City: | RANCHO SANTA MARGARITA |
| Generator Mail Zip: | 92688 |
| Generator Mail State: | CA |
| Generator Contact Company Name: | Not reported |
| Designated Facility EPA ID: | NVT330010000 |
| Designated Facility Name: | Us Ecology Nevada, Inc. |
| Designated Facility Mail Street Number: | Not reported |
| Designated Facility Mail Street 1: | Not reported |
| Designated Facility Mail Street 2: | HWY 95 11 MILES S. OF BEATTY |
| Designated Facility Mail City: | BEATTY |
| Designated Facility Mail Zip: | 89003 |
| Designated Facility Mail State: | NV |
| Designated Facility Location Street Number: | Not reported |

**TESORO: 85312 SP: 6176 (Continued)** **1026492996**

| | |
|---|---|
| Designated Facility Location Street 1: | HWY 95 11 MILES S. OF BEATTY |
| Designated Facility Location Street 2: | Not reported |
| Designated Facility Location City: | BEATTY |
| Designated Facility Location Zip: | 89003 |
| Designated Facility Location State: | NV |
| Designated Facility Contact Company Name: | Not reported |
| Manifest Residue Indicator: | N |
| Rejection Indicator: | N |

| | |
|---|---|
| Manifest Tracking Number: | 018935088FLE |
| Last Updated Date: | 20231207 |
| Shipped Date: | 20231115 |
| Received Date: | 20231121 |
| Manifest Status: | Signed |
| Submission Type: | DataImage5Copy |
| Origin Type: | Service |
| Generator EPA ID: | CAL000457798 |
| Generator Name: | Speedway No 6176 |
| Generator Location Street Number: | Not reported |
| Generator Location Street 1: | 2600 ARDEN WAY |
| Generator Location Street 2: | Not reported |
| Generator Location City: | SACRAMENTO |
| Generator Location State: | CA |
| Generator Location Zip: | 95825 |
| Generator Mail Street Number: | Not reported |
| Generator Mail Street 1: | PO Box 80039 |
| Generator Mail Street 2: | Not reported |
| Generator Mail City: | Rancho Santa Margarita |
| Generator Mail Zip: | 92688 |
| Generator Mail State: | CA |
| Generator Contact Company Name: | Not reported |
| Designated Facility EPA ID: | CAT080013352 |
| Designated Facility Name: | World Oil Recycling |
| Designated Facility Mail Street Number: | 2000 |
| Designated Facility Mail Street 1: | CA90222 CA037US 2000 |
| Designated Facility Mail Street 2: | N. ALAMEDA STREET |
| Designated Facility Mail City: | COMPTON |
| Designated Facility Mail Zip: | 90222 |
| Designated Facility Mail State: | CA |
| Designated Facility Location Street Number: | 2000 |
| Designated Facility Location Street 1: | N. ALAMEDA STREET |
| Designated Facility Location Street 2: | Not reported |
| Designated Facility Location City: | COMPTON |
| Designated Facility Location Zip: | 90222-0000 |
| Designated Facility Location State: | CA |
| Designated Facility Contact Company Name: | Not reported |
| Manifest Residue Indicator: | N |
| Rejection Indicator: | N |

| | |
|---|---|
| Manifest Tracking Number: | 018929832FLE |
| Last Updated Date: | 20231031 |
| Shipped Date: | 20230926 |
| Received Date: | 20231004 |
| Manifest Status: | Signed |
| Submission Type: | DataImage5Copy |
| Origin Type: | Service |
| Generator EPA ID: | CAL000457798 |

**TESORO: 85312 SP: 6176 (Continued)** **1026492996**

| | |
|---|---|
| Generator Name: | Speedway: 58312 Sp: 6176 |
| Generator Location Street Number: | Not reported |
| Generator Location Street 1: | 2600 ARDEN WAY |
| Generator Location Street 2: | Not reported |
| Generator Location City: | SACRAMENTO |
| Generator Location State: | CA |
| Generator Location Zip: | 95825 |
| Generator Mail Street Number: | Not reported |
| Generator Mail Street 1: | PO BOX 80039 |
| Generator Mail Street 2: | Not reported |
| Generator Mail City: | RANCHO SANTA MARGARITA |
| Generator Mail Zip: | 92688 |
| Generator Mail State: | CA |
| Generator Contact Company Name: | Not reported |
| Designated Facility EPA ID: | NVT330010000 |
| Designated Facility Name: | Us Ecology Nevada, Inc. |
| Designated Facility Mail Street Number: | Not reported |
| Designated Facility Mail Street 1: | Not reported |
| Designated Facility Mail Street 2: | HWY 95 11 MILES S. OF BEATTY |
| Designated Facility Mail City: | BEATTY |
| Designated Facility Mail Zip: | 89003 |
| Designated Facility Mail State: | NV |
| Designated Facility Location Street Number: | Not reported |
| Designated Facility Location Street 1: | HWY 95 11 MILES S. OF BEATTY |
| Designated Facility Location Street 2: | Not reported |
| Designated Facility Location City: | BEATTY |
| Designated Facility Location Zip: | 89003 |
| Designated Facility Location State: | NV |
| Designated Facility Contact Company Name: | Not reported |
| Manifest Residue Indicator: | N |
| Rejection Indicator: | N |

| | |
|---|---|
| Manifest Tracking Number: | 018929832FLE |
| Last Updated Date: | 20231031 |
| Shipped Date: | 20230926 |
| Received Date: | 20231004 |
| Manifest Status: | Signed |
| Submission Type: | DataImage5Copy |
| Origin Type: | Service |
| Generator EPA ID: | CAL000457798 |
| Generator Name: | Speedway: 58312 Sp: 6176 |
| Generator Location Street Number: | Not reported |
| Generator Location Street 1: | 2600 ARDEN WAY |
| Generator Location Street 2: | Not reported |
| Generator Location City: | SACRAMENTO |
| Generator Location State: | CA |
| Generator Location Zip: | 95825 |
| Generator Mail Street Number: | Not reported |
| Generator Mail Street 1: | PO BOX 80039 |
| Generator Mail Street 2: | Not reported |
| Generator Mail City: | RANCHO SANTA MARGARITA |
| Generator Mail Zip: | 92688 |
| Generator Mail State: | CA |
| Generator Contact Company Name: | Not reported |
| Designated Facility EPA ID: | NVT330010000 |
| Designated Facility Name: | Us Ecology Nevada, Inc. |
| Designated Facility Mail Street Number: | Not reported |

**TESORO: 85312 SP: 6176 (Continued)** **1026492996**

| | |
|---|---|
| Designated Facility Mail Street 1: | Not reported |
| Designated Facility Mail Street 2: | HWY 95 11 MILES S. OF BEATTY |
| Designated Facility Mail City: | BEATTY |
| Designated Facility Mail Zip: | 89003 |
| Designated Facility Mail State: | NV |
| Designated Facility Location Street Number: | Not reported |
| Designated Facility Location Street 1: | HWY 95 11 MILES S. OF BEATTY |
| Designated Facility Location Street 2: | Not reported |
| Designated Facility Location City: | BEATTY |
| Designated Facility Location Zip: | 89003 |
| Designated Facility Location State: | NV |
| Designated Facility Contact Company Name: | Not reported |
| Manifest Residue Indicator: | N |
| Rejection Indicator: | N |

| | |
|---|---|
| Manifest Tracking Number: | 016572754FLE |
| Last Updated Date: | 20211025 |
| Shipped Date: | 20210922 |
| Received Date: | 20210930 |
| Manifest Status: | Signed |
| Submission Type: | DataImage5Copy |
| Origin Type: | Service |
| Generator EPA ID: | CAL000457798 |
| Generator Name: | Speedway No 6176 |
| Generator Location Street Number: | Not reported |
| Generator Location Street 1: | 2600 ARDEN WAY |
| Generator Location Street 2: | Not reported |
| Generator Location City: | SACRAMENTO |
| Generator Location State: | CA |
| Generator Location Zip: | 95825 |
| Generator Mail Street Number: | Not reported |
| Generator Mail Street 1: | P.O. BOX 80039 |
| Generator Mail Street 2: | Not reported |
| Generator Mail City: | RANCHO SANTA MARGARITA |
| Generator Mail Zip: | 92688 |
| Generator Mail State: | CA |
| Generator Contact Company Name: | Not reported |
| Designated Facility EPA ID: | CAT080013352 |
| Designated Facility Name: | World Oil Recycling |
| Designated Facility Mail Street Number: | 2000 |
| Designated Facility Mail Street 1: | CA90222 CA037US 2000 |
| Designated Facility Mail Street 2: | N. ALAMEDA STREET |
| Designated Facility Mail City: | COMPTON |
| Designated Facility Mail Zip: | 90222 |
| Designated Facility Mail State: | CA |
| Designated Facility Location Street Number: | 2000 |
| Designated Facility Location Street 1: | N. ALAMEDA STREET |
| Designated Facility Location Street 2: | Not reported |
| Designated Facility Location City: | COMPTON |
| Designated Facility Location Zip: | 90222-0000 |
| Designated Facility Location State: | CA |
| Designated Facility Contact Company Name: | Not reported |
| Manifest Residue Indicator: | N |
| Rejection Indicator: | N |

Federal Waste:

| | |
|---|---|
| Manifest Tracking Number: | 016572755FLE |

**TESORO: 85312 SP: 6176 (Continued)** **1026492996**

Waste Line Number: 1
Federal Waste Code: D018
Federal Waste: BENZENE

State Waste:
Manifest Tracking Number: 016572755FLE
Waste Line Number: 1
State Waste Code Owner: CA
State Waste Code: 352
State Waste: Other organic solids

Transporter:
Manifest Tracking Number: 016572755FLE
Transporter Line Number: 1
Transporter EPA ID: CAR000183913
Transporter Name: Belshire Environmental Services

Waste Line:
Manifest Tracking Number: 016572755FLE
Waste Line Number: 1
U.S. DOT Hazardous Indicator: N
U.S. DOT ID Number: Not reported
U.S. DOT Description: Not reported
Non-Hazardous Waste Description: ABSORBENT, HOSES, FILTERS, MISC DEBRIS CONT'D W/ GASOLINE & DIESEL >50% DEBRIS
Number of Containers: 1
Container Type Code: DM
Container Type Description: Metal drums, barrels, kegs
Waste Quantity: 100
Quantity Unit of Measure Code: P
Quantity Unit of Measure Description: Pounds
Waste Quantity, in Tons: 0.05
Acute Waste Quantity, in Tons: 0
Non-Acute Waste Quantity, in Tons: 0.05
Waste Quantity, in Kilograms: 45.3515
Acute Waste Quantity, in Kilograms: 0
Non-Acute Waste Quantity, in Kilorgrams: 45.3515
Management Method Code: H132
Management Method Description: LANDFILL (WITH PRIOR TREATMENT AND/OR STABILIZATION)
Waste Residue Indicator: N
Quantity Discrepancy Indicator: N
Waste Type Discrepancy Indicator: N
Waste Density: Not reported
Waste Density Unit of Measure Code: Not reported
Waste Density Unit of Measure Description: Not reported
Form Code: Not reported
Form Code Description: Not reported
Source Code: Not reported
Source Code Description: Not reported
Waste Minimization Code: Not reported
Waste Minimization Code Description: Not reported
Consent Number: Not reported
EPA Waste Indicator: N

**TESORO: 85312 SP: 6176 (Continued)** **1026492996**

Click this hyperlink while viewing on your computer to access
7 additional US EManifest: record(s) in the EDR Site Report.

**508**
**South**
**1/8-1/4**
**0.244 mi.**
**1286 ft.**

**ARDEN HOWE LLC**
**1566 HOWE AVE**
**SACRAMENTO, CA 95825**

**RCRA NonGen / NLR** **1024767996**
**CAC002987876**

**Relative:**
**Lower**

**Actual:**
**30 ft.**

RCRA Listings:

| | |
|---|---|
| Date Form Received by Agency: | 20181105 |
| Handler Name: | Arden Howe Llc |
| Handler Address: | 1566 Howe Ave |
| Handler City,State,Zip: | SACRAMENTO, CA 95825 |
| EPA ID: | CAC002987876 |
| Contact Name: | IZABELA DAVIN |
| Contact Address: | 1566 HOWE AVE |
| Contact City,State,Zip: | SACRAMENTO, CA 95825 |
| Contact Telephone: | 415-810-7200 |
| Contact Fax: | Not reported |
| Contact Email: | CBUCKLIN@RMC.COM |
| Contact Title: | Not reported |
| EPA Region: | 09 |
| Land Type: | Not reported |
| Federal Waste Generator Description: | Not a generator, verified |
| Non-Notifier: | Not reported |
| Biennial Report Cycle: | Not reported |
| Accessibility: | Not reported |
| Active Site Indicator: | Handler Activities |
| State District Owner: | Not reported |
| State District: | Not reported |
| Mailing Address: | 1566 HOWE AVE |
| Mailing City,State,Zip: | SACRAMENTO, CA 95825 |
| Owner Name: | Izabela Davin |
| Owner Type: | Other |
| Operator Name: | Izabela Davin |
| Operator Type: | Other |
| Short-Term Generator Activity: | No |
| Importer Activity: | No |
| Mixed Waste Generator: | No |
| Transporter Activity: | No |
| Transfer Facility Activity: | No |
| Recycler Activity with Storage: | No |
| Small Quantity On-Site Burner Exemption: | No |
| Smelting Melting and Refining Furnace Exemption: | No |
| Underground Injection Control: | No |
| Off-Site Waste Receipt: | No |
| Universal Waste Indicator: | Yes |
| Universal Waste Destination Facility: | Yes |
| Federal Universal Waste: | No |
| Active Site State-Reg Handler: | --- |
| Federal Facility Indicator: | Not reported |
| Hazardous Secondary Material Indicator: | N |
| Sub-Part K Indicator: | Not reported |
| 2018 GPRA Permit Baseline: | Not on the Baseline |
| 2018 GPRA Renewals Baseline: | Not on the Baseline |
| 202 GPRA Corrective Action Baseline: | No |
| Subject to Corrective Action Universe: | No |

**ARDEN HOWE LLC (Continued)** **1024767996**

| | |
|---|---|
| Non-TSDFs Where RCRA CA has Been Imposed Universe: | No |
| Corrective Action Priority Ranking: | No NCAPS ranking |
| Environmental Control Indicator: | No |
| Institutional Control Indicator: | No |
| Human Exposure Controls Indicator: | N/A |
| Groundwater Controls Indicator: | N/A |
| Significant Non-Complier Universe: | No |
| Unaddressed Significant Non-Complier Universe: | No |
| Addressed Significant Non-Complier Universe: | No |
| Significant Non-Complier With a Compliance Schedule Universe: | No |
| Financial Assurance Required: | Not reported |
| Handler Date of Last Change: | 20181120 |
| Recognized Trader-Importer: | No |
| Recognized Trader-Exporter: | No |
| Importer of Spent Lead Acid Batteries: | No |
| Exporter of Spent Lead Acid Batteries: | No |
| Recycler Activity Without Storage: | No |
| Manifest Broker: | No |
| Sub-Part P Indicator: | No |

Handler - Owner Operator:

| | |
|---|---|
| Owner/Operator Indicator: | Owner |
| Owner/Operator Name: IZABELA DAVIN | |
| Legal Status: | Other |
| Date Became Current: | Not reported |
| Date Ended Current: | Not reported |
| Owner/Operator Address: | 1566 HOWE AVE |
| Owner/Operator City,State,Zip: | SACRAMENTO, CA 95825 |
| Owner/Operator Telephone: | 415-810-7200 |
| Owner/Operator Telephone Ext: | Not reported |
| Owner/Operator Fax: | Not reported |
| Owner/Operator Email: | Not reported |

| | |
|---|---|
| Owner/Operator Indicator: | Operator |
| Owner/Operator Name: IZABELA DAVIN | |
| Legal Status: | Other |
| Date Became Current: | Not reported |
| Date Ended Current: | Not reported |
| Owner/Operator Address: | 1566 HOWE AVE |
| Owner/Operator City,State,Zip: | SACRAMENTO, CA 95825 |
| Owner/Operator Telephone: | 415-810-7200 |
| Owner/Operator Telephone Ext: | Not reported |
| Owner/Operator Fax: | Not reported |
| Owner/Operator Email: | Not reported |

Historic Generators:

| | |
|---|---|
| Receive Date: | 20181105 |
| Handler Name: ARDEN HOWE LLC | |
| Federal Waste Generator Description: | Not a generator, verified |
| State District Owner: | Not reported |
| Large Quantity Handler of Universal Waste: | No |
| Recognized Trader Importer: | No |
| Recognized Trader Exporter: | No |
| Spent Lead Acid Battery Importer: | No |
| Spent Lead Acid Battery Exporter: | No |

**ARDEN HOWE LLC (Continued)** **1024767996**

Current Record: Yes
Non Storage Recycler Activity: Not reported
Electronic Manifest Broker: Not reported

List of NAICS Codes and Descriptions:
NAICS Code: 56299
NAICS Description: ALL OTHER WASTE MANAGEMENT SERVICES

Facility Has Received Notices of Violations:
Violations: No Violations Found

Evaluation Action Summary:
Evaluations: No Evaluations Found

---

**BC509** **DIE TECH OF CALIFORNIA** **Sacramento Co. ML** **S105269404**
**ESE** **1621 FULTON AV #38** **N/A**
**1/8-1/4** **SACRAMENTO, CA 95825**
**0.245 mi.**
**1296 ft.** **Site 2 of 4 in cluster BC**

**Relative:**
**Lower**

**Actual:**
**41 ft.**

Sacramento Co. ML:
Name: DIE TECH OF CALIFORNIA
Address: 1621 FULTON AV #38
City,State,Zip: SACRAMENTO, CA 95825
Facility Id: Not reported
Facility Status: Inactive. Included on a listing no longer updated.
FD: C
Billing Codes BP: Disclaimer
Billing Codes UST: No Tanks
WG Bill Code: Oil Changed by Outside Company-No Fee
Target Property Bill Cod: 50
Food Bill Code: 50
CUPA Permit Date: Not reported
HAZMAT Permit Date: Not reported
HAZMAT Inspection Date: Not reported
Hazmat Date BP Received: Not reported
UST Permit Dt: Not reported
UST Inspection Date: Not reported
UST Tank Test Date: Not reported
Number of Tanks: 0
UST Tank Test Date: Not reported
SIC Code: Not reported
Tier Permitting: Not reported
AST Bill Code: Not reported
CALARP Bill Code: Not reported

**BC510** **CONTINENTAL TYPEWRITER** **Sacramento Co. ML** **S105269403**
**ESE** **1621 FULTON AV** **N/A**
**1/8-1/4** **SACRAMENTO, CA 95825**
**0.245 mi.**
**1296 ft.** **Site 3 of 4 in cluster BC**

**Relative:**
**Lower**

**Actual:**
**41 ft.**

Sacramento Co. ML:

| | |
|---|---|
| Name: | CONTINENTAL TYPEWRITER |
| Address: | 1621 FULTON AV |
| City,State,Zip: | SACRAMENTO, CA 95825 |
| Facility Id: | Not reported |
| Facility Status: | Inactive. Included on a listing no longer updated. |
| FD: | C |
| Billing Codes BP: | Disclaimer |
| Billing Codes UST: | No Tanks |
| WG Bill Code: | Oil Changed by Outside Company-No Fee |
| Target Property Bill Cod: | 50 |
| Food Bill Code: | 50 |
| CUPA Permit Date: | Not reported |
| HAZMAT Permit Date: | Not reported |
| HAZMAT Inspection Date: | Not reported |
| Hazmat Date BP Received: | Not reported |
| UST Permit Dt: | Not reported |
| UST Inspection Date: | Not reported |
| UST Tank Test Date: | Not reported |
| Number of Tanks: | 0 |
| UST Tank Test Date: | Not reported |
| SIC Code: | Not reported |
| Tier Permitting: | Not reported |
| AST Bill Code: | Not reported |
| CALARP Bill Code: | Not reported |

---

**BI511** **HARRISON FAIT** **MINES MRDS** **1025645458**
**North** **N/A**
**1/8-1/4** **SACRAMENTO (County), CA**
**0.246 mi.**
**1297 ft.** **Site 1 of 2 in cluster BI**

**Relative:**
**Higher**

**Actual:**
**51 ft.**

MINES MRDS:

| | |
|---|---|
| Name: | HARRISON FAIT |
| Address: | Not reported |
| Deposit identification Number: | 10163986 |
| City,State,Zip: | CALIFORNIA |
| URL: | |
| MRDS Identification Number: | W024631 |
| MAS/MILS Identification Number: | 0060670015 |
| Region: | NA |
| Country: | United States |
| Primary Commodities: | Clay |
| Secondary Commodities: | Not reported |
| Tertiary Commodities: | Not reported |
| Operation Type: | Surface |
| Deposit Type: | Not reported |
| Production Size: | Not reported |
| Development Status: | Past Producer |
| Ore Minerals or Materials: | Not reported |
| Gangue Minerals or Materials: | Not reported |
| Other Minerals or Materials: | Not reported |
| Ore Body Form: | Not reported |

**HARRISON FAIT (Continued)** **1025645458**

| | |
|---|---|
| Workings Type: | Not reported |
| Mineral Deposit Model: | Not reported |
| Alteration Processes: | Not reported |
| Concentration Processes: | Not reported |
| Previous Names: | Not reported |
| Ore Controls: | Not reported |
| Reporter: | Western Field Operations Center (WFOC) |
| Host Rock Unit Name: | Not reported |
| Host Rock Type: | Not reported |
| Associated Rock Unit Name: | Not reported |
| Associated Rock Type Code: | Not reported |
| Structural Characteristics: | Not reported |
| Tectonic Setting: | Not reported |
| References: | Not reported |
| First Production Year: | Not reported |
| Began Before/After FPY: | Not reported |
| Last Production Year: | Not reported |
| Ended Before/After LPY: | Not reported |
| Year Discovered: | Not reported |
| Found Before/After YD: | Not reported |
| Production History: | Not reported |
| Discovery Information: | Not reported |
| Latitude: | 38.60209 |
| Longitude: | -121.41574 |

---

**BI512** **HARRISON FAIT** **MINES MRDS** **1025570028**
**North** **N/A**
**1/8-1/4** **SACRAMENTO (County), CA**
**0.247 mi.**
**1304 ft.** **Site 2 of 2 in cluster BI**

**Relative:**
**Higher**

**Actual:**
**51 ft.**

MINES MRDS:

| | |
|---|---|
| Name: | HARRISON FAIT |
| Address: | Not reported |
| Deposit identification Number: | 10077179 |
| City,State,Zip: | CALIFORNIA |
| URL: | |
| MRDS Identification Number: | W024631 |
| MAS/MILS Identification Number: | Not reported |
| Region: | NA |
| Country: | United States |
| Primary Commodities: | Clay |
| Secondary Commodities: | Not reported |
| Tertiary Commodities: | Not reported |
| Operation Type: | Unknown |
| Deposit Type: | Sedimentary |
| Production Size: | S - Small amount of material produced (we do not know what criteria are used to make this determination) |
| Development Status: | Past Producer |
| Ore Minerals or Materials: | Not reported |
| Gangue Minerals or Materials: | Not reported |
| Other Minerals or Materials: | Not reported |
| Ore Body Form: | Not reported |
| Workings Type: | Not reported |
| Mineral Deposit Model: | Not reported |
| Alteration Processes: | Not reported |
| Concentration Processes: | Not reported |

**HARRISON FAIT (Continued)** **1025570028**

| | |
|---|---|
| Previous Names: | Not reported |
| Ore Controls: | Not reported |
| Reporter: | Unknown |
| Host Rock Unit Name: | Not reported |
| Host Rock Type: | Not reported |
| Associated Rock Unit Name: | Not reported |
| Associated Rock Type Code: | Not reported |
| Structural Characteristics: | Not reported |
| Tectonic Setting: | Not reported |
| References: | Not reported |
| First Production Year: | Not reported |
| Began Before/After FPY: | Not reported |
| Last Production Year: | Not reported |
| Ended Before/After LPY: | Not reported |
| Year Discovered: | Not reported |
| Found Before/After YD: | Not reported |
| Production History: | Not reported |
| Discovery Information: | Not reported |
| Latitude: | 38.60211 |
| Longitude: | -121.41576 |

---

**BC513** **AUTO SHIELD #1** **Sacramento Co. ML** **S105269405**
**ESE** **1631 FULTON AV** **N/A**
**1/8-1/4** **SACRAMENTO, CA 95825**
**0.247 mi.**
**1304 ft.** **Site 4 of 4 in cluster BC**

**Relative:**
**Lower**

**Actual:**
**41 ft.**

Sacramento Co. ML:

| | |
|---|---|
| Name: | AUTO SHIELD #1 |
| Address: | 1631 FULTON AV |
| City,State,Zip: | SACRAMENTO, CA 95825 |
| Facility Id: | Not reported |
| Facility Status: | Inactive. Included on a listing no longer updated. |
| FD: | C |
| Billing Codes BP: | Disclaimer |
| Billing Codes UST: | No Tanks |
| WG Bill Code: | Oil Changed by Outside Company-No Fee |
| Target Property Bill Cod: | 50 |
| Food Bill Code: | 50 |
| CUPA Permit Date: | Not reported |
| HAZMAT Permit Date: | Not reported |
| HAZMAT Inspection Date: | Not reported |
| Hazmat Date BP Received: | Not reported |
| UST Permit Dt: | Not reported |
| UST Inspection Date: | Not reported |
| UST Tank Test Date: | Not reported |
| Number of Tanks: | 0 |
| UST Tank Test Date: | Not reported |
| SIC Code: | 7532 |
| Tier Permitting: | Not reported |
| AST Bill Code: | Not reported |
| CALARP Bill Code: | Not reported |

**BF514** **SWIFT DODGE** **HWTS** **S112945370**
**ENE** **2539 COTTAGE WAY** **HAZNET** **N/A**
**1/8-1/4** **SACRAMENTO, CA 95825** **Sacramento Co. ML**
**0.249 mi.**
**1317 ft.** **Site 4 of 5 in cluster BF**

**Relative:**
**Higher**

**Actual:**
**55 ft.**

HWTS:

| | |
|---|---|
| Name: | OZ AUTO INC |
| Address: | 2539 COTTAGE WAY STE 2 |
| Address 2: | Not reported |
| City,State,Zip: | SACRAMENTO, CA 95825 |
| EPA ID: | CAL000475531 |
| Inactive Date: | 06/30/2023 |
| Create Date: | 12/27/2022 |
| Last Act Date: | Not reported |
| Mailing Name: | Not reported |
| Mailing Address: | 2539 COTTAGE WAY STE 2 |
| Mailing Address 2: | Not reported |
| Mailing City,State,Zip: | SACRAMENTO, CA 95825 |
| Owner Name: | OZ AUTO INC |
| Owner Address: | 2539 COTTAGE WAY STE 2 |
| Owner Address 2: | Not reported |
| Owner City,State,Zip: | SACRAMENTO, CA 95825 |
| Owner Phone: | Not reported |
| Owner Fax: | Not reported |
| Contact Name: | OMAR ALESAWI |
| Contact Address: | 2116 WELDON WAY |
| Contact Address 2: | Not reported |
| City,State,Zip: | SACRAMENTO, CA 95825 |
| Contact Phone: | Not reported |
| Contact Fax: | Not reported |
| Facility Status: | Inactive |
| Facility Type: | Permanent |
| Category: | State |
| Latitude: | 38.603936089999998 |
| Longitude: | -121.40262402 |

| | |
|---|---|
| Name: | SWIFT DODGE |
| Address: | 2539 COTTAGE WAY |
| Address 2: | Not reported |
| City,State,Zip: | SACRAMENTO, CA 95825 |
| EPA ID: | CAC002590229 |
| Inactive Date: | 11/02/2005 |
| Create Date: | 05/05/2005 |
| Last Act Date: | Not reported |
| Mailing Name: | Not reported |
| Mailing Address: | 2301 ARDEN WAY |
| Mailing Address 2: | Not reported |
| Mailing City,State,Zip: | SACRAMENTO, CA 958254016 |
| Owner Name: | SWIFT DODGE |
| Owner Address: | 2539 COTTAGE WY |
| Owner Address 2: | Not reported |
| Owner City,State,Zip: | SACRAMENTO, CA 958250000 |
| Owner Phone: | Not reported |
| Owner Fax: | Not reported |
| Contact Name: | SONNY MASON |
| Contact Address: | 2301 ARDEN WAY |
| Contact Address 2: | Not reported |
| City,State,Zip: | SACRAMENTO, CA 958254016 |

**SWIFT DODGE (Continued)** **S112945370**

Contact Phone: Not reported
Contact Fax: Not reported
Facility Status: Inactive
Facility Type: TEMPORARY
Category: STATE
Latitude: 38.603451
Longitude: -121.403071

HAZNET:
Name: SWIFT DODGE
Address: 2539 COTTAGE WAY
Address 2: Not reported
City,State,Zip: SACRAMENTO, CA 958251915
Contact: SONNY MASON
Telephone: 9169200110
Mailing Name: Not reported
Mailing Address: 2301 ARDEN WAY

Year: 2005
Gepaid: CAC002590229
TSD EPA ID: CAD982446874
CA Waste Code: 221 - Waste oil and mixed oil
Disposal Method: H01 - Transfer Station
Tons: 0.76

Year: 2005
Gepaid: CAC002590229
TSD EPA ID: CAD982446874
CA Waste Code: 134 - Aqueous solution with total organic residues less than 10 percent
Disposal Method: -
Tons: Not reported

Additional Information:
Year: 2005
Gen EPA ID: CAC002590229

Shipment Date: 20050506
Creation Date: 8/17/2005 18:31:07
Receipt Date: 20050509
Manifest ID: 21691195
Trans EPA ID: CAD982413262
Trans Name: EVERGREEN ENVIRONMENTAL SERVICES
Trans 2 EPA ID: Not reported
Trans 2 Name: Not reported
TSDF EPA ID: CAD982446874
Trans Name: EVERGREEN ENVIRONMENTAL SERVICES
TSDF Alt EPA ID: CAD982446874
TSDF Alt Name: Not reported
Waste Code Description: 221 - Waste oil and mixed oil
RCRA Code: NONE
Meth Code: H01 - Transfer Station
Quantity Tons: 0.76
Waste Quantity: 200
Quantity Unit: G

**SWIFT DODGE (Continued)** **S112945370**

| | |
|---|---|
| Additional Code 1: | Not reported |
| Additional Code 2: | Not reported |
| Additional Code 3: | Not reported |
| Additional Code 4: | Not reported |
| Additional Code 5: | Not reported |
| Shipment Date: | 20050506 |
| Creation Date: | 8/17/2005 18:31:07 |
| Receipt Date: | 20050509 |
| Manifest ID: | 21691195 |
| Trans EPA ID: | CAD982413262 |
| Trans Name: | EVERGREEN ENVIRONMENTAL SERVICES |
| Trans 2 EPA ID: | Not reported |
| Trans 2 Name: | Not reported |
| TSDF EPA ID: | CAD982446874 |
| Trans Name: | EVERGREEN ENVIRONMENTAL SERVICES |
| TSDF Alt EPA ID: | CAD982446874 |
| TSDF Alt Name: | Not reported |
| Waste Code Description: | 134 - Aqueous solution with <10% total organic residues |
| RCRA Code: | NONE |
| Meth Code: | - Not reported |
| Quantity Tons: | Not reported |
| Waste Quantity: | Not reported |
| Quantity Unit: | G |
| Additional Code 1: | Not reported |
| Additional Code 2: | Not reported |
| Additional Code 3: | Not reported |
| Additional Code 4: | Not reported |
| Additional Code 5: | Not reported |

Sacramento Co. ML:

| | |
|---|---|
| Name: | OZ AUTO INC |
| Address: | 2539 COTTAGE WAY STE 2 |
| City,State,Zip: | SACRAMENTO, CA 95825 |
| Facility Id: | Not reported |
| Facility Status: | Not reported |
| FD: | Not reported |
| Billing Codes BP: | A |
| Billing Codes UST: | Not reported |
| WG Bill Code: | Not reported |
| Target Property Bill Cod: | Not reported |
| Food Bill Code: | Not reported |
| CUPA Permit Date: | Not reported |
| HAZMAT Permit Date: | Not reported |
| HAZMAT Inspection Date: | Not reported |
| Hazmat Date BP Received: | Not reported |
| UST Permit Dt: | Not reported |
| UST Inspection Date: | Not reported |
| UST Tank Test Date: | Not reported |
| Number of Tanks: | Not reported |
| UST Tank Test Date: | Not reported |
| SIC Code: | Not reported |
| Tier Permitting: | Not reported |
| AST Bill Code: | Not reported |
| CALARP Bill Code: | Not reported |

**BF515** **OZ AUTO INC** **RCRA NonGen / NLR** **1027529292**
**ENE** **2539 COTTAGE WAY STE 2** **CAL000475531**
**1/8-1/4** **SACRAMENTO, CA 95825**
**0.249 mi.**
**1317 ft.** **Site 5 of 5 in cluster BF**

**Relative:** **Higher**
**Actual:** **55 ft.**

RCRA Listings:

| | |
|---|---|
| Date Form Received by Agency: | 20221227 |
| Handler Name: | Oz Auto Inc |
| Handler Address: | 2539 Cottage Way Ste 2 |
| Handler City,State,Zip: | SACRAMENTO, CA 95825 |
| EPA ID: | CAL000475531 |
| Contact Name: | OMAR ALESAWI |
| Contact Address: | 2116 WELDON WAY |
| Contact City,State,Zip: | SACRAMENTO, CA 95825 |
| Contact Telephone: | 916-426-0927 |
| Contact Fax: | Not reported |
| Contact Email: | OMER_ESSAWI@YAHOO.COM |
| Contact Title: | Not reported |
| EPA Region: | 09 |
| Land Type: | Not reported |
| Federal Waste Generator Description: | Not a generator, verified |
| Non-Notifier: | Not reported |
| Biennial Report Cycle: | Not reported |
| Accessibility: | Not reported |
| Active Site Indicator: | Not reported |
| State District Owner: | Not reported |
| State District: | Not reported |
| Mailing Address: | 2539 COTTAGE WAY STE 2 |
| Mailing City,State,Zip: | SACRAMENTO, CA 95825 |
| Owner Name: | Oz Auto Inc |
| Owner Type: | Other |
| Operator Name: | Omar Alesawi |
| Operator Type: | Other |
| Short-Term Generator Activity: | No |
| Importer Activity: | No |
| Mixed Waste Generator: | No |
| Transporter Activity: | No |
| Transfer Facility Activity: | No |
| Recycler Activity with Storage: | No |
| Small Quantity On-Site Burner Exemption: | No |
| Smelting Melting and Refining Furnace Exemption: | No |
| Underground Injection Control: | No |
| Off-Site Waste Receipt: | No |
| Universal Waste Indicator: | No |
| Universal Waste Destination Facility: | No |
| Federal Universal Waste: | No |
| Active Site State-Reg Handler: | --- |
| Federal Facility Indicator: | Not reported |
| Hazardous Secondary Material Indicator: | N |
| Sub-Part K Indicator: | Not reported |
| 2018 GPRA Permit Baseline: | Not on the Baseline |
| 2018 GPRA Renewals Baseline: | Not on the Baseline |
| 202 GPRA Corrective Action Baseline: | No |
| Subject to Corrective Action Universe: | No |
| Non-TSDFs Where RCRA CA has Been Imposed Universe: | No |
| Corrective Action Priority Ranking: | No NCAPS ranking |
| Environmental Control Indicator: | No |
| Institutional Control Indicator: | No |

**OZ AUTO INC (Continued)** **1027529292**

| | |
|---|---|
| Human Exposure Controls Indicator: | N/A |
| Groundwater Controls Indicator: | N/A |
| Significant Non-Complier Universe: | No |
| Unaddressed Significant Non-Complier Universe: | No |
| Addressed Significant Non-Complier Universe: | No |
| Significant Non-Complier With a Compliance Schedule Universe: | No |
| Financial Assurance Required: | Not reported |
| Handler Date of Last Change: | 20230102 |
| Recognized Trader-Importer: | No |
| Recognized Trader-Exporter: | No |
| Importer of Spent Lead Acid Batteries: | No |
| Exporter of Spent Lead Acid Batteries: | No |
| Recycler Activity Without Storage: | No |
| Manifest Broker: | No |
| Sub-Part P Indicator: | No |

Handler - Owner Operator:

| | |
|---|---|
| Owner/Operator Indicator: | Owner |
| Owner/Operator Name: OZ AUTO INC | |
| Legal Status: | Other |
| Date Became Current: | Not reported |
| Date Ended Current: | Not reported |
| Owner/Operator Address: | 2539 COTTAGE WAY STE 2 |
| Owner/Operator City,State,Zip: | SACRAMENTO, CA 95825 |
| Owner/Operator Telephone: | 916-426-0927 |
| Owner/Operator Telephone Ext: | Not reported |
| Owner/Operator Fax: | Not reported |
| Owner/Operator Email: | Not reported |

| | |
|---|---|
| Owner/Operator Indicator: | Operator |
| Owner/Operator Name: OMAR ALESAWI | |
| Legal Status: | Other |
| Date Became Current: | Not reported |
| Date Ended Current: | Not reported |
| Owner/Operator Address: | 2116 WELDON WAY |
| Owner/Operator City,State,Zip: | SACRAMENTO, CA 95825 |
| Owner/Operator Telephone: | 916-426-0927 |
| Owner/Operator Telephone Ext: | Not reported |
| Owner/Operator Fax: | Not reported |
| Owner/Operator Email: | Not reported |

Historic Generators:

| | |
|---|---|
| Receive Date: | 20221227 |
| Handler Name: OZ AUTO INC | |
| Federal Waste Generator Description: | Not a generator, verified |
| State District Owner: | Not reported |
| Large Quantity Handler of Universal Waste: | No |
| Recognized Trader Importer: | No |
| Recognized Trader Exporter: | No |
| Spent Lead Acid Battery Importer: | No |
| Spent Lead Acid Battery Exporter: | No |
| Current Record: | Yes |
| Non Storage Recycler Activity: | No |
| Electronic Manifest Broker: | No |

**OZ AUTO INC (Continued)** **1027529292**

List of NAICS Codes and Descriptions:
NAICS Code: 811111
NAICS Description: GENERAL AUTOMOTIVE REPAIR

Facility Has Received Notices of Violations:
Violations: No Violations Found

Evaluation Action Summary:
Evaluations: No Evaluations Found

---

**BJ516** **K-MART** **LUST** **S104164522**
**NNE** **2000 HOWE** **Sacramento Co. CS** **N/A**
**1/4-1/2** **SACRAMENTO, CA 95825** **CERS HAZ WASTE**
**0.264 mi.** **Cortese**
**1394 ft.** **Site 1 of 2 in cluster BJ** **HIST CORTESE**
**CERS**

**Relative:**
**Higher**

**Actual:**
**52 ft.**

LUST:
Name: K-MART
Address: 2000 HOWE AVE
City,State,Zip: SACRAMENTO, CA 95825
Lead Agency: SACRAMENTO COUNTY LOP
Case Type: LUST Cleanup Site

Geo Track:
Global Id: T0606700212
Latitude: 38.602282
Longitude: -121.414082
Status: Completed - Case Closed
Status Date: 06/23/1989
Case Worker: Not reported
RB Case Number: 340273
Local Agency: Not reported
File Location: Not reported
Local Case Number: 0451/71451
Potential Media Affect: Soil
Potential Contaminants of Concern: Waste Oil / Motor / Hydraulic / Lubricating
EPA Region: 9
Coordinate Source: Google Geocode
Cuf Case: NO
Quantity Released Gallons: Not reported
Begin Date: 06/01/1988
Leak Reported Date: 06/10/1988
How Discovered: Not reported
How Discovered Description: Not reported
Discharge Source: Not reported
Discharge Cause: Not reported
Stop Method: Not reported
Stop Description: Not reported
No Further Action Date: 06/23/1989
CA Water Watershed Name: Valley-American - Coon-American - Lower American (519.21)
Dwr Groundwater Subbasin Name: Sacramento Valley - North American (5-021.64)
Disadvantaged Community: Not reported
CA Enviroscreen 3 Score: 56-60%
CA Enviroscreen 4 Score: 75-80%

**K-MART (Continued)** **S104164522**

Military DOD Site: No
Facility Project Subtype: Not reported
RWQCB Region: CENTRAL VALLEY RWQCB (REGION 5S)
Site History: Not reported

LUST:
Global Id: T0606700212
Contact Type: Regional Board Caseworker
Contact Name: VERA FISCHER
Organization Name: CENTRAL VALLEY RWQCB (REGION 5S)
Address: 11020 SUN CENTER DRIVE #200
City: RANCHO CORDOVA
Email: vera.fischer@waterboards.ca.gov
Phone Number: Not reported

LUST:
Global Id: T0606700212
Action Type: Other
Date: 06/01/1988
Action: Leak Discovery

Global Id: T0606700212
Action Type: Other
Date: 06/10/1988
Action: Leak Reported

Global Id: T0606700212
Action Type: RESPONSE
Date: 06/23/1989
Action: Correspondence

LUST:
Global Id: T0606700212
Status: Open - Case Begin Date
Status Date: 06/01/1988

Global Id: T0606700212
Status: Completed - Case Closed
Status Date: 06/23/1989

LUST REG 5:
Name: K-MART
Address: 2000 HOWE AVE
City: SACRAMENTO
Region: 5
Status: Case Closed
Case Number: 340273
Case Type: Soil only
Substance: WASTE OIL
Staff Initials: VJF
Lead Agency: Local
Program: LUST
MTBE Code: N/A

**K-MART (Continued)** **S104164522**

Sacramento Co. CS:

| | |
|---|---|
| Name: | KMART |
| Address: | 2000 HOWE AVE |
| City,State,Zip: | SACRAMENTO, CA |
| State Site Number: | O451/71451 |
| Lead Staff: | Dtsc, D. |
| Lead Agency: | HM |
| Remedial Action Taken: | YE, S |
| Substance: | Waste Oil |
| Date Reported: | 06/01/1988 |
| Facility Id: | RO0000633 |
| Case Type: | Soil only |
| Case Closed: | Y |
| **Date Closed:** | **06/22/1989** |
| **Case Type:** | **Soil only affected** |
| **Substance:** | **Waste Oil** |

CERS HAZ WASTE:

| | |
|---|---|
| Name: | THE HOME DEPOT STORE #6966 |
| Address: | 2000 HOWE AVE |
| City,State,Zip: | SACRAMENTO, CA 95825 |
| Site ID: | 403921 |
| CERS ID: | 10140367 |
| CERS Description: | Hazardous Waste Generator |

CORTESE:

| | |
|---|---|
| Name: | K-MART |
| Address: | 2000 HOWE AVE |
| City,State,Zip: | SACRAMENTO, CA 95825 |
| Region: | CORTESE |
| Envirostor Id: | Not reported |
| Global ID: | T0606700212 |
| Site/Facility Type: | LUST CLEANUP SITE |
| Cleanup Status: | COMPLETED - CASE CLOSED |
| Status Date: | Not reported |
| Site Code: | Not reported |
| Latitude: | Not reported |
| Longitude: | Not reported |
| Owner: | Not reported |
| Enf Type: | Not reported |
| Swat R: | Not reported |
| Flag: | active |
| Order No: | Not reported |
| Waste Discharge System No: | Not reported |
| Effective Date: | Not reported |
| Region 2: | Not reported |
| WID Id: | Not reported |
| Solid Waste Id No: | Not reported |
| Waste Management Uit Name: | Not reported |
| File Name: | Active Open |

HIST CORTESE:

| | |
|---|---|
| edr_fname: | K-MART |
| edr_fadd1: | 2000 HOWE |
| City,State,Zip: | SACRAMENTO, CA 95825 |

**K-MART (Continued)** **S104164522**

Region: CORTESE
Facility County Code: 34
Reg By: LTNKA
Reg Id: 340273

CERS:
Name: THE HOME DEPOT STORE #6966
Address: 2000 HOWE AVE
City,State,Zip: SACRAMENTO, CA 95825
Site ID: 403921
CERS ID: 10140367
CERS Description: Chemical Storage Facilities

Violations:
Site ID: 403921
Site Name: The Home Depot Store #6966
Violation Date: 04-13-2021
Citation: 22 CCR 12 66262.40(a) - California Code of Regulations, Title 22, Chapter 12, Section(s) 66262.40(a)
Violation Description: Failure to keep a copy of each properly signed manifest for at least three years from the date the waste was accepted by the initial transporter. The manifest signed at the time the waste was accepted for transport shall be kept until receiving a signed copy from the designated facility which received the waste.
Violation Notes: Returned to compliance on 04/20/2021. OBSERVATION: While reviewing the 2020 - 2021 manifests, it was observed that signed TSDF copies were not available at the time of inspection. The only copies provided were labeled as "Generator Initial Copy". Signed copies from the TSDF must be maintained on site to comply with Hazardous Waste Generator cradle-to-grave requirements. All manifests in the 2020 and 2021 binders did not have signed copies available. CORRECTIVE ACTION: Contact your hazardous waste hauler for how to obtain the signed copies and submit evidence of maintaining these documents onsite by sending copies via e-mail or submitting photos of the copies. The facility will have until the date specified above to submit proof of corrective action to this department.
Violation Division: Sacramento County Env Management Department
Violation Program: HW
Violation Source: CERS,

Site ID: 403921
Site Name: The Home Depot Store #6966
Violation Date: 12-09-2016
Citation: HSC 6.5 25160(b)(1)(C) - California Health and Safety Code, Chapter 6.5, Section(s) 25160(b)(1)(C)
Violation Description: Failure to send a legible copy of each hazardous waste manifest to the Department within 30 days of each shipment of hazardous waste.
Violation Notes: Returned to compliance on 12/15/2016. OBSERVATION: The generator has not sent a legible copy of each Uniform Hazardous Waste Manifest to the California Department of Toxic Substances Control (DTSC) within 30 days. CORRECTIVE ACTION: Send a copy of all hazardous waste manifests to DTSC and submit a statement to this department demonstrating completion.
Violation Division: Sacramento County Env Management Department
Violation Program: HW
Violation Source: CERS,

**K-MART (Continued)** **S104164522**

Site ID: 403921
Site Name: The Home Depot Store #6966
Violation Date: 12-09-2016
Citation: HSC 6.95 Multiple - California Health and Safety Code, Chapter 6.95, Section(s) Multiple
Violation Description: Business Plan Program - Administration/Documentation - General
Violation Notes: Returned to compliance on 12/15/2016. OBSERVATION: The HMBP has not been updated and submitted to this department within 30 days of Lucretia Heath becoming store manager. CORRECTIVE ACTION: Review, revise, and certify the HMBP electronically in the California Environmental Reporting System.
Violation Division: Sacramento County Env Management Department
Violation Program: HMRRP
Violation Source: CERS,

Evaluation:
Eval General Type: Compliance Evaluation Inspection
Eval Date: 04-13-2021
Violations Found: No
Eval Type: Routine done by local agency
Eval Notes: No violations observed related to the Hazardous Materials Business Plan program at time of inspection. CERS ID: 10140367 | Submitted: 02/24/2021
Eval Division: Sacramento County Env Management Department
Eval Program: HMRRP
Eval Source: CERS,

Eval General Type: Compliance Evaluation Inspection
Eval Date: 04-13-2021
Violations Found: Yes
Eval Type: Routine done by local agency
Eval Notes: Submit return to compliance to this department via: Attn: Cher Vue County of Sacramento, EMD - Environmental Compliance Division 11080 White Rock Rd Suite 200, Rancho Cordova, CA 95670 Email: vueche@saccounty.net Fax: (916) 875-8513
Eval Division: Sacramento County Env Management Department
Eval Program: HW
Eval Source: CERS,

Eval General Type: Compliance Evaluation Inspection
Eval Date: 12-09-2016
Violations Found: Yes
Eval Type: Routine done by local agency
Eval Notes: Not reported
Eval Division: Sacramento County Env Management Department
Eval Program: HMRRP
Eval Source: CERS,

Eval General Type: Compliance Evaluation Inspection
Eval Date: 12-09-2016
Violations Found: Yes
Eval Type: Routine done by local agency
Eval Notes: Not reported
Eval Division: Sacramento County Env Management Department
Eval Program: HW
Eval Source: CERS,

**K-MART (Continued)** **S104164522**

Coordinates:

| | |
|---|---|
| Site ID: | 403921 |
| Facility Name: | The Home Depot Store #6966 |
| Env Int Type Code: | HMBP |
| Program ID: | 10140367 |
| Coord Name: | Not reported |
| Ref Point Type Desc: | Center of a facility or station., |
| Latitude: | 38.602280 |
| Longitude: | -121.414090 |

Affiliation:

| | |
|---|---|
| Affiliation Type Desc: | CUPA District |
| Entity Name: | Sacramento County Environmental Management Departm |
| Entity Title: | Not reported |
| Affiliation Address: | 11080 WHITE ROCK ROAD, STE. 200 |
| Affiliation City: | RANCHO CORDOVA |
| Affiliation State: | CA |
| Affiliation Country: | Not reported |
| Affiliation Zip: | 95670 |
| Affiliation Phone: | (916) 875-8550, |
| | |
| Affiliation Type Desc: | Facility Mailing Address |
| Entity Name: | Mailing Address |
| Entity Title: | Not reported |
| Affiliation Address: | 213 Court Street, Suite 700 c/o Compliance Dept. |
| Affiliation City: | Middletown |
| Affiliation State: | CT |
| Affiliation Country: | Not reported |
| Affiliation Zip: | 06457 |
| Affiliation Phone: | , |
| | |
| Affiliation Type Desc: | Parent Corporation |
| Entity Name: | The Home Depot USA, Inc. |
| Entity Title: | Not reported |
| Affiliation Address: | Not reported |
| Affiliation City: | Not reported |
| Affiliation State: | Not reported |
| Affiliation Country: | Not reported |
| Affiliation Zip: | Not reported |
| Affiliation Phone: | , |
| | |
| Affiliation Type Desc: | Document Preparer |
| Entity Name: | ARCADIS U.S., Inc. |
| Entity Title: | Not reported |
| Affiliation Address: | Not reported |
| Affiliation City: | Not reported |
| Affiliation State: | Not reported |
| Affiliation Country: | Not reported |
| Affiliation Zip: | Not reported |
| Affiliation Phone: | , |
| | |
| Affiliation Type Desc: | Environmental Contact |
| Entity Name: | ARCADIS U.S., Inc. |
| Entity Title: | Not reported |
| Affiliation Address: | 213 Court Street, Suite 700 c/o Compliance Dept. |
| Affiliation City: | Middletown |

**K-MART (Continued)** **S104164522**

Affiliation State: CT
Affiliation Country: Not reported
Affiliation Zip: 06457
Affiliation Phone: ,

Affiliation Type Desc: Legal Owner
Entity Name: The Home Depot U.S.A., Inc.
Entity Title: Not reported
Affiliation Address: 2455 Paces Ferry Road, C-19
Affiliation City: Atlanta
Affiliation State: GA
Affiliation Country: United States
Affiliation Zip: 30339
Affiliation Phone: (770) 433-8211,

Affiliation Type Desc: Operator
Entity Name: The Home Depot U.S.A., Inc.
Entity Title: Not reported
Affiliation Address: Not reported
Affiliation City: Not reported
Affiliation State: Not reported
Affiliation Country: Not reported
Affiliation Zip: Not reported
Affiliation Phone: (770) 433-8211,

Affiliation Type Desc: Property Owner
Entity Name: THE HOME DEPOT U.S.A., INC.
Entity Title: Not reported
Affiliation Address: 2455 Paces Ferry Road, C-19
Affiliation City: Atlanta
Affiliation State: GA
Affiliation Country: United States
Affiliation Zip: 30339
Affiliation Phone: (770) 433-8211,

Affiliation Type Desc: Identification Signer
Entity Name: Tim Hsu, Agent for The Home Depot
Entity Title: Regulatory Compliance Specialist
Affiliation Address: Not reported
Affiliation City: Not reported
Affiliation State: Not reported
Affiliation Country: Not reported
Affiliation Zip: Not reported
Affiliation Phone: ,

Name: K-MART
Address: 2000 HOWE AVE
City,State,Zip: SACRAMENTO, CA 95825
Site ID: 862495
CERS ID: T0606700212
CERS Description: Leaking Underground Storage Tank Cleanup Site

Affiliation:
Affiliation Type Desc: Regional Board Caseworker
Entity Name: VERA FISCHER - CENTRAL VALLEY RWQCB (REGION 5S)
Entity Title: Not reported
Affiliation Address: 11020 SUN CENTER DRIVE #200

**K-MART (Continued)** **S104164522**

| | |
|---|---|
| Affiliation City: | RANCHO CORDOVA |
| Affiliation State: | CA |
| Affiliation Country: | Not reported |
| Affiliation Zip: | Not reported |
| Affiliation Phone: | , |

---

**BJ517** **K-MART** **UST FINDER RELEASE** **1029007132**
**NNE** **2000 HOWE AVE** **N/A**
**1/4-1/2** **SACRAMENTO, CA 95825**
**0.264 mi.**
**1394 ft.** **Site 2 of 2 in cluster BJ**

**Relative:**
**Higher**

**Actual:**
**52 ft.**

UST FINDER RELEASE:

| | |
|---|---|
| Object ID: | 50008 |
| Facility ID: | Not reported |
| Lust ID: | CAT0606700212 |
| Name: | K-MART |
| Address: | 2000 HOWE AVE |
| City,State,Zip: | SACRAMENTO, CA 95825 |
| Address Match Type: | PointAddress |
| Reported Date: | Not reported |
| Status: | No Further Action |
| Substance: | Not reported |
| Population within 1500ft: | 2096 |
| Domestic Wells within 1500ft: | 0 |
| Land Use: | Developed, High Intensity |
| Within SPA: | No |
| SPA PWS Facility ID: | Not reported |
| SPA Water Type: | Not reported |
| SPA Facility Type: | Not reported |
| SPA HUC12: | Not reported |
| Within WHPA: | Yes |
| WHPA PWS Facility ID: | CA3410026_17595 |
| WHPA Water Type: | GW - Ground water |
| WHPA Facility Type: | WL - Well |
| WHPA HUC12: | 180201110202 |
| Within 100yr Floodplain: | No |
| Tribe: | Not reported |
| EPA Region: | 9 |
| NFA Letter 1: | Not reported |
| NFA Letter 2: | Not reported |
| NFA Letter 3: | Not reported |
| NFA Letter 4: | Not reported |
| Closed With Residual Contaminate: | Not reported |
| Coordinate Source: | Geocode |
| X Coord: | -121.4141 |
| Y Coord: | 38.6022800000001 |
| Latitude: | 38.60228 |
| Longitude: | -121.4141 |

**BK518** **NIELLO VW-LINCOLN-MERC** **LUST** **S103947484**
**East** **2701 ARDEN** **Sacramento Co. CS** **N/A**
**1/4-1/2** **SACRAMENTO, CA 95825** **CERS HAZ WASTE**
**0.288 mi.** **Cortese**
**1520 ft.** **Site 1 of 2 in cluster BK** **HIST CORTESE**
**CERS**

**Relative:**
**Higher**

**Actual:**
**49 ft.**

LUST:

| | |
|---|---|
| Name: | NIELLO VW-LINCOLN-MERC |
| Address: | 2701 ARDEN WAY |
| City,State,Zip: | SACRAMENTO, CA 95825 |
| Lead Agency: | SACRAMENTO COUNTY LOP |
| Case Type: | LUST Cleanup Site |

Geo Track:

| | |
|---|---|
| Global Id: | T0606700514 |
| Latitude: | 38.5960763 |
| Longitude: | -121.4012807 |
| Status: | Completed - Case Closed |
| Status Date: | 03/19/1996 |
| Case Worker: | Not reported |
| RB Case Number: | 340604 |
| Local Agency: | Not reported |
| File Location: | Not reported |
| Local Case Number: | Not reported |
| Potential Media Affect: | Soil |
| Potential Contaminants of Concern: | Gasoline |
| EPA Region: | 9 |
| Coordinate Source: | Google Geocode |
| Cuf Case: | YES |
| Quantity Released Gallons: | Not reported |
| Begin Date: | 12/09/1991 |
| Leak Reported Date: | 12/30/1991 |
| How Discovered: | Not reported |
| How Discovered Description: | Not reported |
| Discharge Source: | Not reported |
| Discharge Cause: | Not reported |
| Stop Method: | Not reported |
| Stop Description: | Not reported |
| No Further Action Date: | 03/19/1996 |
| CA Water Watershed Name: | Valley-American - Coon-American - Lower American (519.21) |
| Dwr Groundwater Subbasin Name: | Sacramento Valley - North American (5-021.64) |
| Disadvantaged Community: | Not reported |
| CA Enviroscreen 3 Score: | 71-75% |
| CA Enviroscreen 4 Score: | 65-70% |
| Military DOD Site: | No |
| Facility Project Subtype: | Not reported |
| RWQCB Region: | CENTRAL VALLEY RWQCB (REGION 5S) |
| Site History: | Not reported |

LUST:

| | |
|---|---|
| Global Id: | T0606700514 |
| Contact Type: | Regional Board Caseworker |
| Contact Name: | VERA FISCHER |
| Organization Name: | CENTRAL VALLEY RWQCB (REGION 5S) |
| Address: | 11020 SUN CENTER DRIVE #200 |
| City: | RANCHO CORDOVA |
| Email: | vera.fischer@waterboards.ca.gov |
| Phone Number: | Not reported |

**NIELLO VW-LINCOLN-MERC (Continued)** **S103947484**

LUST:
Global Id: T0606700514
Action Type: Other
Date: 12/09/1991
Action: Leak Discovery

Global Id: T0606700514
Action Type: ENFORCEMENT
Date: 03/20/1996
Action: Staff Letter

Global Id: T0606700514
Action Type: Other
Date: 12/30/1991
Action: Leak Reported

Global Id: T0606700514
Action Type: RESPONSE
Date: 09/18/1992
Action: Correspondence

Global Id: T0606700514
Action Type: RESPONSE
Date: 12/09/1996
Action: Correspondence

LUST:
Global Id: T0606700514
Status: Open - Case Begin Date
Status Date: 12/09/1991

Global Id: T0606700514
Status: Open - Site Assessment
Status Date: 12/09/1991

Global Id: T0606700514
Status: Completed - Case Closed
Status Date: 03/19/1996

LUST REG 5:
Name: NIELLO VW-LINCOLN-MERC
Address: 2701 ARDEN WAY
City: SACRAMENTO
Region: 5
Status: Case Closed
Case Number: 340604
Case Type: Soil only
Substance: GASOLINE
Staff Initials: VJF
Lead Agency: Local
Program: LUST
MTBE Code: N/A

Sacramento Co. CS:

**NIELLO VW-LINCOLN-MERC (Continued)** **S103947484**

| | |
|---|---|
| Name: | NIELLO VW/LINCOLN-MERCURY |
| Address: | 2701 ARDEN WAY |
| City,State,Zip: | SACRAMENTO, CA |
| State Site Number: | 0392 |
| Lead Staff: | Hamilton, C. |
| Lead Agency: | HM |
| Remedial Action Taken: | NO |
| Substance: | Automotive(motor gasoline and additives) |
| Date Reported: | 12/30/1991 |
| Facility Id: | RO0001441 |
| Case Type: | Soil only |
| Case Closed: | Y |
| **Date Closed:** | **03/19/1996** |
| **Case Type:** | **Soil only affected** |
| **Substance:** | **Automotive(motor gasoline and additives)** |

CERS HAZ WASTE:

| | |
|---|---|
| Name: | NIELLO VW & COLLISION CENTER |
| Address: | 2701 ARDEN WAY |
| City,State,Zip: | SACRAMENTO, CA 95825 |
| Site ID: | 52185 |
| CERS ID: | 10217974 |
| CERS Description: | Hazardous Waste Generator |

CORTESE:

| | |
|---|---|
| Name: | NIELLO VW-LINCOLN-MERC |
| Address: | 2701 ARDEN WAY |
| City,State,Zip: | SACRAMENTO, CA 95825 |
| Region: | CORTESE |
| Envirostor Id: | Not reported |
| Global ID: | T0606700514 |
| Site/Facility Type: | LUST CLEANUP SITE |
| Cleanup Status: | COMPLETED - CASE CLOSED |
| Status Date: | Not reported |
| Site Code: | Not reported |
| Latitude: | Not reported |
| Longitude: | Not reported |
| Owner: | Not reported |
| Enf Type: | Not reported |
| Swat R: | Not reported |
| Flag: | active |
| Order No: | Not reported |
| Waste Discharge System No: | Not reported |
| Effective Date: | Not reported |
| Region 2: | Not reported |
| WID Id: | Not reported |
| Solid Waste Id No: | Not reported |
| Waste Management Uit Name: | Not reported |
| File Name: | Active Open |

HIST CORTESE:

| | |
|---|---|
| edr_fname: | NIELLO VW-LINCOLN-MERC |
| edr_fadd1: | 2701 ARDEN |
| City,State,Zip: | SACRAMENTO, CA 95825 |
| Region: | CORTESE |
| Facility County Code: | 34 |

**NIELLO VW-LINCOLN-MERC (Continued)** **S103947484**

Reg By: LTNKA
Reg Id: 340604

CERS:
Name: NIELLO VW-LINCOLN-MERC
Address: 2701 ARDEN WAY
City,State,Zip: SACRAMENTO, CA 95825
Site ID: 880042
CERS ID: T0606700514
CERS Description: Leaking Underground Storage Tank Cleanup Site

Affiliation:
Affiliation Type Desc: Regional Board Caseworker
Entity Name: VERA FISCHER - CENTRAL VALLEY RWQCB (REGION 5S)
Entity Title: Not reported
Affiliation Address: 11020 SUN CENTER DRIVE #200
Affiliation City: RANCHO CORDOVA
Affiliation State: CA
Affiliation Country: Not reported
Affiliation Zip: Not reported
Affiliation Phone: ,

Name: NIELLO VW & COLLISION CENTER
Address: 2701 ARDEN WAY
City,State,Zip: SACRAMENTO, CA 95825
Site ID: 52185
CERS ID: 10217974
CERS Description: Chemical Storage Facilities

Violations:
Site ID: 52185
Site Name: NIELLO VW & COLLISION CENTER
Violation Date: 09-30-2013
Citation: 22 CCR 12 66262.40(c) - California Code of Regulations, Title 22, Chapter 12, Section(s) 66262.40(c)
Violation Description: Failure to determine if the waste generated is a hazardous waste and to maintain analysis results for three years.
Violation Notes: Returned to compliance on 10/16/2013.
Violation Division: Sacramento County Env Management Department
Violation Program: HW
Violation Source: CERS,

Site ID: 52185
Site Name: NIELLO VW & COLLISION CENTER
Violation Date: 09-30-2013
Citation: 22 CCR 12 66262.34(f) - California Code of Regulations, Title 22, Chapter 12, Section(s) 66262.34(f)
Violation Description: Failure to properly label hazardous waste accumulation containers with the following requirements: "Hazardous Waste", name and address of the generator, physical and chemical characteristics of the Hazardous Waste, and starting accumulation date.
Violation Notes: Returned to compliance on 10/16/2013.
Violation Division: Sacramento County Env Management Department
Violation Program: HW
Violation Source: CERS,

Site ID: 52185

**NIELLO VW-LINCOLN-MERC (Continued)** **S103947484**

| | |
|---|---|
| Site Name: | NIELLO VW & COLLISION CENTER |
| Violation Date: | 03-10-2020 |
| Citation: | HSC 6.95 25508.1(a)-(f) - California Health and Safety Code, Chapter 6.95, Section(s) 25508.1(a)-(f) |
| Violation Description: | Failure to electronically update business plan within 30 days of any one of the following events: A 100 percent or more increase in the quantity of a previously disclosed material. Any handling of a previously undisclosed hazardous materials at or above reportable quantities. A change of business address, business ownership, or business name. A substantial change in the handler's operations that requires modification to any portion of the business plan. |
| Violation Notes: | Returned to compliance on 03/17/2020. OBSERVATION: The Hazardous Materials Business Plan was not updated to reflect the correct EPA ID Number. The EPA ID Number uploaded in CERS is: CAD982018202, however, the EPA ID Number assigned to this facility that is currently active online is: CAD029041761. CORRECTIVE ACTION: Within 30 days, update your HMBP in CERS to reflect the correct EPA ID Number CAD029041761. |
| Violation Division: | Sacramento County Env Management Department |
| Violation Program: | HMRRP |
| Violation Source: | CERS, |

| | |
|---|---|
| Site ID: | 52185 |
| Site Name: | NIELLO VW & COLLISION CENTER |
| Violation Date: | 10-28-2016 |
| Citation: | HSC 6.95 25508(a)(1) - California Health and Safety Code, Chapter 6.95, Section(s) 25508(a)(1) |
| Violation Description: | Failure to complete and electronically submit hazardous material inventory information for all reportable hazardous materials on site at or above reportable quantities. |
| Violation Notes: | Returned to compliance on 04/10/2017. OBSERVATION: The facility has not submitted the Hazardous Materials Inventory Chemical Description page for Oxygen (more than 200 cu. ft. on site at time of inspection) to this department. CORRECTIVE ACTION: Complete and submit the Hazardous Materials Inventory Chemical Description page for all materials listed above electronically in the California Environmental Reporting System. |
| Violation Division: | Sacramento County Env Management Department |
| Violation Program: | HMRRP |
| Violation Source: | CERS, |

| | |
|---|---|
| Site ID: | 52185 |
| Site Name: | NIELLO VW & COLLISION CENTER |
| Violation Date: | 09-30-2013 |
| Citation: | HSC 6.95 25504(a) - California Health and Safety Code, Chapter 6.95, Section(s) 25504(a) |
| Violation Description: | Failure to complete and/or submit hazardous material inventory forms for all reportable hazardous materials on site. |
| Violation Notes: | Returned to compliance on 10/18/2013. |
| Violation Division: | Sacramento County Env Management Department |
| Violation Program: | HMRRP |
| Violation Source: | CERS, |

| | |
|---|---|
| Site ID: | 52185 |
| Site Name: | NIELLO VW & COLLISION CENTER |
| Violation Date: | 09-30-2013 |
| Citation: | 22 CCR 15 66265.16 - California Code of Regulations, Title 22, Chapter 15, Section(s) 66265.16 |

**NIELLO VW-LINCOLN-MERC (Continued)** **S103947484**

| | |
|---|---|
| Violation Description: | Failure to provide employees within the first six months after the date of their employment, or assignment to the facility, or to work unsupervised, or to a new position at a facility with hazardous waste training to ensure employees are competent in the following areas: hazardous waste management procedures (including contingency plan implementation) relevant to the positions in which they are employed, emergency response and emergency equipment, and procedures for using, inspecting, repairing, and replacing facility emergency and monitoring equipment. In addition, the owner/operator shall ensure facility personnel take part in an annual review of the initial training and training records training records on current personnel shall be kept until closure of the facility. Training records on former employees shall be kept for at least three years from the date the employee last worked at the facility. The records shall include the following: the job title for each position at the facility related to hazardous waste management, and the name of the employee filling each job; a written job description for each position, duties of facility personnel assigned to each position, and a written description of the type and amount of both introductory and continuing training that will be given to each person filling a position. |
| Violation Notes: | Returned to compliance on 10/16/2013. |
| Violation Division: | Sacramento County Env Management Department |
| Violation Program: | HW |
| Violation Source: | CERS, |
| | |
| Site ID: | 52185 |
| Site Name: | NIELLO VW & COLLISION CENTER |
| Violation Date: | 03-10-2020 |
| Citation: | 22 CCR 15 66265.31 - California Code of Regulations, Title 22, Chapter 15, Section(s) 66265.31 |
| Violation Description: | Failure to maintain and operate the facility to minimize the possibility of a fire, explosion, or any unplanned sudden or non-sudden release of hazardous waste or hazardous waste constituents to air, soil, or surface water which could threaten human health or the environment. |
| Violation Notes: | Returned to compliance on 03/19/2020. OBSERVATION: The facility was not maintained in a manner to indicate proper management of hazardous wastes to prevent potential spills, releases from occurring. Evidence of this was demonstrated from an observed spill beneath the secondarily contained 55 gallon used oil filter drums that was in the aisle way of the Oil Room, along with leaks beneath satellite containers. In addition, inside the shop, a car was being worked on, however, a red liquid, identified as coolant, leaked beyond the drip pan and was not addressed. Located on the west side of the shop were satellite containers for used oil filters and the O-Rings of Metal Filters. Behind the satellite containers was a bag full of paper filters that was not discarded to its designated hazardous waste container. When the manager was asked if that was generated within a day, he indicated it was not. The facility representatives shall ensure adequate maintenance of the facility by properly containerizing hazardous [Truncated] |
| Violation Division: | Sacramento County Env Management Department |
| Violation Program: | HW |
| Violation Source: | CERS, |
| | |
| Site ID: | 52185 |
| Site Name: | NIELLO VW & COLLISION CENTER |

**NIELLO VW-LINCOLN-MERC (Continued)** **S103947484**

| | |
|---|---|
| Violation Date: | 03-10-2020 |
| Citation: | 22 CCR 12 66262.40(a) - California Code of Regulations, Title 22, Chapter 12, Section(s) 66262.40(a) |
| Violation Description: | Failure to keep a copy of each properly signed manifest for at least three years from the date the waste was accepted by the initial transporter. The manifest signed at the time the waste was accepted for transport shall be kept until receiving a signed copy from the designated facility which received the waste. |
| Violation Notes: | Returned to compliance on 03/27/2020. OBSERVATION: During file review, one manifest from 2019 was missing its final TSDF signed copy and was not available to demonstrate that the waste reached its final destination. The final TDSF signed 07/24/2019 manifest Number# 017769866JJK was not available during the inspection. After searching through all provided documentation, this copy was not observed. CORRECTIVE ACTION: Contact your hazardous waste hauler or consultants to obtain the signed copy for the manifest listed above and submit a copy to this department by the comply date indicated above. |
| Violation Division: | Sacramento County Env Management Department |
| Violation Program: | HW |
| Violation Source: | CERS, |
| | |
| Site ID: | 52185 |
| Site Name: | NIELLO VW & COLLISION CENTER |
| Violation Date: | 09-30-2013 |
| Citation: | 22 CCR 12 66262.34(a) - California Code of Regulations, Title 22, Chapter 12, Section(s) 66262.34(a) |
| Violation Description: | Failure to obtain a permit or grant of interim status to accumulate hazardous waste longer than 90 days. |
| Violation Notes: | Returned to compliance on 10/16/2013. |
| Violation Division: | Sacramento County Env Management Department |
| Violation Program: | HW |
| Violation Source: | CERS, |
| | |
| Site ID: | 52185 |
| Site Name: | NIELLO VW & COLLISION CENTER |
| Violation Date: | 03-10-2020 |
| Citation: | HSC 6.5 25201 - California Health and Safety Code, Chapter 6.5, Section(s) 25201 |
| Violation Description: | Failure to obtain a permit or grant of interim status after generator has accumulated hazardous waste on-site for longer than 90 days. |
| Violation Notes: | Returned to compliance on 03/19/2020. OBSERVATION: In the Oil Room, there were waste drums indicating a start date of: 11/06/2019. The waste drums with this start date were: Waste Flammable Liquids (Mixed Gasoline) and Waste Absorbent. As a large quantity generator of hazardous wastes, the facility shall meet the 90 day storage accumulation time limit specified in the regulations. Based on the calculations, the observed waste streams have been on site for 126 days and exceeded its storage time limit. CORRECTIVE ACTION: Contact your hazardous waste hauler to arrange for disposal of the two waste streams on site that exceeded their storage accumulation time limit. Submit proof and documentation of doing so to this department by the date specified above. |
| Violation Division: | Sacramento County Env Management Department |
| Violation Program: | HW |
| Violation Source: | CERS, |
| | |
| Site ID: | 52185 |

**NIELLO VW-LINCOLN-MERC (Continued)** **S103947484**

| | |
|---|---|
| Site Name: | NIELLO VW & COLLISION CENTER |
| Violation Date: | 09-30-2013 |
| Citation: | 40 CFR 1 265.31 - U.S. Code of Federal Regulations, Title 40, Chapter 1, Section(s) 265.31 |
| Violation Description: | Failure to maintain and operate the facility to minimize the possibility of a fire, explosion, or any unplanned sudden or non-sudden release of hazardous waste or hazardous waste constituents to the air, soil, or surface water which could threaten human health or the environment.. |
| Violation Notes: | Returned to compliance on 10/16/2013. |
| Violation Division: | Sacramento County Env Management Department |
| Violation Program: | HW |
| Violation Source: | CERS, |
| | |
| Site ID: | 52185 |
| Site Name: | NIELLO VW & COLLISION CENTER |
| Violation Date: | 09-30-2013 |
| Citation: | 40 CFR 1 265.31 - U.S. Code of Federal Regulations, Title 40, Chapter 1, Section(s) 265.31 |
| Violation Description: | Failure to maintain and operate the facility to minimize the possibility of a fire, explosion, or any unplanned sudden or non-sudden release of hazardous waste or hazardous waste constituents to the air, soil, or surface water which could threaten human health or the environment.. |
| Violation Notes: | Returned to compliance on 10/16/2013. |
| Violation Division: | Sacramento County Env Management Department |
| Violation Program: | HMRRP |
| Violation Source: | CERS, |
| | |
| Site ID: | 52185 |
| Site Name: | NIELLO VW & COLLISION CENTER |
| Violation Date: | 09-30-2013 |
| Citation: | 40 CFR 1 265.173 - U.S. Code of Federal Regulations, Title 40, Chapter 1, Section(s) 265.173 |
| Violation Description: | Failure to properly close hazardous waste containers when not in active use. |
| Violation Notes: | Returned to compliance on 10/16/2013. |
| Violation Division: | Sacramento County Env Management Department |
| Violation Program: | HW |
| Violation Source: | CERS, |
| | |
| Site ID: | 52185 |
| Site Name: | NIELLO VW & COLLISION CENTER |
| Violation Date: | 09-30-2013 |
| Citation: | 22 CCR 16 66266.130 - California Code of Regulations, Title 22, Chapter 16, Section(s) 66266.130 |
| Violation Description: | Failure to properly handle, manage, label, and recycle used oil and fuel filters. |
| Violation Notes: | Returned to compliance on 10/16/2013. |
| Violation Division: | Sacramento County Env Management Department |
| Violation Program: | HW |
| Violation Source: | CERS, |
| | |
| Site ID: | 52185 |
| Site Name: | NIELLO VW & COLLISION CENTER |
| Violation Date: | 03-10-2020 |
| Citation: | 22 CCR 12 66262.11 - California Code of Regulations, Title 22, Chapter |

**NIELLO VW-LINCOLN-MERC (Continued)** **S103947484**

12, Section(s) 66262.11
Violation Description: Failure to determine if wastes generated are hazardous waste by using generator knowledge or applying testing method.
Violation Notes: Returned to compliance on 03/18/2020. OBSERVATIONS: In the Universal Waste Drum storage area by the Oil Room, there were small quantities of sealants observed being accumulated in an open container. When these items were observed, the representative was asked about the intention or usage of these and it was demonstrated that the representative did not know how to manage the identified wastes. Based on the pictograms observed on the containers, the potential hazards indicate a respiratory, corrosive and toxic hazard. The facility shall make a proper waste determination on the sealants observed and once identified, provide adequate containers to store the wastes prior to disposal. CORRECTIVE ACTION: Demonstrate that a waste determination or analysis has been conducted by the time frame indicated above by ensuring compliance with 22 CCR 66262.11.
Violation Division: Sacramento County Env Management Department
Violation Program: HW
Violation Source: CERS,

Evaluation:
Eval General Type: Compliance Evaluation Inspection
Eval Date: 03-10-2020
Violations Found: Yes
Eval Type: Routine done by local agency
Eval Notes: Return to Compliance can be submitted to this department at: Attn: Cher Vue County of Sacramento - EMD: Environmental Compliance Division 10590 Armstrong Ave., Mather, CA 95655 Fax: (916) 875-8513 Email: vueche@saccounty.net
Eval Division: Sacramento County Env Management Department
Eval Program: HW
Eval Source: CERS,

Eval General Type: Compliance Evaluation Inspection
Eval Date: 09-30-2013
Violations Found: Yes
Eval Type: Routine done by local agency
Eval Notes: Not reported
Eval Division: Sacramento County Env Management Department
Eval Program: HW
Eval Source: CERS,

Eval General Type: Compliance Evaluation Inspection
Eval Date: 10-28-2016
Violations Found: No
Eval Type: Routine done by local agency
Eval Notes: No hazardous waste violations observed at time of inspection.
Eval Division: Sacramento County Env Management Department
Eval Program: HW
Eval Source: CERS,

Eval General Type: Compliance Evaluation Inspection
Eval Date: 03-10-2020
Violations Found: Yes
Eval Type: Routine done by local agency
Eval Notes: Return to Compliance can be submitted to this department at: Attn: Cher Vue County of Sacramento - EMD: Environmental Compliance Division

**NIELLO VW-LINCOLN-MERC (Continued)** **S103947484**

10590 Armstrong Ave., Mather, CA 95655 Fax: (916) 875-8513 Email: vueche@saccounty.net

Eval Division: Sacramento County Env Management Department
Eval Program: HMRRP
Eval Source: CERS,

Eval General Type: Compliance Evaluation Inspection
Eval Date: 09-30-2013
Violations Found: Yes
Eval Type: Routine done by local agency
Eval Notes: Not reported
Eval Division: Sacramento County Env Management Department
Eval Program: HMRRP
Eval Source: CERS,

Eval General Type: Compliance Evaluation Inspection
Eval Date: 10-28-2016
Violations Found: Yes
Eval Type: Routine done by local agency
Eval Notes: Not reported
Eval Division: Sacramento County Env Management Department
Eval Program: HMRRP
Eval Source: CERS,

Enforcement Action:
Site ID: 52185
Site Name: NIELLO VW & COLLISION CENTER
Site Address: 2701 ARDEN WAY
Site City: SACRAMENTO
Site Zip: 95825
Enf Action Date: 03-16-2017
Enf Action Type: Notice of Violation (Unified Program)
Enf Action Description: Notice of Violation Issued by the Inspector at the Time of Inspection
Enf Action Notes: Not reported
Enf Action Division: Sacramento County Env Management Department
Enf Action Program: HMRRP
Enf Action Source: CERS,

Site ID: 52185
Site Name: NIELLO VW & COLLISION CENTER
Site Address: 2701 ARDEN WAY
Site City: SACRAMENTO
Site Zip: 95825
Enf Action Date: 09-30-2013
Enf Action Type: Notice of Violation (Unified Program)
Enf Action Description: Notice of Violation Issued by the Inspector at the Time of Inspection
Enf Action Notes: Not reported
Enf Action Division: Sacramento County Env Management Department
Enf Action Program: HMRRP
Enf Action Source: CERS,

Site ID: 52185
Site Name: NIELLO VW & COLLISION CENTER
Site Address: 2701 ARDEN WAY
Site City: SACRAMENTO
Site Zip: 95825
Enf Action Date: 09-30-2013

**NIELLO VW-LINCOLN-MERC (Continued)** **S103947484**

Enf Action Type: Notice of Violation (Unified Program)
Enf Action Description: Notice of Violation Issued by the Inspector at the Time of Inspection
Enf Action Notes: Not reported
Enf Action Division: Sacramento County Env Management Department
Enf Action Program: HW
Enf Action Source: CERS,

Coordinates:
Site ID: 52185
Facility Name: NIELLO VW & COLLISION CENTER
Env Int Type Code: HWG
Program ID: 10217974
Coord Name: Not reported
Ref Point Type Desc: Center of a facility or station.,
Latitude: 38.596020
Longitude: -121.398450

Affiliation:
Affiliation Type Desc: CUPA District
Entity Name: Sacramento County Environmental Management Departm
Entity Title: Not reported
Affiliation Address: 11080 WHITE ROCK ROAD, STE. 200
Affiliation City: RANCHO CORDOVA
Affiliation State: CA
Affiliation Country: Not reported
Affiliation Zip: 95670
Affiliation Phone: (916) 875-8550,

Affiliation Type Desc: Document Preparer
Entity Name: KPA, LLC
Entity Title: Not reported
Affiliation Address: Not reported
Affiliation City: Not reported
Affiliation State: Not reported
Affiliation Country: Not reported
Affiliation Zip: Not reported
Affiliation Phone: ,

Affiliation Type Desc: Facility Mailing Address
Entity Name: Mailing Address
Entity Title: Not reported
Affiliation Address: 2701 Arden Way
Affiliation City: Sacramento
Affiliation State: CA
Affiliation Country: Not reported
Affiliation Zip: 95825
Affiliation Phone: ,

Affiliation Type Desc: Legal Owner
Entity Name: R. L. Niello Co. Inc. DBA Niello VW
Entity Title: Not reported
Affiliation Address: 2701 ARDEN WAY
Affiliation City: SACRAMENTO
Affiliation State: CA
Affiliation Country: United States
Affiliation Zip: 95825

**NIELLO VW-LINCOLN-MERC (Continued)** **S103947484**

| | |
|---|---|
| Affiliation Phone: | (916) 482-5790, |
| Affiliation Type Desc: | Environmental Contact |
| Entity Name: | Scott Russo |
| Entity Title: | Not reported |
| Affiliation Address: | 2701 ARDEN WAY |
| Affiliation City: | SACRAMENTO |
| Affiliation State: | CA |
| Affiliation Country: | Not reported |
| Affiliation Zip: | 95825 |
| Affiliation Phone: | , |
| Affiliation Type Desc: | Identification Signer |
| Entity Name: | Scott Russo |
| Entity Title: | Service Manager |
| Affiliation Address: | Not reported |
| Affiliation City: | Not reported |
| Affiliation State: | Not reported |
| Affiliation Country: | Not reported |
| Affiliation Zip: | Not reported |
| Affiliation Phone: | , |
| Affiliation Type Desc: | Operator |
| Entity Name: | Niello VW |
| Entity Title: | Not reported |
| Affiliation Address: | Not reported |
| Affiliation City: | Not reported |
| Affiliation State: | Not reported |
| Affiliation Country: | Not reported |
| Affiliation Zip: | Not reported |
| Affiliation Phone: | (916) 482-5790, |
| Affiliation Type Desc: | Parent Corporation |
| Entity Name: | NIELLO |
| Entity Title: | Not reported |
| Affiliation Address: | Not reported |
| Affiliation City: | Not reported |
| Affiliation State: | Not reported |
| Affiliation Country: | Not reported |
| Affiliation Zip: | Not reported |
| Affiliation Phone: | , |

---

**BK519** **NIELLO VW-LINCOLN-MERC** **UST FINDER RELEASE** **1029051636**
**East** **2701 ARDEN WAY** **N/A**
**1/4-1/2** **SACRAMENTO, CA 95825**
**0.288 mi.**
**1520 ft.** **Site 2 of 2 in cluster BK**

**Relative:**
**Higher**

**Actual:**
**49 ft.**

UST FINDER RELEASE:

| | |
|---|---|
| Object ID: | 50128 |
| Facility ID: | Not reported |
| Lust ID: | CAT0606700514 |
| Name: | NIELLO VW-LINCOLN-MERC |
| Address: | 2701 ARDEN WAY |
| City,State,Zip: | SACRAMENTO, CA 95825 |
| Address Match Type: | PointAddress |
| Reported Date: | Not reported |

**NIELLO VW-LINCOLN-MERC (Continued)** **1029051636**

| | |
|---|---|
| Status: | No Further Action |
| Substance: | Not reported |
| Population within 1500ft: | 1122 |
| Domestic Wells within 1500ft: | 2 |
| Land Use: | Developed, High Intensity |
| Within SPA: | No |
| SPA PWS Facility ID: | Not reported |
| SPA Water Type: | Not reported |
| SPA Facility Type: | Not reported |
| SPA HUC12: | Not reported |
| Within WHPA: | Yes |
| WHPA PWS Facility ID: | CA3410007_17549 |
| WHPA Water Type: | GW - Ground water |
| WHPA Facility Type: | WL - Well |
| WHPA HUC12: | 180201110202 |
| Within 100yr Floodplain: | No |
| Tribe: | Not reported |
| EPA Region: | 9 |
| NFA Letter 1: | Not reported |
| NFA Letter 2: | Not reported |
| NFA Letter 3: | Not reported |
| NFA Letter 4: | Not reported |
| Closed With Residual Contaminate: | Not reported |
| Coordinate Source: | Geocode |
| X Coord: | -121.39958 |
| Y Coord: | 38.59657 |
| Latitude: | 38.59657 |
| Longitude: | -121.39958 |

---

**BL520** **HARROLD FORD** **RCRA-SQG** **1000367181**
**South** **1535 HOWE AVE** **LUST** **CAD029030392**
**1/4-1/2** **SACRAMENTO, CA 95825** **Sacramento Co. CS**
**0.293 mi.** **AST**
**1546 ft.** **Site 1 of 3 in cluster BL** **CERS HAZ WASTE**
**SWEEPS UST**
**Relative:** **HIST UST**
**Lower** **CA FID UST**
**Actual:** **CERS TANKS**
**33 ft.** **FINDS**
**ECHO**
**E MANIFEST**
**HIST CORTESE**
**HWTS**
**Sacramento Co. ML**
**CERS**

RCRA Listings:

| | |
|---|---|
| Date Form Received by Agency: | 19860324 |
| Handler Name: | Harrold Ford |
| Handler Address: | 1535 Howe Ave |
| Handler City,State,Zip: | SACRAMENTO, CA 95825 |
| EPA ID: | CAD029030392 |
| Contact Name: | ENVIRONMENTAL MANAGER |
| Contact Address: | 1535 HOWE AVE |
| Contact City,State,Zip: | SACRAMENTO, CA 95825 |
| Contact Telephone: | 916-922-1535 |
| Contact Fax: | Not reported |
| Contact Email: | Not reported |

**HARROLD FORD (Continued)** **1000367181**

| | |
|---|---|
| Contact Title: | Not reported |
| EPA Region: | 09 |
| Land Type: | Other |
| Federal Waste Generator Description: | Small Quantity Generator |
| Non-Notifier: | Not reported |
| Biennial Report Cycle: | Not reported |
| Accessibility: | Not reported |
| Active Site Indicator: | Handler Activities |
| State District Owner: | Ca |
| State District: | 1 |
| Mailing Address: | P O BOX 255156 |
| Mailing City,State,Zip: | SACRAMENTO, CA 95825 |
| Owner Name: | Fred Harrold |
| Owner Type: | Private |
| Operator Name: | Not Required |
| Operator Type: | Private |
| Short-Term Generator Activity: | No |
| Importer Activity: | No |
| Mixed Waste Generator: | No |
| Transporter Activity: | No |
| Transfer Facility Activity: | No |
| Recycler Activity with Storage: | No |
| Small Quantity On-Site Burner Exemption: | No |
| Smelting Melting and Refining Furnace Exemption: | No |
| Underground Injection Control: | No |
| Off-Site Waste Receipt: | No |
| Universal Waste Indicator: | No |
| Universal Waste Destination Facility: | No |
| Federal Universal Waste: | No |
| Active Site State-Reg Handler: | --- |
| Federal Facility Indicator: | Not reported |
| Hazardous Secondary Material Indicator: | N |
| Sub-Part K Indicator: | Not reported |
| 2018 GPRA Permit Baseline: | Not on the Baseline |
| 2018 GPRA Renewals Baseline: | Not on the Baseline |
| 202 GPRA Corrective Action Baseline: | No |
| Subject to Corrective Action Universe: | No |
| Non-TSDFs Where RCRA CA has Been Imposed Universe: | No |
| Corrective Action Priority Ranking: | No NCAPS ranking |
| Environmental Control Indicator: | No |
| Institutional Control Indicator: | No |
| Human Exposure Controls Indicator: | N/A |
| Groundwater Controls Indicator: | N/A |
| Significant Non-Complier Universe: | No |
| Unaddressed Significant Non-Complier Universe: | No |
| Addressed Significant Non-Complier Universe: | No |
| Significant Non-Complier With a Compliance Schedule Universe: | No |
| Financial Assurance Required: | Not reported |
| Handler Date of Last Change: | 20020627 |
| Recognized Trader-Importer: | No |
| Recognized Trader-Exporter: | No |
| Importer of Spent Lead Acid Batteries: | No |
| Exporter of Spent Lead Acid Batteries: | No |
| Recycler Activity Without Storage: | No |
| Manifest Broker: | No |
| Sub-Part P Indicator: | No |

**HARROLD FORD (Continued)** **1000367181**

Handler - Owner Operator:
Owner/Operator Indicator: Operator
Owner/Operator Name: NOT REQUIRED
Legal Status: Private
Date Became Current: Not reported
Date Ended Current: Not reported
Owner/Operator Address: NOT REQUIRED
Owner/Operator City,State,Zip: NOT REQUIRED, ME 99999
Owner/Operator Telephone: 415-555-1212
Owner/Operator Telephone Ext: Not reported
Owner/Operator Fax: Not reported
Owner/Operator Email: Not reported

Owner/Operator Indicator: Owner
Owner/Operator Name: FRED HARROLD
Legal Status: Private
Date Became Current: Not reported
Date Ended Current: Not reported
Owner/Operator Address: NOT REQUIRED
Owner/Operator City,State,Zip: NOT REQUIRED, ME 99999
Owner/Operator Telephone: 415-555-1212
Owner/Operator Telephone Ext: Not reported
Owner/Operator Fax: Not reported
Owner/Operator Email: Not reported

Historic Generators:
Receive Date: 19860324
Handler Name: HARROLD FORD
Federal Waste Generator Description: Small Quantity Generator
State District Owner: Ca
Large Quantity Handler of Universal Waste: No
Recognized Trader Importer: No
Recognized Trader Exporter: No
Spent Lead Acid Battery Importer: No
Spent Lead Acid Battery Exporter: No
Current Record: Yes
Non Storage Recycler Activity: Not reported
Electronic Manifest Broker: Not reported

List of NAICS Codes and Descriptions:
NAICS Code: 44111
NAICS Description: NEW CAR DEALERS

Facility Has Received Notices of Violations:
Violations: No Violations Found

Evaluation Action Summary:
Evaluations: No Evaluations Found

LUST:
Name: HARROLD FORD
Address: 1535 HOWE AVE
City,State,Zip: SACRAMENTO, CA 95825

**HARROLD FORD (Continued)** **1000367181**

| | |
|---|---|
| Lead Agency: | SACRAMENTO COUNTY LOP |
| Case Type: | LUST Cleanup Site |

Geo Track:

| | |
|---|---|
| Global Id: | T0606700582 |
| Latitude: | 38.5934582 |
| Longitude: | -121.4155653 |
| Status: | Completed - Case Closed |
| Status Date: | 12/20/2010 |
| Case Worker: | CWL |
| RB Case Number: | 340683 |
| Local Agency: | SACRAMENTO COUNTY LOP |
| File Location: | Local Agency |
| Local Case Number: | C521 |
| Potential Media Affect: | Aquifer used for drinking water supply |
| Potential Contaminants of Concern: | Gasoline |
| EPA Region: | 9 |
| Coordinate Source: | * Historical Geocode - Exact Address Match |
| Cuf Case: | YES |
| Quantity Released Gallons: | Not reported |
| Begin Date: | 12/10/1992 |
| Leak Reported Date: | 12/10/1992 |
| How Discovered: | Not reported |
| How Discovered Description: | Not reported |
| Discharge Source: | Not reported |
| Discharge Cause: | Not reported |
| Stop Method: | Not reported |
| Stop Description: | Not reported |
| No Further Action Date: | 12/20/2010 |
| CA Water Watershed Name: | Valley-American - Coon-American - Lower American (519.21) |
| Dwr Groundwater Subbasin Name: | Sacramento Valley - North American (5-021.64) |
| Disadvantaged Community: | Not reported |
| CA Enviroscreen 3 Score: | 66-70% |
| CA Enviroscreen 4 Score: | 65-70% |
| Military DOD Site: | No |
| Facility Project Subtype: | Not reported |
| RWQCB Region: | CENTRAL VALLEY RWQCB (REGION 5S) |
| Site History: | A complete site history is located <a href="https://geotracker.waterboards.ca.gov/esi/uploads/geo_report/5521233975/T0606700582.PDF#page=1">here</a>. |

LUST:

| | |
|---|---|
| Global Id: | T0606700582 |
| Contact Type: | Local Agency Caseworker - Primary Caseworker |
| Contact Name: | CHARLEY LANGER |
| Organization Name: | SACRAMENTO COUNTY LOP |
| Address: | 11080 WHITE ROCK ROAD, SUITE 200 |
| City: | RANCHO CORDOVA |
| Email: | langerc@saccounty.net |
| Phone Number: | 9165912648 |

| | |
|---|---|
| Global Id: | T0606700582 |
| Contact Type: | Regional Board Caseworker |
| Contact Name: | VERA FISCHER |
| Organization Name: | CENTRAL VALLEY RWQCB (REGION 5S) |
| Address: | 11020 SUN CENTER DRIVE #200 |
| City: | RANCHO CORDOVA |
| Email: | vera.fischer@waterboards.ca.gov |

**HARROLD FORD (Continued)** **1000367181**

Phone Number: Not reported

LUST:

Global Id: T0606700582
Action Type: ENFORCEMENT
Date: 01/31/2011
Action: Clean Up Fund - Case Closure Review Summary Report (RSR)

Global Id: T0606700582
Action Type: RESPONSE
Date: 10/22/2010
Action: Risk Assessment Report

Global Id: T0606700582
Action Type: RESPONSE
Date: 12/10/2010
Action: Well Installation Report

Global Id: T0606700582
Action Type: Other
Date: 12/10/1992
Action: Leak Reported

Global Id: T0606700582
Action Type: RESPONSE
Date: 05/14/2010
Action: Risk Assessment Report

Global Id: T0606700582
Action Type: ENFORCEMENT
Date: 12/20/2010
Action: Closure/No Further Action Letter

Global Id: T0606700582
Action Type: ENFORCEMENT
Date: 09/20/2010
Action: Staff Letter

Global Id: T0606700582
Action Type: ENFORCEMENT
Date: 01/28/2011
Action: Clean Up Fund - Case Closure Review Summary Report (RSR)

Global Id: T0606700582
Action Type: ENFORCEMENT
Date: 09/01/2010
Action: Meeting

Global Id: T0606700582
Action Type: ENFORCEMENT
Date: 05/24/2010
Action: Clean Up Fund - Case Closure Review Summary Report (RSR)

Global Id: T0606700582
Action Type: RESPONSE
Date: 07/30/2010
Action: Request for Closure

**HARROLD FORD (Continued)** **1000367181**

Global Id: T0606700582
Action Type: ENFORCEMENT
Date: 03/16/2007
Action: File review

Global Id: T0606700582
Action Type: ENFORCEMENT
Date: 07/23/2007
Action: Staff Letter

Global Id: T0606700582
Action Type: ENFORCEMENT
Date: 04/30/2004
Action: File review

Global Id: T0606700582
Action Type: ENFORCEMENT
Date: 11/10/2004
Action: File review

Global Id: T0606700582
Action Type: ENFORCEMENT
Date: 08/08/2006
Action: File review

Global Id: T0606700582
Action Type: ENFORCEMENT
Date: 08/25/2004
Action: File review

Global Id: T0606700582
Action Type: ENFORCEMENT
Date: 08/01/2005
Action: File review

Global Id: T0606700582
Action Type: ENFORCEMENT
Date: 02/08/2005
Action: File review

Global Id: T0606700582
Action Type: ENFORCEMENT
Date: 02/06/2004
Action: File review

Global Id: T0606700582
Action Type: ENFORCEMENT
Date: 04/26/2007
Action: File review

Global Id: T0606700582
Action Type: ENFORCEMENT
Date: 02/06/2009
Action: File review

Global Id: T0606700582
Action Type: ENFORCEMENT

**HARROLD FORD (Continued)** **1000367181**

Date: 02/06/2009
Action: Staff Letter

Global Id: T0606700582
Action Type: ENFORCEMENT
Date: 01/09/2009
Action: File review

Global Id: T0606700582
Action Type: ENFORCEMENT
Date: 08/19/2009
Action: File Review - Closure

Global Id: T0606700582
Action Type: ENFORCEMENT
Date: 11/02/2009
Action: File review

Global Id: T0606700582
Action Type: ENFORCEMENT
Date: 11/02/2009
Action: Staff Letter

Global Id: T0606700582
Action Type: ENFORCEMENT
Date: 03/30/2010
Action: File review

Global Id: T0606700582
Action Type: ENFORCEMENT
Date: 03/30/2010
Action: Staff Letter

Global Id: T0606700582
Action Type: ENFORCEMENT
Date: 06/04/2010
Action: Staff Letter

Global Id: T0606700582
Action Type: ENFORCEMENT
Date: 04/12/2010
Action: Technical Correspondence / Assistance / Other

Global Id: T0606700582
Action Type: ENFORCEMENT
Date: 05/24/2010
Action: Technical Correspondence / Assistance / Other

Global Id: T0606700582
Action Type: ENFORCEMENT
Date: 04/30/2010
Action: File review

Global Id: T0606700582
Action Type: ENFORCEMENT
Date: 05/03/2010
Action: Verbal Enforcement

**HARROLD FORD (Continued)** **1000367181**

Global Id: T0606700582
Action Type: ENFORCEMENT
Date: 06/04/2010
Action: File review

Global Id: T0606700582
Action Type: Other
Date: 12/10/1992
Action: Leak Stopped

Global Id: T0606700582
Action Type: RESPONSE
Date: 06/26/2009
Action: Soil and Water Investigation Report

Global Id: T0606700582
Action Type: REMEDIATION
Date: 04/05/2000
Action: Soil Vapor Extraction (SVE)

Global Id: T0606700582
Action Type: ENFORCEMENT
Date: 04/21/2005
Action: File review

Global Id: T0606700582
Action Type: ENFORCEMENT
Date: 07/23/2007
Action: File review

Global Id: T0606700582
Action Type: ENFORCEMENT
Date: 10/31/2006
Action: File review

Global Id: T0606700582
Action Type: ENFORCEMENT
Date: 06/23/2006
Action: File review

Global Id: T0606700582
Action Type: ENFORCEMENT
Date: 11/04/2010
Action: File review

Global Id: T0606700582
Action Type: ENFORCEMENT
Date: 11/04/2010
Action: Technical Correspondence / Assistance / Other

Global Id: T0606700582
Action Type: ENFORCEMENT
Date: 10/25/2005
Action: File review

Global Id: T0606700582
Action Type: ENFORCEMENT

**HARROLD FORD (Continued)** **1000367181**

Date: 11/05/2010
Action: Staff Letter

Global Id: T0606700582
Action Type: ENFORCEMENT
Date: 01/06/1993
Action: Notice of Responsibility

Global Id: T0606700582
Action Type: ENFORCEMENT
Date: 02/06/2006
Action: File review

Global Id: T0606700582
Action Type: ENFORCEMENT
Date: 06/23/2006
Action: Verbal Communication

Global Id: T0606700582
Action Type: ENFORCEMENT
Date: 01/05/2010
Action: Clean Up Fund - Case Closure Review Summary Report (RSR)

Global Id: T0606700582
Action Type: ENFORCEMENT
Date: 01/31/2011
Action: Clean Up Fund - Case Closure Review Summary Report (RSR)

Global Id: T0606700582
Action Type: ENFORCEMENT
Date: 01/31/2011
Action: Clean Up Fund - Case Closure Review Summary Report (RSR)

Global Id: T0606700582
Action Type: Other
Date: 12/10/1992
Action: Leak Discovery

LUST:
Global Id: T0606700582
Status: Open - Case Begin Date
Status Date: 12/10/1992

Global Id: T0606700582
Status: Open - Site Assessment
Status Date: 04/01/1993

Global Id: T0606700582
Status: Open - Remediation
Status Date: 11/11/2000

Global Id: T0606700582
Status: Completed - Case Closed
Status Date: 12/20/2010

**HARROLD FORD (Continued)** **1000367181**

LUST REG 5:

| | |
|---|---|
| Name: | HARROLD FORD |
| Address: | 1535 HOWE AVE |
| City: | SACRAMENTO |
| Region: | 5 |
| Status: | Remedial action (cleanup) Underway |
| Case Number: | 340683 |
| Case Type: | Drinking Water Aquifer affected |
| Substance: | GASOLINE |
| Staff Initials: | VJF |
| Lead Agency: | Local |
| Program: | LUST |
| MTBE Code: | 7 |

Sacramento Co. CS:

| | |
|---|---|
| Name: | HARROLD FORD |
| Address: | 1535 HOWE AVE |
| City,State,Zip: | SACRAMENTO, CA |
| State Site Number: | C521 |
| Lead Staff: | Langer, C. |
| Lead Agency: | HM |
| Remedial Action Taken: | NO |
| Substance: | Automotive(motor gasoline and additives) |
| Date Reported: | 12/10/1992 |
| Facility Id: | RO0000631 |
| Case Type: | Other ground water affected |
| Case Closed: | Not reported |
| **Date Closed:** | **Not reported** |
| **Case Type:** | **Other Groundwater affected (uses other than drinking water)** |
| **Substance:** | **Automotive(motor gasoline and additives)** |

AST:

| | |
|---|---|
| Name: | HARROLD FORD |
| Address: | 1535 HOWE AVE |
| City/Zip: | SACRAMENTO,95825 |
| Certified Unified Program Agencies: | Not reported |
| Owner: | Jeff Cappo |
| Total Gallons: | Not reported |
| CERSID: | 10219594 |
| Facility ID: | FA0009415 |
| Business Name: | HARROLD FORD |
| Phone: | (916) 922-1535 |
| Fax: | 916-929-0113 |
| Mailing Address: | 1535 HOWE AVE |
| Mailing Address City: | SACRAMENTO |
| Mailing Address State: | CA |
| Mailing Address Zip Code: | 95825 |
| Operator Name: | Joe Hansen |
| Operator Phone: | 916-922-1535 |
| Owner Phone: | 916-922-1535 |
| Owner Mail Address: | 1535 HOWE AVE |
| Owner State: | CA |
| Owner Zip Code: | 95825 |
| Owner Country: | United States |
| Property Owner Name: | Not reported |
| Property Owner Phone: | Not reported |

**HARROLD FORD (Continued)** **1000367181**

| | |
|---|---|
| Property Owner Mailing Address: | Not reported |
| Property Owner City: | Not reported |
| Property Owner Stat : | Not reported |
| Property Owner Zip Code: | Not reported |
| Property Owner Country: | Not reported |
| EPAID: | CAD029030392 |

| | |
|---|---|
| Name: | HARROLD FORD |
| Address: | 1535 HOWE AVE |
| City/Zip: | SACRAMENTO, |
| Certified Unified Program Agencies: | Sacramento |
| Owner: | Not reported |
| Total Gallons: | 2,355 |
| CERSID: | Not reported |
| Facility ID: | Not reported |
| Business Name: | Not reported |
| Phone: | Not reported |
| Fax: | Not reported |
| Mailing Address: | Not reported |
| Mailing Address City: | Not reported |
| Mailing Address State: | Not reported |
| Mailing Address Zip Code: | Not reported |
| Operator Name: | Not reported |
| Operator Phone: | Not reported |
| Owner Phone: | Not reported |
| Owner Mail Address: | Not reported |
| Owner State: | Not reported |
| Owner Zip Code: | Not reported |
| Owner Country: | Not reported |
| Property Owner Name: | Not reported |
| Property Owner Phone: | Not reported |
| Property Owner Mailing Address: | Not reported |
| Property Owner City: | Not reported |
| Property Owner Stat : | Not reported |
| Property Owner Zip Code: | Not reported |
| Property Owner Country: | Not reported |
| EPAID: | Not reported |

CERS HAZ WASTE:

| | |
|---|---|
| Name: | DOWNTOWN FORD OF SACRAMENTO |
| Address: | 1535 HOWE AVE |
| City,State,Zip: | SACRAMENTO, CA 95825 |
| Site ID: | 35579 |
| CERS ID: | 10219594 |
| CERS Description: | Hazardous Waste Generator |

SWEEPS UST:

| | |
|---|---|
| Name: | HARROLD FORD |
| Address: | 1535 HOWE AVE |
| City: | SACRAMENTO |
| Status: | Not reported |
| Comp Number: | 28279 |
| Number: | Not reported |
| Board Of Equalization: | 44-019172 |
| Referral Date: | Not reported |
| Action Date: | Not reported |

**HARROLD FORD (Continued)** **1000367181**

Created Date: Not reported
Owner Tank Id: Not reported
SWRCB Tank Id: 34-000-028279-000001
Tank Status: Not reported
Capacity: 1000
Active Date: Not reported
Tank Use: OIL
STG: WASTE
Content: WASTE OIL
Number Of Tanks: 3

Name: HARROLD FORD
Address: 1535 HOWE AVE
City: SACRAMENTO
Status: Not reported
Comp Number: 28279
Number: Not reported
Board Of Equalization: 44-019172
Referral Date: Not reported
Action Date: Not reported
Created Date: Not reported
Owner Tank Id: Not reported
SWRCB Tank Id: 34-000-028279-000002
Tank Status: Not reported
Capacity: 550
Active Date: Not reported
Tank Use: OIL
STG: PRODUCT
Content: NEW OIL
Number Of Tanks: Not reported

Name: HARROLD FORD
Address: 1535 HOWE AVE
City: SACRAMENTO
Status: Not reported
Comp Number: 28279
Number: Not reported
Board Of Equalization: 44-019172
Referral Date: Not reported
Action Date: Not reported
Created Date: Not reported
Owner Tank Id: Not reported
SWRCB Tank Id: 34-000-028279-000003
Tank Status: Not reported
Capacity: 2000
Active Date: Not reported
Tank Use: M.V. FUEL
STG: PRODUCT
Content: REG UNLEADED
Number Of Tanks: Not reported

HIST UST:
Name: HARROLD FORD
Address: 1535 HOWE AV
City,State,Zip: SACRAMENTO, CA 95825
File Number: 0001fe28

**HARROLD FORD (Continued)** **1000367181**

URL:
Region: STATE
Facility ID: 00000028279
Facility Type: Other
Other Type: AUTO DEALER
Contact Name: LARRY BROWN
Telephone: 9169221535
Owner Name: HARROLD FORD
Owner Address: 1535 HOWE AV
Owner City,St,Zip: SACRAMENTO, CA 95825
Total Tanks: 0003

Tank Num: 001
Container Num: 1
Year Installed: 1971
Tank Capacity: 00000450
Tank Used for: WASTE
Type of Fuel: WASTE OIL
Container Construction Thickness: Not reported
Leak Detection: None

Tank Num: 002
Container Num: 2
Year Installed: 1971
Tank Capacity: 00000450
Tank Used for: PRODUCT
Type of Fuel: Not reported
Container Construction Thickness: Not reported
Leak Detection: None

Tank Num: 003
Container Num: 3
Year Installed: 1971
Tank Capacity: 00002000
Tank Used for: PRODUCT
Type of Fuel: UNLEADED
Container Construction Thickness: Not reported
Leak Detection: Visual

Click here for Geo Tracker PDF:

CA FID UST:
Facility ID: 34000443
Regulated By: UTNKA
Regulated ID: 00028279
Cortese Code: Not reported
SIC Code: Not reported
Facility Phone: 9169221535
Mail To: Not reported
Mailing Address: 1535 HOWE AVE
Mailing Address 2: Not reported
Mailing City,St,Zip: SACRAMENTO 95825
Contact: Not reported
Contact Phone: Not reported
DUNs Number: Not reported
NPDES Number: Not reported

**HARROLD FORD (Continued)** **1000367181**

EPA ID: Not reported
Comments: Not reported
Status: Active

CERS TANKS:
Name: DOWNTOWN FORD OF SACRAMENTO
Address: 1535 HOWE AVE
City,State,Zip: SACRAMENTO, CA 95825
Site ID: 35579
CERS ID: 10219594
CERS Description: Aboveground Petroleum Storage

FINDS:
Registry ID: 110002641428

Click Here for FRS Facility Detail Report:

Environmental Interest/Information System:
The California Environmental Reporting System (CERS) is a statewide web-based user and information exchange system to support over 140,000 regulated businesses and over 130 local agencies in electronically collecting and reporting significant hazardous materials, hazardous waste and compliance and enforcement data as mandated by California law. Under oversight by Cal/EPA, certified local governing agencies (Unified Program Agencies - UPAs) consolidate, coordinate and provide consistent regulatory activities for six state and federal environmental programs.
The Resource Conservation and Recovery Act Information System (RCRAInfo) is EPA's comprehensive information system in support of the Resource Conservation and Recovery Act (RCRA) of 1976 and the Hazardous and Solid Waste Amendments (HSWA) of 1984. It tracks many types of information about generators, transporters, treaters, storers, and disposers of hazardous waste.
The California Environmental Protection Agency (CalEPA) has recently implemented a new data warehouse system (nSite). This data warehouse combines and merges facility and site information from five different systems managed within CalEPA. The five systems are: California Environmental Reporting System (CERS),EnviroStor, GeoTracker, California Integrated Water Quality System (CIWQS), andToxic Release Inventory (TRI).
California's Hazardous Waste Tracking System Data Mart (HWTS-DATAMART) provides information on hazardous waste shipments for generators, transporters, and treatment, storage, and disposal facilities.

Click this hyperlink while viewing on your computer to access additional FINDS: detail in the EDR Site Report.

ECHO:
Envid: 1000367181
Registry ID: 110002641428

DFR URL:
Name: HARROLD FORD
Address: 1535 HOWE AVE
City,State,Zip: SACRAMENTO, CA 95825

**HARROLD FORD (Continued)** **1000367181**

E MANIFEST:

| | |
|---|---|
| Manifest Tracking Number: | 008127987SKS |
| Last Updated Date: | 20211019 |
| Shipped Date: | 20210921 |
| Received Date: | 20210921 |
| Manifest Status: | Signed |
| Submission Type: | DataImage5Copy |
| Origin Type: | Service |
| Generator EPA ID: | CAD029030392 |
| Generator Name: | Harrold Ford |
| Generator Location Street Number: | Not reported |
| Generator Location Street 1: | 1535 HOWE AVE |
| Generator Location Street 2: | Attn: Bodyshop |
| Generator Location City: | SACRAMENTO |
| Generator Location State: | CA |
| Generator Location Zip: | 95825 |
| Generator Mail Street Number: | Not reported |
| Generator Mail Street 1: | 1535 Howe Ave |
| Generator Mail Street 2: | Attn: Bodyshop |
| Generator Mail City: | Sacramento |
| Generator Mail Zip: | 95825 |
| Generator Mail State: | CA |
| Generator Contact Company Name: | Not reported |
| Designated Facility EPA ID: | CA0000084517 |
| Designated Facility Name: | Safety-Kleen Systems, Inc. |
| Designated Facility Mail Street Number: | Not reported |
| Designated Facility Mail Street 1: | Not reported |
| Designated Facility Mail Street 2: | 6000 88th Street |
| Designated Facility Mail City: | Sacramento |
| Designated Facility Mail Zip: | 95828 |
| Designated Facility Mail State: | CA |
| Designated Facility Location Street Number: | Not reported |
| Designated Facility Location Street 1: | 6000 88th Street |
| Designated Facility Location Street 2: | Not reported |
| Designated Facility Location City: | Sacramento |
| Designated Facility Location Zip: | 95828 |
| Designated Facility Location State: | CA |
| Designated Facility Contact Company Name: | Not reported |
| Manifest Residue Indicator: | N |
| Rejection Indicator: | N |

| | |
|---|---|
| Manifest Tracking Number: | 006842309SKS |
| Last Updated Date: | 20190827 |
| Shipped Date: | 20190211 |
| Received Date: | 20190211 |
| Manifest Status: | Corrected |
| Submission Type: | DataImage5Copy |
| Origin Type: | Service |
| Generator EPA ID: | CAD029030392 |
| Generator Name: | Harrold Ford |
| Generator Location Street Number: | Not reported |
| Generator Location Street 1: | 1535 HOWE AVE |
| Generator Location Street 2: | Not reported |
| Generator Location City: | SACRAMENTO |
| Generator Location State: | CA |
| Generator Location Zip: | 95825 |
| Generator Mail Street Number: | Not reported |

**HARROLD FORD (Continued)** **1000367181**

| | |
|---|---|
| Generator Mail Street 1: | 1535 Howe Ave |
| Generator Mail Street 2: | Attn: Bodyshop |
| Generator Mail City: | Sacramento |
| Generator Mail Zip: | 95825 |
| Generator Mail State: | CA |
| Generator Contact Company Name: | Not reported |
| Designated Facility EPA ID: | CA0000084517 |
| Designated Facility Name: | Not reported |
| Designated Facility Mail Street Number: | Not reported |
| Designated Facility Mail Street 1: | Not reported |
| Designated Facility Mail Street 2: | 6000 88th Street |
| Designated Facility Mail City: | Sacramento |
| Designated Facility Mail Zip: | 95828 |
| Designated Facility Mail State: | CA |
| Designated Facility Location Street Number: | Not reported |
| Designated Facility Location Street 1: | 6000 88th Street |
| Designated Facility Location Street 2: | Not reported |
| Designated Facility Location City: | Sacramento |
| Designated Facility Location Zip: | 95828 |
| Designated Facility Location State: | CA |
| Designated Facility Contact Company Name: | Safety-Kleen Systems, Inc. |
| Manifest Residue Indicator: | N |
| Rejection Indicator: | N |

| | |
|---|---|
| Manifest Tracking Number: | 007094904SKS |
| Last Updated Date: | 20190830 |
| Shipped Date: | 20190701 |
| Received Date: | 20190702 |
| Manifest Status: | Corrected |
| Submission Type: | DataImage5Copy |
| Origin Type: | Service |
| Generator EPA ID: | CAD029030392 |
| Generator Name: | Harrold Ford |
| Generator Location Street Number: | Not reported |
| Generator Location Street 1: | 1535 HOWE AVE |
| Generator Location Street 2: | Attn: Bodyshop |
| Generator Location City: | SACRAMENTO |
| Generator Location State: | CA |
| Generator Location Zip: | 95825 |
| Generator Mail Street Number: | Not reported |
| Generator Mail Street 1: | 1535 Howe Ave |
| Generator Mail Street 2: | Attn: Bodyshop |
| Generator Mail City: | Sacramento |
| Generator Mail Zip: | 95825 |
| Generator Mail State: | CA |
| Generator Contact Company Name: | Not reported |
| Designated Facility EPA ID: | CA0000084517 |
| Designated Facility Name: | Safety-Kleen Systems, Inc. |
| Designated Facility Mail Street Number: | Not reported |
| Designated Facility Mail Street 1: | Not reported |
| Designated Facility Mail Street 2: | 6000 88th Street |
| Designated Facility Mail City: | Sacramento |
| Designated Facility Mail Zip: | 95828 |
| Designated Facility Mail State: | CA |
| Designated Facility Location Street Number: | Not reported |
| Designated Facility Location Street 1: | 6000 88th Street |
| Designated Facility Location Street 2: | Not reported |

**HARROLD FORD (Continued)** **1000367181**

| | |
|---|---|
| Designated Facility Location City: | Sacramento |
| Designated Facility Location Zip: | 95828 |
| Designated Facility Location State: | CA |
| Designated Facility Contact Company Name: | Not reported |
| Manifest Residue Indicator: | N |
| Rejection Indicator: | N |

| | |
|---|---|
| Manifest Tracking Number: | 007096398SKS |
| Last Updated Date: | 20190830 |
| Shipped Date: | 20190729 |
| Received Date: | 20190729 |
| Manifest Status: | Signed |
| Submission Type: | DataImage5Copy |
| Origin Type: | Service |
| Generator EPA ID: | CAD029030392 |
| Generator Name: | Harrold Ford |
| Generator Location Street Number: | Not reported |
| Generator Location Street 1: | 1535 HOWE AVE |
| Generator Location Street 2: | Attn: Bodyshop |
| Generator Location City: | SACRAMENTO |
| Generator Location State: | CA |
| Generator Location Zip: | 95825 |
| Generator Mail Street Number: | Not reported |
| Generator Mail Street 1: | 1535 Howe Ave |
| Generator Mail Street 2: | Attn: Bodyshop |
| Generator Mail City: | Sacramento |
| Generator Mail Zip: | 95825 |
| Generator Mail State: | CA |
| Generator Contact Company Name: | Not reported |
| Designated Facility EPA ID: | CA0000084517 |
| Designated Facility Name: | Safety-Kleen Systems, Inc. |
| Designated Facility Mail Street Number: | Not reported |
| Designated Facility Mail Street 1: | Not reported |
| Designated Facility Mail Street 2: | 6000 88th Street |
| Designated Facility Mail City: | Sacramento |
| Designated Facility Mail Zip: | 95828 |
| Designated Facility Mail State: | CA |
| Designated Facility Location Street Number: | Not reported |
| Designated Facility Location Street 1: | 6000 88th Street |
| Designated Facility Location Street 2: | Not reported |
| Designated Facility Location City: | Sacramento |
| Designated Facility Location Zip: | 95828 |
| Designated Facility Location State: | CA |
| Designated Facility Contact Company Name: | Not reported |
| Manifest Residue Indicator: | N |
| Rejection Indicator: | N |

| | |
|---|---|
| Manifest Tracking Number: | 007108584SKS |
| Last Updated Date: | 20191023 |
| Shipped Date: | 20190923 |
| Received Date: | 20190923 |
| Manifest Status: | Signed |
| Submission Type: | DataImage5Copy |
| Origin Type: | Service |
| Generator EPA ID: | CAD029030392 |
| Generator Name: | Harrold Ford |
| Generator Location Street Number: | Not reported |

**HARROLD FORD (Continued)** **1000367181**

| | |
|---|---|
| Generator Location Street 1: | 1535 HOWE AVE |
| Generator Location Street 2: | Attn: Bodyshop |
| Generator Location City: | SACRAMENTO |
| Generator Location State: | CA |
| Generator Location Zip: | 95825 |
| Generator Mail Street Number: | Not reported |
| Generator Mail Street 1: | 1535 Howe Ave |
| Generator Mail Street 2: | Attn: Bodyshop |
| Generator Mail City: | Sacramento |
| Generator Mail Zip: | 95825 |
| Generator Mail State: | CA |
| Generator Contact Company Name: | Not reported |
| Designated Facility EPA ID: | CA0000084517 |
| Designated Facility Name: | Safety-Kleen Systems, Inc. |
| Designated Facility Mail Street Number: | Not reported |
| Designated Facility Mail Street 1: | Not reported |
| Designated Facility Mail Street 2: | 6000 88th Street |
| Designated Facility Mail City: | Sacramento |
| Designated Facility Mail Zip: | 95828 |
| Designated Facility Mail State: | CA |
| Designated Facility Location Street Number: | Not reported |
| Designated Facility Location Street 1: | 6000 88th Street |
| Designated Facility Location Street 2: | Not reported |
| Designated Facility Location City: | Sacramento |
| Designated Facility Location Zip: | 95828 |
| Designated Facility Location State: | CA |
| Designated Facility Contact Company Name: | Not reported |
| Manifest Residue Indicator: | N |
| Rejection Indicator: | N |

| | |
|---|---|
| Manifest Tracking Number: | 007937638SKS |
| Last Updated Date: | 20211102 |
| Shipped Date: | 20211004 |
| Received Date: | 20211004 |
| Manifest Status: | Signed |
| Submission Type: | DataImage5Copy |
| Origin Type: | Service |
| Generator EPA ID: | CAD029030392 |
| Generator Name: | Harrold Ford |
| Generator Location Street Number: | Not reported |
| Generator Location Street 1: | 1535 HOWE AVE |
| Generator Location Street 2: | Attn: Bodyshop |
| Generator Location City: | SACRAMENTO |
| Generator Location State: | CA |
| Generator Location Zip: | 95825 |
| Generator Mail Street Number: | Not reported |
| Generator Mail Street 1: | 1535 Howe Ave |
| Generator Mail Street 2: | Attn: Bodyshop |
| Generator Mail City: | Sacramento |
| Generator Mail Zip: | 95825 |
| Generator Mail State: | CA |
| Generator Contact Company Name: | Not reported |
| Designated Facility EPA ID: | CA0000084517 |
| Designated Facility Name: | Safety-Kleen Systems, Inc. |
| Designated Facility Mail Street Number: | Not reported |
| Designated Facility Mail Street 1: | Not reported |
| Designated Facility Mail Street 2: | 6000 88th Street |

**HARROLD FORD (Continued)** **1000367181**

| | |
|---|---|
| Designated Facility Mail City: | Sacramento |
| Designated Facility Mail Zip: | 95828 |
| Designated Facility Mail State: | CA |
| Designated Facility Location Street Number: | Not reported |
| Designated Facility Location Street 1: | 6000 88th Street |
| Designated Facility Location Street 2: | Not reported |
| Designated Facility Location City: | Sacramento |
| Designated Facility Location Zip: | 95828 |
| Designated Facility Location State: | CA |
| Designated Facility Contact Company Name: | Not reported |
| Manifest Residue Indicator: | N |
| Rejection Indicator: | N |

| | |
|---|---|
| Manifest Tracking Number: | 007650703SKS |
| Last Updated Date: | 20200824 |
| Shipped Date: | 20200727 |
| Received Date: | 20200727 |
| Manifest Status: | Signed |
| Submission Type: | DataImage5Copy |
| Origin Type: | Service |
| Generator EPA ID: | CAD029030392 |
| Generator Name: | Harrold Ford |
| Generator Location Street Number: | Not reported |
| Generator Location Street 1: | 1535 HOWE AVE |
| Generator Location Street 2: | Attn: Bodyshop |
| Generator Location City: | SACRAMENTO |
| Generator Location State: | CA |
| Generator Location Zip: | 95825 |
| Generator Mail Street Number: | Not reported |
| Generator Mail Street 1: | 1535 Howe Ave |
| Generator Mail Street 2: | Attn: Bodyshop |
| Generator Mail City: | Sacramento |
| Generator Mail Zip: | 95825 |
| Generator Mail State: | CA |
| Generator Contact Company Name: | Harrold Ford |
| Designated Facility EPA ID: | CA0000084517 |
| Designated Facility Name: | Safety-Kleen Systems, Inc. |
| Designated Facility Mail Street Number: | Not reported |
| Designated Facility Mail Street 1: | Not reported |
| Designated Facility Mail Street 2: | 6000 88th Street |
| Designated Facility Mail City: | Sacramento |
| Designated Facility Mail Zip: | 95828 |
| Designated Facility Mail State: | CA |
| Designated Facility Location Street Number: | Not reported |
| Designated Facility Location Street 1: | 6000 88th Street |
| Designated Facility Location Street 2: | Not reported |
| Designated Facility Location City: | Sacramento |
| Designated Facility Location Zip: | 95828 |
| Designated Facility Location State: | CA |
| Designated Facility Contact Company Name: | Not reported |
| Manifest Residue Indicator: | N |
| Rejection Indicator: | N |

| | |
|---|---|
| Manifest Tracking Number: | 008204106SKS |
| Last Updated Date: | 20220411 |
| Shipped Date: | 20220321 |
| Received Date: | 20220321 |

**HARROLD FORD (Continued)** **1000367181**

| | |
|---|---|
| Manifest Status: | Signed |
| Submission Type: | DataImage5Copy |
| Origin Type: | Service |
| Generator EPA ID: | CAD029030392 |
| Generator Name: | Harrold Ford |
| Generator Location Street Number: | Not reported |
| Generator Location Street 1: | 1535 HOWE AVE |
| Generator Location Street 2: | Attn: Bodyshop |
| Generator Location City: | SACRAMENTO |
| Generator Location State: | CA |
| Generator Location Zip: | 95825 |
| Generator Mail Street Number: | Not reported |
| Generator Mail Street 1: | 1535 Howe Ave |
| Generator Mail Street 2: | Attn: Bodyshop |
| Generator Mail City: | Sacramento |
| Generator Mail Zip: | 95825 |
| Generator Mail State: | CA |
| Generator Contact Company Name: | Not reported |
| Designated Facility EPA ID: | CA0000084517 |
| Designated Facility Name: | Safety-Kleen Systems, Inc. |
| Designated Facility Mail Street Number: | Not reported |
| Designated Facility Mail Street 1: | Not reported |
| Designated Facility Mail Street 2: | 6000 88th Street |
| Designated Facility Mail City: | Sacramento |
| Designated Facility Mail Zip: | 95828 |
| Designated Facility Mail State: | CA |
| Designated Facility Location Street Number: | Not reported |
| Designated Facility Location Street 1: | 6000 88th Street |
| Designated Facility Location Street 2: | Not reported |
| Designated Facility Location City: | Sacramento |
| Designated Facility Location Zip: | 95828 |
| Designated Facility Location State: | CA |
| Designated Facility Contact Company Name: | Not reported |
| Manifest Residue Indicator: | N |
| Rejection Indicator: | N |

| | |
|---|---|
| Manifest Tracking Number: | 007958571SKS |
| Last Updated Date: | 20210801 |
| Shipped Date: | 20210712 |
| Received Date: | 20210712 |
| Manifest Status: | Signed |
| Submission Type: | DataImage5Copy |
| Origin Type: | Service |
| Generator EPA ID: | CAD029030392 |
| Generator Name: | Harrold Ford |
| Generator Location Street Number: | Not reported |
| Generator Location Street 1: | 1535 HOWE AVE |
| Generator Location Street 2: | Attn: Bodyshop |
| Generator Location City: | SACRAMENTO |
| Generator Location State: | CA |
| Generator Location Zip: | 95825 |
| Generator Mail Street Number: | Not reported |
| Generator Mail Street 1: | 1535 Howe Ave |
| Generator Mail Street 2: | Attn: Bodyshop |
| Generator Mail City: | Sacramento |
| Generator Mail Zip: | 95825 |
| Generator Mail State: | CA |

**HARROLD FORD (Continued)** **1000367181**

| | |
|---|---|
| Generator Contact Company Name: | Not reported |
| Designated Facility EPA ID: | CA0000084517 |
| Designated Facility Name: | Safety-Kleen Systems, Inc. |
| Designated Facility Mail Street Number: | Not reported |
| Designated Facility Mail Street 1: | Not reported |
| Designated Facility Mail Street 2: | 6000 88th Street |
| Designated Facility Mail City: | Sacramento |
| Designated Facility Mail Zip: | 95828 |
| Designated Facility Mail State: | CA |
| Designated Facility Location Street Number: | Not reported |
| Designated Facility Location Street 1: | 6000 88th Street |
| Designated Facility Location Street 2: | Not reported |
| Designated Facility Location City: | Sacramento |
| Designated Facility Location Zip: | 95828 |
| Designated Facility Location State: | CA |
| Designated Facility Contact Company Name: | Not reported |
| Manifest Residue Indicator: | N |
| Rejection Indicator: | N |

| | |
|---|---|
| Manifest Tracking Number: | 007672503SKS |
| Last Updated Date: | 20200707 |
| Shipped Date: | 20200615 |
| Received Date: | 20200615 |
| Manifest Status: | Signed |
| Submission Type: | DataImage5Copy |
| Origin Type: | Service |
| Generator EPA ID: | CAD029030392 |
| Generator Name: | Harrold Ford |
| Generator Location Street Number: | Not reported |
| Generator Location Street 1: | 1535 HOWE AVE |
| Generator Location Street 2: | Attn: Bodyshop |
| Generator Location City: | SACRAMENTO |
| Generator Location State: | CA |
| Generator Location Zip: | 95825 |
| Generator Mail Street Number: | Not reported |
| Generator Mail Street 1: | 1535 Howe Ave |
| Generator Mail Street 2: | Attn: Bodyshop |
| Generator Mail City: | Sacramento |
| Generator Mail Zip: | 95825 |
| Generator Mail State: | CA |
| Generator Contact Company Name: | Harrold Ford |
| Designated Facility EPA ID: | CA0000084517 |
| Designated Facility Name: | Safety-Kleen Systems, Inc. |
| Designated Facility Mail Street Number: | Not reported |
| Designated Facility Mail Street 1: | Not reported |
| Designated Facility Mail Street 2: | 6000 88th Street |
| Designated Facility Mail City: | Sacramento |
| Designated Facility Mail Zip: | 95828 |
| Designated Facility Mail State: | CA |
| Designated Facility Location Street Number: | Not reported |
| Designated Facility Location Street 1: | 6000 88th Street |
| Designated Facility Location Street 2: | Not reported |
| Designated Facility Location City: | Sacramento |
| Designated Facility Location Zip: | 95828 |
| Designated Facility Location State: | CA |
| Designated Facility Contact Company Name: | Not reported |
| Manifest Residue Indicator: | N |

**HARROLD FORD (Continued)** **1000367181**

Rejection Indicator: N

Manifest Tracking Number: 008234303SKS
Last Updated Date: 20210927
Shipped Date: 20210823
Received Date: 20210824
Manifest Status: Signed
Submission Type: DataImage5Copy
Origin Type: Service
Generator EPA ID: CAD029030392
Generator Name: Harrold Ford
Generator Location Street Number: Not reported
Generator Location Street 1: 1535 HOWE AVE
Generator Location Street 2: Attn: Bodyshop
Generator Location City: SACRAMENTO
Generator Location State: CA
Generator Location Zip: 95825
Generator Mail Street Number: Not reported
Generator Mail Street 1: 1535 Howe Ave
Generator Mail Street 2: Attn: Bodyshop
Generator Mail City: Sacramento
Generator Mail Zip: 95825
Generator Mail State: CA
Generator Contact Company Name: Not reported
Designated Facility EPA ID: CA0000084517
Designated Facility Name: Safety-Kleen Systems, Inc.
Designated Facility Mail Street Number: Not reported
Designated Facility Mail Street 1: Not reported
Designated Facility Mail Street 2: 6000 88th Street
Designated Facility Mail City: Sacramento
Designated Facility Mail Zip: 95828
Designated Facility Mail State: CA
Designated Facility Location Street Number: Not reported
Designated Facility Location Street 1: 6000 88th Street
Designated Facility Location Street 2: Not reported
Designated Facility Location City: Sacramento
Designated Facility Location Zip: 95828
Designated Facility Location State: CA
Designated Facility Contact Company Name: Not reported
Manifest Residue Indicator: N
Rejection Indicator: N

Federal Waste:
Manifest Tracking Number: 008234735SKS
Waste Line Number: 1
Federal Waste Code: D001
Federal Waste: IGNITABLE WASTE

Manifest Tracking Number: 008234735SKS
Waste Line Number: 1
Federal Waste Code: D018
Federal Waste: BENZENE

Manifest Tracking Number: 008234735SKS
Waste Line Number: 1
Federal Waste Code: D035
Federal Waste: METHYL ETHYL KETONE

**HARROLD FORD (Continued)** **1000367181**

Manifest Tracking Number: 008234735SKS
Waste Line Number: 1
Federal Waste Code: D039
Federal Waste: TETRACHLOROETHYLENE

Manifest Tracking Number: 008234735SKS
Waste Line Number: 1
Federal Waste Code: D040
Federal Waste: TRICHLORETHYLENE

Manifest Tracking Number: 008234735SKS
Waste Line Number: 1
Federal Waste Code: F003
Federal Waste: THE FOLLOWING SPENT NONHALOGENATED SOLVENTS: XYLENE, ACETONE, ETHYL ACETATE, ETHYL BENZENE, ETHYL ETHER, METHYL ISOBUTYL KETONE, N-BUTYL ALCOHOL, CYCLOHEXANONE, AND METHANOL; ALL SPENT SOLVENT MIXTURES/BLENDS CONTAINING, BEFORE USE, ONLY THE ABOVE SPENT NONHALOGENATED SOLVENTS; AND ALL SPENT SOLVENT MIXTURES/BLENDS CONTAINING, BEFORE USE, ONE OR MORE OF THE ABOVE NONHALOGENATED SOLVENTS, AND A TOTAL OF TEN PERCENT OR MORE (BY VOLUME) OF ONE OR MORE OF THOSE SOLVENTS LISTED IN F001, F002, F004, AND F005; AND STILL BOTTOMS FROM THE RECOVERY OF THESE SPENT SOLVENTS AND SPENT SOLVENT MIXTURES.

State Waste:
Manifest Tracking Number: 008234735SKS
Waste Line Number: 1
State Waste Code Owner: CA
State Waste Code: 212
State Waste: Oxygenated solvents (acetone, butanol, ethyl acetate, etc.

Transporter:
Manifest Tracking Number: 008234735SKS
Transporter Line Number: 1
Transporter EPA ID: TXR000081205
Transporter Name: Safety-Kleen Systems, Inc.

Waste Line:
Manifest Tracking Number: 008234735SKS
Waste Line Number: 1
U.S. DOT Hazardous Indicator: Y
U.S. DOT ID Number: UN1263
U.S. DOT Description: Un1263, Waste Un1263 Waste Paint Related Material,3, Pg Ii, (Erg#128)(F003,D001,D018,D035,D039,D040), 3, Pg Ii
Non-Hazardous Waste Description: Not reported
Number of Containers: 1
Container Type Code: DM
Container Type Description: Metal drums, barrels, kegs
Waste Quantity: 27
Quantity Unit of Measure Code: P
Quantity Unit of Measure Description: Pounds
Waste Quantity, in Tons: 0.0135
Acute Waste Quantity, in Tons: 0
Non-Acute Waste Quantity, in Tons: 0.0135
Waste Quantity, in Kilograms: 12.244905
Acute Waste Quantity, in Kilograms: 0

**HARROLD FORD (Continued)** **1000367181**

| | |
|---|---|
| Non-Acute Waste Quantity, in Kilorgrams: | 12.244905 |
| Management Method Code: | H141 |
| Management Method Description: | STORAGE, BULKING AND/OR TRANSFER OFF SITE |
| Waste Residue Indicator: | N |
| Quantity Discrepancy Indicator: | N |
| Waste Type Discrepancy Indicator: | N |
| Waste Density: | Not reported |
| Waste Density Unit of Measure Code: | Not reported |
| Waste Density Unit of Measure Description: | Not reported |
| Form Code: | Not reported |
| Form Code Description: | Not reported |
| Source Code: | Not reported |
| Source Code Description: | Not reported |
| Waste Minimization Code: | Not reported |
| Waste Minimization Code Description: | Not reported |
| Consent Number: | Not reported |
| EPA Waste Indicator: | Y |

Click this hyperlink while viewing on your computer to access
103 additional US EManifest: record(s) in the EDR Site Report.

HIST CORTESE:

| | |
|---|---|
| edr_fname: | HARROLD FORD |
| edr_fadd1: | 1535 HOWE |
| City,State,Zip: | SACRAMENTO, CA 95825 |
| Region: | CORTESE |
| Facility County Code: | 34 |
| Reg By: | LTNKA |
| Reg Id: | 340683 |

HWTS:

| | |
|---|---|
| Name: | DOWNTOWN FORD SALES |
| Address: | 1535 HOWE AVENUE |
| Address 2: | Not reported |
| City,State,Zip: | SACRAMENTO, CA 95825 |
| EPA ID: | CAC003242801 |
| Inactive Date: | 10/18/2023 |
| Create Date: | 07/19/2023 |
| Last Act Date: | Not reported |
| Mailing Name: | Not reported |
| Mailing Address: | 1535 HOWE AVENUE |
| Mailing Address 2: | Not reported |
| Mailing City,State,Zip: | SACRAMENTO, CA 95825 |
| Owner Name: | DOWNTOWN FORD SALES |
| Owner Address: | 135 SIR FRANCIS DRAKE BLVD. |
| Owner Address 2: | Not reported |
| Owner City,State,Zip: | LARKSPUR, CA 94939 |
| Owner Phone: | Not reported |
| Owner Fax: | Not reported |
| Contact Name: | AMANDA MILLER |
| Contact Address: | 1535 HOWE AVENUE |
| Contact Address 2: | Not reported |
| City,State,Zip: | SACRAMENTO, CA 95825 |
| Contact Phone: | Not reported |
| Contact Fax: | Not reported |
| Facility Status: | Inactive |

**HARROLD FORD (Continued)** **1000367181**

Facility Type: Temporary
Category: State
Latitude: 38.59300236
Longitude: -121.41659774

Name: DOWNTOWN FORD SALES DBA DOWNTOWN FORD OF SACRAMENTO
Address: 1535 HOWE AVE
Address 2: Not reported
City,State,Zip: SACRAMENTO, CA 95825
EPA ID: CAL000472879
Inactive Date: Not reported
Create Date: 08/26/2022
Last Act Date: Not reported
Mailing Name: Not reported
Mailing Address: 1535 HOWE AVE
Mailing Address 2: Not reported
Mailing City,State,Zip: SACRAMENTO, CA 95825
Owner Name: DOWNTOWN FORD SALES
Owner Address: 46352 MICHIGAN AVE
Owner Address 2: Not reported
Owner City,State,Zip: CANTON, MI 48188
Owner Phone: Not reported
Owner Fax: Not reported
Contact Name: NATE MECKLEY
Contact Address: 1535 HOWE AVE
Contact Address 2: Not reported
City,State,Zip: SACRAMENTO, CA 95825
Contact Phone: Not reported
Contact Fax: Not reported
Facility Status: Active
Facility Type: Permanent
Category: State
Latitude: 38.59300236
Longitude: -121.41659774

Sacramento Co. ML:
Name: HARROLD FORD
Address: 1535 HOWE AVE
City,State,Zip: SACRAMENTO, CA 95825
Facility Id: Not reported
Facility Status: Not reported
FD: Not reported
Billing Codes BP: A
Billing Codes UST: Not reported
WG Bill Code: A
Target Property Bill Cod: Not reported
Food Bill Code: Not reported
CUPA Permit Date: Not reported
HAZMAT Permit Date: Not reported
HAZMAT Inspection Date: Not reported
Hazmat Date BP Received: Not reported
UST Permit Dt: Not reported
UST Inspection Date: Not reported
UST Tank Test Date: Not reported
Number of Tanks: Not reported
UST Tank Test Date: Not reported
SIC Code: Not reported

**HARROLD FORD (Continued)** **1000367181**

Tier Permitting: Not reported
AST Bill Code: Not reported
CALARP Bill Code: Not reported

CERS:
Name: DOWNTOWN FORD OF SACRAMENTO
Address: 1535 HOWE AVE
City,State,Zip: SACRAMENTO, CA 95825
Site ID: 35579
CERS ID: 10219594
CERS Description: Chemical Storage Facilities

Violations:
Site ID: 35579
Site Name: Downtown Ford of Sacramento
Violation Date: 03-13-2017
Citation: 22 CCR 12 66262.12 - California Code of Regulations, Title 22, Chapter 12, Section(s) 66262.12
Violation Description: Failure to obtain an Identification Number prior to treating, storing, disposing of, transporting or offering for transportation any hazardous waste.
Violation Notes: Returned to compliance on 04/07/2017. OBSERVATION: The generator is using an inactive EPA ID number to manage hazardous waste. A hazardous waste generator shall not treat, store, dispose of, transport or offer for transportation, hazardous waste without an active EPA ID number. CORRECTIVE ACTION: Submit an application to the California Department of Toxic Substances Control to obtain an EPA ID number. Submit a copy of the completed application to this department.
Violation Division: Sacramento County Env Management Department
Violation Program: HW
Violation Source: CERS,

Site ID: 35579
Site Name: Downtown Ford of Sacramento
Violation Date: 05-07-2014
Citation: 22 CCR 16 66266.130 - California Code of Regulations, Title 22, Chapter 16, Section(s) 66266.130
Violation Description: Failure to properly handle, manage, label, and recycle used oil and fuel filters.
Violation Notes: Returned to compliance on 05/21/2014. OBSERVATION: Four 55 gallon drums of used oil and fuel filters located in the service hazardous waste storage areas were observed without lids secured and accumulation start dates on the labels. CORRECTIVE ACTION: Submit photos to this department demonstrating that the used oil and fuel filters are being properly managed.
Violation Division: Sacramento County Env Management Department
Violation Program: HW
Violation Source: CERS,

Site ID: 35579
Site Name: Downtown Ford of Sacramento
Violation Date: 03-13-2017
Citation: 22 CCR 15 66265.173 - California Code of Regulations, Title 22, Chapter 15, Section(s) 66265.173
Violation Description: Failure to meet the following container management requirements: (a) A container holding hazardous waste must always be closed during storage, except when it is necessary to add or remove waste. (b) A

**HARROLD FORD (Continued)** **1000367181**

container holding hazardous waste must not be opened, handled, or stored in a manner which may rupture the container or cause it to leak.

Violation Notes: Returned to compliance on 04/07/2017. OBSERVATION: Observed multiple 5 gallon plastic containers of used automatic transmission fluid located under the draining tables that were open during the time of the inspection. CORRECTIVE ACTION: Submit photos to this department demonstrating that the containers listed above have been properly closed.
Violation Division: Sacramento County Env Management Department
Violation Program: HW
Violation Source: CERS,

Site ID: 35579
Site Name: Downtown Ford of Sacramento
Violation Date: 03-13-2017
Citation: 22 CCR 12 66262.34(f) - California Code of Regulations, Title 22, Chapter 12, Section(s) 66262.34(f)
Violation Description: Failure to properly label hazardous waste accumulation containers and portable tanks with the following requirements: "Hazardous Waste", name and address of the generator, physical and chemical characteristics of the Hazardous Waste, and starting accumulation date.
Violation Notes: Returned to compliance on 04/07/2017. OBSERVATION: Observed multiple 5 gallon plastic buckets of Automatic Transmission Fluid and multiple 15 gallon steel containers of used oil located throughout the service shop observed without a hazardous waste label. CORRECTIVE ACTION: Submit a photo to this department demonstrating that the containers listed above have been properly labeled.
Violation Division: Sacramento County Env Management Department
Violation Program: HW
Violation Source: CERS,

Site ID: 35579
Site Name: Downtown Ford of Sacramento
Violation Date: 03-13-2017
Citation: 22 CCR 15 66265.16 - California Code of Regulations, Title 22, Chapter 15, Section(s) 66265.16
Violation Description: Failure to provide employees with hazardous waste training within the first six months after the date of their employment or assignment to a facility, or to a new position at a facility and annually thereafter. Training records on current personnel shall be kept until closure of the facility and for former employees the record shall be kept for at least three years from the date the employee last worked at the facility.
Violation Notes: Returned to compliance on 04/07/2017. OBSERVATION: Documented training of personnel was not available at the time of inspection. Hazardous waste and hazardous materials training is scheduled for March 21-22 2017. CORRECTIVE ACTION: Locate training documentation or conduct training with applicable personnel and document it. Submit a copy of the training documentation to this department.
Violation Division: Sacramento County Env Management Department
Violation Program: HW
Violation Source: CERS,

Site ID: 35579
Site Name: Downtown Ford of Sacramento

**HARROLD FORD (Continued)** **1000367181**

| | |
|---|---|
| Violation Date: | 05-07-2014 |
| Citation: | 22 CCR 15 66265.31 - California Code of Regulations, Title 22, Chapter 15, Section(s) 66265.31 |
| Violation Description: | Failure to maintain and operate the facility to minimize the possibility of a fire, explosion, or any unplanned sudden or non-sudden release of hazardous waste or hazardous waste constituents to the air, soil, or surface water which could threaten human health or the environment. |
| Violation Notes: | Returned to compliance on 05/21/2014. OBSERVATION: Used oil leaking from under a drum located in the service hazardous waste storage area was observed entering a nearby floor drain that flows to an oil water separator. Automotive sanding dust waste was observed accumulating on the floor in a number of locations throughout the painting area. CORRECTIVE ACTION: Submit photos/documentation to this department demonstrating the spills have been properly removed and managed. |
| Violation Division: | Sacramento County Env Management Department |
| Violation Program: | HW |
| Violation Source: | CERS, |
| | |
| Site ID: | 35579 |
| Site Name: | Downtown Ford of Sacramento |
| Violation Date: | 11-13-2023 |
| Citation: | 22 CCR 15 66265.192(a) - California Code of Regulations, Title 22, Chapter 15, Section(s) 66265.192(a) |
| Violation Description: | Failure to obtain and maintain a written assessment reviewed and certified by an independent, qualified, professional engineer prior to placing the tank system in service. The written assessment shall state that, the new hazardous waste tank system has sufficient structural integrity, is acceptable for the transferring, storing and treating of hazardous waste, and that the tanks and containment system including the foundation, structural support, seams, connections, and pressure controls (if applicable) are suitably designed to meet the regulation. |
| Violation Notes: | OBSERVATION: A written hazardous waste tank assessment has not been obtained for the used oil and the waste antifreeze tank system prior to placing system into service. CORRECTIVE ACTION: Obtain a written hazardous waste tank system assessment for the used oil and the waste antifreeze tanks system in accordance with 22 CCR 15 66265.192 and submit a copy to this department. |
| Violation Division: | Sacramento County Env Management Department |
| Violation Program: | HW |
| Violation Source: | CERS, |
| | |
| Site ID: | 35579 |
| Site Name: | Downtown Ford of Sacramento |
| Violation Date: | 03-13-2017 |
| Citation: | 22 CCR 12 66262.11 - California Code of Regulations, Title 22, Chapter 12, Section(s) 66262.11 |
| Violation Description: | Failure to determine if wastes generated are hazardous waste by using generator knowledge or applying testing method. |
| Violation Notes: | Returned to compliance on 04/07/2017. OBSERVATION: During the time of the inspection it was stated that the bondo dust pads that are being used in the body shop are being disposed of in the trash can after the bondo is removed. The facility had previous samples taken for the bondo pads in 2014 and the laboratory analysis determined that the bondo paper that is used for sanding is hazardous. CORRECTIVE ACTION: Immediately cease disposing of the bondo sanding paper in the trash. Submit documentation to this department demonstrating that the bondo |

**HARROLD FORD (Continued)** **1000367181**

sanding pads has been properly characterized to determine if it is a hazardous waste. If determined to be hazardous submit a manifest/receipt documenting proper disposal and a statement demonstrating how you will manage it in the future. Keep the test results, waste analyses, or other determinations at least three years from the date that the waste was last sent to on-site or off-site treatment, storage, or disposal.

Violation Division: Sacramento County Env Management Department
Violation Program: HW
Violation Source: CERS,

Site ID: 35579
Site Name: Downtown Ford of Sacramento
Violation Date: 03-13-2017
Citation: HSC 6.95 25508(a)(1) - California Health and Safety Code, Chapter 6.95, Section(s) 25508(a)(1)
Violation Description: Failure to complete and electronically submit hazardous material inventory information for all reportable hazardous materials on site at or above reportable quantities.
Violation Notes: Returned to compliance on 04/07/2017. OBSERVATION: The facility has not submitted the Hazardous Materials Inventory Chemical Description page for Nitrogen, waste paint, waste gasoline/ diesel, and waste absorbent to this department. CORRECTIVE ACTION: Complete and submit the Hazardous Materials Inventory Chemical Description page for all materials listed above electronically in the California Environmental Reporting System.
Violation Division: Sacramento County Env Management Department
Violation Program: HMRRP
Violation Source: CERS,

Site ID: 35579
Site Name: Downtown Ford of Sacramento
Violation Date: 05-07-2014
Citation: 22 CCR 12 66262.40(c) - California Code of Regulations, Title 22, Chapter 12, Section(s) 66262.40(c)
Violation Description: Failure to determine if the waste generated is a hazardous waste and to maintain analysis results for three years.
Violation Notes: Returned to compliance on 05/20/2014. OBSERVATION: The facility manages automotive sanding dust as a hazardous waste. The spent automotive sanding pads contaminated with the automotive sanding dust were observed in multiple trash cans in the paint area and a proper waste determination has not been made. Submit documentation to this department demonstrating that the spent automotive sanding pads has been properly characterized to determine if it is a hazardous waste. If determined to be hazardous submit a manifest/receipt documenting proper disposal and a statement demonstrating how you will manage it in the future. Keep the test results, waste analyses, or other determinations at least three years from the date that the waste was last sent to on-site or off-site treatment, storage, or disposal.
Violation Division: Sacramento County Env Management Department
Violation Program: HW
Violation Source: CERS,

Site ID: 35579
Site Name: Downtown Ford of Sacramento
Violation Date: 05-07-2014
Citation: 22 CCR 15 66265.173 - California Code of Regulations, Title 22,

**HARROLD FORD (Continued)** **1000367181**

| | |
|---|---|
| | Chapter 15, Section(s) 66265.173 |
| Violation Description: | Failure to properly close hazardous waste containers when not in active use. |
| Violation Notes: | Returned to compliance on 05/21/2014. OBSERVATION: Two 5 gallon containers of ATF waste under the transmission table were observed without lids. Five 55 gallon drums of used oil waste located in the service hazardous waste storage areas were observed without lids. Three 55 gallon drums of oily absorbent located in the service hazardous waste storage area were observed without rings in place on the lids. CORRECTIVE ACTION: Submit photos to this department demonstrating that the container listed above has been properly closed. listed above have been properly closed. |
| Violation Division: | Sacramento County Env Management Department |
| Violation Program: | HW |
| Violation Source: | CERS, |
| | |
| Site ID: | 35579 |
| Site Name: | Downtown Ford of Sacramento |
| Violation Date: | 05-07-2014 |
| Citation: | 22 CCR 12 66262.34(f) - California Code of Regulations, Title 22, Chapter 12, Section(s) 66262.34(f) |
| Violation Description: | Failure to properly label hazardous waste accumulation containers with the following requirements: "Hazardous Waste", name and address of the generator, physical and chemical characteristics of the Hazardous Waste, and starting accumulation date. |
| Violation Notes: | Returned to compliance on 05/21/2014. OBSERVATION: Two 5 gallon containers of ATF waste under the transmission table were observed without hazardous waste labels. Five 55 gallon drums of used oil waste located in the service hazardous waste storage areas were observed with hazardous waste labels completed. The accumulation start dates on the drums state "empty daily". The drums were found to be very full and do not appear to be emptied daily. Three 55 gallon drums of oily absorbent located in the service hazardous waste storage area were observed without accumulation start dates. One ~20 gallon drum of paint related waste and one ~20 gallon drum of sanding/bondo dust waste located outside the paint area were observed without accumulation start dates. CORRECTIVE ACTION: Submit a photo to this department demonstrating that the container listed above has been properly labeled. |
| Violation Division: | Sacramento County Env Management Department |
| Violation Program: | HW |
| Violation Source: | CERS, |
| | |
| Site ID: | 35579 |
| Site Name: | Downtown Ford of Sacramento |
| Violation Date: | 03-13-2017 |
| Citation: | 19 CCR 6.95 25508(a)(1) - California Code of Regulations, Title 19, Chapter 6.95, Section(s) 25508(a)(1) |
| Violation Description: | Failure to complete and electronically submit the Business Activities Page and/or Business Owner Operator Identification Page. |
| Violation Notes: | Returned to compliance on 04/07/2017. OBSERVATION: The Business Activities page and the Owner/Operator page has been submitted to this department with the incorrect contact information. CORRECTIVE ACTION: Update the Business Activities page and the Owner/Operator page and submit electronically in the California Environmental Reporting System. |
| Violation Division: | Sacramento County Env Management Department |

**HARROLD FORD (Continued)** **1000367181**

Violation Program: HMRRP
Violation Source: CERS,

Site ID: 35579
Site Name: Downtown Ford of Sacramento
Violation Date: 05-07-2014
Citation: 22 CCR 15 66265.16 - California Code of Regulations, Title 22, Chapter 15, Section(s) 66265.16
Violation Description: Failure to provide employees within the first six months after the date of their employment, or assignment to the facility, or to work unsupervised, or to a new position at a facility with hazardous waste training to ensure employees are competent in the following areas: hazardous waste management procedures (including contingency plan implementation) relevant to the positions in which they are employed, emergency response and emergency equipment, and procedures for using, inspecting, repairing, and replacing facility emergency and monitoring equipment. In addition, the owner/operator shall ensure facility personnel take part in an annual review of the initial training and training records training records on current personnel shall be kept until closure of the facility. Training records on former employees shall be kept for at least three years from the date the employee last worked at the facility. The records shall include the following: the job title for each position at the facility related to hazardous waste management, and the name of the employee filling each job; a written job description for each position, duties of facility personnel assigned to each position, and a written description of the type and amount of both introductory and continuing training that will be given to each person filling a position.
Violation Notes: Returned to compliance on 05/20/2014. OBSERVATION: Documented hazardous waste training was last conducted in January of 2013 and ss demonstrated by the number and type of hazardous waste violations observed at the time of inspection, personnel are not adequately trained to perform their duties in a way that ensures the facility's compliance with the requirements of this chapter. CORRECTIVE ACTION: Conduct training with applicable personnel and document it according to the requirements of 22 CCR 15 66265.16(d). Submit a copy of the documentation to this department.
Violation Division: Sacramento County Env Management Department
Violation Program: HW
Violation Source: CERS,

Evaluation:
Eval General Type: Compliance Evaluation Inspection
Eval Date: 05-07-2014
Violations Found: Yes
Eval Type: Routine done by local agency
Eval Notes: Not reported
Eval Division: Sacramento County Env Management Department
Eval Program: HW
Eval Source: CERS,

Eval General Type: Other/Unknown
Eval Date: 11-13-2023
Violations Found: Yes
Eval Type: Other, not routine, done by local agency
Eval Notes: Reinspection for failure to submit Hazardous waste tank assessment.
Eval Division: Sacramento County Env Management Department

**HARROLD FORD (Continued)** **1000367181**

Eval Program: HW
Eval Source: CERS,

Eval General Type: Other/Unknown
Eval Date: 03-13-2017
Violations Found: No
Eval Type: Other, not routine, done by local agency
Eval Notes: No violations observed during the time of the inspection
Eval Division: Sacramento County Env Management Department
Eval Program: APSA
Eval Source: CERS,

Eval General Type: Compliance Evaluation Inspection
Eval Date: 03-13-2017
Violations Found: Yes
Eval Type: Routine done by local agency
Eval Notes: Not reported
Eval Division: Sacramento County Env Management Department
Eval Program: HMRRP
Eval Source: CERS,

Eval General Type: Compliance Evaluation Inspection
Eval Date: 05-07-2014
Violations Found: No
Eval Type: Routine done by local agency
Eval Notes: No violations at the time of inspection.
Eval Division: Sacramento County Env Management Department
Eval Program: HMRRP
Eval Source: CERS,

Eval General Type: Compliance Evaluation Inspection
Eval Date: 03-13-2017
Violations Found: Yes
Eval Type: Routine done by local agency
Eval Notes: Not reported
Eval Division: Sacramento County Env Management Department
Eval Program: HW
Eval Source: CERS,

Eval General Type: Other/Unknown
Eval Date: 05-07-2014
Violations Found: No
Eval Type: Other, not routine, done by local agency
Eval Notes: Not reported
Eval Division: Sacramento County Env Management Department
Eval Program: APSA
Eval Source: CERS,

Enforcement Action:
Site ID: 35579
Site Name: Downtown Ford of Sacramento
Site Address: 1535 HOWE AVE
Site City: SACRAMENTO
Site Zip: 95825
Enf Action Date: 05-07-2014
Enf Action Type: Notice of Violation (Unified Program)
Enf Action Description: Notice of Violation Issued by the Inspector at the Time of Inspection

**HARROLD FORD (Continued)** **1000367181**

Enf Action Notes: Not reported
Enf Action Division: Sacramento County Env Management Department
Enf Action Program: HW
Enf Action Source: CERS,

Coordinates:
Site ID: 35579
Facility Name: Downtown Ford of Sacramento
Env Int Type Code: HWG
Program ID: 10219594
Coord Name: Not reported
Ref Point Type Desc: Center of a facility or station.,
Latitude: 38.593740
Longitude: -121.415490

Affiliation:
Affiliation Type Desc: Identification Signer
Entity Name: Jim Webber
Entity Title: Service Manager
Affiliation Address: Not reported
Affiliation City: Not reported
Affiliation State: Not reported
Affiliation Country: Not reported
Affiliation Zip: Not reported
Affiliation Phone: ,

Affiliation Type Desc: Legal Owner
Entity Name: Downtown Ford Sales
Entity Title: Not reported
Affiliation Address: 1535 HOWE AVE
Affiliation City: SACRAMENTO
Affiliation State: CA
Affiliation Country: United States
Affiliation Zip: 95825
Affiliation Phone: (916) 779-5000,

Affiliation Type Desc: Facility Mailing Address
Entity Name: Mailing Address
Entity Title: Not reported
Affiliation Address: 1535 HOWE AVENUE
Affiliation City: SACRAMENTO
Affiliation State: CA
Affiliation Country: Not reported
Affiliation Zip: 95825
Affiliation Phone: ,

Affiliation Type Desc: Environmental Contact
Entity Name: Jim Webber
Entity Title: Not reported
Affiliation Address: 1535 HOWE AVE
Affiliation City: SACRAMENTO
Affiliation State: CA
Affiliation Country: Not reported
Affiliation Zip: 95825
Affiliation Phone: ,

**HARROLD FORD (Continued)** **1000367181**

| | |
|---|---|
| Affiliation Type Desc: | CUPA District |
| Entity Name: | Sacramento County Environmental Management Departm |
| Entity Title: | Not reported |
| Affiliation Address: | 11080 WHITE ROCK ROAD, STE. 200 |
| Affiliation City: | RANCHO CORDOVA |
| Affiliation State: | CA |
| Affiliation Country: | Not reported |
| Affiliation Zip: | 95670 |
| Affiliation Phone: | (916) 875-8550, |
| | |
| Affiliation Type Desc: | Document Preparer |
| Entity Name: | KPA, LLC (Regina Metzker) |
| Entity Title: | Not reported |
| Affiliation Address: | Not reported |
| Affiliation City: | Not reported |
| Affiliation State: | Not reported |
| Affiliation Country: | Not reported |
| Affiliation Zip: | Not reported |
| Affiliation Phone: | , |
| | |
| Affiliation Type Desc: | Operator |
| Entity Name: | Downtown Ford Sales |
| Entity Title: | Not reported |
| Affiliation Address: | Not reported |
| Affiliation City: | Not reported |
| Affiliation State: | Not reported |
| Affiliation Country: | Not reported |
| Affiliation Zip: | Not reported |
| Affiliation Phone: | (916) 779-5000, |
| | |
| Affiliation Type Desc: | Parent Corporation |
| Entity Name: | Price-Simms Group |
| Entity Title: | Not reported |
| Affiliation Address: | Not reported |
| Affiliation City: | Not reported |
| Affiliation State: | Not reported |
| Affiliation Country: | Not reported |
| Affiliation Zip: | Not reported |
| Affiliation Phone: | , |

---

**BL521** **HARROLD FORD** **UST FINDER RELEASE** **1028974407**
**South** **1535 HOWE AVE** **N/A**
**1/4-1/2** **SACRAMENTO, CA 95825**
**0.293 mi.**
**1546 ft.** **Site 2 of 3 in cluster BL**

**Relative:** **Lower**
**Actual:** **33 ft.**

UST FINDER RELEASE:

| | |
|---|---|
| Object ID: | 49977 |
| Facility ID: | Not reported |
| Lust ID: | CAT0606700582 |
| Name: | HARROLD FORD |
| Address: | 1535 HOWE AVE |
| City,State,Zip: | SACRAMENTO, CA 95825 |
| Address Match Type: | PointAddress |
| Reported Date: | Not reported |
| Status: | No Further Action |
| Substance: | Not reported |

**HARROLD FORD (Continued)** **1028974407**

| | |
|---|---|
| Population within 1500ft: | 940 |
| Domestic Wells within 1500ft: | 0 |
| Land Use: | Developed, High Intensity |
| Within SPA: | No |
| SPA PWS Facility ID: | Not reported |
| SPA Water Type: | Not reported |
| SPA Facility Type: | Not reported |
| SPA HUC12: | Not reported |
| Within WHPA: | Yes |
| WHPA PWS Facility ID: | CA3410026_17595 |
| WHPA Water Type: | GW - Ground water |
| WHPA Facility Type: | WL - Well |
| WHPA HUC12: | 180201110202 |
| Within 100yr Floodplain: | No |
| Tribe: | Not reported |
| EPA Region: | 9 |
| NFA Letter 1: | Not reported |
| NFA Letter 2: | Not reported |
| NFA Letter 3: | Not reported |
| NFA Letter 4: | Not reported |
| Closed With Residual Contaminate: | Not reported |
| Coordinate Source: | Geocode |
| X Coord: | -121.41658 |
| Y Coord: | 38.59297 |
| Latitude: | 38.59297 |
| Longitude: | -121.416579999999 |

---

**BL522** **HARROLD FORD** **Cortese** **S123613281**
**South** **1535 HOWE AVE** **HWTS** **N/A**
**1/4-1/2** **SACRAMENTO, CA 95825** **HAZNET**
**0.293 mi.**
**1546 ft.** **Site 3 of 3 in cluster BL**

**Relative:** **Lower**

**Actual:** **33 ft.**

CORTESE:

| | |
|---|---|
| Name: | HARROLD FORD |
| Address: | 1535 HOWE AVE |
| City,State,Zip: | SACRAMENTO, CA 95825 |
| Region: | CORTESE |
| Envirostor Id: | Not reported |
| Global ID: | T0606700582 |
| Site/Facility Type: | LUST CLEANUP SITE |
| Cleanup Status: | COMPLETED - CASE CLOSED |
| Status Date: | Not reported |
| Site Code: | Not reported |
| Latitude: | Not reported |
| Longitude: | Not reported |
| Owner: | Not reported |
| Enf Type: | Not reported |
| Swat R: | Not reported |
| Flag: | active |
| Order No: | Not reported |
| Waste Discharge System No: | Not reported |
| Effective Date: | Not reported |
| Region 2: | Not reported |
| WID Id: | Not reported |
| Solid Waste Id No: | Not reported |
| Waste Management Uit Name: | Not reported |
| File Name: | Active Open |

**HARROLD FORD (Continued)** **S123613281**

HWTS:

| | |
|---|---|
| Name: | HARROLD FORD |
| Address: | 1535 HOWE AVE |
| Address 2: | Not reported |
| City,State,Zip: | SACRAMENTO, CA 95825 |
| EPA ID: | CAD029030392 |
| Inactive Date: | 06/30/2015 |
| Create Date: | 04/10/1987 |
| Last Act Date: | Not reported |
| Mailing Name: | Not reported |
| Mailing Address: | PO BOX 255156 |
| Mailing Address 2: | Not reported |
| Mailing City,State,Zip: | SACRAMENTO, CA 958655156 |
| Owner Name: | HARROLD FORD |
| Owner Address: | PO BOX 255156 |
| Owner Address 2: | Not reported |
| Owner City,State,Zip: | SACRAMENTO, CA 958655156 |
| Owner Phone: | Not reported |
| Owner Fax: | Not reported |
| Contact Name: | KELLY FENSLER |
| Contact Address: | 1535 HOWE AVE |
| Contact Address 2: | Not reported |
| City,State,Zip: | SACRAMENTO, CA 95825 |
| Contact Phone: | Not reported |
| Contact Fax: | Not reported |
| Facility Status: | Inactive |
| Facility Type: | PERMANENT |
| Category: | FEDERAL |
| Latitude: | 38.593139 |
| Longitude: | -121.415388 |

NAICS:

| | |
|---|---|
| EPA ID: | CAD029030392 |
| Create Date: | 2002-03-14 16:36:26.000 |
| NAICS Code: | 44111 |
| NAICS Description: | New Car Dealers |
| Issued EPA ID Date: | 1987-04-10 00:00:00 |
| Inactive Date: | 2015-06-30 00:00:00 |
| Facility Name: | HARROLD FORD |
| Facility Address: | 1535 HOWE AVE |
| Facility Address 2: | Not reported |
| Facility City: | SACRAMENTO |
| Facility County: | Not reported |
| Facility State: | CA |
| Facility Zip: | 958250000 |

HAZNET:

| | |
|---|---|
| Name: | HARROLD FORD |
| Address: | 1535 HOWE AVE |
| Address 2: | Not reported |
| City,State,Zip: | SACRAMENTO, CA 958250000 |
| Contact: | KELLY FENSLER |
| Telephone: | 9169221535 |
| Mailing Name: | Not reported |
| Mailing Address: | PO BOX 255156 |

**HARROLD FORD (Continued)** **S123613281**

Year: 2021
Gepaid: CAD029030392
TSD EPA ID: CA0000084517
CA Waste Code: 212 - Oxygenated solvents (acetone, butanol, ethyl acetate, etc.)
Disposal Method: H141 - Storage, Bulking, And/Or Transfer Off Site--No Treatment/Reovery (H010-H129) Or (H131-H135)
Tons: 0.44309

Year: 2020
Gepaid: CAD029030392
TSD EPA ID: CA0000084517
CA Waste Code: 212 - Oxygenated solvents (acetone, butanol, ethyl acetate, etc.)
Disposal Method: H141 - Storage, Bulking, And/Or Transfer Off Site--No Treatment/Reovery (H010-H129) Or (H131-H135)
Tons: 0.351

Year: 2019
Gepaid: CAD029030392
TSD EPA ID: CA0000084517
CA Waste Code: 212 - Oxygenated solvents (acetone, butanol, ethyl acetate, etc.)
Disposal Method: H141 - Storage, Bulking, And/Or Transfer Off Site--No Treatment/Reovery (H010-H129) Or (H131-H135)
Tons: 0.22950

Year: 2018
Gepaid: CAD029030392
TSD EPA ID: CA0000084517
CA Waste Code: 212 - Oxygenated solvents (acetone, butanol, ethyl acetate, etc.)
Disposal Method: H141 - Storage, Bulking, And/Or Transfer Off Site--No Treatment/Reovery (H010-H129) Or (H131-H135)
Tons: 0.36450

Year: 2017
Gepaid: CAD029030392
TSD EPA ID: CA0000084517
CA Waste Code: 212 - Oxygenated solvents (acetone, butanol, ethyl acetate, etc.)
Disposal Method: -
Tons: Not reported

Year: 2017
Gepaid: CAD029030392
TSD EPA ID: CAD059494310
CA Waste Code: 223 - Unspecified oil-containing waste
Disposal Method: H141 - Storage, Bulking, And/Or Transfer Off Site--No Treatment/Reovery (H010-H129) Or (H131-H135)
Tons: 0.525

Year: 2017
Gepaid: CAD029030392
TSD EPA ID: AZR000003681
CA Waste Code: 223 - Unspecified oil-containing waste
Disposal Method: H039 - Other Recovery Of Reclamation For Reuse Including Acid Regeneration, Organics Recovery Ect
Tons: 0.3

Year: 2017
Gepaid: CAD029030392

**HARROLD FORD (Continued)** **S123613281**

| | |
|---|---|
| TSD EPA ID: | UTD981552177 |
| CA Waste Code: | 213 - Hydrocarbon solvents (benzene, hexane, Stoddard, Etc.) |
| Disposal Method: | H040 - Incineration--Thermal Destruction Other Than Use As A Fuel |
| Tons: | 0.35 |
| | |
| Year: | 2017 |
| Gepaid: | CAD029030392 |
| TSD EPA ID: | CA0000084517 |
| CA Waste Code: | 134 - Aqueous solution with total organic residues less than 10 percent |
| Disposal Method: | H141 - Storage, Bulking, And/Or Transfer Off Site--No Treatment/Reovery (H010-H129) Or (H131-H135) |
| Tons: | 0.3234 |
| | |
| Year: | 2017 |
| Gepaid: | CAD029030392 |
| TSD EPA ID: | CA0000084517 |
| CA Waste Code: | 212 - Oxygenated solvents (acetone, butanol, ethyl acetate, etc.) |
| Disposal Method: | H141 - Storage, Bulking, And/Or Transfer Off Site--No Treatment/Reovery (H010-H129) Or (H131-H135) |
| Tons: | 0.451 |

Click this hyperlink while viewing on your computer to access
171 additional CA HAZNET: record(s) in the EDR Site Report.

Additional Information:

| | |
|---|---|
| Year: | 2021 |
| EM Manifest ID: | Not reported |
| Shipment Date: | 9/8/2020 |
| Shipment Date: | 9/8/2020 |
| Receipt Date: | 9/8/2020 |
| Manifest Number: | 007661254SKS |
| Generator EPA ID: | CAD029030392 |
| Name: | HARROLD FORD |
| Address: | 1535 HOWE AVE |
| Address 2: | Attn: Bodyshop |
| City,State,Zip: | SACRAMENTO, CA 95825 |
| Telephone: | Not reported |
| Contact: | Joe Hansen |
| Contact Telephone: | 916-779-5013 |
| Contact Email: | joe_hansen@harroldford.com |
| Transporter 1 EPA ID: | TXR000081205 |
| Transporter Name: | Safety-Kleen Systems, Inc. |
| Transporter 1 Emergency Number: | Not reported |
| Transporter 2 EPA ID: | Not reported |
| Transporter Name 2: | Not reported |
| Transporter 2 Emergency Number: | Not reported |
| TSDF EPA ID: | CA0000084517 |
| TSDF Name: | Safety-Kleen Systems, Inc. |
| TSDF Address 1: | 6000 88th Street |
| TSDF Address 2: | Not reported |
| TSDF City,State,Zip: | Sacramento, CA 95828 |
| TSDF Telephone: | Not reported |
| TSDFA EPA ID: | Not reported |
| Waste Code Description: | 212 - Not reported |
| RCRA Code: | D001,D018,D035, |

**HARROLD FORD (Continued)** **S123613281**

| | |
|---|---|
| Meth Code: | H141 - Not reported |
| Quantity Tons: | 0.0135 |
| Waste Quantity: | 27 |
| Quantity Unit: | P |
| | |
| Year: | 2021 |
| EM Manifest ID: | Not reported |
| Shipment Date: | 9/21/2020 |
| Shipment Date: | 9/21/2020 |
| Receipt Date: | 9/21/2020 |
| Manifest Number: | 007653695SKS |
| Generator EPA ID: | CAD029030392 |
| Name: | HARROLD FORD |
| Address: | 1535 HOWE AVE |
| Address 2: | Attn: Bodyshop |
| City,State,Zip: | SACRAMENTO, CA 95825 |
| Telephone: | Not reported |
| Contact: | Joe Hansen |
| Contact Telephone: | 916-779-5013 |
| Contact Email: | joe_hansen@harroldford.com |
| Transporter 1 EPA ID: | TXR000081205 |
| Transporter Name: | Safety-Kleen Systems, Inc. |
| Transporter 1 Emergency Number: | Not reported |
| Transporter 2 EPA ID: | Not reported |
| Transporter Name 2: | Not reported |
| Transporter 2 Emergency Number: | Not reported |
| TSDF EPA ID: | CA0000084517 |
| TSDF Name: | Safety-Kleen Systems, Inc. |
| TSDF Address 1: | 6000 88th Street |
| TSDF Address 2: | Not reported |
| TSDF City,State,Zip: | Sacramento, CA 95828 |
| TSDF Telephone: | Not reported |
| TSDFA EPA ID: | Not reported |
| Waste Code Description: | 212 - Not reported |
| RCRA Code: | D001,D018,D035, |
| Meth Code: | H141 - Not reported |
| Quantity Tons: | 0.0135 |
| Waste Quantity: | 27 |
| Quantity Unit: | P |
| | |
| Year: | 2021 |
| EM Manifest ID: | Not reported |
| Shipment Date: | 8/25/2020 |
| Shipment Date: | 8/25/2020 |
| Receipt Date: | 8/25/2020 |
| Manifest Number: | 007637843SKS |
| Generator EPA ID: | CAD029030392 |
| Name: | HARROLD FORD |
| Address: | 1535 HOWE AVE |
| Address 2: | Attn: Bodyshop |
| City,State,Zip: | SACRAMENTO, CA 95825 |
| Telephone: | Not reported |
| Contact: | Joe Hansen |
| Contact Telephone: | 916-779-5013 |
| Contact Email: | joe_hansen@harroldford.com |
| Transporter 1 EPA ID: | TXR000081205 |
| Transporter Name: | Safety-Kleen Systems, Inc. |

**HARROLD FORD (Continued)** **S123613281**

| | |
|---|---|
| Transporter 1 Emergency Number: | Not reported |
| Transporter 2 EPA ID: | Not reported |
| Transporter Name 2: | Not reported |
| Transporter 2 Emergency Number: | Not reported |
| TSDF EPA ID: | CA0000084517 |
| TSDF Name: | Safety-Kleen Systems, Inc. |
| TSDF Address 1: | 6000 88th Street |
| TSDF Address 2: | Not reported |
| TSDF City,State,Zip: | Sacramento, CA 95828 |
| TSDF Telephone: | Not reported |
| TSDFA EPA ID: | Not reported |
| Waste Code Description: | 212 - Not reported |
| RCRA Code: | D001,D018,D035, |
| Meth Code: | H141 - Not reported |
| Quantity Tons: | 0.0135 |
| Waste Quantity: | 27 |
| Quantity Unit: | P |

| | |
|---|---|
| Year: | 2021 |
| EM Manifest ID: | Not reported |
| Shipment Date: | 8/10/2020 |
| Shipment Date: | 8/10/2020 |
| Receipt Date: | 8/10/2020 |
| Manifest Number: | 007655228SKS |
| Generator EPA ID: | CAD029030392 |
| Name: | HARROLD FORD |
| Address: | 1535 HOWE AVE |
| Address 2: | Attn: Bodyshop |
| City,State,Zip: | SACRAMENTO, CA 95825 |
| Telephone: | Not reported |
| Contact: | Joe Hansen |
| Contact Telephone: | 916-779-5013 |
| Contact Email: | joe_hansen@harroldford.com |
| Transporter 1 EPA ID: | TXR000081205 |
| Transporter Name: | Safety-Kleen Systems, Inc. |
| Transporter 1 Emergency Number: | Not reported |
| Transporter 2 EPA ID: | Not reported |
| Transporter Name 2: | Not reported |
| Transporter 2 Emergency Number: | Not reported |
| TSDF EPA ID: | CA0000084517 |
| TSDF Name: | Safety-Kleen Systems, Inc. |
| TSDF Address 1: | 6000 88th Street |
| TSDF Address 2: | Not reported |
| TSDF City,State,Zip: | Sacramento, CA 95828 |
| TSDF Telephone: | Not reported |
| TSDFA EPA ID: | Not reported |
| Waste Code Description: | 212 - Not reported |
| RCRA Code: | D001,D018,D035, |
| Meth Code: | H141 - Not reported |
| Quantity Tons: | 0.0135 |
| Waste Quantity: | 27 |
| Quantity Unit: | P |

| | |
|---|---|
| Year: | 2021 |
| EM Manifest ID: | Not reported |
| Shipment Date: | 7/27/2020 |
| Shipment Date: | 7/27/2020 |

**HARROLD FORD (Continued)** **S123613281**

| | |
|---|---|
| Receipt Date: | 7/27/2020 |
| Manifest Number: | 007650703SKS |
| Generator EPA ID: | CAD029030392 |
| Name: | HARROLD FORD |
| Address: | 1535 HOWE AVE |
| Address 2: | Attn: Bodyshop |
| City,State,Zip: | SACRAMENTO, CA 95825 |
| Telephone: | Not reported |
| Contact: | Joe Hansen |
| Contact Telephone: | 916-779-5013 |
| Contact Email: | joe_hansen@harroldford.com |
| Transporter 1 EPA ID: | TXR000081205 |
| Transporter Name: | Safety-Kleen Systems, Inc. |
| Transporter 1 Emergency Number: | Not reported |
| Transporter 2 EPA ID: | Not reported |
| Transporter Name 2: | Not reported |
| Transporter 2 Emergency Number: | Not reported |
| TSDF EPA ID: | CA0000084517 |
| TSDF Name: | Safety-Kleen Systems, Inc. |
| TSDF Address 1: | 6000 88th Street |
| TSDF Address 2: | Not reported |
| TSDF City,State,Zip: | Sacramento, CA 95828 |
| TSDF Telephone: | Not reported |
| TSDFA EPA ID: | Not reported |
| Waste Code Description: | 212 - Not reported |
| RCRA Code: | D001,D018,D035, |
| Meth Code: | H141 - Not reported |
| Quantity Tons: | 0.0135 |
| Waste Quantity: | 27 |
| Quantity Unit: | P |

| | |
|---|---|
| Year: | 2021 |
| EM Manifest ID: | Not reported |
| Shipment Date: | 7/13/2020 |
| Shipment Date: | 7/13/2020 |
| Receipt Date: | 7/13/2020 |
| Manifest Number: | 007692996SKS |
| Generator EPA ID: | CAD029030392 |
| Name: | HARROLD FORD |
| Address: | 1535 HOWE AVE |
| Address 2: | Attn: Bodyshop |
| City,State,Zip: | SACRAMENTO, CA 95825 |
| Telephone: | Not reported |
| Contact: | Joe Hansen |
| Contact Telephone: | 916-779-5013 |
| Contact Email: | joe_hansen@harroldford.com |
| Transporter 1 EPA ID: | TXR000081205 |
| Transporter Name: | Safety-Kleen Systems, Inc. |
| Transporter 1 Emergency Number: | Not reported |
| Transporter 2 EPA ID: | Not reported |
| Transporter Name 2: | Not reported |
| Transporter 2 Emergency Number: | Not reported |
| TSDF EPA ID: | CA0000084517 |
| TSDF Name: | Safety-Kleen Systems, Inc. |
| TSDF Address 1: | 6000 88th Street |
| TSDF Address 2: | Not reported |
| TSDF City,State,Zip: | Sacramento, CA 95828 |

**HARROLD FORD (Continued)** **S123613281**

| | |
|---|---|
| TSDF Telephone: | Not reported |
| TSDFA EPA ID: | Not reported |
| Waste Code Description: | 212 - Not reported |
| RCRA Code: | D001,D018,D035, |
| Meth Code: | H141 - Not reported |
| Quantity Tons: | 0.0135 |
| Waste Quantity: | 27 |
| Quantity Unit: | P |
| | |
| Year: | 2021 |
| EM Manifest ID: | Not reported |
| Shipment Date: | 6/30/2020 |
| Shipment Date: | 6/30/2020 |
| Receipt Date: | 6/30/2020 |
| Manifest Number: | 007688955SKS |
| Generator EPA ID: | CAD029030392 |
| Name: | HARROLD FORD |
| Address: | 1535 HOWE AVE |
| Address 2: | Attn: Bodyshop |
| City,State,Zip: | SACRAMENTO, CA 95825 |
| Telephone: | Not reported |
| Contact: | Joe Hansen |
| Contact Telephone: | 916-779-5013 |
| Contact Email: | joe_hansen@harroldford.com |
| Transporter 1 EPA ID: | TXR000081205 |
| Transporter Name: | Safety-Kleen Systems, Inc. |
| Transporter 1 Emergency Number: | Not reported |
| Transporter 2 EPA ID: | Not reported |
| Transporter Name 2: | Not reported |
| Transporter 2 Emergency Number: | Not reported |
| TSDF EPA ID: | CA0000084517 |
| TSDF Name: | Safety-Kleen Systems, Inc. |
| TSDF Address 1: | 6000 88th Street |
| TSDF Address 2: | Not reported |
| TSDF City,State,Zip: | Sacramento, CA 95828 |
| TSDF Telephone: | Not reported |
| TSDFA EPA ID: | Not reported |
| Waste Code Description: | 212 - Not reported |
| RCRA Code: | D001,D018,D035, |
| Meth Code: | H141 - Not reported |
| Quantity Tons: | 0.0135 |
| Waste Quantity: | 27 |
| Quantity Unit: | P |
| | |
| Year: | 2021 |
| EM Manifest ID: | Not reported |
| Shipment Date: | 6/15/2020 |
| Shipment Date: | 6/15/2020 |
| Receipt Date: | 6/15/2020 |
| Manifest Number: | 007672503SKS |
| Generator EPA ID: | CAD029030392 |
| Name: | HARROLD FORD |
| Address: | 1535 HOWE AVE |
| Address 2: | Attn: Bodyshop |
| City,State,Zip: | SACRAMENTO, CA 95825 |
| Telephone: | Not reported |
| Contact: | Joe Hansen |

**HARROLD FORD (Continued)** **S123613281**

| | |
|---|---|
| Contact Telephone: | 916-779-5013 |
| Contact Email: | joe_hansen@harroldford.com |
| Transporter 1 EPA ID: | TXR000081205 |
| Transporter Name: | Safety-Kleen Systems, Inc. |
| Transporter 1 Emergency Number: | Not reported |
| Transporter 2 EPA ID: | Not reported |
| Transporter Name 2: | Not reported |
| Transporter 2 Emergency Number: | Not reported |
| TSDF EPA ID: | CA0000084517 |
| TSDF Name: | Safety-Kleen Systems, Inc. |
| TSDF Address 1: | 6000 88th Street |
| TSDF Address 2: | Not reported |
| TSDF City,State,Zip: | Sacramento, CA 95828 |
| TSDF Telephone: | Not reported |
| TSDFA EPA ID: | Not reported |
| Waste Code Description: | 212 - Not reported |
| RCRA Code: | D001,D018,D035, |
| Meth Code: | H141 - Not reported |
| Quantity Tons: | 0.0135 |
| Waste Quantity: | 27 |
| Quantity Unit: | P |

| | |
|---|---|
| Year: | 2021 |
| EM Manifest ID: | Not reported |
| Shipment Date: | 6/1/2020 |
| Shipment Date: | 6/1/2020 |
| Receipt Date: | 6/1/2020 |
| Manifest Number: | 007676545SKS |
| Generator EPA ID: | CAD029030392 |
| Name: | HARROLD FORD |
| Address: | 1535 HOWE AVE |
| Address 2: | Attn: Bodyshop |
| City,State,Zip: | SACRAMENTO, CA 95825 |
| Telephone: | Not reported |
| Contact: | Joe Hansen |
| Contact Telephone: | 916-779-5013 |
| Contact Email: | joe_hansen@harroldford.com |
| Transporter 1 EPA ID: | TXR000081205 |
| Transporter Name: | Safety-Kleen Systems, Inc. |
| Transporter 1 Emergency Number: | Not reported |
| Transporter 2 EPA ID: | Not reported |
| Transporter Name 2: | Not reported |
| Transporter 2 Emergency Number: | Not reported |
| TSDF EPA ID: | CA0000084517 |
| TSDF Name: | Safety-Kleen Systems, Inc. |
| TSDF Address 1: | 6000 88th Street |
| TSDF Address 2: | Not reported |
| TSDF City,State,Zip: | Sacramento, CA 95828 |
| TSDF Telephone: | Not reported |
| TSDFA EPA ID: | Not reported |
| Waste Code Description: | 212 - Not reported |
| RCRA Code: | D001,D018,D035, |
| Meth Code: | H141 - Not reported |
| Quantity Tons: | 0.0135 |
| Waste Quantity: | 27 |
| Quantity Unit: | P |

**HARROLD FORD (Continued)** **S123613281**

| | |
|---|---|
| Year: | 2021 |
| EM Manifest ID: | Not reported |
| Shipment Date: | 5/4/2020 |
| Shipment Date: | 5/4/2020 |
| Receipt Date: | 5/4/2020 |
| Manifest Number: | 007641681SKS |
| Generator EPA ID: | CAD029030392 |
| Name: | HARROLD FORD |
| Address: | 1535 HOWE AVE |
| Address 2: | Attn: Bodyshop |
| City,State,Zip: | SACRAMENTO, CA 95825 |
| Telephone: | Not reported |
| Contact: | Joe Hansen |
| Contact Telephone: | 916-779-5013 |
| Contact Email: | joe_hansen@harroldford.com |
| Transporter 1 EPA ID: | TXR000081205 |
| Transporter Name: | Safety-Kleen Systems, Inc. |
| Transporter 1 Emergency Number: | Not reported |
| Transporter 2 EPA ID: | Not reported |
| Transporter Name 2: | Not reported |
| Transporter 2 Emergency Number: | Not reported |
| TSDF EPA ID: | CA0000084517 |
| TSDF Name: | Safety-Kleen Systems, Inc. |
| TSDF Address 1: | 6000 88th Street |
| TSDF Address 2: | Not reported |
| TSDF City,State,Zip: | Sacramento, CA 95828 |
| TSDF Telephone: | Not reported |
| TSDFA EPA ID: | Not reported |
| Waste Code Description: | 212 - Not reported |
| RCRA Code: | D001,D018,D035, |
| Meth Code: | H141 - Not reported |
| Quantity Tons: | 0.0135 |
| Waste Quantity: | 27 |
| Quantity Unit: | P |

Additional Information:

| | |
|---|---|
| Year: | 2020 |
| EM Manifest ID: | Not reported |
| Shipment Date: | 9/8/2020 |
| Shipment Date: | 9/8/2020 |
| Receipt Date: | 9/8/2020 |
| Manifest Number: | 007661254SKS |
| Generator EPA ID: | CAD029030392 |
| Name: | HARROLD FORD |
| Address: | 1535 HOWE AVE |
| Address 2: | Attn: Bodyshop |
| City,State,Zip: | SACRAMENTO, CA 95825 |
| Telephone: | Not reported |
| Contact: | Joe Hansen |
| Contact Telephone: | 916-779-5013 |
| Contact Email: | joe_hansen@harroldford.com |
| Transporter 1 EPA ID: | TXR000081205 |
| Transporter Name: | Safety-Kleen Systems, Inc. |
| Transporter 1 Emergency Number: | Not reported |
| Transporter 2 EPA ID: | Not reported |
| Transporter Name 2: | Not reported |
| Transporter 2 Emergency Number: | Not reported |

**HARROLD FORD (Continued)** **S123613281**

| | |
|---|---|
| TSDF EPA ID: | CA0000084517 |
| TSDF Name: | Safety-Kleen Systems, Inc. |
| TSDF Address 1: | 6000 88th Street |
| TSDF Address 2: | Not reported |
| TSDF City,State,Zip: | Sacramento, CA 95828 |
| TSDF Telephone: | Not reported |
| TSDFA EPA ID: | Not reported |
| Waste Code Description: | 212 - Not reported |
| RCRA Code: | D001,D018,D035, |
| Meth Code: | H141 - Not reported |
| Quantity Tons: | 0.0135 |
| Waste Quantity: | 27 |
| Quantity Unit: | P |
| | |
| Year: | 2020 |
| EM Manifest ID: | Not reported |
| Shipment Date: | 9/21/2020 |
| Shipment Date: | 9/21/2020 |
| Receipt Date: | 9/21/2020 |
| Manifest Number: | 007653695SKS |
| Generator EPA ID: | CAD029030392 |
| Name: | HARROLD FORD |
| Address: | 1535 HOWE AVE |
| Address 2: | Attn: Bodyshop |
| City,State,Zip: | SACRAMENTO, CA 95825 |
| Telephone: | Not reported |
| Contact: | Joe Hansen |
| Contact Telephone: | 916-779-5013 |
| Contact Email: | joe_hansen@harroldford.com |
| Transporter 1 EPA ID: | TXR000081205 |
| Transporter Name: | Safety-Kleen Systems, Inc. |
| Transporter 1 Emergency Number: | Not reported |
| Transporter 2 EPA ID: | Not reported |
| Transporter Name 2: | Not reported |
| Transporter 2 Emergency Number: | Not reported |
| TSDF EPA ID: | CA0000084517 |
| TSDF Name: | Safety-Kleen Systems, Inc. |
| TSDF Address 1: | 6000 88th Street |
| TSDF Address 2: | Not reported |
| TSDF City,State,Zip: | Sacramento, CA 95828 |
| TSDF Telephone: | Not reported |
| TSDFA EPA ID: | Not reported |
| Waste Code Description: | 212 - Not reported |
| RCRA Code: | D001,D018,D035, |
| Meth Code: | H141 - Not reported |
| Quantity Tons: | 0.0135 |
| Waste Quantity: | 27 |
| Quantity Unit: | P |
| | |
| Year: | 2020 |
| EM Manifest ID: | Not reported |
| Shipment Date: | 8/25/2020 |
| Shipment Date: | 8/25/2020 |
| Receipt Date: | 8/25/2020 |
| Manifest Number: | 007637843SKS |
| Generator EPA ID: | CAD029030392 |
| Name: | HARROLD FORD |

**HARROLD FORD (Continued)** **S123613281**

| | |
|---|---|
| Address: | 1535 HOWE AVE |
| Address 2: | Attn: Bodyshop |
| City,State,Zip: | SACRAMENTO, CA 95825 |
| Telephone: | Not reported |
| Contact: | Joe Hansen |
| Contact Telephone: | 916-779-5013 |
| Contact Email: | joe_hansen@harroldford.com |
| Transporter 1 EPA ID: | TXR000081205 |
| Transporter Name: | Safety-Kleen Systems, Inc. |
| Transporter 1 Emergency Number: | Not reported |
| Transporter 2 EPA ID: | Not reported |
| Transporter Name 2: | Not reported |
| Transporter 2 Emergency Number: | Not reported |
| TSDF EPA ID: | CA0000084517 |
| TSDF Name: | Safety-Kleen Systems, Inc. |
| TSDF Address 1: | 6000 88th Street |
| TSDF Address 2: | Not reported |
| TSDF City,State,Zip: | Sacramento, CA 95828 |
| TSDF Telephone: | Not reported |
| TSDFA EPA ID: | Not reported |
| Waste Code Description: | 212 - Not reported |
| RCRA Code: | D001,D018,D035, |
| Meth Code: | H141 - Not reported |
| Quantity Tons: | 0.0135 |
| Waste Quantity: | 27 |
| Quantity Unit: | P |

| | |
|---|---|
| Year: | 2020 |
| EM Manifest ID: | Not reported |
| Shipment Date: | 8/10/2020 |
| Shipment Date: | 8/10/2020 |
| Receipt Date: | 8/10/2020 |
| Manifest Number: | 007655228SKS |
| Generator EPA ID: | CAD029030392 |
| Name: | HARROLD FORD |
| Address: | 1535 HOWE AVE |
| Address 2: | Attn: Bodyshop |
| City,State,Zip: | SACRAMENTO, CA 95825 |
| Telephone: | Not reported |
| Contact: | Joe Hansen |
| Contact Telephone: | 916-779-5013 |
| Contact Email: | joe_hansen@harroldford.com |
| Transporter 1 EPA ID: | TXR000081205 |
| Transporter Name: | Safety-Kleen Systems, Inc. |
| Transporter 1 Emergency Number: | Not reported |
| Transporter 2 EPA ID: | Not reported |
| Transporter Name 2: | Not reported |
| Transporter 2 Emergency Number: | Not reported |
| TSDF EPA ID: | CA0000084517 |
| TSDF Name: | Safety-Kleen Systems, Inc. |
| TSDF Address 1: | 6000 88th Street |
| TSDF Address 2: | Not reported |
| TSDF City,State,Zip: | Sacramento, CA 95828 |
| TSDF Telephone: | Not reported |
| TSDFA EPA ID: | Not reported |
| Waste Code Description: | 212 - Not reported |
| RCRA Code: | D001,D018,D035, |

**HARROLD FORD (Continued)** **S123613281**

| | |
|---|---|
| Meth Code: | H141 - Not reported |
| Quantity Tons: | 0.0135 |
| Waste Quantity: | 27 |
| Quantity Unit: | P |
| | |
| Year: | 2020 |
| EM Manifest ID: | Not reported |
| Shipment Date: | 7/27/2020 |
| Shipment Date: | 7/27/2020 |
| Receipt Date: | 7/27/2020 |
| Manifest Number: | 007650703SKS |
| Generator EPA ID: | CAD029030392 |
| Name: | HARROLD FORD |
| Address: | 1535 HOWE AVE |
| Address 2: | Attn: Bodyshop |
| City,State,Zip: | SACRAMENTO, CA 95825 |
| Telephone: | Not reported |
| Contact: | Joe Hansen |
| Contact Telephone: | 916-779-5013 |
| Contact Email: | joe_hansen@harroldford.com |
| Transporter 1 EPA ID: | TXR000081205 |
| Transporter Name: | Safety-Kleen Systems, Inc. |
| Transporter 1 Emergency Number: | Not reported |
| Transporter 2 EPA ID: | Not reported |
| Transporter Name 2: | Not reported |
| Transporter 2 Emergency Number: | Not reported |
| TSDF EPA ID: | CA0000084517 |
| TSDF Name: | Safety-Kleen Systems, Inc. |
| TSDF Address 1: | 6000 88th Street |
| TSDF Address 2: | Not reported |
| TSDF City,State,Zip: | Sacramento, CA 95828 |
| TSDF Telephone: | Not reported |
| TSDFA EPA ID: | Not reported |
| Waste Code Description: | 212 - Not reported |
| RCRA Code: | D001,D018,D035, |
| Meth Code: | H141 - Not reported |
| Quantity Tons: | 0.0135 |
| Waste Quantity: | 27 |
| Quantity Unit: | P |
| | |
| Year: | 2020 |
| EM Manifest ID: | Not reported |
| Shipment Date: | 7/13/2020 |
| Shipment Date: | 7/13/2020 |
| Receipt Date: | 7/13/2020 |
| Manifest Number: | 007692996SKS |
| Generator EPA ID: | CAD029030392 |
| Name: | HARROLD FORD |
| Address: | 1535 HOWE AVE |
| Address 2: | Attn: Bodyshop |
| City,State,Zip: | SACRAMENTO, CA 95825 |
| Telephone: | Not reported |
| Contact: | Joe Hansen |
| Contact Telephone: | 916-779-5013 |
| Contact Email: | joe_hansen@harroldford.com |
| Transporter 1 EPA ID: | TXR000081205 |
| Transporter Name: | Safety-Kleen Systems, Inc. |

**HARROLD FORD (Continued)** **S123613281**

| | |
|---|---|
| Transporter 1 Emergency Number: | Not reported |
| Transporter 2 EPA ID: | Not reported |
| Transporter Name 2: | Not reported |
| Transporter 2 Emergency Number: | Not reported |
| TSDF EPA ID: | CA0000084517 |
| TSDF Name: | Safety-Kleen Systems, Inc. |
| TSDF Address 1: | 6000 88th Street |
| TSDF Address 2: | Not reported |
| TSDF City,State,Zip: | Sacramento, CA 95828 |
| TSDF Telephone: | Not reported |
| TSDFA EPA ID: | Not reported |
| Waste Code Description: | 212 - Not reported |
| RCRA Code: | D001,D018,D035, |
| Meth Code: | H141 - Not reported |
| Quantity Tons: | 0.0135 |
| Waste Quantity: | 27 |
| Quantity Unit: | P |

| | |
|---|---|
| Year: | 2020 |
| EM Manifest ID: | Not reported |
| Shipment Date: | 6/30/2020 |
| Shipment Date: | 6/30/2020 |
| Receipt Date: | 6/30/2020 |
| Manifest Number: | 007688955SKS |
| Generator EPA ID: | CAD029030392 |
| Name: | HARROLD FORD |
| Address: | 1535 HOWE AVE |
| Address 2: | Attn: Bodyshop |
| City,State,Zip: | SACRAMENTO, CA 95825 |
| Telephone: | Not reported |
| Contact: | Joe Hansen |
| Contact Telephone: | 916-779-5013 |
| Contact Email: | joe_hansen@harroldford.com |
| Transporter 1 EPA ID: | TXR000081205 |
| Transporter Name: | Safety-Kleen Systems, Inc. |
| Transporter 1 Emergency Number: | Not reported |
| Transporter 2 EPA ID: | Not reported |
| Transporter Name 2: | Not reported |
| Transporter 2 Emergency Number: | Not reported |
| TSDF EPA ID: | CA0000084517 |
| TSDF Name: | Safety-Kleen Systems, Inc. |
| TSDF Address 1: | 6000 88th Street |
| TSDF Address 2: | Not reported |
| TSDF City,State,Zip: | Sacramento, CA 95828 |
| TSDF Telephone: | Not reported |
| TSDFA EPA ID: | Not reported |
| Waste Code Description: | 212 - Not reported |
| RCRA Code: | D001,D018,D035, |
| Meth Code: | H141 - Not reported |
| Quantity Tons: | 0.0135 |
| Waste Quantity: | 27 |
| Quantity Unit: | P |

| | |
|---|---|
| Year: | 2020 |
| EM Manifest ID: | Not reported |
| Shipment Date: | 6/15/2020 |
| Shipment Date: | 6/15/2020 |

**HARROLD FORD (Continued)** **S123613281**

| | |
|---|---|
| Receipt Date: | 6/15/2020 |
| Manifest Number: | 007672503SKS |
| Generator EPA ID: | CAD029030392 |
| Name: | HARROLD FORD |
| Address: | 1535 HOWE AVE |
| Address 2: | Attn: Bodyshop |
| City,State,Zip: | SACRAMENTO, CA 95825 |
| Telephone: | Not reported |
| Contact: | Joe Hansen |
| Contact Telephone: | 916-779-5013 |
| Contact Email: | joe_hansen@harroldford.com |
| Transporter 1 EPA ID: | TXR000081205 |
| Transporter Name: | Safety-Kleen Systems, Inc. |
| Transporter 1 Emergency Number: | Not reported |
| Transporter 2 EPA ID: | Not reported |
| Transporter Name 2: | Not reported |
| Transporter 2 Emergency Number: | Not reported |
| TSDF EPA ID: | CA0000084517 |
| TSDF Name: | Safety-Kleen Systems, Inc. |
| TSDF Address 1: | 6000 88th Street |
| TSDF Address 2: | Not reported |
| TSDF City,State,Zip: | Sacramento, CA 95828 |
| TSDF Telephone: | Not reported |
| TSDFA EPA ID: | Not reported |
| Waste Code Description: | 212 - Not reported |
| RCRA Code: | D001,D018,D035, |
| Meth Code: | H141 - Not reported |
| Quantity Tons: | 0.0135 |
| Waste Quantity: | 27 |
| Quantity Unit: | P |

| | |
|---|---|
| Year: | 2020 |
| EM Manifest ID: | Not reported |
| Shipment Date: | 6/1/2020 |
| Shipment Date: | 6/1/2020 |
| Receipt Date: | 6/1/2020 |
| Manifest Number: | 007676545SKS |
| Generator EPA ID: | CAD029030392 |
| Name: | HARROLD FORD |
| Address: | 1535 HOWE AVE |
| Address 2: | Attn: Bodyshop |
| City,State,Zip: | SACRAMENTO, CA 95825 |
| Telephone: | Not reported |
| Contact: | Joe Hansen |
| Contact Telephone: | 916-779-5013 |
| Contact Email: | joe_hansen@harroldford.com |
| Transporter 1 EPA ID: | TXR000081205 |
| Transporter Name: | Safety-Kleen Systems, Inc. |
| Transporter 1 Emergency Number: | Not reported |
| Transporter 2 EPA ID: | Not reported |
| Transporter Name 2: | Not reported |
| Transporter 2 Emergency Number: | Not reported |
| TSDF EPA ID: | CA0000084517 |
| TSDF Name: | Safety-Kleen Systems, Inc. |
| TSDF Address 1: | 6000 88th Street |
| TSDF Address 2: | Not reported |
| TSDF City,State,Zip: | Sacramento, CA 95828 |

**HARROLD FORD (Continued)** **S123613281**

| | |
|---|---|
| TSDF Telephone: | Not reported |
| TSDFA EPA ID: | Not reported |
| Waste Code Description: | 212 - Not reported |
| RCRA Code: | D001,D018,D035, |
| Meth Code: | H141 - Not reported |
| Quantity Tons: | 0.0135 |
| Waste Quantity: | 27 |
| Quantity Unit: | P |

| | |
|---|---|
| Year: | 2020 |
| EM Manifest ID: | Not reported |
| Shipment Date: | 5/4/2020 |
| Shipment Date: | 5/4/2020 |
| Receipt Date: | 5/4/2020 |
| Manifest Number: | 007641681SKS |
| Generator EPA ID: | CAD029030392 |
| Name: | HARROLD FORD |
| Address: | 1535 HOWE AVE |
| Address 2: | Attn: Bodyshop |
| City,State,Zip: | SACRAMENTO, CA 95825 |
| Telephone: | Not reported |
| Contact: | Joe Hansen |
| Contact Telephone: | 916-779-5013 |
| Contact Email: | joe_hansen@harroldford.com |
| Transporter 1 EPA ID: | TXR000081205 |
| Transporter Name: | Safety-Kleen Systems, Inc. |
| Transporter 1 Emergency Number: | Not reported |
| Transporter 2 EPA ID: | Not reported |
| Transporter Name 2: | Not reported |
| Transporter 2 Emergency Number: | Not reported |
| TSDF EPA ID: | CA0000084517 |
| TSDF Name: | Safety-Kleen Systems, Inc. |
| TSDF Address 1: | 6000 88th Street |
| TSDF Address 2: | Not reported |
| TSDF City,State,Zip: | Sacramento, CA 95828 |
| TSDF Telephone: | Not reported |
| TSDFA EPA ID: | Not reported |
| Waste Code Description: | 212 - Not reported |
| RCRA Code: | D001,D018,D035, |
| Meth Code: | H141 - Not reported |
| Quantity Tons: | 0.0135 |
| Waste Quantity: | 27 |
| Quantity Unit: | P |

Additional Information:

| | |
|---|---|
| Year: | 2018 |
| EM Manifest ID: | 005776480SKS20170213_D_1 |
| Shipment Date: | 2/13/2017 |
| Shipment Date: | 2/13/2017 |
| Receipt Date: | 2/23/2017 |
| Manifest Number: | 005776480SKS |
| Generator EPA ID: | CAD029030392 |
| Name: | HARROLD FORD |
| Address: | Not reported |
| Address 2: | Not reported |
| City,State,Zip: | Not reported |
| Telephone: | Not reported |

**HARROLD FORD (Continued)** **S123613281**

| | |
|---|---|
| Contact: | Not reported |
| Contact Telephone: | Not reported |
| Contact Email: | Not reported |
| Transporter 1 EPA ID: | TXR000081205 |
| Transporter Name: | Not reported |
| Transporter 1 Emergency Number: | Not reported |
| Transporter 2 EPA ID: | MOD095038998 |
| Transporter Name 2: | Not reported |
| Transporter 2 Emergency Number: | Not reported |
| TSDF EPA ID: | AZR000003681 |
| TSDF Name: | THERMO FLUIDS INC |
| TSDF Address 1: | Not reported |
| TSDF Address 2: | Not reported |
| TSDF City,State,Zip: | Not reported |
| TSDF Telephone: | Not reported |
| TSDFA EPA ID: | Not reported |
| Waste Code Description: | - Not reported |
| RCRA Code: | Not reported |
| Meth Code: | - Not reported |
| Quantity Tons: | Not reported |
| Waste Quantity: | Not reported |
| Quantity Unit: | Not reported |

State:

| | |
|---|---|
| Year: | 2018 |
| EM Manifest ID: | 005776480SKS20170213_D_1 |
| Generator EPA ID: | CAD029030392 |
| Shipment Date: | 2017-02-13 |
| Manifest Number: | 005776480SKS |
| Line Number: | 1 |
| Method Code: | H039 |
| Quantity Tons: | 0.30000 |
| Quantity Waste: | 600.000000 |
| Quantity Unit: | P |
| Number of Containers: | 3 |
| Type of Container: | NULL |
| Quantity Type: | NULL |
| State Code: | 223 |

| | |
|---|---|
| Year: | 2018 |
| EM Manifest ID: | 005930378SKS20170213_D_1 |
| Shipment Date: | 2/13/2017 |
| Shipment Date: | 2/13/2017 |
| Receipt Date: | 3/3/2017 |
| Manifest Number: | 005930378SKS |
| Generator EPA ID: | CAD029030392 |
| Name: | HARROLD FORD |
| Address: | Not reported |
| Address 2: | Not reported |
| City,State,Zip: | Not reported |
| Telephone: | Not reported |
| Contact: | Not reported |
| Contact Telephone: | Not reported |
| Contact Email: | Not reported |
| Transporter 1 EPA ID: | TXR000081205 |
| Transporter Name: | Not reported |
| Transporter 1 Emergency Number: | Not reported |

**HARROLD FORD (Continued)** **S123613281**

| | |
|---|---|
| Transporter 2 EPA ID: | MOD95038998 |
| Transporter Name 2: | Not reported |
| Transporter 2 Emergency Number: | Not reported |
| TSDF EPA ID: | UTD981552177 |
| TSDF Name: | CLEAN HARBORS ARAGONITE LLC |
| TSDF Address 1: | Not reported |
| TSDF Address 2: | Not reported |
| TSDF City,State,Zip: | Not reported |
| TSDF Telephone: | Not reported |
| TSDFA EPA ID: | Not reported |
| Waste Code Description: | - Not reported |
| RCRA Code: | Not reported |
| Meth Code: | - Not reported |
| Quantity Tons: | Not reported |
| Waste Quantity: | Not reported |
| Quantity Unit: | Not reported |

Federal:

| | |
|---|---|
| Year: | 2018 |
| EM Manifest ID: | 005930378SKS20170213_D_1 |
| Generator EPA ID: | CAD029030392 |
| Shipment Date: | 2017-02-13 |
| Manifest Number: | 005930378SKS |
| Line Number: | 1 |
| Method Code: | H040 |
| Quantity Tons: | 0.35000 |
| Quantity Waste: | 700.000000 |
| Quantity Unit: | P |
| Number of Containers: | 3 |
| Type of Container: | NULL |
| Quantity Type: | NULL |
| Federal Code: | D001 |

| | |
|---|---|
| Year: | 2018 |
| EM Manifest ID: | 005930378SKS20170213_D_1 |
| Generator EPA ID: | CAD029030392 |
| Shipment Date: | 2017-02-13 |
| Manifest Number: | 005930378SKS |
| Line Number: | 1 |
| Method Code: | H040 |
| Quantity Tons: | 0.35000 |
| Quantity Waste: | 700.000000 |
| Quantity Unit: | P |
| Number of Containers: | 3 |
| Type of Container: | NULL |
| Quantity Type: | NULL |
| Federal Code: | D018 |

State:

| | |
|---|---|
| Year: | 2018 |
| EM Manifest ID: | 005930378SKS20170213_D_1 |
| Generator EPA ID: | CAD029030392 |
| Shipment Date: | 2017-02-13 |
| Manifest Number: | 005930378SKS |
| Line Number: | 1 |
| Method Code: | H040 |
| Quantity Tons: | 0.35000 |

**HARROLD FORD (Continued)** **S123613281**

| | |
|---|---|
| Quantity Waste: | 700.000000 |
| Quantity Unit: | P |
| Number of Containers: | 3 |
| Type of Container: | NULL |
| Quantity Type: | NULL |
| State Code: | 213 |

| | |
|---|---|
| Year: | 2018 |
| EM Manifest ID: | 005856950SKS20161227_D_1 |
| Shipment Date: | 12/27/2016 |
| Shipment Date: | 12/27/2016 |
| Receipt Date: | 1/13/2017 |
| Manifest Number: | 005856950SKS |
| Generator EPA ID: | CAD029030392 |
| Name: | HARROLD FORD |
| Address: | Not reported |
| Address 2: | Not reported |
| City,State,Zip: | Not reported |
| Telephone: | Not reported |
| Contact: | Not reported |
| Contact Telephone: | Not reported |
| Contact Email: | Not reported |
| Transporter 1 EPA ID: | TXR000081205 |
| Transporter Name: | Not reported |
| Transporter 1 Emergency Number: | Not reported |
| Transporter 2 EPA ID: | MOD095038998 |
| Transporter Name 2: | Not reported |
| Transporter 2 Emergency Number: | Not reported |
| TSDF EPA ID: | UTD981552177 |
| TSDF Name: | CLEAN HARBORS ARAGONITE LLC |
| TSDF Address 1: | Not reported |
| TSDF Address 2: | Not reported |
| TSDF City,State,Zip: | Not reported |
| TSDF Telephone: | Not reported |
| TSDFA EPA ID: | Not reported |
| Waste Code Description: | - Not reported |
| RCRA Code: | Not reported |
| Meth Code: | - Not reported |
| Quantity Tons: | Not reported |
| Waste Quantity: | Not reported |
| Quantity Unit: | Not reported |

Federal:

| | |
|---|---|
| Year: | 2018 |
| EM Manifest ID: | 005856950SKS20161227_D_1 |
| Generator EPA ID: | CAD029030392 |
| Shipment Date: | 2016-12-27 |
| Manifest Number: | 005856950SKS |
| Line Number: | 1 |
| Method Code: | H040 |
| Quantity Tons: | 0.10000 |
| Quantity Waste: | 200.000000 |
| Quantity Unit: | P |
| Number of Containers: | 1 |
| Type of Container: | NULL |
| Quantity Type: | NULL |
| Federal Code: | D001 |

**HARROLD FORD (Continued)** **S123613281**

| | |
|---|---|
| Year: | 2018 |
| EM Manifest ID: | 005856950SKS20161227_D_1 |
| Generator EPA ID: | CAD029030392 |
| Shipment Date: | 2016-12-27 |
| Manifest Number: | 005856950SKS |
| Line Number: | 1 |
| Method Code: | H040 |
| Quantity Tons: | 0.10000 |
| Quantity Waste: | 200.000000 |
| Quantity Unit: | P |
| Number of Containers: | 1 |
| Type of Container: | NULL |
| Quantity Type: | NULL |
| Federal Code: | D018 |

State:

| | |
|---|---|
| Year: | 2018 |
| EM Manifest ID: | 005856950SKS20161227_D_1 |
| Generator EPA ID: | CAD029030392 |
| Shipment Date: | 2016-12-27 |
| Manifest Number: | 005856950SKS |
| Line Number: | 1 |
| Method Code: | H040 |
| Quantity Tons: | 0.10000 |
| Quantity Waste: | 200.000000 |
| Quantity Unit: | P |
| Number of Containers: | 1 |
| Type of Container: | NULL |
| Quantity Type: | NULL |
| State Code: | 213 |

Additional Information:

| | |
|---|---|
| Year: | 2017 |
| Gen EPA ID: | CAD029030392 |
| Shipment Date: | 20171229 |
| Creation Date: | 8/3/2018 18:30:58 |
| Receipt Date: | 20171229 |
| Manifest ID: | 006528670SKS |
| Trans EPA ID: | TXR000081205 |
| Trans Name: | SAFETY-KLEEN SYSTEMS INC |
| Trans 2 EPA ID: | Not reported |
| Trans 2 Name: | Not reported |
| TSDF EPA ID: | CA0000084517 |
| Trans Name: | SAFETY-KLEEN SYSTEMS INC |
| TSDF Alt EPA ID: | Not reported |
| TSDF Alt Name: | Not reported |
| Waste Code Description: | 212 - Oxygenated solvents (acetone, butanol, ethyl acetate, etc. |
| RCRA Code: | F003 |
| Meth Code: | H141 - Storage, Bulking, And/Or Transfer Off Site--No Treatment/Reovery (H010-H129) Or (H131-H135) |
| Quantity Tons: | 0.0135 |
| Waste Quantity: | 27 |
| Quantity Unit: | P |
| Additional Code 1: | D039 |

**HARROLD FORD (Continued)** **S123613281**

| | |
|---|---|
| Additional Code 2: | D035 |
| Additional Code 3: | D018 |
| Additional Code 4: | D001 |
| Additional Code 5: | Not reported |
| | |
| Shipment Date: | 20171218 |
| Creation Date: | 6/29/2018 18:30:18 |
| Receipt Date: | 20171218 |
| Manifest ID: | 006426402SKS |
| Trans EPA ID: | TXR000081205 |
| Trans Name: | SAFETY-KLEEN SYSTEMS INC |
| Trans 2 EPA ID: | Not reported |
| Trans 2 Name: | Not reported |
| TSDF EPA ID: | CA0000084517 |
| Trans Name: | SAFETY-KLEEN SYSTEMS INC |
| TSDF Alt EPA ID: | Not reported |
| TSDF Alt Name: | Not reported |
| Waste Code Description: | 212 - Oxygenated solvents (acetone, butanol, ethyl acetate, etc. |
| RCRA Code: | F003 |
| Meth Code: | H141 - Storage, Bulking, And/Or Transfer Off Site--No Treatment/Reovery (H010-H129) Or (H131-H135) |
| Quantity Tons: | 0.0135 |
| Waste Quantity: | 27 |
| Quantity Unit: | P |
| Additional Code 1: | D039 |
| Additional Code 2: | D035 |
| Additional Code 3: | D018 |
| Additional Code 4: | D001 |
| Additional Code 5: | Not reported |
| | |
| Shipment Date: | 20171204 |
| Creation Date: | 6/13/2018 18:31:35 |
| Receipt Date: | 20171204 |
| Manifest ID: | 006425477SKS |
| Trans EPA ID: | TXR000081205 |
| Trans Name: | SAFETY-KLEEN SYSTEMS INC |
| Trans 2 EPA ID: | Not reported |
| Trans 2 Name: | Not reported |
| TSDF EPA ID: | CA0000084517 |
| Trans Name: | SAFETY-KLEEN SYSTEMS INC |
| TSDF Alt EPA ID: | Not reported |
| TSDF Alt Name: | Not reported |
| Waste Code Description: | 212 - Oxygenated solvents (acetone, butanol, ethyl acetate, etc. |
| RCRA Code: | F003 |
| Meth Code: | H141 - Storage, Bulking, And/Or Transfer Off Site--No Treatment/Reovery (H010-H129) Or (H131-H135) |
| Quantity Tons: | 0.0135 |
| Waste Quantity: | 27 |
| Quantity Unit: | P |
| Additional Code 1: | D039 |
| Additional Code 2: | D035 |
| Additional Code 3: | D018 |
| Additional Code 4: | D001 |
| Additional Code 5: | Not reported |
| | |
| Shipment Date: | 20171204 |
| Creation Date: | 6/13/2018 18:31:35 |

**HARROLD FORD (Continued)** **S123613281**

| | |
|---|---|
| Receipt Date: | 20171204 |
| Manifest ID: | 006425477SKS |
| Trans EPA ID: | TXR000081205 |
| Trans Name: | SAFETY-KLEEN SYSTEMS INC |
| Trans 2 EPA ID: | Not reported |
| Trans 2 Name: | Not reported |
| TSDF EPA ID: | CA0000084517 |
| Trans Name: | SAFETY-KLEEN SYSTEMS INC |
| TSDF Alt EPA ID: | Not reported |
| TSDF Alt Name: | Not reported |
| Waste Code Description: | 212 - Oxygenated solvents (acetone, butanol, ethyl acetate, etc. |
| RCRA Code: | F005 |
| Meth Code: | - Not reported |
| Quantity Tons: | Not reported |
| Waste Quantity: | Not reported |
| Quantity Unit: | Not reported |
| Additional Code 1: | F003 |
| Additional Code 2: | D035 |
| Additional Code 3: | D018 |
| Additional Code 4: | D001 |
| Additional Code 5: | Not reported |
| | |
| Shipment Date: | 20171120 |
| Creation Date: | 5/30/2018 18:33:39 |
| Receipt Date: | 20171120 |
| Manifest ID: | 006415595SKS |
| Trans EPA ID: | TXR000081205 |
| Trans Name: | SAFETY-KLEEN SYSTEMS INC |
| Trans 2 EPA ID: | Not reported |
| Trans 2 Name: | Not reported |
| TSDF EPA ID: | CA0000084517 |
| Trans Name: | SAFETY-KLEEN SYSTEMS INC |
| TSDF Alt EPA ID: | Not reported |
| TSDF Alt Name: | Not reported |
| Waste Code Description: | 212 - Oxygenated solvents (acetone, butanol, ethyl acetate, etc. |
| RCRA Code: | F003 |
| Meth Code: | H141 - Storage, Bulking, And/Or Transfer Off Site--No Treatment/Reovery (H010-H129) Or (H131-H135) |
| Quantity Tons: | 0.0135 |
| Waste Quantity: | 27 |
| Quantity Unit: | P |
| Additional Code 1: | D039 |
| Additional Code 2: | D035 |
| Additional Code 3: | D018 |
| Additional Code 4: | D001 |
| Additional Code 5: | Not reported |
| | |
| Shipment Date: | 20171106 |
| Creation Date: | 6/13/2018 18:31:10 |
| Receipt Date: | 20171106 |
| Manifest ID: | 006371046SKS |
| Trans EPA ID: | TXR000081205 |
| Trans Name: | SAFETY-KLEEN SYSTEMS INC |
| Trans 2 EPA ID: | Not reported |
| Trans 2 Name: | Not reported |
| TSDF EPA ID: | CA0000084517 |
| Trans Name: | SAFETY-KLEEN SYSTEMS INC |

**HARROLD FORD (Continued)** **S123613281**

| | |
|---|---|
| TSDF Alt EPA ID: | Not reported |
| TSDF Alt Name: | Not reported |
| Waste Code Description: | 212 - Oxygenated solvents (acetone, butanol, ethyl acetate, etc. |
| RCRA Code: | F003 |
| Meth Code: | H141 - Storage, Bulking, And/Or Transfer Off Site--No Treatment/Reovery (H010-H129) Or (H131-H135) |
| Quantity Tons: | 0.0135 |
| Waste Quantity: | 27 |
| Quantity Unit: | P |
| Additional Code 1: | D039 |
| Additional Code 2: | D035 |
| Additional Code 3: | D018 |
| Additional Code 4: | D001 |
| Additional Code 5: | Not reported |
| | |
| Shipment Date: | 20171023 |
| Creation Date: | 5/30/2018 18:33:51 |
| Receipt Date: | 20171023 |
| Manifest ID: | 006363255SKS |
| Trans EPA ID: | TXR000081205 |
| Trans Name: | SAFETY-KLEEN SYSTEMS INC |
| Trans 2 EPA ID: | Not reported |
| Trans 2 Name: | Not reported |
| TSDF EPA ID: | CA0000084517 |
| Trans Name: | SAFETY-KLEEN SYSTEMS INC |
| TSDF Alt EPA ID: | Not reported |
| TSDF Alt Name: | Not reported |
| Waste Code Description: | 212 - Oxygenated solvents (acetone, butanol, ethyl acetate, etc. |
| RCRA Code: | F003 |
| Meth Code: | H141 - Storage, Bulking, And/Or Transfer Off Site--No Treatment/Reovery (H010-H129) Or (H131-H135) |
| Quantity Tons: | 0.0135 |
| Waste Quantity: | 27 |
| Quantity Unit: | P |
| Additional Code 1: | D039 |
| Additional Code 2: | D035 |
| Additional Code 3: | D018 |
| Additional Code 4: | D001 |
| Additional Code 5: | Not reported |
| | |
| Shipment Date: | 20171009 |
| Creation Date: | 5/30/2018 18:33:59 |
| Receipt Date: | 20171009 |
| Manifest ID: | 006404916SKS |
| Trans EPA ID: | TXR000081205 |
| Trans Name: | SAFETY-KLEEN SYSTEMS INC |
| Trans 2 EPA ID: | Not reported |
| Trans 2 Name: | Not reported |
| TSDF EPA ID: | CA0000084517 |
| Trans Name: | SAFETY-KLEEN SYSTEMS INC |
| TSDF Alt EPA ID: | Not reported |
| TSDF Alt Name: | Not reported |
| Waste Code Description: | 212 - Oxygenated solvents (acetone, butanol, ethyl acetate, etc. |
| RCRA Code: | F003 |
| Meth Code: | H141 - Storage, Bulking, And/Or Transfer Off Site--No Treatment/Reovery (H010-H129) Or (H131-H135) |
| Quantity Tons: | 0.0135 |

**HARROLD FORD (Continued)** **S123613281**

| | |
|---|---|
| Waste Quantity: | 27 |
| Quantity Unit: | P |
| Additional Code 1: | D039 |
| Additional Code 2: | D035 |
| Additional Code 3: | D018 |
| Additional Code 4: | D001 |
| Additional Code 5: | Not reported |
| | |
| Shipment Date: | 20170925 |
| Creation Date: | 5/30/2018 18:33:46 |
| Receipt Date: | 20170925 |
| Manifest ID: | 006350348SKS |
| Trans EPA ID: | TXR000081205 |
| Trans Name: | SAFETY-KLEEN SYSTEMS INC |
| Trans 2 EPA ID: | Not reported |
| Trans 2 Name: | Not reported |
| TSDF EPA ID: | CA0000084517 |
| Trans Name: | SAFETY-KLEEN SYSTEMS INC |
| TSDF Alt EPA ID: | Not reported |
| TSDF Alt Name: | Not reported |
| Waste Code Description: | 212 - Oxygenated solvents (acetone, butanol, ethyl acetate, etc. |
| RCRA Code: | F003 |
| Meth Code: | H141 - Storage, Bulking, And/Or Transfer Off Site--No Treatment/Reovery (H010-H129) Or (H131-H135) |
| Quantity Tons: | 0.0135 |
| Waste Quantity: | 27 |
| Quantity Unit: | P |
| Additional Code 1: | D039 |
| Additional Code 2: | D035 |
| Additional Code 3: | D018 |
| Additional Code 4: | D001 |
| Additional Code 5: | Not reported |
| | |
| Shipment Date: | 20170828 |
| Creation Date: | 5/20/2018 18:31:29 |
| Receipt Date: | 20170828 |
| Manifest ID: | 006067277SKS |
| Trans EPA ID: | TXR000081205 |
| Trans Name: | SAFETY-KLEEN SYSTEMS INC |
| Trans 2 EPA ID: | Not reported |
| Trans 2 Name: | Not reported |
| TSDF EPA ID: | CA0000084517 |
| Trans Name: | SAFETY-KLEEN SYSTEMS INC |
| TSDF Alt EPA ID: | Not reported |
| TSDF Alt Name: | Not reported |
| Waste Code Description: | 212 - Oxygenated solvents (acetone, butanol, ethyl acetate, etc. |
| RCRA Code: | F003 |
| Meth Code: | H141 - Storage, Bulking, And/Or Transfer Off Site--No Treatment/Reovery (H010-H129) Or (H131-H135) |
| Quantity Tons: | 0.0135 |
| Waste Quantity: | 27 |
| Quantity Unit: | P |
| Additional Code 1: | D039 |
| Additional Code 2: | D035 |
| Additional Code 3: | D018 |
| Additional Code 4: | D001 |
| Additional Code 5: | Not reported |

**HARROLD FORD (Continued)** **S123613281**

Additional Information:

| | |
|---|---|
| Year: | 2016 |
| Gen EPA ID: | CAD029030392 |
| Shipment Date: | 20151228 |
| Creation Date: | 6/8/2016 18:31:29 |
| Receipt Date: | 20160104 |
| Manifest ID: | 005228739SKS |
| Trans EPA ID: | TXR000081205 |
| Trans Name: | SAFETY-KLEEN SYSTEMS INC |
| Trans 2 EPA ID: | Not reported |
| Trans 2 Name: | Not reported |
| TSDF EPA ID: | CAD059494310 |
| Trans Name: | CLEAN HARBORS SAN JOSE LLC |
| TSDF Alt EPA ID: | Not reported |
| TSDF Alt Name: | Not reported |
| Waste Code Description: | 223 - Unspecified oil-containing waste |
| RCRA Code: | Not reported |
| Meth Code: | H141 - Storage, Bulking, And/Or Transfer Off Site--No Treatment/Reovery (H010-H129) Or (H131-H135) |
| Quantity Tons: | 0.1 |
| Waste Quantity: | 200 |
| Quantity Unit: | P |
| Additional Code 1: | Not reported |
| Additional Code 2: | Not reported |
| Additional Code 3: | Not reported |
| Additional Code 4: | Not reported |
| Additional Code 5: | Not reported |
| Shipment Date: | 20151228 |
| Creation Date: | 2/11/2016 22:15:11 |
| Receipt Date: | 20151228 |
| Manifest ID: | 005176907SKS |
| Trans EPA ID: | TXR000081205 |
| Trans Name: | SAFETY-KLEEN SYSTEMS INC |
| Trans 2 EPA ID: | Not reported |
| Trans 2 Name: | Not reported |
| TSDF EPA ID: | CA0000084517 |
| Trans Name: | SAFETY-KLEEN SYSTEMS INC |
| TSDF Alt EPA ID: | Not reported |
| TSDF Alt Name: | Not reported |
| Waste Code Description: | 134 - Aqueous solution with <10% total organic residues |
| RCRA Code: | Not reported |
| Meth Code: | H141 - Storage, Bulking, And/Or Transfer Off Site--No Treatment/Reovery (H010-H129) Or (H131-H135) |
| Quantity Tons: | 0.1512 |
| Waste Quantity: | 36 |
| Quantity Unit: | G |
| Additional Code 1: | Not reported |
| Additional Code 2: | Not reported |
| Additional Code 3: | Not reported |
| Additional Code 4: | Not reported |
| Additional Code 5: | Not reported |
| Shipment Date: | 20151228 |
| Creation Date: | 2/11/2016 22:15:11 |
| Receipt Date: | 20151228 |

**HARROLD FORD (Continued)** **S123613281**

| | |
|---|---|
| Manifest ID: | 005176907SKS |
| Trans EPA ID: | TXR000081205 |
| Trans Name: | SAFETY-KLEEN SYSTEMS INC |
| Trans 2 EPA ID: | Not reported |
| Trans 2 Name: | Not reported |
| TSDF EPA ID: | CA0000084517 |
| Trans Name: | SAFETY-KLEEN SYSTEMS INC |
| TSDF Alt EPA ID: | Not reported |
| TSDF Alt Name: | Not reported |
| Waste Code Description: | 212 - Oxygenated solvents (acetone, butanol, ethyl acetate, etc. |
| RCRA Code: | F003 |
| Meth Code: | H141 - Storage, Bulking, And/Or Transfer Off Site--No Treatment/Reovery (H010-H129) Or (H131-H135) |
| Quantity Tons: | 0.0135 |
| Waste Quantity: | 27 |
| Quantity Unit: | P |
| Additional Code 1: | D039 |
| Additional Code 2: | D035 |
| Additional Code 3: | D018 |
| Additional Code 4: | D001 |
| Additional Code 5: | Not reported |

| | |
|---|---|
| Shipment Date: | 20151214 |
| Creation Date: | 3/22/2016 22:15:24 |
| Receipt Date: | 20151214 |
| Manifest ID: | 005171725SKS |
| Trans EPA ID: | TXR000081205 |
| Trans Name: | SAFETY-KLEEN SYSTEMS INC |
| Trans 2 EPA ID: | Not reported |
| Trans 2 Name: | Not reported |
| TSDF EPA ID: | CAD982446874 |
| Trans Name: | SAFETY-KLEEN OF CALIFORNIA INC |
| TSDF Alt EPA ID: | Not reported |
| TSDF Alt Name: | Not reported |
| Waste Code Description: | 133 - Aqueous solution with 10% or more total organic residues |
| RCRA Code: | Not reported |
| Meth Code: | H141 - Storage, Bulking, And/Or Transfer Off Site--No Treatment/Reovery (H010-H129) Or (H131-H135) |
| Quantity Tons: | 0.35028 |
| Waste Quantity: | 84 |
| Quantity Unit: | G |
| Additional Code 1: | Not reported |
| Additional Code 2: | Not reported |
| Additional Code 3: | Not reported |
| Additional Code 4: | Not reported |
| Additional Code 5: | Not reported |

| | |
|---|---|
| Shipment Date: | 20151214 |
| Creation Date: | 2/8/2016 22:17:20 |
| Receipt Date: | 20151214 |
| Manifest ID: | 005169438SKS |
| Trans EPA ID: | TXR000081205 |
| Trans Name: | SAFETY-KLEEN SYSTEMS INC |
| Trans 2 EPA ID: | Not reported |
| Trans 2 Name: | Not reported |
| TSDF EPA ID: | CA0000084517 |
| Trans Name: | SAFETY-KLEEN SYSTEMS INC |

**HARROLD FORD (Continued)** **S123613281**

| | |
|---|---|
| TSDF Alt EPA ID: | Not reported |
| TSDF Alt Name: | Not reported |
| Waste Code Description: | 212 - Oxygenated solvents (acetone, butanol, ethyl acetate, etc. |
| RCRA Code: | F003 |
| Meth Code: | H141 - Storage, Bulking, And/Or Transfer Off Site--No Treatment/Reovery (H010-H129) Or (H131-H135) |
| Quantity Tons: | 0.0135 |
| Waste Quantity: | 27 |
| Quantity Unit: | P |
| Additional Code 1: | D039 |
| Additional Code 2: | D035 |
| Additional Code 3: | D018 |
| Additional Code 4: | D001 |
| Additional Code 5: | Not reported |
| | |
| Shipment Date: | 20151130 |
| Creation Date: | 6/11/2016 18:30:14 |
| Receipt Date: | 20151210 |
| Manifest ID: | 005228148SKS |
| Trans EPA ID: | TXR000081205 |
| Trans Name: | SAFETY-KLEEN SYSTEMS INC |
| Trans 2 EPA ID: | MOR000501981 |
| Trans 2 Name: | R&R TRUCKING |
| TSDF EPA ID: | UTD981552177 |
| Trans Name: | CLEAN HARBORS ARAGONITE LLC |
| TSDF Alt EPA ID: | Not reported |
| TSDF Alt Name: | Not reported |
| Waste Code Description: | 213 - Hydrocarbon solvents (benzene, hexane, Stoddard, etc. |
| RCRA Code: | D018 |
| Meth Code: | H040 - Incineration--Thermal Destruction Other Than Use As A Fuel |
| Quantity Tons: | 0.1 |
| Waste Quantity: | 200 |
| Quantity Unit: | P |
| Additional Code 1: | D001 |
| Additional Code 2: | Not reported |
| Additional Code 3: | Not reported |
| Additional Code 4: | Not reported |
| Additional Code 5: | Not reported |
| | |
| Shipment Date: | 20151130 |
| Creation Date: | 2/11/2016 22:15:11 |
| Receipt Date: | 20151203 |
| Manifest ID: | 005228149SKS |
| Trans EPA ID: | TXR000081205 |
| Trans Name: | SAFETY-KLEEN SYSTEMS INC |
| Trans 2 EPA ID: | Not reported |
| Trans 2 Name: | Not reported |
| TSDF EPA ID: | CAD059494310 |
| Trans Name: | CLEAN HARBORS SAN JOSE LLC |
| TSDF Alt EPA ID: | Not reported |
| TSDF Alt Name: | Not reported |
| Waste Code Description: | 223 - Unspecified oil-containing waste |
| RCRA Code: | Not reported |
| Meth Code: | H141 - Storage, Bulking, And/Or Transfer Off Site--No Treatment/Reovery (H010-H129) Or (H131-H135) |
| Quantity Tons: | 0.15 |
| Waste Quantity: | 300 |

**HARROLD FORD (Continued)** **S123613281**

| | |
|---|---|
| Quantity Unit: | P |
| Additional Code 1: | Not reported |
| Additional Code 2: | Not reported |
| Additional Code 3: | Not reported |
| Additional Code 4: | Not reported |
| Additional Code 5: | Not reported |
| | |
| Shipment Date: | 20151130 |
| Creation Date: | 1/11/2016 22:16:40 |
| Receipt Date: | 20151130 |
| Manifest ID: | 005159849SKS |
| Trans EPA ID: | TXR000081205 |
| Trans Name: | SAFETY-KLEEN SYSTEMS INC |
| Trans 2 EPA ID: | Not reported |
| Trans 2 Name: | Not reported |
| TSDF EPA ID: | CA0000084517 |
| Trans Name: | SAFETY-KLEEN SYSTEMS INC |
| TSDF Alt EPA ID: | Not reported |
| TSDF Alt Name: | Not reported |
| Waste Code Description: | 212 - Oxygenated solvents (acetone, butanol, ethyl acetate, etc. |
| RCRA Code: | F005 |
| Meth Code: | H141 - Storage, Bulking, And/Or Transfer Off Site--No Treatment/Reovery (H010-H129) Or (H131-H135) |
| Quantity Tons: | 0.0595 |
| Waste Quantity: | 119 |
| Quantity Unit: | P |
| Additional Code 1: | F003 |
| Additional Code 2: | D035 |
| Additional Code 3: | D018 |
| Additional Code 4: | D001 |
| Additional Code 5: | Not reported |
| | |
| Shipment Date: | 20151130 |
| Creation Date: | 1/11/2016 22:16:40 |
| Receipt Date: | 20151130 |
| Manifest ID: | 005159849SKS |
| Trans EPA ID: | TXR000081205 |
| Trans Name: | SAFETY-KLEEN SYSTEMS INC |
| Trans 2 EPA ID: | Not reported |
| Trans 2 Name: | Not reported |
| TSDF EPA ID: | CA0000084517 |
| Trans Name: | SAFETY-KLEEN SYSTEMS INC |
| TSDF Alt EPA ID: | Not reported |
| TSDF Alt Name: | Not reported |
| Waste Code Description: | 212 - Oxygenated solvents (acetone, butanol, ethyl acetate, etc. |
| RCRA Code: | F003 |
| Meth Code: | H141 - Storage, Bulking, And/Or Transfer Off Site--No Treatment/Reovery (H010-H129) Or (H131-H135) |
| Quantity Tons: | 0.0135 |
| Waste Quantity: | 27 |
| Quantity Unit: | P |
| Additional Code 1: | D039 |
| Additional Code 2: | D035 |
| Additional Code 3: | D018 |
| Additional Code 4: | D001 |
| Additional Code 5: | Not reported |

**HARROLD FORD (Continued)** **S123613281**

| | |
|---|---|
| Shipment Date: | 20151130 |
| Creation Date: | 1/21/2016 22:16:16 |
| Receipt Date: | 20151130 |
| Manifest ID: | 005159854SKS |
| Trans EPA ID: | TXR000081205 |
| Trans Name: | SAFETY-KLEEN SYSTEMS INC |
| Trans 2 EPA ID: | Not reported |
| Trans 2 Name: | Not reported |
| TSDF EPA ID: | CAD982446874 |
| Trans Name: | SAFETY-KLEEN OF CALIFORNIA INC |
| TSDF Alt EPA ID: | Not reported |
| TSDF Alt Name: | Not reported |
| Waste Code Description: | 133 - Aqueous solution with 10% or more total organic residues |
| RCRA Code: | Not reported |
| Meth Code: | H141 - Storage, Bulking, And/Or Transfer Off Site--No Treatment/Reovery (H010-H129) Or (H131-H135) |
| Quantity Tons: | 0.30024 |
| Waste Quantity: | 72 |
| Quantity Unit: | G |
| Additional Code 1: | Not reported |
| Additional Code 2: | Not reported |
| Additional Code 3: | Not reported |
| Additional Code 4: | Not reported |
| Additional Code 5: | Not reported |

Additional Information:

| | |
|---|---|
| Year: | 2015 |
| Gen EPA ID: | CAD029030392 |
| Shipment Date: | 20151228 |
| Creation Date: | 2/11/2016 22:15:11 |
| Receipt Date: | 20151228 |
| Manifest ID: | 005176907SKS |
| Trans EPA ID: | TXR000081205 |
| Trans Name: | SAFETY-KLEEN SYSTEMS INC |
| Trans 2 EPA ID: | Not reported |
| Trans 2 Name: | Not reported |
| TSDF EPA ID: | CA0000084517 |
| Trans Name: | SAFETY-KLEEN SYSTEMS INC |
| TSDF Alt EPA ID: | Not reported |
| TSDF Alt Name: | Not reported |
| Waste Code Description: | 134 - Aqueous solution with <10% total organic residues |
| RCRA Code: | Not reported |
| Meth Code: | H141 - Storage, Bulking, And/Or Transfer Off Site--No Treatment/Reovery (H010-H129) Or (H131-H135) |
| Quantity Tons: | 0.1512 |
| Waste Quantity: | 36 |
| Quantity Unit: | G |
| Additional Code 1: | Not reported |
| Additional Code 2: | Not reported |
| Additional Code 3: | Not reported |
| Additional Code 4: | Not reported |
| Additional Code 5: | Not reported |
| Shipment Date: | 20151228 |
| Creation Date: | 2/11/2016 22:15:11 |
| Receipt Date: | 20151228 |

**HARROLD FORD (Continued)** **S123613281**

| | |
|---|---|
| Manifest ID: | 005176907SKS |
| Trans EPA ID: | TXR000081205 |
| Trans Name: | SAFETY-KLEEN SYSTEMS INC |
| Trans 2 EPA ID: | Not reported |
| Trans 2 Name: | Not reported |
| TSDF EPA ID: | CA0000084517 |
| Trans Name: | SAFETY-KLEEN SYSTEMS INC |
| TSDF Alt EPA ID: | Not reported |
| TSDF Alt Name: | Not reported |
| Waste Code Description: | 212 - Oxygenated solvents (acetone, butanol, ethyl acetate, etc. |
| RCRA Code: | F003 |
| Meth Code: | H141 - Storage, Bulking, And/Or Transfer Off Site--No Treatment/Reovery (H010-H129) Or (H131-H135) |
| Quantity Tons: | 0.0135 |
| Waste Quantity: | 27 |
| Quantity Unit: | P |
| Additional Code 1: | D039 |
| Additional Code 2: | D035 |
| Additional Code 3: | D018 |
| Additional Code 4: | D001 |
| Additional Code 5: | Not reported |
| | |
| Shipment Date: | 20151228 |
| Creation Date: | 6/8/2016 18:31:29 |
| Receipt Date: | 20160104 |
| Manifest ID: | 005228739SKS |
| Trans EPA ID: | TXR000081205 |
| Trans Name: | SAFETY-KLEEN SYSTEMS INC |
| Trans 2 EPA ID: | Not reported |
| Trans 2 Name: | Not reported |
| TSDF EPA ID: | CAD059494310 |
| Trans Name: | CLEAN HARBORS SAN JOSE LLC |
| TSDF Alt EPA ID: | Not reported |
| TSDF Alt Name: | Not reported |
| Waste Code Description: | 223 - Unspecified oil-containing waste |
| RCRA Code: | Not reported |
| Meth Code: | H141 - Storage, Bulking, And/Or Transfer Off Site--No Treatment/Reovery (H010-H129) Or (H131-H135) |
| Quantity Tons: | 0.1 |
| Waste Quantity: | 200 |
| Quantity Unit: | P |
| Additional Code 1: | Not reported |
| Additional Code 2: | Not reported |
| Additional Code 3: | Not reported |
| Additional Code 4: | Not reported |
| Additional Code 5: | Not reported |
| | |
| Shipment Date: | 20151214 |
| Creation Date: | 2/8/2016 22:17:20 |
| Receipt Date: | 20151214 |
| Manifest ID: | 005169438SKS |
| Trans EPA ID: | TXR000081205 |
| Trans Name: | SAFETY-KLEEN SYSTEMS INC |
| Trans 2 EPA ID: | Not reported |
| Trans 2 Name: | Not reported |
| TSDF EPA ID: | CA0000084517 |
| Trans Name: | SAFETY-KLEEN SYSTEMS INC |

**HARROLD FORD (Continued)** **S123613281**

| | |
|---|---|
| TSDF Alt EPA ID: | Not reported |
| TSDF Alt Name: | Not reported |
| Waste Code Description: | 212 - Oxygenated solvents (acetone, butanol, ethyl acetate, etc. |
| RCRA Code: | F003 |
| Meth Code: | H141 - Storage, Bulking, And/Or Transfer Off Site--No Treatment/Reovery (H010-H129) Or (H131-H135) |
| Quantity Tons: | 0.0135 |
| Waste Quantity: | 27 |
| Quantity Unit: | P |
| Additional Code 1: | D039 |
| Additional Code 2: | D035 |
| Additional Code 3: | D018 |
| Additional Code 4: | D001 |
| Additional Code 5: | Not reported |
| | |
| Shipment Date: | 20151214 |
| Creation Date: | 3/22/2016 22:15:24 |
| Receipt Date: | 20151214 |
| Manifest ID: | 005171725SKS |
| Trans EPA ID: | TXR000081205 |
| Trans Name: | SAFETY-KLEEN SYSTEMS INC |
| Trans 2 EPA ID: | Not reported |
| Trans 2 Name: | Not reported |
| TSDF EPA ID: | CAD982446874 |
| Trans Name: | SAFETY-KLEEN OF CALIFORNIA INC |
| TSDF Alt EPA ID: | Not reported |
| TSDF Alt Name: | Not reported |
| Waste Code Description: | 133 - Aqueous solution with 10% or more total organic residues |
| RCRA Code: | Not reported |
| Meth Code: | H141 - Storage, Bulking, And/Or Transfer Off Site--No Treatment/Reovery (H010-H129) Or (H131-H135) |
| Quantity Tons: | 0.35028 |
| Waste Quantity: | 84 |
| Quantity Unit: | G |
| Additional Code 1: | Not reported |
| Additional Code 2: | Not reported |
| Additional Code 3: | Not reported |
| Additional Code 4: | Not reported |
| Additional Code 5: | Not reported |
| | |
| Shipment Date: | 20151130 |
| Creation Date: | 6/11/2016 18:30:14 |
| Receipt Date: | 20151210 |
| Manifest ID: | 005228148SKS |
| Trans EPA ID: | TXR000081205 |
| Trans Name: | SAFETY-KLEEN SYSTEMS INC |
| Trans 2 EPA ID: | MOR000501981 |
| Trans 2 Name: | R&R TRUCKING |
| TSDF EPA ID: | UTD981552177 |
| Trans Name: | CLEAN HARBORS ARAGONITE LLC |
| TSDF Alt EPA ID: | Not reported |
| TSDF Alt Name: | Not reported |
| Waste Code Description: | 213 - Hydrocarbon solvents (benzene, hexane, Stoddard, etc. |
| RCRA Code: | D018 |
| Meth Code: | H040 - Incineration--Thermal Destruction Other Than Use As A Fuel |
| Quantity Tons: | 0.1 |
| Waste Quantity: | 200 |

**HARROLD FORD (Continued)** **S123613281**

| | |
|---|---|
| Quantity Unit: | P |
| Additional Code 1: | D001 |
| Additional Code 2: | Not reported |
| Additional Code 3: | Not reported |
| Additional Code 4: | Not reported |
| Additional Code 5: | Not reported |
| | |
| Shipment Date: | 20151130 |
| Creation Date: | 1/11/2016 22:16:40 |
| Receipt Date: | 20151130 |
| Manifest ID: | 005159849SKS |
| Trans EPA ID: | TXR000081205 |
| Trans Name: | SAFETY-KLEEN SYSTEMS INC |
| Trans 2 EPA ID: | Not reported |
| Trans 2 Name: | Not reported |
| TSDF EPA ID: | CA0000084517 |
| Trans Name: | SAFETY-KLEEN SYSTEMS INC |
| TSDF Alt EPA ID: | Not reported |
| TSDF Alt Name: | Not reported |
| Waste Code Description: | 212 - Oxygenated solvents (acetone, butanol, ethyl acetate, etc. |
| RCRA Code: | F003 |
| Meth Code: | H141 - Storage, Bulking, And/Or Transfer Off Site--No Treatment/Reovery (H010-H129) Or (H131-H135) |
| Quantity Tons: | 0.0135 |
| Waste Quantity: | 27 |
| Quantity Unit: | P |
| Additional Code 1: | D039 |
| Additional Code 2: | D035 |
| Additional Code 3: | D018 |
| Additional Code 4: | D001 |
| Additional Code 5: | Not reported |
| | |
| Shipment Date: | 20151130 |
| Creation Date: | 1/21/2016 22:16:16 |
| Receipt Date: | 20151130 |
| Manifest ID: | 005159854SKS |
| Trans EPA ID: | TXR000081205 |
| Trans Name: | SAFETY-KLEEN SYSTEMS INC |
| Trans 2 EPA ID: | Not reported |
| Trans 2 Name: | Not reported |
| TSDF EPA ID: | CAD982446874 |
| Trans Name: | SAFETY-KLEEN OF CALIFORNIA INC |
| TSDF Alt EPA ID: | Not reported |
| TSDF Alt Name: | Not reported |
| Waste Code Description: | 133 - Aqueous solution with 10% or more total organic residues |
| RCRA Code: | Not reported |
| Meth Code: | H141 - Storage, Bulking, And/Or Transfer Off Site--No Treatment/Reovery (H010-H129) Or (H131-H135) |
| Quantity Tons: | 0.30024 |
| Waste Quantity: | 72 |
| Quantity Unit: | G |
| Additional Code 1: | Not reported |
| Additional Code 2: | Not reported |
| Additional Code 3: | Not reported |
| Additional Code 4: | Not reported |
| Additional Code 5: | Not reported |

**HARROLD FORD (Continued)** **S123613281**

| | |
|---|---|
| Shipment Date: | 20151130 |
| Creation Date: | 2/11/2016 22:15:11 |
| Receipt Date: | 20151203 |
| Manifest ID: | 005228149SKS |
| Trans EPA ID: | TXR000081205 |
| Trans Name: | SAFETY-KLEEN SYSTEMS INC |
| Trans 2 EPA ID: | Not reported |
| Trans 2 Name: | Not reported |
| TSDF EPA ID: | CAD059494310 |
| Trans Name: | CLEAN HARBORS SAN JOSE LLC |
| TSDF Alt EPA ID: | Not reported |
| TSDF Alt Name: | Not reported |
| Waste Code Description: | 223 - Unspecified oil-containing waste |
| RCRA Code: | Not reported |
| Meth Code: | H141 - Storage, Bulking, And/Or Transfer Off Site--No Treatment/Reovery (H010-H129) Or (H131-H135) |
| Quantity Tons: | 0.15 |
| Waste Quantity: | 300 |
| Quantity Unit: | P |
| Additional Code 1: | Not reported |
| Additional Code 2: | Not reported |
| Additional Code 3: | Not reported |
| Additional Code 4: | Not reported |
| Additional Code 5: | Not reported |

| | |
|---|---|
| Shipment Date: | 20151130 |
| Creation Date: | 1/11/2016 22:16:40 |
| Receipt Date: | 20151130 |
| Manifest ID: | 005159849SKS |
| Trans EPA ID: | TXR000081205 |
| Trans Name: | SAFETY-KLEEN SYSTEMS INC |
| Trans 2 EPA ID: | Not reported |
| Trans 2 Name: | Not reported |
| TSDF EPA ID: | CA0000084517 |
| Trans Name: | SAFETY-KLEEN SYSTEMS INC |
| TSDF Alt EPA ID: | Not reported |
| TSDF Alt Name: | Not reported |
| Waste Code Description: | 212 - Oxygenated solvents (acetone, butanol, ethyl acetate, etc. |
| RCRA Code: | F005 |
| Meth Code: | H141 - Storage, Bulking, And/Or Transfer Off Site--No Treatment/Reovery (H010-H129) Or (H131-H135) |
| Quantity Tons: | 0.0595 |
| Waste Quantity: | 119 |
| Quantity Unit: | P |
| Additional Code 1: | F003 |
| Additional Code 2: | D035 |
| Additional Code 3: | D018 |
| Additional Code 4: | D001 |
| Additional Code 5: | Not reported |

Additional Information:

| | |
|---|---|
| Year: | 2014 |
| Gen EPA ID: | CAD029030392 |

| | |
|---|---|
| Shipment Date: | 20141229 |
| Creation Date: | 3/3/2015 22:15:07 |
| Receipt Date: | 20141229 |

**HARROLD FORD (Continued)** **S123613281**

| | |
|---|---|
| Manifest ID: | 004688952SKS |
| Trans EPA ID: | TXR000081205 |
| Trans Name: | SAFETY-KLEEN SYSTEMS INC |
| Trans 2 EPA ID: | Not reported |
| Trans 2 Name: | Not reported |
| TSDF EPA ID: | CA0000084517 |
| Trans Name: | SAFETY-KLEEN SYSTEMS INC |
| TSDF Alt EPA ID: | Not reported |
| TSDF Alt Name: | Not reported |
| Waste Code Description: | 212 - Oxygenated solvents (acetone, butanol, ethyl acetate, etc. |
| RCRA Code: | F003 |
| Meth Code: | H141 - Storage, Bulking, And/Or Transfer Off Site--No Treatment/Reovery (H010-H129) Or (H131-H135) |
| Quantity Tons: | 0.0135 |
| Waste Quantity: | 27 |
| Quantity Unit: | P |
| Additional Code 1: | D039 |
| Additional Code 2: | D035 |
| Additional Code 3: | D018 |
| Additional Code 4: | D001 |
| Additional Code 5: | Not reported |
| | |
| Shipment Date: | 20141229 |
| Creation Date: | 3/19/2015 22:14:50 |
| Receipt Date: | 20150106 |
| Manifest ID: | 004689012SKS |
| Trans EPA ID: | TXR000081205 |
| Trans Name: | SAFETY-KLEEN SYSTEMS INC |
| Trans 2 EPA ID: | Not reported |
| Trans 2 Name: | Not reported |
| TSDF EPA ID: | CAD059494310 |
| Trans Name: | CLEAN HARBORS SAN JOSE LLC |
| TSDF Alt EPA ID: | Not reported |
| TSDF Alt Name: | Not reported |
| Waste Code Description: | 223 - Unspecified oil-containing waste |
| RCRA Code: | Not reported |
| Meth Code: | H141 - Storage, Bulking, And/Or Transfer Off Site--No Treatment/Reovery (H010-H129) Or (H131-H135) |
| Quantity Tons: | 0.1 |
| Waste Quantity: | 200 |
| Quantity Unit: | P |
| Additional Code 1: | Not reported |
| Additional Code 2: | Not reported |
| Additional Code 3: | Not reported |
| Additional Code 4: | Not reported |
| Additional Code 5: | Not reported |
| | |
| Shipment Date: | 20141229 |
| Creation Date: | 7/9/2015 22:15:23 |
| Receipt Date: | 20150115 |
| Manifest ID: | 004689013SKS |
| Trans EPA ID: | TXR000081205 |
| Trans Name: | SAFETY-KLEEN SYSTEMS INC |
| Trans 2 EPA ID: | AZR000513770 |
| Trans 2 Name: | SLT |
| TSDF EPA ID: | UTD981552177 |
| Trans Name: | CLEAN HARBORS ARAGONITE LLC |

**HARROLD FORD (Continued)** **S123613281**

| | |
|---|---|
| TSDF Alt EPA ID: | Not reported |
| TSDF Alt Name: | Not reported |
| Waste Code Description: | 213 - Hydrocarbon solvents (benzene, hexane, Stoddard, etc. |
| RCRA Code: | D018 |
| Meth Code: | H040 - Incineration--Thermal Destruction Other Than Use As A Fuel |
| Quantity Tons: | 0.15 |
| Waste Quantity: | 300 |
| Quantity Unit: | P |
| Additional Code 1: | D001 |
| Additional Code 2: | Not reported |
| Additional Code 3: | Not reported |
| Additional Code 4: | Not reported |
| Additional Code 5: | Not reported |
| | |
| Shipment Date: | 20141215 |
| Creation Date: | 2/6/2015 22:15:34 |
| Receipt Date: | 20141215 |
| Manifest ID: | 004688601SKS |
| Trans EPA ID: | TXR000081205 |
| Trans Name: | SAFETY-KLEEN SYSTEMS INC |
| Trans 2 EPA ID: | Not reported |
| Trans 2 Name: | Not reported |
| TSDF EPA ID: | CA0000084517 |
| Trans Name: | SAFETY-KLEEN SYSTEMS INC |
| TSDF Alt EPA ID: | Not reported |
| TSDF Alt Name: | Not reported |
| Waste Code Description: | 212 - Oxygenated solvents (acetone, butanol, ethyl acetate, etc. |
| RCRA Code: | F003 |
| Meth Code: | H141 - Storage, Bulking, And/Or Transfer Off Site--No Treatment/Reovery (H010-H129) Or (H131-H135) |
| Quantity Tons: | 0.0135 |
| Waste Quantity: | 27 |
| Quantity Unit: | P |
| Additional Code 1: | D039 |
| Additional Code 2: | D035 |
| Additional Code 3: | D018 |
| Additional Code 4: | D001 |
| Additional Code 5: | Not reported |
| | |
| Shipment Date: | 20141201 |
| Creation Date: | 1/26/2015 22:15:24 |
| Receipt Date: | 20141201 |
| Manifest ID: | 004684728SKS |
| Trans EPA ID: | TXR000081205 |
| Trans Name: | SAFETY-KLEEN SYSTEMS INC |
| Trans 2 EPA ID: | Not reported |
| Trans 2 Name: | Not reported |
| TSDF EPA ID: | CA0000084517 |
| Trans Name: | SAFETY-KLEEN SYSTEMS INC |
| TSDF Alt EPA ID: | Not reported |
| TSDF Alt Name: | Not reported |
| Waste Code Description: | 212 - Oxygenated solvents (acetone, butanol, ethyl acetate, etc. |
| RCRA Code: | F003 |
| Meth Code: | H141 - Storage, Bulking, And/Or Transfer Off Site--No Treatment/Reovery (H010-H129) Or (H131-H135) |
| Quantity Tons: | 0.0135 |
| Waste Quantity: | 27 |

**HARROLD FORD (Continued)** **S123613281**

| | |
|---|---|
| Quantity Unit: | P |
| Additional Code 1: | D039 |
| Additional Code 2: | D035 |
| Additional Code 3: | D018 |
| Additional Code 4: | D001 |
| Additional Code 5: | Not reported |
| | |
| Shipment Date: | 20141201 |
| Creation Date: | 1/27/2016 22:15:12 |
| Receipt Date: | Not reported |
| Manifest ID: | 004684980SKS |
| Trans EPA ID: | TXR000081205 |
| Trans Name: | SAFETY-KLEEN SYSTEMS INC |
| Trans 2 EPA ID: | Not reported |
| Trans 2 Name: | Not reported |
| TSDF EPA ID: | UTD981552177 |
| Trans Name: | CLEAN HARBORS ARAGONITE LLC |
| TSDF Alt EPA ID: | Not reported |
| TSDF Alt Name: | Not reported |
| Waste Code Description: | 213 - Hydrocarbon solvents (benzene, hexane, Stoddard, etc. |
| RCRA Code: | D018 |
| Meth Code: | - Not reported |
| Quantity Tons: | 0.1 |
| Waste Quantity: | 200 |
| Quantity Unit: | P |
| Additional Code 1: | D001 |
| Additional Code 2: | Not reported |
| Additional Code 3: | Not reported |
| Additional Code 4: | Not reported |
| Additional Code 5: | Not reported |
| | |
| Shipment Date: | 20141201 |
| Creation Date: | 2/14/2015 22:15:08 |
| Receipt Date: | 20141205 |
| Manifest ID: | 004684979SKS |
| Trans EPA ID: | TXR000081205 |
| Trans Name: | SAFETY-KLEEN SYSTEMS INC |
| Trans 2 EPA ID: | Not reported |
| Trans 2 Name: | Not reported |
| TSDF EPA ID: | CAD059494310 |
| Trans Name: | CLEAN HARBORS SAN JOSE LLC |
| TSDF Alt EPA ID: | Not reported |
| TSDF Alt Name: | Not reported |
| Waste Code Description: | 223 - Unspecified oil-containing waste |
| RCRA Code: | Not reported |
| Meth Code: | H141 - Storage, Bulking, And/Or Transfer Off Site--No Treatment/Reovery (H010-H129) Or (H131-H135) |
| Quantity Tons: | 0.15 |
| Waste Quantity: | 300 |
| Quantity Unit: | P |
| Additional Code 1: | Not reported |
| Additional Code 2: | Not reported |
| Additional Code 3: | Not reported |
| Additional Code 4: | Not reported |
| Additional Code 5: | Not reported |
| | |
| Shipment Date: | 20141118 |

**HARROLD FORD (Continued)** **S123613281**

| | |
|---|---|
| Creation Date: | 12/29/2014 22:15:00 |
| Receipt Date: | 20141118 |
| Manifest ID: | 004521446SKS |
| Trans EPA ID: | TXR000081205 |
| Trans Name: | SAFETY-KLEEN SYSTEMS INC |
| Trans 2 EPA ID: | Not reported |
| Trans 2 Name: | Not reported |
| TSDF EPA ID: | CA0000084517 |
| Trans Name: | SAFETY-KLEEN SYSTEMS INC |
| TSDF Alt EPA ID: | Not reported |
| TSDF Alt Name: | Not reported |
| Waste Code Description: | 212 - Oxygenated solvents (acetone, butanol, ethyl acetate, etc. |
| RCRA Code: | F003 |
| Meth Code: | H141 - Storage, Bulking, And/Or Transfer Off Site--No Treatment/Reovery (H010-H129) Or (H131-H135) |
| Quantity Tons: | 0.0135 |
| Waste Quantity: | 27 |
| Quantity Unit: | P |
| Additional Code 1: | D039 |
| Additional Code 2: | D035 |
| Additional Code 3: | D018 |
| Additional Code 4: | D001 |
| Additional Code 5: | Not reported |

| | |
|---|---|
| Shipment Date: | 20141105 |
| Creation Date: | 4/8/2015 22:14:59 |
| Receipt Date: | 20141120 |
| Manifest ID: | 004521234SKS |
| Trans EPA ID: | TXR000081205 |
| Trans Name: | SAFETY-KLEEN SYSTEMS INC |
| Trans 2 EPA ID: | MOR000501981 |
| Trans 2 Name: | AATCO |
| TSDF EPA ID: | UTD981552177 |
| Trans Name: | CLEAN HARBORS ARAGONITE LLC |
| TSDF Alt EPA ID: | Not reported |
| TSDF Alt Name: | Not reported |
| Waste Code Description: | 252 - Oher still bottom waste 261 Polychlorinated biphenyls and material containing PCBs |
| RCRA Code: | Not reported |
| Meth Code: | H040 - Incineration--Thermal Destruction Other Than Use As A Fuel |
| Quantity Tons: | 0.05 |
| Waste Quantity: | 100 |
| Quantity Unit: | P |
| Additional Code 1: | Not reported |
| Additional Code 2: | Not reported |
| Additional Code 3: | Not reported |
| Additional Code 4: | Not reported |
| Additional Code 5: | Not reported |

| | |
|---|---|
| Shipment Date: | 20141103 |
| Creation Date: | 1/2/2015 22:15:10 |
| Receipt Date: | 20141103 |
| Manifest ID: | 004423778SKS |
| Trans EPA ID: | TXR000081205 |
| Trans Name: | SAFETY-KLEEN SYSTEMS INC |
| Trans 2 EPA ID: | Not reported |
| Trans 2 Name: | Not reported |

**HARROLD FORD (Continued)** **S123613281**

| | |
|---|---|
| TSDF EPA ID: | CA0000084517 |
| Trans Name: | SAFETY-KLEEN SYSTEMS INC |
| TSDF Alt EPA ID: | Not reported |
| TSDF Alt Name: | Not reported |
| Waste Code Description: | 212 - Oxygenated solvents (acetone, butanol, ethyl acetate, etc. |
| RCRA Code: | F005 |
| Meth Code: | H141 - Storage, Bulking, And/Or Transfer Off Site--No Treatment/Reovery (H010-H129) Or (H131-H135) |
| Quantity Tons: | 0.0595 |
| Waste Quantity: | 119 |
| Quantity Unit: | P |
| Additional Code 1: | F003 |
| Additional Code 2: | D035 |
| Additional Code 3: | D018 |
| Additional Code 4: | D001 |
| Additional Code 5: | Not reported |

Additional Information:

| | |
|---|---|
| Year: | 2013 |
| Gen EPA ID: | CAD029030392 |
| Shipment Date: | 20131230 |
| Creation Date: | 1/29/2014 22:15:13 |
| Receipt Date: | 20131230 |
| Manifest ID: | 004079289SKS |
| Trans EPA ID: | TXR000081205 |
| Trans Name: | SAFETY-KLEEN SYSTEMS INC |
| Trans 2 EPA ID: | Not reported |
| Trans 2 Name: | Not reported |
| TSDF EPA ID: | CA0000084517 |
| Trans Name: | SAFETY-KLEEN SYSTEMS INC |
| TSDF Alt EPA ID: | Not reported |
| TSDF Alt Name: | Not reported |
| Waste Code Description: | 212 - Oxygenated solvents (acetone, butanol, ethyl acetate, etc. |
| RCRA Code: | F003 |
| Meth Code: | H141 - Storage, Bulking, And/Or Transfer Off Site--No Treatment/Reovery (H010-H129) Or (H131-H135) |
| Quantity Tons: | 0.0135 |
| Waste Quantity: | 27 |
| Quantity Unit: | P |
| Additional Code 1: | D039 |
| Additional Code 2: | D035 |
| Additional Code 3: | D018 |
| Additional Code 4: | D001 |
| Additional Code 5: | Not reported |
| Shipment Date: | 20131216 |
| Creation Date: | 1/13/2014 22:15:14 |
| Receipt Date: | 20131216 |
| Manifest ID: | 004061317SKS |
| Trans EPA ID: | TXR000081205 |
| Trans Name: | SAFETY-KLEEN SYSTEMS INC |
| Trans 2 EPA ID: | Not reported |
| Trans 2 Name: | Not reported |
| TSDF EPA ID: | CA0000084517 |
| Trans Name: | SAFETY-KLEEN SYSTEMS INC |
| TSDF Alt EPA ID: | Not reported |

**HARROLD FORD (Continued)** **S123613281**

| | |
|---|---|
| TSDF Alt Name: | Not reported |
| Waste Code Description: | 212 - Oxygenated solvents (acetone, butanol, ethyl acetate, etc. |
| RCRA Code: | F003 |
| Meth Code: | H141 - Storage, Bulking, And/Or Transfer Off Site--No Treatment/Reovery (H010-H129) Or (H131-H135) |
| Quantity Tons: | 0.0135 |
| Waste Quantity: | 27 |
| Quantity Unit: | P |
| Additional Code 1: | D039 |
| Additional Code 2: | D035 |
| Additional Code 3: | D018 |
| Additional Code 4: | D001 |
| Additional Code 5: | Not reported |
| | |
| Shipment Date: | 20131202 |
| Creation Date: | 1/13/2014 22:15:14 |
| Receipt Date: | 20131203 |
| Manifest ID: | 004066911SKS |
| Trans EPA ID: | TXR000081205 |
| Trans Name: | SAFETY-KLEEN SYSTEMS INC |
| Trans 2 EPA ID: | Not reported |
| Trans 2 Name: | Not reported |
| TSDF EPA ID: | CA0000084517 |
| Trans Name: | SAFETY-KLEEN SYSTEMS INC |
| TSDF Alt EPA ID: | Not reported |
| TSDF Alt Name: | Not reported |
| Waste Code Description: | 212 - Oxygenated solvents (acetone, butanol, ethyl acetate, etc. |
| RCRA Code: | F003 |
| Meth Code: | H141 - Storage, Bulking, And/Or Transfer Off Site--No Treatment/Reovery (H010-H129) Or (H131-H135) |
| Quantity Tons: | 0.0135 |
| Waste Quantity: | 27 |
| Quantity Unit: | P |
| Additional Code 1: | D039 |
| Additional Code 2: | D035 |
| Additional Code 3: | D018 |
| Additional Code 4: | D001 |
| Additional Code 5: | Not reported |
| | |
| Shipment Date: | 20131202 |
| Creation Date: | 1/13/2014 22:15:14 |
| Receipt Date: | 20131203 |
| Manifest ID: | 004066911SKS |
| Trans EPA ID: | TXR000081205 |
| Trans Name: | SAFETY-KLEEN SYSTEMS INC |
| Trans 2 EPA ID: | Not reported |
| Trans 2 Name: | Not reported |
| TSDF EPA ID: | CA0000084517 |
| Trans Name: | SAFETY-KLEEN SYSTEMS INC |
| TSDF Alt EPA ID: | Not reported |
| TSDF Alt Name: | Not reported |
| Waste Code Description: | 212 - Oxygenated solvents (acetone, butanol, ethyl acetate, etc. |
| RCRA Code: | F005 |
| Meth Code: | H141 - Storage, Bulking, And/Or Transfer Off Site--No Treatment/Reovery (H010-H129) Or (H131-H135) |
| Quantity Tons: | 0.0595 |
| Waste Quantity: | 119 |

**HARROLD FORD (Continued)** **S123613281**

| | |
|---|---|
| Quantity Unit: | P |
| Additional Code 1: | F003 |
| Additional Code 2: | D035 |
| Additional Code 3: | D018 |
| Additional Code 4: | D001 |
| Additional Code 5: | Not reported |
| | |
| Shipment Date: | 20131202 |
| Creation Date: | 5/20/2014 22:14:51 |
| Receipt Date: | 20131211 |
| Manifest ID: | 003957984SKS |
| Trans EPA ID: | TXR000081205 |
| Trans Name: | SAFETY-KLEEN SYSTEMS INC |
| Trans 2 EPA ID: | AZR000508515 |
| Trans 2 Name: | SLT |
| TSDF EPA ID: | UTD981552177 |
| Trans Name: | CLEAN HARBORS ARAGONITE LLC |
| TSDF Alt EPA ID: | Not reported |
| TSDF Alt Name: | Not reported |
| Waste Code Description: | 252 - Oher still bottom waste 261 Polychlorinated biphenyls and material containing PCBs |
| RCRA Code: | Not reported |
| Meth Code: | H040 - Incineration--Thermal Destruction Other Than Use As A Fuel |
| Quantity Tons: | 0.05 |
| Waste Quantity: | 100 |
| Quantity Unit: | P |
| Additional Code 1: | Not reported |
| Additional Code 2: | Not reported |
| Additional Code 3: | Not reported |
| Additional Code 4: | Not reported |
| Additional Code 5: | Not reported |
| | |
| Shipment Date: | 20131118 |
| Creation Date: | 12/23/2013 22:15:20 |
| Receipt Date: | 20131118 |
| Manifest ID: | 004024958SKS |
| Trans EPA ID: | TXR000081205 |
| Trans Name: | SAFETY-KLEEN SYSTEMS INC |
| Trans 2 EPA ID: | Not reported |
| Trans 2 Name: | Not reported |
| TSDF EPA ID: | CA0000084517 |
| Trans Name: | SAFETY-KLEEN SYSTEMS INC |
| TSDF Alt EPA ID: | Not reported |
| TSDF Alt Name: | Not reported |
| Waste Code Description: | 212 - Oxygenated solvents (acetone, butanol, ethyl acetate, etc. |
| RCRA Code: | F003 |
| Meth Code: | H141 - Storage, Bulking, And/Or Transfer Off Site--No Treatment/Reovery (H010-H129) Or (H131-H135) |
| Quantity Tons: | 0.027 |
| Waste Quantity: | 54 |
| Quantity Unit: | P |
| Additional Code 1: | D039 |
| Additional Code 2: | D035 |
| Additional Code 3: | D018 |
| Additional Code 4: | D001 |
| Additional Code 5: | Not reported |

**HARROLD FORD (Continued)** **S123613281**

| | |
|---|---|
| Shipment Date: | 20131104 |
| Creation Date: | 12/4/2013 22:15:12 |
| Receipt Date: | 20131104 |
| Manifest ID: | 003739909SKS |
| Trans EPA ID: | TXR000081205 |
| Trans Name: | SAFETY-KLEEN SYSTEMS INC |
| Trans 2 EPA ID: | Not reported |
| Trans 2 Name: | Not reported |
| TSDF EPA ID: | CA0000084517 |
| Trans Name: | SAFETY-KLEEN SYSTEMS INC |
| TSDF Alt EPA ID: | Not reported |
| TSDF Alt Name: | Not reported |
| Waste Code Description: | 212 - Oxygenated solvents (acetone, butanol, ethyl acetate, etc. |
| RCRA Code: | F003 |
| Meth Code: | H141 - Storage, Bulking, And/Or Transfer Off Site--No Treatment/Reovery (H010-H129) Or (H131-H135) |
| Quantity Tons: | 0.0135 |
| Waste Quantity: | 27 |
| Quantity Unit: | P |
| Additional Code 1: | D039 |
| Additional Code 2: | D035 |
| Additional Code 3: | D018 |
| Additional Code 4: | D001 |
| Additional Code 5: | Not reported |

| | |
|---|---|
| Shipment Date: | 20131022 |
| Creation Date: | 12/4/2013 22:15:18 |
| Receipt Date: | 20131023 |
| Manifest ID: | 010830594JJK |
| Trans EPA ID: | TXR000081205 |
| Trans Name: | SAFETY KLEEN SYSTEMS INC |
| Trans 2 EPA ID: | Not reported |
| Trans 2 Name: | Not reported |
| TSDF EPA ID: | CAD980887418 |
| Trans Name: | EVERGREEN OIL INC |
| TSDF Alt EPA ID: | Not reported |
| TSDF Alt Name: | Not reported |
| Waste Code Description: | 213 - Hydrocarbon solvents (benzene, hexane, Stoddard, etc. |
| RCRA Code: | D018 |
| Meth Code: | H141 - Storage, Bulking, And/Or Transfer Off Site--No Treatment/Reovery (H010-H129) Or (H131-H135) |
| Quantity Tons: | 0.2085 |
| Waste Quantity: | 50 |
| Quantity Unit: | G |
| Additional Code 1: | D001 |
| Additional Code 2: | Not reported |
| Additional Code 3: | Not reported |
| Additional Code 4: | Not reported |
| Additional Code 5: | Not reported |

| | |
|---|---|
| Shipment Date: | 20131022 |
| Creation Date: | 12/4/2013 22:15:18 |
| Receipt Date: | 20131023 |
| Manifest ID: | 010830594JJK |
| Trans EPA ID: | TXR000081205 |
| Trans Name: | SAFETY KLEEN SYSTEMS INC |
| Trans 2 EPA ID: | Not reported |

**HARROLD FORD (Continued)** **S123613281**

Trans 2 Name: Not reported
TSDF EPA ID: CAD980887418
Trans Name: EVERGREEN OIL INC
TSDF Alt EPA ID: Not reported
TSDF Alt Name: Not reported
Waste Code Description: 223 - Unspecified oil-containing waste
RCRA Code: Not reported
Meth Code: H141 - Storage, Bulking, And/Or Transfer Off Site--No Treatment/Reovery (H010-H129) Or (H131-H135)
Quantity Tons: 0.075
Waste Quantity: 150
Quantity Unit: P
Additional Code 1: Not reported
Additional Code 2: Not reported
Additional Code 3: Not reported
Additional Code 4: Not reported
Additional Code 5: Not reported

Shipment Date: 20131021
Creation Date: 12/4/2013 22:15:12
Receipt Date: 20131021
Manifest ID: 003746731SKS
Trans EPA ID: TXR000081205
Trans Name: SAFETY-KLEEN SYSTEMS INC
Trans 2 EPA ID: Not reported
Trans 2 Name: Not reported
TSDF EPA ID: CA0000084517
Trans Name: SAFETY-KLEEN SYSTEMS INC
TSDF Alt EPA ID: Not reported
TSDF Alt Name: Not reported
Waste Code Description: 212 - Oxygenated solvents (acetone, butanol, ethyl acetate, etc.
RCRA Code: F003
Meth Code: H141 - Storage, Bulking, And/Or Transfer Off Site--No Treatment/Reovery (H010-H129) Or (H131-H135)
Quantity Tons: 0.0135
Waste Quantity: 27
Quantity Unit: P
Additional Code 1: D039
Additional Code 2: D035
Additional Code 3: D018
Additional Code 4: D001
Additional Code 5: Not reported

Additional Information:
Year: 2012
Gen EPA ID: CAD029030392

Shipment Date: 20121231
Creation Date: 5/21/2013 22:15:06
Receipt Date: 20130107
Manifest ID: 003520422SKS
Trans EPA ID: TXR000081205
Trans Name: SAFETY-KLEEN SYSTEMS, INC.
Trans 2 EPA ID: OKD981588791
Trans 2 Name: TRIAD TRANSPORT INC.
TSDF EPA ID: TXD077603371
Trans Name: SAFETY-KLEEN SYSTEMS, INC.

**HARROLD FORD (Continued)** **S123613281**

| | |
|---|---|
| TSDF Alt EPA ID: | Not reported |
| TSDF Alt Name: | Not reported |
| Waste Code Description: | 252 - Oher still bottom waste 261 Polychlorinated biphenyls and material containing PCBs |
| RCRA Code: | D008 |
| Meth Code: | H061 - Fuel Blending Prior To Energy Recovery At Another Site |
| Quantity Tons: | 0.05 |
| Waste Quantity: | 100 |
| Quantity Unit: | P |
| Additional Code 1: | D007 |
| Additional Code 2: | D006 |
| Additional Code 3: | Not reported |
| Additional Code 4: | Not reported |
| Additional Code 5: | Not reported |
| | |
| Shipment Date: | 20121231 |
| Creation Date: | 2/18/2013 22:15:20 |
| Receipt Date: | 20121231 |
| Manifest ID: | 003682237SKS |
| Trans EPA ID: | TXR000081205 |
| Trans Name: | SAFETY-KLEEN SYSTEMS INC |
| Trans 2 EPA ID: | Not reported |
| Trans 2 Name: | Not reported |
| TSDF EPA ID: | CA0000084517 |
| Trans Name: | SAFETY-KLEEN SYSTEMS INC |
| TSDF Alt EPA ID: | Not reported |
| TSDF Alt Name: | Not reported |
| Waste Code Description: | 212 - Oxygenated solvents (acetone, butanol, ethyl acetate, etc. |
| RCRA Code: | F003 |
| Meth Code: | H141 - Storage, Bulking, And/Or Transfer Off Site--No Treatment/Reovery (H010-H129) Or (H131-H135) |
| Quantity Tons: | 0.0135 |
| Waste Quantity: | 27 |
| Quantity Unit: | P |
| Additional Code 1: | D039 |
| Additional Code 2: | D035 |
| Additional Code 3: | D018 |
| Additional Code 4: | D001 |
| Additional Code 5: | Not reported |
| | |
| Shipment Date: | 20121217 |
| Creation Date: | 2/14/2013 22:15:16 |
| Receipt Date: | 20121217 |
| Manifest ID: | 003455450SKS |
| Trans EPA ID: | TXR000081205 |
| Trans Name: | SAFETY-KLEEN SYSTEMS INC |
| Trans 2 EPA ID: | Not reported |
| Trans 2 Name: | Not reported |
| TSDF EPA ID: | CA0000084517 |
| Trans Name: | SAFETY-KLEEN SYSTEMS INC |
| TSDF Alt EPA ID: | Not reported |
| TSDF Alt Name: | Not reported |
| Waste Code Description: | 212 - Oxygenated solvents (acetone, butanol, ethyl acetate, etc. |
| RCRA Code: | F003 |
| Meth Code: | H141 - Storage, Bulking, And/Or Transfer Off Site--No Treatment/Reovery (H010-H129) Or (H131-H135) |
| Quantity Tons: | 0.027 |

**HARROLD FORD (Continued)** **S123613281**

| | |
|---|---|
| Waste Quantity: | 54 |
| Quantity Unit: | P |
| Additional Code 1: | D039 |
| Additional Code 2: | D035 |
| Additional Code 3: | D018 |
| Additional Code 4: | D001 |
| Additional Code 5: | Not reported |
| | |
| Shipment Date: | 20121204 |
| Creation Date: | 1/13/2013 22:15:14 |
| Receipt Date: | 20121204 |
| Manifest ID: | 003438613SKS |
| Trans EPA ID: | TXR000081205 |
| Trans Name: | SAFETY-KLEEN SYSTEMS INC |
| Trans 2 EPA ID: | Not reported |
| Trans 2 Name: | Not reported |
| TSDF EPA ID: | CA0000084517 |
| Trans Name: | SAFETY-KLEEN SYSTEMS INC |
| TSDF Alt EPA ID: | Not reported |
| TSDF Alt Name: | Not reported |
| Waste Code Description: | 212 - Oxygenated solvents (acetone, butanol, ethyl acetate, etc. |
| RCRA Code: | F003 |
| Meth Code: | H141 - Storage, Bulking, And/Or Transfer Off Site--No Treatment/Reovery (H010-H129) Or (H131-H135) |
| Quantity Tons: | 0.0135 |
| Waste Quantity: | 27 |
| Quantity Unit: | P |
| Additional Code 1: | D039 |
| Additional Code 2: | D035 |
| Additional Code 3: | D018 |
| Additional Code 4: | D001 |
| Additional Code 5: | Not reported |
| | |
| Shipment Date: | 20121119 |
| Creation Date: | 1/6/2013 22:15:16 |
| Receipt Date: | 20121119 |
| Manifest ID: | 003433966SKS |
| Trans EPA ID: | TXR000081205 |
| Trans Name: | SAFETY-KLEEN SYSTEMS INC |
| Trans 2 EPA ID: | Not reported |
| Trans 2 Name: | Not reported |
| TSDF EPA ID: | CA0000084517 |
| Trans Name: | SAFETY-KLEEN SYSTEMS INC |
| TSDF Alt EPA ID: | Not reported |
| TSDF Alt Name: | Not reported |
| Waste Code Description: | 212 - Oxygenated solvents (acetone, butanol, ethyl acetate, etc. |
| RCRA Code: | F003 |
| Meth Code: | H141 - Storage, Bulking, And/Or Transfer Off Site--No Treatment/Reovery (H010-H129) Or (H131-H135) |
| Quantity Tons: | 0.0135 |
| Waste Quantity: | 27 |
| Quantity Unit: | P |
| Additional Code 1: | D039 |
| Additional Code 2: | D035 |
| Additional Code 3: | D018 |
| Additional Code 4: | D001 |
| Additional Code 5: | Not reported |

**HARROLD FORD (Continued)** **S123613281**

| | |
|---|---|
| Shipment Date: | 20121107 |
| Creation Date: | 1/6/2013 22:15:16 |
| Receipt Date: | 20121112 |
| Manifest ID: | 008644460JJK |
| Trans EPA ID: | CAD982413262 |
| Trans Name: | EVERGREEN ENVIRONMENTAL SERVICES |
| Trans 2 EPA ID: | Not reported |
| Trans 2 Name: | Not reported |
| TSDF EPA ID: | CAD980887418 |
| Trans Name: | EVERGREEN OIL INC |
| TSDF Alt EPA ID: | Not reported |
| TSDF Alt Name: | Not reported |
| Waste Code Description: | 223 - Unspecified oil-containing waste |
| RCRA Code: | Not reported |
| Meth Code: | H141 - Storage, Bulking, And/Or Transfer Off Site--No Treatment/Reovery (H010-H129) Or (H131-H135) |
| Quantity Tons: | 0.1375 |
| Waste Quantity: | 275 |
| Quantity Unit: | P |
| Additional Code 1: | Not reported |
| Additional Code 2: | Not reported |
| Additional Code 3: | Not reported |
| Additional Code 4: | Not reported |
| Additional Code 5: | Not reported |

| | |
|---|---|
| Shipment Date: | 20121105 |
| Creation Date: | 12/24/2012 22:15:22 |
| Receipt Date: | 20121105 |
| Manifest ID: | 003353451SKS |
| Trans EPA ID: | TXR000081205 |
| Trans Name: | SAFETY-KLEEN SYSTEMS INC |
| Trans 2 EPA ID: | Not reported |
| Trans 2 Name: | Not reported |
| TSDF EPA ID: | CA0000084517 |
| Trans Name: | SAFETY-KLEEN SYSTEMS INC |
| TSDF Alt EPA ID: | Not reported |
| TSDF Alt Name: | Not reported |
| Waste Code Description: | 212 - Oxygenated solvents (acetone, butanol, ethyl acetate, etc. |
| RCRA Code: | F003 |
| Meth Code: | H141 - Storage, Bulking, And/Or Transfer Off Site--No Treatment/Reovery (H010-H129) Or (H131-H135) |
| Quantity Tons: | 0.0135 |
| Waste Quantity: | 27 |
| Quantity Unit: | P |
| Additional Code 1: | D039 |
| Additional Code 2: | D035 |
| Additional Code 3: | D018 |
| Additional Code 4: | D001 |
| Additional Code 5: | Not reported |

| | |
|---|---|
| Shipment Date: | 20121022 |
| Creation Date: | 12/28/2012 22:15:08 |
| Receipt Date: | 20121022 |
| Manifest ID: | 003358435SKS |
| Trans EPA ID: | TXR000081205 |
| Trans Name: | SAFETY-KLEEN SYSTEMS INC |
| Trans 2 EPA ID: | Not reported |

**HARROLD FORD (Continued)** **S123613281**

| | |
|---|---|
| Trans 2 Name: | Not reported |
| TSDF EPA ID: | CA0000084517 |
| Trans Name: | SAFETY-KLEEN SYSTEMS INC |
| TSDF Alt EPA ID: | Not reported |
| TSDF Alt Name: | Not reported |
| Waste Code Description: | 212 - Oxygenated solvents (acetone, butanol, ethyl acetate, etc. |
| RCRA Code: | F003 |
| Meth Code: | H141 - Storage, Bulking, And/Or Transfer Off Site--No Treatment/Reovery (H010-H129) Or (H131-H135) |
| Quantity Tons: | 0.027 |
| Waste Quantity: | 54 |
| Quantity Unit: | P |
| Additional Code 1: | D039 |
| Additional Code 2: | D035 |
| Additional Code 3: | D018 |
| Additional Code 4: | D001 |
| Additional Code 5: | Not reported |
| | |
| Shipment Date: | 20121008 |
| Creation Date: | 3/22/2013 22:15:17 |
| Receipt Date: | 20121016 |
| Manifest ID: | 003520079SKS |
| Trans EPA ID: | TXR000081205 |
| Trans Name: | SAFETY-KLEEN SYSTEMS INC |
| Trans 2 EPA ID: | OKD981588791 |
| Trans 2 Name: | TRIAD TRANSPORT INC |
| TSDF EPA ID: | TXD077603371 |
| Trans Name: | SAFETY-KLEEN SYSTEMS INC |
| TSDF Alt EPA ID: | Not reported |
| TSDF Alt Name: | Not reported |
| Waste Code Description: | 252 - Oher still bottom waste 261 Polychlorinated biphenyls and material containing PCBs |
| RCRA Code: | D008 |
| Meth Code: | H061 - Fuel Blending Prior To Energy Recovery At Another Site |
| Quantity Tons: | 0.05 |
| Waste Quantity: | 100 |
| Quantity Unit: | P |
| Additional Code 1: | D007 |
| Additional Code 2: | D006 |
| Additional Code 3: | Not reported |
| Additional Code 4: | Not reported |
| Additional Code 5: | Not reported |
| | |
| Shipment Date: | 20121008 |
| Creation Date: | 11/28/2012 22:15:41 |
| Receipt Date: | 20121008 |
| Manifest ID: | 003426996SKS |
| Trans EPA ID: | TXR000081205 |
| Trans Name: | SAFETY-KLEEN SYSTEMS INC |
| Trans 2 EPA ID: | Not reported |
| Trans 2 Name: | Not reported |
| TSDF EPA ID: | CA0000084517 |
| Trans Name: | SAFETY-KLEEN SYSTEMS INC |
| TSDF Alt EPA ID: | Not reported |
| TSDF Alt Name: | Not reported |
| Waste Code Description: | 212 - Oxygenated solvents (acetone, butanol, ethyl acetate, etc. |
| RCRA Code: | F005 |

**HARROLD FORD (Continued)** **S123613281**

| | |
|---|---|
| Meth Code: | H141 - Storage, Bulking, And/Or Transfer Off Site--No Treatment/Reovery (H010-H129) Or (H131-H135) |
| Quantity Tons: | 0.03 |
| Waste Quantity: | 60 |
| Quantity Unit: | P |
| Additional Code 1: | F003 |
| Additional Code 2: | D035 |
| Additional Code 3: | D018 |
| Additional Code 4: | D001 |
| Additional Code 5: | Not reported |

---

**BM523** **ABA DABA PARTY RENTALS** **UST FINDER RELEASE** **1028913798**
**ESE** **1547 FULTON AVE** **N/A**
**1/4-1/2** **SACRAMENTO, CA 95825**
**0.323 mi.**
**1706 ft.** **Site 1 of 2 in cluster BM**

**Relative:** **Higher**
**Actual:** **43 ft.**

UST FINDER RELEASE:

| | |
|---|---|
| Object ID: | 50093 |
| Facility ID: | Not reported |
| Lust ID: | CAT0606700734 |
| Name: | ABA DABA PARTY RENTALS |
| Address: | 1547 FULTON AVE |
| City,State,Zip: | SACRAMENTO, CA 95825 |
| Address Match Type: | PointAddress |
| Reported Date: | Not reported |
| Status: | No Further Action |
| Substance: | Not reported |
| Population within 1500ft: | 1920 |
| Domestic Wells within 1500ft: | 0 |
| Land Use: | Developed, High Intensity |
| Within SPA: | No |
| SPA PWS Facility ID: | Not reported |
| SPA Water Type: | Not reported |
| SPA Facility Type: | Not reported |
| SPA HUC12: | Not reported |
| Within WHPA: | Yes |
| WHPA PWS Facility ID: | CA3410007_17549 |
| WHPA Water Type: | GW - Ground water |
| WHPA Facility Type: | WL - Well |
| WHPA HUC12: | 180201110202 |
| Within 100yr Floodplain: | No |
| Tribe: | Not reported |
| EPA Region: | 9 |
| NFA Letter 1: | Not reported |
| NFA Letter 2: | Not reported |
| NFA Letter 3: | Not reported |
| NFA Letter 4: | Not reported |
| Closed With Residual Contaminate: | Not reported |
| Coordinate Source: | Geocode |
| X Coord: | -121.40198 |
| Y Coord: | 38.5939700000001 |
| Latitude: | 38.5939699999999 |
| Longitude: | -121.401979999999 |

**BM524** **ABA DABA PARTY RENTALS** **LUST** **S101332638**
**ESE** **1547 FULTON** **Cortese** **N/A**
**1/4-1/2** **SACRAMENTO, CA 95825** **HIST CORTESE**
**0.323 mi.** **Sacramento Co. ML**
**1706 ft.** **Site 2 of 2 in cluster BM** **CERS**

**Relative:**
**Higher**

**Actual:**
**43 ft.**

LUST:

| | |
|---|---|
| Name: | ABA DABA PARTY RENTALS |
| Address: | 1547 FULTON AVE |
| City,State,Zip: | SACRAMENTO, CA 95825 |
| Lead Agency: | SACRAMENTO COUNTY LOP |
| Case Type: | LUST Cleanup Site |

Geo Track:

| | |
|---|---|
| Global Id: | T0606700734 |
| Latitude: | 38.593969 |
| Longitude: | -121.401964 |
| Status: | Completed - Case Closed |
| Status Date: | 09/01/1993 |
| Case Worker: | Not reported |
| RB Case Number: | 340888 |
| Local Agency: | Not reported |
| File Location: | Not reported |
| Local Case Number: | Not reported |
| Potential Media Affect: | Soil |
| Potential Contaminants of Concern: | Gasoline |
| EPA Region: | 9 |
| Coordinate Source: | Google Map Move |
| Cuf Case: | NO |
| Quantity Released Gallons: | Not reported |
| Begin Date: | 07/23/1991 |
| Leak Reported Date: | 01/02/1965 |
| How Discovered: | Not reported |
| How Discovered Description: | Not reported |
| Discharge Source: | Not reported |
| Discharge Cause: | Not reported |
| Stop Method: | Not reported |
| Stop Description: | Not reported |
| No Further Action Date: | 09/01/1993 |
| CA Water Watershed Name: | Valley-American - Coon-American - Lower American (519.21) |
| Dwr Groundwater Subbasin Name: | Sacramento Valley - North American (5-021.64) |
| Disadvantaged Community: | Not reported |
| CA Enviroscreen 3 Score: | 66-70% |
| CA Enviroscreen 4 Score: | 65-70% |
| Military DOD Site: | No |
| Facility Project Subtype: | Not reported |
| RWQCB Region: | CENTRAL VALLEY RWQCB (REGION 5S) |
| Site History: | Not reported |

LUST:

| | |
|---|---|
| Global Id: | T0606700734 |
| Contact Type: | Regional Board Caseworker |
| Contact Name: | VERA FISCHER |
| Organization Name: | CENTRAL VALLEY RWQCB (REGION 5S) |
| Address: | 11020 SUN CENTER DRIVE #200 |
| City: | RANCHO CORDOVA |
| Email: | vera.fischer@waterboards.ca.gov |
| Phone Number: | Not reported |

**ABA DABA PARTY RENTALS (Continued)** **S101332638**

LUST:
Global Id: T0606700734
Action Type: Other
Date: 07/23/1991
Action: Leak Discovery

Global Id: T0606700734
Action Type: Other
Date: 01/02/1965
Action: Leak Reported

LUST:
Global Id: T0606700734
Status: Open - Case Begin Date
Status Date: 07/23/1991

Global Id: T0606700734
Status: Completed - Case Closed
Status Date: 09/01/1993

LUST REG 5:
Name: ABA DABA PARTY RENTALS
Address: 1547 FULTON AVE
City: SACRAMENTO
Region: 5
Status: Case Closed
Case Number: 340888
Case Type: Soil only
Substance: GASOLINE
Staff Initials: VJF
Lead Agency: Local
Program: LUST
MTBE Code: N/A

CORTESE:
Name: ABA DABA PARTY RENTALS
Address: 1547 FULTON AVE
City,State,Zip: SACRAMENTO, CA 95825
Region: CORTESE
Envirostor Id: Not reported
Global ID: T0606700734
Site/Facility Type: LUST CLEANUP SITE
Cleanup Status: COMPLETED - CASE CLOSED
Status Date: Not reported
Site Code: Not reported
Latitude: Not reported
Longitude: Not reported
Owner: Not reported
Enf Type: Not reported
Swat R: Not reported
Flag: active
Order No: Not reported
Waste Discharge System No: Not reported
Effective Date: Not reported

**ABA DABA PARTY RENTALS (Continued)** **S101332638**

Region 2: Not reported
WID Id: Not reported
Solid Waste Id No: Not reported
Waste Management Uit Name: Not reported
File Name: Active Open

HIST CORTESE:
edr_fname: ABA DABA PARTY RENTALS
edr_fadd1: 1547 FULTON
City,State,Zip: SACRAMENTO, CA 95825
Region: CORTESE
Facility County Code: 34
Reg By: LTNKA
Reg Id: 340888

Sacramento Co. ML:
Name: ABA DABA PARTY RENTALS
Address: 1547 FULTON AV
City,State,Zip: SACRAMENTO, CA 95825
Facility Id: C0132586
Facility Status: Inactive. Included on a listing no longer updated.
FD: C
Billing Codes BP: Out of Business
Billing Codes UST: No Tanks
WG Bill Code: Oil Changed by Outside Company-No Fee
Target Property Bill Cod: 51
Food Bill Code: 51
CUPA Permit Date: Not reported
HAZMAT Permit Date: 07/01/1991
HAZMAT Inspection Date: 04/03/1991
Hazmat Date BP Received: Not reported
UST Permit Dt: Not reported
UST Inspection Date: Not reported
UST Tank Test Date: Not reported
Number of Tanks: 0
UST Tank Test Date: Not reported
SIC Code: 7359
Tier Permitting: Not reported
AST Bill Code: Not reported
CALARP Bill Code: Not reported

CERS:
Name: ABA DABA PARTY RENTALS
Address: 1547 FULTON AVE
City,State,Zip: SACRAMENTO, CA 95825
Site ID: 856252
CERS ID: T0606700734
CERS Description: Leaking Underground Storage Tank Cleanup Site

Affiliation:
Affiliation Type Desc: Regional Board Caseworker
Entity Name: VERA FISCHER - CENTRAL VALLEY RWQCB (REGION 5S)
Entity Title: Not reported
Affiliation Address: 11020 SUN CENTER DRIVE #200
Affiliation City: RANCHO CORDOVA
Affiliation State: CA

**ABA DABA PARTY RENTALS (Continued)** **S101332638**

Affiliation Country: Not reported
Affiliation Zip: Not reported
Affiliation Phone: ,

---

**BN525** **MAITA OLDSMOBILE** **Cortese** **S113012419**
**NE** **2211 FULTON AVE** **HWTS** **N/A**
**1/4-1/2** **SACRAMENTO, CA 95825** **HAZNET**
**0.385 mi.**
**2031 ft.** **Site 1 of 3 in cluster BN**

**Relative:** **Higher**
**Actual:** **58 ft.**

CORTESE:
Name: MAITA OLDSMOBILE
Address: 2211 FULTON AVE
City,State,Zip: SACRAMENTO, CA 95825
Region: CORTESE
Envirostor Id: Not reported
Global ID: T0606700654
Site/Facility Type: LUST CLEANUP SITE
Cleanup Status: COMPLETED - CASE CLOSED
Status Date: Not reported
Site Code: Not reported
Latitude: Not reported
Longitude: Not reported
Owner: Not reported
Enf Type: Not reported
Swat R: Not reported
Flag: active
Order No: Not reported
Waste Discharge System No: Not reported
Effective Date: Not reported
Region 2: Not reported
WID Id: Not reported
Solid Waste Id No: Not reported
Waste Management Uit Name: Not reported
File Name: Active Open

HWTS:
Name: MAITA OLDSMOBILE
Address: 2211 FULTON AVE
Address 2: Not reported
City,State,Zip: SACRAMENTO, CA 95825
EPA ID: CAD982018285
Inactive Date: 06/30/2001
Create Date: 06/17/1988
Last Act Date: Not reported
Mailing Name: Not reported
Mailing Address: 2211 FULTON AVE
Mailing Address 2: Not reported
Mailing City,State,Zip: SACRAMENTO, CA 958250344
Owner Name: STEVE MAITA
Owner Address: 2211 FULTON AVE
Owner Address 2: Not reported
Owner City,State,Zip: SACRAMENTO, CA 958250000
Owner Phone: Not reported
Owner Fax: Not reported
Contact Name: JEFF MCELRATH

**MAITA OLDSMOBILE (Continued)** **S113012419**

Contact Address: INACTIVE PER VQ01 - BMI
Contact Address 2: Not reported
City,State,Zip: SACRAMENTO, CA 958250000
Contact Phone: Not reported
Contact Fax: Not reported
Facility Status: Inactive
Facility Type: PERMANENT
Category: STATE
Latitude: 38.605067
Longitude: -121.401514

HAZNET:
Name: MAITA OLDSMOBILE
Address: 2211 FULTON AVE
Address 2: Not reported
City,State,Zip: SACRAMENTO, CA 958250000
Contact: JEFF MCELRATH
Telephone: 9164861301
Mailing Name: Not reported
Mailing Address: 2211 FULTON AVE

Year: 2000
Gepaid: CAD982018285
TSD EPA ID: CA0000084517
CA Waste Code: 134 - Aqueous solution with total organic residues less than 10 percent
Disposal Method: T01 - Treatment, Tank
Tons: 0.0504

Year: 2000
Gepaid: CAD982018285
TSD EPA ID: CAD009452657
CA Waste Code: 343 - Unspecified organic liquid mixture
Disposal Method: R01 - Recycler
Tons: 3.961

Year: 2000
Gepaid: CAD982018285
TSD EPA ID: CAD059494310
CA Waste Code: 223 - Unspecified oil-containing waste
Disposal Method: H01 - Transfer Station
Tons: 0.15

Year: 1999
Gepaid: CAD982018285
TSD EPA ID: CAD059494310
CA Waste Code: 223 - Unspecified oil-containing waste
Disposal Method: D99 - Disposal, Other
Tons: 0.275

Year: 1999
Gepaid: CAD982018285
TSD EPA ID: CAD059494310
CA Waste Code: 222 - Oil/water separation sludge
Disposal Method: H01 - Transfer Station
Tons: 2.2809

**MAITA OLDSMOBILE (Continued)** **S113012419**

| | |
|---|---|
| Year: | 1999 |
| Gepaid: | CAD982018285 |
| TSD EPA ID: | CAD093459485 |
| CA Waste Code: | 134 - Aqueous solution with total organic residues less than 10 percent |
| Disposal Method: | T01 - Treatment, Tank |
| Tons: | 0.0504 |

| | |
|---|---|
| Year: | 1999 |
| Gepaid: | CAD982018285 |
| TSD EPA ID: | CAD009452657 |
| CA Waste Code: | 343 - Unspecified organic liquid mixture |
| Disposal Method: | R01 - Recycler |
| Tons: | 9.027 |

| | |
|---|---|
| Year: | 1999 |
| Gepaid: | CAD982018285 |
| TSD EPA ID: | CA0000084517 |
| CA Waste Code: | 134 - Aqueous solution with total organic residues less than 10 percent |
| Disposal Method: | T01 - Treatment, Tank |
| Tons: | 0.0168 |

| | |
|---|---|
| Year: | 1998 |
| Gepaid: | CAD982018285 |
| TSD EPA ID: | CAD093459485 |
| CA Waste Code: | 134 - Aqueous solution with total organic residues less than 10 percent |
| Disposal Method: | T01 - Treatment, Tank |
| Tons: | 0.0504 |

| | |
|---|---|
| Year: | 1998 |
| Gepaid: | CAD982018285 |
| TSD EPA ID: | CAD009452657 |
| CA Waste Code: | 343 - Unspecified organic liquid mixture |
| Disposal Method: | R01 - Recycler |
| Tons: | 8.772 |

Click this hyperlink while viewing on your computer to access
33 additional CA HAZNET: record(s) in the EDR Site Report.

Additional Information:

| | |
|---|---|
| Year: | 2000 |
| Gen EPA ID: | CAD982018285 |
| Shipment Date: | 20000828 |
| Creation Date: | 11/13/2000 0:00:00 |
| Receipt Date: | 20000901 |
| Manifest ID: | 20112889 |
| Trans EPA ID: | CAD982413262 |
| Trans Name: | Not reported |
| Trans 2 EPA ID: | SCR000074591 |
| Trans 2 Name: | Not reported |
| TSDF EPA ID: | CAD059494310 |
| Trans Name: | Not reported |
| TSDF Alt EPA ID: | Not reported |

**MAITA OLDSMOBILE (Continued)** **S113012419**

| | |
|---|---|
| TSDF Alt Name: | Not reported |
| Waste Code Description: | 223 - Unspecified oil-containing waste |
| RCRA Code: | Not reported |
| Meth Code: | H01 - Transfer Station |
| Quantity Tons: | 0.15 |
| Waste Quantity: | 300 |
| Quantity Unit: | P |
| Additional Code 1: | Not reported |
| Additional Code 2: | Not reported |
| Additional Code 3: | Not reported |
| Additional Code 4: | Not reported |
| Additional Code 5: | Not reported |
| | |
| Shipment Date: | 20000808 |
| Creation Date: | 9/25/2000 0:00:00 |
| Receipt Date: | 20000809 |
| Manifest ID: | 20198024 |
| Trans EPA ID: | SCR000075150 |
| Trans Name: | Not reported |
| Trans 2 EPA ID: | Not reported |
| Trans 2 Name: | Not reported |
| TSDF EPA ID: | CA0000084517 |
| Trans Name: | Not reported |
| TSDF Alt EPA ID: | Not reported |
| TSDF Alt Name: | Not reported |
| Waste Code Description: | 134 - Aqueous solution with <10% total organic residues |
| RCRA Code: | D039 |
| Meth Code: | T01 - Treatment, Tank |
| Quantity Tons: | 0.0168 |
| Waste Quantity: | 4 |
| Quantity Unit: | G |
| Additional Code 1: | Not reported |
| Additional Code 2: | Not reported |
| Additional Code 3: | Not reported |
| Additional Code 4: | Not reported |
| Additional Code 5: | Not reported |
| | |
| Shipment Date: | 20000721 |
| Creation Date: | 9/11/2000 0:00:00 |
| Receipt Date: | 20000725 |
| Manifest ID: | 99546318 |
| Trans EPA ID: | CAD009452657 |
| Trans Name: | Not reported |
| Trans 2 EPA ID: | Not reported |
| Trans 2 Name: | Not reported |
| TSDF EPA ID: | CAD009452657 |
| Trans Name: | Not reported |
| TSDF Alt EPA ID: | CAD009452657 |
| TSDF Alt Name: | Not reported |
| Waste Code Description: | 343 - Unspecified organic liquid mixture |
| RCRA Code: | Not reported |
| Meth Code: | R01 - Recycler |
| Quantity Tons: | 0.425 |
| Waste Quantity: | 125 |
| Quantity Unit: | G |
| Additional Code 1: | Not reported |
| Additional Code 2: | Not reported |

**MAITA OLDSMOBILE (Continued)** **S113012419**

| | |
|---|---|
| Additional Code 3: | Not reported |
| Additional Code 4: | Not reported |
| Additional Code 5: | Not reported |
| | |
| Shipment Date: | 20000623 |
| Creation Date: | 9/11/2000 0:00:00 |
| Receipt Date: | 20000623 |
| Manifest ID: | 20068173 |
| Trans EPA ID: | CAD009452657 |
| Trans Name: | Not reported |
| Trans 2 EPA ID: | Not reported |
| Trans 2 Name: | Not reported |
| TSDF EPA ID: | CAD009452657 |
| Trans Name: | Not reported |
| TSDF Alt EPA ID: | CAD009452657 |
| TSDF Alt Name: | Not reported |
| Waste Code Description: | 343 - Unspecified organic liquid mixture |
| RCRA Code: | Not reported |
| Meth Code: | R01 - Recycler |
| Quantity Tons: | 0.374 |
| Waste Quantity: | 110 |
| Quantity Unit: | G |
| Additional Code 1: | Not reported |
| Additional Code 2: | Not reported |
| Additional Code 3: | Not reported |
| Additional Code 4: | Not reported |
| Additional Code 5: | Not reported |
| | |
| Shipment Date: | 20000525 |
| Creation Date: | 8/1/2000 0:00:00 |
| Receipt Date: | 20000601 |
| Manifest ID: | 20066255 |
| Trans EPA ID: | CAD009452657 |
| Trans Name: | Not reported |
| Trans 2 EPA ID: | Not reported |
| Trans 2 Name: | Not reported |
| TSDF EPA ID: | CAD009452657 |
| Trans Name: | Not reported |
| TSDF Alt EPA ID: | CAD009452657 |
| TSDF Alt Name: | Not reported |
| Waste Code Description: | 343 - Unspecified organic liquid mixture |
| RCRA Code: | Not reported |
| Meth Code: | R01 - Recycler |
| Quantity Tons: | 0.476 |
| Waste Quantity: | 140 |
| Quantity Unit: | G |
| Additional Code 1: | Not reported |
| Additional Code 2: | Not reported |
| Additional Code 3: | Not reported |
| Additional Code 4: | Not reported |
| Additional Code 5: | Not reported |
| | |
| Shipment Date: | 20000511 |
| Creation Date: | 6/21/2000 0:00:00 |
| Receipt Date: | 20000512 |
| Manifest ID: | 20004333 |
| Trans EPA ID: | ILD984908202 |

**MAITA OLDSMOBILE (Continued)** **S113012419**

| | |
|---|---|
| Trans Name: | Not reported |
| Trans 2 EPA ID: | Not reported |
| Trans 2 Name: | Not reported |
| TSDF EPA ID: | CA0000084517 |
| Trans Name: | Not reported |
| TSDF Alt EPA ID: | Not reported |
| TSDF Alt Name: | Not reported |
| Waste Code Description: | 134 - Aqueous solution with <10% total organic residues |
| RCRA Code: | D039 |
| Meth Code: | T01 - Treatment, Tank |
| Quantity Tons: | 0.0168 |
| Waste Quantity: | 4 |
| Quantity Unit: | G |
| Additional Code 1: | Not reported |
| Additional Code 2: | Not reported |
| Additional Code 3: | Not reported |
| Additional Code 4: | Not reported |
| Additional Code 5: | Not reported |

| | |
|---|---|
| Shipment Date: | 20000501 |
| Creation Date: | 6/21/2000 0:00:00 |
| Receipt Date: | 20000516 |
| Manifest ID: | 20067923 |
| Trans EPA ID: | CAD009452657 |
| Trans Name: | Not reported |
| Trans 2 EPA ID: | Not reported |
| Trans 2 Name: | Not reported |
| TSDF EPA ID: | CAD009452657 |
| Trans Name: | Not reported |
| TSDF Alt EPA ID: | Not reported |
| TSDF Alt Name: | Not reported |
| Waste Code Description: | 343 - Unspecified organic liquid mixture |
| RCRA Code: | Not reported |
| Meth Code: | R01 - Recycler |
| Quantity Tons: | 0.544 |
| Waste Quantity: | 160 |
| Quantity Unit: | G |
| Additional Code 1: | Not reported |
| Additional Code 2: | Not reported |
| Additional Code 3: | Not reported |
| Additional Code 4: | Not reported |
| Additional Code 5: | Not reported |

| | |
|---|---|
| Shipment Date: | 20000330 |
| Creation Date: | 5/30/2000 0:00:00 |
| Receipt Date: | 20000404 |
| Manifest ID: | 20066896 |
| Trans EPA ID: | CAD009452657 |
| Trans Name: | Not reported |
| Trans 2 EPA ID: | Not reported |
| Trans 2 Name: | Not reported |
| TSDF EPA ID: | CAD009452657 |
| Trans Name: | Not reported |
| TSDF Alt EPA ID: | Not reported |
| TSDF Alt Name: | Not reported |
| Waste Code Description: | 343 - Unspecified organic liquid mixture |
| RCRA Code: | Not reported |

**MAITA OLDSMOBILE (Continued)** **S113012419**

| | |
|---|---|
| Meth Code: | R01 - Recycler |
| Quantity Tons: | 0.544 |
| Waste Quantity: | 160 |
| Quantity Unit: | G |
| Additional Code 1: | Not reported |
| Additional Code 2: | Not reported |
| Additional Code 3: | Not reported |
| Additional Code 4: | Not reported |
| Additional Code 5: | Not reported |
| | |
| Shipment Date: | 20000302 |
| Creation Date: | 5/30/2000 0:00:00 |
| Receipt Date: | 20000404 |
| Manifest ID: | 99823465 |
| Trans EPA ID: | CAD009452657 |
| Trans Name: | Not reported |
| Trans 2 EPA ID: | Not reported |
| Trans 2 Name: | Not reported |
| TSDF EPA ID: | CAD009452657 |
| Trans Name: | Not reported |
| TSDF Alt EPA ID: | CAD009452657 |
| TSDF Alt Name: | Not reported |
| Waste Code Description: | 343 - Unspecified organic liquid mixture |
| RCRA Code: | Not reported |
| Meth Code: | R01 - Recycler |
| Quantity Tons: | 0.476 |
| Waste Quantity: | 140 |
| Quantity Unit: | G |
| Additional Code 1: | Not reported |
| Additional Code 2: | Not reported |
| Additional Code 3: | Not reported |
| Additional Code 4: | Not reported |
| Additional Code 5: | Not reported |
| | |
| Shipment Date: | 20000214 |
| Creation Date: | 4/4/2000 0:00:00 |
| Receipt Date: | 20000215 |
| Manifest ID: | 99869312 |
| Trans EPA ID: | ILD984908202 |
| Trans Name: | Not reported |
| Trans 2 EPA ID: | Not reported |
| Trans 2 Name: | Not reported |
| TSDF EPA ID: | CA0000084517 |
| Trans Name: | Not reported |
| TSDF Alt EPA ID: | Not reported |
| TSDF Alt Name: | Not reported |
| Waste Code Description: | 134 - Aqueous solution with <10% total organic residues |
| RCRA Code: | D039 |
| Meth Code: | T01 - Treatment, Tank |
| Quantity Tons: | 0.0168 |
| Waste Quantity: | 4 |
| Quantity Unit: | G |
| Additional Code 1: | Not reported |
| Additional Code 2: | Not reported |
| Additional Code 3: | Not reported |
| Additional Code 4: | Not reported |
| Additional Code 5: | Not reported |

**MAITA OLDSMOBILE (Continued)** **S113012419**

Additional Information:

| | |
|---|---|
| Year: | 1999 |
| Gen EPA ID: | CAD982018285 |
| Shipment Date: | 19991209 |
| Creation Date: | 3/7/2000 0:00:00 |
| Receipt Date: | 19991209 |
| Manifest ID: | 99591531 |
| Trans EPA ID: | CAD009452657 |
| Trans Name: | Not reported |
| Trans 2 EPA ID: | Not reported |
| Trans 2 Name: | Not reported |
| TSDF EPA ID: | CAD009452657 |
| Trans Name: | Not reported |
| TSDF Alt EPA ID: | CAD009452657 |
| TSDF Alt Name: | Not reported |
| Waste Code Description: | 343 - Unspecified organic liquid mixture |
| RCRA Code: | Not reported |
| Meth Code: | R01 - Recycler |
| Quantity Tons: | 0.612 |
| Waste Quantity: | 180 |
| Quantity Unit: | G |
| Additional Code 1: | Not reported |
| Additional Code 2: | Not reported |
| Additional Code 3: | Not reported |
| Additional Code 4: | Not reported |
| Additional Code 5: | Not reported |
| Shipment Date: | 19991124 |
| Creation Date: | 1/19/2000 0:00:00 |
| Receipt Date: | 19991129 |
| Manifest ID: | 99123344 |
| Trans EPA ID: | ILD984908202 |
| Trans Name: | Not reported |
| Trans 2 EPA ID: | Not reported |
| Trans 2 Name: | Not reported |
| TSDF EPA ID: | CA0000084517 |
| Trans Name: | Not reported |
| TSDF Alt EPA ID: | Not reported |
| TSDF Alt Name: | Not reported |
| Waste Code Description: | 134 - Aqueous solution with <10% total organic residues |
| RCRA Code: | D039 |
| Meth Code: | T01 - Treatment, Tank |
| Quantity Tons: | 0.0168 |
| Waste Quantity: | 4 |
| Quantity Unit: | G |
| Additional Code 1: | Not reported |
| Additional Code 2: | Not reported |
| Additional Code 3: | Not reported |
| Additional Code 4: | Not reported |
| Additional Code 5: | Not reported |
| Shipment Date: | 19991110 |
| Creation Date: | 2/15/2000 0:00:00 |
| Receipt Date: | 19991110 |
| Manifest ID: | 99590455 |
| Trans EPA ID: | CAD009452657 |

**MAITA OLDSMOBILE (Continued)** **S113012419**

| | |
|---|---|
| Trans Name: | Not reported |
| Trans 2 EPA ID: | Not reported |
| Trans 2 Name: | Not reported |
| TSDF EPA ID: | CAD009452657 |
| Trans Name: | Not reported |
| TSDF Alt EPA ID: | CAD009452657 |
| TSDF Alt Name: | Not reported |
| Waste Code Description: | 343 - Unspecified organic liquid mixture |
| RCRA Code: | Not reported |
| Meth Code: | R01 - Recycler |
| Quantity Tons: | 0.68 |
| Waste Quantity: | 200 |
| Quantity Unit: | G |
| Additional Code 1: | Not reported |
| Additional Code 2: | Not reported |
| Additional Code 3: | Not reported |
| Additional Code 4: | Not reported |
| Additional Code 5: | Not reported |

| | |
|---|---|
| Shipment Date: | 19991013 |
| Creation Date: | 1/4/2000 0:00:00 |
| Receipt Date: | 19991013 |
| Manifest ID: | 99590826 |
| Trans EPA ID: | CAD009452657 |
| Trans Name: | Not reported |
| Trans 2 EPA ID: | Not reported |
| Trans 2 Name: | Not reported |
| TSDF EPA ID: | CAD009452657 |
| Trans Name: | Not reported |
| TSDF Alt EPA ID: | Not reported |
| TSDF Alt Name: | Not reported |
| Waste Code Description: | 343 - Unspecified organic liquid mixture |
| RCRA Code: | Not reported |
| Meth Code: | R01 - Recycler |
| Quantity Tons: | 0.646 |
| Waste Quantity: | 190 |
| Quantity Unit: | G |
| Additional Code 1: | Not reported |
| Additional Code 2: | Not reported |
| Additional Code 3: | Not reported |
| Additional Code 4: | Not reported |
| Additional Code 5: | Not reported |

| | |
|---|---|
| Shipment Date: | 19990915 |
| Creation Date: | 11/22/1999 0:00:00 |
| Receipt Date: | 19990915 |
| Manifest ID: | 99594406 |
| Trans EPA ID: | CAD009452657 |
| Trans Name: | Not reported |
| Trans 2 EPA ID: | Not reported |
| Trans 2 Name: | Not reported |
| TSDF EPA ID: | CAD009452657 |
| Trans Name: | Not reported |
| TSDF Alt EPA ID: | Not reported |
| TSDF Alt Name: | Not reported |
| Waste Code Description: | 343 - Unspecified organic liquid mixture |
| RCRA Code: | Not reported |

**MAITA OLDSMOBILE (Continued)** **S113012419**

| | |
|---|---|
| Meth Code: | R01 - Recycler |
| Quantity Tons: | 0.595 |
| Waste Quantity: | 175 |
| Quantity Unit: | G |
| Additional Code 1: | Not reported |
| Additional Code 2: | Not reported |
| Additional Code 3: | Not reported |
| Additional Code 4: | Not reported |
| Additional Code 5: | Not reported |
| | |
| Shipment Date: | 19990831 |
| Creation Date: | 11/18/1999 0:00:00 |
| Receipt Date: | 19990907 |
| Manifest ID: | 99049746 |
| Trans EPA ID: | ILD984908202 |
| Trans Name: | Not reported |
| Trans 2 EPA ID: | SCD987574647 |
| Trans 2 Name: | Not reported |
| TSDF EPA ID: | CAD093459485 |
| Trans Name: | Not reported |
| TSDF Alt EPA ID: | Not reported |
| TSDF Alt Name: | Not reported |
| Waste Code Description: | 134 - Aqueous solution with <10% total organic residues |
| RCRA Code: | D039 |
| Meth Code: | T01 - Treatment, Tank |
| Quantity Tons: | 0.0168 |
| Waste Quantity: | 4 |
| Quantity Unit: | G |
| Additional Code 1: | Not reported |
| Additional Code 2: | Not reported |
| Additional Code 3: | Not reported |
| Additional Code 4: | Not reported |
| Additional Code 5: | Not reported |
| | |
| Shipment Date: | 19990819 |
| Creation Date: | 10/28/1999 0:00:00 |
| Receipt Date: | 19990819 |
| Manifest ID: | 99591817 |
| Trans EPA ID: | CAD009452657 |
| Trans Name: | Not reported |
| Trans 2 EPA ID: | Not reported |
| Trans 2 Name: | Not reported |
| TSDF EPA ID: | CAD009452657 |
| Trans Name: | Not reported |
| TSDF Alt EPA ID: | CAD009452657 |
| TSDF Alt Name: | Not reported |
| Waste Code Description: | 343 - Unspecified organic liquid mixture |
| RCRA Code: | Not reported |
| Meth Code: | R01 - Recycler |
| Quantity Tons: | 0.952 |
| Waste Quantity: | 280 |
| Quantity Unit: | G |
| Additional Code 1: | Not reported |
| Additional Code 2: | Not reported |
| Additional Code 3: | Not reported |
| Additional Code 4: | Not reported |
| Additional Code 5: | Not reported |

**MAITA OLDSMOBILE (Continued)** **S113012419**

| | |
|---|---|
| Shipment Date: | 19990818 |
| Creation Date: | 10/27/1999 0:00:00 |
| Receipt Date: | 19990827 |
| Manifest ID: | 98735439 |
| Trans EPA ID: | CAD982413262 |
| Trans Name: | Not reported |
| Trans 2 EPA ID: | SCD987574647 |
| Trans 2 Name: | Not reported |
| TSDF EPA ID: | CAD059494310 |
| Trans Name: | Not reported |
| TSDF Alt EPA ID: | CAD059494310 |
| TSDF Alt Name: | Not reported |
| Waste Code Description: | 223 - Unspecified oil-containing waste |
| RCRA Code: | Not reported |
| Meth Code: | D99 - Disposal, Other |
| Quantity Tons: | 0.15 |
| Waste Quantity: | 300 |
| Quantity Unit: | P |
| Additional Code 1: | Not reported |
| Additional Code 2: | Not reported |
| Additional Code 3: | Not reported |
| Additional Code 4: | Not reported |
| Additional Code 5: | Not reported |

| | |
|---|---|
| Shipment Date: | 19990714 |
| Creation Date: | 9/1/1999 0:00:00 |
| Receipt Date: | 19990714 |
| Manifest ID: | 99077411 |
| Trans EPA ID: | CAD009452657 |
| Trans Name: | Not reported |
| Trans 2 EPA ID: | Not reported |
| Trans 2 Name: | Not reported |
| TSDF EPA ID: | CAD009452657 |
| Trans Name: | Not reported |
| TSDF Alt EPA ID: | CAD009452657 |
| TSDF Alt Name: | Not reported |
| Waste Code Description: | 343 - Unspecified organic liquid mixture |
| RCRA Code: | Not reported |
| Meth Code: | R01 - Recycler |
| Quantity Tons: | 0.884 |
| Waste Quantity: | 260 |
| Quantity Unit: | G |
| Additional Code 1: | Not reported |
| Additional Code 2: | Not reported |
| Additional Code 3: | Not reported |
| Additional Code 4: | Not reported |
| Additional Code 5: | Not reported |

| | |
|---|---|
| Shipment Date: | 19990616 |
| Creation Date: | 8/19/1999 0:00:00 |
| Receipt Date: | 19990616 |
| Manifest ID: | 99075664 |
| Trans EPA ID: | CAD009452657 |
| Trans Name: | Not reported |
| Trans 2 EPA ID: | Not reported |
| Trans 2 Name: | Not reported |
| TSDF EPA ID: | CAD009452657 |

**MAITA OLDSMOBILE (Continued)** **S113012419**

| | |
|---|---|
| Trans Name: | Not reported |
| TSDF Alt EPA ID: | CAD009452657 |
| TSDF Alt Name: | Not reported |
| Waste Code Description: | 343 - Unspecified organic liquid mixture |
| RCRA Code: | Not reported |
| Meth Code: | R01 - Recycler |
| Quantity Tons: | 0.952 |
| Waste Quantity: | 280 |
| Quantity Unit: | G |
| Additional Code 1: | Not reported |
| Additional Code 2: | Not reported |
| Additional Code 3: | Not reported |
| Additional Code 4: | Not reported |
| Additional Code 5: | Not reported |

Additional Information:

| | |
|---|---|
| Year: | 1998 |
| Gen EPA ID: | CAD982018285 |
| Shipment Date: | 19981217 |
| Creation Date: | 2/8/1999 0:00:00 |
| Receipt Date: | 19981222 |
| Manifest ID: | 98671291 |
| Trans EPA ID: | ILD984908202 |
| Trans Name: | Not reported |
| Trans 2 EPA ID: | SCD987574647 |
| Trans 2 Name: | Not reported |
| TSDF EPA ID: | CAD093459485 |
| Trans Name: | Not reported |
| TSDF Alt EPA ID: | Not reported |
| TSDF Alt Name: | Not reported |
| Waste Code Description: | 134 - Aqueous solution with <10% total organic residues |
| RCRA Code: | D039 |
| Meth Code: | T01 - Treatment, Tank |
| Quantity Tons: | 0.0168 |
| Waste Quantity: | 4 |
| Quantity Unit: | G |
| Additional Code 1: | Not reported |
| Additional Code 2: | Not reported |
| Additional Code 3: | Not reported |
| Additional Code 4: | Not reported |
| Additional Code 5: | Not reported |
| Shipment Date: | 19981214 |
| Creation Date: | 3/15/1999 0:00:00 |
| Receipt Date: | 19990104 |
| Manifest ID: | 98529055 |
| Trans EPA ID: | CAD982413262 |
| Trans Name: | Not reported |
| Trans 2 EPA ID: | SCD987574647 |
| Trans 2 Name: | Not reported |
| TSDF EPA ID: | CAD059494310 |
| Trans Name: | Not reported |
| TSDF Alt EPA ID: | CAD059494310 |
| TSDF Alt Name: | Not reported |
| Waste Code Description: | 223 - Unspecified oil-containing waste |
| RCRA Code: | Not reported |

**MAITA OLDSMOBILE (Continued)** **S113012419**

| | |
|---|---|
| Meth Code: | D99 - Disposal, Other |
| Quantity Tons: | 0.125 |
| Waste Quantity: | 250 |
| Quantity Unit: | P |
| Additional Code 1: | Not reported |
| Additional Code 2: | Not reported |
| Additional Code 3: | Not reported |
| Additional Code 4: | Not reported |
| Additional Code 5: | Not reported |
| | |
| Shipment Date: | 19981130 |
| Creation Date: | 1/13/1999 0:00:00 |
| Receipt Date: | 19981203 |
| Manifest ID: | 98057182 |
| Trans EPA ID: | CAD981694664 |
| Trans Name: | Not reported |
| Trans 2 EPA ID: | Not reported |
| Trans 2 Name: | Not reported |
| TSDF EPA ID: | CAD009452657 |
| Trans Name: | Not reported |
| TSDF Alt EPA ID: | Not reported |
| TSDF Alt Name: | Not reported |
| Waste Code Description: | 343 - Unspecified organic liquid mixture |
| RCRA Code: | Not reported |
| Meth Code: | R01 - Recycler |
| Quantity Tons: | 1.088 |
| Waste Quantity: | 320 |
| Quantity Unit: | G |
| Additional Code 1: | Not reported |
| Additional Code 2: | Not reported |
| Additional Code 3: | Not reported |
| Additional Code 4: | Not reported |
| Additional Code 5: | Not reported |
| | |
| Shipment Date: | 19981029 |
| Creation Date: | 1/13/1999 0:00:00 |
| Receipt Date: | 19981106 |
| Manifest ID: | 98567630 |
| Trans EPA ID: | ILD984908202 |
| Trans Name: | Not reported |
| Trans 2 EPA ID: | SCD987574647 |
| Trans 2 Name: | Not reported |
| TSDF EPA ID: | CAD093459485 |
| Trans Name: | Not reported |
| TSDF Alt EPA ID: | Not reported |
| TSDF Alt Name: | Not reported |
| Waste Code Description: | 134 - Aqueous solution with <10% total organic residues |
| RCRA Code: | D039 |
| Meth Code: | T01 - Treatment, Tank |
| Quantity Tons: | 0.0168 |
| Waste Quantity: | 4 |
| Quantity Unit: | G |
| Additional Code 1: | Not reported |
| Additional Code 2: | Not reported |
| Additional Code 3: | Not reported |
| Additional Code 4: | Not reported |
| Additional Code 5: | Not reported |

**MAITA OLDSMOBILE (Continued)** **S113012419**

| | |
|---|---|
| Shipment Date: | 19981007 |
| Creation Date: | 12/7/1998 0:00:00 |
| Receipt Date: | 19981010 |
| Manifest ID: | 98051269 |
| Trans EPA ID: | CAD981694664 |
| Trans Name: | Not reported |
| Trans 2 EPA ID: | Not reported |
| Trans 2 Name: | Not reported |
| TSDF EPA ID: | CAD009452657 |
| Trans Name: | Not reported |
| TSDF Alt EPA ID: | Not reported |
| TSDF Alt Name: | Not reported |
| Waste Code Description: | 343 - Unspecified organic liquid mixture |
| RCRA Code: | Not reported |
| Meth Code: | R01 - Recycler |
| Quantity Tons: | 0.408 |
| Waste Quantity: | 120 |
| Quantity Unit: | G |
| Additional Code 1: | Not reported |
| Additional Code 2: | Not reported |
| Additional Code 3: | Not reported |
| Additional Code 4: | Not reported |
| Additional Code 5: | Not reported |

| | |
|---|---|
| Shipment Date: | 19980923 |
| Creation Date: | 12/10/1998 0:00:00 |
| Receipt Date: | 19981005 |
| Manifest ID: | 98269042 |
| Trans EPA ID: | CAD982413262 |
| Trans Name: | Not reported |
| Trans 2 EPA ID: | SCD987574647 |
| Trans 2 Name: | Not reported |
| TSDF EPA ID: | CAD059494310 |
| Trans Name: | Not reported |
| TSDF Alt EPA ID: | Not reported |
| TSDF Alt Name: | Not reported |
| Waste Code Description: | 223 - Unspecified oil-containing waste |
| RCRA Code: | Not reported |
| Meth Code: | D99 - Disposal, Other |
| Quantity Tons: | 0.125 |
| Waste Quantity: | 250 |
| Quantity Unit: | P |
| Additional Code 1: | Not reported |
| Additional Code 2: | Not reported |
| Additional Code 3: | Not reported |
| Additional Code 4: | Not reported |
| Additional Code 5: | Not reported |

| | |
|---|---|
| Shipment Date: | 19980916 |
| Creation Date: | 11/5/1998 0:00:00 |
| Receipt Date: | 19980916 |
| Manifest ID: | 98051718 |
| Trans EPA ID: | CAD981694664 |
| Trans Name: | Not reported |
| Trans 2 EPA ID: | Not reported |
| Trans 2 Name: | Not reported |
| TSDF EPA ID: | CAD009452657 |

**MAITA OLDSMOBILE (Continued)** **S113012419**

| | |
|---|---|
| Trans Name: | Not reported |
| TSDF Alt EPA ID: | Not reported |
| TSDF Alt Name: | Not reported |
| Waste Code Description: | 343 - Unspecified organic liquid mixture |
| RCRA Code: | Not reported |
| Meth Code: | R01 - Recycler |
| Quantity Tons: | 0.408 |
| Waste Quantity: | 120 |
| Quantity Unit: | G |
| Additional Code 1: | Not reported |
| Additional Code 2: | Not reported |
| Additional Code 3: | Not reported |
| Additional Code 4: | Not reported |
| Additional Code 5: | Not reported |

| | |
|---|---|
| Shipment Date: | 19980820 |
| Creation Date: | 10/20/1998 0:00:00 |
| Receipt Date: | 19980824 |
| Manifest ID: | 98056576 |
| Trans EPA ID: | CAD981694664 |
| Trans Name: | Not reported |
| Trans 2 EPA ID: | Not reported |
| Trans 2 Name: | Not reported |
| TSDF EPA ID: | CAD009452657 |
| Trans Name: | Not reported |
| TSDF Alt EPA ID: | Not reported |
| TSDF Alt Name: | Not reported |
| Waste Code Description: | 343 - Unspecified organic liquid mixture |
| RCRA Code: | Not reported |
| Meth Code: | R01 - Recycler |
| Quantity Tons: | 0.51 |
| Waste Quantity: | 150 |
| Quantity Unit: | G |
| Additional Code 1: | Not reported |
| Additional Code 2: | Not reported |
| Additional Code 3: | Not reported |
| Additional Code 4: | Not reported |
| Additional Code 5: | Not reported |

| | |
|---|---|
| Shipment Date: | 19980803 |
| Creation Date: | 9/22/1998 0:00:00 |
| Receipt Date: | 19980805 |
| Manifest ID: | 98274866 |
| Trans EPA ID: | ILD984908202 |
| Trans Name: | Not reported |
| Trans 2 EPA ID: | Not reported |
| Trans 2 Name: | Not reported |
| TSDF EPA ID: | CAD093459485 |
| Trans Name: | Not reported |
| TSDF Alt EPA ID: | Not reported |
| TSDF Alt Name: | Not reported |
| Waste Code Description: | 134 - Aqueous solution with <10% total organic residues |
| RCRA Code: | D039 |
| Meth Code: | T01 - Treatment, Tank |
| Quantity Tons: | 0.0168 |
| Waste Quantity: | 4 |
| Quantity Unit: | G |

**MAITA OLDSMOBILE (Continued)** **S113012419**

| | |
|---|---|
| Additional Code 1: | Not reported |
| Additional Code 2: | Not reported |
| Additional Code 3: | Not reported |
| Additional Code 4: | Not reported |
| Additional Code 5: | Not reported |
| | |
| Shipment Date: | 19980724 |
| Creation Date: | 9/15/1998 0:00:00 |
| Receipt Date: | 19980727 |
| Manifest ID: | 98051060 |
| Trans EPA ID: | CAD981694664 |
| Trans Name: | Not reported |
| Trans 2 EPA ID: | Not reported |
| Trans 2 Name: | Not reported |
| TSDF EPA ID: | CAD009452657 |
| Trans Name: | Not reported |
| TSDF Alt EPA ID: | Not reported |
| TSDF Alt Name: | Not reported |
| Waste Code Description: | 343 - Unspecified organic liquid mixture |
| RCRA Code: | Not reported |
| Meth Code: | R01 - Recycler |
| Quantity Tons: | 0.595 |
| Waste Quantity: | 175 |
| Quantity Unit: | G |
| Additional Code 1: | Not reported |
| Additional Code 2: | Not reported |
| Additional Code 3: | Not reported |
| Additional Code 4: | Not reported |
| Additional Code 5: | Not reported |

Additional Information:

| | |
|---|---|
| Year: | 1997 |
| Gen EPA ID: | CAD982018285 |
| | |
| Shipment Date: | 19971223 |
| Creation Date: | 7/23/1998 0:00:00 |
| Receipt Date: | 19971227 |
| Manifest ID: | 96878355 |
| Trans EPA ID: | CAD981694664 |
| Trans Name: | Not reported |
| Trans 2 EPA ID: | Not reported |
| Trans 2 Name: | Not reported |
| TSDF EPA ID: | CAD009452657 |
| Trans Name: | Not reported |
| TSDF Alt EPA ID: | Not reported |
| TSDF Alt Name: | Not reported |
| Waste Code Description: | 343 - Unspecified organic liquid mixture |
| RCRA Code: | Not reported |
| Meth Code: | R01 - Recycler |
| Quantity Tons: | 0.51 |
| Waste Quantity: | 150 |
| Quantity Unit: | G |
| Additional Code 1: | Not reported |
| Additional Code 2: | Not reported |
| Additional Code 3: | Not reported |
| Additional Code 4: | Not reported |
| Additional Code 5: | Not reported |

**MAITA OLDSMOBILE (Continued)** **S113012419**

| | |
|---|---|
| Shipment Date: | 19971210 |
| Creation Date: | 7/23/1998 0:00:00 |
| Receipt Date: | 19971211 |
| Manifest ID: | 96878194 |
| Trans EPA ID: | CAD981694664 |
| Trans Name: | Not reported |
| Trans 2 EPA ID: | Not reported |
| Trans 2 Name: | Not reported |
| TSDF EPA ID: | CAD009452657 |
| Trans Name: | Not reported |
| TSDF Alt EPA ID: | Not reported |
| TSDF Alt Name: | Not reported |
| Waste Code Description: | 343 - Unspecified organic liquid mixture |
| RCRA Code: | Not reported |
| Meth Code: | R01 - Recycler |
| Quantity Tons: | 0.255 |
| Waste Quantity: | 75 |
| Quantity Unit: | G |
| Additional Code 1: | Not reported |
| Additional Code 2: | Not reported |
| Additional Code 3: | Not reported |
| Additional Code 4: | Not reported |
| Additional Code 5: | Not reported |

| | |
|---|---|
| Shipment Date: | 19971201 |
| Creation Date: | 7/23/1998 0:00:00 |
| Receipt Date: | 19971202 |
| Manifest ID: | 96879845 |
| Trans EPA ID: | CAD981694664 |
| Trans Name: | Not reported |
| Trans 2 EPA ID: | Not reported |
| Trans 2 Name: | Not reported |
| TSDF EPA ID: | CAD009452657 |
| Trans Name: | Not reported |
| TSDF Alt EPA ID: | Not reported |
| TSDF Alt Name: | Not reported |
| Waste Code Description: | 343 - Unspecified organic liquid mixture |
| RCRA Code: | Not reported |
| Meth Code: | R01 - Recycler |
| Quantity Tons: | 0.272 |
| Waste Quantity: | 80 |
| Quantity Unit: | G |
| Additional Code 1: | Not reported |
| Additional Code 2: | Not reported |
| Additional Code 3: | Not reported |
| Additional Code 4: | Not reported |
| Additional Code 5: | Not reported |

| | |
|---|---|
| Shipment Date: | 19971124 |
| Creation Date: | 7/23/1998 0:00:00 |
| Receipt Date: | 19971126 |
| Manifest ID: | 97346252 |
| Trans EPA ID: | ILD984908202 |
| Trans Name: | Not reported |
| Trans 2 EPA ID: | Not reported |
| Trans 2 Name: | Not reported |
| TSDF EPA ID: | CAD093459485 |

**MAITA OLDSMOBILE (Continued)** **S113012419**

| | |
|---|---|
| Trans Name: | Not reported |
| TSDF Alt EPA ID: | Not reported |
| TSDF Alt Name: | Not reported |
| Waste Code Description: | 214 - Unspecified solvent mixture |
| RCRA Code: | D039 |
| Meth Code: | H01 - Transfer Station |
| Quantity Tons: | 0.0144 |
| Waste Quantity: | 4 |
| Quantity Unit: | G |
| Additional Code 1: | Not reported |
| Additional Code 2: | Not reported |
| Additional Code 3: | Not reported |
| Additional Code 4: | Not reported |
| Additional Code 5: | Not reported |

| | |
|---|---|
| Shipment Date: | 19971120 |
| Creation Date: | 7/23/1998 0:00:00 |
| Receipt Date: | 19971121 |
| Manifest ID: | 96877591 |
| Trans EPA ID: | CAD981694664 |
| Trans Name: | Not reported |
| Trans 2 EPA ID: | Not reported |
| Trans 2 Name: | Not reported |
| TSDF EPA ID: | CAD009452657 |
| Trans Name: | Not reported |
| TSDF Alt EPA ID: | Not reported |
| TSDF Alt Name: | Not reported |
| Waste Code Description: | 343 - Unspecified organic liquid mixture |
| RCRA Code: | Not reported |
| Meth Code: | R01 - Recycler |
| Quantity Tons: | 0.51 |
| Waste Quantity: | 150 |
| Quantity Unit: | G |
| Additional Code 1: | Not reported |
| Additional Code 2: | Not reported |
| Additional Code 3: | Not reported |
| Additional Code 4: | Not reported |
| Additional Code 5: | Not reported |

| | |
|---|---|
| Shipment Date: | 19971110 |
| Creation Date: | 7/23/1998 0:00:00 |
| Receipt Date: | 19971110 |
| Manifest ID: | 96877460 |
| Trans EPA ID: | CAD981694664 |
| Trans Name: | Not reported |
| Trans 2 EPA ID: | Not reported |
| Trans 2 Name: | Not reported |
| TSDF EPA ID: | CAD009452657 |
| Trans Name: | Not reported |
| TSDF Alt EPA ID: | Not reported |
| TSDF Alt Name: | Not reported |
| Waste Code Description: | 343 - Unspecified organic liquid mixture |
| RCRA Code: | Not reported |
| Meth Code: | R01 - Recycler |
| Quantity Tons: | 0.34 |
| Waste Quantity: | 100 |
| Quantity Unit: | G |

**MAITA OLDSMOBILE (Continued)** **S113012419**

| | |
|---|---|
| Additional Code 1: | Not reported |
| Additional Code 2: | Not reported |
| Additional Code 3: | Not reported |
| Additional Code 4: | Not reported |
| Additional Code 5: | Not reported |
| | |
| Shipment Date: | 19971031 |
| Creation Date: | 7/23/1998 0:00:00 |
| Receipt Date: | 19971031 |
| Manifest ID: | 96877212 |
| Trans EPA ID: | CAD981694664 |
| Trans Name: | Not reported |
| Trans 2 EPA ID: | Not reported |
| Trans 2 Name: | Not reported |
| TSDF EPA ID: | CAD009452657 |
| Trans Name: | Not reported |
| TSDF Alt EPA ID: | Not reported |
| TSDF Alt Name: | Not reported |
| Waste Code Description: | 343 - Unspecified organic liquid mixture |
| RCRA Code: | Not reported |
| Meth Code: | R01 - Recycler |
| Quantity Tons: | 0.51 |
| Waste Quantity: | 150 |
| Quantity Unit: | G |
| Additional Code 1: | Not reported |
| Additional Code 2: | Not reported |
| Additional Code 3: | Not reported |
| Additional Code 4: | Not reported |
| Additional Code 5: | Not reported |
| | |
| Shipment Date: | 19971020 |
| Creation Date: | 7/23/1998 0:00:00 |
| Receipt Date: | 19971020 |
| Manifest ID: | 96878904 |
| Trans EPA ID: | CAD981694664 |
| Trans Name: | Not reported |
| Trans 2 EPA ID: | Not reported |
| Trans 2 Name: | Not reported |
| TSDF EPA ID: | CAD009452657 |
| Trans Name: | Not reported |
| TSDF Alt EPA ID: | CAD009452657 |
| TSDF Alt Name: | Not reported |
| Waste Code Description: | 343 - Unspecified organic liquid mixture |
| RCRA Code: | Not reported |
| Meth Code: | R01 - Recycler |
| Quantity Tons: | 0.306 |
| Waste Quantity: | 90 |
| Quantity Unit: | G |
| Additional Code 1: | Not reported |
| Additional Code 2: | Not reported |
| Additional Code 3: | Not reported |
| Additional Code 4: | Not reported |
| Additional Code 5: | Not reported |
| | |
| Shipment Date: | 19971020 |
| Creation Date: | 3/18/1998 0:00:00 |
| Receipt Date: | 19971031 |

**MAITA OLDSMOBILE (Continued)** **S113012419**

| | |
|---|---|
| Manifest ID: | 96379171 |
| Trans EPA ID: | CAD982413262 |
| Trans Name: | Not reported |
| Trans 2 EPA ID: | CAD000083121 |
| Trans 2 Name: | Not reported |
| TSDF EPA ID: | CAD059494310 |
| Trans Name: | Not reported |
| TSDF Alt EPA ID: | Not reported |
| TSDF Alt Name: | Not reported |
| Waste Code Description: | 223 - Unspecified oil-containing waste |
| RCRA Code: | Not reported |
| Meth Code: | D99 - Disposal, Other |
| Quantity Tons: | 0.25 |
| Waste Quantity: | 500 |
| Quantity Unit: | P |
| Additional Code 1: | Not reported |
| Additional Code 2: | Not reported |
| Additional Code 3: | Not reported |
| Additional Code 4: | Not reported |
| Additional Code 5: | Not reported |

| | |
|---|---|
| Shipment Date: | 19971014 |
| Creation Date: | 7/23/1998 0:00:00 |
| Receipt Date: | 19971014 |
| Manifest ID: | 96877952 |
| Trans EPA ID: | CAD981694664 |
| Trans Name: | Not reported |
| Trans 2 EPA ID: | Not reported |
| Trans 2 Name: | Not reported |
| TSDF EPA ID: | CAD009452657 |
| Trans Name: | Not reported |
| TSDF Alt EPA ID: | Not reported |
| TSDF Alt Name: | Not reported |
| Waste Code Description: | 343 - Unspecified organic liquid mixture |
| RCRA Code: | Not reported |
| Meth Code: | R01 - Recycler |
| Quantity Tons: | 1.02 |
| Waste Quantity: | 300 |
| Quantity Unit: | G |
| Additional Code 1: | Not reported |
| Additional Code 2: | Not reported |
| Additional Code 3: | Not reported |
| Additional Code 4: | Not reported |
| Additional Code 5: | Not reported |

Additional Information:

| | |
|---|---|
| Year: | 1996 |
| Gen EPA ID: | CAD982018285 |

| | |
|---|---|
| Shipment Date: | 19961226 |
| Creation Date: | 5/20/1997 0:00:00 |
| Receipt Date: | 19961226 |
| Manifest ID: | 96278129 |
| Trans EPA ID: | CAD981694664 |
| Trans Name: | Not reported |
| Trans 2 EPA ID: | Not reported |
| Trans 2 Name: | Not reported |

**MAITA OLDSMOBILE (Continued)** **S113012419**

| | |
|---|---|
| TSDF EPA ID: | CAD009452657 |
| Trans Name: | Not reported |
| TSDF Alt EPA ID: | Not reported |
| TSDF Alt Name: | Not reported |
| Waste Code Description: | 343 - Unspecified organic liquid mixture |
| RCRA Code: | Not reported |
| Meth Code: | R01 - Recycler |
| Quantity Tons: | 0.68 |
| Waste Quantity: | 200 |
| Quantity Unit: | G |
| Additional Code 1: | Not reported |
| Additional Code 2: | Not reported |
| Additional Code 3: | Not reported |
| Additional Code 4: | Not reported |
| Additional Code 5: | Not reported |

| | |
|---|---|
| Shipment Date: | 19961210 |
| Creation Date: | 5/20/1997 0:00:00 |
| Receipt Date: | 19961211 |
| Manifest ID: | 96276324 |
| Trans EPA ID: | CAD981694664 |
| Trans Name: | Not reported |
| Trans 2 EPA ID: | Not reported |
| Trans 2 Name: | Not reported |
| TSDF EPA ID: | CAD009452657 |
| Trans Name: | Not reported |
| TSDF Alt EPA ID: | Not reported |
| TSDF Alt Name: | Not reported |
| Waste Code Description: | 343 - Unspecified organic liquid mixture |
| RCRA Code: | Not reported |
| Meth Code: | R01 - Recycler |
| Quantity Tons: | 0.612 |
| Waste Quantity: | 180 |
| Quantity Unit: | G |
| Additional Code 1: | Not reported |
| Additional Code 2: | Not reported |
| Additional Code 3: | Not reported |
| Additional Code 4: | Not reported |
| Additional Code 5: | Not reported |

| | |
|---|---|
| Shipment Date: | 19961126 |
| Creation Date: | 5/20/1997 0:00:00 |
| Receipt Date: | 19961126 |
| Manifest ID: | 96276131 |
| Trans EPA ID: | CAD981694664 |
| Trans Name: | Not reported |
| Trans 2 EPA ID: | Not reported |
| Trans 2 Name: | Not reported |
| TSDF EPA ID: | CAD009452657 |
| Trans Name: | Not reported |
| TSDF Alt EPA ID: | Not reported |
| TSDF Alt Name: | Not reported |
| Waste Code Description: | 343 - Unspecified organic liquid mixture |
| RCRA Code: | Not reported |
| Meth Code: | R01 - Recycler |
| Quantity Tons: | 0.765 |
| Waste Quantity: | 225 |

**MAITA OLDSMOBILE (Continued)** **S113012419**

| | |
|---|---|
| Quantity Unit: | G |
| Additional Code 1: | Not reported |
| Additional Code 2: | Not reported |
| Additional Code 3: | Not reported |
| Additional Code 4: | Not reported |
| Additional Code 5: | Not reported |
| | |
| Shipment Date: | 19961113 |
| Creation Date: | 5/20/1997 0:00:00 |
| Receipt Date: | 19961114 |
| Manifest ID: | 96277464 |
| Trans EPA ID: | CAD981694664 |
| Trans Name: | Not reported |
| Trans 2 EPA ID: | Not reported |
| Trans 2 Name: | Not reported |
| TSDF EPA ID: | CAD009452657 |
| Trans Name: | Not reported |
| TSDF Alt EPA ID: | Not reported |
| TSDF Alt Name: | Not reported |
| Waste Code Description: | 343 - Unspecified organic liquid mixture |
| RCRA Code: | Not reported |
| Meth Code: | R01 - Recycler |
| Quantity Tons: | 0.68 |
| Waste Quantity: | 200 |
| Quantity Unit: | G |
| Additional Code 1: | Not reported |
| Additional Code 2: | Not reported |
| Additional Code 3: | Not reported |
| Additional Code 4: | Not reported |
| Additional Code 5: | Not reported |
| | |
| Shipment Date: | 19961030 |
| Creation Date: | 5/20/1997 0:00:00 |
| Receipt Date: | 19961030 |
| Manifest ID: | 96272373 |
| Trans EPA ID: | CAD981694664 |
| Trans Name: | Not reported |
| Trans 2 EPA ID: | Not reported |
| Trans 2 Name: | Not reported |
| TSDF EPA ID: | CAD009452657 |
| Trans Name: | Not reported |
| TSDF Alt EPA ID: | Not reported |
| TSDF Alt Name: | Not reported |
| Waste Code Description: | 343 - Unspecified organic liquid mixture |
| RCRA Code: | Not reported |
| Meth Code: | R01 - Recycler |
| Quantity Tons: | 0.799 |
| Waste Quantity: | 235 |
| Quantity Unit: | G |
| Additional Code 1: | Not reported |
| Additional Code 2: | Not reported |
| Additional Code 3: | Not reported |
| Additional Code 4: | Not reported |
| Additional Code 5: | Not reported |
| | |
| Shipment Date: | 19961014 |
| Creation Date: | 5/20/1997 0:00:00 |

**MAITA OLDSMOBILE (Continued)** **S113012419**

| | |
|---|---|
| Receipt Date: | 19961018 |
| Manifest ID: | 96272023 |
| Trans EPA ID: | CAD981694664 |
| Trans Name: | Not reported |
| Trans 2 EPA ID: | Not reported |
| Trans 2 Name: | Not reported |
| TSDF EPA ID: | CAD009452657 |
| Trans Name: | Not reported |
| TSDF Alt EPA ID: | Not reported |
| TSDF Alt Name: | Not reported |
| Waste Code Description: | 343 - Unspecified organic liquid mixture |
| RCRA Code: | Not reported |
| Meth Code: | R01 - Recycler |
| Quantity Tons: | 0.85 |
| Waste Quantity: | 250 |
| Quantity Unit: | G |
| Additional Code 1: | Not reported |
| Additional Code 2: | Not reported |
| Additional Code 3: | Not reported |
| Additional Code 4: | Not reported |
| Additional Code 5: | Not reported |

| | |
|---|---|
| Shipment Date: | 19961008 |
| Creation Date: | 5/20/1997 0:00:00 |
| Receipt Date: | 19961024 |
| Manifest ID: | 95856320 |
| Trans EPA ID: | CAD982413262 |
| Trans Name: | Not reported |
| Trans 2 EPA ID: | Not reported |
| Trans 2 Name: | Not reported |
| TSDF EPA ID: | CAT080031628 |
| Trans Name: | Not reported |
| TSDF Alt EPA ID: | Not reported |
| TSDF Alt Name: | Not reported |
| Waste Code Description: | 221 - Waste oil and mixed oil |
| RCRA Code: | F001 |
| Meth Code: | R01 - Recycler |
| Quantity Tons: | 0.1634 |
| Waste Quantity: | 43 |
| Quantity Unit: | G |
| Additional Code 1: | Not reported |
| Additional Code 2: | Not reported |
| Additional Code 3: | Not reported |
| Additional Code 4: | Not reported |
| Additional Code 5: | Not reported |

| | |
|---|---|
| Shipment Date: | 19961004 |
| Creation Date: | 6/11/1997 0:00:00 |
| Receipt Date: | Not reported |
| Manifest ID: | 96337561 |
| Trans EPA ID: | CAD982413262 |
| Trans Name: | Not reported |
| Trans 2 EPA ID: | Not reported |
| Trans 2 Name: | Not reported |
| TSDF EPA ID: | CAD982444481 |
| Trans Name: | Not reported |
| TSDF Alt EPA ID: | CAD982444481 |

**MAITA OLDSMOBILE (Continued)** **S113012419**

| | |
|---|---|
| TSDF Alt Name: | Not reported |
| Waste Code Description: | 352 - Other organic solids |
| RCRA Code: | Not reported |
| Meth Code: | - Not reported |
| Quantity Tons: | 0.25 |
| Waste Quantity: | 500 |
| Quantity Unit: | P |
| Additional Code 1: | Not reported |
| Additional Code 2: | Not reported |
| Additional Code 3: | Not reported |
| Additional Code 4: | Not reported |
| Additional Code 5: | Not reported |
| | |
| Shipment Date: | 19960925 |
| Creation Date: | 5/20/1997 0:00:00 |
| Receipt Date: | 19960925 |
| Manifest ID: | 96276889 |
| Trans EPA ID: | CAD981694664 |
| Trans Name: | Not reported |
| Trans 2 EPA ID: | Not reported |
| Trans 2 Name: | Not reported |
| TSDF EPA ID: | CAD009452657 |
| Trans Name: | Not reported |
| TSDF Alt EPA ID: | Not reported |
| TSDF Alt Name: | Not reported |
| Waste Code Description: | 343 - Unspecified organic liquid mixture |
| RCRA Code: | Not reported |
| Meth Code: | R01 - Recycler |
| Quantity Tons: | 0.765 |
| Waste Quantity: | 225 |
| Quantity Unit: | G |
| Additional Code 1: | Not reported |
| Additional Code 2: | Not reported |
| Additional Code 3: | Not reported |
| Additional Code 4: | Not reported |
| Additional Code 5: | Not reported |
| | |
| Shipment Date: | 19960905 |
| Creation Date: | 5/30/1997 0:00:00 |
| Receipt Date: | 19960905 |
| Manifest ID: | 96272512 |
| Trans EPA ID: | CAD981694664 |
| Trans Name: | Not reported |
| Trans 2 EPA ID: | Not reported |
| Trans 2 Name: | Not reported |
| TSDF EPA ID: | CAD009452657 |
| Trans Name: | Not reported |
| TSDF Alt EPA ID: | Not reported |
| TSDF Alt Name: | Not reported |
| Waste Code Description: | 343 - Unspecified organic liquid mixture |
| RCRA Code: | Not reported |
| Meth Code: | R01 - Recycler |
| Quantity Tons: | 0.646 |
| Waste Quantity: | 190 |
| Quantity Unit: | G |
| Additional Code 1: | Not reported |
| Additional Code 2: | Not reported |

**MAITA OLDSMOBILE (Continued)** **S113012419**

| | |
|---|---|
| Additional Code 3: | Not reported |
| Additional Code 4: | Not reported |
| Additional Code 5: | Not reported |

Additional Information:

| | |
|---|---|
| Year: | 1995 |
| Gen EPA ID: | CAD982018285 |
| Shipment Date: | 19951221 |
| Creation Date: | 10/9/1996 0:00:00 |
| Receipt Date: | 19951221 |
| Manifest ID: | 95316620 |
| Trans EPA ID: | CAD981694664 |
| Trans Name: | Not reported |
| Trans 2 EPA ID: | Not reported |
| Trans 2 Name: | Not reported |
| TSDF EPA ID: | CAD009452657 |
| Trans Name: | Not reported |
| TSDF Alt EPA ID: | CAD009452657 |
| TSDF Alt Name: | Not reported |
| Waste Code Description: | 343 - Unspecified organic liquid mixture |
| RCRA Code: | Not reported |
| Meth Code: | R01 - Recycler |
| Quantity Tons: | 0.272 |
| Waste Quantity: | 80 |
| Quantity Unit: | G |
| Additional Code 1: | Not reported |
| Additional Code 2: | Not reported |
| Additional Code 3: | Not reported |
| Additional Code 4: | Not reported |
| Additional Code 5: | Not reported |
| Shipment Date: | 19951218 |
| Creation Date: | 7/26/1996 0:00:00 |
| Receipt Date: | 19951219 |
| Manifest ID: | 95883633 |
| Trans EPA ID: | CAD044003556 |
| Trans Name: | Not reported |
| Trans 2 EPA ID: | Not reported |
| Trans 2 Name: | Not reported |
| TSDF EPA ID: | CAD044429835 |
| Trans Name: | Not reported |
| TSDF Alt EPA ID: | Not reported |
| TSDF Alt Name: | Not reported |
| Waste Code Description: | 352 - Other organic solids |
| RCRA Code: | Not reported |
| Meth Code: | R01 - Recycler |
| Quantity Tons: | 0.125 |
| Waste Quantity: | 250 |
| Quantity Unit: | P |
| Additional Code 1: | Not reported |
| Additional Code 2: | Not reported |
| Additional Code 3: | Not reported |
| Additional Code 4: | Not reported |
| Additional Code 5: | Not reported |
| Shipment Date: | 19951212 |

**MAITA OLDSMOBILE (Continued)** **S113012419**

| | |
|---|---|
| Creation Date: | 7/29/1996 0:00:00 |
| Receipt Date: | 19951212 |
| Manifest ID: | 95316469 |
| Trans EPA ID: | CAD981694664 |
| Trans Name: | Not reported |
| Trans 2 EPA ID: | Not reported |
| Trans 2 Name: | Not reported |
| TSDF EPA ID: | CAD009452657 |
| Trans Name: | Not reported |
| TSDF Alt EPA ID: | Not reported |
| TSDF Alt Name: | Not reported |
| Waste Code Description: | 343 - Unspecified organic liquid mixture |
| RCRA Code: | Not reported |
| Meth Code: | R01 - Recycler |
| Quantity Tons: | 0.612 |
| Waste Quantity: | 180 |
| Quantity Unit: | G |
| Additional Code 1: | Not reported |
| Additional Code 2: | Not reported |
| Additional Code 3: | Not reported |
| Additional Code 4: | Not reported |
| Additional Code 5: | Not reported |

| | |
|---|---|
| Shipment Date: | 19951130 |
| Creation Date: | 7/26/1996 0:00:00 |
| Receipt Date: | 19951130 |
| Manifest ID: | 95323871 |
| Trans EPA ID: | CAD981694664 |
| Trans Name: | Not reported |
| Trans 2 EPA ID: | Not reported |
| Trans 2 Name: | Not reported |
| TSDF EPA ID: | CAD009452657 |
| Trans Name: | Not reported |
| TSDF Alt EPA ID: | Not reported |
| TSDF Alt Name: | Not reported |
| Waste Code Description: | 343 - Unspecified organic liquid mixture |
| RCRA Code: | Not reported |
| Meth Code: | R01 - Recycler |
| Quantity Tons: | 0.884 |
| Waste Quantity: | 260 |
| Quantity Unit: | G |
| Additional Code 1: | Not reported |
| Additional Code 2: | Not reported |
| Additional Code 3: | Not reported |
| Additional Code 4: | Not reported |
| Additional Code 5: | Not reported |

| | |
|---|---|
| Shipment Date: | 19951115 |
| Creation Date: | 7/26/1996 0:00:00 |
| Receipt Date: | 19951115 |
| Manifest ID: | 95323699 |
| Trans EPA ID: | CAD981694664 |
| Trans Name: | Not reported |
| Trans 2 EPA ID: | Not reported |
| Trans 2 Name: | Not reported |
| TSDF EPA ID: | CAD009452657 |
| Trans Name: | Not reported |

**MAITA OLDSMOBILE (Continued)** **S113012419**

| | |
|---|---|
| TSDF Alt EPA ID: | Not reported |
| TSDF Alt Name: | Not reported |
| Waste Code Description: | 343 - Unspecified organic liquid mixture |
| RCRA Code: | Not reported |
| Meth Code: | R01 - Recycler |
| Quantity Tons: | 0.884 |
| Waste Quantity: | 260 |
| Quantity Unit: | G |
| Additional Code 1: | Not reported |
| Additional Code 2: | Not reported |
| Additional Code 3: | Not reported |
| Additional Code 4: | Not reported |
| Additional Code 5: | Not reported |
| | |
| Shipment Date: | 19951031 |
| Creation Date: | 7/26/1996 0:00:00 |
| Receipt Date: | 19951031 |
| Manifest ID: | 95319466 |
| Trans EPA ID: | CAD981694664 |
| Trans Name: | Not reported |
| Trans 2 EPA ID: | Not reported |
| Trans 2 Name: | Not reported |
| TSDF EPA ID: | CAD009452657 |
| Trans Name: | Not reported |
| TSDF Alt EPA ID: | Not reported |
| TSDF Alt Name: | Not reported |
| Waste Code Description: | 343 - Unspecified organic liquid mixture |
| RCRA Code: | Not reported |
| Meth Code: | R01 - Recycler |
| Quantity Tons: | 0.952 |
| Waste Quantity: | 280 |
| Quantity Unit: | G |
| Additional Code 1: | Not reported |
| Additional Code 2: | Not reported |
| Additional Code 3: | Not reported |
| Additional Code 4: | Not reported |
| Additional Code 5: | Not reported |
| | |
| Shipment Date: | 19951030 |
| Creation Date: | 7/26/1996 0:00:00 |
| Receipt Date: | 19951101 |
| Manifest ID: | 95551793 |
| Trans EPA ID: | ILD984908202 |
| Trans Name: | Not reported |
| Trans 2 EPA ID: | ILD984908202 |
| Trans 2 Name: | Not reported |
| TSDF EPA ID: | CAD093459485 |
| Trans Name: | Not reported |
| TSDF Alt EPA ID: | Not reported |
| TSDF Alt Name: | Not reported |
| Waste Code Description: | 214 - Unspecified solvent mixture |
| RCRA Code: | D039 |
| Meth Code: | H01 - Transfer Station |
| Quantity Tons: | 0.0144 |
| Waste Quantity: | 4 |
| Quantity Unit: | G |
| Additional Code 1: | Not reported |

**MAITA OLDSMOBILE (Continued)** **S113012419**

| | |
|---|---|
| Additional Code 2: | Not reported |
| Additional Code 3: | Not reported |
| Additional Code 4: | Not reported |
| Additional Code 5: | Not reported |
| | |
| Shipment Date: | 19951017 |
| Creation Date: | 7/26/1996 0:00:00 |
| Receipt Date: | 19951022 |
| Manifest ID: | 95318835 |
| Trans EPA ID: | CAD981694664 |
| Trans Name: | Not reported |
| Trans 2 EPA ID: | Not reported |
| Trans 2 Name: | Not reported |
| TSDF EPA ID: | CAD009452657 |
| Trans Name: | Not reported |
| TSDF Alt EPA ID: | Not reported |
| TSDF Alt Name: | Not reported |
| Waste Code Description: | 343 - Unspecified organic liquid mixture |
| RCRA Code: | Not reported |
| Meth Code: | R01 - Recycler |
| Quantity Tons: | 0.884 |
| Waste Quantity: | 260 |
| Quantity Unit: | G |
| Additional Code 1: | Not reported |
| Additional Code 2: | Not reported |
| Additional Code 3: | Not reported |
| Additional Code 4: | Not reported |
| Additional Code 5: | Not reported |
| | |
| Shipment Date: | 19951002 |
| Creation Date: | 7/26/1996 0:00:00 |
| Receipt Date: | 19951008 |
| Manifest ID: | 95319050 |
| Trans EPA ID: | CAD981694664 |
| Trans Name: | Not reported |
| Trans 2 EPA ID: | Not reported |
| Trans 2 Name: | Not reported |
| TSDF EPA ID: | CAD009452657 |
| Trans Name: | Not reported |
| TSDF Alt EPA ID: | Not reported |
| TSDF Alt Name: | Not reported |
| Waste Code Description: | 343 - Unspecified organic liquid mixture |
| RCRA Code: | Not reported |
| Meth Code: | R01 - Recycler |
| Quantity Tons: | 0.595 |
| Waste Quantity: | 175 |
| Quantity Unit: | G |
| Additional Code 1: | Not reported |
| Additional Code 2: | Not reported |
| Additional Code 3: | Not reported |
| Additional Code 4: | Not reported |
| Additional Code 5: | Not reported |
| | |
| Shipment Date: | 19950919 |
| Creation Date: | 7/26/1996 0:00:00 |
| Receipt Date: | 19950923 |
| Manifest ID: | 95319956 |

**MAITA OLDSMOBILE (Continued)** **S113012419**

| | |
|---|---|
| Trans EPA ID: | CAD981694664 |
| Trans Name: | Not reported |
| Trans 2 EPA ID: | Not reported |
| Trans 2 Name: | Not reported |
| TSDF EPA ID: | CAD009452657 |
| Trans Name: | Not reported |
| TSDF Alt EPA ID: | Not reported |
| TSDF Alt Name: | Not reported |
| Waste Code Description: | 343 - Unspecified organic liquid mixture |
| RCRA Code: | Not reported |
| Meth Code: | R01 - Recycler |
| Quantity Tons: | 0.765 |
| Waste Quantity: | 225 |
| Quantity Unit: | G |
| Additional Code 1: | Not reported |
| Additional Code 2: | Not reported |
| Additional Code 3: | Not reported |
| Additional Code 4: | Not reported |
| Additional Code 5: | Not reported |

Additional Information:

| | |
|---|---|
| Year: | 1994 |
| Gen EPA ID: | CAD982018285 |
| Shipment Date: | 19941222 |
| Creation Date: | 10/19/1995 0:00:00 |
| Receipt Date: | 19941222 |
| Manifest ID: | 93401155 |
| Trans EPA ID: | CAD981694664 |
| Trans Name: | Not reported |
| Trans 2 EPA ID: | Not reported |
| Trans 2 Name: | Not reported |
| TSDF EPA ID: | CAD009452657 |
| Trans Name: | Not reported |
| TSDF Alt EPA ID: | Not reported |
| TSDF Alt Name: | Not reported |
| Waste Code Description: | 343 - Unspecified organic liquid mixture |
| RCRA Code: | Not reported |
| Meth Code: | R01 - Recycler |
| Quantity Tons: | 0.646 |
| Waste Quantity: | 190 |
| Quantity Unit: | G |
| Additional Code 1: | Not reported |
| Additional Code 2: | Not reported |
| Additional Code 3: | Not reported |
| Additional Code 4: | Not reported |
| Additional Code 5: | Not reported |
| Shipment Date: | 19941212 |
| Creation Date: | 3/28/1996 0:00:00 |
| Receipt Date: | 19941212 |
| Manifest ID: | 93400987 |
| Trans EPA ID: | CAD981694664 |
| Trans Name: | Not reported |
| Trans 2 EPA ID: | Not reported |
| Trans 2 Name: | Not reported |
| TSDF EPA ID: | CAD009452657 |

**MAITA OLDSMOBILE (Continued)** **S113012419**

| | |
|---|---|
| Trans Name: | Not reported |
| TSDF Alt EPA ID: | CAD009452657 |
| TSDF Alt Name: | Not reported |
| Waste Code Description: | 343 - Unspecified organic liquid mixture |
| RCRA Code: | Not reported |
| Meth Code: | R01 - Recycler |
| Quantity Tons: | 0.68 |
| Waste Quantity: | 200 |
| Quantity Unit: | G |
| Additional Code 1: | Not reported |
| Additional Code 2: | Not reported |
| Additional Code 3: | Not reported |
| Additional Code 4: | Not reported |
| Additional Code 5: | Not reported |

| | |
|---|---|
| Shipment Date: | 19941130 |
| Creation Date: | 3/28/1996 0:00:00 |
| Receipt Date: | 19941130 |
| Manifest ID: | 93403588 |
| Trans EPA ID: | CAD981694664 |
| Trans Name: | Not reported |
| Trans 2 EPA ID: | Not reported |
| Trans 2 Name: | Not reported |
| TSDF EPA ID: | CAD009452657 |
| Trans Name: | Not reported |
| TSDF Alt EPA ID: | CAD009452657 |
| TSDF Alt Name: | Not reported |
| Waste Code Description: | 343 - Unspecified organic liquid mixture |
| RCRA Code: | Not reported |
| Meth Code: | R01 - Recycler |
| Quantity Tons: | 0.6528 |
| Waste Quantity: | 192 |
| Quantity Unit: | G |
| Additional Code 1: | Not reported |
| Additional Code 2: | Not reported |
| Additional Code 3: | Not reported |
| Additional Code 4: | Not reported |
| Additional Code 5: | Not reported |

| | |
|---|---|
| Shipment Date: | 19941118 |
| Creation Date: | 3/28/1996 0:00:00 |
| Receipt Date: | 19941118 |
| Manifest ID: | 93403442 |
| Trans EPA ID: | CAD981694664 |
| Trans Name: | Not reported |
| Trans 2 EPA ID: | Not reported |
| Trans 2 Name: | Not reported |
| TSDF EPA ID: | CAD009452657 |
| Trans Name: | Not reported |
| TSDF Alt EPA ID: | CAD009452657 |
| TSDF Alt Name: | Not reported |
| Waste Code Description: | 343 - Unspecified organic liquid mixture |
| RCRA Code: | Not reported |
| Meth Code: | R01 - Recycler |
| Quantity Tons: | 0.748 |
| Waste Quantity: | 220 |
| Quantity Unit: | G |

**MAITA OLDSMOBILE (Continued)** **S113012419**

| | |
|---|---|
| Additional Code 1: | Not reported |
| Additional Code 2: | Not reported |
| Additional Code 3: | Not reported |
| Additional Code 4: | Not reported |
| Additional Code 5: | Not reported |
| | |
| Shipment Date: | 19941109 |
| Creation Date: | 3/28/1996 0:00:00 |
| Receipt Date: | 19941109 |
| Manifest ID: | 93403292 |
| Trans EPA ID: | CAD981694664 |
| Trans Name: | Not reported |
| Trans 2 EPA ID: | Not reported |
| Trans 2 Name: | Not reported |
| TSDF EPA ID: | CAD009452657 |
| Trans Name: | Not reported |
| TSDF Alt EPA ID: | CAD009452657 |
| TSDF Alt Name: | Not reported |
| Waste Code Description: | 343 - Unspecified organic liquid mixture |
| RCRA Code: | Not reported |
| Meth Code: | R01 - Recycler |
| Quantity Tons: | 0.68 |
| Waste Quantity: | 200 |
| Quantity Unit: | G |
| Additional Code 1: | Not reported |
| Additional Code 2: | Not reported |
| Additional Code 3: | Not reported |
| Additional Code 4: | Not reported |
| Additional Code 5: | Not reported |
| | |
| Shipment Date: | 19941017 |
| Creation Date: | 3/28/1996 0:00:00 |
| Receipt Date: | 19941017 |
| Manifest ID: | 93405637 |
| Trans EPA ID: | CAD981694664 |
| Trans Name: | Not reported |
| Trans 2 EPA ID: | Not reported |
| Trans 2 Name: | Not reported |
| TSDF EPA ID: | CAD009452657 |
| Trans Name: | Not reported |
| TSDF Alt EPA ID: | CAD009452657 |
| TSDF Alt Name: | Not reported |
| Waste Code Description: | 343 - Unspecified organic liquid mixture |
| RCRA Code: | Not reported |
| Meth Code: | R01 - Recycler |
| Quantity Tons: | 0.544 |
| Waste Quantity: | 160 |
| Quantity Unit: | G |
| Additional Code 1: | Not reported |
| Additional Code 2: | Not reported |
| Additional Code 3: | Not reported |
| Additional Code 4: | Not reported |
| Additional Code 5: | Not reported |
| | |
| Shipment Date: | 19941013 |
| Creation Date: | 10/19/1995 0:00:00 |
| Receipt Date: | 19941019 |

**MAITA OLDSMOBILE (Continued)** **S113012419**

| | |
|---|---|
| Manifest ID: | 93171028 |
| Trans EPA ID: | CAD980695761 |
| Trans Name: | Not reported |
| Trans 2 EPA ID: | Not reported |
| Trans 2 Name: | Not reported |
| TSDF EPA ID: | CAT080031628 |
| Trans Name: | Not reported |
| TSDF Alt EPA ID: | Not reported |
| TSDF Alt Name: | Not reported |
| Waste Code Description: | 221 - Waste oil and mixed oil |
| RCRA Code: | F001 |
| Meth Code: | R01 - Recycler |
| Quantity Tons: | 0.209 |
| Waste Quantity: | 55 |
| Quantity Unit: | G |
| Additional Code 1: | Not reported |
| Additional Code 2: | Not reported |
| Additional Code 3: | Not reported |
| Additional Code 4: | Not reported |
| Additional Code 5: | Not reported |

| | |
|---|---|
| Shipment Date: | 19940928 |
| Creation Date: | 3/28/1996 0:00:00 |
| Receipt Date: | 19940928 |
| Manifest ID: | 93404554 |
| Trans EPA ID: | CAD981694664 |
| Trans Name: | Not reported |
| Trans 2 EPA ID: | Not reported |
| Trans 2 Name: | Not reported |
| TSDF EPA ID: | CAD009452657 |
| Trans Name: | Not reported |
| TSDF Alt EPA ID: | CAD009452657 |
| TSDF Alt Name: | Not reported |
| Waste Code Description: | 343 - Unspecified organic liquid mixture |
| RCRA Code: | Not reported |
| Meth Code: | R01 - Recycler |
| Quantity Tons: | 0.34 |
| Waste Quantity: | 100 |
| Quantity Unit: | G |
| Additional Code 1: | Not reported |
| Additional Code 2: | Not reported |
| Additional Code 3: | Not reported |
| Additional Code 4: | Not reported |
| Additional Code 5: | Not reported |

| | |
|---|---|
| Shipment Date: | 19940916 |
| Creation Date: | 3/28/1996 0:00:00 |
| Receipt Date: | 19940916 |
| Manifest ID: | 93404405 |
| Trans EPA ID: | CAD981694664 |
| Trans Name: | Not reported |
| Trans 2 EPA ID: | Not reported |
| Trans 2 Name: | Not reported |
| TSDF EPA ID: | CAD009452657 |
| Trans Name: | Not reported |
| TSDF Alt EPA ID: | CAD009452657 |
| TSDF Alt Name: | Not reported |

**MAITA OLDSMOBILE (Continued)** **S113012419**

| | |
|---|---|
| Waste Code Description: | 343 - Unspecified organic liquid mixture |
| RCRA Code: | Not reported |
| Meth Code: | R01 - Recycler |
| Quantity Tons: | 0.408 |
| Waste Quantity: | 120 |
| Quantity Unit: | G |
| Additional Code 1: | Not reported |
| Additional Code 2: | Not reported |
| Additional Code 3: | Not reported |
| Additional Code 4: | Not reported |
| Additional Code 5: | Not reported |
| | |
| Shipment Date: | 19940901 |
| Creation Date: | 3/26/1996 0:00:00 |
| Receipt Date: | 19940901 |
| Manifest ID: | 93401741 |
| Trans EPA ID: | CAD981694664 |
| Trans Name: | Not reported |
| Trans 2 EPA ID: | Not reported |
| Trans 2 Name: | Not reported |
| TSDF EPA ID: | CAD009452657 |
| Trans Name: | Not reported |
| TSDF Alt EPA ID: | CAD009452657 |
| TSDF Alt Name: | Not reported |
| Waste Code Description: | 343 - Unspecified organic liquid mixture |
| RCRA Code: | Not reported |
| Meth Code: | R01 - Recycler |
| Quantity Tons: | 0.442 |
| Waste Quantity: | 130 |
| Quantity Unit: | G |
| Additional Code 1: | Not reported |
| Additional Code 2: | Not reported |
| Additional Code 3: | Not reported |
| Additional Code 4: | Not reported |
| Additional Code 5: | Not reported |

Additional Information:

| | |
|---|---|
| Year: | 1993 |
| Gen EPA ID: | CAD982018285 |
| | |
| Shipment Date: | 19931227 |
| Creation Date: | 9/15/1995 0:00:00 |
| Receipt Date: | 19940110 |
| Manifest ID: | 93083975 |
| Trans EPA ID: | CAD981694664 |
| Trans Name: | Not reported |
| Trans 2 EPA ID: | Not reported |
| Trans 2 Name: | Not reported |
| TSDF EPA ID: | CAD009452657 |
| Trans Name: | Not reported |
| TSDF Alt EPA ID: | CAD009452657 |
| TSDF Alt Name: | Not reported |
| Waste Code Description: | 343 - Unspecified organic liquid mixture |
| RCRA Code: | Not reported |
| Meth Code: | R01 - Recycler |
| Quantity Tons: | 0.476 |
| Waste Quantity: | 140 |

**MAITA OLDSMOBILE (Continued)** **S113012419**

| | |
|---|---|
| Quantity Unit: | G |
| Additional Code 1: | Not reported |
| Additional Code 2: | Not reported |
| Additional Code 3: | Not reported |
| Additional Code 4: | Not reported |
| Additional Code 5: | Not reported |
| | |
| Shipment Date: | 19931209 |
| Creation Date: | 9/14/1995 0:00:00 |
| Receipt Date: | 19931223 |
| Manifest ID: | 93083734 |
| Trans EPA ID: | CAD981694664 |
| Trans Name: | Not reported |
| Trans 2 EPA ID: | Not reported |
| Trans 2 Name: | Not reported |
| TSDF EPA ID: | CAD009452657 |
| Trans Name: | Not reported |
| TSDF Alt EPA ID: | Not reported |
| TSDF Alt Name: | Not reported |
| Waste Code Description: | 343 - Unspecified organic liquid mixture |
| RCRA Code: | Not reported |
| Meth Code: | R01 - Recycler |
| Quantity Tons: | 0.646 |
| Waste Quantity: | 190 |
| Quantity Unit: | G |
| Additional Code 1: | Not reported |
| Additional Code 2: | Not reported |
| Additional Code 3: | Not reported |
| Additional Code 4: | Not reported |
| Additional Code 5: | Not reported |
| | |
| Shipment Date: | 19931119 |
| Creation Date: | 9/14/1995 0:00:00 |
| Receipt Date: | 19931129 |
| Manifest ID: | 93078668 |
| Trans EPA ID: | CAD981694664 |
| Trans Name: | Not reported |
| Trans 2 EPA ID: | Not reported |
| Trans 2 Name: | Not reported |
| TSDF EPA ID: | CAD009452657 |
| Trans Name: | Not reported |
| TSDF Alt EPA ID: | CAD009452657 |
| TSDF Alt Name: | Not reported |
| Waste Code Description: | 343 - Unspecified organic liquid mixture |
| RCRA Code: | Not reported |
| Meth Code: | R01 - Recycler |
| Quantity Tons: | 0.612 |
| Waste Quantity: | 180 |
| Quantity Unit: | G |
| Additional Code 1: | Not reported |
| Additional Code 2: | Not reported |
| Additional Code 3: | Not reported |
| Additional Code 4: | Not reported |
| Additional Code 5: | Not reported |
| | |
| Shipment Date: | 19931101 |
| Creation Date: | 9/12/1995 0:00:00 |

**MAITA OLDSMOBILE (Continued)** **S113012419**

| | |
|---|---|
| Receipt Date: | Not reported |
| Manifest ID: | 93160362 |
| Trans EPA ID: | CAD981694664 |
| Trans Name: | Not reported |
| Trans 2 EPA ID: | Not reported |
| Trans 2 Name: | Not reported |
| TSDF EPA ID: | CAD009452657 |
| Trans Name: | Not reported |
| TSDF Alt EPA ID: | Not reported |
| TSDF Alt Name: | Not reported |
| Waste Code Description: | 343 - Unspecified organic liquid mixture |
| RCRA Code: | Not reported |
| Meth Code: | - Not reported |
| Quantity Tons: | 0.748 |
| Waste Quantity: | 220 |
| Quantity Unit: | G |
| Additional Code 1: | Not reported |
| Additional Code 2: | Not reported |
| Additional Code 3: | Not reported |
| Additional Code 4: | Not reported |
| Additional Code 5: | Not reported |

| | |
|---|---|
| Shipment Date: | 19931012 |
| Creation Date: | 9/14/1995 0:00:00 |
| Receipt Date: | 19931020 |
| Manifest ID: | 93106741 |
| Trans EPA ID: | CAD981694664 |
| Trans Name: | Not reported |
| Trans 2 EPA ID: | Not reported |
| Trans 2 Name: | Not reported |
| TSDF EPA ID: | CAD009452657 |
| Trans Name: | Not reported |
| TSDF Alt EPA ID: | Not reported |
| TSDF Alt Name: | Not reported |
| Waste Code Description: | 343 - Unspecified organic liquid mixture |
| RCRA Code: | Not reported |
| Meth Code: | R01 - Recycler |
| Quantity Tons: | 0.68 |
| Waste Quantity: | 200 |
| Quantity Unit: | G |
| Additional Code 1: | Not reported |
| Additional Code 2: | Not reported |
| Additional Code 3: | Not reported |
| Additional Code 4: | Not reported |
| Additional Code 5: | Not reported |

| | |
|---|---|
| Shipment Date: | 19930921 |
| Creation Date: | 9/13/1995 0:00:00 |
| Receipt Date: | 19931013 |
| Manifest ID: | 93106742 |
| Trans EPA ID: | CAD981694664 |
| Trans Name: | Not reported |
| Trans 2 EPA ID: | Not reported |
| Trans 2 Name: | Not reported |
| TSDF EPA ID: | CAD009452657 |
| Trans Name: | Not reported |
| TSDF Alt EPA ID: | CAD009452657 |

**MAITA OLDSMOBILE (Continued)** **S113012419**

| | |
|---|---|
| TSDF Alt Name: | Not reported |
| Waste Code Description: | 343 - Unspecified organic liquid mixture |
| RCRA Code: | Not reported |
| Meth Code: | R01 - Recycler |
| Quantity Tons: | 0.612 |
| Waste Quantity: | 180 |
| Quantity Unit: | G |
| Additional Code 1: | Not reported |
| Additional Code 2: | Not reported |
| Additional Code 3: | Not reported |
| Additional Code 4: | Not reported |
| Additional Code 5: | Not reported |
| | |
| Shipment Date: | 19930903 |
| Creation Date: | 9/12/1995 0:00:00 |
| Receipt Date: | 19930907 |
| Manifest ID: | 93106478 |
| Trans EPA ID: | CAD981694664 |
| Trans Name: | Not reported |
| Trans 2 EPA ID: | Not reported |
| Trans 2 Name: | Not reported |
| TSDF EPA ID: | CAD009452657 |
| Trans Name: | Not reported |
| TSDF Alt EPA ID: | CAD009452657 |
| TSDF Alt Name: | Not reported |
| Waste Code Description: | 343 - Unspecified organic liquid mixture |
| RCRA Code: | Not reported |
| Meth Code: | R01 - Recycler |
| Quantity Tons: | 0.68 |
| Waste Quantity: | 200 |
| Quantity Unit: | G |
| Additional Code 1: | Not reported |
| Additional Code 2: | Not reported |
| Additional Code 3: | Not reported |
| Additional Code 4: | Not reported |
| Additional Code 5: | Not reported |
| | |
| Shipment Date: | 19930728 |
| Creation Date: | 9/12/1995 0:00:00 |
| Receipt Date: | 19930802 |
| Manifest ID: | 92507919 |
| Trans EPA ID: | CAD044003556 |
| Trans Name: | Not reported |
| Trans 2 EPA ID: | Not reported |
| Trans 2 Name: | Not reported |
| TSDF EPA ID: | CAT080011059 |
| Trans Name: | Not reported |
| TSDF Alt EPA ID: | Not reported |
| TSDF Alt Name: | Not reported |
| Waste Code Description: | 221 - Waste oil and mixed oil |
| RCRA Code: | Not reported |
| Meth Code: | R01 - Recycler |
| Quantity Tons: | 0.209 |
| Waste Quantity: | 55 |
| Quantity Unit: | G |
| Additional Code 1: | Not reported |
| Additional Code 2: | Not reported |

**MAITA OLDSMOBILE (Continued)** **S113012419**

| | |
|---|---|
| Additional Code 3: | Not reported |
| Additional Code 4: | Not reported |
| Additional Code 5: | Not reported |
| | |
| Shipment Date: | 19930415 |
| Creation Date: | 9/6/1995 0:00:00 |
| Receipt Date: | 19930419 |
| Manifest ID: | 92048391 |
| Trans EPA ID: | CAD981694664 |
| Trans Name: | Not reported |
| Trans 2 EPA ID: | Not reported |
| Trans 2 Name: | Not reported |
| TSDF EPA ID: | CAD009452657 |
| Trans Name: | Not reported |
| TSDF Alt EPA ID: | Not reported |
| TSDF Alt Name: | Not reported |
| Waste Code Description: | 343 - Unspecified organic liquid mixture |
| RCRA Code: | Not reported |
| Meth Code: | R01 - Recycler |
| Quantity Tons: | 0.68 |
| Waste Quantity: | 200 |
| Quantity Unit: | G |
| Additional Code 1: | Not reported |
| Additional Code 2: | Not reported |
| Additional Code 3: | Not reported |
| Additional Code 4: | Not reported |
| Additional Code 5: | Not reported |
| | |
| Shipment Date: | 19930317 |
| Creation Date: | 9/6/1995 0:00:00 |
| Receipt Date: | 19930323 |
| Manifest ID: | 92051845 |
| Trans EPA ID: | CAD981694664 |
| Trans Name: | Not reported |
| Trans 2 EPA ID: | Not reported |
| Trans 2 Name: | Not reported |
| TSDF EPA ID: | CAD009452657 |
| Trans Name: | Not reported |
| TSDF Alt EPA ID: | Not reported |
| TSDF Alt Name: | Not reported |
| Waste Code Description: | 343 - Unspecified organic liquid mixture |
| RCRA Code: | Not reported |
| Meth Code: | R01 - Recycler |
| Quantity Tons: | 0.561 |
| Waste Quantity: | 165 |
| Quantity Unit: | G |
| Additional Code 1: | Not reported |
| Additional Code 2: | Not reported |
| Additional Code 3: | Not reported |
| Additional Code 4: | Not reported |
| Additional Code 5: | Not reported |

**BN526**
**NE**
**1/4-1/2**
**0.385 mi.**
**2031 ft.**

**Relative:**
**Higher**

**Actual:**
**58 ft.**

**MAITA OLDSMOBILE**
**2211 FULTON AVE**
**SACRAMENTO, CA 95825**

**Site 2 of 3 in cluster BN**

**Database(s):** LUST, Sacramento Co. CS, SWEEPS UST, HIST UST, CA FID UST, HIST CORTESE, CERS

**EDR ID Number:** 1000395292
**EPA ID Number:** N/A

LUST:

| | |
|---|---|
| Name: | MAITA OLDSMOBILE |
| Address: | 2211 FULTON AVE |
| City,State,Zip: | SACRAMENTO, CA 95825 |
| Lead Agency: | SACRAMENTO COUNTY LOP |
| Case Type: | LUST Cleanup Site |

Geo Track:

| | |
|---|---|
| Global Id: | T0606700654 |
| Latitude: | 38.605967 |
| Longitude: | -121.402052 |
| Status: | Completed - Case Closed |
| Status Date: | 08/11/1992 |
| Case Worker: | Not reported |
| RB Case Number: | 340783 |
| Local Agency: | Not reported |
| File Location: | Not reported |
| Local Case Number: | 0369 |
| Potential Media Affect: | Soil |
| Potential Contaminants of Concern: | Waste Oil / Motor / Hydraulic / Lubricating |
| EPA Region: | 9 |
| Coordinate Source: | Google Geocode |
| Cuf Case: | NO |
| Quantity Released Gallons: | Not reported |
| Begin Date: | 07/12/1991 |
| Leak Reported Date: | 07/12/1991 |
| How Discovered: | Not reported |
| How Discovered Description: | Not reported |
| Discharge Source: | Not reported |
| Discharge Cause: | Not reported |
| Stop Method: | Not reported |
| Stop Description: | Not reported |
| No Further Action Date: | 08/11/1992 |
| CA Water Watershed Name: | Valley-American - Coon-American - Lower American (519.21) |
| Dwr Groundwater Subbasin Name: | Sacramento Valley - North American (5-021.64) |
| Disadvantaged Community: | Not reported |
| CA Enviroscreen 3 Score: | 56-60% |
| CA Enviroscreen 4 Score: | 75-80% |
| Military DOD Site: | No |
| Facility Project Subtype: | Not reported |
| RWQCB Region: | CENTRAL VALLEY RWQCB (REGION 5S) |
| Site History: | Not reported |

LUST:

| | |
|---|---|
| Global Id: | T0606700654 |
| Contact Type: | Regional Board Caseworker |
| Contact Name: | VERA FISCHER |
| Organization Name: | CENTRAL VALLEY RWQCB (REGION 5S) |
| Address: | 11020 SUN CENTER DRIVE #200 |
| City: | RANCHO CORDOVA |
| Email: | vera.fischer@waterboards.ca.gov |
| Phone Number: | Not reported |

**MAITA OLDSMOBILE (Continued)** **1000395292**

LUST:
Global Id: T0606700654
Action Type: Other
Date: 07/12/1991
Action: Leak Discovery

Global Id: T0606700654
Action Type: Other
Date: 07/12/1991
Action: Leak Reported

Global Id: T0606700654
Action Type: RESPONSE
Date: 07/12/1991
Action: Other Report / Document

Global Id: T0606700654
Action Type: ENFORCEMENT
Date: 08/11/1992
Action: Closure/No Further Action Letter

LUST:
Global Id: T0606700654
Status: Open - Case Begin Date
Status Date: 07/12/1991

Global Id: T0606700654
Status: Open - Site Assessment
Status Date: 07/12/1991

Global Id: T0606700654
Status: Open - Remediation
Status Date: 03/11/1992

Global Id: T0606700654
Status: Open - Site Assessment
Status Date: 03/11/1992

Global Id: T0606700654
Status: Open - Site Assessment
Status Date: 03/31/1992

Global Id: T0606700654
Status: Completed - Case Closed
Status Date: 08/11/1992

LUST REG 5:
Name: MAITA OLDSMOBILE
Address: 2211 FULTON AVE
City: SACRAMENTO
Region: 5
Status: Case Closed
Case Number: 340783
Case Type: Soil only
Substance: WASTE OIL

**MAITA OLDSMOBILE (Continued)** **1000395292**

Staff Initials: VJF
Lead Agency: Local
Program: LUST
MTBE Code: N/A

Sacramento Co. CS:
Name: MAITA OLDSMOBILE
Address: 2211 FULTON AVE
City,State,Zip: SACRAMENTO, CA
State Site Number: 0369
Lead Staff: Booth, D.
Lead Agency: HM
Remedial Action Taken: YE, S
Substance: Waste Oil
Date Reported: 07/12/1991
Facility Id: RO0000574
Case Type: Soil only
Case Closed: Y
**Date Closed: 08/11/1992**
**Case Type: Soil only affected**
**Substance: Waste Oil**

SWEEPS UST:
Name: MAITA OLDSMOBILE
Address: 2211 FULTON AVE
City: SACRAMENTO
Status: Not reported
Comp Number: 8774
Number: Not reported
Board Of Equalization: Not reported
Referral Date: Not reported
Action Date: Not reported
Created Date: Not reported
Owner Tank Id: Not reported
SWRCB Tank Id: 34-000-008774-000001
Tank Status: Not reported
Capacity: 1000
Active Date: Not reported
Tank Use: OIL
STG: WASTE
Content: WASTE OIL
Number Of Tanks: 1

Name: MAITA OLDSMOBILE
Address: 2211 FULTON AVE
City: SACRAMENTO
Status: Active
Comp Number: 8774
Number: 1
Board Of Equalization: Not reported
Referral Date: 07-02-92
Action Date: 07-02-92
Created Date: 02-29-88
Owner Tank Id: Not reported
SWRCB Tank Id: Not reported
Tank Status: Not reported

**MAITA OLDSMOBILE (Continued)** **1000395292**

Capacity: Not reported
Active Date: Not reported
Tank Use: Not reported
STG: Not reported
Content: Not reported
Number Of Tanks: Not reported

HIST UST:
Name: MAITA OLDSMOBILE
Address: 2211 FULTON AVE
City,State,Zip: SACRAMENTO, CA 95825
File Number: 0001ff04

URL:
Region: STATE
Facility ID: 00000008774
Facility Type: Other
Other Type: DEALERSHIP
Contact Name: VINCE MAITA
Telephone: 9164861301
Owner Name: MAITA OLDSMOBILE
Owner Address: 2211 FULTON AVE
Owner City,St,Zip: SACRAMENTO, CA 95825
Total Tanks: 0001

Tank Num: 001
Container Num: ONE
Year Installed: 1956
Tank Capacity: 00000250
Tank Used for: WASTE
Type of Fuel: WASTE OIL
Container Construction Thickness: Not reported
Leak Detection: None

Click here for Geo Tracker PDF:

CA FID UST:
Facility ID: 34001946
Regulated By: UTNKA
Regulated ID: 00008774
Cortese Code: Not reported
SIC Code: Not reported
Facility Phone: 9164861301
Mail To: Not reported
Mailing Address: 2211 FULTON AVE
Mailing Address 2: Not reported
Mailing City,St,Zip: SACRAMENTO 95825
Contact: Not reported
Contact Phone: Not reported
DUNs Number: Not reported
NPDES Number: Not reported
EPA ID: Not reported
Comments: Not reported
Status: Active

**MAITA OLDSMOBILE (Continued)** **1000395292**

HIST CORTESE:

| | |
|---|---|
| edr_fname: | MAITA OLDSMOBILE |
| edr_fadd1: | 2211 FULTON |
| City,State,Zip: | SACRAMENTO, CA 95826 |
| Region: | CORTESE |
| Facility County Code: | 34 |
| Reg By: | LTNKA |
| Reg Id: | 340783 |

CERS:

| | |
|---|---|
| Name: | MAITA OLDSMOBILE |
| Address: | 2211 FULTON AVE |
| City,State,Zip: | SACRAMENTO, CA 95825 |
| Site ID: | 877395 |
| CERS ID: | T0606700654 |
| CERS Description: | Leaking Underground Storage Tank Cleanup Site |

Affiliation:

| | |
|---|---|
| Affiliation Type Desc: | Regional Board Caseworker |
| Entity Name: | VERA FISCHER - CENTRAL VALLEY RWQCB (REGION 5S) |
| Entity Title: | Not reported |
| Affiliation Address: | 11020 SUN CENTER DRIVE #200 |
| Affiliation City: | RANCHO CORDOVA |
| Affiliation State: | CA |
| Affiliation Country: | Not reported |
| Affiliation Zip: | Not reported |
| Affiliation Phone: | , |

---

**BN527** **MAITA OLDSMOBILE** **UST FINDER RELEASE** **1029017899**
**NE** **2211 FULTON AVE** **N/A**
**1/4-1/2** **SACRAMENTO, CA 95825**
**0.385 mi.**
**2031 ft.** **Site 3 of 3 in cluster BN**

**Relative:**
**Higher**

**Actual:**
**58 ft.**

UST FINDER RELEASE:

| | |
|---|---|
| Object ID: | 50081 |
| Facility ID: | Not reported |
| Lust ID: | CAT0606700654 |
| Name: | MAITA OLDSMOBILE |
| Address: | 2211 FULTON AVE |
| City,State,Zip: | SACRAMENTO, CA 95825 |
| Address Match Type: | PointAddress |
| Reported Date: | Not reported |
| Status: | No Further Action |
| Substance: | Not reported |
| Population within 1500ft: | 1275 |
| Domestic Wells within 1500ft: | 1 |
| Land Use: | Developed, High Intensity |
| Within SPA: | No |
| SPA PWS Facility ID: | Not reported |
| SPA Water Type: | Not reported |
| SPA Facility Type: | Not reported |
| SPA HUC12: | Not reported |
| Within WHPA: | Yes |
| WHPA PWS Facility ID: | CA3410007_17549 |
| WHPA Water Type: | GW - Ground water |

**MAITA OLDSMOBILE (Continued)** **1029017899**

| | |
|---|---|
| WHPA Facility Type: | WL - Well |
| WHPA HUC12: | 180201110202 |
| Within 100yr Floodplain: | No |
| Tribe: | Not reported |
| EPA Region: | 9 |
| NFA Letter 1: | Not reported |
| NFA Letter 2: | Not reported |
| NFA Letter 3: | Not reported |
| NFA Letter 4: | Not reported |
| Closed With Residual Contaminate: | Not reported |
| Coordinate Source: | Geocode |
| X Coord: | -121.40222 |
| Y Coord: | 38.6054100000001 |
| Latitude: | 38.6054099999999 |
| Longitude: | -121.40222 |

---

**528** **GREAT VALLEY MAZDA SUZUKI ISUZU** **RCRA-SQG** **1000342903**
**NE** **2241 FULTON AVE** **Sacramento Co. CS** **CAD982036303**
**1/4-1/2** **SACRAMENTO, CA 95825** **HIST UST**
**0.471 mi.** **FINDS**
**2487 ft.** **ECHO**

**Relative:**
**Higher**

**Actual:**
**59 ft.**

RCRA Listings:

| | |
|---|---|
| Date Form Received by Agency: | 19960228 |
| Handler Name: | Great Valley Mazda Suzuki Isuzu |
| Handler Address: | Fulton Ave |
| Handler City,State,Zip: | SACRAMENTO, CA 95825 |
| EPA ID: | CAD982036303 |
| Contact Name: | MIKE BROCK |
| Contact Address: | 2329 FULTON AVE |
| Contact City,State,Zip: | SACRAMENTO, CA 95825 |
| Contact Telephone: | 916-973-3200 |
| Contact Fax: | Not reported |
| Contact Email: | Not reported |
| Contact Title: | Not reported |
| EPA Region: | 09 |
| Land Type: | Private |
| Federal Waste Generator Description: | Small Quantity Generator |
| Non-Notifier: | Not reported |
| Biennial Report Cycle: | Not reported |
| Accessibility: | Not reported |
| Active Site Indicator: | Handler Activities |
| State District Owner: | Not reported |
| State District: | Not reported |
| Mailing Address: | FULTON AVE |
| Mailing City,State,Zip: | SACRAMENTO, CA 95825 |
| Owner Name: | Vandenberg And Keil |
| Owner Type: | Private |
| Operator Name: | Not reported |
| Operator Type: | Not reported |
| Short-Term Generator Activity: | No |
| Importer Activity: | No |
| Mixed Waste Generator: | No |
| Transporter Activity: | No |
| Transfer Facility Activity: | No |
| Recycler Activity with Storage: | No |
| Small Quantity On-Site Burner Exemption: | No |
| Smelting Melting and Refining Furnace Exemption: | No |

**GREAT VALLEY MAZDA SUZUKI ISUZU (Continued)** **1000342903**

| | |
|---|---|
| Underground Injection Control: | No |
| Off-Site Waste Receipt: | No |
| Universal Waste Indicator: | No |
| Universal Waste Destination Facility: | No |
| Federal Universal Waste: | No |
| Active Site State-Reg Handler: | --- |
| Federal Facility Indicator: | Not reported |
| Hazardous Secondary Material Indicator: | N |
| Sub-Part K Indicator: | Not reported |
| 2018 GPRA Permit Baseline: | Not on the Baseline |
| 2018 GPRA Renewals Baseline: | Not on the Baseline |
| 202 GPRA Corrective Action Baseline: | No |
| Subject to Corrective Action Universe: | No |
| Non-TSDFs Where RCRA CA has Been Imposed Universe: | No |
| Corrective Action Priority Ranking: | No NCAPS ranking |
| Environmental Control Indicator: | No |
| Institutional Control Indicator: | No |
| Human Exposure Controls Indicator: | N/A |
| Groundwater Controls Indicator: | N/A |
| Significant Non-Complier Universe: | No |
| Unaddressed Significant Non-Complier Universe: | No |
| Addressed Significant Non-Complier Universe: | No |
| Significant Non-Complier With a Compliance Schedule Universe: | No |
| Financial Assurance Required: | Not reported |
| Handler Date of Last Change: | 20000915 |
| Recognized Trader-Importer: | No |
| Recognized Trader-Exporter: | No |
| Importer of Spent Lead Acid Batteries: | No |
| Exporter of Spent Lead Acid Batteries: | No |
| Recycler Activity Without Storage: | No |
| Manifest Broker: | No |
| Sub-Part P Indicator: | No |

Handler - Owner Operator:

| | |
|---|---|
| Owner/Operator Indicator: | Owner |
| Owner/Operator Name: VANDENBERG AND KEIL | |
| Legal Status: | Private |
| Date Became Current: | Not reported |
| Date Ended Current: | Not reported |
| Owner/Operator Address: | 2329 FULTON AVE |
| Owner/Operator City,State,Zip: | SACRAMENTO, CA 95825 |
| Owner/Operator Telephone: | 916-973-3200 |
| Owner/Operator Telephone Ext: | Not reported |
| Owner/Operator Fax: | Not reported |
| Owner/Operator Email: | Not reported |

Historic Generators:

| | |
|---|---|
| Receive Date: | 19960228 |
| Handler Name: GREAT VALLEY MAZDA SUZUKI ISUZU | |
| Federal Waste Generator Description: | Small Quantity Generator |
| State District Owner: | Not reported |
| Large Quantity Handler of Universal Waste: | No |
| Recognized Trader Importer: | No |
| Recognized Trader Exporter: | No |
| Spent Lead Acid Battery Importer: | No |

**GREAT VALLEY MAZDA SUZUKI ISUZU (Continued)** **1000342903**

Spent Lead Acid Battery Exporter: No
Current Record: Yes
Non Storage Recycler Activity: Not reported
Electronic Manifest Broker: Not reported

List of NAICS Codes and Descriptions:
NAICS Codes: No NAICS Codes Found

Facility Has Received Notices of Violations:
Violations: No Violations Found

Evaluation Action Summary:
Evaluations: No Evaluations Found

Sacramento Co. CS:
Name: GREAT VALLEY ISUZU/SUZUKI
Address: 2241 FULTON AVE
City,State,Zip: SACRAMENTO, CA
State Site Number: 0370
Lead Staff: Booth, D.
Lead Agency: HM
Remedial Action Taken: NO
Substance: Stoddard Solvent (Type 1, petroleum spirit)
Date Reported: 10/21/1990
Facility Id: RO0000575
Case Type: Soil only
Case Closed: Y
**Date Closed: Not reported**
**Case Type: Soil only affected**
**Substance: Stoddard Solvent (Type 1, petroleum spirit)**

HIST UST:
Name: TOYOTA OF SACRAMENTO INC
Address: 2241 FULTON AVENUE
City,State,Zip: SACRAMENTO, CA 95825
File Number: 000294d0

URL:
Region: STATE
Facility ID: 00000042148
Facility Type: Other
Other Type: CAR DEALERSHIP
Contact Name: RORY HUSTED
Telephone: 9164810855
Owner Name: TOYOTA OF SACRAMENTO, INC.
Owner Address: 2241 FULTON AVENUE
Owner City,St,Zip: SACRAMENTO, CA 95825
Total Tanks: 0006

Tank Num: 001
Container Num: #1
Year Installed: 1970
Tank Capacity: 00000450
Tank Used for: WASTE

**GREAT VALLEY MAZDA SUZUKI ISUZU (Continued)** **1000342903**

Type of Fuel: Not reported
Container Construction Thickness: 10
Leak Detection: Visual

Tank Num: 002
Container Num: #2
Year Installed: 1960
Tank Capacity: 00000350
Tank Used for: WASTE
Type of Fuel: Not reported
Container Construction Thickness: 10
Leak Detection: Visual

Tank Num: 003
Container Num: #3
Year Installed: 1970
Tank Capacity: 00000450
Tank Used for: WASTE
Type of Fuel: WASTE OIL
Container Construction Thickness: Not reported
Leak Detection: Visual, Stock Inventor

Tank Num: 004
Container Num: #4
Year Installed: 1960
Tank Capacity: 00000400
Tank Used for: PRODUCT
Type of Fuel: WASTE OIL
Container Construction Thickness: Not reported
Leak Detection: Visual, Stock Inventor

Tank Num: 005
Container Num: #5
Year Installed: 1970
Tank Capacity: 00002000
Tank Used for: PRODUCT
Type of Fuel: UNLEADED
Container Construction Thickness: Not reported
Leak Detection: Visual, Stock Inventor, Pressure Test

Tank Num: 006
Container Num: #6
Year Installed: 1970
Tank Capacity: 00002000
Tank Used for: PRODUCT
Type of Fuel: UNLEADED
Container Construction Thickness: Not reported
Leak Detection: Visual, Stock Inventor, Pressure Test

Click here for Geo Tracker PDF:

FINDS:
Registry ID: 110002784194

Click Here for FRS Facility Detail Report:

Environmental Interest/Information System:

**GREAT VALLEY MAZDA SUZUKI ISUZU (Continued)** **1000342903**

The Resource Conservation and Recovery Act Information System (RCRAInfo) is EPA's comprehensive information system in support of the Resource Conservation and Recovery Act (RCRA) of 1976 and the Hazardous and Solid Waste Amendments (HSWA) of 1984. It tracks many types of information about generators, transporters, treaters, storers, and disposers of hazardous waste.

Click this hyperlink while viewing on your computer to access additional FINDS: detail in the EDR Site Report.

ECHO:
Envid: 1000342903
Registry ID: 110002784194

DFR URL:
Name: GREAT VALLEY MAZDA SUZUKI ISUZU
Address: 2241 FULTON AVE
City,State,Zip: SACRAMENTO, CA 95825

---

**BO529** **UNOCAL SERVICE STATION #3725** **LUST** **S100179612**
**East** **3100 ARDEN WAY** **Sacramento Co. CS** **N/A**
**1/2-1** **SACRAMENTO, CA 95825** **SWEEPS UST**
**0.601 mi.** **Cortese**
**3172 ft.** **Site 1 of 2 in cluster BO** **HIST CORTESE**
**Notify 65**
**Relative: Higher** **CERS**

**Actual: 53 ft.**

LUST:
Name: UNOCAL #3725
Address: 3100 ARDEN WAY
City,State,Zip: SACRAMENTO, CA 95825
Lead Agency: SACRAMENTO COUNTY LOP
Case Type: LUST Cleanup Site

Geo Track:
Global Id: T0606700460
Latitude: 38.595864234
Longitude: -121.392165677
Status: Completed - Case Closed
Status Date: 04/25/2008
Case Worker: Not reported
RB Case Number: 340546
Local Agency: Not reported
File Location: Local Agency
Local Case Number: D598
Potential Media Affect: Soil
Potential Contaminants of Concern: Gasoline
EPA Region: 9
Coordinate Source: * Historical Geocode - Exact Address Match
Cuf Case: YES
Quantity Released Gallons: Not reported
Begin Date: 04/18/1991
Leak Reported Date: 07/20/1998
How Discovered: UST System Modification
How Discovered Description: Soil contamination found during dispenser and piping upgrade.
Discharge Source: Dispenser, Piping
Discharge Cause: Unknown
Stop Method: Replace product piping

**UNOCAL SERVICE STATION #3725 (Continued)** **S100179612**

| | |
|---|---|
| Stop Description: | Replaced product lines and dispensers for 1998 upgrade requirements |
| No Further Action Date: | 04/25/2008 |
| CA Water Watershed Name: | Valley-American - Coon-American - Lower American (519.21) |
| Dwr Groundwater Subbasin Name: | Sacramento Valley - North American (5-021.64) |
| Disadvantaged Community: | Not reported |
| CA Enviroscreen 3 Score: | 71-75% |
| CA Enviroscreen 4 Score: | 65-70% |
| Military DOD Site: | No |
| Facility Project Subtype: | Not reported |
| RWQCB Region: | CENTRAL VALLEY RWQCB (REGION 5S) |
| Site History: | Not reported |

LUST:

| | |
|---|---|
| Global Id: | T0606700460 |
| Contact Type: | Regional Board Caseworker |
| Contact Name: | VERA FISCHER |
| Organization Name: | CENTRAL VALLEY RWQCB (REGION 5S) |
| Address: | 11020 SUN CENTER DRIVE #200 |
| City: | RANCHO CORDOVA |
| Email: | vera.fischer@waterboards.ca.gov |
| Phone Number: | Not reported |

LUST:

| | |
|---|---|
| Global Id: | T0606700460 |
| Action Type: | ENFORCEMENT |
| Date: | 08/13/1998 |
| Action: | Technical Correspondence / Assistance / Other |

| | |
|---|---|
| Global Id: | T0606700460 |
| Action Type: | RESPONSE |
| Date: | 12/01/1998 |
| Action: | Correspondence |

| | |
|---|---|
| Global Id: | T0606700460 |
| Action Type: | RESPONSE |
| Date: | 12/21/2004 |
| Action: | Correspondence |

| | |
|---|---|
| Global Id: | T0606700460 |
| Action Type: | RESPONSE |
| Date: | 02/22/2005 |
| Action: | Monitoring Report - Quarterly |

| | |
|---|---|
| Global Id: | T0606700460 |
| Action Type: | RESPONSE |
| Date: | 04/15/2003 |
| Action: | Correspondence |

| | |
|---|---|
| Global Id: | T0606700460 |
| Action Type: | RESPONSE |
| Date: | 12/10/2002 |
| Action: | Correspondence |

| | |
|---|---|
| Global Id: | T0606700460 |
| Action Type: | RESPONSE |
| Date: | 08/20/1999 |
| Action: | Correspondence |

**UNOCAL SERVICE STATION #3725 (Continued)** **S100179612**

Global Id: T0606700460
Action Type: RESPONSE
Date: 07/15/1991
Action: Correspondence

Global Id: T0606700460
Action Type: RESPONSE
Date: 04/25/2008
Action: Correspondence

Global Id: T0606700460
Action Type: RESPONSE
Date: 06/21/2005
Action: Correspondence

Global Id: T0606700460
Action Type: RESPONSE
Date: 08/25/2004
Action: Correspondence

Global Id: T0606700460
Action Type: RESPONSE
Date: 02/10/2004
Action: Correspondence

Global Id: T0606700460
Action Type: RESPONSE
Date: 12/17/2003
Action: Correspondence

Global Id: T0606700460
Action Type: RESPONSE
Date: 09/13/1999
Action: Correspondence

Global Id: T0606700460
Action Type: ENFORCEMENT
Date: 10/05/2007
Action: Meeting

Global Id: T0606700460
Action Type: ENFORCEMENT
Date: 02/28/2003
Action: Technical Correspondence / Assistance / Other

Global Id: T0606700460
Action Type: Other
Date: 07/20/1998
Action: Leak Reported

Global Id: T0606700460
Action Type: RESPONSE
Date: 01/19/2001
Action: Monitoring Report - Quarterly

Global Id: T0606700460
Action Type: RESPONSE

**UNOCAL SERVICE STATION #3725 (Continued)** **S100179612**

Date: 03/24/2000
Action: Correspondence

Global Id: T0606700460
Action Type: RESPONSE
Date: 10/23/1998
Action: Correspondence

Global Id: T0606700460
Action Type: RESPONSE
Date: 11/09/2004
Action: Monitoring Report - Quarterly

Global Id: T0606700460
Action Type: RESPONSE
Date: 03/17/2000
Action: Other Report / Document

Global Id: T0606700460
Action Type: RESPONSE
Date: 10/06/1998
Action: Other Report / Document

Global Id: T0606700460
Action Type: RESPONSE
Date: 11/26/2003
Action: Monitoring Report - Quarterly

Global Id: T0606700460
Action Type: RESPONSE
Date: 07/18/2000
Action: Monitoring Report - Quarterly

Global Id: T0606700460
Action Type: RESPONSE
Date: 09/21/1999
Action: Other Report / Document

Global Id: T0606700460
Action Type: RESPONSE
Date: 03/21/2005
Action: Correspondence

Global Id: T0606700460
Action Type: RESPONSE
Date: 10/20/2000
Action: Monitoring Report - Quarterly

Global Id: T0606700460
Action Type: RESPONSE
Date: 10/22/1998
Action: Correspondence

Global Id: T0606700460
Action Type: RESPONSE
Date: 03/18/2003
Action: Correspondence

**UNOCAL SERVICE STATION #3725 (Continued)** **S100179612**

Global Id: T0606700460
Action Type: RESPONSE
Date: 09/23/1999
Action: Correspondence

Global Id: T0606700460
Action Type: RESPONSE
Date: 02/04/2004
Action: Monitoring Report - Quarterly

Global Id: T0606700460
Action Type: ENFORCEMENT
Date: 10/10/2007
Action: Technical Correspondence / Assistance / Other

Global Id: T0606700460
Action Type: ENFORCEMENT
Date: 10/05/2007
Action: Preparation of Agenda Item

Global Id: T0606700460
Action Type: ENFORCEMENT
Date: 03/06/2008
Action: Verbal Communication

Global Id: T0606700460
Action Type: ENFORCEMENT
Date: 04/25/2008
Action: Closure/No Further Action Letter

Global Id: T0606700460
Action Type: ENFORCEMENT
Date: 12/17/2007
Action: Site Visit / Inspection / Sampling

Global Id: T0606700460
Action Type: ENFORCEMENT
Date: 09/14/2005
Action: File review

Global Id: T0606700460
Action Type: ENFORCEMENT
Date: 06/29/2005
Action: File review

Global Id: T0606700460
Action Type: ENFORCEMENT
Date: 01/28/2004
Action: File review

Global Id: T0606700460
Action Type: ENFORCEMENT
Date: 12/21/2004
Action: File review

Global Id: T0606700460
Action Type: ENFORCEMENT

**UNOCAL SERVICE STATION #3725 (Continued)** **S100179612**

Date: 08/26/2004
Action: File review

Global Id: T0606700460
Action Type: ENFORCEMENT
Date: 04/21/2005
Action: File review

Global Id: T0606700460
Action Type: ENFORCEMENT
Date: 02/06/2008
Action: File review

Global Id: T0606700460
Action Type: ENFORCEMENT
Date: 10/05/2007
Action: Technical Correspondence / Assistance / Other

Global Id: T0606700460
Action Type: ENFORCEMENT
Date: 07/20/1998
Action: Unauthorized Release Form

Global Id: T0606700460
Action Type: RESPONSE
Date: 01/30/2003
Action: Correspondence

Global Id: T0606700460
Action Type: RESPONSE
Date: 04/16/2001
Action: Monitoring Report - Quarterly

Global Id: T0606700460
Action Type: RESPONSE
Date: 10/10/2007
Action: Correspondence

Global Id: T0606700460
Action Type: RESPONSE
Date: 01/25/2007
Action: Correspondence

Global Id: T0606700460
Action Type: RESPONSE
Date: 01/29/2004
Action: Correspondence

Global Id: T0606700460
Action Type: RESPONSE
Date: 04/18/1991
Action: Unauthorized Release Form

Global Id: T0606700460
Action Type: RESPONSE
Date: 05/28/2004
Action: Monitoring Report - Quarterly

**UNOCAL SERVICE STATION #3725 (Continued)** **S100179612**

| | |
|---|---|
| Global Id: | T0606700460 |
| Action Type: | RESPONSE |
| Date: | 04/19/1999 |
| Action: | Monitoring Report - Quarterly |
| Global Id: | T0606700460 |
| Action Type: | RESPONSE |
| Date: | 08/25/2004 |
| Action: | Correspondence |
| Global Id: | T0606700460 |
| Action Type: | RESPONSE |
| Date: | 05/12/2000 |
| Action: | Email Correspondence |
| Global Id: | T0606700460 |
| Action Type: | RESPONSE |
| Date: | 07/19/1999 |
| Action: | Other Report / Document |
| Global Id: | T0606700460 |
| Action Type: | REMEDIATION |
| Date: | 07/13/1998 |
| Action: | Excavation |
| Global Id: | T0606700460 |
| Action Type: | REMEDIATION |
| Date: | 12/02/2005 |
| Action: | Soil Vapor Extraction (SVE) |
| Global Id: | T0606700460 |
| Action Type: | ENFORCEMENT |
| Date: | 02/22/2005 |
| Action: | Notification - Public Notice of ROD/RAP/CAP |
| Global Id: | T0606700460 |
| Action Type: | ENFORCEMENT |
| Date: | 11/09/2004 |
| Action: | File review |
| Global Id: | T0606700460 |
| Action Type: | ENFORCEMENT |
| Date: | 06/22/2006 |
| Action: | Technical Correspondence / Assistance / Other |
| Global Id: | T0606700460 |
| Action Type: | ENFORCEMENT |
| Date: | 07/27/2007 |
| Action: | File review |
| Global Id: | T0606700460 |
| Action Type: | ENFORCEMENT |
| Date: | 01/26/2006 |
| Action: | File review |
| Global Id: | T0606700460 |
| Action Type: | ENFORCEMENT |

**UNOCAL SERVICE STATION #3725 (Continued)** **S100179612**

Date: 01/09/2007
Action: Preparation of Agenda Item

Global Id: T0606700460
Action Type: ENFORCEMENT
Date: 03/21/2006
Action: File review

Global Id: T0606700460
Action Type: ENFORCEMENT
Date: 11/15/2006
Action: Meeting

Global Id: T0606700460
Action Type: ENFORCEMENT
Date: 01/25/2007
Action: File review

Global Id: T0606700460
Action Type: ENFORCEMENT
Date: 08/27/2007
Action: File review

Global Id: T0606700460
Action Type: ENFORCEMENT
Date: 10/22/2007
Action: File review

Global Id: T0606700460
Action Type: ENFORCEMENT
Date: 04/26/2007
Action: File review

Global Id: T0606700460
Action Type: ENFORCEMENT
Date: 01/24/2006
Action: File review

Global Id: T0606700460
Action Type: ENFORCEMENT
Date: 02/08/2006
Action: * Verbal Communication

Global Id: T0606700460
Action Type: ENFORCEMENT
Date: 09/13/1999
Action: Notice of Responsibility

Global Id: T0606700460
Action Type: ENFORCEMENT
Date: 10/28/2005
Action: File review

Global Id: T0606700460
Action Type: ENFORCEMENT
Date: 02/02/2005
Action: File review

**UNOCAL SERVICE STATION #3725 (Continued)** **S100179612**

Global Id: T0606700460
Action Type: ENFORCEMENT
Date: 03/29/2007
Action: Meeting

Global Id: T0606700460
Action Type: ENFORCEMENT
Date: 11/16/2004
Action: File review

Global Id: T0606700460
Action Type: ENFORCEMENT
Date: 02/06/2004
Action: File review

Global Id: T0606700460
Action Type: ENFORCEMENT
Date: 06/07/2004
Action: File review

Global Id: T0606700460
Action Type: ENFORCEMENT
Date: 02/18/2005
Action: File review

Global Id: T0606700460
Action Type: ENFORCEMENT
Date: 08/25/2004
Action: File review

Global Id: T0606700460
Action Type: ENFORCEMENT
Date: 07/25/2005
Action: File review

Global Id: T0606700460
Action Type: ENFORCEMENT
Date: 12/15/2005
Action: File review

Global Id: T0606700460
Action Type: ENFORCEMENT
Date: 06/21/2005
Action: File review

Global Id: T0606700460
Action Type: ENFORCEMENT
Date: 02/24/2005
Action: File review

Global Id: T0606700460
Action Type: ENFORCEMENT
Date: 12/12/2005
Action: File review

Global Id: T0606700460
Action Type: ENFORCEMENT

**UNOCAL SERVICE STATION #3725 (Continued)** **S100179612**

Date: 01/05/2007
Action: Technical Correspondence / Assistance / Other

Global Id: T0606700460
Action Type: ENFORCEMENT
Date: 08/17/2006
Action: File review

Global Id: T0606700460
Action Type: ENFORCEMENT
Date: 11/09/2006
Action: Technical Correspondence / Assistance / Other

Global Id: T0606700460
Action Type: ENFORCEMENT
Date: 05/12/2000
Action: Technical Correspondence / Assistance / Other

Global Id: T0606700460
Action Type: ENFORCEMENT
Date: 04/17/2008
Action: Clean Up Fund - Letter to RP

Global Id: T0606700460
Action Type: ENFORCEMENT
Date: 03/04/2004
Action: Clean Up Fund - Letter to RP

Global Id: T0606700460
Action Type: Other
Date: 07/13/1998
Action: Leak Discovery

Global Id: T0606700460
Action Type: RESPONSE
Date: 08/24/2004
Action: Monitoring Report - Quarterly

Global Id: T0606700460
Action Type: RESPONSE
Date: 07/29/2003
Action: Correspondence

LUST:
Global Id: T0606700460
Status: Open - Case Begin Date
Status Date: 04/18/1991

Global Id: T0606700460
Status: Open - Remediation
Status Date: 04/18/1991

Global Id: T0606700460
Status: Open - Site Assessment
Status Date: 07/13/1998

Global Id: T0606700460

**UNOCAL SERVICE STATION #3725 (Continued)** **S100179612**

Status: Open - Remediation
Status Date: 12/02/2005

Global Id: T0606700460
Status: Completed - Case Closed
Status Date: 04/25/2008

LUST REG 5:
Name: UNOCAL #3725
Address: 3100 ARDEN WAY
City: SACRAMENTO
Region: 5
Status: Case Closed
Case Number: 340546
Case Type: Soil only
Substance: GASOLINE
Staff Initials: VJF
Lead Agency: Local
Program: LUST
MTBE Code: N/A

Sacramento Co. CS:
Name: TOSCO STATION #3725
Address: 3100 ARDEN WAY
City,State,Zip: SACRAMENTO, CA
State Site Number: D598
Lead Staff: Marcus, B.
Lead Agency: HM
Remedial Action Taken: YE, S
Substance: Automotive(motor gasoline and additives)
Date Reported: 10/07/1998
Facility Id: RO0001215
Case Type: Soil only
Case Closed: Not reported
**Date Closed: Not reported**
**Case Type: Soil only affected**
**Substance: Automotive(motor gasoline and additives)**

SWEEPS UST:
Name: UNOCAL SERVICE STATION #3725
Address: 3100 ARDEN WAY
City: SACRAMENTO
Status: Not reported
Comp Number: 6027
Number: Not reported
Board Of Equalization: 44-001057
Referral Date: Not reported
Action Date: Not reported
Created Date: Not reported
Owner Tank Id: Not reported
SWRCB Tank Id: 34-000-006027-000005
Tank Status: Not reported
Capacity: 280
Active Date: Not reported
Tank Use: OIL

**UNOCAL SERVICE STATION #3725 (Continued)** **S100179612**

| | |
|---|---|
| STG: | WASTE |
| Content: | WASTE OIL |
| Number Of Tanks: | 1 |

| | |
|---|---|
| Name: | UNOCAL SERVICE STATION #3725 |
| Address: | 3100 ARDEN WAY |
| City: | SACRAMENTO |
| Status: | Active |
| Comp Number: | 6027 |
| Number: | 1 |
| Board Of Equalization: | 44-001057 |
| Referral Date: | 09-28-93 |
| Action Date: | 05-31-94 |
| Created Date: | 02-29-88 |
| Owner Tank Id: | 3725-11 |
| SWRCB Tank Id: | 34-000-006027-000001 |
| Tank Status: | A |
| Capacity: | 10000 |
| Active Date: | 09-28-93 |
| Tank Use: | M.V. FUEL |
| STG: | P |
| Content: | REG UNLEADED |
| Number Of Tanks: | 4 |

| | |
|---|---|
| Name: | UNOCAL SERVICE STATION #3725 |
| Address: | 3100 ARDEN WAY |
| City: | SACRAMENTO |
| Status: | Active |
| Comp Number: | 6027 |
| Number: | 1 |
| Board Of Equalization: | 44-001057 |
| Referral Date: | 09-28-93 |
| Action Date: | 05-31-94 |
| Created Date: | 02-29-88 |
| Owner Tank Id: | 3725-22 |
| SWRCB Tank Id: | 34-000-006027-000002 |
| Tank Status: | A |
| Capacity: | 10000 |
| Active Date: | 09-28-93 |
| Tank Use: | M.V. FUEL |
| STG: | P |
| Content: | PRM UNLEADED |
| Number Of Tanks: | Not reported |

| | |
|---|---|
| Name: | UNOCAL SERVICE STATION #3725 |
| Address: | 3100 ARDEN WAY |
| City: | SACRAMENTO |
| Status: | Active |
| Comp Number: | 6027 |
| Number: | 1 |
| Board Of Equalization: | 44-001057 |
| Referral Date: | 09-28-93 |
| Action Date: | 05-31-94 |
| Created Date: | 02-29-88 |
| Owner Tank Id: | 3725-33 |
| SWRCB Tank Id: | 34-000-006027-000003 |
| Tank Status: | A |

**UNOCAL SERVICE STATION #3725 (Continued)** **S100179612**

| | |
|---|---|
| Capacity: | 10000 |
| Active Date: | 09-28-93 |
| Tank Use: | M.V. FUEL |
| STG: | P |
| Content: | DIESEL |
| Number Of Tanks: | Not reported |

| | |
|---|---|
| Name: | UNOCAL SERVICE STATION #3725 |
| Address: | 3100 ARDEN WAY |
| City: | SACRAMENTO |
| Status: | Active |
| Comp Number: | 6027 |
| Number: | 1 |
| Board Of Equalization: | 44-001057 |
| Referral Date: | 09-28-93 |
| Action Date: | 05-31-94 |
| Created Date: | 02-29-88 |
| Owner Tank Id: | 3725-34 |
| SWRCB Tank Id: | 34-000-006027-000004 |
| Tank Status: | A |
| Capacity: | 520 |
| Active Date: | 09-28-93 |
| Tank Use: | OIL |
| STG: | W |
| Content: | WASTE OIL |
| Number Of Tanks: | Not reported |

CORTESE:

| | |
|---|---|
| Name: | UNOCAL #3725 |
| Address: | 3100 ARDEN WAY |
| City,State,Zip: | SACRAMENTO, CA 95825 |
| Region: | CORTESE |
| Envirostor Id: | Not reported |
| Global ID: | T0606700460 |
| Site/Facility Type: | LUST CLEANUP SITE |
| Cleanup Status: | COMPLETED - CASE CLOSED |
| Status Date: | Not reported |
| Site Code: | Not reported |
| Latitude: | Not reported |
| Longitude: | Not reported |
| Owner: | Not reported |
| Enf Type: | Not reported |
| Swat R: | Not reported |
| Flag: | active |
| Order No: | Not reported |
| Waste Discharge System No: | Not reported |
| Effective Date: | Not reported |
| Region 2: | Not reported |
| WID Id: | Not reported |
| Solid Waste Id No: | Not reported |
| Waste Management Uit Name: | Not reported |
| File Name: | Active Open |

HIST CORTESE:

| | |
|---|---|
| edr_fname: | UNOCAL #3725 |
| edr_fadd1: | 3100 ARDEN |

**UNOCAL SERVICE STATION #3725 (Continued)** **S100179612**

City,State,Zip: SACRAMENTO, CA 95825
Region: CORTESE
Facility County Code: 34
Reg By: LTNKA
Reg Id: 340546

NOTIFY 65:
Name: UNOCAL SERVICE STATION #3725
Address: 3100 ARDEN WAY
City,State,Zip: SACRAMENTO, CA 92324
Date Reported: Not reported
Staff Initials: Not reported
Board File Number: Not reported
Facility Type: Not reported
Discharge Date: Not reported
Issue Date: Not reported
Incident Description: Not reported
Global ID: Not reported
Status: Not reported

CERS:
Name: UNOCAL #3725
Address: 3100 ARDEN WAY
City,State,Zip: SACRAMENTO, CA 95825
Site ID: 879667
CERS ID: T0606700460
CERS Description: Leaking Underground Storage Tank Cleanup Site

Affiliation:
Affiliation Type Desc: Regional Board Caseworker
Entity Name: VERA FISCHER - CENTRAL VALLEY RWQCB (REGION 5S)
Entity Title: Not reported
Affiliation Address: 11020 SUN CENTER DRIVE #200
Affiliation City: RANCHO CORDOVA
Affiliation State: CA
Affiliation Country: Not reported
Affiliation Zip: Not reported
Affiliation Phone: ,

---

**BO530** **X-CELL CLEANERS** **RCRA-SQG** **1000204991**
**East** **3110 ARDEN WAY** **ENVIROSTOR** **CAD981669674**
**1/2-1** **SACRAMENTO, CA 95825** **FINDS**
**0.602 mi.** **ECHO**
**3178 ft.** **Site 2 of 2 in cluster BO** **HWTS**
**HAZNET**

**Relative:**
**Higher**

**Actual:**
**53 ft.**

RCRA Listings:
Date Form Received by Agency: 19960901
Handler Name: X-Cell Cleaners
Handler Address: Arden Wy
Handler City,State,Zip: SACRAMENTO, CA 95825
EPA ID: CAD981669674
Contact Name: Not reported
Contact Address: Not reported
Contact City,State,Zip: Not reported
Contact Telephone: Not reported

**X-CELL CLEANERS (Continued)** **1000204991**

| | |
|---|---|
| Contact Fax: | Not reported |
| Contact Email: | Not reported |
| Contact Title: | Not reported |
| EPA Region: | 09 |
| Land Type: | Not reported |
| Federal Waste Generator Description: | Small Quantity Generator |
| Non-Notifier: | Not reported |
| Biennial Report Cycle: | Not reported |
| Accessibility: | Not reported |
| Active Site Indicator: | Handler Activities |
| State District Owner: | Ca |
| State District: | 1 |
| Mailing Address: | ARDEN WY |
| Mailing City,State,Zip: | SACRAMENTO, CA 95825 |
| Owner Name: | Bruce S Hong Owner |
| Owner Type: | Private |
| Operator Name: | Not Required |
| Operator Type: | Private |
| Short-Term Generator Activity: | No |
| Importer Activity: | No |
| Mixed Waste Generator: | No |
| Transporter Activity: | No |
| Transfer Facility Activity: | No |
| Recycler Activity with Storage: | No |
| Small Quantity On-Site Burner Exemption: | No |
| Smelting Melting and Refining Furnace Exemption: | No |
| Underground Injection Control: | No |
| Off-Site Waste Receipt: | No |
| Universal Waste Indicator: | No |
| Universal Waste Destination Facility: | No |
| Federal Universal Waste: | No |
| Active Site State-Reg Handler: | --- |
| Federal Facility Indicator: | Not reported |
| Hazardous Secondary Material Indicator: | N |
| Sub-Part K Indicator: | Not reported |
| 2018 GPRA Permit Baseline: | Not on the Baseline |
| 2018 GPRA Renewals Baseline: | Not on the Baseline |
| 202 GPRA Corrective Action Baseline: | No |
| Subject to Corrective Action Universe: | No |
| Non-TSDFs Where RCRA CA has Been Imposed Universe: | No |
| Corrective Action Priority Ranking: | No NCAPS ranking |
| Environmental Control Indicator: | No |
| Institutional Control Indicator: | No |
| Human Exposure Controls Indicator: | N/A |
| Groundwater Controls Indicator: | N/A |
| Significant Non-Complier Universe: | No |
| Unaddressed Significant Non-Complier Universe: | No |
| Addressed Significant Non-Complier Universe: | No |
| Significant Non-Complier With a Compliance Schedule Universe: | No |
| Financial Assurance Required: | Not reported |
| Handler Date of Last Change: | 20000915 |
| Recognized Trader-Importer: | No |
| Recognized Trader-Exporter: | No |
| Importer of Spent Lead Acid Batteries: | No |
| Exporter of Spent Lead Acid Batteries: | No |
| Recycler Activity Without Storage: | No |
| Manifest Broker: | No |

**X-CELL CLEANERS (Continued)** **1000204991**

Sub-Part P Indicator: No

Handler - Owner Operator:
Owner/Operator Indicator: Operator
Owner/Operator Name: NOT REQUIRED
Legal Status: Private
Date Became Current: Not reported
Date Ended Current: Not reported
Owner/Operator Address: NOT REQUIRED
Owner/Operator City,State,Zip: NOT REQUIRED, ME 99999
Owner/Operator Telephone: 415-555-1212
Owner/Operator Telephone Ext: Not reported
Owner/Operator Fax: Not reported
Owner/Operator Email: Not reported

Owner/Operator Indicator: Owner
Owner/Operator Name: BRUCE S HONG OWNER
Legal Status: Private
Date Became Current: Not reported
Date Ended Current: Not reported
Owner/Operator Address: NOT REQUIRED
Owner/Operator City,State,Zip: NOT REQUIRED, ME 99999
Owner/Operator Telephone: 415-555-1212
Owner/Operator Telephone Ext: Not reported
Owner/Operator Fax: Not reported
Owner/Operator Email: Not reported

Historic Generators:
Receive Date: 19960901
Handler Name: X-CELL CLEANERS
Federal Waste Generator Description: Small Quantity Generator
State District Owner: Ca
Large Quantity Handler of Universal Waste: No
Recognized Trader Importer: No
Recognized Trader Exporter: No
Spent Lead Acid Battery Importer: No
Spent Lead Acid Battery Exporter: No
Current Record: Yes
Non Storage Recycler Activity: Not reported
Electronic Manifest Broker: Not reported

List of NAICS Codes and Descriptions:
NAICS Codes: No NAICS Codes Found

Has the Facility Received Notices of Violations:
Found Violation: No
Agency Which Determined Violation: Not reported
Violation Short Description: Not reported
Date Violation was Determined: Not reported
Actual Return to Compliance Date: Not reported
Return to Compliance Qualifier: Not reported
Violation Responsible Agency: Not reported
Scheduled Compliance Date: Not reported
Enforcement Identifier: Not reported

**X-CELL CLEANERS (Continued)** **1000204991**

Date of Enforcement Action: Not reported
Enforcement Responsible Agency: Not reported
Enforcement Docket Number: Not reported
Enforcement Attorney: Not reported
Corrective Action Component: Not reported
Appeal Initiated Date: Not reported
Appeal Resolution Date: Not reported
Disposition Status Date: Not reported
Disposition Status: Not reported
Disposition Status Description: Not reported
Consent/Final Order Sequence Number:Not reported
Consent/Final Order Respondent Name: Not reported
Consent/Final Order Lead Agency: Not reported
Enforcement Type: Not reported
Enforcement Responsible Person: Not reported
Enforcement Responsible Sub-Organization: Not reported
SEP Sequence Number: Not reported
SEP Expenditure Amount: Not reported
SEP Scheduled Completion Date: Not reported
SEP Actual Date: Not reported
SEP Defaulted Date: Not reported
SEP Type: Not reported
SEP Type Description: Not reported
Proposed Amount: Not reported
Final Monetary Amount: Not reported
Paid Amount: Not reported
Final Count: Not reported
Final Amount: Not reported

Evaluation Action Summary:
Evaluation Date: 19920528
Evaluation Responsible Agency: State Contractor/Grantee
Found Violation: No
Evaluation Type Description: COMPLIANCE EVALUATION INSPECTION
Evaluation Responsible Person Identifier: R9
Evaluation Responsible Sub-Organization: Not reported
Actual Return to Compliance Date: Not reported
Scheduled Compliance Date: Not reported
Date of Request: Not reported
Date Response Received: Not reported
Request Agency: Not reported
Former Citation: Not reported

ENVIROSTOR:
Name: X-CEL CLEANERS
Address: 3110 ARDEN WAY
City,State,Zip: SACRAMENTO, CA 95825
Facility ID: 34720125
Status: Refer: Other Agency
Status Date: 11/16/1994
Site Code: Not reported
Site Type: Historical
Site Type Detailed: * Historical
Acres: Not reported
NPL: NO

**X-CELL CLEANERS (Continued)** **1000204991**

Regulatory Agencies: NONE SPECIFIED
Lead Agency: NONE SPECIFIED
Program Manager: Not reported
Supervisor: Referred - Not Assigned
Division Branch: Cleanup Sacramento
Assembly: 06
Senate: 06
Special Program: Not reported
Restricted Use: NO
Site Mgmt Req: NONE SPECIFIED
Funding: Not reported
Latitude: 38.59583
Longitude: -121.3916
APN: NONE SPECIFIED
Past Use: NONE SPECIFIED
Potential COC: NONE SPECIFIED
Confirmed COC: NONE SPECIFIED
Potential Description: NONE SPECIFIED
Alias Name: 110002744148
Alias Type: EPA (FRS #)
Alias Name: 34720125
Alias Type: Envirostor ID Number

Completed Info:
Completed Area Name: Not reported
Completed Sub Area Name: Not reported
Completed Document Type: Not reported
Completed Date: Not reported
Comments: Not reported

Future Area Name: Not reported
Future Sub Area Name: Not reported
Future Document Type: Not reported
Future Due Date: Not reported
Schedule Area Name: Not reported
Schedule Sub Area Name: Not reported
Schedule Document Type: Not reported
Schedule Due Date: Not reported
Schedule Revised Date: Not reported

FINDS:
Registry ID: 110002744148

Click Here for FRS Facility Detail Report:

Environmental Interest/Information System:
The Resource Conservation and Recovery Act Information System (RCRAInfo) is EPA's comprehensive information system in support of the Resource Conservation and Recovery Act (RCRA) of 1976 and the Hazardous and Solid Waste Amendments (HSWA) of 1984. It tracks many types of information about generators, transporters, treaters, storers, and disposers of hazardous waste.
Registry ID: 110071771825

Click Here for FRS Facility Detail Report:

Environmental Interest/Information System:

**X-CELL CLEANERS (Continued)** **1000204991**

Click this hyperlink while viewing on your computer to access additional FINDS: detail in the EDR Site Report.

ECHO:

| | |
|---|---|
| Envid: | 1000204991 |
| Registry ID: | 110002744148 |
| DFR URL: | |
| Name: | X-CELL CLEANERS |
| Address: | 3110 ARDEN WAY |
| City,State,Zip: | SACRAMENTO, CA 95825 |

HWTS:

| | |
|---|---|
| Name: | X-CEL CLEANERS |
| Address: | 3110 ARDEN WAY |
| Address 2: | Not reported |
| City,State,Zip: | SACRAMENTO, CA 95825 |
| EPA ID: | CAD089928147 |
| Inactive Date: | 06/30/1996 |
| Create Date: | 04/05/1983 |
| Last Act Date: | Not reported |
| Mailing Name: | Not reported |
| Mailing Address: | 3110 ARDEN WAY |
| Mailing Address 2: | Not reported |
| Mailing City,State,Zip: | SACRAMENTO, CA 958250000 |
| Owner Name: | Not reported |
| Owner Address: | Not reported |
| Owner Address 2: | Not reported |
| Owner City,State,Zip: | Not reported |
| Owner Phone: | Not reported |
| Owner Fax: | Not reported |
| Contact Name: | UNDELIVERABLE 1996 FEES FORM |
| Contact Address: | 3110 ARDEN WAY |
| Contact Address 2: | Not reported |
| City,State,Zip: | SACRAMENTO, CA 958250000 |
| Contact Phone: | Not reported |
| Contact Fax: | Not reported |
| Facility Status: | Inactive |
| Facility Type: | PERMANENT |
| Category: | STATE |
| Latitude: | 38.595876 |
| Longitude: | -121.391897 |

| | |
|---|---|
| Name: | X-CELL CLEANERS |
| Address: | 3110 ARDEN WY |
| Address 2: | Not reported |
| City,State,Zip: | SACRAMENTO, CA 95825 |
| EPA ID: | CAD981669674 |
| Inactive Date: | 06/30/1998 |
| Create Date: | 04/10/1987 |
| Last Act Date: | Not reported |
| Mailing Name: | Not reported |
| Mailing Address: | 3110 ARDEN WAY |
| Mailing Address 2: | Not reported |
| Mailing City,State,Zip: | SACRAMENTO, CA 958252002 |
| Owner Name: | Not reported |

**X-CELL CLEANERS (Continued)** **1000204991**

| | |
|---|---|
| Owner Address: | Not reported |
| Owner Address 2: | Not reported |
| Owner City,State,Zip: | Not reported |
| Owner Phone: | Not reported |
| Owner Fax: | Not reported |
| Contact Name: | NAM SOP KIM |
| Contact Address: | INACTIVE PER VQ98 - BMI |
| Contact Address 2: | Not reported |
| City,State,Zip: | Not reported |
| Contact Phone: | Not reported |
| Contact Fax: | Not reported |
| Facility Status: | Inactive |
| Facility Type: | PERMANENT |
| Category: | STATE |
| Latitude: | 38.595799 |
| Longitude: | -121.391827 |

HAZNET:

| | |
|---|---|
| Name: | X-CELL CLEANERS |
| Address: | 3110 ARDEN WY |
| Address 2: | Not reported |
| City,State,Zip: | SACRAMENTO, CA 958250000 |
| Contact: | NAM SOP KIM |
| Telephone: | -- |
| Mailing Name: | Not reported |
| Mailing Address: | 3110 ARDEN WAY |
| | |
| Year: | 1997 |
| Gepaid: | CAD981669674 |
| TSD EPA ID: | CA0000084517 |
| CA Waste Code: | 741 - Liquids with halogenated organic compounds >= 1,000 Mg./L |
| Disposal Method: | H01 - Transfer Station |
| Tons: | 0.1675 |
| | |
| Year: | 1996 |
| Gepaid: | CAD981669674 |
| TSD EPA ID: | CA0000084517 |
| CA Waste Code: | 741 - Liquids with halogenated organic compounds >= 1,000 Mg./L |
| Disposal Method: | H01 - Transfer Station |
| Tons: | 0.4925 |
| | |
| Year: | 1995 |
| Gepaid: | CAD981669674 |
| TSD EPA ID: | CAT000613950 |
| CA Waste Code: | 741 - Liquids with halogenated organic compounds >= 1,000 Mg./L |
| Disposal Method: | H01 - Transfer Station |
| Tons: | 0.395 |
| | |
| Year: | 1995 |
| Gepaid: | CAD981669674 |
| TSD EPA ID: | CAT000613950 |
| CA Waste Code: | - |
| Disposal Method: | H01 - Transfer Station |
| Tons: | 0 |
| | |
| Year: | 1994 |
| Gepaid: | CAD981669674 |

**X-CELL CLEANERS (Continued)** **1000204991**

TSD EPA ID: CAT000613893
CA Waste Code: 741 - Liquids with halogenated organic compounds >= 1,000 Mg./L
Disposal Method: H01 - Transfer Station
Tons: 0.1675

Year: 1994
Gepaid: CAD981669674
TSD EPA ID: CAT000613950
CA Waste Code: -
Disposal Method: H01 - Transfer Station
Tons: 0.0975

Year: 1994
Gepaid: CAD981669674
TSD EPA ID: CAT000613950
CA Waste Code: 741 - Liquids with halogenated organic compounds >= 1,000 Mg./L
Disposal Method: H01 - Transfer Station
Tons: 0.1325

Year: 1993
Gepaid: CAD981669674
TSD EPA ID: CAT000613893
CA Waste Code: 741 - Liquids with halogenated organic compounds >= 1,000 Mg./L
Disposal Method: H01 - Transfer Station
Tons: 0.335

Year: 1993
Gepaid: CAD981669674
TSD EPA ID: CAT000613893
CA Waste Code: 741 - Liquids with halogenated organic compounds >= 1,000 Mg./L
Disposal Method: -
Tons: 0.0975

Year: 1987
Gepaid: CAD981669674
TSD EPA ID: CAD980737548
CA Waste Code: 211 - Halogenated solvents (chloroforms, methyl chloride, perchloroethylene, etc)
Disposal Method: H01 - Transfer Station
Tons: 0.255

Click this hyperlink while viewing on your computer to access additional CA HAZNET: detail in the EDR Site Report.

Additional Information:
Year: 1997
Gen EPA ID: CAD981669674

Shipment Date: 19970320
Creation Date: 6/26/1997 0:00:00
Receipt Date: 19970321
Manifest ID: 96366752
Trans EPA ID: ILD984908202
Trans Name: Not reported
Trans 2 EPA ID: Not reported
Trans 2 Name: Not reported

**X-CELL CLEANERS (Continued)** **1000204991**

| | |
|---|---|
| TSDF EPA ID: | CA0000084517 |
| Trans Name: | Not reported |
| TSDF Alt EPA ID: | Not reported |
| TSDF Alt Name: | Not reported |
| Waste Code Description: | 741 - Liquids with halogenated organic compounds > 1000 mg/l |
| RCRA Code: | F002 |
| Meth Code: | H01 - Transfer Station |
| Quantity Tons: | 0.0975 |
| Waste Quantity: | 195 |
| Quantity Unit: | P |
| Additional Code 1: | Not reported |
| Additional Code 2: | Not reported |
| Additional Code 3: | Not reported |
| Additional Code 4: | Not reported |
| Additional Code 5: | Not reported |

| | |
|---|---|
| Shipment Date: | 19970123 |
| Creation Date: | 6/26/1997 0:00:00 |
| Receipt Date: | 19970124 |
| Manifest ID: | 96369040 |
| Trans EPA ID: | ILD984908202 |
| Trans Name: | Not reported |
| Trans 2 EPA ID: | Not reported |
| Trans 2 Name: | Not reported |
| TSDF EPA ID: | CA0000084517 |
| Trans Name: | Not reported |
| TSDF Alt EPA ID: | Not reported |
| TSDF Alt Name: | Not reported |
| Waste Code Description: | 741 - Liquids with halogenated organic compounds > 1000 mg/l |
| RCRA Code: | F002 |
| Meth Code: | H01 - Transfer Station |
| Quantity Tons: | 0.07 |
| Waste Quantity: | 140 |
| Quantity Unit: | P |
| Additional Code 1: | Not reported |
| Additional Code 2: | Not reported |
| Additional Code 3: | Not reported |
| Additional Code 4: | Not reported |
| Additional Code 5: | Not reported |

Additional Information:

| | |
|---|---|
| Year: | 1996 |
| Gen EPA ID: | CAD981669674 |

| | |
|---|---|
| Shipment Date: | 19961122 |
| Creation Date: | 5/21/1997 0:00:00 |
| Receipt Date: | 19961125 |
| Manifest ID: | 96485906 |
| Trans EPA ID: | ILD984908202 |
| Trans Name: | Not reported |
| Trans 2 EPA ID: | Not reported |
| Trans 2 Name: | Not reported |
| TSDF EPA ID: | CA0000084517 |
| Trans Name: | Not reported |
| TSDF Alt EPA ID: | Not reported |
| TSDF Alt Name: | Not reported |
| Waste Code Description: | 741 - Liquids with halogenated organic compounds > 1000 mg/l |

**X-CELL CLEANERS (Continued)** **1000204991**

| | |
|---|---|
| RCRA Code: | F002 |
| Meth Code: | H01 - Transfer Station |
| Quantity Tons: | 0.0975 |
| Waste Quantity: | 195 |
| Quantity Unit: | P |
| Additional Code 1: | Not reported |
| Additional Code 2: | Not reported |
| Additional Code 3: | Not reported |
| Additional Code 4: | Not reported |
| Additional Code 5: | Not reported |
| | |
| Shipment Date: | 19960927 |
| Creation Date: | 5/20/1997 0:00:00 |
| Receipt Date: | 19960930 |
| Manifest ID: | 96477332 |
| Trans EPA ID: | ILD984908202 |
| Trans Name: | Not reported |
| Trans 2 EPA ID: | Not reported |
| Trans 2 Name: | Not reported |
| TSDF EPA ID: | CA0000084517 |
| Trans Name: | Not reported |
| TSDF Alt EPA ID: | Not reported |
| TSDF Alt Name: | Not reported |
| Waste Code Description: | 741 - Liquids with halogenated organic compounds > 1000 mg/l |
| RCRA Code: | F002 |
| Meth Code: | H01 - Transfer Station |
| Quantity Tons: | 0.0675 |
| Waste Quantity: | 135 |
| Quantity Unit: | P |
| Additional Code 1: | Not reported |
| Additional Code 2: | Not reported |
| Additional Code 3: | Not reported |
| Additional Code 4: | Not reported |
| Additional Code 5: | Not reported |
| | |
| Shipment Date: | 19960809 |
| Creation Date: | 5/30/1997 0:00:00 |
| Receipt Date: | 19960810 |
| Manifest ID: | 96494165 |
| Trans EPA ID: | ILD984908202 |
| Trans Name: | Not reported |
| Trans 2 EPA ID: | Not reported |
| Trans 2 Name: | Not reported |
| TSDF EPA ID: | CA0000084517 |
| Trans Name: | Not reported |
| TSDF Alt EPA ID: | Not reported |
| TSDF Alt Name: | Not reported |
| Waste Code Description: | 741 - Liquids with halogenated organic compounds > 1000 mg/l |
| RCRA Code: | F002 |
| Meth Code: | H01 - Transfer Station |
| Quantity Tons: | 0.0975 |
| Waste Quantity: | 195 |
| Quantity Unit: | P |
| Additional Code 1: | Not reported |
| Additional Code 2: | Not reported |
| Additional Code 3: | Not reported |
| Additional Code 4: | Not reported |

**X-CELL CLEANERS (Continued)** **1000204991**

| | |
|---|---|
| Additional Code 5: | Not reported |
| | |
| Shipment Date: | 19960614 |
| Creation Date: | 5/20/1997 0:00:00 |
| Receipt Date: | 19960617 |
| Manifest ID: | 96141782 |
| Trans EPA ID: | ILD984908202 |
| Trans Name: | Not reported |
| Trans 2 EPA ID: | Not reported |
| Trans 2 Name: | Not reported |
| TSDF EPA ID: | CA0000084517 |
| Trans Name: | Not reported |
| TSDF Alt EPA ID: | Not reported |
| TSDF Alt Name: | Not reported |
| Waste Code Description: | 741 - Liquids with halogenated organic compounds > 1000 mg/l |
| RCRA Code: | F002 |
| Meth Code: | H01 - Transfer Station |
| Quantity Tons: | 0.035 |
| Waste Quantity: | 70 |
| Quantity Unit: | P |
| Additional Code 1: | Not reported |
| Additional Code 2: | Not reported |
| Additional Code 3: | Not reported |
| Additional Code 4: | Not reported |
| Additional Code 5: | Not reported |
| | |
| Shipment Date: | 19960418 |
| Creation Date: | 10/4/1996 0:00:00 |
| Receipt Date: | 19960419 |
| Manifest ID: | 96077682 |
| Trans EPA ID: | ILD984908202 |
| Trans Name: | Not reported |
| Trans 2 EPA ID: | Not reported |
| Trans 2 Name: | Not reported |
| TSDF EPA ID: | CA0000084517 |
| Trans Name: | Not reported |
| TSDF Alt EPA ID: | Not reported |
| TSDF Alt Name: | Not reported |
| Waste Code Description: | 741 - Liquids with halogenated organic compounds > 1000 mg/l |
| RCRA Code: | F002 |
| Meth Code: | H01 - Transfer Station |
| Quantity Tons: | 0.0975 |
| Waste Quantity: | 195 |
| Quantity Unit: | P |
| Additional Code 1: | Not reported |
| Additional Code 2: | Not reported |
| Additional Code 3: | Not reported |
| Additional Code 4: | Not reported |
| Additional Code 5: | Not reported |
| | |
| Shipment Date: | 19960222 |
| Creation Date: | 10/10/1996 0:00:00 |
| Receipt Date: | 19960223 |
| Manifest ID: | 96245293 |
| Trans EPA ID: | ILD984908202 |
| Trans Name: | Not reported |
| Trans 2 EPA ID: | Not reported |

**X-CELL CLEANERS (Continued)** **1000204991**

| | |
|---|---|
| Trans 2 Name: | Not reported |
| TSDF EPA ID: | CA0000084517 |
| Trans Name: | Not reported |
| TSDF Alt EPA ID: | Not reported |
| TSDF Alt Name: | Not reported |
| Waste Code Description: | 741 - Liquids with halogenated organic compounds > 1000 mg/l |
| RCRA Code: | F002 |
| Meth Code: | H01 - Transfer Station |
| Quantity Tons: | 0.0975 |
| Waste Quantity: | 195 |
| Quantity Unit: | P |
| Additional Code 1: | Not reported |
| Additional Code 2: | Not reported |
| Additional Code 3: | Not reported |
| Additional Code 4: | Not reported |
| Additional Code 5: | Not reported |

Additional Information:

| | |
|---|---|
| Year: | 1995 |
| Gen EPA ID: | CAD981669674 |
| Shipment Date: | 19951221 |
| Creation Date: | 7/26/1996 0:00:00 |
| Receipt Date: | 19951221 |
| Manifest ID: | 95827684 |
| Trans EPA ID: | ILD984908202 |
| Trans Name: | Not reported |
| Trans 2 EPA ID: | Not reported |
| Trans 2 Name: | Not reported |
| TSDF EPA ID: | CAT000613950 |
| Trans Name: | Not reported |
| TSDF Alt EPA ID: | Not reported |
| TSDF Alt Name: | Not reported |
| Waste Code Description: | 741 - Liquids with halogenated organic compounds > 1000 mg/l |
| RCRA Code: | F002 |
| Meth Code: | H01 - Transfer Station |
| Quantity Tons: | 0.06 |
| Waste Quantity: | 120 |
| Quantity Unit: | P |
| Additional Code 1: | Not reported |
| Additional Code 2: | Not reported |
| Additional Code 3: | Not reported |
| Additional Code 4: | Not reported |
| Additional Code 5: | Not reported |
| Shipment Date: | 19951106 |
| Creation Date: | 7/26/1996 0:00:00 |
| Receipt Date: | 19951106 |
| Manifest ID: | 95766549 |
| Trans EPA ID: | ILD984908202 |
| Trans Name: | Not reported |
| Trans 2 EPA ID: | Not reported |
| Trans 2 Name: | Not reported |
| TSDF EPA ID: | CAT000613950 |
| Trans Name: | Not reported |
| TSDF Alt EPA ID: | Not reported |
| TSDF Alt Name: | Not reported |

**X-CELL CLEANERS (Continued)** **1000204991**

| | |
|---|---|
| Waste Code Description: | 741 - Liquids with halogenated organic compounds > 1000 mg/l |
| RCRA Code: | F002 |
| Meth Code: | H01 - Transfer Station |
| Quantity Tons: | 0.035 |
| Waste Quantity: | 70 |
| Quantity Unit: | P |
| Additional Code 1: | Not reported |
| Additional Code 2: | Not reported |
| Additional Code 3: | Not reported |
| Additional Code 4: | Not reported |
| Additional Code 5: | Not reported |
| | |
| Shipment Date: | 19951106 |
| Creation Date: | 7/26/1996 0:00:00 |
| Receipt Date: | 19951106 |
| Manifest ID: | 95766549 |
| Trans EPA ID: | ILD984908202 |
| Trans Name: | Not reported |
| Trans 2 EPA ID: | Not reported |
| Trans 2 Name: | Not reported |
| TSDF EPA ID: | CAT000613950 |
| Trans Name: | Not reported |
| TSDF Alt EPA ID: | Not reported |
| TSDF Alt Name: | Not reported |
| Waste Code Description: | - Not reported |
| RCRA Code: | Not reported |
| Meth Code: | H01 - Transfer Station |
| Quantity Tons: | 0 |
| Waste Quantity: | 0 |
| Quantity Unit: | Not reported |
| Additional Code 1: | Not reported |
| Additional Code 2: | Not reported |
| Additional Code 3: | Not reported |
| Additional Code 4: | Not reported |
| Additional Code 5: | Not reported |
| | |
| Shipment Date: | 19950906 |
| Creation Date: | 4/1/1996 0:00:00 |
| Receipt Date: | 19950906 |
| Manifest ID: | 95555538 |
| Trans EPA ID: | ILD984908202 |
| Trans Name: | Not reported |
| Trans 2 EPA ID: | Not reported |
| Trans 2 Name: | Not reported |
| TSDF EPA ID: | CAT000613950 |
| Trans Name: | Not reported |
| TSDF Alt EPA ID: | Not reported |
| TSDF Alt Name: | Not reported |
| Waste Code Description: | 741 - Liquids with halogenated organic compounds > 1000 mg/l |
| RCRA Code: | F002 |
| Meth Code: | H01 - Transfer Station |
| Quantity Tons: | 0.0975 |
| Waste Quantity: | 195 |
| Quantity Unit: | P |
| Additional Code 1: | Not reported |
| Additional Code 2: | Not reported |
| Additional Code 3: | Not reported |

**X-CELL CLEANERS (Continued)** **1000204991**

| | |
|---|---|
| Additional Code 4: | Not reported |
| Additional Code 5: | Not reported |
| | |
| Shipment Date: | 19950713 |
| Creation Date: | 10/25/1995 0:00:00 |
| Receipt Date: | 19950713 |
| Manifest ID: | 95632390 |
| Trans EPA ID: | ILD984908202 |
| Trans Name: | Not reported |
| Trans 2 EPA ID: | Not reported |
| Trans 2 Name: | Not reported |
| TSDF EPA ID: | CAT000613950 |
| Trans Name: | Not reported |
| TSDF Alt EPA ID: | Not reported |
| TSDF Alt Name: | Not reported |
| Waste Code Description: | 741 - Liquids with halogenated organic compounds > 1000 mg/l |
| RCRA Code: | F002 |
| Meth Code: | H01 - Transfer Station |
| Quantity Tons: | 0.035 |
| Waste Quantity: | 70 |
| Quantity Unit: | P |
| Additional Code 1: | Not reported |
| Additional Code 2: | Not reported |
| Additional Code 3: | Not reported |
| Additional Code 4: | Not reported |
| Additional Code 5: | Not reported |
| | |
| Shipment Date: | 19950515 |
| Creation Date: | 4/2/1996 0:00:00 |
| Receipt Date: | 19950515 |
| Manifest ID: | 95413114 |
| Trans EPA ID: | ILD984908202 |
| Trans Name: | Not reported |
| Trans 2 EPA ID: | Not reported |
| Trans 2 Name: | Not reported |
| TSDF EPA ID: | CAT000613950 |
| Trans Name: | Not reported |
| TSDF Alt EPA ID: | CAT000613950 |
| TSDF Alt Name: | Not reported |
| Waste Code Description: | 741 - Liquids with halogenated organic compounds > 1000 mg/l |
| RCRA Code: | F002 |
| Meth Code: | H01 - Transfer Station |
| Quantity Tons: | 0.0975 |
| Waste Quantity: | 195 |
| Quantity Unit: | P |
| Additional Code 1: | Not reported |
| Additional Code 2: | Not reported |
| Additional Code 3: | Not reported |
| Additional Code 4: | Not reported |
| Additional Code 5: | Not reported |
| | |
| Shipment Date: | 19950323 |
| Creation Date: | 3/29/1996 0:00:00 |
| Receipt Date: | 19950323 |
| Manifest ID: | 93773622 |
| Trans EPA ID: | ILD984908202 |
| Trans Name: | Not reported |

**X-CELL CLEANERS (Continued)** **1000204991**

| | |
|---|---|
| Trans 2 EPA ID: | Not reported |
| Trans 2 Name: | Not reported |
| TSDF EPA ID: | CAT000613950 |
| Trans Name: | Not reported |
| TSDF Alt EPA ID: | CAT000613950 |
| TSDF Alt Name: | Not reported |
| Waste Code Description: | 741 - Liquids with halogenated organic compounds > 1000 mg/l |
| RCRA Code: | F002 |
| Meth Code: | H01 - Transfer Station |
| Quantity Tons: | 0.035 |
| Waste Quantity: | 70 |
| Quantity Unit: | P |
| Additional Code 1: | Not reported |
| Additional Code 2: | Not reported |
| Additional Code 3: | Not reported |
| Additional Code 4: | Not reported |
| Additional Code 5: | Not reported |

| | |
|---|---|
| Shipment Date: | 19950126 |
| Creation Date: | 3/28/1996 0:00:00 |
| Receipt Date: | 19950126 |
| Manifest ID: | 95042929 |
| Trans EPA ID: | ILD984908202 |
| Trans Name: | Not reported |
| Trans 2 EPA ID: | Not reported |
| Trans 2 Name: | Not reported |
| TSDF EPA ID: | CAT000613950 |
| Trans Name: | Not reported |
| TSDF Alt EPA ID: | Not reported |
| TSDF Alt Name: | Not reported |
| Waste Code Description: | 741 - Liquids with halogenated organic compounds > 1000 mg/l |
| RCRA Code: | F002 |
| Meth Code: | H01 - Transfer Station |
| Quantity Tons: | 0.035 |
| Waste Quantity: | 70 |
| Quantity Unit: | P |
| Additional Code 1: | Not reported |
| Additional Code 2: | Not reported |
| Additional Code 3: | Not reported |
| Additional Code 4: | Not reported |
| Additional Code 5: | Not reported |

Additional Information:

| | |
|---|---|
| Year: | 1994 |
| Gen EPA ID: | CAD981669674 |

| | |
|---|---|
| Shipment Date: | 19941128 |
| Creation Date: | 3/28/1996 0:00:00 |
| Receipt Date: | 19941128 |
| Manifest ID: | 95079905 |
| Trans EPA ID: | ILD984908202 |
| Trans Name: | Not reported |
| Trans 2 EPA ID: | Not reported |
| Trans 2 Name: | Not reported |
| TSDF EPA ID: | CAT000613950 |
| Trans Name: | Not reported |
| TSDF Alt EPA ID: | CAT000613950 |

**X-CELL CLEANERS (Continued)** **1000204991**

| | |
|---|---|
| TSDF Alt Name: | Not reported |
| Waste Code Description: | - Not reported |
| RCRA Code: | F002 |
| Meth Code: | H01 - Transfer Station |
| Quantity Tons: | 0.0975 |
| Waste Quantity: | 195 |
| Quantity Unit: | P |
| Additional Code 1: | Not reported |
| Additional Code 2: | Not reported |
| Additional Code 3: | Not reported |
| Additional Code 4: | Not reported |
| Additional Code 5: | Not reported |
| | |
| Shipment Date: | 19941003 |
| Creation Date: | 3/26/1996 0:00:00 |
| Receipt Date: | 19941003 |
| Manifest ID: | 95063349 |
| Trans EPA ID: | ILD984908202 |
| Trans Name: | Not reported |
| Trans 2 EPA ID: | Not reported |
| Trans 2 Name: | Not reported |
| TSDF EPA ID: | CAT000613950 |
| Trans Name: | Not reported |
| TSDF Alt EPA ID: | CAT000613950 |
| TSDF Alt Name: | Not reported |
| Waste Code Description: | 741 - Liquids with halogenated organic compounds > 1000 mg/l |
| RCRA Code: | F002 |
| Meth Code: | H01 - Transfer Station |
| Quantity Tons: | 0.035 |
| Waste Quantity: | 70 |
| Quantity Unit: | P |
| Additional Code 1: | Not reported |
| Additional Code 2: | Not reported |
| Additional Code 3: | Not reported |
| Additional Code 4: | Not reported |
| Additional Code 5: | Not reported |
| | |
| Shipment Date: | 19940811 |
| Creation Date: | 3/26/1996 0:00:00 |
| Receipt Date: | 19940811 |
| Manifest ID: | 93684721 |
| Trans EPA ID: | ILD984908202 |
| Trans Name: | Not reported |
| Trans 2 EPA ID: | Not reported |
| Trans 2 Name: | Not reported |
| TSDF EPA ID: | CAT000613950 |
| Trans Name: | Not reported |
| TSDF Alt EPA ID: | CAT000613950 |
| TSDF Alt Name: | Not reported |
| Waste Code Description: | 741 - Liquids with halogenated organic compounds > 1000 mg/l |
| RCRA Code: | F002 |
| Meth Code: | H01 - Transfer Station |
| Quantity Tons: | 0.0975 |
| Waste Quantity: | 195 |
| Quantity Unit: | P |
| Additional Code 1: | Not reported |
| Additional Code 2: | Not reported |

**X-CELL CLEANERS (Continued)** **1000204991**

| | |
|---|---|
| Additional Code 3: | Not reported |
| Additional Code 4: | Not reported |
| Additional Code 5: | Not reported |
| | |
| Shipment Date: | 19940617 |
| Creation Date: | 3/26/1996 0:00:00 |
| Receipt Date: | 19940621 |
| Manifest ID: | 93668240 |
| Trans EPA ID: | ILD984908202 |
| Trans Name: | Not reported |
| Trans 2 EPA ID: | ILD984908202 |
| Trans 2 Name: | Not reported |
| TSDF EPA ID: | CAT000613893 |
| Trans Name: | Not reported |
| TSDF Alt EPA ID: | CAT000613893 |
| TSDF Alt Name: | Not reported |
| Waste Code Description: | 741 - Liquids with halogenated organic compounds > 1000 mg/l |
| RCRA Code: | F002 |
| Meth Code: | H01 - Transfer Station |
| Quantity Tons: | 0.035 |
| Waste Quantity: | 70 |
| Quantity Unit: | P |
| Additional Code 1: | Not reported |
| Additional Code 2: | Not reported |
| Additional Code 3: | Not reported |
| Additional Code 4: | Not reported |
| Additional Code 5: | Not reported |
| | |
| Shipment Date: | 19940418 |
| Creation Date: | 3/25/1996 0:00:00 |
| Receipt Date: | 19940422 |
| Manifest ID: | 93421622 |
| Trans EPA ID: | ILD984908202 |
| Trans Name: | Not reported |
| Trans 2 EPA ID: | ILD984908202 |
| Trans 2 Name: | Not reported |
| TSDF EPA ID: | CAT000613893 |
| Trans Name: | Not reported |
| TSDF Alt EPA ID: | CAT000613893 |
| TSDF Alt Name: | Not reported |
| Waste Code Description: | 741 - Liquids with halogenated organic compounds > 1000 mg/l |
| RCRA Code: | F002 |
| Meth Code: | H01 - Transfer Station |
| Quantity Tons: | 0.035 |
| Waste Quantity: | 70 |
| Quantity Unit: | P |
| Additional Code 1: | Not reported |
| Additional Code 2: | Not reported |
| Additional Code 3: | Not reported |
| Additional Code 4: | Not reported |
| Additional Code 5: | Not reported |
| | |
| Shipment Date: | 19940225 |
| Creation Date: | 9/15/1995 0:00:00 |
| Receipt Date: | 19940301 |
| Manifest ID: | 93199129 |
| Trans EPA ID: | ILD984908202 |

**X-CELL CLEANERS (Continued)** **1000204991**

| | |
|---|---|
| Trans Name: | Not reported |
| Trans 2 EPA ID: | ILD984908202 |
| Trans 2 Name: | Not reported |
| TSDF EPA ID: | CAT000613893 |
| Trans Name: | Not reported |
| TSDF Alt EPA ID: | Not reported |
| TSDF Alt Name: | Not reported |
| Waste Code Description: | 741 - Liquids with halogenated organic compounds > 1000 mg/l |
| RCRA Code: | F002 |
| Meth Code: | H01 - Transfer Station |
| Quantity Tons: | 0.0975 |
| Waste Quantity: | 195 |
| Quantity Unit: | P |
| Additional Code 1: | Not reported |
| Additional Code 2: | Not reported |
| Additional Code 3: | Not reported |
| Additional Code 4: | Not reported |
| Additional Code 5: | Not reported |

Additional Information:

| | |
|---|---|
| Year: | 1993 |
| Gen EPA ID: | CAD981669674 |
| | |
| Shipment Date: | 19931130 |
| Creation Date: | 9/14/1995 0:00:00 |
| Receipt Date: | 19931202 |
| Manifest ID: | 93030462 |
| Trans EPA ID: | ILD984908202 |
| Trans Name: | Not reported |
| Trans 2 EPA ID: | ILD984908202 |
| Trans 2 Name: | Not reported |
| TSDF EPA ID: | CAT000613893 |
| Trans Name: | Not reported |
| TSDF Alt EPA ID: | CAT000613893 |
| TSDF Alt Name: | Not reported |
| Waste Code Description: | 741 - Liquids with halogenated organic compounds > 1000 mg/l |
| RCRA Code: | F002 |
| Meth Code: | H01 - Transfer Station |
| Quantity Tons: | 0.035 |
| Waste Quantity: | 70 |
| Quantity Unit: | P |
| Additional Code 1: | Not reported |
| Additional Code 2: | Not reported |
| Additional Code 3: | Not reported |
| Additional Code 4: | Not reported |
| Additional Code 5: | Not reported |
| | |
| Shipment Date: | 19931104 |
| Creation Date: | 9/13/1995 0:00:00 |
| Receipt Date: | 19931109 |
| Manifest ID: | 93027714 |
| Trans EPA ID: | ILD984908202 |
| Trans Name: | Not reported |
| Trans 2 EPA ID: | ILD984908202 |
| Trans 2 Name: | Not reported |
| TSDF EPA ID: | CAT000613893 |
| Trans Name: | Not reported |

**X-CELL CLEANERS (Continued)** **1000204991**

| | |
|---|---|
| TSDF Alt EPA ID: | CAT000613893 |
| TSDF Alt Name: | Not reported |
| Waste Code Description: | 741 - Liquids with halogenated organic compounds > 1000 mg/l |
| RCRA Code: | F002 |
| Meth Code: | H01 - Transfer Station |
| Quantity Tons: | 0.035 |
| Waste Quantity: | 70 |
| Quantity Unit: | P |
| Additional Code 1: | Not reported |
| Additional Code 2: | Not reported |
| Additional Code 3: | Not reported |
| Additional Code 4: | Not reported |
| Additional Code 5: | Not reported |
| | |
| Shipment Date: | 19931008 |
| Creation Date: | 9/12/1995 0:00:00 |
| Receipt Date: | Not reported |
| Manifest ID: | 93094793 |
| Trans EPA ID: | ILD984908202 |
| Trans Name: | Not reported |
| Trans 2 EPA ID: | Not reported |
| Trans 2 Name: | Not reported |
| TSDF EPA ID: | CAT000613893 |
| Trans Name: | Not reported |
| TSDF Alt EPA ID: | Not reported |
| TSDF Alt Name: | Not reported |
| Waste Code Description: | 741 - Liquids with halogenated organic compounds > 1000 mg/l |
| RCRA Code: | F002 |
| Meth Code: | - Not reported |
| Quantity Tons: | 0.0975 |
| Waste Quantity: | 195 |
| Quantity Unit: | P |
| Additional Code 1: | Not reported |
| Additional Code 2: | Not reported |
| Additional Code 3: | Not reported |
| Additional Code 4: | Not reported |
| Additional Code 5: | Not reported |
| | |
| Shipment Date: | 19930910 |
| Creation Date: | 9/12/1995 0:00:00 |
| Receipt Date: | 19930914 |
| Manifest ID: | 93036236 |
| Trans EPA ID: | ILD984908202 |
| Trans Name: | Not reported |
| Trans 2 EPA ID: | ILD984908202 |
| Trans 2 Name: | Not reported |
| TSDF EPA ID: | CAT000613893 |
| Trans Name: | Not reported |
| TSDF Alt EPA ID: | Not reported |
| TSDF Alt Name: | Not reported |
| Waste Code Description: | 741 - Liquids with halogenated organic compounds > 1000 mg/l |
| RCRA Code: | F002 |
| Meth Code: | H01 - Transfer Station |
| Quantity Tons: | 0.0975 |
| Waste Quantity: | 195 |
| Quantity Unit: | P |
| Additional Code 1: | Not reported |

**X-CELL CLEANERS (Continued)** **1000204991**

| | |
|---|---|
| Additional Code 2: | Not reported |
| Additional Code 3: | Not reported |
| Additional Code 4: | Not reported |
| Additional Code 5: | Not reported |
| | |
| Shipment Date: | 19930712 |
| Creation Date: | 9/11/1995 0:00:00 |
| Receipt Date: | 19930715 |
| Manifest ID: | 92566350 |
| Trans EPA ID: | ILD984908202 |
| Trans Name: | Not reported |
| Trans 2 EPA ID: | ILD984908202 |
| Trans 2 Name: | Not reported |
| TSDF EPA ID: | CAT000613893 |
| Trans Name: | Not reported |
| TSDF Alt EPA ID: | CAT000613893 |
| TSDF Alt Name: | Not reported |
| Waste Code Description: | 741 - Liquids with halogenated organic compounds > 1000 mg/l |
| RCRA Code: | F002 |
| Meth Code: | H01 - Transfer Station |
| Quantity Tons: | 0.035 |
| Waste Quantity: | 70 |
| Quantity Unit: | P |
| Additional Code 1: | Not reported |
| Additional Code 2: | Not reported |
| Additional Code 3: | Not reported |
| Additional Code 4: | Not reported |
| Additional Code 5: | Not reported |
| | |
| Shipment Date: | 19930615 |
| Creation Date: | 9/8/1995 0:00:00 |
| Receipt Date: | 19930618 |
| Manifest ID: | 92622996 |
| Trans EPA ID: | ILD984908202 |
| Trans Name: | Not reported |
| Trans 2 EPA ID: | ILD984908202 |
| Trans 2 Name: | Not reported |
| TSDF EPA ID: | CAT000613893 |
| Trans Name: | Not reported |
| TSDF Alt EPA ID: | CAT000613893 |
| TSDF Alt Name: | Not reported |
| Waste Code Description: | 741 - Liquids with halogenated organic compounds > 1000 mg/l |
| RCRA Code: | F002 |
| Meth Code: | H01 - Transfer Station |
| Quantity Tons: | 0.035 |
| Waste Quantity: | 70 |
| Quantity Unit: | P |
| Additional Code 1: | Not reported |
| Additional Code 2: | Not reported |
| Additional Code 3: | Not reported |
| Additional Code 4: | Not reported |
| Additional Code 5: | Not reported |
| | |
| Shipment Date: | 19930518 |
| Creation Date: | 9/9/1995 0:00:00 |
| Receipt Date: | 19930525 |
| Manifest ID: | 92541227 |

**X-CELL CLEANERS (Continued)** **1000204991**

| | |
|---|---|
| Trans EPA ID: | ILD051060408 |
| Trans Name: | Not reported |
| Trans 2 EPA ID: | ILD051060408 |
| Trans 2 Name: | Not reported |
| TSDF EPA ID: | CAT000613893 |
| Trans Name: | Not reported |
| TSDF Alt EPA ID: | CAT000613893 |
| TSDF Alt Name: | Not reported |
| Waste Code Description: | 741 - Liquids with halogenated organic compounds > 1000 mg/l |
| RCRA Code: | F002 |
| Meth Code: | H01 - Transfer Station |
| Quantity Tons: | 0.0975 |
| Waste Quantity: | 195 |
| Quantity Unit: | P |
| Additional Code 1: | Not reported |
| Additional Code 2: | Not reported |
| Additional Code 3: | Not reported |
| Additional Code 4: | Not reported |
| Additional Code 5: | Not reported |

---

**531** **APOLLO CLEANERS** **RCRA-SQG** **1000289600**
**SE** **1326 FULTON AVE** **ENVIROSTOR** **CAD981669716**
**1/2-1** **SACRAMENTO, CA 95825** **FINDS**
**0.615 mi.** **ECHO**
**3245 ft.** **DRYCLEANERS**
**HWTS**
**Relative: Higher** **HAZNET**
**CERS**
**Actual: 48 ft.**

RCRA Listings:

| | |
|---|---|
| Date Form Received by Agency: | 19960901 |
| Handler Name: | Apollo Cleaners |
| Handler Address: | 1326 Fulton Ave |
| Handler City,State,Zip: | SACRAMENTO, CA 95825 |
| EPA ID: | CAD981669716 |
| Contact Name: | Not reported |
| Contact Address: | Not reported |
| Contact City,State,Zip: | Not reported |
| Contact Telephone: | Not reported |
| Contact Fax: | Not reported |
| Contact Email: | Not reported |
| Contact Title: | Not reported |
| EPA Region: | 09 |
| Land Type: | Not reported |
| Federal Waste Generator Description: | Small Quantity Generator |
| Non-Notifier: | Not reported |
| Biennial Report Cycle: | Not reported |
| Accessibility: | Not reported |
| Active Site Indicator: | Handler Activities |
| State District Owner: | Ca |
| State District: | 1 |
| Mailing Address: | 1326 FULTON AVE |
| Mailing City,State,Zip: | SACRAMENTO, CA 95825 |
| Owner Name: | Not reported |
| Owner Type: | Not reported |
| Operator Name: | Not Required |
| Operator Type: | Private |
| Short-Term Generator Activity: | No |

**APOLLO CLEANERS (Continued)** **1000289600**

| | |
|---|---|
| Importer Activity: | No |
| Mixed Waste Generator: | No |
| Transporter Activity: | No |
| Transfer Facility Activity: | No |
| Recycler Activity with Storage: | No |
| Small Quantity On-Site Burner Exemption: | No |
| Smelting Melting and Refining Furnace Exemption: | No |
| Underground Injection Control: | No |
| Off-Site Waste Receipt: | No |
| Universal Waste Indicator: | No |
| Universal Waste Destination Facility: | No |
| Federal Universal Waste: | No |
| Active Site State-Reg Handler: | --- |
| Federal Facility Indicator: | Not reported |
| Hazardous Secondary Material Indicator: | N |
| Sub-Part K Indicator: | Not reported |
| 2018 GPRA Permit Baseline: | Not on the Baseline |
| 2018 GPRA Renewals Baseline: | Not on the Baseline |
| 202 GPRA Corrective Action Baseline: | No |
| Subject to Corrective Action Universe: | No |
| Non-TSDFs Where RCRA CA has Been Imposed Universe: | No |
| Corrective Action Priority Ranking: | No NCAPS ranking |
| Environmental Control Indicator: | No |
| Institutional Control Indicator: | No |
| Human Exposure Controls Indicator: | N/A |
| Groundwater Controls Indicator: | N/A |
| Significant Non-Complier Universe: | No |
| Unaddressed Significant Non-Complier Universe: | No |
| Addressed Significant Non-Complier Universe: | No |
| Significant Non-Complier With a Compliance Schedule Universe: | No |
| Financial Assurance Required: | Not reported |
| Handler Date of Last Change: | 20020627 |
| Recognized Trader-Importer: | No |
| Recognized Trader-Exporter: | No |
| Importer of Spent Lead Acid Batteries: | No |
| Exporter of Spent Lead Acid Batteries: | No |
| Recycler Activity Without Storage: | No |
| Manifest Broker: | No |
| Sub-Part P Indicator: | No |

Handler - Owner Operator:

| | |
|---|---|
| Owner/Operator Indicator: | Owner |
| Owner/Operator Name: JIM & MAKRIS | |
| Legal Status: | Private |
| Date Became Current: | Not reported |
| Date Ended Current: | Not reported |
| Owner/Operator Address: | NOT REQUIRED |
| Owner/Operator City,State,Zip: | NOT REQUIRED, ME 99999 |
| Owner/Operator Telephone: | 415-555-1212 |
| Owner/Operator Telephone Ext: | Not reported |
| Owner/Operator Fax: | Not reported |
| Owner/Operator Email: | Not reported |
| | |
| Owner/Operator Indicator: | Operator |
| Owner/Operator Name: NOT REQUIRED | |
| Legal Status: | Private |

**APOLLO CLEANERS (Continued)** **1000289600**

| | |
|---|---|
| Date Became Current: | Not reported |
| Date Ended Current: | Not reported |
| Owner/Operator Address: | NOT REQUIRED |
| Owner/Operator City,State,Zip: | NOT REQUIRED, ME 99999 |
| Owner/Operator Telephone: | 415-555-1212 |
| Owner/Operator Telephone Ext: | Not reported |
| Owner/Operator Fax: | Not reported |
| Owner/Operator Email: | Not reported |

Historic Generators:

| | |
|---|---|
| Receive Date: | 19960901 |
| Handler Name: APOLLO CLEANERS | |
| Federal Waste Generator Description: | Small Quantity Generator |
| State District Owner: | Ca |
| Large Quantity Handler of Universal Waste: | No |
| Recognized Trader Importer: | No |
| Recognized Trader Exporter: | No |
| Spent Lead Acid Battery Importer: | No |
| Spent Lead Acid Battery Exporter: | No |
| Current Record: | Yes |
| Non Storage Recycler Activity: | Not reported |
| Electronic Manifest Broker: | Not reported |

| | |
|---|---|
| Receive Date: | 19861120 |
| Handler Name: APOLLO CLEANERS | |
| Federal Waste Generator Description: | Large Quantity Generator |
| State District Owner: | Ca |
| Large Quantity Handler of Universal Waste: | No |
| Recognized Trader Importer: | No |
| Recognized Trader Exporter: | No |
| Spent Lead Acid Battery Importer: | No |
| Spent Lead Acid Battery Exporter: | No |
| Current Record: | No |
| Non Storage Recycler Activity: | Not reported |
| Electronic Manifest Broker: | Not reported |

List of NAICS Codes and Descriptions:

| | |
|---|---|
| NAICS Code: | 81232 |
| NAICS Description: | DRYCLEANING AND LAUNDRY SERVICES (EXCEPT COIN-OPERATED) |

Has the Facility Received Notices of Violations:

| | |
|---|---|
| Found Violation: | No |
| Agency Which Determined Violation: | Not reported |
| Violation Short Description: | Not reported |
| Date Violation was Determined: | Not reported |
| Actual Return to Compliance Date: | Not reported |
| Return to Compliance Qualifier: | Not reported |
| Violation Responsible Agency: | Not reported |
| Scheduled Compliance Date: | Not reported |
| Enforcement Identifier: | Not reported |
| Date of Enforcement Action: | Not reported |
| Enforcement Responsible Agency: | Not reported |
| Enforcement Docket Number: | Not reported |
| Enforcement Attorney: | Not reported |
| Corrective Action Component: | Not reported |
| Appeal Initiated Date: | Not reported |

**APOLLO CLEANERS (Continued)** **1000289600**

| | |
|---|---|
| Appeal Resolution Date: | Not reported |
| Disposition Status Date: | Not reported |
| Disposition Status: | Not reported |
| Disposition Status Description: | Not reported |
| Consent/Final Order Sequence Number: | Not reported |
| Consent/Final Order Respondent Name: | Not reported |
| Consent/Final Order Lead Agency: | Not reported |
| Enforcement Type: | Not reported |
| Enforcement Responsible Person: | Not reported |
| Enforcement Responsible Sub-Organization: | Not reported |
| SEP Sequence Number: | Not reported |
| SEP Expenditure Amount: | Not reported |
| SEP Scheduled Completion Date: | Not reported |
| SEP Actual Date: | Not reported |
| SEP Defaulted Date: | Not reported |
| SEP Type: | Not reported |
| SEP Type Description: | Not reported |
| Proposed Amount: | Not reported |
| Final Monetary Amount: | Not reported |
| Paid Amount: | Not reported |
| Final Count: | Not reported |
| Final Amount: | Not reported |

| | |
|---|---|
| Found Violation: | No |
| Agency Which Determined Violation: | Not reported |
| Violation Short Description: | Not reported |
| Date Violation was Determined: | Not reported |
| Actual Return to Compliance Date: | Not reported |
| Return to Compliance Qualifier: | Not reported |
| Violation Responsible Agency: | Not reported |
| Scheduled Compliance Date: | Not reported |
| Enforcement Identifier: | Not reported |
| Date of Enforcement Action: | Not reported |
| Enforcement Responsible Agency: | Not reported |
| Enforcement Docket Number: | Not reported |
| Enforcement Attorney: | Not reported |
| Corrective Action Component: | Not reported |
| Appeal Initiated Date: | Not reported |
| Appeal Resolution Date: | Not reported |
| Disposition Status Date: | Not reported |
| Disposition Status: | Not reported |
| Disposition Status Description: | Not reported |
| Consent/Final Order Sequence Number: | Not reported |
| Consent/Final Order Respondent Name: | Not reported |
| Consent/Final Order Lead Agency: | Not reported |
| Enforcement Type: | Not reported |
| Enforcement Responsible Person: | Not reported |
| Enforcement Responsible Sub-Organization: | Not reported |
| SEP Sequence Number: | Not reported |
| SEP Expenditure Amount: | Not reported |
| SEP Scheduled Completion Date: | Not reported |
| SEP Actual Date: | Not reported |
| SEP Defaulted Date: | Not reported |
| SEP Type: | Not reported |
| SEP Type Description: | Not reported |
| Proposed Amount: | Not reported |
| Final Monetary Amount: | Not reported |

**APOLLO CLEANERS (Continued)** **1000289600**

| | |
|---|---|
| Paid Amount: | Not reported |
| Final Count: | Not reported |
| Final Amount: | Not reported |

Evaluation Action Summary:

| | |
|---|---|
| Evaluation Date: | 19911120 |
| Evaluation Responsible Agency: | State Contractor/Grantee |
| Found Violation: | No |
| Evaluation Type Description: | COMPLIANCE EVALUATION INSPECTION |
| Evaluation Responsible Person Identifier: | R9 |
| Evaluation Responsible Sub-Organization: | Not reported |
| Actual Return to Compliance Date: | Not reported |
| Scheduled Compliance Date: | Not reported |
| Date of Request: | Not reported |
| Date Response Received: | Not reported |
| Request Agency: | Not reported |
| Former Citation: | Not reported |

| | |
|---|---|
| Evaluation Date: | 19871110 |
| Evaluation Responsible Agency: | State |
| Found Violation: | No |
| Evaluation Type Description: | FOCUSED COMPLIANCE INSPECTION |
| Evaluation Responsible Person Identifier: | R9 |
| Evaluation Responsible Sub-Organization: | Not reported |
| Actual Return to Compliance Date: | Not reported |
| Scheduled Compliance Date: | Not reported |
| Date of Request: | Not reported |
| Date Response Received: | Not reported |
| Request Agency: | Not reported |
| Former Citation: | Not reported |

ENVIROSTOR:

| | |
|---|---|
| Name: | APOLLO CLEANERS |
| Address: | 1326 FULTON AVENUE |
| City,State,Zip: | SACRAMENTO, CA 95825 |
| Facility ID: | 34720005 |
| Status: | Refer: Other Agency |
| Status Date: | 11/16/1994 |
| Site Code: | Not reported |
| Site Type: | Historical |
| Site Type Detailed: | * Historical |
| Acres: | Not reported |
| NPL: | NO |
| Regulatory Agencies: | NONE SPECIFIED |
| Lead Agency: | NONE SPECIFIED |
| Program Manager: | Not reported |
| Supervisor: | Referred - Not Assigned |
| Division Branch: | Cleanup Sacramento |
| Assembly: | 06 |
| Senate: | 06 |
| Special Program: | Not reported |
| Restricted Use: | NO |
| Site Mgmt Req: | NONE SPECIFIED |
| Funding: | Not reported |
| Latitude: | 38.58805 |

**APOLLO CLEANERS (Continued)** **1000289600**

Longitude: -121.4011
APN: NONE SPECIFIED
Past Use: NONE SPECIFIED
Potential COC: NONE SPECIFIED
Confirmed COC: NONE SPECIFIED
Potential Description: NONE SPECIFIED
Alias Name: 34720005
Alias Type: Envirostor ID Number

Completed Info:
Completed Area Name: PROJECT WIDE
Completed Sub Area Name: Not reported
Completed Document Type: * Discovery
Completed Date: 02/23/1981
Comments: FACILITY IDENTIFIED SACRAMENTO. LOG BOOK #2.

Future Area Name: Not reported
Future Sub Area Name: Not reported
Future Document Type: Not reported
Future Due Date: Not reported
Schedule Area Name: Not reported
Schedule Sub Area Name: Not reported
Schedule Document Type: Not reported
Schedule Due Date: Not reported
Schedule Revised Date: Not reported

FINDS:
Registry ID: 110002744166

Click Here for FRS Facility Detail Report:

Environmental Interest/Information System:
THE EMISSION INVENTORY SYSTEM (EIS) MAINTAINS AN INVENTORY OF LARGE STATIONARY SOURCES AND VOLUNTARILY-REPORTED SMALLER SOURCES OF AIR POINT POLLUTANT EMITTERS. IT CONTAINS INFORMATION ABOUT FACILITY SITES AND THEIR PHYSICAL LOCATION, EMISSIONS UNITS, EMISSIONS PROCESSES, RELEASE POINTS, CONTROL APPROACHES, AND REGULATIONS. FACILITY INVENTORY DATA ARE KEPT SEPARATE FROM THE EMISSIONS DATA AND HAVE STABLE IDENTIFIERS TO IMPROVE CONTINUITY FROM YEAR TO YEAR AND TO HELP IDENTIFY DUPLICATE OR MISSING FACILITIES
The Resource Conservation and Recovery Act Information System (RCRAInfo) is EPA's comprehensive information system in support of the Resource Conservation and Recovery Act (RCRA) of 1976 and the Hazardous and Solid Waste Amendments (HSWA) of 1984. It tracks many types of information about generators, transporters, treaters, storers, and disposers of hazardous waste.
California's Hazardous Waste Tracking System Data Mart (HWTS-DATAMART) provides information on hazardous waste shipments for generators, transporters, and treatment, storage, and disposal facilities.
Registry ID: 110071770170

Click Here for FRS Facility Detail Report:

Environmental Interest/Information System:

Click this hyperlink while viewing on your computer to access additional FINDS: detail in the EDR Site Report.

**APOLLO CLEANERS (Continued)** **1000289600**

ECHO:
Envid: 1000289600
Registry ID: 110002744166

DFR URL:
Name: APOLLO CLEANERS
Address: 1326 FULTON AVE
City,State,Zip: SACRAMENTO, CA 95825

DRYCLEANERS:
Name: APOLLO CLEANERS
Address: 1326 FULTON AVE
City,State,Zip: SACRAMENTO, CA 958250000
EPA Id: CAD981669716
NAICS Code: 81232
NAICS Description: Drycleaning and Laundry Services (except Coin-Operated)
SIC Code: 7211
SIC Description: Power Laundries, Family and Commercial
Create Date: 04/10/1987
Facility Active: No
Inactive Date: 06/30/2008
Facility Addr2: Not reported
Owner Name: WAN KWON
Owner Address: 1326 FULTON AVE
Owner Address 2: Not reported
Owner Telephone: 9164814241
Contact Name: WAN KWON
Contact Address: 8311 ARBOR KNOLL CT
Contact Address 2: Not reported
Contact Telephone: 9165251073
Contact Fax: Not reported
Mailing Name: Not reported
Mailing Address 1: 1326 FULTON AVE
Mailing Address 2: Not reported
Mailing City: SACRAMENTO
Mailing State: CA
Mailing Zip: 958253604
Owner Fax: Not reported
Region Code: 1
Latitude: 38.58931
Longitude: -121.4014

HWTS:
Name: APOLLO CLEANERS
Address: 1326 FULTON AVE
Address 2: Not reported
City,State,Zip: SACRAMENTO, CA 95825
EPA ID: CAD981669716
Inactive Date: 06/30/2008
Create Date: 04/10/1987
Last Act Date: Not reported
Mailing Name: Not reported
Mailing Address: 1326 FULTON AVE
Mailing Address 2: Not reported
Mailing City,State,Zip: SACRAMENTO, CA 958253604
Owner Name: WAN KWON

**APOLLO CLEANERS (Continued)** **1000289600**

| | |
|---|---|
| Owner Address: | 1326 FULTON AVE |
| Owner Address 2: | Not reported |
| Owner City,State,Zip: | SACRAMENTO, CA 958250000 |
| Owner Phone: | Not reported |
| Owner Fax: | Not reported |
| Contact Name: | WAN KWON |
| Contact Address: | 8311 ARBOR KNOLL CT |
| Contact Address 2: | Not reported |
| City,State,Zip: | SACRAMENTO, CA 95828 |
| Contact Phone: | Not reported |
| Contact Fax: | Not reported |
| Facility Status: | Inactive |
| Facility Type: | PERMANENT |
| Category: | FEDERAL |
| Latitude: | 38.58931 |
| Longitude: | -121.4014 |

NAICS:

| | |
|---|---|
| EPA ID: | CAD981669716 |
| Create Date: | 2002-03-14 16:36:26.000 |
| NAICS Code: | 81232 |
| NAICS Description: | Drycleaning and Laundry Services (except Coin-Operated) |
| Issued EPA ID Date: | 1987-04-10 00:00:00 |
| Inactive Date: | 2008-06-30 00:00:00 |
| Facility Name: | APOLLO CLEANERS |
| Facility Address: | 1326 FULTON AVE |
| Facility Address 2: | Not reported |
| Facility City: | SACRAMENTO |
| Facility County: | Not reported |
| Facility State: | CA |
| Facility Zip: | 958250000 |

HAZNET:

| | |
|---|---|
| Name: | APOLLO CLEANERS |
| Address: | 1326 FULTON AVE |
| Address 2: | Not reported |
| City,State,Zip: | SACRAMENTO, CA 958250000 |
| Contact: | WAN KWON |
| Telephone: | 9165251073 |
| Mailing Name: | Not reported |
| Mailing Address: | 1326 FULTON AVE |
| Year: | 2009 |
| Gepaid: | CAD981669716 |
| TSD EPA ID: | CA0000084517 |
| CA Waste Code: | - |
| Disposal Method: | H141 - Storage, Bulking, And/Or Transfer Off Site--No Treatment/Reovery (H010-H129) Or (H131-H135) |
| Tons: | Not reported |
| Year: | 2009 |
| Gepaid: | CAD981669716 |
| TSD EPA ID: | CA0000084517 |
| CA Waste Code: | 741 - Liquids with halogenated organic compounds >= 1,000 Mg./L |
| Disposal Method: | H141 - Storage, Bulking, And/Or Transfer Off Site--No Treatment/Reovery (H010-H129) Or (H131-H135) |

**APOLLO CLEANERS (Continued)** **1000289600**

Tons: 0.0735

Year: 2008
Gepaid: CAD981669716
TSD EPA ID: CA0000084517
CA Waste Code: 741 - Liquids with halogenated organic compounds >= 1,000 Mg./L
Disposal Method: H141 - Storage, Bulking, And/Or Transfer Off Site--No Treatment/Reovery (H010-H129) Or (H131-H135)
Tons: 0.08

Year: 2007
Gepaid: CAD981669716
TSD EPA ID: TXD077603371
CA Waste Code: 213 - Hydrocarbon solvents (benzene, hexane, Stoddard, Etc.)
Disposal Method: H061 - Fuel Blending Prior To Energy Recovery At Another Site
Tons: 0.08

Year: 2005
Gepaid: CAD981669716
TSD EPA ID: CA0000084517
CA Waste Code: 741 - Liquids with halogenated organic compounds >= 1,000 Mg./L
Disposal Method: H01 - Transfer Station
Tons: 0.5325

Year: 2004
Gepaid: CAD981669716
TSD EPA ID: CA0000084517
CA Waste Code: 741 - Liquids with halogenated organic compounds >= 1,000 Mg./L
Disposal Method: H01 - Transfer Station
Tons: 0.1575

Year: 2003
Gepaid: CAD981669716
TSD EPA ID: CA0000084517
CA Waste Code: 741 - Liquids with halogenated organic compounds >= 1,000 Mg./L
Disposal Method: H01 - Transfer Station
Tons: 0.1875

Year: 2001
Gepaid: CAD981669716
TSD EPA ID: CAT080014079
CA Waste Code: 741 - Liquids with halogenated organic compounds >= 1,000 Mg./L
Disposal Method: -
Tons: 0

Year: 2001
Gepaid: CAD981669716
TSD EPA ID: CAT080014079
CA Waste Code: 741 - Liquids with halogenated organic compounds >= 1,000 Mg./L
Disposal Method: H01 - Transfer Station
Tons: 0.2107

Year: 1999
Gepaid: CAD981669716
TSD EPA ID: CAD981397417
CA Waste Code: 211 - Halogenated solvents (chloroforms, methyl chloride, perchloroethylene, etc)

**APOLLO CLEANERS (Continued)** **1000289600**

Disposal Method: R01 - Recycler
Tons: 0.2907

Click this hyperlink while viewing on your computer to access
12 additional CA HAZNET: record(s) in the EDR Site Report.

Additional Information:
Year: 2009
Gen EPA ID: CAD981669716

Shipment Date: 20090319
Creation Date: 4/8/2009 18:31:36
Receipt Date: 20090319
Manifest ID: 001762677SKS
Trans EPA ID: TXR000050930
Trans Name: SAFETY-KLEEN SYSTEMS INC
Trans 2 EPA ID: Not reported
Trans 2 Name: Not reported
TSDF EPA ID: CA0000084517
Trans Name: SAFETY-KLEEN SYSTEMS INC
TSDF Alt EPA ID: Not reported
TSDF Alt Name: Not reported
Waste Code Description: - Not reported
RCRA Code: Not reported
Meth Code: H141 - Storage, Bulking, And/Or Transfer Off Site--No Treatment/Reovery (H010-H129) Or (H131-H135)
Quantity Tons: Not reported
Waste Quantity: Not reported
Quantity Unit: Not reported
Additional Code 1: Not reported
Additional Code 2: Not reported
Additional Code 3: Not reported
Additional Code 4: Not reported
Additional Code 5: Not reported

Shipment Date: 20090319
Creation Date: 4/8/2009 18:31:36
Receipt Date: 20090319
Manifest ID: 001762677SKS
Trans EPA ID: TXR000050930
Trans Name: SAFETY-KLEEN SYSTEMS INC
Trans 2 EPA ID: Not reported
Trans 2 Name: Not reported
TSDF EPA ID: CA0000084517
Trans Name: SAFETY-KLEEN SYSTEMS INC
TSDF Alt EPA ID: Not reported
TSDF Alt Name: Not reported
Waste Code Description: 741 - Liquids with halogenated organic compounds > 1000 mg/l
RCRA Code: F002
Meth Code: H141 - Storage, Bulking, And/Or Transfer Off Site--No Treatment/Reovery (H010-H129) Or (H131-H135)
Quantity Tons: 0.0735
Waste Quantity: 147
Quantity Unit: P
Additional Code 1: D040
Additional Code 2: D039

**APOLLO CLEANERS (Continued)** **1000289600**

| | |
|---|---|
| Additional Code 3: | D029 |
| Additional Code 4: | D007 |
| Additional Code 5: | Not reported |

Additional Information:

| | |
|---|---|
| Year: | 2008 |
| Gen EPA ID: | CAD981669716 |
| Shipment Date: | 20080808 |
| Creation Date: | 9/12/2008 18:30:07 |
| Receipt Date: | 20080808 |
| Manifest ID: | 001277424SKS |
| Trans EPA ID: | TXR000050930 |
| Trans Name: | SAFETY-KLEEN SYSTEMS INC |
| Trans 2 EPA ID: | Not reported |
| Trans 2 Name: | Not reported |
| TSDF EPA ID: | CA0000084517 |
| Trans Name: | SAFETY-KLEEN SYSTEMS INC |
| TSDF Alt EPA ID: | Not reported |
| TSDF Alt Name: | Not reported |
| Waste Code Description: | 741 - Liquids with halogenated organic compounds > 1000 mg/l |
| RCRA Code: | F002 |
| Meth Code: | H141 - Storage, Bulking, And/Or Transfer Off Site--No Treatment/Reovery (H010-H129) Or (H131-H135) |
| Quantity Tons: | 0.08 |
| Waste Quantity: | 160 |
| Quantity Unit: | P |
| Additional Code 1: | D040 |
| Additional Code 2: | D039 |
| Additional Code 3: | D007 |
| Additional Code 4: | Not reported |
| Additional Code 5: | Not reported |

Additional Information:

| | |
|---|---|
| Year: | 2007 |
| Gen EPA ID: | CAD981669716 |
| Shipment Date: | 20070227 |
| Creation Date: | 6/4/2008 18:30:08 |
| Receipt Date: | 20070308 |
| Manifest ID: | 000013598SKS |
| Trans EPA ID: | TXR000050930 |
| Trans Name: | SAFETY-KLEEN SYSTEMS INC |
| Trans 2 EPA ID: | OKD981588791 |
| Trans 2 Name: | TRIAD TRANSPORT |
| TSDF EPA ID: | TXD077603371 |
| Trans Name: | SAFETY-KLEEN SYSTEMS INC |
| TSDF Alt EPA ID: | Not reported |
| TSDF Alt Name: | Not reported |
| Waste Code Description: | 213 - Hydrocarbon solvents (benzene, hexane, Stoddard, etc. |
| RCRA Code: | Not reported |
| Meth Code: | H061 - Fuel Blending Prior To Energy Recovery At Another Site |
| Quantity Tons: | 0.08 |
| Waste Quantity: | 160 |
| Quantity Unit: | P |
| Additional Code 1: | Not reported |

**APOLLO CLEANERS (Continued)** **1000289600**

| | |
|---|---|
| Additional Code 2: | Not reported |
| Additional Code 3: | Not reported |
| Additional Code 4: | Not reported |
| Additional Code 5: | Not reported |

Additional Information:

| | |
|---|---|
| Year: | 2005 |
| Gen EPA ID: | CAD981669716 |
| Shipment Date: | 20050923 |
| Creation Date: | 4/13/2006 18:48:46 |
| Receipt Date: | 20050926 |
| Manifest ID: | 24722753 |
| Trans EPA ID: | TXR000050930 |
| Trans Name: | SAFETY-KLEEN SYSTEMS INC |
| Trans 2 EPA ID: | Not reported |
| Trans 2 Name: | Not reported |
| TSDF EPA ID: | CA0000084517 |
| Trans Name: | SAFETY-KLEEN SYSTEMS INC |
| TSDF Alt EPA ID: | CA0000084517 |
| TSDF Alt Name: | Not reported |
| Waste Code Description: | 741 - Liquids with halogenated organic compounds > 1000 mg/l |
| RCRA Code: | F002 |
| Meth Code: | H01 - Transfer Station |
| Quantity Tons: | 0.0975 |
| Waste Quantity: | 195 |
| Quantity Unit: | P |
| Additional Code 1: | Not reported |
| Additional Code 2: | Not reported |
| Additional Code 3: | Not reported |
| Additional Code 4: | Not reported |
| Additional Code 5: | Not reported |
| Shipment Date: | 20050923 |
| Creation Date: | 4/13/2006 18:48:46 |
| Receipt Date: | 20050926 |
| Manifest ID: | 24722753 |
| Trans EPA ID: | TXR000050930 |
| Trans Name: | SAFETY-KLEEN SYSTEMS INC |
| Trans 2 EPA ID: | Not reported |
| Trans 2 Name: | Not reported |
| TSDF EPA ID: | CA0000084517 |
| Trans Name: | SAFETY-KLEEN SYSTEMS INC |
| TSDF Alt EPA ID: | CA0000084517 |
| TSDF Alt Name: | Not reported |
| Waste Code Description: | 741 - Liquids with halogenated organic compounds > 1000 mg/l |
| RCRA Code: | F002 |
| Meth Code: | H01 - Transfer Station |
| Quantity Tons: | 0.06 |
| Waste Quantity: | 120 |
| Quantity Unit: | P |
| Additional Code 1: | Not reported |
| Additional Code 2: | Not reported |
| Additional Code 3: | Not reported |
| Additional Code 4: | Not reported |
| Additional Code 5: | Not reported |

**APOLLO CLEANERS (Continued)** **1000289600**

| | |
|---|---|
| Shipment Date: | 20050728 |
| Creation Date: | 10/12/2005 18:35:03 |
| Receipt Date: | 20050729 |
| Manifest ID: | 23673627 |
| Trans EPA ID: | TXR000050930 |
| Trans Name: | SAFETY-KLEEN SYSTEMS INC |
| Trans 2 EPA ID: | Not reported |
| Trans 2 Name: | Not reported |
| TSDF EPA ID: | CA0000084517 |
| Trans Name: | SAFETY-KLEEN SYSTEMS INC |
| TSDF Alt EPA ID: | CA0000084517 |
| TSDF Alt Name: | Not reported |
| Waste Code Description: | 741 - Liquids with halogenated organic compounds > 1000 mg/l |
| RCRA Code: | F002 |
| Meth Code: | H01 - Transfer Station |
| Quantity Tons: | 0.0975 |
| Waste Quantity: | 195 |
| Quantity Unit: | P |
| Additional Code 1: | Not reported |
| Additional Code 2: | Not reported |
| Additional Code 3: | Not reported |
| Additional Code 4: | Not reported |
| Additional Code 5: | Not reported |

| | |
|---|---|
| Shipment Date: | 20050728 |
| Creation Date: | 10/12/2005 18:35:03 |
| Receipt Date: | 20050729 |
| Manifest ID: | 23673627 |
| Trans EPA ID: | TXR000050930 |
| Trans Name: | SAFETY-KLEEN SYSTEMS INC |
| Trans 2 EPA ID: | Not reported |
| Trans 2 Name: | Not reported |
| TSDF EPA ID: | CA0000084517 |
| Trans Name: | SAFETY-KLEEN SYSTEMS INC |
| TSDF Alt EPA ID: | CA0000084517 |
| TSDF Alt Name: | Not reported |
| Waste Code Description: | 741 - Liquids with halogenated organic compounds > 1000 mg/l |
| RCRA Code: | F002 |
| Meth Code: | H01 - Transfer Station |
| Quantity Tons: | 0.09 |
| Waste Quantity: | 180 |
| Quantity Unit: | P |
| Additional Code 1: | Not reported |
| Additional Code 2: | Not reported |
| Additional Code 3: | Not reported |
| Additional Code 4: | Not reported |
| Additional Code 5: | Not reported |

| | |
|---|---|
| Shipment Date: | 20050407 |
| Creation Date: | 7/21/2005 18:31:13 |
| Receipt Date: | 20050408 |
| Manifest ID: | 23666129 |
| Trans EPA ID: | TXR000050930 |
| Trans Name: | SAFETY-KLEEN SYSTEMS INC |
| Trans 2 EPA ID: | Not reported |
| Trans 2 Name: | Not reported |
| TSDF EPA ID: | CA0000084517 |

**APOLLO CLEANERS (Continued)** **1000289600**

| | |
|---|---|
| Trans Name: | SAFETY-KLEEN SYSTEMS INC |
| TSDF Alt EPA ID: | CA0000084517 |
| TSDF Alt Name: | Not reported |
| Waste Code Description: | 741 - Liquids with halogenated organic compounds > 1000 mg/l |
| RCRA Code: | F002 |
| Meth Code: | H01 - Transfer Station |
| Quantity Tons: | 0.09 |
| Waste Quantity: | 180 |
| Quantity Unit: | P |
| Additional Code 1: | Not reported |
| Additional Code 2: | Not reported |
| Additional Code 3: | Not reported |
| Additional Code 4: | Not reported |
| Additional Code 5: | Not reported |

| | |
|---|---|
| Shipment Date: | 20050407 |
| Creation Date: | 7/21/2005 18:31:13 |
| Receipt Date: | 20050408 |
| Manifest ID: | 23666129 |
| Trans EPA ID: | TXR000050930 |
| Trans Name: | SAFETY-KLEEN SYSTEMS INC |
| Trans 2 EPA ID: | Not reported |
| Trans 2 Name: | Not reported |
| TSDF EPA ID: | CA0000084517 |
| Trans Name: | SAFETY-KLEEN SYSTEMS INC |
| TSDF Alt EPA ID: | CA0000084517 |
| TSDF Alt Name: | Not reported |
| Waste Code Description: | 741 - Liquids with halogenated organic compounds > 1000 mg/l |
| RCRA Code: | F002 |
| Meth Code: | H01 - Transfer Station |
| Quantity Tons: | 0.0975 |
| Waste Quantity: | 195 |
| Quantity Unit: | P |
| Additional Code 1: | Not reported |
| Additional Code 2: | Not reported |
| Additional Code 3: | Not reported |
| Additional Code 4: | Not reported |
| Additional Code 5: | Not reported |

Additional Information:

| | |
|---|---|
| Year: | 2004 |
| Gen EPA ID: | CAD981669716 |

| | |
|---|---|
| Shipment Date: | 20040504 |
| Creation Date: | 10/15/2004 8:41:08 |
| Receipt Date: | 20040505 |
| Manifest ID: | 23465979 |
| Trans EPA ID: | TXR000050930 |
| Trans Name: | SAFETY-KLEEN SYSTEMS INC |
| Trans 2 EPA ID: | Not reported |
| Trans 2 Name: | Not reported |
| TSDF EPA ID: | CA0000084517 |
| Trans Name: | SAFETY-KLEEN SYSTEMS INC |
| TSDF Alt EPA ID: | CA0000084517 |
| TSDF Alt Name: | Not reported |
| Waste Code Description: | 741 - Liquids with halogenated organic compounds > 1000 mg/l |
| RCRA Code: | F002 |

**APOLLO CLEANERS (Continued)** **1000289600**

| | |
|---|---|
| Meth Code: | H01 - Transfer Station |
| Quantity Tons: | 0.06 |
| Waste Quantity: | 120 |
| Quantity Unit: | P |
| Additional Code 1: | Not reported |
| Additional Code 2: | Not reported |
| Additional Code 3: | Not reported |
| Additional Code 4: | Not reported |
| Additional Code 5: | Not reported |
| | |
| Shipment Date: | 20040504 |
| Creation Date: | 10/15/2004 8:41:08 |
| Receipt Date: | 20040505 |
| Manifest ID: | 23465979 |
| Trans EPA ID: | TXR000050930 |
| Trans Name: | SAFETY-KLEEN SYSTEMS INC |
| Trans 2 EPA ID: | Not reported |
| Trans 2 Name: | Not reported |
| TSDF EPA ID: | CA0000084517 |
| Trans Name: | SAFETY-KLEEN SYSTEMS INC |
| TSDF Alt EPA ID: | CA0000084517 |
| TSDF Alt Name: | Not reported |
| Waste Code Description: | 741 - Liquids with halogenated organic compounds > 1000 mg/l |
| RCRA Code: | F002 |
| Meth Code: | H01 - Transfer Station |
| Quantity Tons: | 0.0975 |
| Waste Quantity: | 195 |
| Quantity Unit: | P |
| Additional Code 1: | Not reported |
| Additional Code 2: | Not reported |
| Additional Code 3: | Not reported |
| Additional Code 4: | Not reported |
| Additional Code 5: | Not reported |

Additional Information:

| | |
|---|---|
| Year: | 2003 |
| Gen EPA ID: | CAD981669716 |
| | |
| Shipment Date: | 20031119 |
| Creation Date: | 8/24/2004 10:00:04 |
| Receipt Date: | 20031120 |
| Manifest ID: | 22791484 |
| Trans EPA ID: | TXR000050930 |
| Trans Name: | SAFETY-KLEEN SYSTEMS INC |
| Trans 2 EPA ID: | Not reported |
| Trans 2 Name: | Not reported |
| TSDF EPA ID: | CA0000084517 |
| Trans Name: | SAFETY-KLEEN SYSTEMS INC |
| TSDF Alt EPA ID: | CA0000084517 |
| TSDF Alt Name: | Not reported |
| Waste Code Description: | 741 - Liquids with halogenated organic compounds > 1000 mg/l |
| RCRA Code: | F002 |
| Meth Code: | H01 - Transfer Station |
| Quantity Tons: | 0.0975 |
| Waste Quantity: | 195 |
| Quantity Unit: | P |
| Additional Code 1: | Not reported |

**APOLLO CLEANERS (Continued)** **1000289600**

| | |
|---|---|
| Additional Code 2: | Not reported |
| Additional Code 3: | Not reported |
| Additional Code 4: | Not reported |
| Additional Code 5: | Not reported |
| | |
| Shipment Date: | 20031119 |
| Creation Date: | 8/24/2004 10:00:04 |
| Receipt Date: | 20031120 |
| Manifest ID: | 22791484 |
| Trans EPA ID: | TXR000050930 |
| Trans Name: | SAFETY-KLEEN SYSTEMS INC |
| Trans 2 EPA ID: | Not reported |
| Trans 2 Name: | Not reported |
| TSDF EPA ID: | CA0000084517 |
| Trans Name: | SAFETY-KLEEN SYSTEMS INC |
| TSDF Alt EPA ID: | CA0000084517 |
| TSDF Alt Name: | Not reported |
| Waste Code Description: | 741 - Liquids with halogenated organic compounds > 1000 mg/l |
| RCRA Code: | F002 |
| Meth Code: | H01 - Transfer Station |
| Quantity Tons: | 0.09 |
| Waste Quantity: | 180 |
| Quantity Unit: | P |
| Additional Code 1: | Not reported |
| Additional Code 2: | Not reported |
| Additional Code 3: | Not reported |
| Additional Code 4: | Not reported |
| Additional Code 5: | Not reported |

Additional Information:

| | |
|---|---|
| Year: | 2001 |
| Gen EPA ID: | CAD981669716 |
| | |
| Shipment Date: | 20010228 |
| Creation Date: | 5/31/2001 0:00:00 |
| Receipt Date: | 20010305 |
| Manifest ID: | 20780214 |
| Trans EPA ID: | CAR000086777 |
| Trans Name: | Not reported |
| Trans 2 EPA ID: | Not reported |
| Trans 2 Name: | Not reported |
| TSDF EPA ID: | CAT080014079 |
| Trans Name: | Not reported |
| TSDF Alt EPA ID: | CAT080014079 |
| TSDF Alt Name: | Not reported |
| Waste Code Description: | 741 - Liquids with halogenated organic compounds > 1000 mg/l |
| RCRA Code: | F002 |
| Meth Code: | - Not reported |
| Quantity Tons: | 0 |
| Waste Quantity: | 0 |
| Quantity Unit: | Not reported |
| Additional Code 1: | Not reported |
| Additional Code 2: | Not reported |
| Additional Code 3: | Not reported |
| Additional Code 4: | Not reported |
| Additional Code 5: | Not reported |

**APOLLO CLEANERS (Continued)** **1000289600**

| | |
|---|---|
| Shipment Date: | 20010228 |
| Creation Date: | 5/31/2001 0:00:00 |
| Receipt Date: | 20010305 |
| Manifest ID: | 20780214 |
| Trans EPA ID: | CAR000086777 |
| Trans Name: | Not reported |
| Trans 2 EPA ID: | Not reported |
| Trans 2 Name: | Not reported |
| TSDF EPA ID: | CAT080014079 |
| Trans Name: | Not reported |
| TSDF Alt EPA ID: | CAT080014079 |
| TSDF Alt Name: | Not reported |
| Waste Code Description: | 741 - Liquids with halogenated organic compounds > 1000 mg/l |
| RCRA Code: | F002 |
| Meth Code: | H01 - Transfer Station |
| Quantity Tons: | 0.2107 |
| Waste Quantity: | 0.25 |
| Quantity Unit: | Y |
| Additional Code 1: | Not reported |
| Additional Code 2: | Not reported |
| Additional Code 3: | Not reported |
| Additional Code 4: | Not reported |
| Additional Code 5: | Not reported |

Additional Information:

| | |
|---|---|
| Year: | 1999 |
| Gen EPA ID: | CAD981669716 |
| | |
| Shipment Date: | 19990922 |
| Creation Date: | 5/1/2000 0:00:00 |
| Receipt Date: | 19991012 |
| Manifest ID: | 99309604 |
| Trans EPA ID: | CAR000030841 |
| Trans Name: | Not reported |
| Trans 2 EPA ID: | CAD076548635 |
| Trans 2 Name: | Not reported |
| TSDF EPA ID: | CAD981397417 |
| Trans Name: | Not reported |
| TSDF Alt EPA ID: | Not reported |
| TSDF Alt Name: | Not reported |
| Waste Code Description: | 211 - Halogenated solvents (chloroform, methyl chloride, perchloroethylene, etc. |
| RCRA Code: | F002 |
| Meth Code: | R01 - Recycler |
| Quantity Tons: | 0.08 |
| Waste Quantity: | 160 |
| Quantity Unit: | P |
| Additional Code 1: | Not reported |
| Additional Code 2: | Not reported |
| Additional Code 3: | Not reported |
| Additional Code 4: | Not reported |
| Additional Code 5: | Not reported |
| | |
| Shipment Date: | 19990922 |
| Creation Date: | 5/1/2000 0:00:00 |
| Receipt Date: | 19991012 |
| Manifest ID: | 99309604 |

**APOLLO CLEANERS (Continued)** **1000289600**

| | |
|---|---|
| Trans EPA ID: | CAR000030841 |
| Trans Name: | Not reported |
| Trans 2 EPA ID: | CAD076548635 |
| Trans 2 Name: | Not reported |
| TSDF EPA ID: | CAD981397417 |
| Trans Name: | Not reported |
| TSDF Alt EPA ID: | Not reported |
| TSDF Alt Name: | Not reported |
| Waste Code Description: | - Not reported |
| RCRA Code: | Not reported |
| Meth Code: | R01 - Recycler |
| Quantity Tons: | 0 |
| Waste Quantity: | 0 |
| Quantity Unit: | Not reported |
| Additional Code 1: | Not reported |
| Additional Code 2: | Not reported |
| Additional Code 3: | Not reported |
| Additional Code 4: | Not reported |
| Additional Code 5: | Not reported |

| | |
|---|---|
| Shipment Date: | 19990721 |
| Creation Date: | 4/4/2000 0:00:00 |
| Receipt Date: | 19990728 |
| Manifest ID: | 99300779 |
| Trans EPA ID: | CAR000030841 |
| Trans Name: | Not reported |
| Trans 2 EPA ID: | Not reported |
| Trans 2 Name: | Not reported |
| TSDF EPA ID: | CAD981397417 |
| Trans Name: | Not reported |
| TSDF Alt EPA ID: | CAD981397417 |
| TSDF Alt Name: | Not reported |
| Waste Code Description: | - Not reported |
| RCRA Code: | Not reported |
| Meth Code: | R01 - Recycler |
| Quantity Tons: | 0 |
| Waste Quantity: | 0 |
| Quantity Unit: | Not reported |
| Additional Code 1: | Not reported |
| Additional Code 2: | Not reported |
| Additional Code 3: | Not reported |
| Additional Code 4: | Not reported |
| Additional Code 5: | Not reported |

| | |
|---|---|
| Shipment Date: | 19990721 |
| Creation Date: | 4/4/2000 0:00:00 |
| Receipt Date: | 19990728 |
| Manifest ID: | 99300779 |
| Trans EPA ID: | CAR000030841 |
| Trans Name: | Not reported |
| Trans 2 EPA ID: | Not reported |
| Trans 2 Name: | Not reported |
| TSDF EPA ID: | CAD981397417 |
| Trans Name: | Not reported |
| TSDF Alt EPA ID: | CAD981397417 |
| TSDF Alt Name: | Not reported |
| Waste Code Description: | 211 - Halogenated solvents (chloroform, methyl chloride, |

**APOLLO CLEANERS (Continued)** **1000289600**

| | |
|---|---|
| | perchloroethylene, etc. |
| RCRA Code: | F002 |
| Meth Code: | R01 - Recycler |
| Quantity Tons: | 0.2107 |
| Waste Quantity: | 0.25 |
| Quantity Unit: | Y |
| Additional Code 1: | Not reported |
| Additional Code 2: | Not reported |
| Additional Code 3: | Not reported |
| Additional Code 4: | Not reported |
| Additional Code 5: | Not reported |
| | |
| Shipment Date: | 19990702 |
| Creation Date: | 9/21/1999 0:00:00 |
| Receipt Date: | 19990706 |
| Manifest ID: | 99235013 |
| Trans EPA ID: | ILD984908202 |
| Trans Name: | Not reported |
| Trans 2 EPA ID: | Not reported |
| Trans 2 Name: | Not reported |
| TSDF EPA ID: | CA0000084517 |
| Trans Name: | Not reported |
| TSDF Alt EPA ID: | CA0000084517 |
| TSDF Alt Name: | Not reported |
| Waste Code Description: | 741 - Liquids with halogenated organic compounds > 1000 mg/l |
| RCRA Code: | F002 |
| Meth Code: | H01 - Transfer Station |
| Quantity Tons: | 0.0975 |
| Waste Quantity: | 195 |
| Quantity Unit: | P |
| Additional Code 1: | Not reported |
| Additional Code 2: | Not reported |
| Additional Code 3: | Not reported |
| Additional Code 4: | Not reported |
| Additional Code 5: | Not reported |
| | |
| Shipment Date: | 19990510 |
| Creation Date: | 7/7/1999 0:00:00 |
| Receipt Date: | 19990511 |
| Manifest ID: | 99218337 |
| Trans EPA ID: | ILD984908202 |
| Trans Name: | Not reported |
| Trans 2 EPA ID: | Not reported |
| Trans 2 Name: | Not reported |
| TSDF EPA ID: | CA0000084517 |
| Trans Name: | Not reported |
| TSDF Alt EPA ID: | Not reported |
| TSDF Alt Name: | Not reported |
| Waste Code Description: | 741 - Liquids with halogenated organic compounds > 1000 mg/l |
| RCRA Code: | F002 |
| Meth Code: | H01 - Transfer Station |
| Quantity Tons: | 0.06 |
| Waste Quantity: | 120 |
| Quantity Unit: | P |
| Additional Code 1: | Not reported |
| Additional Code 2: | Not reported |
| Additional Code 3: | Not reported |

**APOLLO CLEANERS (Continued)** **1000289600**

| | |
|---|---|
| Additional Code 4: | Not reported |
| Additional Code 5: | Not reported |
| | |
| Shipment Date: | 19990115 |
| Creation Date: | 3/17/1999 0:00:00 |
| Receipt Date: | 19990118 |
| Manifest ID: | 98630087 |
| Trans EPA ID: | ILD984908202 |
| Trans Name: | Not reported |
| Trans 2 EPA ID: | Not reported |
| Trans 2 Name: | Not reported |
| TSDF EPA ID: | CA0000084517 |
| Trans Name: | Not reported |
| TSDF Alt EPA ID: | CA0000084517 |
| TSDF Alt Name: | Not reported |
| Waste Code Description: | 741 - Liquids with halogenated organic compounds > 1000 mg/l |
| RCRA Code: | F002 |
| Meth Code: | H01 - Transfer Station |
| Quantity Tons: | 0.0975 |
| Waste Quantity: | 195 |
| Quantity Unit: | P |
| Additional Code 1: | Not reported |
| Additional Code 2: | Not reported |
| Additional Code 3: | Not reported |
| Additional Code 4: | Not reported |
| Additional Code 5: | Not reported |

Additional Information:

| | |
|---|---|
| Year: | 1998 |
| Gen EPA ID: | CAD981669716 |
| | |
| Shipment Date: | 19980608 |
| Creation Date: | 8/3/1998 0:00:00 |
| Receipt Date: | 19980609 |
| Manifest ID: | 98173647 |
| Trans EPA ID: | ILD984908202 |
| Trans Name: | Not reported |
| Trans 2 EPA ID: | Not reported |
| Trans 2 Name: | Not reported |
| TSDF EPA ID: | CA0000084517 |
| Trans Name: | Not reported |
| TSDF Alt EPA ID: | Not reported |
| TSDF Alt Name: | Not reported |
| Waste Code Description: | 741 - Liquids with halogenated organic compounds > 1000 mg/l |
| RCRA Code: | F002 |
| Meth Code: | H01 - Transfer Station |
| Quantity Tons: | 0.06 |
| Waste Quantity: | 120 |
| Quantity Unit: | P |
| Additional Code 1: | Not reported |
| Additional Code 2: | Not reported |
| Additional Code 3: | Not reported |
| Additional Code 4: | Not reported |
| Additional Code 5: | Not reported |
| | |
| Shipment Date: | 19980417 |
| Creation Date: | 6/26/1998 0:00:00 |

**APOLLO CLEANERS (Continued)** **1000289600**

| | |
|---|---|
| Receipt Date: | 19980420 |
| Manifest ID: | 97391742 |
| Trans EPA ID: | ILD984908202 |
| Trans Name: | Not reported |
| Trans 2 EPA ID: | Not reported |
| Trans 2 Name: | Not reported |
| TSDF EPA ID: | CA0000084517 |
| Trans Name: | Not reported |
| TSDF Alt EPA ID: | CA0000084517 |
| TSDF Alt Name: | Not reported |
| Waste Code Description: | 741 - Liquids with halogenated organic compounds > 1000 mg/l |
| RCRA Code: | F002 |
| Meth Code: | H01 - Transfer Station |
| Quantity Tons: | 0.0975 |
| Waste Quantity: | 195 |
| Quantity Unit: | P |
| Additional Code 1: | Not reported |
| Additional Code 2: | Not reported |
| Additional Code 3: | Not reported |
| Additional Code 4: | Not reported |
| Additional Code 5: | Not reported |

Additional Information:

| | |
|---|---|
| Year: | 1997 |
| Gen EPA ID: | CAD981669716 |
| | |
| Shipment Date: | 19971030 |
| Creation Date: | 7/23/1998 0:00:00 |
| Receipt Date: | 19971031 |
| Manifest ID: | 96784255 |
| Trans EPA ID: | ILD984908202 |
| Trans Name: | Not reported |
| Trans 2 EPA ID: | Not reported |
| Trans 2 Name: | Not reported |
| TSDF EPA ID: | CA0000084517 |
| Trans Name: | Not reported |
| TSDF Alt EPA ID: | CA0000084517 |
| TSDF Alt Name: | Not reported |
| Waste Code Description: | 741 - Liquids with halogenated organic compounds > 1000 mg/l |
| RCRA Code: | F002 |
| Meth Code: | H01 - Transfer Station |
| Quantity Tons: | 0.0975 |
| Waste Quantity: | 195 |
| Quantity Unit: | P |
| Additional Code 1: | Not reported |
| Additional Code 2: | Not reported |
| Additional Code 3: | Not reported |
| Additional Code 4: | Not reported |
| Additional Code 5: | Not reported |
| | |
| Shipment Date: | 19970905 |
| Creation Date: | 7/23/1998 0:00:00 |
| Receipt Date: | 19970908 |
| Manifest ID: | 96848031 |
| Trans EPA ID: | ILD984908202 |
| Trans Name: | Not reported |
| Trans 2 EPA ID: | Not reported |

**APOLLO CLEANERS (Continued)** **1000289600**

| | |
|---|---|
| Trans 2 Name: | Not reported |
| TSDF EPA ID: | CA0000084517 |
| Trans Name: | Not reported |
| TSDF Alt EPA ID: | CA0000084517 |
| TSDF Alt Name: | Not reported |
| Waste Code Description: | 741 - Liquids with halogenated organic compounds > 1000 mg/l |
| RCRA Code: | F002 |
| Meth Code: | H01 - Transfer Station |
| Quantity Tons: | 0.0675 |
| Waste Quantity: | 135 |
| Quantity Unit: | P |
| Additional Code 1: | Not reported |
| Additional Code 2: | Not reported |
| Additional Code 3: | Not reported |
| Additional Code 4: | Not reported |
| Additional Code 5: | Not reported |

| | |
|---|---|
| Shipment Date: | 19970710 |
| Creation Date: | 12/4/1997 0:00:00 |
| Receipt Date: | 19970711 |
| Manifest ID: | 96852293 |
| Trans EPA ID: | ILD984908202 |
| Trans Name: | Not reported |
| Trans 2 EPA ID: | Not reported |
| Trans 2 Name: | Not reported |
| TSDF EPA ID: | CA0000084517 |
| Trans Name: | Not reported |
| TSDF Alt EPA ID: | Not reported |
| TSDF Alt Name: | Not reported |
| Waste Code Description: | 741 - Liquids with halogenated organic compounds > 1000 mg/l |
| RCRA Code: | F002 |
| Meth Code: | H01 - Transfer Station |
| Quantity Tons: | 0.0675 |
| Waste Quantity: | 135 |
| Quantity Unit: | P |
| Additional Code 1: | Not reported |
| Additional Code 2: | Not reported |
| Additional Code 3: | Not reported |
| Additional Code 4: | Not reported |
| Additional Code 5: | Not reported |

| | |
|---|---|
| Shipment Date: | 19970515 |
| Creation Date: | 7/17/1997 0:00:00 |
| Receipt Date: | 19970516 |
| Manifest ID: | 96635075 |
| Trans EPA ID: | ILD984908202 |
| Trans Name: | Not reported |
| Trans 2 EPA ID: | Not reported |
| Trans 2 Name: | Not reported |
| TSDF EPA ID: | CA0000084517 |
| Trans Name: | Not reported |
| TSDF Alt EPA ID: | Not reported |
| TSDF Alt Name: | Not reported |
| Waste Code Description: | 741 - Liquids with halogenated organic compounds > 1000 mg/l |
| RCRA Code: | F002 |
| Meth Code: | H01 - Transfer Station |
| Quantity Tons: | 0.135 |

**APOLLO CLEANERS (Continued)** **1000289600**

| | |
|---|---|
| Waste Quantity: | 270 |
| Quantity Unit: | P |
| Additional Code 1: | Not reported |
| Additional Code 2: | Not reported |
| Additional Code 3: | Not reported |
| Additional Code 4: | Not reported |
| Additional Code 5: | Not reported |
| Shipment Date: | 19970320 |
| Creation Date: | 6/26/1997 0:00:00 |
| Receipt Date: | 19970321 |
| Manifest ID: | 96366754 |
| Trans EPA ID: | ILD984908202 |
| Trans Name: | Not reported |
| Trans 2 EPA ID: | Not reported |
| Trans 2 Name: | Not reported |
| TSDF EPA ID: | CA0000084517 |
| Trans Name: | Not reported |
| TSDF Alt EPA ID: | CA0000084517 |
| TSDF Alt Name: | Not reported |
| Waste Code Description: | 741 - Liquids with halogenated organic compounds > 1000 mg/l |
| RCRA Code: | F002 |
| Meth Code: | H01 - Transfer Station |
| Quantity Tons: | 0.135 |
| Waste Quantity: | 270 |
| Quantity Unit: | P |
| Additional Code 1: | Not reported |
| Additional Code 2: | Not reported |
| Additional Code 3: | Not reported |
| Additional Code 4: | Not reported |
| Additional Code 5: | Not reported |

CERS:

| | |
|---|---|
| Name: | APOLLO CLEANERS |
| Address: | 1326 FULTON AVE |
| City,State,Zip: | SACRAMENTO, CA 95825 |
| Site ID: | 451661 |
| CERS ID: | 110002744166 |
| CERS Description: | US EPA Air Emission Inventory System (EIS) |

---

**532 West 1/2-1 0.622 mi. 3285 ft.**

**Relative: Lower**

**Actual: 38 ft.**

**RAY'S SHELL**
**1600 ARDEN WAY**
**SACRAMENTO, CA 95815**

**LUST** **S102311961**
**Sacramento Co. CS** **N/A**
**SWEEPS UST**
**Cortese**
**HIST CORTESE**
**Notify 65**

LUST:

| | |
|---|---|
| Name: | RAY'S SHELL |
| Address: | 1600 ARDEN WAY |
| City,State,Zip: | SACRAMENTO, CA 95815 |
| Lead Agency: | SACRAMENTO COUNTY LOP |
| Case Type: | LUST Cleanup Site |

Geo Track:

| | |
|---|---|
| Global Id: | T0606700794 |
| Latitude: | 38.599953466 |

**RAY'S SHELL (Continued)** **S102311961**

| | |
|---|---|
| Longitude: | -121.4286697 |
| Status: | Completed - Case Closed |
| Status Date: | 01/27/2012 |
| Case Worker: | Not reported |
| RB Case Number: | 340959 |
| Local Agency: | Not reported |
| File Location: | Local Agency |
| Local Case Number: | E513 |
| Potential Media Affect: | Other Groundwater (uses other than drinking water) |
| Potential Contaminants of Concern: | Gasoline |
| EPA Region: | 9 |
| Coordinate Source: | * Historical Geocode - Exact Address Match |
| Cuf Case: | YES |
| Quantity Released Gallons: | Not reported |
| Begin Date: | 08/01/1994 |
| Leak Reported Date: | 08/05/1994 |
| How Discovered: | Line Tightness Test |
| How Discovered Description: | Not reported |
| Discharge Source: | Not reported |
| Discharge Cause: | Not reported |
| Stop Method: | Not reported |
| Stop Description: | Fixed line leak |
| No Further Action Date: | 01/27/2012 |
| CA Water Watershed Name: | Valley-American - Coon-American - Lower American (519.21) |
| Dwr Groundwater Subbasin Name: | Sacramento Valley - North American (5-021.64) |
| Disadvantaged Community: | Not reported |
| CA Enviroscreen 3 Score: | 56-60% |
| CA Enviroscreen 4 Score: | 65-70% |
| Military DOD Site: | No |
| Facility Project Subtype: | Not reported |
| RWQCB Region: | CENTRAL VALLEY RWQCB (REGION 5S) |
| Site History: | 10/30/97 - HC were detected in soil samples collected from beneath the USTs, product lines and dispensers. Hydrocarbonimpacted soil mas over excavated. 9/9/99 - HC were detected in soil samples collected from borings in the vicinity of the former tank zone and southern dispenser island. Dissolvedphase HCs were detected in the groundwater samples. 4/4/02 - HC detected in soil samples collected from the borings west of former waste oil tank and west and east of USTs. Dissolvedphase HCs were detected in the groundwater samples. 10/26/07 - HCs detected in borings drilled south of the tank zone, 3 SVE wells installed at locations based on field observations. 10/16/08 - Benzene (0.57 pg/L) and MTBE (2.4 pg~'L) were detected in the groundwater grab sample. Based on the data, MTBE attenuates downgradient of well S-4 and additional assessment is not warranted in this area. 3/17/09 - WPI proposed reducing sampling in wells S-1, S-2, S-3, and S-5 to annual and sampling S-4 quarterly. |

LUST:

| | |
|---|---|
| Global Id: | T0606700794 |
| Contact Type: | Regional Board Caseworker |
| Contact Name: | VERA FISCHER |
| Organization Name: | CENTRAL VALLEY RWQCB (REGION 5S) |
| Address: | 11020 SUN CENTER DRIVE #200 |
| City: | RANCHO CORDOVA |
| Email: | vera.fischer@waterboards.ca.gov |
| Phone Number: | Not reported |

**RAY'S SHELL (Continued)** **S102311961**

LUST:

| | |
|---|---|
| Global Id: | T0606700794 |
| Action Type: | Other |
| Date: | 08/05/1994 |
| Action: | Leak Reported |
| Global Id: | T0606700794 |
| Action Type: | RESPONSE |
| Date: | 03/24/2009 |
| Action: | Correspondence |
| Global Id: | T0606700794 |
| Action Type: | RESPONSE |
| Date: | 06/30/2006 |
| Action: | Other Workplan |
| Global Id: | T0606700794 |
| Action Type: | ENFORCEMENT |
| Date: | 10/12/2010 |
| Action: | Technical Correspondence / Assistance / Other |
| Global Id: | T0606700794 |
| Action Type: | ENFORCEMENT |
| Date: | 09/08/2011 |
| Action: | Technical Correspondence / Assistance / Other |
| Global Id: | T0606700794 |
| Action Type: | ENFORCEMENT |
| Date: | 01/27/2012 |
| Action: | Closure/No Further Action Letter |
| Global Id: | T0606700794 |
| Action Type: | ENFORCEMENT |
| Date: | 03/14/2007 |
| Action: | Meeting |
| Global Id: | T0606700794 |
| Action Type: | ENFORCEMENT |
| Date: | 08/16/2006 |
| Action: | Technical Correspondence / Assistance / Other |
| Global Id: | T0606700794 |
| Action Type: | ENFORCEMENT |
| Date: | 07/13/2007 |
| Action: | Technical Correspondence / Assistance / Other |
| Global Id: | T0606700794 |
| Action Type: | ENFORCEMENT |
| Date: | 10/03/2007 |
| Action: | File review |
| Global Id: | T0606700794 |
| Action Type: | ENFORCEMENT |
| Date: | 07/29/2008 |
| Action: | File review |
| Global Id: | T0606700794 |

**RAY'S SHELL (Continued)** **S102311961**

Action Type: ENFORCEMENT
Date: 11/03/1994
Action: Notice of Responsibility

Global Id: T0606700794
Action Type: ENFORCEMENT
Date: 09/06/2005
Action: File review

Global Id: T0606700794
Action Type: ENFORCEMENT
Date: 09/07/2004
Action: File review

Global Id: T0606700794
Action Type: ENFORCEMENT
Date: 04/28/2008
Action: Technical Correspondence / Assistance / Other

Global Id: T0606700794
Action Type: ENFORCEMENT
Date: 09/14/2005
Action: File review

Global Id: T0606700794
Action Type: ENFORCEMENT
Date: 07/16/2008
Action: Meeting

Global Id: T0606700794
Action Type: ENFORCEMENT
Date: 06/23/2008
Action: File review

Global Id: T0606700794
Action Type: ENFORCEMENT
Date: 10/24/2008
Action: File review

Global Id: T0606700794
Action Type: ENFORCEMENT
Date: 10/30/2008
Action: File review

Global Id: T0606700794
Action Type: ENFORCEMENT
Date: 02/18/2009
Action: File review

Global Id: T0606700794
Action Type: ENFORCEMENT
Date: 04/28/2009
Action: Technical Correspondence / Assistance / Other

Global Id: T0606700794
Action Type: ENFORCEMENT
Date: 11/04/2009

**RAY'S SHELL (Continued)** **S102311961**

Action: Technical Correspondence / Assistance / Other

Global Id: T0606700794
Action Type: Other
Date: 08/05/1994
Action: Leak Stopped

Global Id: T0606700794
Action Type: ENFORCEMENT
Date: 07/29/2008
Action: File review

Global Id: T0606700794
Action Type: ENFORCEMENT
Date: 10/06/2004
Action: File review

Global Id: T0606700794
Action Type: ENFORCEMENT
Date: 07/19/2006
Action: File review

Global Id: T0606700794
Action Type: ENFORCEMENT
Date: 10/31/2007
Action: File review

Global Id: T0606700794
Action Type: ENFORCEMENT
Date: 02/22/2006
Action: Meeting

Global Id: T0606700794
Action Type: ENFORCEMENT
Date: 04/23/2007
Action: File review

Global Id: T0606700794
Action Type: ENFORCEMENT
Date: 02/07/2008
Action: File review

Global Id: T0606700794
Action Type: ENFORCEMENT
Date: 12/12/2006
Action: File review

Global Id: T0606700794
Action Type: ENFORCEMENT
Date: 01/16/2007
Action: File review

Global Id: T0606700794
Action Type: ENFORCEMENT
Date: 08/05/1994
Action: Notification - Proposition 65

**RAY'S SHELL (Continued)** **S102311961**

Global Id: T0606700794
Action Type: ENFORCEMENT
Date: 12/15/2004
Action: File review

Global Id: T0606700794
Action Type: ENFORCEMENT
Date: 03/18/2004
Action: Meeting

Global Id: T0606700794
Action Type: ENFORCEMENT
Date: 03/31/2005
Action: File review

Global Id: T0606700794
Action Type: ENFORCEMENT
Date: 02/24/2004
Action: File review

Global Id: T0606700794
Action Type: ENFORCEMENT
Date: 05/23/2006
Action: File review

Global Id: T0606700794
Action Type: ENFORCEMENT
Date: 05/15/2006
Action: File review

Global Id: T0606700794
Action Type: ENFORCEMENT
Date: 05/25/2006
Action: File review

Global Id: T0606700794
Action Type: ENFORCEMENT
Date: 10/16/2006
Action: Technical Correspondence / Assistance / Other

Global Id: T0606700794
Action Type: Other
Date: 08/05/1994
Action: Leak Discovery

Global Id: T0606700794
Action Type: RESPONSE
Date: 10/30/1997
Action: Other Report / Document

Global Id: T0606700794
Action Type: RESPONSE
Date: 09/03/1997
Action: Other Report / Document

Global Id: T0606700794
Action Type: RESPONSE

**RAY'S SHELL (Continued)** **S102311961**

Date: 01/12/1996
Action: Other Report / Document

LUST:
Global Id: T0606700794
Status: Open - Case Begin Date
Status Date: 08/01/1994

Global Id: T0606700794
Status: Open - Site Assessment
Status Date: 08/01/1994

Global Id: T0606700794
Status: Open - Site Assessment
Status Date: 09/11/2001

Global Id: T0606700794
Status: Completed - Case Closed
Status Date: 01/27/2012

LUST REG 5:
Name: RAY'S SHELL
Address: 1600 ARDEN WAY
City: SACRAMENTO
Region: 5
Status: Preliminary site assessment underway
Case Number: 340959
Case Type: Other ground water affected
Substance: GASOLINE
Staff Initials: VJF
Lead Agency: Local
Program: LUST
MTBE Code: 3

Sacramento Co. CS:
Name: RAY'S SHELL SERVICE
Address: 1600 ARDEN WAY
City,State,Zip: SACRAMENTO, CA
State Site Number: E513
Lead Staff: Bellan, J.
Lead Agency: HM
Remedial Action Taken: NO
Substance: Automotive(motor gasoline and additives)
Date Reported: 08/05/1994
Facility Id: RO0000188
Case Type: Other ground water affected
Case Closed: Not reported
**Date Closed: Not reported**
**Case Type: Other Groundwater affected (uses other than drinking water)**
**Substance: Automotive(motor gasoline and additives)**

SWEEPS UST:
Name: RAY'S SHELL
Address: 1600 ARDEN WAY

**RAY'S SHELL (Continued)** **S102311961**

City: SACRAMENTO
Status: Active
Comp Number: 14022
Number: 1
Board Of Equalization: 44-000074
Referral Date: 10-22-93
Action Date: 05-31-94
Created Date: 02-29-88
Owner Tank Id: 6698-12-RU-1
SWRCB Tank Id: 34-000-014022-000001
Tank Status: A
Capacity: 10000
Active Date: 10-22-93
Tank Use: M.V. FUEL
STG: P
Content: REG UNLEADED
Number Of Tanks: 4

Name: RAY'S SHELL
Address: 1600 ARDEN WAY
City: SACRAMENTO
Status: Active
Comp Number: 14022
Number: 1
Board Of Equalization: 44-000074
Referral Date: 10-22-93
Action Date: 05-31-94
Created Date: 02-29-88
Owner Tank Id: 6698-12-SU-1
SWRCB Tank Id: 34-000-014022-000002
Tank Status: A
Capacity: 8000
Active Date: 10-22-93
Tank Use: M.V. FUEL
STG: P
Content: PRM UNLEADED
Number Of Tanks: Not reported

Name: RAY'S SHELL
Address: 1600 ARDEN WAY
City: SACRAMENTO
Status: Active
Comp Number: 14022
Number: 1
Board Of Equalization: 44-000074
Referral Date: 10-22-93
Action Date: 05-31-94
Created Date: 02-29-88
Owner Tank Id: 6698-12-SRU-1
SWRCB Tank Id: 34-000-014022-000003
Tank Status: A
Capacity: 8000
Active Date: 10-22-93
Tank Use: M.V. FUEL
STG: P
Content: REG UNLEADED
Number Of Tanks: Not reported

**RAY'S SHELL (Continued)** **S102311961**

| | |
|---|---|
| Name: | RAY'S SHELL |
| Address: | 1600 ARDEN WAY |
| City: | SACRAMENTO |
| Status: | Active |
| Comp Number: | 14022 |
| Number: | 1 |
| Board Of Equalization: | 44-000074 |
| Referral Date: | 10-22-93 |
| Action Date: | 05-31-94 |
| Created Date: | 02-29-88 |
| Owner Tank Id: | 6698-12-WO-1 |
| SWRCB Tank Id: | 34-000-014022-000004 |
| Tank Status: | A |
| Capacity: | 550 |
| Active Date: | 10-22-93 |
| Tank Use: | OIL |
| STG: | W |
| Content: | WASTE OIL |
| Number Of Tanks: | Not reported |

CORTESE:

| | |
|---|---|
| Name: | RAY'S SHELL |
| Address: | 1600 ARDEN WAY |
| City,State,Zip: | SACRAMENTO, CA 95815 |
| Region: | CORTESE |
| Envirostor Id: | Not reported |
| Global ID: | T0606700794 |
| Site/Facility Type: | LUST CLEANUP SITE |
| Cleanup Status: | COMPLETED - CASE CLOSED |
| Status Date: | Not reported |
| Site Code: | Not reported |
| Latitude: | Not reported |
| Longitude: | Not reported |
| Owner: | Not reported |
| Enf Type: | Not reported |
| Swat R: | Not reported |
| Flag: | active |
| Order No: | Not reported |
| Waste Discharge System No: | Not reported |
| Effective Date: | Not reported |
| Region 2: | Not reported |
| WID Id: | Not reported |
| Solid Waste Id No: | Not reported |
| Waste Management Uit Name: | Not reported |
| File Name: | Active Open |

HIST CORTESE:

| | |
|---|---|
| edr_fname: | RAY'S SHELL |
| edr_fadd1: | 1600 ARDEN |
| City,State,Zip: | SACRAMENTO, CA 95815 |
| Region: | CORTESE |
| Facility County Code: | 34 |
| Reg By: | LTNKA |
| Reg Id: | 340959 |

**RAY'S SHELL (Continued)** **S102311961**

NOTIFY 65:

| | |
|---|---|
| Name: | RAY'S SHELL |
| Address: | 1600 ARDEN WAY |
| City,State,Zip: | SACRAMENTO, CA 95815 |
| Date Reported: | Not reported |
| Staff Initials: | Not reported |
| Board File Number: | Not reported |
| Facility Type: | Not reported |
| Discharge Date: | Not reported |
| Issue Date: | 08/05/1994 |
| Incident Description: | Not reported |
| Global ID: | Not reported |
| Status: | Not reported |

| | |
|---|---|
| Name: | RAY'S SHELL |
| Address: | 1600 ARDEN WAY |
| City,State,Zip: | SACRAMENTO, CA 95815 |
| Date Reported: | Not reported |
| Staff Initials: | Not reported |
| Board File Number: | Not reported |
| Facility Type: | Not reported |
| Discharge Date: | Not reported |
| Issue Date: | Not reported |
| Incident Description: | Not reported |
| Global ID: | Not reported |
| Status: | Not reported |

---

**533 East 1/2-1 0.629 mi. 3320 ft.**

**PAL-PEN CHEMICAL CORPORATION**
**2010 TRIMBLE WAY**
**SACRAMENTO, CA 95825**

**ENVIROSTOR** **S100188750**
**N/A**

**Relative: Higher**

**Actual: 62 ft.**

ENVIROSTOR:

| | |
|---|---|
| Name: | PAL-PEN CHEMICAL CORPORATION |
| Address: | 2010 TRIMBLE WAY |
| City,State,Zip: | SACRAMENTO, CA 95825 |
| Facility ID: | 34280051 |
| Status: | Refer: Other Agency |
| Status Date: | 11/16/1994 |
| Site Code: | Not reported |
| Site Type: | Historical |
| Site Type Detailed: | * Historical |
| Acres: | Not reported |
| NPL: | NO |
| Regulatory Agencies: | NONE SPECIFIED |
| Lead Agency: | NONE SPECIFIED |
| Program Manager: | Not reported |
| Supervisor: | Referred - Not Assigned |
| Division Branch: | Cleanup Sacramento |
| Assembly: | 06 |
| Senate: | 06 |
| Special Program: | Not reported |
| Restricted Use: | NO |
| Site Mgmt Req: | NONE SPECIFIED |
| Funding: | Not reported |
| Latitude: | 38.60164 |

**PAL-PEN CHEMICAL CORPORATION (Continued)** **S100188750**

Longitude: -121.3901
APN: NONE SPECIFIED
Past Use: NONE SPECIFIED
Potential COC: NONE SPECIFIED
Confirmed COC: NONE SPECIFIED
Potential Description: NONE SPECIFIED
Alias Name: 34280051
Alias Type: Envirostor ID Number

Completed Info:
Completed Area Name: Not reported
Completed Sub Area Name: Not reported
Completed Document Type: Not reported
Completed Date: Not reported
Comments: Not reported

Future Area Name: Not reported
Future Sub Area Name: Not reported
Future Document Type: Not reported
Future Due Date: Not reported
Schedule Area Name: Not reported
Schedule Sub Area Name: Not reported
Schedule Document Type: Not reported
Schedule Due Date: Not reported
Schedule Revised Date: Not reported

---

**534**
**South**
**1/2-1**
**0.653 mi.**
**3447 ft.**

**ARCO SERVICE STATION #703** **Notify 65** **S100178730**
**1266 HOWE AVENUE** **N/A**
**SACRAMENTO, CA 92324**

**Relative:**
**Lower**

**Actual:**
**42 ft.**

NOTIFY 65:
Name: ARCO SERVICE STATION #703
Address: 1266 HOWE AVENUE
City,State,Zip: SACRAMENTO, CA 92324
Date Reported: Not reported
Staff Initials: Not reported
Board File Number: Not reported
Facility Type: Not reported
Discharge Date: Not reported
Issue Date: Not reported
Incident Description: Not reported
Global ID: Not reported
Status: Not reported

---

**535**
**WNW**
**1/2-1**
**0.685 mi.**
**3617 ft.**

**ARDEN FAIR CLEANERS** **RCRA-SQG** **1000206493**
**1633 ARDEN WAY** **ENVIROSTOR** **CAD981669658**
**SACRAMENTO, CA 95815** **FINDS**
**ECHO**
**HWTS**
**HAZNET**
**Sacramento Co. ML**
**CERS**

**Relative:**
**Lower**

**Actual:**
**37 ft.**

RCRA Listings:
Date Form Received by Agency: 19960901

**ARDEN FAIR CLEANERS (Continued)** **1000206493**

| | |
|---|---|
| Handler Name: | Arden Fair Cleaners |
| Handler Address: | 1633 Arden Way |
| Handler City,State,Zip: | SACRAMENTO, CA 95815 |
| EPA ID: | CAD981669658 |
| Contact Name: | Not reported |
| Contact Address: | Not reported |
| Contact City,State,Zip: | Not reported |
| Contact Telephone: | Not reported |
| Contact Fax: | Not reported |
| Contact Email: | Not reported |
| Contact Title: | Not reported |
| EPA Region: | 09 |
| Land Type: | Not reported |
| Federal Waste Generator Description: | Small Quantity Generator |
| Non-Notifier: | Not reported |
| Biennial Report Cycle: | Not reported |
| Accessibility: | Not reported |
| Active Site Indicator: | Handler Activities |
| State District Owner: | Ca |
| State District: | 1 |
| Mailing Address: | 1633 ARDEN WY |
| Mailing City,State,Zip: | SACRAMENTO, CA 95815 |
| Owner Name: | Not reported |
| Owner Type: | Not reported |
| Operator Name: | Not Required |
| Operator Type: | Private |
| Short-Term Generator Activity: | No |
| Importer Activity: | No |
| Mixed Waste Generator: | No |
| Transporter Activity: | No |
| Transfer Facility Activity: | No |
| Recycler Activity with Storage: | No |
| Small Quantity On-Site Burner Exemption: | No |
| Smelting Melting and Refining Furnace Exemption: | No |
| Underground Injection Control: | No |
| Off-Site Waste Receipt: | No |
| Universal Waste Indicator: | No |
| Universal Waste Destination Facility: | No |
| Federal Universal Waste: | No |
| Active Site State-Reg Handler: | --- |
| Federal Facility Indicator: | Not reported |
| Hazardous Secondary Material Indicator: | N |
| Sub-Part K Indicator: | Not reported |
| 2018 GPRA Permit Baseline: | Not on the Baseline |
| 2018 GPRA Renewals Baseline: | Not on the Baseline |
| 202 GPRA Corrective Action Baseline: | No |
| Subject to Corrective Action Universe: | No |
| Non-TSDFs Where RCRA CA has Been Imposed Universe: | No |
| Corrective Action Priority Ranking: | No NCAPS ranking |
| Environmental Control Indicator: | No |
| Institutional Control Indicator: | No |
| Human Exposure Controls Indicator: | N/A |
| Groundwater Controls Indicator: | N/A |
| Significant Non-Complier Universe: | No |
| Unaddressed Significant Non-Complier Universe: | No |
| Addressed Significant Non-Complier Universe: | No |
| Significant Non-Complier With a Compliance Schedule Universe: | No |

**ARDEN FAIR CLEANERS (Continued)** **1000206493**

| | |
|---|---|
| Financial Assurance Required: | Not reported |
| Handler Date of Last Change: | 20020627 |
| Recognized Trader-Importer: | No |
| Recognized Trader-Exporter: | No |
| Importer of Spent Lead Acid Batteries: | No |
| Exporter of Spent Lead Acid Batteries: | No |
| Recycler Activity Without Storage: | No |
| Manifest Broker: | No |
| Sub-Part P Indicator: | No |

Handler - Owner Operator:

| | |
|---|---|
| Owner/Operator Indicator: | Owner |
| Owner/Operator Name: SCOTT REDELINGS | |
| Legal Status: | Private |
| Date Became Current: | Not reported |
| Date Ended Current: | Not reported |
| Owner/Operator Address: | NOT REQUIRED |
| Owner/Operator City,State,Zip: | NOT REQUIRED, ME 99999 |
| Owner/Operator Telephone: | 415-555-1212 |
| Owner/Operator Telephone Ext: | Not reported |
| Owner/Operator Fax: | Not reported |
| Owner/Operator Email: | Not reported |

| | |
|---|---|
| Owner/Operator Indicator: | Operator |
| Owner/Operator Name: NOT REQUIRED | |
| Legal Status: | Private |
| Date Became Current: | Not reported |
| Date Ended Current: | Not reported |
| Owner/Operator Address: | NOT REQUIRED |
| Owner/Operator City,State,Zip: | NOT REQUIRED, ME 99999 |
| Owner/Operator Telephone: | 415-555-1212 |
| Owner/Operator Telephone Ext: | Not reported |
| Owner/Operator Fax: | Not reported |
| Owner/Operator Email: | Not reported |

Historic Generators:

| | |
|---|---|
| Receive Date: | 19960901 |
| Handler Name: ARDEN FAIR CLEANERS | |
| Federal Waste Generator Description: | Small Quantity Generator |
| State District Owner: | Ca |
| Large Quantity Handler of Universal Waste: | No |
| Recognized Trader Importer: | No |
| Recognized Trader Exporter: | No |
| Spent Lead Acid Battery Importer: | No |
| Spent Lead Acid Battery Exporter: | No |
| Current Record: | Yes |
| Non Storage Recycler Activity: | Not reported |
| Electronic Manifest Broker: | Not reported |

| | |
|---|---|
| Receive Date: | 19861120 |
| Handler Name: ARDEN FAIR CLEANERS | |
| Federal Waste Generator Description: | Large Quantity Generator |
| State District Owner: | Ca |
| Large Quantity Handler of Universal Waste: | No |
| Recognized Trader Importer: | No |

**ARDEN FAIR CLEANERS (Continued)** **1000206493**

Recognized Trader Exporter: No
Spent Lead Acid Battery Importer: No
Spent Lead Acid Battery Exporter: No
Current Record: No
Non Storage Recycler Activity: Not reported
Electronic Manifest Broker: Not reported

List of NAICS Codes and Descriptions:
NAICS Code: 81232
NAICS Description: DRYCLEANING AND LAUNDRY SERVICES (EXCEPT COIN-OPERATED)

Has the Facility Received Notices of Violations:
Found Violation: No
Agency Which Determined Violation: Not reported
Violation Short Description: Not reported
Date Violation was Determined: Not reported
Actual Return to Compliance Date: Not reported
Return to Compliance Qualifier: Not reported
Violation Responsible Agency: Not reported
Scheduled Compliance Date: Not reported
Enforcement Identifier: Not reported
Date of Enforcement Action: Not reported
Enforcement Responsible Agency: Not reported
Enforcement Docket Number: Not reported
Enforcement Attorney: Not reported
Corrective Action Component: Not reported
Appeal Initiated Date: Not reported
Appeal Resolution Date: Not reported
Disposition Status Date: Not reported
Disposition Status: Not reported
Disposition Status Description: Not reported
Consent/Final Order Sequence Number: Not reported
Consent/Final Order Respondent Name: Not reported
Consent/Final Order Lead Agency: Not reported
Enforcement Type: Not reported
Enforcement Responsible Person: Not reported
Enforcement Responsible Sub-Organization: Not reported
SEP Sequence Number: Not reported
SEP Expenditure Amount: Not reported
SEP Scheduled Completion Date: Not reported
SEP Actual Date: Not reported
SEP Defaulted Date: Not reported
SEP Type: Not reported
SEP Type Description: Not reported
Proposed Amount: Not reported
Final Monetary Amount: Not reported
Paid Amount: Not reported
Final Count: Not reported
Final Amount: Not reported

Evaluation Action Summary:
Evaluation Date: 19910809
Evaluation Responsible Agency: State Contractor/Grantee
Found Violation: No
Evaluation Type Description: COMPLIANCE EVALUATION INSPECTION
Evaluation Responsible Person Identifier: R9

**ARDEN FAIR CLEANERS (Continued)** **1000206493**

| | |
|---|---|
| Evaluation Responsible Sub-Organization: | Not reported |
| Actual Return to Compliance Date: | Not reported |
| Scheduled Compliance Date: | Not reported |
| Date of Request: | Not reported |
| Date Response Received: | Not reported |
| Request Agency: | Not reported |
| Former Citation: | Not reported |

ENVIROSTOR:

| | |
|---|---|
| Name: | LOWRYS ONE-HOUR CLEANING - ARDEN FAIR |
| Address: | 1633 ARDEN WAY |
| City,State,Zip: | SACRAMENTO, CA 95815 |
| Facility ID: | 34720006 |
| Status: | Refer: Other Agency |
| Status Date: | 11/16/1994 |
| Site Code: | Not reported |
| Site Type: | Historical |
| Site Type Detailed: | * Historical |
| Acres: | Not reported |
| NPL: | NO |
| Regulatory Agencies: | NONE SPECIFIED |
| Lead Agency: | NONE SPECIFIED |
| Program Manager: | Not reported |
| Supervisor: | Referred - Not Assigned |
| Division Branch: | Cleanup Sacramento |
| Assembly: | 06 |
| Senate: | 08 |
| Special Program: | Not reported |
| Restricted Use: | NO |
| Site Mgmt Req: | NONE SPECIFIED |
| Funding: | Not reported |
| Latitude: | 38.60027 |
| Longitude: | -121.4277 |
| APN: | NONE SPECIFIED |
| Past Use: | NONE SPECIFIED |
| Potential COC: | NONE SPECIFIED |
| Confirmed COC: | NONE SPECIFIED |
| Potential Description: | NONE SPECIFIED |
| Alias Name: | 110002744139 |
| Alias Type: | EPA (FRS #) |
| Alias Name: | 34720006 |
| Alias Type: | Envirostor ID Number |

Completed Info:

| | |
|---|---|
| Completed Area Name: | Not reported |
| Completed Sub Area Name: | Not reported |
| Completed Document Type: | Not reported |
| Completed Date: | Not reported |
| Comments: | Not reported |
| Future Area Name: | Not reported |
| Future Sub Area Name: | Not reported |
| Future Document Type: | Not reported |
| Future Due Date: | Not reported |
| Schedule Area Name: | Not reported |
| Schedule Sub Area Name: | Not reported |

**ARDEN FAIR CLEANERS (Continued)** **1000206493**

Schedule Document Type: Not reported
Schedule Due Date: Not reported
Schedule Revised Date: Not reported

FINDS:
Registry ID: 110002744139

Click Here for FRS Facility Detail Report:

Environmental Interest/Information System:
THE EMISSION INVENTORY SYSTEM (EIS) MAINTAINS AN INVENTORY OF LARGE STATIONARY SOURCES AND VOLUNTARILY-REPORTED SMALLER SOURCES OF AIR POINT POLLUTANT EMITTERS. IT CONTAINS INFORMATION ABOUT FACILITY SITES AND THEIR PHYSICAL LOCATION, EMISSIONS UNITS, EMISSIONS PROCESSES, RELEASE POINTS, CONTROL APPROACHES, AND REGULATIONS. FACILITY INVENTORY DATA ARE KEPT SEPARATE FROM THE EMISSIONS DATA AND HAVE STABLE IDENTIFIERS TO IMPROVE CONTINUITY FROM YEAR TO YEAR AND TO HELP IDENTIFY DUPLICATE OR MISSING FACILITIES
The Resource Conservation and Recovery Act Information System (RCRAInfo) is EPA's comprehensive information system in support of the Resource Conservation and Recovery Act (RCRA) of 1976 and the Hazardous and Solid Waste Amendments (HSWA) of 1984. It tracks many types of information about generators, transporters, treaters, storers, and disposers of hazardous waste.
Registry ID: 110071770171

Click Here for FRS Facility Detail Report:

Environmental Interest/Information System:

Click this hyperlink while viewing on your computer to access additional FINDS: detail in the EDR Site Report.

ECHO:
Envid: 1000206493
Registry ID: 110002744139

DFR URL:
Name: ARDEN FAIR CLEANERS
Address: 1633 ARDEN WAY
City,State,Zip: SACRAMENTO, CA 95815

HWTS:
Name: ARDEN FAIR CLEANERS
Address: 1633 ARDEN WAY
Address 2: Not reported
City,State,Zip: SACRAMENTO, CA 95815
EPA ID: CAD981669658
Inactive Date: 06/30/2002
Create Date: 04/10/1987
Last Act Date: Not reported
Mailing Name: Not reported
Mailing Address: 1633 ARDEN WY
Mailing Address 2: Not reported
Mailing City,State,Zip: SACRAMENTO, CA 958150000
Owner Name: Not reported
Owner Address: Not reported
Owner Address 2: Not reported

**ARDEN FAIR CLEANERS (Continued)** **1000206493**

| | |
|---|---|
| Owner City,State,Zip: | Not reported |
| Owner Phone: | Not reported |
| Owner Fax: | Not reported |
| Contact Name: | UNDELIVERABLE SURVEY 2-20-95JV |
| Contact Address: | INACT PER NONDEL 00VQ - CR |
| Contact Address 2: | Not reported |
| City,State,Zip: | Not reported |
| Contact Phone: | Not reported |
| Contact Fax: | Not reported |
| Facility Status: | Inactive |
| Facility Type: | PERMANENT |
| Category: | FEDERAL |
| Latitude: | 38.600229 |
| Longitude: | -121.428085 |

HAZNET:

| | |
|---|---|
| Name: | ARDEN FAIR CLEANERS |
| Address: | 1633 ARDEN WAY |
| Address 2: | Not reported |
| City,State,Zip: | SACRAMENTO, CA 958150000 |
| Contact: | UNDELIVERABLE SURVEY 2-20-95JV |
| Telephone: | -- |
| Mailing Name: | Not reported |
| Mailing Address: | 1633 ARDEN WY |
| | |
| Year: | 2003 |
| Gepaid: | CAD981669658 |
| TSD EPA ID: | CAT080014079 |
| CA Waste Code: | 331 - Off-specification, aged or surplus organics |
| Disposal Method: | H01 - Transfer Station |
| Tons: | 0.1815 |
| | |
| Year: | 2002 |
| Gepaid: | CAD981669658 |
| TSD EPA ID: | CAT080014079 |
| CA Waste Code: | 331 - Off-specification, aged or surplus organics |
| Disposal Method: | H01 - Transfer Station |
| Tons: | 0.3795 |
| | |
| Year: | 2002 |
| Gepaid: | CAD981669658 |
| TSD EPA ID: | CAT080014079 |
| CA Waste Code: | 751 - Solids or sludges with halogenated organic compounds >= 1,000 Mg./L |
| Disposal Method: | - |
| Tons: | Not reported |
| | |
| Year: | 2002 |
| Gepaid: | CAD981669658 |
| TSD EPA ID: | CAT080014079 |
| CA Waste Code: | 741 - Liquids with halogenated organic compounds >= 1,000 Mg./L |
| Disposal Method: | - |
| Tons: | 0 |
| | |
| Year: | 2001 |
| Gepaid: | CAD981669658 |
| TSD EPA ID: | CAT080014079 |

**ARDEN FAIR CLEANERS (Continued)** **1000206493**

CA Waste Code: 741 - Liquids with halogenated organic compounds >= 1,000 Mg./L
Disposal Method: -
Tons: 0

Year: 2001
Gepaid: CAD981669658
TSD EPA ID: CAT080014079
CA Waste Code: 331 - Off-specification, aged or surplus organics
Disposal Method: H01 - Transfer Station
Tons: 0.099

Year: 1999
Gepaid: CAD981669658
TSD EPA ID: CAD981397417
CA Waste Code: 211 - Halogenated solvents (chloroforms, methyl chloride, perchloroethylene, etc)
Disposal Method: -
Tons: 0.1125

Year: 1999
Gepaid: CAD981669658
TSD EPA ID: CAD981397417
CA Waste Code: 211 - Halogenated solvents (chloroforms, methyl chloride, perchloroethylene, etc)
Disposal Method: R01 - Recycler
Tons: 0.521

Year: 1999
Gepaid: CAD981669658
TSD EPA ID: CAD981397417
CA Waste Code: -
Disposal Method: R01 - Recycler
Tons: 0

Year: 1998
Gepaid: CAD981669658
TSD EPA ID: CAD981397417
CA Waste Code: -
Disposal Method: R01 - Recycler
Tons: 0

Click this hyperlink while viewing on your computer to access
4 additional CA HAZNET: record(s) in the EDR Site Report.

Additional Information:
Year: 2003
Gen EPA ID: CAD981669658

Shipment Date: 20030428
Creation Date: 7/13/2003 18:31:11
Receipt Date: 20030505
Manifest ID: 21817529
Trans EPA ID: CAR000086777
Trans Name: Not reported
Trans 2 EPA ID: Not reported
Trans 2 Name: Not reported

**ARDEN FAIR CLEANERS (Continued)** **1000206493**

| | |
|---|---|
| TSDF EPA ID: | CAT080014079 |
| Trans Name: | Not reported |
| TSDF Alt EPA ID: | CAT080014079 |
| TSDF Alt Name: | Not reported |
| Waste Code Description: | 331 - Off-specification, aged, or surplus organics |
| RCRA Code: | D001 |
| Meth Code: | H01 - Transfer Station |
| Quantity Tons: | 0.1815 |
| Waste Quantity: | 55 |
| Quantity Unit: | G |
| Additional Code 1: | Not reported |
| Additional Code 2: | Not reported |
| Additional Code 3: | Not reported |
| Additional Code 4: | Not reported |
| Additional Code 5: | Not reported |

Additional Information:

| | |
|---|---|
| Year: | 2002 |
| Gen EPA ID: | CAD981669658 |
| | |
| Shipment Date: | 20021120 |
| Creation Date: | 3/15/2003 18:30:36 |
| Receipt Date: | 20021125 |
| Manifest ID: | 21980951 |
| Trans EPA ID: | CAR000086777 |
| Trans Name: | Not reported |
| Trans 2 EPA ID: | Not reported |
| Trans 2 Name: | Not reported |
| TSDF EPA ID: | CAT080014079 |
| Trans Name: | Not reported |
| TSDF Alt EPA ID: | Not reported |
| TSDF Alt Name: | Not reported |
| Waste Code Description: | 741 - Liquids with halogenated organic compounds > 1000 mg/l |
| RCRA Code: | F002 |
| Meth Code: | - Not reported |
| Quantity Tons: | Not reported |
| Waste Quantity: | Not reported |
| Quantity Unit: | G |
| Additional Code 1: | Not reported |
| Additional Code 2: | Not reported |
| Additional Code 3: | Not reported |
| Additional Code 4: | Not reported |
| Additional Code 5: | Not reported |
| | |
| Shipment Date: | 20021120 |
| Creation Date: | 3/15/2003 18:30:36 |
| Receipt Date: | 20021125 |
| Manifest ID: | 21980951 |
| Trans EPA ID: | CAR000086777 |
| Trans Name: | Not reported |
| Trans 2 EPA ID: | Not reported |
| Trans 2 Name: | Not reported |
| TSDF EPA ID: | CAT080014079 |
| Trans Name: | Not reported |
| TSDF Alt EPA ID: | Not reported |
| TSDF Alt Name: | Not reported |
| Waste Code Description: | 331 - Off-specification, aged, or surplus organics |

**ARDEN FAIR CLEANERS (Continued)** **1000206493**

| | |
|---|---|
| RCRA Code: | D001 |
| Meth Code: | H01 - Transfer Station |
| Quantity Tons: | 0.1815 |
| Waste Quantity: | 55 |
| Quantity Unit: | G |
| Additional Code 1: | Not reported |
| Additional Code 2: | Not reported |
| Additional Code 3: | Not reported |
| Additional Code 4: | Not reported |
| Additional Code 5: | Not reported |
| | |
| Shipment Date: | 20021120 |
| Creation Date: | 3/15/2003 18:30:36 |
| Receipt Date: | 20021125 |
| Manifest ID: | 21980951 |
| Trans EPA ID: | CAR000086777 |
| Trans Name: | Not reported |
| Trans 2 EPA ID: | Not reported |
| Trans 2 Name: | Not reported |
| TSDF EPA ID: | CAT080014079 |
| Trans Name: | Not reported |
| TSDF Alt EPA ID: | Not reported |
| TSDF Alt Name: | Not reported |
| Waste Code Description: | 751 - Solids or sludge with halogenated organic comp. > 1000 mg/kg |
| RCRA Code: | F002 |
| Meth Code: | - Not reported |
| Quantity Tons: | Not reported |
| Waste Quantity: | Not reported |
| Quantity Unit: | P |
| Additional Code 1: | Not reported |
| Additional Code 2: | Not reported |
| Additional Code 3: | Not reported |
| Additional Code 4: | Not reported |
| Additional Code 5: | Not reported |
| | |
| Shipment Date: | 20020509 |
| Creation Date: | 7/17/2002 18:34:52 |
| Receipt Date: | 20020513 |
| Manifest ID: | 21575284 |
| Trans EPA ID: | CAR000086777 |
| Trans Name: | Not reported |
| Trans 2 EPA ID: | Not reported |
| Trans 2 Name: | Not reported |
| TSDF EPA ID: | CAT080014079 |
| Trans Name: | Not reported |
| TSDF Alt EPA ID: | Not reported |
| TSDF Alt Name: | Not reported |
| Waste Code Description: | 331 - Off-specification, aged, or surplus organics |
| RCRA Code: | Not reported |
| Meth Code: | H01 - Transfer Station |
| Quantity Tons: | 0.099 |
| Waste Quantity: | 30 |
| Quantity Unit: | G |
| Additional Code 1: | Not reported |
| Additional Code 2: | Not reported |
| Additional Code 3: | Not reported |
| Additional Code 4: | Not reported |

**ARDEN FAIR CLEANERS (Continued)** **1000206493**

| | |
|---|---|
| Additional Code 5: | Not reported |
| | |
| Shipment Date: | 20020509 |
| Creation Date: | 7/17/2002 18:34:52 |
| Receipt Date: | 20020513 |
| Manifest ID: | 21575284 |
| Trans EPA ID: | CAR000086777 |
| Trans Name: | Not reported |
| Trans 2 EPA ID: | Not reported |
| Trans 2 Name: | Not reported |
| TSDF EPA ID: | CAT080014079 |
| Trans Name: | Not reported |
| TSDF Alt EPA ID: | Not reported |
| TSDF Alt Name: | Not reported |
| Waste Code Description: | 741 - Liquids with halogenated organic compounds > 1000 mg/l |
| RCRA Code: | F002 |
| Meth Code: | - Not reported |
| Quantity Tons: | Not reported |
| Waste Quantity: | Not reported |
| Quantity Unit: | P |
| Additional Code 1: | Not reported |
| Additional Code 2: | Not reported |
| Additional Code 3: | Not reported |
| Additional Code 4: | Not reported |
| Additional Code 5: | Not reported |
| | |
| Shipment Date: | 20020509 |
| Creation Date: | 7/17/2002 18:34:52 |
| Receipt Date: | 20020513 |
| Manifest ID: | 21575284 |
| Trans EPA ID: | CAR000086777 |
| Trans Name: | Not reported |
| Trans 2 EPA ID: | Not reported |
| Trans 2 Name: | Not reported |
| TSDF EPA ID: | CAT080014079 |
| Trans Name: | Not reported |
| TSDF Alt EPA ID: | Not reported |
| TSDF Alt Name: | Not reported |
| Waste Code Description: | 741 - Liquids with halogenated organic compounds > 1000 mg/l |
| RCRA Code: | F002 |
| Meth Code: | - Not reported |
| Quantity Tons: | Not reported |
| Waste Quantity: | Not reported |
| Quantity Unit: | G |
| Additional Code 1: | Not reported |
| Additional Code 2: | Not reported |
| Additional Code 3: | Not reported |
| Additional Code 4: | Not reported |
| Additional Code 5: | Not reported |
| | |
| Shipment Date: | 20020124 |
| Creation Date: | 3/7/2002 0:00:00 |
| Receipt Date: | 20020128 |
| Manifest ID: | 21712570 |
| Trans EPA ID: | CAR000086777 |
| Trans Name: | Not reported |
| Trans 2 EPA ID: | Not reported |

**ARDEN FAIR CLEANERS (Continued)** **1000206493**

| | |
|---|---|
| Trans 2 Name: | Not reported |
| TSDF EPA ID: | CAT080014079 |
| Trans Name: | Not reported |
| TSDF Alt EPA ID: | CAT080014079 |
| TSDF Alt Name: | Not reported |
| Waste Code Description: | 331 - Off-specification, aged, or surplus organics |
| RCRA Code: | Not reported |
| Meth Code: | H01 - Transfer Station |
| Quantity Tons: | 0.099 |
| Waste Quantity: | 30 |
| Quantity Unit: | G |
| Additional Code 1: | Not reported |
| Additional Code 2: | Not reported |
| Additional Code 3: | Not reported |
| Additional Code 4: | Not reported |
| Additional Code 5: | Not reported |
| | |
| Shipment Date: | 20020124 |
| Creation Date: | 3/7/2002 0:00:00 |
| Receipt Date: | 20020128 |
| Manifest ID: | 21712570 |
| Trans EPA ID: | CAR000086777 |
| Trans Name: | Not reported |
| Trans 2 EPA ID: | Not reported |
| Trans 2 Name: | Not reported |
| TSDF EPA ID: | CAT080014079 |
| Trans Name: | Not reported |
| TSDF Alt EPA ID: | CAT080014079 |
| TSDF Alt Name: | Not reported |
| Waste Code Description: | 741 - Liquids with halogenated organic compounds > 1000 mg/l |
| RCRA Code: | F002 |
| Meth Code: | - Not reported |
| Quantity Tons: | 0 |
| Waste Quantity: | 0 |
| Quantity Unit: | G |
| Additional Code 1: | Not reported |
| Additional Code 2: | Not reported |
| Additional Code 3: | Not reported |
| Additional Code 4: | Not reported |
| Additional Code 5: | Not reported |
| | |
| Shipment Date: | 20020124 |
| Creation Date: | 3/7/2002 0:00:00 |
| Receipt Date: | 20020128 |
| Manifest ID: | 21712570 |
| Trans EPA ID: | CAR000086777 |
| Trans Name: | Not reported |
| Trans 2 EPA ID: | Not reported |
| Trans 2 Name: | Not reported |
| TSDF EPA ID: | CAT080014079 |
| Trans Name: | Not reported |
| TSDF Alt EPA ID: | CAT080014079 |
| TSDF Alt Name: | Not reported |
| Waste Code Description: | 741 - Liquids with halogenated organic compounds > 1000 mg/l |
| RCRA Code: | F002 |
| Meth Code: | - Not reported |
| Quantity Tons: | 0 |

**ARDEN FAIR CLEANERS (Continued)** **1000206493**

| | |
|---|---|
| Waste Quantity: | 0 |
| Quantity Unit: | P |
| Additional Code 1: | Not reported |
| Additional Code 2: | Not reported |
| Additional Code 3: | Not reported |
| Additional Code 4: | Not reported |
| Additional Code 5: | Not reported |

Additional Information:

| | |
|---|---|
| Year: | 2001 |
| Gen EPA ID: | CAD981669658 |
| Shipment Date: | 20011010 |
| Creation Date: | 12/17/2001 0:00:00 |
| Receipt Date: | 20011016 |
| Manifest ID: | 21184766 |
| Trans EPA ID: | CAR000086777 |
| Trans Name: | Not reported |
| Trans 2 EPA ID: | Not reported |
| Trans 2 Name: | Not reported |
| TSDF EPA ID: | CAT080014079 |
| Trans Name: | Not reported |
| TSDF Alt EPA ID: | Not reported |
| TSDF Alt Name: | Not reported |
| Waste Code Description: | 741 - Liquids with halogenated organic compounds > 1000 mg/l |
| RCRA Code: | F002 |
| Meth Code: | - Not reported |
| Quantity Tons: | 0 |
| Waste Quantity: | 0 |
| Quantity Unit: | P |
| Additional Code 1: | Not reported |
| Additional Code 2: | Not reported |
| Additional Code 3: | Not reported |
| Additional Code 4: | Not reported |
| Additional Code 5: | Not reported |
| Shipment Date: | 20011010 |
| Creation Date: | 12/17/2001 0:00:00 |
| Receipt Date: | 20011016 |
| Manifest ID: | 21184766 |
| Trans EPA ID: | CAR000086777 |
| Trans Name: | Not reported |
| Trans 2 EPA ID: | Not reported |
| Trans 2 Name: | Not reported |
| TSDF EPA ID: | CAT080014079 |
| Trans Name: | Not reported |
| TSDF Alt EPA ID: | Not reported |
| TSDF Alt Name: | Not reported |
| Waste Code Description: | 331 - Off-specification, aged, or surplus organics |
| RCRA Code: | Not reported |
| Meth Code: | H01 - Transfer Station |
| Quantity Tons: | 0.099 |
| Waste Quantity: | 30 |
| Quantity Unit: | G |
| Additional Code 1: | Not reported |
| Additional Code 2: | Not reported |
| Additional Code 3: | Not reported |

**ARDEN FAIR CLEANERS (Continued)** **1000206493**

| | |
|---|---|
| Additional Code 4: | Not reported |
| Additional Code 5: | Not reported |
| | |
| Shipment Date: | 20011010 |
| Creation Date: | 12/17/2001 0:00:00 |
| Receipt Date: | 20011016 |
| Manifest ID: | 21184766 |
| Trans EPA ID: | CAR000086777 |
| Trans Name: | Not reported |
| Trans 2 EPA ID: | Not reported |
| Trans 2 Name: | Not reported |
| TSDF EPA ID: | CAT080014079 |
| Trans Name: | Not reported |
| TSDF Alt EPA ID: | Not reported |
| TSDF Alt Name: | Not reported |
| Waste Code Description: | 741 - Liquids with halogenated organic compounds > 1000 mg/l |
| RCRA Code: | F002 |
| Meth Code: | - Not reported |
| Quantity Tons: | 0 |
| Waste Quantity: | 0 |
| Quantity Unit: | G |
| Additional Code 1: | Not reported |
| Additional Code 2: | Not reported |
| Additional Code 3: | Not reported |
| Additional Code 4: | Not reported |
| Additional Code 5: | Not reported |

Additional Information:

| | |
|---|---|
| Year: | 1999 |
| Gen EPA ID: | CAD981669658 |
| | |
| Shipment Date: | 19991220 |
| Creation Date: | 8/14/2000 0:00:00 |
| Receipt Date: | Not reported |
| Manifest ID: | 99712029 |
| Trans EPA ID: | CAR000030841 |
| Trans Name: | Not reported |
| Trans 2 EPA ID: | CAD063547996 |
| Trans 2 Name: | Not reported |
| TSDF EPA ID: | CAD981397417 |
| Trans Name: | Not reported |
| TSDF Alt EPA ID: | Not reported |
| TSDF Alt Name: | Not reported |
| Waste Code Description: | 211 - Halogenated solvents (chloroform, methyl chloride, perchloroethylene, etc. |
| RCRA Code: | F002 |
| Meth Code: | - Not reported |
| Quantity Tons: | 0.1125 |
| Waste Quantity: | 27 |
| Quantity Unit: | G |
| Additional Code 1: | Not reported |
| Additional Code 2: | Not reported |
| Additional Code 3: | Not reported |
| Additional Code 4: | Not reported |
| Additional Code 5: | Not reported |
| | |
| Shipment Date: | 19991019 |

**ARDEN FAIR CLEANERS (Continued)** **1000206493**

| | |
|---|---|
| Creation Date: | 5/1/2000 0:00:00 |
| Receipt Date: | 19991112 |
| Manifest ID: | 99309771 |
| Trans EPA ID: | CAR000030841 |
| Trans Name: | Not reported |
| Trans 2 EPA ID: | CAD076548635 |
| Trans 2 Name: | Not reported |
| TSDF EPA ID: | CAD981397417 |
| Trans Name: | Not reported |
| TSDF Alt EPA ID: | Not reported |
| TSDF Alt Name: | Not reported |
| Waste Code Description: | 211 - Halogenated solvents (chloroform, methyl chloride, perchloroethylene, etc. |
| RCRA Code: | F002 |
| Meth Code: | R01 - Recycler |
| Quantity Tons: | 0.1125 |
| Waste Quantity: | 27 |
| Quantity Unit: | G |
| Additional Code 1: | Not reported |
| Additional Code 2: | Not reported |
| Additional Code 3: | Not reported |
| Additional Code 4: | Not reported |
| Additional Code 5: | Not reported |

| | |
|---|---|
| Shipment Date: | 19991019 |
| Creation Date: | 5/1/2000 0:00:00 |
| Receipt Date: | 19991112 |
| Manifest ID: | 99309771 |
| Trans EPA ID: | CAR000030841 |
| Trans Name: | Not reported |
| Trans 2 EPA ID: | CAD076548635 |
| Trans 2 Name: | Not reported |
| TSDF EPA ID: | CAD981397417 |
| Trans Name: | Not reported |
| TSDF Alt EPA ID: | Not reported |
| TSDF Alt Name: | Not reported |
| Waste Code Description: | - Not reported |
| RCRA Code: | Not reported |
| Meth Code: | R01 - Recycler |
| Quantity Tons: | 0 |
| Waste Quantity: | 0 |
| Quantity Unit: | Not reported |
| Additional Code 1: | Not reported |
| Additional Code 2: | Not reported |
| Additional Code 3: | Not reported |
| Additional Code 4: | Not reported |
| Additional Code 5: | Not reported |

| | |
|---|---|
| Shipment Date: | 19990816 |
| Creation Date: | 3/22/2000 0:00:00 |
| Receipt Date: | 19990903 |
| Manifest ID: | 99483706 |
| Trans EPA ID: | CAR000030841 |
| Trans Name: | Not reported |
| Trans 2 EPA ID: | Not reported |
| Trans 2 Name: | Not reported |
| TSDF EPA ID: | CAD981397417 |

**ARDEN FAIR CLEANERS (Continued)** **1000206493**

| | |
|---|---|
| Trans Name: | Not reported |
| TSDF Alt EPA ID: | Not reported |
| TSDF Alt Name: | Not reported |
| Waste Code Description: | - Not reported |
| RCRA Code: | Not reported |
| Meth Code: | R01 - Recycler |
| Quantity Tons: | 0 |
| Waste Quantity: | 0 |
| Quantity Unit: | Not reported |
| Additional Code 1: | Not reported |
| Additional Code 2: | Not reported |
| Additional Code 3: | Not reported |
| Additional Code 4: | Not reported |
| Additional Code 5: | Not reported |
| | |
| Shipment Date: | 19990816 |
| Creation Date: | 3/22/2000 0:00:00 |
| Receipt Date: | 19990903 |
| Manifest ID: | 99483706 |
| Trans EPA ID: | CAR000030841 |
| Trans Name: | Not reported |
| Trans 2 EPA ID: | Not reported |
| Trans 2 Name: | Not reported |
| TSDF EPA ID: | CAD981397417 |
| Trans Name: | Not reported |
| TSDF Alt EPA ID: | Not reported |
| TSDF Alt Name: | Not reported |
| Waste Code Description: | 211 - Halogenated solvents (chloroform, methyl chloride, perchloroethylene, etc. |
| RCRA Code: | F002 |
| Meth Code: | R01 - Recycler |
| Quantity Tons: | 0.0875 |
| Waste Quantity: | 21 |
| Quantity Unit: | G |
| Additional Code 1: | Not reported |
| Additional Code 2: | Not reported |
| Additional Code 3: | Not reported |
| Additional Code 4: | Not reported |
| Additional Code 5: | Not reported |
| | |
| Shipment Date: | 19990702 |
| Creation Date: | 4/4/2000 0:00:00 |
| Receipt Date: | 19990709 |
| Manifest ID: | 99093433 |
| Trans EPA ID: | CAR000030841 |
| Trans Name: | Not reported |
| Trans 2 EPA ID: | CAD063547996 |
| Trans 2 Name: | Not reported |
| TSDF EPA ID: | CAD981397417 |
| Trans Name: | Not reported |
| TSDF Alt EPA ID: | CAD981397417 |
| TSDF Alt Name: | Not reported |
| Waste Code Description: | 211 - Halogenated solvents (chloroform, methyl chloride, perchloroethylene, etc. |
| RCRA Code: | F002 |
| Meth Code: | R01 - Recycler |
| Quantity Tons: | 0.0834 |

**ARDEN FAIR CLEANERS (Continued)** **1000206493**

| | |
|---|---|
| Waste Quantity: | 20 |
| Quantity Unit: | G |
| Additional Code 1: | Not reported |
| Additional Code 2: | Not reported |
| Additional Code 3: | Not reported |
| Additional Code 4: | Not reported |
| Additional Code 5: | Not reported |
| | |
| Shipment Date: | 19990702 |
| Creation Date: | 4/4/2000 0:00:00 |
| Receipt Date: | 19990709 |
| Manifest ID: | 99093433 |
| Trans EPA ID: | CAR000030841 |
| Trans Name: | Not reported |
| Trans 2 EPA ID: | CAD063547996 |
| Trans 2 Name: | Not reported |
| TSDF EPA ID: | CAD981397417 |
| Trans Name: | Not reported |
| TSDF Alt EPA ID: | CAD981397417 |
| TSDF Alt Name: | Not reported |
| Waste Code Description: | - Not reported |
| RCRA Code: | Not reported |
| Meth Code: | R01 - Recycler |
| Quantity Tons: | 0 |
| Waste Quantity: | 0 |
| Quantity Unit: | Not reported |
| Additional Code 1: | Not reported |
| Additional Code 2: | Not reported |
| Additional Code 3: | Not reported |
| Additional Code 4: | Not reported |
| Additional Code 5: | Not reported |
| | |
| Shipment Date: | 19990506 |
| Creation Date: | 11/18/1999 0:00:00 |
| Receipt Date: | 19990520 |
| Manifest ID: | 99297478 |
| Trans EPA ID: | CAR000030841 |
| Trans Name: | Not reported |
| Trans 2 EPA ID: | CAD076548635 |
| Trans 2 Name: | Not reported |
| TSDF EPA ID: | CAD981397417 |
| Trans Name: | Not reported |
| TSDF Alt EPA ID: | CAD981397417 |
| TSDF Alt Name: | Not reported |
| Waste Code Description: | - Not reported |
| RCRA Code: | Not reported |
| Meth Code: | R01 - Recycler |
| Quantity Tons: | 0 |
| Waste Quantity: | 0 |
| Quantity Unit: | Not reported |
| Additional Code 1: | Not reported |
| Additional Code 2: | Not reported |
| Additional Code 3: | Not reported |
| Additional Code 4: | Not reported |
| Additional Code 5: | Not reported |
| | |
| Shipment Date: | 19990506 |

**ARDEN FAIR CLEANERS (Continued)** **1000206493**

| | |
|---|---|
| Creation Date: | 11/18/1999 0:00:00 |
| Receipt Date: | 19990520 |
| Manifest ID: | 99297478 |
| Trans EPA ID: | CAR000030841 |
| Trans Name: | Not reported |
| Trans 2 EPA ID: | CAD076548635 |
| Trans 2 Name: | Not reported |
| TSDF EPA ID: | CAD981397417 |
| Trans Name: | Not reported |
| TSDF Alt EPA ID: | CAD981397417 |
| TSDF Alt Name: | Not reported |
| Waste Code Description: | 211 - Halogenated solvents (chloroform, methyl chloride, perchloroethylene, etc. |
| RCRA Code: | F002 |
| Meth Code: | R01 - Recycler |
| Quantity Tons: | 0.1251 |
| Waste Quantity: | 30 |
| Quantity Unit: | G |
| Additional Code 1: | Not reported |
| Additional Code 2: | Not reported |
| Additional Code 3: | Not reported |
| Additional Code 4: | Not reported |
| Additional Code 5: | Not reported |

| | |
|---|---|
| Shipment Date: | 19990311 |
| Creation Date: | 8/16/1999 0:00:00 |
| Receipt Date: | 19990316 |
| Manifest ID: | 99297211 |
| Trans EPA ID: | CAR000030841 |
| Trans Name: | Not reported |
| Trans 2 EPA ID: | Not reported |
| Trans 2 Name: | Not reported |
| TSDF EPA ID: | CAD981397417 |
| Trans Name: | Not reported |
| TSDF Alt EPA ID: | CAD981397417 |
| TSDF Alt Name: | Not reported |
| Waste Code Description: | - Not reported |
| RCRA Code: | Not reported |
| Meth Code: | R01 - Recycler |
| Quantity Tons: | 0 |
| Waste Quantity: | 0 |
| Quantity Unit: | Not reported |
| Additional Code 1: | Not reported |
| Additional Code 2: | Not reported |
| Additional Code 3: | Not reported |
| Additional Code 4: | Not reported |
| Additional Code 5: | Not reported |

Additional Information:

| | |
|---|---|
| Year: | 1998 |
| Gen EPA ID: | CAD981669658 |

| | |
|---|---|
| Shipment Date: | 19981215 |
| Creation Date: | 4/1/1999 0:00:00 |
| Receipt Date: | 19981223 |
| Manifest ID: | 98829325 |
| Trans EPA ID: | CAR000030841 |

**ARDEN FAIR CLEANERS (Continued)** **1000206493**

| | |
|---|---|
| Trans Name: | Not reported |
| Trans 2 EPA ID: | Not reported |
| Trans 2 Name: | Not reported |
| TSDF EPA ID: | CAD981397417 |
| Trans Name: | Not reported |
| TSDF Alt EPA ID: | Not reported |
| TSDF Alt Name: | Not reported |
| Waste Code Description: | - Not reported |
| RCRA Code: | Not reported |
| Meth Code: | R01 - Recycler |
| Quantity Tons: | 0 |
| Waste Quantity: | 0 |
| Quantity Unit: | Not reported |
| Additional Code 1: | Not reported |
| Additional Code 2: | Not reported |
| Additional Code 3: | Not reported |
| Additional Code 4: | Not reported |
| Additional Code 5: | Not reported |
| | |
| Shipment Date: | 19981215 |
| Creation Date: | 4/1/1999 0:00:00 |
| Receipt Date: | 19981223 |
| Manifest ID: | 98829325 |
| Trans EPA ID: | CAR000030841 |
| Trans Name: | Not reported |
| Trans 2 EPA ID: | Not reported |
| Trans 2 Name: | Not reported |
| TSDF EPA ID: | CAD981397417 |
| Trans Name: | Not reported |
| TSDF Alt EPA ID: | Not reported |
| TSDF Alt Name: | Not reported |
| Waste Code Description: | 211 - Halogenated solvents (chloroform, methyl chloride, perchloroethylene, etc. |
| RCRA Code: | F002 |
| Meth Code: | R01 - Recycler |
| Quantity Tons: | 0.075 |
| Waste Quantity: | 18 |
| Quantity Unit: | G |
| Additional Code 1: | Not reported |
| Additional Code 2: | Not reported |
| Additional Code 3: | Not reported |
| Additional Code 4: | Not reported |
| Additional Code 5: | Not reported |
| | |
| Shipment Date: | 19981026 |
| Creation Date: | 1/21/1999 0:00:00 |
| Receipt Date: | 19981029 |
| Manifest ID: | 98442685 |
| Trans EPA ID: | CAR000030841 |
| Trans Name: | Not reported |
| Trans 2 EPA ID: | Not reported |
| Trans 2 Name: | Not reported |
| TSDF EPA ID: | CAD981397417 |
| Trans Name: | Not reported |
| TSDF Alt EPA ID: | Not reported |
| TSDF Alt Name: | Not reported |
| Waste Code Description: | 211 - Halogenated solvents (chloroform, methyl chloride, |

**ARDEN FAIR CLEANERS (Continued)** **1000206493**

| | |
|---|---|
| | perchloroethylene, etc. |
| RCRA Code: | F002 |
| Meth Code: | R01 - Recycler |
| Quantity Tons: | 0.1251 |
| Waste Quantity: | 30 |
| Quantity Unit: | G |
| Additional Code 1: | Not reported |
| Additional Code 2: | Not reported |
| Additional Code 3: | Not reported |
| Additional Code 4: | Not reported |
| Additional Code 5: | Not reported |
| | |
| Shipment Date: | 19981026 |
| Creation Date: | 1/21/1999 0:00:00 |
| Receipt Date: | 19981029 |
| Manifest ID: | 98442685 |
| Trans EPA ID: | CAR000030841 |
| Trans Name: | Not reported |
| Trans 2 EPA ID: | Not reported |
| Trans 2 Name: | Not reported |
| TSDF EPA ID: | CAD981397417 |
| Trans Name: | Not reported |
| TSDF Alt EPA ID: | Not reported |
| TSDF Alt Name: | Not reported |
| Waste Code Description: | - Not reported |
| RCRA Code: | Not reported |
| Meth Code: | R01 - Recycler |
| Quantity Tons: | 0 |
| Waste Quantity: | 0 |
| Quantity Unit: | Not reported |
| Additional Code 1: | Not reported |
| Additional Code 2: | Not reported |
| Additional Code 3: | Not reported |
| Additional Code 4: | Not reported |
| Additional Code 5: | Not reported |
| | |
| Shipment Date: | 19980729 |
| Creation Date: | 12/7/1998 0:00:00 |
| Receipt Date: | 19980806 |
| Manifest ID: | 98112638 |
| Trans EPA ID: | CAR000030841 |
| Trans Name: | Not reported |
| Trans 2 EPA ID: | Not reported |
| Trans 2 Name: | Not reported |
| TSDF EPA ID: | CAD981397417 |
| Trans Name: | Not reported |
| TSDF Alt EPA ID: | CAD981397417 |
| TSDF Alt Name: | Not reported |
| Waste Code Description: | - Not reported |
| RCRA Code: | Not reported |
| Meth Code: | R01 - Recycler |
| Quantity Tons: | 0 |
| Waste Quantity: | 0 |
| Quantity Unit: | Not reported |
| Additional Code 1: | Not reported |
| Additional Code 2: | Not reported |
| Additional Code 3: | Not reported |

**ARDEN FAIR CLEANERS (Continued)** **1000206493**

| | |
|---|---|
| Additional Code 4: | Not reported |
| Additional Code 5: | Not reported |
| | |
| Shipment Date: | 19980729 |
| Creation Date: | 12/7/1998 0:00:00 |
| Receipt Date: | 19980806 |
| Manifest ID: | 98112638 |
| Trans EPA ID: | CAR000030841 |
| Trans Name: | Not reported |
| Trans 2 EPA ID: | Not reported |
| Trans 2 Name: | Not reported |
| TSDF EPA ID: | CAD981397417 |
| Trans Name: | Not reported |
| TSDF Alt EPA ID: | CAD981397417 |
| TSDF Alt Name: | Not reported |
| Waste Code Description: | 211 - Halogenated solvents (chloroform, methyl chloride, perchloroethylene, etc. |
| RCRA Code: | F002 |
| Meth Code: | R01 - Recycler |
| Quantity Tons: | 0.1209 |
| Waste Quantity: | 29 |
| Quantity Unit: | G |
| Additional Code 1: | Not reported |
| Additional Code 2: | Not reported |
| Additional Code 3: | Not reported |
| Additional Code 4: | Not reported |
| Additional Code 5: | Not reported |
| | |
| Shipment Date: | 19980507 |
| Creation Date: | 8/3/1998 0:00:00 |
| Receipt Date: | 19980515 |
| Manifest ID: | 96881637 |
| Trans EPA ID: | CAR000030841 |
| Trans Name: | Not reported |
| Trans 2 EPA ID: | Not reported |
| Trans 2 Name: | Not reported |
| TSDF EPA ID: | CAD981397417 |
| Trans Name: | Not reported |
| TSDF Alt EPA ID: | Not reported |
| TSDF Alt Name: | Not reported |
| Waste Code Description: | - Not reported |
| RCRA Code: | Not reported |
| Meth Code: | R01 - Recycler |
| Quantity Tons: | 0 |
| Waste Quantity: | 0 |
| Quantity Unit: | Not reported |
| Additional Code 1: | Not reported |
| Additional Code 2: | Not reported |
| Additional Code 3: | Not reported |
| Additional Code 4: | Not reported |
| Additional Code 5: | Not reported |
| | |
| Shipment Date: | 19980507 |
| Creation Date: | 8/3/1998 0:00:00 |
| Receipt Date: | 19980515 |
| Manifest ID: | 96881637 |
| Trans EPA ID: | CAR000030841 |

**ARDEN FAIR CLEANERS (Continued)** **1000206493**

| | |
|---|---|
| Trans Name: | Not reported |
| Trans 2 EPA ID: | Not reported |
| Trans 2 Name: | Not reported |
| TSDF EPA ID: | CAD981397417 |
| Trans Name: | Not reported |
| TSDF Alt EPA ID: | Not reported |
| TSDF Alt Name: | Not reported |
| Waste Code Description: | 211 - Halogenated solvents (chloroform, methyl chloride, perchloroethylene, etc. |
| RCRA Code: | F002 |
| Meth Code: | R01 - Recycler |
| Quantity Tons: | 0.1 |
| Waste Quantity: | 24 |
| Quantity Unit: | G |
| Additional Code 1: | Not reported |
| Additional Code 2: | Not reported |
| Additional Code 3: | Not reported |
| Additional Code 4: | Not reported |
| Additional Code 5: | Not reported |
| | |
| Shipment Date: | 19980309 |
| Creation Date: | 6/16/1998 0:00:00 |
| Receipt Date: | 19980320 |
| Manifest ID: | 97352675 |
| Trans EPA ID: | CAR000030841 |
| Trans Name: | Not reported |
| Trans 2 EPA ID: | Not reported |
| Trans 2 Name: | Not reported |
| TSDF EPA ID: | CAD981397417 |
| Trans Name: | Not reported |
| TSDF Alt EPA ID: | CAD981397417 |
| TSDF Alt Name: | Not reported |
| Waste Code Description: | 211 - Halogenated solvents (chloroform, methyl chloride, perchloroethylene, etc. |
| RCRA Code: | F002 |
| Meth Code: | R01 - Recycler |
| Quantity Tons: | 0.1084 |
| Waste Quantity: | 26 |
| Quantity Unit: | G |
| Additional Code 1: | Not reported |
| Additional Code 2: | Not reported |
| Additional Code 3: | Not reported |
| Additional Code 4: | Not reported |
| Additional Code 5: | Not reported |
| | |
| Shipment Date: | 19980309 |
| Creation Date: | 6/16/1998 0:00:00 |
| Receipt Date: | 19980320 |
| Manifest ID: | 97352675 |
| Trans EPA ID: | CAR000030841 |
| Trans Name: | Not reported |
| Trans 2 EPA ID: | Not reported |
| Trans 2 Name: | Not reported |
| TSDF EPA ID: | CAD981397417 |
| Trans Name: | Not reported |
| TSDF Alt EPA ID: | CAD981397417 |
| TSDF Alt Name: | Not reported |

**ARDEN FAIR CLEANERS (Continued)** **1000206493**

| | |
|---|---|
| Waste Code Description: | - Not reported |
| RCRA Code: | Not reported |
| Meth Code: | R01 - Recycler |
| Quantity Tons: | 0 |
| Waste Quantity: | 0 |
| Quantity Unit: | Not reported |
| Additional Code 1: | Not reported |
| Additional Code 2: | Not reported |
| Additional Code 3: | Not reported |
| Additional Code 4: | Not reported |
| Additional Code 5: | Not reported |

Additional Information:

| | |
|---|---|
| Year: | 1997 |
| Gen EPA ID: | CAD981669658 |
| Shipment Date: | 19971226 |
| Creation Date: | 4/16/1998 0:00:00 |
| Receipt Date: | 19980107 |
| Manifest ID: | 97286266 |
| Trans EPA ID: | CAR000030841 |
| Trans Name: | Not reported |
| Trans 2 EPA ID: | Not reported |
| Trans 2 Name: | Not reported |
| TSDF EPA ID: | CAD981397417 |
| Trans Name: | Not reported |
| TSDF Alt EPA ID: | CAD981397417 |
| TSDF Alt Name: | Not reported |
| Waste Code Description: | 211 - Halogenated solvents (chloroform, methyl chloride, perchloroethylene, etc. |
| RCRA Code: | F002 |
| Meth Code: | R01 - Recycler |
| Quantity Tons: | 0.0834 |
| Waste Quantity: | 20 |
| Quantity Unit: | G |
| Additional Code 1: | Not reported |
| Additional Code 2: | Not reported |
| Additional Code 3: | Not reported |
| Additional Code 4: | Not reported |
| Additional Code 5: | Not reported |
| Shipment Date: | 19971226 |
| Creation Date: | 4/16/1998 0:00:00 |
| Receipt Date: | 19980107 |
| Manifest ID: | 97286266 |
| Trans EPA ID: | CAR000030841 |
| Trans Name: | Not reported |
| Trans 2 EPA ID: | Not reported |
| Trans 2 Name: | Not reported |
| TSDF EPA ID: | CAD981397417 |
| Trans Name: | Not reported |
| TSDF Alt EPA ID: | CAD981397417 |
| TSDF Alt Name: | Not reported |
| Waste Code Description: | - Not reported |
| RCRA Code: | Not reported |
| Meth Code: | R01 - Recycler |
| Quantity Tons: | 0 |

**ARDEN FAIR CLEANERS (Continued)** **1000206493**

| | |
|---|---|
| Waste Quantity: | 0 |
| Quantity Unit: | Not reported |
| Additional Code 1: | Not reported |
| Additional Code 2: | Not reported |
| Additional Code 3: | Not reported |
| Additional Code 4: | Not reported |
| Additional Code 5: | Not reported |

Sacramento Co. ML:

| | |
|---|---|
| Name: | ARDEN FAIR CLEANERS |
| Address: | 1633 ARDEN WY |
| City,State,Zip: | SACRAMENTO, CA 95815 |
| Facility Id: | Not reported |
| Facility Status: | Inactive. Included on a listing no longer updated. |
| FD: | U |
| Billing Codes BP: | Out of Business |
| Billing Codes UST: | No Tanks |
| WG Bill Code: | Oil Changed by Outside Company-No Fee |
| Target Property Bill Cod: | 51 |
| Food Bill Code: | 51 |
| CUPA Permit Date: | Not reported |
| HAZMAT Permit Date: | Not reported |
| HAZMAT Inspection Date: | Not reported |
| Hazmat Date BP Received: | Not reported |
| UST Permit Dt: | Not reported |
| UST Inspection Date: | Not reported |
| UST Tank Test Date: | Not reported |
| Number of Tanks: | 0 |
| UST Tank Test Date: | 02/23/1994 |
| SIC Code: | 7216 |
| Tier Permitting: | Not reported |
| AST Bill Code: | Not reported |
| CALARP Bill Code: | Not reported |

CERS:

| | |
|---|---|
| Name: | ARDEN FAIR CLEANERS |
| Address: | 1633 ARDEN WAY |
| City,State,Zip: | SACRAMENTO, CA 95815 |
| Site ID: | 452200 |
| CERS ID: | 110002744139 |
| CERS Description: | US EPA Air Emission Inventory System (EIS) |

---

**536**
**NE**
**1/2-1**
**0.757 mi.**
**3997 ft.**

**NORGE VILLAGE CLEANERS**
**2707 EL CAMINO AVENUE**
**SACRAMENTO, CA 95821**

**ENVIROSTOR** **S101481832**
**Sacramento Co. ML** **N/A**

**Relative:**
**Higher**

**Actual:**
**63 ft.**

ENVIROSTOR:

| | |
|---|---|
| Name: | NORGE VILLAGE CLEANERS |
| Address: | 2707 EL CAMINO AVENUE |
| City,State,Zip: | SACRAMENTO, CA 95821 |
| Facility ID: | 34720047 |
| Status: | Refer: Other Agency |
| Status Date: | 11/16/1994 |
| Site Code: | Not reported |
| Site Type: | Historical |

**NORGE VILLAGE CLEANERS (Continued)** **S101481832**

Site Type Detailed: * Historical
Acres: Not reported
NPL: NO
Regulatory Agencies: NONE SPECIFIED
Lead Agency: NONE SPECIFIED
Program Manager: Not reported
Supervisor: Referred - Not Assigned
Division Branch: Cleanup Sacramento
Assembly: 06
Senate: 06
Special Program: Not reported
Restricted Use: NO
Site Mgmt Req: NONE SPECIFIED
Funding: Not reported
Latitude: 38.61083
Longitude: -121.4025
APN: NONE SPECIFIED
Past Use: NONE SPECIFIED
Potential COC: NONE SPECIFIED
Confirmed COC: NONE SPECIFIED
Potential Description: NONE SPECIFIED
Alias Name: 34720047
Alias Type: Envirostor ID Number

Completed Info:
Completed Area Name: Not reported
Completed Sub Area Name: Not reported
Completed Document Type: Not reported
Completed Date: Not reported
Comments: Not reported

Future Area Name: Not reported
Future Sub Area Name: Not reported
Future Document Type: Not reported
Future Due Date: Not reported
Schedule Area Name: Not reported
Schedule Sub Area Name: Not reported
Schedule Document Type: Not reported
Schedule Due Date: Not reported
Schedule Revised Date: Not reported

Sacramento Co. ML:
Name: FULTON-EL CAMINO CLEANERS
Address: 2707 EL CAMINO AV
City,State,Zip: SACRAMENTO, CA 95821
Facility Id: Not reported
Facility Status: Inactive. Included on a listing no longer updated.
FD: C
Billing Codes BP: Disclaimer
Billing Codes UST: No Tanks
WG Bill Code: Oil Changed by Outside Company-No Fee
Target Property Bill Cod: 50
Food Bill Code: 50
CUPA Permit Date: Not reported
HAZMAT Permit Date: Not reported
HAZMAT Inspection Date: Not reported
Hazmat Date BP Received: Not reported

**NORGE VILLAGE CLEANERS (Continued)** **S101481832**

| | |
|---|---|
| UST Permit Dt: | Not reported |
| UST Inspection Date: | Not reported |
| UST Tank Test Date: | Not reported |
| Number of Tanks: | 0 |
| UST Tank Test Date: | Not reported |
| SIC Code: | 7216 |
| Tier Permitting: | Not reported |
| AST Bill Code: | Not reported |
| CALARP Bill Code: | Not reported |

---

**537 WNW 1/2-1 0.822 mi. 4342 ft.** **SMUD PCB SUBSTATION SITE #2** **ENVIROSTOR** **S100182039**
**ARDEN WAY (POINT WEST)** **N/A**
**SACRAMENTO, CA 95815**

**Relative: Lower**

**Actual: 33 ft.**

ENVIROSTOR:

| | |
|---|---|
| Name: | SMUD PCB SUBSTATION SITE #2 |
| Address: | ARDEN WAY (POINT WEST) |
| City,State,Zip: | SACRAMENTO, CA 95815 |
| Facility ID: | 34490029 |
| Status: | Inactive - Needs Evaluation |
| Status Date: | 02/17/1987 |
| Site Code: | Not reported |
| Site Type: | Evaluation |
| Site Type Detailed: | Evaluation |
| Acres: | 0.22 |
| NPL: | NO |
| Regulatory Agencies: | NONE SPECIFIED |
| Lead Agency: | NONE SPECIFIED |
| Program Manager: | Not reported |
| Supervisor: | Referred - Not Assigned |
| Division Branch: | Cleanup Sacramento |
| Assembly: | 6 |
| Senate: | 8 |
| Special Program: | Not reported |
| Restricted Use: | NO |
| Site Mgmt Req: | NONE SPECIFIED |
| Funding: | Not reported |
| Latitude: | 38.60233 |
| Longitude: | -121.4340 |
| APN: | 27702860020000 |
| Past Use: | ELECTRIC GENERATION/SUBSTATION |
| Potential COC: | Polychlorinated biphenyls (PCBs |
| Confirmed COC: | Polychlorinated biphenyls (PCBs |
| Potential Description: | SOIL |
| Alias Name: | 27702860020000 |
| Alias Type: | APN |
| Alias Name: | 34490029 |
| Alias Type: | Envirostor ID Number |

Completed Info:

| | |
|---|---|
| Completed Area Name: | PROJECT WIDE |
| Completed Sub Area Name: | Not reported |
| Completed Document Type: | Other Report |
| Completed Date: | 04/20/1987 |
| Comments: | Not reported |

**SMUD PCB SUBSTATION SITE #2 (Continued)** **S100182039**

| | |
|---|---|
| Completed Area Name: | PROJECT WIDE |
| Completed Sub Area Name: | Not reported |
| Completed Document Type: | Preliminary Assessment Report |
| Completed Date: | 06/24/1987 |
| Comments: | Not reported |

| | |
|---|---|
| Completed Area Name: | PROJECT WIDE |
| Completed Sub Area Name: | Not reported |
| Completed Document Type: | Site Screening |
| Completed Date: | 02/17/1987 |
| Comments: | SITE SCREENING DONE CONFIRMED PCB RELEASE. NO CLEANUP DOCUMENTED. SAMPLE RESULT=8300PPM. |

| | |
|---|---|
| Future Area Name: | Not reported |
| Future Sub Area Name: | Not reported |
| Future Document Type: | Not reported |
| Future Due Date: | Not reported |
| Schedule Area Name: | Not reported |
| Schedule Sub Area Name: | Not reported |
| Schedule Document Type: | Not reported |
| Schedule Due Date: | Not reported |
| Schedule Revised Date: | Not reported |

---

**538**
**NE**
**1/2-1**
**0.996 mi.**
**5261 ft.**

**CREEKSIDE ADULT CENTER/KATHERINE JOHNSON MIDDLE SC** **ENVIROSTOR** **S129064229**
**2641 KENT DRIVE** **SCH** **N/A**
**SACRAMENTO, CA 95821**

**Relative:**
**Higher**

**Actual:**
**59 ft.**

ENVIROSTOR:

| | |
|---|---|
| Name: | CREEKSIDE ADULT CENTER/KATHERINE JOHNSON MIDDLE SCHOOL |
| Address: | 2641 KENT DRIVE |
| City,State,Zip: | SACRAMENTO, CA 95821 |
| Facility ID: | 60003410 |
| Status: | Active |
| Status Date: | 09/22/2022 |
| Site Code: | 104858 |
| Site Type: | School Cleanup |
| Site Type Detailed: | School |
| Acres: | 9.75 |
| NPL: | NO |
| Regulatory Agencies: | SMBRP |
| Lead Agency: | SMBRP |
| Program Manager: | Lisa Holcomb |
| Supervisor: | Tim Crick |
| Division Branch: | Cleanup Legacy Landfills |
| Assembly: | 06 |
| Senate: | 06 |
| Special Program: | Not reported |
| Restricted Use: | NO |
| Site Mgmt Req: | NONE SPECIFIED |
| Funding: | School District |
| Latitude: | 38.61338 |
| Longitude: | -121.3945 |
| APN: | 26802900010000 |
| Past Use: | NONE SPECIFIED |
| Potential COC: | NONE SPECIFIED |
| Confirmed COC: | NONE SPECIFIED |

**CREEKSIDE ADULT CENTER/KATHERINE JOHNSON MIDDLE SCHOOL (Continued)** **S129064229**

Potential Description: NONE SPECIFIED
Alias Name: 26802900010000
Alias Type: APN
Alias Name: 104858
Alias Type: Project Code (Site Code)
Alias Name: 60003410
Alias Type: Envirostor ID Number

Completed Info:
Completed Area Name: PROJECT WIDE
Completed Sub Area Name: Not reported
Completed Document Type: Environmental Oversight Agreement
Completed Date: 01/25/2023
Comments: On January 25, 2023, the EOA was fully executed.

Completed Area Name: PROJECT WIDE
Completed Sub Area Name: Not reported
Completed Document Type: Meeting
Completed Date: 03/02/2023
Comments: On March 2, 2023, the PEA scoping meeting was held.

Completed Area Name: PROJECT WIDE
Completed Sub Area Name: Not reported
Completed Document Type: Preliminary Endangerment Assessment Workplan
Completed Date: 05/01/2023
Comments: Not reported

Completed Area Name: PROJECT WIDE
Completed Sub Area Name: Not reported
Completed Document Type: Fieldwork
Completed Date: 04/07/2023
Comments: On April 7, 2023, DTSC observed soil gas sampling.

Completed Area Name: PROJECT WIDE
Completed Sub Area Name: Not reported
Completed Document Type: Preliminary Endangerment Assessment Tech Memo
Completed Date: 07/11/2023
Comments: Not reported

Completed Area Name: PROJECT WIDE
Completed Sub Area Name: Not reported
Completed Document Type: Supplemental Site Investigation Workplan
Completed Date: 12/14/2023
Comments: On December 14, 2023 DTSC issued a conditional approval letter for the SSI Workplan.

Completed Area Name: PROJECT WIDE
Completed Sub Area Name: Not reported
Completed Document Type: Health & Safety Plan
Completed Date: 10/03/2023
Comments: DTSC review of this HASP is not required since this consultant will just be performing observations.

Completed Area Name: PROJECT WIDE
Completed Sub Area Name: Not reported
Completed Document Type: Mailing List
Completed Date: 09/14/2023
Comments: Mailing list received on 9/14/2023

**CREEKSIDE ADULT CENTER/KATHERINE JOHNSON MIDDLE SCHOOL (Continued)** **S129064229**

Completed Area Name: PROJECT WIDE
Completed Sub Area Name: Not reported
Completed Document Type: Information Request Letter
Completed Date: 06/30/2023
Comments: On June 30. 2023, DTSC emailed a response to M. Seaman.

Completed Area Name: PROJECT WIDE
Completed Sub Area Name: Not reported
Completed Document Type: 4.15 Request
Completed Date: 05/21/2024
Comments: On May 21, 2024, DTSC approved the Form 4.15 request.

Completed Area Name: PROJECT WIDE
Completed Sub Area Name: Not reported
Completed Document Type: Remedial Design - Preliminary/Intermediate
Completed Date: 09/26/2023
Comments: On September 26, 2023, DTSC issued a conditional approval letter.

Completed Area Name: PROJECT WIDE
Completed Sub Area Name: Not reported
Completed Document Type: Health & Safety Plan
Completed Date: 12/15/2023
Comments: On December 15, 2023, DTSC issued the HASP approval letter.

Completed Area Name: PROJECT WIDE
Completed Sub Area Name: Not reported
Completed Document Type: Community Profile
Completed Date: 11/06/2023
Comments: Community Profile

Completed Area Name: PROJECT WIDE
Completed Sub Area Name: Not reported
Completed Document Type: Preliminary Endangerment Assessment Report
Completed Date: 11/03/2023
Comments: On November 3, 2023, DTSC issued a PEA report further action determination letter.

Completed Area Name: PROJECT WIDE
Completed Sub Area Name: Not reported
Completed Document Type: Other Report
Completed Date: 09/21/2022
Comments: PEA Required

Completed Area Name: PROJECT WIDE
Completed Sub Area Name: Not reported
Completed Document Type: Annual Oversight Cost Estimate
Completed Date: 08/23/2024
Comments: On August 23, 2024, DTSC sent out cost estimate for scheduled activities for FY 2024/25.

Completed Area Name: PROJECT WIDE
Completed Sub Area Name: Not reported
Completed Document Type: Community Survey
Completed Date: 09/20/2023
Comments: Community Survey was distributed on September 20, 2023.

Completed Area Name: PROJECT WIDE

**CREEKSIDE ADULT CENTER/KATHERINE JOHNSON MIDDLE SCHOOL (Continued)** **S129064229**

| | |
|---|---|
| Completed Sub Area Name: | Not reported |
| Completed Document Type: | School Cleanup Agreement |
| Completed Date: | 05/17/2024 |
| Comments: | Not reported |
| | |
| Future Area Name: | Not reported |
| Future Sub Area Name: | Not reported |
| Future Document Type: | Not reported |
| Future Due Date: | Not reported |
| Schedule Area Name: | PROJECT WIDE |
| Schedule Sub Area Name: | Not reported |
| Schedule Document Type: | Removal Action Workplan |
| Schedule Due Date: | 12/13/2023 |
| Schedule Revised Date: | 12/16/2024 |
| Schedule Area Name: | PROJECT WIDE |
| Schedule Sub Area Name: | Not reported |
| Schedule Document Type: | Removal Action Completion Report |
| Schedule Due Date: | 06/14/2025 |
| Schedule Revised Date: | 09/14/2025 |
| Schedule Area Name: | PROJECT WIDE |
| Schedule Sub Area Name: | Not reported |
| Schedule Document Type: | Supplemental Site Investigation Report |
| Schedule Due Date: | 05/16/2024 |
| Schedule Revised Date: | 10/17/2024 |

SCH:

| | |
|---|---|
| Name: | CREEKSIDE ADULT CENTER/KATHERINE JOHNSON MIDDLE SCHOOL |
| Address: | 2641 KENT DRIVE |
| City,State,Zip: | SACRAMENTO, CA 95821 |
| Facility ID: | 60003410 |
| Site Type: | School Cleanup |
| Site Type Detail: | School |
| Site Mgmt. Req.: | NONE SPECIFIED |
| Acres: | 9.75 |
| National Priorities List: | NO |
| Cleanup Oversight Agencies: | SMBRP |
| Lead Agency: | SMBRP |
| Lead Agency Description: | DTSC - Site Cleanup Program |
| Project Manager: | Lisa Holcomb |
| Supervisor: | Tim Crick |
| Division Branch: | Cleanup Legacy Landfills |
| Site Code: | 104858 |
| Assembly: | 06 |
| Senate: | 06 |
| Special Program Status: | Not reported |
| Status: | Active |
| Status Date: | 09/22/2022 |
| Restricted Use: | NO |
| Funding: | School District |
| Latitude: | 38.61338 |
| Longitude: | -121.3945 |
| APN: | 26802900010000 |
| Past Use: | NONE SPECIFIED |
| Potential COC: | NONE SPECIFIED |
| Confirmed COC: | NONE SPECIFIED |
| Potential Description: | NONE SPECIFIED |

**CREEKSIDE ADULT CENTER/KATHERINE JOHNSON MIDDLE SCHOOL (Continued)** **S129064229**

Alias Name: 26802900010000
Alias Type: APN
Alias Name: 104858
Alias Type: Project Code (Site Code)
Alias Name: 60003410
Alias Type: Envirostor ID Number

Completed Info:
Completed Area Name: PROJECT WIDE
Completed Sub Area Name: Not reported
Completed Document Type: Environmental Oversight Agreement
Completed Date: 01/25/2023
Comments: On January 25, 2023, the EOA was fully executed.

Completed Area Name: PROJECT WIDE
Completed Sub Area Name: Not reported
Completed Document Type: Meeting
Completed Date: 03/02/2023
Comments: On March 2, 2023, the PEA scoping meeting was held.

Completed Area Name: PROJECT WIDE
Completed Sub Area Name: Not reported
Completed Document Type: Preliminary Endangerment Assessment Workplan
Completed Date: 05/01/2023
Comments: Not reported

Completed Area Name: PROJECT WIDE
Completed Sub Area Name: Not reported
Completed Document Type: Fieldwork
Completed Date: 04/07/2023
Comments: On April 7, 2023, DTSC observed soil gas sampling.

Completed Area Name: PROJECT WIDE
Completed Sub Area Name: Not reported
Completed Document Type: Preliminary Endangerment Assessment Tech Memo
Completed Date: 07/11/2023
Comments: Not reported

Completed Area Name: PROJECT WIDE
Completed Sub Area Name: Not reported
Completed Document Type: Supplemental Site Investigation Workplan
Completed Date: 12/14/2023
Comments: On December 14, 2023 DTSC issued a conditional approval letter for the SSI Workplan.

Completed Area Name: PROJECT WIDE
Completed Sub Area Name: Not reported
Completed Document Type: Health & Safety Plan
Completed Date: 10/03/2023
Comments: DTSC review of this HASP is not required since this consultant will just be performing observations.

Completed Area Name: PROJECT WIDE
Completed Sub Area Name: Not reported
Completed Document Type: Mailing List
Completed Date: 09/14/2023
Comments: Mailing list received on 9/14/2023

**CREEKSIDE ADULT CENTER/KATHERINE JOHNSON MIDDLE SCHOOL (Continued)** **S129064229**

Completed Area Name: PROJECT WIDE
Completed Sub Area Name: Not reported
Completed Document Type: Information Request Letter
Completed Date: 06/30/2023
Comments: On June 30. 2023, DTSC emailed a response to M. Seaman.

Completed Area Name: PROJECT WIDE
Completed Sub Area Name: Not reported
Completed Document Type: 4.15 Request
Completed Date: 05/21/2024
Comments: On May 21, 2024, DTSC approved the Form 4.15 request.

Completed Area Name: PROJECT WIDE
Completed Sub Area Name: Not reported
Completed Document Type: Remedial Design - Preliminary/Intermediate
Completed Date: 09/26/2023
Comments: On September 26, 2023, DTSC issued a conditional approval letter.

Completed Area Name: PROJECT WIDE
Completed Sub Area Name: Not reported
Completed Document Type: Health & Safety Plan
Completed Date: 12/15/2023
Comments: On December 15, 2023, DTSC issued the HASP approval letter.

Completed Area Name: PROJECT WIDE
Completed Sub Area Name: Not reported
Completed Document Type: Community Profile
Completed Date: 11/06/2023
Comments: Community Profile

Completed Area Name: PROJECT WIDE
Completed Sub Area Name: Not reported
Completed Document Type: Preliminary Endangerment Assessment Report
Completed Date: 11/03/2023
Comments: On November 3, 2023, DTSC issued a PEA report further action determination letter.

Completed Area Name: PROJECT WIDE
Completed Sub Area Name: Not reported
Completed Document Type: Other Report
Completed Date: 09/21/2022
Comments: PEA Required

Completed Area Name: PROJECT WIDE
Completed Sub Area Name: Not reported
Completed Document Type: Annual Oversight Cost Estimate
Completed Date: 08/23/2024
Comments: On August 23, 2024, DTSC sent out cost estimate for scheduled activities for FY 2024/25.

Completed Area Name: PROJECT WIDE
Completed Sub Area Name: Not reported
Completed Document Type: Community Survey
Completed Date: 09/20/2023
Comments: Community Survey was distributed on September 20, 2023.

Completed Area Name: PROJECT WIDE

**CREEKSIDE ADULT CENTER/KATHERINE JOHNSON MIDDLE SCHOOL (Continued)** **S129064229**

| | |
|---|---|
| Completed Sub Area Name: | Not reported |
| Completed Document Type: | School Cleanup Agreement |
| Completed Date: | 05/17/2024 |
| Comments: | Not reported |
| | |
| Future Area Name: | Not reported |
| Future Sub Area Name: | Not reported |
| Future Document Type: | Not reported |
| Future Due Date: | Not reported |
| Schedule Area Name: | PROJECT WIDE |
| Schedule Sub Area Name: | Not reported |
| Schedule Document Type: | Removal Action Workplan |
| Schedule Due Date: | 12/13/2023 |
| Schedule Revised Date: | 12/16/2024 |
| Schedule Area Name: | PROJECT WIDE |
| Schedule Sub Area Name: | Not reported |
| Schedule Document Type: | Removal Action Completion Report |
| Schedule Due Date: | 06/14/2025 |
| Schedule Revised Date: | 09/14/2025 |
| Schedule Area Name: | PROJECT WIDE |
| Schedule Sub Area Name: | Not reported |
| Schedule Document Type: | Supplemental Site Investigation Report |
| Schedule Due Date: | 05/16/2024 |
| Schedule Revised Date: | 10/17/2024 |

Count: 0 records.

ORPHAN SUMMARY

| City | EDR ID | Site Name | Site Address | Zip | Database(s) |
|---|---|---|---|---|---|
| | | NO SITES FOUND | | | |

# GOVERNMENT RECORDS SEARCHED / DATA CURRENCY TRACKING

To maintain currency of the following federal and state databases, EDR contacts the appropriate governmental agency on a monthly or quarterly basis, as required.

**Number of Days to Update:** Provides confirmation that EDR is reporting records that have been updated within 90 days from the date the government agency made the information available to the public.

**STANDARD ENVIRONMENTAL RECORDS**

***Lists of Federal NPL (Superfund) sites***

NPL: National Priority List

National Priorities List (Superfund). The NPL is a subset of CERCLIS and identifies over 1,200 sites for priority cleanup under the Superfund Program. NPL sites may encompass relatively large areas. As such, EDR provides polygon coverage for over 1,000 NPL site boundaries produced by EPA's Environmental Photographic Interpretation Center (EPIC) and regional EPA offices.

Date of Government Version: 12/19/2024
Date Data Arrived at EDR: 01/02/2025
Date Made Active in Reports: 01/21/2025
Number of Days to Update: 19

Source: EPA
Telephone: N/A
Last EDR Contact: 02/03/2025
Next Scheduled EDR Contact: 04/07/2025
Data Release Frequency: Quarterly

NPL Site Boundaries

Sources:

EPA's Environmental Photographic Interpretation Center (EPIC)
Telephone: 202-564-7333

EPA Region 1
Telephone 617-918-1143

EPA Region 3
Telephone 215-814-5418

EPA Region 4
Telephone 404-562-8033

EPA Region 5
Telephone 312-886-6686

EPA Region 10
Telephone 206-553-8665

EPA Region 6
Telephone: 214-655-6659

EPA Region 7
Telephone: 913-551-7247

EPA Region 8
Telephone: 303-312-6774

EPA Region 9
Telephone: 415-947-4246

Proposed NPL: Proposed National Priority List Sites

A site that has been proposed for listing on the National Priorities List through the issuance of a proposed rule in the Federal Register. EPA then accepts public comments on the site, responds to the comments, and places on the NPL those sites that continue to meet the requirements for listing.

Date of Government Version: 12/19/2024
Date Data Arrived at EDR: 01/02/2025
Date Made Active in Reports: 01/21/2025
Number of Days to Update: 19

Source: EPA
Telephone: N/A
Last EDR Contact: 02/03/2025
Next Scheduled EDR Contact: 04/07/2025
Data Release Frequency: Quarterly

NPL LIENS: Federal Superfund Liens

Federal Superfund Liens. Under the authority granted the USEPA by CERCLA of 1980, the USEPA has the authority to file liens against real property in order to recover remedial action expenditures or when the property owner received notification of potential liability. USEPA compiles a listing of filed notices of Superfund Liens.

Date of Government Version: 10/15/1991
Date Data Arrived at EDR: 02/02/1994
Date Made Active in Reports: 03/30/1994
Number of Days to Update: 56

Source: EPA
Telephone: 202-564-4267
Last EDR Contact: 08/15/2011
Next Scheduled EDR Contact: 11/28/2011
Data Release Frequency: No Update Planned

***Lists of Federal Delisted NPL sites***

Delisted NPL: National Priority List Deletions

The National Oil and Hazardous Substances Pollution Contingency Plan (NCP) establishes the criteria that the EPA uses to delete sites from the NPL. In accordance with 40 CFR 300.425.(e), sites may be deleted from the NPL where no further response is appropriate.

Date of Government Version: 12/19/2024
Date Data Arrived at EDR: 01/02/2025
Date Made Active in Reports: 01/21/2025
Number of Days to Update: 19

Source: EPA
Telephone: N/A
Last EDR Contact: 02/04/2025
Next Scheduled EDR Contact: 04/07/2025
Data Release Frequency: Quarterly

***Lists of Federal sites subject to CERCLA removals and CERCLA orders***

FEDERAL FACILITY: Federal Facility Site Information listing

A listing of National Priority List (NPL) and Base Realignment and Closure (BRAC) sites found in the Comprehensive Environmental Response, Compensation and Liability Information System (CERCLIS) Database where EPA Federal Facilities Restoration and Reuse Office is involved in cleanup activities.

Date of Government Version: 11/20/2024
Date Data Arrived at EDR: 12/18/2024
Date Made Active in Reports: 12/20/2024
Number of Days to Update: 2

Source: Environmental Protection Agency
Telephone: 703-603-8704
Last EDR Contact: 12/18/2024
Next Scheduled EDR Contact: 04/07/2025
Data Release Frequency: Varies

SEMS: Superfund Enterprise Management System

SEMS (Superfund Enterprise Management System) tracks hazardous waste sites, potentially hazardous waste sites, and remedial activities performed in support of EPA's Superfund Program across the United States. The list was formerly know as CERCLIS, renamed to SEMS by the EPA in 2015. The list contains data on potentially hazardous waste sites that have been reported to the USEPA by states, municipalities, private companies and private persons, pursuant to Section 103 of the Comprehensive Environmental Response, Compensation, and Liability Act (CERCLA). This dataset also contains sites which are either proposed to or on the National Priorities List (NPL) and the sites which are in the screening and assessment phase for possible inclusion on the NPL.

Date of Government Version: 12/19/2024
Date Data Arrived at EDR: 01/02/2025
Date Made Active in Reports: 01/21/2025
Number of Days to Update: 19

Source: EPA
Telephone: 800-424-9346
Last EDR Contact: 02/03/2025
Next Scheduled EDR Contact: 04/21/2025
Data Release Frequency: Quarterly

***Lists of Federal CERCLA sites with NFRAP***

SEMS-ARCHIVE: Superfund Enterprise Management System Archive

SEMS-ARCHIVE (Superfund Enterprise Management System Archive) tracks sites that have no further interest under the Federal Superfund Program based on available information. The list was formerly known as the CERCLIS-NFRAP, renamed to SEMS ARCHIVE by the EPA in 2015. EPA may perform a minimal level of assessment work at a site while it is archived if site conditions change and/or new information becomes available. Archived sites have been removed and archived from the inventory of SEMS sites. Archived status indicates that, to the best of EPA's knowledge, assessment at a site has been completed and that EPA has determined no further steps will be taken to list the site on the National Priorities List (NPL), unless information indicates this decision was not appropriate or other considerations require a recommendation for listing at a later time. The decision does not necessarily mean that there is no hazard associated with a given site; it only means that. based upon available information, the location is not judged to be potential NPL site.

Date of Government Version: 12/19/2024
Date Data Arrived at EDR: 01/02/2025
Date Made Active in Reports: 01/21/2025
Number of Days to Update: 19

Source: EPA
Telephone: 800-424-9346
Last EDR Contact: 02/03/2025
Next Scheduled EDR Contact: 04/21/2025
Data Release Frequency: Quarterly

***Lists of Federal RCRA facilities undergoing Corrective Action***

CORRACTS: Corrective Action Report

CORRACTS identifies hazardous waste handlers with RCRA corrective action activity.

Date of Government Version: 09/16/2024
Date Data Arrived at EDR: 09/17/2024
Date Made Active in Reports: 12/06/2024
Number of Days to Update: 80

Source: EPA
Telephone: 800-424-9346
Last EDR Contact: 12/12/2024
Next Scheduled EDR Contact: 03/31/2025
Data Release Frequency: Quarterly

***Lists of Federal RCRA TSD facilities***

RCRA-TSDF: RCRA - Treatment, Storage and Disposal

RCRAInfo is EPA's comprehensive information system, providing access to data supporting the Resource Conservation and Recovery Act (RCRA) of 1976 and the Hazardous and Solid Waste Amendments (HSWA) of 1984. The database includes selective information on sites which generate, transport, store, treat and/or dispose of hazardous waste as defined by the Resource Conservation and Recovery Act (RCRA). Transporters are individuals or entities that move hazardous waste from the generator offsite to a facility that can recycle, treat, store, or dispose of the waste. TSDFs treat, store, or dispose of the waste.

Date of Government Version: 09/16/2024
Date Data Arrived at EDR: 09/17/2024
Date Made Active in Reports: 12/06/2024
Number of Days to Update: 80

Source: Environmental Protection Agency
Telephone: (415) 495-8895
Last EDR Contact: 12/12/2024
Next Scheduled EDR Contact: 03/31/2025
Data Release Frequency: Quarterly

***Lists of Federal RCRA generators***

RCRA-LQG: RCRA - Large Quantity Generators

RCRAInfo is EPA's comprehensive information system, providing access to data supporting the Resource Conservation and Recovery Act (RCRA) of 1976 and the Hazardous and Solid Waste Amendments (HSWA) of 1984. The database includes selective information on sites which generate, transport, store, treat and/or dispose of hazardous waste as defined by the Resource Conservation and Recovery Act (RCRA). Large quantity generators (LQGs) generate over 1,000 kilograms (kg) of hazardous waste, or over 1 kg of acutely hazardous waste per month.

Date of Government Version: 09/16/2024
Date Data Arrived at EDR: 09/17/2024
Date Made Active in Reports: 12/06/2024
Number of Days to Update: 80

Source: Environmental Protection Agency
Telephone: (415) 495-8895
Last EDR Contact: 12/12/2024
Next Scheduled EDR Contact: 03/31/2025
Data Release Frequency: Quarterly

RCRA-SQG: RCRA - Small Quantity Generators

RCRAInfo is EPA's comprehensive information system, providing access to data supporting the Resource Conservation and Recovery Act (RCRA) of 1976 and the Hazardous and Solid Waste Amendments (HSWA) of 1984. The database includes selective information on sites which generate, transport, store, treat and/or dispose of hazardous waste as defined by the Resource Conservation and Recovery Act (RCRA). Small quantity generators (SQGs) generate between 100 kg and 1,000 kg of hazardous waste per month.

Date of Government Version: 09/16/2024
Date Data Arrived at EDR: 09/17/2024
Date Made Active in Reports: 12/06/2024
Number of Days to Update: 80

Source: Environmental Protection Agency
Telephone: (415) 495-8895
Last EDR Contact: 12/12/2024
Next Scheduled EDR Contact: 03/31/2025
Data Release Frequency: Quarterly

RCRA-VSQG: RCRA - Very Small Quantity Generators (Formerly Conditionally Exempt Small Quantity Generators)

RCRAInfo is EPA's comprehensive information system, providing access to data supporting the Resource Conservation and Recovery Act (RCRA) of 1976 and the Hazardous and Solid Waste Amendments (HSWA) of 1984. The database includes selective information on sites which generate, transport, store, treat and/or dispose of hazardous waste as defined by the Resource Conservation and Recovery Act (RCRA). Very small quantity generators (VSQGs) generate less than 100 kg of hazardous waste, or less than 1 kg of acutely hazardous waste per month.

Date of Government Version: 09/16/2024
Date Data Arrived at EDR: 09/17/2024
Date Made Active in Reports: 12/06/2024
Number of Days to Update: 80

Source: Environmental Protection Agency
Telephone: (415) 495-8895
Last EDR Contact: 12/12/2024
Next Scheduled EDR Contact: 03/31/2025
Data Release Frequency: Quarterly

***Federal institutional controls / engineering controls registries***

LUCIS: Land Use Control Information System

LUCIS contains records of land use control information pertaining to the former Navy Base Realignment and Closure properties.

Date of Government Version: 07/15/2024
Date Data Arrived at EDR: 07/17/2024
Date Made Active in Reports: 10/09/2024
Number of Days to Update: 84

Source: Department of the Navy
Telephone: 843-820-7326
Last EDR Contact: 01/30/2025
Next Scheduled EDR Contact: 05/19/2025
Data Release Frequency: Varies

US ENG CONTROLS: Engineering Controls Sites List

A listing of sites with engineering controls in place. Engineering controls include various forms of caps, building foundations, liners, and treatment methods to create pathway elimination for regulated substances to enter environmental media or effect human health.

Date of Government Version: 11/04/2024
Date Data Arrived at EDR: 11/15/2024
Date Made Active in Reports: 02/11/2025
Number of Days to Update: 88

Source: Environmental Protection Agency
Telephone: 703-603-0695
Last EDR Contact: 11/15/2024
Next Scheduled EDR Contact: 12/02/2024
Data Release Frequency: Varies

US INST CONTROLS: Institutional Controls Sites List

A listing of sites with institutional controls in place. Institutional controls include administrative measures, such as groundwater use restrictions, construction restrictions, property use restrictions, and post remediation care requirements intended to prevent exposure to contaminants remaining on site. Deed restrictions are generally required as part of the institutional controls.

Date of Government Version: 11/04/2024
Date Data Arrived at EDR: 11/15/2024
Date Made Active in Reports: 02/11/2025
Number of Days to Update: 88

Source: Environmental Protection Agency
Telephone: 703-603-0695
Last EDR Contact: 11/15/2024
Next Scheduled EDR Contact: 03/03/2025
Data Release Frequency: Varies

***Federal ERNS list***

ERNS: Emergency Response Notification System

Emergency Response Notification System. ERNS records and stores information on reported releases of oil and hazardous substances.

Date of Government Version: 06/11/2024
Date Data Arrived at EDR: 06/17/2024
Date Made Active in Reports: 09/04/2024
Number of Days to Update: 79

Source: National Response Center, United States Coast Guard
Telephone: 202-267-2180
Last EDR Contact: 12/11/2024
Next Scheduled EDR Contact: 03/31/2025
Data Release Frequency: Quarterly

***Lists of state- and tribal (Superfund) equivalent sites***

RESPONSE: State Response Sites

Identifies confirmed release sites where DTSC is involved in remediation, either in a lead or oversight capacity. These confirmed release sites are generally high-priority and high potential risk.

Date of Government Version: 10/21/2024
Date Data Arrived at EDR: 10/22/2024
Date Made Active in Reports: 01/10/2025
Number of Days to Update: 80

Source: Department of Toxic Substances Control
Telephone: 916-323-3400
Last EDR Contact: 01/22/2025
Next Scheduled EDR Contact: 05/05/2025
Data Release Frequency: Quarterly

***Lists of state- and tribal hazardous waste facilities***

ENVIROSTOR: EnviroStor Database

The Department of Toxic Substances Control's (DTSC's) Site Mitigation and Brownfields Reuse Program's (SMBRP's) EnviroStor database identifes sites that have known contamination or sites for which there may be reasons to investigate further. The database includes the following site types: Federal Superfund sites (National Priorities List (NPL)); State Response, including Military Facilities and State Superfund; Voluntary Cleanup; and School sites. EnviroStor provides similar information to the information that was available in CalSites, and provides additional site information, including, but not limited to, identification of formerly-contaminated properties that have been released for reuse, properties where environmental deed restrictions have been recorded to prevent inappropriate land uses, and risk characterization information that is used to assess potential impacts to public health and the environment at contaminated sites.

Date of Government Version: 10/21/2024
Date Data Arrived at EDR: 10/22/2024
Date Made Active in Reports: 01/10/2025
Number of Days to Update: 80

Source: Department of Toxic Substances Control
Telephone: 916-323-3400
Last EDR Contact: 01/22/2025
Next Scheduled EDR Contact: 05/05/2025
Data Release Frequency: Quarterly

***Lists of state and tribal landfills and solid waste disposal facilities***

SWF/LF (SWIS): Solid Waste Information System

Active, Closed and Inactive Landfills. SWF/LF records typically contain an inve ntory of solid waste disposal facilities or landfills. These may be active or i nactive facilities or open dumps that failed to meet RCRA Section 4004 criteria for solid waste landfills or disposal sites.

Date of Government Version: 11/04/2024
Date Data Arrived at EDR: 11/06/2024
Date Made Active in Reports: 01/31/2025
Number of Days to Update: 86

Source: Department of Resources Recycling and Recovery
Telephone: 916-341-6320
Last EDR Contact: 02/04/2025
Next Scheduled EDR Contact: 05/19/2025
Data Release Frequency: Quarterly

***Lists of state and tribal leaking storage tanks***

# GOVERNMENT RECORDS SEARCHED / DATA CURRENCY TRACKING

LUST REG 1: Active Toxic Site Investigation

Del Norte, Humboldt, Lake, Mendocino, Modoc, Siskiyou, Sonoma, Trinity counties. For more current information, please refer to the State Water Resources Control Board's LUST database.

Date of Government Version: 02/01/2001
Date Data Arrived at EDR: 02/28/2001
Date Made Active in Reports: 03/29/2001
Number of Days to Update: 29

Source: California Regional Water Quality Control Board North Coast (1)
Telephone: 707-570-3769
Last EDR Contact: 08/01/2011
Next Scheduled EDR Contact: 11/14/2011
Data Release Frequency: No Update Planned

LUST REG 2: Fuel Leak List

Leaking Underground Storage Tank locations. Alameda, Contra Costa, Marin, Napa, San Francisco, San Mateo, Santa Clara, Solano, Sonoma counties.

Date of Government Version: 09/30/2004
Date Data Arrived at EDR: 10/20/2004
Date Made Active in Reports: 11/19/2004
Number of Days to Update: 30

Source: California Regional Water Quality Control Board San Francisco Bay Region (2)
Telephone: 510-622-2433
Last EDR Contact: 09/19/2011
Next Scheduled EDR Contact: 01/02/2012
Data Release Frequency: No Update Planned

LUST REG 3: Leaking Underground Storage Tank Database

Leaking Underground Storage Tank locations. Monterey, San Benito, San Luis Obispo, Santa Barbara, Santa Cruz counties.

Date of Government Version: 05/19/2003
Date Data Arrived at EDR: 05/19/2003
Date Made Active in Reports: 06/02/2003
Number of Days to Update: 14

Source: California Regional Water Quality Control Board Central Coast Region (3)
Telephone: 805-542-4786
Last EDR Contact: 07/18/2011
Next Scheduled EDR Contact: 10/31/2011
Data Release Frequency: No Update Planned

LUST REG 5: Leaking Underground Storage Tank Database

Leaking Underground Storage Tank locations. Alameda, Alpine, Amador, Butte, Colusa, Contra Costa, Calveras, El Dorado, Fresno, Glenn, Kern, Kings, Lake, Lassen, Madera, Mariposa, Merced, Modoc, Napa, Nevada, Placer, Plumas, Sacramento, San Joaquin, Shasta, Solano, Stanislaus, Sutter, Tehama, Tulare, Tuolumne, Yolo, Yuba counties.

Date of Government Version: 07/01/2008
Date Data Arrived at EDR: 07/22/2008
Date Made Active in Reports: 07/31/2008
Number of Days to Update: 9

Source: California Regional Water Quality Control Board Central Valley Region (5)
Telephone: 916-464-4834
Last EDR Contact: 07/01/2011
Next Scheduled EDR Contact: 10/17/2011
Data Release Frequency: No Update Planned

LUST REG 7: Leaking Underground Storage Tank Case Listing

Leaking Underground Storage Tank locations. Imperial, Riverside, San Diego, Santa Barbara counties.

Date of Government Version: 02/26/2004
Date Data Arrived at EDR: 02/26/2004
Date Made Active in Reports: 03/24/2004
Number of Days to Update: 27

Source: California Regional Water Quality Control Board Colorado River Basin Region (7)
Telephone: 760-776-8943
Last EDR Contact: 08/01/2011
Next Scheduled EDR Contact: 11/14/2011
Data Release Frequency: No Update Planned

LUST REG 8: Leaking Underground Storage Tanks

California Regional Water Quality Control Board Santa Ana Region (8). For more current information, please refer to the State Water Resources Control Board's LUST database.

Date of Government Version: 02/14/2005
Date Data Arrived at EDR: 02/15/2005
Date Made Active in Reports: 03/28/2005
Number of Days to Update: 41

Source: California Regional Water Quality Control Board Santa Ana Region (8)
Telephone: 909-782-4496
Last EDR Contact: 08/15/2011
Next Scheduled EDR Contact: 11/28/2011
Data Release Frequency: No Update Planned

LUST REG 9: Leaking Underground Storage Tank Report
Orange, Riverside, San Diego counties. For more current information, please refer to the State Water Resources Control Board's LUST database.

Date of Government Version: 03/01/2001
Date Data Arrived at EDR: 04/23/2001
Date Made Active in Reports: 05/21/2001
Number of Days to Update: 28

Source: California Regional Water Quality Control Board San Diego Region (9)
Telephone: 858-637-5595
Last EDR Contact: 09/26/2011
Next Scheduled EDR Contact: 01/09/2012
Data Release Frequency: No Update Planned

LUST REG 6V: Leaking Underground Storage Tank Case Listing
Leaking Underground Storage Tank locations. Inyo, Kern, Los Angeles, Mono, San Bernardino counties.

Date of Government Version: 06/07/2005
Date Data Arrived at EDR: 06/07/2005
Date Made Active in Reports: 06/29/2005
Number of Days to Update: 22

Source: California Regional Water Quality Control Board Victorville Branch Office (6)
Telephone: 760-241-7365
Last EDR Contact: 09/12/2011
Next Scheduled EDR Contact: 12/26/2011
Data Release Frequency: No Update Planned

LUST: Leaking Underground Fuel Tank Report (GEOTRACKER)
Leaking Underground Storage Tank (LUST) Sites included in GeoTracker. GeoTracker is the Water Boards data management system for sites that impact, or have the potential to impact, water quality in California, with emphasis on groundwater.

Date of Government Version: 08/28/2024
Date Data Arrived at EDR: 08/28/2024
Date Made Active in Reports: 08/30/2024
Number of Days to Update: 2

Source: State Water Resources Control Board
Telephone: see region list
Last EDR Contact: 11/26/2024
Next Scheduled EDR Contact: 03/17/2025
Data Release Frequency: Quarterly

LUST REG 6L: Leaking Underground Storage Tank Case Listing
For more current information, please refer to the State Water Resources Control Board's LUST database.

Date of Government Version: 09/09/2003
Date Data Arrived at EDR: 09/10/2003
Date Made Active in Reports: 10/07/2003
Number of Days to Update: 27

Source: California Regional Water Quality Control Board Lahontan Region (6)
Telephone: 530-542-5572
Last EDR Contact: 09/12/2011
Next Scheduled EDR Contact: 12/26/2011
Data Release Frequency: No Update Planned

LUST REG 4: Underground Storage Tank Leak List
Los Angeles, Ventura counties. For more current information, please refer to the State Water Resources Control Board's LUST database.

Date of Government Version: 09/07/2004
Date Data Arrived at EDR: 09/07/2004
Date Made Active in Reports: 10/12/2004
Number of Days to Update: 35

Source: California Regional Water Quality Control Board Los Angeles Region (4)
Telephone: 213-576-6710
Last EDR Contact: 09/06/2011
Next Scheduled EDR Contact: 12/19/2011
Data Release Frequency: No Update Planned

INDIAN LUST R6: Leaking Underground Storage Tanks on Indian Land
LUSTs on Indian land in New Mexico and Oklahoma.

Date of Government Version: 05/07/2024
Date Data Arrived at EDR: 05/30/2024
Date Made Active in Reports: 08/28/2024
Number of Days to Update: 90

Source: EPA Region 6
Telephone: 214-665-6597
Last EDR Contact: 01/16/2025
Next Scheduled EDR Contact: 04/28/2025
Data Release Frequency: Varies

INDIAN LUST R10: Leaking Underground Storage Tanks on Indian Land
LUSTs on Indian land in Alaska, Idaho, Oregon and Washington.

Date of Government Version: 05/07/2024
Date Data Arrived at EDR: 05/30/2024
Date Made Active in Reports: 08/28/2024
Number of Days to Update: 90

Source: EPA Region 10
Telephone: 206-553-2857
Last EDR Contact: 01/16/2025
Next Scheduled EDR Contact: 04/28/2025
Data Release Frequency: Varies

INDIAN LUST R1: Leaking Underground Storage Tanks on Indian Land
A listing of leaking underground storage tank locations on Indian Land.

Date of Government Version: 05/07/2024
Date Data Arrived at EDR: 05/30/2024
Date Made Active in Reports: 08/28/2024
Number of Days to Update: 90

Source: EPA Region 1
Telephone: 617-918-1313
Last EDR Contact: 01/16/2025
Next Scheduled EDR Contact: 04/28/2025
Data Release Frequency: Varies

INDIAN LUST R5: Leaking Underground Storage Tanks on Indian Land
Leaking underground storage tanks located on Indian Land in Michigan, Minnesota and Wisconsin.

Date of Government Version: 04/11/2024
Date Data Arrived at EDR: 05/30/2024
Date Made Active in Reports: 08/28/2024
Number of Days to Update: 90

Source: EPA, Region 5
Telephone: 312-886-7439
Last EDR Contact: 01/16/2025
Next Scheduled EDR Contact: 04/28/2025
Data Release Frequency: Varies

INDIAN LUST R9: Leaking Underground Storage Tanks on Indian Land
LUSTs on Indian land in Arizona, California, New Mexico and Nevada

Date of Government Version: 05/07/2024
Date Data Arrived at EDR: 05/30/2024
Date Made Active in Reports: 08/28/2024
Number of Days to Update: 90

Source: Environmental Protection Agency
Telephone: 415-972-3372
Last EDR Contact: 01/16/2025
Next Scheduled EDR Contact: 04/28/2025
Data Release Frequency: Varies

INDIAN LUST R7: Leaking Underground Storage Tanks on Indian Land
LUSTs on Indian land in Iowa, Kansas, and Nebraska

Date of Government Version: 05/07/2024
Date Data Arrived at EDR: 05/30/2024
Date Made Active in Reports: 08/28/2024
Number of Days to Update: 90

Source: EPA Region 7
Telephone: 913-551-7003
Last EDR Contact: 01/16/2025
Next Scheduled EDR Contact: 04/28/2025
Data Release Frequency: Varies

INDIAN LUST R8: Leaking Underground Storage Tanks on Indian Land
LUSTs on Indian land in Colorado, Montana, North Dakota, South Dakota, Utah and Wyoming.

Date of Government Version: 05/07/2024
Date Data Arrived at EDR: 05/30/2024
Date Made Active in Reports: 08/28/2024
Number of Days to Update: 90

Source: EPA Region 8
Telephone: 303-312-6271
Last EDR Contact: 01/16/2025
Next Scheduled EDR Contact: 04/28/2025
Data Release Frequency: Varies

INDIAN LUST R4: Leaking Underground Storage Tanks on Indian Land
LUSTs on Indian land in Florida, Mississippi and North Carolina.

Date of Government Version: 05/07/2024
Date Data Arrived at EDR: 05/30/2024
Date Made Active in Reports: 08/28/2024
Number of Days to Update: 90

Source: EPA Region 4
Telephone: 404-562-8677
Last EDR Contact: 01/16/2025
Next Scheduled EDR Contact: 04/28/2025
Data Release Frequency: Varies

CPS-SLIC: Statewide SLIC Cases (GEOTRACKER)

Cleanup Program Sites (CPS; also known as Site Cleanups [SC] and formerly known as Spills, Leaks, Investigations, and Cleanups [SLIC] sites) included in GeoTracker. GeoTracker is the Water Boards data management system for sites that impact, or have the potential to impact, water quality in California, with emphasis on groundwater.

Date of Government Version: 08/28/2024
Date Data Arrived at EDR: 08/28/2024
Date Made Active in Reports: 08/29/2024
Number of Days to Update: 1

Source: State Water Resources Control Board
Telephone: 866-480-1028
Last EDR Contact: 11/26/2024
Next Scheduled EDR Contact: 03/17/2025
Data Release Frequency: Varies

SLIC REG 1: Active Toxic Site Investigations

The SLIC (Spills, Leaks, Investigations and Cleanup) program is designed to protect and restore water quality from spills, leaks, and similar discharges.

Date of Government Version: 04/03/2003
Date Data Arrived at EDR: 04/07/2003
Date Made Active in Reports: 04/25/2003
Number of Days to Update: 18

Source: California Regional Water Quality Control Board, North Coast Region (1)
Telephone: 707-576-2220
Last EDR Contact: 08/01/2011
Next Scheduled EDR Contact: 11/14/2011
Data Release Frequency: No Update Planned

SLIC REG 2: Spills, Leaks, Investigation & Cleanup Cost Recovery Listing

The SLIC (Spills, Leaks, Investigations and Cleanup) program is designed to protect and restore water quality from spills, leaks, and similar discharges.

Date of Government Version: 09/30/2004
Date Data Arrived at EDR: 10/20/2004
Date Made Active in Reports: 11/19/2004
Number of Days to Update: 30

Source: Regional Water Quality Control Board San Francisco Bay Region (2)
Telephone: 510-286-0457
Last EDR Contact: 09/19/2011
Next Scheduled EDR Contact: 01/02/2012
Data Release Frequency: No Update Planned

SLIC REG 3: Spills, Leaks, Investigation & Cleanup Cost Recovery Listing

The SLIC (Spills, Leaks, Investigations and Cleanup) program is designed to protect and restore water quality from spills, leaks, and similar discharges.

Date of Government Version: 05/18/2006
Date Data Arrived at EDR: 05/18/2006
Date Made Active in Reports: 06/15/2006
Number of Days to Update: 28

Source: California Regional Water Quality Control Board Central Coast Region (3)
Telephone: 805-549-3147
Last EDR Contact: 07/18/2011
Next Scheduled EDR Contact: 10/31/2011
Data Release Frequency: No Update Planned

SLIC REG 4: Spills, Leaks, Investigation & Cleanup Cost Recovery Listing

The SLIC (Spills, Leaks, Investigations and Cleanup) program is designed to protect and restore water quality from spills, leaks, and similar discharges.

Date of Government Version: 11/17/2004
Date Data Arrived at EDR: 11/18/2004
Date Made Active in Reports: 01/04/2005
Number of Days to Update: 47

Source: Region Water Quality Control Board Los Angeles Region (4)
Telephone: 213-576-6600
Last EDR Contact: 07/01/2011
Next Scheduled EDR Contact: 10/17/2011
Data Release Frequency: No Update Planned

SLIC REG 5: Spills, Leaks, Investigation & Cleanup Cost Recovery Listing

The SLIC (Spills, Leaks, Investigations and Cleanup) program is designed to protect and restore water quality from spills, leaks, and similar discharges.

Date of Government Version: 04/01/2005
Date Data Arrived at EDR: 04/05/2005
Date Made Active in Reports: 04/21/2005
Number of Days to Update: 16

Source: Regional Water Quality Control Board Central Valley Region (5)
Telephone: 916-464-3291
Last EDR Contact: 09/12/2011
Next Scheduled EDR Contact: 12/26/2011
Data Release Frequency: No Update Planned

SLIC REG 6V: Spills, Leaks, Investigation & Cleanup Cost Recovery Listing
The SLIC (Spills, Leaks, Investigations and Cleanup) program is designed to protect and restore water quality from spills, leaks, and similar discharges.

Date of Government Version: 05/24/2005
Date Data Arrived at EDR: 05/25/2005
Date Made Active in Reports: 06/16/2005
Number of Days to Update: 22

Source: Regional Water Quality Control Board, Victorville Branch
Telephone: 619-241-6583
Last EDR Contact: 08/15/2011
Next Scheduled EDR Contact: 11/28/2011
Data Release Frequency: No Update Planned

SLIC REG 6L: SLIC Sites
The SLIC (Spills, Leaks, Investigations and Cleanup) program is designed to protect and restore water quality from spills, leaks, and similar discharges.

Date of Government Version: 09/07/2004
Date Data Arrived at EDR: 09/07/2004
Date Made Active in Reports: 10/12/2004
Number of Days to Update: 35

Source: California Regional Water Quality Control Board, Lahontan Region
Telephone: 530-542-5574
Last EDR Contact: 08/15/2011
Next Scheduled EDR Contact: 11/28/2011
Data Release Frequency: No Update Planned

SLIC REG 7: SLIC List
The SLIC (Spills, Leaks, Investigations and Cleanup) program is designed to protect and restore water quality from spills, leaks, and similar discharges.

Date of Government Version: 11/24/2004
Date Data Arrived at EDR: 11/29/2004
Date Made Active in Reports: 01/04/2005
Number of Days to Update: 36

Source: California Regional Quality Control Board, Colorado River Basin Region
Telephone: 760-346-7491
Last EDR Contact: 08/01/2011
Next Scheduled EDR Contact: 11/14/2011
Data Release Frequency: No Update Planned

SLIC REG 8: Spills, Leaks, Investigation & Cleanup Cost Recovery Listing
The SLIC (Spills, Leaks, Investigations and Cleanup) program is designed to protect and restore water quality from spills, leaks, and similar discharges.

Date of Government Version: 04/03/2008
Date Data Arrived at EDR: 04/03/2008
Date Made Active in Reports: 04/14/2008
Number of Days to Update: 11

Source: California Region Water Quality Control Board Santa Ana Region (8)
Telephone: 951-782-3298
Last EDR Contact: 09/12/2011
Next Scheduled EDR Contact: 12/26/2011
Data Release Frequency: No Update Planned

SLIC REG 9: Spills, Leaks, Investigation & Cleanup Cost Recovery Listing
The SLIC (Spills, Leaks, Investigations and Cleanup) program is designed to protect and restore water quality from spills, leaks, and similar discharges.

Date of Government Version: 09/10/2007
Date Data Arrived at EDR: 09/11/2007
Date Made Active in Reports: 09/28/2007
Number of Days to Update: 17

Source: California Regional Water Quality Control Board San Diego Region (9)
Telephone: 858-467-2980
Last EDR Contact: 08/08/2011
Next Scheduled EDR Contact: 11/21/2011
Data Release Frequency: No Update Planned

***Lists of state and tribal registered storage tanks***

FEMA UST: Underground Storage Tank Listing
A listing of all FEMA owned underground storage tanks.

Date of Government Version: 08/12/2024
Date Data Arrived at EDR: 10/30/2024
Date Made Active in Reports: 01/14/2025
Number of Days to Update: 76

Source: FEMA
Telephone: 202-646-5797
Last EDR Contact: 12/23/2024
Next Scheduled EDR Contact: 04/14/2025
Data Release Frequency: Varies

# GOVERNMENT RECORDS SEARCHED / DATA CURRENCY TRACKING

UST: Active UST Facilities
Active UST facilities gathered from the local regulatory agencies

Date of Government Version: 08/28/2024
Date Data Arrived at EDR: 08/28/2024
Date Made Active in Reports: 08/30/2024
Number of Days to Update: 2
Source: SWRCB
Telephone: 916-341-5851
Last EDR Contact: 11/26/2024
Next Scheduled EDR Contact: 03/17/2025
Data Release Frequency: Semi-Annually

UST CLOSURE: Proposed Closure of Underground Storage Tank (UST) Cases
UST cases that are being considered for closure by either the State Water Resources Control Board or the Executive Director have been posted for a 60-day public comment period. UST Case Closures being proposed for consideration by the State Water Resources Control Board. These are primarily UST cases that meet closure criteria under the decisional framework in State Water Board Resolution No. 92-49 and other Board orders. UST Case Closures proposed for consideration by the Executive Director pursuant to State Water Board Resolution No. 2012-0061. These are cases that meet the criteria of the Low-Threat UST Case Closure Policy. UST Case Closure Review Denials and Approved Orders.

Date of Government Version: 11/25/2024
Date Data Arrived at EDR: 12/03/2024
Date Made Active in Reports: 01/07/2025
Number of Days to Update: 35
Source: State Water Resources Control Board
Telephone: 916-327-7844
Last EDR Contact: 12/03/2024
Next Scheduled EDR Contact: 03/17/2025
Data Release Frequency: Varies

MILITARY UST SITES: Military UST Sites (GEOTRACKER)
Military ust sites

Date of Government Version: 08/28/2024
Date Data Arrived at EDR: 08/28/2024
Date Made Active in Reports: 08/29/2024
Number of Days to Update: 1
Source: State Water Resources Control Board
Telephone: 866-480-1028
Last EDR Contact: 11/26/2024
Next Scheduled EDR Contact: 03/17/2025
Data Release Frequency: Varies

AST: Aboveground Petroleum Storage Tank Facilities
A listing of aboveground storage tank petroleum storage tank locations.

Date of Government Version: 07/06/2016
Date Data Arrived at EDR: 07/12/2016
Date Made Active in Reports: 09/19/2016
Number of Days to Update: 69
Source: California Environmental Protection Agency
Telephone: 916-327-5092
Last EDR Contact: 12/04/2024
Next Scheduled EDR Contact: 03/24/2025
Data Release Frequency: Varies

INDIAN UST R7: Underground Storage Tanks on Indian Land
The Indian Underground Storage Tank (UST) database provides information about underground storage tanks on Indian land in EPA Region 7 (Iowa, Kansas, Missouri, Nebraska, and 9 Tribal Nations).

Date of Government Version: 05/14/2024
Date Data Arrived at EDR: 05/30/2024
Date Made Active in Reports: 08/28/2024
Number of Days to Update: 90
Source: EPA Region 7
Telephone: 913-551-7003
Last EDR Contact: 01/16/2025
Next Scheduled EDR Contact: 04/28/2025
Data Release Frequency: Varies

INDIAN UST R5: Underground Storage Tanks on Indian Land
The Indian Underground Storage Tank (UST) database provides information about underground storage tanks on Indian land in EPA Region 5 (Michigan, Minnesota and Wisconsin and Tribal Nations).

Date of Government Version: 04/11/2024
Date Data Arrived at EDR: 05/30/2024
Date Made Active in Reports: 08/28/2024
Number of Days to Update: 90
Source: EPA Region 5
Telephone: 312-886-6136
Last EDR Contact: 01/16/2025
Next Scheduled EDR Contact: 04/28/2025
Data Release Frequency: Varies

INDIAN UST R1: Underground Storage Tanks on Indian Land

The Indian Underground Storage Tank (UST) database provides information about underground storage tanks on Indian land in EPA Region 1 (Connecticut, Maine, Massachusetts, New Hampshire, Rhode Island, Vermont and ten Tribal Nations).

Date of Government Version: 05/14/2024
Date Data Arrived at EDR: 05/30/2024
Date Made Active in Reports: 08/28/2024
Number of Days to Update: 90

Source: EPA, Region 1
Telephone: 617-918-1313
Last EDR Contact: 01/16/2025
Next Scheduled EDR Contact: 04/28/2025
Data Release Frequency: Varies

INDIAN UST R8: Underground Storage Tanks on Indian Land

The Indian Underground Storage Tank (UST) database provides information about underground storage tanks on Indian land in EPA Region 8 (Colorado, Montana, North Dakota, South Dakota, Utah, Wyoming and 27 Tribal Nations).

Date of Government Version: 05/14/2024
Date Data Arrived at EDR: 05/30/2024
Date Made Active in Reports: 08/28/2024
Number of Days to Update: 90

Source: EPA Region 8
Telephone: 303-312-6137
Last EDR Contact: 01/16/2025
Next Scheduled EDR Contact: 04/28/2025
Data Release Frequency: Varies

INDIAN UST R6: Underground Storage Tanks on Indian Land

The Indian Underground Storage Tank (UST) database provides information about underground storage tanks on Indian land in EPA Region 6 (Louisiana, Arkansas, Oklahoma, New Mexico, Texas and 65 Tribes).

Date of Government Version: 05/14/2024
Date Data Arrived at EDR: 05/30/2024
Date Made Active in Reports: 08/28/2024
Number of Days to Update: 90

Source: EPA Region 6
Telephone: 214-665-7591
Last EDR Contact: 01/16/2025
Next Scheduled EDR Contact: 04/28/2025
Data Release Frequency: Varies

INDIAN UST R4: Underground Storage Tanks on Indian Land

The Indian Underground Storage Tank (UST) database provides information about underground storage tanks on Indian land in EPA Region 4 (Alabama, Florida, Georgia, Kentucky, Mississippi, North Carolina, South Carolina, Tennessee and Tribal Nations)

Date of Government Version: 05/14/2024
Date Data Arrived at EDR: 05/30/2024
Date Made Active in Reports: 08/28/2024
Number of Days to Update: 90

Source: EPA Region 4
Telephone: 404-562-9424
Last EDR Contact: 01/16/2025
Next Scheduled EDR Contact: 07/29/2024
Data Release Frequency: Varies

INDIAN UST R9: Underground Storage Tanks on Indian Land

The Indian Underground Storage Tank (UST) database provides information about underground storage tanks on Indian land in EPA Region 9 (Arizona, California, Hawaii, Nevada, the Pacific Islands, and Tribal Nations).

Date of Government Version: 05/14/2024
Date Data Arrived at EDR: 05/30/2024
Date Made Active in Reports: 08/28/2024
Number of Days to Update: 90

Source: EPA Region 9
Telephone: 415-972-3368
Last EDR Contact: 01/16/2025
Next Scheduled EDR Contact: 04/28/2025
Data Release Frequency: Varies

INDIAN UST R10: Underground Storage Tanks on Indian Land

The Indian Underground Storage Tank (UST) database provides information about underground storage tanks on Indian land in EPA Region 10 (Alaska, Idaho, Oregon, Washington, and Tribal Nations).

Date of Government Version: 05/14/2024
Date Data Arrived at EDR: 05/30/2024
Date Made Active in Reports: 08/28/2024
Number of Days to Update: 90

Source: EPA Region 10
Telephone: 206-553-2857
Last EDR Contact: 01/16/2025
Next Scheduled EDR Contact: 04/28/2025
Data Release Frequency: Varies

***Lists of state and tribal voluntary cleanup sites***

INDIAN VCP R7: Voluntary Cleanup Priority Lisitng
A listing of voluntary cleanup priority sites located on Indian Land located in Region 7.

Date of Government Version: 03/20/2008
Date Data Arrived at EDR: 04/22/2008
Date Made Active in Reports: 05/19/2008
Number of Days to Update: 27

Source: EPA, Region 7
Telephone: 913-551-7365
Last EDR Contact: 07/08/2021
Next Scheduled EDR Contact: 07/20/2009
Data Release Frequency: Varies

INDIAN VCP R1: Voluntary Cleanup Priority Listing
A listing of voluntary cleanup priority sites located on Indian Land located in Region 1.

Date of Government Version: 07/27/2015
Date Data Arrived at EDR: 09/29/2015
Date Made Active in Reports: 02/18/2016
Number of Days to Update: 142

Source: EPA, Region 1
Telephone: 617-918-1102
Last EDR Contact: 12/10/2024
Next Scheduled EDR Contact: 03/31/2025
Data Release Frequency: Varies

VCP: Voluntary Cleanup Program Properties
Contains low threat level properties with either confirmed or unconfirmed releases and the project proponents have request that DTSC oversee investigation and/or cleanup activities and have agreed to provide coverage for DTSC's costs.

Date of Government Version: 10/21/2024
Date Data Arrived at EDR: 10/22/2024
Date Made Active in Reports: 01/10/2025
Number of Days to Update: 80

Source: Department of Toxic Substances Control
Telephone: 916-323-3400
Last EDR Contact: 01/22/2025
Next Scheduled EDR Contact: 05/05/2025
Data Release Frequency: Quarterly

***Lists of state and tribal brownfield sites***

BROWNFIELDS: Considered Brownfieds Sites Listing
A listing of sites the SWRCB considers to be Brownfields since these are sites have come to them through the MOA Process.

Date of Government Version: 09/16/2024
Date Data Arrived at EDR: 09/17/2024
Date Made Active in Reports: 12/02/2024
Number of Days to Update: 76

Source: State Water Resources Control Board
Telephone: 916-323-7905
Last EDR Contact: 12/11/2024
Next Scheduled EDR Contact: 03/31/2025
Data Release Frequency: Quarterly

**ADDITIONAL ENVIRONMENTAL RECORDS**

***Local Brownfield lists***

US BROWNFIELDS: A Listing of Brownfields Sites
Brownfields are real property, the expansion, redevelopment, or reuse of which may be complicated by the presence or potential presence of a hazardous substance, pollutant, or contaminant. Cleaning up and reinvesting in these properties takes development pressures off of undeveloped, open land, and both improves and protects the environment. Assessment, Cleanup and Redevelopment Exchange System (ACRES) stores information reported by EPA Brownfields grant recipients on brownfields properties assessed or cleaned up with grant funding as well as information on Targeted Brownfields Assessments performed by EPA Regions. A listing of ACRES Brownfield sites is obtained from Cleanups in My Community. Cleanups in My Community provides information on Brownfields properties for which information is reported back to EPA, as well as areas served by Brownfields grant programs.

Date of Government Version: 09/09/2024
Date Data Arrived at EDR: 09/11/2024
Date Made Active in Reports: 12/06/2024
Number of Days to Update: 86

Source: Environmental Protection Agency
Telephone: 202-566-2777
Last EDR Contact: 12/12/2024
Next Scheduled EDR Contact: 03/24/2025
Data Release Frequency: Semi-Annually

***Local Lists of Landfill / Solid Waste Disposal Sites***

WMUDS/SWAT: Waste Management Unit Database

Waste Management Unit Database System. WMUDS is used by the State Water Resources Control Board staff and the Regional Water Quality Control Boards for program tracking and inventory of waste management units. WMUDS is composed of the following databases: Facility Information, Scheduled Inspections Information, Waste Management Unit Information, SWAT Program Information, SWAT Report Summary Information, SWAT Report Summary Data, Chapter 15 (formerly Subchapter 15) Information, Chapter 15 Monitoring Parameters, TPCA Program Information, RCRA Program Information, Closure Information, and Interested Parties Information.

Date of Government Version: 04/01/2000
Date Data Arrived at EDR: 04/10/2000
Date Made Active in Reports: 05/10/2000
Number of Days to Update: 30

Source: State Water Resources Control Board
Telephone: 916-227-4448
Last EDR Contact: 01/15/2025
Next Scheduled EDR Contact: 05/05/2025
Data Release Frequency: No Update Planned

SWRCY: Recycler Database

A listing of recycling facilities in California.

Date of Government Version: 08/28/2024
Date Data Arrived at EDR: 08/28/2024
Date Made Active in Reports: 08/29/2024
Number of Days to Update: 1

Source: Department of Conservation
Telephone: 916-323-3836
Last EDR Contact: 12/03/2024
Next Scheduled EDR Contact: 03/17/2025
Data Release Frequency: Quarterly

HAULERS: Registered Waste Tire Haulers Listing

A listing of registered waste tire haulers.

Date of Government Version: 11/13/2024
Date Data Arrived at EDR: 11/15/2024
Date Made Active in Reports: 12/12/2024
Number of Days to Update: 27

Source: Integrated Waste Management Board
Telephone: 916-341-6422
Last EDR Contact: 01/30/2025
Next Scheduled EDR Contact: 05/19/2025
Data Release Frequency: Varies

INDIAN ODI: Report on the Status of Open Dumps on Indian Lands

Location of open dumps on Indian land.

Date of Government Version: 12/31/1998
Date Data Arrived at EDR: 12/03/2007
Date Made Active in Reports: 01/24/2008
Number of Days to Update: 52

Source: Environmental Protection Agency
Telephone: 703-308-8245
Last EDR Contact: 01/16/2025
Next Scheduled EDR Contact: 05/05/2025
Data Release Frequency: Varies

DEBRIS REGION 9: Torres Martinez Reservation Illegal Dump Site Locations

A listing of illegal dump sites location on the Torres Martinez Indian Reservation located in eastern Riverside County and northern Imperial County, California.

Date of Government Version: 01/12/2009
Date Data Arrived at EDR: 05/07/2009
Date Made Active in Reports: 09/21/2009
Number of Days to Update: 137

Source: EPA, Region 9
Telephone: 415-947-4219
Last EDR Contact: 01/23/2025
Next Scheduled EDR Contact: 04/28/2025
Data Release Frequency: No Update Planned

ODI: Open Dump Inventory

An open dump is defined as a disposal facility that does not comply with one or more of the Part 257 or Part 258 Subtitle D Criteria.

Date of Government Version: 06/30/1985
Date Data Arrived at EDR: 08/09/2004
Date Made Active in Reports: 09/17/2004
Number of Days to Update: 39

Source: Environmental Protection Agency
Telephone: 800-424-9346
Last EDR Contact: 06/09/2004
Next Scheduled EDR Contact: N/A
Data Release Frequency: No Update Planned

IHS OPEN DUMPS: Open Dumps on Indian Land

A listing of all open dumps located on Indian Land in the United States.

Date of Government Version: 02/07/2024
Date Data Arrived at EDR: 11/13/2024
Date Made Active in Reports: 11/19/2024
Number of Days to Update: 6

Source: Department of Health & Human Serivces, Indian Health Service
Telephone: 301-443-1452
Last EDR Contact: 12/09/2024
Next Scheduled EDR Contact: 05/05/2025
Data Release Frequency: Varies

***Local Lists of Hazardous waste / Contaminated Sites***

US HIST CDL: National Clandestine Laboratory Register

A listing of clandestine drug lab locations that have been removed from the DEAs National Clandestine Laboratory Register.

Date of Government Version: 05/20/2024
Date Data Arrived at EDR: 08/19/2024
Date Made Active in Reports: 10/09/2024
Number of Days to Update: 51

Source: Drug Enforcement Administration
Telephone: 202-307-1000
Last EDR Contact: 11/22/2024
Next Scheduled EDR Contact: 03/03/2025
Data Release Frequency: No Update Planned

HIST CAL-SITES: Calsites Database

The Calsites database contains potential or confirmed hazardous substance release properties. In 1996, California EPA reevaluated and significantly reduced the number of sites in the Calsites database. No longer updated by the state agency. It has been replaced by ENVIROSTOR.

Date of Government Version: 08/08/2005
Date Data Arrived at EDR: 08/03/2006
Date Made Active in Reports: 08/24/2006
Number of Days to Update: 21

Source: Department of Toxic Substance Control
Telephone: 916-323-3400
Last EDR Contact: 02/23/2009
Next Scheduled EDR Contact: 05/25/2009
Data Release Frequency: No Update Planned

SCH: School Property Evaluation Program

This category contains proposed and existing school sites that are being evaluated by DTSC for possible hazardous materials contamination. In some cases, these properties may be listed in the CalSites category depending on the level of threat to public health and safety or the environment they pose.

Date of Government Version: 10/21/2024
Date Data Arrived at EDR: 10/22/2024
Date Made Active in Reports: 01/10/2025
Number of Days to Update: 80

Source: Department of Toxic Substances Control
Telephone: 916-323-3400
Last EDR Contact: 01/22/2025
Next Scheduled EDR Contact: 05/05/2025
Data Release Frequency: Quarterly

CDL: Clandestine Drug Labs

A listing of drug lab locations. Listing of a location in this database does not indicate that any illegal drug lab materials were or were not present there, and does not constitute a determination that the location either requires or does not require additional cleanup work.

Date of Government Version: 12/31/2022
Date Data Arrived at EDR: 03/21/2024
Date Made Active in Reports: 06/12/2024
Number of Days to Update: 83

Source: Department of Toxic Substances Control
Telephone: 916-255-6504
Last EDR Contact: 12/23/2024
Next Scheduled EDR Contact: 05/12/2025
Data Release Frequency: Varies

CERS HAZ WASTE: California Environmental Reporting System Hazardous Waste

List of sites in the California Environmental Protection Agency (CalEPA) Regulated Site Portal which fall under the Hazardous Chemical Management, Hazardous Waste Onsite Treatment, Household Hazardous Waste Collection, Hazardous Waste Generator, and RCRA LQ HW Generator programs.

Date of Government Version: 10/15/2024
Date Data Arrived at EDR: 10/16/2024
Date Made Active in Reports: 12/31/2024
Number of Days to Update: 76

Source: CalEPA
Telephone: 916-323-2514
Last EDR Contact: 01/14/2025
Next Scheduled EDR Contact: 04/28/2025
Data Release Frequency: Quarterly

TOXIC PITS: Toxic Pits Cleanup Act Sites

Toxic PITS Cleanup Act Sites. TOXIC PITS identifies sites suspected of containing hazardous substances where cleanup has not yet been completed.

Date of Government Version: 07/01/1995
Date Data Arrived at EDR: 08/30/1995
Date Made Active in Reports: 09/26/1995
Number of Days to Update: 27

Source: State Water Resources Control Board
Telephone: 916-227-4364
Last EDR Contact: 01/26/2009
Next Scheduled EDR Contact: 04/27/2009
Data Release Frequency: No Update Planned

US CDL: Clandestine Drug Labs

A listing of clandestine drug lab locations. The U.S. Department of Justice ("the Department") provides this web site as a public service. It contains addresses of some locations where law enforcement agencies reported they found chemicals or other items that indicated the presence of either clandestine drug laboratories or dumpsites. In most cases, the source of the entries is not the Department, and the Department has not verified the entry and does not guarantee its accuracy. Members of the public must verify the accuracy of all entries by, for example, contacting local law enforcement and local health departments.

Date of Government Version: 05/20/2024
Date Data Arrived at EDR: 08/19/2024
Date Made Active in Reports: 10/09/2024
Number of Days to Update: 51

Source: Drug Enforcement Administration
Telephone: 202-307-1000
Last EDR Contact: 11/22/2024
Next Scheduled EDR Contact: 03/03/2025
Data Release Frequency: Quarterly

***Local Lists of Registered Storage Tanks***

SWEEPS UST: SWEEPS UST Listing

Statewide Environmental Evaluation and Planning System. This underground storage tank listing was updated and maintained by a company contacted by the SWRCB in the early 1990's. The listing is no longer updated or maintained. The local agency is the contact for more information on a site on the SWEEPS list.

Date of Government Version: 06/01/1994
Date Data Arrived at EDR: 07/07/2005
Date Made Active in Reports: 08/11/2005
Number of Days to Update: 35

Source: State Water Resources Control Board
Telephone: N/A
Last EDR Contact: 06/03/2005
Next Scheduled EDR Contact: N/A
Data Release Frequency: No Update Planned

HIST UST: Hazardous Substance Storage Container Database

The Hazardous Substance Storage Container Database is a historical listing of UST sites. Refer to local/county source for current data.

Date of Government Version: 10/15/1990
Date Data Arrived at EDR: 01/25/1991
Date Made Active in Reports: 02/12/1991
Number of Days to Update: 18

Source: State Water Resources Control Board
Telephone: 916-341-5851
Last EDR Contact: 07/26/2001
Next Scheduled EDR Contact: N/A
Data Release Frequency: No Update Planned

SAN FRANCISCO AST: Aboveground Storage Tank Site Listing

Aboveground storage tank sites

Date of Government Version: 07/29/2024
Date Data Arrived at EDR: 07/30/2024
Date Made Active in Reports: 10/17/2024
Number of Days to Update: 79

Source: San Francisco County Department of Public Health
Telephone: 415-252-3896
Last EDR Contact: 01/23/2025
Next Scheduled EDR Contact: 05/12/2025
Data Release Frequency: Varies

CERS TANKS: California Environmental Reporting System (CERS) Tanks

List of sites in the California Environmental Protection Agency (CalEPA) Regulated Site Portal which fall under the Aboveground Petroleum Storage and Underground Storage Tank regulatory programs.

Date of Government Version: 10/15/2024
Date Data Arrived at EDR: 10/16/2024
Date Made Active in Reports: 12/31/2024
Number of Days to Update: 76

Source: California Environmental Protection Agency
Telephone: 916-323-2514
Last EDR Contact: 01/14/2025
Next Scheduled EDR Contact: 04/28/2025
Data Release Frequency: Quarterly

CA FID UST: Facility Inventory Database

The Facility Inventory Database (FID) contains a historical listing of active and inactive underground storage tank locations from the State Water Resource Control Board. Refer to local/county source for current data.

Date of Government Version: 10/31/1994
Date Data Arrived at EDR: 09/05/1995
Date Made Active in Reports: 09/29/1995
Number of Days to Update: 24

Source: California Environmental Protection Agency
Telephone: 916-341-5851
Last EDR Contact: 12/28/1998
Next Scheduled EDR Contact: N/A
Data Release Frequency: No Update Planned

***Local Land Records***

LIENS: Environmental Liens Listing

A listing of property locations with environmental liens for California where DTSC is a lien holder.

Date of Government Version: 11/26/2024
Date Data Arrived at EDR: 12/03/2024
Date Made Active in Reports: 12/31/2024
Number of Days to Update: 28

Source: Department of Toxic Substances Control
Telephone: 916-323-3400
Last EDR Contact: 11/19/2024
Next Scheduled EDR Contact: 03/10/2025
Data Release Frequency: Varies

LIENS 2: CERCLA Lien Information

A Federal CERCLA ('Superfund') lien can exist by operation of law at any site or property at which EPA has spent Superfund monies. These monies are spent to investigate and address releases and threatened releases of contamination. CERCLIS provides information as to the identity of these sites and properties.

Date of Government Version: 12/19/2024
Date Data Arrived at EDR: 01/02/2025
Date Made Active in Reports: 01/21/2025
Number of Days to Update: 19

Source: Environmental Protection Agency
Telephone: 202-564-6023
Last EDR Contact: 02/03/2025
Next Scheduled EDR Contact: 04/07/2025
Data Release Frequency: Semi-Annually

DEED: Deed Restriction Listing

Site Mitigation and Brownfields Reuse Program Facility Sites with Deed Restrictions & Hazardous Waste Management Program Facility Sites with Deed / Land Use Restriction. The DTSC Site Mitigation and Brownfields Reuse Program (SMBRP) list includes sites cleaned up under the program's oversight and generally does not include current or former hazardous waste facilities that required a hazardous waste facility permit. The list represents deed restrictions that are active. Some sites have multiple deed restrictions. The DTSC Hazardous Waste Management Program (HWMP) has developed a list of current or former hazardous waste facilities that have a recorded land use restriction at the local county recorder's office. The land use restrictions on this list were required by the DTSC HWMP as a result of the presence of hazardous substances that remain on site after the facility (or part of the facility) has been closed or cleaned up. The types of land use restriction include deed notice, deed restriction, or a land use restriction that binds current and future owners.

Date of Government Version: 08/22/2024
Date Data Arrived at EDR: 08/22/2024
Date Made Active in Reports: 11/05/2024
Number of Days to Update: 75

Source: DTSC and SWRCB
Telephone: 916-323-3400
Last EDR Contact: 11/20/2024
Next Scheduled EDR Contact: 03/10/2025
Data Release Frequency: Semi-Annually

***Records of Emergency Release Reports***

HMIRS: Hazardous Materials Information Reporting System

Hazardous Materials Incident Report System. HMIRS contains hazardous material spill incidents reported to DOT.

Date of Government Version: 06/14/2024
Date Data Arrived at EDR: 06/17/2024
Date Made Active in Reports: 06/24/2024
Number of Days to Update: 7

Source: U.S. Department of Transportation
Telephone: 202-366-4555
Last EDR Contact: 12/11/2024
Next Scheduled EDR Contact: 03/31/2025
Data Release Frequency: Quarterly

CHMIRS: California Hazardous Material Incident Report System

California Hazardous Material Incident Reporting System. CHMIRS contains information on reported hazardous material incidents (accidental releases or spills).

Date of Government Version: 08/01/2024
Date Data Arrived at EDR: 10/16/2024
Date Made Active in Reports: 12/31/2024
Number of Days to Update: 76

Source: Office of Emergency Services
Telephone: 916-845-8400
Last EDR Contact: 01/14/2025
Next Scheduled EDR Contact: 04/28/2025
Data Release Frequency: Semi-Annually

LDS: Land Disposal Sites Listing (GEOTRACKER)

Land Disposal sites (Landfills) included in GeoTracker. GeoTracker is the Water Boards data management system for sites that impact, or have the potential to impact, water quality in California, with emphasis on groundwater.

Date of Government Version: 08/28/2024
Date Data Arrived at EDR: 08/28/2024
Date Made Active in Reports: 08/30/2024
Number of Days to Update: 2

Source: State Water Qualilty Control Board
Telephone: 866-480-1028
Last EDR Contact: 11/26/2024
Next Scheduled EDR Contact: 03/17/2025
Data Release Frequency: Quarterly

MCS: Military Cleanup Sites Listing (GEOTRACKER)

Military sites (consisting of: Military UST sites; Military Privatized sites; and Military Cleanup sites [formerly known as DoD non UST]) included in GeoTracker. GeoTracker is the Water Boards data management system for sites that impact, or have the potential to impact, water quality in California, with emphasis on groundwater.

Date of Government Version: 08/28/2024
Date Data Arrived at EDR: 08/28/2024
Date Made Active in Reports: 08/30/2024
Number of Days to Update: 2

Source: State Water Resources Control Board
Telephone: 866-480-1028
Last EDR Contact: 11/26/2024
Next Scheduled EDR Contact: 03/17/2025
Data Release Frequency: Quarterly

SPILLS 90: SPILLS90 data from FirstSearch

Spills 90 includes those spill and release records available exclusively from FirstSearch databases. Typically, they may include chemical, oil and/or hazardous substance spills recorded after 1990. Duplicate records that are already included in EDR incident and release records are not included in Spills 90.

Date of Government Version: 06/06/2012
Date Data Arrived at EDR: 01/03/2013
Date Made Active in Reports: 02/22/2013
Number of Days to Update: 50

Source: FirstSearch
Telephone: N/A
Last EDR Contact: 01/03/2013
Next Scheduled EDR Contact: N/A
Data Release Frequency: No Update Planned

***Other Ascertainable Records***

RCRA NonGen / NLR: RCRA - Non Generators / No Longer Regulated

RCRAInfo is EPA's comprehensive information system, providing access to data supporting the Resource Conservation and Recovery Act (RCRA) of 1976 and the Hazardous and Solid Waste Amendments (HSWA) of 1984. The database includes selective information on sites which generate, transport, store, treat and/or dispose of hazardous waste as defined by the Resource Conservation and Recovery Act (RCRA). Non-Generators do not presently generate hazardous waste.

Date of Government Version: 09/16/2024
Date Data Arrived at EDR: 09/17/2024
Date Made Active in Reports: 12/06/2024
Number of Days to Update: 80

Source: Environmental Protection Agency
Telephone: (415) 495-8895
Last EDR Contact: 12/12/2024
Next Scheduled EDR Contact: 03/31/2025
Data Release Frequency: Quarterly

FUDS: Formerly Used Defense Sites

The listing includes locations of Formerly Used Defense Sites properties where the US Army Corps of Engineers is actively working or will take necessary cleanup actions.

Date of Government Version: 10/01/2024
Date Data Arrived at EDR: 11/12/2024
Date Made Active in Reports: 01/21/2025
Number of Days to Update: 70

Source: U.S. Army Corps of Engineers
Telephone: 202-528-4285
Last EDR Contact: 02/11/2025
Next Scheduled EDR Contact: 05/26/2025
Data Release Frequency: Varies

DOD: Department of Defense Sites

This data set consists of federally owned or administered lands, administered by the Department of Defense, that have any area equal to or greater than 640 acres of the United States, Puerto Rico, and the U.S. Virgin Islands.

Date of Government Version: 06/07/2021
Date Data Arrived at EDR: 07/13/2021
Date Made Active in Reports: 03/09/2022
Number of Days to Update: 239

Source: USGS
Telephone: 888-275-8747
Last EDR Contact: 01/07/2025
Next Scheduled EDR Contact: 04/21/2025
Data Release Frequency: Varies

FEDLAND: Federal and Indian Lands

Federally and Indian administrated lands of the United States. Lands included are administrated by: Army Corps of Engineers, Bureau of Reclamation, National Wild and Scenic River, National Wildlife Refuge, Public Domain Land, Wilderness, Wilderness Study Area, Wildlife Management Area, Bureau of Indian Affairs, Bureau of Land Management, Department of Justice, Forest Service, Fish and Wildlife Service, National Park Service.

Date of Government Version: 04/02/2018
Date Data Arrived at EDR: 04/11/2018
Date Made Active in Reports: 11/06/2019
Number of Days to Update: 574

Source: U.S. Geological Survey
Telephone: 888-275-8747
Last EDR Contact: 12/30/2024
Next Scheduled EDR Contact: 04/14/2025
Data Release Frequency: N/A

SCRD DRYCLEANERS: State Coalition for Remediation of Drycleaners Listing

The State Coalition for Remediation of Drycleaners was established in 1998, with support from the U.S. EPA Office of Superfund Remediation and Technology Innovation. It is comprised of representatives of states with established drycleaner remediation programs. Currently the member states are Alabama, Connecticut, Florida, Illinois, Kansas, Minnesota, Missouri, North Carolina, Oregon, South Carolina, Tennessee, Texas, and Wisconsin.

Date of Government Version: 07/30/2021
Date Data Arrived at EDR: 02/03/2023
Date Made Active in Reports: 02/10/2023
Number of Days to Update: 7

Source: Environmental Protection Agency
Telephone: 615-532-8599
Last EDR Contact: 02/03/2025
Next Scheduled EDR Contact: 05/19/2025
Data Release Frequency: Varies

US FIN ASSUR: Financial Assurance Information

All owners and operators of facilities that treat, store, or dispose of hazardous waste are required to provide proof that they will have sufficient funds to pay for the clean up, closure, and post-closure care of their facilities.

Date of Government Version: 09/16/2024
Date Data Arrived at EDR: 09/17/2024
Date Made Active in Reports: 12/20/2024
Number of Days to Update: 94

Source: Environmental Protection Agency
Telephone: 202-566-1917
Last EDR Contact: 12/12/2024
Next Scheduled EDR Contact: 03/31/2025
Data Release Frequency: Quarterly

EPA WATCH LIST: EPA Watch List

EPA maintains a "Watch List" to facilitate dialogue between EPA, state and local environmental agencies on enforcement matters relating to facilities with alleged violations identified as either significant or high priority. Being on the Watch List does not mean that the facility has actually violated the law only that an investigation by EPA or a state or local environmental agency has led those organizations to allege that an unproven violation has in fact occurred. Being on the Watch List does not represent a higher level of concern regarding the alleged violations that were detected, but instead indicates cases requiring additional dialogue between EPA, state and local agencies - primarily because of the length of time the alleged violation has gone unaddressed or unresolved.

Date of Government Version: 08/30/2013
Date Data Arrived at EDR: 03/21/2014
Date Made Active in Reports: 06/17/2014
Number of Days to Update: 88

Source: Environmental Protection Agency
Telephone: 617-520-3000
Last EDR Contact: 01/27/2025
Next Scheduled EDR Contact: 05/12/2025
Data Release Frequency: No Update Planned

2020 COR ACTION: 2020 Corrective Action Program List

The EPA has set ambitious goals for the RCRA Corrective Action program by creating the 2020 Corrective Action Universe. This RCRA cleanup baseline includes facilities expected to need corrective action. The 2020 universe contains a wide variety of sites. Some properties are heavily contaminated while others were contaminated but have since been cleaned up. Still others have not been fully investigated yet, and may require little or no remediation. Inclusion in the 2020 Universe does not necessarily imply failure on the part of a facility to meet its RCRA obligations.

Date of Government Version: 09/30/2017
Date Data Arrived at EDR: 05/08/2018
Date Made Active in Reports: 07/20/2018
Number of Days to Update: 73

Source: Environmental Protection Agency
Telephone: 703-308-4044
Last EDR Contact: 01/30/2025
Next Scheduled EDR Contact: 05/12/2025
Data Release Frequency: Varies

TSCA: Toxic Substances Control Act

Toxic Substances Control Act. TSCA identifies manufacturers and importers of chemical substances included on the TSCA Chemical Substance Inventory list. It includes data on the production volume of these substances by plant site.

Date of Government Version: 12/31/2020
Date Data Arrived at EDR: 06/14/2022
Date Made Active in Reports: 03/24/2023
Number of Days to Update: 283

Source: EPA
Telephone: 202-260-5521
Last EDR Contact: 12/12/2024
Next Scheduled EDR Contact: 03/24/2025
Data Release Frequency: Every 4 Years

TRIS: Toxic Chemical Release Inventory System

Toxic Release Inventory System. TRIS identifies facilities which release toxic chemicals to the air, water and land in reportable quantities under SARA Title III Section 313.

Date of Government Version: 12/31/2022
Date Data Arrived at EDR: 11/13/2023
Date Made Active in Reports: 02/07/2024
Number of Days to Update: 86

Source: EPA
Telephone: 202-566-0250
Last EDR Contact: 02/11/2025
Next Scheduled EDR Contact: 05/26/2025
Data Release Frequency: Annually

SSTS: Section 7 Tracking Systems

Section 7 of the Federal Insecticide, Fungicide and Rodenticide Act, as amended (92 Stat. 829) requires all registered pesticide-producing establishments to submit a report to the Environmental Protection Agency by March 1st each year. Each establishment must report the types and amounts of pesticides, active ingredients and devices being produced, and those having been produced and sold or distributed in the past year.

Date of Government Version: 10/15/2024
Date Data Arrived at EDR: 10/16/2024
Date Made Active in Reports: 01/14/2025
Number of Days to Update: 90

Source: EPA
Telephone: 202-564-4203
Last EDR Contact: 01/15/2025
Next Scheduled EDR Contact: 04/28/2025
Data Release Frequency: Annually

ROD: Records Of Decision

Record of Decision. ROD documents mandate a permanent remedy at an NPL (Superfund) site containing technical and health information to aid in the cleanup.

Date of Government Version: 10/24/2024
Date Data Arrived at EDR: 11/01/2024
Date Made Active in Reports: 11/19/2024
Number of Days to Update: 18

Source: EPA
Telephone: 703-416-0223
Last EDR Contact: 02/03/2025
Next Scheduled EDR Contact: 03/10/2025
Data Release Frequency: Annually

RMP: Risk Management Plans

When Congress passed the Clean Air Act Amendments of 1990, it required EPA to publish regulations and guidance for chemical accident prevention at facilities using extremely hazardous substances. The Risk Management Program Rule (RMP Rule) was written to implement Section 112(r) of these amendments. The rule, which built upon existing industry codes and standards, requires companies of all sizes that use certain flammable and toxic substances to develop a Risk Management Program, which includes a(n): Hazard assessment that details the potential effects of an accidental release, an accident history of the last five years, and an evaluation of worst-case and alternative accidental releases; Prevention program that includes safety precautions and maintenance, monitoring, and employee training measures; and Emergency response program that spells out emergency health care, employee training measures and procedures for informing the public and response agencies (e.g the fire department) should an accident occur.

Date of Government Version: 10/01/2024
Date Data Arrived at EDR: 10/23/2024
Date Made Active in Reports: 01/14/2025
Number of Days to Update: 83

Source: Environmental Protection Agency
Telephone: 202-564-8600
Last EDR Contact: 01/09/2025
Next Scheduled EDR Contact: 04/28/2025
Data Release Frequency: Varies

RAATS: RCRA Administrative Action Tracking System

RCRA Administration Action Tracking System. RAATS contains records based on enforcement actions issued under RCRA pertaining to major violators and includes administrative and civil actions brought by the EPA. For administration actions after September 30, 1995, data entry in the RAATS database was discontinued. EPA will retain a copy of the database for historical records. It was necessary to terminate RAATS because a decrease in agency resources made it impossible to continue to update the information contained in the database.

Date of Government Version: 04/17/1995
Date Data Arrived at EDR: 07/03/1995
Date Made Active in Reports: 08/07/1995
Number of Days to Update: 35

Source: EPA
Telephone: 202-564-4104
Last EDR Contact: 06/02/2008
Next Scheduled EDR Contact: 09/01/2008
Data Release Frequency: No Update Planned

PRP: Potentially Responsible Parties

A listing of verified Potentially Responsible Parties

Date of Government Version: 09/19/2023
Date Data Arrived at EDR: 10/03/2023
Date Made Active in Reports: 10/19/2023
Number of Days to Update: 16

Source: EPA
Telephone: 202-564-6023
Last EDR Contact: 02/03/2025
Next Scheduled EDR Contact: 05/12/2025
Data Release Frequency: Quarterly

PADS: PCB Activity Database System

PCB Activity Database. PADS Identifies generators, transporters, commercial storers and/or brokers and disposers of PCB's who are required to notify the EPA of such activities.

Date of Government Version: 07/01/2024
Date Data Arrived at EDR: 10/02/2024
Date Made Active in Reports: 01/10/2025
Number of Days to Update: 100

Source: EPA
Telephone: 202-566-0500
Last EDR Contact: 01/02/2025
Next Scheduled EDR Contact: 04/14/2025
Data Release Frequency: Annually

ICIS: Integrated Compliance Information System

The Integrated Compliance Information System (ICIS) supports the information needs of the national enforcement and compliance program as well as the unique needs of the National Pollutant Discharge Elimination System (NPDES) program.

Date of Government Version: 11/18/2016
Date Data Arrived at EDR: 11/23/2016
Date Made Active in Reports: 02/10/2017
Number of Days to Update: 79

Source: Environmental Protection Agency
Telephone: 202-564-2501
Last EDR Contact: 12/23/2024
Next Scheduled EDR Contact: 04/14/2025
Data Release Frequency: Quarterly

FTTS: FIFRA/ TSCA Tracking System - FIFRA (Federal Insecticide, Fungicide, & Rodenticide Act)/TSCA (Toxic Substances Control Act)

FTTS tracks administrative cases and pesticide enforcement actions and compliance activities related to FIFRA, TSCA and EPCRA (Emergency Planning and Community Right-to-Know Act). To maintain currency, EDR contacts the Agency on a quarterly basis.

Date of Government Version: 04/09/2009
Date Data Arrived at EDR: 04/16/2009
Date Made Active in Reports: 05/11/2009
Number of Days to Update: 25

Source: EPA/Office of Prevention, Pesticides and Toxic Substances
Telephone: 202-566-1667
Last EDR Contact: 08/18/2017
Next Scheduled EDR Contact: 12/04/2017
Data Release Frequency: No Update Planned

FTTS INSP: FIFRA/ TSCA Tracking System - FIFRA (Federal Insecticide, Fungicide, & Rodenticide Act)/TSCA (Toxic Substances Control Act)

A listing of FIFRA/TSCA Tracking System (FTTS) inspections and enforcements.

Date of Government Version: 04/09/2009
Date Data Arrived at EDR: 04/16/2009
Date Made Active in Reports: 05/11/2009
Number of Days to Update: 25

Source: EPA
Telephone: 202-566-1667
Last EDR Contact: 08/18/2017
Next Scheduled EDR Contact: 12/04/2017
Data Release Frequency: No Update Planned

MLTS: Material Licensing Tracking System

MLTS is maintained by the Nuclear Regulatory Commission and contains a list of approximately 8,100 sites which possess or use radioactive materials and which are subject to NRC licensing requirements. To maintain currency, EDR contacts the Agency on a quarterly basis.

Date of Government Version: 10/12/2024
Date Data Arrived at EDR: 10/17/2024
Date Made Active in Reports: 11/19/2024
Number of Days to Update: 33

Source: Nuclear Regulatory Commission
Telephone: 301-415-0717
Last EDR Contact: 01/09/2025
Next Scheduled EDR Contact: 04/28/2025
Data Release Frequency: Quarterly

COAL ASH DOE: Steam-Electric Plant Operation Data

A listing of power plants that store ash in surface ponds.

Date of Government Version: 12/31/2023
Date Data Arrived at EDR: 10/16/2024
Date Made Active in Reports: 01/14/2025
Number of Days to Update: 90

Source: Department of Energy
Telephone: 202-586-8719
Last EDR Contact: 11/20/2024
Next Scheduled EDR Contact: 03/10/2025
Data Release Frequency: Varies

COAL ASH EPA: Coal Combustion Residues Surface Impoundments List

A listing of coal combustion residues surface impoundments with high hazard potential ratings.

Date of Government Version: 01/12/2017
Date Data Arrived at EDR: 03/05/2019
Date Made Active in Reports: 11/11/2019
Number of Days to Update: 251

Source: Environmental Protection Agency
Telephone: N/A
Last EDR Contact: 11/20/2024
Next Scheduled EDR Contact: 03/10/2025
Data Release Frequency: Varies

PCB TRANSFORMER: PCB Transformer Registration Database
The database of PCB transformer registrations that includes all PCB registration submittals.

Date of Government Version: 09/13/2019
Date Data Arrived at EDR: 11/06/2019
Date Made Active in Reports: 02/10/2020
Number of Days to Update: 96
Source: Environmental Protection Agency
Telephone: 202-566-0517
Last EDR Contact: 01/30/2025
Next Scheduled EDR Contact: 05/12/2025
Data Release Frequency: Varies

RADINFO: Radiation Information Database
The Radiation Information Database (RADINFO) contains information about facilities that are regulated by U.S. Environmental Protection Agency (EPA) regulations for radiation and radioactivity.

Date of Government Version: 07/01/2019
Date Data Arrived at EDR: 07/01/2019
Date Made Active in Reports: 09/23/2019
Number of Days to Update: 84
Source: Environmental Protection Agency
Telephone: 202-343-9775
Last EDR Contact: 12/17/2024
Next Scheduled EDR Contact: 04/07/2025
Data Release Frequency: Quarterly

HIST FTTS: FIFRA/TSCA Tracking System Administrative Case Listing
A complete administrative case listing from the FIFRA/TSCA Tracking System (FTTS) for all ten EPA regions. The information was obtained from the National Compliance Database (NCDB). NCDB supports the implementation of FIFRA (Federal Insecticide, Fungicide, and Rodenticide Act) and TSCA (Toxic Substances Control Act). Some EPA regions are now closing out records. Because of that, and the fact that some EPA regions are not providing EPA Headquarters with updated records, it was decided to create a HIST FTTS database. It included records that may not be included in the newer FTTS database updates. This database is no longer updated.

Date of Government Version: 10/19/2006
Date Data Arrived at EDR: 03/01/2007
Date Made Active in Reports: 04/10/2007
Number of Days to Update: 40
Source: Environmental Protection Agency
Telephone: 202-564-2501
Last EDR Contact: 12/17/2007
Next Scheduled EDR Contact: 03/17/2008
Data Release Frequency: No Update Planned

HIST FTTS INSP: FIFRA/TSCA Tracking System Inspection & Enforcement Case Listing
A complete inspection and enforcement case listing from the FIFRA/TSCA Tracking System (FTTS) for all ten EPA regions. The information was obtained from the National Compliance Database (NCDB). NCDB supports the implementation of FIFRA (Federal Insecticide, Fungicide, and Rodenticide Act) and TSCA (Toxic Substances Control Act). Some EPA regions are now closing out records. Because of that, and the fact that some EPA regions are not providing EPA Headquarters with updated records, it was decided to create a HIST FTTS database. It included records that may not be included in the newer FTTS database updates. This database is no longer updated.

Date of Government Version: 10/19/2006
Date Data Arrived at EDR: 03/01/2007
Date Made Active in Reports: 04/10/2007
Number of Days to Update: 40
Source: Environmental Protection Agency
Telephone: 202-564-2501
Last EDR Contact: 12/17/2008
Next Scheduled EDR Contact: 03/17/2008
Data Release Frequency: No Update Planned

DOT OPS: Incident and Accident Data
Department of Transporation, Office of Pipeline Safety Incident and Accident data.

Date of Government Version: 10/04/2024
Date Data Arrived at EDR: 10/16/2024
Date Made Active in Reports: 12/06/2024
Number of Days to Update: 51
Source: Department of Transporation, Office of Pipeline Safety
Telephone: 202-366-4595
Last EDR Contact: 01/22/2025
Next Scheduled EDR Contact: 05/05/2025
Data Release Frequency: Quarterly

CONSENT: Superfund (CERCLA) Consent Decrees
Major legal settlements that establish responsibility and standards for cleanup at NPL (Superfund) sites. Released periodically by United States District Courts after settlement by parties to litigation matters.

Date of Government Version: 09/30/2024
Date Data Arrived at EDR: 10/09/2024
Date Made Active in Reports: 01/10/2025
Number of Days to Update: 93
Source: Department of Justice, Consent Decree Library
Telephone: Varies
Last EDR Contact: 12/30/2024
Next Scheduled EDR Contact: 04/14/2025
Data Release Frequency: Varies

BRS: Biennial Reporting System

The Biennial Reporting System is a national system administered by the EPA that collects data on the generation and management of hazardous waste. BRS captures detailed data from two groups: Large Quantity Generators (LQG) and Treatment, Storage, and Disposal Facilities.

Date of Government Version: 12/31/2021
Date Data Arrived at EDR: 03/09/2023
Date Made Active in Reports: 03/20/2023
Number of Days to Update: 11
Source: EPA/NTIS
Telephone: 800-424-9346
Last EDR Contact: 12/12/2024
Next Scheduled EDR Contact: 03/31/2025
Data Release Frequency: Biennially

INDIAN RESERV: Indian Reservations

This map layer portrays Indian administered lands of the United States that have any area equal to or greater than 640 acres.

Date of Government Version: 12/31/2014
Date Data Arrived at EDR: 07/14/2015
Date Made Active in Reports: 01/10/2017
Number of Days to Update: 546
Source: USGS
Telephone: 202-208-3710
Last EDR Contact: 12/30/2024
Next Scheduled EDR Contact: 04/14/2025
Data Release Frequency: Semi-Annually

FUSRAP: Formerly Utilized Sites Remedial Action Program

DOE established the Formerly Utilized Sites Remedial Action Program (FUSRAP) in 1974 to remediate sites where radioactive contamination remained from Manhattan Project and early U.S. Atomic Energy Commission (AEC) operations.

Date of Government Version: 03/03/2023
Date Data Arrived at EDR: 03/03/2023
Date Made Active in Reports: 06/09/2023
Number of Days to Update: 98
Source: Department of Energy
Telephone: 202-586-3559
Last EDR Contact: 01/23/2025
Next Scheduled EDR Contact: 05/12/2025
Data Release Frequency: Varies

UMTRA: Uranium Mill Tailings Sites

Uranium ore was mined by private companies for federal government use in national defense programs. When the mills shut down, large piles of the sand-like material (mill tailings) remain after uranium has been extracted from the ore. Levels of human exposure to radioactive materials from the piles are low; however, in some cases tailings were used as construction materials before the potential health hazards of the tailings were recognized.

Date of Government Version: 05/08/2024
Date Data Arrived at EDR: 08/14/2024
Date Made Active in Reports: 08/28/2024
Number of Days to Update: 14
Source: Department of Energy
Telephone: 505-845-0011
Last EDR Contact: 02/06/2025
Next Scheduled EDR Contact: 05/26/2025
Data Release Frequency: Varies

LEAD SMELTER 1: Lead Smelter Sites

A listing of former lead smelter site locations.

Date of Government Version: 12/19/2024
Date Data Arrived at EDR: 01/02/2025
Date Made Active in Reports: 01/21/2025
Number of Days to Update: 19
Source: Environmental Protection Agency
Telephone: 703-603-8787
Last EDR Contact: 02/03/2025
Next Scheduled EDR Contact: 04/07/2025
Data Release Frequency: Varies

LEAD SMELTER 2: Lead Smelter Sites

A list of several hundred sites in the U.S. where secondary lead smelting was done from 1931and 1964. These sites may pose a threat to public health through ingestion or inhalation of contaminated soil or dust

Date of Government Version: 04/05/2001
Date Data Arrived at EDR: 10/27/2010
Date Made Active in Reports: 12/02/2010
Number of Days to Update: 36

Source: American Journal of Public Health
Telephone: 703-305-6451
Last EDR Contact: 12/02/2009
Next Scheduled EDR Contact: N/A
Data Release Frequency: No Update Planned

US AIRS (AFS): Aerometric Information Retrieval System Facility Subsystem (AFS)

The database is a sub-system of Aerometric Information Retrieval System (AIRS). AFS contains compliance data on air pollution point sources regulated by the U.S. EPA and/or state and local air regulatory agencies. This information comes from source reports by various stationary sources of air pollution, such as electric power plants, steel mills, factories, and universities, and provides information about the air pollutants they produce. Action, air program, air program pollutant, and general level plant data. It is used to track emissions and compliance data from industrial plants.

Date of Government Version: 10/12/2016
Date Data Arrived at EDR: 10/26/2016
Date Made Active in Reports: 02/03/2017
Number of Days to Update: 100

Source: EPA
Telephone: 202-564-2496
Last EDR Contact: 09/26/2017
Next Scheduled EDR Contact: 01/08/2018
Data Release Frequency: Annually

US AIRS MINOR: Air Facility System Data

A listing of minor source facilities.

Date of Government Version: 10/12/2016
Date Data Arrived at EDR: 10/26/2016
Date Made Active in Reports: 02/03/2017
Number of Days to Update: 100

Source: EPA
Telephone: 202-564-2496
Last EDR Contact: 09/26/2017
Next Scheduled EDR Contact: 01/08/2018
Data Release Frequency: Annually

MINES VIOLATIONS: MSHA Violation Assessment Data

Mines violation and assessment information. Department of Labor, Mine Safety & Health Administration.

Date of Government Version: 10/01/2024
Date Data Arrived at EDR: 10/02/2024
Date Made Active in Reports: 10/09/2024
Number of Days to Update: 7

Source: DOL, Mine Safety & Health Admi
Telephone: 202-693-9424
Last EDR Contact: 01/02/2025
Next Scheduled EDR Contact: 03/03/2025
Data Release Frequency: Quarterly

US MINES: Mines Master Index File

Contains all mine identification numbers issued for mines active or opened since 1971. The data also includes violation information.

Date of Government Version: 11/01/2024
Date Data Arrived at EDR: 11/18/2024
Date Made Active in Reports: 02/11/2025
Number of Days to Update: 85

Source: Department of Labor, Mine Safety and Health Administration
Telephone: 303-231-5959
Last EDR Contact: 11/18/2024
Next Scheduled EDR Contact: 03/03/2025
Data Release Frequency: Semi-Annually

US MINES 2: Ferrous and Nonferrous Metal Mines Database Listing

This map layer includes ferrous (ferrous metal mines are facilities that extract ferrous metals, such as iron ore or molybdenum) and nonferrous (Nonferrous metal mines are facilities that extract nonferrous metals, such as gold, silver, copper, zinc, and lead) metal mines in the United States.

Date of Government Version: 05/02/2024
Date Data Arrived at EDR: 08/20/2024
Date Made Active in Reports: 10/09/2024
Number of Days to Update: 50

Source: USGS
Telephone: 703-648-7709
Last EDR Contact: 11/22/2024
Next Scheduled EDR Contact: 03/03/2025
Data Release Frequency: Varies

# GOVERNMENT RECORDS SEARCHED / DATA CURRENCY TRACKING

US MINES 3: Active Mines & Mineral Plants Database Listing

Active Mines and Mineral Processing Plant operations for commodities monitored by the Minerals Information Team of the USGS.

Date of Government Version: 04/14/2011
Date Data Arrived at EDR: 06/08/2011
Date Made Active in Reports: 09/13/2011
Number of Days to Update: 97

Source: USGS
Telephone: 703-648-7709
Last EDR Contact: 11/22/2024
Next Scheduled EDR Contact: 03/03/2025
Data Release Frequency: Varies

MINES MRDS: Mineral Resources Data System

Mineral Resources Data System

Date of Government Version: 08/23/2022
Date Data Arrived at EDR: 11/22/2022
Date Made Active in Reports: 02/28/2023
Number of Days to Update: 98

Source: USGS
Telephone: 703-648-6533
Last EDR Contact: 11/22/2024
Next Scheduled EDR Contact: 03/03/2025
Data Release Frequency: Varies

ABANDONED MINES: Abandoned Mines

An inventory of land and water impacted by past mining (primarily coal mining) is maintained by OSMRE to provide information needed to implement the Surface Mining Control and Reclamation Act of 1977 (SMCRA). The inventory contains information on the location, type, and extent of AML impacts, as well as, information on the cost associated with the reclamation of those problems. The inventory is based upon field surveys by State, Tribal, and OSMRE program officials. It is dynamic to the extent that it is modified as new problems are identified and existing problems are reclaimed.

Date of Government Version: 09/10/2024
Date Data Arrived at EDR: 09/11/2024
Date Made Active in Reports: 11/19/2024
Number of Days to Update: 69

Source: Department of Interior
Telephone: 202-208-2609
Last EDR Contact: 12/10/2024
Next Scheduled EDR Contact: 03/17/2025
Data Release Frequency: Quarterly

FINDS: Facility Index System/Facility Registry System

Facility Index System. FINDS contains both facility information and 'pointers' to other sources that contain more detail. EDR includes the following FINDS databases in this report: PCS (Permit Compliance System), AIRS (Aerometric Information Retrieval System), DOCKET (Enforcement Docket used to manage and track information on civil judicial enforcement cases for all environmental statutes), FURS (Federal Underground Injection Control), C-DOCKET (Criminal Docket System used to track criminal enforcement actions for all environmental statutes), FFIS (Federal Facilities Information System), STATE (State Environmental Laws and Statutes), and PADS (PCB Activity Data System).

Date of Government Version: 08/13/2024
Date Data Arrived at EDR: 08/20/2024
Date Made Active in Reports: 08/28/2024
Number of Days to Update: 8

Source: EPA
Telephone: (415) 947-8000
Last EDR Contact: 11/20/2024
Next Scheduled EDR Contact: 03/10/2025
Data Release Frequency: Quarterly

DOCKET HWC: Hazardous Waste Compliance Docket Listing

A complete list of the Federal Agency Hazardous Waste Compliance Docket Facilities.

Date of Government Version: 05/06/2021
Date Data Arrived at EDR: 05/21/2021
Date Made Active in Reports: 08/11/2021
Number of Days to Update: 82

Source: Environmental Protection Agency
Telephone: 202-564-0527
Last EDR Contact: 02/12/2025
Next Scheduled EDR Contact: 06/02/2025
Data Release Frequency: Varies

ECHO: Enforcement & Compliance History Information

ECHO provides integrated compliance and enforcement information for about 800,000 regulated facilities nationwide.

Date of Government Version: 12/21/2024
Date Data Arrived at EDR: 12/27/2024
Date Made Active in Reports: 01/10/2025
Number of Days to Update: 14

Source: Environmental Protection Agency
Telephone: 202-564-2280
Last EDR Contact: 12/27/2024
Next Scheduled EDR Contact: 04/14/2025
Data Release Frequency: Quarterly

UXO: Unexploded Ordnance Sites

A listing of unexploded ordnance site locations

Date of Government Version: 09/06/2023
Date Data Arrived at EDR: 09/13/2023
Date Made Active in Reports: 12/11/2023
Number of Days to Update: 89

Source: Department of Defense
Telephone: 703-704-1564
Last EDR Contact: 01/06/2025
Next Scheduled EDR Contact: 04/21/2025
Data Release Frequency: Varies

FUELS PROGRAM: EPA Fuels Program Registered Listing

This listing includes facilities that are registered under the Part 80 (Code of Federal Regulations) EPA Fuels Programs. All companies now are required to submit new and updated registrations.

Date of Government Version: 11/08/2024
Date Data Arrived at EDR: 11/08/2024
Date Made Active in Reports: 01/14/2025
Number of Days to Update: 67

Source: EPA
Telephone: 800-385-6164
Last EDR Contact: 11/08/2024
Next Scheduled EDR Contact: 02/24/2025
Data Release Frequency: Quarterly

PFAS NPL: Superfund Sites with PFAS Detections Information

EPA's Office of Land and Emergency Management and EPA Regional Offices maintain data describing what is known about site investigations, contamination, and remedial actions under the Comprehensive Environmental Response, Compensation, and Liability Act (CERCLA) where PFAS is present in the environment.

Date of Government Version: 12/30/2024
Date Data Arrived at EDR: 01/02/2025
Date Made Active in Reports: 01/10/2025
Number of Days to Update: 8

Source: Environmental Protection Agency
Telephone: 703-603-8895
Last EDR Contact: 01/02/2025
Next Scheduled EDR Contact: 04/14/2025
Data Release Frequency: Varies

PFAS FEDERAL SITES: Federal Sites PFAS Information

Several federal entities, such as the federal Superfund program, Department of Defense, National Aeronautics and Space Administration, Department of Transportation, and Department of Energy provided information for sites with known or suspected detections at federal facilities.

Date of Government Version: 12/30/2024
Date Data Arrived at EDR: 01/02/2025
Date Made Active in Reports: 01/10/2025
Number of Days to Update: 8

Source: Environmental Protection Agency
Telephone: 202-272-0167
Last EDR Contact: 01/02/2025
Next Scheduled EDR Contact: 04/14/2025
Data Release Frequency: Varies

PFAS TRIS: List of PFAS Added to the TRI

Section 7321 of the National Defense Authorization Act for Fiscal Year 2020 (NDAA) immediately added certain per- and polyfluoroalkyl substances (PFAS) to the list of chemicals covered by the Toxics Release Inventory (TRI) under Section 313 of the Emergency Planning and Community Right-to-Know Act (EPCRA) and provided a framework for additional PFAS to be added to TRI on an annual basis.

Date of Government Version: 12/30/2024
Date Data Arrived at EDR: 01/02/2025
Date Made Active in Reports: 01/10/2025
Number of Days to Update: 8

Source: Environmental Protection Agency
Telephone: 202-566-0250
Last EDR Contact: 01/02/2025
Next Scheduled EDR Contact: 04/14/2025
Data Release Frequency: Varies

PFAS TSCA: PFAS Manufacture and Imports Information

EPA issued the Chemical Data Reporting (CDR) Rule under the Toxic Substances Control Act (TSCA) and requires chemical manufacturers and facilities that manufacture or import chemical substances to report data to EPA. EPA publishes non-confidential business information (non-CBI) and includes descriptive information about each site, corporate parent, production volume, other manufacturing information, and processing and use information.

Date of Government Version: 12/30/2024
Date Data Arrived at EDR: 01/02/2025
Date Made Active in Reports: 01/10/2025
Number of Days to Update: 8

Source: Environmental Protection Agency
Telephone: 202-272-0167
Last EDR Contact: 01/02/2025
Next Scheduled EDR Contact: 04/14/2025
Data Release Frequency: Varies

PFAS RCRA MANIFEST: PFAS Transfers Identified In the RCRA Database Listing

To work around the lack of PFAS waste codes in the RCRA database, EPA developed the PFAS Transfers dataset by mining e-Manifest records containing at least one of these common PFAS keywords: PFAS, PFOA, PFOS, PERFL, AFFF, GENX, GEN-X (plus the VT waste codes). These keywords were searched for in the following text fields: Manifest handling instructions (MANIFEST_HANDLING_INSTR), Non-hazardous waste description (NON_HAZ_WASTE_DESCRIPTION), DOT printed information (DOT_PRINTED_INFORMATION), Waste line handling instructions (WASTE_LINE_HANDLING_INSTR), Waste residue comments (WASTE_RESIDUE_COMMENTS).

Date of Government Version: 12/30/2024
Date Data Arrived at EDR: 01/02/2025
Date Made Active in Reports: 01/10/2025
Number of Days to Update: 8

Source: Environmental Protection Agency
Telephone: 202-272-0167
Last EDR Contact: 10/02/2024
Next Scheduled EDR Contact: 04/14/2025
Data Release Frequency: Varies

PFAS ATSDR: PFAS Contamination Site Location Listing

PFAS contamination site locations from the Department of Health & Human Services, Center for Disease Control & Prevention. ATSDR is involved at a number of PFAS-related sites, either directly or through assisting state and federal partners. As of now, most sites are related to drinking water contamination connected with PFAS production facilities or fire training areas where aqueous film-forming firefighting foam (AFFF) was regularly used.

Date of Government Version: 06/24/2020
Date Data Arrived at EDR: 03/17/2021
Date Made Active in Reports: 11/08/2022
Number of Days to Update: 601

Source: Department of Health & Human Services
Telephone: 202-741-5770
Last EDR Contact: 01/16/2025
Next Scheduled EDR Contact: 05/05/2025
Data Release Frequency: Varies

PFAS WQP: Ambient Environmental Sampling for PFAS

The Water Quality Portal (WQP) is a part of a modernized repository storing ambient sampling data for all environmental media and tissue samples. A wide range of federal, state, tribal and local governments, academic and non-governmental organizations and individuals submit project details and sampling results to this public repository. The information is commonly used for research and assessments of environmental quality.

Date of Government Version: 12/13/2024
Date Data Arrived at EDR: 01/02/2025
Date Made Active in Reports: 01/10/2025
Number of Days to Update: 8

Source: Environmental Protection Agency
Telephone: 202-272-0167
Last EDR Contact: 01/02/2025
Next Scheduled EDR Contact: 04/14/2025
Data Release Frequency: Varies

PFAS NPDES: Clean Water Act Discharge Monitoring Information

Any discharger of pollutants to waters of the United States from a point source must have a National Pollutant Discharge Elimination System (NPDES) permit. The process for obtaining limits involves the regulated entity (permittee) disclosing releases in a NPDES permit application and the permitting authority (typically the state but sometimes EPA) deciding whether to require monitoring or monitoring with limits. Caveats and Limitations: Less than half of states have required PFAS monitoring for at least one of their permittees and fewer states have established PFAS effluent limits for permittees. New rulemakings have been initiated that may increase the number of facilities monitoring for PFAS in the future.

Date of Government Version: 12/30/2024
Date Data Arrived at EDR: 01/02/2025
Date Made Active in Reports: 01/14/2025
Number of Days to Update: 12

Source: Environmental Protection Agency
Telephone: 202-272-0167
Last EDR Contact: 01/02/2025
Next Scheduled EDR Contact: 04/14/2025
Data Release Frequency: Varies

PFAS PROJECT: NORTHEASTERN UNIVERSITY PFAS PROJECT

The PFAS Contamination Site Tracker records qualitative and quantitative data from each site in a chart, specifically examining discovery, contamination levels, government response, litigation, health impacts, media coverage, and community characteristics. All data presented in the chart were extracted from government websites, such as state health departments or the Environmental Protection Agency, and news articles.

Date of Government Version: 05/19/2023
Date Data Arrived at EDR: 04/05/2024
Date Made Active in Reports: 06/06/2024
Number of Days to Update: 62

Source: Social Science Environmental Health Research Institute
Telephone: N/A
Last EDR Contact: 12/05/2024
Next Scheduled EDR Contact: 03/17/2025
Data Release Frequency: Varies

PFAS ECHO: Facilities in Industries that May Be Handling PFAS Listing

Regulators and the public have expressed interest in knowing which regulated entities may be using PFAS. EPA has developed a dataset from various sources that show which industries may be handling PFAS. Approximately 120,000 facilities subject to federal environmental programs have operated or currently operate in industry sectors with processes that may involve handling and/or release of PFAS.

Date of Government Version: 12/30/2024
Date Data Arrived at EDR: 01/02/2025
Date Made Active in Reports: 01/10/2025
Number of Days to Update: 8

Source: Environmental Protection Agency
Telephone: 202-272-0167
Last EDR Contact: 01/02/2025
Next Scheduled EDR Contact: 04/14/2025
Data Release Frequency: Varies

PFAS ECHO FIRE TRAIN: Facilities in Industries that May Be Handling PFAS Listing

A list of fire training sites was added to the Industry Sectors dataset using a keyword search on the permitted facilitys name to identify sites where fire-fighting foam may have been used in training exercises. Additionally, you may view an example spreadsheet of the subset of fire training facility data, as well as the keywords used in selecting or deselecting a facility for the subset. as well as the keywords used in selecting or deselecting a facility for the subset. These keywords were tested to maximize accuracy in selecting facilities that may use fire-fighting foam in training exercises, however, due to the lack of a required reporting field in the data systems for designating fire training sites, this methodology may not identify all fire training sites or may potentially misidentify them.

Date of Government Version: 12/30/2024
Date Data Arrived at EDR: 01/02/2025
Date Made Active in Reports: 01/10/2025
Number of Days to Update: 8

Source: Environmental Protection Agency
Telephone: 202-272-0167
Last EDR Contact: 01/02/2025
Next Scheduled EDR Contact: 04/14/2025
Data Release Frequency: Varies

PFAS PT 139 AIRPORT: All Certified Part 139 Airports PFAS Information Listing

Since July 1, 2006, all certified part 139 airports are required to have fire-fighting foam onsite that meet military specifications (MIL-F-24385) (14 CFR 139.317). To date, these military specification fire-fighting foams are fluorinated and have been historically used for training and extinguishing. The 2018 FAA Reauthorization Act has a provision stating that no later than October 2021, FAA shall not require the use of fluorinated AFFF. This provision does not prohibit the use of fluorinated AFFF at Part 139 civilian airports; it only prohibits FAA from mandating its use. The Federal Aviation Administration?s document AC 150/5210-6D - Aircraft Fire Extinguishing Agents provides guidance on Aircraft Fire Extinguishing Agents, which includes Aqueous Film Forming Foam (AFFF).

Date of Government Version: 12/30/2024
Date Data Arrived at EDR: 01/02/2025
Date Made Active in Reports: 01/10/2025
Number of Days to Update: 8

Source: Environmental Protection Agency
Telephone: 202-272-0167
Last EDR Contact: 01/02/2025
Next Scheduled EDR Contact: 04/14/2025
Data Release Frequency: Varies

AQUEOUS FOAM NRC: Aqueous Foam Related Incidents Listing

The National Response Center (NRC) serves as an emergency call center that fields initial reports for pollution and railroad incidents and forwards that information to appropriate federal/state agencies for response. The spreadsheets posted to the NRC website contain initial incident data that has not been validated or investigated by a federal/state response agency. Response center calls from 1990 to the most recent complete calendar year where there was indication of Aqueous Film Forming Foam (AFFF) usage are included in this dataset. NRC calls may reference AFFF usage in the ?Material Involved? or ?Incident Description? fields.

Date of Government Version: 12/30/2024
Date Data Arrived at EDR: 01/02/2025
Date Made Active in Reports: 01/10/2025
Number of Days to Update: 8

Source: Environmental Protection Agency
Telephone: 202-267-2675
Last EDR Contact: 01/02/2025
Next Scheduled EDR Contact: 04/14/2025
Data Release Frequency: Varies

PCS ENF: Enforcement data

No description is available for this data

Date of Government Version: 12/31/2014
Date Data Arrived at EDR: 02/05/2015
Date Made Active in Reports: 03/06/2015
Number of Days to Update: 29

Source: EPA
Telephone: 202-564-2497
Last EDR Contact: 12/23/2024
Next Scheduled EDR Contact: 04/14/2025
Data Release Frequency: Varies

PCS: Permit Compliance System

PCS is a computerized management information system that contains data on National Pollutant Discharge Elimination System (NPDES) permit holding facilities. PCS tracks the permit, compliance, and enforcement status of NPDES facilities.

Date of Government Version: 12/16/2016
Date Data Arrived at EDR: 01/06/2017
Date Made Active in Reports: 03/10/2017
Number of Days to Update: 63

Source: EPA, Office of Water
Telephone: 202-564-2496
Last EDR Contact: 12/23/2024
Next Scheduled EDR Contact: 04/14/2025
Data Release Frequency: No Update Planned

BIOSOLIDS: ICIS-NPDES Biosolids Facility Data

The data reflects compliance information about facilities in the biosolids program.

Date of Government Version: 10/13/2024
Date Data Arrived at EDR: 10/16/2024
Date Made Active in Reports: 10/23/2024
Number of Days to Update: 7

Source: Environmental Protection Agency
Telephone: 202-564-4700
Last EDR Contact: 01/14/2025
Next Scheduled EDR Contact: 04/28/2025
Data Release Frequency: Varies

UST FINDER: UST Finder Database

EPA developed UST Finder, a web map application containing a comprehensive, state-sourced national map of underground storage tank (UST) and leaking UST (LUST) data. It provides the attributes and locations of active and closed USTs, UST facilities, and LUST sites from states and from Tribal lands and US territories . UST Finder contains information about proximity of UST facilities and LUST sites to: surface and groundwater public drinking water protection areas; estimated number of private domestic wells and number of people living nearby; and flooding and wildfires.

Date of Government Version: 06/08/2023
Date Data Arrived at EDR: 10/04/2023
Date Made Active in Reports: 01/18/2024
Number of Days to Update: 106

Source: Environmental Protection Agency
Telephone: 202-564-0394
Last EDR Contact: 02/06/2025
Next Scheduled EDR Contact: 05/19/2025
Data Release Frequency: Varies

UST FINDER RELEASE: UST Finder Releases Database

US EPA’s UST Finder data is a national composite of leaking underground storage tanks. This data contains information about, and locations of, leaking underground storage tanks. Data was collected from state sources and standardized into a national profile by EPA’s Office of Underground Storage Tanks, Office of Research and Development, and the Association of State and Territorial Solid Waste Management Officials.

Date of Government Version: 06/08/2023
Date Data Arrived at EDR: 10/31/2023
Date Made Active in Reports: 01/18/2024
Number of Days to Update: 79

Source: Environmental Protecton Agency
Telephone: 202-564-0394
Last EDR Contact: 02/06/2025
Next Scheduled EDR Contact: 05/19/2025
Data Release Frequency: Semi-Annually

E MANIFEST: Hazardous Waste Electronic Manifest System

EPA established a national system for tracking hazardous waste shipments electronically. This system, known as ?e-Manifest,? will modernize the nation?s cradle-to-grave hazardous waste tracking process while saving valuable time, resources, and dollars for industry and states.

Date of Government Version: 09/16/2024
Date Data Arrived at EDR: 09/17/2024
Date Made Active in Reports: 12/20/2024
Number of Days to Update: 94

Source: Environmental Protection Agency
Telephone: 833-501-6826
Last EDR Contact: 12/12/2024
Next Scheduled EDR Contact: 03/31/2025
Data Release Frequency: Varies

PFAS: PFAS Contamination Site Location Listing

A listing of PFAS sites included in the Envirostor and GeoTracker databases. Locations of potential sources of per - and polyfluoroalkyl substances (PFAS). This does not mean that PFAS has been produced, used, or discharged at these sites.

Date of Government Version: 08/28/2024
Date Data Arrived at EDR: 08/28/2024
Date Made Active in Reports: 09/03/2024
Number of Days to Update: 6

Source: State Water Resources Control Board
Telephone: 866-480-1028
Last EDR Contact: 12/03/2024
Next Scheduled EDR Contact: 03/17/2025
Data Release Frequency: Varies

AQUEOUS FOAM: Former Fire Training Facility Assessments Listing

Airports shown on this list are those believed to use Aqueous Film Forming Foam (AFFF), and certified by the Federal Aviation Administration (FAA) under Title 14, Code of Federal Regulations (CFR), Part 139 (14 CFR Part 139). This list was created by SWRCB using information available from the FAA. Location points shown are from the latitude and longitude listed on the FAA airport master record.

Date of Government Version: 08/28/2024
Date Data Arrived at EDR: 08/28/2024
Date Made Active in Reports: 11/12/2024
Number of Days to Update: 76

Source: State Water Resources Control Board
Telephone: 916-341-5455
Last EDR Contact: 12/03/2024
Next Scheduled EDR Contact: 03/17/2025
Data Release Frequency: Varies

CA BOND EXP. PLAN: Bond Expenditure Plan

Department of Health Services developed a site-specific expenditure plan as the basis for an appropriation of Hazardous Substance Cleanup Bond Act funds. It is not updated.

Date of Government Version: 01/01/1989
Date Data Arrived at EDR: 07/27/1994
Date Made Active in Reports: 08/02/1994
Number of Days to Update: 6

Source: Department of Health Services
Telephone: 916-255-2118
Last EDR Contact: 05/31/1994
Next Scheduled EDR Contact: N/A
Data Release Frequency: No Update Planned

CHROME PLATING: Chrome Plating Facilities Listing

This listing represents chrome plating facilities the California State Water Resources Control Board staff identified as possibly being a source of Per- and polyfluoroalkyl substance (PFAS) contamination. Sites and locations were identified by staff with the Division of Water Quality in the California State Water Board. Data was collected from the CA Air Resources Board 2013 and 2018 - Cr VI emission survey, CA Emission Inventory, CA HAZ Waste discharge database and by reviewing storm water permits. Former chrome plating sites are also included that are open site investigation or remediation cases with the Regional Water Quality Control Boards and the Department of Toxic Substances Control.

Date of Government Version: 08/28/2024
Date Data Arrived at EDR: 08/28/2024
Date Made Active in Reports: 11/12/2024
Number of Days to Update: 76

Source: State Water Resources Control Board
Telephone: 916-341-5455
Last EDR Contact: 12/03/2024
Next Scheduled EDR Contact: 03/17/2025
Data Release Frequency: Varies

CORTESE: "Cortese" Hazardous Waste & Substances Sites List
The sites for the list are designated by the State Water Resource Control Board (LUST), the Integrated Waste Board (SWF/LS), and the Department of Toxic Substances Control (Cal-Sites).

Date of Government Version: 09/16/2024
Date Data Arrived at EDR: 09/17/2024
Date Made Active in Reports: 12/02/2024
Number of Days to Update: 76

Source: CAL EPA/Office of Emergency Information
Telephone: 916-323-3400
Last EDR Contact: 12/11/2024
Next Scheduled EDR Contact: 03/31/2025
Data Release Frequency: Quarterly

CUPA LIV-PLE: CUPA Facility Listing
list of facilities associated with the various CUPA programs in Livermore-Pleasanton

Date of Government Version: 09/19/2024
Date Data Arrived at EDR: 11/05/2024
Date Made Active in Reports: 01/31/2025
Number of Days to Update: 87

Source: Livermore-Pleasanton Fire Department
Telephone: 925-454-2361
Last EDR Contact: 02/06/2025
Next Scheduled EDR Contact: 05/19/2025
Data Release Frequency: Varies

DRYCLEAN SOUTH COAST: South Coast Air Quality Management District Drycleaner Listing
A listing of dry cleaners in the South Coast Air Quality Management District

Date of Government Version: 11/14/2024
Date Data Arrived at EDR: 11/15/2024
Date Made Active in Reports: 02/05/2025
Number of Days to Update: 82

Source: South Coast Air Quality Management District
Telephone: 909-396-3211
Last EDR Contact: 02/12/2025
Next Scheduled EDR Contact: 06/02/2025
Data Release Frequency: Varies

DRYCLEAN BUTTE: Butte County Air Quality Management DistrictDrycleaner Facility Listing
Butte County Air Quality Management DistrictDrycleaner Facility Listing.

Date of Government Version: 09/10/2024
Date Data Arrived at EDR: 09/11/2024
Date Made Active in Reports: 11/25/2024
Number of Days to Update: 75

Source: Butte County Air Quality Management District
Telephone: 530-332-9400
Last EDR Contact: 08/21/2024
Next Scheduled EDR Contact: 09/11/2023
Data Release Frequency: Varies

DRYCLEAN SHASTA: Shasta County Air Quality Management District District Drycleaner Facility Listing
A listing of drycleaner facility locations, for the Shasta County Air Quality Management District.

Date of Government Version: 08/29/2024
Date Data Arrived at EDR: 09/05/2024
Date Made Active in Reports: 11/13/2024
Number of Days to Update: 69

Source: Shasta County Air Quality Management District
Telephone: 530-225-5674
Last EDR Contact: 08/21/2024
Next Scheduled EDR Contact: 09/11/2023
Data Release Frequency: Varies

DRYCLEAN FEATHER RVR: Feather River Air Quality Management District Drycleaner Facility Listing
A listing of drycleaner facility locations, for the Feather River Air Quality Management District.

Date of Government Version: 03/08/2023
Date Data Arrived at EDR: 03/09/2023
Date Made Active in Reports: 06/05/2023
Number of Days to Update: 88

Source: Feather River Air Quality Management District
Telephone: 530-634-7659
Last EDR Contact: 08/21/2024
Next Scheduled EDR Contact: 09/11/2023
Data Release Frequency: Varies

DRYCLEAN AVAQMD: Antelope Valley Air Quality Management District Drycleaner Listing
A listing of dry cleaners in the Antelope Valley Air Quality Management District.

Date of Government Version: 05/29/2024
Date Data Arrived at EDR: 11/07/2024
Date Made Active in Reports: 11/22/2024
Number of Days to Update: 15

Source: Antelope Valley Air Quality Management District
Telephone: 661-723-8070
Last EDR Contact: 11/07/2024
Next Scheduled EDR Contact: 03/10/2025
Data Release Frequency: Varies

DRYCLEAN N SONOMA: Norther Sonoma County County Air Pollution Control District Drycleaner Facility Listing
A listing of drycleaner facility locations, for the Northern Sonoma County Air Pollution Control District.,

Date of Government Version: 08/23/2024
Date Data Arrived at EDR: 08/26/2024
Date Made Active in Reports: 11/05/2024
Number of Days to Update: 71

Source: Santa Barbara County Air Pollution Control District
Telephone: 707-433-5911
Last EDR Contact: 08/21/2024
Next Scheduled EDR Contact: 09/11/2023
Data Release Frequency: Varies

DRYCLEANERS: Cleaner Facilities
A list of drycleaner related facilities that have EPA ID numbers. These are facilities with certain SIC codes: power laundries, family and commercial; garment pressing and cleaner's agents; linen supply; coin-operated laundries and cleaning; drycleaning plants, except rugs; carpet and upholster cleaning; industrial launderers; laundry and garment services.

Date of Government Version: 08/28/2024
Date Data Arrived at EDR: 09/05/2024
Date Made Active in Reports: 11/13/2024
Number of Days to Update: 69

Source: Department of Toxic Substance Control
Telephone: 916-327-4498
Last EDR Contact: 12/12/2024
Next Scheduled EDR Contact: 03/10/2025
Data Release Frequency: Annually

DRYCLEAN GLENN: Glenn County Air Pollution Control District Drycleaner Facility Listing
A listing of drycleaner facility locations, for the Glenn County Air Pollution Control District.

Date of Government Version: 08/26/2024
Date Data Arrived at EDR: 08/28/2024
Date Made Active in Reports: 11/13/2024
Number of Days to Update: 77

Source: Glenn County Air Pollution Control District
Telephone: 530-934-6500
Last EDR Contact: 08/21/2024
Next Scheduled EDR Contact: 09/11/2023
Data Release Frequency: Varies

DRYCLEAN GRANT: Grant Recipients List
Assembly Bill 998 (AB 998) established the Non-Toxic Dry Cleaning Incentive Program to provide financial assistance to the dry cleaning industry to switch from systems using perchloroethylene (Perc), an identified toxic air contaminant and potential human carcinogen, to non-toxic and non-smog forming alternatives.

Date of Government Version: 12/31/2021
Date Data Arrived at EDR: 01/26/2024
Date Made Active in Reports: 04/16/2024
Number of Days to Update: 81

Source: California Air Resources Board
Telephone: 916-323-0006
Last EDR Contact: 01/23/2025
Next Scheduled EDR Contact: 05/05/2025
Data Release Frequency: Varies

DRYCLEAN YOLO-SOLANO: Yolo-Solano Air Quality Management District Drycleaner Facility Listing
A listing of drycleaner facility locations, for the Yolo-Solano Air Quality Management District.

Date of Government Version: 08/21/2024
Date Data Arrived at EDR: 08/26/2024
Date Made Active in Reports: 11/06/2024
Number of Days to Update: 72

Source: Yolo-Solano Air Quality Management District
Telephone: 530-757-3650
Last EDR Contact: 08/21/2024
Next Scheduled EDR Contact: 09/11/2023
Data Release Frequency: Varies

DRYCLEAN LAKE: Lake County Air Quality Management District Drycleaner Facility Listing
A listing of drycleaner facility locations, for the Lake County Air Quality Management District,

Date of Government Version: 02/15/2024
Date Data Arrived at EDR: 02/16/2024
Date Made Active in Reports: 05/02/2024
Number of Days to Update: 76

Source: Lake County Air Quality Management District
Telephone: 707-263-7000
Last EDR Contact: 08/21/2024
Next Scheduled EDR Contact: 09/11/2023
Data Release Frequency: Varies

DRYCLEAN SAN DIEGO: San Diego County Air Pollution Control District Drycleaner Facility Listing
A listing of drycleaner facility locations, for the San Diego County Air Pollution Control District.

Date of Government Version: 08/21/2024
Date Data Arrived at EDR: 08/28/2024
Date Made Active in Reports: 11/13/2024
Number of Days to Update: 77

Source: San Diego County Air Pollution Control District
Telephone: 858-586-2616
Last EDR Contact: 08/21/2024
Next Scheduled EDR Contact: 09/11/2023
Data Release Frequency: Varies

DRYCLEAN MENDOCINO: Mendocino County Air Quality Management District Drycleaner Facility Listing
A listing of drycleaner facility locations, for the Mendocino County Air Quality Management District.

Date of Government Version: 08/26/2024
Date Data Arrived at EDR: 09/03/2024
Date Made Active in Reports: 11/13/2024
Number of Days to Update: 71

Source: Mendocino County Air Quality Management District
Telephone: 707-463-4354
Last EDR Contact: 08/21/2024
Next Scheduled EDR Contact: 09/11/2023
Data Release Frequency: Varies

DRYCLEAN SACRAMENTO: Sacramento Metropolitan Air Quality Management DistrictDrycleaner Facility Listing
A listing of drycleaner facility locations, for the Sacramento Metropolitan Air Quality Management District.

Date of Government Version: 09/03/2024
Date Data Arrived at EDR: 09/05/2024
Date Made Active in Reports: 11/13/2024
Number of Days to Update: 69

Source: Sacramento Metropolitan Air Quality Management District
Telephone: 916-874-3958
Last EDR Contact: 08/21/2024
Next Scheduled EDR Contact: 09/11/2023
Data Release Frequency: Varies

DRYCLEAN IMPERIAL: Imperial County Air Pollution Control District Drycleaner Facility Listing
A listing of drycleaner facility locations, for the Imperial County Air Pollution Control District

Date of Government Version: 10/02/2024
Date Data Arrived at EDR: 10/03/2024
Date Made Active in Reports: 12/20/2024
Number of Days to Update: 78

Source: Imperial County Air Pollution Control District
Telephone: 442-265-1800
Last EDR Contact: 08/21/2024
Next Scheduled EDR Contact: 09/11/2023
Data Release Frequency: Varies

DRYCLEAN SAN LUIS OB: San Luis Obispo County Air Pollution Control District Drycleaner Facility Listing
A listing of drycleaner facility locations, for the San Luis Obispo County Air Pollution Control District.

Date of Government Version: 01/03/2024
Date Data Arrived at EDR: 01/04/2024
Date Made Active in Reports: 03/20/2024
Number of Days to Update: 76

Source: San Luis Obispo County Air Pollution Control District
Telephone: 805-781-5756
Last EDR Contact: 08/21/2024
Next Scheduled EDR Contact: 09/11/2023
Data Release Frequency: Varies

DRYCLEAN PLACER: Placer County Air Quality Management District Drycleaner Facility Listing
A listing of drycleaner facility locations, for the Placer County Air Quality Management District.

Date of Government Version: 05/15/2023
Date Data Arrived at EDR: 05/17/2023
Date Made Active in Reports: 08/14/2023
Number of Days to Update: 89

Source: Placer County Air Quality Management District
Telephone: 530-745-2335
Last EDR Contact: 08/21/2024
Next Scheduled EDR Contact: 09/11/2023
Data Release Frequency: Varies

DRYCLEAN BAY AREA: Bay Area Air Quality Management District Drycleaner Facility Listing
Bay Area Air Quality Management District Drycleaner Facility Listing.

Date of Government Version: 02/20/2019
Date Data Arrived at EDR: 05/30/2019
Date Made Active in Reports: 05/01/2023
Number of Days to Update: 1432
Source: Bay Area Air Quality Management District
Telephone: 415-516-1916
Last EDR Contact: 08/21/2024
Next Scheduled EDR Contact: 09/11/2023
Data Release Frequency: Varies

DRYCLEAN CALAVERAS: Calaveras County Environmental Management Agency Drycleaner Facility Listing
A listing of drycleaner facility locations, for the Calaveras County Environmental Management Agency.

Date of Government Version: 06/17/2019
Date Data Arrived at EDR: 06/19/2019
Date Made Active in Reports: 05/01/2023
Number of Days to Update: 1412
Source: Calaveras County Environmental Management Agency
Telephone: 209-754-6399
Last EDR Contact: 08/21/2024
Next Scheduled EDR Contact: 09/16/2019
Data Release Frequency: Varies

DRYCLEAN N COAST: North Coast Unified Air Quality Management District Drycleaner Facility Listing
A listing of drycleaner facility locations, for the North Coast Unified Air Quality Management District.

Date of Government Version: 11/30/2016
Date Data Arrived at EDR: 04/19/2019
Date Made Active in Reports: 05/01/2023
Number of Days to Update: 1473
Source: North Coast Unified Air Quality Management District
Telephone: 707-443-3093
Last EDR Contact: 08/21/2024
Next Scheduled EDR Contact: 09/11/2023
Data Release Frequency: Varies

DRYCLEAN SANTA BARB: Santa Barbara County Air Pollution Control District Drycleaner Facility Listing
A listing of drycleaner facility locations, for the Santa Barbara County Air Pollution Control District.

Date of Government Version: 02/19/2019
Date Data Arrived at EDR: 04/17/2019
Date Made Active in Reports: 05/01/2023
Number of Days to Update: 1475
Source: Santa Barbara County Air Pollution Control District
Telephone: 805-961-8867
Last EDR Contact: 08/21/2024
Next Scheduled EDR Contact: 09/11/2023
Data Release Frequency: Varies

DRYCLEAN TEHAMA: Tehama County Air Pollution Control District Drycleaner Facility Listing
A listing of drycleaner facility locations, for the Tehama County Air Pollution Control District.

Date of Government Version: 04/24/2019
Date Data Arrived at EDR: 04/24/2019
Date Made Active in Reports: 05/01/2023
Number of Days to Update: 1468
Source: Tehama County Air Pollution Control District
Telephone: 530-527-3717
Last EDR Contact: 08/21/2024
Next Scheduled EDR Contact: 09/11/2023
Data Release Frequency: Varies

DRYCLEAN MOJAVE: Mojave Desert Air Quality Management District Drycleaner Facility Listing
A listing of drycleaner facility locations, for the Mojave Desert Air Quality Management District.

Date of Government Version: 08/21/2024
Date Data Arrived at EDR: 08/22/2024
Date Made Active in Reports: 11/05/2024
Number of Days to Update: 75
Source: Mojave Desert Air Quality Management District
Telephone: 760-245-1661
Last EDR Contact: 08/21/2024
Next Scheduled EDR Contact: 09/11/2023
Data Release Frequency: Varies

DRYCLEAN N SIERRA: Northern Sierra Air Quality Management District Drycleaner Facility Listing
A listing of drycleaner facility locations, for the Northern Sierra Air Quality Management District,

Date of Government Version: 08/22/2024
Date Data Arrived at EDR: 08/22/2024
Date Made Active in Reports: 11/05/2024
Number of Days to Update: 75
Source: Northern Sierra Air Quality Management District
Telephone: 530-274-9350
Last EDR Contact: 08/21/2024
Next Scheduled EDR Contact: 09/11/2023
Data Release Frequency: Varies

DRYCLEAN MONTERY BAY: Monterey Bay Air Quality Management District Drycleaner Facility Listing
A listing of drycleaner facility locations, for the Monterey Bay Air Quality Management District.

Date of Government Version: 09/09/2024
Date Data Arrived at EDR: 09/11/2024
Date Made Active in Reports: 11/26/2024
Number of Days to Update: 76
Source: Monterey Bay Air Quality Management District
Telephone: 831-647-9411
Last EDR Contact: 08/21/2024
Next Scheduled EDR Contact: 09/11/2023
Data Release Frequency: Varies

DRYCLEAN AMADOR: Amador Air District Drycleaner Facility Listing
A listing of drycleaner facility locations, for the Amador Air Quality Management District

Date of Government Version: 04/26/2023
Date Data Arrived at EDR: 04/27/2023
Date Made Active in Reports: 07/13/2023
Number of Days to Update: 77
Source: Amador Air Quality Management District
Telephone: 209-257-0112
Last EDR Contact: 08/21/2024
Next Scheduled EDR Contact: 09/11/2023
Data Release Frequency: Varies

DRYCLEAN VENTURA: Drycleaner Facility Listing
A listing of drycleaner facility locations, for the Ventura County Air Pollution Control District.

Date of Government Version: 08/26/2024
Date Data Arrived at EDR: 08/28/2024
Date Made Active in Reports: 11/14/2024
Number of Days to Update: 78
Source: Ventura County Air Pollution Control District
Telephone: 805-645-1421
Last EDR Contact: 08/21/2024
Next Scheduled EDR Contact: 09/11/2023
Data Release Frequency: Varies

DRYCLEAN EAST KERN: Eastern Kern Air Pollution Control District District Drycleaner Facility Listing
A listing of drycleaner facility locations, for the Eastern Kern Air Pollution Control District.

Date of Government Version: 08/21/2024
Date Data Arrived at EDR: 08/22/2024
Date Made Active in Reports: 11/05/2024
Number of Days to Update: 75
Source: Eastern Kern Air Pollution Control District
Telephone: 661-862-9684
Last EDR Contact: 08/21/2024
Next Scheduled EDR Contact: 09/11/2023
Data Release Frequency: Varies

DRYCLEAN SAN JOAQUIN: San Joaquin Valley Air Pollution Control District District Drycleaner Facility Listing
A listing of drycleaner facility locations, for the San Joaquin Valley Air Pollution Control District.

Date of Government Version: 08/22/2024
Date Data Arrived at EDR: 08/22/2024
Date Made Active in Reports: 11/05/2024
Number of Days to Update: 75
Source: San Joaquin Valley Air Pollution Control District
Telephone: 559-230-6001
Last EDR Contact: 08/21/2024
Next Scheduled EDR Contact: 09/11/2023
Data Release Frequency: Varies

EMI: Emissions Inventory Data
Toxics and criteria pollutant emissions data collected by the ARB and local air pollution agencies.

Date of Government Version: 12/31/2022
Date Data Arrived at EDR: 06/11/2024
Date Made Active in Reports: 09/03/2024
Number of Days to Update: 84
Source: California Air Resources Board
Telephone: 916-322-2990
Last EDR Contact: 12/12/2024
Next Scheduled EDR Contact: 03/24/2025
Data Release Frequency: Varies

ENF: Enforcement Action Listing
A listing of Water Board Enforcement Actions. Formal is everything except Oral/Verbal Communication, Notice of Violation, Expedited Payment Letter, and Staff Enforcement Letter.

Date of Government Version: 10/15/2024
Date Data Arrived at EDR: 10/16/2024
Date Made Active in Reports: 12/31/2024
Number of Days to Update: 76
Source: State Water Resoruces Control Board
Telephone: 916-445-9379
Last EDR Contact: 01/14/2025
Next Scheduled EDR Contact: 04/28/2025
Data Release Frequency: Varies

FIN ASSURANCE 1: Financial Assurance Information Listing
Financial Assurance information

Date of Government Version: 10/09/2024
Date Data Arrived at EDR: 10/10/2024
Date Made Active in Reports: 12/30/2024
Number of Days to Update: 81

Source: Department of Toxic Substances Control
Telephone: 916-255-3628
Last EDR Contact: 01/09/2025
Next Scheduled EDR Contact: 04/28/2025
Data Release Frequency: Varies

FIN ASSURANCE 2: Financial Assurance Information Listing
A listing of financial assurance information for solid waste facilities. Financial assurance is intended to ensure that resources are available to pay for the cost of closure, post-closure care, and corrective measures if the owner or operator of a regulated facility is unable or unwilling to pay.

Date of Government Version: 11/06/2024
Date Data Arrived at EDR: 11/08/2024
Date Made Active in Reports: 01/31/2025
Number of Days to Update: 84

Source: California Integrated Waste Management Board
Telephone: 916-341-6066
Last EDR Contact: 01/30/2025
Next Scheduled EDR Contact: 05/19/2025
Data Release Frequency: Varies

ICE: Inspection, Compliance and Enforcement
Contains data pertaining to the Permitted Facilities with Inspections / Enforcements sites tracked in Envirostor.

Date of Government Version: 11/08/2024
Date Data Arrived at EDR: 11/08/2024
Date Made Active in Reports: 02/03/2025
Number of Days to Update: 87

Source: Department of Toxic Subsances Control
Telephone: 877-786-9427
Last EDR Contact: 02/11/2025
Next Scheduled EDR Contact: 05/26/2025
Data Release Frequency: Quarterly

HIST CORTESE: Hazardous Waste & Substance Site List
The sites for the list are designated by the State Water Resource Control Board [LUST], the Integrated Waste Board [SWF/LS], and the Department of Toxic Substances Control [CALSITES]. This listing is no longer updated by the state agency.

Date of Government Version: 04/01/2001
Date Data Arrived at EDR: 01/22/2009
Date Made Active in Reports: 04/08/2009
Number of Days to Update: 76

Source: Department of Toxic Substances Control
Telephone: 916-323-3400
Last EDR Contact: 01/22/2009
Next Scheduled EDR Contact: N/A
Data Release Frequency: No Update Planned

HWP: EnviroStor Permitted Facilities Listing
Detailed information on permitted hazardous waste facilities and corrective action ("cleanups") tracked in EnviroStor.

Date of Government Version: 11/08/2024
Date Data Arrived at EDR: 11/08/2024
Date Made Active in Reports: 02/03/2025
Number of Days to Update: 87

Source: Department of Toxic Substances Control
Telephone: 916-323-3400
Last EDR Contact: 02/11/2025
Next Scheduled EDR Contact: 05/26/2025
Data Release Frequency: Quarterly

HWT: Registered Hazardous Waste Transporter Database
A listing of hazardous waste transporters. In California, unless specifically exempted, it is unlawful for any person to transport hazardous wastes unless the person holds a valid registration issued by DTSC. A hazardous waste transporter registration is valid for one year and is assigned a unique registration number.

Date of Government Version: 09/30/2024
Date Data Arrived at EDR: 10/01/2024
Date Made Active in Reports: 12/13/2024
Number of Days to Update: 73

Source: Department of Toxic Substances Control
Telephone: 916-440-7145
Last EDR Contact: 12/27/2024
Next Scheduled EDR Contact: 04/14/2025
Data Release Frequency: Quarterly

HWTS: Hazardous Waste Tracking System

DTSC maintains the Hazardous Waste Tracking System that stores ID number information since the early 1980s and manifest data since 1993. The system collects both manifest copies from the generator and destination facility.

Date of Government Version: 07/19/2024
Date Data Arrived at EDR: 07/30/2024
Date Made Active in Reports: 08/28/2024
Number of Days to Update: 29

Source: Department of Toxic Substances Control
Telephone: 916-324-2444
Last EDR Contact: 01/02/2025
Next Scheduled EDR Contact: 04/14/2025
Data Release Frequency: Varies

HAZNET: Facility and Manifest Data

Facility and Manifest Data. The data is extracted from the copies of hazardous waste manifests received each year by the DTSC. The annual volume of manifests is typically 700,000 - 1,000,000 annually, representing approximately 350,000 - 500,000 shipments. Data are from the manifests submitted without correction, and therefore many contain some invalid values for data elements such as generator ID, TSD ID, waste category, and disposal method. This database begins with calendar year 1993.

Date of Government Version: 12/31/2023
Date Data Arrived at EDR: 07/02/2024
Date Made Active in Reports: 09/25/2024
Number of Days to Update: 85

Source: California Environmental Protection Agency
Telephone: 916-255-1136
Last EDR Contact: 01/03/2025
Next Scheduled EDR Contact: 04/14/2025
Data Release Frequency: Annually

MINES: Mines Site Location Listing

A listing of mine site locations from the Office of Mine Reclamation.

Date of Government Version: 09/03/2024
Date Data Arrived at EDR: 09/04/2024
Date Made Active in Reports: 11/13/2024
Number of Days to Update: 70

Source: Department of Conservation
Telephone: 916-322-1080
Last EDR Contact: 12/03/2024
Next Scheduled EDR Contact: 03/17/2025
Data Release Frequency: Quarterly

MWMP: Medical Waste Management Program Listing

The Medical Waste Management Program (MWMP) ensures the proper handling and disposal of medical waste by permitting and inspecting medical waste Offsite Treatment Facilities (PDF) and Transfer Stations (PDF) throughout the state. MWMP also oversees all Medical Waste Transporters.

Date of Government Version: 07/26/2024
Date Data Arrived at EDR: 08/22/2024
Date Made Active in Reports: 11/06/2024
Number of Days to Update: 76

Source: Department of Public Health
Telephone: 916-558-1784
Last EDR Contact: 11/20/2024
Next Scheduled EDR Contact: 03/10/2025
Data Release Frequency: Varies

NPDES: NPDES Permits Listing

A listing of NPDES permits, including stormwater.

Date of Government Version: 11/04/2024
Date Data Arrived at EDR: 11/05/2024
Date Made Active in Reports: 01/31/2025
Number of Days to Update: 87

Source: State Water Resources Control Board
Telephone: 916-445-9379
Last EDR Contact: 02/04/2025
Next Scheduled EDR Contact: 05/19/2025
Data Release Frequency: Quarterly

PEST LIC: Pesticide Regulation Licenses Listing

A listing of licenses and certificates issued by the Department of Pesticide Regulation. The DPR issues licenses and/or certificates to: Persons and businesses that apply or sell pesticides; Pest control dealers and brokers; Persons who advise on agricultural pesticide applications.

Date of Government Version: 08/22/2024
Date Data Arrived at EDR: 08/22/2024
Date Made Active in Reports: 11/06/2024
Number of Days to Update: 76

Source: Department of Pesticide Regulation
Telephone: 916-445-4038
Last EDR Contact: 11/20/2024
Next Scheduled EDR Contact: 03/10/2025
Data Release Frequency: Quarterly

PROC: Certified Processors Database
A listing of certified processors.

Date of Government Version: 08/28/2024
Date Data Arrived at EDR: 08/28/2024
Date Made Active in Reports: 08/30/2024
Number of Days to Update: 2
Source: Department of Conservation
Telephone: 916-323-3836
Last EDR Contact: 12/03/2024
Next Scheduled EDR Contact: 03/17/2025
Data Release Frequency: Quarterly

NOTIFY 65: Proposition 65 Records
Listings of all Proposition 65 incidents reported to counties by the State Water Resources Control Board and the Regional Water Quality Control Board. This database is no longer updated by the reporting agency.

Date of Government Version: 09/05/2024
Date Data Arrived at EDR: 09/06/2024
Date Made Active in Reports: 11/13/2024
Number of Days to Update: 68
Source: State Water Resources Control Board
Telephone: 916-445-3846
Last EDR Contact: 12/04/2024
Next Scheduled EDR Contact: 03/24/2025
Data Release Frequency: No Update Planned

SAN JOSE HAZMAT: Hazardous Material Facilities
Hazardous material facilities, including underground storage tank sites.

Date of Government Version: 11/03/2020
Date Data Arrived at EDR: 11/05/2020
Date Made Active in Reports: 01/26/2021
Number of Days to Update: 82
Source: City of San Jose Fire Department
Telephone: 408-535-7694
Last EDR Contact: 01/22/2025
Next Scheduled EDR Contact: 05/12/2025
Data Release Frequency: Annually

UIC: UIC Listing
A listing of wells identified as underground injection wells, in the California Oil and Gas Wells database.

Date of Government Version: 09/02/2024
Date Data Arrived at EDR: 09/04/2024
Date Made Active in Reports: 09/05/2024
Number of Days to Update: 1
Source: Deaprtment of Conservation
Telephone: 916-445-2408
Last EDR Contact: 12/03/2024
Next Scheduled EDR Contact: 03/17/2025
Data Release Frequency: Varies

UIC GEO: Underground Injection Control Sites (GEOTRACKER)
Underground control injection sites

Date of Government Version: 08/28/2024
Date Data Arrived at EDR: 08/28/2024
Date Made Active in Reports: 08/29/2024
Number of Days to Update: 1
Source: State Water Resource Control Board
Telephone: 866-480-1028
Last EDR Contact: 11/26/2024
Next Scheduled EDR Contact: 03/17/2025
Data Release Frequency: Varies

WASTEWATER PITS: Oil Wastewater Pits Listing
Water officials discovered that oil producers have been dumping chemical-laden wastewater into hundreds of unlined pits that are operating without proper permits. Inspections completed by the Central Valley Regional Water Quality Control Board revealed the existence of previously unidentified waste sites. The water boards review found that more than one-third of the region's active disposal pits are operating without permission.

Date of Government Version: 02/11/2021
Date Data Arrived at EDR: 07/01/2021
Date Made Active in Reports: 09/29/2021
Number of Days to Update: 90
Source: RWQCB, Central Valley Region
Telephone: 559-445-5577
Last EDR Contact: 01/02/2025
Next Scheduled EDR Contact: 04/14/2025
Data Release Frequency: Varies

WDS: Waste Discharge System
Sites which have been issued waste discharge requirements.

Date of Government Version: 06/19/2007
Date Data Arrived at EDR: 06/20/2007
Date Made Active in Reports: 06/29/2007
Number of Days to Update: 9

Source: State Water Resources Control Board
Telephone: 916-341-5227
Last EDR Contact: 02/05/2025
Next Scheduled EDR Contact: 05/26/2025
Data Release Frequency: No Update Planned

WIP: Well Investigation Program Case List
Well Investigation Program case in the San Gabriel and San Fernando Valley area.

Date of Government Version: 07/03/2009
Date Data Arrived at EDR: 07/21/2009
Date Made Active in Reports: 08/03/2009
Number of Days to Update: 13

Source: Los Angeles Water Quality Control Board
Telephone: 213-576-6726
Last EDR Contact: 12/10/2024
Next Scheduled EDR Contact: 03/31/2025
Data Release Frequency: No Update Planned

MILITARY PRIV SITES: Military Privatized Sites (GEOTRACKER)
Military privatized sites

Date of Government Version: 08/28/2024
Date Data Arrived at EDR: 08/28/2024
Date Made Active in Reports: 08/29/2024
Number of Days to Update: 1

Source: State Water Resources Control Board
Telephone: 866-480-1028
Last EDR Contact: 11/26/2024
Next Scheduled EDR Contact: 03/17/2025
Data Release Frequency: Varies

PROJECT: Project Sites (GEOTRACKER)
Projects sites

Date of Government Version: 08/28/2024
Date Data Arrived at EDR: 08/28/2024
Date Made Active in Reports: 08/29/2024
Number of Days to Update: 1

Source: State Water Resources Control Board
Telephone: 866-480-1028
Last EDR Contact: 11/26/2024
Next Scheduled EDR Contact: 03/17/2025
Data Release Frequency: Varies

WDR: Waste Discharge Requirements Listing
In general, the Waste Discharge Requirements (WDRs) Program (sometimes also referred to as the "Non Chapter 15 (Non 15) Program") regulates point discharges that are exempt pursuant to Subsection 20090 of Title 27 and not subject to the Federal Water Pollution Control Act. Exemptions from Title 27 may be granted for nine categories of discharges (e.g., sewage, wastewater, etc.) that meet, and continue to meet, the preconditions listed for each specific exemption. The scope of the WDRs Program also includes the discharge of wastes classified as inert, pursuant to section 20230 of Title 27.

Date of Government Version: 09/03/2024
Date Data Arrived at EDR: 09/04/2024
Date Made Active in Reports: 11/13/2024
Number of Days to Update: 70

Source: State Water Resources Control Board
Telephone: 916-341-5810
Last EDR Contact: 12/03/2024
Next Scheduled EDR Contact: 03/17/2025
Data Release Frequency: Quarterly

CIWQS: California Integrated Water Quality System
The California Integrated Water Quality System (CIWQS) is a computer system used by the State and Regional Water Quality Control Boards to track information about places of environmental interest, manage permits and other orders, track inspections, and manage violations and enforcement activities.

Date of Government Version: 11/20/2024
Date Data Arrived at EDR: 11/20/2024
Date Made Active in Reports: 02/12/2025
Number of Days to Update: 84

Source: State Water Resources Control Board
Telephone: 866-794-4977
Last EDR Contact: 11/20/2024
Next Scheduled EDR Contact: 03/10/2025
Data Release Frequency: Varies

CERS: CalEPA Regulated Site Portal Data
The CalEPA Regulated Site Portal database combines data about environmentally regulated sites and facilities in California into a single database. It combines data from a variety of state and federal databases, and provides an overview of regulated activities across the spectrum of environmental programs for any given location in California. These activities include hazardous materials and waste, state and federal cleanups, impacted ground and surface waters, and toxic materials

Date of Government Version: 10/15/2024
Date Data Arrived at EDR: 10/16/2024
Date Made Active in Reports: 12/31/2024
Number of Days to Update: 76

Source: California Environmental Protection Agency
Telephone: 916-323-2514
Last EDR Contact: 01/14/2025
Next Scheduled EDR Contact: 04/28/2025
Data Release Frequency: Varies

NON-CASE INFO: Non-Case Information Sites (GEOTRACKER)
Non-Case Information sites

Date of Government Version: 08/28/2024
Date Data Arrived at EDR: 08/28/2024
Date Made Active in Reports: 08/29/2024
Number of Days to Update: 1

Source: State Water Resources Control Board
Telephone: 866-480-1028
Last EDR Contact: 11/26/2024
Next Scheduled EDR Contact: 03/17/2025
Data Release Frequency: Varies

OTHER OIL GAS: Other Oil & Gas Projects Sites (GEOTRACKER)
Other Oil & Gas Projects sites

Date of Government Version: 08/28/2024
Date Data Arrived at EDR: 08/28/2024
Date Made Active in Reports: 08/29/2024
Number of Days to Update: 1

Source: State Water Resources Control Board
Telephone: 866-480-1028
Last EDR Contact: 11/26/2024
Next Scheduled EDR Contact: 03/17/2025
Data Release Frequency: Varies

PROD WATER PONDS: Produced Water Ponds Sites (GEOTRACKER)
Produced water ponds sites

Date of Government Version: 08/28/2024
Date Data Arrived at EDR: 08/28/2024
Date Made Active in Reports: 08/29/2024
Number of Days to Update: 1

Source: State Water Resources Control Board
Telephone: 866-480-1028
Last EDR Contact: 11/26/2024
Next Scheduled EDR Contact: 03/17/2025
Data Release Frequency: Varies

SAMPLING POINT: Sampling Point ? Public Sites (GEOTRACKER)
Sampling point - public sites

Date of Government Version: 08/28/2024
Date Data Arrived at EDR: 08/28/2024
Date Made Active in Reports: 08/29/2024
Number of Days to Update: 1

Source: State Water Resources Control Board
Telephone: 866-480-1028
Last EDR Contact: 11/26/2024
Next Scheduled EDR Contact: 03/17/2025
Data Release Frequency: Varies

WELL STIM PROJ: Well Stimulation Project (GEOTRACKER)
Includes areas of groundwater monitoring plans, a depiction of the monitoring network, and the facilities, boundaries, and subsurface characteristics of the oilfield and the features (oil and gas wells, produced water ponds, UIC wells, water supply wells, etc?) being monitored

Date of Government Version: 08/28/2024
Date Data Arrived at EDR: 08/28/2024
Date Made Active in Reports: 08/29/2024
Number of Days to Update: 1

Source: State Water Resources Control Board
Telephone: 866-480-1028
Last EDR Contact: 11/26/2024
Next Scheduled EDR Contact: 03/17/2025
Data Release Frequency: Varies

**EDR HIGH RISK HISTORICAL RECORDS**

***EDR Exclusive Records***

EDR MGP: EDR Proprietary Manufactured Gas Plants
The EDR Proprietary Manufactured Gas Plant Database includes records of coal gas plants (manufactured gas plants) compiled by EDR's researchers. Manufactured gas sites were used in the United States from the 1800's to 1950's to produce a gas that could be distributed and used as fuel. These plants used whale oil, rosin, coal, or a mixture of coal, oil, and water that also produced a significant amount of waste. Many of the byproducts of the gas production, such as coal tar (oily waste containing volatile and non-volatile chemicals), sludges, oils and other compounds are potentially hazardous to human health and the environment. The byproduct from this process was frequently disposed of directly at the plant site and can remain or spread slowly, serving as a continuous source of soil and groundwater contamination.

Date of Government Version: N/A
Date Data Arrived at EDR: N/A
Date Made Active in Reports: N/A
Number of Days to Update: N/A

Source: EDR, Inc.
Telephone: N/A
Last EDR Contact: N/A
Next Scheduled EDR Contact: N/A
Data Release Frequency: No Update Planned

EDR Hist Auto: EDR Exclusive Historical Auto Stations

EDR has searched selected national collections of business directories and has collected listings of potential gas station/filling station/service station sites that were available to EDR researchers. EDR's review was limited to those categories of sources that might, in EDR's opinion, include gas station/filling station/service station establishments. The categories reviewed included, but were not limited to gas, gas station, gasoline station, filling station, auto, automobile repair, auto service station, service station, etc. This database falls within a category of information EDR classifies as "High Risk Historical Records", or HRHR. EDR's HRHR effort presents unique and sometimes proprietary data about past sites and operations that typically create environmental concerns, but may not show up in current government records searches.

Date of Government Version: N/A
Date Data Arrived at EDR: N/A
Date Made Active in Reports: N/A
Number of Days to Update: N/A

Source: EDR, Inc.
Telephone: N/A
Last EDR Contact: N/A
Next Scheduled EDR Contact: N/A
Data Release Frequency: Varies

EDR Hist Cleaner: EDR Exclusive Historical Cleaners

EDR has searched selected national collections of business directories and has collected listings of potential dry cleaner sites that were available to EDR researchers. EDR's review was limited to those categories of sources that might, in EDR's opinion, include dry cleaning establishments. The categories reviewed included, but were not limited to dry cleaners, cleaners, laundry, laundromat, cleaning/laundry, wash & dry etc. This database falls within a category of information EDR classifies as "High Risk Historical Records", or HRHR. EDR's HRHR effort presents unique and sometimes proprietary data about past sites and operations that typically create environmental concerns, but may not show up in current government records searches.

Date of Government Version: N/A
Date Data Arrived at EDR: N/A
Date Made Active in Reports: N/A
Number of Days to Update: N/A

Source: EDR, Inc.
Telephone: N/A
Last EDR Contact: N/A
Next Scheduled EDR Contact: N/A
Data Release Frequency: Varies

**EDR RECOVERED GOVERNMENT ARCHIVES**

***Exclusive Recovered Govt. Archives***

RGA LF: Recovered Government Archive Solid Waste Facilities List

The EDR Recovered Government Archive Landfill database provides a list of landfills derived from historical databases and includes many records that no longer appear in current government lists. Compiled from Records formerly available from the Department of Resources Recycling and Recovery in California.

Date of Government Version: N/A
Date Data Arrived at EDR: 07/01/2013
Date Made Active in Reports: 01/13/2014
Number of Days to Update: 196

Source: Department of Resources Recycling and Recovery
Telephone: N/A
Last EDR Contact: 06/01/2012
Next Scheduled EDR Contact: N/A
Data Release Frequency: Varies

RGA LUST: Recovered Government Archive Leaking Underground Storage Tank

The EDR Recovered Government Archive Leaking Underground Storage Tank database provides a list of LUST incidents derived from historical databases and includes many records that no longer appear in current government lists. Compiled from Records formerly available from the State Water Resources Control Board in California.

Date of Government Version: N/A
Date Data Arrived at EDR: 07/01/2013
Date Made Active in Reports: 12/30/2013
Number of Days to Update: 182

Source: State Water Resources Control Board
Telephone: N/A
Last EDR Contact: 06/01/2012
Next Scheduled EDR Contact: N/A
Data Release Frequency: Varies

# GOVERNMENT RECORDS SEARCHED / DATA CURRENCY TRACKING

**COUNTY RECORDS**

ALAMEDA COUNTY:

CS ALAMEDA: Contaminated Sites
A listing of contaminated sites overseen by the Toxic Release Program (oil and groundwater contamination from chemical releases and spills) and the Leaking Underground Storage Tank Program (soil and ground water contamination from leaking petroleum USTs).

Date of Government Version: 01/09/2019
Date Data Arrived at EDR: 01/11/2019
Date Made Active in Reports: 03/05/2019
Number of Days to Update: 53

Source: Alameda County Environmental Health Services
Telephone: 510-567-6700
Last EDR Contact: 12/23/2024
Next Scheduled EDR Contact: 04/14/2025
Data Release Frequency: Semi-Annually

UST ALAMEDA: Underground Tanks
Underground storage tank sites located in Alameda county.

Date of Government Version: 12/26/2023
Date Data Arrived at EDR: 12/26/2023
Date Made Active in Reports: 03/19/2024
Number of Days to Update: 84

Source: Alameda County Environmental Health Services
Telephone: 510-567-6700
Last EDR Contact: 12/23/2024
Next Scheduled EDR Contact: 04/14/2025
Data Release Frequency: Semi-Annually

AMADOR COUNTY:

CUPA AMADOR: CUPA Facility List
Cupa Facility List

Date of Government Version: 04/27/2023
Date Data Arrived at EDR: 04/27/2023
Date Made Active in Reports: 07/13/2023
Number of Days to Update: 77

Source: Amador County Environmental Health
Telephone: 209-223-6439
Last EDR Contact: 01/22/2025
Next Scheduled EDR Contact: 05/12/2025
Data Release Frequency: Varies

BUTTE COUNTY:

CUPA BUTTE: CUPA Facility Listing
Cupa facility list.

Date of Government Version: 04/21/2017
Date Data Arrived at EDR: 04/25/2017
Date Made Active in Reports: 08/09/2017
Number of Days to Update: 106

Source: Public Health Department
Telephone: 530-538-7149
Last EDR Contact: 12/23/2024
Next Scheduled EDR Contact: 04/14/2025
Data Release Frequency: No Update Planned

CALVERAS COUNTY:

CUPA CALVERAS: CUPA Facility Listing
Cupa Facility Listing

Date of Government Version: 09/25/2024
Date Data Arrived at EDR: 09/26/2024
Date Made Active in Reports: 12/12/2024
Number of Days to Update: 77

Source: Calveras County Environmental Health
Telephone: 209-754-6399
Last EDR Contact: 12/10/2024
Next Scheduled EDR Contact: 03/31/2025
Data Release Frequency: Quarterly

COLUSA COUNTY:

CUPA COLUSA: CUPA Facility List
Cupa facility list.

Date of Government Version: 04/06/2020
Date Data Arrived at EDR: 04/23/2020
Date Made Active in Reports: 07/10/2020
Number of Days to Update: 78

Source: Health & Human Services
Telephone: 530-458-0396
Last EDR Contact: 01/22/2025
Next Scheduled EDR Contact: 05/12/2025
Data Release Frequency: Semi-Annually

CONTRA COSTA COUNTY:

SL CONTRA COSTA: Site List
List includes sites from the underground tank, hazardous waste generator and business plan/2185 programs.

Date of Government Version: 10/21/2024
Date Data Arrived at EDR: 10/23/2024
Date Made Active in Reports: 01/13/2025
Number of Days to Update: 82

Source: Contra Costa Health Services Department
Telephone: 925-646-2286
Last EDR Contact: 01/15/2025
Next Scheduled EDR Contact: 05/05/2025
Data Release Frequency: Semi-Annually

DEL NORTE COUNTY:

CUPA DEL NORTE: CUPA Facility List
Cupa Facility list

Date of Government Version: 02/05/2024
Date Data Arrived at EDR: 02/08/2024
Date Made Active in Reports: 04/26/2024
Number of Days to Update: 78

Source: Del Norte County Environmental Health Division
Telephone: 707-465-0426
Last EDR Contact: 01/15/2025
Next Scheduled EDR Contact: 05/05/2025
Data Release Frequency: Varies

EL DORADO COUNTY:

CUPA EL DORADO: CUPA Facility List
CUPA facility list.

Date of Government Version: 08/08/2022
Date Data Arrived at EDR: 08/09/2022
Date Made Active in Reports: 09/01/2022
Number of Days to Update: 23

Source: El Dorado County Environmental Management Department
Telephone: 530-621-6623
Last EDR Contact: 01/15/2025
Next Scheduled EDR Contact: 05/05/2025
Data Release Frequency: Varies

FRESNO COUNTY:

CUPA FRESNO: CUPA Resources List
Certified Unified Program Agency. CUPA's are responsible for implementing a unified hazardous materials and hazardous waste management regulatory program. The agency provides oversight of businesses that deal with hazardous materials, operate underground storage tanks or aboveground storage tanks.

Date of Government Version: 06/28/2021
Date Data Arrived at EDR: 12/21/2021
Date Made Active in Reports: 03/03/2022
Number of Days to Update: 72

Source: Dept. of Community Health
Telephone: 559-445-3271
Last EDR Contact: 12/19/2024
Next Scheduled EDR Contact: 04/07/2025
Data Release Frequency: Semi-Annually

GLENN COUNTY:

CUPA GLENN: CUPA Facility List
Cupa facility list

Date of Government Version: 01/22/2018
Date Data Arrived at EDR: 01/24/2018
Date Made Active in Reports: 03/14/2018
Number of Days to Update: 49

Source: Glenn County Air Pollution Control District
Telephone: 830-934-6500
Last EDR Contact: 01/08/2025
Next Scheduled EDR Contact: 04/28/2025
Data Release Frequency: No Update Planned

HUMBOLDT COUNTY:

CUPA HUMBOLDT: CUPA Facility List
CUPA facility list.

Date of Government Version: 08/12/2021
Date Data Arrived at EDR: 08/12/2021
Date Made Active in Reports: 11/08/2021
Number of Days to Update: 88

Source: Humboldt County Environmental Health
Telephone: N/A
Last EDR Contact: 02/05/2025
Next Scheduled EDR Contact: 05/26/2025
Data Release Frequency: Semi-Annually

IMPERIAL COUNTY:

CUPA IMPERIAL: CUPA Facility List
Cupa facility list.

Date of Government Version: 10/09/2024
Date Data Arrived at EDR: 10/11/2024
Date Made Active in Reports: 12/30/2024
Number of Days to Update: 80

Source: San Diego Border Field Office
Telephone: 760-339-2777
Last EDR Contact: 01/09/2025
Next Scheduled EDR Contact: 04/28/2025
Data Release Frequency: Varies

INYO COUNTY:

CUPA INYO: CUPA Facility List
Cupa facility list.

Date of Government Version: 04/02/2018
Date Data Arrived at EDR: 04/03/2018
Date Made Active in Reports: 06/14/2018
Number of Days to Update: 72

Source: Inyo County Environmental Health Services
Telephone: 760-878-0238
Last EDR Contact: 02/05/2025
Next Scheduled EDR Contact: 05/26/2025
Data Release Frequency: Varies

KERN COUNTY:

CUPA KERN: CUPA Facility List
A listing of sites included in the Kern County Hazardous Material Business Plan.

Date of Government Version: 01/27/2025
Date Data Arrived at EDR: 01/29/2025
Date Made Active in Reports: 01/31/2025
Number of Days to Update: 2

Source: Kern County Public Health
Telephone: 661-321-3000
Last EDR Contact: 01/22/2025
Next Scheduled EDR Contact: 05/12/2025
Data Release Frequency: Varies

UST KERN: Underground Storage Tank Sites & Tank Listing
Kern County Sites and Tanks Listing.

Date of Government Version: 01/27/2025
Date Data Arrived at EDR: 01/29/2025
Date Made Active in Reports: 01/31/2025
Number of Days to Update: 2

Source: Kern County Environment Health Services Department
Telephone: 661-862-8700
Last EDR Contact: 01/22/2025
Next Scheduled EDR Contact: 05/12/2025
Data Release Frequency: Quarterly

KINGS COUNTY:

CUPA KINGS: CUPA Facility List

A listing of sites included in the county's Certified Unified Program Agency database. California's Secretary for Environmental Protection established the unified hazardous materials and hazardous waste regulatory program as required by chapter 6.11 of the California Health and Safety Code. The Unified Program consolidates the administration, permits, inspections, and enforcement activities.

Date of Government Version: 12/03/2020
Date Data Arrived at EDR: 01/26/2021
Date Made Active in Reports: 04/14/2021
Number of Days to Update: 78

Source: Kings County Department of Public Health
Telephone: 559-584-1411
Last EDR Contact: 02/05/2025
Next Scheduled EDR Contact: 05/26/2025
Data Release Frequency: Varies

LAKE COUNTY:

CUPA LAKE: CUPA Facility List

Cupa facility list

Date of Government Version: 10/31/2024
Date Data Arrived at EDR: 11/01/2024
Date Made Active in Reports: 01/17/2025
Number of Days to Update: 77

Source: Lake County Environmental Health
Telephone: 707-263-1164
Last EDR Contact: 01/03/2025
Next Scheduled EDR Contact: 04/21/2025
Data Release Frequency: Varies

LASSEN COUNTY:

CUPA LASSEN: CUPA Facility List

Cupa facility list

Date of Government Version: 07/31/2020
Date Data Arrived at EDR: 08/21/2020
Date Made Active in Reports: 11/09/2020
Number of Days to Update: 80

Source: Lassen County Environmental Health
Telephone: 530-251-8528
Last EDR Contact: 01/08/2025
Next Scheduled EDR Contact: 04/28/2025
Data Release Frequency: Varies

LOS ANGELES COUNTY:

AOCONCERN: Key Areas of Concerns in Los Angeles County

San Gabriel Valley areas where VOC contamination is at or above the MCL as designated by region 9 EPA office. Date of Government Version: 3/30/2009 Exide Site area is a cleanup plan of lead-impacted soil surrounding the former Exide Facility as designated by the DTSC. Date of Government Version: 7/17/2017

Date of Government Version: 03/30/2009
Date Data Arrived at EDR: 03/31/2009
Date Made Active in Reports: 10/23/2009
Number of Days to Update: 206

Source: N/A
Telephone: N/A
Last EDR Contact: 12/04/2024
Next Scheduled EDR Contact: 03/24/2025
Data Release Frequency: No Update Planned

# GOVERNMENT RECORDS SEARCHED / DATA CURRENCY TRACKING

HMS LOS ANGELES: HMS: Street Number List
Industrial Waste and Underground Storage Tank Sites.

Date of Government Version: 09/26/2024
Date Data Arrived at EDR: 10/01/2024
Date Made Active in Reports: 12/12/2024
Number of Days to Update: 72

Source: Department of Public Works
Telephone: 626-458-3517
Last EDR Contact: 01/09/2025
Next Scheduled EDR Contact: 04/14/2025
Data Release Frequency: Semi-Annually

LF LOS ANGELES: List of Solid Waste Facilities
Solid Waste Facilities in Los Angeles County.

Date of Government Version: 10/04/2024
Date Data Arrived at EDR: 10/04/2024
Date Made Active in Reports: 12/23/2024
Number of Days to Update: 80

Source: La County Department of Public Works
Telephone: 818-458-5185
Last EDR Contact: 01/07/2025
Next Scheduled EDR Contact: 04/21/2025
Data Release Frequency: Varies

LF LOS ANGELES CITY: City of Los Angeles Landfills
Landfills owned and maintained by the City of Los Angeles.

Date of Government Version: 12/31/2023
Date Data Arrived at EDR: 10/03/2024
Date Made Active in Reports: 12/17/2024
Number of Days to Update: 75

Source: Engineering & Construction Division
Telephone: 213-473-7869
Last EDR Contact: 01/03/2025
Next Scheduled EDR Contact: 04/21/2025
Data Release Frequency: Varies

LOS ANGELES AST: Active & Inactive AST Inventory
A listing of active & inactive above ground petroleum storage tank site locations, located in the City of Los Angeles.

Date of Government Version: 06/01/2019
Date Data Arrived at EDR: 06/25/2019
Date Made Active in Reports: 08/22/2019
Number of Days to Update: 58

Source: Los Angeles Fire Department
Telephone: 213-978-3800
Last EDR Contact: 12/10/2024
Next Scheduled EDR Contact: 03/31/2025
Data Release Frequency: Varies

LOS ANGELES CO LF METHANE: Methane Producing Landfills
This data was created on April 30, 2012 to represent known disposal sites in Los Angeles County that may produce and emanate methane gas. The shapefile contains disposal sites within Los Angeles County that once accepted degradable refuse material. Information used to create this data was extracted from a landfill survey performed by County Engineers (Major Waste System Map, 1973) as well as historical records from CalRecycle, Regional Water Quality Control Board, and Los Angeles County Department of Public Health

Date of Government Version: 05/14/2024
Date Data Arrived at EDR: 07/09/2024
Date Made Active in Reports: 09/27/2024
Number of Days to Update: 80

Source: Los Angeles County Department of Public Works
Telephone: 626-458-6973
Last EDR Contact: 01/09/2025
Next Scheduled EDR Contact: 04/21/2025
Data Release Frequency: No Update Planned

LOS ANGELES HM: Active & Inactive Hazardous Materials Inventory
A listing of active & inactive hazardous materials facility locations, located in the City of Los Angeles.

Date of Government Version: 09/01/2024
Date Data Arrived at EDR: 09/17/2024
Date Made Active in Reports: 12/02/2024
Number of Days to Update: 76

Source: Los Angeles Fire Department
Telephone: 213-978-3800
Last EDR Contact: 12/11/2024
Next Scheduled EDR Contact: 03/31/2025
Data Release Frequency: Varies

LOS ANGELES UST: Active & Inactive UST Inventory
A listing of active & inactive underground storage tank site locations and underground storage tank historical sites, located in the City of Los Angeles.

Date of Government Version: 09/01/2024
Date Data Arrived at EDR: 09/17/2024
Date Made Active in Reports: 12/02/2024
Number of Days to Update: 76
Source: Los Angeles Fire Department
Telephone: 213-978-3800
Last EDR Contact: 12/11/2024
Next Scheduled EDR Contact: 03/31/2025
Data Release Frequency: Varies

SITE MIT LOS ANGELES: Site Mitigation LA County List
Industrial sites that have had some sort of spill or complaint.

Date of Government Version: 05/21/2024
Date Data Arrived at EDR: 07/16/2024
Date Made Active in Reports: 10/07/2024
Number of Days to Update: 83
Source: Community Health Services
Telephone: 323-890-7806
Last EDR Contact: 01/14/2025
Next Scheduled EDR Contact: 04/28/2025
Data Release Frequency: Annually

UST EL SEGUNDO: City of El Segundo Underground Storage Tank
Underground storage tank sites located in El Segundo city.

Date of Government Version: 01/21/2017
Date Data Arrived at EDR: 04/19/2017
Date Made Active in Reports: 05/10/2017
Number of Days to Update: 21
Source: City of El Segundo Fire Department
Telephone: 310-524-2236
Last EDR Contact: 01/03/2025
Next Scheduled EDR Contact: 04/21/2025
Data Release Frequency: No Update Planned

UST LONG BEACH: City of Long Beach Underground Storage Tank
Underground storage tank sites located in the city of Long Beach.

Date of Government Version: 04/22/2019
Date Data Arrived at EDR: 04/23/2019
Date Made Active in Reports: 06/27/2019
Number of Days to Update: 65
Source: City of Long Beach Fire Department
Telephone: 562-570-2563
Last EDR Contact: 01/08/2025
Next Scheduled EDR Contact: 04/28/2025
Data Release Frequency: Varies

UST TORRANCE: City of Torrance Underground Storage Tank
Underground storage tank sites located in the city of Torrance.

Date of Government Version: 10/15/2024
Date Data Arrived at EDR: 10/17/2024
Date Made Active in Reports: 01/07/2025
Number of Days to Update: 82
Source: City of Torrance Fire Department
Telephone: 310-618-2973
Last EDR Contact: 01/09/2025
Next Scheduled EDR Contact: 04/28/2025
Data Release Frequency: Semi-Annually

MADERA COUNTY:

CUPA MADERA: CUPA Facility List
A listing of sites included in the county's Certified Unified Program Agency database. California's Secretary for Environmental Protection established the unified hazardous materials and hazardous waste regulatory program as required by chapter 6.11 of the California Health and Safety Code. The Unified Program consolidates the administration, permits, inspections, and enforcement activities.

Date of Government Version: 08/10/2020
Date Data Arrived at EDR: 08/12/2020
Date Made Active in Reports: 10/23/2020
Number of Days to Update: 72
Source: Madera County Environmental Health
Telephone: 559-675-7823
Last EDR Contact: 02/05/2025
Next Scheduled EDR Contact: 05/26/2025
Data Release Frequency: Varies

MARIN COUNTY:

UST MARIN: Underground Storage Tank Sites
Currently permitted USTs in Marin County.

Date of Government Version: 09/26/2018
Date Data Arrived at EDR: 10/04/2018
Date Made Active in Reports: 11/02/2018
Number of Days to Update: 29

Source: Public Works Department Waste Management
Telephone: 415-473-6647
Last EDR Contact: 12/16/2024
Next Scheduled EDR Contact: 04/07/2025
Data Release Frequency: Semi-Annually

MENDOCINO COUNTY:

UST MENDOCINO: Mendocino County UST Database
A listing of underground storage tank locations in Mendocino County.

Date of Government Version: 09/22/2021
Date Data Arrived at EDR: 11/18/2021
Date Made Active in Reports: 11/22/2021
Number of Days to Update: 4

Source: Department of Public Health
Telephone: 707-463-4466
Last EDR Contact: 02/12/2025
Next Scheduled EDR Contact: 06/02/2025
Data Release Frequency: Annually

MERCED COUNTY:

CUPA MERCED: CUPA Facility List
CUPA facility list.

Date of Government Version: 10/08/2024
Date Data Arrived at EDR: 10/09/2024
Date Made Active in Reports: 10/31/2024
Number of Days to Update: 22

Source: Merced County Environmental Health
Telephone: 209-381-1094
Last EDR Contact: 02/05/2025
Next Scheduled EDR Contact: 05/26/2025
Data Release Frequency: Varies

MONO COUNTY:

CUPA MONO: CUPA Facility List
CUPA Facility List

Date of Government Version: 02/22/2021
Date Data Arrived at EDR: 03/02/2021
Date Made Active in Reports: 05/19/2021
Number of Days to Update: 78

Source: Mono County Health Department
Telephone: 760-932-5580
Last EDR Contact: 02/12/2025
Next Scheduled EDR Contact: 06/02/2025
Data Release Frequency: Varies

MONTEREY COUNTY:

CUPA MONTEREY: CUPA Facility Listing
CUPA Program listing from the Environmental Health Division.

Date of Government Version: 10/18/2024
Date Data Arrived at EDR: 10/22/2024
Date Made Active in Reports: 01/14/2025
Number of Days to Update: 84

Source: Monterey County Health Department
Telephone: 831-796-1297
Last EDR Contact: 12/16/2024
Next Scheduled EDR Contact: 04/07/2025
Data Release Frequency: Varies

NAPA COUNTY:

# GOVERNMENT RECORDS SEARCHED / DATA CURRENCY TRACKING

LUST NAPA: Sites With Reported Contamination
A listing of leaking underground storage tank sites located in Napa county.

Date of Government Version: 01/09/2017
Date Data Arrived at EDR: 01/11/2017
Date Made Active in Reports: 03/02/2017
Number of Days to Update: 50

Source: Napa County Department of Environmental Management
Telephone: 707-253-4269
Last EDR Contact: 02/12/2025
Next Scheduled EDR Contact: 06/02/2025
Data Release Frequency: No Update Planned

UST NAPA: Closed and Operating Underground Storage Tank Sites
Underground storage tank sites located in Napa county.

Date of Government Version: 09/05/2019
Date Data Arrived at EDR: 09/09/2019
Date Made Active in Reports: 10/31/2019
Number of Days to Update: 52

Source: Napa County Department of Environmental Management
Telephone: 707-253-4269
Last EDR Contact: 02/12/2025
Next Scheduled EDR Contact: 06/02/2025
Data Release Frequency: No Update Planned

NEVADA COUNTY:

CUPA NEVADA: CUPA Facility List
CUPA facility list.

Date of Government Version: 01/27/2025
Date Data Arrived at EDR: 01/27/2025
Date Made Active in Reports: 02/03/2025
Number of Days to Update: 7

Source: Community Development Agency
Telephone: 530-265-1467
Last EDR Contact: 01/15/2025
Next Scheduled EDR Contact: 05/05/2025
Data Release Frequency: Varies

ORANGE COUNTY:

IND_SITE ORANGE: List of Industrial Site Cleanups Orange County
Petroleum and non-petroleum spills.

Date of Government Version: 10/31/2024
Date Data Arrived at EDR: 10/31/2024
Date Made Active in Reports: 01/24/2025
Number of Days to Update: 85

Source: Health Care Agency
Telephone: 714-834-3446
Last EDR Contact: 01/27/2025
Next Scheduled EDR Contact: 05/12/2025
Data Release Frequency: Annually

LUST ORANGE: List of Underground Storage Tank Cleanups
Orange County Underground Storage Tank Cleanups (LUST).

Date of Government Version: 10/31/2024
Date Data Arrived at EDR: 10/31/2024
Date Made Active in Reports: 01/24/2025
Number of Days to Update: 85

Source: Health Care Agency
Telephone: 714-834-3446
Last EDR Contact: 01/27/2025
Next Scheduled EDR Contact: 05/12/2025
Data Release Frequency: Quarterly

UST ORANGE: List of Underground Storage Tank Facilities
Orange County Underground Storage Tank Facilities (UST).

Date of Government Version: 08/06/2024
Date Data Arrived at EDR: 08/08/2024
Date Made Active in Reports: 10/29/2024
Number of Days to Update: 82

Source: Health Care Agency
Telephone: 714-834-3446
Last EDR Contact: 01/27/2025
Next Scheduled EDR Contact: 05/12/2025
Data Release Frequency: Quarterly

PLACER COUNTY:

MS PLACER: Master List of Facilities
List includes aboveground tanks, underground tanks and cleanup sites.

Date of Government Version: 08/22/2024
Date Data Arrived at EDR: 08/22/2024
Date Made Active in Reports: 11/06/2024
Number of Days to Update: 76
Source: Placer County Health and Human Services
Telephone: 530-745-2363
Last EDR Contact: 11/19/2024
Next Scheduled EDR Contact: 03/10/2025
Data Release Frequency: Semi-Annually

PLUMAS COUNTY:

CUPA PLUMAS: CUPA Facility List
Plumas County CUPA Program facilities.

Date of Government Version: 03/31/2019
Date Data Arrived at EDR: 04/23/2019
Date Made Active in Reports: 06/26/2019
Number of Days to Update: 64
Source: Plumas County Environmental Health
Telephone: 530-283-6355
Last EDR Contact: 01/08/2025
Next Scheduled EDR Contact: 04/28/2025
Data Release Frequency: Varies

RIVERSIDE COUNTY:

LUST RIVERSIDE: Listing of Underground Tank Cleanup Sites
Riverside County Underground Storage Tank Cleanup Sites (LUST).

Date of Government Version: 06/11/2024
Date Data Arrived at EDR: 06/12/2024
Date Made Active in Reports: 06/27/2024
Number of Days to Update: 15
Source: Department of Environmental Health
Telephone: 951-358-5055
Last EDR Contact: 12/04/2024
Next Scheduled EDR Contact: 03/24/2025
Data Release Frequency: Quarterly

UST RIVERSIDE: Underground Storage Tank Tank List
Underground storage tank sites located in Riverside county.

Date of Government Version: 12/05/2024
Date Data Arrived at EDR: 12/05/2024
Date Made Active in Reports: 12/31/2024
Number of Days to Update: 26
Source: Department of Environmental Health
Telephone: 951-358-5055
Last EDR Contact: 12/04/2024
Next Scheduled EDR Contact: 03/24/2025
Data Release Frequency: Quarterly

SACRAMENTO COUNTY:

CS SACRAMENTO: Toxic Site Clean-Up List
List of sites where unauthorized releases of potentially hazardous materials have occurred.

Date of Government Version: 11/07/2022
Date Data Arrived at EDR: 12/21/2022
Date Made Active in Reports: 03/16/2023
Number of Days to Update: 85
Source: Sacramento County Environmental Management
Telephone: 916-875-8406
Last EDR Contact: 12/16/2024
Next Scheduled EDR Contact: 04/07/2025
Data Release Frequency: Quarterly

ML SACRAMENTO: Master Hazardous Materials Facility List
Any business that has hazardous materials on site - hazardous material storage sites, underground storage tanks, waste generators.

Date of Government Version: 11/07/2022
Date Data Arrived at EDR: 12/09/2022
Date Made Active in Reports: 03/01/2023
Number of Days to Update: 82
Source: Sacramento County Environmental Management
Telephone: 916-875-8406
Last EDR Contact: 12/16/2024
Next Scheduled EDR Contact: 04/07/2025
Data Release Frequency: Quarterly

SAN BENITO COUNTY:

CUPA SAN BENITO: CUPA Facility List
Cupa facility list

Date of Government Version: 10/25/2024
Date Data Arrived at EDR: 10/29/2024
Date Made Active in Reports: 01/17/2025
Number of Days to Update: 80

Source: San Benito County Environmental Health
Telephone: N/A
Last EDR Contact: 01/22/2025
Next Scheduled EDR Contact: 05/12/2025
Data Release Frequency: Varies

SAN BERNARDINO COUNTY:

PERMITS SAN BERNARDINO: Hazardous Material Permits
This listing includes underground storage tanks, medical waste handlers/generators, hazardous materials handlers, hazardous waste generators, and waste oil generators/handlers.

Date of Government Version: 08/13/2024
Date Data Arrived at EDR: 08/14/2024
Date Made Active in Reports: 08/20/2024
Number of Days to Update: 6

Source: San Bernardino County Fire Department Hazardous Materials Division
Telephone: 909-387-3041
Last EDR Contact: 01/28/2025
Next Scheduled EDR Contact: 05/12/2025
Data Release Frequency: Quarterly

SAN DIEGO COUNTY:

HMMD SAN DIEGO: Hazardous Materials Management Division Database
The database includes: HE58 - This report contains the business name, site address, business phone number, establishment 'H' permit number, type of permit, and the business status. HE17 - In addition to providing the same information provided in the HE58 listing, HE17 provides inspection dates, violations received by the establishment, hazardous waste generated, the quantity, method of storage, treatment/disposal of waste and the hauler, and information on underground storage tanks. Unauthorized Release List - Includes a summary of environmental contamination cases in San Diego County (underground tank cases, non-tank cases, groundwater contamination, and soil contamination are included.)

Date of Government Version: 08/22/2024
Date Data Arrived at EDR: 08/22/2024
Date Made Active in Reports: 11/06/2024
Number of Days to Update: 76

Source: Hazardous Materials Management Division
Telephone: 619-338-2268
Last EDR Contact: 11/20/2024
Next Scheduled EDR Contact: 03/10/2025
Data Release Frequency: Quarterly

LF SAN DIEGO: Solid Waste Facilities
San Diego County Solid Waste Facilities.

Date of Government Version: 10/01/2023
Date Data Arrived at EDR: 01/31/2024
Date Made Active in Reports: 04/17/2024
Number of Days to Update: 77

Source: Department of Health Services
Telephone: 619-338-2209
Last EDR Contact: 01/09/2025
Next Scheduled EDR Contact: 04/28/2025
Data Release Frequency: Varies

SAN DIEGO CO LOP: Local Oversight Program Listing
A listing of all LOP release sites that are or were under the County of San Diego's jurisdiction. Included are closed or transferred cases, open cases, and cases that did not have a case type indicated. The cases without a case type are mostly complaints; however, some of them could be LOP cases.

Date of Government Version: 07/22/2021
Date Data Arrived at EDR: 10/19/2021
Date Made Active in Reports: 01/13/2022
Number of Days to Update: 86

Source: Department of Environmental Health
Telephone: 858-505-6874
Last EDR Contact: 01/09/2025
Next Scheduled EDR Contact: 04/28/2025
Data Release Frequency: Varies

SAN DIEGO CO SAM: Environmental Case Listing
The listing contains all underground tank release cases and projects pertaining to properties contaminated with hazardous substances that are actively under review by the Site Assessment and Mitigation Program.

Date of Government Version: 03/23/2010
Date Data Arrived at EDR: 06/15/2010
Date Made Active in Reports: 07/09/2010
Number of Days to Update: 24
Source: San Diego County Department of Environmental Health
Telephone: 619-338-2371
Last EDR Contact: 11/19/2024
Next Scheduled EDR Contact: 03/10/2025
Data Release Frequency: No Update Planned

SAN FRANCISCO COUNTY:

CUPA SAN FRANCISCO CO: CUPA Facility Listing
Cupa facilities

Date of Government Version: 10/28/2024
Date Data Arrived at EDR: 10/30/2024
Date Made Active in Reports: 01/21/2025
Number of Days to Update: 83
Source: San Francisco County Department of Environmental Health
Telephone: 415-252-3896
Last EDR Contact: 01/23/2025
Next Scheduled EDR Contact: 05/12/2025
Data Release Frequency: Varies

LUST SAN FRANCISCO: Local Oversite Facilities
A listing of leaking underground storage tank sites located in San Francisco county.

Date of Government Version: 09/19/2008
Date Data Arrived at EDR: 09/19/2008
Date Made Active in Reports: 09/29/2008
Number of Days to Update: 10
Source: Department Of Public Health San Francisco County
Telephone: 415-252-3920
Last EDR Contact: 01/22/2025
Next Scheduled EDR Contact: 05/12/2025
Data Release Frequency: No Update Planned

UST SAN FRANCISCO: Underground Storage Tank Information
Underground storage tank sites located in San Francisco county.

Date of Government Version: 10/28/2024
Date Data Arrived at EDR: 10/30/2024
Date Made Active in Reports: 01/24/2025
Number of Days to Update: 86
Source: Department of Public Health
Telephone: 415-252-3920
Last EDR Contact: 01/23/2025
Next Scheduled EDR Contact: 05/12/2025
Data Release Frequency: Quarterly

SAN FRANCISO COUNTY:

SAN FRANCISCO MAHER: Maher Ordinance Property Listing
a listing of properties that fall within a Maher Ordinance, for all of San Francisco

Date of Government Version: 10/15/2024
Date Data Arrived at EDR: 10/16/2024
Date Made Active in Reports: 01/06/2025
Number of Days to Update: 82
Source: San Francisco Planning
Telephone: 628-652-7483
Last EDR Contact: 01/14/2025
Next Scheduled EDR Contact: 04/28/2025
Data Release Frequency: Varies

SAN JOAQUIN COUNTY:

UST SAN JOAQUIN: San Joaquin Co. UST
A listing of underground storage tank locations in San Joaquin county.

Date of Government Version: 06/22/2018
Date Data Arrived at EDR: 06/26/2018
Date Made Active in Reports: 07/11/2018
Number of Days to Update: 15
Source: Environmental Health Department
Telephone: N/A
Last EDR Contact: 12/04/2024
Next Scheduled EDR Contact: 03/24/2025
Data Release Frequency: Semi-Annually

SAN LUIS OBISPO COUNTY:

CUPA SAN LUIS OBISPO: CUPA Facility List
Cupa Facility List.

Date of Government Version: 11/12/2024
Date Data Arrived at EDR: 11/13/2024
Date Made Active in Reports: 02/06/2025
Number of Days to Update: 85

Source: San Luis Obispo County Public Health Department
Telephone: 805-781-5596
Last EDR Contact: 02/05/2025
Next Scheduled EDR Contact: 05/26/2025
Data Release Frequency: Varies

SAN MATEO COUNTY:

BI SAN MATEO: Business Inventory
List includes Hazardous Materials Business Plan, hazardous waste generators, and underground storage tanks.

Date of Government Version: 02/20/2020
Date Data Arrived at EDR: 02/20/2020
Date Made Active in Reports: 04/24/2020
Number of Days to Update: 64

Source: San Mateo County Environmental Health Services Division
Telephone: 650-363-1921
Last EDR Contact: 12/05/2024
Next Scheduled EDR Contact: 03/17/2025
Data Release Frequency: Annually

LUST SAN MATEO: Fuel Leak List
A listing of leaking underground storage tank sites located in San Mateo county.

Date of Government Version: 03/29/2019
Date Data Arrived at EDR: 03/29/2019
Date Made Active in Reports: 05/29/2019
Number of Days to Update: 61

Source: San Mateo County Environmental Health Services Division
Telephone: 650-363-1921
Last EDR Contact: 11/26/2024
Next Scheduled EDR Contact: 03/17/2025
Data Release Frequency: Semi-Annually

SANTA BARBARA COUNTY:

CUPA SANTA BARBARA: CUPA Facility Listing
CUPA Program Listing from the Environmental Health Services division.

Date of Government Version: 09/08/2011
Date Data Arrived at EDR: 09/09/2011
Date Made Active in Reports: 10/07/2011
Number of Days to Update: 28

Source: Santa Barbara County Public Health Department
Telephone: 805-686-8167
Last EDR Contact: 02/05/2025
Next Scheduled EDR Contact: 05/26/2025
Data Release Frequency: No Update Planned

SANTA CLARA COUNTY:

CUPA SANTA CLARA: Cupa Facility List
Cupa facility list

Date of Government Version: 11/18/2024
Date Data Arrived at EDR: 11/19/2024
Date Made Active in Reports: 02/12/2025
Number of Days to Update: 85

Source: Department of Environmental Health
Telephone: 408-918-1973
Last EDR Contact: 02/05/2025
Next Scheduled EDR Contact: 05/26/2025
Data Release Frequency: Varies

HIST LUST SANTA CLARA: HIST LUST - Fuel Leak Site Activity Report
A listing of open and closed leaking underground storage tanks. This listing is no longer updated by the county. Leaking underground storage tanks are now handled by the Department of Environmental Health.

Date of Government Version: 03/29/2005
Date Data Arrived at EDR: 03/30/2005
Date Made Active in Reports: 04/21/2005
Number of Days to Update: 22

Source: Santa Clara Valley Water District
Telephone: 408-265-2600
Last EDR Contact: 03/23/2009
Next Scheduled EDR Contact: 06/22/2009
Data Release Frequency: No Update Planned

LUST SANTA CLARA: LOP Listing
A listing of leaking underground storage tanks located in Santa Clara county.

Date of Government Version: 03/03/2014
Date Data Arrived at EDR: 03/05/2014
Date Made Active in Reports: 03/18/2014
Number of Days to Update: 13

Source: Department of Environmental Health
Telephone: 408-918-3417
Last EDR Contact: 02/12/2025
Next Scheduled EDR Contact: 06/02/2025
Data Release Frequency: No Update Planned

SANTA CRUZ COUNTY:

CUPA SANTA CRUZ: CUPA Facility List
CUPA facility listing.

Date of Government Version: 01/21/2017
Date Data Arrived at EDR: 02/22/2017
Date Made Active in Reports: 05/23/2017
Number of Days to Update: 90

Source: Santa Cruz County Environmental Health
Telephone: 831-464-2761
Last EDR Contact: 02/05/2025
Next Scheduled EDR Contact: 05/26/2025
Data Release Frequency: Varies

SITE MIT SANTA CRUZ: Site Mitigation Santa Cruz County List
Sites may become contaminated with toxic chemicals through illegal dumping or disposal, from leaking underground storage tanks, or through industrial or commercial activities.The goal of the site mitigation program is to protect the public health and the environment while facilitating completion of contaminated site clean-up projects in a timely manner.

Date of Government Version: 12/03/2018
Date Data Arrived at EDR: 06/23/2023
Date Made Active in Reports: 07/13/2023
Number of Days to Update: 20

Source: Santa Cruz Environmental Health Services
Telephone: 831-454-2761
Last EDR Contact: 02/05/2025
Next Scheduled EDR Contact: 05/26/2025
Data Release Frequency: Varies

SHASTA COUNTY:

CUPA SHASTA: CUPA Facility List
Cupa Facility List.

Date of Government Version: 06/15/2017
Date Data Arrived at EDR: 06/19/2017
Date Made Active in Reports: 08/09/2017
Number of Days to Update: 51

Source: Shasta County Department of Resource Management
Telephone: 530-225-5789
Last EDR Contact: 02/05/2025
Next Scheduled EDR Contact: 05/26/2025
Data Release Frequency: Varies

SOLANO COUNTY:

LUST SOLANO: Leaking Underground Storage Tanks
A listing of leaking underground storage tank sites located in Solano county.

Date of Government Version: 06/04/2019
Date Data Arrived at EDR: 06/06/2019
Date Made Active in Reports: 08/13/2019
Number of Days to Update: 68

Source: Solano County Department of Environmental Management
Telephone: 707-784-6770
Last EDR Contact: 02/12/2025
Next Scheduled EDR Contact: 06/02/2025
Data Release Frequency: Quarterly

UST SOLANO: Underground Storage Tanks
Underground storage tank sites located in Solano county.

Date of Government Version: 09/15/2021
Date Data Arrived at EDR: 09/16/2021
Date Made Active in Reports: 12/09/2021
Number of Days to Update: 84

Source: Solano County Department of Environmental Management
Telephone: 707-784-6770
Last EDR Contact: 02/12/2025
Next Scheduled EDR Contact: 06/02/2025
Data Release Frequency: Quarterly

SONOMA COUNTY:

CUPA SONOMA: Cupa Facility List
Cupa Facility list

Date of Government Version: 07/02/2021
Date Data Arrived at EDR: 07/06/2021
Date Made Active in Reports: 07/14/2021
Number of Days to Update: 8

Source: County of Sonoma Fire & Emergency Services Department
Telephone: 707-565-1174
Last EDR Contact: 12/10/2024
Next Scheduled EDR Contact: 03/31/2025
Data Release Frequency: Varies

LUST SONOMA: Leaking Underground Storage Tank Sites
A listing of leaking underground storage tank sites located in Sonoma county.

Date of Government Version: 06/30/2021
Date Data Arrived at EDR: 06/30/2021
Date Made Active in Reports: 09/24/2021
Number of Days to Update: 86

Source: Department of Health Services
Telephone: 707-565-6565
Last EDR Contact: 12/10/2024
Next Scheduled EDR Contact: 03/31/2025
Data Release Frequency: Quarterly

STANISLAUS COUNTY:

CUPA STANISLAUS: CUPA Facility List
Cupa facility list

Date of Government Version: 02/08/2022
Date Data Arrived at EDR: 02/10/2022
Date Made Active in Reports: 05/04/2022
Number of Days to Update: 83

Source: Stanislaus County Department of Ennvironmental Protection
Telephone: 209-525-6751
Last EDR Contact: 01/03/2025
Next Scheduled EDR Contact: 04/21/2025
Data Release Frequency: Varies

SUTTER COUNTY:

UST SUTTER: Underground Storage Tanks
Underground storage tank sites located in Sutter county.

Date of Government Version: 07/29/2024
Date Data Arrived at EDR: 09/06/2024
Date Made Active in Reports: 11/13/2024
Number of Days to Update: 68

Source: Sutter County Environmental Health Services
Telephone: 530-822-7500
Last EDR Contact: 02/12/2025
Next Scheduled EDR Contact: 06/02/2025
Data Release Frequency: Semi-Annually

TEHAMA COUNTY:

CUPA TEHAMA: CUPA Facility List
Cupa facilities

Date of Government Version: 08/27/2024
Date Data Arrived at EDR: 08/28/2024
Date Made Active in Reports: 11/12/2024
Number of Days to Update: 76

Source: Tehama County Department of Environmental Health
Telephone: 530-527-8020
Last EDR Contact: 02/05/2025
Next Scheduled EDR Contact: 05/12/2025
Data Release Frequency: Varies

TRINITY COUNTY:

CUPA TRINITY: CUPA Facility List
Cupa facility list

Date of Government Version: 10/09/2024
Date Data Arrived at EDR: 10/11/2024
Date Made Active in Reports: 12/30/2024
Number of Days to Update: 80

Source: Department of Toxic Substances Control
Telephone: 760-352-0381
Last EDR Contact: 01/09/2025
Next Scheduled EDR Contact: 04/28/2025
Data Release Frequency: Varies

TULARE COUNTY:

CUPA TULARE: CUPA Facility List
Cupa program facilities

Date of Government Version: 10/07/2022
Date Data Arrived at EDR: 10/07/2022
Date Made Active in Reports: 12/21/2022
Number of Days to Update: 75

Source: Tulare County Environmental Health Services Division
Telephone: 559-624-7400
Last EDR Contact: 01/22/2025
Next Scheduled EDR Contact: 05/12/2025
Data Release Frequency: Varies

TUOLUMNE COUNTY:

CUPA TUOLUMNE: CUPA Facility List
Cupa facility list

Date of Government Version: 04/23/2018
Date Data Arrived at EDR: 04/25/2018
Date Made Active in Reports: 06/25/2018
Number of Days to Update: 61

Source: Divison of Environmental Health
Telephone: 209-533-5633
Last EDR Contact: 01/08/2025
Next Scheduled EDR Contact: 04/28/2025
Data Release Frequency: Varies

VENTURA COUNTY:

BWT VENTURA: Business Plan, Hazardous Waste Producers, and Operating Underground Tanks
The BWT list indicates by site address whether the Environmental Health Division has Business Plan (B), Waste Producer (W), and/or Underground Tank (T) information.

Date of Government Version: 07/02/2024
Date Data Arrived at EDR: 07/17/2024
Date Made Active in Reports: 07/23/2024
Number of Days to Update: 6

Source: Ventura County Environmental Health Division
Telephone: 805-654-2813
Last EDR Contact: 01/13/2025
Next Scheduled EDR Contact: 04/28/2025
Data Release Frequency: Quarterly

LF VENTURA: Inventory of Illegal Abandoned and Inactive Sites
Ventura County Inventory of Closed, Illegal Abandoned, and Inactive Sites.

Date of Government Version: 12/01/2011
Date Data Arrived at EDR: 12/01/2011
Date Made Active in Reports: 01/19/2012
Number of Days to Update: 49

Source: Environmental Health Division
Telephone: 805-654-2813
Last EDR Contact: 12/16/2024
Next Scheduled EDR Contact: 04/07/2025
Data Release Frequency: No Update Planned

LUST VENTURA: Listing of Underground Tank Cleanup Sites
Ventura County Underground Storage Tank Cleanup Sites (LUST).

Date of Government Version: 05/29/2008
Date Data Arrived at EDR: 06/24/2008
Date Made Active in Reports: 07/31/2008
Number of Days to Update: 37

Source: Environmental Health Division
Telephone: 805-654-2813
Last EDR Contact: 01/30/2025
Next Scheduled EDR Contact: 05/19/2025
Data Release Frequency: No Update Planned

MED WASTE VENTURA: Medical Waste Program List
To protect public health and safety and the environment from potential exposure to disease causing agents, the Environmental Health Division Medical Waste Program regulates the generation, handling, storage, treatment and disposal of medical waste throughout the County.

Date of Government Version: 07/02/2024
Date Data Arrived at EDR: 07/18/2024
Date Made Active in Reports: 07/23/2024
Number of Days to Update: 5
Source: Ventura County Resource Management Agency
Telephone: 805-654-2813
Last EDR Contact: 01/13/2025
Next Scheduled EDR Contact: 04/28/2025
Data Release Frequency: Quarterly

UST VENTURA: Underground Tank Closed Sites List
Ventura County Operating Underground Storage Tank Sites (UST)/Underground Tank Closed Sites List.

Date of Government Version: 08/27/2024
Date Data Arrived at EDR: 09/04/2024
Date Made Active in Reports: 11/13/2024
Number of Days to Update: 70
Source: Environmental Health Division
Telephone: 805-654-2813
Last EDR Contact: 12/05/2024
Next Scheduled EDR Contact: 03/17/2025
Data Release Frequency: Quarterly

YOLO COUNTY:

UST YOLO: Underground Storage Tank Comprehensive Facility Report
Underground storage tank sites located in Yolo county.

Date of Government Version: 09/18/2024
Date Data Arrived at EDR: 09/25/2024
Date Made Active in Reports: 12/13/2024
Number of Days to Update: 79
Source: Yolo County Department of Health
Telephone: 530-666-8646
Last EDR Contact: 01/09/2025
Next Scheduled EDR Contact: 04/07/2025
Data Release Frequency: Annually

YUBA COUNTY:

CUPA YUBA: CUPA Facility List
CUPA facility listing for Yuba County.

Date of Government Version: 10/17/2024
Date Data Arrived at EDR: 10/22/2024
Date Made Active in Reports: 01/10/2025
Number of Days to Update: 80
Source: Yuba County Environmental Health Department
Telephone: 530-749-7523
Last EDR Contact: 01/15/2025
Next Scheduled EDR Contact: 05/05/2025
Data Release Frequency: Varies

**OTHER DATABASE(S)**

Depending on the geographic area covered by this report, the data provided in these specialty databases may or may not be complete. For example, the existence of wetlands information data in a specific report does not mean that all wetlands in the area covered by the report are included. Moreover, the absence of any reported wetlands information does not necessarily mean that wetlands do not exist in the area covered by the report.

CT MANIFEST: Hazardous Waste Manifest Data
Facility and manifest data. Manifest is a document that lists and tracks hazardous waste from the generator through transporters to a tsd facility.

Date of Government Version: 11/04/2024
Date Data Arrived at EDR: 11/05/2024
Date Made Active in Reports: 01/27/2025
Number of Days to Update: 83
Source: Department of Energy & Environmental Protection
Telephone: 860-424-3375
Last EDR Contact: 02/04/2025
Next Scheduled EDR Contact: 05/19/2025
Data Release Frequency: No Update Planned

NJ MANIFEST: Manifest Information
Hazardous waste manifest information.

Date of Government Version: 12/31/2018
Date Data Arrived at EDR: 04/10/2019
Date Made Active in Reports: 05/16/2019
Number of Days to Update: 36

Source: Department of Environmental Protection
Telephone: N/A
Last EDR Contact: 12/23/2024
Next Scheduled EDR Contact: 04/14/2025
Data Release Frequency: Annually

NY MANIFEST: Facility and Manifest Data
Manifest is a document that lists and tracks hazardous waste from the generator through transporters to a TSD facility.

Date of Government Version: 12/31/2019
Date Data Arrived at EDR: 11/30/2023
Date Made Active in Reports: 12/01/2023
Number of Days to Update: 1

Source: Department of Environmental Conservation
Telephone: 518-402-8651
Last EDR Contact: 01/23/2025
Next Scheduled EDR Contact: 05/05/2025
Data Release Frequency: Quarterly

PA MANIFEST: Manifest Information
Hazardous waste manifest information.

Date of Government Version: 06/30/2018
Date Data Arrived at EDR: 07/19/2019
Date Made Active in Reports: 09/10/2019
Number of Days to Update: 53

Source: Department of Environmental Protection
Telephone: 717-783-8990
Last EDR Contact: 01/06/2025
Next Scheduled EDR Contact: 04/21/2025
Data Release Frequency: Annually

RI MANIFEST: Manifest information
Hazardous waste manifest information

Date of Government Version: 12/31/2020
Date Data Arrived at EDR: 11/30/2021
Date Made Active in Reports: 02/18/2022
Number of Days to Update: 80

Source: Department of Environmental Management
Telephone: 401-222-2797
Last EDR Contact: 02/06/2025
Next Scheduled EDR Contact: 05/26/2025
Data Release Frequency: Annually

WI MANIFEST: Manifest Information
Hazardous waste manifest information.

Date of Government Version: 05/31/2018
Date Data Arrived at EDR: 06/19/2019
Date Made Active in Reports: 09/03/2019
Number of Days to Update: 76

Source: Department of Natural Resources
Telephone: N/A
Last EDR Contact: 11/27/2024
Next Scheduled EDR Contact: 03/17/2025
Data Release Frequency: Annually

Oil/Gas Pipelines
Source: Endeavor Business Media
Petroleum Bundle (Crude Oil, Refined Products, Petrochemicals, Gas Liquids (LPG/NGL), and Specialty Gases (Miscellaneous)) N = Natural Gas Bundle (Natural Gas, Gas Liquids (LPG/NGL), and Specialty Gases (Miscellaneous)). This map includes information copyrighted by Endeavor Business Media. This information is provided on a best effort basis and Endeavor Business Media does not guarantee its accuracy nor warrant its fitness for any particular purpose. Such information has been reprinted with the permission of Endeavor Business Media.

Electric Power Transmission Line Data
Source: Endeavor Business Media
This map includes information copyrighted by Endeavor Business Media. This information is provided on a best effort basis and Endeavor Business Media does not guarantee its accuracy nor warrant its fitness for any particular purpose. Such information has been reprinted with the permission of Endeavor Business Media.

Sensitive Receptors: There are individuals deemed sensitive receptors due to their fragile immune systems and special sensitivity to environmental discharges. These sensitive receptors typically include the elderly, the sick, and children. While the location of all sensitive receptors cannot be determined, EDR indicates those buildings and facilities - schools, daycares, hospitals, medical centers, and nursing homes - where individuals who are sensitive receptors are likely to be located.

# GOVERNMENT RECORDS SEARCHED / DATA CURRENCY TRACKING

AHA Hospitals:
Source: American Hospital Association, Inc.
Telephone: 312-280-5991
The database includes a listing of hospitals based on the American Hospital Association's annual survey of hospitals.

Medical Centers: Provider of Services Listing
Source: Centers for Medicare & Medicaid Services
Telephone: 410-786-3000
A listing of hospitals with Medicare provider number, produced by Centers of Medicare & Medicaid Services, a federal agency within the U.S. Department of Health and Human Services.

Nursing Homes
Source: National Institutes of Health
Telephone: 301-594-6248
Information on Medicare and Medicaid certified nursing homes in the United States.

Public Schools
Source: National Center for Education Statistics
Telephone: 202-502-7300
The National Center for Education Statistics' primary database on elementary and secondary public education in the United States. It is a comprehensive, annual, national statistical database of all public elementary and secondary schools and school districts, which contains data that are comparable across all states.

Private Schools
Source: National Center for Education Statistics
Telephone: 202-502-7300
The National Center for Education Statistics' primary database on private school locations in the United States.

Daycare Centers: Licensed Facilities
Source: Department of Social Services
Telephone: 916-657-4041

Flood Zone Data: This data was obtained from the Federal Emergency Management Agency (FEMA). It depicts 100-year and 500-year flood zones as defined by FEMA. It includes the National Flood Hazard Layer (NFHL) which incorporates Flood Insurance Rate Map (FIRM) data and Q3 data from FEMA in areas not covered by NFHL.
Source: FEMA
Telephone: 877-336-2627
Date of Government Version: 2003, 2015

NWI: National Wetlands Inventory. This data, available in select counties across the country, was obtained by EDR in 2002, 2005, 2010 and 2015 from the U.S. Fish and Wildlife Service.

State Wetlands Data: Wetland Inventory
Source: Department of Fish and Wildlife
Telephone: 916-445-0411

Current USGS 7.5 Minute Topographic Map
Source: U.S. Geological Survey

**STREET AND ADDRESS INFORMATION**

© 2015 TomTom North America, Inc. All rights reserved. This material is proprietary and the subject of copyright protection and other intellectual property rights owned by or licensed to Tele Atlas North America, Inc. The use of this material is subject to the terms of a license agreement. You will be held liable for any unauthorized copying or disclosure of this material.

# GEOCHECK ®- PHYSICAL SETTING SOURCE ADDENDUM

**TARGET PROPERTY ADDRESS**

ALTA ARDEN COMPLETE STREETS
ALTA ARDEN & HOWE AVE
SACRAMENTO, CA 95825

**TARGET PROPERTY COORDINATES**

| | |
|---|---|
| Latitude (North): | 38.598356 - 38° 35' 54.08'' |
| Longitude (West): | 121.415294 - 121° 24' 55.06'' |
| Universal Tranverse Mercator: | Zone 10 |
| UTM X (Meters): | 638002.3 |
| UTM Y (Meters): | 4273191.0 |
| Elevation: | 43 ft. above sea level |

**USGS TOPOGRAPHIC MAP**

| | |
|---|---|
| Target Property Map: | 50005988 SACRAMENTO EAST, CA |
| Version Date: | 2021 |

EDR's GeoCheck Physical Setting Source Addendum is provided to assist the environmental professional in forming an opinion about the impact of potential contaminant migration.

Assessment of the impact of contaminant migration generally has two principle investigative components:

1. Groundwater flow direction, and
2. Groundwater flow velocity.

Groundwater flow direction may be impacted by surface topography, hydrology, hydrogeology, characteristics of the soil, and nearby wells. Groundwater flow velocity is generally impacted by the nature of the geologic strata.

# GEOCHECK® - PHYSICAL SETTING SOURCE SUMMARY

**GROUNDWATER FLOW DIRECTION INFORMATION**

Groundwater flow direction for a particular site is best determined by a qualified environmental professional using site-specific well data. If such data is not reasonably ascertainable, it may be necessary to rely on other sources of information, such as surface topographic information, hydrologic information, hydrogeologic data collected on nearby properties, and regional groundwater flow information (from deep aquifers).


**TOPOGRAPHIC INFORMATION**

Surface topography may be indicative of the direction of surficial groundwater flow. This information can be used to assist the environmental professional in forming an opinion about the impact of nearby contaminated properties or, should contamination exist on the target property, what downgradient sites might be impacted.

**TARGET PROPERTY TOPOGRAPHY**

General Topographic Gradient: General South

**SURROUNDING TOPOGRAPHY: ELEVATION PROFILES**

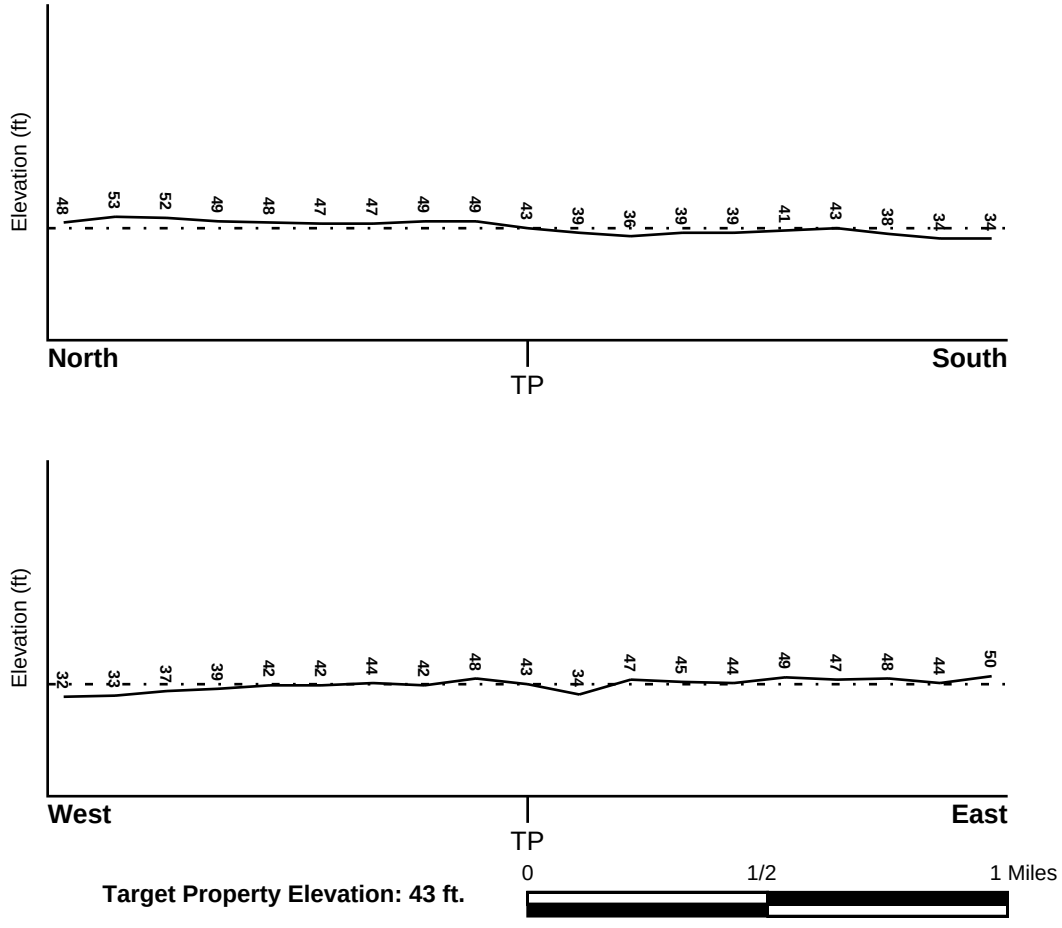


**Target Property Elevation: 43 ft.**

Source: Topography has been determined from the USGS 7.5' Digital Elevation Model and should be evaluated on a relative (not an absolute) basis. Relative elevation information between sites of close proximity should be field verified.

# GEOCHECK® - PHYSICAL SETTING SOURCE SUMMARY

**HYDROLOGIC INFORMATION**

Surface water can act as a hydrologic barrier to groundwater flow. Such hydrologic information can be used to assist the environmental professional in forming an opinion about the impact of nearby contaminated properties or, should contamination exist on the target property, what downgradient sites might be impacted.

Refer to the Physical Setting Source Map following this summary for hydrologic information (major waterways and bodies of water).

**FEMA FLOOD ZONE**

| Flood Plain Panel at Target Property | FEMA Source Type |
|---|---|
| 06067C0181H | FEMA FIRM Flood data |

| Additional Panels in search area: | FEMA Source Type |
|---|---|
| 06067C0182H | FEMA FIRM Flood data |
| 06067C0183H | FEMA FIRM Flood data |
| 06067C0184H | FEMA FIRM Flood data |

**NATIONAL WETLAND INVENTORY**

| NWI Quad at Target Property | NWI Electronic Data Coverage |
|---|---|
| SACRAMENTO EAST | YES - refer to the Overview Map and Detail Map |

**HYDROGEOLOGIC INFORMATION**

Hydrogeologic information obtained by installation of wells on a specific site can often be an indicator of groundwater flow direction in the immediate area. Such hydrogeologic information can be used to assist the environmental professional in forming an opinion about the impact of nearby contaminated properties or, should contamination exist on the target property, what downgradient sites might be impacted.

***Site-Specific Hydrogeological Data*:***

| | |
|---|---|
| Search Radius: | 1.25 miles |
| Status: | Not found |

**AQUIFLOW®**

Search Radius: 1.000 Mile.

EDR has developed the AQUIFLOW Information System to provide data on the general direction of groundwater flow at specific points. EDR has reviewed reports submitted by environmental professionals to regulatory authorities at select sites and has extracted the date of the report, groundwater flow direction as determined hydrogeologically, and the depth to water table.

| MAP ID | LOCATION FROM TP | GENERAL DIRECTION GROUNDWATER FLOW |
|---|---|---|
| Not Reported | | |

* ©1996 Site−specific hydrogeological data gathered by CERCLIS Alerts, Inc., Bainbridge Island, WA. All rights reserved. All of the information and opinions presented are those of the cited EPA report(s), which were completed under a Comprehensive Environmental Response Compensation and Liability Information System (CERCLIS) investigation.

# GEOCHECK® - PHYSICAL SETTING SOURCE SUMMARY

**GROUNDWATER FLOW VELOCITY INFORMATION**

Groundwater flow velocity information for a particular site is best determined by a qualified environmental professional using site specific geologic and soil strata data. If such data are not reasonably ascertainable, it may be necessary to rely on other sources of information, including geologic age identification, rock stratigraphic unit and soil characteristics data collected on nearby properties and regional soil information. In general, contaminant plumes move more quickly through sandy-gravelly types of soils than silty-clayey types of soils.

**GEOLOGIC INFORMATION IN GENERAL AREA OF TARGET PROPERTY**

Geologic information can be used by the environmental professional in forming an opinion about the relative speed at which contaminant migration may be occurring.

**ROCK STRATIGRAPHIC UNIT**


| | |
|---|---|
| Era: | Cenozoic |
| System: | Quaternary |
| Series: | Quaternary |
| Code: | Q *(decoded above as Era, System & Series)* |

**GEOLOGIC AGE IDENTIFICATION**

Category: Stratifed Sequence

Geologic Age and Rock Stratigraphic Unit Source: P.G. Schruben, R.E. Arndt and W.J. Bawiec, Geology of the Conterminous U.S. at 1:2,500,000 Scale - a digital representation of the 1974 P.B. King and H.M. Beikman Map, USGS Digital Data Series DDS - 11 (1994).

# SSURGO SOIL MAP - 7898489.2s

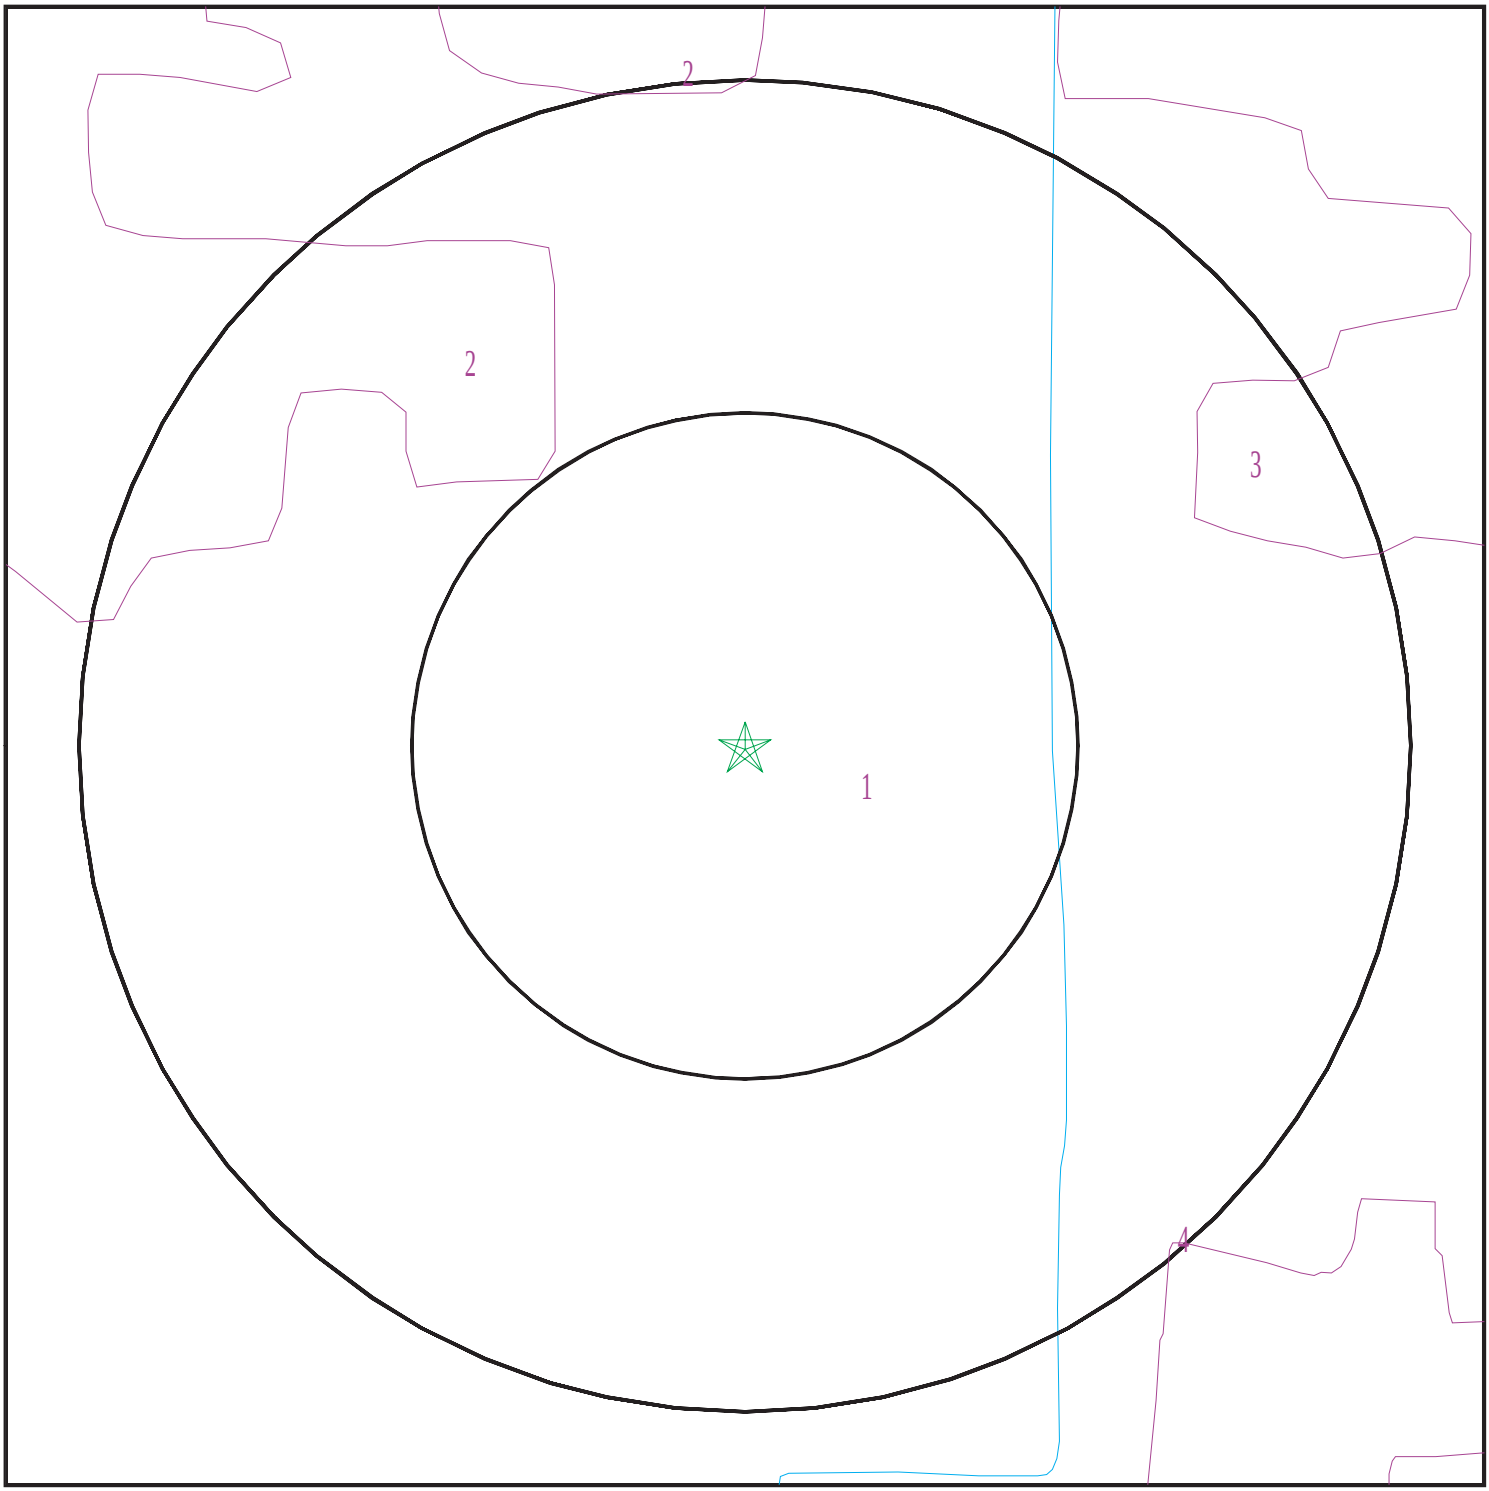


| | | | |
|---|---|---|---|
| SITE NAME: | Alta Arden Complete Streets | CLIENT: | NCE |
| ADDRESS: | Alta Arden & Howe Ave<br>Sacramento CA 95825 | CONTACT: | Katherine Outhwaite |
| | | INQUIRY #: | 7898489.2s |
| LAT/LONG: | 38.598356 / 121.415294 | DATE: | February 13, 2025 4:52 pm |

Copyright © 2025 EDR, Inc. © 2015 TomTom Rel. 2015.

# GEOCHECK® - PHYSICAL SETTING SOURCE SUMMARY

**DOMINANT SOIL COMPOSITION IN GENERAL AREA OF TARGET PROPERTY**

The U.S. Department of Agriculture's (USDA) Soil Conservation Service (SCS) leads the National Cooperative Soil Survey (NCSS) and is responsible for collecting, storing, maintaining and distributing soil survey information for privately owned lands in the United States. A soil map in a soil survey is a representation of soil patterns in a landscape. The following information is based on Soil Conservation Service SSURGO data.

---

**Soil Map ID: 1**

Soil Component Name: URBAN LAND

Soil Surface Texture: variable

Hydrologic Group: Not reported

Soil Drainage Class:
Hydric Status: Not hydric

Corrosion Potential - Uncoated Steel: Not Reported

Depth to Bedrock Min: > 0 inches

Depth to Watertable Min: > 0 inches

| Soil Layer Information | | | | | | | |
|---|---|---|---|---|---|---|---|
| | Boundary | | | Classification | | Saturated hydraulic conductivity micro m/sec | Soil Reaction (pH) |
| Layer | Upper | Lower | Soil Texture Class | AASHTO Group | Unified Soil | | |
| 1 | 0 inches | 5 inches | variable | Not reported | Not reported | Max:<br>Min: | Max: Min: |

---

**Soil Map ID: 2**

Soil Component Name: XERARENTS

Soil Surface Texture: variable

Hydrologic Group: Not reported

Soil Drainage Class: Well drained

Hydric Status: Partially hydric

Corrosion Potential - Uncoated Steel: Not Reported

Depth to Bedrock Min: > 0 inches

Depth to Watertable Min: > 0 inches

| Soil Layer Information | | | | | | | |
|---|---|---|---|---|---|---|---|
| | Boundary | | | Classification | | Saturated hydraulic conductivity micro m/sec | Soil Reaction (pH) |
| Layer | Upper | Lower | Soil Texture Class | AASHTO Group | Unified Soil | | |
| 1 | 0 inches | 59 inches | variable | Not reported | Not reported | Max:<br>Min: | Max: Min: |

---

**Soil Map ID: 3**

Soil Component Name: URBAN LAND

Soil Surface Texture: variable

Hydrologic Group: Not reported

Soil Drainage Class:
Hydric Status: Not hydric

Corrosion Potential - Uncoated Steel: Not Reported

Depth to Bedrock Min: > 0 inches

Depth to Watertable Min: > 0 inches

| Soil Layer Information | | | | | | | |
|---|---|---|---|---|---|---|---|
| | Boundary | | | Classification | | Saturated hydraulic conductivity micro m/sec | Soil Reaction (pH) |
| Layer | Upper | Lower | Soil Texture Class | AASHTO Group | Unified Soil | | |
| 1 | 0 inches | 5 inches | variable | Not reported | Not reported | Max:<br>Min: | Max: Min: |

---

**Soil Map ID: 4**

Soil Component Name: SAN JOAQUIN

Soil Surface Texture: fine sandy loam

Hydrologic Group: Class D - Very slow infiltration rates. Soils are clayey, have a high water table, or are shallow to an impervious layer.

Soil Drainage Class: Moderately well drained

# GEOCHECK® - PHYSICAL SETTING SOURCE SUMMARY

Hydric Status: Not hydric

Corrosion Potential - Uncoated Steel: Moderate

Depth to Bedrock Min: > 0 inches

Depth to Watertable Min: > 0 inches

| Soil Layer Information | | | | | | | |
|---|---|---|---|---|---|---|---|
| | Boundary | | | Classification | | Saturated hydraulic conductivity micro m/sec | Soil Reaction (pH) |
| Layer | Upper | Lower | Soil Texture Class | AASHTO Group | Unified Soil | | |
| 1 | 0 inches | 12 inches | fine sandy loam | Silt-Clay Materials (more than 35 pct. passing No. 200), Silty Soils. | COARSE-GRAINED SOILS, Sands, Sands with fines, Silty Sand. | Max: 1.4 Min: 0.42 | Max: 7.8 Min: 6.1 |
| 2 | 12 inches | 29 inches | sandy clay loam | Silt-Clay Materials (more than 35 pct. passing No. 200), Silty Soils. | COARSE-GRAINED SOILS, Sands, Sands with fines, Silty Sand. | Max: 1.4 Min: 0.42 | Max: 7.8 Min: 6.1 |
| 3 | 29 inches | 35 inches | clay loam | Silt-Clay Materials (more than 35 pct. passing No. 200), Silty Soils. | COARSE-GRAINED SOILS, Sands, Sands with fines, Silty Sand. | Max: 1.4 Min: 0.42 | Max: 7.8 Min: 6.1 |
| 4 | 35 inches | 59 inches | indurated | Silt-Clay Materials (more than 35 pct. passing No. 200), Silty Soils. | COARSE-GRAINED SOILS, Sands, Sands with fines, Silty Sand. | Max: 1.4 Min: 0.42 | Max: 7.8 Min: 6.1 |
| 5 | 59 inches | 66 inches | stratified sandy loam to loam | Silt-Clay Materials (more than 35 pct. passing No. 200), Silty Soils. | COARSE-GRAINED SOILS, Sands, Sands with fines, Silty Sand. | Max: 1.4 Min: 0.42 | Max: 7.8 Min: 6.1 |

**LOCAL / REGIONAL WATER AGENCY RECORDS**

EDR Local/Regional Water Agency records provide water well information to assist the environmental professional in assessing sources that may impact ground water flow direction, and in forming an opinion about the impact of contaminant migration on nearby drinking water wells.

# GEOCHECK® - PHYSICAL SETTING SOURCE SUMMARY

**WELL SEARCH DISTANCE INFORMATION**

| DATABASE | SEARCH DISTANCE (miles) |
|---|---|
| Federal USGS | 1.000 |
| Federal FRDS PWS | Nearest PWS within 1 mile |
| State Database | 1.000 |

**FEDERAL USGS WELL INFORMATION**

| MAP ID | WELL ID | LOCATION FROM TP |
|---|---|---|
| F12 | USGS40000189413 | 1/4 - 1/2 Mile SSW |
| G14 | USGS40000189458 | 1/4 - 1/2 Mile ENE |
| I33 | USGS40000189464 | 1/2 - 1 Mile WNW |
| J35 | USGS40000189478 | 1/2 - 1 Mile NW |
| K36 | USGS40000189390 | 1/2 - 1 Mile SE |
| L44 | USGS40000189430 | 1/2 - 1 Mile WSW |
| O64 | USGS40000189501 | 1/2 - 1 Mile NNE |
| S79 | USGS40000189301 | 1/2 - 1 Mile SSE |
| V88 | USGS40000189440 | 1/2 - 1 Mile East |

**FEDERAL FRDS PUBLIC WATER SUPPLY SYSTEM INFORMATION**

| MAP ID | WELL ID | LOCATION FROM TP |
|---|---|---|
| No PWS System Found | | |

Note: PWS System location is not always the same as well location.

**STATE DATABASE WELL INFORMATION**

| MAP ID | WELL ID | LOCATION FROM TP |
|---|---|---|
| A1 | CAEDF0000083630 | 0 - 1/8 Mile SSW |
| A2 | CAEDF0000089363 | 0 - 1/8 Mile West |
| B3 | CAEDF0000045443 | 1/8 - 1/4 Mile SW |
| C4 | CADWR9000039784 | 1/8 - 1/4 Mile NW |
| B5 | CAEDF0000063968 | 1/8 - 1/4 Mile SW |
| B6 | CAEDF0000004803 | 1/8 - 1/4 Mile SW |
| C7 | 9056 | 1/8 - 1/4 Mile NW |
| B8 | CAEDF0000078603 | 1/8 - 1/4 Mile SW |
| D9 | CADWR0000020815 | 1/8 - 1/4 Mile South |
| D10 | 9068 | 1/8 - 1/4 Mile SSW |
| E11 | CAEDF0000041081 | 1/4 - 1/2 Mile WSW |
| E13 | CAEDF0000014492 | 1/4 - 1/2 Mile WSW |
| F15 | CAUSGSN00009497 | 1/4 - 1/2 Mile SSW |
| F16 | CAPFAS000001134 | 1/4 - 1/2 Mile SSW |
| F17 | CADDW2000023113 | 1/4 - 1/2 Mile SSW |
| G18 | CAPFAS000000557 | 1/4 - 1/2 Mile ENE |
| G19 | CADDW2000017922 | 1/4 - 1/2 Mile ENE |

# GEOCHECK® - PHYSICAL SETTING SOURCE SUMMARY

**STATE DATABASE WELL INFORMATION**

| MAP ID | WELL ID | LOCATION FROM TP |
|---|---|---|
| E20 | CAEDF0000035883 | 1/4 - 1/2 Mile WSW |
| E21 | CAEDF0000079803 | 1/4 - 1/2 Mile WSW |
| F22 | CAEDF0000009382 | 1/4 - 1/2 Mile South |
| 23 | CADWR0000008831 | 1/4 - 1/2 Mile SW |
| H24 | CAEDF0000041138 | 1/4 - 1/2 Mile South |
| H25 | CAEDF0000078822 | 1/4 - 1/2 Mile South |
| H26 | CAEDF0000137876 | 1/4 - 1/2 Mile SSW |
| 27 | CAEDF0000106102 | 1/4 - 1/2 Mile SSW |
| H28 | CAEDF0000008870 | 1/4 - 1/2 Mile South |
| H29 | CAEDF0000101759 | 1/4 - 1/2 Mile South |
| I30 | CADDW2000014612 | 1/2 - 1 Mile WNW |
| I31 | CALLNL000000920 | 1/2 - 1 Mile WNW |
| I32 | 9055 | 1/2 - 1 Mile WNW |
| 34 | CADWR0000027354 | 1/2 - 1 Mile SSE |
| J37 | CADDW2000002289 | 1/2 - 1 Mile NW |
| J38 | CALLNL000001397 | 1/2 - 1 Mile NW |
| J39 | 9054 | 1/2 - 1 Mile NW |
| K40 | CADDW2000003694 | 1/2 - 1 Mile SE |
| K41 | CADDW2000015592 | 1/2 - 1 Mile SE |
| J42 | CADWR9000039798 | 1/2 - 1 Mile NW |
| L43 | CAUSGSN00010040 | 1/2 - 1 Mile WSW |
| M45 | CAEDF0000095222 | 1/2 - 1 Mile South |
| M46 | CAEDF0000049853 | 1/2 - 1 Mile South |
| M47 | CAEDF0000130690 | 1/2 - 1 Mile South |
| L48 | CADWR9000039769 | 1/2 - 1 Mile WSW |
| 49 | 9069 | 1/2 - 1 Mile West |
| L50 | CADDW2000010288 | 1/2 - 1 Mile WSW |
| M51 | CAEDF0000045598 | 1/2 - 1 Mile South |
| L52 | CALLNL000000286 | 1/2 - 1 Mile WSW |
| M53 | CAEDF0000086112 | 1/2 - 1 Mile South |
| M54 | CAEDF0000121860 | 1/2 - 1 Mile South |
| M55 | CAEDF0000075282 | 1/2 - 1 Mile South |
| N56 | CAEDF0000052947 | 1/2 - 1 Mile West |
| 57 | CADWR0000007896 | 1/2 - 1 Mile SE |
| N58 | CAEDF0000043799 | 1/2 - 1 Mile West |
| N59 | CAEDF0000046571 | 1/2 - 1 Mile West |
| N60 | CAEDF0000107700 | 1/2 - 1 Mile West |
| O61 | CALLNL000001242 | 1/2 - 1 Mile NNE |
| N62 | CAEDF0000038981 | 1/2 - 1 Mile West |
| O63 | 9050 | 1/2 - 1 Mile NNE |
| P65 | CAEDF0000081835 | 1/2 - 1 Mile ENE |
| 66 | CADWR0000017188 | 1/2 - 1 Mile North |
| P67 | CADWR0000018764 | 1/2 - 1 Mile ENE |
| P68 | CAEDF0000108774 | 1/2 - 1 Mile ENE |
| P69 | CAEDF0000073578 | 1/2 - 1 Mile ENE |
| O70 | CADDW2000022764 | 1/2 - 1 Mile NNE |
| P71 | CAEDF0000117628 | 1/2 - 1 Mile ENE |
| Q72 | 9053 | 1/2 - 1 Mile East |
| Q73 | 9073 | 1/2 - 1 Mile East |
| 74 | CADWR0000025920 | 1/2 - 1 Mile SSW |
| R75 | CADDW2000010487 | 1/2 - 1 Mile SSW |
| R76 | 3096 | 1/2 - 1 Mile SSW |

# GEOCHECK® - PHYSICAL SETTING SOURCE SUMMARY

**STATE DATABASE WELL INFORMATION**

| MAP ID | WELL ID | LOCATION FROM TP |
|---|---|---|
| S77 | CAPFAS000001392 | 1/2 - 1 Mile SSE |
| S78 | CADDW2000021545 | 1/2 - 1 Mile SSE |
| T80 | CAEDF0000033869 | 1/2 - 1 Mile NNE |
| T81 | CAEDF0000017675 | 1/2 - 1 Mile NNE |
| T82 | CAEDF0000118426 | 1/2 - 1 Mile NNE |
| T83 | CAEDF0000064970 | 1/2 - 1 Mile NNE |
| T84 | CAEDF0000086856 | 1/2 - 1 Mile NNE |
| T85 | CAEDF0000076771 | 1/2 - 1 Mile NNE |
| T86 | CAEDF0000056091 | 1/2 - 1 Mile NNE |
| U87 | CADWR9000039759 | 1/2 - 1 Mile ESE |
| T89 | CAEDF0000130010 | 1/2 - 1 Mile NNE |
| T90 | CALLNL000001333 | 1/2 - 1 Mile NNE |
| T91 | 9049 | 1/2 - 1 Mile NNE |
| V92 | CADWR9000039777 | 1/2 - 1 Mile East |
| V93 | CAPFAS000000072 | 1/2 - 1 Mile East |
| V94 | CADDW2000003214 | 1/2 - 1 Mile East |
| V95 | CALLNL000000279 | 1/2 - 1 Mile East |
| V96 | 9052 | 1/2 - 1 Mile East |
| T97 | CADDW2000021016 | 1/2 - 1 Mile NNE |
| U98 | CADDW2000014234 | 1/2 - 1 Mile ESE |
| U99 | 9072 | 1/2 - 1 Mile ESE |
| U100 | CALLNL000001372 | 1/2 - 1 Mile ESE |
| 101 | CADDW2000020972 | 1/2 - 1 Mile SW |
| U102 | CADWR9000039761 | 1/2 - 1 Mile ESE |
| U103 | CADWR9000039760 | 1/2 - 1 Mile ESE |
| U104 | CADWR9000039762 | 1/2 - 1 Mile ESE |
| U105 | CADWR9000039764 | 1/2 - 1 Mile ESE |
| U106 | CADWR9000039763 | 1/2 - 1 Mile ESE |
| 107 | CAEDF0000108507 | 1/2 - 1 Mile SE |
| 108 | CADDW2000004216 | 1/2 - 1 Mile WSW |

# PHYSICAL SETTING SOURCE MAP - 7898489.2s




- County Boundary
- Major Roads
- Contour Lines
- Earthquake Fault Lines
- Earthquake epicenter, Richter 5 or greater
- Water Wells
- Public Water Supply Wells
- Cluster of Multiple Icons
- Groundwater Flow Direction
- GI Indeterminate Groundwater Flow at Location
- GV Groundwater Flow Varies at Location
- HD Closest Hydrogeological Data
- Oil, gas or related wells

| | | | |
|---|---|---|---|
| SITE NAME: | Alta Arden Complete Streets | CLIENT: | NCE |
| ADDRESS: | Alta Arden & Howe Ave<br>Sacramento CA 95825 | CONTACT: | Katherine Outhwaite |
| LAT/LONG: | 38.598356 / 121.415294 | INQUIRY #: | 7898489.2s |
| | | DATE: | February 13, 2025 4:51 pm |

Copyright © 2025 EDR, Inc. © 2015 TomTom Rel. 2015.

# GEOCHECK® - PHYSICAL SETTING SOURCE MAP FINDINGS

Map ID
Direction
Distance
Elevation | Database | EDR ID Number

**A1**
**SSW**
**0 - 1/8 Mile**
**Higher**

**CA WELLS** **CAEDF0000083630**

| | | | |
|---|---|---|---|
| Well ID: | T0606700522-MW-5 | Well Type: | MONITORING |
| Source: | EDF | Other Name: | MW-5 |
| GAMA PFAS Testing: | Not Reported | | |
| Groundwater Quality Data: | https://gamagroundwater.waterboards.ca.gov/gama/gamamap/public/GamaDataDisplay.asp?dataset=EDF&samp_date=&global_id=T0606700522&assigned_name=MW-5&store_num= | | |
| GeoTracker Data: | https://geotracker.waterboards.ca.gov/profile_report.asp?cmd=MWEDFResults&global_id=T0606700522&assigned_name=MW-5 | | |

---

**A2**
**West**
**0 - 1/8 Mile**
**Higher**

**CA WELLS** **CAEDF0000089363**

| | | | |
|---|---|---|---|
| Well ID: | T0606700522-MW-6 | Well Type: | MONITORING |
| Source: | EDF | Other Name: | MW-6 |
| GAMA PFAS Testing: | Not Reported | | |
| Groundwater Quality Data: | https://gamagroundwater.waterboards.ca.gov/gama/gamamap/public/GamaDataDisplay.asp?dataset=EDF&samp_date=&global_id=T0606700522&assigned_name=MW-6&store_num= | | |
| GeoTracker Data: | https://geotracker.waterboards.ca.gov/profile_report.asp?cmd=MWEDFResults&global_id=T0606700522&assigned_name=MW-6 | | |

---

**B3**
**SW**
**1/8 - 1/4 Mile**
**Higher**

**CA WELLS** **CAEDF0000045443**

| | | | |
|---|---|---|---|
| Well ID: | T0606700522-MW-2 | Well Type: | MONITORING |
| Source: | EDF | Other Name: | MW-2 |
| GAMA PFAS Testing: | Not Reported | | |
| Groundwater Quality Data: | https://gamagroundwater.waterboards.ca.gov/gama/gamamap/public/GamaDataDisplay.asp?dataset=EDF&samp_date=&global_id=T0606700522&assigned_name=MW-2&store_num= | | |
| GeoTracker Data: | https://geotracker.waterboards.ca.gov/profile_report.asp?cmd=MWEDFResults&global_id=T0606700522&assigned_name=MW-2 | | |

---

**C4**
**NW**
**1/8 - 1/4 Mile**
**Higher**

**CA WELLS** **CADWR9000039784**

| | | | |
|---|---|---|---|
| State Well #: | 09N05E27Q001M | Station ID: | 9642 |
| Well Name: | Not Reported | Basin Name: | North American |
| Well Use: | Unknown | Well Type: | Unknown |
| Well Depth: | 107 | Well Completion Rpt #: | Not Reported |

# GEOCHECK® - PHYSICAL SETTING SOURCE MAP FINDINGS

Map ID
Direction
Distance
Elevation | Database | EDR ID Number

**B5**
**SW**
**1/8 - 1/4 Mile**
**Higher**

**CA WELLS** **CAEDF0000063968**

| | | | |
|---|---|---|---|
| Well ID: | T0606700522-MW-3 | Well Type: | MONITORING |
| Source: | EDF | Other Name: | MW-3 |
| GAMA PFAS Testing: | Not Reported | | |
| Groundwater Quality Data: | https://gamagroundwater.waterboards.ca.gov/gama/gamamap/public/GamaDataDisplay.asp?dataset=EDF&samp_date=&global_id=T0606700522&assigned_name=MW-3&store_num= | | |
| GeoTracker Data: | https://geotracker.waterboards.ca.gov/profile_report.asp?cmd=MWEDFResults&global_id=T0606700522&assigned_name=MW-3 | | |

---

**B6**
**SW**
**1/8 - 1/4 Mile**
**Higher**

**CA WELLS** **CAEDF0000004803**

| | | | |
|---|---|---|---|
| Well ID: | T0606700522-MW-1 | Well Type: | MONITORING |
| Source: | EDF | Other Name: | MW-1 |
| GAMA PFAS Testing: | Not Reported | | |
| Groundwater Quality Data: | https://gamagroundwater.waterboards.ca.gov/gama/gamamap/public/GamaDataDisplay.asp?dataset=EDF&samp_date=&global_id=T0606700522&assigned_name=MW-1&store_num= | | |
| GeoTracker Data: | https://geotracker.waterboards.ca.gov/profile_report.asp?cmd=MWEDFResults&global_id=T0606700522&assigned_name=MW-1 | | |

---

**C7**
**NW**
**1/8 - 1/4 Mile**
**Higher**

**CA WELLS** **9056**

| | | | |
|---|---|---|---|
| Seq: | 9056 | Prim sta c: | 09N/05E-27R01 M |
| Frds no: | 3410045005 | County: | 34 |
| District: | 09 | User id: | TEN |
| System no: | 3410045 | Water type: | G |
| Source nam: | WYDA WAY WELL | Station ty: | WELL/AMBNT/MUN/INTAKE/SUPPLY |
| Latitude: | 383600.0 | Longitude: | 1212500.0 |
| Precision: | 8 | Status: | AR |
| Comment 1: | Not Reported | Comment 2: | Not Reported |
| Comment 3: | Not Reported | Comment 4: | Not Reported |
| Comment 5: | Not Reported | Comment 6: | Not Reported |
| Comment 7: | Not Reported | | |

| | | | |
|---|---|---|---|
| System no: | 3410045 | System nam: | Cucc - Arden |
| Hqname: | CITIZENS UTILITIES COMP OF CA | Address: | P.O. Box 15468 |
| City: | Sacramento | State: | CA |
| Zip: | 95851 | Zip ext: | Not Reported |
| Pop serv: | 3725 | Connection: | 1225 |
| Area serve: | ARDEN AREA | | |

| | | | |
|---|---|---|---|
| Sample date: | 16-AUG-17 | Finding: | 4.35 |
| Chemical: | NITRATE (AS N) | Report units: | MG/L |
| Dlr: | 0.4 | | |

| | | | |
|---|---|---|---|
| Sample date: | 09-MAY-17 | Finding: | 4.02 |
| Chemical: | CHROMIUM, HEXAVALENT | Report units: | UG/L |

| | | | |
|---|---|---|---|
| Dlr: | 1. | | |
| Sample date: | 05-JUL-16 | Finding: | 4.26 |
| Chemical: | NITRATE (AS N) | Report units: | MG/L |
| Dlr: | 0.4 | | |
| Sample date: | 20-JUL-15 | Finding: | 41. |
| Chemical: | CALCIUM | Report units: | MG/L |
| Dlr: | 0. | | |
| Sample date: | 20-JUL-15 | Finding: | 230. |
| Chemical: | HARDNESS (TOTAL) AS CACO3 | Report units: | MG/L |
| Dlr: | 0. | | |
| Sample date: | 20-JUL-15 | Finding: | 200. |
| Chemical: | BICARBONATE ALKALINITY | Report units: | MG/L |
| Dlr: | 0. | | |
| Sample date: | 20-JUL-15 | Finding: | 170. |
| Chemical: | ALKALINITY (TOTAL) AS CACO3 | Report units: | MG/L |
| Dlr: | 0. | | |
| Sample date: | 20-JUL-15 | Finding: | 7.6 |
| Chemical: | PH, LABORATORY | Report units: | Not Reported |
| Dlr: | 0. | | |
| Sample date: | 20-JUL-15 | Finding: | 550. |
| Chemical: | SPECIFIC CONDUCTANCE | Report units: | US |
| Dlr: | 0. | | |
| Sample date: | 20-JUL-15 | Finding: | 4800. |
| Chemical: | NITRATE + NITRITE (AS N) | Report units: | MG/L |
| Dlr: | 0.4 | | |
| Sample date: | 20-JUL-15 | Finding: | 0.7 |
| Chemical: | TRICHLOROETHYLENE | Report units: | UG/L |
| Dlr: | 0.5 | | |
| Sample date: | 20-JUL-15 | Finding: | 78. |
| Chemical: | SILICA | Report units: | MG/L |
| Dlr: | 0. | | |
| Sample date: | 20-JUL-15 | Finding: | 20. |
| Chemical: | SULFATE | Report units: | MG/L |
| Dlr: | 0.5 | | |
| Sample date: | 20-JUL-15 | Finding: | 47. |
| Chemical: | CHLORIDE | Report units: | MG/L |
| Dlr: | 0. | | |
| Sample date: | 20-JUL-15 | Finding: | 20.2 |
| Chemical: | SODIUM | Report units: | MG/L |
| Dlr: | 0. | | |
| Sample date: | 20-JUL-15 | Finding: | 31. |
| Chemical: | MAGNESIUM | Report units: | MG/L |
| Dlr: | 0. | | |
| Sample date: | 20-JUL-15 | Finding: | 40. |
| Chemical: | CALCIUM | Report units: | MG/L |
| Dlr: | 0. | | |

| | | | |
|---|---|---|---|
| Sample date: | 20-JUL-15 | Finding: | 4.77 |
| Chemical: | NITRATE (AS N) | Report units: | MG/L |
| Dlr: | 0.4 | | |
| Sample date: | 20-JUL-15 | Finding: | 4.77 |
| Chemical: | NITRATE (AS N) | Report units: | MG/L |
| Dlr: | 0.4 | | |
| Sample date: | 20-JUL-15 | Finding: | 31. |
| Chemical: | MAGNESIUM | Report units: | MG/L |
| Dlr: | 0. | | |
| Sample date: | 20-JUL-15 | Finding: | 350. |
| Chemical: | TOTAL DISSOLVED SOLIDS | Report units: | MG/L |
| Dlr: | 0. | | |
| Sample date: | 20-JUL-15 | Finding: | 12. |
| Chemical: | AGGRSSIVE INDEX (CORROSIVITY) | Report units: | Not Reported |
| Dlr: | 0. | | |
| Sample date: | 20-JUL-15 | Finding: | 21.1 |
| Chemical: | NITRATE (AS NO3) | Report units: | MG/L |
| Dlr: | 2. | | |
| Sample date: | 06-MAY-14 | Finding: | 190. |
| Chemical: | BICARBONATE ALKALINITY | Report units: | MG/L |
| Dlr: | 0. | | |
| Sample date: | 06-MAY-14 | Finding: | 3.2 |
| Chemical: | CHROMIUM, HEXAVALENT | Report units: | UG/L |
| Dlr: | 1. | | |
| Sample date: | 06-MAY-14 | Finding: | 16. |
| Chemical: | SULFATE | Report units: | MG/L |
| Dlr: | 0.5 | | |
| Sample date: | 06-MAY-14 | Finding: | 160. |
| Chemical: | ALKALINITY (TOTAL) AS CACO3 | Report units: | MG/L |
| Dlr: | 0. | | |
| Sample date: | 06-MAY-14 | Finding: | 460. |
| Chemical: | SPECIFIC CONDUCTANCE | Report units: | US |
| Dlr: | 0. | | |
| Sample date: | 17-DEC-13 | Finding: | 3.4 |
| Chemical: | CHROMIUM, HEXAVALENT | Report units: | UG/L |
| Dlr: | 1. | | |
| Sample date: | 23-SEP-13 | Finding: | 20.84 |
| Chemical: | NITRATE (AS NO3) | Report units: | MG/L |
| Dlr: | 2. | | |
| Sample date: | 17-JAN-13 | Finding: | 0.156 |
| Chemical: | GROSS ALPHA COUNTING ERROR | Report units: | PCI/L |
| Dlr: | 0. | | |
| Sample date: | 17-JAN-13 | Finding: | 1.16 |
| Chemical: | GROSS ALPHA MDA95 | Report units: | PCI/L |
| Dlr: | 0. | | |
| Sample date: | 12-JUL-12 | Finding: | 32. |
| Chemical: | MAGNESIUM | Report units: | MG/L |

| | | | |
|---|---|---|---|
| Dlr: | 0. | | |
| Sample date: | 12-JUL-12 | Finding: | 40. |
| Chemical: | CALCIUM | Report units: | MG/L |
| Dlr: | 0. | | |
| Sample date: | 12-JUL-12 | Finding: | 230. |
| Chemical: | HARDNESS (TOTAL) AS CACO3 | Report units: | MG/L |
| Dlr: | 0. | | |
| Sample date: | 12-JUL-12 | Finding: | 210. |
| Chemical: | BICARBONATE ALKALINITY | Report units: | MG/L |
| Dlr: | 0. | | |
| Sample date: | 12-JUL-12 | Finding: | 170. |
| Chemical: | ALKALINITY (TOTAL) AS CACO3 | Report units: | MG/L |
| Dlr: | 0. | | |
| Sample date: | 12-JUL-12 | Finding: | 550. |
| Chemical: | SPECIFIC CONDUCTANCE | Report units: | US |
| Dlr: | 0. | | |
| Sample date: | 12-JUL-12 | Finding: | 4500. |
| Chemical: | NITRATE + NITRITE (AS N) | Report units: | MG/L |
| Dlr: | 0.4 | | |
| Sample date: | 12-JUL-12 | Finding: | 0.6 |
| Chemical: | TRICHLOROETHYLENE | Report units: | UG/L |
| Dlr: | 0.5 | | |
| Sample date: | 12-JUL-12 | Finding: | 75. |
| Chemical: | SILICA | Report units: | MG/L |
| Dlr: | 0. | | |
| Sample date: | 12-JUL-12 | Finding: | 31. |
| Chemical: | MAGNESIUM | Report units: | MG/L |
| Dlr: | 0. | | |
| Sample date: | 12-JUL-12 | Finding: | 20.7 |
| Chemical: | SODIUM | Report units: | MG/L |
| Dlr: | 0. | | |
| Sample date: | 12-JUL-12 | Finding: | 53.5 |
| Chemical: | CHLORIDE | Report units: | MG/L |
| Dlr: | 0. | | |
| Sample date: | 12-JUL-12 | Finding: | 18.4 |
| Chemical: | SULFATE | Report units: | MG/L |
| Dlr: | 0.5 | | |
| Sample date: | 12-JUL-12 | Finding: | 360. |
| Chemical: | TOTAL DISSOLVED SOLIDS | Report units: | MG/L |
| Dlr: | 0. | | |
| Sample date: | 12-JUL-12 | Finding: | 12. |
| Chemical: | AGGRSSIVE INDEX (CORROSIVITY) | Report units: | Not Reported |
| Dlr: | 0. | | |
| Sample date: | 12-JUL-12 | Finding: | 0.11 |
| Chemical: | GROSS ALPHA COUNTING ERROR | Report units: | PCI/L |
| Dlr: | 0. | | |

| | | | |
|---|---|---|---|
| Sample date: | 12-JUL-12 | Finding: | 1.16 |
| Chemical: | GROSS ALPHA MDA95 | Report units: | PCI/L |
| Dlr: | 0. | | |
| Sample date: | 12-JUL-12 | Finding: | 38. |
| Chemical: | CALCIUM | Report units: | MG/L |
| Dlr: | 0. | | |
| Sample date: | 12-JUL-12 | Finding: | 8.1 |
| Chemical: | PH, LABORATORY | Report units: | Not Reported |
| Dlr: | 0. | | |

---

**B8**
**SW**
**1/8 - 1/4 Mile**
**Higher**

**CA WELLS** **CAEDF0000078603**

| | | | |
|---|---|---|---|
| Well ID: | T0606700522-MW-4 | Well Type: | MONITORING |
| Source: | EDF | Other Name: | MW-4 |
| GAMA PFAS Testing: | Not Reported | | |
| Groundwater Quality Data: | https://gamagroundwater.waterboards.ca.gov/gama/gamamap/public/GamaDataDisplay.asp?dataset=EDF&samp_date=&global_id=T0606700522&assigned_name=MW-4&store_num= | | |
| GeoTracker Data: | https://geotracker.waterboards.ca.gov/profile_report.asp?cmd=MWEDFResults&global_id=T0606700522&assigned_name=MW-4 | | |

---

**D9**
**South**
**1/8 - 1/4 Mile**
**Lower**

**CA WELLS** **CADWR0000020815**

| | | | |
|---|---|---|---|
| Well ID: | 09N05E27L001M | Well Type: | UNK |
| Source: | Department of Water Resources | | |
| Other Name: | 09N05E27L001M | GAMA PFAS Testing: | Not Reported |
| Groundwater Quality Data: | https://gamagroundwater.waterboards.ca.gov/gama/gamamap/public/GamaDataDisplay.asp?dataset=DWR&samp_date=&global_id=&assigned_name=09N05E27L001M&store_num= | | |
| GeoTracker Data: | Not Reported | | |

---

**D10**
**SSW**
**1/8 - 1/4 Mile**
**Lower**

**CA WELLS** **9068**

| | | | |
|---|---|---|---|
| Seq: | 9068 | Prim sta c: | 09N/05E-34B01 M |
| Frds no: | 3410045003 | County: | 34 |
| District: | 09 | User id: | TEN |
| System no: | 3410045 | Water type: | G |
| Source nam: | HOWE WELL | Station ty: | WELL/AMBNT/MUN/INTAKE |
| Latitude: | 383542.0 | Longitude: | 1212455.0 |
| Precision: | 3 | Status: | AR |
| Comment 1: | Not Reported | Comment 2: | Not Reported |
| Comment 3: | Not Reported | Comment 4: | Not Reported |
| Comment 5: | Not Reported | Comment 6: | Not Reported |
| Comment 7: | Not Reported | | |
| System no: | 3410045 | System nam: | Cucc - Arden |
| Hqname: | CITIZENS UTILITIES COMP OF CA | Address: | P.O. Box 15468 |
| City: | Sacramento | State: | CA |

# GEOCHECK® - PHYSICAL SETTING SOURCE MAP FINDINGS

| | | | |
|---|---|---|---|
| Zip: | 95851 | Zip ext: | Not Reported |
| Pop serv: | 3725 | Connection: | 1225 |
| Area serve: | ARDEN AREA | | |
| Sample date: | 16-AUG-17 | Finding: | 0.85 |
| Chemical: | NITRATE (AS N) | Report units: | MG/L |
| Dlr: | 0.4 | | |
| Sample date: | 09-MAY-17 | Finding: | 1.52 |
| Chemical: | CHROMIUM, HEXAVALENT | Report units: | UG/L |
| Dlr: | 1. | | |
| Sample date: | 05-JUL-16 | Finding: | 0.74 |
| Chemical: | NITRATE (AS N) | Report units: | MG/L |
| Dlr: | 0.4 | | |
| Sample date: | 20-JUL-15 | Finding: | 14. |
| Chemical: | CALCIUM | Report units: | MG/L |
| Dlr: | 0. | | |
| Sample date: | 20-JUL-15 | Finding: | 75. |
| Chemical: | HARDNESS (TOTAL) AS CACO3 | Report units: | MG/L |
| Dlr: | 0. | | |
| Sample date: | 20-JUL-15 | Finding: | 88. |
| Chemical: | BICARBONATE ALKALINITY | Report units: | MG/L |
| Dlr: | 0. | | |
| Sample date: | 20-JUL-15 | Finding: | 72. |
| Chemical: | ALKALINITY (TOTAL) AS CACO3 | Report units: | MG/L |
| Dlr: | 0. | | |
| Sample date: | 20-JUL-15 | Finding: | 9.7 |
| Chemical: | MAGNESIUM | Report units: | MG/L |
| Dlr: | 0. | | |
| Sample date: | 20-JUL-15 | Finding: | 76. |
| Chemical: | TOTAL DISSOLVED SOLIDS | Report units: | MG/L |
| Dlr: | 0. | | |
| Sample date: | 20-JUL-15 | Finding: | 11. |
| Chemical: | AGGRSSIVE INDEX (CORROSIVITY) | Report units: | Not Reported |
| Dlr: | 0. | | |
| Sample date: | 20-JUL-15 | Finding: | 190. |
| Chemical: | SPECIFIC CONDUCTANCE | Report units: | US |
| Dlr: | 0. | | |
| Sample date: | 20-JUL-15 | Finding: | 7.8 |
| Chemical: | PH, LABORATORY | Report units: | Not Reported |
| Dlr: | 0. | | |
| Sample date: | 20-JUL-15 | Finding: | 600. |
| Chemical: | NITRATE + NITRITE (AS N) | Report units: | MG/L |
| Dlr: | 0.4 | | |
| Sample date: | 20-JUL-15 | Finding: | 2.8 |
| Chemical: | NITRATE (AS NO3) | Report units: | MG/L |
| Dlr: | 2. | | |
| Sample date: | 20-JUL-15 | Finding: | 3. |
| Chemical: | ARSENIC | Report units: | UG/L |

| | | | |
|---|---|---|---|
| Dlr: | 2. | | |
| Sample date: | 20-JUL-15 | Finding: | 69. |
| Chemical: | SILICA | Report units: | MG/L |
| Dlr: | 0. | | |
| Sample date: | 20-JUL-15 | Finding: | 5.9 |
| Chemical: | SULFATE | Report units: | MG/L |
| Dlr: | 0.5 | | |
| Sample date: | 20-JUL-15 | Finding: | 10. |
| Chemical: | CHLORIDE | Report units: | MG/L |
| Dlr: | 0. | | |
| Sample date: | 20-JUL-15 | Finding: | 9.7 |
| Chemical: | SODIUM | Report units: | MG/L |
| Dlr: | 0. | | |
| Sample date: | 20-JUL-15 | Finding: | 0.63 |
| Chemical: | NITRATE (AS N) | Report units: | MG/L |
| Dlr: | 0.4 | | |
| Sample date: | 20-JUL-15 | Finding: | 0.63 |
| Chemical: | NITRATE (AS N) | Report units: | MG/L |
| Dlr: | 0.4 | | |
| Sample date: | 20-JUL-15 | Finding: | 13. |
| Chemical: | CALCIUM | Report units: | MG/L |
| Dlr: | 0. | | |
| Sample date: | 20-JUL-15 | Finding: | 9. |
| Chemical: | MAGNESIUM | Report units: | MG/L |
| Dlr: | 0. | | |
| Sample date: | 11-AUG-14 | Finding: | 2.8 |
| Chemical: | NITRATE (AS NO3) | Report units: | MG/L |
| Dlr: | 2. | | |
| Sample date: | 06-MAY-14 | Finding: | 1.3 |
| Chemical: | CHROMIUM, HEXAVALENT | Report units: | UG/L |
| Dlr: | 1. | | |
| Sample date: | 06-MAY-14 | Finding: | 6.1 |
| Chemical: | SULFATE | Report units: | MG/L |
| Dlr: | 0.5 | | |
| Sample date: | 06-MAY-14 | Finding: | 2.8 |
| Chemical: | NITRATE (AS NO3) | Report units: | MG/L |
| Dlr: | 2. | | |
| Sample date: | 06-MAY-14 | Finding: | 94. |
| Chemical: | BICARBONATE ALKALINITY | Report units: | MG/L |
| Dlr: | 0. | | |
| Sample date: | 06-MAY-14 | Finding: | 190. |
| Chemical: | SPECIFIC CONDUCTANCE | Report units: | US |
| Dlr: | 0. | | |
| Sample date: | 06-MAY-14 | Finding: | 77. |
| Chemical: | ALKALINITY (TOTAL) AS CACO3 | Report units: | MG/L |
| Dlr: | 0. | | |

| | | | |
|---|---|---|---|
| Sample date: | 17-DEC-13 | Finding: | 1.2 |
| Chemical: | CHROMIUM, HEXAVALENT | Report units: | UG/L |
| Dlr: | 1. | | |
| Sample date: | 23-SEP-13 | Finding: | 2.82 |
| Chemical: | NITRATE (AS NO3) | Report units: | MG/L |
| Dlr: | 2. | | |
| Sample date: | 24-JUL-12 | Finding: | 12. |
| Chemical: | AGGRSSIVE INDEX (CORROSIVITY) | Report units: | Not Reported |
| Dlr: | 0. | | |
| Sample date: | 24-JUL-12 | Finding: | 160. |
| Chemical: | TOTAL DISSOLVED SOLIDS | Report units: | MG/L |
| Dlr: | 0. | | |
| Sample date: | 24-JUL-12 | Finding: | 9.4 |
| Chemical: | MAGNESIUM | Report units: | MG/L |
| Dlr: | 0. | | |
| Sample date: | 24-JUL-12 | Finding: | 13. |
| Chemical: | CALCIUM | Report units: | MG/L |
| Dlr: | 0. | | |
| Sample date: | 24-JUL-12 | Finding: | 71. |
| Chemical: | HARDNESS (TOTAL) AS CACO3 | Report units: | MG/L |
| Dlr: | 0. | | |
| Sample date: | 24-JUL-12 | Finding: | 96. |
| Chemical: | BICARBONATE ALKALINITY | Report units: | MG/L |
| Dlr: | 0. | | |
| Sample date: | 24-JUL-12 | Finding: | 79. |
| Chemical: | ALKALINITY (TOTAL) AS CACO3 | Report units: | MG/L |
| Dlr: | 0. | | |
| Sample date: | 24-JUL-12 | Finding: | 8.1 |
| Chemical: | PH, LABORATORY | Report units: | Not Reported |
| Dlr: | 0. | | |
| Sample date: | 24-JUL-12 | Finding: | 2.51 |
| Chemical: | NITRATE (AS NO3) | Report units: | MG/L |
| Dlr: | 2. | | |
| Sample date: | 24-JUL-12 | Finding: | 600. |
| Chemical: | NITRATE + NITRITE (AS N) | Report units: | MG/L |
| Dlr: | 0.4 | | |
| Sample date: | 24-JUL-12 | Finding: | 190. |
| Chemical: | SPECIFIC CONDUCTANCE | Report units: | US |
| Dlr: | 0. | | |
| Sample date: | 12-JUL-12 | Finding: | 10.8 |
| Chemical: | CHLORIDE | Report units: | MG/L |
| Dlr: | 0. | | |
| Sample date: | 12-JUL-12 | Finding: | 3. |
| Chemical: | ARSENIC | Report units: | UG/L |
| Dlr: | 2. | | |
| Sample date: | 12-JUL-12 | Finding: | 21. |
| Chemical: | CALCIUM | Report units: | MG/L |

| | | | |
|---|---|---|---|
| Dlr: | 0. | | |
| Sample date: | 12-JUL-12 | Finding: | 17. |
| Chemical: | MAGNESIUM | Report units: | MG/L |
| Dlr: | 0. | | |
| Sample date: | 12-JUL-12 | Finding: | 15.7 |
| Chemical: | SODIUM | Report units: | MG/L |
| Dlr: | 0. | | |
| Sample date: | 12-JUL-12 | Finding: | 10.5 |
| Chemical: | SULFATE | Report units: | MG/L |
| Dlr: | 0.5 | | |
| Sample date: | 12-JUL-12 | Finding: | 0.24 |
| Chemical: | FLUORIDE (F) (NATURAL-SOURCE) | Report units: | MG/L |
| Dlr: | 0.1 | | |
| Sample date: | 12-JUL-12 | Finding: | 71. |
| Chemical: | SILICA | Report units: | MG/L |
| Dlr: | 0. | | |
| Sample date: | 14-MAR-12 | Finding: | 0.22 |
| Chemical: | GROSS ALPHA COUNTING ERROR | Report units: | PCI/L |
| Dlr: | 0. | | |
| Sample date: | 14-MAR-12 | Finding: | 1.09 |
| Chemical: | GROSS ALPHA MDA95 | Report units: | PCI/L |
| Dlr: | 0. | | |

---

**E11**
**WSW**
**1/4 - 1/2 Mile**
**Lower**

**CA WELLS** **CAEDF0000041081**

| | | | |
|---|---|---|---|
| Well ID: | T0606700273-MW-1 | Well Type: | MONITORING |
| Source: | EDF | Other Name: | MW-1 |
| GAMA PFAS Testing: | Not Reported | | |
| Groundwater Quality Data: | https://gamagroundwater.waterboards.ca.gov/gama/gamamap/public/GamaDataDisplay.asp?dataset=EDF&samp_date=&global_id=T0606700273&assigned_name=MW-1&store_num= | | |
| GeoTracker Data: | https://geotracker.waterboards.ca.gov/profile_report.asp?cmd=MWEDFResults&global_id=T0606700273&assigned_name=MW-1 | | |

---

**F12**
**SSW**
**1/4 - 1/2 Mile**
**Lower**

**FED USGS** **USGS40000189413**

| | | | |
|---|---|---|---|
| Organization ID: | USGS-CA | | |
| Organization Name: | USGS California Water Science Center | | |
| Monitor Location: | 009N005E34B001M | Type: | Well |
| Description: | Not Reported | HUC: | 18020111 |
| Drainage Area: | Not Reported | Drainage Area Units: | Not Reported |
| Contrib Drainage Area: | Not Reported | Contrib Drainage Area Unts: | Not Reported |
| Aquifer: | Central Valley aquifer system | | |
| Formation Type: | Not Reported | Aquifer Type: | Not Reported |
| Construction Date: | 19870706 | Well Depth: | 350 |
| Well Depth Units: | ft | Well Hole Depth: | 403 |
| Well Hole Depth Units: | ft | | |

Map ID
Direction
Distance
Elevation | Database | EDR ID Number

**E13**
**WSW**
**1/4 - 1/2 Mile**
**Lower**

**CA WELLS** **CAEDF0000014492**

| | | | |
|---|---|---|---|
| Well ID: | T0606700273-MW-2 | Well Type: | MONITORING |
| Source: | EDF | Other Name: | MW-2 |
| GAMA PFAS Testing: | Not Reported | | |
| Groundwater Quality Data: | https://gamagroundwater.waterboards.ca.gov/gama/gamamap/public/GamaDataDisplay.asp?dataset=EDF&samp_date=&global_id=T0606700273&assigned_name=MW-2&store_num= | | |
| GeoTracker Data: | https://geotracker.waterboards.ca.gov/profile_report.asp?cmd=MWEDFResults&global_id=T0606700273&assigned_name=MW-2 | | |

---

**G14**
**ENE**
**1/4 - 1/2 Mile**
**Higher**

**FED USGS** **USGS40000189458**

| | | | |
|---|---|---|---|
| Organization ID: | USGS-CA | | |
| Organization Name: | USGS California Water Science Center | | |
| Monitor Location: | 009N005E27R001M | Type: | Well |
| Description: | Not Reported | HUC: | 18020111 |
| Drainage Area: | Not Reported | Drainage Area Units: | Not Reported |
| Contrib Drainage Area: | Not Reported | Contrib Drainage Area Unts: | Not Reported |
| Aquifer: | Central Valley aquifer system | | |
| Formation Type: | Not Reported | Aquifer Type: | Not Reported |
| Construction Date: | 19560701 | Well Depth: | 296 |
| Well Depth Units: | ft | Well Hole Depth: | 296 |
| Well Hole Depth Units: | ft | | |

---

**F15**
**SSW**
**1/4 - 1/2 Mile**
**Lower**

**CA WELLS** **CAUSGSN00009497**

| | | | |
|---|---|---|---|
| Well ID: | USGS-383540121250201 | Well Type: | UNK |
| Source: | United States Geological Survey | | |
| Other Name: | USGS-383540121250201 | GAMA PFAS Testing: | Not Reported |
| Groundwater Quality Data: | https://gamagroundwater.waterboards.ca.gov/gama/gamamap/public/GamaDataDisplay.asp?dataset=USGSNEW&samp_date=&global_id=&assigned_name=USGS-383540121250201&store_num= | | |
| GeoTracker Data: | Not Reported | | |

---

**F16**
**SSW**
**1/4 - 1/2 Mile**
**Lower**

**CA WELLS** **CAPFAS000001134**

| | | | |
|---|---|---|---|
| Well ID: | 3410045-003 | Well Type: | MUNICIPAL |
| Source: | Department of Health Services | | |
| Other Name: | HOWE WELL | GAMA PFAS Testing: | Yes |
| Groundwater Quality Data: | https://gamagroundwater.waterboards.ca.gov/gama/gamamap/public/GamaDataDisplay.asp?dataset=DHS&samp_date=&global_id=&assigned_name=3410045-003&store_num= | | |
| GeoTracker Data: | Not Reported | | |

Map ID
Direction
Distance
Elevation | Database | EDR ID Number

**F17**
**SSW**
**1/4 - 1/2 Mile**
**Lower**

**CA WELLS** **CADDW2000023113**

**GAMA:**

| | | | |
|---|---|---|---|
| Well ID: | CA3410045_003_003 | Well Type: | MUNICIPAL |
| Source: | DDW | Other Names: | 3410045-003 |
| GAMA Pfas testing: | Not Reported | | |
| Groundwater Quality Data: | https://gamagroundwater.waterboards.ca.gov/gama/gamamap/public/GamaDataDisplay.asp?dataset=DHS&samp_date=&global_id=&assigned_name=CA3410045_003_003&store_num= | | |
| GeoTracker Data: | Not Reported | | |

---

**G18**
**ENE**
**1/4 - 1/2 Mile**
**Higher**

**CA WELLS** **CAPFAS000000557**

| | | | |
|---|---|---|---|
| Well ID: | 3410045-005 | Well Type: | MUNICIPAL |
| Source: | Department of Health Services | | |
| Other Name: | WYDA WAY WELL | GAMA PFAS Testing: | Yes |
| Groundwater Quality Data: | https://gamagroundwater.waterboards.ca.gov/gama/gamamap/public/GamaDataDisplay.asp?dataset=DHS&samp_date=&global_id=&assigned_name=3410045-005&store_num= | | |
| GeoTracker Data: | Not Reported | | |

---

**G19**
**ENE**
**1/4 - 1/2 Mile**
**Higher**

**CA WELLS** **CADDW2000017922**

**GAMA:**

| | | | |
|---|---|---|---|
| Well ID: | CA3410045_005_005 | Well Type: | MUNICIPAL |
| Source: | DDW | Other Names: | 3410045-005 |
| GAMA Pfas testing: | Not Reported | | |
| Groundwater Quality Data: | https://gamagroundwater.waterboards.ca.gov/gama/gamamap/public/GamaDataDisplay.asp?dataset=DHS&samp_date=&global_id=&assigned_name=CA3410045_005_005&store_num= | | |
| GeoTracker Data: | Not Reported | | |

---

**E20**
**WSW**
**1/4 - 1/2 Mile**
**Higher**

**CA WELLS** **CAEDF0000035883**

| | | | |
|---|---|---|---|
| Well ID: | T0606700273-MW-3 | Well Type: | MONITORING |
| Source: | EDF | Other Name: | MW-3 |
| GAMA PFAS Testing: | Not Reported | | |
| Groundwater Quality Data: | https://gamagroundwater.waterboards.ca.gov/gama/gamamap/public/GamaDataDisplay.asp?dataset=EDF&samp_date=&global_id=T0606700273&assigned_name=MW-3&store_num= | | |
| GeoTracker Data: | https://geotracker.waterboards.ca.gov/profile_report.asp?cmd=MWEDFResults&global_id=T0606700273&assigned_name=MW-3 | | |

Map ID
Direction
Distance
Elevation | Database | EDR ID Number

**E21**
**WSW**
**1/4 - 1/2 Mile**
**Lower**

**CA WELLS** **CAEDF0000079803**

| | | | |
|---|---|---|---|
| Well ID: | T0606700273-MW-4 | Well Type: | MONITORING |
| Source: | EDF | Other Name: | MW-4 |
| GAMA PFAS Testing: | Not Reported | | |
| Groundwater Quality Data: | https://gamagroundwater.waterboards.ca.gov/gama/gamamap/public/GamaDataDisplay.asp?dataset=EDF&samp_date=&global_id=T0606700273&assigned_name=MW-4&store_num= | | |
| GeoTracker Data: | https://geotracker.waterboards.ca.gov/profile_report.asp?cmd=MWEDFResults&global_id=T0606700273&assigned_name=MW-4 | | |

---

**F22**
**South**
**1/4 - 1/2 Mile**
**Lower**

**CA WELLS** **CAEDF0000009382**

| | | | |
|---|---|---|---|
| Well ID: | T0606700582-MW-7 | Well Type: | MONITORING |
| Source: | EDF | Other Name: | MW-7 |
| GAMA PFAS Testing: | Not Reported | | |
| Groundwater Quality Data: | https://gamagroundwater.waterboards.ca.gov/gama/gamamap/public/GamaDataDisplay.asp?dataset=EDF&samp_date=&global_id=T0606700582&assigned_name=MW-7&store_num= | | |
| GeoTracker Data: | https://geotracker.waterboards.ca.gov/profile_report.asp?cmd=MWEDFResults&global_id=T0606700582&assigned_name=MW-7 | | |

---

**23**
**SW**
**1/4 - 1/2 Mile**
**Lower**

**CA WELLS** **CADWR0000008831**

| | | | |
|---|---|---|---|
| Well ID: | 09N05E27M001M | Well Type: | UNK |
| Source: | Department of Water Resources | | |
| Other Name: | 09N05E27M001M | GAMA PFAS Testing: | Not Reported |
| Groundwater Quality Data: | https://gamagroundwater.waterboards.ca.gov/gama/gamamap/public/GamaDataDisplay.asp?dataset=DWR&samp_date=&global_id=&assigned_name=09N05E27M001M&store_num= | | |
| GeoTracker Data: | Not Reported | | |

---

**H24**
**South**
**1/4 - 1/2 Mile**
**Lower**

**CA WELLS** **CAEDF0000041138**

| | | | |
|---|---|---|---|
| Well ID: | T0606700582-MW-3 | Well Type: | MONITORING |
| Source: | EDF | Other Name: | MW-3 |
| GAMA PFAS Testing: | Not Reported | | |
| Groundwater Quality Data: | https://gamagroundwater.waterboards.ca.gov/gama/gamamap/public/GamaDataDisplay.asp?dataset=EDF&samp_date=&global_id=T0606700582&assigned_name=MW-3&store_num= | | |
| GeoTracker Data: | https://geotracker.waterboards.ca.gov/profile_report.asp?cmd=MWEDFResults&global_id=T0606700582&assigned_name=MW-3 | | |

Map ID
Direction
Distance
Elevation | Database | EDR ID Number

**H25**
**South**
**1/4 - 1/2 Mile**
**Higher**

**CA WELLS** **CAEDF0000078822**

| | | | |
|---|---|---|---|
| Well ID: | T0606700582-MW-6 | Well Type: | MONITORING |
| Source: | EDF | Other Name: | MW-6 |
| GAMA PFAS Testing: | Not Reported | | |
| Groundwater Quality Data: | https://gamagroundwater.waterboards.ca.gov/gama/gamamap/public/GamaDataDisplay.asp?dataset=EDF&samp_date=&global_id=T0606700582&assigned_name=MW-6&store_num= | | |
| GeoTracker Data: | https://geotracker.waterboards.ca.gov/profile_report.asp?cmd=MWEDFResults&global_id=T0606700582&assigned_name=MW-6 | | |

---

**H26**
**SSW**
**1/4 - 1/2 Mile**
**Lower**

**CA WELLS** **CAEDF0000137876**

| | | | |
|---|---|---|---|
| Well ID: | T0606700582-MW-2 | Well Type: | MONITORING |
| Source: | EDF | Other Name: | MW-2 |
| GAMA PFAS Testing: | Not Reported | | |
| Groundwater Quality Data: | https://gamagroundwater.waterboards.ca.gov/gama/gamamap/public/GamaDataDisplay.asp?dataset=EDF&samp_date=&global_id=T0606700582&assigned_name=MW-2&store_num= | | |
| GeoTracker Data: | https://geotracker.waterboards.ca.gov/profile_report.asp?cmd=MWEDFResults&global_id=T0606700582&assigned_name=MW-2 | | |

---

**27**
**SSW**
**1/4 - 1/2 Mile**
**Lower**

**CA WELLS** **CAEDF0000106102**

| | | | |
|---|---|---|---|
| Well ID: | T0606700582-MW-5 | Well Type: | MONITORING |
| Source: | EDF | Other Name: | MW-5 |
| GAMA PFAS Testing: | Not Reported | | |
| Groundwater Quality Data: | https://gamagroundwater.waterboards.ca.gov/gama/gamamap/public/GamaDataDisplay.asp?dataset=EDF&samp_date=&global_id=T0606700582&assigned_name=MW-5&store_num= | | |
| GeoTracker Data: | https://geotracker.waterboards.ca.gov/profile_report.asp?cmd=MWEDFResults&global_id=T0606700582&assigned_name=MW-5 | | |

---

**H28**
**South**
**1/4 - 1/2 Mile**
**Lower**

**CA WELLS** **CAEDF0000008870**

| | | | |
|---|---|---|---|
| Well ID: | T0606700582-MW-4 | Well Type: | MONITORING |
| Source: | EDF | Other Name: | MW-4 |
| GAMA PFAS Testing: | Not Reported | | |
| Groundwater Quality Data: | https://gamagroundwater.waterboards.ca.gov/gama/gamamap/public/GamaDataDisplay.asp?dataset=EDF&samp_date=&global_id=T0606700582&assigned_name=MW-4&store_num= | | |
| GeoTracker Data: | https://geotracker.waterboards.ca.gov/profile_report.asp?cmd=MWEDFResults&global_id=T0606700582&assigned_name=MW-4 | | |

Map ID
Direction
Distance
Elevation | Database | EDR ID Number

**H29**
**South**
**1/4 - 1/2 Mile**
**Lower**

**CA WELLS** **CAEDF0000101759**

| | | | |
|---|---|---|---|
| Well ID: | T0606700582-MW-1 | Well Type: | MONITORING |
| Source: | EDF | Other Name: | MW-1 |
| GAMA PFAS Testing: | Not Reported | | |
| Groundwater Quality Data: | https://gamagroundwater.waterboards.ca.gov/gama/gamamap/public/GamaDataDisplay.asp?dataset=EDF&samp_date=&global_id=T0606700582&assigned_name=MW-1&store_num= | | |
| GeoTracker Data: | https://geotracker.waterboards.ca.gov/profile_report.asp?cmd=MWEDFResults&global_id=T0606700582&assigned_name=MW-1 | | |

---

**I30**
**WNW**
**1/2 - 1 Mile**
**Lower**

**CA WELLS** **CADDW2000014612**

**GAMA:**

| | | | |
|---|---|---|---|
| Well ID: | CA3410001_033_033 | Well Type: | MUNICIPAL |
| Source: | DDW | Other Names: | 3410001-033 |
| GAMA Pfas testing: | Not Reported | | |
| Groundwater Quality Data: | https://gamagroundwater.waterboards.ca.gov/gama/gamamap/public/GamaDataDisplay.asp?dataset=DHS&samp_date=&global_id=&assigned_name=CA3410001_033_033&store_num= | | |
| GeoTracker Data: | Not Reported | | |

---

**I31**
**WNW**
**1/2 - 1 Mile**
**Lower**

**CA WELLS** **CALLNL000000920**

| | | | |
|---|---|---|---|
| Well ID: | 100996 | Well Type: | MUNICIPAL |
| Source: | Lawrence Livermore National Laboratory | | |
| Other Name: | 09N/05E-27M01 M | GAMA PFAS Testing: | Not Reported |
| Groundwater Quality Data: | Not Reported | | |
| GeoTracker Data: | Not Reported | | |

| | | | |
|---|---|---|---|
| Chemical: | Helium-4 | Results: | .000000193136 |
| Units: | cm3STP/g | Date: | 07/04/2002 |
| Chemical: | Neon | Results: | .000000234873 |
| Units: | cm3STP/g | Date: | 07/04/2002 |
| Chemical: | Argon | Results: | .000376889 |
| Units: | cm3STP/g | Date: | 07/04/2002 |
| Chemical: | Tritium (Hydrogen 3) | Results: | 15.92 |
| Units: | pCi/L | Date: | 08/28/2002 |
| Chemical: | Helium-3/Helium-4 | Results: | .000000867534 |
| Units: | atom ratio | Date: | 07/04/2002 |

| | | | |
|---|---|---|---|
| Chemical: | Krypton | Results: | .0000000847722 |
| Units: | cm3STP/g | Date: | 07/04/2002 |
| Chemical: | Xenon | Results: | .0000000116393 |
| Units: | cm3STP/g | Date: | 07/04/2002 |

---

**I32**
**WNW**
**1/2 - 1 Mile**
**Lower**

**CA WELLS 9055**

| | | | |
|---|---|---|---|
| Seq: | 9055 | Prim sta c: | 09N/05E-27M01 M |
| Frds no: | 3410001033 | County: | 34 |
| District: | 09 | User id: | TEN |
| System no: | 3410001 | Water type: | G |
| Source nam: | WELL 45 | Station ty: | WELL/AMBNT/MUN/INTAKE |
| Latitude: | 383605.0 | Longitude: | 1212524.0 |
| Precision: | 3 | Status: | AU |
| Comment 1: | Not Reported | Comment 2: | Not Reported |
| Comment 3: | Not Reported | Comment 4: | Not Reported |
| Comment 5: | Not Reported | Comment 6: | Not Reported |
| Comment 7: | Not Reported | | |
| System no: | 3410001 | System nam: | Arcade Wd - Town & Country |
| Hqname: | ARCADE CO WATER DISTRICT | Address: | P.O. Box 214009 |
| City: | Sacramento | State: | CA |
| Zip: | 95821 | Zip ext: | Not Reported |
| Pop serv: | 70700 | Connection: | 15371 |
| Area serve: | TOWN & COUNTRY AREA | | |
| Sample date: | 10-JUL-14 | Finding: | 170. |
| Chemical: | HARDNESS (TOTAL) AS CACO3 | Report units: | MG/L |
| Dlr: | 0. | | |
| Sample date: | 10-JUL-14 | Finding: | 1500. |
| Chemical: | NITRATE + NITRITE (AS N) | Report units: | MG/L |
| Dlr: | 0.4 | | |
| Sample date: | 10-JUL-14 | Finding: | 12. |
| Chemical: | AGGRSSIVE INDEX (CORROSIVITY) | Report units: | Not Reported |
| Dlr: | 0. | | |
| Sample date: | 10-JUL-14 | Finding: | 0.18 |
| Chemical: | TURBIDITY, LABORATORY | Report units: | NTU |
| Dlr: | 0.1 | | |
| Sample date: | 10-JUL-14 | Finding: | 6.6 |
| Chemical: | NITRATE (AS NO3) | Report units: | MG/L |
| Dlr: | 2. | | |
| Sample date: | 10-JUL-14 | Finding: | 290. |
| Chemical: | IRON | Report units: | UG/L |
| Dlr: | 100. | | |
| Sample date: | 10-JUL-14 | Finding: | 0.346 |
| Chemical: | RADIUM 226 COUNTING ERROR | Report units: | PCI/L |
| Dlr: | 0. | | |
| Sample date: | 10-JUL-14 | Finding: | 0.313 |

| | | | |
|---|---|---|---|
| Chemical: | RADIUM 228 COUNTING ERROR | Report units: | PCI/L |
| Dlr: | 0. | | |
| Sample date: | 10-JUL-14 | Finding: | 420. |
| Chemical: | SPECIFIC CONDUCTANCE | Report units: | US |
| Dlr: | 0. | | |
| Sample date: | 10-JUL-14 | Finding: | 7.8 |
| Chemical: | PH, LABORATORY | Report units: | Not Reported |
| Dlr: | 0. | | |
| Sample date: | 10-JUL-14 | Finding: | 140. |
| Chemical: | ALKALINITY (TOTAL) AS CACO3 | Report units: | MG/L |
| Dlr: | 0. | | |
| Sample date: | 10-JUL-14 | Finding: | 170. |
| Chemical: | BICARBONATE ALKALINITY | Report units: | MG/L |
| Dlr: | 0. | | |
| Sample date: | 10-JUL-14 | Finding: | 1.16 |
| Chemical: | GROSS ALPHA MDA95 | Report units: | PCI/L |
| Dlr: | 0. | | |
| Sample date: | 10-JUL-14 | Finding: | 29. |
| Chemical: | CALCIUM | Report units: | MG/L |
| Dlr: | 0. | | |
| Sample date: | 10-JUL-14 | Finding: | 23. |
| Chemical: | MAGNESIUM | Report units: | MG/L |
| Dlr: | 0. | | |
| Sample date: | 10-JUL-14 | Finding: | 18. |
| Chemical: | SODIUM | Report units: | MG/L |
| Dlr: | 0. | | |
| Sample date: | 10-JUL-14 | Finding: | 4. |
| Chemical: | POTASSIUM | Report units: | MG/L |
| Dlr: | 0. | | |
| Sample date: | 10-JUL-14 | Finding: | 33. |
| Chemical: | CHLORIDE | Report units: | MG/L |
| Dlr: | 0. | | |
| Sample date: | 10-JUL-14 | Finding: | 15. |
| Chemical: | SULFATE | Report units: | MG/L |
| Dlr: | 0.5 | | |
| Sample date: | 10-JUL-14 | Finding: | 0.246 |
| Chemical: | GROSS ALPHA COUNTING ERROR | Report units: | PCI/L |
| Dlr: | 0. | | |
| Sample date: | 10-JUL-14 | Finding: | 290. |
| Chemical: | TOTAL DISSOLVED SOLIDS | Report units: | MG/L |
| Dlr: | 0. | | |
| Sample date: | 23-APR-14 | Finding: | 2.7 |
| Chemical: | CHROMIUM, HEXAVALENT | Report units: | UG/L |
| Dlr: | 1. | | |
| Sample date: | 17-DEC-13 | Finding: | 2.7 |
| Chemical: | CHROMIUM, HEXAVALENT | Report units: | UG/L |
| Dlr: | 1. | | |

| | | | |
|---|---|---|---|
| Sample date: | 01-AUG-13 | Finding: | 7.6 |
| Chemical: | NITRATE (AS NO3) | Report units: | MG/L |
| Dlr: | 2. | | |
| Sample date: | 13-AUG-12 | Finding: | 8. |
| Chemical: | NITRATE (AS NO3) | Report units: | MG/L |
| Dlr: | 2. | | |
| Sample date: | 13-AUG-12 | Finding: | 0.12 |
| Chemical: | FLUORIDE (F) (NATURAL-SOURCE) | Report units: | MG/L |
| Dlr: | 0.1 | | |

---

**I33**
**WNW** **FED USGS** **USGS40000189464**
**1/2 - 1 Mile**
**Lower**

| | | | |
|---|---|---|---|
| Organization ID: | USGS-CA | | |
| Organization Name: | USGS California Water Science Center | | |
| Monitor Location: | 009N005E27M001M | Type: | Well |
| Description: | Not Reported | HUC: | 18020111 |
| Drainage Area: | Not Reported | Drainage Area Units: | Not Reported |
| Contrib Drainage Area: | Not Reported | Contrib Drainage Area Unts: | Not Reported |
| Aquifer: | Central Valley aquifer system | | |
| Formation Type: | Not Reported | Aquifer Type: | Not Reported |
| Construction Date: | 19570615 | Well Depth: | 395 |
| Well Depth Units: | ft | Well Hole Depth: | 500 |
| Well Hole Depth Units: | ft | | |

---

**34**
**SSE** **CA WELLS** **CADWR0000027354**
**1/2 - 1 Mile**
**Higher**

| | | | |
|---|---|---|---|
| Well ID: | 09N05E27Q002M | Well Type: | UNK |
| Source: | Department of Water Resources | | |
| Other Name: | 09N05E27Q002M | GAMA PFAS Testing: | Not Reported |
| Groundwater Quality Data: | https://gamagroundwater.waterboards.ca.gov/gama/gamamap/public/GamaDataDisplay.asp?dataset=DWR&samp_date=&global_id=&assigned_name=09N05E27Q002M&store_num= | | |
| GeoTracker Data: | Not Reported | | |

---

**J35**
**NW** **FED USGS** **USGS40000189478**
**1/2 - 1 Mile**
**Lower**

| | | | |
|---|---|---|---|
| Organization ID: | USGS-CA | | |
| Organization Name: | USGS California Water Science Center | | |
| Monitor Location: | 009N005E27L001M | Type: | Well |
| Description: | Not Reported | HUC: | 18020111 |
| Drainage Area: | Not Reported | Drainage Area Units: | Not Reported |
| Contrib Drainage Area: | Not Reported | Contrib Drainage Area Unts: | Not Reported |
| Aquifer: | Central Valley aquifer system | | |
| Formation Type: | Not Reported | Aquifer Type: | Not Reported |
| Construction Date: | 19540920 | Well Depth: | 424 |
| Well Depth Units: | ft | Well Hole Depth: | 460 |
| Well Hole Depth Units: | ft | | |

Map ID
Direction
Distance
Elevation | Database | EDR ID Number

**K36**
**SE**
**1/2 - 1 Mile**
**Higher**

**FED USGS** **USGS40000189390**

| | | | |
|---|---|---|---|
| Organization ID: | USGS-CA | | |
| Organization Name: | USGS California Water Science Center | | |
| Monitor Location: | 009N005E35E001M | Type: | Well |
| Description: | Not Reported | HUC: | 18020111 |
| Drainage Area: | Not Reported | Drainage Area Units: | Not Reported |
| Contrib Drainage Area: | Not Reported | Contrib Drainage Area Unts: | Not Reported |
| Aquifer: | Central Valley aquifer system | | |
| Formation Type: | Not Reported | Aquifer Type: | Not Reported |
| Construction Date: | 19540801 | Well Depth: | 325 |
| Well Depth Units: | ft | Well Hole Depth: | 325 |
| Well Hole Depth Units: | ft | | |

---

**J37**
**NW**
**1/2 - 1 Mile**
**Lower**

**CA WELLS** **CADDW2000002289**

**GAMA:**

| | | | |
|---|---|---|---|
| Well ID: | CA3410001_022_022 | Well Type: | MUNICIPAL |
| Source: | DDW | Other Names: | 3410001-022 |
| GAMA Pfas testing: | Not Reported | | |
| Groundwater Quality Data: | https://gamagroundwater.waterboards.ca.gov/gama/gamamap/public/GamaDataDisplay.asp?dataset=DHS&samp_date=&global_id=&assigned_name=CA3410001_022_022&store_num= | | |
| GeoTracker Data: | Not Reported | | |

---

**J38**
**NW**
**1/2 - 1 Mile**
**Lower**

**CA WELLS** **CALLNL000001397**

| | | | |
|---|---|---|---|
| Well ID: | 100929 | Well Type: | MUNICIPAL |
| Source: | Lawrence Livermore National Laboratory | | |
| Other Name: | 09N/05E-27L01 M | GAMA PFAS Testing: | Not Reported |
| Groundwater Quality Data: | Not Reported | | |
| GeoTracker Data: | Not Reported | | |

| | | | |
|---|---|---|---|
| Chemical: | Argon | Results: | .000374302 |
| Units: | cm3STP/g | Date: | 08/01/2002 |
| Chemical: | Helium-3/Helium-4 | Results: | .000000591873 |
| Units: | atom ratio | Date: | 08/01/2002 |
| Chemical: | Tritium (Hydrogen 3) | Results: | 2.05 |
| Units: | pCi/L | Date: | 08/20/2002 |
| Chemical: | Helium-4 | Results: | .0000015692 |
| Units: | cm3STP/g | Date: | 08/01/2002 |

| | | | |
|---|---|---|---|
| Chemical: | Krypton | Results: | .0000000859585 |
| Units: | cm3STP/g | Date: | 08/01/2002 |
| Chemical: | Neon | Results: | .000000229994 |
| Units: | cm3STP/g | Date: | 08/01/2002 |
| Chemical: | Xenon | Results: | .0000000121457 |
| Units: | cm3STP/g | Date: | 08/01/2002 |

---

**J39**
**NW**
**1/2 - 1 Mile**
**Lower**

**CA WELLS 9054**

| | | | |
|---|---|---|---|
| Seq: | 9054 | Prim sta c: | 09N/05E-27L01 M |
| Frds no: | 3410001022 | County: | 34 |
| District: | 09 | User id: | TEN |
| System no: | 3410001 | Water type: | G |
| Source nam: | WELL 30 | Station ty: | WELL/AMBNT/MUN/INTAKE |
| Latitude: | 383617.0 | Longitude: | 1212518.0 |
| Precision: | 3 | Status: | AU |
| Comment 1: | Not Reported | Comment 2: | Not Reported |
| Comment 3: | Not Reported | Comment 4: | Not Reported |
| Comment 5: | Not Reported | Comment 6: | Not Reported |
| Comment 7: | Not Reported | | |
| System no: | 3410001 | System nam: | Arcade Wd - Town & Country |
| Hqname: | ARCADE CO WATER DISTRICT | Address: | P.O. Box 214009 |
| City: | Sacramento | State: | CA |
| Zip: | 95821 | Zip ext: | Not Reported |
| Pop serv: | 70700 | Connection: | 15371 |
| Area serve: | TOWN & COUNTRY AREA | | |
| Sample date: | 11-SEP-17 | Finding: | 2.5 |
| Chemical: | ARSENIC | Report units: | UG/L |
| Dlr: | 2. | | |
| Sample date: | 11-SEP-17 | Finding: | 12. |
| Chemical: | AGGRSSIVE INDEX (CORROSIVITY) | Report units: | Not Reported |
| Dlr: | 0. | | |
| Sample date: | 11-SEP-17 | Finding: | 42. |
| Chemical: | CHLORIDE | Report units: | MG/L |
| Dlr: | 0. | | |
| Sample date: | 11-SEP-17 | Finding: | 5.6 |
| Chemical: | POTASSIUM | Report units: | MG/L |
| Dlr: | 0. | | |
| Sample date: | 11-SEP-17 | Finding: | 18. |
| Chemical: | SODIUM | Report units: | MG/L |
| Dlr: | 0. | | |
| Sample date: | 11-SEP-17 | Finding: | 23. |
| Chemical: | MAGNESIUM | Report units: | MG/L |
| Dlr: | 0. | | |
| Sample date: | 11-SEP-17 | Finding: | 35. |

| | | | |
|---|---|---|---|
| Chemical: | CALCIUM | Report units: | MG/L |
| Dlr: | 0. | | |
| Sample date: | 11-SEP-17 | Finding: | 180. |
| Chemical: | HARDNESS (TOTAL) AS CACO3 | Report units: | MG/L |
| Dlr: | 0. | | |
| Sample date: | 11-SEP-17 | Finding: | 0.81 |
| Chemical: | NITRATE (AS N) | Report units: | MG/L |
| Dlr: | 0.4 | | |
| Sample date: | 11-SEP-17 | Finding: | 180. |
| Chemical: | BICARBONATE ALKALINITY | Report units: | MG/L |
| Dlr: | 0. | | |
| Sample date: | 11-SEP-17 | Finding: | 150. |
| Chemical: | ALKALINITY (TOTAL) AS CACO3 | Report units: | MG/L |
| Dlr: | 0. | | |
| Sample date: | 11-SEP-17 | Finding: | 7.7 |
| Chemical: | PH, LABORATORY | Report units: | Not Reported |
| Dlr: | 0. | | |
| Sample date: | 11-SEP-17 | Finding: | 450. |
| Chemical: | SPECIFIC CONDUCTANCE | Report units: | US |
| Dlr: | 0. | | |
| Sample date: | 11-SEP-17 | Finding: | 12. |
| Chemical: | SULFATE | Report units: | MG/L |
| Dlr: | 0.5 | | |
| Sample date: | 11-SEP-17 | Finding: | 110. |
| Chemical: | BARIUM | Report units: | UG/L |
| Dlr: | 100. | | |
| Sample date: | 11-SEP-17 | Finding: | 300. |
| Chemical: | TOTAL DISSOLVED SOLIDS | Report units: | MG/L |
| Dlr: | 0. | | |
| Sample date: | 11-SEP-17 | Finding: | 0.52 |
| Chemical: | LANGELIER INDEX @ 60 C | Report units: | Not Reported |
| Dlr: | 0. | | |
| Sample date: | 11-SEP-17 | Finding: | 0.81 |
| Chemical: | NITRATE + NITRITE (AS N) | Report units: | MG/L |
| Dlr: | 0.4 | | |
| Sample date: | 13-JUL-16 | Finding: | 0.73 |
| Chemical: | NITRATE (AS N) | Report units: | MG/L |
| Dlr: | 0.4 | | |
| Sample date: | 15-JUL-15 | Finding: | 3.5 |
| Chemical: | NITRATE (AS NO3) | Report units: | MG/L |
| Dlr: | 2. | | |
| Sample date: | 08-OCT-14 | Finding: | 1.16 |
| Chemical: | GROSS ALPHA MDA95 | Report units: | PCI/L |
| Dlr: | 0. | | |
| Sample date: | 08-OCT-14 | Finding: | 12. |
| Chemical: | AGGRSSIVE INDEX (CORROSIVITY) | Report units: | Not Reported |
| Dlr: | 0. | | |

| | | | |
|---|---|---|---|
| Sample date: | 08-OCT-14 | Finding: | 3.5 |
| Chemical: | NITRATE (AS NO3) | Report units: | MG/L |
| Dlr: | 2. | | |
| Sample date: | 08-OCT-14 | Finding: | 0.21 |
| Chemical: | LANGELIER INDEX @ 60 C | Report units: | Not Reported |
| Dlr: | 0. | | |
| Sample date: | 08-OCT-14 | Finding: | 300. |
| Chemical: | TOTAL DISSOLVED SOLIDS | Report units: | MG/L |
| Dlr: | 0. | | |
| Sample date: | 08-OCT-14 | Finding: | 0.22 |
| Chemical: | GROSS ALPHA COUNTING ERROR | Report units: | PCI/L |
| Dlr: | 0. | | |
| Sample date: | 08-OCT-14 | Finding: | 130. |
| Chemical: | BARIUM | Report units: | UG/L |
| Dlr: | 100. | | |
| Sample date: | 08-OCT-14 | Finding: | 12. |
| Chemical: | SULFATE | Report units: | MG/L |
| Dlr: | 0.5 | | |
| Sample date: | 08-OCT-14 | Finding: | 45. |
| Chemical: | CHLORIDE | Report units: | MG/L |
| Dlr: | 0. | | |
| Sample date: | 08-OCT-14 | Finding: | 6. |
| Chemical: | POTASSIUM | Report units: | MG/L |
| Dlr: | 0. | | |
| Sample date: | 08-OCT-14 | Finding: | 18. |
| Chemical: | SODIUM | Report units: | MG/L |
| Dlr: | 0. | | |
| Sample date: | 08-OCT-14 | Finding: | 23. |
| Chemical: | MAGNESIUM | Report units: | MG/L |
| Dlr: | 0. | | |
| Sample date: | 08-OCT-14 | Finding: | 37. |
| Chemical: | CALCIUM | Report units: | MG/L |
| Dlr: | 0. | | |
| Sample date: | 08-OCT-14 | Finding: | 190. |
| Chemical: | HARDNESS (TOTAL) AS CACO3 | Report units: | MG/L |
| Dlr: | 0. | | |
| Sample date: | 08-OCT-14 | Finding: | 180. |
| Chemical: | BICARBONATE ALKALINITY | Report units: | MG/L |
| Dlr: | 0. | | |
| Sample date: | 08-OCT-14 | Finding: | 150. |
| Chemical: | ALKALINITY (TOTAL) AS CACO3 | Report units: | MG/L |
| Dlr: | 0. | | |
| Sample date: | 08-OCT-14 | Finding: | 8. |
| Chemical: | PH, LABORATORY | Report units: | Not Reported |
| Dlr: | 0. | | |
| Sample date: | 08-OCT-14 | Finding: | 460. |
| Chemical: | SPECIFIC CONDUCTANCE | Report units: | US |

| | | | |
|---|---|---|---|
| Dlr: | 0. | | |
| Sample date: | 08-OCT-14 | Finding: | 800. |
| Chemical: | NITRATE + NITRITE (AS N) | Report units: | MG/L |
| Dlr: | 0.4 | | |
| Sample date: | 21-APR-14 | Finding: | 2.1 |
| Chemical: | CHROMIUM, HEXAVALENT | Report units: | UG/L |
| Dlr: | 1. | | |
| Sample date: | 25-NOV-13 | Finding: | 4.2 |
| Chemical: | CHROMIUM, HEXAVALENT | Report units: | UG/L |
| Dlr: | 1. | | |
| Sample date: | 31-JUL-13 | Finding: | 3.8 |
| Chemical: | NITRATE (AS NO3) | Report units: | MG/L |
| Dlr: | 2. | | |
| Sample date: | 23-MAY-12 | Finding: | 3.7 |
| Chemical: | NITRATE (AS NO3) | Report units: | MG/L |
| Dlr: | 2. | | |

---

**K40**
**SE**
**1/2 - 1 Mile**
**Higher**

**CA WELLS** **CADDW2000003694**

**GAMA:**

| | | | |
|---|---|---|---|
| Well ID: | CA3410045_012_012 | Well Type: | MUNICIPAL |
| Source: | DDW | Other Names: | 3410045-012 |
| GAMA Pfas testing: | Not Reported | | |
| Groundwater Quality Data: | https://gamagroundwater.waterboards.ca.gov/gama/gamamap/public/GamaDataDisplay.asp?dataset=DHS&samp_date=&global_id=&assigned_name=CA3410045_012_012&store_num= | | |
| GeoTracker Data: | Not Reported | | |

---

**K41**
**SE**
**1/2 - 1 Mile**
**Higher**

**CA WELLS** **CADDW2000015592**

**GAMA:**

| | | | |
|---|---|---|---|
| Well ID: | CA3410045_004_004 | Well Type: | MUNICIPAL |
| Source: | DDW | Other Names: | 3410045-004 |
| GAMA Pfas testing: | Not Reported | | |
| Groundwater Quality Data: | https://gamagroundwater.waterboards.ca.gov/gama/gamamap/public/GamaDataDisplay.asp?dataset=DHS&samp_date=&global_id=&assigned_name=CA3410045_004_004&store_num= | | |
| GeoTracker Data: | Not Reported | | |

---

**J42**
**NW**
**1/2 - 1 Mile**
**Lower**

**CA WELLS** **CADWR9000039798**

| | | | |
|---|---|---|---|
| State Well #: | 10N05E36A953M | Station ID: | 55102 |
| Well Name: | SSWD 30 | Basin Name: | North American |
| Well Use: | Other | Well Type: | Single Well |
| Well Depth: | 460 | Well Completion Rpt #: | 34-228 |

Map ID
Direction
Distance
Elevation | Database | EDR ID Number

**L43**
**WSW**
**1/2 - 1 Mile**
**Lower**

**CA WELLS** **CAUSGSN00010040**

| | | | |
|---|---|---|---|
| Well ID: | USGS-383547121253101 | Well Type: | UNK |
| Source: | United States Geological Survey | | |
| Other Name: | USGS-383547121253101 | GAMA PFAS Testing: | Not Reported |
| Groundwater Quality Data: | https://gamagroundwater.waterboards.ca.gov/gama/gamamap/public/GamaDataDisplay.asp?dataset=USGSNEW&samp_date=&global_id=&assigned_name=USGS-383547121253101&store_num= | | |
| GeoTracker Data: | Not Reported | | |

---

**L44**
**WSW**
**1/2 - 1 Mile**
**Lower**

**FED USGS** **USGS40000189430**

| | | | |
|---|---|---|---|
| Organization ID: | USGS-CA | | |
| Organization Name: | USGS California Water Science Center | | |
| Monitor Location: | 009N005E34D001M | Type: | Well |
| Description: | Not Reported | HUC: | 18020111 |
| Drainage Area: | Not Reported | Drainage Area Units: | Not Reported |
| Contrib Drainage Area: | Not Reported | Contrib Drainage Area Unts: | Not Reported |
| Aquifer: | Central Valley aquifer system | | |
| Formation Type: | Merten Formation (Pliocene-Miocene) | | |
| Aquifer Type: | Mixed (confined and unconfined multiple aquifers) | | |
| Construction Date: | 19680301 | Well Depth: | 328 |
| Well Depth Units: | ft | Well Hole Depth: | 328 |
| Well Hole Depth Units: | ft | | |

---

**M45**
**South**
**1/2 - 1 Mile**
**Higher**

**CA WELLS** **CAEDF0000095222**

| | | | |
|---|---|---|---|
| Well ID: | T0606701027-MW-2 | Well Type: | MONITORING |
| Source: | EDF | Other Name: | MW-2 |
| GAMA PFAS Testing: | Not Reported | | |
| Groundwater Quality Data: | https://gamagroundwater.waterboards.ca.gov/gama/gamamap/public/GamaDataDisplay.asp?dataset=EDF&samp_date=&global_id=T0606701027&assigned_name=MW-2&store_num= | | |
| GeoTracker Data: | https://geotracker.waterboards.ca.gov/profile_report.asp?cmd=MWEDFResults&global_id=T0606701027&assigned_name=MW-2 | | |

---

**M46**
**South**
**1/2 - 1 Mile**
**Higher**

**CA WELLS** **CAEDF0000049853**

| | | | |
|---|---|---|---|
| Well ID: | T0606701027-MW-1 | Well Type: | MONITORING |
| Source: | EDF | Other Name: | MW-1 |
| GAMA PFAS Testing: | Not Reported | | |
| Groundwater Quality Data: | https://gamagroundwater.waterboards.ca.gov/gama/gamamap/public/GamaDataDisplay.asp?dataset=EDF&samp_date=&global_id=T0606701027&assigned_name=MW-1&store_num= | | |
| GeoTracker Data: | https://geotracker.waterboards.ca.gov/profile_report.asp?cmd=MWEDFResults&global_id=T0606701027&assigned_name=MW-1 | | |

# GEOCHECK® - PHYSICAL SETTING SOURCE MAP FINDINGS

Map ID
Direction
Distance
Elevation | Database | EDR ID Number

**M47**
**South**
**1/2 - 1 Mile**
**Higher**

**CA WELLS** **CAEDF0000130690**

| | | | |
|---|---|---|---|
| Well ID: | T0606701027-MW-3 | Well Type: | MONITORING |
| Source: | EDF | Other Name: | MW-3 |
| GAMA PFAS Testing: | Not Reported | | |
| Groundwater Quality Data: | https://gamagroundwater.waterboards.ca.gov/gama/gamamap/public/GamaDataDisplay.asp?dataset=EDF&samp_date=&global_id=T0606701027&assigned_name=MW-3&store_num= | | |
| GeoTracker Data: | https://geotracker.waterboards.ca.gov/profile_report.asp?cmd=MWEDFResults&global_id=T0606701027&assigned_name=MW-3 | | |

---

**L48**
**WSW**
**1/2 - 1 Mile**
**Lower**

**CA WELLS** **CADWR9000039769**

| | | | |
|---|---|---|---|
| State Well #: | 09N05E34D001M | Station ID: | 52241 |
| Well Name: | SAC-158 | Basin Name: | North American |
| Well Use: | Other | Well Type: | Single Well |
| Well Depth: | 328 | Well Completion Rpt #: | 43372 |

---

**49**
**West**
**1/2 - 1 Mile**
**Lower**

**CA WELLS** **9069**

| | | | |
|---|---|---|---|
| Seq: | 9069 | Prim sta c: | 09N/05E-34D01 M |
| Frds no: | 3410020054 | County: | 34 |
| District: | 09 | User id: | TEN |
| System no: | 3410020 | Water type: | G |
| Source nam: | WELL 158 | Station ty: | WELL/AMBNT/MUN/INTAKE |
| Latitude: | 383550.0 | Longitude: | 1212535.0 |
| Precision: | 4 | Status: | AR |
| Comment 1: | Not Reported | Comment 2: | Not Reported |
| Comment 3: | Not Reported | Comment 4: | Not Reported |
| Comment 5: | Not Reported | Comment 6: | Not Reported |
| Comment 7: | Not Reported | | |

| | | | |
|---|---|---|---|
| System no: | 3410020 | System nam: | Sacramento, City Of |
| Hqname: | SACRAMENTO CITY-DIV WTR & SWR | Address: | 1391 35th Avenue |
| City: | Sacramento | State: | Ca |
| Zip: | 95822 | Zip ext: | Not Reported |
| Pop serv: | 374600 | Connection: | 120339 |
| Area serve: | SACRAMENTO MAIN | | |

| | | | |
|---|---|---|---|
| Sample date: | 09-OCT-17 | Finding: | 286. |
| Chemical: | TOTAL DISSOLVED SOLIDS | Report units: | MG/L |
| Dlr: | 0. | | |

| | | | |
|---|---|---|---|
| Sample date: | 20-SEP-17 | Finding: | 31.7 |
| Chemical: | CALCIUM | Report units: | MG/L |
| Dlr: | 0. | | |

| | | | |
|---|---|---|---|
| Sample date: | 24-AUG-17 | Finding: | 11.5 |

| | | | |
|---|---|---|---|
| Chemical: | AGGRSSIVE INDEX (CORROSIVITY) | Report units: | Not Reported |
| Dlr: | 0. | | |
| Sample date: | 24-AUG-17 | Finding: | 0.2 |
| Chemical: | TURBIDITY, LABORATORY | Report units: | NTU |
| Dlr: | 0.1 | | |
| Sample date: | 24-AUG-17 | Finding: | 2.7 |
| Chemical: | ARSENIC | Report units: | UG/L |
| Dlr: | 2. | | |
| Sample date: | 24-AUG-17 | Finding: | 6.4 |
| Chemical: | SULFATE | Report units: | MG/L |
| Dlr: | 0.5 | | |
| Sample date: | 24-AUG-17 | Finding: | 42.4 |
| Chemical: | CHLORIDE | Report units: | MG/L |
| Dlr: | 0. | | |
| Sample date: | 24-AUG-17 | Finding: | 195. |
| Chemical: | HARDNESS (TOTAL) AS CACO3 | Report units: | MG/L |
| Dlr: | 0. | | |
| Sample date: | 24-AUG-17 | Finding: | 0.6 |
| Chemical: | NITRATE (AS N) | Report units: | MG/L |
| Dlr: | 0.4 | | |
| Sample date: | 24-AUG-17 | Finding: | 207. |
| Chemical: | BICARBONATE ALKALINITY | Report units: | MG/L |
| Dlr: | 0. | | |
| Sample date: | 24-AUG-17 | Finding: | 170. |
| Chemical: | ALKALINITY (TOTAL) AS CACO3 | Report units: | MG/L |
| Dlr: | 0. | | |
| Sample date: | 24-AUG-17 | Finding: | 7.4 |
| Chemical: | PH, LABORATORY | Report units: | Not Reported |
| Dlr: | 0. | | |
| Sample date: | 24-AUG-17 | Finding: | 460. |
| Chemical: | SPECIFIC CONDUCTANCE | Report units: | US |
| Dlr: | 0. | | |
| Sample date: | 24-AUG-17 | Finding: | 1. |
| Chemical: | COLOR | Report units: | UNITS |
| Dlr: | 0. | | |
| Sample date: | 24-AUG-17 | Finding: | 0.6 |
| Chemical: | NITRATE + NITRITE (AS N) | Report units: | MG/L |
| Dlr: | 0.4 | | |
| Sample date: | 24-AUG-17 | Finding: | 24. |
| Chemical: | MAGNESIUM | Report units: | MG/L |
| Dlr: | 0. | | |
| Sample date: | 24-AUG-17 | Finding: | 24. |
| Chemical: | SODIUM | Report units: | MG/L |
| Dlr: | 0. | | |
| Sample date: | 06-DEC-16 | Finding: | 1. |
| Chemical: | NITRATE (AS N) | Report units: | MG/L |
| Dlr: | 0.4 | | |

| | | | |
|---|---|---|---|
| Sample date: | 15-OCT-15 | Finding: | 560. |
| Chemical: | NITRATE + NITRITE (AS N) | Report units: | MG/L |
| Dlr: | 0.4 | | |
| Sample date: | 15-OCT-15 | Finding: | 0.6 |
| Chemical: | NITRATE (AS N) | Report units: | MG/L |
| Dlr: | 0.4 | | |
| Sample date: | 03-DEC-14 | Finding: | 1. |
| Chemical: | COLOR | Report units: | UNITS |
| Dlr: | 0. | | |
| Sample date: | 03-DEC-14 | Finding: | 465. |
| Chemical: | SPECIFIC CONDUCTANCE | Report units: | US |
| Dlr: | 0. | | |
| Sample date: | 03-DEC-14 | Finding: | 6.9 |
| Chemical: | PH, LABORATORY | Report units: | Not Reported |
| Dlr: | 0. | | |
| Sample date: | 03-DEC-14 | Finding: | 40.4 |
| Chemical: | CHLORIDE | Report units: | MG/L |
| Dlr: | 0. | | |
| Sample date: | 03-DEC-14 | Finding: | 7.5 |
| Chemical: | SULFATE | Report units: | MG/L |
| Dlr: | 0.5 | | |
| Sample date: | 03-DEC-14 | Finding: | 0.11 |
| Chemical: | FLUORIDE (F) (NATURAL-SOURCE) | Report units: | MG/L |
| Dlr: | 0.1 | | |
| Sample date: | 03-DEC-14 | Finding: | 2.9 |
| Chemical: | NITRATE (AS NO3) | Report units: | MG/L |
| Dlr: | 2. | | |
| Sample date: | 03-DEC-14 | Finding: | 0.26 |
| Chemical: | TURBIDITY, LABORATORY | Report units: | NTU |
| Dlr: | 0.1 | | |
| Sample date: | 03-DEC-14 | Finding: | 660. |
| Chemical: | NITRATE + NITRITE (AS N) | Report units: | MG/L |
| Dlr: | 0.4 | | |
| Sample date: | 03-DEC-14 | Finding: | 0.418 |
| Chemical: | RADIUM, TOTAL, MDA95-NTNC ONLY, BY 903.0 | | |
| Report units: | PCI/L | Dlr: | 0. |
| Sample date: | 03-DEC-14 | Finding: | 0.202 |
| Chemical: | RA-226 OR TOTAL RA BY 903.0 C.E. | Report units: | PCI/L |
| Dlr: | 0. | | |
| Sample date: | 03-DEC-14 | Finding: | 3.9e-002 |
| Chemical: | RA-226 FOR CWS OR TOTAL RA FOR NTNC BY 903.0 | | |
| Report units: | PCI/L | Dlr: | 0. |
| Sample date: | 03-DEC-14 | Finding: | 0.253 |
| Chemical: | RADIUM 228 MDA95 | Report units: | PCI/L |
| Dlr: | 0. | | |
| Sample date: | 03-DEC-14 | Finding: | 1.67 |
| Chemical: | GROSS ALPHA MDA95 | Report units: | PCI/L |

| | | | |
|---|---|---|---|
| Dlr: | 0. | | |
| Sample date: | 03-DEC-14 | Finding: | 0.595 |
| Chemical: | RADIUM 228 COUNTING ERROR | Report units: | PCI/L |
| Dlr: | 0. | | |
| Sample date: | 03-DEC-14 | Finding: | 1.34 |
| Chemical: | GROSS ALPHA COUNTING ERROR | Report units: | PCI/L |
| Dlr: | 0. | | |
| Sample date: | 03-DEC-14 | Finding: | 5. |
| Chemical: | HALOACETIC ACIDS (5) (HAA5) | Report units: | UG/L |
| Dlr: | 0. | | |
| Sample date: | 03-DEC-14 | Finding: | 3.6 |
| Chemical: | TRICHLOROACETIC ACID (TCAA) | Report units: | UG/L |
| Dlr: | 1. | | |
| Sample date: | 03-DEC-14 | Finding: | 12. |
| Chemical: | AGGRSSIVE INDEX (CORROSIVITY) | Report units: | Not Reported |
| Dlr: | 0. | | |
| Sample date: | 03-DEC-14 | Finding: | 3.1 |
| Chemical: | TOTAL TRIHALOMETHANES | Report units: | UG/L |
| Dlr: | 0. | | |
| Sample date: | 03-DEC-14 | Finding: | 1.5 |
| Chemical: | DICHLOROACETIC ACID (DCAA) | Report units: | UG/L |
| Dlr: | 1. | | |
| Sample date: | 03-DEC-14 | Finding: | 290. |
| Chemical: | TOTAL DISSOLVED SOLIDS | Report units: | MG/L |
| Dlr: | 0. | | |
| Sample date: | 03-DEC-14 | Finding: | 2. |
| Chemical: | CHLOROFORM (THM) | Report units: | UG/L |
| Dlr: | 1. | | |
| Sample date: | 03-DEC-14 | Finding: | 1.1 |
| Chemical: | BROMODICHLOROMETHANE (THM) | Report units: | UG/L |
| Dlr: | 1. | | |
| Sample date: | 03-DEC-14 | Finding: | 1.1 |
| Chemical: | URANIUM (PCI/L) | Report units: | PCI/L |
| Dlr: | 1. | | |
| Sample date: | 03-DEC-14 | Finding: | 2.2 |
| Chemical: | ARSENIC | Report units: | UG/L |
| Dlr: | 2. | | |
| Sample date: | 03-DEC-14 | Finding: | 3.7 |
| Chemical: | POTASSIUM | Report units: | MG/L |
| Dlr: | 0. | | |
| Sample date: | 03-DEC-14 | Finding: | 22. |
| Chemical: | SODIUM | Report units: | MG/L |
| Dlr: | 0. | | |
| Sample date: | 03-DEC-14 | Finding: | 25. |
| Chemical: | MAGNESIUM | Report units: | MG/L |
| Dlr: | 0. | | |

| | | | |
|---|---|---|---|
| Sample date: | 03-DEC-14 | Finding: | 33. |
| Chemical: | CALCIUM | Report units: | MG/L |
| Dlr: | 0. | | |
| Sample date: | 03-DEC-14 | Finding: | 190. |
| Chemical: | HARDNESS (TOTAL) AS CACO3 | Report units: | MG/L |
| Dlr: | 0. | | |
| Sample date: | 03-DEC-14 | Finding: | 7.75 |
| Chemical: | PH, LABORATORY | Report units: | Not Reported |
| Dlr: | 0. | | |
| Sample date: | 03-DEC-14 | Finding: | 160. |
| Chemical: | ALKALINITY (TOTAL) AS CACO3 | Report units: | MG/L |
| Dlr: | 0. | | |

---

**L50**
**WSW**
**1/2 - 1 Mile**
**Lower**

**CA WELLS** **CADDW2000010288**

**GAMA:**

| | | | |
|---|---|---|---|
| Well ID: | CA3410020_054_054 | Well Type: | MUNICIPAL |
| Source: | DDW | Other Names: | 3410020-054 |
| GAMA Pfas testing: | Not Reported | | |
| Groundwater Quality Data: | https://gamagroundwater.waterboards.ca.gov/gama/gamamap/public/GamaDataDisplay.asp?dataset=DHS&samp_date=&global_id=&assigned_name=CA3410020_054_054&store_num= | | |
| GeoTracker Data: | Not Reported | | |

---

**M51**
**South**
**1/2 - 1 Mile**
**Higher**

**CA WELLS** **CAEDF0000045598**

| | | | |
|---|---|---|---|
| Well ID: | T0606791917-MW-3 | Well Type: | MONITORING |
| Source: | EDF | Other Name: | MW-3 |
| GAMA PFAS Testing: | Not Reported | | |
| Groundwater Quality Data: | https://gamagroundwater.waterboards.ca.gov/gama/gamamap/public/GamaDataDisplay.asp?dataset=EDF&samp_date=&global_id=T0606791917&assigned_name=MW-3&store_num= | | |
| GeoTracker Data: | https://geotracker.waterboards.ca.gov/profile_report.asp?cmd=MWEDFResults&global_id=T0606791917&assigned_name=MW-3 | | |

---

**L52**
**WSW**
**1/2 - 1 Mile**
**Lower**

**CA WELLS** **CALLNL000000286**

| | | | |
|---|---|---|---|
| Well ID: | 101235 | Well Type: | MUNICIPAL |
| Source: | Lawrence Livermore National Laboratory | | |
| Other Name: | 09N/05E-34D01 M | GAMA PFAS Testing: | Not Reported |
| Groundwater Quality Data: | Not Reported | | |
| GeoTracker Data: | Not Reported | | |
| Chemical: | Tritium (Hydrogen 3) | Results: | 16.85 |
| Units: | pCi/L | Date: | 02/20/2003 |

| | | | |
|---|---|---|---|
| Chemical: | Neon | Results: | .000000327598 |
| Units: | cm3STP/g | Date: | 11/22/2002 |
| Chemical: | Xenon | Results: | .0000000143822 |
| Units: | cm3STP/g | Date: | 11/22/2002 |
| Chemical: | Helium-4 | Results: | .000000607823 |
| Units: | cm3STP/g | Date: | 11/22/2002 |
| Chemical: | Helium-3/Helium-4 | Results: | .000000727981 |
| Units: | atom ratio | Date: | 11/22/2002 |
| Chemical: | Argon | Results: | .000471721 |
| Units: | cm3STP/g | Date: | 11/22/2002 |
| Chemical: | Krypton | Results: | .0000000987471 |
| Units: | cm3STP/g | Date: | 11/22/2002 |

---

**M53**
**South**
**1/2 - 1 Mile**
**Lower**

**CA WELLS** **CAEDF0000086112**

| | | | |
|---|---|---|---|
| Well ID: | T0606791917-MW-2 | Well Type: | MONITORING |
| Source: | EDF | Other Name: | MW-2 |
| GAMA PFAS Testing: | Not Reported | | |
| Groundwater Quality Data: | https://gamagroundwater.waterboards.ca.gov/gama/gamamap/public/GamaDataDisplay.asp?dataset=EDF&samp_date=&global_id=T0606791917&assigned_name=MW-2&store_num= | | |
| GeoTracker Data: | https://geotracker.waterboards.ca.gov/profile_report.asp?cmd=MWEDFResults&global_id=T0606791917&assigned_name=MW-2 | | |

---

**M54**
**South**
**1/2 - 1 Mile**
**Lower**

**CA WELLS** **CAEDF0000121860**

| | | | |
|---|---|---|---|
| Well ID: | T0606791917-MW-1 | Well Type: | MONITORING |
| Source: | EDF | Other Name: | MW-1 |
| GAMA PFAS Testing: | Not Reported | | |
| Groundwater Quality Data: | https://gamagroundwater.waterboards.ca.gov/gama/gamamap/public/GamaDataDisplay.asp?dataset=EDF&samp_date=&global_id=T0606791917&assigned_name=MW-1&store_num= | | |
| GeoTracker Data: | https://geotracker.waterboards.ca.gov/profile_report.asp?cmd=MWEDFResults&global_id=T0606791917&assigned_name=MW-1 | | |

---

**M55**
**South**
**1/2 - 1 Mile**
**Lower**

**CA WELLS** **CAEDF0000075282**

| | | | |
|---|---|---|---|
| Well ID: | T0606791917-MW-4 | Well Type: | MONITORING |
| Source: | EDF | Other Name: | MW-4 |

GAMA PFAS Testing: Not Reported
Groundwater Quality Data: https://gamagroundwater.waterboards.ca.gov/gama/gamamap/public/GamaDataDisplay.asp?dataset=EDF&samp_date=&global_id=T0606791917&assigned_name=MW-4&store_num=
GeoTracker Data: https://geotracker.waterboards.ca.gov/profile_report.asp?cmd=MWEDFResults&global_id=T0606791917&assigned_name=MW-4

---

**N56**
**West**
**1/2 - 1 Mile**
**Lower**

**CA WELLS** **CAEDF0000052947**

Well ID: T0606700794-S-4 Well Type: MONITORING
Source: EDF Other Name: S-4
GAMA PFAS Testing: Not Reported
Groundwater Quality Data: https://gamagroundwater.waterboards.ca.gov/gama/gamamap/public/GamaDataDisplay.asp?dataset=EDF&samp_date=&global_id=T0606700794&assigned_name=S-4&store_num=
GeoTracker Data: https://geotracker.waterboards.ca.gov/profile_report.asp?cmd=MWEDFResults&global_id=T0606700794&assigned_name=S-4

---

**57**
**SE**
**1/2 - 1 Mile**
**Higher**

**CA WELLS** **CADWR0000007896**

Well ID: 09N05E27R001M Well Type: UNK
Source: Department of Water Resources
Other Name: 09N05E27R001M GAMA PFAS Testing: Not Reported
Groundwater Quality Data: https://gamagroundwater.waterboards.ca.gov/gama/gamamap/public/GamaDataDisplay.asp?dataset=DWR&samp_date=&global_id=&assigned_name=09N05E27R001M&store_num=
GeoTracker Data: Not Reported

---

**N58**
**West**
**1/2 - 1 Mile**
**Lower**

**CA WELLS** **CAEDF0000043799**

Well ID: T0606700794-S-3 Well Type: MONITORING
Source: EDF Other Name: S-3
GAMA PFAS Testing: Not Reported
Groundwater Quality Data: https://gamagroundwater.waterboards.ca.gov/gama/gamamap/public/GamaDataDisplay.asp?dataset=EDF&samp_date=&global_id=T0606700794&assigned_name=S-3&store_num=
GeoTracker Data: https://geotracker.waterboards.ca.gov/profile_report.asp?cmd=MWEDFResults&global_id=T0606700794&assigned_name=S-3

---

**N59**
**West**
**1/2 - 1 Mile**
**Lower**

**CA WELLS** **CAEDF0000046571**

Well ID: T0606700794-S-1 Well Type: MONITORING
Source: EDF Other Name: S-1
GAMA PFAS Testing: Not Reported
Groundwater Quality Data: https://gamagroundwater.waterboards.ca.gov/gama/gamamap/public/GamaDataDisplay.asp?dataset=EDF&samp_date=&global_id=T0606700794&assigned_name=S-1&store_num=

GeoTracker Data: https://geotracker.waterboards.ca.gov/profile_report.asp?cmd=MWEDFResults&global_id=T0606700794&assigned_name=S-1

---

**N60**
**West**
**1/2 - 1 Mile**
**Lower**

**CA WELLS** **CAEDF0000107700**

| | | | |
|---|---|---|---|
| Well ID: | T0606700794-S-2 | Well Type: | MONITORING |
| Source: | EDF | Other Name: | S-2 |
| GAMA PFAS Testing: | Not Reported | | |
| Groundwater Quality Data: | https://gamagroundwater.waterboards.ca.gov/gama/gamamap/public/GamaDataDisplay.asp?dataset=EDF&samp_date=&global_id=T0606700794&assigned_name=S-2&store_num= | | |
| GeoTracker Data: | https://geotracker.waterboards.ca.gov/profile_report.asp?cmd=MWEDFResults&global_id=T0606700794&assigned_name=S-2 | | |

---

**O61**
**NNE**
**1/2 - 1 Mile**
**Lower**

**CA WELLS** **CALLNL000001242**

| | | | |
|---|---|---|---|
| Well ID: | 100932 | Well Type: | MUNICIPAL |
| Source: | Lawrence Livermore National Laboratory | | |
| Other Name: | 09N/05E-26E01 M | GAMA PFAS Testing: | Not Reported |
| Groundwater Quality Data: | Not Reported | | |
| GeoTracker Data: | Not Reported | | |

| | | | |
|---|---|---|---|
| Chemical: | Neon | Results: | .000000237042 |
| Units: | cm3STP/g | Date: | 08/01/2002 |
| Chemical: | Argon | Results: | .00038568 |
| Units: | cm3STP/g | Date: | 08/01/2002 |
| Chemical: | Helium-3/Helium-4 | Results: | .000000646357 |
| Units: | atom ratio | Date: | 08/01/2002 |
| Chemical: | Krypton | Results: | .0000000882139 |
| Units: | cm3STP/g | Date: | 08/01/2002 |
| Chemical: | Xenon | Results: | .0000000125388 |
| Units: | cm3STP/g | Date: | 08/01/2002 |
| Chemical: | Helium-4 | Results: | .00000134533 |
| Units: | cm3STP/g | Date: | 08/01/2002 |
| Chemical: | Tritium (Hydrogen 3) | Results: | .75 |
| Units: | pCi/L | Date: | 08/20/2002 |

Map ID
Direction
Distance
Elevation | Database | EDR ID Number

**N62**
**West**
**1/2 - 1 Mile**
**Lower**

**CA WELLS** **CAEDF0000038981**

| | | | |
|---|---|---|---|
| Well ID: | T0606700794-S-5 | Well Type: | MONITORING |
| Source: | EDF | Other Name: | S-5 |
| GAMA PFAS Testing: | Not Reported | | |
| Groundwater Quality Data: | https://gamagroundwater.waterboards.ca.gov/gama/gamamap/public/GamaDataDisplay.asp?dataset=EDF&samp_date=&global_id=T0606700794&assigned_name=S-5&store_num= | | |
| GeoTracker Data: | https://geotracker.waterboards.ca.gov/profile_report.asp?cmd=MWEDFResults&global_id=T0606700794&assigned_name=S-5 | | |

---

**O63**
**NNE**
**1/2 - 1 Mile**
**Lower**

**CA WELLS** **9050**

| | | | |
|---|---|---|---|
| Seq: | 9050 | Prim sta c: | 09N/05E-26E01 M |
| Frds no: | 3410001010 | County: | 34 |
| District: | 09 | User id: | TEN |
| System no: | 3410001 | Water type: | G |
| Source nam: | WELL 12 | Station ty: | WELL/AMBNT/MUN/INTAKE |
| Latitude: | 383628.0 | Longitude: | 1212428.0 |
| Precision: | 3 | Status: | AU |
| Comment 1: | Not Reported | Comment 2: | Not Reported |
| Comment 3: | Not Reported | Comment 4: | Not Reported |
| Comment 5: | Not Reported | Comment 6: | Not Reported |
| Comment 7: | Not Reported | | |

| | | | |
|---|---|---|---|
| System no: | 3410001 | System nam: | Arcade Wd - Town & Country |
| Hqname: | ARCADE CO WATER DISTRICT | Address: | P.O. Box 214009 |
| City: | Sacramento | State: | CA |
| Zip: | 95821 | Zip ext: | Not Reported |
| Pop serv: | 70700 | Connection: | 15371 |
| Area serve: | TOWN & COUNTRY AREA | | |

| | | | |
|---|---|---|---|
| Sample date: | 12-SEP-17 | Finding: | 1.6 |
| Chemical: | NITRATE + NITRITE (AS N) | Report units: | MG/L |
| Dlr: | 0.4 | | |

| | | | |
|---|---|---|---|
| Sample date: | 12-SEP-17 | Finding: | 0.3 |
| Chemical: | TURBIDITY, LABORATORY | Report units: | NTU |
| Dlr: | 0.1 | | |

| | | | |
|---|---|---|---|
| Sample date: | 12-SEP-17 | Finding: | 12. |
| Chemical: | AGGRSSIVE INDEX (CORROSIVITY) | Report units: | Not Reported |
| Dlr: | 0. | | |

| | | | |
|---|---|---|---|
| Sample date: | 12-SEP-17 | Finding: | 0.34 |
| Chemical: | LANGELIER INDEX @ 60 C | Report units: | Not Reported |
| Dlr: | 0. | | |

| | | | |
|---|---|---|---|
| Sample date: | 12-SEP-17 | Finding: | 290. |
| Chemical: | TOTAL DISSOLVED SOLIDS | Report units: | MG/L |
| Dlr: | 0. | | |

| | | | |
|---|---|---|---|
| Sample date: | 12-SEP-17 | Finding: | 2.5 |

| | | | |
|---|---|---|---|
| Chemical: | ARSENIC | Report units: | UG/L |
| Dlr: | 2. | | |
| Sample date: | 12-SEP-17 | Finding: | 9.2 |
| Chemical: | SULFATE | Report units: | MG/L |
| Dlr: | 0.5 | | |
| Sample date: | 12-SEP-17 | Finding: | 32. |
| Chemical: | CHLORIDE | Report units: | MG/L |
| Dlr: | 0. | | |
| Sample date: | 12-SEP-17 | Finding: | 2.8 |
| Chemical: | POTASSIUM | Report units: | MG/L |
| Dlr: | 0. | | |
| Sample date: | 12-SEP-17 | Finding: | 19. |
| Chemical: | SODIUM | Report units: | MG/L |
| Dlr: | 0. | | |
| Sample date: | 12-SEP-17 | Finding: | 23. |
| Chemical: | MAGNESIUM | Report units: | MG/L |
| Dlr: | 0. | | |
| Sample date: | 12-SEP-17 | Finding: | 29. |
| Chemical: | CALCIUM | Report units: | MG/L |
| Dlr: | 0. | | |
| Sample date: | 12-SEP-17 | Finding: | 170. |
| Chemical: | HARDNESS (TOTAL) AS CACO3 | Report units: | MG/L |
| Dlr: | 0. | | |
| Sample date: | 12-SEP-17 | Finding: | 1.6 |
| Chemical: | NITRATE (AS N) | Report units: | MG/L |
| Dlr: | 0.4 | | |
| Sample date: | 12-SEP-17 | Finding: | 180. |
| Chemical: | BICARBONATE ALKALINITY | Report units: | MG/L |
| Dlr: | 0. | | |
| Sample date: | 12-SEP-17 | Finding: | 140. |
| Chemical: | ALKALINITY (TOTAL) AS CACO3 | Report units: | MG/L |
| Dlr: | 0. | | |
| Sample date: | 12-SEP-17 | Finding: | 7.6 |
| Chemical: | PH, LABORATORY | Report units: | Not Reported |
| Dlr: | 0. | | |
| Sample date: | 12-SEP-17 | Finding: | 410. |
| Chemical: | SPECIFIC CONDUCTANCE | Report units: | US |
| Dlr: | 0. | | |
| Sample date: | 13-JUL-16 | Finding: | 1.3 |
| Chemical: | NITRATE (AS N) | Report units: | MG/L |
| Dlr: | 0.4 | | |
| Sample date: | 10-AUG-15 | Finding: | 5.3 |
| Chemical: | NITRATE (AS NO3) | Report units: | MG/L |
| Dlr: | 2. | | |
| Sample date: | 21-AUG-14 | Finding: | 1400. |
| Chemical: | NITRATE + NITRITE (AS N) | Report units: | MG/L |
| Dlr: | 0.4 | | |

| | | | |
|---|---|---|---|
| Sample date: | 21-AUG-14 | Finding: | 1.16 |
| Chemical: | GROSS ALPHA MDA95 | Report units: | PCI/L |
| Dlr: | 0. | | |
| Sample date: | 21-AUG-14 | Finding: | 0.22 |
| Chemical: | GROSS ALPHA COUNTING ERROR | Report units: | PCI/L |
| Dlr: | 0. | | |
| Sample date: | 21-AUG-14 | Finding: | 130. |
| Chemical: | IRON | Report units: | UG/L |
| Dlr: | 100. | | |
| Sample date: | 21-AUG-14 | Finding: | 2.1 |
| Chemical: | ARSENIC | Report units: | UG/L |
| Dlr: | 2. | | |
| Sample date: | 21-AUG-14 | Finding: | 8.9 |
| Chemical: | SULFATE | Report units: | MG/L |
| Dlr: | 0.5 | | |
| Sample date: | 21-AUG-14 | Finding: | 30. |
| Chemical: | CHLORIDE | Report units: | MG/L |
| Dlr: | 0. | | |
| Sample date: | 21-AUG-14 | Finding: | 2.7 |
| Chemical: | POTASSIUM | Report units: | MG/L |
| Dlr: | 0. | | |
| Sample date: | 21-AUG-14 | Finding: | 18. |
| Chemical: | SODIUM | Report units: | MG/L |
| Dlr: | 0. | | |
| Sample date: | 21-AUG-14 | Finding: | 21. |
| Chemical: | MAGNESIUM | Report units: | MG/L |
| Dlr: | 0. | | |
| Sample date: | 21-AUG-14 | Finding: | 28. |
| Chemical: | CALCIUM | Report units: | MG/L |
| Dlr: | 0. | | |
| Sample date: | 21-AUG-14 | Finding: | 160. |
| Chemical: | HARDNESS (TOTAL) AS CACO3 | Report units: | MG/L |
| Dlr: | 0. | | |
| Sample date: | 21-AUG-14 | Finding: | 170. |
| Chemical: | BICARBONATE ALKALINITY | Report units: | MG/L |
| Dlr: | 0. | | |
| Sample date: | 21-AUG-14 | Finding: | 140. |
| Chemical: | ALKALINITY (TOTAL) AS CACO3 | Report units: | MG/L |
| Dlr: | 0. | | |
| Sample date: | 21-AUG-14 | Finding: | 7.8 |
| Chemical: | PH, LABORATORY | Report units: | Not Reported |
| Dlr: | 0. | | |
| Sample date: | 21-AUG-14 | Finding: | 400. |
| Chemical: | SPECIFIC CONDUCTANCE | Report units: | US |
| Dlr: | 0. | | |
| Sample date: | 21-AUG-14 | Finding: | 5. |
| Chemical: | COLOR | Report units: | UNITS |

| | | | |
|---|---|---|---|
| Dlr: | 0. | | |
| Sample date: | 21-AUG-14 | Finding: | 0.281 |
| Chemical: | RADIUM 228 COUNTING ERROR | Report units: | PCI/L |
| Dlr: | 0. | | |
| Sample date: | 21-AUG-14 | Finding: | 12. |
| Chemical: | AGGRSSIVE INDEX (CORROSIVITY) | Report units: | Not Reported |
| Dlr: | 0. | | |
| Sample date: | 21-AUG-14 | Finding: | 0.97 |
| Chemical: | TURBIDITY, LABORATORY | Report units: | NTU |
| Dlr: | 0.1 | | |
| Sample date: | 21-AUG-14 | Finding: | 0.283 |
| Chemical: | RADIUM 226 COUNTING ERROR | Report units: | PCI/L |
| Dlr: | 0. | | |
| Sample date: | 21-AUG-14 | Finding: | 270. |
| Chemical: | TOTAL DISSOLVED SOLIDS | Report units: | MG/L |
| Dlr: | 0. | | |
| Sample date: | 21-AUG-14 | Finding: | 6.1 |
| Chemical: | NITRATE (AS NO3) | Report units: | MG/L |
| Dlr: | 2. | | |
| Sample date: | 04-JUN-14 | Finding: | 120. |
| Chemical: | IRON | Report units: | UG/L |
| Dlr: | 100. | | |
| Sample date: | 17-APR-14 | Finding: | 4.4 |
| Chemical: | CHROMIUM, HEXAVALENT | Report units: | UG/L |
| Dlr: | 1. | | |
| Sample date: | 11-NOV-13 | Finding: | 4.5 |
| Chemical: | CHROMIUM, HEXAVALENT | Report units: | UG/L |
| Dlr: | 1. | | |
| Sample date: | 01-AUG-13 | Finding: | 5.9 |
| Chemical: | NITRATE (AS NO3) | Report units: | MG/L |
| Dlr: | 2. | | |
| Sample date: | 13-AUG-12 | Finding: | 7.1 |
| Chemical: | NITRATE (AS NO3) | Report units: | MG/L |
| Dlr: | 2. | | |
| Sample date: | 09-JUL-12 | Finding: | 0.13 |
| Chemical: | FLUORIDE (F) (NATURAL-SOURCE) | Report units: | MG/L |
| Dlr: | 0.1 | | |

---

**O64**
**NNE**
**1/2 - 1 Mile**
**Higher**

**FED USGS** **USGS40000189501**

| | | | |
|---|---|---|---|
| Organization ID: | USGS-CA | | |
| Organization Name: | USGS California Water Science Center | | |
| Monitor Location: | 009N005E26E001M | Type: | Well |
| Description: | Not Reported | HUC: | 18020111 |
| Drainage Area: | Not Reported | Drainage Area Units: | Not Reported |
| Contrib Drainage Area: | Not Reported | Contrib Drainage Area Unts: | Not Reported |

| | | | |
|---|---|---|---|
| Aquifer: | Central Valley aquifer system | | |
| Formation Type: | Not Reported | Aquifer Type: | Not Reported |
| Construction Date: | 19500101 | Well Depth: | 294 |
| Well Depth Units: | ft | Well Hole Depth: | 294 |
| Well Hole Depth Units: | ft | | |

---

**P65**
**ENE** **CA WELLS** **CAEDF0000081835**
**1/2 - 1 Mile**
**Higher**

| | | | |
|---|---|---|---|
| Well ID: | T0606700517-MW-1 | Well Type: | MONITORING |
| Source: | EDF | Other Name: | MW-1 |
| GAMA PFAS Testing: | Not Reported | | |
| Groundwater Quality Data: | https://gamagroundwater.waterboards.ca.gov/gama/gamamap/public/GamaDataDisplay.asp?dataset=EDF&samp_date=&global_id=T0606700517&assigned_name=MW-1&store_num= | | |
| GeoTracker Data: | https://geotracker.waterboards.ca.gov/profile_report.asp?cmd=MWEDFResults&global_id=T0606700517&assigned_name=MW-1 | | |

---

**66**
**North** **CA WELLS** **CADWR0000017188**
**1/2 - 1 Mile**
**Higher**

| | | | |
|---|---|---|---|
| Well ID: | 09N05E22L001M | Well Type: | UNK |
| Source: | Department of Water Resources | | |
| Other Name: | 09N05E22L001M | GAMA PFAS Testing: | Not Reported |
| Groundwater Quality Data: | https://gamagroundwater.waterboards.ca.gov/gama/gamamap/public/GamaDataDisplay.asp?dataset=DWR&samp_date=&global_id=&assigned_name=09N05E22L001M&store_num= | | |
| GeoTracker Data: | Not Reported | | |

---

**P67**
**ENE** **CA WELLS** **CADWR0000018764**
**1/2 - 1 Mile**
**Higher**

| | | | |
|---|---|---|---|
| Well ID: | 09N05E26D001M | Well Type: | UNK |
| Source: | Department of Water Resources | | |
| Other Name: | 09N05E26D001M | GAMA PFAS Testing: | Not Reported |
| Groundwater Quality Data: | https://gamagroundwater.waterboards.ca.gov/gama/gamamap/public/GamaDataDisplay.asp?dataset=DWR&samp_date=&global_id=&assigned_name=09N05E26D001M&store_num= | | |
| GeoTracker Data: | Not Reported | | |

---

**P68**
**ENE** **CA WELLS** **CAEDF0000108774**
**1/2 - 1 Mile**
**Higher**

| | | | |
|---|---|---|---|
| Well ID: | T0606700517-MW-3 | Well Type: | MONITORING |
| Source: | EDF | Other Name: | MW-3 |
| GAMA PFAS Testing: | Not Reported | | |
| Groundwater Quality Data: | https://gamagroundwater.waterboards.ca.gov/gama/gamamap/public/GamaDataDisplay.asp?dataset=EDF&samp_date=&global_id=T0606700517&assigned_name=MW-3&store_num= | | |
| GeoTracker Data: | https://geotracker.waterboards.ca.gov/profile_report.asp?cmd=MWEDFResults&global_id=T0606700517&assigned_name=MW-3 | | |

Map ID
Direction
Distance
Elevation | Database | EDR ID Number

**P69**
**ENE**
**1/2 - 1 Mile**
**Higher**

**CA WELLS** **CAEDF0000073578**

| | | | |
|---|---|---|---|
| Well ID: | T0606700517-MW-5 | Well Type: | MONITORING |
| Source: | EDF | Other Name: | MW-5 |
| GAMA PFAS Testing: | Not Reported | | |
| Groundwater Quality Data: | https://gamagroundwater.waterboards.ca.gov/gama/gamamap/public/GamaDataDisplay.asp?dataset=EDF&samp_date=&global_id=T0606700517&assigned_name=MW-5&store_num= | | |
| GeoTracker Data: | https://geotracker.waterboards.ca.gov/profile_report.asp?cmd=MWEDFResults&global_id=T0606700517&assigned_name=MW-5 | | |

---

**O70**
**NNE**
**1/2 - 1 Mile**
**Higher**

**CA WELLS** **CADDW2000022764**

**GAMA:**

| | | | |
|---|---|---|---|
| Well ID: | CA3410001_010_010 | Well Type: | MUNICIPAL |
| Source: | DDW | Other Names: | 3410001-010 |
| GAMA Pfas testing: | Not Reported | | |
| Groundwater Quality Data: | https://gamagroundwater.waterboards.ca.gov/gama/gamamap/public/GamaDataDisplay.asp?dataset=DHS&samp_date=&global_id=&assigned_name=CA3410001_010_010&store_num= | | |
| GeoTracker Data: | Not Reported | | |

---

**P71**
**ENE**
**1/2 - 1 Mile**
**Higher**

**CA WELLS** **CAEDF0000117628**

| | | | |
|---|---|---|---|
| Well ID: | T0606700517-MW-4 | Well Type: | MONITORING |
| Source: | EDF | Other Name: | MW-4 |
| GAMA PFAS Testing: | Not Reported | | |
| Groundwater Quality Data: | https://gamagroundwater.waterboards.ca.gov/gama/gamamap/public/GamaDataDisplay.asp?dataset=EDF&samp_date=&global_id=T0606700517&assigned_name=MW-4&store_num= | | |
| GeoTracker Data: | https://geotracker.waterboards.ca.gov/profile_report.asp?cmd=MWEDFResults&global_id=T0606700517&assigned_name=MW-4 | | |

---

**Q72**
**East**
**1/2 - 1 Mile**
**Higher**

**CA WELLS** **9053**

| | | | |
|---|---|---|---|
| Seq: | 9053 | Prim sta c: | 09N/05E-26R01 M |
| Frds no: | 3410003008 | County: | 34 |
| District: | 09 | User id: | TEN |
| System no: | 3410003 | Water type: | G |
| Source nam: | WELL 08 - MORSE | Station ty: | WELL/AMBNT/MUN/INTAKE/SUPPLY |
| Latitude: | 383600.0 | Longitude: | 1212400.0 |
| Precision: | 8 | Status: | AR |
| Comment 1: | Not Reported | Comment 2: | Not Reported |
| Comment 3: | Not Reported | Comment 4: | Not Reported |
| Comment 5: | Not Reported | Comment 6: | Not Reported |

Comment 7: Not Reported

System no: 3410003
System nam: Southern Ca Water Co - Arden Water Serv
Hqname: SOUTHERN CALIF WATER CO
Address: 630 East Foothill Blvd
City: San Dimas
State: CA
Zip: 91773
Zip ext: Not Reported
Pop serv: 6796
Connection: 1698
Area serve: Not Reported

Sample date: 06-MAR-18
Finding: 0.95
Chemical: TETRACHLOROETHYLENE
Report units: UG/L
Dlr: 0.5

Sample date: 06-FEB-18
Finding: 2.6
Chemical: NITRATE + NITRITE (AS N)
Report units: MG/L
Dlr: 0.4

Sample date: 06-FEB-18
Finding: 2.6
Chemical: NITRATE (AS N)
Report units: MG/L
Dlr: 0.4

Sample date: 05-DEC-17
Finding: 1.8
Chemical: TETRACHLOROETHYLENE
Report units: UG/L
Dlr: 0.5

Sample date: 12-SEP-17
Finding: 0.79
Chemical: TETRACHLOROETHYLENE
Report units: UG/L
Dlr: 0.5

Sample date: 11-JUL-17
Finding: 7.3
Chemical: PH, FIELD
Report units: Not Reported
Dlr: 0.

Sample date: 14-MAR-17
Finding: 0.77
Chemical: TETRACHLOROETHYLENE
Report units: UG/L
Dlr: 0.5

Sample date: 14-MAR-17
Finding: 8.5
Chemical: PH, FIELD
Report units: Not Reported
Dlr: 0.

Sample date: 28-FEB-17
Finding: 1.4
Chemical: NITRATE + NITRITE (AS N)
Report units: MG/L
Dlr: 0.4

Sample date: 28-FEB-17
Finding: 11.
Chemical: AGGRSSIVE INDEX (CORROSIVITY)
Report units: Not Reported
Dlr: 0.

Sample date: 28-FEB-17
Finding: 0.14
Chemical: TURBIDITY, LABORATORY
Report units: NTU
Dlr: 0.1

Sample date: 28-FEB-17
Finding: 190.
Chemical: TOTAL DISSOLVED SOLIDS
Report units: MG/L
Dlr: 0.

Sample date: 28-FEB-17
Finding: 0.66
Chemical: TETRACHLOROETHYLENE
Report units: UG/L
Dlr: 0.5

Sample date: 28-FEB-17
Finding: 2.8

| | | | |
|---|---|---|---|
| Chemical: | ARSENIC | Report units: | UG/L |
| Dlr: | 2. | | |
| Sample date: | 28-FEB-17 | Finding: | 3.7 |
| Chemical: | SULFATE | Report units: | MG/L |
| Dlr: | 0.5 | | |
| Sample date: | 28-FEB-17 | Finding: | 15. |
| Chemical: | CHLORIDE | Report units: | MG/L |
| Dlr: | 0. | | |
| Sample date: | 28-FEB-17 | Finding: | 3.1 |
| Chemical: | POTASSIUM | Report units: | MG/L |
| Dlr: | 0. | | |
| Sample date: | 28-FEB-17 | Finding: | 11. |
| Chemical: | SODIUM | Report units: | MG/L |
| Dlr: | 0. | | |
| Sample date: | 28-FEB-17 | Finding: | 12. |
| Chemical: | MAGNESIUM | Report units: | MG/L |
| Dlr: | 0. | | |
| Sample date: | 28-FEB-17 | Finding: | 17. |
| Chemical: | CALCIUM | Report units: | MG/L |
| Dlr: | 0. | | |
| Sample date: | 28-FEB-17 | Finding: | 92. |
| Chemical: | HARDNESS (TOTAL) AS CACO3 | Report units: | MG/L |
| Dlr: | 0. | | |
| Sample date: | 28-FEB-17 | Finding: | 1.4 |
| Chemical: | NITRATE (AS N) | Report units: | MG/L |
| Dlr: | 0.4 | | |
| Sample date: | 28-FEB-17 | Finding: | 120. |
| Chemical: | BICARBONATE ALKALINITY | Report units: | MG/L |
| Dlr: | 0. | | |
| Sample date: | 28-FEB-17 | Finding: | 95. |
| Chemical: | ALKALINITY (TOTAL) AS CACO3 | Report units: | MG/L |
| Dlr: | 0. | | |
| Sample date: | 28-FEB-17 | Finding: | 7.7 |
| Chemical: | PH, LABORATORY | Report units: | Not Reported |
| Dlr: | 0. | | |
| Sample date: | 28-FEB-17 | Finding: | 6.8 |
| Chemical: | PH, FIELD | Report units: | Not Reported |
| Dlr: | 0. | | |
| Sample date: | 28-FEB-17 | Finding: | 250. |
| Chemical: | SPECIFIC CONDUCTANCE | Report units: | US |
| Dlr: | 0. | | |
| Sample date: | 13-DEC-16 | Finding: | 1.9 |
| Chemical: | TETRACHLOROETHYLENE | Report units: | UG/L |
| Dlr: | 0.5 | | |
| Sample date: | 13-SEP-16 | Finding: | 0.51 |
| Chemical: | TETRACHLOROETHYLENE | Report units: | UG/L |
| Dlr: | 0.5 | | |

| | | | |
|---|---|---|---|
| Sample date: | 13-JAN-15 | Finding: | 0.766 |
| Chemical: | GROSS ALPHA COUNTING ERROR | Report units: | PCI/L |
| Dlr: | 0. | | |
| Sample date: | 13-JAN-15 | Finding: | 1.28 |
| Chemical: | GROSS ALPHA MDA95 | Report units: | PCI/L |
| Dlr: | 0. | | |
| Sample date: | 13-JAN-15 | Finding: | 8.3 |
| Chemical: | NITRATE (AS NO3) | Report units: | MG/L |
| Dlr: | 2. | | |
| Sample date: | 18-NOV-14 | Finding: | 4.6 |
| Chemical: | CHROMIUM, HEXAVALENT | Report units: | UG/L |
| Dlr: | 1. | | |
| Sample date: | 14-JAN-14 | Finding: | 17. |
| Chemical: | CALCIUM | Report units: | MG/L |
| Dlr: | 0. | | |
| Sample date: | 14-JAN-14 | Finding: | 130. |
| Chemical: | BICARBONATE ALKALINITY | Report units: | MG/L |
| Dlr: | 0. | | |
| Sample date: | 14-JAN-14 | Finding: | 91. |
| Chemical: | HARDNESS (TOTAL) AS CACO3 | Report units: | MG/L |
| Dlr: | 0. | | |
| Sample date: | 14-JAN-14 | Finding: | 230. |
| Chemical: | SPECIFIC CONDUCTANCE | Report units: | US |
| Dlr: | 0. | | |
| Sample date: | 14-JAN-14 | Finding: | 12. |
| Chemical: | MAGNESIUM | Report units: | MG/L |
| Dlr: | 0. | | |
| Sample date: | 14-JAN-14 | Finding: | 100. |
| Chemical: | ALKALINITY (TOTAL) AS CACO3 | Report units: | MG/L |
| Dlr: | 0. | | |
| Sample date: | 14-JAN-14 | Finding: | 7.9 |
| Chemical: | PH, LABORATORY | Report units: | Not Reported |
| Dlr: | 0. | | |
| Sample date: | 14-JAN-14 | Finding: | 11. |
| Chemical: | SODIUM | Report units: | MG/L |
| Dlr: | 0. | | |
| Sample date: | 14-JAN-14 | Finding: | 1200. |
| Chemical: | NITRATE + NITRITE (AS N) | Report units: | MG/L |
| Dlr: | 0.4 | | |
| Sample date: | 14-JAN-14 | Finding: | 12. |
| Chemical: | AGGRSSIVE INDEX (CORROSIVITY) | Report units: | Not Reported |
| Dlr: | 0. | | |
| Sample date: | 14-JAN-14 | Finding: | 5.5 |
| Chemical: | NITRATE (AS NO3) | Report units: | MG/L |
| Dlr: | 2. | | |
| Sample date: | 14-JAN-14 | Finding: | 120. |
| Chemical: | TOTAL DISSOLVED SOLIDS | Report units: | MG/L |

| | | | |
|---|---|---|---|
| Dlr: | 0. | | |
| Sample date: | 14-JAN-14 | Finding: | 0.68 |
| Chemical: | TETRACHLOROETHYLENE | Report units: | UG/L |
| Dlr: | 0.5 | | |
| Sample date: | 14-JAN-14 | Finding: | 47. |
| Chemical: | MANGANESE | Report units: | UG/L |
| Dlr: | 20. | | |
| Sample date: | 14-JAN-14 | Finding: | 2.8 |
| Chemical: | ARSENIC | Report units: | UG/L |
| Dlr: | 2. | | |
| Sample date: | 14-JAN-14 | Finding: | 0.11 |
| Chemical: | FLUORIDE (F) (NATURAL-SOURCE) | Report units: | MG/L |
| Dlr: | 0.1 | | |
| Sample date: | 14-JAN-14 | Finding: | 3.4 |
| Chemical: | SULFATE | Report units: | MG/L |
| Dlr: | 0.5 | | |
| Sample date: | 14-JAN-14 | Finding: | 16. |
| Chemical: | CHLORIDE | Report units: | MG/L |
| Dlr: | 0. | | |
| Sample date: | 14-JAN-14 | Finding: | 3. |
| Chemical: | POTASSIUM | Report units: | MG/L |
| Dlr: | 0. | | |
| Sample date: | 08-JAN-13 | Finding: | 5.6 |
| Chemical: | NITRATE (AS NO3) | Report units: | MG/L |
| Dlr: | 2. | | |
| Sample date: | 17-JAN-12 | Finding: | 5.2 |
| Chemical: | NITRATE (AS NO3) | Report units: | MG/L |
| Dlr: | 2. | | |

---

**Q73**
**East**
**1/2 - 1 Mile**
**Higher**

**CA WELLS 9073**

| | | | |
|---|---|---|---|
| Seq: | 9073 | Prim sta c: | 09N/05E-35E01 M |
| Frds no: | 3410045004 | County: | 34 |
| District: | 09 | User id: | TEN |
| System no: | 3410045 | Water type: | G |
| Source nam: | WITTKOP WELL | Station ty: | WELL/AMBNT/MUN/INTAKE/SUPPLY |
| Latitude: | 383600.0 | Longitude: | 1212400.0 |
| Precision: | 8 | Status: | AR |
| Comment 1: | Not Reported | Comment 2: | Not Reported |
| Comment 3: | Not Reported | Comment 4: | Not Reported |
| Comment 5: | Not Reported | Comment 6: | Not Reported |
| Comment 7: | Not Reported | | |
| System no: | 3410045 | System nam: | Cucc - Arden |
| Hqname: | CITIZENS UTILITIES COMP OF CA | Address: | P.O. Box 15468 |
| City: | Sacramento | State: | CA |
| Zip: | 95851 | Zip ext: | Not Reported |
| Pop serv: | 3725 | Connection: | 1225 |
| Area serve: | ARDEN AREA | | |

| | | | |
|---|---|---|---|
| Sample date: | 11-AUG-14 | Finding: | 0.28 |
| Chemical: | FLUORIDE (F) (NATURAL-SOURCE) | Report units: | MG/L |
| Dlr: | 0.1 | | |
| Sample date: | 11-AUG-14 | Finding: | 2831. |
| Chemical: | MANGANESE | Report units: | UG/L |
| Dlr: | 20. | | |
| Sample date: | 06-MAY-14 | Finding: | 2.2 |
| Chemical: | CHROMIUM, HEXAVALENT | Report units: | UG/L |
| Dlr: | 1. | | |
| Sample date: | 06-MAY-14 | Finding: | 17. |
| Chemical: | SULFATE | Report units: | MG/L |
| Dlr: | 0.5 | | |
| Sample date: | 06-MAY-14 | Finding: | 190. |
| Chemical: | BICARBONATE ALKALINITY | Report units: | MG/L |
| Dlr: | 0. | | |
| Sample date: | 06-MAY-14 | Finding: | 160. |
| Chemical: | ALKALINITY (TOTAL) AS CACO3 | Report units: | MG/L |
| Dlr: | 0. | | |
| Sample date: | 06-MAY-14 | Finding: | 629. |
| Chemical: | MANGANESE | Report units: | UG/L |
| Dlr: | 20. | | |
| Sample date: | 06-MAY-14 | Finding: | 400. |
| Chemical: | SPECIFIC CONDUCTANCE | Report units: | US |
| Dlr: | 0. | | |
| Sample date: | 24-FEB-14 | Finding: | 293. |
| Chemical: | MANGANESE | Report units: | UG/L |
| Dlr: | 20. | | |
| Sample date: | 17-DEC-13 | Finding: | 2.4 |
| Chemical: | CHROMIUM, HEXAVALENT | Report units: | UG/L |
| Dlr: | 1. | | |
| Sample date: | 13-SEP-13 | Finding: | 76. |
| Chemical: | MANGANESE | Report units: | UG/L |
| Dlr: | 20. | | |
| Sample date: | 13-SEP-13 | Finding: | 58. |
| Chemical: | MANGANESE | Report units: | UG/L |
| Dlr: | 20. | | |
| Sample date: | 27-AUG-13 | Finding: | 73. |
| Chemical: | MANGANESE | Report units: | UG/L |
| Dlr: | 20. | | |
| Sample date: | 24-JUL-12 | Finding: | 12. |
| Chemical: | AGGRSSIVE INDEX (CORROSIVITY) | Report units: | Not Reported |
| Dlr: | 0. | | |
| Sample date: | 24-JUL-12 | Finding: | 250. |
| Chemical: | TOTAL DISSOLVED SOLIDS | Report units: | MG/L |
| Dlr: | 0. | | |
| Sample date: | 24-JUL-12 | Finding: | 19. |
| Chemical: | MAGNESIUM | Report units: | MG/L |

| | | | |
|---|---|---|---|
| Dlr: | 0. | | |
| Sample date: | 24-JUL-12 | Finding: | 140. |
| Chemical: | HARDNESS (TOTAL) AS CACO3 | Report units: | MG/L |
| Dlr: | 0. | | |
| Sample date: | 24-JUL-12 | Finding: | 170. |
| Chemical: | BICARBONATE ALKALINITY | Report units: | MG/L |
| Dlr: | 0. | | |
| Sample date: | 24-JUL-12 | Finding: | 140. |
| Chemical: | ALKALINITY (TOTAL) AS CACO3 | Report units: | MG/L |
| Dlr: | 0. | | |
| Sample date: | 24-JUL-12 | Finding: | 8.1 |
| Chemical: | PH, LABORATORY | Report units: | Not Reported |
| Dlr: | 0. | | |
| Sample date: | 24-JUL-12 | Finding: | 360. |
| Chemical: | SPECIFIC CONDUCTANCE | Report units: | US |
| Dlr: | 0. | | |
| Sample date: | 24-JUL-12 | Finding: | 1700. |
| Chemical: | NITRATE + NITRITE (AS N) | Report units: | MG/L |
| Dlr: | 0.4 | | |
| Sample date: | 24-JUL-12 | Finding: | 7.66 |
| Chemical: | NITRATE (AS NO3) | Report units: | MG/L |
| Dlr: | 2. | | |
| Sample date: | 24-JUL-12 | Finding: | 26. |
| Chemical: | CALCIUM | Report units: | MG/L |
| Dlr: | 0. | | |
| Sample date: | 12-JUL-12 | Finding: | 3. |
| Chemical: | ARSENIC | Report units: | UG/L |
| Dlr: | 2. | | |
| Sample date: | 12-JUL-12 | Finding: | 67. |
| Chemical: | SILICA | Report units: | MG/L |
| Dlr: | 0. | | |
| Sample date: | 12-JUL-12 | Finding: | 12.3 |
| Chemical: | SULFATE | Report units: | MG/L |
| Dlr: | 0.5 | | |
| Sample date: | 12-JUL-12 | Finding: | 21.7 |
| Chemical: | CHLORIDE | Report units: | MG/L |
| Dlr: | 0. | | |
| Sample date: | 12-JUL-12 | Finding: | 38. |
| Chemical: | MANGANESE | Report units: | UG/L |
| Dlr: | 20. | | |
| Sample date: | 12-JUL-12 | Finding: | 19. |
| Chemical: | MAGNESIUM | Report units: | MG/L |
| Dlr: | 0. | | |
| Sample date: | 12-JUL-12 | Finding: | 25. |
| Chemical: | CALCIUM | Report units: | MG/L |
| Dlr: | 0. | | |

| | | | |
|---|---|---|---|
| Sample date: | 12-JUL-12 | Finding: | 14.7 |
| Chemical: | SODIUM | Report units: | MG/L |
| Dlr: | 0. | | |
| Sample date: | 13-MAR-12 | Finding: | 0.291 |
| Chemical: | GROSS ALPHA COUNTING ERROR | Report units: | PCI/L |
| Dlr: | 0. | | |
| Sample date: | 13-MAR-12 | Finding: | 1.09 |
| Chemical: | GROSS ALPHA MDA95 | Report units: | PCI/L |
| Dlr: | 0. | | |

---

**74**
**SSW** **CA WELLS** **CADWR0000025920**
**1/2 - 1 Mile**
**Lower**

| | | | |
|---|---|---|---|
| Well ID: | 09N05E34D001M | Well Type: | UNK |
| Source: | Department of Water Resources | | |
| Other Name: | 09N05E34D001M | GAMA PFAS Testing: | Not Reported |
| Groundwater Quality Data: | https://gamagroundwater.waterboards.ca.gov/gama/gamamap/public/GamaDataDisplay.asp?dataset=DWR&samp_date=&global_id=&assigned_name=09N05E34D001M&store_num= | | |
| GeoTracker Data: | Not Reported | | |

---

**R75**
**SSW** **CA WELLS** **CADDW2000010487**
**1/2 - 1 Mile**
**Lower**

**GAMA:**

| | | | |
|---|---|---|---|
| Well ID: | CA3410026_002_002 | Well Type: | MUNICIPAL |
| Source: | DDW | Other Names: | 3410026-002 |
| GAMA Pfas testing: | Not Reported | | |
| Groundwater Quality Data: | https://gamagroundwater.waterboards.ca.gov/gama/gamamap/public/GamaDataDisplay.asp?dataset=DHS&samp_date=&global_id=&assigned_name=CA3410026_002_002&store_num= | | |
| GeoTracker Data: | Not Reported | | |

---

**R76**
**SSW** **CA WELLS** **3096**
**1/2 - 1 Mile**
**Lower**

| | | | |
|---|---|---|---|
| Seq: | 3096 | Prim sta c: | 034/026-002 |
| Frds no: | 3410026002 | County: | 34 |
| District: | 09 | User id: | TEN |
| System no: | 3410026 | Water type: | G |
| Source nam: | WELL 02 | Station ty: | WELL/AMBNT/MUN/INTAKE |
| Latitude: | 383518.0 | Longitude: | 1212522.0 |
| Precision: | 3 | Status: | AU |
| Comment 1: | Not Reported | Comment 2: | Not Reported |
| Comment 3: | Not Reported | Comment 4: | Not Reported |
| Comment 5: | Not Reported | Comment 6: | Not Reported |
| Comment 7: | Not Reported | | |
| System no: | 3410026 | System nam: | Cal Expo Water System |
| Hqname: | CALIFORNIA STATE FAIR | Address: | 1600 EXPOSITION BLVD |
| City: | SACRAMENTO | State: | Not Reported |

# GEOCHECK® - PHYSICAL SETTING SOURCE MAP FINDINGS

| | | | |
|---|---|---|---|
| Zip: | 95815 | Zip ext: | Not Reported |
| Pop serv: | 125000 | Connection: | 150 |
| Area serve: | SWALLOWS NEST | | |
| Sample date: | 01-APR-15 | Finding: | 120. |
| Chemical: | TOTAL DISSOLVED SOLIDS | Report units: | MG/L |
| Dlr: | 0. | | |
| Sample date: | 01-APR-15 | Finding: | 3. |
| Chemical: | ARSENIC | Report units: | UG/L |
| Dlr: | 2. | | |
| Sample date: | 01-APR-15 | Finding: | 0.42 |
| Chemical: | FLUORIDE (F) (NATURAL-SOURCE) | Report units: | MG/L |
| Dlr: | 0.1 | | |
| Sample date: | 01-APR-15 | Finding: | 3.1 |
| Chemical: | SULFATE | Report units: | MG/L |
| Dlr: | 0.5 | | |
| Sample date: | 01-APR-15 | Finding: | 2.3 |
| Chemical: | CHLORIDE | Report units: | MG/L |
| Dlr: | 0. | | |
| Sample date: | 01-APR-15 | Finding: | 7.1 |
| Chemical: | SODIUM | Report units: | MG/L |
| Dlr: | 0. | | |
| Sample date: | 01-APR-15 | Finding: | 11. |
| Chemical: | AGGRSSIVE INDEX (CORROSIVITY) | Report units: | Not Reported |
| Dlr: | 0. | | |
| Sample date: | 01-APR-15 | Finding: | 6.7 |
| Chemical: | CALCIUM | Report units: | MG/L |
| Dlr: | 0. | | |
| Sample date: | 01-APR-15 | Finding: | 36. |
| Chemical: | HARDNESS (TOTAL) AS CACO3 | Report units: | MG/L |
| Dlr: | 0. | | |
| Sample date: | 01-APR-15 | Finding: | 58. |
| Chemical: | BICARBONATE ALKALINITY | Report units: | MG/L |
| Dlr: | 0. | | |
| Sample date: | 01-APR-15 | Finding: | 47. |
| Chemical: | ALKALINITY (TOTAL) AS CACO3 | Report units: | MG/L |
| Dlr: | 0. | | |
| Sample date: | 01-APR-15 | Finding: | 7.9 |
| Chemical: | PH, LABORATORY | Report units: | Not Reported |
| Dlr: | 0. | | |
| Sample date: | 01-APR-15 | Finding: | 100. |
| Chemical: | SPECIFIC CONDUCTANCE | Report units: | US |
| Dlr: | 0. | | |
| Sample date: | 01-APR-15 | Finding: | 4.7 |
| Chemical: | MAGNESIUM | Report units: | MG/L |
| Dlr: | 0. | | |
| Sample date: | 02-MAY-13 | Finding: | 51. |
| Chemical: | ALKALINITY (TOTAL) AS CACO3 | Report units: | MG/L |

| | | | |
|---|---|---|---|
| Dlr: | 0. | | |
| Sample date: | 02-MAY-13 | Finding: | 11. |
| Chemical: | AGGRSSIVE INDEX (CORROSIVITY) | Report units: | Not Reported |
| Dlr: | 0. | | |
| Sample date: | 02-MAY-13 | Finding: | 5. |
| Chemical: | MAGNESIUM | Report units: | MG/L |
| Dlr: | 0. | | |
| Sample date: | 02-MAY-13 | Finding: | 7.1 |
| Chemical: | CALCIUM | Report units: | MG/L |
| Dlr: | 0. | | |
| Sample date: | 02-MAY-13 | Finding: | 38. |
| Chemical: | HARDNESS (TOTAL) AS CACO3 | Report units: | MG/L |
| Dlr: | 0. | | |
| Sample date: | 02-MAY-13 | Finding: | 63. |
| Chemical: | BICARBONATE ALKALINITY | Report units: | MG/L |
| Dlr: | 0. | | |
| Sample date: | 02-MAY-13 | Finding: | 8. |
| Chemical: | PH, LABORATORY | Report units: | Not Reported |
| Dlr: | 0. | | |
| Sample date: | 31-MAY-12 | Finding: | 0.371 |
| Chemical: | RADIUM 226 COUNTING ERROR | Report units: | PCI/L |
| Dlr: | 0. | | |
| Sample date: | 31-MAY-12 | Finding: | 6.2 |
| Chemical: | CALCIUM | Report units: | MG/L |
| Dlr: | 0. | | |
| Sample date: | 31-MAY-12 | Finding: | 120. |
| Chemical: | TOTAL DISSOLVED SOLIDS | Report units: | MG/L |
| Dlr: | 0. | | |
| Sample date: | 31-MAY-12 | Finding: | 0.13 |
| Chemical: | FLUORIDE (F) (NATURAL-SOURCE) | Report units: | MG/L |
| Dlr: | 0.1 | | |
| Sample date: | 31-MAY-12 | Finding: | 3.4 |
| Chemical: | SULFATE | Report units: | MG/L |
| Dlr: | 0.5 | | |
| Sample date: | 31-MAY-12 | Finding: | 2.3 |
| Chemical: | CHLORIDE | Report units: | MG/L |
| Dlr: | 0. | | |
| Sample date: | 31-MAY-12 | Finding: | 6.6 |
| Chemical: | SODIUM | Report units: | MG/L |
| Dlr: | 0. | | |
| Sample date: | 31-MAY-12 | Finding: | 4.5 |
| Chemical: | MAGNESIUM | Report units: | MG/L |
| Dlr: | 0. | | |
| Sample date: | 31-MAY-12 | Finding: | 0.269 |
| Chemical: | GROSS ALPHA COUNTING ERROR | Report units: | PCI/L |
| Dlr: | 0. | | |

| | | | |
|---|---|---|---|
| Sample date: | 31-MAY-12 | Finding: | 34. |
| Chemical: | HARDNESS (TOTAL) AS CACO3 | Report units: | MG/L |
| Dlr: | 0. | | |
| Sample date: | 31-MAY-12 | Finding: | 0.287 |
| Chemical: | RADIUM 228 COUNTING ERROR | Report units: | PCI/L |
| Dlr: | 0. | | |
| Sample date: | 31-MAY-12 | Finding: | 100. |
| Chemical: | SPECIFIC CONDUCTANCE | Report units: | US |
| Dlr: | 0. | | |
| Sample date: | 31-MAY-12 | Finding: | 2.8 |
| Chemical: | ARSENIC | Report units: | UG/L |
| Dlr: | 2. | | |
| Sample date: | 31-MAY-12 | Finding: | 8. |
| Chemical: | PH, LABORATORY | Report units: | Not Reported |
| Dlr: | 0. | | |
| Sample date: | 31-MAY-12 | Finding: | 1.09 |
| Chemical: | GROSS ALPHA MDA95 | Report units: | PCI/L |
| Dlr: | 0. | | |
| Sample date: | 14-MAR-12 | Finding: | 89. |
| Chemical: | SPECIFIC CONDUCTANCE | Report units: | US |
| Dlr: | 0. | | |

---

**S77**
**SSE** **CA WELLS** **CAPFAS000001392**
**1/2 - 1 Mile**
**Lower**

| | | | |
|---|---|---|---|
| Well ID: | 3410045-001 | Well Type: | MUNICIPAL |
| Source: | Department of Health Services | | |
| Other Name: | FAIRLAKE I WELL | GAMA PFAS Testing: | Yes |
| Groundwater Quality Data: | https://gamagroundwater.waterboards.ca.gov/gama/gamamap/public/GamaDataDisplay.asp?dataset=DHS&samp_date=&global_id=&assigned_name=3410045-001&store_num= | | |
| GeoTracker Data: | Not Reported | | |

---

**S78**
**SSE** **CA WELLS** **CADDW2000021545**
**1/2 - 1 Mile**
**Lower**

**GAMA:**

| | | | |
|---|---|---|---|
| Well ID: | CA3410045_001_001 | Well Type: | MUNICIPAL |
| Source: | DDW | Other Names: | 3410045-001 |
| GAMA Pfas testing: | Not Reported | | |
| Groundwater Quality Data: | https://gamagroundwater.waterboards.ca.gov/gama/gamamap/public/GamaDataDisplay.asp?dataset=DHS&samp_date=&global_id=&assigned_name=CA3410045_001_001&store_num= | | |
| GeoTracker Data: | Not Reported | | |

# GEOCHECK® - PHYSICAL SETTING SOURCE MAP FINDINGS

Map ID
Direction
Distance
Elevation | Database | EDR ID Number

**S79**
**SSE** **FED USGS** **USGS40000189301**
**1/2 - 1 Mile**
**Lower**

| | | | |
|---|---|---|---|
| Organization ID: | USGS-CA | | |
| Organization Name: | USGS California Water Science Center | | |
| Monitor Location: | 009N005E34J001M | Type: | Well |
| Description: | Not Reported | HUC: | 18020111 |
| Drainage Area: | Not Reported | Drainage Area Units: | Not Reported |
| Contrib Drainage Area: | Not Reported | Contrib Drainage Area Unts: | Not Reported |
| Aquifer: | Central Valley aquifer system | | |
| Formation Type: | Not Reported | Aquifer Type: | Not Reported |
| Construction Date: | 19601201 | Well Depth: | 312 |
| Well Depth Units: | ft | Well Hole Depth: | 360 |
| Well Hole Depth Units: | ft | | |

---

**T80**
**NNE** **CA WELLS** **CAEDF0000033869**
**1/2 - 1 Mile**
**Higher**

| | | | |
|---|---|---|---|
| Well ID: | T0606700892-MW-1 | Well Type: | MONITORING |
| Source: | EDF | Other Name: | MW-1 |
| GAMA PFAS Testing: | Not Reported | | |
| Groundwater Quality Data: | https://gamagroundwater.waterboards.ca.gov/gama/gamamap/public/GamaDataDisplay.asp?dataset=EDF&samp_date=&global_id=T0606700892&assigned_name=MW-1&store_num= | | |
| GeoTracker Data: | https://geotracker.waterboards.ca.gov/profile_report.asp?cmd=MWEDFResults&global_id=T0606700892&assigned_name=MW-1 | | |

---

**T81**
**NNE** **CA WELLS** **CAEDF0000017675**
**1/2 - 1 Mile**
**Higher**

| | | | |
|---|---|---|---|
| Well ID: | T0606700892-MW-3 | Well Type: | MONITORING |
| Source: | EDF | Other Name: | MW-3 |
| GAMA PFAS Testing: | Not Reported | | |
| Groundwater Quality Data: | https://gamagroundwater.waterboards.ca.gov/gama/gamamap/public/GamaDataDisplay.asp?dataset=EDF&samp_date=&global_id=T0606700892&assigned_name=MW-3&store_num= | | |
| GeoTracker Data: | https://geotracker.waterboards.ca.gov/profile_report.asp?cmd=MWEDFResults&global_id=T0606700892&assigned_name=MW-3 | | |

---

**T82**
**NNE** **CA WELLS** **CAEDF0000118426**
**1/2 - 1 Mile**
**Higher**

| | | | |
|---|---|---|---|
| Well ID: | T0606700892-MW-2 | Well Type: | MONITORING |
| Source: | EDF | Other Name: | MW-2 |
| GAMA PFAS Testing: | Not Reported | | |
| Groundwater Quality Data: | https://gamagroundwater.waterboards.ca.gov/gama/gamamap/public/GamaDataDisplay.asp?dataset=EDF&samp_date=&global_id=T0606700892&assigned_name=MW-2&store_num= | | |
| GeoTracker Data: | https://geotracker.waterboards.ca.gov/profile_report.asp?cmd=MWEDFResults&global_id=T0606700892&assigned_name=MW-2 | | |

Map ID
Direction
Distance
Elevation | Database | EDR ID Number

**T83**
**NNE**
**1/2 - 1 Mile**
**Higher**

**CA WELLS** **CAEDF0000064970**

| | | | |
|---|---|---|---|
| Well ID: | T0606700892-MW-5 | Well Type: | MONITORING |
| Source: | EDF | Other Name: | MW-5 |
| GAMA PFAS Testing: | Not Reported | | |
| Groundwater Quality Data: | https://gamagroundwater.waterboards.ca.gov/gama/gamamap/public/GamaDataDisplay.asp?dataset=EDF&samp_date=&global_id=T0606700892&assigned_name=MW-5&store_num= | | |
| GeoTracker Data: | https://geotracker.waterboards.ca.gov/profile_report.asp?cmd=MWEDFResults&global_id=T0606700892&assigned_name=MW-5 | | |

---

**T84**
**NNE**
**1/2 - 1 Mile**
**Higher**

**CA WELLS** **CAEDF0000086856**

| | | | |
|---|---|---|---|
| Well ID: | T0606700892-MW-7 | Well Type: | MONITORING |
| Source: | EDF | Other Name: | MW-7 |
| GAMA PFAS Testing: | Not Reported | | |
| Groundwater Quality Data: | https://gamagroundwater.waterboards.ca.gov/gama/gamamap/public/GamaDataDisplay.asp?dataset=EDF&samp_date=&global_id=T0606700892&assigned_name=MW-7&store_num= | | |
| GeoTracker Data: | https://geotracker.waterboards.ca.gov/profile_report.asp?cmd=MWEDFResults&global_id=T0606700892&assigned_name=MW-7 | | |

---

**T85**
**NNE**
**1/2 - 1 Mile**
**Higher**

**CA WELLS** **CAEDF0000076771**

| | | | |
|---|---|---|---|
| Well ID: | T0606700892-MW-4 | Well Type: | MONITORING |
| Source: | EDF | Other Name: | MW-4 |
| GAMA PFAS Testing: | Not Reported | | |
| Groundwater Quality Data: | https://gamagroundwater.waterboards.ca.gov/gama/gamamap/public/GamaDataDisplay.asp?dataset=EDF&samp_date=&global_id=T0606700892&assigned_name=MW-4&store_num= | | |
| GeoTracker Data: | https://geotracker.waterboards.ca.gov/profile_report.asp?cmd=MWEDFResults&global_id=T0606700892&assigned_name=MW-4 | | |

---

**T86**
**NNE**
**1/2 - 1 Mile**
**Higher**

**CA WELLS** **CAEDF0000056091**

| | | | |
|---|---|---|---|
| Well ID: | T0606700892-MW-6 | Well Type: | MONITORING |
| Source: | EDF | Other Name: | MW-6 |
| GAMA PFAS Testing: | Not Reported | | |
| Groundwater Quality Data: | https://gamagroundwater.waterboards.ca.gov/gama/gamamap/public/GamaDataDisplay.asp?dataset=EDF&samp_date=&global_id=T0606700892&assigned_name=MW-6&store_num= | | |
| GeoTracker Data: | https://geotracker.waterboards.ca.gov/profile_report.asp?cmd=MWEDFResults&global_id=T0606700892&assigned_name=MW-6 | | |

# GEOCHECK® - PHYSICAL SETTING SOURCE MAP FINDINGS

Map ID
Direction
Distance
Elevation | Database | EDR ID Number

**U87**
**ESE**
**1/2 - 1 Mile**
**Higher**

**CA WELLS** **CADWR9000039759**

| | | | |
|---|---|---|---|
| State Well #: | 09N05E35B001M | Station ID: | 52416 |
| Well Name: | SSWD 69 | Basin Name: | North American |
| Well Use: | Other | Well Type: | Single Well |
| Well Depth: | 425 | Well Completion Rpt #: | Not Reported |

---

**V88**
**East**
**1/2 - 1 Mile**
**Higher**

**FED USGS** **USGS40000189440**

| | | | |
|---|---|---|---|
| Organization ID: | USGS-CA | | |
| Organization Name: | USGS California Water Science Center | | |
| Monitor Location: | 009N005E26Q001M | Type: | Well |
| Description: | Not Reported | HUC: | 18020111 |
| Drainage Area: | Not Reported | Drainage Area Units: | Not Reported |
| Contrib Drainage Area: | Not Reported | Contrib Drainage Area Unts: | Not Reported |
| Aquifer: | Central Valley aquifer system | | |
| Formation Type: | Not Reported | Aquifer Type: | Not Reported |
| Construction Date: | 19620801 | Well Depth: | 430 |
| Well Depth Units: | ft | Well Hole Depth: | 440 |
| Well Hole Depth Units: | ft | | |

---

**T89**
**NNE**
**1/2 - 1 Mile**
**Higher**

**CA WELLS** **CAEDF0000130010**

| | | | |
|---|---|---|---|
| Well ID: | T0606700892-MW-8 | Well Type: | MONITORING |
| Source: | EDF | Other Name: | MW-8 |
| GAMA PFAS Testing: | Not Reported | | |
| Groundwater Quality Data: | https://gamagroundwater.waterboards.ca.gov/gama/gamamap/public/GamaDataDisplay.asp?dataset=EDF&samp_date=&global_id=T0606700892&assigned_name=MW-8&store_num= | | |
| GeoTracker Data: | https://geotracker.waterboards.ca.gov/profile_report.asp?cmd=MWEDFResults&global_id=T0606700892&assigned_name=MW-8 | | |

---

**T90**
**NNE**
**1/2 - 1 Mile**
**Higher**

**CA WELLS** **CALLNL000001333**

| | | | |
|---|---|---|---|
| Well ID: | 100931 | Well Type: | MUNICIPAL |
| Source: | Lawrence Livermore National Laboratory | | |
| Other Name: | 09N/05E-26D01 M | GAMA PFAS Testing: | Not Reported |
| Groundwater Quality Data: | Not Reported | | |
| GeoTracker Data: | Not Reported | | |

| | | | |
|---|---|---|---|
| Chemical: | Argon | Results: | .000377725 |
| Units: | cm3STP/g | Date: | 08/01/2002 |

| | | | |
|---|---|---|---|
| Chemical: | Xenon | Results: | .0000000128134 |
| Units: | cm3STP/g | Date: | 08/01/2002 |
| Chemical: | Tritium (Hydrogen 3) | Results: | .52 |
| Units: | pCi/L | Date: | 10/29/2002 |
| Chemical: | Krypton | Results: | .0000000859651 |
| Units: | cm3STP/g | Date: | 08/01/2002 |
| Chemical: | Helium-4 | Results: | .00000127412 |
| Units: | cm3STP/g | Date: | 08/01/2002 |
| Chemical: | Helium-3/Helium-4 | Results: | .000000643829 |
| Units: | atom ratio | Date: | 08/01/2002 |
| Chemical: | Neon | Results: | .000000228616 |
| Units: | cm3STP/g | Date: | 08/01/2002 |

---

**T91**
**NNE**
**1/2 - 1 Mile**
**Higher**

**CA WELLS 9049**

| | | | |
|---|---|---|---|
| Seq: | 9049 | Prim sta c: | 09N/05E-26D01 M |
| Frds no: | 3410001004 | County: | 34 |
| District: | 09 | User id: | TEN |
| System no: | 3410001 | Water type: | G |
| Source nam: | WELL 05 | Station ty: | WELL/AMBNT/MUN/INTAKE |
| Latitude: | 383641.0 | Longitude: | 1212433.0 |
| Precision: | 3 | Status: | AU |
| Comment 1: | Not Reported | Comment 2: | Not Reported |
| Comment 3: | Not Reported | Comment 4: | Not Reported |
| Comment 5: | Not Reported | Comment 6: | Not Reported |
| Comment 7: | Not Reported | | |
| System no: | 3410001 | System nam: | Arcade Wd - Town & Country |
| Hqname: | ARCADE CO WATER DISTRICT | Address: | P.O. Box 214009 |
| City: | Sacramento | State: | CA |
| Zip: | 95821 | Zip ext: | Not Reported |
| Pop serv: | 70700 | Connection: | 15371 |
| Area serve: | TOWN & COUNTRY AREA | | |
| Sample date: | 10-AUG-15 | Finding: | 2.3 |
| Chemical: | NITRATE (AS NO3) | Report units: | MG/L |
| Dlr: | 2. | | |
| Sample date: | 19-JUN-14 | Finding: | 26. |
| Chemical: | CALCIUM | Report units: | MG/L |
| Dlr: | 0. | | |
| Sample date: | 19-JUN-14 | Finding: | 1.16 |
| Chemical: | GROSS ALPHA MDA95 | Report units: | PCI/L |
| Dlr: | 0. | | |
| Sample date: | 19-JUN-14 | Finding: | 700. |

| | | | |
|---|---|---|---|
| Chemical: | NITRATE + NITRITE (AS N) | Report units: | MG/L |
| Dlr: | 0.4 | | |
| Sample date: | 19-JUN-14 | Finding: | 12. |
| Chemical: | AGGRSSIVE INDEX (CORROSIVITY) | Report units: | Not Reported |
| Dlr: | 0. | | |
| Sample date: | 19-JUN-14 | Finding: | 3.1 |
| Chemical: | NITRATE (AS NO3) | Report units: | MG/L |
| Dlr: | 2. | | |
| Sample date: | 19-JUN-14 | Finding: | 210. |
| Chemical: | TOTAL DISSOLVED SOLIDS | Report units: | MG/L |
| Dlr: | 0. | | |
| Sample date: | 19-JUN-14 | Finding: | 0.308 |
| Chemical: | RADIUM 226 COUNTING ERROR | Report units: | PCI/L |
| Dlr: | 0. | | |
| Sample date: | 19-JUN-14 | Finding: | 0.334 |
| Chemical: | RADIUM 228 COUNTING ERROR | Report units: | PCI/L |
| Dlr: | 0. | | |
| Sample date: | 19-JUN-14 | Finding: | 260. |
| Chemical: | SPECIFIC CONDUCTANCE | Report units: | US |
| Dlr: | 0. | | |
| Sample date: | 19-JUN-14 | Finding: | 8.1 |
| Chemical: | PH, LABORATORY | Report units: | Not Reported |
| Dlr: | 0. | | |
| Sample date: | 19-JUN-14 | Finding: | 86. |
| Chemical: | ALKALINITY (TOTAL) AS CACO3 | Report units: | MG/L |
| Dlr: | 0. | | |
| Sample date: | 19-JUN-14 | Finding: | 110. |
| Chemical: | BICARBONATE ALKALINITY | Report units: | MG/L |
| Dlr: | 0. | | |
| Sample date: | 19-JUN-14 | Finding: | 130. |
| Chemical: | HARDNESS (TOTAL) AS CACO3 | Report units: | MG/L |
| Dlr: | 0. | | |
| Sample date: | 19-JUN-14 | Finding: | 15. |
| Chemical: | MAGNESIUM | Report units: | MG/L |
| Dlr: | 0. | | |
| Sample date: | 19-JUN-14 | Finding: | 15. |
| Chemical: | SODIUM | Report units: | MG/L |
| Dlr: | 0. | | |
| Sample date: | 19-JUN-14 | Finding: | 4.1 |
| Chemical: | POTASSIUM | Report units: | MG/L |
| Dlr: | 0. | | |
| Sample date: | 19-JUN-14 | Finding: | 27. |
| Chemical: | CHLORIDE | Report units: | MG/L |
| Dlr: | 0. | | |
| Sample date: | 19-JUN-14 | Finding: | 2.8 |
| Chemical: | SULFATE | Report units: | MG/L |
| Dlr: | 0.5 | | |

| | | | |
|---|---|---|---|
| Sample date: | 19-JUN-14 | Finding: | 2.1 |
| Chemical: | ARSENIC | Report units: | UG/L |
| Dlr: | 2. | | |
| Sample date: | 19-JUN-14 | Finding: | 0.191 |
| Chemical: | GROSS ALPHA COUNTING ERROR | Report units: | PCI/L |
| Dlr: | 0. | | |
| Sample date: | 04-JUN-14 | Finding: | 220. |
| Chemical: | IRON | Report units: | UG/L |
| Dlr: | 100. | | |
| Sample date: | 17-APR-14 | Finding: | 4.4 |
| Chemical: | CHROMIUM, HEXAVALENT | Report units: | UG/L |
| Dlr: | 1. | | |
| Sample date: | 17-DEC-13 | Finding: | 4.4 |
| Chemical: | CHROMIUM, HEXAVALENT | Report units: | UG/L |
| Dlr: | 1. | | |
| Sample date: | 30-JUL-13 | Finding: | 2.9 |
| Chemical: | NITRATE (AS NO3) | Report units: | MG/L |
| Dlr: | 2. | | |
| Sample date: | 09-JUL-12 | Finding: | 0.12 |
| Chemical: | FLUORIDE (F) (NATURAL-SOURCE) | Report units: | MG/L |
| Dlr: | 0.1 | | |
| Sample date: | 09-JUL-12 | Finding: | 2.8 |
| Chemical: | NITRATE (AS NO3) | Report units: | MG/L |
| Dlr: | 2. | | |

---

**V92**
**East**
**1/2 - 1 Mile**
**Higher**

**CA WELLS** **CADWR9000039777**

| | | | |
|---|---|---|---|
| State Well #: | 09N05E26Q001M | Station ID: | 52396 |
| Well Name: | SSWD 3A | Basin Name: | North American |
| Well Use: | Other | Well Type: | Single Well |
| Well Depth: | 430 | Well Completion Rpt #: | Not Reported |

---

**V93**
**East**
**1/2 - 1 Mile**
**Higher**

**CA WELLS** **CAPFAS000000072**

| | | | |
|---|---|---|---|
| Well ID: | 3410001-002 | Well Type: | MUNICIPAL |
| Source: | Department of Health Services | | |
| Other Name: | WELL 03A - KUBEL/ARMSTRONG RAW | | |
| GAMA PFAS Testing: | Yes | | |
| Groundwater Quality Data: | https://gamagroundwater.waterboards.ca.gov/gama/gamamap/public/GamaDataDisplay.asp?dataset=DHS&samp_date=&global_id=&assigned_name=3410001-002&store_num= | | |
| GeoTracker Data: | Not Reported | | |

Map ID
Direction
Distance
Elevation | Database | EDR ID Number

**V94**
**East**
**1/2 - 1 Mile**
**Higher**

**CA WELLS** **CADDW2000003214**

**GAMA:**

| | | | |
|---|---|---|---|
| Well ID: | CA3410001_002_002 | Well Type: | MUNICIPAL |
| Source: | DDW | Other Names: | 3410001-002 |
| GAMA Pfas testing: | Not Reported | | |
| Groundwater Quality Data: | https://gamagroundwater.waterboards.ca.gov/gama/gamamap/public/GamaDataDisplay.asp?dataset=DHS&samp_date=&global_id=&assigned_name=CA3410001_002_002&store_num= | | |
| GeoTracker Data: | Not Reported | | |

---

**V95**
**East**
**1/2 - 1 Mile**
**Higher**

**CA WELLS** **CALLNL000000279**

| | | | |
|---|---|---|---|
| Well ID: | 100950 | Well Type: | MUNICIPAL |
| Source: | Lawrence Livermore National Laboratory | | |
| Other Name: | 09N/05E-26Q01 M | GAMA PFAS Testing: | Not Reported |
| Groundwater Quality Data: | Not Reported | | |
| GeoTracker Data: | Not Reported | | |

| | | | |
|---|---|---|---|
| Chemical: | Argon | Results: | .0000704692 |
| Units: | cm3STP/g | Date: | 08/06/2002 |
| Chemical: | Helium-3/Helium-4 | Results: | .000000632548 |
| Units: | atom ratio | Date: | 08/06/2002 |
| Chemical: | Helium-4 | Results: | .000000559145 |
| Units: | cm3STP/g | Date: | 08/06/2002 |
| Chemical: | Tritium (Hydrogen 3) | Results: | 1.63 |
| Units: | pCi/L | Date: | 08/22/2002 |
| Chemical: | Neon | Results: | .000000045825 |
| Units: | cm3STP/g | Date: | 08/06/2002 |
| Chemical: | Krypton | Results: | .0000000117723 |
| Units: | cm3STP/g | Date: | 08/06/2002 |
| Chemical: | Xenon | Results: | .00000000093025 |
| Units: | cm3STP/g | Date: | 08/06/2002 |

Map ID
Direction
Distance
Elevation

Database: CA WELLS
EDR ID Number: 9052

**V96**
**East**
**1/2 - 1 Mile**
**Higher**

| | | | |
|---|---|---|---|
| Seq: | 9052 | Prim sta c: | 09N/05E-26Q01 M |
| Frds no: | 3410001002 | County: | 34 |
| District: | 09 | User id: | TEN |
| System no: | 3410001 | Water type: | G |
| Source nam: | WELL 03A | Station ty: | WELL/AMBNT/MUN/INTAKE |
| Latitude: | 383552.0 | Longitude: | 1212349.0 |
| Precision: | 3 | Status: | AU |
| Comment 1: | Not Reported | Comment 2: | Not Reported |
| Comment 3: | Not Reported | Comment 4: | Not Reported |
| Comment 5: | Not Reported | Comment 6: | Not Reported |
| Comment 7: | Not Reported | | |

| | | | |
|---|---|---|---|
| System no: | 3410001 | System nam: | Arcade Wd - Town & Country |
| Hqname: | ARCADE CO WATER DISTRICT | Address: | P.O. Box 214009 |
| City: | Sacramento | State: | CA |
| Zip: | 95821 | Zip ext: | Not Reported |
| Pop serv: | 70700 | Connection: | 15371 |
| Area serve: | TOWN & COUNTRY AREA | | |

| | | | |
|---|---|---|---|
| Sample date: | 18-JUL-17 | Finding: | 43. |
| Chemical: | MANGANESE | Report units: | UG/L |
| Dlr: | 20. | | |

| | | | |
|---|---|---|---|
| Sample date: | 18-JUL-17 | Finding: | 0.45 |
| Chemical: | TURBIDITY, LABORATORY | Report units: | NTU |
| Dlr: | 0.1 | | |

| | | | |
|---|---|---|---|
| Sample date: | 18-JUL-17 | Finding: | 21. |
| Chemical: | SULFATE | Report units: | MG/L |
| Dlr: | 0.5 | | |

| | | | |
|---|---|---|---|
| Sample date: | 18-JUL-17 | Finding: | 31. |
| Chemical: | CHLORIDE | Report units: | MG/L |
| Dlr: | 0. | | |

| | | | |
|---|---|---|---|
| Sample date: | 18-JUL-17 | Finding: | 2.4 |
| Chemical: | POTASSIUM | Report units: | MG/L |
| Dlr: | 0. | | |

| | | | |
|---|---|---|---|
| Sample date: | 18-JUL-17 | Finding: | 18. |
| Chemical: | SODIUM | Report units: | MG/L |
| Dlr: | 0. | | |

| | | | |
|---|---|---|---|
| Sample date: | 18-JUL-17 | Finding: | 24. |
| Chemical: | MAGNESIUM | Report units: | MG/L |
| Dlr: | 0. | | |

| | | | |
|---|---|---|---|
| Sample date: | 18-JUL-17 | Finding: | 34. |
| Chemical: | CALCIUM | Report units: | MG/L |
| Dlr: | 0. | | |

| | | | |
|---|---|---|---|
| Sample date: | 18-JUL-17 | Finding: | 180. |
| Chemical: | HARDNESS (TOTAL) AS CACO3 | Report units: | MG/L |
| Dlr: | 0. | | |

| | | | |
|---|---|---|---|
| Sample date: | 18-JUL-17 | Finding: | 3.7 |
| Chemical: | NITRATE (AS N) | Report units: | MG/L |
| Dlr: | 0.4 | | |
| Sample date: | 18-JUL-17 | Finding: | 190. |
| Chemical: | BICARBONATE ALKALINITY | Report units: | MG/L |
| Dlr: | 0. | | |
| Sample date: | 18-JUL-17 | Finding: | 160. |
| Chemical: | ALKALINITY (TOTAL) AS CACO3 | Report units: | MG/L |
| Dlr: | 0. | | |
| Sample date: | 18-JUL-17 | Finding: | 7.9 |
| Chemical: | PH, LABORATORY | Report units: | Not Reported |
| Dlr: | 0. | | |
| Sample date: | 18-JUL-17 | Finding: | 470. |
| Chemical: | SPECIFIC CONDUCTANCE | Report units: | US |
| Dlr: | 0. | | |
| Sample date: | 18-JUL-17 | Finding: | 320. |
| Chemical: | TOTAL DISSOLVED SOLIDS | Report units: | MG/L |
| Dlr: | 0. | | |
| Sample date: | 18-JUL-17 | Finding: | 3.7 |
| Chemical: | NITRATE + NITRITE (AS N) | Report units: | MG/L |
| Dlr: | 0.4 | | |
| Sample date: | 18-JUL-17 | Finding: | 9.4e-002 |
| Chemical: | LANGELIER INDEX @ 60 C | Report units: | Not Reported |
| Dlr: | 0. | | |
| Sample date: | 18-JUL-17 | Finding: | 12. |
| Chemical: | AGGRSSIVE INDEX (CORROSIVITY) | Report units: | Not Reported |
| Dlr: | 0. | | |
| Sample date: | 18-JUL-17 | Finding: | 250. |
| Chemical: | IRON | Report units: | UG/L |
| Dlr: | 100. | | |
| Sample date: | 24-SEP-14 | Finding: | 1.64 |
| Chemical: | GROSS ALPHA MDA95 | Report units: | PCI/L |
| Dlr: | 0. | | |
| Sample date: | 24-SEP-14 | Finding: | 12. |
| Chemical: | AGGRSSIVE INDEX (CORROSIVITY) | Report units: | Not Reported |
| Dlr: | 0. | | |
| Sample date: | 24-SEP-14 | Finding: | 0.16 |
| Chemical: | TURBIDITY, LABORATORY | Report units: | NTU |
| Dlr: | 0.1 | | |
| Sample date: | 24-SEP-14 | Finding: | 0.11 |
| Chemical: | LANGELIER INDEX @ 60 C | Report units: | Not Reported |
| Dlr: | 0. | | |
| Sample date: | 24-SEP-14 | Finding: | 330. |
| Chemical: | TOTAL DISSOLVED SOLIDS | Report units: | MG/L |
| Dlr: | 0. | | |
| Sample date: | 24-SEP-14 | Finding: | 0.11 |
| Chemical: | GROSS ALPHA COUNTING ERROR | Report units: | PCI/L |

| | | | |
|---|---|---|---|
| Dlr: | 0. | | |
| Sample date: | 24-SEP-14 | Finding: | 21. |
| Chemical: | SULFATE | Report units: | MG/L |
| Dlr: | 0.5 | | |
| Sample date: | 24-SEP-14 | Finding: | 30. |
| Chemical: | CHLORIDE | Report units: | MG/L |
| Dlr: | 0. | | |
| Sample date: | 24-SEP-14 | Finding: | 2.6 |
| Chemical: | POTASSIUM | Report units: | MG/L |
| Dlr: | 0. | | |
| Sample date: | 24-SEP-14 | Finding: | 19. |
| Chemical: | SODIUM | Report units: | MG/L |
| Dlr: | 0. | | |
| Sample date: | 24-SEP-14 | Finding: | 27. |
| Chemical: | MAGNESIUM | Report units: | MG/L |
| Dlr: | 0. | | |
| Sample date: | 24-SEP-14 | Finding: | 38. |
| Chemical: | CALCIUM | Report units: | MG/L |
| Dlr: | 0. | | |
| Sample date: | 24-SEP-14 | Finding: | 210. |
| Chemical: | HARDNESS (TOTAL) AS CACO3 | Report units: | MG/L |
| Dlr: | 0. | | |
| Sample date: | 24-SEP-14 | Finding: | 190. |
| Chemical: | BICARBONATE ALKALINITY | Report units: | MG/L |
| Dlr: | 0. | | |
| Sample date: | 24-SEP-14 | Finding: | 150. |
| Chemical: | ALKALINITY (TOTAL) AS CACO3 | Report units: | MG/L |
| Dlr: | 0. | | |
| Sample date: | 24-SEP-14 | Finding: | 7.9 |
| Chemical: | PH, LABORATORY | Report units: | Not Reported |
| Dlr: | 0. | | |
| Sample date: | 24-SEP-14 | Finding: | 460. |
| Chemical: | SPECIFIC CONDUCTANCE | Report units: | US |
| Dlr: | 0. | | |
| Sample date: | 24-SEP-14 | Finding: | 3800. |
| Chemical: | NITRATE + NITRITE (AS N) | Report units: | MG/L |
| Dlr: | 0.4 | | |
| Sample date: | 18-JUN-14 | Finding: | 22. |
| Chemical: | MANGANESE | Report units: | UG/L |
| Dlr: | 20. | | |
| Sample date: | 17-DEC-13 | Finding: | 4.8 |
| Chemical: | CHROMIUM, HEXAVALENT | Report units: | UG/L |
| Dlr: | 1. | | |
| Sample date: | 09-JUL-12 | Finding: | 0.13 |
| Chemical: | FLUORIDE (F) (NATURAL-SOURCE) | Report units: | MG/L |
| Dlr: | 0.1 | | |

# GEOCHECK® - PHYSICAL SETTING SOURCE MAP FINDINGS

Map ID
Direction
Distance
Elevation | Database | EDR ID Number

**T97**
**NNE**
**1/2 - 1 Mile**
**Higher**

**CA WELLS** **CADDW2000021016**

**GAMA:**

| | | | |
|---|---|---|---|
| Well ID: | CA3410001_004_004 | Well Type: | MUNICIPAL |
| Source: | DDW | Other Names: | 3410001-004 |
| GAMA Pfas testing: | Not Reported | | |
| Groundwater Quality Data: | https://gamagroundwater.waterboards.ca.gov/gama/gamamap/public/GamaDataDisplay.asp?dataset=DHS&samp_date=&global_id=&assigned_name=CA3410001_004_004&store_num= | | |
| GeoTracker Data: | Not Reported | | |

---

**U98**
**ESE**
**1/2 - 1 Mile**
**Higher**

**CA WELLS** **CADDW2000014234**

**GAMA:**

| | | | |
|---|---|---|---|
| Well ID: | CA3410001_055_055 | Well Type: | MUNICIPAL |
| Source: | DDW | Other Names: | 3410001-055 |
| GAMA Pfas testing: | Not Reported | | |
| Groundwater Quality Data: | https://gamagroundwater.waterboards.ca.gov/gama/gamamap/public/GamaDataDisplay.asp?dataset=DHS&samp_date=&global_id=&assigned_name=CA3410001_055_055&store_num= | | |
| GeoTracker Data: | Not Reported | | |

---

**U99**
**ESE**
**1/2 - 1 Mile**
**Higher**

**CA WELLS** **9072**

| | | | |
|---|---|---|---|
| Seq: | 9072 | Prim sta c: | 09N/05E-35B01 M |
| Frds no: | 3410001055 | County: | 34 |
| District: | 09 | User id: | TEN |
| System no: | 3410001 | Water type: | G |
| Source nam: | WELL 69R | Station ty: | WELL/AMBNT/MUN/INTAKE |
| Latitude: | 383541.0 | Longitude: | 1212350.0 |
| Precision: | 3 | Status: | AU |
| Comment 1: | Not Reported | Comment 2: | Not Reported |
| Comment 3: | Not Reported | Comment 4: | Not Reported |
| Comment 5: | Not Reported | Comment 6: | Not Reported |
| Comment 7: | Not Reported | | |

| | | | |
|---|---|---|---|
| System no: | 3410001 | System nam: | Arcade Wd - Town & Country |
| Hqname: | ARCADE CO WATER DISTRICT | Address: | P.O. Box 214009 |
| City: | Sacramento | State: | CA |
| Zip: | 95821 | Zip ext: | Not Reported |
| Pop serv: | 70700 | Connection: | 15371 |
| Area serve: | TOWN & COUNTRY AREA | | |

| | | | |
|---|---|---|---|
| Sample date: | 13-DEC-17 | Finding: | 12. |
| Chemical: | AGGRSSIVE INDEX (CORROSIVITY) | Report units: | Not Reported |
| Dlr: | 0. | | |

| | | | |
|---|---|---|---|
| Sample date: | 13-DEC-17 | Finding: | 1.8 |
| Chemical: | NITRATE + NITRITE (AS N) | Report units: | MG/L |

| | | | |
|---|---|---|---|
| Dlr: | 0.4 | | |
| Sample date: | 13-DEC-17 | Finding: | 0.3 |
| Chemical: | TURBIDITY, LABORATORY | Report units: | NTU |
| Dlr: | 0.1 | | |
| Sample date: | 13-DEC-17 | Finding: | 0.41 |
| Chemical: | LANGELIER INDEX @ 60 C | Report units: | Not Reported |
| Dlr: | 0. | | |
| Sample date: | 13-DEC-17 | Finding: | 220. |
| Chemical: | TOTAL DISSOLVED SOLIDS | Report units: | MG/L |
| Dlr: | 0. | | |
| Sample date: | 13-DEC-17 | Finding: | 1.1 |
| Chemical: | CHLOROFORM (THM) | Report units: | UG/L |
| Dlr: | 1. | | |
| Sample date: | 13-DEC-17 | Finding: | 40. |
| Chemical: | MANGANESE | Report units: | UG/L |
| Dlr: | 20. | | |
| Sample date: | 13-DEC-17 | Finding: | 2.9 |
| Chemical: | ARSENIC | Report units: | UG/L |
| Dlr: | 2. | | |
| Sample date: | 13-DEC-17 | Finding: | 6.8 |
| Chemical: | SULFATE | Report units: | MG/L |
| Dlr: | 0.5 | | |
| Sample date: | 13-DEC-17 | Finding: | 18. |
| Chemical: | CHLORIDE | Report units: | MG/L |
| Dlr: | 0. | | |
| Sample date: | 13-DEC-17 | Finding: | 2.9 |
| Chemical: | POTASSIUM | Report units: | MG/L |
| Dlr: | 0. | | |
| Sample date: | 13-DEC-17 | Finding: | 13. |
| Chemical: | SODIUM | Report units: | MG/L |
| Dlr: | 0. | | |
| Sample date: | 13-DEC-17 | Finding: | 16. |
| Chemical: | MAGNESIUM | Report units: | MG/L |
| Dlr: | 0. | | |
| Sample date: | 13-DEC-17 | Finding: | 23. |
| Chemical: | CALCIUM | Report units: | MG/L |
| Dlr: | 0. | | |
| Sample date: | 13-DEC-17 | Finding: | 120. |
| Chemical: | HARDNESS (TOTAL) AS CACO3 | Report units: | MG/L |
| Dlr: | 0. | | |
| Sample date: | 13-DEC-17 | Finding: | 1.8 |
| Chemical: | NITRATE (AS N) | Report units: | MG/L |
| Dlr: | 0.4 | | |
| Sample date: | 13-DEC-17 | Finding: | 130. |
| Chemical: | BICARBONATE ALKALINITY | Report units: | MG/L |
| Dlr: | 0. | | |

| | | | |
|---|---|---|---|
| Sample date: | 13-DEC-17 | Finding: | 110. |
| Chemical: | ALKALINITY (TOTAL) AS CACO3 | Report units: | MG/L |
| Dlr: | 0. | | |
| Sample date: | 13-DEC-17 | Finding: | 7.9 |
| Chemical: | PH, LABORATORY | Report units: | Not Reported |
| Dlr: | 0. | | |
| Sample date: | 13-DEC-17 | Finding: | 300. |
| Chemical: | SPECIFIC CONDUCTANCE | Report units: | US |
| Dlr: | 0. | | |
| Sample date: | 13-DEC-17 | Finding: | 2. |
| Chemical: | ODOR THRESHOLD @ 60 C | Report units: | TON |
| Dlr: | 1. | | |
| Sample date: | 13-DEC-17 | Finding: | 1.1 |
| Chemical: | TOTAL TRIHALOMETHANES | Report units: | UG/L |
| Dlr: | 0. | | |
| Sample date: | 06-SEP-16 | Finding: | 1.7 |
| Chemical: | NITRATE (AS N) | Report units: | MG/L |
| Dlr: | 0.4 | | |
| Sample date: | 16-JUL-15 | Finding: | 7.8 |
| Chemical: | NITRATE (AS NO3) | Report units: | MG/L |
| Dlr: | 2. | | |
| Sample date: | 08-OCT-14 | Finding: | 1900. |
| Chemical: | NITRATE + NITRITE (AS N) | Report units: | MG/L |
| Dlr: | 0.4 | | |
| Sample date: | 08-OCT-14 | Finding: | 1.16 |
| Chemical: | GROSS ALPHA MDA95 | Report units: | PCI/L |
| Dlr: | 0. | | |
| Sample date: | 08-OCT-14 | Finding: | 8.3 |
| Chemical: | NITRATE (AS NO3) | Report units: | MG/L |
| Dlr: | 2. | | |
| Sample date: | 08-OCT-14 | Finding: | 200. |
| Chemical: | TOTAL DISSOLVED SOLIDS | Report units: | MG/L |
| Dlr: | 0. | | |
| Sample date: | 08-OCT-14 | Finding: | 0.11 |
| Chemical: | GROSS ALPHA COUNTING ERROR | Report units: | PCI/L |
| Dlr: | 0. | | |
| Sample date: | 08-OCT-14 | Finding: | 6.6 |
| Chemical: | SULFATE | Report units: | MG/L |
| Dlr: | 0.5 | | |
| Sample date: | 08-OCT-14 | Finding: | 18. |
| Chemical: | CHLORIDE | Report units: | MG/L |
| Dlr: | 0. | | |
| Sample date: | 08-OCT-14 | Finding: | 3.2 |
| Chemical: | POTASSIUM | Report units: | MG/L |
| Dlr: | 0. | | |
| Sample date: | 08-OCT-14 | Finding: | 13. |
| Chemical: | SODIUM | Report units: | MG/L |

| | | | |
|---|---|---|---|
| Dlr: | 0. | | |
| Sample date: | 08-OCT-14 | Finding: | 17. |
| Chemical: | MAGNESIUM | Report units: | MG/L |
| Dlr: | 0. | | |
| Sample date: | 08-OCT-14 | Finding: | 23. |
| Chemical: | CALCIUM | Report units: | MG/L |
| Dlr: | 0. | | |
| Sample date: | 08-OCT-14 | Finding: | 130. |
| Chemical: | HARDNESS (TOTAL) AS CACO3 | Report units: | MG/L |
| Dlr: | 0. | | |
| Sample date: | 08-OCT-14 | Finding: | 140. |
| Chemical: | BICARBONATE ALKALINITY | Report units: | MG/L |
| Dlr: | 0. | | |
| Sample date: | 08-OCT-14 | Finding: | 110. |
| Chemical: | ALKALINITY (TOTAL) AS CACO3 | Report units: | MG/L |
| Dlr: | 0. | | |
| Sample date: | 08-OCT-14 | Finding: | 8. |
| Chemical: | PH, LABORATORY | Report units: | Not Reported |
| Dlr: | 0. | | |
| Sample date: | 08-OCT-14 | Finding: | 310. |
| Chemical: | SPECIFIC CONDUCTANCE | Report units: | US |
| Dlr: | 0. | | |
| Sample date: | 08-OCT-14 | Finding: | 12. |
| Chemical: | AGGRSSIVE INDEX (CORROSIVITY) | Report units: | Not Reported |
| Dlr: | 0. | | |
| Sample date: | 23-APR-14 | Finding: | 3.8 |
| Chemical: | CHROMIUM, HEXAVALENT | Report units: | UG/L |
| Dlr: | 1. | | |
| Sample date: | 20-DEC-13 | Finding: | 4. |
| Chemical: | CHROMIUM, HEXAVALENT | Report units: | UG/L |
| Dlr: | 1. | | |
| Sample date: | 09-SEP-13 | Finding: | 7.1 |
| Chemical: | NITRATE (AS NO3) | Report units: | MG/L |
| Dlr: | 2. | | |
| Sample date: | 09-JUL-12 | Finding: | 6.5 |
| Chemical: | NITRATE (AS NO3) | Report units: | MG/L |
| Dlr: | 2. | | |
| Sample date: | 09-JUL-12 | Finding: | 0.11 |
| Chemical: | FLUORIDE (F) (NATURAL-SOURCE) | Report units: | MG/L |
| Dlr: | 0.1 | | |

---

**U100**
**ESE**
**1/2 - 1 Mile**
**Higher**

**CA WELLS** **CALLNL000001372**

| | | | |
|---|---|---|---|
| Well ID: | 100949 | Well Type: | MUNICIPAL |
| Source: | Lawrence Livermore National Laboratory | | |

| | | | |
|---|---|---|---|
| Other Name: | 09N/05E-35B01 M | GAMA PFAS Testing: | Not Reported |
| Groundwater Quality Data: | Not Reported | | |
| GeoTracker Data: | Not Reported | | |
| Chemical: | Helium-3/Helium-4 | Results: | .000000660253 |
| Units: | atom ratio | Date: | 08/06/2002 |
| Chemical: | Argon | Results: | .000379749 |
| Units: | cm3STP/g | Date: | 08/06/2002 |
| Chemical: | Helium-4 | Results: | .00000120723 |
| Units: | cm3STP/g | Date: | 08/06/2002 |
| Chemical: | Neon | Results: | .000000217326 |
| Units: | cm3STP/g | Date: | 08/06/2002 |
| Chemical: | Tritium (Hydrogen 3) | Results: | 1.92 |
| Units: | pCi/L | Date: | 08/22/2002 |
| Chemical: | Krypton | Results: | .0000000865697 |
| Units: | cm3STP/g | Date: | 08/06/2002 |
| Chemical: | Xenon | Results: | .0000000128062 |
| Units: | cm3STP/g | Date: | 08/06/2002 |

---

**101**
**SW**
**1/2 - 1 Mile**
**Lower**

**CA WELLS** **CADDW2000020972**

**GAMA:**

| | | | |
|---|---|---|---|
| Well ID: | CA3410026_001_001 | Well Type: | MUNICIPAL |
| Source: | DDW | Other Names: | 3410026-001 |
| GAMA Pfas testing: | Not Reported | | |
| Groundwater Quality Data: | https://gamagroundwater.waterboards.ca.gov/gama/gamamap/public/GamaDataDisplay.asp?dataset=DHS&samp_date=&global_id=&assigned_name=CA3410026_001_001&store_num= | | |
| GeoTracker Data: | Not Reported | | |

---

**U102**
**ESE**
**1/2 - 1 Mile**
**Higher**

**CA WELLS** **CADWR9000039761**

| | | | |
|---|---|---|---|
| State Well #: | Not Reported | Station ID: | 48022 |
| Well Name: | MW12B | Basin Name: | North American |
| Well Use: | Observation | | |
| Well Type: | Part of a nested/multi-completion well | | |
| Well Depth: | 385 | Well Completion Rpt #: | Not Reported |

Map ID
Direction
Distance
Elevation | Database | EDR ID Number

**U103**
**ESE**
**1/2 - 1 Mile**
**Higher**

**CA WELLS** **CADWR9000039760**

| | | | |
|---|---|---|---|
| State Well #: | Not Reported | Station ID: | 48021 |
| Well Name: | MW12A | Basin Name: | North American |
| Well Use: | Observation | | |
| Well Type: | Part of a nested/multi-completion well | | |
| Well Depth: | 285 | Well Completion Rpt #: | Not Reported |

---

**U104**
**ESE**
**1/2 - 1 Mile**
**Higher**

**CA WELLS** **CADWR9000039762**

| | | | |
|---|---|---|---|
| State Well #: | Not Reported | Station ID: | 48023 |
| Well Name: | MW12C | Basin Name: | North American |
| Well Use: | Observation | | |
| Well Type: | Part of a nested/multi-completion well | | |
| Well Depth: | 615 | Well Completion Rpt #: | Not Reported |

---

**U105**
**ESE**
**1/2 - 1 Mile**
**Higher**

**CA WELLS** **CADWR9000039764**

| | | | |
|---|---|---|---|
| State Well #: | Not Reported | Station ID: | 48025 |
| Well Name: | MW12E | Basin Name: | North American |
| Well Use: | Observation | | |
| Well Type: | Part of a nested/multi-completion well | | |
| Well Depth: | 1005 | Well Completion Rpt #: | Not Reported |

---

**U106**
**ESE**
**1/2 - 1 Mile**
**Higher**

**CA WELLS** **CADWR9000039763**

| | | | |
|---|---|---|---|
| State Well #: | Not Reported | Station ID: | 48024 |
| Well Name: | MW12D | Basin Name: | North American |
| Well Use: | Observation | | |
| Well Type: | Part of a nested/multi-completion well | | |
| Well Depth: | 845 | Well Completion Rpt #: | Not Reported |

---

**107**
**SE**
**1/2 - 1 Mile**
**Lower**

**CA WELLS** **CAEDF0000108507**

| | | | |
|---|---|---|---|
| Well ID: | T0606700987-MW-3 | Well Type: | MONITORING |
| Source: | EDF | Other Name: | MW-3 |
| GAMA PFAS Testing: | Not Reported | | |

Groundwater Quality Data: https://gamagroundwater.waterboards.ca.gov/gama/gamamap/public/GamaDataDisplay.asp?dataset=EDF&samp_date=&global_id=T0606700987&assigned_name=MW-3&store_num=
GeoTracker Data: https://geotracker.waterboards.ca.gov/profile_report.asp?cmd=MWEDFResults&global_id=T0606700987&assigned_name=MW-3

---

**108**
**WSW**
**1/2 - 1 Mile**
**Lower**

**CA WELLS** **CADDW2000004216**

**GAMA:**

| | | | |
|---|---|---|---|
| Well ID: | CA3410026_004_004 | Well Type: | MUNICIPAL |
| Source: | DDW | Other Names: | 3410026-004 |
| GAMA Pfas testing: | Not Reported | | |
| Groundwater Quality Data: | https://gamagroundwater.waterboards.ca.gov/gama/gamamap/public/GamaDataDisplay.asp?dataset=DHS&samp_date=&global_id=&assigned_name=CA3410026_004_004&store_num= | | |
| GeoTracker Data: | Not Reported | | |

# GEOCHECK® - PHYSICAL SETTING SOURCE MAP FINDINGS
# RADON

**AREA RADON INFORMATION**

State Database: CA Radon

Radon Test Results

| Zipcode | Num Tests | > 4 pCi/L |
|---|---|---|
| 95825 | 9 | 0 |

Federal EPA Radon Zone for SACRAMENTO County: 3

Note: Zone 1 indoor average level > 4 pCi/L.
: Zone 2 indoor average level >= 2 pCi/L and <= 4 pCi/L.
: Zone 3 indoor average level < 2 pCi/L.

---

Federal Area Radon Information for SACRAMENTO COUNTY, CA

Number of sites tested: 52

| Area | Average Activity | % <4 pCi/L | % 4-20 pCi/L | % >20 pCi/L |
|---|---|---|---|---|
| Living Area - 1st Floor | 0.665 pCi/L | 100% | 0% | 0% |
| Living Area - 2nd Floor | 0.200 pCi/L | 100% | 0% | 0% |
| Basement | 8.350 pCi/L | 50% | 50% | 0% |

# PHYSICAL SETTING SOURCE RECORDS SEARCHED

## TOPOGRAPHIC INFORMATION

USGS 7.5' Digital Elevation Model (DEM)
Source: United States Geologic Survey
EDR acquired the USGS 7.5' Digital Elevation Model in 2002 and updated it in 2006. The 7.5 minute DEM corresponds to the USGS 1:24,000- and 1:25,000-scale topographic quadrangle maps. The DEM provides elevation data with consistent elevation units and projection.

Current USGS 7.5 Minute Topographic Map
Source: U.S. Geological Survey

## HYDROLOGIC INFORMATION

Flood Zone Data: This data was obtained from the Federal Emergency Management Agency (FEMA). It depicts 100-year and 500-year flood zones as defined by FEMA. It includes the National Flood Hazard Layer (NFHL) which incorporates Flood Insurance Rate Map (FIRM) data and Q3 data from FEMA in areas not covered by NFHL.
Source: FEMA
Telephone: 877-336-2627
Date of Government Version: 2003, 2015

NWI: National Wetlands Inventory. This data, available in select counties across the country, was obtained by EDR in 2002, 2005, 2010 and 2015 from the U.S. Fish and Wildlife Service.

State Wetlands Data: Wetland Inventory
Source: Department of Fish and Wildlife
Telephone: 916-445-0411

## HYDROGEOLOGIC INFORMATION

AQUIFLOW$^{R}$ Information System
Source: EDR proprietary database of groundwater flow information
EDR has developed the AQUIFLOW Information System (AIS) to provide data on the general direction of groundwater flow at specific points. EDR has reviewed reports submitted to regulatory authorities at select sites and has extracted the date of the report, hydrogeologically determined groundwater flow direction and depth to water table information.

## GEOLOGIC INFORMATION

Geologic Age and Rock Stratigraphic Unit
Source: P.G. Schruben, R.E. Arndt and W.J. Bawiec, Geology of the Conterminous U.S. at 1:2,500,000 Scale - A digital representation of the 1974 P.B. King and H.M. Beikman Map, USGS Digital Data Series DDS - 11 (1994).

STATSGO: State Soil Geographic Database
Source: Department of Agriculture, Natural Resources Conservation Service (NRCS)
The U.S. Department of Agriculture's (USDA) Natural Resources Conservation Service (NRCS) leads the national Conservation Soil Survey (NCSS) and is responsible for collecting, storing, maintaining and distributing soil survey information for privately owned lands in the United States. A soil map in a soil survey is a representation of soil patterns in a landscape. Soil maps for STATSGO are compiled by generalizing more detailed (SSURGO) soil survey maps.

SSURGO: Soil Survey Geographic Database
Source: Department of Agriculture, Natural Resources Conservation Service (NRCS)
Telephone: 800-672-5559
SSURGO is the most detailed level of mapping done by the Natural Resources Conservation Service, mapping scales generally range from 1:12,000 to 1:63,360. Field mapping methods using national standards are used to construct the soil maps in the Soil Survey Geographic (SSURGO) database. SSURGO digitizing duplicates the original soil survey maps. This level of mapping is designed for use by landowners, townships and county natural resource planning and management.

# PHYSICAL SETTING SOURCE RECORDS SEARCHED

## LOCAL / REGIONAL WATER AGENCY RECORDS

FEDERAL WATER WELLS

PWS: Public Water Systems
Source: EPA/Office of Drinking Water
Telephone: 202-564-3750
Public Water System data from the Federal Reporting Data System. A PWS is any water system which provides water to at least 25 people for at least 60 days annually. PWSs provide water from wells, rivers and other sources.

PWS ENF: Public Water Systems Violation and Enforcement Data
Source: EPA/Office of Drinking Water
Telephone: 202-564-3750
Violation and Enforcement data for Public Water Systems from the Safe Drinking Water Information System (SDWIS) after August 1995. Prior to August 1995, the data came from the Federal Reporting Data System (FRDS).

USGS Water Wells: USGS National Water Inventory System (NWIS)
This database contains descriptive information on sites where the USGS collects or has collected data on surface water and/or groundwater. The groundwater data includes information on wells, springs, and other sources of groundwater.

## OTHER STATE DATABASE INFORMATION

Groundwater Ambient Monitoring & Assessment Program
State Water Resources Control Board
Telephone: 916-341-5577
The GAMA Program is Californias comprehensive groundwater quality monitoring program. GAMA collects data by testing the untreated, raw water in different types of wells for naturally-occurring and man-made chemicals. The GAMA data includes Domestic, Monitoring and Municipal well types from the following sources, Department of Water Resources, Department of Heath Services, EDF, Agricultural Lands, Lawrence Livermore National Laboratory, Department of Pesticide Regulation, United States Geological Survey, Groundwater Ambient Monitoring and Assessment Program and Local Groundwater Projects.

Water Well Database
Source: Department of Water Resources
Telephone: 916-651-9648

California Drinking Water Quality Database
Source: Department of Public Health
Telephone: 916-324-2319
The database includes all drinking water compliance and special studies monitoring for the state of California since 1984. It consists of over 3,200,000 individual analyses along with well and water system information.

Geothermal Wells Listing
Department of Conservation
Telephone: 916-445-9686
Geothermal well means a well constructed to extract or return water to the ground after it has been used for heating or cooling purposes. Geothermal wells in California (except for wells on federal leases which are administered by the Bureau of Land Management) are permitted, drilled, operated, and permanently sealed and closed (plugged and abandoned) under requirements and procedures administered by the Geothermal Section of the Department of Conservations Geologic Energy Management Division (CalGEM, formerly DOGGR).

California Oil and Gas Well Locations
Source: Dept of Conservation, Geologic Energy Management Division
Telephone: 916-323-1779
Oil and Gas well locations in the state.

# PHYSICAL SETTING SOURCE RECORDS SEARCHED

California Earthquake Fault Lines
Source: California Division of Mines and Geology
The fault lines displayed on EDR's Topographic map are digitized quaternary fault lines prepared in 1975 by the United State Geological Survey. Additional information (also from 1975) regarding activity at specific fault lines comes from California's Preliminary Fault Activity Map prepared by the California Division of Mines and Geology.

RADON

State Database: CA Radon
Source: Department of Public Health
Telephone: 916-210-8558
Radon Database for California

Area Radon Information
Source: USGS
Telephone: 703-356-4020
The National Radon Database has been developed by the U.S. Environmental Protection Agency (USEPA) and is a compilation of the EPA/State Residential Radon Survey and the National Residential Radon Survey. The study covers the years 1986 - 1992. Where necessary data has been supplemented by information collected at private sources such as universities and research institutions.

EPA Radon Zones
Source: EPA
Telephone: 703-356-4020
Sections 307 & 309 of IRAA directed EPA to list and identify areas of U.S. with the potential for elevated indoor radon levels.

OTHER

Airport Landing Facilities: Private and public use landing facilities
Source: Federal Aviation Administration, 800-457-6656

Epicenters: World earthquake epicenters, Richter 5 or greater
Source: Department of Commerce, National Oceanic and Atmospheric Administration

California Earthquake Fault Lines: The fault lines displayed on EDR's Topographic map are digitized quaternary fault lines, prepared in 1975 by the United State Geological Survey. Additional information (also from 1975) regarding activity at specific fault lines comes from California's Preliminary Fault Activity Map prepared by the California Division of Mines and Geology.

**STREET AND ADDRESS INFORMATION**

© 2015 TomTom North America, Inc. All rights reserved. This material is proprietary and the subject of copyright protection and other intellectual property rights owned by or licensed to Tele Atlas North America, Inc. The use of this material is subject to the terms of a license agreement. You will be held liable for any unauthorized copying or disclosure of this material.

# Appendix E

## Boring Logs

NCE 8795 Folsom Blvd, Ste 250 Sacramento, CA 95826
P: 916.388.5655 F: 916.388.5676

# FIELD LOG OF BORING

Sheet 1 of 1

LOCATION OF BORING:

| | |
|---|---|
| PROJECT: Sacramento County Alta ARDEN | BORING NO.: AA 1 |
| | TOTAL DEPTH: 2 feet |
| JOB NO.: 418.82.55 | LOGGED BY: MTK |
| PROJ. MGR.: MJL | EDITED BY: |
| DRILLING CONTRACTOR: | |
| DRILL RIG TYPE: | |
| DRILLER'S NAME: | |
| SAMPLING METHODS: | |
| HAMMER WT.: | DROP: |
| STARTED, TIME: | DATE: |
| COMPLETED, TIME: | DATE: |
| BORING DEPTH (ft.) | |
| CASING DEPTH (ft.) | |
| WATER DEPTH (ft.) | |
| TIME: | |
| DATE: | |
| BACKFILLED, TIME: DATE: BY: | |
| SURFACE ELEV.: | DATUM: |
| CONDITIONS: | |

| SAMPLE DEPTH | SAMPLER TYPE | BLOWS / 6-IN. | INCHES DRIVEN | INCHES RECOVERED | SAMPLE CONDITION | DRILLING RATE | | | | DEPTH IN FEET | HYDROPUNCH/OTHER | SAMPLE RECOVERY | GRAPHIC LOG |
|---|---|---|---|---|---|---|---|---|---|---|---|---|---|
| | | | | | | | | | AA1-0 0806 | | | X | |
| | | | | | | | | | | 1 | | | |
| | | | | | | | | | AA1-1.5 0805 | | | X | |
| | | | | | | | | | | 2 | | | |
| | | | | | | | | | | 3 | | | |
| | | | | | | | | | | 4 | | | |
| | | | | | | | | | | 5 | | | |
| | | | | | | | | | | 6 | | | |
| | | | | | | | | | | 7 | | | |
| | | | | | | | | | | 8 | | | |
| | | | | | | | | | | 9 | | | |
| | | | | | | | | | | 10 | | | |

GRAVELLY SANDY SILT, MOIST, STIFF, MODERATE BROWN (ML) (FILL)

CLAYEY SILT, TRACE SAND, DAMP, V. STIFF LIGHT YELLOWISH BROWN (CL)

TERM @ 2'

NCE 8795 Folsom Blvd, Ste 250 Sacramento, CA 95826
P: 916.388.5655 F: 916.388.5676

# FIELD LOG OF BORING

Sheet 1 of 1

LOCATION OF BORING:

| | |
|---|---|
| PROJECT: Sacramento County Alta ARDEN | BORING NO.: AA2 |
| | TOTAL DEPTH: 2 feet |
| JOB NO.: 418.82.55 | LOGGED BY: MTK |
| PROJ. MGR.: MJL | EDITED BY: |
| DRILLING CONTRACTOR: | |
| DRILL RIG TYPE: | |
| DRILLER'S NAME: | |
| SAMPLING METHODS: | |
| HAMMER WT.: | DROP: |
| STARTED, TIME: | DATE: |
| COMPLETED, TIME: | DATE: |
| BORING DEPTH (ft.) | |
| CASING DEPTH (ft.) | |
| WATER DEPTH (ft.) | |
| TIME: | |
| DATE: | |
| BACKFILLED, TIME: DATE: BY: | |
| SURFACE ELEV.: | DATUM: |
| CONDITIONS: | |

| SAMPLE DEPTH | SAMPLER TYPE | BLOWS / 6-IN. | INCHES DRIVEN | INCHES RECOVERED | SAMPLE CONDITION | DRILLING RATE | | | | DEPTH IN FEET | HYDROPUNCH/OTHER | SAMPLE RECOVERY | GRAPHIC LOG |
|---|---|---|---|---|---|---|---|---|---|---|---|---|---|
| | | | | | | | | | AA2-0 0820 | 0 | | X | |
| | | | | | | | | | AA2-1.5 0830 | 1 | | X | |
| | | | | | | | | | | 2 | | | |
| | | | | | | | | | | 3 | | | |
| | | | | | | | | | | 4 | | | |
| | | | | | | | | | | 5 | | | |
| | | | | | | | | | | 6 | | | |
| | | | | | | | | | | 7 | | | |
| | | | | | | | | | | 8 | | | |
| | | | | | | | | | | 9 | | | |
| | | | | | | | | | | 10 | | | |

GRAVELLY SANDY SILT, MOIST, STIFF, MODERATE BROWN (ML) (FILL)

SANDY SILT, TRACE CLAY, DAMP, STIFF, LIGHT YELLOW BROWN (ML)

TERM @ 2'

NCE 8795 Folsom Blvd, Ste 250 Sacramento, CA 95826
P: 916.388.5655 F: 916.388.5676

# FIELD LOG OF BORING

Sheet 1 of 1

LOCATION OF BORING:

| | |
|---|---|
| PROJECT: Sacramento County Alta ARDEN | BORING NO.: AA3 |
| | TOTAL DEPTH: 2 feet |
| JOB NO.: 418.82.55 | LOGGED BY: MTK |
| PROJ. MGR.: MJL | EDITED BY: |
| DRILLING CONTRACTOR: | |
| DRILL RIG TYPE: | |
| DRILLER'S NAME: | |
| SAMPLING METHODS: | |
| HAMMER WT.: | DROP: |
| STARTED, TIME: | DATE: |
| COMPLETED, TIME: | DATE: |
| BORING DEPTH (ft.) | |
| CASING DEPTH (ft.) | |
| WATER DEPTH (ft.) | |
| TIME: | |
| DATE: | |
| BACKFILLED, TIME: | DATE: BY: |
| SURFACE ELEV.: | DATUM: |
| CONDITIONS: | |

| SAMPLE DEPTH | SAMPLER TYPE | BLOWS / 6-IN. | INCHES DRIVEN | INCHES RECOVERED | SAMPLE CONDITION | DRILLING RATE | | | DEPTH IN FEET | HYDROPUNCH/OTHER | SAMPLE RECOVERY | GRAPHIC LOG |
|---|---|---|---|---|---|---|---|---|---|---|---|---|
| | | | | | | | | | AA3-0 0835 | | X | |
| | | | | | | | | | 1 | | | |
| | | | | | | | | | AA3-1,5 0845 | | X | |
| | | | | | | | | | 2 | | | |
| | | | | | | | | | 3 | | | |
| | | | | | | | | | 4 | | | |
| | | | | | | | | | 5 | | | |
| | | | | | | | | | 6 | | | |
| | | | | | | | | | 7 | | | |
| | | | | | | | | | 8 | | | |
| | | | | | | | | | 9 | | | |
| | | | | | | | | | 10 | | | |

SANDY SILT, TRACE CLAY, MOIST, STIFF, MODERATE YELLOWISH BROWN (ML)

TERM @ 2'

NCE 8795 Folsom Blvd, Ste 250 Sacramento, CA 95826
P: 916.388.5655 F: 916.388.5676

# FIELD LOG OF BORING

Sheet 1 of 1

LOCATION OF BORING:

| | |
|---|---|
| PROJECT: Sacramento County Alta ARDEN | BORING NO.: AA 4 |
| | TOTAL DEPTH: 2 feet |
| JOB NO.: 418.82.55 | LOGGED BY: MTK |
| PROJ. MGR.: MJL | EDITED BY: |
| DRILLING CONTRACTOR: | |
| DRILL RIG TYPE: | |
| DRILLER'S NAME: | |
| SAMPLING METHODS: | |
| HAMMER WT.: | DROP: |
| STARTED, TIME: | DATE: |
| COMPLETED, TIME: | DATE: |
| BORING DEPTH (ft.) | |
| CASING DEPTH (ft.) | |
| WATER DEPTH (ft.) | |
| TIME: | |
| DATE: | |
| BACKFILLED, TIME: DATE: BY: | |
| SURFACE ELEV.: | DATUM: |
| CONDITIONS: | |

| SAMPLE DEPTH | SAMPLER TYPE | BLOWS / 6-IN. | INCHES DRIVEN | INCHES RECOVERED | SAMPLE CONDITION | DRILLING RATE | | | DEPTH IN FEET | HYDROPUNCH/OTHER | SAMPLE RECOVERY | GRAPHIC LOG |
|---|---|---|---|---|---|---|---|---|---|---|---|---|
| | | | | | | | | | AA4-0 0900 | | X | |
| | | | | | | | | | 1 | | | |
| | | | | | | | | | AA4-1.5 0910 | | X | |
| | | | | | | | | | 2 | | | |
| | | | | | | | | | 3 | | | |
| | | | | | | | | | 4 | | | |
| | | | | | | | | | 5 | | | |
| | | | | | | | | | 6 | | | |
| | | | | | | | | | 7 | | | |
| | | | | | | | | | 8 | | | |
| | | | | | | | | | 9 | | | |
| | | | | | | | | | 10 | | | |

SANDY CLAYEY SILT, MOIST, STIFF, LIGHT YELLOWISH BROWN (10YR)

TERM @ 2'

NCE 8795 Folsom Blvd, Ste 250 Sacramento, CA 95826
P: 916.388.5655 F: 916.388.5676

# FIELD LOG OF BORING

Sheet 1 of 1

LOCATION OF BORING:

| | |
|---|---|
| PROJECT: Sacramento County Alta ARDEN | BORING NO.: AA ~~2~~ 5 |
| | TOTAL DEPTH: 2 feet |
| JOB NO.: 418.82.55 | LOGGED BY: MTK |
| PROJ. MGR.: MJL | EDITED BY: |
| DRILLING CONTRACTOR: | |
| DRILL RIG TYPE: | |
| DRILLER'S NAME: | |
| SAMPLING METHODS: | |
| HAMMER WT.: | DROP: |
| STARTED, TIME: | DATE: |
| COMPLETED, TIME: | DATE: |

| | | | |
|---|---|---|---|
| BORING DEPTH (ft.) | | | |
| CASING DEPTH (ft.) | | | |
| WATER DEPTH (ft.) | | | |
| TIME: | | | |
| DATE: | | | |

BACKFILLED, TIME: DATE: BY:

SURFACE ELEV.: DATUM:

CONDITIONS:

| SAMPLE DEPTH | SAMPLER TYPE | BLOWS / 6-IN. | INCHES DRIVEN | INCHES RECOVERED | SAMPLE CONDITION | DRILLING RATE | | | | DEPTH IN FEET | HYDROPUNCH/OTHER | SAMPLE RECOVERY | GRAPHIC LOG |
|---|---|---|---|---|---|---|---|---|---|---|---|---|---|
| | | | | | | | | | AA5-0 0920 | 0 | | X | |
| | | | | | | | | | | 1 | | | |
| | | | | | | | | | AA5-1,5 0930 | 2 | | X | |
| | | | | | | | | | | 3 | | | |
| | | | | | | | | | | 4 | | | |
| | | | | | | | | | | 5 | | | |
| | | | | | | | | | | 6 | | | |
| | | | | | | | | | | 7 | | | |
| | | | | | | | | | | 8 | | | |
| | | | | | | | | | | 9 | | | |
| | | | | | | | | | | 10 | | | |

SANDY SILT, TRACE CLAY, MOIST, STIFF, ROOTLETS IN TOP 6". (ML)
MODERATE BROWN

TERM @ 2'

NCE 8795 Folsom Blvd, Ste 250 Sacramento, CA 95826
P: 916.388.5655 F: 916.388.5676

**FIELD LOG OF BORING**
Sheet 1 of 1

LOCATION OF BORING:

| | |
|---|---|
| PROJECT: Sacramento County Alta ARDEN | BORING NO.: AA 6 |
| | TOTAL DEPTH: 2 feet |
| JOB NO.: 418.82.55 | LOGGED BY: MTK |
| PROJ. MGR.: MJL | EDITED BY: |
| DRILLING CONTRACTOR: | |
| DRILL RIG TYPE: | |
| DRILLER'S NAME: | |
| SAMPLING METHODS: | |
| HAMMER WT.: | DROP: |
| STARTED, TIME: | DATE: |
| COMPLETED, TIME: | DATE: |
| BORING DEPTH (ft.) | |
| CASING DEPTH (ft.) | |
| WATER DEPTH (ft.) | |
| TIME: | |
| DATE: | |
| BACKFILLED, TIME: DATE: BY: | |
| SURFACE ELEV.: | DATUM: |
| CONDITIONS: | |

| SAMPLE DEPTH | SAMPLER TYPE | BLOWS / 6-IN. | INCHES DRIVEN | INCHES RECOVERED | SAMPLE CONDITION | DRILLING RATE | | | | DEPTH IN FEET | HYDROPUNCH/OTHER | SAMPLE RECOVERY | GRAPHIC LOG |
|---|---|---|---|---|---|---|---|---|---|---|---|---|---|
| | | | | | | | | | AA6-0 0940 | 0 | | X | |
| | | | | | | | | | | 1 | | | |
| | | | | | | | | | AA6-1.5 0950 | 2 | | X | |
| | | | | | | | | | | 3 | | | |
| | | | | | | | | | | 4 | | | |
| | | | | | | | | | | 5 | | | |
| | | | | | | | | | | 6 | | | |
| | | | | | | | | | | 7 | | | |
| | | | | | | | | | | 8 | | | |
| | | | | | | | | | | 9 | | | |
| | | | | | | | | | | 10 | | | |

GRAVELLY SANDY SILT, MOIST, STIFF, DARK BROWN (FILL) (ML)
SANDY SILTY CLAY, MOIST, STIFF, MODERATE BROWN (CL)
TERM @ 2'

NCE 8795 Folsom Blvd, Ste 250 Sacramento, CA 95826
P: 916.388.5655 F: 916.388.5676

**FIELD LOG OF BORING**
Sheet 1 of 1

LOCATION OF BORING:

| | |
|---|---|
| PROJECT: Sacramento County Alta ARDEN | BORING NO.: AA 7 |
| | TOTAL DEPTH: 2 feet |
| JOB NO.: 418.82.55 | LOGGED BY: MTK |
| PROJ. MGR.: MJL | EDITED BY: |
| DRILLING CONTRACTOR: | |
| DRILL RIG TYPE: | |
| DRILLER'S NAME: | |
| SAMPLING METHODS: | |
| HAMMER WT.: | DROP: |
| STARTED, TIME: | DATE: |
| COMPLETED, TIME: | DATE: |
| BORING DEPTH (ft.) | |
| CASING DEPTH (ft.) | |
| WATER DEPTH (ft.) | |
| TIME: | |
| DATE: | |
| BACKFILLED, TIME: DATE: BY: | |
| SURFACE ELEV.: | DATUM: |
| CONDITIONS: | |

| SAMPLE DEPTH | SAMPLER TYPE | BLOWS / 6-IN. | INCHES DRIVEN | INCHES RECOVERED | SAMPLE CONDITION | DRILLING RATE | | | | DEPTH IN FEET | HYDROPUNCH/OTHER | SAMPLE RECOVERY | GRAPHIC LOG |
|---|---|---|---|---|---|---|---|---|---|---|---|---|---|
| | | | | | | | | | | AA7-0 1000 | | X | |
| | | | | | | | | | | 1 | | | |
| | | | | | | | | | | AA7-1.5 1010 2 | | X | |
| | | | | | | | | | | 3 | | | |
| | | | | | | | | | | 4 | | | |
| | | | | | | | | | | 5 | | | |
| | | | | | | | | | | 6 | | | |
| | | | | | | | | | | 7 | | | |
| | | | | | | | | | | 8 | | | |
| | | | | | | | | | | 9 | | | |
| | | | | | | | | | | 10 | | | |

GRAVELLY SANDY SILT, MOIST, STIFF, DARK BROWN, (FILL) (ML)
SANDY SILTY CLAY, MOIST, STIFF, MODERATE BROWN (CL)
TERMEZ

NCE 8795 Folsom Blvd, Ste 250 Sacramento, CA 95826
P: 916.388.5655 F: 916.388.5676

# FIELD LOG OF BORING

Sheet 1 of 1

LOCATION OF BORING:

| | |
|---|---|
| PROJECT: Sacramento County Alta ARDEN | BORING NO.: AA 8 |
| | TOTAL DEPTH: 2 feet |
| JOB NO.: 418.82.55 | LOGGED BY: MTK |
| PROJ. MGR.: MJL | EDITED BY: |
| DRILLING CONTRACTOR: | |
| DRILL RIG TYPE: | |
| DRILLER'S NAME: | |
| SAMPLING METHODS: | |
| HAMMER WT.: | DROP: |
| STARTED, TIME: | DATE: |
| COMPLETED, TIME: | DATE: |
| BORING DEPTH (ft.) | |
| CASING DEPTH (ft.) | |
| WATER DEPTH (ft.) | |
| TIME: | |
| DATE: | |
| BACKFILLED, TIME: DATE: BY: | |
| SURFACE ELEV.: | DATUM: |
| CONDITIONS: | |

| SAMPLE DEPTH | SAMPLER TYPE | BLOWS / 6-IN. | INCHES DRIVEN | INCHES RECOVERED | SAMPLE CONDITION | DRILLING RATE | | | | DEPTH IN FEET | HYDROPUNCH/OTHER | SAMPLE RECOVERY | GRAPHIC LOG |
|---|---|---|---|---|---|---|---|---|---|---|---|---|---|
| | | | | | | | | | AA8-0 1020 | 0 | | X | |
| | | | | | | | | | | 1 | | | |
| | | | | | | | | | AA8-1,5 1030 | 2 | | X | |
| | | | | | | | | | | 3 | | | |
| | | | | | | | | | | 4 | | | |
| | | | | | | | | | | 5 | | | |
| | | | | | | | | | | 6 | | | |
| | | | | | | | | | | 7 | | | |
| | | | | | | | | | | 8 | | | |
| | | | | | | | | | | 9 | | | |
| | | | | | | | | | | 10 | | | |

GRAVELLY SANDY SILT, MOIST, STIFF, DARK BROWN, (FILL) (ML)

SANDY SILTY CLAY, MOIST, STIFF, MODERATE BROWN (CL)

TERM @ 2'

NCE 8795 Folsom Blvd, Ste 250 Sacramento, CA 95826
P: 916.388.5655 F: 916.388.5676

# FIELD LOG OF BORING

Sheet 1 of 1

LOCATION OF BORING:

| | |
|---|---|
| PROJECT: Sacramento County Alta ARDEN | BORING NO.: AA 9 |
| | TOTAL DEPTH: 2 feet |
| JOB NO.: 418.82.55 | LOGGED BY: MTK |
| PROJ. MGR.: MJL | EDITED BY: |
| DRILLING CONTRACTOR: | |
| DRILL RIG TYPE: | |
| DRILLER'S NAME: | |
| SAMPLING METHODS: | |
| HAMMER WT.: | DROP: |
| STARTED, TIME: | DATE: |
| COMPLETED, TIME: | DATE: |
| BORING DEPTH (ft.) | |
| CASING DEPTH (ft.) | |
| WATER DEPTH (ft.) | |
| TIME: | |
| DATE: | |
| BACKFILLED, TIME: DATE: BY: | |
| SURFACE ELEV.: | DATUM: |
| CONDITIONS: | |

| SAMPLE DEPTH | SAMPLER TYPE | BLOWS / 6-IN. | INCHES DRIVEN | INCHES RECOVERED | SAMPLE CONDITION | DRILLING RATE | | | | DEPTH IN FEET | HYDROPUNCH/OTHER | SAMPLE RECOVERY | GRAPHIC LOG |
|---|---|---|---|---|---|---|---|---|---|---|---|---|---|
| | | | | | | | | | | AA9-0 1040 | | X | |
| | | | | | | | | | | 1 | | | |
| | | | | | | | | | | AA9-1.5 1050 | | X | |
| | | | | | | | | | | 2 | | | |
| | | | | | | | | | | 3 | | | |
| | | | | | | | | | | 4 | | | |
| | | | | | | | | | | 5 | | | |
| | | | | | | | | | | 6 | | | |
| | | | | | | | | | | 7 | | | |
| | | | | | | | | | | 8 | | | |
| | | | | | | | | | | 9 | | | |
| | | | | | | | | | | 10 | | | |

SANDY SILT, TRACE GRAVEL & CLAY, MOIST, V. STIFF, MODERATE BROWN (FILL) (ML).

TERM @ 2'

NCE 8795 Folsom Blvd, Ste 250 Sacramento, CA 95826
P: 916.388.5655 F: 916.388.5676

# FIELD LOG OF BORING

Sheet 1 of 1

LOCATION OF BORING:

| | |
|---|---|
| PROJECT: Sacramento County Alta ARDEN | BORING NO.: AA 10 |
| | TOTAL DEPTH: 2 feet |
| JOB NO.: 418.82.55 | LOGGED BY: MTK |
| PROJ. MGR.: MJL | EDITED BY: |
| DRILLING CONTRACTOR: | |
| DRILL RIG TYPE: | |
| DRILLER'S NAME: | |
| SAMPLING METHODS: | |
| HAMMER WT.: | DROP: |
| STARTED, TIME: | DATE: |
| COMPLETED, TIME: | DATE: |
| BORING DEPTH (ft.) | |
| CASING DEPTH (ft.) | |
| WATER DEPTH (ft.) | |
| TIME: | |
| DATE: | |
| BACKFILLED, TIME: DATE: BY: | |
| SURFACE ELEV.: | DATUM: |
| CONDITIONS: | |

| SAMPLE DEPTH | SAMPLER TYPE | BLOWS / 6-IN. | INCHES DRIVEN | INCHES RECOVERED | SAMPLE CONDITION | DRILLING RATE | | | DEPTH IN FEET | HYDROPUNCH/OTHER | SAMPLE RECOVERY | GRAPHIC LOG |
|---|---|---|---|---|---|---|---|---|---|---|---|---|
| | | | | | | | | | AA10-0 1100 | | X | |
| | | | | | | | | | 1 | | | |
| | | | | | | | | | AA10-1.5 1110 | | X | |
| | | | | | | | | | 2 | | | |
| | | | | | | | | | 3 | | | |
| | | | | | | | | | 4 | | | |
| | | | | | | | | | 5 | | | |
| | | | | | | | | | 6 | | | |
| | | | | | | | | | 7 | | | |
| | | | | | | | | | 8 | | | |
| | | | | | | | | | 9 | | | |
| | | | | | | | | | 10 | | | |

SANDY SILT, TRACE GRAVEL + CLAY, MOIST, V. STIFF, MODERATE BROWN. FILL (ML).

TERM @ 2'

NCE 8795 Folsom Blvd, Ste 250 Sacramento, CA 95826
P: 916.388.5655 F: 916.388.5676

# FIELD LOG OF BORING

Sheet 1 of 1

LOCATION OF BORING:

| | |
|---|---|
| PROJECT: Sacramento County Alta ARDEN | BORING NO.: AA 11 |
| | TOTAL DEPTH: 2 feet |
| JOB NO.: 418.82.55 | LOGGED BY: MTK |
| PROJ. MGR.: MJL | EDITED BY: |
| DRILLING CONTRACTOR: | |
| DRILL RIG TYPE: | |
| DRILLER'S NAME: | |
| SAMPLING METHODS: | |
| HAMMER WT.: | DROP: |
| STARTED, TIME: | DATE: |
| COMPLETED, TIME: | DATE: |
| BORING DEPTH (ft.) | |
| CASING DEPTH (ft.) | |
| WATER DEPTH (ft.) | |
| TIME: | |
| DATE: | |
| BACKFILLED, TIME: DATE: BY: | |
| SURFACE ELEV.: | DATUM: |
| CONDITIONS: | |

| SAMPLE DEPTH | SAMPLER TYPE | BLOWS / 6-IN. | INCHES DRIVEN | INCHES RECOVERED | SAMPLE CONDITION | DRILLING RATE | | | DEPTH IN FEET | HYDROPUNCH/OTHER | SAMPLE RECOVERY | GRAPHIC LOG |
|---|---|---|---|---|---|---|---|---|---|---|---|---|
| | | | | | | | | | AA11-0 1120 | | X | |
| | | | | | | | | | 1 | | | |
| | | | | | | | | | AA11-1.5 1130 | | X | |
| | | | | | | | | | 2 | | | |
| | | | | | | | | | 3 | | | |
| | | | | | | | | | 4 | | | |
| | | | | | | | | | 5 | | | |
| | | | | | | | | | 6 | | | |
| | | | | | | | | | 7 | | | |
| | | | | | | | | | 8 | | | |
| | | | | | | | | | 9 | | | |
| | | | | | | | | | 10 | | | |

SILTY SANDY CLAY, MOIST, V. STIFF, LIGHT REDDISH BROWN, (CL)

TERM @ 2'

NCE 8795 Folsom Blvd, Ste 250 Sacramento, CA 95826
P: 916.388.5655 F: 916.388.5676

# FIELD LOG OF BORING

Sheet 1 of 1

LOCATION OF BORING:

| | |
|---|---|
| PROJECT: Sacramento County Alta ARDEN | BORING NO.: AA 12 |
| | TOTAL DEPTH: 2 feet |
| JOB NO.: 418.82.55 | LOGGED BY: MTK |
| PROJ. MGR.: MJL | EDITED BY: |
| DRILLING CONTRACTOR: | |
| DRILL RIG TYPE: | |
| DRILLER'S NAME: | |
| SAMPLING METHODS: | |
| HAMMER WT.: | DROP: |
| STARTED, TIME: | DATE: |
| COMPLETED, TIME: | DATE: |
| BORING DEPTH (ft.) | |
| CASING DEPTH (ft.) | |
| WATER DEPTH (ft.) | |
| TIME: | |
| DATE: | |
| BACKFILLED, TIME: | DATE: BY: |
| SURFACE ELEV.: | DATUM: |
| CONDITIONS: | |

| SAMPLE DEPTH | SAMPLER TYPE | BLOWS / 6-IN. | INCHES DRIVEN | INCHES RECOVERED | SAMPLE CONDITION | DRILLING RATE | | | | DEPTH IN FEET | HYDROPUNCH/OTHER | SAMPLE RECOVERY | GRAPHIC LOG |
|---|---|---|---|---|---|---|---|---|---|---|---|---|---|
| | | | | | | | | | AA12-0 1140 | 0 | | X | |
| | | | | | | | | | | 1 | | | |
| | | | | | | | | | AA12-1,5 1150 | 2 | | X | |
| | | | | | | | | | | 3 | | | |
| | | | | | | | | | | 4 | | | |
| | | | | | | | | | | 5 | | | |
| | | | | | | | | | | 6 | | | |
| | | | | | | | | | | 7 | | | |
| | | | | | | | | | | 8 | | | |
| | | | | | | | | | | 9 | | | |
| | | | | | | | | | | 10 | | | |

SILTY SANDY CLAY, MOIST, V. STIFF, LIGHT YELLOWISH BROWN. (CL)

Term C 2'

NCE 8795 Folsom Blvd, Ste 250 Sacramento, CA 95826
P: 916.388.5655 F: 916.388.5676

# FIELD LOG OF BORING

Sheet 1 of 1

LOCATION OF BORING:

| | |
|---|---|
| PROJECT: Sacramento County Alta ARDEN | BORING NO.: AA13 |
| | TOTAL DEPTH: 2 feet |
| JOB NO.: 418.82.55 | LOGGED BY: MTK |
| PROJ. MGR.: MJL | EDITED BY: |
| DRILLING CONTRACTOR: | |
| DRILL RIG TYPE: | |
| DRILLER'S NAME: | |
| SAMPLING METHODS: | |
| HAMMER WT.: | DROP: |
| STARTED, TIME: | DATE: |
| COMPLETED, TIME: | DATE: |
| BORING DEPTH (ft.) | |
| CASING DEPTH (ft.) | |
| WATER DEPTH (ft.) | |
| TIME: | |
| DATE: | |
| BACKFILLED, TIME: DATE: BY: | |
| SURFACE ELEV.: | DATUM: |
| CONDITIONS: | |

| SAMPLE DEPTH | SAMPLER TYPE | BLOWS / 6-IN. | INCHES DRIVEN | INCHES RECOVERED | SAMPLE CONDITION | DRILLING RATE | | | DEPTH IN FEET | HYDROPUNCH/OTHER | SAMPLE RECOVERY | GRAPHIC LOG |
|---|---|---|---|---|---|---|---|---|---|---|---|---|
| | | | | | | | | AA13-0 1200 | 0 | | X | |
| | | | | | | | | AA13-1.5 1210 | 1 | | X | |
| | | | | | | | | | 2 | | | |
| | | | | | | | | | 3 | | | |
| | | | | | | | | | 4 | | | |
| | | | | | | | | | 5 | | | |
| | | | | | | | | | 6 | | | |
| | | | | | | | | | 7 | | | |
| | | | | | | | | | 8 | | | |
| | | | | | | | | | 9 | | | |
| | | | | | | | | | 10 | | | |

SANDY SILT, TRACE CLAY, MOIST, STIFF, MODERATE YELLOWISH BROWN (MU)

TERM @ 2'

NCE 8795 Folsom Blvd, Ste 250 Sacramento, CA 95826
P: 916.388.5655 F: 916.388.5676

# FIELD LOG OF BORING

Sheet 1 of 1

LOCATION OF BORING:

| | |
|---|---|
| PROJECT: Sacramento County Alta ARDEN | BORING NO.: AA14 |
| | TOTAL DEPTH: 2 feet |
| JOB NO.: 418.82.55 | LOGGED BY: MTK |
| PROJ. MGR.: MJL | EDITED BY: |
| DRILLING CONTRACTOR: | |
| DRILL RIG TYPE: | |
| DRILLER'S NAME: | |
| SAMPLING METHODS: | |
| HAMMER WT.: | DROP: |
| STARTED, TIME: | DATE: |
| COMPLETED, TIME: | DATE: |
| BORING DEPTH (ft.) | |
| CASING DEPTH (ft.) | |
| WATER DEPTH (ft.) | |
| TIME: | |
| DATE: | |
| BACKFILLED, TIME: DATE: BY: | |
| SURFACE ELEV.: | DATUM: |
| CONDITIONS: | |

| SAMPLE DEPTH | SAMPLER TYPE | BLOWS / 6-IN. | INCHES DRIVEN | INCHES RECOVERED | SAMPLE CONDITION | DRILLING RATE | | | DEPTH IN FEET | HYDROPUNCH/OTHER | SAMPLE RECOVERY | GRAPHIC LOG |
|---|---|---|---|---|---|---|---|---|---|---|---|---|
| | | | | | | | | | AA14-0 1220 | | X | |
| | | | | | | | | | 1 | | | |
| | | | | | | | | | AA14-1,5 1230 | | X | |
| | | | | | | | | | 2 | | | |
| | | | | | | | | | 3 | | | |
| | | | | | | | | | 4 | | | |
| | | | | | | | | | 5 | | | |
| | | | | | | | | | 6 | | | |
| | | | | | | | | | 7 | | | |
| | | | | | | | | | 8 | | | |
| | | | | | | | | | 9 | | | |
| | | | | | | | | | 10 | | | |

CLAYEY SILT, TRACE SAND, MOIST, SOFT, DARK BROWN. (ML)

TERM @ 2'

NCE 8795 Folsom Blvd, Ste 250 Sacramento, CA 95826
P: 916.388.5655 F: 916.388.5676

# FIELD LOG OF BORING

Sheet 1 of 1

LOCATION OF BORING:

| | |
|---|---|
| PROJECT: Sacramento County Alta ARDEN | BORING NO.: AA15 |
| | TOTAL DEPTH: 2 feet |
| JOB NO.: 418.82.55 | LOGGED BY: MTK |
| PROJ. MGR.: MJL | EDITED BY: |
| DRILLING CONTRACTOR: | |
| DRILL RIG TYPE: | |
| DRILLER'S NAME: | |
| SAMPLING METHODS: | |
| HAMMER WT.: | DROP: |
| STARTED, TIME: | DATE: |
| COMPLETED, TIME: | DATE: |
| BORING DEPTH (ft.) | |
| CASING DEPTH (ft.) | |
| WATER DEPTH (ft.) | |
| TIME: | |
| DATE: | |
| BACKFILLED, TIME: DATE: BY: | |
| SURFACE ELEV.: | DATUM: |
| CONDITIONS: | |

| SAMPLE DEPTH | SAMPLER TYPE | BLOWS / 6-IN. | INCHES DRIVEN | INCHES RECOVERED | SAMPLE CONDITION | DRILLING RATE | | | DEPTH IN FEET | HYDROPUNCH/OTHER | SAMPLE RECOVERY | GRAPHIC LOG |
|---|---|---|---|---|---|---|---|---|---|---|---|---|
| | | | | | | | | | AA15-0 1240 | | X | |
| | | | | | | | | | 1 | | | |
| | | | | | | | | | AA15-1.5 1250 | | X | |
| | | | | | | | | | 2 | | | |
| | | | | | | | | | 3 | | | |
| | | | | | | | | | 4 | | | |
| | | | | | | | | | 5 | | | |
| | | | | | | | | | 6 | | | |
| | | | | | | | | | 7 | | | |
| | | | | | | | | | 8 | | | |
| | | | | | | | | | 9 | | | |
| | | | | | | | | | 10 | | | |

CLAYEY SILT, TRACE SAND, MOIST, SOFT, DARK BROWN. (ML)

TERMC 2'

NCE 8795 Folsom Blvd, Ste 250 Sacramento, CA 95826
P: 916.388.5655 F: 916.388.5676

# FIELD LOG OF BORING

Sheet 1 of 1

LOCATION OF BORING:

| | |
|---|---|
| PROJECT: Sacramento County Alta ARDEN | BORING NO.: AA 16 |
| | TOTAL DEPTH: 2 feet |
| JOB NO.: 418.82.55 | LOGGED BY: MTK |
| PROJ. MGR.: MJL | EDITED BY: |
| DRILLING CONTRACTOR: | |
| DRILL RIG TYPE: | |
| DRILLER'S NAME: | |
| SAMPLING METHODS: | |
| HAMMER WT.: | DROP: |
| STARTED, TIME: | DATE: |
| COMPLETED, TIME: | DATE: |
| BORING DEPTH (ft.) | |
| CASING DEPTH (ft.) | |
| WATER DEPTH (ft.) | |
| TIME: | |
| DATE: | |
| BACKFILLED, TIME: DATE: BY: | |
| SURFACE ELEV.: | DATUM: |
| CONDITIONS: | |

| SAMPLE DEPTH | SAMPLER TYPE | BLOWS / 6-IN. | INCHES DRIVEN | INCHES RECOVERED | SAMPLE CONDITION | DRILLING RATE | | | DEPTH IN FEET | HYDROPUNCH/OTHER | SAMPLE RECOVERY | GRAPHIC LOG | |
|---|---|---|---|---|---|---|---|---|---|---|---|---|---|
| | | | | | | | | | AA16-0 1300 | | X | | SANDY SILT WITH TRACE CLAY, WET, SOFT, DARK BROWN. (ML) |
| | | | | | | | | | AA16-1,5 1310 | 1 | | | |
| | | | | | | | | | | 2 | X | | TERM @ 2' |
| | | | | | | | | | | 3 | | | |
| | | | | | | | | | | 4 | | | |
| | | | | | | | | | | 5 | | | |
| | | | | | | | | | | 6 | | | |
| | | | | | | | | | | 7 | | | |
| | | | | | | | | | | 8 | | | |
| | | | | | | | | | | 9 | | | |
| | | | | | | | | | | 10 | | | |

NCE 8795 Folsom Blvd, Ste 250 Sacramento, CA 95826
P: 916.388.5655 F: 916.388.5676

# FIELD LOG OF BORING

Sheet 1 of 1

LOCATION OF BORING:

| | |
|---|---|
| PROJECT: Sacramento County Alta ARDEN | BORING NO.: AA17 |
| | TOTAL DEPTH: 2 feet |
| JOB NO.: 418.82.55 | LOGGED BY: MTK |
| PROJ. MGR.: MJL | EDITED BY: |
| DRILLING CONTRACTOR: | |
| DRILL RIG TYPE: | |
| DRILLER'S NAME: | |
| SAMPLING METHODS: | |
| HAMMER WT.: | DROP: |
| STARTED, TIME: | DATE: |
| COMPLETED, TIME: | DATE: |
| BORING DEPTH (ft.) | |
| CASING DEPTH (ft.) | |
| WATER DEPTH (ft.) | |
| TIME: | |
| DATE: | |
| BACKFILLED, TIME: DATE: BY: | |
| SURFACE ELEV.: | DATUM: |
| CONDITIONS: | |

| SAMPLE DEPTH | SAMPLER TYPE | BLOWS / 6-IN. | INCHES DRIVEN | INCHES RECOVERED | SAMPLE CONDITION | DRILLING RATE | | | DEPTH IN FEET | HYDROPUNCH/OTHER | SAMPLE RECOVERY | GRAPHIC LOG |
|---|---|---|---|---|---|---|---|---|---|---|---|---|
| | | | | | | | | | AA17-0 1320 | | X | |
| | | | | | | | | | 1 | | | |
| | | | | | | | | | AA17-1.5 1330 2 | | X | |
| | | | | | | | | | 3 | | | |
| | | | | | | | | | 4 | | | |
| | | | | | | | | | 5 | | | |
| | | | | | | | | | 6 | | | |
| | | | | | | | | | 7 | | | |
| | | | | | | | | | 8 | | | |
| | | | | | | | | | 9 | | | |
| | | | | | | | | | 10 | | | |

SANDY CLAYEY SILT, MOIST, STIFF, MODERATE BROWN. (ML)

TERM @ 2'

NCE 8795 Folsom Blvd, Ste 250 Sacramento, CA 95826
P: 916.388.5655 F: 916.388.5676

# FIELD LOG OF BORING

Sheet 1 of 1

LOCATION OF BORING:

| | |
|---|---|
| PROJECT: Sacramento County Alta ARDEN | BORING NO.: AA 1P |
| | TOTAL DEPTH: 2 feet |
| JOB NO.: 418.82.55 | LOGGED BY: MTK |
| PROJ. MGR.: MJL | EDITED BY: |
| DRILLING CONTRACTOR: | |
| DRILL RIG TYPE: | |
| DRILLER'S NAME: | |
| SAMPLING METHODS: | |
| HAMMER WT.: | DROP: |
| STARTED, TIME: | DATE: |
| COMPLETED, TIME: | DATE: |
| BORING DEPTH (ft.) | |
| CASING DEPTH (ft.) | |
| WATER DEPTH (ft.) | |
| TIME: | |
| DATE: | |
| BACKFILLED, TIME: DATE: BY: | |
| SURFACE ELEV.: | DATUM: |
| CONDITIONS: | |

| SAMPLE DEPTH | SAMPLER TYPE | BLOWS / 6-IN. | INCHES DRIVEN | INCHES RECOVERED | SAMPLE CONDITION | DRILLING RATE | | | | DEPTH IN FEET | HYDROPUNCH/OTHER | SAMPLE RECOVERY | GRAPHIC LOG |
|---|---|---|---|---|---|---|---|---|---|---|---|---|---|
| | | | | | | | | | AA18-0 1346 | 0 | | X | |
| | | | | | | | | | AA18-1.5 1350 | 1 | | X | |
| | | | | | | | | | | 2 | | | |
| | | | | | | | | | | 3 | | | |
| | | | | | | | | | | 4 | | | |
| | | | | | | | | | | 5 | | | |
| | | | | | | | | | | 6 | | | |
| | | | | | | | | | | 7 | | | |
| | | | | | | | | | | 8 | | | |
| | | | | | | | | | | 9 | | | |
| | | | | | | | | | | 10 | | | |

SILTY SAND, MOIST, DENSE, MODERATE BROWN (FILL) (SM)

~~SILTY~~ SANDY SILT, DENSE, MOIST, DARK BROWN (ML)

~~AA18~~ TERM @ 2'

NCE 8795 Folsom Blvd, Ste 250 Sacramento, CA 95826
P: 916.388.5655 F: 916.388.5676

# FIELD LOG OF BORING

Sheet 1 of 1

LOCATION OF BORING:

| | |
|---|---|
| PROJECT: Sacramento County Alta ARDEN | BORING NO.: AA 19 |
| | TOTAL DEPTH: 2 feet |
| JOB NO.: 418.82.55 | LOGGED BY: MTK |
| PROJ. MGR.: MJL | EDITED BY: |
| DRILLING CONTRACTOR: | |
| DRILL RIG TYPE: | |
| DRILLER'S NAME: | |
| SAMPLING METHODS: | |
| HAMMER WT.: | DROP: |
| STARTED, TIME: | DATE: |
| COMPLETED, TIME: | DATE: |
| BORING DEPTH (ft.) | |
| CASING DEPTH (ft.) | |
| WATER DEPTH (ft.) | |
| TIME: | |
| DATE: | |
| BACKFILLED, TIME: DATE: BY: | |
| SURFACE ELEV.: | DATUM: |
| CONDITIONS: | |

| SAMPLE DEPTH | SAMPLER TYPE | BLOWS / 6-IN. | INCHES DRIVEN | INCHES RECOVERED | SAMPLE CONDITION | DRILLING RATE | | | DEPTH IN FEET | HYDROPUNCH/OTHER | SAMPLE RECOVERY | GRAPHIC LOG |
|---|---|---|---|---|---|---|---|---|---|---|---|---|
| | | | | | | | | | AA19-0 1400 | | X | |
| | | | | | | | | | 1 | | | |
| | | | | | | | | | AA19-1.5 1410 | | X | |
| | | | | | | | | | 2 | | | |
| | | | | | | | | | 3 | | | |
| | | | | | | | | | 4 | | | |
| | | | | | | | | | 5 | | | |
| | | | | | | | | | 6 | | | |
| | | | | | | | | | 7 | | | |
| | | | | | | | | | 8 | | | |
| | | | | | | | | | 9 | | | |
| | | | | | | | | | 10 | | | |

SANDY SILT, TRACE GRAVEL, MOIST, STIFF, MODERATE BROWN (FILL) (ML)
CLAYEY SILT, MOIST, V. STIFF, MODERATE YELLOWISH BROWN. (ML)
TERM @ 2'

NCE 8795 Folsom Blvd, Ste 250 Sacramento, CA 95826
P: 916.388.5655 F: 916.388.5676

# FIELD LOG OF BORING

Sheet 1 of 1

LOCATION OF BORING:

| | |
|---|---|
| PROJECT: Sacramento County Alta ARDEN | BORING NO.: AA 20 |
| | TOTAL DEPTH: 2 feet |
| JOB NO.: 418.82.55 | LOGGED BY: MTK |
| PROJ. MGR.: MJL | EDITED BY: |
| DRILLING CONTRACTOR: | |
| DRILL RIG TYPE: | |
| DRILLER'S NAME: | |
| SAMPLING METHODS: | |
| HAMMER WT.: | DROP: |
| STARTED, TIME: | DATE: |
| COMPLETED, TIME: | DATE: |
| BORING DEPTH (ft.) | |
| CASING DEPTH (ft.) | |
| WATER DEPTH (ft.) | |
| TIME: | |
| DATE: | |
| BACKFILLED, TIME: DATE: BY: | |
| SURFACE ELEV.: | DATUM: |
| CONDITIONS: | |

| SAMPLE DEPTH | SAMPLER TYPE | BLOWS / 6-IN. | INCHES DRIVEN | INCHES RECOVERED | SAMPLE CONDITION | DRILLING RATE | | | | DEPTH IN FEET | HYDROPUNCH/OTHER | SAMPLE RECOVERY | GRAPHIC LOG |
|---|---|---|---|---|---|---|---|---|---|---|---|---|---|
| | | | | | | | | | | AA20-0 1420 | | X | |
| | | | | | | | | | | 1 | | | |
| | | | | | | | | | | AA20-1.5 1430 | | X | |
| | | | | | | | | | | 3 | | | |
| | | | | | | | | | | 4 | | | |
| | | | | | | | | | | 5 | | | |
| | | | | | | | | | | 6 | | | |
| | | | | | | | | | | 7 | | | |
| | | | | | | | | | | 8 | | | |
| | | | | | | | | | | 9 | | | |
| | | | | | | | | | | 10 | | | |

SANDY SILT, TRACE GRAVEL, MOIST, STIFF, MODERATE BROWN. (ML) FILL.
CLAYEY SILT, MOIST, V. STIFF, MODERATE YELLOWISH BROWN. (ML)
~~AA20~~ TERM@2'

NCE 8795 Folsom Blvd, Ste 250 Sacramento, CA 95826
P: 916.388.5655 F: 916.388.5676

# FIELD LOG OF BORING

Sheet 1 of 1

LOCATION OF BORING:

| | |
|---|---|
| PROJECT: Sacramento County Alta ARDEN | BORING NO.: AA 21 |
| | TOTAL DEPTH: 2 feet |
| JOB NO.: 418.82.55 | LOGGED BY: MTK |
| PROJ. MGR.: MJL | EDITED BY: |
| DRILLING CONTRACTOR: | |
| DRILL RIG TYPE: | |
| DRILLER'S NAME: | |
| SAMPLING METHODS: | |
| HAMMER WT.: | DROP: |
| STARTED, TIME: | DATE: |
| COMPLETED, TIME: | DATE: |
| BORING DEPTH (ft.) | |
| CASING DEPTH (ft.) | |
| WATER DEPTH (ft.) | |
| TIME: | |
| DATE: | |
| BACKFILLED, TIME: | DATE: BY: |
| SURFACE ELEV.: | DATUM: |
| CONDITIONS: | |

| SAMPLE DEPTH | SAMPLER TYPE | BLOWS / 6-IN. | INCHES DRIVEN | INCHES RECOVERED | SAMPLE CONDITION | DRILLING RATE | | | | DEPTH IN FEET | HYDROPUNCH/OTHER | SAMPLE RECOVERY | GRAPHIC LOG |
|---|---|---|---|---|---|---|---|---|---|---|---|---|---|
| | | | | | | | | | | AA21-0 1440 | | X | |
| | | | | | | | | | | 1 | | | |
| | | | | | | | | | | AA21-1,5 1450 2 | | X | |
| | | | | | | | | | | 3 | | | |
| | | | | | | | | | | 4 | | | |
| | | | | | | | | | | 5 | | | |
| | | | | | | | | | | 6 | | | |
| | | | | | | | | | | 7 | | | |
| | | | | | | | | | | 8 | | | |
| | | | | | | | | | | 9 | | | |
| | | | | | | | | | | 10 | | | |

SANDY SILT, TRACE GRAVEL, MOIST, STIFF, MODERATE BROWN. (FILL) (ML)

CLAYEY SILT, MOIST, V. STIFF, MODERATE YELLOWISH BROWN. (ML)

Term @ 2'

# Appendix F

## Laboratory Analytical Report

Enthalpy Analytical
931 West Barkley Ave
Orange, CA 92868
(714) 771-6900

enthalpy.com


Lab Job Number : 525892
Report Level : II
Report Date : 02/17/2025

**Analytical Report** *prepared for:*

Matt Kinney
Nichols Consulting Engineers
8795 Folsom Blvd. Suite 250
Sacramento, CA 95826

Location: Alta Arden Phase II ESA

*Authorized for release by:*

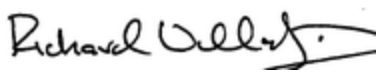

Richard Villafania, Project Manager
richard.villafania@enthalpy.com

This data package has been reviewed for technical correctness and completeness. Release of this data has been authorized by the Laboratory Manager or the Manager's designee, as verified by the above signature which applies to this PDF file as well as any associated electronic data deliverable files. The results contained in this report meet all requirements of NELAP and pertain only to those samples which were submitted for analysis. This report may be reproduced only in its entirety.

CA ELAP# 1338, NELAP# 4038, SCAQMD LAP# 18LA0518, LACSD ID# 10105, ORELAP# 4197

ENTHALPY ANALYTICAL

# Sample Summary

| | | | |
|---|---|---|---|
| Matt Kinney<br>Nichols Consulting Engineers<br>8795 Folsom Blvd. Suite 250<br>Sacramento, CA 95826 | | Lab Job #:<br>Location:<br>Date Received: | 525892<br>Alta Arden Phase II ESA<br>01/17/25 |

| Sample ID | Lab ID | Collected | Matrix |
|---|---|---|---|
| AA3-0 | 525892-001 | 01/16/25 08:35 | Soil |
| AA6-0 | 525892-002 | 01/16/25 09:40 | Soil |
| AA11-0 | 525892-003 | 01/16/25 11:20 | Soil |
| AA16-0 | 525892-004 | 01/16/25 13:00 | Soil |
| AA20-0 | 525892-005 | 01/16/25 14:20 | Soil |

# Case Narrative

| | |
|---|---|
| Nichols Consulting Engineers<br>8795 Folsom Blvd. Suite 250<br>Sacramento, CA 95826<br>Matt Kinney | Lab Job Number: 525892<br>Location: Alta Arden Phase II ESA<br>Date Received: 01/17/25 |

This data package contains sample and QC results for five soil samples, requested for the above referenced project on 02/10/25. The samples were received cold and intact.

**Metals (EPA 6010B) TCLP Leachate:**
No analytical problems were encountered.

**Metals (EPA 6010B) WET Leachate:**
No analytical problems were encountered.

**Leachate Preparation:**
No analytical problems were encountered.

## Richard Villafania

**From:** Matt Kinney <MKinney@ncenet.com>
**Sent:** Monday, February 10, 2025 4:43 PM
**To:** Richard Villafania
**Cc:** Mark Ellis
**Subject:** [External] - RE: Alta Arden Phase II ESA - Enthalpy Data (524200)

EXTERNAL EMAIL - This email was sent by a person from outside your organization. Exercise caution when clicking links, opening attachments or taking further action, before validating its authenticity.

Richard, I hope all is well.

For this project, please perform the addiotnal analyses:

STLC:

AA3-0
AA6-0
AA11-0
AA16-0
AA20-0

TCLP
AA6-0
AA11-0
AA16-0
AA20-0

Thanks,

**Matthew Kinney**
**Project Geologist**
**p** (916) 388-5655
**e** mkinney@ncenet.com

8801 Folsom Boulevard, Suite 265, Sacramento, CA 95826
https://protect.checkpoint.com/v2/r01/___www.ncenet.com___.YzJ1Om1vbnRyb3NlOmM6bzo5ZjVhOGNiNzJkNzZmMTI0ZGU0NmRkYTcwN2

# Chain of Custody Record

Lab No: 524200

Page: 1 of 5

**Enthalpy Analytical - Orange**
931 W. Barkley Avenue, Orange, CA 92868
Phone 714-771-6900

**Turn Around Time (rush by advanced notice only)**

| Standard: | x | 5 Day: | | 3 Day: | |
|---|---|---|---|---|---|
| 2 Day: | | 1 Day: | | Custom TAT: | |

**Matrix:** A = Air S = Soil/Solid W = Water DW = Drinking Wate SD = Sediment PP = Pure Product SEA = Sea Water SW = Swab T = Tissue WP = Wipe O = Other

**Preservatives:** 1 = $Na_2S_2O_3$ 2 = HCl 3 = $HNO_3$ 4 = $H_2SO_4$ 5 = NaOH 6 = Other

**Sample Receipt Temp:** (lab use only)

| CUSTOMER INFORMATION | | PROJECT INFORMATION | |
|---|---|---|---|
| Company: | NCE | Name: | Alta Arden Phase II ESA |
| Report To: | Matthew Kinney | Number: | 418.82.55 |
| Email: | mkinney@ncenet.com | P.O. #: | 418.82.55 |
| Address: | 8801 Folsom Blvd, Suite 265 | Address: | |
| | Sacramento, CA 95826 | | |
| Phone: | 916-388-5655 | Global ID: | |
| Fax: | 916-388-5676 | Sampled By: | Matthew Kinney |

| | Sample ID | Sampling Date | Sampling Time | Matrix | Container No. / Size | Pres. | Analysis Request: Total Lead (6010) | Test Instructions / Comments |
|---|---|---|---|---|---|---|---|---|
| 1 | AA 1-0 | 01/16/25 | 0800 | Soil | 1 8oz Jar | 4°C | x | Hold for select STLC analysis pending results. |
| 2 | AA 1-1.5 | | 0805 | | | | | |
| 3 | AA 2-0 | | 0820 | | | | | |
| 4 | AA 2-1.5 | | 0830 | | | | | |
| 5 | AA 3-0 | | 0835 | | | | | |
| 6 | AA 3-1.5 | | 0845 | | | | | |
| 7 | AA 4-0 | | 0900 | | | | | |
| 8 | AA 4-1.5 | | 0910 | | | | | |
| 9 | AA 5-0 | | 0920 | | | | | |
| 10 | AA 5-1.5 | | 0930 | | | | | |

| | Signature | Print Name | Company / Title | Date / Time |
|---|---|---|---|---|
| 1 Relinquished By: | Matthew Kinney | Matthew Kinney | NCE / Geologist | ~~1/16/2024~~ 1/17/25 0850 |
| 1 Received By: | | Mark Ellis | EA | 1/17/25 0851 |
| 2 Relinquished By: | | Mark Ellis | EA | 1/17/25 0927 |
| 2 Received By: | Brenda Hamilton | Brenda Hamilton | EA | 11/17/25 ~~0825~~ 0827 |
| 3 Relinquished By: | Brenda Hamilton | Brenda Hamilton | EA | 1/17/25 1630 |
| 3 Received By: | J. Quintana | JEUBERT QUINTANA | EA-ORA | 01/18/25 0932 |

# Chain of Custody Record

Lab No: 524200 Page: 1 of 5

**Enthalpy Analytical - Orange**
931 W. Barkley Avenue, Orange, CA 92868
Phone 714-771-6900

**Turn Around Time (rush by advanced notice only)**

| Standard: | x | 5 Day: | | 3 Day: | |
|---|---|---|---|---|---|
| 2 Day: | | 1 Day: | | Custom TAT: | |

**Matrix:** A = Air S = Soil/Solid W = Water DW = Drinking Wate SD = Sediment PP = Pure Product SEA = Sea Water SW = Swab T = Tissue WP = Wipe O = Other

**Preservatives:** 1 = $Na_2S_2O_3$ 2 = HCl 3 = $HNO_3$ 4 = $H_2SO_4$ 5 = NaOH 6 = Other

**Sample Receipt Temp:** (lab use only)

| CUSTOMER INFORMATION | | PROJECT INFORMATION | |
|---|---|---|---|
| Company: | NCE | Name: | Alta Arden Phase II ESA |
| Report To: | Matthew Kinney | Number: | 418.82.55 |
| Email: | mkinney@ncenet.com | P.O. #: | 418.82.55 |
| Address: | 8801 Folsom Blvd, Suite 265 | Address: | |
| | Sacramento, CA 95826 | | |
| Phone: | 916-388-5655 | Global ID: | |
| Fax: | 916-388-5676 | Sampled By: | Matthew Kinney |

| | Sample ID | Sampling Date | Sampling Time | Matrix | Container No. / Size | Pres. | Analysis Request: Total Lead (6010) | Test Instructions / Comments |
|---|---|---|---|---|---|---|---|---|
| 1 | AA 6-0 | 01/16/25 | 0940 | Soil | 1 8oz Jar | 4°C | x | Hold for select STLC analysis pending results. |
| 2 | AA 6-1.5 | | 0950 | | | | | |
| 3 | AA 7-0 | | 1000 | | | | | |
| 4 | AA 7-1.5 | | 1010 | | | | | |
| 5 | AA 8-0 | | 1020 | | | | | |
| 6 | AA 8-1.5 | | 1030 | | | | | |
| 7 | AA 9-0 | | 1040 | | | | | |
| 8 | AA 9-1.5 | | 1050 | | | | | |
| 9 | AA 10-0 | | 1100 | | | | | |
| 10 | AA 10-1.5 | | 1110 | | | | | 1/17/25 |

| | Signature | Print Name | Company / Title | Date / Time |
|---|---|---|---|---|
| 1 Relinquished By: | Matthew Kinney | Matthew Kinney | NCE / Geologist | 1/16/2024 1/16/24. 0850 |
| 1 Received By: | | Mark Ellis | EA | 1/17/25 0851 |
| 2 Relinquished By: | | Mark Ellis | EA | 1/17/25 0927 |
| 2 Received By: | Brenda Hamilton | Brenda Hamilton | EA | 1/17/25 0927 1630 1-17-25 |
| 3 Relinquished By: | Brenda Hamilton | Brenda Hamilton | EA | 1/17/25 1630 |
| 3 Received By: | J. Quintana | JEBERT QUINTANA | EA-ORA | 01/18/25 0932 |

# Chain of Custody Record

Lab No: 53400

Page: 3 of 5

**Enthalpy Analytical - Orange**
931 W. Barkley Avenue, Orange, CA 92868
Phone 714-771-6900

**Turn Around Time (rush by advanced notice only)**

| Standard: | x | 5 Day: | | 3 Day: | |
|---|---|---|---|---|---|
| 2 Day: | | 1 Day: | | Custom TAT: | |

Matrix: A = Air S = Soil/Solid W = Water DW = Drinking Wate SD = Sediment PP = Pure Product SEA = Sea Water SW = Swab T = Tissue WP = Wipe O = Other

Preservatives: 1 = $Na_2S_2O_3$ 2 = HCl 3 = $HNO_3$ 4 = $H_2SO_4$ 5 = NaOH 6 = Other

Sample Receipt Temp: (lab use only)

| CUSTOMER INFORMATION | | PROJECT INFORMATION | |
|---|---|---|---|
| Company: | NCE | Name: | Alta Arden Phase II ESA |
| Report To: | Matthew Kinney | Number: | 418.82.55 |
| Email: | mkinney@ncenet.com | P.O. #: | 418.82.55 |
| Address: | 8801 Folsom Blvd, Suite 265 | Address: | |
| | Sacramento, CA 95826 | | |
| Phone: | 916-388-5655 | Global ID: | |
| Fax: | 916-388-5676 | Sampled By: | Matthew Kinney |

| | Sample ID | Sampling Date | Sampling Time | Matrix | Container No. / Size | Pres. | Analysis Request: Total Lead (6010) | Test Instructions / Comments |
|---|---|---|---|---|---|---|---|---|
| 1 | AA 11-0 | 01/16/25 | 1120 | Soil | 1 8oz Jar | 4°C | x | Hold for select STLC analysis pending results. |
| 2 | AA 11-1.5 | | 1130 | | | | | |
| 3 | AA 12-0 | | 1140 | | | | | |
| 4 | AA 12-1.5 | | 1150 | | | | | |
| 5 | AA 13-0 | | 1200 | | | | | |
| 6 | AA 13-1.5 | | 1210 | | | | | |
| 7 | AA 14-0 | | 1220 | | | | | |
| 8 | AA 14-1.5 | | 1230 | | | | | |
| 9 | AA 15-0 | | 1240 | | | | | |
| 10 | AA 15-1.5 | | 1250 | | | | | 1/17/25 |

| | Signature | Print Name | Company / Title | Date / Time |
|---|---|---|---|---|
| 1 Relinquished By: | Matthew Kinney | Matthew Kinney | NCE / Geologist | MK 1/16/2024 ~~1/17/24~~ 0850 |
| 1 Received By: | Mark Elvin | Mark Elvin | EA | 1/17/25 0951 |
| 2 Relinquished By: | Brenda Hamilton | Brenda Hamilton | EA | 1/17/25 0927 |
| 2 Received By: | Brenda Hamilton | Brenda Hamilton | EA | 1/17/25 0922 |
| 3 Relinquished By: | J. Quituqua | JEUBER QUITUQUA | EA-ORA | 1/17/25 1630 |
| 3 Received By: | | | | 01/18/25 0932 |

# Chain of Custody Record

Lab No: 524200

Page: 1 of 5

**Enthalpy Analytical - Orange**
931 W. Barkley Avenue, Orange, CA 92868
Phone 714-771-6900

**Turn Around Time (rush by advanced notice only)**

| Standard: | x | 5 Day: | | 3 Day: | |
|---|---|---|---|---|---|
| 2 Day: | | 1 Day: | | Custom TAT: | |

Matrix: A = Air S = Soil/Solid W = Water DW = Drinking Wate SD = Sediment PP = Pure Product SEA = Sea Water SW = Swab T = Tissue WP = Wipe O = Other

Preservatives: 1 = $Na_2S_2O_3$ 2 = HCl 3 = $HNO_3$ 4 = $H_2SO_4$ 5 = NaOH 6 = Other

Sample Receipt Temp: (lab use only)

| CUSTOMER INFORMATION | | PROJECT INFORMATION | |
|---|---|---|---|
| Company: | NCE | Name: | Alta Arden Phase II ESA |
| Report To: | Matthew Kinney | Number: | 418.82.55 |
| Email: | [illegible] | P.O. #: | 418.82.55 |
| Address: | 8801 Folsom Blvd, Suite 265 | Address: | |
| | Sacramento, CA 95826 | | |
| Phone: | 916-388-5655 | Global ID: | |
| Fax: | 916-388-5676 | Sampled By: | Matthew Kinney |

| | Sample ID | Sampling Date | Sampling Time | Matrix | Container No. / Size | Pres. | Analysis Request: Total Lead (6010) | Test Instructions / Comments |
|---|---|---|---|---|---|---|---|---|
| 1 | AA16-0 | 01/16/25 | 1300 | Soil | 18oz Jar | 4°C | x | Hold for select STLC analysis pending results. |
| 2 | AA16-1.5 | " | 1310 | " | " | " | " | |
| 3 | AA17-0 | " | 1320 | " | " | " | " | |
| 4 | AA17-1.5 | " | 1330 | " | " | " | " | |
| 5 | AA18-0 | " | 1340 | " | " | " | " | |
| 6 | AA K-1.5 | " | 1350 | " | " | " | " | |
| 7 | AA 19-0 | " | 1400 | " | " | " | " | |
| 8 | AA 19-1.5 | " | 1410 | " | " | " | " | |
| 9 | AA 20-0 | " | 1420 | " | " | " | " | |
| 10 | AA 20-1.5 | " | 1430 | " | " | " | " | 1/17/25 |

| | Signature | Print Name | Company / Title | Date / Time |
|---|---|---|---|---|
| [1] Relinquished By: | Matthew Mg | Matthew Kinney | NCE / Geologist | ~~1/16/2024~~ 1/17/25 0850 |
| [1] Received By: | | Mark Ellis | EA | 1/17/25 0951 |
| [2] Relinquished By: | | Mark Ellis | EA | 1/17/25 0922 |
| [2] Received By: | Brenda Hamren | Brenda Hamilton | EA | 1/17/25 0922 |
| [3] Relinquished By: | Brenda Hamren | Brenda Hamilton | EA | 1/17/25 1630 |
| [3] Received By: | J. Quintana | JEILBERT QUINTANA | EA-ORA | 01/18/25 0932 |

# ENTHALPY

## Chain of Custody Record

Lab No: 334200

Page: 3 of 5

**Turn Around Time (rush by advanced notice only)**

| Standard: | x | 5 Day: | | 3 Day: | |
|---|---|---|---|---|---|
| 2 Day: | | 1 Day: | | Custom TAT: | |


**Enthalpy Analytical - Orange**

931 W. Barkley Avenue, Orange, CA 92868

Phone 714-771-6900


Matrix: A = Air S = Soil/Solid W = Water DW = Drinking Wate SD = Sediment PP = Pure Product SEA = Sea Water SW = Swab T = Tissue WP = Wipe O = Other

Preservatives: 1 = $Na_2S_2O_3$ 2 = HCl 3 = $HNO_3$ 4 = $H_2SO_4$ 5 = NaOH 6 = Other

Sample Receipt Temp: (lab use only)

| CUSTOMER INFORMATION | | PROJECT INFORMATION | |
|---|---|---|---|
| Company: | NCE | Name: | Alta Arden Phase II ESA |
| Report To: | Matthew Kinney | Number: | 418.82.55 |
| Email: | [illegible] | P.O. #: | 418.82.55 |
| Address: | 8801 Folsom Blvd, Suite 265 | Address: | |
| | Sacramento, CA 95826 | | |
| Phone: | 916-388-5655 | Global ID: | |
| Fax: | 916-388-5676 | Sampled By: | Matthew Kinney |

| | Sample ID | Sampling Date | Sampling Time | Matrix | Container No. / Size | Pres. | Analysis Request: Total Lead (6010) | Test Instructions / Comments |
|---|---|---|---|---|---|---|---|---|
| 1 | AA21-0 | 01/16/25 | 1440 | Soil | 1 8oz Jar | 4°C | x | Hold for select STLC analysis pending results. |
| 2 | AA21-25 | " | 1450 | " | " | " | " | |
| 3 | AA | | | | | | | |
| 4 | AA | | | | | | | |
| 5 | AA | | | | | | | |
| 6 | AA | | | | | | | |
| 7 | AA | | | | | | | |
| 8 | AA | | | | | | | |
| 9 | AA | | | | | | | |
| 10 | AA | | | | | | | 1/17/25 |

| | Signature | Print Name | Company / Title | Date / Time |
|---|---|---|---|---|
| 1 Relinquished By: | Matthew Kinney | Matthew Kinney | NCE / Geologist | ~~1/16/2024~~ ~~1/17/24~~ 0850 |
| 1 Received By: | [illegible] | Mark Blue | EA | 1/17/25 0851 |
| 2 Relinquished By: | [illegible] | Mark Blue | EA | 1/17/25 0927 |
| 2 Received By: | Brenda Hamilton | Brenda Hamilton | EA | 1-17-25 0922 |
| 3 Relinquished By: | Brenda Hamilton | Brenda Hamilton | EA | 1-17-25 1630 |
| 3 Received By: | J. Quintana | OSBERT QUINTANA | EA - ORA | 01/18/25 0932 |

# SAMPLE RECEIPT CHECKLIST

ENTHALPY

**Section 1: General Info**
Date Received: 1-17-25 WO# 524200 Client: NCE

**Section 2: Shipping / Custody** — **Are custody seals present?** ☐ Yes ☒ No
Custody seals intact on arrival? ☐ N/A ☐ Yes ☐ No ☐ On cooler / box ☐ On samples
Shipping Info: _____

**Section 3a: Condition / Packaging** ☐ **Outside 0.0 - 6.0°C (0.0 - 10.0°C for microbiology) (PM notified)**
Date Opened 1-17-25 By (initials) Jake Type of ice used : ☐ Wet ☐ Blue/Gel ☒ None
☐ Samples received on ice directly from the field; cooling process had begun. (if checked, skip temperatures)
☒ Sample matrix doesn't require cooling (e.g. air, bulk PCB). (if checked, skip temperatures)
If no cooler: Observed/Adjusted Temp (°C): ____ / ____ Thermometer/IR Gun: IR01 CF: -0.3°C
Cooler Temp (°C) #1: 14.9 / 14.6 #2: ____ / ____ #3: ____ / ____ #4: ____ / ____ #5: ____ / ____ #6: ____ / ____

**Section 3b: Microbiology Samples** ☒ **No microbiology samples submitted (skip 3b)**
☐ Within temp range 0.0 - 10.0°C or received on ice directly from field.
☐ Adequate headspace for microbiology analysis.

**Section 3c: Air Samples** ☒ **No air samples submitted (skip 3c)**
☐ 1.4L Canisters ☐ 6L Canisters ☐ Tedlar Bags ☐ MCE Cassettes ☐ Sorbent Tubes ☐ Other _____

| **Section 4: Containers / Labels / Samples** | YES | NO | N/A |
|---|---|---|---|
| 1) Were custody papers present, filled properly, and legible? | X | | |
| 2) Is the sampler's name present on the CoC? | X | | |
| 3) Were containers received in good condition (unbroken / unopened / uncompromised)? | X | | |
| 4) Were the samples bagged? (required for microbiology samples; recommended for soil samples) | | X | |
| 5) Were all of, and only, the correct samples received? | X | | |
| 6) Are sample labels present, legible, and in agreement with the CoC? | X | | |
| 7) Does the container count match the CoC? | X | | |
| 8) Was sufficient sample volume / mass received for the analyses requested? | X | | |
| 9) Were samples received in proper containers for the analyses requested? | X | | |
| 10) Were samples received with > 1/2 holding time remaining? | X | | |
| 11) Are samples properly preserved as indicated by CoC / labels? | X | | |
| 12) Unpreserved VOAs received - If necessary, was the hold time changed in LIMS? | | | X |
| 13) Are VOA vials free from headspace/bubbles > 6mm? | | | X |

**Section 5: Explanations / Comments** ☐ **PM notified**

Date Logged 1-17-25 By (print) Brenda Hamilton (sign) Brenda Hamilton
Date Labeled 1-17-25 By (print) Brenda Hamilton (sign) Brenda Hamilton

# SAMPLE RECEIPT CHECKLIST

**Section 1: General Info**
Date Received: 01/18/25 WO# 524200 Client: NCE

**Section 2: Shipping / Custody** **Are custody seals present?** ☐ Yes ☑ No
Custody seals intact on arrival? ☑ N/A ☐ Yes ☐ No ☐ On cooler / box ☐ On samples
Shipping Info: GLS

**Section 3a: Condition / Packaging** ☐ **Outside 0.0 - 6.0°C (0.0 - 10.0°C for microbiology) (PM notified)**
Date Opened 01/18/25 By (initials) JRQ Type of ice used : ☐ Wet ☐ Blue/Gel ☑ None
☐ Samples received on ice directly from the field; cooling process had begun. (if checked, skip temperatures)
☑ Sample matrix doesn't require cooling (e.g. air, bulk PCB). (if checked, skip temperatures)
If no cooler: Observed/Adjusted Temp (°C): ____ / ____ Thermometer/IR Gun: ____ CF: ____
Cooler Temp (°C) #1: ____/____ #2: ____/____ #3: ____/____ #4: ____/____ #5: ____/____ #6: ____/____

**Section 3b: Microbiology Samples** ☑ **No microbiology samples submitted (skip 3b)**
☐ Within temp range 0.0 - 10.0°C or received on ice directly from field.
☐ Adequate headspace for microbiology analysis.

**Section 3c: Air Samples** ☑ **No air samples submitted (skip 3c)**
☐ 1.4L Canisters ☐ 6L Canisters ☐ Tedlar Bags ☐ MCE Cassettes ☐ Sorbent Tubes ☐ Other ____

| **Section 4: Containers / Labels / Samples** | YES | NO | N/A |
|---|---|---|---|
| 1) Were custody papers present, filled properly, and legible? | ✓ | | |
| 2) Is the sampler's name present on the CoC? | ✓ | | |
| 3) Were containers received in good condition (unbroken / unopened / uncompromised)? | ✓ | | |
| 4) Were the samples bagged? (required for microbiology samples; recommended for soil samples) | ✓ | | |
| 5) Were all of, and only, the correct samples received? | ✓ | | |
| 6) Are sample labels present, legible, and in agreement with the CoC? | ✓ | | |
| 7) Does the container count match the CoC? | ✓ | | |
| 8) Was sufficient sample volume / mass received for the analyses requested? | ✓ | | |
| 9) Were samples received in proper containers for the analyses requested? | ✓ | | |
| 10) Were samples received with > 1/2 holding time remaining? | ✓ | | |
| 11) Are samples properly preserved as indicated by CoC / labels? | ✓ | | |
| 12) Unpreserved VOAs received - If necessary, was the hold time changed in LIMS? | | | ✓ |
| 13) Are VOA vials free from headspace/bubbles > 6mm? | | | ✓ |

**Section 5: Explanations / Comments** ☐ **PM notified**

**Date Logged** 01/17/25 **By (print)** BLH **(sign)** ____
**Date Labeled** 01/17/25 **By (print)** BLH **(sign)** ____

GLS.

800-322-5555
www.gls-us.com

**Ship From**
ENTHALPY ANALYTICAL
SACRAMENTO SERVICE CENTER
4630 NORTHGATE BLVD
SUITE 150
SACRAMENTO, CA 95834

**Ship To**
**ENTHALPY ANALYTICAL**
**SAMPLE RECEIVING**
**931 W BARKLEY AVE**
**SAMPLE RECEIVING**
**ORANGE, CA 92868**

**COD:** $0.00
**Weight:** 0 lb(s)
**Reference:**

**Delivery Instructions:**

**Signature Type:** STANDARD


**Tracking #: 562389124**

**SDS**



## ORANGE

## S10219D

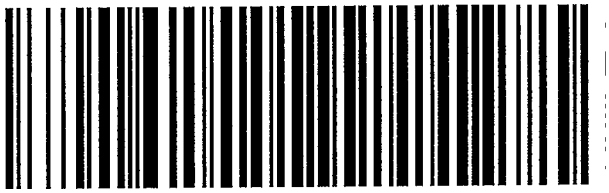

21970337

# ORC CA927-RD0

Print Date: 12/13/2024 9:14 AM

Package 10 of 12

**LABEL INSTRUCTIONS:**

**Do not copy or reprint this label for additional shipments - each package must have a unique barcode.**
Step 1: Use the "Print Label" button on this page to print the shipping label on a laser or inkjet printer.
Step 2: Fold this page in half.
Step 3: Securely attach this label to your package and do not cover the barcode.

**TERMS AND CONDITIONS:**

By giving us your shipment to deliver, you agree to all of the General Logistics Systems US, Inc. (GLS) service terms & conditions including, but not limited to; limits of liability, declared value conditions, and claim procedures which are available on our website at www.gls-us.com.

GLS.

800-322-5555
www.gls-us.com

**Ship From**
ENTHALPY ANALYTICAL
SACRAMENTO SERVICE CENTER
4630 NORTHGATE BLVD
SUITE 150
SACRAMENTO, CA 95834

**Tracking #: 562389125**

**SDS**

**Ship To**
**ENTHALPY ANALYTICAL**
**SAMPLE RECEIVING**
**931 W BARKLEY AVE**
**SAMPLE RECEIVING**
**ORANGE, CA 92868**

## ORANGE

## S10219D

21970338

**COD:** $0.00
**Weight:** 0 lb(s)
**Reference:**

**Delivery Instructions:**

**Signature Type:** STANDARD

# ORC CA927-RD0

Print Date: 12/13/2024 9:14 AM

Package 11 of 12

**LABEL INSTRUCTIONS:**

**Do not copy or reprint this label for additional shipments - each package must have a unique barcode.**
Step 1: Use the "Print Label" button on this page to print the shipping label on a laser or inkjet printer.
Step 2: Fold this page in half.
Step 3: Securely attach this label to your package and do not cover the barcode.

**TERMS AND CONDITIONS:**

By giving us your shipment to deliver, you agree to all of the General Logistics Systems US, Inc. (GLS) service terms & conditions including, but not limited to; limits of liability, declared value conditions, and claim procedures which are available on our website at www.gls-us.com.

ENTHALPY ANALYTICAL

# Analysis Results for 525892

Matt Kinney
Nichols Consulting Engineers
8795 Folsom Blvd. Suite 250
Sacramento, CA 95826

Lab Job #: 525892
Location: Alta Arden Phase II ESA
Date Received: 01/17/25

**Sample ID: AA3-0** **Lab ID: 525892-001** **Collected: 01/16/25 08:35**
**Matrix: WET Leachate**

| 525892-001 Analyte | Result | Qual | Units | RL | DF | Batch | Prepared | Analyzed | Chemist |
|---|---|---|---|---|---|---|---|---|---|
| Method: EPA 6010B<br>Prep Method: METHOD | | | | | | | | | |
| Lead | **1.2** | | mg/L | 0.15 | 10 | 363004 | 02/13/25 | 02/13/25 | DXC |

**Sample ID: AA6-0** **Lab ID: 525892-002** **Collected: 01/16/25 09:40**

| 525892-002 Analyte | Result | Qual | Units | RL | Matrix | DF | Batch | Prepared | Analyzed | Chemist |
|---|---|---|---|---|---|---|---|---|---|---|
| Method: EPA 6010B<br>Prep Method: EPA 3015A | | | | | | | | | | |
| Lead | ND | | mg/L | 0.015 | TCLP Leachate | 1 | 362973 | 02/13/25 | 02/13/25 | DXC |
| Method: EPA 6010B<br>Prep Method: METHOD | | | | | | | | | | |
| Lead | **0.68** | | mg/L | 0.15 | WET Leachate | 10 | 363004 | 02/13/25 | 02/13/25 | DXC |

**Sample ID: AA11-0** **Lab ID: 525892-003** **Collected: 01/16/25 11:20**

| 525892-003 Analyte | Result | Qual | Units | RL | Matrix | DF | Batch | Prepared | Analyzed | Chemist |
|---|---|---|---|---|---|---|---|---|---|---|
| Method: EPA 6010B<br>Prep Method: EPA 3015A | | | | | | | | | | |
| Lead | **0.19** | | mg/L | 0.015 | TCLP Leachate | 1 | 362973 | 02/13/25 | 02/13/25 | DXC |
| Method: EPA 6010B<br>Prep Method: METHOD | | | | | | | | | | |
| Lead | **2.9** | | mg/L | 0.15 | WET Leachate | 10 | 363004 | 02/13/25 | 02/13/25 | DXC |

**Sample ID: AA16-0** **Lab ID: 525892-004** **Collected: 01/16/25 13:00**

| 525892-004 Analyte | Result | Qual | Units | RL | Matrix | DF | Batch | Prepared | Analyzed | Chemist |
|---|---|---|---|---|---|---|---|---|---|---|
| Method: EPA 6010B<br>Prep Method: EPA 3015A | | | | | | | | | | |
| Lead | **0.047** | | mg/L | 0.015 | TCLP Leachate | 1 | 362973 | 02/13/25 | 02/13/25 | DXC |
| Method: EPA 6010B<br>Prep Method: METHOD | | | | | | | | | | |
| Lead | **3.4** | | mg/L | 0.15 | WET Leachate | 10 | 363004 | 02/13/25 | 02/13/25 | DXC |



Results for any subcontracted analyses are not included in this section.

ENTHALPY ANALYTICAL

# Analysis Results for 525892

| Sample ID: AA20-0 | Lab ID: 525892-005 | Collected: 01/16/25 14:20 |
|---|---|---|

| 525892-005 Analyte | Result | Qual | Units | RL | Matrix | DF | Batch | Prepared | Analyzed | Chemist |
|---|---|---|---|---|---|---|---|---|---|---|
| Method: EPA 6010B<br>Prep Method: EPA 3015A | | | | | | | | | | |
| Lead | **0.19** | | mg/L | 0.015 | TCLP Leachate | 1 | 362973 | 02/13/25 | 02/13/25 | DXC |
| Method: EPA 6010B<br>Prep Method: METHOD | | | | | | | | | | |
| Lead | **8.1** | | mg/L | 0.15 | WET Leachate | 10 | 363004 | 02/13/25 | 02/13/25 | DXC |

ND Not Detected



Results for any subcontracted analyses are not included in this section.

ENTHALPY ANALYTICAL

# Batch QC

| Type: Blank | Lab ID: QC1229044 | Batch: 362973 |
|---|---|---|
| Matrix: TCLP Leachate | Method: EPA 6010B | Prep Method: EPA 3015A |

| QC1229044 Analyte | Result | Qual | Units | RL | Prepared | Analyzed |
|---|---|---|---|---|---|---|
| Lead | ND | | mg/L | 0.015 | 02/13/25 | 02/13/25 |

| Type: Lab Control Sample | Lab ID: QC1229045 | Batch: 362973 |
|---|---|---|
| Matrix: TCLP Leachate | Method: EPA 6010B | Prep Method: EPA 3015A |

| QC1229045 Analyte | Result | Spiked | Units | Recovery | Qual | Limits |
|---|---|---|---|---|---|---|
| Lead | 0.3671 | 0.4000 | mg/L | 92% | | 80-120 |

| Type: Matrix Spike | Lab ID: QC1229067 | Batch: 362973 |
|---|---|---|
| Matrix (Source ID): TCLP Leachate (525892-002) | Method: EPA 6010B | Prep Method: EPA 3015A |

| QC1229067 Analyte | Result | Source Sample Result | Spiked | Units | Recovery | Qual | Limits | DF |
|---|---|---|---|---|---|---|---|---|
| Lead | 0.3891 | 0.01054 | 0.4000 | mg/L | 95% | | 75-125 | 1 |

| Type: Matrix Spike Duplicate | Lab ID: QC1229068 | Batch: 362973 |
|---|---|---|
| Matrix (Source ID): TCLP Leachate (525892-002) | Method: EPA 6010B | Prep Method: EPA 3015A |

| QC1229068 Analyte | Result | Source Sample Result | Spiked | Units | Recovery | Qual | Limits | RPD | RPD Lim | DF |
|---|---|---|---|---|---|---|---|---|---|---|
| Lead | 0.3709 | 0.01054 | 0.4000 | mg/L | 90% | | 75-125 | 5 | 20 | 1 |

| Type: Blank | Lab ID: QC1229172 | Batch: 362973 |
|---|---|---|
| Matrix: TCLP Leachate | Method: EPA 6010B | Prep Method: EPA 3015A |

| QC1229172 Analyte | Result | Qual | Units | RL | Prepared | Analyzed |
|---|---|---|---|---|---|---|
| Lead | ND | | mg/L | 0.015 | 02/13/25 | 02/13/25 |

| Type: Blank | Lab ID: QC1229144 | Batch: 363004 |
|---|---|---|
| Matrix: WET Leachate | Method: EPA 6010B | Prep Method: METHOD |

| QC1229144 Analyte | Result | Qual | Units | RL | Prepared | Analyzed |
|---|---|---|---|---|---|---|
| Lead | ND | | mg/L | 0.15 | 02/13/25 | 02/13/25 |

| Type: Lab Control Sample | Lab ID: QC1229145 | Batch: 363004 |
|---|---|---|
| Matrix: WET Leachate | Method: EPA 6010B | Prep Method: METHOD |

| QC1229145 Analyte | Result | Spiked | Units | Recovery | Qual | Limits |
|---|---|---|---|---|---|---|
| Lead | 3.960 | 4.000 | mg/L | 99% | | 80-120 |

ENTHALPY ANALYTICAL

# Batch QC

| | | | | | |
|---|---|---|---|---|---|
| **Type:** | **Lab Control Sample Duplicate** | **Lab ID:** | **QC1229146** | **Batch:** | **363004** |
| **Matrix:** | **WET Leachate** | **Method:** | **EPA 6010B** | **Prep Method:** | **METHOD** |

| QC1229146 Analyte | Result | Spiked | Units | Recovery | Qual | Limits | RPD | RPD Lim |
|---|---|---|---|---|---|---|---|---|
| Lead | 4.007 | 4.000 | mg/L | 100% | | 80-120 | 1 | 20 |

| | | | | | |
|---|---|---|---|---|---|
| **Type:** | **Serial Dilution** | **Lab ID:** | **QC1229216** | **Batch:** | **363004** |
| **Matrix (Source ID):** | **WET Leachate (525892-005)** | **Method:** | **EPA 6010B** | **Prep Method:** | **METHOD** |

| QC1229216 Analyte | Result | Source Sample Result | Units | Qual | RPD | RPD Lim | DF |
|---|---|---|---|---|---|---|---|
| Lead | 8.257 | 8.095 | mg/L | | | | 50 |

ND Not Detected