APPENDIX D

Phase 1 ESA

California



Environmental

ENVIRONMENTAL SITE ASSESSMENT - PHASE I/II
Commercial and Parking Lot Properties
APNs 5530-002-067 and -019
7811 Santa Monica Blvd. & 1114 N. Orange Grove
West Hollywood, CA 90046

FOR

FARING CAPITAL
8687 Melrose Avenue, Suite B538
West Hollywood, CA 90069

Attention: Mr. Jason Illoulian, Managing Partner

CE Job No. EV0314-3317 May 2014

30423 Canwood Street, Suite 208, Agoura Hills, CA 91301 (818) 991-1542

TABLE OF CONTENTS

Page

TEXT

1.0 EXECUTIVE SUMMARY iv
2.0 INTRODUCTION 1
3.0 SITE DESCRIPTION 5
3.1 LOCATION AND LEGAL DESCRIPTION 5
3.2 SITE RECONNAISSANCE 5
3.2.1 Description of Property/Proposed Project 5
3.2.2 Adjacent Properties 6
3.2.3 Topography and Drainage 6
3.2.4 Past Uses of the Property 6
3.2.5 Use of Hazardous Substances 6
3.2.6 Storage Tanks 6
3.2.7 Containers of Hazardous or Unidentified Substances 7
3.2.8 Solid Waste Disposal 7
3.2.9 Poly-Chlorinated Biphenyl's (PCBs) 7
3.2.10 Heating/Cooling Equipment 7
3.2.11 Asbestos Containing Building Materials (ACM) 8
3.2.12 Wastewater Disposal Systems 8
3.2.13 Radon 8
3.2.14 Lead 8
3.2.15 Wells 8
3.2.16 Odor 9
3.2.17 Stressed Vegetation 9
3.2.18 Staining or Residue 9
3.2.19 Pits, Ponds, or Lagoons 9
3.2.20 Potable Water Supply 9
3.2.21 Sewage Disposal System 9
3.2.22 Other Conditions of Concern 9
3.3 SITE DRIVE-BY 10
4.0 PREVIOUS WORK 10
5.0 GEOLOGY AND HYDROGEOLOGY 10
6.0 SITE UTILIZATION HISTORY 11
6.1 HISTORICAL CITY DIRECTORIES 11
Historical City Directories 12
6.2 BUILDING PERMIT RESEARCH 13
6.3 UNDERGROUND STORAGE TANK PERMIT RESEARCH 13
6.4 STATE REGULATORY AGENCY FILE REVIEW 14
6.5 LACHD AND SCAQMD FILE REVIEW 14
6.6 HISTORICAL AERIAL PHOTOGRAPH RESEARCH 15

6.7 HISTORICAL FIRE INSURANCE MAPS 15
Historical Fire Insurance Maps 16
6.8 HISTORICAL TOPOGRAPHIC MAP RESEARCH 17
Historical Topographic Maps 17
7.0 NEARBY CONTAMINATED SITES 17
7.1 LANDFILLS 17
7.2 OIL FIELD MAPS/METHANE HAZARD ZONES 18
7.3 STANDARD ENVIRONMENTAL RECORD SOURCES 18
Standard Environmental Record Sources 19
7.4 POTENTIAL VAPOR ENCROACHMENT CONDITION (p-VEC) 20
8.0 GENERAL FINDINGS 21
9.0 CONCLUSIONS AND RECOMMENDATIONS 25
10.0 NOTICE 27
12.0 REFERENCES AND QUALIFICATIONS 28

TABLES

I. Historical City Directories 12
II. Historical Aerial Photographs 15
III. Historical Fire Insurance Maps 16
IV. Historical Topographic Maps 17
V. Standard Environmental Record Sources 19

ILLUSTRATIONS

Site Photographs – Plates 1-2
Figure 1 - Vicinity Map
Figure 2 - Plot Plan

APPENDICES

I. Environmental Field Reconnaissance Checklist, Field Interview and User Questionnaires
II. EDR City Directory, Aerial Photographs, Sanborn Maps, and Topographic Maps
III. Agency Inquiry and Response Letters
IV. EDR Radius Map with GeoCheck

1.0 EXECUTIVE SUMMARY

An Environmental Site Assessment - Phase I was prepared for the subject property located at 7811 Santa Monica Blvd & 1114 Orange Grove Ave West Hollywood, CA 90046. The scope of work for the Phase I meets ASTM E 1527-13 *Standard Practice for Environmental Site Assessments*. The purpose of the Phase I report is to provide information regarding the potential for hazardous material impacts to the soil and groundwater beneath the subject property. Such threats or material threats are identified in this report as recognized environmental conditions (REC). The extent of this evaluation in conjunction with owner/client supplied data is intended to satisfy the requirements of all appropriate inquiry into the previous ownership and uses of the property. The scope of the work included a site reconnaissance, research of land use records and other sources for preliminary indications of hazardous material use, storage, or disposal at the property and/or on contiguous parcels.

Historical site utilization research indicates that the subject property was initially developed with a cleaning and dyeing facility from 1919-1970 (Hollywood City Dye Works, Kings Hollywood Cleaners). In 1950, there were approximately six structures onsite including store/office spaces and a neon sign manufacturing facility with a spray painting booth attached (National Neon Products). In 1955 a soap manufacturing facility was present onsite. Until at least 1970 the subject property remained developed with the neon sign manufacturing facility, cleaning/dyeing facility, and soap manufacturing facility. National Neon Production vacated the subject property in 1989/90. From 1990 to present the subject property was utilized as commercial office space and parking areas. There is currently one single-story structure onsite that is utilized as a gym/workout space.

No evidence of current or historical use, storage, generation and/or disposal of hazardous substances was observed onsite. The subject property is identified on the EMI and EDR US Historical Cleaners databases. There are no underground storage tank files or industrial records maintained at the Los Angeles County Department of Public Works Environmental Programs Division for the subject property.

The nearest listed contaminated site to the subject property is the LA County Fire Department station #8 located approximately 1,000 feet to the east. The station is a former leaky tank site that received case closure in October 2003. It is considered unlikely the subject property was impacted by this offsite cross-gradient source.

A data failure was encountered in the preparation of this report. The Part B Owner and Part C User questionnaires were not returned. This data gap does not alter the conclusions/recommendations of this report. Review of a preliminary title report revealed no evidence of environmental liens or environmental activity use limitation (AULs) associated with the subject property. **This assessment has revealed evidence of recognized environmental conditions (RECs) in connection with the subject property**. The former presence of a neon sign (solvents/metals) manufacturing facility, clothes cleaning/pressing (solvents) facility and a cleaning/dyeing (solvents) facility are considered RECs in connection with the subject property. These facilities historically utilized solvents. Mercury use is also a potential issue in connection with the neon sign manufacturing facility. It is recommended that these RECs be evaluated through subsurface assessment consisting of soil and soil gas sampling and analysis. An asbestos/lead survey is recommended prior to the demolition/redevelopment of the subject property building.

2.0 INTRODUCTION

The following report presents the findings of the Environmental Site Assessment - Phase I prepared for the subject property located at 7811 Santa Monica Blvd & 1114 N. Orange Grove West Hollywood, California 90046. The scope of the Phase I study meets ASTM E 1527-13 *Standard Practice for Environmental Site Assessments* and included research of available land use records and other sources for preliminary indications of hazardous material use, storage or disposal at the property. The findings of this study are intended to provide information to the client regarding potential hazardous material impacts to the soil and groundwater beneath the site.

The scope of the investigation was conducted in general accordance with ASTM Standard Practice for Environmental Site Assessments – Phase I, Environmental Site Assessment Process ASTM E 1527-13. The steps outlined in this process are intended to permit a user (client) to satisfy one of the requirements to qualify for the innocent land owner, contiguous property owner, or bona fide purchaser limitations on CERCLA liability. Specifically, this report along with certain obligations of the client, constitutes All Appropriate Inquiry (AAI) into the previous ownership and uses of the property consistent with the standard of care as practiced in this area by environmental professionals. A main component of the assessment is to identify recognized environmental conditions as they may affect the subject property. As defined by ASTM E 1527-13, a recognized environmental condition (REC) means *"the presence or likely presence of any hazardous substances or petroleum products on a property under conditions that indicate an existing release, past release, or a material threat of a release of any hazardous substances or petroleum products into structures on the property or into the ground, groundwater, or surface water of the property."*

An important component of complying with the ASTM E 1527-13 Standard is information to be obtained or in the possession of the client and/or seller of the property. Such information includes obtaining and review of a recent title report, any specialized information regarding the site or surrounding area which may give rise to identification of a recognized environmental condition, and/or reasons given by the seller should the purchase price be significantly lower than what would be reasonably expected for a property of similar size and value. Often a real estate appraiser is

commissioned to evaluate the purchase or sale price of a property. Such an appraisal is outside the scope of this Phase I Assessment report.

The independent conclusions represent California Environmental's (CE) professional judgment based on the conditions that existed and the information and data available during the course of study. Factual information regarding operations, conditions, and test data provided by the client, the owner or their representatives have been assumed to be correct and complete. This report includes **GENERAL FINDINGS** and **CONCLUSIONS AND RECOMMENDATIONS**, which together with the remainder of this report are subject to the **NOTICE** at the end of the report. **This report was prepared for the sole use and reliance by the client as identified on the title page of this report. Use of this report by other entities is expressly forbidden unless permission is granted by the client and CE.**

The scope of work included:

- A walkover of the site.
- Review of client/owner supplied information including a title report.
- Review of building and grading permits on file with the City of West Hollywood Building Department.
- Review of underground storage tank files and industrial waste records maintained by the Los Angeles County Department of Public Works Environmental Programs Division.
- Review of historical USGS topographic maps and historical aerial photographs maintained by EDR Company.
- Research of historical Sanborn Fire Insurance Maps maintained by EDR Company.
- Contact with the California Environmental Protection Agency, Department of Toxic Substances Control to review their files.
- Contact with the California Environmental Protection Agency, Regional Water Quality Control Board to review their files.
- Contact with the Los Angeles County Health Department to review their files.

- Contact with the South Coast Air Quality Management District to review their files.

- Review of the DOGGR Well Finder Online Mapping Program, Oil Field Maps, and oil well records maintained by the State of California Division of Oil, Gas, and Geothermal Resources.

- Review of the City of Los Angeles - City Wide Methane Ordinance Map (A-20960).

- Review of Los Angeles County Landfill Maps.

- Review of the following lists and maps of suspect or known contaminated sites; a complete listing of these sources is contained within **APPENDIX IV**.

    - California Regional Water Quality Control Board, (RWQCB) - *Computer Case Listing of Reported Underground Tank Leaks*, covering Los Angeles County.

    - California Department of Health Services - *Hazardous Waste and Substance Sites - Cortese List and Contaminated Wells List, which includes the Bond Expenditure Plan* (BEP) sites.

    - California Environmental Protection Agency, Facility and Manifest Data, HAZNET.

    - Historical California Environmental Protection Agency, Department of Toxic Substances Control - *CalSites List*.

    - California Department of Health Services, *Hazardous Waste Information System* (HWIS) and Tanner Report.

    - California Integrated Waste Management Board, *Solid Waste Information System* - (SWIS) List.

    - State Water Resources Control Board, *Toxic Pits Clean-up Act (Toxic Pits).*

    - State Water Resources Control Board, *Hazardous Substance Storage Container Database* (UST, LUST, SLIC, and WDS).

    - U.S. Environmental Protection Agency - *National Priorities List* (NPL).

    - U.S. Environmental Protection Agency - *Comprehensive Environmental Response, Compensation, and Liability Information System* (CERCLIS).

    - U.S. Environmental Protection Agency, *Toxic Release Inventory System* (TRIS).

- U.S. Environmental Protection Agency, *Resource Conservation and Recovery Information, System Treatment, Storage and Disposal Facilities,* (RCRA-TSDF).

- U.S. Environmental Protection Agency, *Resource Conservation and Recovery Information System, Large Quantity Generators,* (RCRA-LQG).

- U.S. Environmental Protection Agency, Resource *Conservation and Recovery Information System, Small Quantity Generators,* (RCRA-SQG).

- U.S. Environmental Protection Agency - *Superfund Amendment and Reauthorization Act, Title III,* (SARA Title III).

- U.S. Environmental Protection Agency, *Emergency Response Notification System* (ERNS).

- U.S. Environmental Protection Agency, *Facility Index System* (FINDS).

- U.S. Environmental Protection Agency, *Civil Enforcement Docket* (DOCKET).

- A review of government records databases of suspect or known contaminated sites and historical city directories research was performed by EDR Company. The results of the search are summarized in this report. The EDR reports are enclosed in **APPENDICES II** and **IV**.

- Preparation of this report.

3.0 SITE DESCRIPTION

3.1 LOCATION AND LEGAL DESCRIPTION

The subject property is located between Ogden Drive and Orange Grove Avenue on the north side of Santa Monica Blvd, in the City of West Hollywood, California; see **FIGURE 1 - VICINITY MAP**. The current street addresses for the property are 7811 Santa Monica Blvd and 1114 Orange Grove Ave. According to the Los Angeles County Tax Assessor's office, the Assessor's Parcel Numbers (APNs) for the subject property are 5530-002-067 and -019.

3.2 SITE RECONNAISSANCE

The site conditions were observed during a reconnaissance conducted by Mr. Samuel Buckley of California Environmental and Mr. Darren Embry on March 10, 2014. California Environmental completed an Environmental Field Reconnaissance Checklist during the site reconnaissance. An Environmental Field Interview and User Questionnaires were provided to the User. The Field/User Questionnaire was not returned. The Environmental Field Reconnaissance Checklist is included in **APPENDIX I**. The features described below are shown on the enclosed **FIGURE 2 - PLOT PLAN**. Photographs of the subject property are attached in the **ILLUSTRATIONS** section of this report.

3.2.1 Description of Property/Proposed Project

The subject property consists of one rectangular parcel and one irregular L-shaped parcel of land that encompass approximately 0.75 acres. The property is currently developed with one single-story gym structure. The interior is largely unfinished, consisting of large open workout spaces. The building is currently occupied by Brick Crossfit training gym. The remainder of the property is asphalt paved parking area for the gym. The Orange Grove parcel is a city-operated parking lot. Access to the property is via Santa Monica Blvd to the south and Orange Grove Ave to the west.

3.2.2 Adjacent Properties

The subject property is bordered to the north by a pre-school with residential development beyond; to the east by Executive Car Leasing (car rental agency); to the south by Santa Monica Blvd with commercial properties beyond including more car leasing offices; and to the west by Euro Design AutoCrafts, Inc, a body/collision auto repair shop and automobile painting facility.

3.2.3 Topography and Drainage

The subject property has a gentle slope to the south. The topographic elevation of the subject property is approximately 290 feet amsl. Drainage from the site is by sheetflow towards the adjacent city streets. No evidence of surface drains, catch basins, sumps or standing water was observed on the subject property at the time of the site reconnaissance.

3.2.4 Past Uses of the Property

No evidence of the past use, treatment, storage, disposal or generation of hazardous substances was observed on the subject property at the time of the site reconnaissance.

3.2.5 Use of Hazardous Substances

No evidence of hazardous substance use was observed on the subject property at the time of the site reconnaissance.

3.2.6 Storage Tanks

No evidence of existing aboveground or underground storage tanks, clarifiers, sumps, or grease interceptors was observed on the subject property at the time of the site reconnaissance.

3.2.7 Containers of Hazardous or Unidentified Substances

Several cans of household paint were observed in the parking lot of the subject property. No significant evidence of containers of hazardous or unidentified substances was observed on the subject property at the time of the site reconnaissance.

3.2.8 Solid Waste Disposal

One trash bin was observed. No evidence of spills and/or staining was observed on the pavement beneath the bin. Several large tires presumed to be utilized as workout equipment were observed in the parking area. No other evidence of onsite disposal or landfill of solid waste material was observed on the subject property at the time of the site reconnaissance.

3.2.9 Poly-Chlorinated Biphenyl's (PCBs)

No evidence of PCB containing transformers or equipment was observed on the subject property at the time of the site reconnaissance. Fluorescent light fixtures were observed in the subject building. Fluorescent light fixtures manufactured prior to 1977 (and fluorescent light fixtures without a date of manufacture) may have ballasts capacitors that contain PCBs, which is recognized by the EPA as a suspect carcinogen. Used fluorescent lamp tubes are considered to be hazardous mercury-bearing waste requiring proper disposal in accordance with local, state, and federal requirements. The onsite ballasts were not inspected during the site reconnaissance. Due to the date of construction of the subject building, it is considered likely that the onsite ballasts contain PCB concentrations greater than the federal action limit of 50 parts per million (ppm). It is recommended that the fluorescent light fixtures be inspected for PCB content labels prior to disposal.

3.2.10 Heating/Cooling Equipment

Heating and cooling equipment was not observed at the time of the site reconnaissance.

3.2.11 Asbestos Containing Building Materials (ACM)

Sampling of suspect asbestos containing material (ACM) was not included in the scope of work for this study. Due to the age of construction of the subject building it is recommended that an asbestos survey be conducted by a certified asbestos consultant prior to renovation or demolition of the subject building.

3.2.12 Wastewater Disposal Systems

Wastewater treatment or disposal systems were not observed on the subject property at the time of the site reconnaissance No evidence of wastewater treatment or disposal systems was observed on the subject property at the time of the site reconnaissance. It is not uncommon for early development properties to have onsite sewerage disposal systems such as seepage pits and/or cesspools.

3.2.13 Radon

Radon hazard assessment was not included in the scope of this study. However, the EDR research report indicates the levels of radon at 68 sites located within the 90046 zip code in Los Angeles County were below four picoCurie per Liter (pCi/L), the Federal Action level.

3.2.14 Lead

Sampling of suspect lead in paint was not included in the scope of work for this project. Lead content in paint was significantly reduced in 1977. Due to the date of construction of the subject building, it is possible that lead based paint was utilized onsite. The paint coating of the structures were in good condition at the time of the site reconnaissance.

3.2.15 Wells

No evidence of dry wells, irrigation wells, injection wells, abandoned wells, monitoring wells or other wells was observed on the subject property at the time of the site reconnaissance.

3.2.16 Odor

No evidence of strong, pungent or noxious odors was noted on the subject property at the time of the site reconnaissance.

3.2.17 Stressed Vegetation

No evidence of stressed vegetation was observed on the subject property at the time of the site reconnaissance.

3.2.18 Staining or Residue

No evidence of staining or residue was observed on the subject property at the time of the site reconnaissance.

3.2.19 Pits, Ponds, or Lagoons

No evidence of pits, ponds, and/or lagoons was observed on the subject property at the time of the site reconnaissance.

3.2.20 Potable Water Supply

The City of Los Angeles Department of Water and Power supply water to the subject property.

3.2.21 Sewage Disposal System

The subject property is connected to the public sewage disposal system.

3.2.22 Other Conditions of Concern

No other conditions of environmental concern regarding potential sources for soil and groundwater contamination were observed on the subject property at the time of the site reconnaissance.

3.3 SITE DRIVE-BY

A drive-by of the area within one-quarter mile of the property was conducted to help identify nearby sites that possibly use, store or generate hazardous materials. The area surrounding the subject property consists of residential and commercial properties. An automobile painting and repair shop is located adjacent to the subject property. No service stations are located on the properties adjacent to the subject property. A list of selected environmental risk sites identified within a one-quarter mile radius of the subject property is included in the **STANDARD ENVIRONMENTAL RECORDS SOURCES** section of this report.

4.0 PREVIOUS WORK

No previous environmental reports were provided for the subject property.

5.0 GEOLOGY AND HYDROGEOLOGY

The subject property is located near the southern margin of the Transverse Ranges Geomorphic Province where the Santa Monica Mountains abut the Los Angeles Coastal Plain. The property is underlain by recent and older alluvial fan deposits shed from the adjacent Santa Monica Mountains. The site is within the Hollywood Groundwater Basin. A prominent structural feature in the area is the Santa Monica/Hollywood (SMHF) Fault which is the bounding fault (located approximately one mile to the north) along the southern edge of the Santa Monica Mountains. The alluvial deposits are underlain by Pliocene through Miocene sedimentary rocks.

The subject property is located within the central portion of the Hollywood Groundwater Basin. The site is underlain by sandy silts and clays of the Bellflower aquiclude which extends to a depth of approximately 85 feet below ground surface in the vicinity of the site. Groundwater occurs in the Exposition aquifer, which extends from the bottom of the Bellflower aquiclude to depths of approximately 145 feet below ground surface. Perched or semi-perched groundwater may occur within the aquiclude. The regional direction of groundwater flow is towards the south.

A nearby impacted site is the World Oil #65 site located approximately 1,750 feet to the west of the subject property (8020 Santa Monica Blvd). The site had a release of gasoline that was evaluated and remediated under the oversight of the LARWQCB. The site received case closure in 2005. As part of their evaluation and monitoring, groundwater monitoring wells were installed on the property in 2001. Depth to groundwater in the monitoring wells was found to be between 62-76 feet bgs. The groundwater flow direction was south-southwest.

The Los Angeles County Department of Public Works Hydrological Records Division maintains well information for the County of Los Angeles. The nearest well to the subject property is well no. 2642P located approximately 0.75 miles south of the property near the intersection of Genesee Ave and Rosewood Ave. The latest measurement was taken on 10/21/2009, and showed the groundwater elevation to be 12.2 feet bgs.

6.0 SITE UTILIZATION HISTORY

6.1 HISTORICAL CITY DIRECTORIES

EDR Company was contacted to research historical city directories for the subject property and adjacent sites. The city directories were reviewed at approximately five year intervals spanning from 1920-2004. A summary of city directories reviewed for the subject property is included in **TABLE I**. The EDR City Directory is attached in **APPENDIX II**.

TABLE I
Historical City Directories

Year		Source
1114 N Orange Grove Ave		
2000	ILLOULIAN Jerry	Haines & Company
1995	TAYLOR Carl A	Pacific Bell
1958	Landers Jim Natl Neon Products; Natl Neon Products	Pacific Telephone
1942	Konantz Orin F phys	Los Angeles Directory Co.
1937	Baggett Valley F Elfie bottler	Los Angele Directory Co.
1933	SULLIVAN Fence Construction Co J X Christenson mgr	Los Angeles Directory Co.
1929	SULLIVAN Elmer B Nell fence mfr	Los Angeles Directory Co.
7811 Santa Monica Blvd		
2008	Century Communications NE	Cole Information Services
2000	Century Cmnctns Lobby 310 5 SO 7300	Haines & Company
1991	Century Southwest Cable Television; Customer Service Department West Hollywood & Beverly Hills	Pacific Bell
1990	Century Cable Television Customer Service	Pacific Bell
1924	KING Wm real estate	Los Angeles Directory Co.
1118 N Orange Grove Ave (historical)		
1962-1990	National Neon Products	Pacific Bell, Pacific Telephone
1958	Coast Products Co	Pacific Telephone
1942	Drvfoos Kenneth soap mfr	Los Angeles Directory Co.
1929	HAYS Howard H Crescent Mach & Welding Wks; Crescent Machine & Welding Works D M and H H Hays H K Tribe Welding and Brazing Auto Repairing General Machine Body and Fender Work	Los Angeles Directory Co.
7819 Santa Monica Blvd (historical)		
2000	XXXX	Haines & Company
1985	Sunset Electric; Wedeen Wally Sunset Electric	Pacific Bell
1981	Gas Air Conditioning Co.; Ward's Air Conditioning and Heating; Ward's Sheet Metal; Wedeen Wally Sunset Electric	Pacific Telephone
1976	Gas Air Conditioning Co; Lift Inc; Ward's Air Conditioning and Heating; Ward's Sheet Metal	Pacific Telephone
1971	Gas Air Conditioning Co; Ward's Air Conditioning and Heating; Ward's Sheet Metal	Pacific Telephone
1967	Brewers Carpet Cleaning; Kings Cleaners Hollywood Cleaners; Betts Don custom finishes	Pacific Telephone

TABLE I
Historical City Directories (continued)

1962	Brewers Carpet Cleaning; Hollywood City Dye Works; Kings Hollywood Cleaners	Pacific Telephone
1958	Hollywood City Dye Works; MAAS LEO CO	Pacific Telephone
1951	Nathan cleaning; Hollywood City Dye Works	Pacific Telephone & Telegraph Co.
1933	GAZIN Nathan Yatta cleaner	Los Angeles Directory Co.
1929	Gazin Nathan Yetta cleaner	Los Angeles Directory Co.
1924	THOMPSON & Toney E J Thompson J R Toney real est	Los Angeles Directory Co.

6.2 BUILDING PERMIT RESEARCH

The City of West Hollywood Department of Building and Safety was visited by our personnel for the purpose of researching building permits and Certificates of Occupancies for the property. The file for the 1114 Orange Grove parcel contained a building permit application from 1993 for a mixed-use condominium and retail structure. It also contained a demolition permit from 2004 for a commercial building. The file for the 7811 Santa Monica Blvd property contained permits for commercial improvements from 1989, the permit for the construction of a medical office in 2010, and a tenant improvement permit from 2013 to convert the building from office space to a fitness studio.

6.3 UNDERGROUND STORAGE TANK PERMIT RESEARCH

The Los Angeles County Department of Public Works Environmental Programs Division was contacted to obtain files containing underground storage tank (UST) records and industrial waste files for the subject property. A response letter indicates that no files are maintained for the subject property. The inquiry and response letters are attached in **APPENDIX III**.

6.4 STATE REGULATORY AGENCY FILE REVIEW

Inquiry letters were sent to the State of California Department of Toxic Substances Control (DTSC) and the California Regional Water Quality Control Board – Los Angeles Region (RWQCB). Response letters from RWQCB and DTSC indicates that there were no records maintained for the subject property address. The agency inquiries and response letters are included in **APPENDIX III**.

CalEPA DTSC and RWQCB online databases were also reviewed. The DTSC Envirostor lists Federal Superfund, State Response, Voluntary Clean-ups, School Clean-ups and Investigations, Military Evaluations and Geotracker LUFT/SLIC databases. The subject property is not listed on the databases researched for this report. There are six listed facilities identified within a 2,000-foot radius of the subject property. A review of nearby environmental concern sites can be found in the **STANDARD ENVIRONMENTAL RECORDS** section of this report.

6.5 LACHD AND SCAQMD FILE REVIEW

An inquiry letter was sent to the Los Angeles County Health Department (LACHD) for any information they may have regarding soil, water or air contamination at the subject property. A file was reviewed for the subject property. The file outlined the business practices conducted at the subject property associated with the formerly present National Neon Production facility. Part of their production process included sheet metal work and spray paint booths. The sheet metal produced no hazardous waste. The spray painting produced paint thinner and waste paint that was stored in containers and hauled by an authorized transporter while the sludge was disposed of via trash service.

A review of the SCAQMD Facility Information Detail (FIND) database indicates that no records are maintained for the subject property addresses. The agency inquiry and response letters are included in **APPENDIX III**.

6.6 HISTORICAL AERIAL PHOTOGRAPH RESEARCH

Historical aerial photographs were reviewed as part of this study. The photographs are part of the aerial photograph collections maintained by the EDR Company. Ten photographs were reviewed for the subject property. The photographs are summarized below in **TABLE II**. The aerial photographs are attached in **APPENDIX II** of this report.

TABLE II
Historical Aerial Photographs

Date	Source	Description
1928	Fairchild	The subject property is developed with approximately five structures. The property is in an area of dense urban development. A gasoline/oil service station is present on the adjacent western parcel.
1938	Laval	The subject property appears to be in the same development configuration as the previous photo. The adjacent service station remains present. The surrounding area remains populated with primarily residential development except for the commercial structures along Santa Monica Blvd.
1947	Fairchild	The subject property and surrounding area appear similar to the previous photo.
1956	Fairchild	The subject property and surrounding area appear similar to the previous photo. The adjacent service station remains present.
1965	Fairchild	The subject property and surrounding area appear similar to the previous photo. The formerly adjacent service station is no longer present.
1976	Teledyne	The subject property remains developed with approximately five structures. A large shopping center is located on the other side of Orange Grove Ave from the subject property.
1989	USGS	The subject property and surrounding area appear similar to the previous photo.
1994	USGS	The subject property and surrounding area appear similar to the previous photo.
2002	USGS	The subject property appears developed with three structures. The surrounding area appears developed with commercial/residential structures.
2005	EDR	The subject property appears developed with one structure and the Orange Grove parcel is a parking lot (current configuration).

6.7 HISTORICAL FIRE INSURANCE MAPS

The EDR Company was contacted to review historical fire insurance maps for the subject property. Maps covering the subject property for nine time periods were found. The map descriptions are summarized below in **TABLE III.** Copies of the fire insurance maps are attached in the **ILLUSTRATIONS** section of this report.

TABLE III
Historical Fire Insurance Maps

Date	Description
1919	The subject property is developed with four structures associated with a cleaning & dyeing facility. The surrounding area is mainly undeveloped.
1950	The subject property is developed with five/six structures. The SM Blvd parcel is occupied by a pressing and cleaning/dyeing facility. A store, offices, and a neon sign manufacturing facility with a spray-painting area occupy the Orange Grove parcel. The adjacent western parcel (corner of SM Blvd and Orange Grove) contains an auto repair and spray painting facility as well as a gasoline/oil service station. The areas north and south of Santa Monica Blvd are developed with residential structures.
1955	The subject property is developed with six structures. A soap manufacturing facility, offices, and a neon sign manufacturing facility with a spray-painting area occupy the Orange Grove parcel. A pressing facility and a cleaning/dyeing facility occupy the Santa Monica Blvd parcels. The adjacent western parcel remains developed with an auto repair and spray painting facility as well as a gasoline/oil service station.
1960	The soap manufacturing facility on the Orange Grove parcel is replaced with a detergent packaging facility. The remained of the property remains similar to the previous map. The adjacent gasoline/oil station remains present.
1961	The subject property appears similar to the previous map. The adjacent parcel no longer contains a gasoline/oil service station.
1962	The subject property and surrounding area appear similar to the previous map.
1966	The subject property and surrounding area appear similar to the previous map.
1969	The subject property and surrounding area appear similar to the previous map.
1970	The subject property and surrounding area appear similar to the previous map.

6.8 HISTORICAL TOPOGRAPHIC MAP RESEARCH

Historical USGS topographic maps were provided by EDR Company and from online database sources. Maps covering the subject property for eight time periods were found. The map descriptions are summarized below in **TABLE IV.** The topographic maps are attached in **APPENDIX II** of this report.

TABLE IV
Historical Topographic Maps

Date	Quadrangle	Description
1900	Los Angeles	The subject property is located to the west of the City of Hollywood at the base of the Santa Monica Mountains. The Cahuenga Pass is located to the northeast of the subject property.
1901	Santa Monica	The subject property is located northwest of the city of Los Angeles. Santa Monica can be seen to the southwest of the subject property on the coast of the Pacific Ocean. Limited development appears in the subject property vicinity. Pasadena is located to the east of the subject property.
1902	Hollywood	The subject property and surrounding area appear similar to the 1900 map.
1926	Hollywood	The subject property appears in an area of dense development on the north side of Santa Monica Blvd. The La Brea oil fields are located to the south of the subject property. The topographic elevation of the subject property is approximately 290 ft. amsl.
1966	Hollywood	The subject property appears in an area of urban development. The La Brea oil field has been replaced by urban development.
1972	Hollywood	The subject property and surrounding area appear similar to previous map.
1981	Hollywood	The subject property and surrounding area appear similar to previous map.
1994	Hollywood	The subject property and surrounding area appear similar to previous map.

7.0 NEARBY CONTAMINATED SITES

7.1 LANDFILLS

The Major Waste System maps for Los Angeles County, the Solid Waste Information Systems (SWIS), and the Waste Management Unit Database (WMUD) were reviewed to identify landfills and transfer stations located near the property.

Map no. 144-157 and the EDR database report indicate that there are no landfills or transfer stations located within a 2,000-foot radius of the subject property. No active hazardous waste landfills are located within Los Angeles County.

7.2 OIL FIELD MAPS/METHANE HAZARD ZONES

Oil field maps published by the State of California Division of Oil, Gas and Geothermal Resources (DOGGR) and online mapping systems (DOGGR Well Finder) were researched to determine if oil production occurred on or near the subject property. Wildcat map no. 1-5 indicates that there are no oil wells or oil field located within a 2,000-foot radius of the property. The site is not located within a recognized Methane Hazard Zone.

7.3 STANDARD ENVIRONMENTAL RECORD SOURCES

In addition to the above records, agency database lists were reviewed for known or suspected contaminated sites and for sites which store, generate or use hazardous materials near the subject property. The property is listed on the EMI and EDR US Hist Cleaners databases. Fifty-eight environmental sites, listed on the EDR Us Hist Auto Station, EDR US Hist Cleaners, EMI, DRYCLEANERS, HIST CORTESE, SWEEPS UST, HIST UST, CA FID UST, UST, LUST, and RCRA-SQG databases, are located within a one-quarter mile radius of the subject property. The nearest listed contaminated site to the subject property is the LA County Fire Department station #8 located approximately 1,000 feet to the east. The station is a former leaky tank site that received case closure in October 2003. It is considered unlikely that the soil or groundwater beneath the subject site are impacted by the release identified on the government environmental databases. Selected environmental risk sites found to exist within a 1,500 ft. radius of the property are listed in **TABLE V**. The EDR Radius Map with GeoCheck is attached in **APPENDIX IV**.

TABLE V
Standard Environmental Record Sources

Name	Address	Distance from Subject Property	Source(s)
Natl Neo Prod.	1114 N Orange Grove Ave	**Subject Property**	EMI
Gazin Nathan	7819 Santa Monica Blvd	**Subject Property**	EDR US Hist Cleaners
Rowe J A	7827 Santa Monica Blvd.	Adjacent West	EDR US Hist Auto Station
Hunt N H	7786 Santa Monica Blvd	125 ft. SE	EDR US Hist Auto Station
Rowe J A	7853 Santa Monica Blvd	170 ft. W	EDR US Hist Auto Station
Coats W J Machine Works	1062 N Orange Grove Ave	220 ft. S	EDR US Hist Auto Station
Soll Abe	7775 Santa Monica Blvd	235 ft. E	EDR US Hist Cleaners
Reveles W A	7855 Santa Monica Blvd	240 ft. SW	EDR US Hist Cleaners
Fischer Milton	7854 Santa Monica Blvd	265 ft. SW	EDR US Hist Cleaners
Stone Harry	7760 Santa Monica Blvd	275 ft. SE	EDR US Hist Cleaners
San Fair Cleaners	7877 Santa Monica Blvd	280 ft. W	RCRA-SQG, FINDS, DRYCLEANERS, HAZNET, EMI
Film X One Hour	7869 Santa Monica Blvd	300 ft. W	RCRA-SQG, FINDS
Sam Mary Mrs	7764 Santa Monica Blvd	315 ft. SE	EDR US Hist Cleaners
Best Yet Cleaners	7870 Santa Monica Blvd	375 ft. W	EDR US Hist Cleaners
Ordway G K	1120 Fairfax Ave	390 ft. W	EDR US Hist Auto Station
Sibley A E	1130 Fairfax Ave	400 ft. W	EDR US Hist Auto Station
Mini Cleen Dry Cleaners	7755 Santa Monica Blvd	400 ft. E	EDR US Hist Cleaners, RCRA-SQG, FINDS, DRYCLEANERS
Scheroeder John	7751 Santa Monica Blvd	410 ft. E	EDR US Hist Auto Station
Knoblock J A	1115 Fairfax Ave	420 ft. W	EDR US Hist Cleaners
Keefer C P	1060 Fairfax Ave	450 ft. SW	EDR US Hist Auto Station
Aikins Saml	1201 Fairfax Ave	460 ft. W	EDR US Hist Auto Station
Currie Geo	7735/38 Santa Monica Blvd	560 ft. E	EDR US Hist Cleaners
Chevron USA SS 9621	7909 Santa Monica Blvd	660 ft. W	SWEEPS UST, HIST UST
Pesion Jacob	7920 Santa Monica Blvd	680 ft. W	EDR US Hist Cleaners
USA Printing	7925 Santa Monica Blvd	685 ft. W	RCRA-SQG, HAZNET
Harrison Harrison	7720 Santa Monica Blvd	690 ft. E	EDR US Hist Auto Station
LA Radiator & Automotive	1022 Fairfax Ave	700 ft. SW	RCRA-SQG, FINDS, LOS ANGELES CO. HMS, HAZNET
LA Co Fire Station #8	7643 Santa Monica Blvd	950 ft. E	LUST, LOS ANGELES CO. HMS, SWEEPS UST, LUST, HIST UST, UST
Unocal Corp SS 7261	7960 Santa Monica Blvd	1,100 ft. W	CA FID UST, SWEEPS UST, LUST, CHMIRS, UST, HIST UST, HIST CORTESE
Classic Cleaners & Laundry	7611 Santa Monica Blvd	1,130 ft. E	RCRA-SQG, FINDS, HAZNET, DRYCLEANERS, EMI
Laurel Pet Hospital	7970 Santa Monica Blvd	1,230 ft. W	RCRA-SQG, FINDS

Note: A search of public information databases may omit some nearby contaminated sites due to missing or inaccurate information in the public record. Listings from the EDR US Hist Auto Station/Cleaners databases over 500 ft. from the subject property were not included in this table.

7.4 POTENTIAL VAPOR ENCROACHMENT CONDITION (p-VEC)

The State of California has adopted Indoor Air Quality Guidelines (CHHSL's) issued by CALEPA in 2005. Potential sources for indoor air contamination include degassing of solvents and other compounds from contaminated soil and contaminated groundwater. A neon sign manufacturing facility was present at the subject property from 1958-1990, a cleaning/dyeing facility was present from 1919-1970, and a clothes cleaning/pressing facility was also present from 1929-1958. The past use of solvents associated with these facilities on the subject property suggests the potential of a vapor encroachment condition. It is recommended to evaluate this p-VEC through subsurface assessment consisting of soil gas testing.

8.0 GENERAL FINDINGS

During the research phase of this study, the following information was obtained:

- Historical topographic map research indicates the subject property was in an area of dense development beginning in 1926.

- The elevation of the subject property ranges is approximately 290 feet above mean sea level.

- Topographic contour lines in the vicinity of the subject and adjacent properties indicate a gentle slope toward the south.

- Sanborn Fire Insurance Map research indicates the subject property was initially developed with a cleaning and dyeing facility in 1919.

- Historical aerial photograph research indicates that the subject property was developed with five structures in 1928.

- Building permit records showed the oldest permit on file to be a commercial renovation permit for office spaces in 1989.

- Historical city directories indicate that a variety of commercial/light industrial tenants have occupied the subject property space including National Neon Products (sign manufacturing) Crescent Machine Works, Hollywood City Dye Works, and Kings Hollywood Cleaners.

- No underground storage tank records or industrial waste files are maintained at the Los Angeles County Department of Public Works Environmental Programs Division.

- No records are maintained at DTSC for the subject property.

- No records are maintained at RWQCB for the subject property.

- No records are maintained at SCAQMD for the subject property.

- A file was reviewed at LACHD for the subject property. The file outlined the business practices conducted at the subject property associated with the formerly present National Neon Production facility. Part of their production process included sheet metal work and spray paint booths. The sheet metal produced no hazardous waste. The spray painting produced paint thinner and waste paint that was stored in containers and hauled by an authorized transporter while the sludge was disposed of via trash service.

- No landfills or transfer stations are located within a 2,000-foot radius of the subject property.

- No oil wells or oil fields are located within a 2,000-foot radius of the subject property.

- The subject property is not located within a recognized methane hazard zone.

- The subject property is identified on the EMI and EDR US Historical Cleaners databases.

- The nearest listed contaminated site to the subject property is the LA County Fire Department station #8 located approximately 1,000 feet to the east. The station is a former leaky tank site that received case closure in October 2003. It is considered unlikely the subject property has been impacted by this offsite cross-gradient source.

- The depth to groundwater beneath the subject property is estimated at 50-75 ft bgs.

- A potential vapor encroachment condition (p-VEC) was found associated with the subject property.

- The regional direction of groundwater flow is towards the south.

During the site reconnaissance, the following observations were made:

- The subject property consists of one irregular shaped parcel and one rectangular parcel that encompass approximately 0.75 acres.

- The property is currently developed with one single-story office/gym structure. The Orange Grove Ave parcel is developed with a city-operated parking lot.

- The subject property is nearly level. Drainage from the site is by sheetflow towards the adjacent city streets.

- No evidence of surface drains, catch basins, sumps or standing water was observed on the subject property.

- No evidence of the past use, treatment, storage, disposal or generation of hazardous substances was observed on the subject property.

- No evidence of hazardous substance use was observed on the subject property.

- No evidence of existing aboveground or underground storage tanks, clarifiers, sumps, or grease interceptors was observed on the subject property.

- No evidence of large containers of hazardous or unidentified substances was observed on the subject property.

- No evidence of onsite disposal or landfill of solid waste material was observed on the subject property.

- No evidence of PCB containing transformers or equipment was observed on the subject property.

- Heating and cooling equipment was not observed at the time of the site reconnaissance.

- No evidence of wastewater treatment or disposal systems was observed on the subject property.

- No evidence of dry wells, irrigation wells, injection wells, abandoned wells, monitoring wells or other wells was observed on the subject property.

- No evidence of strong, pungent or noxious odors was noted on the subject property.

- No evidence of stressed vegetation was observed on the subject property.

- No evidence of staining or residue was observed on the subject property.

- No evidence of pits, ponds, and/or lagoons was observed on the subject property.

- The subject property is connected to the public sewage disposal system.

- No other conditions of environmental concern regarding potential sources for soil and groundwater contamination were observed on the subject property.

- The area surrounding the subject property consists of commercial properties.

9.0 CONCLUSIONS AND RECOMMENDATIONS

Historical site utilization research indicates that the subject property was initially developed with a cleaning and dyeing facility from 1919-1970 (Hollywood City Dye Works, Kings Hollywood Cleaners). In 1950, there were approximately six structures onsite including store/office spaces and a neon sign manufacturing facility with a spray painting booth attached (National Neon Products). In 1955 a soap manufacturing facility was also present. Up to 1970 the subject property remained developed with the neon sign manufacturing facility, cleaning/dyeing facility, and soap manufacturing facility. National Neon Production vacated the subject property in 1989/90. From 1990 to present the subject property has been utilized as commercial office space and parking areas. There is currently one structure onsite that is utilized as a gym/workout space.

No evidence of use, storage, disposal or generation of hazardous substances was observed onsite. The subject property is identified on the EMI and EDR US Historical Dry Cleaners databases. There are no underground storage tank files or industrial records maintained at the Los Angeles County Department of Public Works Environmental Programs Division.

The nearest listed contaminated site to the subject property is the LA County Fire Department station #8 located approximately 1,000 feet to the east. The station is a former leaky tank site that received case closure in October 2003. It is considered unlikely the subject property has been impacted by this offsite cross-gradient source.

A data failure was encountered in the preparation of this report. The Part B Owner and Part C User questionnaires were not returned. Review of a preliminary title report revealed no evidence of environmental liens or environmental activity use limitation (AULs) associated with the subject property.

California Environmental has prepared an Environmental Site Assessment - Phase I in conformance with the scope and limitations of ASTM 1527-13 for the property located at 7811 Santa Monica Blvd & 1114 Orange Grove Ave West Hollywood, California 90046. **This assessment has revealed evidence of recognized environmental conditions in connection with the subject property.** The former presence of a neon sign manufacturing facility, clothes cleaning/pressing facility and a cleaning/dyeing

facility are considered RECs in connection with the subject property. These facilities historically utilized solvents. Mercury use is also a potential issue in connection with the neon sign manufacturing facility. It is recommended that these RECs be evaluated through subsurface assessment consisting of soil and soil gas sampling and analysis.

Potential Vapor Encroachment Condition (p-VEC)

A recognized environmental condition was identified in connection with the property. A neon sign manufacturing facility was present at the subject property from 1958-1990, a cleaning/dyeing facility was present from 1919-1970, and a clothes cleaning/pressing facility was also present from 1929-1958. The State of California has adopted Indoor Air Quality Guidelines issued by CalEPA in 2005. One of the potential sources for indoor air contamination is degassing of solvents and other compounds from underlying contaminated soil/groundwater. Therefore, subsurface assessment activities are recommended for the subject property to determine if the subsurface has been impacted by the historical onsite use of solvents.

This report is subject to the following **NOTICE**:

10.0 NOTICE

All properties are subject to some element of environmental risk and the risk cannot be eliminated. Industrial and commercial properties developed prior to modern environmental laws are especially risk prone to environmental hazards which include, but are not limited to, wastes which may be toxic, ignitable, corrosive or reactive. The potential for these environmental hazards to impact the use of the property can be reduced by the identification and mitigation of the hazards prior to development or redevelopment of the property. Due to the difficulty in locating underground wastes, in some cases it is not always possible to ascertain that hazardous wastes are present on the property prior to development.


A Phase I environmental site assessment does not utilize subsurface exploration to check for the presence of hazardous wastes on the property. The experience of the assessor, along with the research of available reports, aerial photographs and land use records are used to evaluate the potential for hazardous wastes to occur on the site. Based on the information gained from the historical research, subsurface exploration may be recommended to check for the presence of hazardous wastes. Preexisting environmental problems such as the presence of hazardous wastes in the soil or groundwater, can be concealed by grading activities and site improvements. If such wastes are present these wastes cannot be observed.

The undersigned, Charles I. Buckley declares that, to the best of my professional knowledge and belief, I meet the definition of Environmental Professional as defined in Section 312.10 of 40 CFR 312 and I have the specific education, training, and experience necessary to exercise professional judgment to develop opinions and conclusions regarding conditions indicative of releases or threatened releases on, at, in, or to a property, sufficient to meet the objectives and performance factors in §312.20.

This report was prepared with the skill and competence as commonly used by environmental professionals in this area. No warranty, expressed or implied, of any kind is made or intended in connection with this report, or by the fact you are being furnished this report, or by any other oral or written statement.

Should you have any questions or desire any additional information, please contact the undersigned.

Respectfully Submitted,

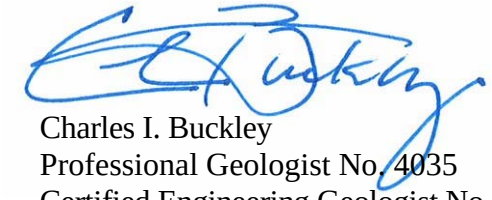

Charles I. Buckley
Professional Geologist No. 4035
Certified Engineering Geologist No. 1250
Certified Hydrogeologist No. 55



12.0 REFERENCES AND QUALIFICATIONS

1. ASTM International, Designation: E1527-13, *Standard Practice for Environmental Site Assessment: Phase I Environmental Site Assessment Process*, 2013.

2. ASTM International, Designation: E2600-10, *Standard Practice for Assessment of Vapor Encroachment into Structures on Property Involved in Real Estate Transactions*, 2010.

3. California Environmental Protection Agency (CalEPA), *California Human Health Screening Levels (CHHSLs) in Evaluation of Contaminated Properties*, January 2005, updated 2010.

4. City of Los Angeles Fire Department, *File Review*, March 2014.

5. Los Angeles County Department of Public Works Hydrological Records Division, *Well Information*, May 2014.

6. SCAQMD, *File Review*, March 2014.

7. LACHD, *File Review*, March 2014.

8. RWQCB, *File Review*, March 2014.

9. DTSC, *File Review*, March 2014.

10. EDR Aerial Photo Decade Package, *Inquiry No. 3025125.5*, March 2011.

11. EDR Historical Topographic Map Report, *Inquiry No. 3025125.4*, March 2011.

12. EDR-Radius Map with Geocheck, *Inquiry No. 3873906.2s*, March 2014.

13. EDR-City Directory, *Inquiry No. 3873906.5*, March 2014.

14. Certified Sanborn® Map Report, *Inquiry No. 3873906.3*, March 2014.

15. Major Waste Systems Maps, Los Angeles County, *Map No. 144-157*, June 1972.

16. State of California Division of Oil, Gas and Geothermal Resource, *Wildcat Map no. W1-5*, April 1988.

17. State of California Division of Oil, Gas and Geothermal Resource, *DOGGR Well Finder*.

18. U.S. Environmental Protection Agency (USEPA), *USEPA Region 9's Regional Screening Level (RSL)*, May 2012.

CHARLES I. BUCKLEY, JR.
30423 Canwood Street, Suite 208
Agoura Hills, California 91301
Bus. Tele: (818) 991-1542
Fax : (818) 991-1544
email - cbuckley@calenviro.com

EDUCATION:

- **Masters** Work in Hydrogeology
  California State University, Los Angeles, 1980-1988
- **Bachelor of Science**, Geology (Engineering Geology)
  University of California, Los Angeles, 1978

REGISTRATIONS AND APPOINTMENTS:

- State of California, Dept. of Conservation, Former Member, State Mining and Geology Board (Appointed by Gov. Pete Wilson and State Senate confirmed to 4 year term, 1997-2001)
- State of California, Certified Hydrogeologist, No. 55
- State of California, Registered Geologist No. 4035
- State of California, Certified Engineering Geologist No. 1250

PROFESSIONAL EXPERIENCE:

Jan 88-Present CALIFORNIA ENVIRONMENTAL
CEO - Principal Hydrogeologist

Founded California Environmental in January of 1988. Clients include Fortune 500 Corporations, County Government, Municipal Agencies, Financial Institutions, Land Developers, and Consultants. Principal Investigator for groundwater supply and groundwater contamination investigations. Project leader for groundwater remediation at a State of California Superfund Sites. Principal hydrogeologist for design and implementation of a groundwater monitoring network for an existing Sanitary Landfill. Lead investigator to delineate structure of a California Groundwater Basin; Pioneered use of a cost effective soil/gas vapor technique used to track groundwater plumes. Conducted over 2000 Phase I Environmental Investigations in California. These investigations included the use and interpretation of historic topographic maps, Sanborn Insurance Maps, aerial photography, and other historic data sources. Successfully completed remedial clean-up on 500+ sites in southern California; including impacts associated with fuels, PCBs, metals, asbestos and chlorinated solvents. Expert consultant for environmental impairment of soil and groundwater: Expert for the Port of Los Angeles, L.A. County Counsel, L.A. City Recreation and Parks and private attorneys.

PROFESSIONAL EXPERIENCE: (continued)

Mar 84-Dec 87 KOVACS-BYER AND ASSOCIATES
Manager Environmental Services Group

Spearheaded the development into the groundwater and environmental segments of consulting market. Ascended from project geologist status to manager of Environmental Services Group. Responsible for all aspects of project management including; organization and staffing, developing technical requirements needed to complete projects, client and agency liaison.

Provided technical leadership for groundwater testing including design and analysis of aquifer pump tests. Lead Geotechnical Investigator for remedial repair of complex landslide terrains. Prepared Seismic Analysis for critical facilities. Recommended specialized drainage systems for abatement of groundwater problems. Project Consultant for award winning projects on which severe geotechnical problems were overcome.

Mar 80-Mar 84 GEOTECHNICAL SERVICES GROUP; BUREAU OF ENGINEERING;
CITY OF LOS ANGELES
Assistant Engineering Geologist

Performed geologic mapping in hillside areas of the City of Los Angeles. Reviewed Geotechnical Reports submitted to the City of Los Angeles for private development. Directed landslide investigations. Prepared Expert Opinion documents regarding groundwater and geologic issues for the City Engineer and City Attorney. Conducted field monitoring of known landslides within the City of Los Angeles.

Aug 79-Mar 80 UNITED STATES GEOLOGICAL SURVEY
Field Assistant

Assisted in geological mapping for a uranium resource development project sponsored by the Department of Energy and the United States Geological Survey.

CONTINUING EDUCATION:

- "Advanced Data Analysis Techniques for Evaluating and Quantifying Natural Attenuation for Remediation of Contaminated Sites", NGWA Short Course, March 2007.
- "Technical Guidance for Indoor Air Vapor Intrusion", Severn Trent Laboratory, San Pedro, CA, 1/2005.
- "Low Cost Remediation Techniques", AGSE, San Francisco, CA 2002.
- "Remediation of MtBE", AGSE, Anaheim, CA 2002.
- "Assessment and Management of MtBE Impacted Sites", San Francisco, January 1999.
- "Workshop on MtBE Water Issues", Los Angeles, June 1997.
- "Management Action Programs Seminar", Newport Beach, November 1996.
- "ACWA - Groundwater Workshop", Monterey, June 1995.
- "SeSoil Modeling Workshop" GSC, San Francisco, CA, October 1994
- "Groundwater Monitoring and Remediation", Short Course AEG, October 1992
- "Microbial Processes in Biodegradation", AGSE, Albuquerque NM, February, 1991

CONTINUING EDUCATION: (continued)

- "Introduction to Groundwater Geochemistry", National Water Well Association, San Francisco, CA 1988
- "Fate and Transport of Contaminants in the Subsurface", United States Environmental Protection Agency, San Francisco, CA, December, 1987.
- "How to Monitor and Sample the Vadose Zone "National Water Well Association, San Diego, CA, 1988.
- "Treatment Technology for Contaminated Groundwater" UCLA Fall, 1986.
- "Groundwater Contamination Detection, Monitoring and Cleanup", UCLA, April, 1986.
- "Introduction to Groundwater Modeling", National Water Well Association, Fullerton, CA 1985.

ORAL PRESENTATIONS AND SEMINARS:

- "Overview of Environmental Regulations, State and Federal Laws" Guest Lecturer, University of Southern California, 1991.
- "Environmental Risks and Underground Tank Leaks, Commercial Property Inspection" California Real Estate Inspectors Association, Santa Monica, CA., May, 1988.
- "Modified Technique for Soil/Gas Surveys to Detect Groundwater Contamination". Association of Engineering Geologists, Southern California Section meeting. December, 1987.
- "Historic Aerial Photographic Evidence of Landslide Development, Potrero Canyon, CA." Association of Engineering Geologists Annual Meeting, San Francisco, CA., October, 1986.
- "Environmental Issues and Careers", Guest Lecturer, USC Department of Geology, Spring 1992.

PROFESSIONAL PAPERS:


- "Geology, Landslides and Slope Stabilization.
  Potrero Canyon Park, Pacific Palisades, CA."
  Association of Engineering Geologists Guidebook,
  June 20, 1987.
- "Red Rose Landslide Stabilization, 3358-3400
  Red Rose Drive, CA.
  with Hollingsworth, R.A.; Association of Engineering Geologists Guidebook.
  June 20, 1987.
- "Residential Development and Landsliding, Castellammare Mesa area, Los Angeles, CA."
  Association of Engineering Geologists Guidebook.
  June 2, 1984.

AFFILIATIONS:

Association of Engineering Geologists.
Association of Groundwater Scientists and Engineers.
California Groundwater Association.

ILLUSTRATIONS

Site Photographs - Plates 1-2
Figure 1 - Vicinity Map
Figure 2 - Plot Plan

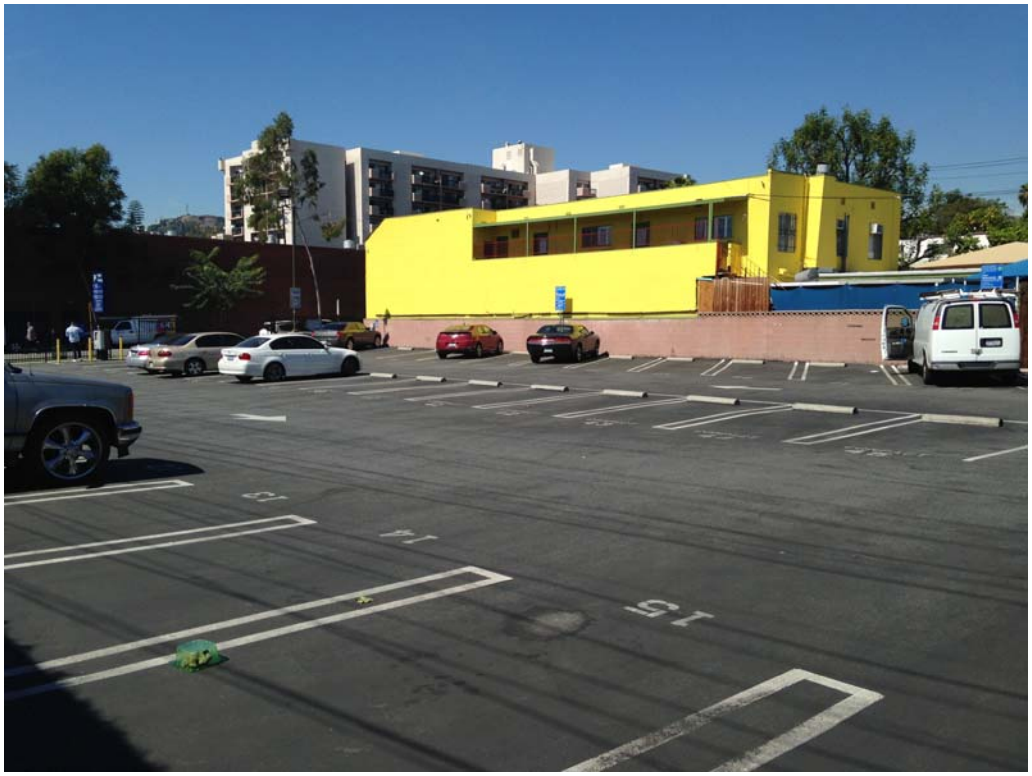

View of the subject property City-operated parking lot
1114 Orange Grove Ave, West Hollywood



View of the side (east) entrance to the subject property building
7811 Santa Monica Blvd, West Hollywood

PLATE 1




View of the front (south) side of the subject property building
7811 Santa Monica Blvd, West Hollywood



View of the parking area and east side of subject property building
7811 Santa Monica Blvd, West Hollywood

PLATE 2

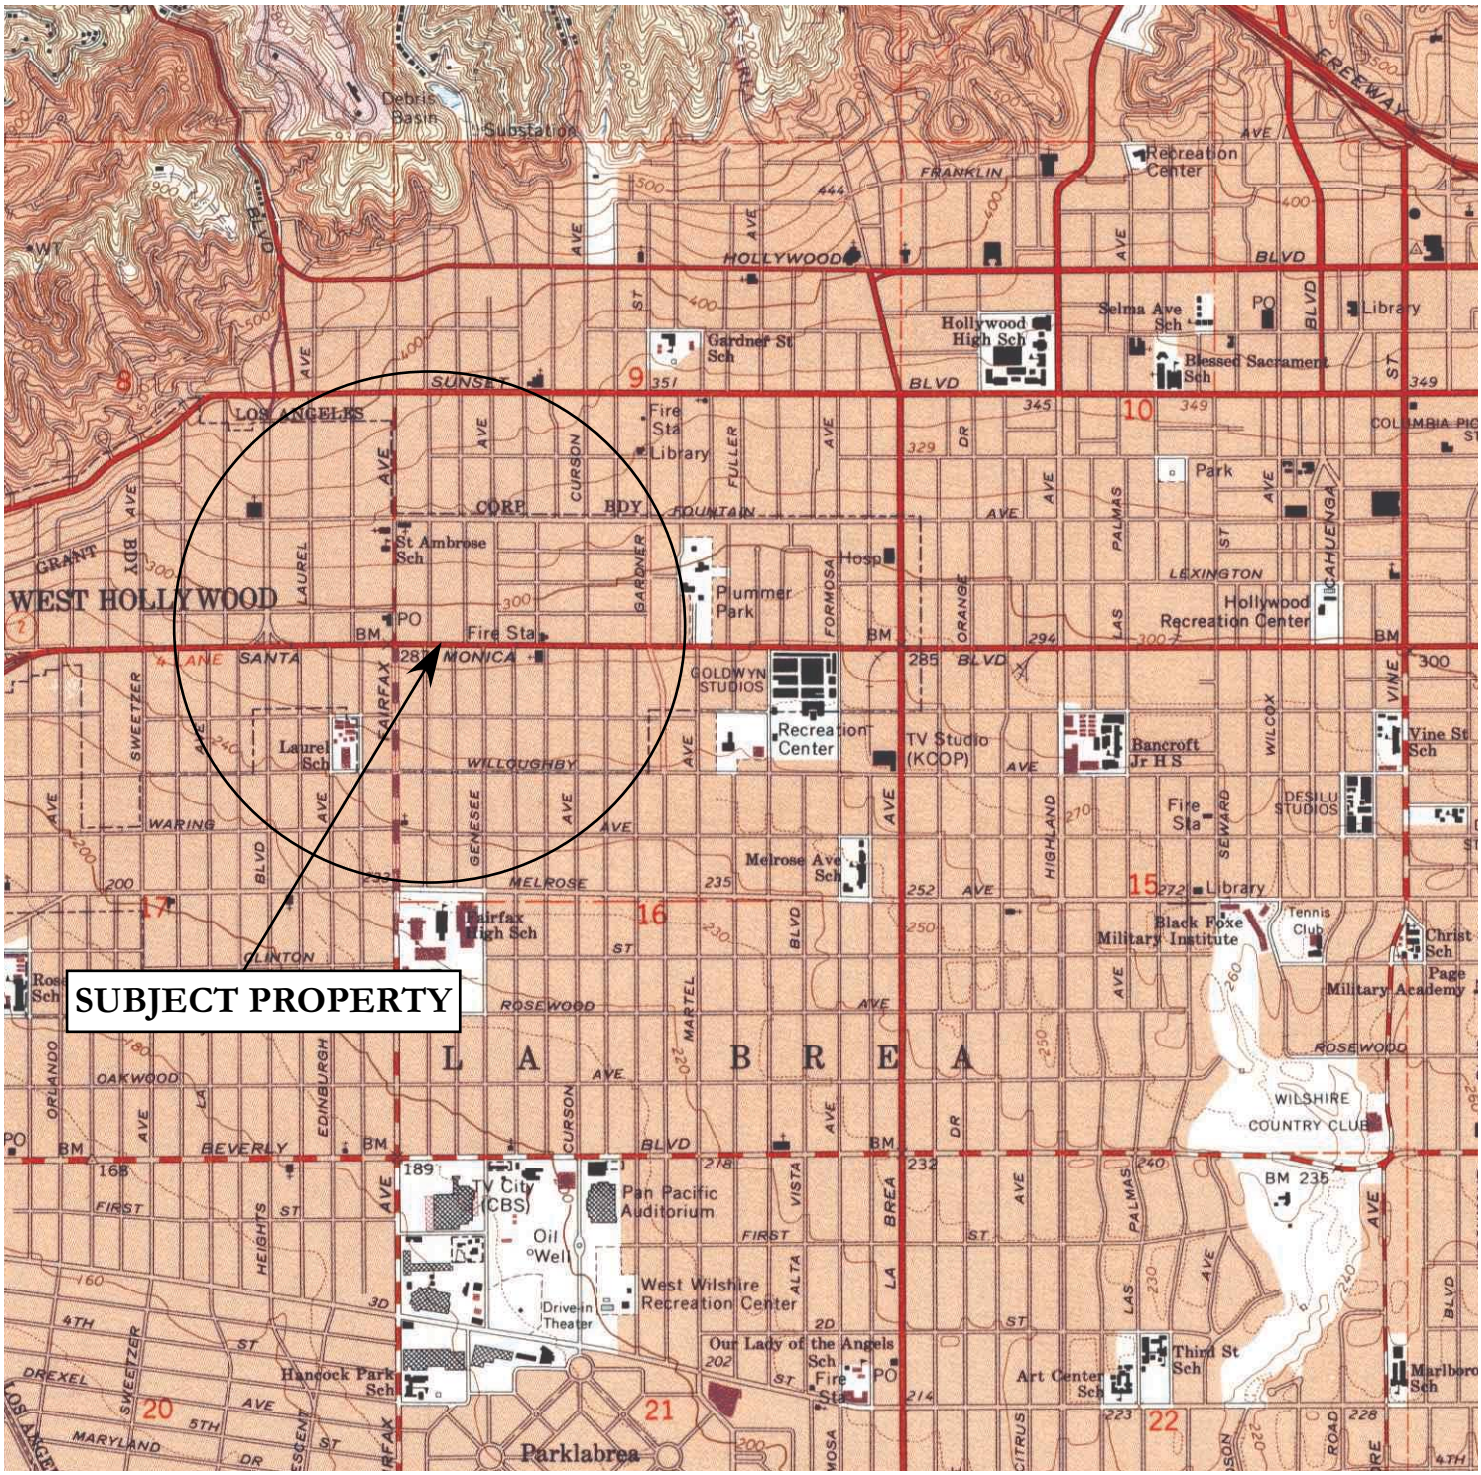

Scale

0 1,000 2,000 ft.

1 inch = 2,000 feet

N

W E

S

References: USGS 7.5' Hollywood Topographic Quadrangle, 1966 (photorevised 1972 and minor revision 1994), Los Angeles County Assessor's Office Map 5530.


FIGURE 1 - VICINITY MAP

7811 Santa Monica Blvd & 1114 Orange Grove Ave
West Hollywood, California 90046

Drawn By:	**STB**	**Job #**	**EV0314-3317**
Checked By:	**CIB**	**Date:**	**MAY 2014**

California Environmental

3317 Vicinity Map

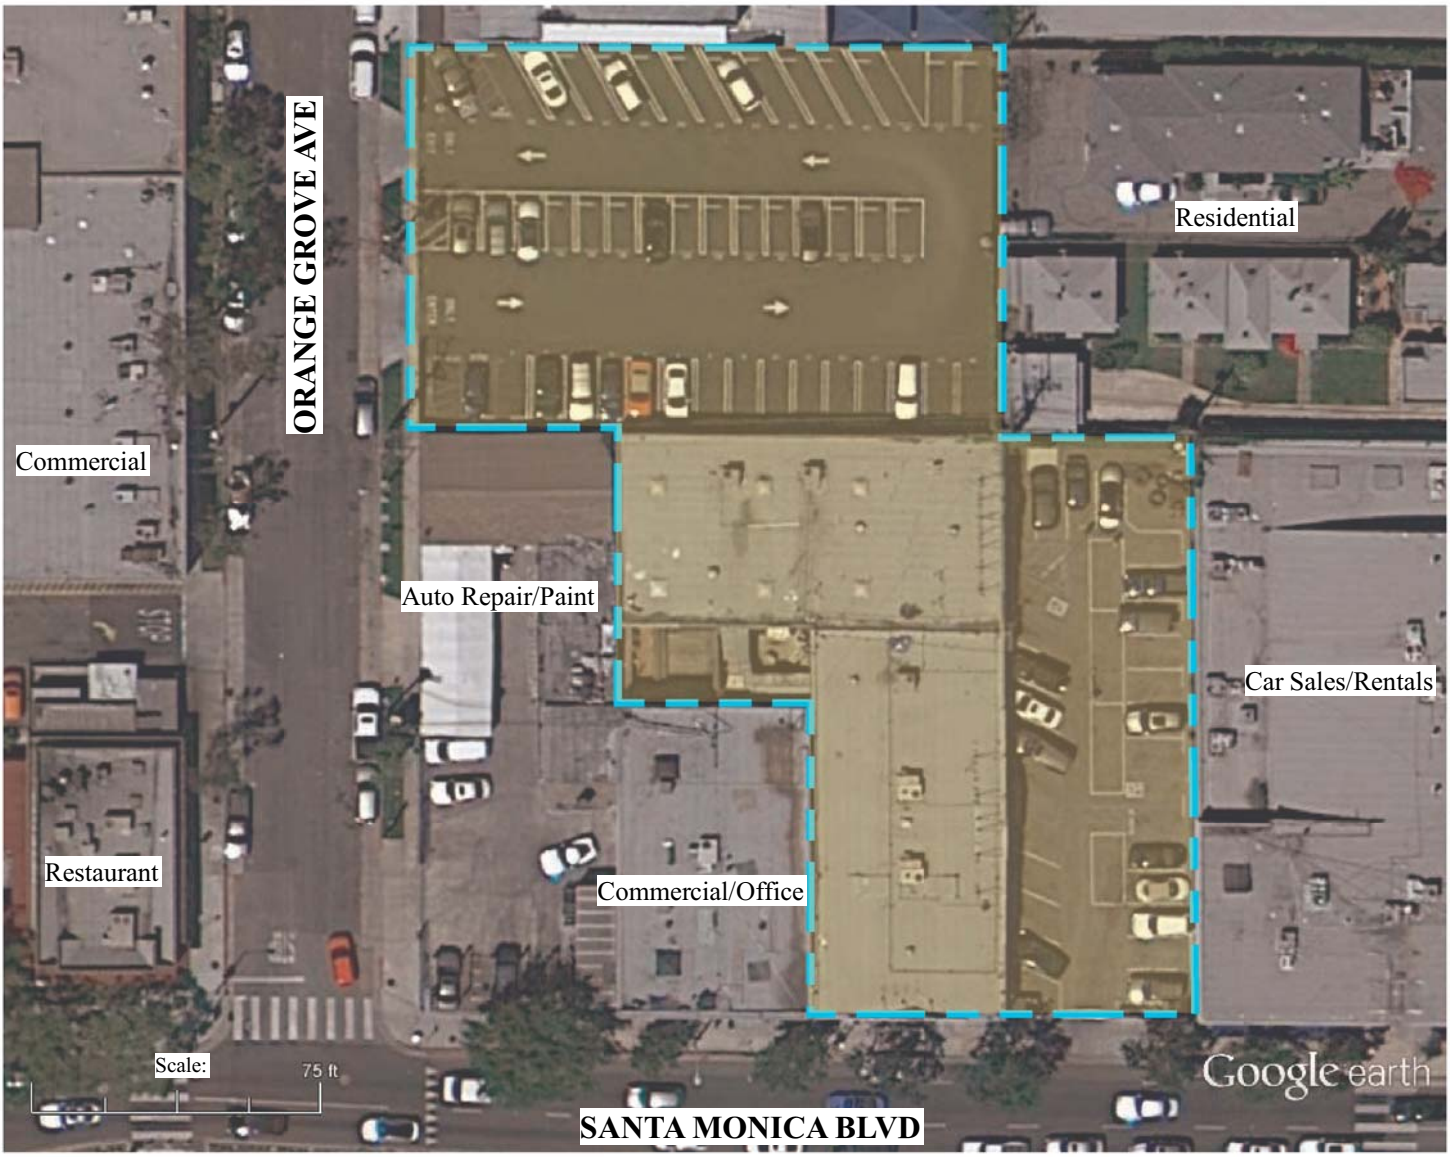

N
W E
S

References: Google Earth and Field Map

FIGURE 2 - PLOT PLAN

7811 Santa Monica Blvd & 1114 Orange Grove
West Hollywood, CA 90046

Drawn By:	**STB**	**Job #**	**EV0314-3317**
Checked By:	**CIB**	**Date:**	**MAY 2014**

California Environmental

APPENDIX I

Environmental Field Reconnaissance Checklist and Field Interview and User Questionnaires

ENVIRONMENTAL FIELD
RECONNAISSANCE CHECKLIST (PART A)

Completed By: Samuel T. Buckley Title: Project Manager

Property Address: 7811 SM Blvd & 1114 Orange Grove Ave Date: 3/10/14

USES OF THE PROPERTY	
1. Name of present occupants of the property (include business names and addresses or unit numbers):	Brick Crossfit
2. Describe the present use(s) of the property:	Gym, parking lot
3. Describe the present of adjacent properties:	North – pre-school, residential East – car sales/leasing/rentals South – SM Blvd, commercial beyond West – auto repair/painting
4. Is the property used for an industrial use?	No
5. Is any adjoining property used for an industrial use?	Yes – adjacent auto repair/painting
6. Is the property used as a gasoline station, auto repair facility, commercial printing facility, dry cleaners, photo developing laboratory, or junkyard? If so, identify which and give the name of the business(es):	No
7. Is the property used as a landfill or a waste treatment, storage, processing, recycling, or disposal facility?	No
8. Is any adjoining property used as a gasoline station, auto repair facility, commercial printing facility, dry cleaners, photo developing laboratory, or junkyard? If so, identify which and give the name of the business(es):	Yes – auto repair to the west on SM Blvd
9. Is any adjoining property used as a landfill or a waste treatment, storage, processing, recycling, or disposal facility?	No
10. Is the property used for agricultural purposes?	No
PROPERTY CONDITIONS	
11. Are there or have there been any damaged or discarded industrial or automotive batteries on the property?	None observed
12. Are there currently any solvents, paints, fuels, pesticides, herbicides, or other chemicals, in individual containers larger than 5 gallons or totaling more than 50 gallons, used on or stored at the property?	Yes-household paints observed in parking lot of gym
13. Are there currently any industrial drums (typically 55 gallons) or sacks of chemicals located on the property?	No
14. Is there any visible evidence fill dirt has been brought onto the property from a contaminated site?	No
15. Is there any visible evidence fill dirt has been brought onto the property from an unknown site?	No
16. Are there any waste treatment or waste disposal ponds, pits or lagoons on the property?	No
17. Is there any stained soil, or soil emitting unusual odors, on the property?	No

18. Are there any flooring, drains, or walls in the facility that are stained by substances other than water or have emitted unusual odors?	No
19. Is there heating and cooling equipment onsite?	Rooftop HVAC units
20. What is the fuel source for any onsite heating and cooling equipment?	Natural gas/electricity
21. Is there any visible evidence of storage tanks (underground or aboveground) at the property?	No
22. Are there currently or have there been any vent pipes, fill pipes, fill ports, or surface covers indicating possible fill ports on the property or adjacent to any building located on the property?	No
23. Is there visible evidence of geotechnical and/or environmental subsurface assessments such as patched borings or groundwater monitoring well covers?	No
24. Are there any oil wells, drilling sumps, mud pits, or oil pipelines on or adjacent to the property?	No
25. Are there any pipelines on, beneath, or adjacent to the property, other than water, sewer, and natural gas utilities serving the property?	No
26. Is the property known to be located in a methane hazard area due to oil fields, natural seepage, or landfill gas?	No
27. Does the property or any facility at the property produce wastewater other than domestic sewage and storm water runoff?	No
28. Are there any waste water treatment systems (clarifiers, oil/water separators, grease traps, filtration systems, etc.) at the property?	No
29. How is waste water from the property disposed of? Sanitary sewer. Septic system. Surface water. Pond, pit, sump, or well. Other (describe).	Sanitary sewer
30. Does the property or any facility at the property produce solid waste other than domestic trash and greenwaste?	No
31. How is solid waste from the property disposed of? Municipal or private trash service. Recycling. Onsite dumping or burial. Other (describe).	Municipal trash
32. How is solid waste stored at the property?	Bins
33. Does the property or any facility at the property generate hazardous or special waste in the course of normal operation? Examples include spent solvents, photo processing waste, waste oil, used filters, etc. Provide copies of generator notification or waste manifests.	No
34. If hazardous or special wastes are generated at the property, how are they stored?	n/a
35. Are pesticides or herbicides stored, mixed, or disposed of on the property?	No

36. Are there any transformers, capacitors, or hydraulic equipment on the property that are known or suspected of containing PCBs?	No
37. Are there any building materials on the property known or suspected to contain asbestos? Please describe:	Suspect– possible roofing materials, floor tiles
ENVIRONMENTAL COMPLIANCE	
38. Does the property or any occupant of or facility on the property have any licenses, permits, registrations, or notifications for tanks, pipelines, industrial waste, wastewater treatment, wastewater discharge, stormwater discharge, waste disposal, waste storage or treatment, air emissions, chemical use, or chemical storage?	No
39. Is there visible evidence of any spills, leaks, or other releases or threatened releases of any hazardous substances or petroleum products from the property to soil, groundwater, or surface water?	No
40. Is there visible evidence of any release or threatened release of any hazardous substances or petroleum products from another location to soil, groundwater, or surface water at the property?	No
41. Is there visible evidence of the current or past existence of environmental violations on the property or in any facility located on the property?	No
42. Does the property discharge waste water, other than storm water runoff, into a storm drain or onto adjacent properties or streets?	No
43. Does the property discharge waste water, other than storm water, into a sanitary sewer system?	No
44. Is there visible evidence that hazardous substances, petroleum products, unidentified waste materials, tires, batteries, or any other waste materials have been dumped, buried, or burned on the property?	No

APPENDIX II

EDR City Directory, Aerial Photographs, Sanborn Maps, and Topographic Maps

3317 Faring Orange Grove
7811 Santa Monica Blvd & 1114 N Orange Grove Ave
Los Angeles, CA 90046

Inquiry Number: 3873906.5
March 07, 2014

The EDR-City Directory Abstract

Environmental Data Resources Inc

6 Armstrong Road
Shelton, CT 06484
800.352.0050
www.edrnet.com

TABLE OF CONTENTS

SECTION

Executive Summary

Findings

Thank you for your business.
Please contact EDR at 1-800-352-0050
with any questions or comments.

Disclaimer - Copyright and Trademark Notice

This Report contains certain information obtained from a variety of public and other sources reasonably available to Environmental Data Resources, Inc. It cannot be concluded from this Report that coverage information for the target and surrounding properties does not exist from other sources. **NO WARRANTY EXPRESSED OR IMPLIED, IS MADE WHATSOEVER IN CONNECTION WITH THIS REPORT. ENVIRONMENTAL DATA RESOURCES, INC. SPECIFICALLY DISCLAIMS THE MAKING OF ANY SUCH WARRANTIES, INCLUDING WITHOUT LIMITATION, MERCHANTABILITY OR FITNESS FOR A PARTICULAR USE OR PURPOSE. ALL RISK IS ASSUMED BY THE USER. IN NO EVENT SHALL ENVIRONMENTAL DATA RESOURCES, INC. BE LIABLE TO ANYONE, WHETHER ARISING OUT OF ERRORS OR OMISSIONS, NEGLIGENCE, ACCIDENT OR ANY OTHER CAUSE, FOR ANY LOSS OR DAMAGE, INCLUDING, WITHOUT LIMITATION, SPECIAL, INCIDENTAL, CONSEQUENTIAL, OR EXEMPLARY DAMAGES. ANY LIABILITY ON THE PART OF ENVIRONMENTAL DATA RESOURCES, INC. IS STRICTLY LIMITED TO A REFUND OF THE AMOUNT PAID FOR THIS REPORT.** Purchaser accepts this Report "AS IS". Any analyses, estimates, ratings, environmental risk levels or risk codes provided in this Report are provided for illustrative purposes only, and are not intended to provide, nor should they be interpreted as providing any facts regarding, or prediction orforecast of, any environmental risk for any property. Only a Phase I Environmental Site Assessment performed by an environmental professional can provide information regarding the environmental risk for any property. Additionally, the information provided in this Report is not to be construed as legal advice.

Copyright 2013 by Environmental Data Resources, Inc. All rights reserved. Reproduction in any media or format, in whole or in part, of any report or map of Environmental Data Resources, Inc. or its affiliates is prohibited without prior written permission.

EDR and its logos (including Sanborn and Sanborn Map) are trademarks of Environmental Data Resources, Inc. or its affiliates. All other trademarks used herein are the property of their respective owners.

EXECUTIVE SUMMARY

DESCRIPTION

Environmental Data Resources, Inc.'s (EDR) City Directory Abstract is a screening tool designed to assist environmental professionals in evaluating potential liability on a target property resulting from past activities. EDR's City Directory Abstract includes a search and abstract of available city directory data. For each address, the directory lists the name of the corresponding occupant at five year intervals.

Business directories including city, cross reference and telephone directories were reviewed, if available, at approximately five year intervals for the years spanning 1920 through 2013. This report compiles information gathered in this review by geocoding the latitude and longitude of properties identified and gathering information about properties within 660 feet of the target property.

A summary of the information obtained is provided in the text of this report.

RESEARCH SUMMARY

The following research sources were consulted in the preparation of this report. An "X" indicates where information was identified in the source and provided in this report.

Year	*Source*	*TP*	*Adjoining*	*Text Abstract*	*Source Image*
2013	Cole Information Services	-	X	X	-
2008	Cole Information Services	X	X	X	-
2006	Haines Company, Inc.	-	X	X	-
2004	Haines Company	-	-	-	-
2003	Haines & Company	-	-	-	-
2001	Haines & Company, Inc.	-	-	-	-
2000	Haines & Company	-	X	X	-
	Haines & Company	X	X	X	-
1999	Haines Company	-	-	-	-
1996	GTE	-	-	-	-
1995	Pacific Bell	-	X	X	-
	Pacific Bell	X	X	X	-
1992	PACIFIC BELL WHITE PAGES	-	-	-	-
1991	Pacific Bell	-	X	X	-
	Pacific Bell	X	X	X	-
1990	Pacific Bell	-	X	X	-
	Pacific Bell	X	X	X	-
1986	Pacific Bell	-	X	X	-
1985	Pacific Bell	-	X	X	-
1981	Pacific Telephone	-	X	X	-
1980	Pacific Telephone	-	X	X	-
1976	Pacific Telephone	-	X	X	-
1975	Pacific Telephone	-	X	X	-
1972	R. L. Polk & Co.	-	-	-	-
1971	Pacific Telephone	-	X	X	-
1970	Pacific Telephone	-	X	X	-

EXECUTIVE SUMMARY

Year	Source	TP	Adjoining	Text Abstract	Source Image
1969	Pacific Telephone	-	-	-	-
1967	Pacific Telephone	-	X	X	-
1966	Pacific Telephone	-	-	-	-
1965	Pacific Telephone	-	X	X	-
1964	Pacific Telephone	-	-	-	-
1963	Pacific Telephone	-	-	-	-
1962	Pacific Telephone	-	X	X	-
1961	Luskey Brothers & Co	-	-	-	-
1960	Pacific Telephone	-	X	X	-
1958	Pacific Telephone	-	X	X	-
	Pacific Telephone	X	X	X	-
1957	Pacific Telephone	-	X	X	-
1956	Pacific Telephone	-	X	X	-
1955	Home Directory Service	-	-	-	-
1954	R. L. Polk & Co.	-	X	X	-
1952	Los Angeles Directory Co.	-	-	-	-
1951	Pacific Telephone & Telegraph Co.	-	X	X	-
1950	Pacific Telephone	-	X	X	-
1949	Los Angeles Directory Co.	-	-	-	-
1948	Associated Telephone Company, Ltd.	-	-	-	-
1947	Pacific Directory Co.	-	-	-	-
1946	Western Directory Co.	-	-	-	-
1945	The Glendale Directory Co.	-	-	-	-
1944	R. L. Polk & Co.	-	-	-	-
1942	Los Angeles Directory Co.	-	X	X	-
	Los Angeles Directory Co.	X	X	X	-
1940	Glendale Directory Co.	-	-	-	-
1939	Los Angeles Directory Co.	-	-	-	-
1938	Los Angeles Directory Co.	-	-	-	-
1937	Los Angeles Directory Co.	-	X	X	-
	Los Angeles Directory Co.	X	X	X	-
1936	Los Angeles Directory Co.	-	-	-	-
1935	Los Angeles Directory Co.	-	-	-	-
1934	Los Angeles Directory Co.	-	-	-	-
1933	Los Angeles Directory Co.	-	X	X	-
	Los Angeles Directory Co.	X	X	X	-
1932	Los Angeles Directory Co.	-	-	-	-
1931	Los Angeles Directory Co.	-	-	-	-
1930	Glendale Directory Co.	-	-	-	-
1929	Los Angeles Directory Co.	-	X	X	-
	Los Angeles Directory Co.	X	X	X	-
1928	Los Angeles Directory Co.	-	-	-	-
1927	Kaasen Directory Company Publishers	-	-	-	-
1926	Los Angeles Directory Co.	-	-	-	-


EXECUTIVE SUMMARY

Year	Source	TP	Adjoining	Text Abstract	Source Image
1925	Los Angeles Directory Co.	-	-	-	-
1924	Los Angeles Directory Co.	-	X	X	-
	Los Angeles Directory Co.	X	X	X	-
1923	Los Angeles Directory Co.	-	-	-	-
1921	Los Angeles Directory Co.	-	-	-	-
1920	Los Angeles Directory Co.	-	-	-	-

EXECUTIVE SUMMARY

MAP INFORMATION

The Overview Map provides information on nearby property parcel boundaries. Properties on this map that were selected for research are listed below the map.

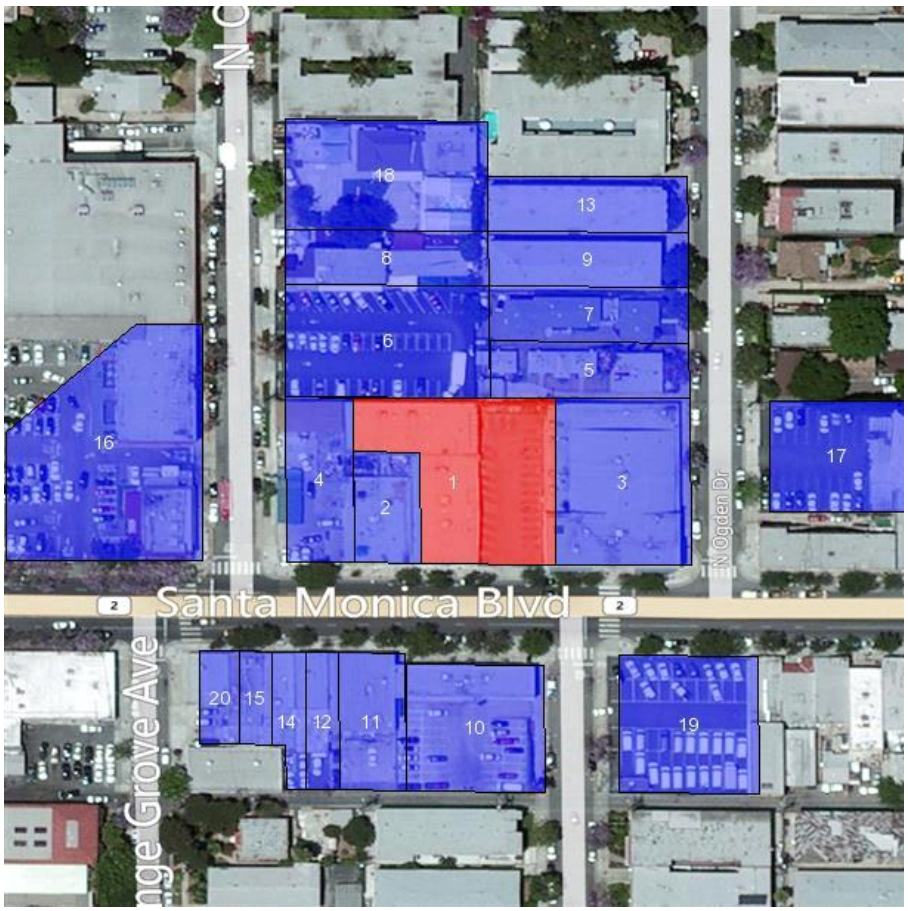

SELECTED ADDRESSES

The following addresses were selected by the client. Detailed findings are contained in the findings section. An "X" indicates where information was identified.

Address	***Type***	***Findings***
7811 Santa Monica Blvd & 1114 N Orange Grove Ave	Map ID: 1	
7800 SANTA MONICA BLVD	Map ID: 10	X
7823 SANTA MONICA BLVD	Map ID: 2	X
7807 SANTA MONICA BLVD	Map ID: 3	X
7827 SANTA MONICA BLVD	Map ID: 4	X
1119 N OGDEN DR	Map ID: 5	X
7811 Santa Monica Blvd & 1114 N Orange Grove Ave	Map ID: 6	

EXECUTIVE SUMMARY

Address	***Type***	***Findings***
1125 N OGDEN DR	Map ID: 7	X
1128 N ORANGE GROVE AVE	Map ID: 8	X

FINDINGS

TARGET PROPERTY INFORMATION

ADDRESS

7811 Santa Monica Blvd & 1114 N Orange Grove Ave
Los Angeles, CA 90046

FINDINGS DETAIL

Target Property research detail.

7811 Santa Monica Blvd & 1114 N Orange Grove Ave

7811 Santa Monica Blvd & 1114 N Orange Grove Ave

Year	*Uses*	*Source*

N ORANGE GROVE AV R MANHATTAN BE

1114 N ORANGE GROVE AV R MANHATTAN BE

Year	*Uses*	*Source*
1942	KING Earl R whol milk	Los Angeles Directory Co.

N ORANGE GROVE AVE

1114 N ORANGE GROVE AVE

Year	*Uses*	*Source*
1995	TAYLOR CARL	Pacific Bell
	TAYLOR CARL A	Pacific Bell
1942	Konantz Orin F phys	Los Angeles Directory Co.
1937	Baggett Valley F Elfie bottler	Los Angeles Directory Co.
1933	SULLIVAN Fence Construction Co J X Christenson mgr	Los Angeles Directory Co.
1929	SULLIVAN Elmer B Nell fence mfr	Los Angeles Directory Co.

N ORANGE GROVE BLVD

1114 N ORANGE GROVE BLVD

Year	*Uses*	*Source*
1958	Landers Jim Natl Neon Products	Pacific Telephone
	Natl Neon Products	Pacific Telephone

FINDINGS

ORANGE GROVE AVE N

1114 ORANGE GROVE AVE N

Year	Uses	Source
2000	ILLOULIAN Jerry	Haines & Company

SANTA MONICA BLVD

7811 SANTA MONICA BLVD

Year	Uses	Source
2008	CENTURY COMMUNICATIONS NE	Cole Information Services
2000	CENTURY CMNCTNS LOBBY 310 5 SO 7300	Haines & Company
1991	CENTURY SOUTHWEST CABLE TELEVISION	Pacific Bell
	Customer Serice Department West Holywood& Beveriy His	Pacific Bell
1990	CENTURY CABLE TELEVISION CUSTOMER SERVICE	Pacific Bell
1924	KING Wm real est	Los Angeles Directory Co.

FINDINGS

ADJOINING PROPERTY DETAIL

The following Adjoining Property addresses were researched for this report. Detailed findings are provided for each address.

E OGDEN DR

1073 E OGDEN DR

Year	Uses	Source
1937	Obergfall Eleanor	Los Angeles Directory Co.

1081 E OGDEN DR

Year	Uses	Source
1937	TATE Pearl maid	Los Angeles Directory Co.

1115 E OGDEN DR

Year	Uses	Source
1942	NICHOLSON Percy H Grace genl mgr John F Mawson	Los Angeles Directory Co.

FAIRFAX AVE

1046 FAIRFAX AVE

Year	Uses	Source
1924	Mc Dowell Clairo actor r	Los Angeles Directory Co.

1054 FAIRFAX AVE

Year	Uses	Source
1924	KELLY Mabel C tchr r	Los Angeles Directory Co.

1058 FAIRFAX AVE

Year	Uses	Source
1981	LIPSKY ENTERPRISES INC	Pacific Telephone

1060 FAIRFAX AVE

Year	Uses	Source
1924	KELLY J W gasftr r	Los Angeles Directory Co.

1110 FAIRFAX AVE

Year	Uses	Source
1924	Mc CRACKEN Elias H barber	Los Angeles Directory Co.

FINDINGS

1111 FAIRFAX AVE

Year	Uses	Source
1924	CAMPBELL & Wemott W T B Campbell W W Wemott real est	Los Angeles Directory Co.

1115 FAIRFAX AVE

Year	Uses	Source
1937	Knoblock John A clo clnr	Los Angeles Directory Co.
1924	MOORE Horace D clo prsr r	Los Angeles Directory Co.

1116 FAIRFAX AVE

Year	Uses	Source
1924	Knoblock John A clo clnr	Los Angeles Directory Co.

1119 FAIRFAX AVE

Year	Uses	Source
1924	Mac Coy Wm E phys	Los Angeles Directory Co.

1130 FAIRFAX AVE

Year	Uses	Source
1986	HOPE OSEDDIA A	Pacific Bell

1186 FAIRFAX AVE

Year	Uses	Source
1981	CANDLER D	Pacific Telephone
	GITTELSON ALBERT E	Pacific Telephone

1202 FAIRFAX AVE

Year	Uses	Source
1924	h	Los Angeles Directory Co.
	DAVEY Horace mot pict dir r	Los Angeles Directory Co.

1206 FAIRFAX AVE

Year	Uses	Source
1924	Zimmer Jacob r	Los Angeles Directory Co.

1208 FAIRFAX AVE

Year	Uses	Source
1924	Brookwell Geo mgr Ellis Bishop & Co h	Los Angeles Directory Co.
	Brookwell Lawrence W slsmn Hollywood Electric Shop r	Los Angeles Directory Co.

FINDINGS

1210 FAIRFAX AVE

Year	Uses	Source
1924	Mac Arthur Harold H asst dir h	Los Angeles Directory Co.

1212 FAIRFAX AVE

Year	Uses	Source
1924	Will Arthur J civ eng h	Los Angeles Directory Co.

1213 FAIRFAX AVE

Year	Uses	Source
1924	BROWN Ralph mech h	Los Angeles Directory Co.
	OSBORNE Helen Mrs steno r	Los Angeles Directory Co.

1215 FAIRFAX AVE

Year	Uses	Source
1986	NGUYEN D C	Pacific Bell

1217 FAIRFAX AVE

Year	Uses	Source
1929	WEAVER John slsmn h	Los Angeles Directory Co.
1924	LAWRENCE Fred I slsmn h	Los Angeles Directory Co.

1219 FAIRFAX AVE

Year	Uses	Source
1976	Popnina Alexandra	Pacific Telephone

1224 FAIRFAX AVE

Year	Uses	Source
1924	JONES Mary J Mrs public steno	Los Angeles Directory Co.

FAIRFAX AVE N

1038 FAIRFAX AVE N

Year	Uses	Source
2000	HOME HU	Haines & Company
	HOME HU	Haines & Company
1951	N Fairfx Lowrey Chas T r	Pacific Telephone & Telegraph Co.

1040 FAIRFAX AVE N

Year	Uses	Source
2000	XXXX	Haines & Company

FINDINGS

1042 FAIRFAX AVE N

Year	Uses	Source
2000	WEXLER MINDY DC	Haines & Company
	WECHSLER MINDY DC	Haines & Company
	DRILLINGS BEN	Haines & Company
1951	N Fairfx Av Hintz Bertha F physothrpy	Pacific Telephone & Telegraph Co.
	N Fairfx Av Anderson Bertha F Hintz Bertha F	Pacific Telephone & Telegraph Co.

1049 FAIRFAX AVE N

Year	Uses	Source
2000	WEST HOLLYWD OPPORTUNITY CNTR	Haines & Company

1054 FAIRFAX AVE N

Year	Uses	Source
2000	GUMBINER Marshall	Haines & Company
1951	N Fairfx Av Kellum E H Mrs r	Pacific Telephone & Telegraph Co.

1055 FAIRFAX AVE N

Year	Uses	Source
1951	N Fairfx L A City Board of Education elementary schools Laurel Agricultural Center	Pacific Telephone & Telegraph Co.

1060 FAIRFAX AVE N

Year	Uses	Source
1951	N Fairfx Keefers Radiator & Welding Wks	Pacific Telephone & Telegraph Co.

1065 FAIRFAX AVE N

Year	Uses	Source
2000	XXXX	Haines & Company
1951	N Fairfx Richardson Camera Co	Pacific Telephone & Telegraph Co.
	N Fairfx Richardson Lee Roy Richardson Camera Co	Pacific Telephone & Telegraph Co.

1067 FAIRFAX AVE N

Year	Uses	Source
2000	FAIRFAX CREATIVE C	Haines & Company
1951	Religious Film Foundation	Pacific Telephone & Telegraph Co.
	Gray Answering Service	Pacific Telephone & Telegraph Co.
	Gray Answering Service	Pacific Telephone & Telegraph Co.
	N Fairfx Av	Pacific Telephone & Telegraph Co.

FINDINGS

1069 FAIRFAX AVE N

Year	Uses	Source
2000	BIG MANS SHOP	Haines & Company

1070 FAIRFAX AVE N

Year	Uses	Source
1951	N Fairfx Av Big Mans Shop mens apprl	Pacific Telephone & Telegraph Co.
	N Fairfx Bieber Jack Big Mans Shop mens apprl	Pacific Telephone & Telegraph Co.

1071 FAIRFAX AVE N

Year	Uses	Source
2000	NANCYS BOUTIQUE	Haines & Company

1103 FAIRFAX AVE N

Year	Uses	Source
1951	N Fairfx Acme Adding Mach & Typewriter Co	Pacific Telephone & Telegraph Co.
	N Fairfx Acme Typewriter & Adding Mach Co	Pacific Telephone & Telegraph Co.

1111 FAIRFAX AVE N

Year	Uses	Source
2000	WIERZBICKI JERRI DDS	Haines & Company
	FAIRFAX PHARMACY	Haines & Company
	LAHIJANI Mehdi SUBWAY SANDWICHES & SALADS	Haines & Company
1951	N Fairfx Heiffus Wm r	Pacific Telephone & Telegraph Co.

1115 FAIRFAX AVE N

Year	Uses	Source
1951	N Fairfx Knobby French Dry Clnrs & Dyers	Pacific Telephone & Telegraph Co.
	N Fairfx Nobby French Dry Clnrs & Dyers	Pacific Telephone & Telegraph Co.

1116 FAIRFAX AVE N

Year	Uses	Source
2000	KUMETZ Arron	Haines & Company

1117 FAIRFAX AVE N

Year	Uses	Source
1951	N Fairfx Alexander Edw r	Pacific Telephone & Telegraph Co.
	N Fairfx Alexander Fay brbr	Pacific Telephone & Telegraph Co.

FINDINGS

1119 FAIRFAX AVE N

Year	Uses	Source
1951	N Fairfx Av West Hollywd Beauty Salon Maries	Pacific Telephone & Telegraph Co.
	N Fairfx Maries West Hollywd Beauty Salon	Pacific Telephone & Telegraph Co.
	N Fairfx Maries Beauty Salon West Hollywd	Pacific Telephone & Telegraph Co.

1121 FAIRFAX AVE N

Year	Uses	Source
2000	BAZAK ILAN DR	Haines & Company
1951	N Fairfx Av Tainter Lloyd P Dr	Pacific Telephone & Telegraph Co.

1122 FAIRFAX AVE N

Year	Uses	Source
1951	N Fairfx Los Angeles County of sheriff Hollywd Stn	Pacific Telephone & Telegraph Co.

1123 FAIRFAX AVE N

Year	Uses	Source
2000	XXXX	Haines & Company
1951	N Fairfx Av Bailey Stationery Co	Pacific Telephone & Telegraph Co.
	N Fairfx Av Bailey Eric M Bailey Stationery Co	Pacific Telephone & Telegraph Co.

1125 FAIRFAX AVE N

Year	Uses	Source
1951	N Fairfx United States Government post office dept L A Post Office Substations Cole Branch	Pacific Telephone & Telegraph Co.

1130 FAIRFAX AVE N

Year	Uses	Source
1951	N Fairfx Rotell Joe r	Pacific Telephone & Telegraph Co.
	N Fairfx Package Wrapping Unlimited	Pacific Telephone & Telegraph Co.
	N Fairfx Package Wrapping Unlimited	Pacific Telephone & Telegraph Co.

1132 FAIRFAX AVE N

Year	Uses	Source
1951	N Fairfx Banta Bill Signal Van & Storage Co	Pacific Telephone & Telegraph Co.
	N Fairfx Signal Van & Storage Co	Pacific Telephone & Telegraph Co.

1136 FAIRFAX AVE N

Year	Uses	Source
2000	ROYAL RUSSIA MARKET	Haines & Company

FINDINGS

1138 FAIRFAX AVE N

Year	Uses	Source
2000	XXXX	Haines & Company
1951	N Fairfx Av Remi Classic Decorating Studio Inc	Pacific Telephone & Telegraph Co.
	N Fairfx Av Fabric Fair yardage	Pacific Telephone & Telegraph Co.
	N Fairfx Av Clemens Patrick Classic Decorating Studio Inc	Pacific Telephone & Telegraph Co.
	N Fairfx Classic Decorating Studio Inc	Pacific Telephone & Telegraph Co.
	N Fairfx Clemens Patrick A r	Pacific Telephone & Telegraph Co.

1140 FAIRFAX AVE N

Year	Uses	Source
2000	ACTIVE RESEARCH INC	Haines & Company

1200 FAIRFAX AVE N

Year	Uses	Source
2000	XXXX	Haines & Company
1951	N Fairfx Piltch Victor Dr r	Pacific Telephone & Telegraph Co.

1201 FAIRFAX AVE N

Year	Uses	Source
2000	H & I AUTO SALES	Haines & Company
	FAIRFAX AUTOM	Haines & Company

1202 FAIRFAX AVE N

Year	Uses	Source
2000	XXXX	Haines & Company
1951	N Fairfx Rosenthal Jacques r	Pacific Telephone & Telegraph Co.
	N Fairfx Rosenthal Celine r	Pacific Telephone & Telegraph Co.
	N Fairfx Saccone Elsie r	Pacific Telephone & Telegraph Co.

1204 FAIRFAX AVE N

Year	Uses	Source
2000	XXXX	Haines & Company

1208 FAIRFAX AVE N

Year	Uses	Source
1951	N Fairfx Av Armitage Margaret r	Pacific Telephone & Telegraph Co.
	N Fairfx Anderson Paul R r	Pacific Telephone & Telegraph Co.

FINDINGS

1210 FAIRFAX AVE N

Year	Uses	Source
2000	XXXX	Haines & Company
1951	N Fairfx Auringer C W Mrs r	Pacific Telephone & Telegraph Co.

1212 FAIRFAX AVE N

Year	Uses	Source
1951	N Fairfx Sharsmith August F r	Pacific Telephone & Telegraph Co.

1213 FAIRFAX AVE N

Year	Uses	Source
1951	N Fairfx OKeefe Beauty Salon	Pacific Telephone & Telegraph Co.

1214 FAIRFAX AVE N

Year	Uses	Source
1951	N Fairfx Av Heath Sally Designer & Dressmaker	Pacific Telephone & Telegraph Co.
	N Fairfx Hollywd Story Lab	Pacific Telephone & Telegraph Co.

1215 FAIRFAX AVE N

Year	Uses	Source
2000	WELLS Tom	Haines & Company
1951	N Fairfx Dixon Robt W Jr r	Pacific Telephone & Telegraph Co.
	N Fairfx Av Neiman Myron F r	Pacific Telephone & Telegraph Co.
	N Fairfx Av Ullman Ida Mrs	Pacific Telephone & Telegraph Co.

1216 FAIRFAX AVE N

Year	Uses	Source
2000	XXXX	Haines & Company
1951	N Fairfx Calcanini Alfred J r	Pacific Telephone & Telegraph Co.
	N Fairfx Higgins Jimmy r	Pacific Telephone & Telegraph Co.
	N Fairfx Mulac Raymond J r	Pacific Telephone & Telegraph Co.

1217 FAIRFAX AVE N

Year	Uses	Source
2000	COFFIN St	Haines & Company
1951	N Fairfx Helfman Alan r	Pacific Telephone & Telegraph Co.
	N Fairfx Parks Helene A r	Pacific Telephone & Telegraph Co.
	N Fairfx Perri John r	Pacific Telephone & Telegraph Co.
	N Fairfx Av de Seda Anne	Pacific Telephone & Telegraph Co.
	N Fairfx Pribbernow Carlyle E r	Pacific Telephone & Telegraph Co.
	N Fairfx Rosenbaum Conrad r	Pacific Telephone & Telegraph Co.

FINDINGS

1218 FAIRFAX AVE N

Year	Uses	Source
1951	N Fairfx Shankman Helen r	Pacific Telephone & Telegraph Co.

1219 FAIRFAX AVE N

Year	Uses	Source
2000	XXXX	Haines & Company
1951	N Fairfx Av Selkirk Ruth Mrs	Pacific Telephone & Telegraph Co.
	N Fairfx Perry Tina r	Pacific Telephone & Telegraph Co.
	N Fairfx Av Levitch Leon	Pacific Telephone & Telegraph Co.

1220 FAIRFAX AVE N

Year	Uses	Source
2000	XXXX	Haines & Company
1951	N Fairfx Lauterhahn Henry A	Pacific Telephone & Telegraph Co.

1222 FAIRFAX AVE N

Year	Uses	Source
2000	FAIRFAX TWR APTS ABRAMOV Monashe	Haines & Company
	FAIRFAX AV N	Haines & Company
	ARTISHEVSKAYA Anna	Haines & Company
	BARTMASSER Dora	Haines & Company
	BELOSTOUSKY Marya	Haines & Company
	BROMBERG Lilia	Haines & Company
	BRSHADSKIY Semen	Haines & Company
	CAPARROS Antonia	Haines & Company
	CHERNYAVSKY L	Haines & Company
	CHOI Eun	Haines & Company
	CHUNG Soon Hi	Haines & Company
	ENTIMA Elena	Haines & Company
	FAIRFAX TOWERS	Haines & Company
	FISHBEYN Asya	Haines & Company
	FUNDAMINSKY Estlr	Haines & Company
	GESHEL Adolf	Haines & Company
	GOFNUNG Izabella	Haines & Company
	GOLIKOVA Idasya	Haines & Company
	GOLUB Lisa	Haines & Company
	GRACH Reva	Haines & Company
	GREIDENGER Gersh	Haines & Company
	GRINBERG Abram	Haines & Company

FINDINGS

Year	Uses	Source
2000	GUTGARTS Marcos	Haines & Company
	IM Book Soon	Haines & Company
	IZRAILOV Ilya	Haines & Company
	KIM Chong Shil	Haines & Company
	KIM David Barry	Haines & Company
	KIM Hae Sook	Haines & Company
	KIM Young Ja	Haines & Company
	KOFMAN Masha	Haines & Company
	KORCHMAREV Ruvim	Haines & Company
	KREL Polina	Haines & Company
	KRZEPICKI M	Haines & Company
	KURLYAND Raya	Haines & Company
	KURLYAND	Haines & Company
	LEE Jinsun K	Haines & Company
	LERMAN Polya	Haines & Company
	LIKVAK Klara	Haines & Company
	LUBARSKY Olga	Haines & Company
	MAKARONOV Gan	Haines & Company
	MARDER Khuna	Haines & Company
	AKSELRUD Mikhall	Haines & Company

1224 FAIRFAX AVE N

Year	Uses	Source
2000	LUENGTHADA Sivanart	Haines & Company
	MURADIAN Samuel	Haines & Company
	MURADIAN Suzanna	Haines & Company
	SIRANOUSH Muradian	Haines & Company
	WRIGHT Marc	Haines & Company
	APARTMENTS COLLAZO Joel	Haines & Company

GENESEE AVE

1026 GENESEE AVE

Year	Uses	Source
1981	KESEKMAN YAMKEL	Pacific Telephone

1049 GENESEE AVE

Year	Uses	Source
1981	VALERO EVA	Pacific Telephone

FINDINGS

1052 GENESEE AVE

Year	Uses	Source
1924	LINDSAY Elsie steno r	Los Angeles Directory Co.

1086 GENESEE AVE

Year	Uses	Source
1942	PORTER Guy M clk	Los Angeles Directory Co.

1115 GENESEE AVE

Year	Uses	Source
1924	Puis Art jr auto mech r	Los Angeles Directory Co.

GENESEE AVE N

1026 GENESEE AVE N

Year	Uses	Source
2000	GAZARYANTS Lyobov	Haines & Company
	APARTMENTS	Haines & Company
	ARDURA Carol	Haines & Company
	DEUTSCH C	Haines & Company
	SHAFER Michail	Haines & Company
	GOLDSMAN Etty	Haines & Company
	KOLESNIKOVA Sima	Haines & Company
	PONOMARENKO Oleg	Haines & Company

1027 GENESEE AVE N

Year	Uses	Source
2000	XXXX	Haines & Company
1951	N Genesee Descher J F r	Pacific Telephone & Telegraph Co.
	N Genesee Bell Helen Mrs r	Pacific Telephone & Telegraph Co.

1032 GENESEE AVE N

Year	Uses	Source
2000	FINK Arkadi	Haines & Company
1951	N Genesee Nelson Harriet Nurse r	Pacific Telephone & Telegraph Co.

1033 GENESEE AVE N

Year	Uses	Source
2000	DEMBERG Manus	Haines & Company
	V & R COMPANY	Haines & Company
	EPSHTEYN Vladislava	Haines & Company

FINDINGS

Year	Uses	Source
1951	N Genesee McLay I G r	Pacific Telephone & Telegraph Co.

1036 GENESEE AVE N

Year	Uses	Source
2000	KHODULINA Larisa	Haines & Company
	RATUFHNYAK Isabella	Haines & Company
1951	N Genesee Degani Tony r	Pacific Telephone & Telegraph Co.

1037 GENESEE AVE N

Year	Uses	Source
2000	KHUTORSKAYA Raisa	Haines & Company
	YUSIM Fanya	Haines & Company
	YELCHIN Yelena	Haines & Company
1951	N Genesee Av Wilde Irene M	Pacific Telephone & Telegraph Co.

1040 GENESEE AVE N

Year	Uses	Source
2000	YUSEM Max	Haines & Company
	SCHOENRICK K	Haines & Company
1951	N Genesee Scranton Harry A r	Pacific Telephone & Telegraph Co.

1043 GENESEE AVE N

Year	Uses	Source
2000	FRIDMAN Moisey	Haines & Company
	MACHNEYA Svetiana	Haines & Company
	LANDAU Feliks	Haines & Company
	KOLEROVA Yelena	Haines & Company
1951	N Genesee Clum N A r	Pacific Telephone & Telegraph Co.

1045 GENESEE AVE N

Year	Uses	Source
2000	SMIRNOV Borys	Haines & Company
	SHPARAGA Rita	Haines & Company
	FRIDLYAND Lyubov	Haines & Company
	KRAYEVSKAYA Yefena	Haines & Company

1046 GENESEE AVE N

Year	Uses	Source
2000	VASILY Nicolas	Haines & Company
1951	N Genesee Sigmond Luverne r	Pacific Telephone & Telegraph Co.

FINDINGS

1047 GENESEE AVE N

Year	*Uses*	*Source*
1951	N Genesee Mascolo N r	Pacific Telephone & Telegraph Co.

1049 GENESEE AVE N

Year	*Uses*	*Source*
2000	WEXTON Scott	Haines & Company
	PIKE M	Haines & Company
	OMeara J	Haines & Company
	GURBERK Elena	Haines & Company
	GURBERK Efim	Haines & Company
	ARZHEVSKIY Mordukh	Haines & Company

1050 GENESEE AVE N

Year	*Uses*	*Source*
2000	VASILY Nicolas	Haines & Company
1951	N Genesee Dailey Chas W r	Pacific Telephone & Telegraph Co.

1051 GENESEE AVE N

Year	*Uses*	*Source*
2000	LOPATINSKII	Haines & Company
1951	N Genesee Bonin Dorothy D r	Pacific Telephone & Telegraph Co.

1055 GENESEE AVE N

Year	*Uses*	*Source*
2000	XXXX	Haines & Company

1056 GENESEE AVE N

Year	*Uses*	*Source*
2000	XXXX	Haines & Company
1951	N Genesee Av Eck Beatrice E r	Pacific Telephone & Telegraph Co.

1060 GENESEE AVE N

Year	*Uses*	*Source*
1951	N Genesee Av Ward Earl R r	Pacific Telephone & Telegraph Co.

1112 GENESEE AVE N

Year	*Uses*	*Source*
2000	XXXX	Haines & Company
1951	N Genesee B & S Automotive Parts & Serv	Pacific Telephone & Telegraph Co.

FINDINGS

1115 GENESEE AVE N

Year	Uses	Source
1951	N Genesee Selk Ben r	Pacific Telephone & Telegraph Co.
	N Genesee Av Woerner Paul r	Pacific Telephone & Telegraph Co.

1117 GENESEE AVE N

Year	Uses	Source
1951	N Genesee Av Kester Lenard r	Pacific Telephone & Telegraph Co.

1118 GENESEE AVE N

Year	Uses	Source
2000	FLOHR Barbara	Haines & Company
1951	N Genesee Av Kuebel Clara L r	Pacific Telephone & Telegraph Co.

1119 GENESEE AVE N

Year	Uses	Source
2000	AVAZIAN Arthur	Haines & Company
	PETERSEN Paul S	Haines & Company
	MORENO Jose D	Haines & Company
	LOPEZ Eloina	Haines & Company

1125 GENESEE AVE N

Year	Uses	Source
1951	N Genesee Martin Strother r	Pacific Telephone & Telegraph Co.

1127 GENESEE AVE N

Year	Uses	Source
2000	PAL Ramji	Haines & Company
	DAWSON Jane	Haines & Company
1951	N Genesee Barney J l r	Pacific Telephone & Telegraph Co.

1129 GENESEE AVE N

Year	Uses	Source
1951	N Genesee Hall Elsa r	Pacific Telephone & Telegraph Co.
	N Genesee Dyjor Aniela M r	Pacific Telephone & Telegraph Co.

1131 GENESEE AVE N

Year	Uses	Source
1951	N Genesee Av Kane Mikel r	Pacific Telephone & Telegraph Co.

FINDINGS

1133 GENESEE AVE N

Year	Uses	Source
2000	DELCID Hector	Haines & Company
1951	N Genesee Av Duarte Lourdes r	Pacific Telephone & Telegraph Co.

1135 GENESEE AVE N

Year	Uses	Source
2000	WYDRA Harvey	Haines & Company
1951	N Genesee Goldberg Frank r	Pacific Telephone & Telegraph Co.

1137 GENESEE AVE N

Year	Uses	Source
2000	KERZNER Farron S	Haines & Company
1951	N Genesee Levin Harry r	Pacific Telephone & Telegraph Co.

1139 GENESEE AVE N

Year	Uses	Source
1951	N Genesee Robinson C L r	Pacific Telephone & Telegraph Co.

1143 GENESEE AVE N

Year	Uses	Source
2000	MARDIROSIAN A	Haines & Company

1145 GENESEE AVE N

Year	Uses	Source
2000	DUTCHER Shelly	Haines & Company
1951	N Genesee Merritt Herbert r	Pacific Telephone & Telegraph Co.

1146 GENESEE AVE N

Year	Uses	Source
2000	TENNEY Dennis	Haines & Company
	K C ENTERPRISES	Haines & Company
1951	N Genesee Burkhart Marjorie A r	Pacific Telephone & Telegraph Co.

1148 GENESEE AVE N

Year	Uses	Source
1951	N Genesee Hoche Edna M r	Pacific Telephone & Telegraph Co.

1149 GENESEE AVE N

Year	Uses	Source
2000	GUMBINER Charles	Haines & Company
1951	N Genesee Supkoff Jerome r	Pacific Telephone & Telegraph Co.

Year	Uses	Source
1951	N Genesee Askam Perry Mrs r	Pacific Telephone & Telegraph Co.
	N Genesee Ontiveros Wm N r	Pacific Telephone & Telegraph Co.

1150 GENESEE AVE N

Year	Uses	Source
2000	XXXX	Haines & Company
1951	N Genesee Av Wakeman Everett J r	Pacific Telephone & Telegraph Co.

1151 GENESEE AVE N

Year	Uses	Source
2000	XXXX	Haines & Company
1951	N Genesee Lazarus Jessie Mrs r	Pacific Telephone & Telegraph Co.

1155 GENESEE AVE N

Year	Uses	Source
2000	GUMBINER Marshall	Haines & Company
1951	N Genesee Traeger Sol r	Pacific Telephone & Telegraph Co.
	N Genesee Immerman Milton r	Pacific Telephone & Telegraph Co.

1157 GENESEE AVE N

Year	Uses	Source
2000	XXXX	Haines & Company
1951	N Genesee Av Repola Frank M	Pacific Telephone & Telegraph Co.
	N Genesee Av Repola Ernest L	Pacific Telephone & Telegraph Co.

1159 GENESEE AVE N

Year	Uses	Source
2000	OKUMURA N	Haines & Company

1163 GENESEE AVE N

Year	Uses	Source
2000	FELICIANO Yvonne	Haines & Company
1951	N Genesee Casper Martha r	Pacific Telephone & Telegraph Co.
	N Genesee Av Strakacz Sylwin r	Pacific Telephone & Telegraph Co.

LEXINGTON AVE

7816 LEXINGTON AVE

Year	Uses	Source
2006	NEALJefrey	Haines Company, Inc.

FINDINGS

N FAIRFAX

1038 N FAIRFAX

Year	Uses	Source
1962	Twitchell Earl H optmtrst	Pacific Telephone

1042 N FAIRFAX

Year	Uses	Source
1967	Walker Vera Piano Studio	Pacific Telephone
	Kostka Leo accordn instrctr	Pacific Telephone
	California Music School	Pacific Telephone
	California School of Music	Pacific Telephone
1962	Kostka Leo accordn instrctr	Pacific Telephone
	California School of Music	Pacific Telephone
	California Music School	Pacific Telephone

1054 N FAIRFAX

Year	Uses	Source
1962	Contreras Robt E	Pacific Telephone

1055 N FAIRFAX

Year	Uses	Source
1967	Laurel Childrens	Pacific Telephone
1962	Laurel Child Care Center	Pacific Telephone

1058 N FAIRFAX

Year	Uses	Source
1962	Robyns Annette	Pacific Telephone

1060 N FAIRFAX

Year	Uses	Source
1967	Keefers Radiator & Welding Works	Pacific Telephone
1962	KEEFERS RADIATOR & WELDING WORKS	Pacific Telephone

1065 N FAIRFAX

Year	Uses	Source
1933	WEST Hollywood Lutheran Church	Los Angeles Directory Co.

1067 N FAIRFAX

Year	Uses	Source
1967	Gill Beau Ukopia	Pacific Telephone
	Ukopia	Pacific Telephone

FINDINGS

1070 N FAIRFAX

Year	Uses	Source
1967	BIG MANS SHOP	Pacific Telephone
1962	BIG MANS SHOP mens apprl	Pacific Telephone
	Bieber Jack Big Mans Shop mens apprl	Pacific Telephone

1096 N FAIRFAX

Year	Uses	Source
1967	Glamour Puss apprl	Pacific Telephone

1102 N FAIRFAX

Year	Uses	Source
1967	Alexander Edw	Pacific Telephone

1110 N FAIRFAX

Year	Uses	Source
1942	WEST Hollywood Emergency Hospital	Los Angeles Directory Co.

1111 N FAIRFAX

Year	Uses	Source
1962	Acme Adding mach & Typewriter Co	Pacific Telephone
	Acme Typewriter & Adding Mach Co	Pacific Telephone

1115 N FAIRFAX

Year	Uses	Source
1962	Nobby French Dry Cleaners & Dyers	Pacific Telephone

1117 N FAIRFAX

Year	Uses	Source
1962	Eddies Barber Shop	Pacific Telephone
	Alexander Edw	Pacific Telephone

1119 N FAIRFAX

Year	Uses	Source
1962	ALLENS BEAUTY SALON	Pacific Telephone

1121 N FAIRFAX

Year	Uses	Source
1967	Tainter Lloyd P MD	Pacific Telephone
	Black Harvey S MD	Pacific Telephone
1962	Tainter Lloyd P Dr	Pacific Telephone

FINDINGS

1122 N FAIRFAX

Year	Uses	Source
1962	AL SCHOR INS AGCY	Pacific Telephone
	Schor Al Ins Agcy	Pacific Telephone

1123 N FAIRFAX

Year	Uses	Source
1967	BELFAIR OFC SUPPLY	Pacific Telephone
1962	Bailey Office Equipment	Pacific Telephone

1125 N FAIRFAX

Year	Uses	Source
1967	Los Angeles Post Office Substations Cole Br	Pacific Telephone
	United States Government POST OFFICE DEPARTMENT	Pacific Telephone
1962	UNITED STATES GOVERNMENT POST OFFICE DEPT L A Post Office Substations	Pacific Telephone
	Cole Br	Pacific Telephone
1958	U S Government	Pacific Telephone
	POST OFFICE DEPT Los Angeles Post Office Substations Cole Br	Pacific Telephone

1130 N FAIRFAX

Year	Uses	Source
1962	Wrapping Packages Unlimited	Pacific Telephone
	Smarty Party Shop Div of Package Wrapping Unlimited	Pacific Telephone
	Rotell Joe Package Wrapping Unlimited	Pacific Telephone
	Package Wrapping Unlimited	Pacific Telephone
	Package Wrapping Unlimited	Pacific Telephone

1136 N FAIRFAX

Year	Uses	Source
1967	Rasak John C MD	Pacific Telephone

1138 N FAIRFAX

Year	Uses	Source
1967	Hastings Electrical Contracting Serv	Pacific Telephone
	HASTINGS CHAS electrcl contrs indstrl & residential	Pacific Telephone
1962	Pretty Pets	Pacific Telephone
	Henriettas Pretty Pets dog grooming serv	Pacific Telephone
	Dwan Isabel	Pacific Telephone

Year	Uses	Source
1962	Bibby alterations	Pacific Telephone

1200 N FAIRFAX

Year	Uses	Source
1967	Joe Rotell Packag Wrapping Unlimited	Pacific Telephone
	Smarty Party Shop Div of Package Wrapping Unlimited	Pacific Telephone
	Rotell Joe Package Wrapping Unlimited	Pacific Telephone
	Package Wrapping Unlimited	Pacific Telephone
1962	Skovald Florence Danny	Pacific Telephone
	OKeefe Beauty Salon	Pacific Telephone

1201 N FAIRFAX

Year	Uses	Source
1967	Tony the Mechanic Complete Truck & Automotive Service	Pacific Telephone
	Tony the Mechanic	Pacific Telephone
	Red & White Cab Co Inc	Pacific Telephone
1962	Red & White Cab Co Inc	Pacific Telephone
	Boriss Auto Serv	Pacific Telephone

1202 N FAIRFAX

Year	Uses	Source
1962	Saccone Elsie	Pacific Telephone
	Klein Cletus G	Pacific Telephone
1929	Beard Claude police	Los Angeles Directory Co.

1208 N FAIRFAX

Year	Uses	Source
1962	Campbell Belle	Pacific Telephone
	Anderson Paul R	Pacific Telephone
	Anderson Kathryn Helen	Pacific Telephone
1937	COOK Allan L Edith M writer	Los Angeles Directory Co.

1212 N FAIRFAX

Year	Uses	Source
1967	Bearens John R	Pacific Telephone
1962	Bearens John R	Pacific Telephone

FINDINGS

1213 N FAIRFAX

Year	Uses	Source
1962	Sno White Plastering Co	Pacific Telephone
1937	Aikins Edw Rhea gas sta atdt	Los Angeles Directory Co.
1933	Sears Alex P Della slsmn	Los Angeles Directory Co.

1214 N FAIRFAX

Year	Uses	Source
1967	Hamilton Tassle	Pacific Telephone
1962	Hamilton Tassie	Pacific Telephone

1215 N FAIRFAX

Year	Uses	Source
1967	Jones Alfred E	Pacific Telephone
	Duben Sadye Mrs	Pacific Telephone
1962	Cezon M L	Pacific Telephone
	Dosal Julius	Pacific Telephone
	Parker Susan	Pacific Telephone
	Vail Catherine Mrs	Pacific Telephone
	Vail John M	Pacific Telephone

1216 N FAIRFAX

Year	Uses	Source
1962	Most Irene	Pacific Telephone
	Goldberger Hugo H	Pacific Telephone

1217 N FAIRFAX

Year	Uses	Source
1971	Buchan Jon	Pacific Telephone
1967	Hansey Barbara	Pacific Telephone
1962	Douglas Harriet	Pacific Telephone
	Lerner Phil	Pacific Telephone
	Mize Sandra Jeane	Pacific Telephone
	Dreyfus Carole	Pacific Telephone
1942	Stanwood Tmrl Nellie aircrftwkr	Los Angeles Directory Co.
1933	WEAVER John Blanche gas sta opr	Los Angeles Directory Co.

1218 N FAIRFAX

Year	Uses	Source
1967	Cardenas Maria J	Pacific Telephone
1962	Lagerstrom Mona	Pacific Telephone

FINDINGS

1219 N FAIRFAX

Year	Uses	Source
1967	Poponina Alexandra	Pacific Telephone
	Dosai Julius	Pacific Telephone
1962	Dagenhart Clara R Mrs	Pacific Telephone
1942	Brundage Anna L wid F L	Los Angeles Directory Co.

1220 N FAIRFAX

Year	Uses	Source
1967	Harvey John	Pacific Telephone
1962	Verheggen Jacobus	Pacific Telephone

1224 N FAIRFAX

Year	Uses	Source
1967	Fein Leon	Pacific Telephone
	Goffan Jullis	Pacific Telephone
	Haaz Mihal	Pacific Telephone
	Longstreth Woneta	Pacific Telephone
	Zirlin Ike	Pacific Telephone
	Bartmasser Esther	Pacific Telephone
1962	Zirlin Ike	Pacific Telephone
	Rosen Harry	Pacific Telephone
	Longstreth Woneta	Pacific Telephone
	Bubar Norman J	Pacific Telephone
	Lann Shirley	Pacific Telephone
	Hunter Howard L	Pacific Telephone

N FAIRFAX AVE

1034 N FAIRFAX AVE

Year	Uses	Source
1958	Steiner Geo H	Pacific Telephone
1942	CHAPMAN Marjorie M with Standard Fed Sav & Loan Assn	Los Angeles Directory Co.
1933	AYRES Kate wid Jas B	Los Angeles Directory Co.
	Treiber Emma wid Rudolph	Los Angeles Directory Co.
1929	Ayers Kate B wid J E	Los Angeles Directory Co.
	RAYMOND Jennie B treas Llewellyn Pub Co r	Los Angeles Directory Co.

FINDINGS

1038 N FAIRFAX AVE

Year	Uses	Source
2013	FILTH MART	Cole Information Services
2008	TABLOID	Cole Information Services
	LO FI	Cole Information Services
	CENDANT	Cole Information Services
2006	LO Ft	Haines Company, Inc.
1990	HOMES UNLIMITED	Pacific Bell
	HOMES UNLIMITED	Pacific Bell
1986	HOMES UNLIMITED	Pacific Bell
1985	HOMES UNLIMITED	Pacific Bell
1981	HOMES UNILIMITED	Pacific Telephone
1980	Homes Unlimited	Pacific Telephone
1976	Homes Unlimited	Pacific Telephone
	West Hollywood Chamber Of Commerce	Pacific Telephone
1971	Blue Grotto Astrology House	Pacific Telephone
1958	Lowrey Clas T	Pacific Telephone
1942	AYRES Kate wid J E	Los Angeles Directory Co.
	POMEROY Grace E slswn	Los Angeles Directory Co.
1937	AYRES Kate wid J E	Los Angeles Directory Co.
	RAYMOND Jennie	Los Angeles Directory Co.
	Treiver Emma B Mrs wid R	Los Angeles Directory Co.

1040 N FAIRFAX AVE

Year	Uses	Source
2013	GREENWAY COURT THEATER	Cole Information Services
1976	NACO CONSTRUCTION INC genl contrs	Pacific Telephone
1971	NACO CONSTRUCTION genl contrs	Pacific Telephone

1042 N FAIRFAX AVE

Year	Uses	Source
2013	WECHSLER MINDY DC	Cole Information Services
	CLOSE MICHAEL L DC CHRPRCTR	Cole Information Services
2008	ENLIGHTENED CONCIERGE INC	Cole Information Services
	A2Z HEALTH NET MASSAGE SCHOOLS	Cole Information Services
	MINDY D WECHSLER	Cole Information Services
2006	CLOSEMICHAELL	Haines Company, Inc.
	CHIRPRCTR DC	Haines Company, Inc.
	WECHSLER MINDY D	Haines Company, Inc.
	WEXLERMINDYDC	Haines Company, Inc.

Year	Uses	Source
1990	BEVERLY HEALTH CENTER	Pacific Bell
	LIDDY JOHN A DC	Pacific Bell
	VALENTE VERONICA S DC	Pacific Bell
	WECHSLER MINDY DC	Pacific Bell
	WEXLER MINDY DC	Pacific Bell
1986	BEVERLY HEALTH CENTER	Pacific Bell
	SLAUGHTER VERONICA L DC	Pacific Bell
	SLAUGHTER VERONICA L DC	Pacific Bell
	VALENTE VERONICA S DC	Pacific Bell
	WECHSLER MINDY DC	Pacific Bell
	WEXLER MINDY D C	Pacific Bell
1981	FAIRFAX MUSIC	Pacific Telephone
	FAIRFAX MUSIC SCHOOL	Pacific Telephone
	KOSTKA LEO MUSIC SCHOOL	Pacific Telephone
1976	Kostka Leo accordn instrctr	Pacific Telephone
1971	Kostka Leo accordn instrctr	Pacific Telephone
1958	Kostka Leo accordn instrctr	Pacific Telephone
1942	Rodefer J Harry Nelle plmbr	Los Angeles Directory Co.
	Rodefer Marysten	Los Angeles Directory Co.
1937	Bendrell Joaquin Marie	Los Angeles Directory Co.

1046 N FAIRFAX AVE

Year	Uses	Source
1933	ARNOLD Margt circ libry	Los Angeles Directory Co.
	ARNOLD Floyd slsmn	Los Angeles Directory Co.
	Arnold Burton slsmn	Los Angeles Directory Co.
1929	ARNOLD Margt I tchr	Los Angeles Directory Co.
	Arnold Floyd P pres U S A Underwriters	Los Angeles Directory Co.
	ARNOLD Margt L wid T B	Los Angeles Directory Co.

1049 N FAIRFAX AVE

Year	Uses	Source
2013	WEST HOLLYWOOD OPPORTUNITY CENTER	Cole Information Services
2008	LOS ANGELES UNIFID SCHOOL DST	Cole Information Services
	WEST HOLLYWOOD COMMUNITY DAY SCHOOL	Cole Information Services
2006	WESTHOLLYWD	Haines Company, Inc.
	OPPORTUNITY CNTR	Haines Company, Inc.

FINDINGS

1052 N FAIRFAX AVE

Year	Uses	Source
1942	Van Wald Cliff walter	Los Angeles Directory Co.

1054 N FAIRFAX AVE

Year	Uses	Source
1976	FOTOMAT CORPORATION Islands	Pacific Telephone
	York Bl & Figueroa Los Angeles	Pacific Telephone
1958	Andrew Walter P	Pacific Telephone
1937	Shearn Jas R roadmaster PE	Los Angeles Directory Co.
1933	Shearn J roadmaster PE	Los Angeles Directory Co.
1929	Shearn Jas Ruth lab h	Los Angeles Directory Co.

1055 N FAIRFAX AVE

Year	Uses	Source
1971	Laurel Childrens Center	Pacific Telephone
1958	Laurel Child Care Center	Pacific Telephone
1933	Laurel Agriculture Center	Los Angeles Directory Co.
1929	Laurel Agriculture Center	Los Angeles Directory Co.

1060 N FAIRFAX AVE

Year	Uses	Source
1958	Keefers Radiator & Welding Works	Pacific Telephone
1942	KEEFER Chas J Dolores welder	Los Angeles Directory Co.
1937	KEEFER Chas P auto repr	Los Angeles Directory Co.
1933	KEEFER Carl J radiator repr	Los Angeles Directory Co.

1063 N FAIRFAX AVE

Year	Uses	Source
1937	Vitaphore Co Alma T Schmidt Hilda I Lewis therapeutical instr	Los Angeles Directory Co.
1933	Vitaphore Co G F Schmidt pres H I Lowis sectreas thernpeutical Inst mfrs	Los Angeles Directory Co.
1929	Sherlock J J & Sons J J T P T J J S and R E mfrs agts	Los Angeles Directory Co.
	Maguder Mary A sten J J Sherlock & Sons	Los Angeles Directory Co.
	Gudar Mary M sten	Los Angeles Directory Co.

1065 N FAIRFAX AVE

Year	Uses	Source
1986	POLIZZI SALVATORE GALLERY	Pacific Bell
1981	HOLLYWOOD DRAPERY SERVICE	Pacific Telephone

FINDINGS

Year	Uses	Source
1976	Hollywood Drapery Service	Pacific Telephone
1971	Hollywood Drapery Service	Pacific Telephone
	Max Furs By Max Rosennhum furier	Pacific Telephone

1067 N FAIRFAX AVE

Year	Uses	Source
2013	LOCKS & LOCKSMITHS	Cole Information Services
	STYLES BY FLO	Cole Information Services
1990	FAZIO JEFF	Pacific Bell
	MODERN ART-NEON	Pacific Bell
	SINGLETON BENNETT	Pacific Bell
	SINGLETON BENNETT	Pacific Bell
1986	ALL SAINTS WEST HOLLYWOOD METROPOLITAN COMMUNITY CHURCH	Pacific Bell
	ALLIANCE OF LIGHT MINISTRY	Pacific Bell
	FAZIO JEFF	Pacific Bell
	HEART OF GLASS	Pacific Bell
	METROPOLITAN COMMUNITY CHURCH ALL SAINTS WEST HOLLYWOOD	Pacific Bell
	MODERN ART-NEON	Pacific Bell
	POLIZZI STAINED GLASS STUDIO	Pacific Bell
	SALVATORE POLIZZI STAINED GLASS STUDIO	Pacific Bell
1981	ALL SAINTS METROPOLITAN COMMUNITY CHURCH	Pacific Telephone
	METROPOLITAN COMMUNITY CHURCH ALL SAINTS	Pacific Telephone
	PAYNE DIAHNNE	Pacific Telephone
	POLIZZI SALVATORE STAINED GLASS STUDIO	Pacific Telephone
	VERDUGO JILL	Pacific Telephone
1976	Meisel Erich Needlepoint Mountings	Pacific Telephone
	Antioch College West Graduate Program	Pacific Telephone
	Antioch College West	Pacific Telephone
1971	Maccabee Athletic Club Inc	Pacific Telephone
1970	IATSE LOCAL 44 AFFILIATED PROPERTY CRAFTSMEN S	Pacific Telephone
	I A T S E LOCAL 80 MOTION PICTURE STUDIO GRIPS	Pacific Telephone
	I A T S E LOCAL 80 MOTION PICTURE STUDIO GRIPS	Pacific Telephone

Year	Uses	Source
1942	BEVERLY CREDIT SERVICE Frank A Brown Bonded Collectors and Medical Dental Financing	Los Angeles Directory Co.

1068 N FAIRFAX AVE

Year	Uses	Source
1937	SAMUELS S carbonators	Los Angeles Directory Co.
1933	Dunphy Lloyd Betty restr	Los Angeles Directory Co.

1069 N FAIRFAX AVE

Year	Uses	Source
2006	r ARNOLDHERR	Haines Company, Inc.
	BOOKSELLER	Haines Company, Inc.
	ARNOLD HERR	Haines Company, Inc.
	BOOKSELLER	Haines Company, Inc.
	HERRARNOLD	Haines Company, Inc.
	BOOKSTORE	Haines Company, Inc.
1990	BIG MAN S SHOP	Pacific Bell
1986	BIG MAN S SHOP	Pacific Bell
1981	BIG MAN S SHOP	Pacific Telephone
1976	BIG MANS SHOP	Pacific Telephone
1971	BIG MANS SHOP	Pacific Telephone

1070 N FAIRFAX AVE

Year	Uses	Source
1958	Bieber Jack Big Mans Shop mens apprl	Pacific Telephone
	BIG MANS SHOP mens apprl	Pacific Telephone

1071 N FAIRFAX AVE

Year	Uses	Source
1990	NANCY S BOUTIQUE	Pacific Bell
1986	NANCY S BOUTIQUE	Pacific Bell
1981	ALEXANDER EDW	Pacific Telephone
	EDDIE S BARBER SHOP	Pacific Telephone
1976	Eddies Barber Shop	Pacific Telephone
	Alexander Edw	Pacific Telephone
1971	Eddies Barber Shop	Pacific Telephone
	Alexander Edw	Pacific Telephone

FINDINGS

1076 N FAIRFAX AVE

Year	Uses	Source
2013	PROMPT GARAGE DOOR REPAIR WEST HOLLY	Cole Information Services

1107 N FAIRFAX AVE

Year	Uses	Source
1958	BUSINESS EQUIPT CO	Pacific Telephone
	BUSINESS EQUIPT CO	Pacific Telephone

1111 N FAIRFAX AVE

Year	Uses	Source
2013	FAIRFAX PHARMACY	Cole Information Services
	SUBWAY SANDWICHES	Cole Information Services
	DORO FASHION	Cole Information Services
2008	SUBWAY SANDWICHES & SALADS	Cole Information Services
	DOLLEZIMI DORO FASHION	Cole Information Services
	FAIRFAX PHARMACY	Cole Information Services
	DENTAL CARE	Cole Information Services
2006	VICTORIA DDS	Haines Company, Inc.
	SUBWAY	Haines Company, Inc.
	OLSHANSKY	Haines Company, Inc.
	DORO FASHION	Haines Company, Inc.
1942	CARROLL Jas H shoe repr	Los Angeles Directory Co.
1933	CARROLL Jas H Elouisae shoe repr	Los Angeles Directory Co.
1929	Tygrett Harry shoe repr	Los Angeles Directory Co.

1115 N FAIRFAX AVE

Year	Uses	Source
1958	Nobby French Dry Cleaners & Dyers	Pacific Telephone
1942	Knobloch Jack A clo clnr	Los Angeles Directory Co.
1933	Knoblock John A Nora B clo clnr	Los Angeles Directory Co.
1929	Knoblock John Nora clo clnr	Los Angeles Directory Co.

1116 N FAIRFAX AVE

Year	Uses	Source
1976	Ben Yoav D	Pacific Telephone

1117 N FAIRFAX AVE

Year	Uses	Source
1958	Eddies Barber Shop	Pacific Telephone

Year	Uses	Source
1958	Alexander Edw	Pacific Telephone
1942	HORN Albt K Susan M barber	Los Angeles Directory Co.
1933	ARTS TRANSFER VAN & STORAGE CO Arthur and A B Mosqulera We Never Sleep Expert Furniture Plano and Baggage Movers Local and Long Distance Moving	Los Angeles Directory Co.
1929	SOUTHERN California Edison Co br	Los Angeles Directory Co.

1119 N FAIRFAX AVE

Year	Uses	Source
1958	ALLENS BEAUTY SALON	Pacific Telephone
1937	YOUNG Bert R Ruth restr	Los Angeles Directory Co.
1933	ELLIS Bros W M and C H confy	Los Angeles Directory Co.
	ELLIS Chas H Ellis Bros	Los Angeles Directory Co.
	ELLIS Walter M Ellis Bros	Los Angeles Directory Co.

1120 N FAIRFAX AVE

Year	Uses	Source
1929	Ordway Geo K gas sta	Los Angeles Directory Co.

1121 N FAIRFAX AVE

Year	Uses	Source
2013	BAZAK ILAN DPM	Cole Information Services
2008	ILAN BAZAK DPM	Cole Information Services
2006	BAZAKILANDR	Haines Company, Inc.
1990	LUNGIN ALEXANDER DPMPC	Pacific Bell
1986	GUSHANSKY ALEXANDER MD	Pacific Bell
	GUSHANSKY ALEXANDER MD INC	Pacific Bell
	GUSHANSKY MARINA MD	Pacific Bell
1981	BLACK HARVEY S MD	Pacific Telephone
1976	Black Harvey S MD	Pacific Telephone
1971	Black Harvey S MD	Pacific Telephone
1958	Tainter Lloyd P Dr	Pacific Telephone

1122 N FAIRFAX AVE

Year	Uses	Source
1956	LOS ANGELES COUNTY OF SHERIFF	Pacific Telephone
1954	LOS ANGELES COUNTY OF SHERIFF	R. L. Polk & Co.
	SHERIFF	R. L. Polk & Co.
1950	LOS ANGELES COUNTY OF SHERIFF	Pacific Telephone
	LOS ANGELES COUNTY OF SHERIFF	Pacific Telephone

FINDINGS

1123 N FAIRFAX AVE

Year	Uses	Source
2013	RUSSIAN CONSULATE	Cole Information Services
2008	RUSSIAN UNIVERSAL SERVICES INC	Cole Information Services
	ROSSI PHOTOGRAPHY	Cole Information Services
2006	UNIVERSAL	Haines Company, Inc.
	SERVICES	Haines Company, Inc.
	RUSSIAN	Haines Company, Inc.
1990	BELFAIR OFFICE SUPPLY STATIONERY & FURNITURE	Pacific Bell
1986	BELFAIR OFFICE SUPPLY STATIONERY & FURNITURE	Pacific Bell
1981	BELFAIR OFFICE SUPPLY & STATIONERY	Pacific Telephone
1976	BELFAIR OFFICE SUPPLY & STATIONERY	Pacific Telephone
1971	BELFAIR OFFICE SUPPLY & STATIONERY	Pacific Telephone
1958	Bailey Ofc Equipt	Pacific Telephone
	Bailey Eric N Bailey Ofc Equipt	Pacific Telephone

1124 N FAIRFAX AVE

Year	Uses	Source
1929	Burdell & Laning F W Burdell Dwight Laning real est	Los Angeles Directory Co.

1125 N FAIRFAX AVE

Year	Uses	Source
2013	WEST HOLLYWOOD LIMOUSINE SERVICE	Cole Information Services
	GREEN LOCKSMITH	Cole Information Services
	UNITED STATES GOVERNMENT	Cole Information Services
1995	FRAZIER PATRICK	Pacific Bell
1976	Los Angeles Postal Stations Cole Br	Pacific Telephone
	UNITED STATES GOVERNMENT POSTAL SERVICE	Pacific Telephone
1971	UNITED STATE GOVERNMENT POSTAL SERVICE	Pacific Telephone
	Los Angeles Postal Stations Cole Br	Pacific Telephone

1126 N FAIRFAX AVE

Year	Uses	Source
1929	Doyle Edw tile contr	Los Angeles Directory Co.

FINDINGS

1129 N FAIRFAX AVE

Year	Uses	Source
1958	Lewbel Stanley	Pacific Telephone

1130 N FAIRFAX AVE

Year	Uses	Source
1965	SMARTY PARTY SHOP DIV OF PACKAGE WRAPPING UNLIMITED	Pacific Telephone
	ROTELL JOE PACKAGE WRAPPING UNLIMITED	Pacific Telephone
1962	OTELL JOE PACKAGE WRAPPING UNLIMITED	Pacific Telephone
1958	Package Wrapping Unlimited	Pacific Telephone
	Rotell Joe Package Wrapping Unlimited	Pacific Telephone
	Wrapping Packages Unlimited	Pacific Telephone
	Package Wrapping Unlimited	Pacific Telephone
	Joe Rotell Package Wrapping Unlimited	Pacific Telephone
	Package Wrapping Unlimited	Pacific Telephone
1937	Challoner Neville B Jean wire fences	Los Angeles Directory Co.
1933	Sibley Alt E Helen gas sta	Los Angeles Directory Co.

1132 N FAIRFAX AVE

Year	Uses	Source
1942	Perfecto Products Co A J Gursey Leo B Gervais mach	Los Angeles Directory Co.
1937	Arro Lights Inc Saml Bischoff pres J E Franklin sec treas mot pict supp	Los Angeles Directory Co.

1136 N FAIRFAX AVE

Year	Uses	Source
2013	OLSHANSKY VICTORIA DDS	Cole Information Services
2008	VICTORIA OLSHANSKY DDS	Cole Information Services
1981	NEW IMAGE GRAPHICS & PRINTING	Pacific Telephone
1976	DUOGRAPHICS INC	Pacific Telephone
1971	Key Club	Pacific Telephone
1958	Stachowska Olga alterations	Pacific Telephone

1138 N FAIRFAX AVE

Year	Uses	Source
1981	HASTINGS ELECTRICAL CONTRACTING SERVICE	Pacific Telephone
	HASTINGS ELECTRIC ELECTRCL CONTRS INDSTRL & RESIDENTIAL	Pacific Telephone

Year	Uses	Source
1971	HASTINGS ELECTRIC electrcl contrs indstrl & residential	Pacific Telephone
	Hastings Electrical Contracting Service	Pacific Telephone
1942	EVANS Geo A fence bldr	Los Angeles Directory Co.
	NICHOLSON Floyd E Lois A fence bldr	Los Angeles Directory Co.
1937	Schramm Carl H Erma A pntr	Los Angeles Directory Co.
	Ruhl Ward lab	Los Angeles Directory Co.
	Ruhl Howard restrwkr	Los Angeles Directory Co.

1140 N FAIRFAX AVE

Year	Uses	Source
2008	DATA RECOVERY CORP	Cole Information Services
	WORLD ACCEPTANCE GROUP CORP	Cole Information Services
1990	BROWN DONALD DO	Pacific Bell
	IMMUNE SUPPRESSION UNITS	Pacific Bell
	LEE JAMES T DO	Pacific Bell
1986	HAIR TRANSPLANTATION CENTER	Pacific Bell
	HARVARD MEDICAL GROUP	Pacific Bell
	KOTLER ALEX R MD	Pacific Bell
	SALKINDER K C MD	Pacific Bell
1981	FUNNY YOU SHOULD ASK	Pacific Telephone

1141 N FAIRFAX AVE

Year	Uses	Source
1976	Matier Lillian Mrs	Pacific Telephone

1152 N FAIRFAX AVE

Year	Uses	Source
1929	ART TRANSFER & STORAGE CO Arthur B Mosqulera We Never Sleep Expert Furniture Plano Trunk and Baggage Movers	Los Angeles Directory Co.
	Mosquiera Arth B Annabel B Arts Transfer & Storage Co	Los Angeles Directory Co.

1157 N FAIRFAX AVE

Year	Uses	Source
1942	SCHWARZ Hedwig Wid A S	Los Angeles Directory Co.

1161 N FAIRFAX AVE

Year	Uses	Source
1990	KUCSMA JULIUS	Pacific Bell

FINDINGS

1200 N FAIRFAX AVE

Year	Uses	Source
1980	SMARTY PARTY SHOP JOE ROTELL	Pacific Telephone
	ROTELL JOE SMARTY PARTY	Pacific Telephone
1976	Rotell Joe Smarty Party Shop	Pacific Telephone
	ROTELL JOE SMARTY PARTY	Pacific Telephone
	Rotells Hallmark Cards	Pacific Telephone
	Smarty Party Shop Joe Rotell	Pacific Telephone
	SMARTY PARTY SHOP	Pacific Telephone
1971	Rotell Joe Smarty Party Shop	Pacific Telephone
	ROTELL JOE SMARTY PARTY	Pacific Telephone
	Rotells Hallmark Cards	Pacific Telephone
	SMARTY PARTY SHOP	Pacific Telephone
	Smarty Party Shop Joe Rotell	Pacific Telephone
1970	SMARTY PARTY SH OCEAN PARK JOE ROTELL	Pacific Telephone
	ROTELL JOE SMARTY PARTY	Pacific Telephone
1942	Bristow Yvonne cosmetician	Los Angeles Directory Co.
	Bristow Paul A Mary	Los Angeles Directory Co.
	Bristow Marie V nurse	Los Angeles Directory Co.
	Beebe Ralph H Mae A auto wkr	Los Angeles Directory Co.

1201 N FAIRFAX AVE

Year	Uses	Source
2013	AFFORDABLE WH AUTO SERVICE	Cole Information Services
	JT CAR CONNECTION	Cole Information Services
2008	A W H C R	Cole Information Services
	AFFORDABLE WH AUTO SERVICE	Cole Information Services
	H & I AUTO SALES	Cole Information Services
2006	H & I AUTO SALES	Haines Company, Inc.
	L AAUTO CLINIC	Haines Company, Inc.
1990	H & I AUTO SALES	Pacific Bell
	FAIRFAX AUTOMOTIVE	Pacific Bell
	H & I VOLVO USED AUTO SALES	Pacific Bell
	ABC TOWING INC	Pacific Bell
1986	BEST AUTO SALES	Pacific Bell
	ABC TOWING INC	Pacific Bell
	A B C AUTO SERVICE	Pacific Bell
1981	K & B AUTO SERVICE	Pacific Telephone
	DICK S AUTO SALES	Pacific Telephone

FINDINGS

Year	Uses	Source
1981	ABC TOWING INC	Pacific Telephone
1976	Kims Complete Automotive	Pacific Telephone
1971	Red & White Cab Co Inc	Pacific Telephone

1202 N FAIRFAX AVE

Year	Uses	Source
1980	Joe Rotells Package Wrapping Unoimited	Pacific Telephone
1976	Joe Rotell Package Wrapping Unlimited	Pacific Telephone
	Joe Rotells Package Wrapping Unlimited	Pacific Telephone
	Package Wrapping Unlimited	Pacific Telephone
	Rotell Joe Package Wrapping Unlimited	Pacific Telephone
1975	JOE ROTELL S PACKAGE WRAPPING UNLIMITED	Pacific Telephone
1971	Rotell Joe Package Wrapping Unlimited	Pacific Telephone
	Package Wrapping Unlimited	Pacific Telephone
	Joe Rotells Package Wrapping Unlimited	Pacific Telephone
	Joe Rotell Package Wrapping Unlimited	Pacific Telephone
1958	Klein Cletus G	Pacific Telephone
	Saccone Elsie	Pacific Telephone
1942	Burnkrant Harry M Sarah I collr	Los Angeles Directory Co.
	Piltch Victor Linda chiropractor	Los Angeles Directory Co.
	Piltch Lou restrwkr	Los Angeles Directory Co.
1933	NAGEL Amil Kath pntr	Los Angeles Directory Co.
	KIEFER Wm Louise civ eng	Los Angeles Directory Co.

1204 N FAIRFAX AVE

Year	Uses	Source
2006	No Current Listing	Haines Company, Inc.
1981	OFF THE WALL THEATRE	Pacific Telephone
	TITAN ENTERPRISES INC ELECTRCT CONTRS	Pacific Telephone
	ANITA NEWMAN DANCE ARTS CENTER	Pacific Telephone
1976	Anita Newman Dance Arts Center	Pacific Telephone
	Company The	Pacific Telephone
	Off The Wall	Pacific Telephone

1206 N FAIRFAX AVE

Year	Uses	Source
1976	Carbon Copy House	Pacific Telephone
	Kerwin Jan	Pacific Telephone

FINDINGS

1208 N FAIRFAX AVE

Year	Uses	Source
1958	Peloquin Albert E	Pacific Telephone
	Campbell Belle	Pacific Telephone
	Anderson Paul R	Pacific Telephone
1942	Brookwell Lawrence Mabel photog	Los Angeles Directory Co.
	Brookwell Edna D P wid G E	Los Angeles Directory Co.
1937	COOK Edith E Mrs tchr City Sch	Los Angeles Directory Co.
	Brookwell Geo E Edna D P photog	Los Angeles Directory Co.
1933	MCBRIDE Joseph H barber	Los Angeles Directory Co.
	Brookwell Geo Edna photog Hollywood Bowl	Los Angeles Directory Co.
1929	Brookwell Geo Edna photog	Los Angeles Directory Co.

1210 N FAIRFAX AVE

Year	Uses	Source
1970	JOE ROTELL S PACKAGE WRAPPINC UNLIMITED	Pacific Telephone
1958	Auringer C W Mrs	Pacific Telephone
1942	Matchan Edna B wid W G	Los Angeles Directory Co.
	Matchan Robt B ins agt	Los Angeles Directory Co.
1937	Funk Mabel B avid F B	Los Angeles Directory Co.
	Matchan Edna B wid W G	Los Angeles Directory Co.
	Matchan Robt B slsmn	Los Angeles Directory Co.
1929	Mac ARTHUR Harold E Fern mot pict dir	Los Angeles Directory Co.

1212 N FAIRFAX AVE

Year	Uses	Source
1958	Sharsmith August F	Pacific Telephone
1942	Sharsmith Aug F Emma S cook	Los Angeles Directory Co.
1937	Schaarschmidt Aug F Emma S chef	Los Angeles Directory Co.
1933	Sharsmith Arth F chef	Los Angeles Directory Co.
	Schaarschmidt Gust pantrymn	Los Angeles Directory Co.
1929	Schaarschmidt Aug Emma cook h	Los Angeles Directory Co.

1213 N FAIRFAX AVE

Year	Uses	Source
1958	OKeefe Beauty Salon	Pacific Telephone
1942	OKeefe Marie beauty shop	Los Angeles Directory Co.
1937	Aikins Saml br mgr Standard Stations	Los Angeles Directory Co.
1933	FORD Phil actor	Los Angeles Directory Co.
1929	LEE Louise C	Los Angeles Directory Co.

Year	Uses	Source
1929	Closser Ophelia wid Jerome	Los Angeles Directory Co.

1214 N FAIRFAX AVE

Year	Uses	Source
1976	Scully David G	Pacific Telephone
1971	Hamilton Tassie	Pacific Telephone

1215 N FAIRFAX AVE

Year	Uses	Source
2006	MILNERBeverly	Haines Company, Inc.
	WELLS John	Haines Company, Inc.
1986	SWAIN W G	Pacific Bell
1981	SWAIN W G	Pacific Telephone
1976	Kettas Gary	Pacific Telephone
	Pogorzelski Stella	Pacific Telephone
1971	Jones Alfred E	Pacific Telephone
	Duben Sadye Mrs	Pacific Telephone
1958	Sarky I Mrs	Pacific Telephone
	Fuda Katherine	Pacific Telephone
	Cosoletto Lucille	Pacific Telephone
1942	Wenisch Josephine T wid Thos	Los Angeles Directory Co.
	Darton Florence E wid F M	Los Angeles Directory Co.
	CURTIS Howard Ruth pntr	Los Angeles Directory Co.
	BOYD Chas L Cornelia	Los Angeles Directory Co.
	Allbee Robt E clk	Los Angeles Directory Co.
	Allbee Alice D wid E E clk	Los Angeles Directory Co.
1937	CURTIS Edna A wid E Bl	Los Angeles Directory Co.
	Esler Lisle M Beatrice asst mgr Oriental Theatre	Los Angeles Directory Co.
	Mehren Eliz E	Los Angeles Directory Co.
	Mehren Mildred E	Los Angeles Directory Co.
	Speer Leslie Irene window equip	Los Angeles Directory Co.
1933	Osenbaugh Marrion G Melba clk	Los Angeles Directory Co.

1215 1/2 N FAIRFAX AVE

Year	Uses	Source
1990	MEYER JEFFREY C	Pacific Bell
1981	MEYER JEFF	Pacific Telephone
	WEBBER DAN	Pacific Telephone

FINDINGS

1216 N FAIRFAX AVE

Year	Uses	Source
1971	Weiss Larry	Pacific Telephone
	Merrill C M	Pacific Telephone
	Adire Jacob	Pacific Telephone
1958	Calcanini Alfred J	Pacific Telephone
	Smokler Jos	Pacific Telephone

1217 N FAIRFAX AVE

Year	Uses	Source
2006	COFFINStanton	Haines Company, Inc.
1976	De Pino David	Pacific Telephone
	Holmsley Donna G	Pacific Telephone
1958	Brady Lina M	Pacific Telephone
	Drabkin Norman	Pacific Telephone
1942	WALLACE Margt	Los Angeles Directory Co.
	Bestwick Frankc T	Los Angeles Directory Co.
	BLAIR Jean sten	Los Angeles Directory Co.
	CAROL Julie artist	Los Angeles Directory Co.
	Harvey Barbara M Mrs	Los Angeles Directory Co.
	PARKS Edna M	Los Angeles Directory Co.
	PARKS Helen A	Los Angeles Directory Co.
	Schonberg Malvin wid Jos	Los Angeles Directory Co.
1937	Herrell Hugh T Beverly cook	Los Angeles Directory Co.
	Lundgren Mary M wid A C	Los Angeles Directory Co.
	Nicholson Floyd E Arletta barber	Los Angeles Directory Co.

1217 1/2 N FAIRFAX AVE

Year	Uses	Source
1986	COFFIN STANTON	Pacific Bell
	WEBBER DAN	Pacific Bell
1981	COFFIN STANTON	Pacific Telephone

1217 1/4 N FAIRFAX AVE

Year	Uses	Source
1981	DE PINO DAVID	Pacific Telephone

1217 1/8 N FAIRFAX AVE

Year	Uses	Source
1990	COFFIN STANTON	Pacific Bell

FINDINGS

1218 N FAIRFAX AVE

Year	Uses	Source
1971	Vergara Simeon	Pacific Telephone
1958	Shuva Alexa L	Pacific Telephone
	Goodman Meyer C	Pacific Telephone
1942	HOROWITZ Morris Lillian clo clnr	Los Angeles Directory Co.

1219 N FAIRFAX AVE

Year	Uses	Source
1990	CRANGLE ANNA	Pacific Bell
1981	SIMA GARY LEE	Pacific Telephone
1971	Poponina Alexandra	Pacific Telephone
	Dosai Julius	Pacific Telephone
1958	Dagenhart Clara R Mrs	Pacific Telephone
1942	MILLER Fannie wid E E	Los Angeles Directory Co.
	DIXON Robt W Margt M	Los Angeles Directory Co.
1937	Topping Amy B CS pract	Los Angeles Directory Co.
	SHELDON Danl A Harriet	Los Angeles Directory Co.
	MILLER Frances M wid E E	Los Angeles Directory Co.
	Brundage Anna L wid F L	Los Angeles Directory Co.
1933	SNYDER Petonia clk	Los Angeles Directory Co.
1929	Miner Jas H Marianna chauf	Los Angeles Directory Co.

1219 1/2 N FAIRFAX AVE

Year	Uses	Source
1986	ANDRESS JOHN	Pacific Bell

1219 1/4 N FAIRFAX AVE

Year	Uses	Source
1981	MORFIN JOSHUA	Pacific Telephone

1220 N FAIRFAX AVE

Year	Uses	Source
1976	Everett Michael C	Pacific Telephone
1958	Lauterhahn Henry A	Pacific Telephone
1942	Lauterhahn Henry A Alice B wtchmn	Los Angeles Directory Co.
1937	Lauterhahn Henry A Alice B Wtchmn	Los Angeles Directory Co.

1221 N FAIRFAX AVE

Year	Uses	Source
1929	WILSON Cath H slsldy r	Los Angeles Directory Co.

FINDINGS

Year	Uses	Source
1929	Farleigh Minor M tchr City Sch	Los Angeles Directory Co.
	Shelden Danl A carp h	Los Angeles Directory Co.

1222 N FAIRFAX AVE

Year	Uses	Source
2013	FAIRFAX TOWERS	Cole Information Services
2008	FAIRFAX TOWERS	Cole Information Services
2006	GOLEBITSKY	Haines Company, Inc.
	Eleonora	Haines Company, Inc.
	GOLIKOVA Idasya	Haines Company, Inc.
	GOLUBLisa	Haines Company, Inc.
	GORENSTEIN Anna	Haines Company, Inc.
	Yekagerian	Haines Company, Inc.
	VILCHIK Moisey	Haines Company, Inc.
	VILENSKAYA Haia	Haines Company, Inc.
	YANOVSKIY Igor	Haines Company, Inc.
	FAIRFAX TWRAPTS	Haines Company, Inc.
	AKSELRUD Pollma	Haines Company, Inc.
	BARENBOYM Vtya	Haines Company, Inc.
	BAS Pard	Haines Company, Inc.
	BERSHAOSKY Enla	Haines Company, Inc.
	BISELMAN Malvina	Haines Company, Inc.
	CAPARROS Antonla	Haines Company, Inc.
	CHOI Young Sun	Haines Company, Inc.
	ENTINAElena	Haines Company, Inc.
	FAYULER Yulyan	Haines Company, Inc.
	FINEFTERValenona	Haines Company, Inc.
	FISHBEYN Asya	Haines Company, Inc.
	FUNDAMINSKY Esir	Haines Company, Inc.
	GALPERINSoda	Haines Company, Inc.
	GEKHTMAN Yetel	Haines Company, Inc.
	GESHEL Nina	Haines Company, Inc.
	GOFNUNG Izabella	Haines Company, Inc.
	GRACH Reva	Haines Company, Inc.
	GUREVICH Sarra	Haines Company, Inc.
	HAN Kae Chun	Haines Company, Inc.
	IM Book Soon	Haines Company, Inc.
	IZRAILOV Iya	Haines Company, Inc.
	KELSCHIKMoysey	Haines Company, Inc.

FINDINGS

Year	Uses	Source
2006	KIM Hae Sook	Haines Company, Inc.
	KIM Young Ja	Haines Company, Inc.
	KINEVSKY Yakov	Haines Company, Inc.
	KOFMAN Masha	Haines Company, Inc.
	KOMAR Roza	Haines Company, Inc.
	KRASNOV Irena	Haines Company, Inc.
	KROO Eugene	Haines Company, Inc.
	KRUGLYAKOV	Haines Company, Inc.
	Semren	Haines Company, Inc.
	KRZEPICKI M	Haines Company, Inc.
	KURLYAND Raya	Haines Company, Inc.
	KURLYAND Zlata	Haines Company, Inc.
	LEEJinsun	Haines Company, Inc.
	LEPOVETSKI Ruven	Haines Company, Inc.
	LERMAN Polya	Haines Company, Inc.
	MAKARONOV Gan	Haines Company, Inc.
	MEDNIK Izik	Haines Company, Inc.
	MELINIKOVAY	Haines Company, Inc.
	MELKOV Bords	Haines Company, Inc.
	MURMIS Tsilya	Haines Company, Inc.
	NEYMAN Lev	Haines Company, Inc.
	NOVAKMaria	Haines Company, Inc.
	OKHMAN Maya	Haines Company, Inc.
	PERCHIKOVA	Haines Company, Inc.
	Margadrita	Haines Company, Inc.
	PERETS Monya	Haines Company, Inc.
	PINCHEVSKAYA Lisa	Haines Company, Inc.
	POLYKAV Sofia	Haines Company, Inc.
	RAPOPORT Dina	Haines Company, Inc.
	RAPOPORTMada	Haines Company, Inc.
	ROSENBLAT Yafimiya	Haines Company, Inc.
	ROYTMAN LEV	Haines Company, Inc.
	Manya	Haines Company, Inc.
	SAMOYLOVICH Riva	Haines Company, Inc.
	SHAPIRO Riva	Haines Company, Inc.
	SHARKANSKAY	Haines Company, Inc.
	Fenya	Haines Company, Inc.
	SHTEYMANMilya	Haines Company, Inc.

FINDINGS

Year	Uses	Source
2006	SON Young Min	Haines Company, Inc.
	SONG Jung R	Haines Company, Inc.
	SORKIN Berta	Haines Company, Inc.
	STRIZHEVSKY Greta	Haines Company, Inc.
	SUBBOTINA Maria	Haines Company, Inc.
	SUND Bella	Haines Company, Inc.
	SZENES Frances	Haines Company, Inc.
	TAMRAZ Elise	Haines Company, Inc.
	TROITSKAYAYellena	Haines Company, Inc.
	TURIANSKAYAZIna	Haines Company, Inc.
	URMAN Michail	Haines Company, Inc.
	VAGNER Vitiya	Haines Company, Inc.
	VAYSBEYN	Haines Company, Inc.
1990	STEINBERG BELLA	Pacific Bell
	STRIZHEVSKY GRETA	Pacific Bell
	SZENES FRANCES	Pacific Bell
	TSIGELMAN ARON	Pacific Bell
	TSIMAN JUDA	Pacific Bell
	TSINIS SEEMS	Pacific Bell
	TZAL CIMA	Pacific Bell
	ALLEN ABE	Pacific Bell
	ARTISHEVSKAYA ANNA	Pacific Bell
	BABENKO ANGELINA	Pacific Bell
	BARTMASSER DORA	Pacific Bell
	BEHR SOL	Pacific Bell
	BEKKER AVRAAM P LYA	Pacific Bell
	BEKKER ZELMAN	Pacific Bell
	BELOSTOUSKY MARYA	Pacific Bell
	BLACKSTONE A F	Pacific Bell
	BRAVER ANNA	Pacific Bell
	BRUCK JANET	Pacific Bell
	CHERNYAVSKY L	Pacific Bell
	CHOI EUN	Pacific Bell
	CHUNG YOE SOON	Pacific Bell
	COHEN J	Pacific Bell
	DAITCH R	Pacific Bell
	DEUTSCH ZOLTAN	Pacific Bell
	DORFMAN GERSH	Pacific Bell

FINDINGS

Year	Uses	Source
1990	EPSTEIN M	Pacific Bell
	ESTRADA T	Pacific Bell
	FAGIN SIMON N	Pacific Bell
	FAIRFAX TOWERS	Pacific Bell
	GRACH REVA	Pacific Bell
	GREENSPAN BESSIE	Pacific Bell
	GREIDENGER GERSH	Pacific Bell
	GRINBERG ABRAM	Pacific Bell
	GRINBLAT BEYLA	Pacific Bell
	GRUNSPAN S	Pacific Bell
	GUTGARTS MARCOS	Pacific Bell
	HELPER STELLA	Pacific Bell
	HERMEL ALEXANDER	Pacific Bell
	HERSH R	Pacific Bell
	HOFFMAN ELLEN	Pacific Bell
	IM BOOK SOON	Pacific Bell
	JOFMAN RAKHIL	Pacific Bell
	JOHNSON THERESA	Pacific Bell
	KANG JAE	Pacific Bell
	KANN ANNA	Pacific Bell
	KIM HAE SOOK	Pacific Bell
	KIM K Y	Pacific Bell
	KIM LEIA	Pacific Bell
	KIM YANG B	Pacific Bell
	KIRSCHENBAUM ETTA	Pacific Bell
	KORCHMAREV RUVIM	Pacific Bell
	KOSHER MEALS FOR THE ELDERLY	Pacific Bell
	KOZENETZ MALKA	Pacific Bell
	KRUGLYAK BENSON	Pacific Bell
	KURLYAND ZLATA	Pacific Bell
	LANDAU ADELE	Pacific Bell
	LEE JINSUN K	Pacific Bell
	LERMAN TSILYA	Pacific Bell
	LINOW NORMA	Pacific Bell
	LUBARSKY OLGA	Pacific Bell
	MATUSOVSKY ABRAM	Pacific Bell
	MERMAN LYUBOV	Pacific Bell
	MILLER ABE	Pacific Bell

FINDINGS

Year	Uses	Source
1990	MOISEI KREL	Pacific Bell
	MOLNAR ARANKA	Pacific Bell
	NEYMAN LEV	Pacific Bell
	NOVAK MARIA	Pacific Bell
	ONESKO-KORN H	Pacific Bell
	PAI CHOON KEY	Pacific Bell
	POCHER MORTON	Pacific Bell
	POLYKAV SOFIA	Pacific Bell
	PRAYSMAN ESFIR	Pacific Bell
	RAZUMOVSKY YANKEL	Pacific Bell
	RIMER FRIMA	Pacific Bell
	ROUSAK M	Pacific Bell
	SANDUKOVSKAYA GIDEL	Pacific Bell
	SCHWARTZ GERTRUDE MRS	Pacific Bell
	SCHWARTZ MINNIE	Pacific Bell
	SHAKOV MARIAM	Pacific Bell
	SHCHUR KLAVDIA	Pacific Bell
	SHENDLINA GUTA	Pacific Bell
	SHNEIDERMAN LEV	Pacific Bell
	SOLTANOW FALIC	Pacific Bell
	SON YOUNG	Pacific Bell
	SORKIN BERTA	Pacific Bell
	STAMBULSKI JOZEF	Pacific Bell
	VAGNER VITIYA	Pacific Bell
	VAYBERMAN DAVID	Pacific Bell
	VAYNSHTEYN LISA	Pacific Bell
	WEISSBERG JACOB P	Pacific Bell
	ZAVELION RAFAEL	Pacific Bell
	FEDER JAFA	Pacific Bell
	FORMAN JACK	Pacific Bell
	FUNDAMINSKY ESFLR	Pacific Bell
	GESHEL ADOLF	Pacific Bell
	GOLDBERG ROBT	Pacific Bell
	GOLDENBERG DAVID	Pacific Bell
	GORENYUK ANATOLY	Pacific Bell
1986	BARTMASSER DORA	Pacific Bell
	BEHR SOL	Pacific Bell
	BEKKER AVRAAM P LYA	Pacific Bell

FINDINGS

Year	Uses	Source
1986	BEKKER ZELMAN	Pacific Bell
	BELOSTOUSKY MARYA	Pacific Bell
	BERENZON ESTHER	Pacific Bell
	BLACKSTONE A F	Pacific Bell
	BRAVER ANNA	Pacific Bell
	BRUCK JANET	Pacific Bell
	CARTUN A	Pacific Bell
	CHERTOV LEONID	Pacific Bell
	CHOI EUN	Pacific Bell
	CHUNG YOE SOON	Pacific Bell
	COHEN J	Pacific Bell
	DAITCH R	Pacific Bell
	DEUTSCH ZOLTAN	Pacific Bell
	DORFMAN GERSH	Pacific Bell
	EPSTEIN M	Pacific Bell
	ESTRADA T	Pacific Bell
	FAGIN SIMON N	Pacific Bell
	FAIRFAX TOWERS	Pacific Bell
	FEDER ARIE	Pacific Bell
	FORMAN JACK	Pacific Bell
	FUNDAMINSKY ESFIR	Pacific Bell
	GESHEL ADOLF	Pacific Bell
	GOLDENBERG DAVID	Pacific Bell
	GORENYUK ANATOLY	Pacific Bell
	GRACH REVA	Pacific Bell
	GREENFIELD JOS	Pacific Bell
	GREENSPAN BESSIE	Pacific Bell
	GREIDENGER GERSH	Pacific Bell
	GRIFFITH H P	Pacific Bell
	GRINBERG ABRAM	Pacific Bell
	GRINBLAT GERSHON	Pacific Bell
	GROSBERG LEE	Pacific Bell
	GRUNSPANN LUDVLG	Pacific Bell
	HAHN D L	Pacific Bell
	HERMEL ALEXANDER	Pacific Bell
	HOFFMAN ELLEN	Pacific Bell
	IM BOOK SOON	Pacific Bell
	JOFMAN RAKHIL	Pacific Bell

FINDINGS

Year	Uses	Source
1986	JOFMAN RAKHIL	Pacific Bell
	KANG JAE	Pacific Bell
	KANN LEON	Pacific Bell
	KIM HAE SOOK	Pacific Bell
	KIM K Y	Pacific Bell
	KIM YANG B	Pacific Bell
	KLEINBARDT JOS	Pacific Bell
	KORCHMAREV RUVIM	Pacific Bell
	KOSHER MEALS FOR THE ELDERLY	Pacific Bell
	KOZENETZ MALKA	Pacific Bell
	KRASSNER M R	Pacific Bell
	KRUGLYAK BENSON	Pacific Bell
	KURLYAND ZLATA	Pacific Bell
	LANE HARRY	Pacific Bell
	LEE JINSUN K	Pacific Bell
	LERMAN TSILYA	Pacific Bell
	LINOW NORMA	Pacific Bell
	LUBARSKY OLGA	Pacific Bell
	MATUSOVSKY ABRAM	Pacific Bell
	MATVEY LISNOVSKY	Pacific Bell
	MELTSER HYRAM	Pacific Bell
	MERMAN LYUBOV	Pacific Bell
	MILLER ABE	Pacific Bell
	MOISEI KREL	Pacific Bell
	MOLNAR ARANKA	Pacific Bell
	NEYMAN LEV	Pacific Bell
	NOVAK MARIA	Pacific Bell
	ONESKO-KORN H	Pacific Bell
	PAI YUNKWON	Pacific Bell
	PARK BOON	Pacific Bell
	POCHER MORTON	Pacific Bell
	POLYKAV SOFIA	Pacific Bell
	PRAYSMAN ESFLR	Pacific Bell
	RIMER FRIMA	Pacific Bell
	ROUSAK M	Pacific Bell
	RUBIN MOLLIE	Pacific Bell
	SANDUKOVSKAYA GIDEL	Pacific Bell
	SCHWARTZ GERTRUDE MRS	Pacific Bell

FINDINGS

Year	Uses	Source
1986	SCHWARTZ MINNIE	Pacific Bell
	SHAKOV MARIAM	Pacific Bell
	SHCHUR KLAVDIA	Pacific Bell
	SHNEIDERMAN LEV	Pacific Bell
	SKLYAR BERTA	Pacific Bell
	SON YOUNG	Pacific Bell
	SORKIN SOLOMON	Pacific Bell
	STAMBULSKI JOZEF	Pacific Bell
	STEINBERG BELLA	Pacific Bell
	STEINBERG HENRY	Pacific Bell
	STEINHAUER SAM	Pacific Bell
	STRIZHEVSKY GRETA	Pacific Bell
	SZENES FRANCES	Pacific Bell
	TSIGELMAN ARON	Pacific Bell
	TSIMAN JUDA	Pacific Bell
	TZAL CIMA	Pacific Bell
	TZENIS CHAIM	Pacific Bell
	WEISSBERG JACOB P	Pacific Bell
	ZAVERLION RAFAEL	Pacific Bell
	ZEHNWIRTH HARRY	Pacific Bell
	ALLEN ABE	Pacific Bell
	AMORE JOS M	Pacific Bell
	ARTISHEVSKAYA ANNA	Pacific Bell
1985	STEINHAUER SAM	Pacific Bell
1976	Fernandez Joseph A	Pacific Telephone
1937	Degray Wm cond	Los Angeles Directory Co.
	Frey Edna	Los Angeles Directory Co.
	Frey Edna Mrs	Los Angeles Directory Co.

1223 N FAIRFAX AVE

Year	Uses	Source
2006	STRECKMANN Paul	Haines Company, Inc.
	DUSSAULT Michael C	Haines Company, Inc.
	DEL Tredici Luke	Haines Company, Inc.
1976	Fink Mike	Pacific Telephone
	Haynes Harry	Pacific Telephone
	Solomon Ruth	Pacific Telephone
	Voakes Robt	Pacific Telephone
1965	PHILUPS WM P PAINTNG	Pacific Telephone

FINDINGS

Year	Uses	Source
1962	PHILLIPS WM P PAINTNG	Pacific Telephone
	PHILLIPS WISE P PAINTNG	Pacific Telephone
1958	Tuttle Grace	Pacific Telephone
	Svetcov Mitzie	Pacific Telephone
1942	Beaudine Ella L wid W P	Los Angeles Directory Co.
	Loper Grace	Los Angeles Directory Co.
	PARKER Rose Mrs smstrs	Los Angeles Directory Co.
	Rodig Helen	Los Angeles Directory Co.
	Torroent Sally	Los Angeles Directory Co.
1937	ROBBINS Hattie clk Rd of Educ	Los Angeles Directory Co.
1933	Cutter Emily H wid H L	Los Angeles Directory Co.
	Gunnette Howard	Los Angeles Directory Co.
	Gunnette Kate wid J F	Los Angeles Directory Co.
	SHELDON Danl A Harriett G	Los Angeles Directory Co.
1929	CUNNINGHAM Kate actor	Los Angeles Directory Co.
	Cutten Emily H wid Horace	Los Angeles Directory Co.

1224 N FAIRFAX AVE

Year	Uses	Source
2008	A WISH FOR KIDS WHOLESALE	Cole Information Services
2006	NICHOLAS Eric	Haines Company, Inc.
	MURADIAN Siranoush	Haines Company, Inc.
	Sivanart	Haines Company, Inc.
	LUENGTHADA	Haines Company, Inc.
	APARTMENTS	Haines Company, Inc.
	ACKERMANN Jessica	Haines Company, Inc.
	KANEDA Brian	Haines Company, Inc.
1985	American Refrigeration Co	Pacific Bell
1980	Fein Leon	Pacific Telephone
1976	Liver Edith	Pacific Telephone
	Lebowitz Harry	Pacific Telephone
	Caplan K	Pacific Telephone
	Fein Leon	Pacific Telephone
	Goffan Jullis	Pacific Telephone
1975	FEIN LEON	Pacific Telephone
1971	Liver Edith	Pacific Telephone
	Longstreth Woneta	Pacific Telephone
	Page M M	Pacific Telephone
	Kwon Ochul	Pacific Telephone

Year	Uses	Source
1971	Goffan Jullis	Pacific Telephone
	Fein Leon	Pacific Telephone
1958	Schuepbach Eve	Pacific Telephone
	Reina Salvatore	Pacific Telephone
	Penner Harry	Pacific Telephone
	Meyers Saml	Pacific Telephone
	Longstreth Woneta	Pacific Telephone
	Goff Jullis	Pacific Telephone
	Berkowitz Max	Pacific Telephone
1929	JONES Mary J sten	Los Angeles Directory Co.

N GENESE AVE

1129 N GENESE AVE

Year	Uses	Source
1942	Gabay Morris Goldie jwir B & C Jewelry Co	Los Angeles Directory Co.

N GENESEE

1026 N GENESEE

Year	Uses	Source
1967	Shapiro Natalie L	Pacific Telephone
	Shapiro Jay Maurice	Pacific Telephone
	Rothenberg Semore	Pacific Telephone
	Pivo Morris	Pacific Telephone
	Greenfield Wm E	Pacific Telephone
	Dubin Sadie	Pacific Telephone
	Bronstein Harry	Pacific Telephone
	Barbanel Louis	Pacific Telephone
	Roth Si	Pacific Telephone
1962	Weiss Jack	Pacific Telephone
	Soo Jean	Pacific Telephone
	Soo Jas	Pacific Telephone
	Soo Jack	Pacific Telephone
	Plafkin Esther	Pacific Telephone
	Nightingale Henry	Pacific Telephone
	Neiman Dave	Pacific Telephone
	Mracky Ronald S	Pacific Telephone
1942	Strain Nellie I nurse	Los Angeles Directory Co.

FINDINGS

Year	Uses	Source
1942	Strain Chas H Margt E	Los Angeles Directory Co.
1937	Strain Nellie L office asst C E Conn	Los Angeles Directory Co.
	Strain Chas H Margt carp	Los Angeles Directory Co.

1027 N GENESEE

Year	Uses	Source
1967	Jadeson Samy	Pacific Telephone
1962	Jadeson Samy	Pacific Telephone
1937	SMITH Ernest E USO	Los Angeles Directory Co.
	Pickhardt Walter J singer	Los Angeles Directory Co.
	Hooper Frances H wid W G tchr	Los Angeles Directory Co.
	SMITH Myrtle E wid A A	Los Angeles Directory Co.
	SMITH Myrtle wid A A	Los Angeles Directory Co.

1031 N GENESEE

Year	Uses	Source
1933	BLOHM Clyde chem eng	Los Angeles Directory Co.

1032 N GENESEE

Year	Uses	Source
1967	Weiner Rose	Pacific Telephone
	Solomon Fay	Pacific Telephone
	Rodman Mollie	Pacific Telephone
	Rehfeld Hannah	Pacific Telephone
	Prager Walter	Pacific Telephone
	Greenfield Simha	Pacific Telephone
	Goldstein Sidney	Pacific Telephone
	Ben Dov Mary	Pacific Telephone
1962	Zazulia Allan	Pacific Telephone
	Wizelman Saul Mrs	Pacific Telephone
	Stern Henrietta	Pacific Telephone
	Shmaeff Robt	Pacific Telephone
	Shmaeff Michelle	Pacific Telephone
	Roth Dave H	Pacific Telephone
	Rehfeld Hannah	Pacific Telephone
	Passov Rose	Pacific Telephone
	Paul Merton	Pacific Telephone
1937	MOORE Carol R slswn	Los Angeles Directory Co.
	MOORE Phyllis N actor	Los Angeles Directory Co.

Year	Uses	Source
1937	NELSON Harriet nurse	Los Angeles Directory Co.

1033 N GENESEE

Year	Uses	Source
1967	Grosz Jos	Pacific Telephone
	Kelemen Frank	Pacific Telephone
	Kovari Lilly Mrs	Pacific Telephone
	Olitsky Albert	Pacific Telephone
	Rothchild Michael	Pacific Telephone
	Shrontz Winton	Pacific Telephone
	Stein Sarah	Pacific Telephone
	Breier Tibor	Pacific Telephone
1962	Strong Howard	Pacific Telephone
	Wacht Norman J	Pacific Telephone
	Wacht Sandra	Pacific Telephone
	Glickman Max	Pacific Telephone
	Glickman Ann	Pacific Telephone
1942	Mc LAY Ivan Ida	Los Angeles Directory Co.

1036 N GENESEE

Year	Uses	Source
1967	Madow Sol	Pacific Telephone
	Oestreicher David	Pacific Telephone
	Picoy Antonio	Pacific Telephone
	Posner Sol	Pacific Telephone
	Steier Leo C	Pacific Telephone
	Waxman Ben	Pacific Telephone
1962	Cohn Julius	Pacific Telephone
	Cohen Phil	Pacific Telephone
	Ballenger Gary	Pacific Telephone
	Freidin A	Pacific Telephone
	Guber Chas C	Pacific Telephone
	Simon Sanford	Pacific Telephone
1937	DORAN Patk E Adda elec supp	Los Angeles Directory Co.

1037 N GENESEE

Year	Uses	Source
1967	Pollack Dorothy	Pacific Telephone
	Podwal Saml	Pacific Telephone

Year	Uses	Source
1967	Nowack Jos D	Pacific Telephone
	Montano Marta	Pacific Telephone
	Levine Sonia	Pacific Telephone
	Les Leon	Pacific Telephone
	Knapp Aerotred Cushion Shoes	Pacific Telephone
	Holburt Rebecca	Pacific Telephone
	Bear Abraham	Pacific Telephone
1962	West Esther	Pacific Telephone
	Weber Morris	Pacific Telephone
	Silver Harry	Pacific Telephone
	Quinlan Ann	Pacific Telephone
	Leventhal Irving	Pacific Telephone
	Hurwitz Jerome	Pacific Telephone
	Friend Israel	Pacific Telephone
	Abramson Jerry	Pacific Telephone
1937	Wright John M jr	Los Angeles Directory Co.
	Wright John M Ella S mgr Pacific Coast Lacquer Co	Los Angeles Directory Co.

1039 N GENESEE

Year	Uses	Source
1933	Mc Nichols Wm J Lelia lawyer	Los Angeles Directory Co.
1929	Mc Nichols Wm J Lelia lawyer	Los Angeles Directory Co.

1040 N GENESEE

Year	Uses	Source
1967	Weinstein Gus	Pacific Telephone
	Rapkin Wm	Pacific Telephone
	Huberman Hyman	Pacific Telephone
	Greenberg Helen	Pacific Telephone
	Barkow Sarah	Pacific Telephone
1962	Klein Rose	Pacific Telephone
	Rosen Morris	Pacific Telephone
	Silman Ida	Pacific Telephone
	Wise Wilbur K	Pacific Telephone
	Klein Naomi	Pacific Telephone
	Goldberg Sam	Pacific Telephone
	Farber I C	Pacific Telephone
1937	SCRANTON Harry A Gertrude B real est	Los Angeles Directory Co.

Year	Uses	Source
1933	STRAIN Nellie L nurse	Los Angeles Directory Co.

1043 N GENESEE

Year	Uses	Source
1967	Meyer Max	Pacific Telephone
	Gross Richard N	Pacific Telephone
	Eizenwasser Max	Pacific Telephone
	Dobkin Morris	Pacific Telephone
1962	Swinkin Wolf	Pacific Telephone
	Sigal Stanley L	Pacific Telephone
	Farber Joyce G	Pacific Telephone
	Gaines Erwin	Pacific Telephone
	Giffen Edythe L	Pacific Telephone
	Gross Richard N	Pacific Telephone
	Melin M E	Pacific Telephone
	Mandelstam Howard L	Pacific Telephone
	Shafkin Jack	Pacific Telephone
	Sigal Maureen	Pacific Telephone
1937	JORDAN Ruth stdt nurse Genl Hosp	Los Angeles Directory Co.
1933	Altemus Howard S Helen E slsmn	Los Angeles Directory Co.

1044 N GENESEE

Year	Uses	Source
1933	GORDON Jennie wid Jas	Los Angeles Directory Co.
1929	GORDON Jennie Mrs	Los Angeles Directory Co.

1045 N GENESEE

Year	Uses	Source
1967	Swartzstein Merean	Pacific Telephone
	Sussman Eva	Pacific Telephone
	Mindlin Max	Pacific Telephone
	Prager Abraham	Pacific Telephone
	Sawerthal Inge	Pacific Telephone
	Ronkin Betty J	Pacific Telephone
1962	Prager Abraham	Pacific Telephone
	Gordon Morley	Pacific Telephone
	Geller Bernard	Pacific Telephone
	Fonyo Alex	Pacific Telephone
	Flom Sidney	Pacific Telephone

Year	Uses	Source
1962	Feinstein Sam	Pacific Telephone
	Bracken Sadie	Pacific Telephone
	Zucker Marty	Pacific Telephone

1046 N GENESEE

Year	Uses	Source
1937	Rackliffe Ruth	Los Angeles Directory Co.

1047 N GENESEE

Year	Uses	Source
1942	Masoolo Carlo Nino beauty opr	Los Angeles Directory Co.
1933	EDDY John M slsmn	Los Angeles Directory Co.
1929	EDDY Henry L Hazel	Los Angeles Directory Co.
1924	Eddy H Laurance h	Los Angeles Directory Co.
	Secor Hortense nurse r	Los Angeles Directory Co.

1048 N GENESEE

Year	Uses	Source
1924	h	Los Angeles Directory Co.
	Freeman Arthur J electr r	Los Angeles Directory Co.

1049 N GENESEE

Year	Uses	Source
1967	Pasmanter Jack	Pacific Telephone
	Talmon Jacob	Pacific Telephone
	Myers F D	Pacific Telephone
	Lubet Aaron	Pacific Telephone
	Gerber Max	Pacific Telephone
	Eskenazy Yuda	Pacific Telephone
	Diamond Dave	Pacific Telephone
	Arnold A L	Pacific Telephone
1962	Birnbaum Irving	Pacific Telephone
	Cohen Betty	Pacific Telephone
	Cohen Philip	Pacific Telephone
	Diamond Dave	Pacific Telephone
	Finmark Herb	Pacific Telephone
	Finmark Roslyn	Pacific Telephone
	Gerber Max	Pacific Telephone
	Safran Robt B	Pacific Telephone
	Samuel Henry	Pacific Telephone

FINDINGS

Year	Uses	Source
1962	Siebler Alan J	Pacific Telephone
1933	Hyams Donald glazier	Los Angeles Directory Co.
	Hyams Henry Betty glasatukr	Los Angeles Directory Co.
1929	Hyams Henry I	Los Angeles Directory Co.
1924	SIMMONS Lly slswmn r	Los Angeles Directory Co.

1050 N GENESEE

Year	Uses	Source
1967	Deo Harnek S	Pacific Telephone
1962	Chiero Rose	Pacific Telephone
1942	DORRIS Albt	Los Angeles Directory Co.
1937	DORRIS Kate L	Los Angeles Directory Co.
	DORRIS Albt B adv	Los Angeles Directory Co.
1929	DORAN Phyllis L	Los Angeles Directory Co.
	POWELL Rex W slsmn P E Doran r	Los Angeles Directory Co.
	DORAN Patk E Adda elec contr	Los Angeles Directory Co.

1051 N GENESEE

Year	Uses	Source
1967	Leibert Myer	Pacific Telephone
	Einbund Marian	Pacific Telephone
1962	Einbund Morris	Pacific Telephone
	Leibert Myer	Pacific Telephone
1942	Bonin Arth A Dorothy	Los Angeles Directory Co.
1937	MAYS Estella W	Los Angeles Directory Co.
	HOPKINS Eve M	Los Angeles Directory Co.
1933	WRIGHT John Mc N Ellen slsmn	Los Angeles Directory Co.
1929	WRIGHT John M Ella slsmn h	Los Angeles Directory Co.

1051 1/2 N GENESEE

Year	Uses	Source
1981	CHAVKIN ISADORE	Pacific Telephone

1052 N GENESEE

Year	Uses	Source
1933	Scram Lois L slswn	Los Angeles Directory Co.
	Baymiller C Browning clk	Los Angeles Directory Co.
	DORAN Patk E Adda elec contr	Los Angeles Directory Co.
	DORAN Phyllis writer	Los Angeles Directory Co.
	Scram Harry A Gertrude real est	Los Angeles Directory Co.

Year	Uses	Source
1924	LINDSAY Gladys I steno r	Los Angeles Directory Co.
	LINDSAY Ara K wid H K h	Los Angeles Directory Co.

1053 N GENESEE

Year	Uses	Source
1937	Logerman Dorothy A	Los Angeles Directory Co.
	Logerman Anna wid C	Los Angeles Directory Co.
	Logerman Curtis B gas sta atdt	Los Angeles Directory Co.
1933	Lissaos Anast slsmn	Los Angeles Directory Co.
	Logerman Anna M wid Chas	Los Angeles Directory Co.
	Logerman Cuirtis B chauf	Los Angeles Directory Co.
	Logerman Dorothy A clk	Los Angeles Directory Co.
1929	Logerman Dorothy A	Los Angeles Directory Co.
	h	Los Angeles Directory Co.
	Scranton Harry A Gertrude real est	Los Angeles Directory Co.
	Buob Michl	Los Angeles Directory Co.
1924	Logerman Anna wid C L h	Los Angeles Directory Co.
	Logerman Dorothy r	Los Angeles Directory Co.
	Logerman Curtis B clk r	Los Angeles Directory Co.

1054 N GENESEE

Year	Uses	Source
1962	Mancha Ray	Pacific Telephone
	Mancha Helen	Pacific Telephone
1924	Thurlow Leavitt W pres mgr Hollywood Ice Cream Co r	Los Angeles Directory Co.

1055 N GENESEE

Year	Uses	Source
1937	Mascola Nino Lena beauty opr	Los Angeles Directory Co.
1933	Mascolo Nino Lena beauty opr	Los Angeles Directory Co.
1929	WILSON Anna P Mrs h	Los Angeles Directory Co.
1924	STEELE Winifred M Mrs h	Los Angeles Directory Co.
	OSullivan Jeremiah J auto trucking r	Los Angeles Directory Co.
	OSullivan David T trucking r	Los Angeles Directory Co.

1056 N GENESEE

Year	Uses	Source
1962	Eck Beatrice E	Pacific Telephone
1942	FERGUSON Cath wid W F	Los Angeles Directory Co.

Year	Uses	Source
1937	FERGUSON W Fenwick	Los Angeles Directory Co.
1933	Paul Viola sten	Los Angeles Directory Co.
1929	Howland Frank H plmbr	Los Angeles Directory Co.
1924	Prehoda Frank J oil driller h	Los Angeles Directory Co.

1057 N GENESEE

Year	Uses	Source
1937	Bidwell Myrtle Mrs beauty shop	Los Angeles Directory Co.
	Bidwell Othel L Myrtle Bidewells Furn Co	Los Angeles Directory Co.
1933	Hopkins David T Evelyn slsmn	Los Angeles Directory Co.
	MAYS Estella W wid W H	Los Angeles Directory Co.
1929	Hopkins David T Evelyn slsmn Haas Baruch & Co	Los Angeles Directory Co.
	MAY Jessie E wid W H	Los Angeles Directory Co.
1924	MAYS Estella W wid W H r	Los Angeles Directory Co.

1059 N GENESEE

Year	Uses	Source
1933	Mascolo Jeremiah Mary lbr	Los Angeles Directory Co.

1060 N GENESEE

Year	Uses	Source
1967	Robinson Clare M	Pacific Telephone
1962	Robinson Clare M	Pacific Telephone
1942	Locker Frank Margt	Los Angeles Directory Co.
1937	JOHNSON Hilda	Los Angeles Directory Co.
1933	DORRIS Albt B slsmn	Los Angeles Directory Co.
	DORRIS Kate L wid E N	Los Angeles Directory Co.
1929	DORRIS Kate L wid H L	Los Angeles Directory Co.
	DORRIS Albt B pub dlr Metropolitan Studio	Los Angeles Directory Co.

1061 N GENESEE

Year	Uses	Source
1933	Bidwell Myrtle beauty shop	Los Angeles Directory Co.
1929	Lambert Glen Dell mot pict dir	Los Angeles Directory Co.
1924	Ira Helen steno r	Los Angeles Directory Co.

1062 N GENESEE

Year	Uses	Source
1933	FERGUSON W Fenwick Kath	Los Angeles Directory Co.

Year	Uses	Source
1929	FERGUSON W M Kath	Los Angeles Directory Co.

1064 N GENESEE

Year	Uses	Source
1933	Bertholon Geo C Beth studiowkr	Los Angeles Directory Co.

1112 N GENESEE

Year	Uses	Source
1967	B & S Automotive Parts & Serv	Pacific Telephone
1962	B & S Automotive Parts & Serv	Pacific Telephone
1937	SHAW Robt garage	Los Angeles Directory Co.

1116 N GENESEE

Year	Uses	Source
1942	DIETZ Julius W June V fishermn	Los Angeles Directory Co.
1937	PARKER Jas R Judith Parker Bros Service Station	Los Angeles Directory Co.

1117 N GENESEE

Year	Uses	Source
1967	Kester Lenard	Pacific Telephone
1962	Kester Lenard	Pacific Telephone

1118 N GENESEE

Year	Uses	Source
1967	Lalor Sadie	Pacific Telephone
1942	Kreifels Clyde J Ilene I battler	Los Angeles Directory Co.
1937	Mc Caskey Theo L Margt msngr	Los Angeles Directory Co.

1119 N GENESEE

Year	Uses	Source
1967	Stein Bonnie	Pacific Telephone
	Stevens Rebecca	Pacific Telephone
	Tsantiotis Christos	Pacific Telephone
	Saul Halm Victor	Pacific Telephone
	Saul Iris	Pacific Telephone
	Peltz Harry	Pacific Telephone
1962	Patton Carylon	Pacific Telephone
	Ostrow Lucy	Pacific Telephone
	Odell Betty	Pacific Telephone
	Neubrun Alex	Pacific Telephone

Year	Uses	Source
1962	Kilgore Jack T	Pacific Telephone

1123 N GENESEE

Year	Uses	Source
1967	Martin Earl C	Pacific Telephone
1962	Martin Earl C	Pacific Telephone
1937	BURKHART Earl J Adelaide capt Fire Protection Dist County Forestry Dept	Los Angeles Directory Co.

1125 N GENESEE

Year	Uses	Source
1967	Owens Bonnie	Pacific Telephone
1962	Skillstad Dolores	Pacific Telephone
1933	Grissom Elsie M jan	Los Angeles Directory Co.
	Hufnagel Frank plmbr	Los Angeles Directory Co.
1929	Trew Lallian wid A A r	Los Angeles Directory Co.
	RICHARDSON Wm H actor r	Los Angeles Directory Co.
	Hufnagel Frank plmbr	Los Angeles Directory Co.
	Hawksworth John E cond	Los Angeles Directory Co.

1126 N GENESEE

Year	Uses	Source
1937	Cabourn John C Ellen linoleum lyr	Los Angeles Directory Co.

1127 N GENESEE

Year	Uses	Source
1967	Barney J I	Pacific Telephone
1962	Barney J I	Pacific Telephone
1937	Mc Nay Robt D Edith firemn County Forestry Dept	Los Angeles Directory Co.

1128 N GENESEE

Year	Uses	Source
1933	Reinert Edw slsmn	Los Angeles Directory Co.

1129 N GENESEE

Year	Uses	Source
1967	Bakke Anna W	Pacific Telephone
	Hall Elsa	Pacific Telephone
1962	Hall Elsa	Pacific Telephone
1942	LENNOX Wm N Ruby sta stdt	Los Angeles Directory Co.

Year	Uses	Source
1937	Heise Arnold G Jean M slsmn J W Robinson Co	Los Angeles Directory Co.
	FITZGERALD Burt H Dorothy B acct	Los Angeles Directory Co.

1131 N GENESEE

Year	Uses	Source
1962	Sutton Milton R	Pacific Telephone
1933	Burhart Earl J Adelaide firemn	Los Angeles Directory Co.
1929	Mertens Jos F Edna gas sta	Los Angeles Directory Co.

1133 N GENESEE

Year	Uses	Source
1967	Schlup Roy L	Pacific Telephone
	Gottlieb Ida Mrs	Pacific Telephone
	Acker Helen Mrs	Pacific Telephone
1962	Willared Karl Heinz	Pacific Telephone
1929	Younger Wesley Coral h	Los Angeles Directory Co.

1134 N GENESEE

Year	Uses	Source
1933	Triche Saml E Edith jan	Los Angeles Directory Co.

1135 N GENESEE

Year	Uses	Source
1962	Feldgram Sophie	Pacific Telephone
1937	Mc Eldowney Grace Mrs florist J K Mc Eldowney	Los Angeles Directory Co.
	Mc Eldowney Zacheriah O Grace V	Los Angeles Directory Co.
1933	MILLER Saml W Grace eng Sancn Fe	Los Angeles Directory Co.
1929	MUNGER Grace wid Arth h	Los Angeles Directory Co.

1136 N GENESEE

Year	Uses	Source
1933	JOHNSON Ralph H Mabel	Los Angeles Directory Co.
	Wellman Anna Mrs clk	Los Angeles Directory Co.
1929	WESTPHAL Marie I wid G D h	Los Angeles Directory Co.

1137 N GENESEE

Year	Uses	Source
1967	Levin Harry	Pacific Telephone
1962	Levin Harry	Pacific Telephone

Year	Uses	Source
1937	LEVIN Harry Tohy studiowkr	Los Angeles Directory Co.
	LEVIN Ralph clk	Los Angeles Directory Co.
1933	JOHNSON Martin Ida masseur	Los Angeles Directory Co.
	Heise Arnold G Meta G slsmn J W Robinson Co	Los Angeles Directory Co.
1929	Marques Virgil Lillian mech	Los Angeles Directory Co.
	Lauble Fred Bertha meats	Los Angeles Directory Co.

1139 N GENESEE

Year	Uses	Source
1962	Hoffs Malcolm J MD	Pacific Telephone
1937	ROBINSON Clarence L Elsie R	Los Angeles Directory Co.
	ROBINSON J Richmond page CNT & S Bank	Los Angeles Directory Co.

1141 N GENESEE

Year	Uses	Source
1933	Pinataro Pasqual Anna carp	Los Angeles Directory Co.
1929	Epperson Wm S Lillian meat ctr	Los Angeles Directory Co.

1143 N GENESEE

Year	Uses	Source
1962	Zackery B	Pacific Telephone
1942	Otten Carl H Mabel eng CF & FW	Los Angeles Directory Co.
1937	Frost John L Malsde	Los Angeles Directory Co.
1933	LEVIN Harry Toby studiowkr	Los Angeles Directory Co.
	Reinert Werden slsmn	Los Angeles Directory Co.
1929	JOHNSON De Hard Venus clk	Los Angeles Directory Co.
	LEVIN Harry Toby photog	Los Angeles Directory Co.

1145 N GENESEE

Year	Uses	Source
1937	BYERS John J Tiny slsmn	Los Angeles Directory Co.
1933	ROBINSON Clarence L Elsiel road contr	Los Angeles Directory Co.
1929	ROBINSON Clarence L Elsie eng contr	Los Angeles Directory Co.
	h	Los Angeles Directory Co.

1146 N GENESEE

Year	Uses	Source
1967	Burkhart Marjorie A	Pacific Telephone
1962	Burkhart Marjorie A	Pacific Telephone

FINDINGS

Year	Uses	Source
1937	Gardin C Edw Irene	Los Angeles Directory Co.
1929	DAVIES David Eliz Cosmo Cleaning Co	Los Angeles Directory Co.

1147 N GENESEE

Year	Uses	Source
1933	FROST John L Maude R	Los Angeles Directory Co.
	WOODS W sec G P Corp	Los Angeles Directory Co.
1929	FROST John L Maude	Los Angeles Directory Co.

1148 N GENESEE

Year	Uses	Source
1962	Schatz Alvin	Pacific Telephone
1937	Sherrill Martin E Audrey E firemn County Foresty Dept	Los Angeles Directory Co.
1933	FARRINGTON Robt M Gertrude M archt	Los Angeles Directory Co.
1929	Littlefield Chas D Marion chauf	Los Angeles Directory Co.

1149 N GENESEE

Year	Uses	Source
1967	Lamel Lesa	Pacific Telephone
1962	Cebulko Geo J	Pacific Telephone
	Askam Perry Mrs	Pacific Telephone
	Albanese Ilse	Pacific Telephone
1942	Mulldorfer Menrad artist	Los Angeles Directory Co.
	Mulldorfer Eliz	Los Angeles Directory Co.
	MARTIN Jas O Eliz film techn	Los Angeles Directory Co.
1937	Michelmore Dorman D Dolores B slsmn	Los Angeles Directory Co.
	DAVIES David T III Eloise slsmn Morris Horn jr	Los Angeles Directory Co.
	Askan Perry Ann B singer	Los Angeles Directory Co.
1933	Greengard Harry	Los Angeles Directory Co.
	Broadbent Sylvester D Ilean slsmn Adohr Crmry Co	Los Angeles Directory Co.
1929	Van Gesen Myrtle bkpr Hudson Hdw Co r	Los Angeles Directory Co.
	HENDRICKS Frances wid Thos	Los Angeles Directory Co.
	WARD Geo O Bertha carp h	Los Angeles Directory Co.

1150 N GENESEE

Year	Uses	Source
1967	Tash Bebe Mrs	Pacific Telephone
1962	Tash Bebe Mrs	Pacific Telephone

Year	Uses	Source
1937	LOWREY Chas P Marcella E clo spotter	Los Angeles Directory Co.
1929	Poletti Paul Laura steward h	Los Angeles Directory Co.
	Polletti Laura clk r	Los Angeles Directory Co.

1151 N GENESEE

Year	Uses	Source
1967	Gallegos Concepcion	Pacific Telephone
1962	Gallegos Concepcion	Pacific Telephone
1937	KATZ Minnie wed Michl	Los Angeles Directory Co.
	KATZ Edna C mlnr	Los Angeles Directory Co.
1933	HOFFMAN Alex R	Los Angeles Directory Co.
	JOHNSON Swan J Agda	Los Angeles Directory Co.
1929	JOHNSON Swan G Agda clk	Los Angeles Directory Co.

1153 N GENESEE

Year	Uses	Source
1967	Verbois Jack M	Pacific Telephone
1937	JONES Paul W clk	Los Angeles Directory Co.
	JONES Oliver L slsmn	Los Angeles Directory Co.
	JONES John B Mariorie A	Los Angeles Directory Co.
	JONES Dwight H clk	Los Angeles Directory Co.
1933	ADAMS Erwin W Theresa supt Waddell Biltmore Mfg Co	Los Angeles Directory Co.
1929	ALLEN Sidney L Lillian dry goods	Los Angeles Directory Co.

1155 N GENESEE

Year	Uses	Source
1962	Ciccone Sal	Pacific Telephone

1157 N GENESEE

Year	Uses	Source
1967	Billet Fannie	Pacific Telephone
1962	Billet Fannie	Pacific Telephone

1159 N GENESEE

Year	Uses	Source
1967	Stein Mary Mrs	Pacific Telephone
	Melitz Celine Mrs	Pacific Telephone
1962	Skurka Sina	Pacific Telephone
	Schwartz Saml	Pacific Telephone

Year	Uses	Source
1962	Courtney Carolyn	Pacific Telephone
	Leizerowitz Sam Mrs	Pacific Telephone

1163 N GENESEE

Year	Uses	Source
1967	Strakacz Sylwin	Pacific Telephone
	Upton Gerald E	Pacific Telephone
1962	Strakacz Sylwin	Pacific Telephone
	Upton Gerald E	Pacific Telephone
1942	HAMMER Carol R	Los Angeles Directory Co.
1937	ANDERSON Noreen X ray techn	Los Angeles Directory Co.
	ANDERSON Noreen Mrs	Los Angeles Directory Co.
	Pallas Eleanor M clk	Los Angeles Directory Co.
1933	HAYS Elsworth E Angeline sigu pntr	Los Angeles Directory Co.
	Gegenheimer Henry Lena	Los Angeles Directory Co.
1929	Bidwell Othil clk	Los Angeles Directory Co.
	JONES Roy C Pearl slsmn	Los Angeles Directory Co.

1168 N GENESEE

Year	Uses	Source
1937	Van Core Mary M emp Envelope Mfg Co	Los Angeles Directory Co.

1200 N GENESEE

Year	Uses	Source
1942	Mc Guane Adele J teller SFNB	Los Angeles Directory Co.

N GENESEE AVE

1026 N GENESEE AVE

Year	Uses	Source
2008	MAM	Cole Information Services
2006	SHAFER Rivka	Haines Company, Inc.
	SHAFERMichall	Haines Company, Inc.
	GAZARYANTS Lyobov	Haines Company, Inc.
1976	Bennish Pauline	Pacific Telephone
	Barbanel Louis	Pacific Telephone
	Dubin Sadie	Pacific Telephone
	Gold Henry	Pacific Telephone
	Deutsch Clara	Pacific Telephone
	Lewis Leo	Pacific Telephone

FINDINGS

Year	Uses	Source
1976	Schaul Maxwell W	Pacific Telephone
	Wakserg M	Pacific Telephone
1971	Steinhart Anna	Pacific Telephone
	Shapiro Bernard Dr	Pacific Telephone
	Lewis Leo	Pacific Telephone
	Greenfield Wm E	Pacific Telephone
	Dubin Sadie	Pacific Telephone
	Cohen Meyer	Pacific Telephone
	Bennishi Pauline	Pacific Telephone
	Barbanel Louis	Pacific Telephone
	Cooper Willie	Pacific Telephone
1958	Rainesh Benj F	Pacific Telephone

1027 N GENESEE AVE

Year	Uses	Source
2006	a SOMMERS Richard	Haines Company, Inc.
	a PILDERVASER Ella	Haines Company, Inc.
	a LYUSHTRA Michael	Haines Company, Inc.
	LEE Mabel	Haines Company, Inc.
	a BLACHE Bamadette	Haines Company, Inc.
	BADERRobb	Haines Company, Inc.
1976	Shelley Henry F	Pacific Telephone
1971	Jadeson Ilse	Pacific Telephone
1958	Jadson Samy	Pacific Telephone
1942	ANDREWS Geo M Nellie M carrier Marjorie Montgomery Co	Los Angeles Directory Co.

1032 N GENESEE AVE

Year	Uses	Source
2006	CLUTEBruce A	Haines Company, Inc.
	FINKArkadi	Haines Company, Inc.
	JOHNSON Michael E	Haines Company, Inc.
	SHIKOLNIKOV Marda	Haines Company, Inc.
1990	GOLDSTEIN F	Pacific Bell
	KOSTYUKOVSKAYA Y	Pacific Bell
	KOTONO NAVIDEH LEVIEDDIN	Pacific Bell
	RAHNAMA AMIR	Pacific Bell
	RASKOLNIKOVA NATILA	Pacific Bell
	SOJFER JEHOSHUA N GENESEE AV	Pacific Bell

FINDINGS

Year	Uses	Source
1990	SOLOMON FAY	Pacific Bell
1986	RYAN C	Pacific Bell
	SOJFER JEHOSHUE	Pacific Bell
	SOLOMON FAY	Pacific Bell
	STEPANSKY PETER & ANNA	Pacific Bell
1981	FRIEDMAN SARAH	Pacific Telephone
	GOLDSTEIN F	Pacific Telephone
	RYAN C	Pacific Telephone
	SOJFER JEHOSHUA	Pacific Telephone
	SOLOMON FAY	Pacific Telephone
	VERTES M	Pacific Telephone
1976	Csato Peter	Pacific Telephone
	Friedman Nikulas M	Pacific Telephone
	Givot Joe	Pacific Telephone
	Goldstein Sidney	Pacific Telephone
	Sellis Trifon	Pacific Telephone
	Solomon Fay	Pacific Telephone
	Weiner R	Pacific Telephone
	Berson D C	Pacific Telephone
	Bregman Jos	Pacific Telephone
1971	Berson Dorothy C	Pacific Telephone
	Friedman Nikulas M	Pacific Telephone
	Goldstein Sidney	Pacific Telephone
	Greenfield S Bela	Pacific Telephone
	Kravitz Anne L	Pacific Telephone
	Prager Walter	Pacific Telephone
	Rehfeld Hannah	Pacific Telephone
	Solomon Fay	Pacific Telephone
1965	LEVINE JAS	Pacific Telephone
1958	Moore Henry Jas	Pacific Telephone
1937	MOORE Henry J Carolyn N jan	Los Angeles Directory Co.

1033 N GENESEE AVE

Year	Uses	Source
2008	FRIEDMAN ALECXANDER	Cole Information Services
	INTERNATIONAL EXPEDITIONS	Cole Information Services
2006	Alexandra	Haines Company, Inc.
	MAYZLAIFAStanislav	Haines Company, Inc.
	VAVILOVMIkhall	Haines Company, Inc.

FINDINGS

Year	Uses	Source
2006	APARTMENTS	Haines Company, Inc.
	CHERMAY Mindla	Haines Company, Inc.
	DEMBERG Manus	Haines Company, Inc.
	EPSHTEYN VladIslava	Haines Company, Inc.
	FRIDMANAlexander	Haines Company, Inc.
	GOROBCHENKO	Haines Company, Inc.
1990	ALOM ELANA E	Pacific Bell
	DE JACK R	Pacific Bell
	DE JACK R	Pacific Bell
	EFROS VITALI	Pacific Bell
	GIL AMANDO	Pacific Bell
	GIL ARMANDO	Pacific Bell
	KITAYGORODSKY YAKOB	Pacific Bell
	ROTHCHILD MICHAEL	Pacific Bell
	SHAPIRO MARINA	Pacific Bell
1986	DE JACK R	Pacific Bell
	EFROS VITALI	Pacific Bell
	GROSZ JOS	Pacific Bell
	KITAYGORODSKY YAKOB	Pacific Bell
	LUPU SLOIM	Pacific Bell
	LUPU SLOIM	Pacific Bell
	MALLCU FREDDY	Pacific Bell
	ROTHCHILD MICHAEL	Pacific Bell
1981	R	Pacific Telephone
	EFROS VITALI	Pacific Telephone
	GROSZ JOS	Pacific Telephone
	LUPU SLOIM	Pacific Telephone
	ROTHCHILD MICHAEL	Pacific Telephone
	SKALYET ALEXANDER	Pacific Telephone
1976	De Jack R	Pacific Telephone
	Efros Vitali	Pacific Telephone
	Grosz Jos	Pacific Telephone
	Levin Adele	Pacific Telephone
	Loveanu Sandy	Pacific Telephone
	Rothchild Michael	Pacific Telephone
	Weisz Mark	Pacific Telephone
1971	Elias Rahamin	Pacific Telephone
	Grosz Jos	Pacific Telephone

FINDINGS

Year	Uses	Source
1971	Kovari Peter D	Pacific Telephone
	Passov Rose Mrs	Pacific Telephone
	Payne Eva	Pacific Telephone
	Rothchild Michael	Pacific Telephone
	Stein Sarah	Pacific Telephone
	Weisz Mark	Pacific Telephone
1958	Friedman N Rabbi	Pacific Telephone

1036 N GENESEE AVE

Year	Uses	Source
2013	24 HOUR LOCKSMITH	Cole Information Services
	COMMERCIAL LOCKSMITH	Cole Information Services
2006	BECKERErdc	Haines Company, Inc.
	KHODULINA Larisa	Haines Company, Inc.
	LARSON Mary J	Haines Company, Inc.
	RATUFHNYAK	Haines Company, Inc.
	Isabella	Haines Company, Inc.
1990	BELOUS LEONID	Pacific Bell
	COHEN SHLOMO	Pacific Bell
	FELDT HAROLD & CELIA	Pacific Bell
	LEVINE DOROTHY	Pacific Bell
	RASHKOVSKY GREGORY	Pacific Bell
	SARGENT VINCENT	Pacific Bell
	STEIER LEO C	Pacific Bell
1986	ALONZO MALCOLM	Pacific Bell
	COHEN SHLOMO	Pacific Bell
	FELDT HAROLD & CELIA	Pacific Bell
	GOLUBCHIK ALEX	Pacific Bell
	KUTZ IGOR	Pacific Bell
	LEVINE DOROTHY	Pacific Bell
	PRANC MAX B	Pacific Bell
	SOMMERFELD MARTIN	Pacific Bell
	STEIER LEO C	Pacific Bell
1981	FELDT HAROLD & CELIA	Pacific Telephone
	HELLER M	Pacific Telephone
	KUTZ IGOR	Pacific Telephone
	LEVINE DOROTHY	Pacific Telephone
	POSNER SOL	Pacific Telephone
	SHUBEN BEN	Pacific Telephone

FINDINGS

Year	Uses	Source
1981	SOMMERFELD MARTIN	Pacific Telephone
	STIER LEO C	Pacific Telephone
1976	Gomelsky Ilya	Pacific Telephone
	Levine Dorothy	Pacific Telephone
	Margusov Semion	Pacific Telephone
	Posner Sol	Pacific Telephone
	Shueben Ben	Pacific Telephone
	Sommerfeld Martin	Pacific Telephone
	Wasser Saml	Pacific Telephone
	Waxman E B	Pacific Telephone
1971	Cohen Victoria	Pacific Telephone
	Koresh Abraham	Pacific Telephone
	Madow Sol	Pacific Telephone
	Posner Sol	Pacific Telephone
	Steier Leo C	Pacific Telephone
	Wasser Saml	Pacific Telephone
	Waxman Ben	Pacific Telephone
1958	Degani Tony	Pacific Telephone
1942	PRATT Wm Phyllis	Los Angeles Directory Co.

1037 N GENESEE AVE

Year	Uses	Source
2006	YUSIMFanya	Haines Company, Inc.
	MCCAIN Micah	Haines Company, Inc.
	JACKS Tina	Haines Company, Inc.
1990	ACKERMAN DAVID	Pacific Bell
	BEYLIN VALERY	Pacific Bell
	CHELSY HARRY	Pacific Bell
	GORB PYOTR	Pacific Bell
	KEI M A	Pacific Bell
	SHAPIRO NAUM	Pacific Bell
	SMALL LOUIS	Pacific Bell
1986	GOLDSMAN HERMAN DR	Pacific Bell
	HOUGUI KENNY	Pacific Bell
	MAYA VIRGINIA	Pacific Bell
	MAYZELS VLADIMR	Pacific Bell
	SHAPIRO NAUM	Pacific Bell
	SMALL LOUIS	Pacific Bell
	TENENBAUM LEON	Pacific Bell

FINDINGS

Year	Uses	Source
1981	SHAPIRO PAUL	Pacific Telephone
	SHAPIRO NAUM	Pacific Telephone
	MAYA SAML	Pacific Telephone
	GROSS B	Pacific Telephone
1976	Maya Sam	Pacific Telephone
	Hershcovitch Michael	Pacific Telephone
	Gross B	Pacific Telephone
	Ways Eugene	Pacific Telephone
	Samberg Sam	Pacific Telephone
1971	Pollack Dorothy	Pacific Telephone
	Podwal Saml	Pacific Telephone
	Maya Sam	Pacific Telephone
	Marson Abraham	Pacific Telephone
	Kashdan Barnett	Pacific Telephone
	Hyman Isodor	Pacific Telephone
	Holburt Rebecca	Pacific Telephone
	Gilbert Bruce Alan	Pacific Telephone
	Farley M	Pacific Telephone
1958	Wilde Irene I	Pacific Telephone
1942	WRIGHT John M Ellen paint mfr	Los Angeles Directory Co.

1040 N GENESEE AVE

Year	Uses	Source
2006	No Current Listing	Haines Company, Inc.
1990	BASS M	Pacific Bell
	SCHENKER MATTHEW	Pacific Bell
	WOLF JEFF	Pacific Bell
	YUSEM MAX	Pacific Bell
1986	KISHNER SEMYON	Pacific Bell
	YUSEM MAX	Pacific Bell
1981	GINSBERG SIMON	Pacific Telephone
	YUSEM MAX	Pacific Telephone
	ZIKNER SHIMON	Pacific Telephone
	ZVULUN ARIELA	Pacific Telephone
	ZVULUN STEVE	Pacific Telephone
	KISHNER SEMYON	Pacific Telephone
1976	Yusem Max	Pacific Telephone
	Holtz J F	Pacific Telephone
1971	Holtz Jack	Pacific Telephone

Year	Uses	Source
1971	Holtz Anita Ilene	Pacific Telephone
1958	Young Rae	Pacific Telephone
	Wachtenheim Norman	Pacific Telephone
	Rosen Morris	Pacific Telephone
	Ireland John	Pacific Telephone
	Holzman Louis	Pacific Telephone
	Farber I C	Pacific Telephone
1942	Scranton Harry A Gertrude B real est	Los Angeles Directory Co.
	Scranton Gertrude B Mrs bkpr H A Scranton	Los Angeles Directory Co.

1043 N GENESEE AVE

Year	Uses	Source
2008	VIP APPLIANCES	Cole Information Services
2006	SUKIENNIKGolda	Haines Company, Inc.
	Vatedy	Haines Company, Inc.
	MATYUSHENKO	Haines Company, Inc.
	LANDAU Feliks	Haines Company, Inc.
	KOLEROVAYelena	Haines Company, Inc.
	FRIDMAN Moisey	Haines Company, Inc.
	APARTMENTS	Haines Company, Inc.
1990	SILVEIRA RICARDO	Pacific Bell
	SHMUELI ODED & JUDITH	Pacific Bell
	POURAT NADEREH	Pacific Bell
	GORDON VLADIMIR	Pacific Bell
	GOVENDER RAJEN	Pacific Bell
	LANDAU FELIKS	Pacific Bell
1986	BLYTHE MARTIN	Pacific Bell
	HIGUCHI PETER	Pacific Bell
	LANDAU FELIKS	Pacific Bell
	MESSAS NOREEN & MICHEL	Pacific Bell
	SATANOWSKY NINEL	Pacific Bell
1981	ANCHIPOLOVSKY SEMYON	Pacific Telephone
	KAMINIK VLADIMIRE R	Pacific Telephone
	LANDAU FELIKS	Pacific Telephone
	NOVAK MARIA	Pacific Telephone
	ORNSTEIN BENJAMIN	Pacific Telephone
	SHUMIN ISAAK	Pacific Telephone
1976	Spiegel Leon	Pacific Telephone
	Rotary Vasile	Pacific Telephone

Year	Uses	Source
1976	Ornstein Benjamin	Pacific Telephone
	Kol Irving	Pacific Telephone
	Gross Richard N	Pacific Telephone
	Gross & Associates	Pacific Telephone
	Eizenwasser Max	Pacific Telephone
1971	Swinkin Wolf	Pacific Telephone
	Meyer Max	Pacific Telephone
	Mass Ruth	Pacific Telephone
	Huttas Harold I	Pacific Telephone
	Gross Richard N	Pacific Telephone
1942	Lindell John barber	Los Angeles Directory Co.

1045 N GENESEE AVE

Year	Uses	Source
2006	Yelena	Haines Company, Inc.
	KRAYEVSKAYA	Haines Company, Inc.
	FRIDLYAND Lyubov	Haines Company, Inc.
	OONAHUEShawn	Haines Company, Inc.
1990	BROWN KIRKANTHONY	Pacific Bell
	CORMIER STEPHON A	Pacific Bell
	LIBERATI LISA	Pacific Bell
1986	DANYI GABOR ISTVAN	Pacific Bell
	KUTMAN MIKHAIL	Pacific Bell
1981	KAPLAN ISAAK	Pacific Telephone
	KUTMAN MIKHAIL	Pacific Telephone
	MAKOVOZ LEONID	Pacific Telephone
	SHUSTERMAN LUDMILA	Pacific Telephone
	WEINSTEIN GUS	Pacific Telephone
	ZAYTSEV VALERY	Pacific Telephone
	DEKHTYAR SIMYON	Pacific Telephone
	FISHER MICHAEL J	Pacific Telephone
1976	Berkowitz Shirley	Pacific Telephone
	Danishevsky Iosif	Pacific Telephone
	Weinstein Gus	Pacific Telephone
	Sussman Eva	Pacific Telephone
	Soroka Sam	Pacific Telephone
	Mindlin Max	Pacific Telephone
	Klang E	Pacific Telephone
1971	Klein Earl J	Pacific Telephone

FINDINGS

Year	Uses	Source
1971	Melnick Jos	Pacific Telephone
	Mindlin Max	Pacific Telephone
	Prager Abraham	Pacific Telephone
	Sussman Eva	Pacific Telephone
	Walter S	Pacific Telephone
	Weinstein Gus	Pacific Telephone
	Wiener Rose Mrs	Pacific Telephone
1958	Wyse Jon P	Pacific Telephone
	Tomei Vera	Pacific Telephone
	Redmond Harry Sr	Pacific Telephone
	Lesser Morris	Pacific Telephone
	Howe Rosalie	Pacific Telephone
	Goldberg Aaron	Pacific Telephone
	Flom Sidney	Pacific Telephone
	Adelman Dolores A	Pacific Telephone

1046 N GENESEE AVE

Year	Uses	Source
2006	a DAVIDOVBoris	Haines Company, Inc.
1990	MATTHEWS EDWIN	Pacific Bell
1986	MATTHEWS EDWIN	Pacific Bell
1971	Vignau Gilbert	Pacific Telephone
1942	Sigmond Luverne N Marie musician	Los Angeles Directory Co.

1049 N GENESEE AVE

Year	Uses	Source
2006	CAMILLERI Guy	Haines Company, Inc.
	DRINEN Michael	Haines Company, Inc.
	LUTZ Matthew J	Haines Company, Inc.
	NISGORE Kimberdy	Haines Company, Inc.
1990	IONESCU MARILENE C	Pacific Bell
	LASTFOGEL ABRAHAM	Pacific Bell
	LUBET AARON	Pacific Bell
	SHMARTS ARKADY	Pacific Bell
1986	COWAN JOHN	Pacific Bell
	IONESCU MARILENE C	Pacific Bell
	KERGAN FREDERICK	Pacific Bell
	LASTFOGEL ABRAHAM	Pacific Bell
	LUBET AARON	Pacific Bell

FINDINGS

Year	Uses	Source
1986	SHMARTS ARKADY	Pacific Bell
1981	S	Pacific Telephone
	CORBETT M R	Pacific Telephone
	LUBET AARON	Pacific Telephone
	SHMARTS ARKADY	Pacific Telephone
	SLURSKY VLADIMIR	Pacific Telephone
1976	Bernstein Leo	Pacific Telephone
	Eskenazy Yuda	Pacific Telephone
	Gerber Max	Pacific Telephone
	Kenney Dale	Pacific Telephone
	Lubet Aaron	Pacific Telephone
	Passov Rose Mrs	Pacific Telephone
	Schneider Harriet S	Pacific Telephone
1971	Arnold A L	Pacific Telephone
	Arnold Ross M	Pacific Telephone
	Eskenazy Yuda	Pacific Telephone
	Frucht Lillian	Pacific Telephone
	Lubet Aaron	Pacific Telephone
	Myers F D	Pacific Telephone
	Pasmanter Jack	Pacific Telephone
	Talmon Jacob	Pacific Telephone
1958	Bass Nettie Mrs	Pacific Telephone
	Birnbaum Irving	Pacific Telephone
	Diamond Dave	Pacific Telephone
	Safran Robt B	Pacific Telephone
	Samuel Henry	Pacific Telephone
	Siebler Alan J	Pacific Telephone
	Teplitz Robt C Dr	Pacific Telephone

1050 N GENESEE AVE

Year	Uses	Source
2006	a VASILY Nicolas	Haines Company, Inc.
1990	LILE LEE M	Pacific Bell
1976	Yarbrough Bob R	Pacific Telephone
1971	Smith Jean Mrs	Pacific Telephone
1958	Chiero Rose	Pacific Telephone
1942	Cundall Rose wid R M	Los Angeles Directory Co.

FINDINGS

1051 N GENESEE AVE

Year	Uses	Source
2006	o SOL Dimil J	Haines Company, Inc.
1990	PASMANTER JACK	Pacific Bell
	MANN MICHAEL DAVID	Pacific Bell
1986	PASMANTER JACK	Pacific Bell
	MANN MICHAEL DAVID	Pacific Bell
1981	GOODMAN S	Pacific Telephone
	PASMANTER JACK	Pacific Telephone
1976	Pasmanter Jack	Pacific Telephone
1971	Leibert Myer	Pacific Telephone
	Einbund Marian	Pacific Telephone
1958	Steinberg Larry	Pacific Telephone
	Becker Herb J	Pacific Telephone

1054 N GENESEE AVE

Year	Uses	Source
1990	DAVOULAS KOSTA	Pacific Bell
1981	DELRIDGE JAS	Pacific Telephone
1971	Perry Richard M	Pacific Telephone
1958	Chattle Leonard	Pacific Telephone

1056 N GENESEE AVE

Year	Uses	Source
1971	Eck Beatrice E	Pacific Telephone
1958	Eck Beatrice E	Pacific Telephone

1060 N GENESEE AVE

Year	Uses	Source
1976	Plant M K	Pacific Telephone
1958	Robinson Clare M	Pacific Telephone

1061 N GENESEE AVE

Year	Uses	Source
1933	Bidwell Othel L Myrtle Bidwell Furn Co	Los Angeles Directory Co.

1112 N GENESEE AVE

Year	Uses	Source
1976	B & S Automotive Parts & Service	Pacific Telephone
1958	B & S Automotive Parts & Serv	Pacific Telephone

FINDINGS

1115 N GENESEE AVE

Year	Uses	Source
1990	USHER CLEO	Pacific Bell
1986	USHER CLEO	Pacific Bell
1981	USHER CLEO	Pacific Telephone

1116 N GENESEE AVE

Year	Uses	Source
1981	PARSONS CRYSTAL	Pacific Telephone
1976	Kimmel Marjorie	Pacific Telephone

1117 N GENESEE AVE

Year	Uses	Source
1990	KESTER LENARD	Pacific Bell
1986	KESTER LENARD	Pacific Bell
1981	KESTER LENARD	Pacific Telephone
1976	Kester Lenard	Pacific Telephone
1971	Kester Lenard	Pacific Telephone

1118 N GENESEE AVE

Year	Uses	Source
2006	MATHIS Derrick	Haines Company, Inc.
1990	FLOHR BARBARA	Pacific Bell
1986	FLOHR BARBARA	Pacific Bell

1119 N GENESEE AVE

Year	Uses	Source
2006	o LOPEZ Eolna	Haines Company, Inc.
1990	PICH JIM	Pacific Bell
	GALEANO VICTORIA	Pacific Bell
1986	PICH JIM	Pacific Bell
1981	RIVERA ALEJANDRO	Pacific Telephone
	LOPEZ JOEL	Pacific Telephone
	JUARES CONSUELO	Pacific Telephone
	FLOHR BARBARA	Pacific Telephone
1976	Quiroz Antonio	Pacific Telephone
	Lara Jose Louis	Pacific Telephone
	King David P	Pacific Telephone
1971	Peltz Sema	Pacific Telephone
1958	Friedman Jay	Pacific Telephone
	Kramer Philip	Pacific Telephone

Year	Uses	Source
1958	Lien Dorothy	Pacific Telephone
	Meyers Geo	Pacific Telephone
	Schonbrun Sarah R	Pacific Telephone
	Pechersky Morris	Pacific Telephone

1123 N GENESEE AVE

Year	Uses	Source
2008	NO LIMIT TATTOO	Cole Information Services
1986	SCHUMACHER K	Pacific Bell
1981	RUSBOSIN WM	Pacific Telephone
1976	Silver Marc	Pacific Telephone
	Eckhaus Richard	Pacific Telephone
	Camen Jos	Pacific Telephone
1958	Martin Earl C	Pacific Telephone
1942	GRAY Louise Mrs	Los Angeles Directory Co.
	MARTIN Mary wid W P	Los Angeles Directory Co.

1125 N GENESEE AVE

Year	Uses	Source
2006	12 MARIJANovakov	Haines Company, Inc.
1986	HIEBERT DENNIS	Pacific Bell
1976	Church Stanley	Pacific Telephone
	Adamo S	Pacific Telephone
1971	Beck Maureen	Pacific Telephone

1127 N GENESEE AVE

Year	Uses	Source
2006	RAMJIPal	Haines Company, Inc.
1990	HIEBERT DENNIS	Pacific Bell
1981	BARNEY J I	Pacific Telephone
1976	Barney J I	Pacific Telephone
1971	Barney J I	Pacific Telephone
1958	Barney J I	Pacific Telephone
1942	SCOTT Allen D Florence mech	Los Angeles Directory Co.

1129 N GENESEE AVE

Year	Uses	Source
2006	KANTORK	Haines Company, Inc.
	FOLEY Shannon	Haines Company, Inc.
1976	Benedetti M	Pacific Telephone

FINDINGS

Year	Uses	Source
1971	Hall Emerson	Pacific Telephone
1958	Hall Elsa	Pacific Telephone

1131 N GENESEE AVE

Year	Uses	Source
1958	Lesly Frances	Pacific Telephone
	Gleason Adda	Pacific Telephone
1942	NELSON Donald Geraldine clk	Los Angeles Directory Co.

1133 N GENESEE AVE

Year	Uses	Source
2006	FOSTER Cory	Haines Company, Inc.
	ALLAN Andrew	Haines Company, Inc.
	DELCIO Elizabeth	Haines Company, Inc.
1990	FRANCO REYNELDO	Pacific Bell
	DEL CID HECTOR L	Pacific Bell
1986	DEL CID HECTOR L	Pacific Bell
1981	DEL CID HECTOR L	Pacific Telephone
	ILLINGWORTH ELOINA	Pacific Telephone
	OCHOA SERGIO	Pacific Telephone
1976	Del Cid Hector L	Pacific Telephone
1971	Gottlieb Ida Mrs	Pacific Telephone
	Kelmen Frank	Pacific Telephone
	Waxman Rochelle Lee Miss	Pacific Telephone
	Del Cid Hector L	Pacific Telephone
	Benson Esther	Pacific Telephone
	Acker Helen Mrs	Pacific Telephone
	Fuentes Concepcion	Pacific Telephone
1958	Mc Rae Bernice	Pacific Telephone

1135 N GENESEE AVE

Year	Uses	Source
1942	HILL Fred G Florence D emp Glick Bros Lbr Co	Los Angeles Directory Co.

1137 N GENESEE AVE

Year	Uses	Source
2008	SUPER RAD TOYS INC	Cole Information Services
2006	No Current Listing	Haines Company, Inc.
1981	LEVIN TOBY	Pacific Telephone

Year	Uses	Source
1976	Levin Toby	Pacific Telephone
1971	Levin Toby	Pacific Telephone
1958	Levin Harry	Pacific Telephone
1942	LEVIN Harry Toby labty techn Pathe Laboratories	Los Angeles Directory Co.

1139 N GENESEE AVE

Year	Uses	Source
1986	KAPLAN BORIS	Pacific Bell
1976	Martinson J M	Pacific Telephone
1958	Sebastian June	Pacific Telephone
1942	ROBINSON Clarence L Elsie R asphalt contr	Los Angeles Directory Co.

1143 N GENESEE AVE

Year	Uses	Source
2006	/2 Ri PERT David	Haines Company, Inc.
1976	Hammond Brad	Pacific Telephone
1958	Kanter Lillian	Pacific Telephone
	Zackery B	Pacific Telephone

1145 N GENESEE AVE

Year	Uses	Source
2006	No Current Listing	Haines Company, Inc.
1981	VON ABLER DAVID	Pacific Telephone
1976	OSullivan Patrick C J	Pacific Telephone
1958	Mitchum John N	Pacific Telephone
1942	ROOS John carp	Los Angeles Directory Co.
	WILLIAMS Geo H Virginia L mech	Los Angeles Directory Co.

1146 N GENESEE AVE

Year	Uses	Source
2006	MONAHAN Brian	Haines Company, Inc.
1990	MCDANIEL KEITH	Pacific Bell
	THURMAN JON L	Pacific Bell
1986	STANLEY M J	Pacific Bell
1981	STANLEY M J	Pacific Telephone
1976	Mergler Michael C	Pacific Telephone
1971	Hutchison Robt B	Pacific Telephone
1958	Burkhart Marjorie A	Pacific Telephone
1942	Vermeiren Edw G Grace R emp Daily News	Los Angeles Directory Co.

Year	Uses	Source
1933	DAVIES Danl Eliz Cosmo Cleaning Co	Los Angeles Directory Co.

1148 N GENESEE AVE

Year	Uses	Source
1986	VOSS DIETER	Pacific Bell
1942	Benson Woodrow W Marian aircrftwkr	Los Angeles Directory Co.

1149 N GENESEE AVE

Year	Uses	Source
2006	STROUSE William	Haines Company, Inc.
1976	Smith Renne A	Pacific Telephone
	Lamel Lesa	Pacific Telephone
	Gealer Jan	Pacific Telephone
1971	Lamel Lesa	Pacific Telephone
1958	Albanese Ilse	Pacific Telephone
	Askam Perry Mrs	Pacific Telephone
	Grooms Vernon	Pacific Telephone
	Cebulko Geo J	Pacific Telephone
1942	GODFREY Virginia	Los Angeles Directory Co.
	GODFREY Saml studiowkr	Los Angeles Directory Co.
	GODFREY Richd	Los Angeles Directory Co.
	Godfrey Margie Mrs	Los Angeles Directory Co.

1149 1/2 N GENESEE AVE

Year	Uses	Source
1981	GEALER JAN	Pacific Telephone

1149 1/4 N GENESEE AVE

Year	Uses	Source
1990	KIMMEL MARJORIE	Pacific Bell
1986	KIMMEL MARJORIE	Pacific Bell
1981	KIMMEL MARJORIE	Pacific Telephone

1150 N GENESEE AVE

Year	Uses	Source
1981	CUNNINGHAM J	Pacific Telephone
	HARRIS B	Pacific Telephone
1976	Eaby Jas L	Pacific Telephone
1971	Tash Bebe Mrs	Pacific Telephone
1958	Davis Wm H	Pacific Telephone

Year	Uses	Source
1942	Gazzo Louis jr	Los Angeles Directory Co.
	Gazzo Mary wid Louis	Los Angeles Directory Co.

1151 N GENESEE AVE

Year	Uses	Source
2006	No Current Listing	Haines Company, Inc.
1990	PERLMUTTER HERBERT	Pacific Bell
1986	PERLMUTTER HERBERT	Pacific Bell
1971	Gallegos Marta	Pacific Telephone
1958	Slatkin David Paul	Pacific Telephone
1942	Lazarus Jessie wid Max	Los Angeles Directory Co.
	KATZ Minnie	Los Angeles Directory Co.

1155 N GENESEE AVE

Year	Uses	Source
2008	PEAR TREE CONSULTING	Cole Information Services
2006	No Current Listing	Haines Company, Inc.
1971	Nemeth Joe	Pacific Telephone
1958	Goodman Fama Alef	Pacific Telephone
1942	Traeger Sol clk	Los Angeles Directory Co.
	Traeger Jessie Mrs	Los Angeles Directory Co.
	Traeger Arth slsmn Castles Inc	Los Angeles Directory Co.

1157 N GENESEE AVE

Year	Uses	Source
2006	No Current Listing	Haines Company, Inc.
1981	CLARK M	Pacific Telephone
1958	Billet Fannie	Pacific Telephone

1159 N GENESEE AVE

Year	Uses	Source
2006	o OKUMURAN	Haines Company, Inc.
1990	HIGHLANDS DELBERT	Pacific Bell
1986	REILLY ROBT	Pacific Bell
	LORING S D	Pacific Bell
	HOSHAL KEITH W	Pacific Bell
1981	DIZNOFF MIKE	Pacific Telephone
1976	West Robt	Pacific Telephone
	Mc Guire Sylvia F	Pacific Telephone
	Golz C	Pacific Telephone

Year	Uses	Source
1971	Stein Mary Mrs	Pacific Telephone
	Lorish Roslyn P	Pacific Telephone
	Farese Jean Mrs	Pacific Telephone
1958	Cole Louis	Pacific Telephone
	Skurka Sina	Pacific Telephone
	Maslow Sophie	Pacific Telephone

1163 N GENESEE AVE

Year	Uses	Source
2006	2 WIDLAND David	Haines Company, Inc.
1986	LEIN J	Pacific Bell
1971	Strakacz Sylwman	Pacific Telephone
1958	Hunt Bill	Pacific Telephone
	Strakacz Sylwin	Pacific Telephone
1942	CARLSON Lydia physiotherapist	Los Angeles Directory Co.
	ERICKSON Chester E Anita mach	Los Angeles Directory Co.
1933	HAYS C Ellsworth La Brea Sign Shop	Los Angeles Directory Co.

1165 N GENESEE AVE

Year	Uses	Source
1981	LIIBKE HELENA	Pacific Telephone

N N OGDEN DR

1041 N N OGDEN DR

Year	Uses	Source
1976	Elbert Isay	Pacific Telephone

N N ORANGE GROVE AVE

1211 N N ORANGE GROVE AVE

Year	Uses	Source
1976	Limeres Rene	Pacific Telephone

N NORTON AVE

7911 N NORTON AVE

Year	Uses	Source
1933	Hickey Guy r	Los Angeles Directory Co.
	Nugent Edw Snzanne actor	Los Angeles Directory Co.

Year	Uses	Source
1933	Seitz Danl	Los Angeles Directory Co.

N OGDEN

1133 N OGDEN

Year	Uses	Source
1962	Mandel Marilyn A	Pacific Telephone

1134 N OGDEN

Year	Uses	Source
1958	Solomon Henmy	Pacific Telephone

1155 N OGDEN

Year	Uses	Source
1929	TAYLOR Walter G Juanita dentist	Los Angeles Directory Co.
	h	Los Angeles Directory Co.

1201 N OGDEN

Year	Uses	Source
1962	Sontag Anna M	Pacific Telephone

N OGDEN AVE

1031 N OGDEN AVE

Year	Uses	Source
1942	BAKER Floyd G Josephine G	Los Angeles Directory Co.

1140 N OGDEN AVE

Year	Uses	Source
1933	Mercer Arch J Maude C Natick Book Store	Los Angeles Directory Co.

1155 N OGDEN AVE

Year	Uses	Source
1933	WALKER Mabel H Mrs social wkr	Los Angeles Directory Co.
1929	WALKER Moses B Mabel chemist h	Los Angeles Directory Co.

1164 N OGDEN AVE

Year	Uses	Source
1929	WADDELL Robt E Helen electn h	Los Angeles Directory Co.

FINDINGS

1173 N OGDEN AVE

Year	*Uses*	*Source*
1929	MILLER Wm A Margt C Miller & Burke	Los Angeles Directory Co.

N OGDEN DR

1020 N OGDEN DR

Year	*Uses*	*Source*
2006	a BURCHJackle	Haines Company, Inc.
1976	Lynn M	Pacific Telephone
	Reuse L	Pacific Telephone
1971	Lynn M	Pacific Telephone
	Reuse L	Pacific Telephone
1967	Reuse L	Pacific Telephone
1962	Reuse Loretta	Pacific Telephone
1958	Lynn Thos A	Pacific Telephone
	Reuse Loretta	Pacific Telephone
1937	HAMLIN Maude	Los Angeles Directory Co.
	STRONG Carolyn Mrs	Los Angeles Directory Co.
	Warner Danl E slsmn V F Baggett	Los Angeles Directory Co.
1933	WARNER Fredk slsmn	Los Angeles Directory Co.
	WALKER FLOYD A Phyllis Asst Trust Officer Sixth and Spring Office Security First National Bank of Los Angeles	Los Angeles Directory Co.
	WARNER Danl E Lucy slsmn	Los Angeles Directory Co.
1929	Bouchard A Geo lawyer U S Int Rev	Los Angeles Directory Co.
	WARNER Danl E Lucy slsmn J D Riddell h	Los Angeles Directory Co.
	WARNER Fred S slsmn r	Los Angeles Directory Co.
1924	WARNER Fredk auto opr r	Los Angeles Directory Co.

1021 N OGDEN DR

Year	*Uses*	*Source*
2006	No Current Listing	Haines Company, Inc.
1976	Mueller Fred W	Pacific Telephone
1971	Mueller Fred W	Pacific Telephone
1967	Mueller Fred W	Pacific Telephone
1962	Mueller Fred W	Pacific Telephone
1958	Mueller Fred W	Pacific Telephone
1942	PINE Roger B	Los Angeles Directory Co.
	PINE Mary S wid H T	Los Angeles Directory Co.
1937	Bender L D Minnie	Los Angeles Directory Co.

FINDINGS

Year	Uses	Source
1937	PIERCE F J Mrs	Los Angeles Directory Co.
	ROSE S E	Los Angeles Directory Co.

1024 N OGDEN DR

Year	Uses	Source
2008	OYSTER BAY MEDICAL INTL INC	Cole Information Services
2006	SPIVAKOVSKYZoya	Haines Company, Inc.
1981	LEE T	Pacific Telephone
1976	Kitay Steven	Pacific Telephone
	Lee T	Pacific Telephone
1971	Thebiay Rosalee M	Pacific Telephone
1967	Thebiay Rosalee M	Pacific Telephone
	Taylor P L	Pacific Telephone
1962	Caneff Kathleen	Pacific Telephone
	Taylor Patricia	Pacific Telephone
	Thebiay Rosalee M	Pacific Telephone
1958	Thebiay Rosalee M	Pacific Telephone
	Alfoldy Lyndall	Pacific Telephone

1026 N OGDEN DR

Year	Uses	Source
2006	No Current Listing	Haines Company, Inc.
1990	STEELE THOMAS B	Pacific Bell
1986	STEELE THOMAS B	Pacific Bell
1981	STEELE THOMAS B	Pacific Telephone
1942	Doolittle Herbt Hebe	Los Angeles Directory Co.
1937	Mc PHERSON Emma wid W A	Los Angeles Directory Co.
	Mc PHERSON Oran L Elma R electn	Los Angeles Directory Co.
	MOSS Ethel tel Opr	Los Angeles Directory Co.
	MOSS Walter dancer	Los Angeles Directory Co.

1027 N OGDEN DR

Year	Uses	Source
2006	APARTMENTS	Haines Company, Inc.
	DONNELLAN Anne	Haines Company, Inc.
	KINSELLAL	Haines Company, Inc.
	MILLARD Cheryl	Haines Company, Inc.
	SALTZMANTony	Haines Company, Inc.
	SZILAGYI Robert	Haines Company, Inc.

FINDINGS

Year	Uses	Source
1990	ALEXANDRO ALEXANDER	Pacific Bell
	FELDMAN RACHELA	Pacific Bell
	KLINE ALIEGRA	Pacific Bell
1986	KLINE ALLEGRA	Pacific Bell
	MARZOUK FREDDY	Pacific Bell
	VIDAEFF CRISTIAN A	Pacific Bell
	DESMOND DONA	Pacific Bell
	FELDMAN RACHELA	Pacific Bell
	GROSSMAN JULIUS	Pacific Bell
1981	FELDMAN RACHELA	Pacific Telephone
	FINKELBERG WILL	Pacific Telephone
	ISAACS MARY	Pacific Telephone
	KLINE ALLEGRA	Pacific Telephone
	LANG GUS H	Pacific Telephone
	ROTHBEIND ROBT B	Pacific Telephone
	VALERO ERNESTO	Pacific Telephone
1976	Feldman Rachela	Pacific Telephone
	Finkelberg Will	Pacific Telephone
	Kepes Geo	Pacific Telephone
	Kline Allegra	Pacific Telephone
	Lang Gus H	Pacific Telephone
1971	Altman L H	Pacific Telephone
	Feldman Harry	Pacific Telephone
	Finkelberg Will	Pacific Telephone
	Glass Marcus	Pacific Telephone
	Lang Gus H	Pacific Telephone
	Obolsky A	Pacific Telephone
	Sirkin Ida	Pacific Telephone
1967	Obolsky A	Pacific Telephone
	Paley Freda	Pacific Telephone
	Sirkin Ida	Pacific Telephone
	Finkelberg Will	Pacific Telephone
	Gabay Irving	Pacific Telephone
	Greenhut Lillian	Pacific Telephone
	Lang Gus H	Pacific Telephone
	Magid Amy	Pacific Telephone
1962	Chittick F W	Pacific Telephone
1958	Chittick F W	Pacific Telephone

FINDINGS

Year	Uses	Source
1958	Hicks Burton Russell	Pacific Telephone
1942	CARSON David	Los Angeles Directory Co.
	Hicks Arth J Johanna asmblr Duplex Inc	Los Angeles Directory Co.
	HICKS Burton R asmblr Duplex Inc	Los Angeles Directory Co.
1937	Hicks Arth J Johanna cement fnshr	Los Angeles Directory Co.
1924	PIERCE Frank J h	Los Angeles Directory Co.

1031 N OGDEN DR

Year	Uses	Source
2006	FOGELFima	Haines Company, Inc.
	ROMAN David	Haines Company, Inc.
	SCHNEIRSON A	Haines Company, Inc.
	SCHNEIRSON R	Haines Company, Inc.
	SHECTER den J	Haines Company, Inc.
1990	CHUDNOUSKY ISAK	Pacific Bell
	KADURY OVADYA & SAMMY	Pacific Bell
	PORT MITCHELL A	Pacific Bell
	RIPES R	Pacific Bell
	WAPNOWITZ C	Pacific Bell
1986	CHUDNOUSKY ISAK	Pacific Bell
	DEUTSCH MAX REV	Pacific Bell
	PORT MITCHELL A	Pacific Bell
	RIPES R	Pacific Bell
1981	DEUTSCH MAX REV	Pacific Telephone
	MIRICH YETTA	Pacific Telephone
	MIZRACHI BATH-SHEVA	Pacific Telephone
	PALMER M K	Pacific Telephone
	RIPES R	Pacific Telephone
	SLABYAK MIKHAIL	Pacific Telephone
1976	Aisenberg Louise	Pacific Telephone
	Deutsch Max Rev	Pacific Telephone
	Mirich Yetta	Pacific Telephone
	Potashnik Michail	Pacific Telephone
	Ripes R	Pacific Telephone
	Woleaf Mariane	Pacific Telephone
1971	Aisenberg Louise	Pacific Telephone
	Altman Marvin	Pacific Telephone
	Balles Hyman	Pacific Telephone
	Berk Ruth S	Pacific Telephone

FINDINGS

Year	Uses	Source
1971	Lebowitz Chas	Pacific Telephone
	Malarowitz Murry	Pacific Telephone
	Misheloff M	Pacific Telephone
1967	Balles Hymen	Pacific Telephone
	Burns Trudy	Pacific Telephone
	Feldman Harland J	Pacific Telephone
	Freedman Karen	Pacific Telephone
	Lebowitz Chas	Pacific Telephone
	Rose Albert	Pacific Telephone
1962	Berkson Irving E	Pacific Telephone
	Chessmore Helen	Pacific Telephone
	Cohen Jack	Pacific Telephone
	De Maria Dolores	Pacific Telephone
	Friedman Betty	Pacific Telephone
	Glaser Mitzie	Pacific Telephone
	Labozer Anna	Pacific Telephone
	Labozer Nate	Pacific Telephone
	Sitzer Harry	Pacific Telephone
	Swartz Allan J Dr	Pacific Telephone
1937	CARLSON Phillip Margt slsmn	Los Angeles Directory Co.

1032 N OGDEN DR

Year	Uses	Source
2006	o HONGDavid G	Haines Company, Inc.
1990	HONG DAVID G	Pacific Bell
1986	HONG DAVID G	Pacific Bell
1962	Everest H A	Pacific Telephone
1958	Everest H A	Pacific Telephone
1942	Everest Jane emp Co Museum	Los Angeles Directory Co.
	Everest Herbt A Zoe	Los Angeles Directory Co.
1937	Everest Jane	Los Angeles Directory Co.
	Everest H A Zee	Los Angeles Directory Co.
1933	Everest Herbt A Zoa K radio techn	Los Angeles Directory Co.
1929	KLEIN Karl B clk	Los Angeles Directory Co.
	Everest Herbt A Zoe K eng	Los Angeles Directory Co.
1924	Everest Herbt A mining eng h	Los Angeles Directory Co.

FINDINGS

1035 N OGDEN DR

Year	Uses	Source
1933	WILLIAMS Warren H jr Gladys carrier PO	Los Angeles Directory Co.
	THOMAS Elsie nurse	Los Angeles Directory Co.
	Mc CRACKEN Nelson D carrier PO	Los Angeles Directory Co.
1929	WILLIAMS Warren H Gladys carrier P O h	Los Angeles Directory Co.
1924	Rae John plastr h	Los Angeles Directory Co.

1036 N OGDEN DR

Year	Uses	Source
1971	Tuttle Howard K Dr	Pacific Telephone
1967	Tuttle Howard K Dr	Pacific Telephone
1962	Tuttle Howard K Dr	Pacific Telephone
1958	Tuttle Howard K Dr	Pacific Telephone
1942	Crosthwaite Edwin M Louise B clk	Los Angeles Directory Co.
1937	Crosthwait Edwin M jr	Los Angeles Directory Co.
	Crosthwait Edwin M Louise B	Los Angeles Directory Co.

1037 N OGDEN DR

Year	Uses	Source
2006	CHERNAYA Feyga	Haines Company, Inc.
	GODKIN Maridann	Haines Company, Inc.
	SHASPI Hamutal	Haines Company, Inc.
	TATE Nicholas	Haines Company, Inc.
1990	AVERBUCH DORON	Pacific Bell
	FLEISCHER ARON	Pacific Bell
	GREENBERG BERTHA R	Pacific Bell
1986	GOOD NAME SERVICES	Pacific Bell
	GREENBERG BERTHA R	Pacific Bell
	OTHS LISA	Pacific Bell
1981	ZITSER BORIS	Pacific Telephone
	KRAUT ROSE	Pacific Telephone
	LIVSCHITZ ELLYA	Pacific Telephone
	MELNICK ROSE	Pacific Telephone
	TUCHMAN STEVEN	Pacific Telephone
1976	Cohen Philip	Pacific Telephone
	Gair Sam	Pacific Telephone
	Goldenberg Pearl	Pacific Telephone
	Greenberg Bertha R	Pacific Telephone
	Leeds Emanuel B	Pacific Telephone

FINDINGS

Year	Uses	Source
1976	Melnick Rose	Pacific Telephone
	Rosenblatt Eva Mrs	Pacific Telephone
	Rudik Yury	Pacific Telephone
1971	Abeatar Jos	Pacific Telephone
	Cohen Philip	Pacific Telephone
	Goldenberg Pearl	Pacific Telephone
	Hoffman Nathan	Pacific Telephone
	Katz Sidney	Pacific Telephone
	Krich Hershie	Pacific Telephone
	Leeds Emanuel B	Pacific Telephone
	Melnick Rose	Pacific Telephone
	Rosenblatt Eva Mrs	Pacific Telephone
1967	Babitz Nathan	Pacific Telephone
	Cohen Philip	Pacific Telephone
	Kaplan A	Pacific Telephone
	Katz Sidney	Pacific Telephone
	Leeds Emanuel B	Pacific Telephone
	Melnick Rose	Pacific Telephone
	Michalowsky Meller	Pacific Telephone
	Nelson Julius L	Pacific Telephone
1962	Falbaum Abe	Pacific Telephone
	Funk Myron	Pacific Telephone
	Katz Sidney	Pacific Telephone
	Motley Morris	Pacific Telephone
	Peacock Wm J Dr	Pacific Telephone
	Singman Sidney G	Pacific Telephone
	Warner L E	Pacific Telephone
1942	Dorsey C Louise	Los Angeles Directory Co.
	Dorsey C Louise	Los Angeles Directory Co.
	Dorsey Frances E asst sec State Mut Bldg & Loan Assn	Los Angeles Directory Co.
	DORSEY Laura B wid F M	Los Angeles Directory Co.
	DORSEY Virginia	Los Angeles Directory Co.
	Strong Jas E	Los Angeles Directory Co.
1937	Dorsey Laura B	Los Angeles Directory Co.
	Dorsey Louise C	Los Angeles Directory Co.
	DORSEY Virginia S	Los Angeles Directory Co.
	STRONG Jas E	Los Angeles Directory Co.
1933	Bender De Witt Minnie	Los Angeles Directory Co.

Year	Uses	Source
1933	PIERCE Eva wid Frank	Los Angeles Directory Co.
	ROSE Opal wid Edw	Los Angeles Directory Co.
1929	PIERCE Frank J Eva	Los Angeles Directory Co.
	WILLIAMSON Edna L r	Los Angeles Directory Co.
1924	Williamson Edna r	Los Angeles Directory Co.

1039 N OGDEN DR

Year	Uses	Source
1933	Hicks Arth J Johanna cement fnshr	Los Angeles Directory Co.
1929	Hicks Arth J Johanna	Los Angeles Directory Co.
1924	Hicks Arthur J cement fnshr h	Los Angeles Directory Co.

1040 N OGDEN DR

Year	Uses	Source
2006	APARTMENTS	Haines Company, Inc.
	B BOYLE Theresa	Haines Company, Inc.
	BRON Yevdokiya	Haines Company, Inc.
	FELDMAN Michael	Haines Company, Inc.
	LEVIN Anatolly	Haines Company, Inc.
	MCNEIL Henmian	Haines Company, Inc.
	SHTIGLUZ Mikhall	Haines Company, Inc.
	YELCHt N Yelena	Haines Company, Inc.
1990	ZITNICK B	Pacific Bell
	GOLDSTEIN AL	Pacific Bell
	GORENSHTEIN LAZAR	Pacific Bell
	KATZ MORRIS	Pacific Bell
	KONTORER NAHUM	Pacific Bell
	MESHUL LEONARD	Pacific Bell
	PASKIN LOUIS	Pacific Bell
1986	BREKHER YANA	Pacific Bell
	GOLDSTEIN AL	Pacific Bell
	GORENSHTEIN LAZAR	Pacific Bell
	KATZ MORRIS	Pacific Bell
	MESHUL LEONARD	Pacific Bell
	PASKIN LOUIS	Pacific Bell
	SHANAIDER TATYANA	Pacific Bell
	ZITNICK B	Pacific Bell
1981	ZITNICK B	Pacific Telephone
	DISKAN SARAH	Pacific Telephone

FINDINGS

Year	Uses	Source
1981	TAMAR	Pacific Telephone
	GOLDSTEIN AL	Pacific Telephone
	GORENSHTEIN LAZAR	Pacific Telephone
	KATZ MORRIS	Pacific Telephone
	LAZAROWITZ A	Pacific Telephone
	MESHUL LEONARD	Pacific Telephone
	PASKIN LOUIS	Pacific Telephone
	SHANAIDER TATYANA	Pacific Telephone
	VERBA ROMAN	Pacific Telephone
1976	Barton Jack	Pacific Telephone
	Diskan Sarah	Pacific Telephone
	Goldstein Al	Pacific Telephone
	Katz Morris	Pacific Telephone
	Lazarowitz A	Pacific Telephone
	Meshul Leonard	Pacific Telephone
	Paskin Louis	Pacific Telephone
	Zitnick B	Pacific Telephone
1971	Zitnick Betty	Pacific Telephone
	Barton Jack	Pacific Telephone
	Eisenberg Leona P	Pacific Telephone
	Fox Edith	Pacific Telephone
	Levine Sam	Pacific Telephone
	Purvis Jas A	Pacific Telephone
	Purvis Jane C	Pacific Telephone
	Sherman Minna M Mrs	Pacific Telephone
	Weisz Frojm	Pacific Telephone
1967	Abramowitz Milton	Pacific Telephone
	Barton Jack	Pacific Telephone
	Bloom A	Pacific Telephone
	Keller Leo	Pacific Telephone
	Klein Saml	Pacific Telephone
	Levine Sam	Pacific Telephone
	Rutkin Leah	Pacific Telephone
	Rutkin Morris M	Pacific Telephone
	Weisz Frojm	Pacific Telephone
1958	Hennecke Clarence	Pacific Telephone
1942	De Donato Loretta beauty opr	Los Angeles Directory Co.
	Stierlin Loretta beauty opr	Los Angeles Directory Co.

FINDINGS

Year	Uses	Source
1942	Stierlin Louis Olive slsmn	Los Angeles Directory Co.
1937	Dario Innocenzo Louise artist	Los Angeles Directory Co.

1041 N OGDEN DR

Year	Uses	Source
2006	KAPLAN Edith	Haines Company, Inc.
	YEKERSON E	Haines Company, Inc.
1990	GUBERMAN LEYZER	Pacific Bell
	KAGAN H	Pacific Bell
	KAPLAN EDITH	Pacific Bell
	MAYERKOVICH SAM	Pacific Bell
1986	COHEN PHILIP	Pacific Bell
	GUBERMAN LEYZER	Pacific Bell
	KAGAN H	Pacific Bell
	SECHTER R	Pacific Bell
	SIROTTA MARY	Pacific Bell
1981	FREIDMAN SHULIM	Pacific Telephone
	KAGAN H	Pacific Telephone
	SECHTER R	Pacific Telephone
	SIROTTA MARY	Pacific Telephone
1976	Fuzesi Eva	Pacific Telephone
	Fogel David	Pacific Telephone
	Fisher Virgie L	Pacific Telephone
	Borisuk V	Pacific Telephone
	Park Kyu Hyun	Pacific Telephone
	Sechter R	Pacific Telephone
	Kagan H	Pacific Telephone
1971	Tobias Rona	Pacific Telephone
	Schafer Ida Mrs	Pacific Telephone
	Kagan H	Pacific Telephone
	Grant Richard A MD	Pacific Telephone
1967	Anderson Annabelle	Pacific Telephone
	Feiger Max	Pacific Telephone
	Rovenor Stanley P	Pacific Telephone
	Schafer Ida Mrs	Pacific Telephone
	Tobias Al	Pacific Telephone
1962	Austen Henry	Pacific Telephone
	Conn Lynn	Pacific Telephone
	Hersh Geo Mrs	Pacific Telephone

FINDINGS

Year	Uses	Source
1962	Littman Lewis	Pacific Telephone
	Rosenbaum Leo	Pacific Telephone
	Rosenfeld Barbara	Pacific Telephone
	Rosenfeld Jean	Pacific Telephone
1958	Bolenbaugh Peggy A	Pacific Telephone
1942	Bolenbaugh Virgil B Peggy clk	Los Angeles Directory Co.
1937	Bolenbaugh Virgil Peggy clk	Los Angeles Directory Co.
	Pickett Annie wid J	Los Angeles Directory Co.

1042 N OGDEN DR

Year	Uses	Source
1942	STERLING Lou Olive mfrs agt	Los Angeles Directory Co.

1043 N OGDEN DR

Year	Uses	Source
1933	ANDERSON Roy J Aurora	Los Angeles Directory Co.
1929	CLARKE Chas	Los Angeles Directory Co.
1924	CLARKE Chas h	Los Angeles Directory Co.

1046 N OGDEN DR

Year	Uses	Source
2006	EZERZERFreha	Haines Company, Inc.
	GORBONUEA Mrina	Haines Company, Inc.
	KAGANER Beia	Haines Company, Inc.
1990	EZERZER FREHA	Pacific Bell
	FRANKEL MAX	Pacific Bell
	GREENBERG SAML	Pacific Bell
	KAPLAN F	Pacific Bell
	MASJEDY ELIAS	Pacific Bell
1986	BENAMOU ELIE	Pacific Bell
	FRANKEL MAX	Pacific Bell
	GREENBERG SAML	Pacific Bell
	HIGH KAREN	Pacific Bell
	MASJEDY ELIAS	Pacific Bell
	SHUSTERMAN RAKHIL	Pacific Bell
1981	BENAMOU ELIE	Pacific Telephone
	CARPOL S	Pacific Telephone
	COHEN EVA MRS	Pacific Telephone
	FARAR C	Pacific Telephone

FINDINGS

Year	Uses	Source
1981	FRANKEL MAX	Pacific Telephone
	GREENBERG SAML	Pacific Telephone
	MASJEDY ELIAS	Pacific Telephone
1976	Baik Chang Ki	Pacific Telephone
	Benamou Elie	Pacific Telephone
	Carpol S	Pacific Telephone
	Cohen Eva Mrs	Pacific Telephone
	Forman David	Pacific Telephone
	Frankel Max	Pacific Telephone
	Freedman Sarah	Pacific Telephone
	Kraus Jack	Pacific Telephone
	Rifkin Sylvia	Pacific Telephone
	Wasserman Nate	Pacific Telephone
1971	Benamou Albert	Pacific Telephone
	Cohen Eva Mrs	Pacific Telephone
	Davis C	Pacific Telephone
	Epstein David	Pacific Telephone
	Forman David	Pacific Telephone
	Frankel Max	Pacific Telephone
	Wasserman Nate	Pacific Telephone
	Weinstein Leo	Pacific Telephone
1967	Cohen Eva Mrs	Pacific Telephone
	Epstein David	Pacific Telephone
	Frankel Max	Pacific Telephone
	Geller David S	Pacific Telephone
	Mainstain Israel	Pacific Telephone
	Marimow Thelma	Pacific Telephone
	Sway David	Pacific Telephone
	Wasserman Nate	Pacific Telephone
	Weinstein Leo	Pacific Telephone
1962	Cohen Eva Mrs	Pacific Telephone
	Davis C	Pacific Telephone
	Fried Karl	Pacific Telephone
	Fried Pearl	Pacific Telephone
	Picker Sidney Jr	Pacific Telephone
	Sway David	Pacific Telephone
	Sway Ida	Pacific Telephone
	Weiner Mack	Pacific Telephone

FINDINGS

Year	Uses	Source
1958	Asay Geo J	Pacific Telephone
	Harrington W F	Pacific Telephone
1942	Asay Geo J Ada custodian Pub Sch	Los Angeles Directory Co.
	Asay Lois B stan Geo Belsey Co	Los Angeles Directory Co.
1937	Asay Kenneth C	Los Angeles Directory Co.
	Asay Geo J Ada custodian Bd of Educ	Los Angeles Directory Co.

1047 N OGDEN DR

Year	Uses	Source
2006	DAVARItehak	Haines Company, Inc.
	LEONOVAOlga	Haines Company, Inc.
	YBARRAAgusn A	Haines Company, Inc.
1990	AGAM PLUMBING	Pacific Bell
	CSAKY A S	Pacific Bell
	KANTER-KANTETS SARA	Pacific Bell
	KORVER CRAIG	Pacific Bell
	MEZHERITSKY ANTONY	Pacific Bell
1986	KANTER-KANTETS SARA	Pacific Bell
	KORVER CRAIG	Pacific Bell
	KOTLYAR VALERYAN	Pacific Bell
	MEZHERITSKY SEMYON	Pacific Bell
	ODEASKY SOL	Pacific Bell
	FRANKLIN LAURA	Pacific Bell
1981	CHUDNOUSKY ISAK	Pacific Telephone
	FRANKLIN LAURA	Pacific Telephone
	GLAZENBERG LEONID	Pacific Telephone
	KORSUNSKY SEMYON	Pacific Telephone
	KORVER CRAIG	Pacific Telephone
	KOTLYAR VALERYAN	Pacific Telephone
	MARDER ASYA	Pacific Telephone
	MEZHERITSKY SEMYON	Pacific Telephone
	TREGUBOV MARK	Pacific Telephone
1976	Franklin Laura	Pacific Telephone
	Katzovitz Michael	Pacific Telephone
	Khodos Gennadi	Pacific Telephone
	Khodos Gennadi	Pacific Telephone
	Kim Nung H	Pacific Telephone
	Kraut Mendel	Pacific Telephone
	Rothbeind Robt B	Pacific Telephone

FINDINGS

Year	Uses	Source
1976	Rybak Volodya	Pacific Telephone
	Schaefer Rudi	Pacific Telephone
1971	Gross F Scott	Pacific Telephone
	Han Steve	Pacific Telephone
	Kraut Mendel	Pacific Telephone
	Rothbeind Robt B	Pacific Telephone
	Royal Geo	Pacific Telephone
1967	Allen Barbara	Pacific Telephone
	Chaires Geo E	Pacific Telephone
	Kraut Mendel	Pacific Telephone
	Samuels Mike	Pacific Telephone
1962	Arbetmam Abram	Pacific Telephone
	Klein Irving	Pacific Telephone
	Kraut Mendel	Pacific Telephone
	Shulman Maurice	Pacific Telephone
	Weiss Rochelle	Pacific Telephone
	Wolkoff Sol	Pacific Telephone
1958	Clarke Wm R	Pacific Telephone
	Danziger Harry	Pacific Telephone
	Fishberg Albert	Pacific Telephone
	Navis Larry	Pacific Telephone
	Tamny Simon	Pacific Telephone
	Walter Sidney	Pacific Telephone
	Weitz Ted	Pacific Telephone
1942	HAINES Oliver W piano tuner	Los Angeles Directory Co.
	Levasseur Gilbert E clk	Los Angeles Directory Co.
	Levesser Geo studiowkr	Los Angeles Directory Co.
1937	Irwin Hope W sten	Los Angeles Directory Co.
	Irwin Robt W	Los Angeles Directory Co.
	Irwin Weston H	Los Angeles Directory Co.
	Irwin Wm R Anna M slsmn	Los Angeles Directory Co.
1933	Dorsey C Louise clk	Los Angeles Directory Co.
	DORSEY Laura B wid F M	Los Angeles Directory Co.
	DORSEY Virginia maid	Los Angeles Directory Co.
1929	Dorsey C Louise sten	Los Angeles Directory Co.
	Dorsey Eug S slsmn	Los Angeles Directory Co.
	Dorsey Frances E asst sec State Mut Bldg & Loan Assn	Los Angeles Directory Co.

FINDINGS

Year	Uses	Source
1929	Dorsey Frank M Laura sectreas Federal Royalties Inc	Los Angeles Directory Co.
	DORSEY Virginia S	Los Angeles Directory Co.
	Macleay Geo W ens	Los Angeles Directory Co.
1924	Gowling Jos E h	Los Angeles Directory Co.

1048 N OGDEN DR

Year	Uses	Source
1933	Crosthwait Edwin M Louise acct	Los Angeles Directory Co.
1929	CROSTHWAIT EDWIN M Louise Mgr Figueroa and Adams Branch Security Trust S Savings Bank	Los Angeles Directory Co.

1050 N OGDEN DR

Year	Uses	Source
2006	DUBKIN Yakov	Haines Company, Inc.
	HUDSON Brandi	Haines Company, Inc.
	LUNAWayne	Haines Company, Inc.
1990	BAKER JACK	Pacific Bell
	NATHAN MEYER E	Pacific Bell
	PASHAREO AVI	Pacific Bell
1986	BAKER JACK	Pacific Bell
	FINKLE THOS H	Pacific Bell
	HAVKIN MICHAEL	Pacific Bell
	MUSSRY LETIZIA	Pacific Bell
	NATHAN MEYER E	Pacific Bell
1981	NATHAN MEYER E	Pacific Telephone
	PASSOV ROSE MRS	Pacific Telephone
	PESLIN JEROME	Pacific Telephone
	SHMAIN MOISEY	Pacific Telephone
	WEINER NATHAN	Pacific Telephone
	BAKER JACK	Pacific Telephone
1976	Baker Jack	Pacific Telephone
	Han Steve	Pacific Telephone
	Mussry Mary	Pacific Telephone
	Nathan Meyer E	Pacific Telephone
	Peslin Jerome	Pacific Telephone
	Weiner Nathan	Pacific Telephone
1971	Baker Jack	Pacific Telephone
	Bernat Richard	Pacific Telephone

Year	Uses	Source
1971	Goldstein Grace Mrs	Pacific Telephone
	Goldstein Saml	Pacific Telephone
	Jaffe Dorothy R	Pacific Telephone
	Mussry Mary	Pacific Telephone
	Nathan Meyer E	Pacific Telephone
	Weiner Nathan	Pacific Telephone
1967	Englanoff Abraham	Pacific Telephone
	Goldstein Grace Mrs	Pacific Telephone
	Goldstein Saml	Pacific Telephone
	Greenberg Edw	Pacific Telephone
	Jaffe Dorothy R	Pacific Telephone
	Mussry Mary	Pacific Telephone
	Passov Rose Mrs	Pacific Telephone
	Phillips Alex	Pacific Telephone
	Smith Dorothy Barker	Pacific Telephone
	Weiner Nathan	Pacific Telephone
1962	Harris Jay	Pacific Telephone
	Harris Paula	Pacific Telephone
	Hartstein Bernie	Pacific Telephone
	Lossos Saml Dr	Pacific Telephone
	Lubin Sam	Pacific Telephone
	Ornstein Saul	Pacific Telephone
	Ott Aaron	Pacific Telephone
	Perlowitz Wm	Pacific Telephone
	Wachtenheim Norman	Pacific Telephone
1958	Tobin Rena E	Pacific Telephone
1942	LEVITT Harry USA	Los Angeles Directory Co.
	LEVITT Hyman slsmn	Los Angeles Directory Co.
	LEVITT Isadore Esther	Los Angeles Directory Co.
1937	LEVITT Hyman	Los Angeles Directory Co.
	LEVITT Harry	Los Angeles Directory Co.
	LEVITT Isidore Esther sec Supertex Mills Inc	Los Angeles Directory Co.

1051 N OGDEN DR

Year	Uses	Source
2006	APARTMENTS	Haines Company, Inc.
	ANSAYCan	Haines Company, Inc.
	BESTJane	Haines Company, Inc.
	BIERNER Johnathan	Haines Company, Inc.

FINDINGS

Year	Uses	Source
2006	KARGINOVA Yetena	Haines Company, Inc.
	MCGILLTony	Haines Company, Inc.
	NICOLAS Larny	Haines Company, Inc.
1990	CHYORNY DAVID	Pacific Bell
	KLEIN SIEGMUND	Pacific Bell
	THOMPSON FRANCES	Pacific Bell
1986	KIM SUN K	Pacific Bell
	KLEIN SIEGMUND	Pacific Bell
	MATA LUIS J	Pacific Bell
	THOMPSON FRANCES	Pacific Bell
1981	ALEXANDER CONSTANCE	Pacific Telephone
	GOFERMAN YALTOV	Pacific Telephone
	KLEIN SIEGMUND	Pacific Telephone
	SKYLAR BORIS	Pacific Telephone
	THOMPSON FRANCES	Pacific Telephone
1976	Alexander Constance	Pacific Telephone
	Klein Siegmund	Pacific Telephone
1971	Alexander Constance	Pacific Telephone
	Denoff Martin	Pacific Telephone
	Klein Siegmund	Pacific Telephone
	Rosentsweig Steven	Pacific Telephone
1967	Stevens S D	Pacific Telephone
	Wolfe Fredk	Pacific Telephone
	Baum Bruce	Pacific Telephone
	Crombie Irving	Pacific Telephone
	Crombie Irving	Pacific Telephone
	Klein Siegnund	Pacific Telephone
1962	Goldman Joel N	Pacific Telephone
	Kessler Mac	Pacific Telephone
	Lo Medico Constance M	Pacific Telephone
	Lo Medico Kathleen V	Pacific Telephone
	Lo Medico Marie A	Pacific Telephone
	Lo Medico Thos J	Pacific Telephone
	Mandelbaum Morris	Pacific Telephone
	Silverman Alan	Pacific Telephone
	Stein Jos	Pacific Telephone
	Ziff Max	Pacific Telephone
	Zimmermann David	Pacific Telephone

FINDINGS

Year	Uses	Source
1962	Gold Herman	Pacific Telephone
1942	Maresca John Jennie	Los Angeles Directory Co.
1933	Pickett Annie E wid John	Los Angeles Directory Co.
	SWEET Peggy A clk	Los Angeles Directory Co.
1929	Pickett John Annie	Los Angeles Directory Co.
1924	Pickett John h	Los Angeles Directory Co.

1052 N OGDEN DR

Year	Uses	Source
1933	Asay Geo Ada wtchmn City Bd of Educ	Los Angeles Directory Co.
1929	ROWE John A gas sta	Los Angeles Directory Co.
	r	Los Angeles Directory Co.
	ROWE John Bernice gas sta h	Los Angeles Directory Co.
1924	SCHULTZ Nellie M wid A D h	Los Angeles Directory Co.

1055 N OGDEN DR

Year	Uses	Source
1933	Irwin Wm R Anne slsmn Deardens Forn Co	Los Angeles Directory Co.
	Irwin Hope sten	Los Angeles Directory Co.
1929	IRWIN Hope W	Los Angeles Directory Co.

1056 N OGDEN DR

Year	Uses	Source
1933	MAIER Caroline wid Fred	Los Angeles Directory Co.
	Bright John Hazel studiowkr	Los Angeles Directory Co.
1929	HERRON Robt Eliz E	Los Angeles Directory Co.
1924	Brady Chas G Mrs h	Los Angeles Directory Co.
	BRADY Lina slswmn r	Los Angeles Directory Co.

1060 N OGDEN DR

Year	Uses	Source
1933	LEVITT Isidor Esther whol dry gds	Los Angeles Directory Co.
1929	LEVITT Isidore Cal Whol Dry Gds Co	Los Angeles Directory Co.

1061 N OGDEN DR

Year	Uses	Source
1937	Danelian Jack Siran Danelian Bros	Los Angeles Directory Co.
1933	Maresco Anthony eng	Los Angeles Directory Co.
	Maresco John Jennie carp	Los Angeles Directory Co.
1929	Mareseca John Jennie carp	Los Angeles Directory Co.

FINDINGS

Year	Uses	Source
1924	Maresca John carp h	Los Angeles Directory Co.

1091 1/2 N OGDEN DR

Year	Uses	Source
1981	KRIRKJIAN ROSE	Pacific Telephone

1102 N OGDEN DR

Year	Uses	Source
1942	Ackerman Morris Sadie mach	Los Angeles Directory Co.
1937	Minkley Leslie R Katie plstr	Los Angeles Directory Co.
1933	RAGAN Nannie J	Los Angeles Directory Co.
	Sammons Wm J Minnie M carp	Los Angeles Directory Co.
	Sammons Wm A chauf	Los Angeles Directory Co.
1929	CAIN Dorothy	Los Angeles Directory Co.
	Cain Chas G Julia	Los Angeles Directory Co.
	CAIN Gordon serv sta opr	Los Angeles Directory Co.

1104 N OGDEN DR

Year	Uses	Source
1962	Pullberg Eva	Pacific Telephone
1958	Mann Ethel	Pacific Telephone
1937	Marguson Adam J Angela	Los Angeles Directory Co.
1933	DUNHAM Harry pntr	Los Angeles Directory Co.
1929	Pennington Glenn C Opal electn	Los Angeles Directory Co.

1106 N OGDEN DR

Year	Uses	Source
1958	Greer Carol Mrs	Pacific Telephone
1942	Papel Martin W Rebecca cbtmkr	Los Angeles Directory Co.
1937	COLEMAN Harold L Della E clk	Los Angeles Directory Co.
1933	PATTERSON Henry slsmn	Los Angeles Directory Co.

1108 N OGDEN DR

Year	Uses	Source
1962	Young Florence R	Pacific Telephone
1958	Young Florence R	Pacific Telephone
1942	COBB John H Belle carp	Los Angeles Directory Co.
1937	Bonin Arth A Dorothy auto mech	Los Angeles Directory Co.
1933	Bonin Arth A Dorothy auto repr	Los Angeles Directory Co.
1929	NICHOLSON Oliver POpal slsmn	Los Angeles Directory Co.

FINDINGS

1110 N OGDEN DR

Year	Uses	Source
1962	Kacznowski Renee	Pacific Telephone
	Kaye Erdna G	Pacific Telephone
1958	Schwandt Wilbur	Pacific Telephone
1942	FLETCHER Irene E	Los Angeles Directory Co.
	Fletcher Mary E wid R M	Los Angeles Directory Co.
1937	FLETCHER Jas D Helen M slsmn	Los Angeles Directory Co.
	FLETCHER E Irene nurse	Los Angeles Directory Co.
	FLETCHER Mary E wid R M	Los Angeles Directory Co.
1929	SCHROEDER Herman Anna carp h	Los Angeles Directory Co.

1112 N OGDEN DR

Year	Uses	Source
1958	Antone Marie	Pacific Telephone
1942	Antone Marie clo prsr	Los Angeles Directory Co.
	AYERS Louise E clk	Los Angeles Directory Co.
	Crytzer Marie Mrs clo prsr	Los Angeles Directory Co.
1937	Antone Marie C clo prsr	Los Angeles Directory Co.
1929	Fiesinger Leon H Bernardine Fiesinger & Ludwig	Los Angeles Directory Co.
	HOWELL Oliver G mgr R C Porter	Los Angeles Directory Co.
	LUDWIG Robt L Fresinger & Ludwig	Los Angeles Directory Co.

1114 N OGDEN DR

Year	Uses	Source
1962	Golan Jacob	Pacific Telephone
1958	Borden Marie	Pacific Telephone
1942	Spradlin Josephine waiter	Los Angeles Directory Co.
	Spradlin Jas R Roberta restr	Los Angeles Directory Co.
	Spradlin Arth	Los Angeles Directory Co.
	Spradlin Jack driver	Los Angeles Directory Co.
1937	Silvey Edw S Christine E auto mech	Los Angeles Directory Co.
1929	Silvey Edw S Christine electn h	Los Angeles Directory Co.

1116 N OGDEN DR

Year	Uses	Source
1962	Gostin Manny	Pacific Telephone
1958	Meyer Ferd C	Pacific Telephone
1942	Many Delbert R Nadine V slsmn	Los Angeles Directory Co.
1937	WHITE J Irving Sarah A actor	Los Angeles Directory Co.

Year	Uses	Source
1933	HALL Phillip pharm	Los Angeles Directory Co.
1929	BERG Leon mach	Los Angeles Directory Co.

1118 N OGDEN DR

Year	Uses	Source
2006	SHANERBreann	Haines Company, Inc.
1976	Moseley Hal M	Pacific Telephone
	Vincent Michael	Pacific Telephone
1971	Levitt Helene	Pacific Telephone
1967	Neely Newton	Pacific Telephone
	Jacob Lillian	Pacific Telephone
1962	Neely Newton	Pacific Telephone
	Jacob Lillian	Pacific Telephone
1958	Hinnrichs Byron D	Pacific Telephone
	Jacob Lillian	Pacific Telephone
	Ward Earl R	Pacific Telephone
1942	Bruce John W Dorothy J custodian Pub Sch	Los Angeles Directory Co.
	YOUNG Clyde Florence R asmblr Duplex Inc	Los Angeles Directory Co.

1118 1/2 N OGDEN DR

Year	Uses	Source
1981	UNING ED	Pacific Telephone

1118 1/4 N OGDEN DR

Year	Uses	Source
1990	CUNNINGHAM MARK J	Pacific Bell
1981	JELBERD JACQUES	Pacific Telephone

1118 3/4 N OGDEN DR

Year	Uses	Source
1986	KILBOURNE CHRISTOPHER	Pacific Bell
1981	STINE JASIN	Pacific Telephone

1119 N OGDEN DR

Year	Uses	Source
2006	No Current Listing	Haines Company, Inc.
	No Current Listing	Haines Company, Inc.
2000	FARGAS Marta C	Haines & Company
1990	RENKINN R	Pacific Bell
	RENKINN R	Pacific Bell

FINDINGS

Year	Uses	Source
1986	RENKINN R	Pacific Bell
	RENKINN R	Pacific Bell
1981	RENKINN R	Pacific Telephone
	RENKINN R	Pacific Telephone
1976	Dollarhide Reece	Pacific Telephone
	Stevens Sherwood	Pacific Telephone
	Dollarhide Reece	Pacific Telephone
	Stevens Sherwood	Pacific Telephone
1971	Fulton Drake	Pacific Telephone
	Kalin C M	Pacific Telephone
	Kalin C M	Pacific Telephone
	Fulton Drake	Pacific Telephone
1967	Lynch Leo P	Pacific Telephone
	Kalin M	Pacific Telephone
	Kalin M	Pacific Telephone
	Lynch Leo P	Pacific Telephone
1962	Goldberg Saml	Pacific Telephone
	Newton Theresa Mrs	Pacific Telephone
	Fukui Kenji	Pacific Telephone
	Danziger Harry	Pacific Telephone
	Danziger Harry	Pacific Telephone
	Fukui Kenji	Pacific Telephone
	Goldberg Saml	Pacific Telephone
	Newton Theresa Mrs	Pacific Telephone
1958	Cross Leonard	Pacific Telephone
	Cross Leonard	Pacific Telephone
1951	N Ogdn Dr Samson Frank r	Pacific Telephone & Telegraph Co.
1942	BRYSON Robina Mrs	Los Angeles Directory Co.
	WALLACE Ina	Los Angeles Directory Co.
	WALLACE Ina	Los Angeles Directory Co.
	BRYSON Robina Mrs	Los Angeles Directory Co.
1937	FLANNIGAN Albt E Mildred L slsmn	Los Angeles Directory Co.
	FLANNIGAN Albt E Mildred L slsmn	Los Angeles Directory Co.

1119 1/2 N OGDEN DR

Year	Uses	Source
1986	TERRANOVA MICHAEL	Pacific Bell
1981	MALIN NORMAN	Pacific Telephone

FINDINGS

1119 1/4 N OGDEN DR

Year	Uses	Source
1981	TWERY SEYMOUR	Pacific Telephone

1119 3/4 N OGDEN DR

Year	Uses	Source
1990	ROSS ROBT J	Pacific Bell
1986	ROSS ROBT J	Pacific Bell

1120 N OGDEN DR

Year	Uses	Source
2006	TROIANOGary	Haines Company, Inc.
1990	TROIANO GARY	Pacific Bell
1986	TROIANO GARY	Pacific Bell
1981	VINCENT MICHAEL	Pacific Telephone
1976	Levy John	Pacific Telephone
1971	Owen Wm Jerry	Pacific Telephone
1967	Rayment John	Pacific Telephone
1962	Rayment John	Pacific Telephone
1958	Jones Edith Mrs	Pacific Telephone
1942	GUSTAFSON Leonard H Maureen aircrftwkr	Los Angeles Directory Co.
1937	YOUNG Clyde Florence R lab	Los Angeles Directory Co.

1121 N OGDEN DR

Year	Uses	Source
1990	PALMER FRANCINE	Pacific Bell
1967	Mandel Loretta	Pacific Telephone
1962	Laine J	Pacific Telephone
1958	Delano Fred Louis	Pacific Telephone
1942	FLANNIGAN Frank N Matilda P slsmn	Los Angeles Directory Co.
1937	FLANNIGAN Frank N Matilda P slsmn	Los Angeles Directory Co.

1122 N OGDEN DR

Year	Uses	Source
2006	o THOMAST	Haines Company, Inc.
1990	HOSSAN C M	Pacific Bell
1986	HOSSAIN C M	Pacific Bell
1981	HOSSAN C M	Pacific Telephone
1976	Allen Bill	Pacific Telephone
1971	Barbee Granville	Pacific Telephone
1967	Barbee Granville	Pacific Telephone

FINDINGS

Year	Uses	Source
1962	Dirmann GA	Pacific Telephone
1958	Hill Irwin	Pacific Telephone
1942	ROBERTS Phyllis G Mrs slswn	Los Angeles Directory Co.
1933	Ogden Hall	Los Angeles Directory Co.
	OBRIEN Andw driver	Los Angeles Directory Co.
	HOLLYWOOD Hive The Manccabees	Los Angeles Directory Co.
1929	MURRAY Flo dancing tchr	Los Angeles Directory Co.

1123 N OGDEN DR

Year	Uses	Source
2006	CARTERMMichae	Haines Company, Inc.
1990	CARTER MICHAEL	Pacific Bell
1981	LENNON MEL	Pacific Telephone
	LENNON MEL	Pacific Telephone
1971	Lefler Betty	Pacific Telephone
1967	Rozanski Regina	Pacific Telephone
1962	Rozanski Regina	Pacific Telephone
1958	Daniels Raymond L Jr	Pacific Telephone
1929	Ramey Geo E slsmn Greer Robbins Co r	Los Angeles Directory Co.
	Ramey Horace E musician h	Los Angeles Directory Co.

1124 N OGDEN DR

Year	Uses	Source
2006	FERREIROWa Rer	Haines Company, Inc.
1990	MCKENZIE MALCOLM C	Pacific Bell
1986	MCKENZIE MALCOLM C	Pacific Bell
1981	MCKENZIE MALCOLM C	Pacific Telephone
1976	Ferreiro Walter	Pacific Telephone
	Mc Kenzie Malcolm C	Pacific Telephone
1971	Herron N J	Pacific Telephone
1967	Ciocoiu Pelagia	Pacific Telephone
1962	Segal Louise O	Pacific Telephone
1958	Mc Kenzie Malcolm C	Pacific Telephone
1942	Billings Otis C Eliz shtmtlwkrr	Los Angeles Directory Co.
	KOERNER Heliome A Mrs	Los Angeles Directory Co.
1937	Silver Esma I wid Myron	Los Angeles Directory Co.
	KOERNER Heliome A slswn	Los Angeles Directory Co.
1933	Keusder Walter W Leota slsmn	Los Angeles Directory Co.
	Keusder Sarah wid Wm nurse	Los Angeles Directory Co.

FINDINGS

1125 N OGDEN DR

Year	Uses	Source
2006	CHORBAJIAN Noubar	Haines Company, Inc.
	KOUnda	Haines Company, Inc.
	CHORBAJIAN Noubar	Haines Company, Inc.
	KOUnda	Haines Company, Inc.
2000	AJEMIAN Aram B	Haines & Company
	CHORBAJIAN Noubar	Haines & Company
	MOURADIAN Haven	Haines & Company
1990	AJEMIAN ARAM B	Pacific Bell
	CHORBAJIAN NOUBAR	Pacific Bell
	AJEMIAN ARAM B	Pacific Bell
	CHORBAJIAN NOUBAR	Pacific Bell
1986	AJEMIAN ARAM B	Pacific Bell
	CHORBAJIAN NOUBAR	Pacific Bell
	AJEMIAN ARAM B	Pacific Bell
	CHORBAJIAN NOUBAR	Pacific Bell
1981	AJEMIAN ARAM B	Pacific Telephone
	CHORBAJIAN NOUBAR	Pacific Telephone
	AJEMIAN ARAM B	Pacific Telephone
	CHORBAJIAN NOUBAR	Pacific Telephone
1976	Calzia Graciela	Pacific Telephone
	Chernoff B	Pacific Telephone
	Calzia Graciela	Pacific Telephone
	Chernoff B	Pacific Telephone
1971	Curtis D M	Pacific Telephone
	Calzia Graciela	Pacific Telephone
	Calzia Graciela	Pacific Telephone
	Curtis D M	Pacific Telephone
1967	Lopez Robt	Pacific Telephone
	Fogiel Perla Mrs	Pacific Telephone
	Freedman Beatrice L	Pacific Telephone
	Bono Fae Mrs	Pacific Telephone
	Morales Vince Jr	Pacific Telephone
	Mom Jas	Pacific Telephone
	Bono Fae Mrs	Pacific Telephone
	Fogiel Perla Mrs	Pacific Telephone
	Freedman Beatrice L	Pacific Telephone
	Lopez Robt	Pacific Telephone

FINDINGS

Year	Uses	Source
1967	Mom Jas	Pacific Telephone
	Morales Vince Jr	Pacific Telephone
1962	Keim Buster	Pacific Telephone
	Keim Dorothy	Pacific Telephone
	Halsted Fred	Pacific Telephone
	Murphy Sarah L	Pacific Telephone
	Burke Elizabeth	Pacific Telephone
	Hoover S Mrs	Pacific Telephone
	Justice Jay	Pacific Telephone
	Burke Elizabeth	Pacific Telephone
	Halsted Fred	Pacific Telephone
	Hoover S Mrs	Pacific Telephone
	Justice Jay	Pacific Telephone
	Keim Buster	Pacific Telephone
	Keim Dorothy	Pacific Telephone
	Murphy Sarah L	Pacific Telephone
1958	Connors Thos M	Pacific Telephone
	Massey Ronald G	Pacific Telephone
	Block Barbara A	Pacific Telephone
	Block Barbara A	Pacific Telephone
	Connors Thos M	Pacific Telephone
	Massey Ronald G	Pacific Telephone
1951	Gorlin Blanche r	Pacific Telephone & Telegraph Co.
	Lavagnini Aldo r	Pacific Telephone & Telegraph Co.
	N Ogdn Dr	Pacific Telephone & Telegraph Co.
	N Ogdn Dr Miller Hubs F	Pacific Telephone & Telegraph Co.
1929	Ginzel Cinda A wid G L	Los Angeles Directory Co.
	Ginzel Edw auto mech	Los Angeles Directory Co.
	Ginzel Cinda A wid G L	Los Angeles Directory Co.
	Ginzel Edw auto mech	Los Angeles Directory Co.

1125 1/2 N OGDEN DR

Year	Uses	Source
1981	CALZIA GRACIELA	Pacific Telephone

1125 1/4 N OGDEN DR

Year	Uses	Source
1986	ROBERTS T A	Pacific Bell

FINDINGS

1126 N OGDEN DR

Year	Uses	Source
1990	O NEIL THOMAS F	Pacific Bell
1986	PEYRELLADE LUIS	Pacific Bell
1981	RAFKIN LEWIS S	Pacific Telephone
1976	Rafkin Lewis S	Pacific Telephone
	Ryan Joshua	Pacific Telephone
1967	McKenzie Allie A Mrs	Pacific Telephone
	Wells Nathan D	Pacific Telephone
1962	Mc Kenzie Allie A Mrs	Pacific Telephone
	Wells Nathan D	Pacific Telephone
1958	Mc Kenzie Allie A Mrs	Pacific Telephone
	Wells Nathan D	Pacific Telephone
1942	Gostin Hermnn Vora tailor	Los Angeles Directory Co.
	Zemb Josette	Los Angeles Directory Co.
1937	COLVIN Emma C wid B P artist	Los Angeles Directory Co.
	STERN Louis M Eliz studiowkr	Los Angeles Directory Co.
1933	Colbin Emma C wid B P	Los Angeles Directory Co.
	Colbin Ray H sign pntr	Los Angeles Directory Co.
	COLVIN Emma wid Benj	Los Angeles Directory Co.
	COLVIN Ray H signs	Los Angeles Directory Co.
	JOYCE Geo D Pauline plmbr	Los Angeles Directory Co.
1929	Beezer Harry E Evelyn lab	Los Angeles Directory Co.
	Colyer John A Lena	Los Angeles Directory Co.
	HYDE Lester G Atta plmbr	Los Angeles Directory Co.

1127 N OGDEN DR

Year	Uses	Source
2006	ANDREWS Vanessa	Haines Company, Inc.
1990	MOURADIAN HAVERJ	Pacific Bell
1971	Mouradian Haverj	Pacific Telephone
1967	Mouradian Haverj	Pacific Telephone
1962	Davids Lucille G	Pacific Telephone
1958	Davids Lucille G	Pacific Telephone

1128 N OGDEN DR

Year	Uses	Source
2006	No Current Listing	Haines Company, Inc.
1981	CAVENDER M E	Pacific Telephone
1976	Cavender M E	Pacific Telephone

FINDINGS

Year	Uses	Source
1971	Cavender Clyde M	Pacific Telephone
	Campbell Wm C	Pacific Telephone
1967	Cavender Clyde M	Pacific Telephone
1962	Cavender Clyde M	Pacific Telephone
1958	Cavender G Marvin	Pacific Telephone
	Hawkins Paul H	Pacific Telephone
1942	Reichle Arth E U SA	Los Angeles Directory Co.
	Reichle Eug Eliza pntr	Los Angeles Directory Co.
	Richle Arth E clk Bof A	Los Angeles Directory Co.
1937	HALL Rose M wid R P	Los Angeles Directory Co.
	Reichle Arth E lab	Los Angeles Directory Co.
	Reichle Eug Elise pntr	Los Angeles Directory Co.
	Reichle Paul F studiowkr	Los Angeles Directory Co.
1933	Richle Eug Elisa pntr	Los Angeles Directory Co.
	Richle Paul	Los Angeles Directory Co.
1929	Weleba Anna wid John r	Los Angeles Directory Co.
	Reichle Eug E Eliza pntr h	Los Angeles Directory Co.
	Glackner Chas Emma chauf	Los Angeles Directory Co.

1128 1/2 N OGDEN DR

Year	Uses	Source
1990	CAVENDER C MARVIN	Pacific Bell
1981	HULL RONALD R	Pacific Telephone

1130 N OGDEN DR

Year	Uses	Source
2008	IVON DAHL INC	Cole Information Services
	ANGEL CITY GYM	Cole Information Services
2006	o DAHI von	Haines Company, Inc.
1986	WELSH HAROLD E	Pacific Bell
1976	Cavender C Marvin	Pacific Telephone
1971	Cavender C Marvin	Pacific Telephone
1967	Cavender C Marvin	Pacific Telephone
1962	Silva Larry	Pacific Telephone
1958	Cavender Myron R	Pacific Telephone
	Cavender Clyde M	Pacific Telephone
1942	Sharski Olga R	Los Angeles Directory Co.
	Sharski Amelia O Mrs sten	Los Angeles Directory Co.
	COOPER Gene	Los Angeles Directory Co.

FINDINGS

Year	Uses	Source
1937	Cahill Patricia sten	Los Angeles Directory Co.
1933	De Mersanne Ernest Betty mech	Los Angeles Directory Co.
	Mc ALLISTER Wm Margt mtrmn	Los Angeles Directory Co.
1929	Trail John slsmn h	Los Angeles Directory Co.

1133 N OGDEN DR

Year	Uses	Source
2006	APARTMENTS	Haines Company, Inc.
	DUTKIEWi CZ Berek	Haines Company, Inc.
	KUSTANOVICHMera	Haines Company, Inc.
	PUTANSTorms	Haines Company, Inc.
	SEGALAdie	Haines Company, Inc.
	SMITH Kendra L	Haines Company, Inc.
	ZAMZKHOVSKIY	Haines Company, Inc.
	Valdimir	Haines Company, Inc.
1990	BENNETT BETTY	Pacific Bell
	DUTKIEWICZ BEREK	Pacific Bell
	GOMEZ B	Pacific Bell
	KRUTMAN BERTA	Pacific Bell
	LEVIN CELIA	Pacific Bell
	SEGAL ARIE	Pacific Bell
	SIMPSON LEGET	Pacific Bell
	VURGAFT MILA	Pacific Bell
	ZIMBER SOLOMON	Pacific Bell
1986	BENNETT BETTY	Pacific Bell
	DUTKIEWICZ DEREK	Pacific Bell
	GOMEZ B	Pacific Bell
	KRUTMAN BERTA	Pacific Bell
	LEVIN CELIA	Pacific Bell
	VURGAFT MILA	Pacific Bell
	WASHINGTON SAM	Pacific Bell
	ZIMBER SOLOMON	Pacific Bell
1981	BENNETT TERRELL	Pacific Telephone
	BUZA BARBARA	Pacific Telephone
	DUTKIEWICZ BEREK	Pacific Telephone
	GOLD MARION	Pacific Telephone
	KAITZ AMY	Pacific Telephone
	LEVIN CELIA	Pacific Telephone
	NEIL MUNTEAN	Pacific Telephone

FINDINGS

Year	Uses	Source
1981	RUTMAN SHIRLEY	Pacific Telephone
	ZINBER SOLOMON	Pacific Telephone
1976	Bennett Terrell	Pacific Telephone
	Black Addie S	Pacific Telephone
	Buza Barbara	Pacific Telephone
	Chulack M	Pacific Telephone
	Dutkiewicz Berek	Pacific Telephone
	Ezraty M	Pacific Telephone
	Gold Marion	Pacific Telephone
	Levin Celia	Pacific Telephone
	Orloff Marilyn	Pacific Telephone
1971	Akawie Gertrude	Pacific Telephone
	Ansel Gertrude	Pacific Telephone
	Cosoletto L M	Pacific Telephone
	Dorfman Minnie Mrs	Pacific Telephone
	Levy Edith	Pacific Telephone
	Mc Mullen Antoinette	Pacific Telephone
	Mc Murrough Arthur P	Pacific Telephone
1967	Akawie Gertrude	Pacific Telephone
	Costro Mineo	Pacific Telephone
	castero Richard E	Pacific Telephone
	Cosoletto L M	Pacific Telephone
	Ferrero Manco	Pacific Telephone
	Le Vaur Herman J	Pacific Telephone
	McMullen Antoinette	Pacific Telephone
	Taylor Esther	Pacific Telephone
1962	Feniello Jerry A	Pacific Telephone
	Gerson Milton R	Pacific Telephone
	Gilbert Elsie	Pacific Telephone
	Kopelow Stanley M	Pacific Telephone
	Marx Judy	Pacific Telephone
	Mc Mullen Antoinette	Pacific Telephone
	Prentiss Jas G	Pacific Telephone
	Prochaska John	Pacific Telephone
	Rabinowitz Nathan	Pacific Telephone
1958	Feniello Jerry A	Pacific Telephone
1942	Thoren Carolyn wid J B	Los Angeles Directory Co.
1937	King Astride Estan	Los Angeles Directory Co.

FINDINGS

Year	Uses	Source
1937	Thoren Carolina wid J B	Los Angeles Directory Co.
	Thoren Hildegarde sten Pac Finance Corp	Los Angeles Directory Co.
1933	Thoren Caroline wid J B	Los Angeles Directory Co.
	Thoren Clifford electn	Los Angeles Directory Co.
	Thoren Hildegarde sten	Los Angeles Directory Co.
1929	Thorne Carolin wid J B h	Los Angeles Directory Co.
	Thorne Clarence B musician r	Los Angeles Directory Co.
	Thorne Clifford eletn r	Los Angeles Directory Co.
	Thorne Estrid sten r	Los Angeles Directory Co.
	Thorne Hildegard E clk r	Los Angeles Directory Co.

1134 N OGDEN DR

Year	Uses	Source
2006	ARCHERPaula	Haines Company, Inc.
	QUEMENERTang l	Haines Company, Inc.
	WEINSTEIN Stevn	Haines Company, Inc.
1990	COLE RAYMOND B	Pacific Bell
	NELSON DON	Pacific Bell
	RIEVESCHL PETER BLUE	Pacific Bell
	TAN FRED	Pacific Bell
	WEINSTEIN STEVEN	Pacific Bell
1986	ETEZADI DAVID	Pacific Bell
	MONROY GARY	Pacific Bell
	STRAUSS JOHN	Pacific Bell
	TAN FRED	Pacific Bell
	WEINSTEIN STEVEN	Pacific Bell
1981	JOHN	Pacific Telephone
	D	Pacific Telephone
	PROSTOR M	Pacific Telephone
	SANDLER MICHAEL	Pacific Telephone
	SCHILLER S	Pacific Telephone
	SEDER RUFUS B	Pacific Telephone
	STRAUSS JOHN	Pacific Telephone
	TAN FRED	Pacific Telephone
1976	Farkas S	Pacific Telephone
	Fine Claire Mrs	Pacific Telephone
	Staley C	Pacific Telephone
	Stephens Carol	Pacific Telephone
	Stevens Stuart	Pacific Telephone

FINDINGS

Year	Uses	Source
1971	Linn Larry	Pacific Telephone
	Spencer Richard O	Pacific Telephone
1967	Brooks Geo A	Pacific Telephone
	Jones B L	Pacific Telephone
1962	Brooks Geo A	Pacific Telephone
	Jones B L	Pacific Telephone
	Mills E D	Pacific Telephone
	Morgan Roger	Pacific Telephone
	Willhite C Suda	Pacific Telephone
	Willhite C Suda	Pacific Telephone
1958	Brooks Geo A	Pacific Telephone
	Dennis Ben	Pacific Telephone
	Hestness Arnold	Pacific Telephone
	Jones B L	Pacific Telephone
1942	BROOKS Eliz G sten	Los Angeles Directory Co.
	BROOKS Geo A Eliz M	Los Angeles Directory Co.
	KNUDSEN Evelyn singer	Los Angeles Directory Co.
	Kunz Carol J	Los Angeles Directory Co.
	Kunz Edna M clk	Los Angeles Directory Co.
	Kunz Edw M Myrtle V researchwkr	Los Angeles Directory Co.
	Lindholme Doris	Los Angeles Directory Co.
	MEYER Wm H Ella L sign pntr	Los Angeles Directory Co.
	Obberlinger Ludie sten	Los Angeles Directory Co.
	OShaughnessy Joan E clk Bof A	Los Angeles Directory Co.
	Stepp Raymond E Nannie M slsmn Diamond Oil Co	Los Angeles Directory Co.
	Stepp Raymond E jr tel instlr	Los Angeles Directory Co.
	Velguth Bernard O Madeline slsmn	Los Angeles Directory Co.
	Velguth Virginia H sten Scientific Films Inc	Los Angeles Directory Co.
	Wofford Wilmar tel opr	Los Angeles Directory Co.
1937	BENEDICT Kath	Los Angeles Directory Co.
	BENEDICT Maude M wid C W	Los Angeles Directory Co.
	BENEDICT Wm atty	Los Angeles Directory Co.
	CLAUSSEN Corrine M sten	Los Angeles Directory Co.
	CRANE Ralph C Mine B v pres Gates Crane & Earl	Los Angeles Directory Co.
	HUBBARD Allen M jr coml artist	Los Angeles Directory Co.
	Kunz Chas E with Technicolor Motion Pict Corp	Los Angeles Directory Co.
	Kunz Edna M smstrs	Los Angeles Directory Co.

FINDINGS

Year	Uses	Source
1937	Kunz Edw M Myrtle B slsmn	Los Angeles Directory Co.
	Lindhome Cordelia Mrs Lindhome & Son	Los Angeles Directory Co.
	Lindhome Thelma J	Los Angeles Directory Co.
	MERRITT Gene studiowkr	Los Angeles Directory Co.
	Pugh Frank Lucie B acct	Los Angeles Directory Co.
	RICHARDSON Eloise sten Pac Mut Life Ins Co	Los Angeles Directory Co.
	RICHARDSON Lois studiowkr	Los Angeles Directory Co.
1933	BUTTS Geo E Isabelle sten	Los Angeles Directory Co.
	Dolor Marie designer	Los Angeles Directory Co.
	DOUGLAS Campbell S Sadie F slsmn	Los Angeles Directory Co.
	DOUGLAS Jack A slsmn	Los Angeles Directory Co.
	HALL Madge sten	Los Angeles Directory Co.
	HENDRICKSON Florence	Los Angeles Directory Co.
	HENDRICKSON Irl E Laura Chemist	Los Angeles Directory Co.
	LAMBERT Elmer J phys	Los Angeles Directory Co.
	SMITH Hattie wid B H	Los Angeles Directory Co.
1929	Dumbeck Rudolph Georgia wtchmn	Los Angeles Directory Co.
	HILL Frank P bldg contr	Los Angeles Directory Co.
	KENDALL Nellie	Los Angeles Directory Co.
	NEWTON Hallie novelty mfr	Los Angeles Directory Co.
	NEWTON Sue Mrs smstrs	Los Angeles Directory Co.
	THOMPSON Dorothy actor h	Los Angeles Directory Co.
	WALKER Edith M smstrs r	Los Angeles Directory Co.

1135 N OGDEN DR

Year	Uses	Source
2006	APARTMENTS	Haines Company, Inc.
	AIM TELL A VISION	Haines Company, Inc.
	GROUP	Haines Company, Inc.
	GUDINSKY Mikhail	Haines Company, Inc.
	LOYSteven	Haines Company, Inc.
	SATIN A	Haines Company, Inc.
	SATIN A	Haines Company, Inc.
	STOJKOVICBoza	Haines Company, Inc.
1990	LICHTMAN SAM	Pacific Bell
	ROSEN PAULINE	Pacific Bell
	SATIN ARLENE	Pacific Bell
	SATIN MORRIS	Pacific Bell

FINDINGS

Year	Uses	Source
1990	SATIN SEYMOUR	Pacific Bell
	SATIN SEYMOUR	Pacific Bell
1986	DAVIDSON MAX	Pacific Bell
	GOLIEB MARSHA M	Pacific Bell
	LICHTMAN SAM	Pacific Bell
	MOSES ARTHUR	Pacific Bell
	ROSEN NATHAN	Pacific Bell
	SATIN ARLENE	Pacific Bell
	SATIN MORRIS	Pacific Bell
	SATIN SEYMOUR	Pacific Bell
	SATIN SEYMOUR	Pacific Bell
1981	ALTMAN YAKOV	Pacific Telephone
	DAVIDSON MAX	Pacific Telephone
	EVERETT M S	Pacific Telephone
	GOLIEB MARSHA B M	Pacific Telephone
	KRESPIN ABRAHAM	Pacific Telephone
	LICHTMAN SAM	Pacific Telephone
	MOSES ARTHUR	Pacific Telephone
	ROSEN NATHAN	Pacific Telephone
	SATIN ARLENE	Pacific Telephone
	SATIN MORRIS	Pacific Telephone
	SATIN SEYMOUR	Pacific Telephone
	SHAIN HARRY	Pacific Telephone
1976	Cowan Gladys R	Pacific Telephone
	Davidson Max	Pacific Telephone
	Gross Terry	Pacific Telephone
	Kryngel Sam	Pacific Telephone
	Lichtman Sam	Pacific Telephone
	Moses Arthur	Pacific Telephone
	Prochotsky M	Pacific Telephone
	Rosen Nathan	Pacific Telephone
	Satin Arlene	Pacific Telephone
	Satin Arlene	Pacific Telephone
1971	Davidson Max	Pacific Telephone
	Gross Terry	Pacific Telephone
	Lansky Meyer	Pacific Telephone
	Lehr Leonard	Pacific Telephone
	Moses Arthur	Pacific Telephone

FINDINGS

Year	Uses	Source
1971	Weissman Edw	Pacific Telephone
	Weissman Lonny	Pacific Telephone
	Davidson Ida	Pacific Telephone
1967	Black John	Pacific Telephone
	Blum Linda	Pacific Telephone
	Blum Louis	Pacific Telephone
	Dalgart Mogens Mrs	Pacific Telephone
	Lansky Meyer	Pacific Telephone
	Moses Arthur	Pacific Telephone
	Nave Rick	Pacific Telephone
	Schneider Alex	Pacific Telephone
	Silverman Solomon	Pacific Telephone
	Yancovitch M	Pacific Telephone
1962	King Astrid C	Pacific Telephone
1958	King Astrid C	Pacific Telephone
1942	KING Astrid C Mrs clk	Los Angeles Directory Co.
	Thoren Astrid C biller Stauffer Chem Co	Los Angeles Directory Co.
1937	Pesselt Konrad Lotte gdnr	Los Angeles Directory Co.
1933	Swap Frank W Bessie L sound techn	Los Angeles Directory Co.
	Swap Theron restr wkr	Los Angeles Directory Co.
1929	Van Denhend Erma C wid G F h	Los Angeles Directory Co.

1136 N OGDEN DR

Year	Uses	Source
2006	DUUUODanilo A GUZLMANJose M	Haines Company, Inc.
	SIMON H	Haines Company, Inc.
1990	SUN SHI	Pacific Bell
	THOMAS T	Pacific Bell
	GUILLEN HEBERTO	Pacific Bell
	MOTAS JAVIER	Pacific Bell
1986	SUN SHI	Pacific Bell
	RENALR JEROME	Pacific Bell
	MIUKLEY TRACY	Pacific Bell
	KATES MARK L	Pacific Bell
1976	Barber Greg	Pacific Telephone
	Klarman Sandra	Pacific Telephone
1971	Cahill Paul Mrs	Pacific Telephone
1962	Cahill Paul Mrs	Pacific Telephone
1958	OBrien Clarence	Pacific Telephone

FINDINGS

Year	Uses	Source
1942	Harwich Helen M clk	Los Angeles Directory Co.
	Harwich Jos Minnie slsmn	Los Angeles Directory Co.
	Harwich Mathew USA	Los Angeles Directory Co.
1929	Mersanne Ernest J Betty electn	Los Angeles Directory Co.

1139 N OGDEN DR

Year	Uses	Source
1962	Pena Ralph R	Pacific Telephone
1958	Pena Ralph R	Pacific Telephone
1942	FRENCH Roscoe	Los Angeles Directory Co.
	ELLIS John B Beatrice carrier PO	Los Angeles Directory Co.
1933	Cahill Paul chauf	Los Angeles Directory Co.
	Cahill Jos J Ella formn Cudahy Pkg Co	Los Angeles Directory Co.
1929	HILL Jas J Helen bkpr	Los Angeles Directory Co.

1140 N OGDEN DR

Year	Uses	Source
2008	LA EMBEDDED	Cole Information Services
2006	9 APARTMENTS	Haines Company, Inc.
	BRODSKY Leonard	Haines Company, Inc.
	LOKSHINZJnoviy	Haines Company, Inc.
	MATVEY S	Haines Company, Inc.
	PASTERNAK Ludmea	Haines Company, Inc.
	RU 31 NCHUKAnatoty	Haines Company, Inc.
1990	HOLZAPFEL AGNES	Pacific Bell
	IVERS A	Pacific Bell
	KLASS SAML	Pacific Bell
	KRASILSHCHIK SIMKHA	Pacific Bell
	LITVAK EFIM	Pacific Bell
	PASTERNAK MIKHAIL	Pacific Bell
	RABCHUK IVAN	Pacific Bell
	SCHWARTZ HYMAN	Pacific Bell
1986	HOLZAPFEL AGNES	Pacific Bell
	IVERS A	Pacific Bell
	KRASILSHCHIK SIMKHA	Pacific Bell
	LANDA DAVID	Pacific Bell
	LITVAK ELIM	Pacific Bell
	PASTERNAK MIKHAIL	Pacific Bell
	SCHWARTZ HYMAN	Pacific Bell

FINDINGS

Year	Uses	Source
1986	SHLAIN ALEXANDER	Pacific Bell
	SZYDLOWSKI MICHAEL	Pacific Bell
1981	HOLZAPFEL AGNES	Pacific Telephone
	IVERS A	Pacific Telephone
	MANNHEIMER JULIUS M	Pacific Telephone
	PASTERNAK MIKHAIL	Pacific Telephone
	POLISSKY LEON	Pacific Telephone
	REZNIK BELLA	Pacific Telephone
	SCHWARTZ HYMAN	Pacific Telephone
	SHLAIN ALEXANDER	Pacific Telephone
	SILVER HARRY	Pacific Telephone
	ZAYKO AYZIK	Pacific Telephone
1976	Althouse Morris	Pacific Telephone
	Gelfer Arkady	Pacific Telephone
	Holzapfel Agnes	Pacific Telephone
	Ivers A	Pacific Telephone
	Krol Efim	Pacific Telephone
	Mannheimer Julius M	Pacific Telephone
	Morhaime Mollie B	Pacific Telephone
	Schwartz Hyman	Pacific Telephone
	Silver Harry	Pacific Telephone
	Stepanian Haratun M	Pacific Telephone
1971	Althouse Morris	Pacific Telephone
	Holzapfel Agnes	Pacific Telephone
	Jancu Hermann B	Pacific Telephone
	Mannheimer Julius M	Pacific Telephone
	Morris Rose L	Pacific Telephone
	Schwartz Hyman	Pacific Telephone
	Shapiro Jos	Pacific Telephone
	Silver Harry	Pacific Telephone
	Willett Edw L	Pacific Telephone
1967	Ansel Gertrude	Pacific Telephone
	Kraus Sam	Pacific Telephone
	Mannheimer Julius M	Pacific Telephone
	Ross Shirley	Pacific Telephone
	Shapiro Jos	Pacific Telephone
	Silver Harry	Pacific Telephone
	Weiner Irving	Pacific Telephone

FINDINGS

Year	Uses	Source
1962	Lundberg Peter	Pacific Telephone
	Nelson Eleanor J	Pacific Telephone
	Williams Dorothy E Miss	Pacific Telephone
1958	Lundberg Peter	Pacific Telephone
	Nelson Eleanor J	Pacific Telephone
	Williams Dorothy E Miss	Pacific Telephone
1942	DOYLE Truman Dorothy carpet clnr	Los Angeles Directory Co.
1933	EDWARDS John C Caroline Patrol Recording Co sec treas Affiliated Improvement Assns	Los Angeles Directory Co.
1929	EDWARDS John C Caroline brklyr	Los Angeles Directory Co.

1144 N OGDEN DR

Year	Uses	Source
1937	HUBBARD ALLEN M M E Pamella Consulting Engineer Air Conditioning Heating Cooling Ventllating	Los Angeles Directory Co.

1145 N OGDEN DR

Year	Uses	Source
2013	VEGA HOLDINGS	Cole Information Services
2006	APARTMENTS	Haines Company, Inc.
	FARKAS E E	Haines Company, Inc.
	KLEYMAN Nina	Haines Company, Inc.
	KNOBELAr Amshey	Haines Company, Inc.
	MALISHELUliya	Haines Company, Inc.
	MENAKERMary	Haines Company, Inc.
	MENAKER Marybeth	Haines Company, Inc.
	MESTETSKY Masha	Haines Company, Inc.
	PEVZNER Diana	Haines Company, Inc.
1990	BERSHADSKY ILYA	Pacific Bell
	BLUMMER MICHAEL	Pacific Bell
	FARKAS E E	Pacific Bell
	GLEIZER IRVING	Pacific Bell
	KINACK JAS F	Pacific Bell
	KIRSCHENBAUM J	Pacific Bell
	LUMMER SAMUEL	Pacific Bell
	MESTETSKY MASHA	Pacific Bell
	NOBLET PASCAL	Pacific Bell
	PAUL BARNEY	Pacific Bell
	SCHOTT DANL K	Pacific Bell

FINDINGS

Year	Uses	Source
1990	SCHWARTZ LOUIS	Pacific Bell
	YANKILEVICH REVEKA	Pacific Bell
1986	BERSHADSKY ILYA	Pacific Bell
	BROWN R	Pacific Bell
	CHIZHEVSKY FELIX	Pacific Bell
	DUBE JERRY	Pacific Bell
	FARKAS E E	Pacific Bell
	GLEIZER IRVING	Pacific Bell
	HARLICH S	Pacific Bell
	KIRSCHENBAUM J	Pacific Bell
	PAUL BARNEY	Pacific Bell
	PAUL FRANCES	Pacific Bell
	SCHOTT DENL K	Pacific Bell
	SCHWARTZ LOUIS	Pacific Bell
	WEXLER MITCHELL	Pacific Bell
1981	ZLOTNIKOV SERGEL	Pacific Telephone
	BENTZNMAN M	Pacific Telephone
	BROWN R	Pacific Telephone
	FARKAS E E	Pacific Telephone
	GLEIZER IRVING	Pacific Telephone
	HARLICH S	Pacific Telephone
	KIRSCHENBAUM J	Pacific Telephone
	KISELYUK MIRA	Pacific Telephone
	MEZEL SUZANNE & THOS	Pacific Telephone
	PALMER S M	Pacific Telephone
	PAUL BARNEY	Pacific Telephone
	PAUL FRANCES	Pacific Telephone
	ROZINSKY YENGENY	Pacific Telephone
	SCHWARTZ LOUIS	Pacific Telephone
	VOSKOBOYNIK ILYA	Pacific Telephone
	YULISH MOISEY	Pacific Telephone
1976	Levy Amicam	Pacific Telephone
	Manor Zev	Pacific Telephone
	Mellion Frank	Pacific Telephone
	Nowack R	Pacific Telephone
	Paul Barney	Pacific Telephone
	Peroff Simeon	Pacific Telephone
	Pinto Maurice	Pacific Telephone

FINDINGS

Year	Uses	Source
1976	Schreiber Amiram	Pacific Telephone
	Shansby Mitchell E	Pacific Telephone
	Bentzman M	Pacific Telephone
	Blutinger Wm	Pacific Telephone
	Farkas E E	Pacific Telephone
	Gleizer Irving	Pacific Telephone
	Harlich S	Pacific Telephone
	Jaynes Mary W	Pacific Telephone
	Judah Geo	Pacific Telephone
1971	Bentzman M	Pacific Telephone
	Denga J	Pacific Telephone
	Geller Sam	Pacific Telephone
	Graham John D	Pacific Telephone
	Judah Geo	Pacific Telephone
	Kagan Monia	Pacific Telephone
	Kamins Frieda	Pacific Telephone
	Karaty M	Pacific Telephone
	Menke Rose	Pacific Telephone
	Nibur Robt	Pacific Telephone
	Pariser Zeev	Pacific Telephone
	Paul Barney	Pacific Telephone
	Rosen Oscar	Pacific Telephone
	Schuller Rick	Pacific Telephone
	Sherman Michael	Pacific Telephone
	Smith Ben	Pacific Telephone
	Smokler Jos	Pacific Telephone
	Yaller Irving	Pacific Telephone
1970	PAUL BARNEY	Pacific Telephone
1967	Cook Minnie B	Pacific Telephone
	Dorenfeld Sadie	Pacific Telephone
	Geller Sam	Pacific Telephone
	Jessiman John H Mrs	Pacific Telephone
	Kelly Bernard J	Pacific Telephone
	Kolozs Geno	Pacific Telephone
	Markovitch Angela	Pacific Telephone
	Mellion Frank	Pacific Telephone
	Nisen John	Pacific Telephone
	Nisenbaum Barry	Pacific Telephone

FINDINGS

Year	Uses	Source
1967	Oppenheim Ben	Pacific Telephone
	Paul Barney	Pacific Telephone
	Rosen Oscar	Pacific Telephone
	Ross Karen	Pacific Telephone
	Sampson Nathan	Pacific Telephone
	Schumann S B	Pacific Telephone
	Siegel Beverly	Pacific Telephone
	Siegel Robt	Pacific Telephone
	Tolkin Al J	Pacific Telephone
	Yaller Irving	Pacific Telephone
1962	Hardman Clare Lyon	Pacific Telephone
1958	Hardman Clare Lyon	Pacific Telephone
1942	MATTOX W Howard Hazel G clk	Los Angeles Directory Co.
	Mc Adams Wm Kate mech	Los Angeles Directory Co.
1937	Shotwell Bert V Canrol	Los Angeles Directory Co.

1146 N OGDEN DR

Year	Uses	Source
2008	SASHAS ILLUSIONS	Cole Information Services
2006	MERMAN Sofia	Haines Company, Inc.
	MAYER Kurt	Haines Company, Inc.
	CARTER Penelope	Haines Company, Inc.
1990	GILSHTEYN MOSHE	Pacific Bell
	KANTOEBOVSKY ALEXANDER	Pacific Bell
	MAYER KURT	Pacific Bell
	MERMAN SOFIA	Pacific Bell
	STOJKOVIC BOZA	Pacific Bell
	VAINTRAUB ANNA	Pacific Bell
1986	ANDERSON GREGORY L	Pacific Bell
	DAVENPORT BERENECE	Pacific Bell
	GOFCHTEIN LEONID	Pacific Bell
	MAYER KURT	Pacific Bell
	STOJKOVIC BOZA	Pacific Bell
	VEKSELMAN LILYA	Pacific Bell
1981	AYALA	Pacific Telephone
	DAVENPORT BERENECE	Pacific Telephone
	JAYNES M W	Pacific Telephone
	MAYER KURT	Pacific Telephone
	STOJKOVIC BOZA	Pacific Telephone

FINDINGS

Year	Uses	Source
1981	VAISBERG LEONID	Pacific Telephone
1976	Davenport Berenece	Pacific Telephone
	Mayer Kurt	Pacific Telephone
	Stojkovic Bora	Pacific Telephone
	Yanushevsky Jack	Pacific Telephone
1971	Davenport Berenece	Pacific Telephone
	Mayer Kurt	Pacific Telephone
	Milfred Jeffrey	Pacific Telephone
	Titone Chas A	Pacific Telephone
	Yanushevsky Jack	Pacific Telephone
1967	Benson Edmond M	Pacific Telephone
	Coiffard Frederic	Pacific Telephone
	Davenport Berenece	Pacific Telephone
	Goodman Ben	Pacific Telephone
	Klein Phyllis S	Pacific Telephone
	Mayer Kurt	Pacific Telephone
	Yanushevsky Jack	Pacific Telephone
1962	Brashear Robt L	Pacific Telephone
	Gedansky Harry	Pacific Telephone
	Goodman Ben	Pacific Telephone
	Gottesman Robt M	Pacific Telephone
	Mayer Kurt	Pacific Telephone
	Yanushevsky Jack	Pacific Telephone
1958	Brashear Robt L	Pacific Telephone
	Cahn Henrietta D	Pacific Telephone
	Mayer Kurt	Pacific Telephone
	Platoff Minnie	Pacific Telephone
	Sheahan Dennis	Pacific Telephone
	Weil Frederick	Pacific Telephone

1147 N OGDEN DR

Year	Uses	Source
1962	Litchfield Frances	Pacific Telephone
1958	Lewis Robt Michael	Pacific Telephone

1148 N OGDEN DR

Year	Uses	Source
1990	LANDA DAVID	Pacific Bell
	SZYDLOWSKI MICHAEL	Pacific Bell

FINDINGS

1150 N OGDEN DR

Year	Uses	Source
1942	Roney Lillian	Los Angeles Directory Co.
	BUCHANAN Marion Mrs	Los Angeles Directory Co.
1937	Roney Lillian	Los Angeles Directory Co.
	BUCHANAN Marion wid J L	Los Angeles Directory Co.
1933	HANSEN Wm Elfriede radio techn	Los Angeles Directory Co.
1929	BATES Leslie A Freda actor	Los Angeles Directory Co.

1152 N OGDEN DR

Year	Uses	Source
2006	VAISBERG Leonid	Haines Company, Inc.
	URQUHARTJeffrey	Haines Company, Inc.
1990	LEBOVIC ASHER	Pacific Bell
1986	LEBOVIC ASHER	Pacific Bell
1981	LEBOVIC ASHER	Pacific Telephone
1976	Peluso E Hardy	Pacific Telephone
	Peluso A F	Pacific Telephone
	Lebovic Asher	Pacific Telephone
1971	Peluso E Hardy	Pacific Telephone
	Lebovic Levi	Pacific Telephone
1967	Lebovic Levi	Pacific Telephone

1152 1/2 N OGDEN DR

Year	Uses	Source
1990	VAISBERG LEONID	Pacific Bell
1986	VAISBERG LEONID	Pacific Bell
1981	PELUSO E HARDY	Pacific Telephone
	PELUSO A F	Pacific Telephone

1153 N OGDEN DR

Year	Uses	Source
2008	GENTLE GIANT MEDICAL INC	Cole Information Services
	STEPHEN PAPPAS INTERIORS INC	Cole Information Services
2006	KELLEHER Brian	Haines Company, Inc.
	PAPPAS Stephen G	Haines Company, Inc.
1990	SLOANE L	Pacific Bell
1986	SLOANE L	Pacific Bell
1981	SLOANE L	Pacific Telephone
1976	Roach Daryl	Pacific Telephone

FINDINGS

Year	Uses	Source
1976	West Matthew	Pacific Telephone
1971	Nissen Lily B	Pacific Telephone
1967	Fagello Angelo J	Pacific Telephone
	Nissen Lily B	Pacific Telephone
1962	Fagello Angelo	Pacific Telephone
	Nissen Lily B	Pacific Telephone
1958	Nissen Lily B	Pacific Telephone
	Zucker Marjorie R	Pacific Telephone
1942	ORR Danl W Mary	Los Angeles Directory Co.
	Lalor Sarah	Los Angeles Directory Co.
	WILLIAMS Clarence F Lorraine camera repr	Los Angeles Directory Co.
1937	Marr Howard Dilys L slsmn	Los Angeles Directory Co.
	Haight Irma musician	Los Angeles Directory Co.
	Charlesworth John F clk	Los Angeles Directory Co.
	Charlesworth Ida W wid J F	Los Angeles Directory Co.
1933	BENDER Paul J Peggy N slsmn	Los Angeles Directory Co.
	HAIGHT Irma musician	Los Angeles Directory Co.
1929	Mc DANIEL Leonard Ruby slsmn	Los Angeles Directory Co.
	SAMUELSON Pauline Mrs h	Los Angeles Directory Co.

1153 1/2 N OGDEN DR

Year	Uses	Source
1981	DEAN JAMES	Pacific Telephone

1154 N OGDEN DR

Year	Uses	Source
2008	TWO RIGHT FEET	Cole Information Services
2006	o RAPSTi NERan Wdall	Haines Company, Inc.
1990	CALLAHAN G C DR WH	Pacific Bell
1986	CALLAHAN G C DR	Pacific Bell
1981	CALLAHAN G C DR WH	Pacific Telephone
1976	Genee Edythe Hope	Pacific Telephone
1971	Genee Edythe Hope	Pacific Telephone
1967	Genee Edythe Hope	Pacific Telephone
1962	Genee Edythe Hope	Pacific Telephone
1958	Genee Edythe Hope	Pacific Telephone
1942	Genee Edythe F sten Bus Extension Bureau	Los Angeles Directory Co.
	ZIMMERMAN Frances wod J R	Los Angeles Directory Co.
	Genee Fred L Edith H cbtmkr	Los Angeles Directory Co.

FINDINGS

Year	Uses	Source
1937	ZIMMERMAN Frances H wid J R nurse	Los Angeles Directory Co.
	Genes Fred L Edith H carp	Los Angeles Directory Co.
1933	FISHER John Mary cook	Los Angeles Directory Co.
1929	PIERCE H B slsmn Janss Inv Co	Los Angeles Directory Co.
	PIERCE Harold B Willetta slsmn	Los Angeles Directory Co.

1155 N OGDEN DR

Year	Uses	Source
2006	BADERJeffrey D	Haines Company, Inc.
	GADAINADOV Robert	Haines Company, Inc.
	MATSIKH Emil	Haines Company, Inc.
	MOLDAVSKAYASofa	Haines Company, Inc.
1990	BAGUIAO EDDIE	Pacific Bell
	DASKO ROSALIE	Pacific Bell
	GOFNUNG LAZAR	Pacific Bell
	LITVIN MICHAEL	Pacific Bell
	RAHMANI R SHAISTA	Pacific Bell
	ZUCKERBROD G	Pacific Bell
1986	BAGUIAO EDDIE	Pacific Bell
	FLASHIR DANY	Pacific Bell
	GOFNUNG LAZAR	Pacific Bell
	NOOR SHAZIA	Pacific Bell
	ZUCKERBROD G	Pacific Bell
1981	GOFNUNG LAZAR	Pacific Telephone
	BELLA	Pacific Telephone
	INGHEL EDW	Pacific Telephone
	LEVINE A	Pacific Telephone
	NAIMZADA MOHAMMAD AZIM	Pacific Telephone
1976	Levine A	Pacific Telephone
	Radcliff Sheldon	Pacific Telephone
	Vincent J L	Pacific Telephone
	Weiss Israel	Pacific Telephone
1971	Feder Yafa	Pacific Telephone
	Goodstein Martin	Pacific Telephone
	Levine Jack	Pacific Telephone
	Radcliff Sheldon	Pacific Telephone
	Weiss Israel	Pacific Telephone
1967	Goodstein Martin	Pacific Telephone
	Levine Jack	Pacific Telephone

Year	Uses	Source
1967	Levine Robt M	Pacific Telephone
	Rosenberg Isidor	Pacific Telephone
	Sparks Gary	Pacific Telephone
	Weiss Israel	Pacific Telephone
1962	Jansen Jack	Pacific Telephone
	Lalor Sadie	Pacific Telephone
	Mendez Carlos R	Pacific Telephone
1958	Krantz Morris	Pacific Telephone
	Orr D W	Pacific Telephone
1942	WALKER Mabel M	Los Angeles Directory Co.
1937	Rucker Leonard A elec eng	Los Angeles Directory Co.
	Walker Mabel M social wkr Childrens Home Society of Calif	Los Angeles Directory Co.
	Walker Moses B Mabel chemicals	Los Angeles Directory Co.
1933	Kester Matilda wid Chas	Los Angeles Directory Co.
	WALKER Moses B Mabel mgr Idico Corp	Los Angeles Directory Co.
	WATSON Vance clk	Los Angeles Directory Co.
1929	TAYLOR Geo W Nita dentist h	Los Angeles Directory Co.

1156 N OGDEN DR

Year	Uses	Source
1933	Albrecht Lester C Ann window trmr	Los Angeles Directory Co.
1929	WALKER Mabel M social wkr r	Los Angeles Directory Co.

1157 N OGDEN DR

Year	Uses	Source
1958	Epstein Elias	Pacific Telephone
1937	Richardson Allen Marie L	Los Angeles Directory Co.
1929	SOMMER Louis J auto repr h	Los Angeles Directory Co.

1159 N OGDEN DR

Year	Uses	Source
1942	COLLINS Deanie E studiowkr	Los Angeles Directory Co.
	COLLINS Clara G wid E M	Los Angeles Directory Co.
1937	COLLINS Clara G wid E M	Los Angeles Directory Co.
	COLLINS Dennis E studiowkr	Los Angeles Directory Co.
1933	COLLINS Clara G wid E M	Los Angeles Directory Co.
	Kendall Florence I wid N B	Los Angeles Directory Co.
	COLLINS Deanie studiowkr	Los Angeles Directory Co.
1929	Hapner Orvil D clk	Los Angeles Directory Co.

FINDINGS

Year	Uses	Source
1929	COLLINS Deanie E tentmkr	Los Angeles Directory Co.
	COLLINS Clara G wid E M	Los Angeles Directory Co.

1160 N OGDEN DR

Year	Uses	Source
2006	APARTMENTS	Haines Company, Inc.
	DERRY Michael P	Haines Company, Inc.
	GREENSIDE Saem I	Haines Company, Inc.
	GURAnie Debra	Haines Company, Inc.
	KOPP Yakov	Haines Company, Inc.
	MARCINKO Nicholas	Haines Company, Inc.
	SANTOS Joseph	Haines Company, Inc.
	SIEGEL Ross T	Haines Company, Inc.
1990	ARNOLD L	Pacific Bell
	GREENSIDE SAML	Pacific Bell
	KAYE SAML	Pacific Bell
	KOPP YAKOV	Pacific Bell
	LANGE J	Pacific Bell
	MANNING I	Pacific Bell
	MITTLEMAN D	Pacific Bell
	RUBEN PHILLIP	Pacific Bell
	RUBEN PHILLIP	Pacific Bell
	SLESS C	Pacific Bell
	SURGEON A	Pacific Bell
1986	MANNING I	Pacific Bell
	MESIROW JACK	Pacific Bell
	MITTLEMAN D	Pacific Bell
	RUBEN PHILLIP	Pacific Bell
	SLESS C	Pacific Bell
	SURGEON A	Pacific Bell
	GREENSIDE SAML	Pacific Bell
	KAYE SAML	Pacific Bell
	KOCH JOE	Pacific Bell
	KOPP YAKOV	Pacific Bell
	LANGE J	Pacific Bell
1981	HATTEM ESTELLE	Pacific Telephone
	KAYE SAML	Pacific Telephone
	KOCH JOE	Pacific Telephone
	LIEBERSON SOPHIE	Pacific Telephone

FINDINGS

Year	Uses	Source
1981	MANNING I	Pacific Telephone
	MESIROW JACK	Pacific Telephone
	MITTLEMAN HYMAN	Pacific Telephone
	RUBEN PHILIP	Pacific Telephone
	RUBIN E	Pacific Telephone
	SLESS CONNY	Pacific Telephone
	SURGEON A	Pacific Telephone
1976	Curry A	Pacific Telephone
	Gerner M	Pacific Telephone
	Hattem Estelle	Pacific Telephone
	Kaye Saml	Pacific Telephone
	Kreimer Ruben	Pacific Telephone
	Lieberson Sophie	Pacific Telephone
	Mesirow Jack	Pacific Telephone
	Rose Jode	Pacific Telephone
	Rubin E	Pacific Telephone
	Sless Conny	Pacific Telephone
	Somberg Mark L	Pacific Telephone
	Sterne M	Pacific Telephone
	Surgeon A	Pacific Telephone
	Unterrelner Anna	Pacific Telephone
1971	Koch Joe	Pacific Telephone
	Kreimer David	Pacific Telephone
	Lieberson Sophie	Pacific Telephone
	Biddale Emanuel	Pacific Telephone
	Conder Geo	Pacific Telephone
	Curry A	Pacific Telephone
	Gerner M	Pacific Telephone
	Glassman Joe	Pacific Telephone
	Hattem Estelle	Pacific Telephone
	Lipofsky Morris	Pacific Telephone
	Malca Esther	Pacific Telephone
	Nicholas Nick G	Pacific Telephone
	Piper Irving G	Pacific Telephone
	Piper Leah C	Pacific Telephone
	Scholem Stella	Pacific Telephone
	Sless Conny	Pacific Telephone
	Unterreiner Anna	Pacific Telephone

FINDINGS

Year	Uses	Source
1967	Antin Betty	Pacific Telephone
	Biddle Emanuel Rite Way Building Maintenance	Pacific Telephone
	Biddle Ida	Pacific Telephone
	Curry Harvey S	Pacific Telephone
	Dorfman J Mrs	Pacific Telephone
	Efland Howard	Pacific Telephone
	Gerner M	Pacific Telephone
	Klein Bernard	Pacific Telephone
	Koch Joe	Pacific Telephone
	Newman E	Pacific Telephone
	Nitkin Irving	Pacific Telephone
	Pasalis Sandra	Pacific Telephone
	Radoff Alan	Pacific Telephone
	Ring Arthur M	Pacific Telephone
	RITE WAY BUILDING MAINTENANCE	Pacific Telephone
	Sagman M	Pacific Telephone
	Taft Nathan	Pacific Telephone
	Unterreiner Anna	Pacific Telephone
1962	Babeaux Meredith	Pacific Telephone
	Biddale Emanuel Rite Way Building Maintenance	Pacific Telephone
	Block Henry Mrs	Pacific Telephone
	Curry Anne W	Pacific Telephone
	Dorfman J Mrs	Pacific Telephone
	Freedman Hy	Pacific Telephone
	Koch Joe	Pacific Telephone
	Mc Ewen Wm M	Pacific Telephone
	Michaels Melvin	Pacific Telephone
	Myers Lorrie	Pacific Telephone
	Newman Hannah	Pacific Telephone
	Orliss Morris	Pacific Telephone
	Radoff Alan	Pacific Telephone
	Reznick Lorrayne	Pacific Telephone
	RITE WAY BUILDING MAINTENANCE	Pacific Telephone
	Sagman M	Pacific Telephone
	Schocken Mary	Pacific Telephone
	Smokler David	Pacific Telephone
	Taft Nathan	Pacific Telephone

FINDINGS

Year	Uses	Source
1958	Begelfer Ethel P	Pacific Telephone
	Cohen Sheila G Mrs	Pacific Telephone
	Curry Anne W	Pacific Telephone
	Falk Saml Ins Agcy	Pacific Telephone
	Falk Saml Ins Agcy	Pacific Telephone
	Res	Pacific Telephone
	Frankenberg Herbert L	Pacific Telephone
	Grossel Phillip	Pacific Telephone
	Havas Andrew	Pacific Telephone
	Hepner Mollie G	Pacific Telephone
	Khoury E	Pacific Telephone
	Korbel Alexander	Pacific Telephone
	Loeff Harlane	Pacific Telephone
	Loeff Lou	Pacific Telephone
	Newman Hannah	Pacific Telephone
	Schocken Mary	Pacific Telephone
	Shearer Robt	Pacific Telephone
	Stone Faye	Pacific Telephone
	Wallace Ruth	Pacific Telephone
	Weinstein Leah	Pacific Telephone
	Widlis Phyllis Jane	Pacific Telephone
	Wolfe Minnie	Pacific Telephone

1161 N OGDEN DR

Year	Uses	Source
2013	OGDEN FOUNTAIN TOWERS	Cole Information Services
2008	T S TIARA	Cole Information Services
	DONALD T STERLING CORP	Cole Information Services
	SA HE PROMOTIONS	Cole Information Services
	SUNRISE LIMOUSINE	Cole Information Services
2006	OGDEN FOUNTAIN TWRS	Haines Company, Inc.
	ADDELSON Daniel	Haines Company, Inc.
	ARTSJAosh	Haines Company, Inc.
	BULKINMDhall	Haines Company, Inc.
	CIORNA t Flon	Haines Company, Inc.
	COOPERMAN Fred	Haines Company, Inc.
	FOX Terry	Haines Company, Inc.
	GARCIARoger L	Haines Company, Inc.
	GATSON Jauna	Haines Company, Inc.

FINDINGS

Year	Uses	Source
2006	LANOVENKOAel	Haines Company, Inc.
	OGDEN FOU	Haines Company, Inc.
	TOWERS	Haines Company, Inc.
	RAKOW Mars	Haines Company, Inc.
	SILVERTracy	Haines Company, Inc.
	TIMOFHENKO Alice	Haines Company, Inc.
	WILHELMSEN	Haines Company, Inc.
1991	SIGALSAMI	Pacific Bell
	Sigal Sam I	Pacific Bell
	Sigal Sonla 8587146	Pacific Bell
	Sigal Terri 2719274	Pacific Bell
	Sigala Bill 8393307	Pacific Bell
1990	FREEMAN JOS H	Pacific Bell
	GERNER M	Pacific Bell
	KLUGMAN MORRIS	Pacific Bell
	BOGDANY LOUIS	Pacific Bell
	BRAUN FANNY	Pacific Bell
	COHEN LINDA	Pacific Bell
	COOPERMAN FRED	Pacific Bell
	CUMMINGS KEITH	Pacific Bell
	DAVID GEO	Pacific Bell
	DREW DAVID	Pacific Bell
	DUN ERNEST	Pacific Bell
	DYER GARY	Pacific Bell
	FLEISHMAN ISAAC & ROSE	Pacific Bell
	FOX TERRY	Pacific Bell
	LINK PAMELA A	Pacific Bell
	LUFTMAN JEROME F	Pacific Bell
	MARCHIONNO L C	Pacific Bell
	NORTON IRVING	Pacific Bell
	REZNICK LOUIS & BEATRICE	Pacific Bell
	RUDEWICZ LEON	Pacific Bell
	SHAW SYDNEY	Pacific Bell
	SIGAL SAM	Pacific Bell
	SILVER TRACY	Pacific Bell
	SOLOMON FLORENCE	Pacific Bell
	STIGALL DARRYL	Pacific Bell
	WORCH REYNOLD L	Pacific Bell

FINDINGS

Year	Uses	Source
1990	YANG HUIYING	Pacific Bell
1986	BOGDANY LOUIS	Pacific Bell
	BRAUN ARNOLD	Pacific Bell
	COHEN LINDA	Pacific Bell
	COHEN S	Pacific Bell
	COOPERMAN FRED	Pacific Bell
	CUMMINGS KEITH	Pacific Bell
	DONOVAN BRADFORD A	Pacific Bell
	DOWNER BILL	Pacific Bell
	DYER GARY	Pacific Bell
	FOX TERRY	Pacific Bell
	FREEMAN JOS H	Pacific Bell
	GERNER M	Pacific Bell
	HODGE CAROLYN	Pacific Bell
	HODGE TOM	Pacific Bell
	INTERIOR PLANTSCAPES BY DOWNER QUINN	Pacific Bell
	JOHNSON DIANA	Pacific Bell
	KLUGMAN MORRIS	Pacific Bell
	KOROL NATHAN	Pacific Bell
	LARKINS SARA	Pacific Bell
	MARCHIONNO LYNN C	Pacific Bell
	MELTZER JACOB	Pacific Bell
	NORTON IRVING	Pacific Bell
	OSHAUGHNESSY JOHN	Pacific Bell
	REYNOLD L WORCH	Pacific Bell
	REZNICK LOUIS & BEATRICE	Pacific Bell
	RYAN SUZANNE	Pacific Bell
	SHAKED BEA	Pacific Bell
	SHAW SYDNEY	Pacific Bell
	SHAW SYDNEY	Pacific Bell
	SIGAL SAML	Pacific Bell
	SITNITSKY ANTHONY	Pacific Bell
	SOLOMON FLORENCE	Pacific Bell
	SPECIALIZED PLANT CARE INC	Pacific Bell
	STEINBERG IRVIN	Pacific Bell
	WOLFE DONNA	Pacific Bell
1985	SIGAL SAMI	Pacific Bell
1981	COOPERMAN FRED	Pacific Telephone

FINDINGS

Year	Uses	Source
1981	FREEMAN JOS H	Pacific Telephone
	GATES FLORENCE	Pacific Telephone
	GERNER M	Pacific Telephone
	GROSS SAM	Pacific Telephone
	HANNON DONALD T	Pacific Telephone
	KARPEL ALEXANDER	Pacific Telephone
	KLUGMAN MORRIS	Pacific Telephone
	KOROL NATHAN	Pacific Telephone
	MALTZ MEYER	Pacific Telephone
	MELTZER JACOB	Pacific Telephone
	NORTON IRVING	Pacific Telephone
	PROBER E	Pacific Telephone
	REZNICK LOUIS & BEATRICE	Pacific Telephone
	RUBIN MYRON	Pacific Telephone
	SCHWARTZ S S	Pacific Telephone
	SHAW SYDNEY	Pacific Telephone
	SHAW SYDNEY	Pacific Telephone
	SIGAL SAML	Pacific Telephone
	STEINBERG IRVIN	Pacific Telephone
	STERN SAM	Pacific Telephone
	UJVARY ELIZABETH MRS	Pacific Telephone
	LOUIS	Pacific Telephone
	BRAUN ARNOLD	Pacific Telephone
	BUKRINSKY HERMAN	Pacific Telephone
	COHEN S	Pacific Telephone
1980	Sigal Sami	Pacific Telephone
1976	Bogdany Louis	Pacific Telephone
	Braun Arnold	Pacific Telephone
	Burd Boris	Pacific Telephone
	Cohen Harry H H	Pacific Telephone
	Cohen S	Pacific Telephone
	Engen Rick	Pacific Telephone
	Freedman Hy	Pacific Telephone
	Freeman Jos H	Pacific Telephone
	Gates Florence	Pacific Telephone
	Gross Sam	Pacific Telephone
	Hannon Donald T	Pacific Telephone
	Hollander Lee	Pacific Telephone

FINDINGS

Year	Uses	Source
1976	Kirschenbaum J	Pacific Telephone
	Koletes John J	Pacific Telephone
	Korol Nathan	Pacific Telephone
	Mackey Winnie Mae	Pacific Telephone
	Maltz Meyer	Pacific Telephone
	Meltzer Jacob	Pacific Telephone
	Murdock Kermit	Pacific Telephone
	Norton Irving	Pacific Telephone
	Salomon Jos Dr	Pacific Telephone
	Shaw Sydney	Pacific Telephone
	Shaw Sydney	Pacific Telephone
	Sheppard Celia	Pacific Telephone
	Sigal Saml	Pacific Telephone
	Smilovitz Sarah	Pacific Telephone
	Smith Sylvia	Pacific Telephone
	Stern Sam	Pacific Telephone
	Ujvary Elizabeth Mrs	Pacific Telephone
1971	Goodman Mark D	Pacific Telephone
	Greene Ernestina M	Pacific Telephone
	Grossfield A	Pacific Telephone
	Hannon Donald T	Pacific Telephone
	Hollander Lee	Pacific Telephone
	Kleinman Wm	Pacific Telephone
	Salden Jan J N M	Pacific Telephone
	Salomon Jos Dr	Pacific Telephone
	Sheppard Celia	Pacific Telephone
	Sigal Saml	Pacific Telephone
	Sims Benj J	Pacific Telephone
	Smilovitz Sarah	Pacific Telephone
	Snyder Sanford	Pacific Telephone
	Stern Sam	Pacific Telephone
	Wilcox Arthur D	Pacific Telephone
	Abrams M	Pacific Telephone
	Barasch Emil	Pacific Telephone
	Belk Mary B	Pacific Telephone
	Block Rose G	Pacific Telephone
	Boss Mary G	Pacific Telephone
	Braver Wm	Pacific Telephone

FINDINGS

Year	Uses	Source
1971	Cohen Harry H H	Pacific Telephone
	Cohen S	Pacific Telephone
	Davis Daryl B	Pacific Telephone
	Farfel Grisha	Pacific Telephone
	Freedman Hy	Pacific Telephone
	Freeman Jos H	Pacific Telephone
	Gad Robt	Pacific Telephone
	Gates Florence	Pacific Telephone
	Goodman Lillian Rosedale	Pacific Telephone
	Krojansky Allan	Pacific Telephone
	Mackey Winnie Mae	Pacific Telephone
	Meltzer Jacob	Pacific Telephone
1967	Abrams Robt	Pacific Telephone
	Barasch Emil	Pacific Telephone
	Belk Mary B	Pacific Telephone
	Block Rose G	Pacific Telephone
	Boss Mary B	Pacific Telephone
	Braver Wm	Pacific Telephone
	Cohan Dorothy H	Pacific Telephone
	Fidler Pincus	Pacific Telephone
	Freeman Jos H	Pacific Telephone
	Gad Robt	Pacific Telephone
	Cohen Harry H H	Pacific Telephone
	Gates Florence	Pacific Telephone
	Gladstein Alan	Pacific Telephone
	Green Albert	Pacific Telephone
	Greene Ernestina M	Pacific Telephone
	Grassfield A	Pacific Telephone
	Hirsch Rudi	Pacific Telephone
	Katz Jos	Pacific Telephone
	Klein Irving	Pacific Telephone
	Kleinman Wm	Pacific Telephone
	Krojansky Allan	Pacific Telephone
	Lake Robt A	Pacific Telephone
	Liebowitz Wm M	Pacific Telephone
	Masteller Dean C	Pacific Telephone
	Meltzer Jacob	Pacific Telephone
	Mesirow Jerry K Mrs	Pacific Telephone

FINDINGS

Year	Uses	Source
1967	Salomon Jos Dr	Pacific Telephone
	Segall Herbert	Pacific Telephone
	Sims Benj J	Pacific Telephone
	Snyder Sanford	Pacific Telephone
	Stern Sam	Pacific Telephone
	Volk L J	Pacific Telephone
1962	Remen Morris	Pacific Telephone
1942	CURRIE Andw Betty sta atdt	Los Angeles Directory Co.
1933	KESSLER Helene H sten	Los Angeles Directory Co.

1163 N OGDEN DR

Year	Uses	Source
1990	STEINBERG M	Pacific Bell
1942	Anspacher Philip B Helen	Los Angeles Directory Co.
1933	BAKER Geo H Lillian stage hd	Los Angeles Directory Co.
1929	JOHNSON David Nellie chauf	Los Angeles Directory Co.

1164 N OGDEN DR

Year	Uses	Source
1942	Brady Edna J wid J K clk	Los Angeles Directory Co.
	Mc CAULEY Clyde T sta atdt	Los Angeles Directory Co.
	WALLACE A Jane wid Adelbert	Los Angeles Directory Co.
	WILLIAMS Alf E cameramn	Los Angeles Directory Co.
1937	BERRY Fannie Mrs nurse	Los Angeles Directory Co.
	HALL Frank gas sta atdt	Los Angeles Directory Co.
	HOLLAND Walter J slsmn	Los Angeles Directory Co.
	Jaenike Paul	Los Angeles Directory Co.
	Owings Christopher T Ida office	Los Angeles Directory Co.
	PETERS Ocie C Olive M driver	Los Angeles Directory Co.
	PHELPS Guy slsmn	Los Angeles Directory Co.
	Robertshaw Wm auto mech	Los Angeles Directory Co.
	Rodaime Anna B	Los Angeles Directory Co.
1933	HUTCHINSON Geo artist	Los Angeles Directory Co.
	Plotts Chas carp	Los Angeles Directory Co.
	Robertshaw Wm mech	Los Angeles Directory Co.
	Van Dyke Clyde H carp	Los Angeles Directory Co.
	Owings Christopher T Ida real est	Los Angeles Directory Co.
	Paley Harry Hollywood Furniture Shop	Los Angeles Directory Co.
1929	COWIN Robt writer	Los Angeles Directory Co.

FINDINGS

Year	Uses	Source
1929	Owings Monica blvd	Los Angeles Directory Co.
	Plotts Chas carp r	Los Angeles Directory Co.
	Somlyo Jos archt r	Los Angeles Directory Co.
	STEWART Clyde W clk r	Los Angeles Directory Co.
	Van Dyke Clyde H carp r	Los Angeles Directory Co.

1165 N OGDEN DR

Year	Uses	Source
1958	Fluger Anna Mrs	Pacific Telephone
1942	ROSS Eug E Muriel A slsmn	Los Angeles Directory Co.
1937	HOYT Serada J	Los Angeles Directory Co.
1929	DODGE Janice E nurse	Los Angeles Directory Co.
	BROWN Sadie E drsmkr	Los Angeles Directory Co.
	DODGE Chas P slsmn	Los Angeles Directory Co.
	DODGE Philura E wid C A	Los Angeles Directory Co.

1166 N OGDEN DR

Year	Uses	Source
1971	Imre J	Pacific Telephone

1167 N OGDEN DR

Year	Uses	Source
1958	Evans M Roy	Pacific Telephone
1942	HARVEY John	Los Angeles Directory Co.
1937	Otten Elta wid J W	Los Angeles Directory Co.
1933	Otten Jay W Sara E janitor	Los Angeles Directory Co.
1929	Otten Jay N Etta jan	Los Angeles Directory Co.

1169 N OGDEN DR

Year	Uses	Source
1958	Theller Christian	Pacific Telephone
1942	Capune Wm C Sybil A slsmn NP & LCo	Los Angeles Directory Co.
1937	Sobieraj Richd Wanda pntr	Los Angeles Directory Co.
1933	MOORE Elmer Helena window trmr	Los Angeles Directory Co.
1929	Sobieraj Richd Wonda decorator h	Los Angeles Directory Co.

1175 N OGDEN DR

Year	Uses	Source
1942	CUMMINGS Emma A Mrs reste	Los Angeles Directory Co.

FINDINGS

1184 N OGDEN DR

Year	Uses	Source
1942	Lindhome Cordelia Mrs printer	Los Angeles Directory Co.

1200 N OGDEN DR

Year	Uses	Source
2006	Dusan	Haines Company, Inc.
	RAUSAVLUEVIC	Haines Company, Inc.
1990	RAUSAVLJEVIC DUSAN	Pacific Bell
1986	RAUSAVIJEVLC DUSAN	Pacific Bell
1967	De Vall Ronald W	Pacific Telephone
	de Vally Antoine	Pacific Telephone
	Corten Marguerite	Pacific Telephone
1962	de Vally Antoine	Pacific Telephone
	De Vall Roger R	Pacific Telephone
	Corten Marguerite	Pacific Telephone
1958	De Vall Olga V	Pacific Telephone
	Corten Marguerite	Pacific Telephone
	de Vally Antoine	Pacific Telephone
1942	REEDY David Shoemkr	Los Angeles Directory Co.
	LEWIS Betty P Mrs slswn	Los Angeles Directory Co.
	BUCK Ralph H Mattie L	Los Angeles Directory Co.
	BUCK Nelroy	Los Angeles Directory Co.
1937	WHITTAKER Mary M cash	Los Angeles Directory Co.
	BUCK Ralph H Mattie Lou slsnn	Los Angeles Directory Co.
	BUCK Nell Roy studiowkr	Los Angeles Directory Co.
1933	Eichert Elsie wid Martin	Los Angeles Directory Co.
1929	ROGERS Sidney T Mary archt	Los Angeles Directory Co.
	h	Los Angeles Directory Co.
	ROGERS Mary E sten r	Los Angeles Directory Co.
	Keef John J clk	Los Angeles Directory Co.
	Hilberg Elmer sign pntr	Los Angeles Directory Co.
	Erhart Marie clk	Los Angeles Directory Co.

1201 N OGDEN DR

Year	Uses	Source
1990	BERGER RICHARD L	Pacific Bell
	GAHLEITNER FRANZ	Pacific Bell
1986	BERGER RICHARD L	Pacific Bell
	FRANCO AUGUSTO CESAR	Pacific Bell

FINDINGS

Year	Uses	Source
1986	WILSON SHANNON M	Pacific Bell
	PETCULON	Pacific Bell
	KOSTAKES STEVE	Pacific Bell
	HIBNER E	Pacific Bell
1981	BARRY ROBT	Pacific Telephone
	HIBNER E	Pacific Telephone
	MCNAIR K P	Pacific Telephone
	OXPYCH DOROTHY	Pacific Telephone
	TANCREDI ALBERT	Pacific Telephone
1976	Baumann F M	Pacific Telephone
	Dunne Peter	Pacific Telephone
	Givins Oliver	Pacific Telephone
	Hibner E	Pacific Telephone
	Mc Grogan John	Pacific Telephone
	Payne Marie	Pacific Telephone
1971	Ezzes Shirley	Pacific Telephone
	Panski Jacob Rev	Pacific Telephone
	Rawson Jean	Pacific Telephone
	Wachs Leo	Pacific Telephone
1967	Boyer Pamela	Pacific Telephone
	Piterman Shura Y	Pacific Telephone
1962	Cohen Julius J	Pacific Telephone
	Reif Fred	Pacific Telephone
	Roth Martin	Pacific Telephone
1958	Cole Norma Mrs	Pacific Telephone
	Desco Alyce	Pacific Telephone
	Kriso Maurice	Pacific Telephone
	Reif Fred	Pacific Telephone
	Sarafian Edw	Pacific Telephone
	Kaufman Lewis	Pacific Telephone
1942	AYERS Lucy E Mrs	Los Angeles Directory Co.
1937	AYERS L Louise slswn	Los Angeles Directory Co.
	GLEASON Albt H Dora A Meat ctr	Los Angeles Directory Co.
1933	ROBERTS Chas W Marjorie slsmn	Los Angeles Directory Co.
1929	DENNIS Kath actor	Los Angeles Directory Co.
	DENNIS Nadine actor	Los Angeles Directory Co.
	DENNIS Wm Cath plmbr	Los Angeles Directory Co.

FINDINGS

1202 N OGDEN DR

Year	Uses	Source
2006	YOUNG Robert	Haines Company, Inc.
1990	TUTTON WILLIAM	Pacific Bell
	EBERHARD LARRY E	Pacific Bell
1986	EBERHARD LARRY E	Pacific Bell
1981	SMITH TOM	Pacific Telephone
	FOGARTY CHAS	Pacific Telephone
1971	Wagner Danl P	Pacific Telephone
1967	Wagner Danl P	Pacific Telephone
1962	Wagner Deal P	Pacific Telephone
1958	Wagner Danl P	Pacific Telephone

1205 N OGDEN DR

Year	Uses	Source
1958	Wilcox Donald	Pacific Telephone
1942	WILCOX Mabel M Mrs	Los Angeles Directory Co.
	WILCOX Donald H Louise cook	Los Angeles Directory Co.
1937	STORK Ida wid Wm	Los Angeles Directory Co.
1929	WARREN Wm J slsmn Harron Rickard & Mc Cone Co r	Los Angeles Directory Co.
	WARREN John Ethel slsmn h	Los Angeles Directory Co.

1207 N OGDEN DR

Year	Uses	Source
1958	Abrums Morris	Pacific Telephone

1211 N OGDEN DR

Year	Uses	Source
2008	KALIOPE UNLIMITED	Cole Information Services
2006	COQUARD Lionel	Haines Company, Inc.
	COQUARD ULionel	Haines Company, Inc.
	KORER L F	Haines Company, Inc.
	KUOS Chaim	Haines Company, Inc.
	KUTASHRoss T	Haines Company, Inc.
	SIEVERS Vincent R	Haines Company, Inc.
	ZITSER Faina	Haines Company, Inc.
	APARTMENTS	Haines Company, Inc.
	ANGELINI Nadia	Haines Company, Inc.
	AVILESJ	Haines Company, Inc.
1990	CARMEL DALIT	Pacific Bell

FINDINGS

Year	Uses	Source
1990	DILOUYA NISSIM	Pacific Bell
	FOROOGHIBH ALI	Pacific Bell
	GROSS MORRIS	Pacific Bell
	HATSCHEK OTTO	Pacific Bell
	KORER L F	Pacific Bell
	KUZI HAIM	Pacific Bell
	MUSSRY RUBY	Pacific Bell
	SHAYMAN EVA	Pacific Bell
	SLACKMAN SAM	Pacific Bell
	VINER YAKOV	Pacific Bell
1986	CHUDY LOUIS	Pacific Bell
	FOROOGHIBH ALI	Pacific Bell
	GILMORE JOHN	Pacific Bell
	GROSS MORRIS	Pacific Bell
	HATSCHEK OTTO	Pacific Bell
	JUDAH JOHN H & LILY	Pacific Bell
	KORER L F	Pacific Bell
	SHAYMAN EVA	Pacific Bell
	SHVARTS VLADIMIR	Pacific Bell
	SLACKMAN SAM	Pacific Bell
	VINER YAKOV	Pacific Bell
1981	SHOREY JERRY	Pacific Telephone
	SLACKMAN SAM	Pacific Telephone
	ADLER MIKAIL & RAISA	Pacific Telephone
	AYZENBERG YEFIM	Pacific Telephone
	BOROKHEV LEONID	Pacific Telephone
	CHUDY LOUIS	Pacific Telephone
	ENGEL ALBERT	Pacific Telephone
	FINKELSTEIN ELI	Pacific Telephone
	GROSS MORRIS	Pacific Telephone
	JUDAH JOHN H & LILY	Pacific Telephone
	JUDAH REGGIE	Pacific Telephone
	KORER L F	Pacific Telephone
	LANKIN ALEXANDER	Pacific Telephone
	LITVAK ABRAM & ROZA	Pacific Telephone
	MUSSRY RUBY	Pacific Telephone
	OSHEROVICH YEVGENY	Pacific Telephone
1976	Chudy Louis	Pacific Telephone

FINDINGS

Year	Uses	Source
1976	Cohen Annie A	Pacific Telephone
	Doane Elsie Mrs	Pacific Telephone
	Engel Albert	Pacific Telephone
	Finkelstein Eli	Pacific Telephone
	Germain Jack B	Pacific Telephone
	Gross Morris	Pacific Telephone
	Horvath B	Pacific Telephone
	Horwitz Ruth	Pacific Telephone
	Judah John H	Pacific Telephone
	Korer L F	Pacific Telephone
	Pinto Tobias	Pacific Telephone
	Slackman Sam	Pacific Telephone
	Witt Meyer	Pacific Telephone
1971	Auster Alfred	Pacific Telephone
	Barr R I	Pacific Telephone
	Cohen Annie A	Pacific Telephone
	Engel Albert	Pacific Telephone
	Eskenasy Claire E	Pacific Telephone
	Feingloss Sam	Pacific Telephone
	Finkelstein Eli	Pacific Telephone
	Gerber Philip F	Pacific Telephone
	Germain Jack B	Pacific Telephone
	Gross Morris	Pacific Telephone
	Horvath Barbara	Pacific Telephone
	Horwitz Ruth	Pacific Telephone
	Judah John H	Pacific Telephone
	Korer Jos	Pacific Telephone
	Pinto Tobias	Pacific Telephone
	Rishe Max	Pacific Telephone
	Zeffertt Michael	Pacific Telephone
	Zimmet A	Pacific Telephone
1967	Barr Ruth I Miss	Pacific Telephone
	Engel Albert	Pacific Telephone
	Finkelstein Eli	Pacific Telephone
	Foorman Marc	Pacific Telephone
	Gerber Philip F	Pacific Telephone
	Gratch Leon J	Pacific Telephone
	Horwitz Ruth	Pacific Telephone

Year	Uses	Source
1967	Kahn Esther R	Pacific Telephone
	Oberman Barry	Pacific Telephone
	Rosenberg Beatrice	Pacific Telephone
	Rosenstein Jacob	Pacific Telephone
	Sirota Wm	Pacific Telephone
	Zelman Audrey Mrs	Pacific Telephone
1962	Pastrand Mary	Pacific Telephone
1958	Golec Margaret	Pacific Telephone
	Pryor T W	Pacific Telephone
1942	PRYOR Cath wid T W	Los Angeles Directory Co.
	PRYOR Kathleen R sten Chas Chaplin Film Corp	Los Angeles Directory Co.
	PRYOR Thos W jr	Los Angeles Directory Co.
	ROSS Robt oilwkr	Los Angeles Directory Co.
	ROSS Wm oilwkr	Los Angeles Directory Co.
1937	PRYOR Kathleen R sten Chas Chaplin Film Corp	Los Angeles Directory Co.
	PRYOR Thos W Kath M	Los Angeles Directory Co.
1933	PRYOR Kathleen sten	Los Angeles Directory Co.
	PRYOR Thos W Kath spl police	Los Angeles Directory Co.
	PRYOR Thos W jr clk	Los Angeles Directory Co.
1929	PRYOR Kathleen R sten r	Los Angeles Directory Co.
	PRYOR Thos Kath watchmn h	Los Angeles Directory Co.
	PRYOR Thos W jr clk r	Los Angeles Directory Co.
	Wuster Henrietta drsmkr h	Los Angeles Directory Co.

1220 N OGDEN DR

Year	Uses	Source
1990	GLICK KHAIM	Pacific Bell
	LARSSON M	Pacific Bell
	NOTEN NUKHIM	Pacific Bell
	VAISBERG VOLF	Pacific Bell
	BRANZBURG VERA	Pacific Bell
1986	ZAKHER MEDHAT	Pacific Bell
	AFLALO DONNA	Pacific Bell
	GLICK KHAIM	Pacific Bell
	GOLUBCHIK DAVID	Pacific Bell
	KONRAD JOAN	Pacific Bell
	LARSSON M	Pacific Bell
	LIEBERMAN G	Pacific Bell

Year	Uses	Source
1986	SOLODKO BORIS	Pacific Bell
	SZABADOS JOHN	Pacific Bell
	TAKAKI YASUHIKO	Pacific Bell
	UMANSKY SOPHIA & LEON	Pacific Bell
	VAISBERG VOLF	Pacific Bell
1981	WADIMIR	Pacific Telephone
	AFLALO GABRIEL	Pacific Telephone
	MASON MARTIN & BETTY	Pacific Telephone
	KELLY LEE	Pacific Telephone
	KARP RANDY	Pacific Telephone
	GITERMAN ARKADY	Pacific Telephone
	YESILEWSKY YEFIM	Pacific Telephone
	VAISBERG VOLF	Pacific Telephone
	SITNITSKY ANTHONY	Pacific Telephone
	SHEKHTER VERA	Pacific Telephone
	MASON MARTIN & BETTY	Pacific Telephone

1223 N OGDEN DR

Year	Uses	Source
1990	WILLIS BRAD	Pacific Bell
1986	WILLIS BRAD	Pacific Bell
1981	LEE JOS F	Pacific Telephone
	ALDERSON ALAN	Pacific Telephone

1223 1/2 N OGDEN DR

Year	Uses	Source
1986	ARZOLA RAUL	Pacific Bell
1981	CASSELLA LEE	Pacific Telephone

N ORANGE GROVE

1021 N ORANGE GROVE

Year	Uses	Source
1942	HILL Elmer R carrier PO	Los Angeles Directory Co.

1029 N ORANGE GROVE

Year	Uses	Source
1937	CLEMENTS Emma M wid H C	Los Angeles Directory Co.
1929	Houge Bertha clk	Los Angeles Directory Co.

FINDINGS

1031 N ORANGE GROVE

Year	Uses	Source
1942	Drohl Florence wid Carl	Los Angeles Directory Co.
1924	Beyer Chas E mech eng h	Los Angeles Directory Co.

1042 N ORANGE GROVE

Year	Uses	Source
1967	Goodman Rose S	Pacific Telephone
1933	HUBER Christ Sophie delmn	Los Angeles Directory Co.

1044 N ORANGE GROVE

Year	Uses	Source
1967	Goodman Esther	Pacific Telephone
1929	HAMMER David Freda	Los Angeles Directory Co.

1045 N ORANGE GROVE

Year	Uses	Source
1924	Duval H Elmer mech h	Los Angeles Directory Co.

1050 N ORANGE GROVE

Year	Uses	Source
1937	CLAUSEN Jesse Laura slsmn	Los Angeles Directory Co.

1056 N ORANGE GROVE

Year	Uses	Source
1933	CARDWELL Marian clk	Los Angeles Directory Co.

1060 N ORANGE GROVE

Year	Uses	Source
1933	WELLS Nathan D Mamie clk	Los Angeles Directory Co.
1929	Bradbury Ernest	Los Angeles Directory Co.

1128 N ORANGE GROVE

Year	Uses	Source
1942	SANFORD Ashton Gladys pntr	Los Angeles Directory Co.

1132 N ORANGE GROVE

Year	Uses	Source
1937	KNOWLES Otis M Myrtle electn	Los Angeles Directory Co.
1929	Knowles Otis M Myrtle mech	Los Angeles Directory Co.

FINDINGS

1147 N ORANGE GROVE

Year	Uses	Source
1942	SMITH Jas J Irene L carp	Los Angeles Directory Co.

1152 N ORANGE GROVE

Year	Uses	Source
1929	MURPHY Paul J Frances mech	Los Angeles Directory Co.

1153 N ORANGE GROVE

Year	Uses	Source
1942	BECKER Robt M clk B of A	Los Angeles Directory Co.

1154 N ORANGE GROVE

Year	Uses	Source
1933	ACKERMAN Jas L Kathryn slsmn	Los Angeles Directory Co.

1155 N ORANGE GROVE

Year	Uses	Source
1937	Macaulay John S serv sta atdt	Los Angeles Directory Co.

1156 N ORANGE GROVE

Year	Uses	Source
1933	BLACK Lillian A wid G W	Los Angeles Directory Co.
1929	Hilton Elroy Thelma mech	Los Angeles Directory Co.

1157 N ORANGE GROVE

Year	Uses	Source
1942	WILLIAMS Amanda B wid J W	Los Angeles Directory Co.
1937	Dobinson Mary H bkpr Harry F Haldeman Inc	Los Angeles Directory Co.
1933	Bienhaum Celia drsmkr	Los Angeles Directory Co.

1158 N ORANGE GROVE

Year	Uses	Source
1929	SMITH Harry Etta barber h	Los Angeles Directory Co.

1162 N ORANGE GROVE

Year	Uses	Source
1958	Rothfarb Fred	Pacific Telephone

1163 N ORANGE GROVE

Year	Uses	Source
1937	WILLIAMS Jas W Amandn B	Los Angeles Directory Co.

FINDINGS

Year	Uses	Source
1937	MAYES Lucy W wid C M	Los Angeles Directory Co.
1933	BAKER Jos A Agnes h	Los Angeles Directory Co.

1169 N ORANGE GROVE

Year	Uses	Source
1942	STEWART Chas O Ruth acct	Los Angeles Directory Co.
1929	LITTLE Chas Carol slsmn	Los Angeles Directory Co.

1201 N ORANGE GROVE

Year	Uses	Source
1967	Dahl Anna Mrs	Pacific Telephone
1942	De Melikoff Helen studiowkr	Los Angeles Directory Co.
1937	PRICE Iona B sten	Los Angeles Directory Co.
1933	Darling Dorothy clk	Los Angeles Directory Co.
	Martin Sherman J cement wkr	Los Angeles Directory Co.
	MORTON Sherman J Mattie E	Los Angeles Directory Co.
	ROBERTS Chas E Helen writer	Los Angeles Directory Co.

1206 N ORANGE GROVE

Year	Uses	Source
1942	RANSOM Chas E jr Agnes H	Los Angeles Directory Co.

1210 N ORANGE GROVE

Year	Uses	Source
1942	GLEASON Dorotha L wid F S	Los Angeles Directory Co.
	HAMILTON Bessi wid E W cook	Los Angeles Directory Co.
	Parrish Alphonzo G Dorothy	Los Angeles Directory Co.
1937	CONNER Marguerite studiowkr	Los Angeles Directory Co.

1211 N ORANGE GROVE

Year	Uses	Source
1942	Alton Gerald D Eva slsmn	Los Angeles Directory Co.

1212 N ORANGE GROVE

Year	Uses	Source
1929	YOUNG Lowell Emily clk h	Los Angeles Directory Co.

1215 N ORANGE GROVE

Year	Uses	Source
1962	Blum Anne	Pacific Telephone

FINDINGS

1216 N ORANGE GROVE

Year	*Uses*	*Source*
1929	Molendo Renwick H Ethlind slsmn Individual Underwriting Corp	Los Angeles Directory Co.

1217 N ORANGE GROVE

Year	*Uses*	*Source*
1942	Mc NAMARA Sylvia C wid E J	Los Angeles Directory Co.
1937	Soothcage Barnard clk	Los Angeles Directory Co.

N ORANGE GROVE AVE

1016 N ORANGE GROVE AVE

Year	*Uses*	*Source*
2008	SYZYGY IN MOTION	Cole Information Services
	LEES PHOTO STUDIO	Cole Information Services
	THE MESSAGE COMPLEX	Cole Information Services
2006	MUNSON MIm I	Haines Company, Inc.
	DAVTYAN Gennadiy	Haines Company, Inc.
	LEE Daniel	Haines Company, Inc.
	MARASIGAN John	Haines Company, Inc.
1976	Deutsch David B	Pacific Telephone
	Fial L	Pacific Telephone
	Gilbert Elsie	Pacific Telephone
	Kramer Mark	Pacific Telephone
	Siedenburg B	Pacific Telephone
	Spiro Toni Mrs	Pacific Telephone
	Szuchmann Abraham	Pacific Telephone
	Whitehill Paul	Pacific Telephone
	Zabelovsky Isidore	Pacific Telephone
1971	Deutsch David B	Pacific Telephone
	Fial L	Pacific Telephone
	Gilbert Elsie	Pacific Telephone
	Isenberg Anna	Pacific Telephone
	Medlinsky Ellen	Pacific Telephone
	Spiro Toni Mrs	Pacific Telephone
	Szuchmann Abraham	Pacific Telephone
	Zabelovsky Isidore	Pacific Telephone
1967	Back Minni	Pacific Telephone
	Brown Ann K	Pacific Telephone

Year	Uses	Source
1967	Deutsch David B	Pacific Telephone
	Gilbert Elsie	Pacific Telephone
	Spiro Geo	Pacific Telephone
	Szuchmann Abraham	Pacific Telephone
1962	Bakowen Ada Sylvia	Pacific Telephone
	Bramon Inc	Pacific Telephone
	Green Sarah	Pacific Telephone
	Isenberg Anna	Pacific Telephone
	Pentecost Betty	Pacific Telephone
	Spiro Geo	Pacific Telephone
	Szuchmann Abraham	Pacific Telephone
	Wilde Herbert	Pacific Telephone
1942	MOSHER Irving D Jacqueline clk	Los Angeles Directory Co.
1937	Rice Bernard A slsmn D S Todd	Los Angeles Directory Co.
	Ryce Bernard A Julia slsmn	Los Angeles Directory Co.
1933	Grater Fred	Los Angeles Directory Co.
	Rice Bernhart Julia	Los Angeles Directory Co.
1929	Grater Fred Kate	Los Angeles Directory Co.
1924	Grater Fred h	Los Angeles Directory Co.

1021 N ORANGE GROVE AVE

Year	Uses	Source
2008	DAWN FREDRICK	Cole Information Services
	HALF LIGHT ENTERTAINMENT CO	Cole Information Services
2006	APARTMENTS	Haines Company, Inc.
	CAREYVIlad	Haines Company, Inc.
	FISHMANAnna	Haines Company, Inc.
	FREDERICK Dawn	Haines Company, Inc.
	HUBER Michael	Haines Company, Inc.
	SKORKAAniko	Haines Company, Inc.
	VANBRUNT David	Haines Company, Inc.
1976	Aisley Mark	Pacific Telephone
	Berkes Lazlo	Pacific Telephone
	Craith Michael	Pacific Telephone
	Kurtz Esther	Pacific Telephone
	Mason Irwin	Pacific Telephone
	Mermelstein Nikol	Pacific Telephone
	Orzech Bernard	Pacific Telephone
	Orzech Victoria	Pacific Telephone

FINDINGS

Year	Uses	Source
1976	Pollock Louis	Pacific Telephone
	Silverman Mabel	Pacific Telephone
	Washington ington er Lottie	Pacific Telephone
1971	Silverman Mabel	Pacific Telephone
	Washer Lottie	Pacific Telephone
	Aisley Mark	Pacific Telephone
	Berkson Chas	Pacific Telephone
	Bernstein Julia	Pacific Telephone
	Branner A	Pacific Telephone
	Mason Irwin	Pacific Telephone
	Orzech Bernard	Pacific Telephone
	Orzech Victoria	Pacific Telephone
	Oster Adolf	Pacific Telephone
	Payne Freda Mrs	Pacific Telephone
1967	Aisley Mark	Pacific Telephone
	Berkson Chas	Pacific Telephone
	Bernstein Julia	Pacific Telephone
	Branner Jas	Pacific Telephone
	Gole Sam	Pacific Telephone
	Mason Irwin	Pacific Telephone
	Orzech Bernard	Pacific Telephone
	Ozrech Victoria	Pacific Telephone
	Weinstein Estelle	Pacific Telephone
	Weinstein Joe	Pacific Telephone
1962	Aisley Mark	Pacific Telephone
	Barbernell Jeffrey E	Pacific Telephone
	Falk Edw	Pacific Telephone
	Kelen John	Pacific Telephone
	Mason Irwin	Pacific Telephone
	Rotter Sam	Pacific Telephone
1958	Kushner Ben	Pacific Telephone
1937	CLARK Julia E	Los Angeles Directory Co.
	Hawkey Mary A wid D E	Los Angeles Directory Co.

1022 N ORANGE GROVE AVE

Year	Uses	Source
2006	APARTMENTS	Haines Company, Inc.
	Bl LMESNadezhda	Haines Company, Inc.
	PARKHOMVSKAYA	Haines Company, Inc.

FINDINGS

Year	Uses	Source
2006	Nelli	Haines Company, Inc.
	POPOKLyudmila	Haines Company, Inc.
	VOSKOVYuri	Haines Company, Inc.
	ZOLOTOVA Yelena	Haines Company, Inc.
1976	Fink M	Pacific Telephone
	Gordon L	Pacific Telephone
	Hornwood Al	Pacific Telephone
	Kishner Mikhail W	Pacific Telephone
	Peretz Mircea	Pacific Telephone
	Rubin Abe	Pacific Telephone
	Smietanka Genie	Pacific Telephone
	Wiener J	Pacific Telephone
1971	Dori Reuben	Pacific Telephone
	Gordon Dan	Pacific Telephone
	Gordon M	Pacific Telephone
	Hornwood Al	Pacific Telephone
	Raffeld Esther	Pacific Telephone
	Rosenblum Sol	Pacific Telephone
	Rubin Abe	Pacific Telephone
	Shvalb Fannie	Pacific Telephone
	Smietanka Jos	Pacific Telephone
	Wiener J	Pacific Telephone
1967	Dobrin Murray	Pacific Telephone
	Gersh Wm	Pacific Telephone
	Keen Jas F	Pacific Telephone
	Quashen Betty	Pacific Telephone
	Rosenblum Sol	Pacific Telephone
	Rubin Abe	Pacific Telephone
	Shvanb Fannie	Pacific Telephone
	Smietanka Jos	Pacific Telephone
	Wexler Abraham	Pacific Telephone
1962	Hollander Felix	Pacific Telephone
	Bornstein Henry	Pacific Telephone
	Edelberg Sophia	Pacific Telephone
	Flusty Ned	Pacific Telephone
	Krantz Leo	Pacific Telephone
	Lubin Arthur M	Pacific Telephone
	Smietanka Jos	Pacific Telephone

FINDINGS

Year	Uses	Source
1962	Zelig Leon L	Pacific Telephone
	Hollander Genia	Pacific Telephone
	Kern Harold B	Pacific Telephone
1942	Williams Katharine wid J A	Los Angeles Directory Co.
1937	WILLIAMS Alice A	Los Angeles Directory Co.
	WILLIAMS Kath A wid J A	Los Angeles Directory Co.
	WILLIAMS Robt C inspr Bullocks Wilshire	Los Angeles Directory Co.
1933	WILLIAMS John A	Los Angeles Directory Co.
1929	MOOREHOUSE Saml S Eva ins agt	Los Angeles Directory Co.

1026 N ORANGE GROVE AVE

Year	Uses	Source
1942	Lyde Emma Mrs	Los Angeles Directory Co.
	Lyde Fred	Los Angeles Directory Co.
	SMITH W M ydmn S PCo	Los Angeles Directory Co.
1937	SMITH Wm M ydmn SPCo	Los Angeles Directory Co.
	SMITH Willie M Laura	Los Angeles Directory Co.
1933	SMITH Wm M Laura ydmn SPCo	Los Angeles Directory Co.
1924	GILBERT Geo S division supt Occidental Life Ins Co h	Los Angeles Directory Co.

1027 N ORANGE GROVE AVE

Year	Uses	Source
1995	MITCHELL LAURLE& GREG	Pacific Bell
1933	HAWKE Mary A wid D A	Los Angeles Directory Co.
	CLARK Julia E	Los Angeles Directory Co.
1929	Hawkey David E Mary A	Los Angeles Directory Co.
1924	Hawkey David El h	Los Angeles Directory Co.

1029 N ORANGE GROVE AVE

Year	Uses	Source
2006	No Current Listing	Haines Company, Inc.
1986	KAGAN ROMAN	Pacific Bell
1962	Jackson Rose	Pacific Telephone
1950	HENDLEY E E AZUSA	Pacific Telephone
1942	CLEMENTS Emma wid I H	Los Angeles Directory Co.
	de Mioton Neville wid D writer	Los Angeles Directory Co.
	HOGUE Bertha clk	Los Angeles Directory Co.
1933	Hogue Bertha clk	Los Angeles Directory Co.
	Hogue Emma wid G M	Los Angeles Directory Co.

FINDINGS

Year	Uses	Source
1933	Miller Alex L studio wkr	Los Angeles Directory Co.
	MILLER Kate L wid W A	Los Angeles Directory Co.
1924	LOCKWOOD Jay S slsmn h	Los Angeles Directory Co.

1029 1/4 N ORANGE GROVE AVE

Year	Uses	Source
1990	FIKS PINKHAS	Pacific Bell
1986	FIKS ARKADY	Pacific Bell
1981	RAHIMZAD KATIE	Pacific Telephone
	MECHKAT GILLI	Pacific Telephone

1030 N ORANGE GROVE AVE

Year	Uses	Source
2008	WHITEHOT CREATIVE	Cole Information Services
2006	APARTMENTS	Haines Company, Inc.
	BERGER Kenneth	Haines Company, Inc.
	CHAVEZBrianne	Haines Company, Inc.
	GAUDIOSILeitia	Haines Company, Inc.
	GORDON Harold M	Haines Company, Inc.
	KATSNonna	Haines Company, Inc.
	KORT Yossi	Haines Company, Inc.
	MERZEL Alexander	Haines Company, Inc.
	MERZEL Alexander	Haines Company, Inc.
	MINC Dave	Haines Company, Inc.
	NAUMENKO	Haines Company, Inc.
	Valentyna	Haines Company, Inc.
	REZNIKMarina	Haines Company, Inc.
	SAILANVIad	Haines Company, Inc.
	TERVINSKY Sergey	Haines Company, Inc.
	VAYSMANYefam	Haines Company, Inc.
	VINNITSKAYA Idna	Haines Company, Inc.
	VINNITSKAYA Natalia	Haines Company, Inc.
1990	BEAVERS MARY THOMAS	Pacific Bell
	CISMAS PAUL	Pacific Bell
	EINBUND M	Pacific Bell
	GILBERT COLIN	Pacific Bell
	GILBERT JANIS D	Pacific Bell
	GORDON HAROLD M	Pacific Bell
	KOREN HAIM	Pacific Bell

FINDINGS

Year	Uses	Source
1990	MATUSENKO EMIL	Pacific Bell
	MILEA ADRIAN	Pacific Bell
	MILEA ADRIAN	Pacific Bell
	MILLER RITA	Pacific Bell
	MINC DAVE	Pacific Bell
	PAICHIK SULAMYF & LAZAR	Pacific Bell
	PANU ADRIEN	Pacific Bell
	PECALOK INNA	Pacific Bell
	VELICU RADU	Pacific Bell
	YUNGUL RON	Pacific Bell
1986	AMERICAN TRADING POST	Pacific Bell
	BEAVERS MARY THOMAS	Pacific Bell
	BERENSHTEYU MICHAEL	Pacific Bell
	DAHAN MARK	Pacific Bell
	DUDNIK SAVELY	Pacific Bell
	EINBUND M	Pacific Bell
	FRIDMAN ANATOLY	Pacific Bell
	GORDON HAROLD M	Pacific Bell
	GORDON YETTA	Pacific Bell
	ITALIANO ANTHONY	Pacific Bell
	MARLOWE BEATRICE MRS	Pacific Bell
	MINC DAVE	Pacific Bell
	MORIMOTO MINORU	Pacific Bell
	OCNEANU CORNEL	Pacific Bell
	PECALOK OSCAR	Pacific Bell
	VAYNEROV ZAKHAR	Pacific Bell
1981	BEAVERS MARY THOMAS	Pacific Telephone
	EINBUND M	Pacific Telephone
	GORDON HAROLD M	Pacific Telephone
	GORDON YETTA	Pacific Telephone
	KARMELY IRIT	Pacific Telephone
	KARMELY ISAK	Pacific Telephone
	LAMPERT SAM	Pacific Telephone
	MARLOWE BEATRICE MRS	Pacific Telephone
	MINC DAVE	Pacific Telephone
	ON AVNER & MICHAL	Pacific Telephone
	RACHMELIUK GERSH	Pacific Telephone
	RUDOY EDW	Pacific Telephone

FINDINGS

Year	*Uses*	*Source*
1981	RUIBAL ANNETTE	Pacific Telephone
	SANTORE RALPH C	Pacific Telephone
	SOROCHINSHY GARRI	Pacific Telephone
	STRUVER M M	Pacific Telephone
	TABRISKY B	Pacific Telephone
	TEKIOK ASKAR	Pacific Telephone
	VINNITSKY ZALMON	Pacific Telephone
	WADA NOBUKO & SHIGE	Pacific Telephone
	YELSKY ERWIN	Pacific Telephone
	ZIMBALIST JACK	Pacific Telephone
1976	Dash G S	Pacific Telephone
	Eibund M	Pacific Telephone
	Gordon Yetta	Pacific Telephone
	Lampert Sam	Pacific Telephone
	Mankin K	Pacific Telephone
	Marlowe Beatrice Mrs	Pacific Telephone
	Minc Dave	Pacific Telephone
	Mizrahi Edmond	Pacific Telephone
	Ruibal Annette	Pacific Telephone
	Santore Ralph C	Pacific Telephone
	Garder Jesse	Pacific Telephone
	Gilbert Brsce Alan	Pacific Telephone
	Tsai Teddy	Pacific Telephone
	Yelsky Erwin	Pacific Telephone
	Zorn Max	Pacific Telephone
1971	Bailin Bessie Mrs	Pacific Telephone
	Chevlin Morris	Pacific Telephone
	Freilich Aaron	Pacific Telephone
	Gross Fred	Pacific Telephone
	Jacks Julius	Pacific Telephone
	Lampert Sam	Pacific Telephone
	Levenson Saml	Pacific Telephone
	Light Kathe Leuchtag	Pacific Telephone
	Loeb Martin	Pacific Telephone
	Mankin K	Pacific Telephone
	Marlowe Beatrice Mrs	Pacific Telephone
	Minc Dave	Pacific Telephone
	Minc Nate	Pacific Telephone

FINDINGS

Year	Uses	Source
1971	Neumann Siegbert	Pacific Telephone
	Omansky Mary Mrs	Pacific Telephone
	Roth John L	Pacific Telephone
	Rothblatt Chas	Pacific Telephone
	Santore Ralph C	Pacific Telephone
	Solon G R	Pacific Telephone
	Wolff Heinz	Pacific Telephone
	Yelsky Chas S	Pacific Telephone
	Yelsky Erwin	Pacific Telephone
1967	Cohen Robt L	Pacific Telephone
	Freilich Aaron	Pacific Telephone
	Gilbert Tillie	Pacific Telephone
	Grundt Louis	Pacific Telephone
	Jacks Julius	Pacific Telephone
	Kanowsky Betty	Pacific Telephone
	Kaplan Benny	Pacific Telephone
	Klein Arnold	Pacific Telephone
	Lax Jos	Pacific Telephone
	Levenson Saml	Pacific Telephone
	Alexander Michael	Pacific Telephone
	Bernstein Max M	Pacific Telephone
	Chevlin Morris	Pacific Telephone
	Light Kathe Leuchtag	Pacific Telephone
	Minc Dave	Pacific Telephone
	Neumann Siegbert	Pacific Telephone
	Omansky Mary Mrs	Pacific Telephone
	Rothblatt Chas	Pacific Telephone
	Shachnow Jos	Pacific Telephone
	Sheldon Peter J	Pacific Telephone
	Spiegel David	Pacific Telephone
	Strin Jack	Pacific Telephone
	Yelsky Erwin	Pacific Telephone
	Yelsky Jerome	Pacific Telephone
	Zeitz Harry D	Pacific Telephone
1937	Lynde Emma P	Los Angeles Directory Co.
1933	Siebold Fred G Doris chauf	Los Angeles Directory Co.
1929	COWLES Julius H clk	Los Angeles Directory Co.
1924	Fleming Isaac Rev h	Los Angeles Directory Co.

FINDINGS

1031 N ORANGE GROVE AVE

Year	Uses	Source
2006	HUTCHISON Ron	Haines Company, Inc.
	KAZEMI ASHTIAN N	Haines Company, Inc.
	WINANS Chades	Haines Company, Inc.
1995	CRAWFORD DAROLD W	Pacific Bell
1981	JANE	Pacific Telephone
1976	Conroy Jane	Pacific Telephone
1967	Conroy Jane	Pacific Telephone
1962	Conroy Jane	Pacific Telephone
1942	MORRIS Robt B Virginia mach	Los Angeles Directory Co.
1937	BAKER B B Emma cameramn	Los Angeles Directory Co.
1933	Heathcote Roland L Dorothy studiowkr	Los Angeles Directory Co.
1929	Cheeswright Lillian E Mrs clk	Los Angeles Directory Co.
	Lovelady Wm Bessie pntr	Los Angeles Directory Co.

1034 N ORANGE GROVE AVE

Year	Uses	Source
1950	NEEDS ROY C	Pacific Telephone

1036 N ORANGE GROVE AVE

Year	Uses	Source
2006	BARRIOS Louis	Haines Company, Inc.
	BRODYAJ	Haines Company, Inc.
1990	WILLIS JOHN B	Pacific Bell
	WEINER PETER	Pacific Bell
	RUBEN E	Pacific Bell
	ESTRYN RACHEL	Pacific Bell
	BARRIOS LOUIS	Pacific Bell
1986	ESTRYN RACHEL	Pacific Bell
	RUBEN E	Pacific Bell
	WEINER PETER	Pacific Bell
	WILLIS JOHN B	Pacific Bell
	BARRIOS LOUIS	Pacific Bell
1981	WILLIS JOHN B	Pacific Telephone
	ESTRYN RACHEL	Pacific Telephone
	BARRIOS LOUIS	Pacific Telephone
	DE ARMAS PAUL	Pacific Telephone
1976	Barrios Louis	Pacific Telephone
	Estryn Rachel	Pacific Telephone

Year	Uses	Source
1976	Mc Grath Daivd	Pacific Telephone
	Ruben E	Pacific Telephone
	Willis John B	Pacific Telephone
1971	Baron Stuart	Pacific Telephone
	Colhour Donald B	Pacific Telephone
	Grimberg Pauline	Pacific Telephone
	Levaton Jos M	Pacific Telephone
	Ruben Ethel Mrs	Pacific Telephone
1967	Dolgin Louis	Pacific Telephone
	Estryn Rachel	Pacific Telephone
	Grimberg Pauline	Pacific Telephone
	Levin Marion	Pacific Telephone
	Simon Leonard	Pacific Telephone
	Willinger Julius	Pacific Telephone
	Wolfson Judah	Pacific Telephone
1962	Altmann Deborah Mrs	Pacific Telephone
	Barkin Gussie	Pacific Telephone
	Grimberg Pauline	Pacific Telephone
	Palash Saml	Pacific Telephone
	Porris Shirley	Pacific Telephone
1950	NEFF HERMAN REV	Pacific Telephone
1942	THOMPSON Arlington Virginia acct	Los Angeles Directory Co.
	THOMPSON Doris M clk	Los Angeles Directory Co.
1937	CLINE Guy W Lillian M carp	Los Angeles Directory Co.

1037 N ORANGE GROVE AVE

Year	Uses	Source
1942	Lovelady	Los Angeles Directory Co.
1937	Lovelady Merle Bessie pntr	Los Angeles Directory Co.
	Turk Roy pntr	Los Angeles Directory Co.
1933	Lovelady Merle Bessie pntr	Los Angeles Directory Co.
	Blogg T Edw clk Canadian Bank of Commerce	Los Angeles Directory Co.
1929	RILEY Tillie M r	Los Angeles Directory Co.
	Christian Alice	Los Angeles Directory Co.

1041 N ORANGE GROVE AVE

Year	Uses	Source
1942	Benson Anna wid C N	Los Angeles Directory Co.

FINDINGS

Year	Uses	Source
1942	Benson Laurence Anita	Los Angeles Directory Co.
1937	HOWARD Jos Esther electn	Los Angeles Directory Co.
1933	Biersack Fredk K Gladys elect	Los Angeles Directory Co.
1929	Biersach Fred M Gladys electn	Los Angeles Directory Co.
1924	Sigmann Pauline C nurse	Los Angeles Directory Co.
	Wagenbach Karl C h	Los Angeles Directory Co.

1042 N ORANGE GROVE AVE

Year	Uses	Source
2006	COHENHerbet	Haines Company, Inc.
	LECASTRE MIchete	Haines Company, Inc.
1990	COHEN HERBERT	Pacific Bell
	EISEN ANDREW S	Pacific Bell
	GAZDOWICZ LASZLO	Pacific Bell
	GUTERMAN LAWRENCE M	Pacific Bell
	KACHER JOSIF	Pacific Bell
	NURISTANI OMAI	Pacific Bell
1986	CHAVIVI JOS	Pacific Bell
	COHEN HERBERT	Pacific Bell
	GAZDOWICZ LASZLO	Pacific Bell
	KACHER JOSIF	Pacific Bell
	NURISTANI OMAI	Pacific Bell
	PEERZAY SAYAR	Pacific Bell
1981	COHEN F J	Pacific Telephone
	ENGEL MARGIT	Pacific Telephone
	SAML & SLMA	Pacific Telephone
	KALOVKSY EMIL & MILLA	Pacific Telephone
	ROSENBLUM JOSIF	Pacific Telephone
	THURN JOS	Pacific Telephone
1976	Pimstone Ester	Pacific Telephone
	Shane Isaac	Pacific Telephone
	Thurn Jos	Pacific Telephone
	Cohen Herbert	Pacific Telephone
	Corben Herb	Pacific Telephone
	De Joria Rose	Pacific Telephone
	Engel Margit	Pacific Telephone
1971	De Joria Rose	Pacific Telephone
	Engel Margit	Pacific Telephone
	Goodman Rose S	Pacific Telephone

FINDINGS

Year	Uses	Source
1971	Margit Engel	Pacific Telephone
	Pimstone Ester	Pacific Telephone
	Senyves Ernesto	Pacific Telephone
	Szeintop Isaak	Pacific Telephone
1967	Calzaretto Philip	Pacific Telephone
	De Joria Rose	Pacific Telephone
	Drumlewicz Carl	Pacific Telephone
	Golden E	Pacific Telephone
	Korman Norma Mrs	Pacific Telephone
	Nebel Betty J	Pacific Telephone
1962	De Jong Rose	Pacific Telephone
	Goldston Lillian	Pacific Telephone
	Goodman Rose S	Pacific Telephone
	Hertzberg Isidore	Pacific Telephone
	Holzer Elaine	Pacific Telephone
	Zwass David	Pacific Telephone
1958	Hertzberg Isidore	Pacific Telephone
1942	HAMMER David Frieda H & K Liquor Store	Los Angeles Directory Co.
1937	HAMMER David Freda delicatessen	Los Angeles Directory Co.
1933	HUBER Minnie bkpr Little & Martin	Los Angeles Directory Co.
1929	Frammen Belle clk	Los Angeles Directory Co.
	Mareck Frank Rosa creditmn Silverwoods	Los Angeles Directory Co.
	Merrick Frank X Helen slsmn	Los Angeles Directory Co.
1924	PETERS Jas h	Los Angeles Directory Co.

1044 N ORANGE GROVE AVE

Year	Uses	Source
2013	FIVE STARR PRODUCTIONS INC	Cole Information Services
2006	FIVE STARR	Haines Company, Inc.
	PRODUCTIONS INC	Haines Company, Inc.
	KEKEGIAN Karapel	Haines Company, Inc.
	KORINMAN Nisel	Haines Company, Inc.
1990	COHEN JULIUS	Pacific Bell
	NESTOYTER ELYA	Pacific Bell
	SOLOMATOV ALEX	Pacific Bell
	SUNYOGH EL J	Pacific Bell
1986	COHEN JULIUS	Pacific Bell
	COHEN TESSIE	Pacific Bell
	MORENO JOSE D	Pacific Bell

FINDINGS

Year	Uses	Source
1986	SUNYOGH EL J	Pacific Bell
1981	RICHMAN PEARL	Pacific Telephone
	SCHOFIELD THOS D	Pacific Telephone
	SUNYOGH EL J	Pacific Telephone
	COHEND JULIUS	Pacific Telephone
	COHEN TESSIE	Pacific Telephone
	COOPERMAN MARIAN	Pacific Telephone
1976	Cohen Julius	Pacific Telephone
	Cohen Tessie	Pacific Telephone
	Cooperman Marian	Pacific Telephone
	Fingerhut Anne	Pacific Telephone
	Richman Pearl	Pacific Telephone
	Schofield Thos D	Pacific Telephone
	Sunyogh El J	Pacific Telephone
	Zeckner Bobbi	Pacific Telephone
1971	Cohen Julius	Pacific Telephone
	Cohen Tessie	Pacific Telephone
	Cooperman Marian	Pacific Telephone
	Lukacs B	Pacific Telephone
	Richman Pearl	Pacific Telephone
	Schofield Thos D	Pacific Telephone
1967	Blackmar Edith M	Pacific Telephone
	Cohen Julius	Pacific Telephone
	Cohen Sue	Pacific Telephone
	Cohen Tessie	Pacific Telephone
	Cooperman Marian	Pacific Telephone
	Sunyogh El J	Pacific Telephone
1962	Branner Jos	Pacific Telephone
	Cohen Julius	Pacific Telephone
	Einhorn Jos	Pacific Telephone
	Greenberg M Mrs	Pacific Telephone
	Leasure Maurine	Pacific Telephone
1933	GALLOWAY Gladys	Los Angeles Directory Co.
1924	Bourdo Ira carp r	Los Angeles Directory Co.
	Bourdo Irving carp r	Los Angeles Directory Co.
	Bourdo Lilah M steno r	Los Angeles Directory Co.
	Bourdo Marie steno r	Los Angeles Directory Co.
	SHAFFER S Thurb barber h	Los Angeles Directory Co.

FINDINGS

1045 N ORANGE GROVE AVE

Year	Uses	Source
1942	MEADOWS Helen G serv rep SCT Co	Los Angeles Directory Co.
	MEADOWS Geo R Edith C	Los Angeles Directory Co.
1937	WALTON Robt A Laura sub sta opr	Los Angeles Directory Co.
1933	WALTON Robt A Laura J sub sta opr	Los Angeles Directory Co.
1929	HEATHCOTE Roland L Dorothy teller MNT & S Bank	Los Angeles Directory Co.
1924	DUNN Cath wid J L r	Los Angeles Directory Co.

1046 N ORANGE GROVE AVE

Year	Uses	Source
1942	KUHN Theo M Pearl mkt mgr Safeway	Los Angeles Directory Co.
1937	PERRY Walter J Marie carp	Los Angeles Directory Co.

1047 N ORANGE GROVE AVE

Year	Uses	Source
1929	BRADY Frank M Rubv clk	Los Angeles Directory Co.

1050 N ORANGE GROVE AVE

Year	Uses	Source
2006	KESSLER Angela M	Haines Company, Inc.
	PEREZ Frank	Haines Company, Inc.
	SHIELDS Gerald H	Haines Company, Inc.
1995	AMAYA JOSE	Pacific Bell
1990	STALEY OWEN	Pacific Bell
1986	KARUP DOUGLAS	Pacific Bell
1976	Williams Ira C	Pacific Telephone
1971	Williams Ira C	Pacific Telephone
1967	Williams Ira C	Pacific Telephone
1962	Williams Louise M Mrs	Pacific Telephone
1942	ROSS Eliz Mrs	Los Angeles Directory Co.
	Williams M Louise wid T S	Los Angeles Directory Co.
	Winkleman Fred	Los Angeles Directory Co.
	ALLEN Anthony mech	Los Angeles Directory Co.
	Hatt Geo B slsmn	Los Angeles Directory Co.
	Hofford Jas W gdnr	Los Angeles Directory Co.
	Hofford Oliver mech	Los Angeles Directory Co.
	Mc CREADY Scott	Los Angeles Directory Co.
1937	Hagle Lillian Mrs	Los Angeles Directory Co.
	Hatt Geo B slsmn	Los Angeles Directory Co.

FINDINGS

Year	Uses	Source
1937	Heldt John C Bessie restr	Los Angeles Directory Co.
	Mc Clurkin Henry chauf	Los Angeles Directory Co.
	SWAIN Fred slsmn	Los Angeles Directory Co.
	WILLIAMS Louise M wid T S	Los Angeles Directory Co.
	WILSON Jas	Los Angeles Directory Co.
	WILSON Marian Mrs beauty opr	Los Angeles Directory Co.

1051 N ORANGE GROVE AVE

Year	Uses	Source
1937	W Florence cor Western Av	Los Angeles Directory Co.
1933	GILBERT Geo L jr carp	Los Angeles Directory Co.
	GILBERT Geo L Pearl bldg contr	Los Angeles Directory Co.
	MANSFIELD Wm J gdnr	Los Angeles Directory Co.
1924	Moore Chas F h	Los Angeles Directory Co.

1053 N ORANGE GROVE AVE

Year	Uses	Source
1933	Forsberg Olie bakery	Los Angeles Directory Co.
1929	Enger Erling F Alma baker	Los Angeles Directory Co.
1924	HYDE Lester G plumber h	Los Angeles Directory Co.

1054 N ORANGE GROVE AVE

Year	Uses	Source
1950	DUNHAM ERNESTINA B	Pacific Telephone

1056 N ORANGE GROVE AVE

Year	Uses	Source
1933	Cardwell Edith M clk	Los Angeles Directory Co.
	CARDWELL Virginia clk	Los Angeles Directory Co.
	Cardwell J E	Los Angeles Directory Co.
1929	Le Grand Marguerite H Mrs	Los Angeles Directory Co.

1059 N ORANGE GROVE AVE

Year	Uses	Source
2013	MATTHEW MARKS GALLERY	Cole Information Services
1971	Collectors Items Inc	Pacific Telephone
1967	Collectors Items Inc	Pacific Telephone
1942	De France Le Roy Angeline	Los Angeles Directory Co.
1937	ROBERTS Malcolm B Eileen br mgr Safeway Stores	Los Angeles Directory Co.

FINDINGS

1059 1/2 N ORANGE GROVE AVE

Year	Uses	Source
1990	SZEKELY JOE	Pacific Bell
1986	SZEKELY JOE	Pacific Bell
1981	SZEKELY JOE	Pacific Telephone

1060 N ORANGE GROVE AVE

Year	Uses	Source
1933	Hatt Geo slsmn	Los Angeles Directory Co.
1929	Fuqua Jane cook	Los Angeles Directory Co.
	Hatt Geo B	Los Angeles Directory Co.
	Fukua Jas	Los Angeles Directory Co.
	NEU Albt	Los Angeles Directory Co.
	Misling Walter	Los Angeles Directory Co.
	BALL Michl A slsmn	Los Angeles Directory Co.

1061 N ORANGE GROVE AVE

Year	Uses	Source
1967	Bramon Inc	Pacific Telephone
1958	Spencer Clyde A	Pacific Telephone
1942	WEST	Los Angeles Directory Co.
1937	DEXTER Orval J Opal	Los Angeles Directory Co.

1062 N ORANGE GROVE AVE

Year	Uses	Source
2013	FINEMAN BROWN UPHOLSTERY	Cole Information Services
2008	FINEMAN BROWN UPHOLSTERY CO	Cole Information Services
2006	FINEMAN BROWN	Haines Company, Inc.
	UPHOLSTERY CO	Haines Company, Inc.
1976	AJA Machine & Tool Works Co	Pacific Telephone
1971	ADAMS & ASSOCIATES	Pacific Telephone
1967	ADAMS & ASSOCIATES	Pacific Telephone
1962	ADAMS & ASSOCIATES	Pacific Telephone
1937	NICHOLSON Helen O exp	Los Angeles Directory Co.

1067 N ORANGE GROVE AVE

Year	Uses	Source
1942	Buffington Wm L Rae lighting serv	Los Angeles Directory Co.

FINDINGS

1102 N ORANGE GROVE AVE

Year	Uses	Source
1995	TENNANT T B	Pacific Bell

1103 N ORANGE GROVE AVE

Year	Uses	Source
1995	CORELL KENNETH C	Pacific Bell
1950	HOLDEN WM J	Pacific Telephone

1106 N ORANGE GROVE AVE

Year	Uses	Source
1967	Isenberg Anna	Pacific Telephone
1950	FOSKETT FLOYD A	Pacific Telephone

1109 N ORANGE GROVE AVE

Year	Uses	Source
1995	RIOS EFREN	Pacific Bell

1111 N ORANGE GROVE AVE

Year	Uses	Source
1995	ITAHARA MIKE	Pacific Bell
1950	TIMMONS WM N	Pacific Telephone

1112 N ORANGE GROVE AVE

Year	Uses	Source
1995	PENCE JESSE	Pacific Bell
1950	CORNWELL ARTHUR W	Pacific Telephone

1113 N ORANGE GROVE AVE

Year	Uses	Source
1995	FULTON LAURA	Pacific Bell

1115 N ORANGE GROVE AVE

Year	Uses	Source
1950	OWENS V A	Pacific Telephone

1117 N ORANGE GROVE AVE

Year	Uses	Source
1933	Ragsdale Chas F Raba burial vaults	Los Angeles Directory Co.

FINDINGS

1118 N ORANGE GROVE AVE

Year	Uses	Source
1990	NATIONAL NEON PRODUCTS	Pacific Bell
	NATIONAL NEON PRODUCTS	Pacific Bell
1986	NATIONAL NEON PRODUCTS	Pacific Bell
	NATIONAL NEON PRODUCTS	Pacific Bell
	A NEON SHOP	Pacific Bell
1981	NATIONAL NEON PRODUCTS	Pacific Telephone
	NATIONAL NEON PRODUCTS	Pacific Telephone
1976	NATIONAL NEON PRODUCTS	Pacific Telephone
	National Neon Products	Pacific Telephone
1971	NATL NEON PRODUCTS	Pacific Telephone
	Natl Neon Products	Pacific Telephone
1967	NATL NEON PRODUCTS	Pacific Telephone
	Natl Neon Products	Pacific Telephone
1962	NATL NEON PRODUCTS	Pacific Telephone
	Natl Neon Products	Pacific Telephone
	Landers Jim Natl Neon products	Pacific Telephone
1942	Drvfoos Kenneth soapmfr	Los Angeles Directory Co.
1929	HAYS Howard H Crescent Mach & Welding Wks	Los Angeles Directory Co.
	CRESCENT MACHINE & WELDING WORKS D M and H H Hays H K Tribe Welding and Brazing Auto Repairing General Machine Body and Fender Work	Los Angeles Directory Co.

1120 N ORANGE GROVE AVE

Year	Uses	Source
1950	PATTERSON FLORENCE G MRS	Pacific Telephone

1123 N ORANGE GROVE AVE

Year	Uses	Source
1995	HANKINS J W DR	Pacific Bell

1125 N ORANGE GROVE AVE

Year	Uses	Source
1933	ANDERSON Andw office	Los Angeles Directory Co.
	ANDERSON Andw office	Los Angeles Directory Co.
1929	UNIVERSAL Silicate Stucco Co Ralph Hansen pres L W Mc Atee v pres Mrs G M Hansen sec	Los Angeles Directory Co.

FINDINGS

1128 N ORANGE GROVE AVE

Year	Uses	Source
2013	FOUNTAIN NURSERY SCHOOL INC	Cole Information Services
2008	FOUNTAIN DAY SCHOOL	Cole Information Services
2006	FOUNTAINDAY&	Haines Company, Inc.
	NURSERY SCHOOL	Haines Company, Inc.
	NURSERY SCHOOL	Haines Company, Inc.
	FOUNTAIN	Haines Company, Inc.
	FOUNTAINDAY&	Haines Company, Inc.
	NURSERY SCHOOL	Haines Company, Inc.
	FOUNTAIN	Haines Company, Inc.
	NURSERY SCHOOL	Haines Company, Inc.
2000	FOUNTAIN DAY & NURSERY SCHOOL	Haines & Company
1990	FOUNTAIN DAY & NURSERY SCHOOL	Pacific Bell
	BROOKS ARTHUR MRS	Pacific Bell
	FOUNTAIN DAY & NURSERY SCHOOL	Pacific Bell
	BROOKS ARTHUR MRS	Pacific Bell
1986	FOUNTAIN DAY & NURSERY SCHOOL	Pacific Bell
	BROOKS ARTHUR MRS	Pacific Bell
	FOUNTAIN DAY & NURSERY SCHOOL	Pacific Bell
	BROOKS ARTHUR MRS	Pacific Bell
1981	FOUNTAIN NURSERY SCHOOL	Pacific Telephone
	BROOKS ARTHUR MRS	Pacific Telephone
	FOUNTAIN NURSERY SCHOOL	Pacific Telephone
	BROOKS ARTHUR MRS	Pacific Telephone
1976	Fountain Nursery School	Pacific Telephone
	Brooks Arthur Mrs	Pacific Telephone
	Fountain Nursery School	Pacific Telephone
	Brooks Arthur Mrs	Pacific Telephone
1971	FOUNTAIN NURSERY SCHOOL	Pacific Telephone
	Brooks Arthur Mrs	Pacific Telephone
	FOUNTAIN NURSERY SCHOOL	Pacific Telephone
	Brooks Arthur Mrs	Pacific Telephone
1967	FOUNTAIN NURSERY SCHOOL	Pacific Telephone
	FOUNTAIN NURSERY SCHOOL	Pacific Telephone
1962	Fountain Nursery School	Pacific Telephone
	Fountain Nursery School	Pacific Telephone
1958	Fountain Nursery School	Pacific Telephone
	Milburn Vivien C Mrs Fountain Nursery School	Pacific Telephone

Year	Uses	Source
1942	SANFORD Ashton Gladys pntr	Los Angeles Directory Co.
1933	GOULD Willie J Dorothy H slsmn	Los Angeles Directory Co.
	GOULD Willie J Dorothy H slsmn	Los Angeles Directory Co.
1929	Claridge Wm W Frances labtry wkr	Los Angeles Directory Co.
	Claridge Wm W Frances labtry wkr	Los Angeles Directory Co.

1130 N ORANGE GROVE AVE

Year	Uses	Source
1976	Zimbalist Jack	Pacific Telephone

1131 N ORANGE GROVE AVE

Year	Uses	Source
1950	BRECHT P H	Pacific Telephone
	KENDALL IDA M	Pacific Telephone
1942	Byerts & Dunn W E Byerts A P Dunn bldg contrs	Los Angeles Directory Co.
1937	Byerts & Dunn W E Byerts A P Dunn bldg conts	Los Angeles Directory Co.
1933	BERG Raymond W slsmn W M Pauer	Los Angeles Directory Co.
	Pauer Wm M mfrs agt	Los Angeles Directory Co.
1929	Vesuvius Corp of Calif The O M Patterson Prestreas M M Patterson sec oils and greases	Los Angeles Directory Co.
	PATTERSON Oscar M pres treas Vesuvius Corp of Cal	Los Angeles Directory Co.

1132 N ORANGE GROVE AVE

Year	Uses	Source
1995	CARDENAS FRANCISCO	Pacific Bell
1971	Finley Betty Jeanne	Pacific Telephone
1967	Knowles Myrtle	Pacific Telephone
1962	Knowles Otis M	Pacific Telephone
1942	SPARKS Uella wid W C	Los Angeles Directory Co.
	KNOWLES Otis M Myrtle electn	Los Angeles Directory Co.
1937	Tindall Helen drsmkr	Los Angeles Directory Co.
	Gray Robt lab	Los Angeles Directory Co.
	SPARKS Euella wid C W	Los Angeles Directory Co.
1933	Knowles Otis M Myrtle auto mech	Los Angeles Directory Co.
	SPARKS Euella wid W C	Los Angeles Directory Co.
	Tindall Helen	Los Angeles Directory Co.
1929	Sparks Eulla wid W C r	Los Angeles Directory Co.

Year	Uses	Source
1929	Tindale Helen drsmkr r	Los Angeles Directory Co.

1134 N ORANGE GROVE AVE

Year	Uses	Source
1995	HYUNH DONG	Pacific Bell

1135 N ORANGE GROVE AVE

Year	Uses	Source
1962	REESE SUPPLY CO INC studio suppls	Pacific Telephone
	REESE SUPPLY CO INC STUDIO SUPPLS	Pacific Telephone
1960	REESE SUPPLY CO INC STUDIO SUPPLS	Pacific Telephone
1958	REESE SUPPLY CO INC STUDIO SUPPIS	Pacific Telephone
1957	REESE SUPPLY CO INC STUDIO SUPPLS	Pacific Telephone
1950	MEIER AUGUST L	Pacific Telephone
1942	REESE Supply Co H L Rease pres Robt Faulds v pres mot pict supp	Los Angeles Directory Co.
1933	Doyle Edw Eliz tile contr	Los Angeles Directory Co.

1136 N ORANGE GROVE AVE

Year	Uses	Source
1933	WILLIAMS Jas W Amanda B apt mgr	Los Angeles Directory Co.

1137 N ORANGE GROVE AVE

Year	Uses	Source
1937	GRAVES Lewis F Saverg Press	Los Angeles Directory Co.
	Saverg Press G C Boswell L F Graves printers	Los Angeles Directory Co.

1138 N ORANGE GROVE AVE

Year	Uses	Source
1995	TORRANCE ROBERT M	Pacific Bell
1950	COLLETTE DAN	Pacific Telephone

1140 N ORANGE GROVE AVE

Year	Uses	Source
1995	MENDEZ CARLOSH	Pacific Bell
1971	Clarke Edw W	Pacific Telephone
	Silverman Richard	Pacific Telephone

1143 N ORANGE GROVE AVE

Year	Uses	Source
1933	BERGMAN John	Los Angeles Directory Co.

FINDINGS

1144 N ORANGE GROVE AVE

Year	Uses	Source
2006	VELINAMargarita	Haines Company, Inc.
	APARTMENTS	Haines Company, Inc.
	SLYUSARANSKIY	Haines Company, Inc.
	Mikhaii	Haines Company, Inc.
	STUTACHANKLollta	Haines Company, Inc.
	TALLMANFredricdk	Haines Company, Inc.
	TSYMBALOV LIya	Haines Company, Inc.
1990	BYCKOVSKY IOSIF	Pacific Bell
	LAVALLEE BILL	Pacific Bell
	LYNN JAY	Pacific Bell
	MATUSOVSKY GETMAN	Pacific Bell
	NIKJOO YAHODA	Pacific Bell
	POLEY RUSS	Pacific Bell
	TALLMAN IRVING L	Pacific Bell
1986	BALL ROD	Pacific Bell
	COHEN S	Pacific Bell
	HANSEN SVEND	Pacific Bell
	LYNN JAY	Pacific Bell
	MIZRAHI HAIM	Pacific Bell
	POLEY RUSS	Pacific Bell
	TALLMAN IRVING L	Pacific Bell
	WILLINGER JULIUS	Pacific Bell
1981	DANHI JOS	Pacific Telephone
	DIALLO IBRAHIMA	Pacific Telephone
	HANSEN SVEND	Pacific Telephone
	LYNN JAY	Pacific Telephone
	POLEY RUSS	Pacific Telephone
	TALLMAN IRVING L	Pacific Telephone
	WILLINGER JULIUS	Pacific Telephone
1976	Bojman Alexander	Pacific Telephone
	Isen Betty	Pacific Telephone
	Maman Julian	Pacific Telephone
	Mayer Max	Pacific Telephone
	Milstein Chas	Pacific Telephone
	Slavin Stephanie	Pacific Telephone
	Tahouri Bahman	Pacific Telephone
	Willinger Julius	Pacific Telephone

Year	Uses	Source
1971	Braun Peter I	Pacific Telephone
	Frankl Larry	Pacific Telephone
	Mayer Max	Pacific Telephone
	Mouallem Sam Mrs	Pacific Telephone
	Najdycz Paul	Pacific Telephone
	Nichols John N	Pacific Telephone
	Samberg Sam	Pacific Telephone
	Tallman Irving L	Pacific Telephone
	Willinger Julius	Pacific Telephone
1967	Wieder N	Pacific Telephone
	Aguirre Oswald N	Pacific Telephone
	Foster Karrie	Pacific Telephone
	Glanz David	Pacific Telephone
	Mouallem Sam Mrs	Pacific Telephone
	Najdycz Paul	Pacific Telephone
	Nichols John N	Pacific Telephone
	Parmenter Emmy Lou	Pacific Telephone
	Tallman Irving L	Pacific Telephone
	Ullman Gary E	Pacific Telephone
1962	Goldie Sheldon	Pacific Telephone
	Henderson Carl T	Pacific Telephone
	Herskovits Otto	Pacific Telephone
	Mouallem Sam Mrs	Pacific Telephone
	Shapiro Philip	Pacific Telephone
	Tallman Irving L	Pacific Telephone
	Zeldin Bernice	Pacific Telephone
	Zeldin Bessie	Pacific Telephone
	Zeldin Sam	Pacific Telephone
	Boxer Saml	Pacific Telephone
	Cohen Tessie	Pacific Telephone
	Gartzman Lanny	Pacific Telephone
1942	POWELL G Hueston Maud M	Los Angeles Directory Co.
1937	Powell Geo H Maud M miningmn	Los Angeles Directory Co.
1933	POWELL Geo Maude	Los Angeles Directory Co.
1929	POWELL G Hueston Maud slsmn h	Los Angeles Directory Co.

1145 N ORANGE GROVE AVE

Year	Uses	Source
2006	RAMOSVlctor	Haines Company, Inc.

FINDINGS

Year	Uses	Source
1981	DAVENPORT EARL	Pacific Telephone
1976	Davenport Earl	Pacific Telephone
1971	Smith Ronald W	Pacific Telephone

1147 N ORANGE GROVE AVE

Year	Uses	Source
1990	SMITH JAS J	Pacific Bell
1986	SMITH JAS J	Pacific Bell
1981	SMITH JAS J	Pacific Telephone
1976	Smith Jas J	Pacific Telephone
1971	Smith Jas J	Pacific Telephone
1967	Smith Jas J	Pacific Telephone
1962	Smith Jas J	Pacific Telephone
1937	Fifield Rex S Bonnie Mae pass agt Santa Fe Trail Stages	Los Angeles Directory Co.
	THACKER Sarah A	Los Angeles Directory Co.
1933	BERGMAN Godfrey L Miriam tchr City Schs	Los Angeles Directory Co.
1929	BERGMAN Godfrey L tchr City Sch	Los Angeles Directory Co.

1148 N ORANGE GROVE AVE

Year	Uses	Source
1942	WELCH Margt clk B of A	Los Angeles Directory Co.
1933	Lumblau Grace Mrs	Los Angeles Directory Co.

1149 N ORANGE GROVE AVE

Year	Uses	Source
1967	Knapp Sally A	Pacific Telephone
1942	Jackson Alex Geraldine slsmn	Los Angeles Directory Co.
	Hahn Kenneth Dorothy mech	Los Angeles Directory Co.

1150 N ORANGE GROVE AVE

Year	Uses	Source
2006	BERNARDAlbert	Haines Company, Inc.
	BERNARD Aberd	Haines Company, Inc.
	BRASFIELD Wiliam	Haines Company, Inc.
1976	Gerchas Roger J	Pacific Telephone
1971	Gerchas Roger J	Pacific Telephone
1967	Gerchas Roger J	Pacific Telephone
1942	MURPHY Wm J aircrftwkr	Los Angeles Directory Co.
	MURPHY Paul J jr	Los Angeles Directory Co.

Year	Uses	Source
1942	MURPHY Paul J Frances A electn	Los Angeles Directory Co.
	MURPHY Mary J	Los Angeles Directory Co.
1937	Murphy Robt E clk	Los Angeles Directory Co.
	Murphy Paul J France A electn	Los Angeles Directory Co.
1929	RYAN Edith M writer h	Los Angeles Directory Co.

1151 N ORANGE GROVE AVE

Year	Uses	Source
1995	URIBE RUDY	Pacific Bell
1962	HICKMANS JANITOR & CARPET CLEANING SERV	Pacific Telephone
1942	HALL Gazena T slswn	Los Angeles Directory Co.
	BAKER Eliz	Los Angeles Directory Co.
1937	BAKER Virginia E	Los Angeles Directory Co.
1933	BAKER Lucille sten	Los Angeles Directory Co.
	BAKER Jay B Kath slsmn Pioneer Wrapper & Printing Co	Los Angeles Directory Co.
	BAKER Frances sten	Los Angeles Directory Co.
1929	BAKER Frances music tchr	Los Angeles Directory Co.

1152 N ORANGE GROVE AVE

Year	Uses	Source
1990	IZZO ANNA	Pacific Bell
1986	IZZO ANNA	Pacific Bell
1981	HIOTELES DEMITRI	Pacific Telephone
1971	Bliss Delbert R	Pacific Telephone
1962	Murphy Paul J	Pacific Telephone
	Higgason Jas W	Pacific Telephone

1153 N ORANGE GROVE AVE

Year	Uses	Source
1971	Raffo Rita V	Pacific Telephone
1967	Raffo Rita V	Pacific Telephone
1962	Schiller Joel	Pacific Telephone
1942	BECKER Ethel A wid Theo	Los Angeles Directory Co.
	BECKER Clsyton A USA	Los Angeles Directory Co.
1937	Wemott Wallace W Martha C	Los Angeles Directory Co.
1933	Roseman Max Clara	Los Angeles Directory Co.
1929	Roseman Max Clara h	Los Angeles Directory Co.
1924	Moose A h	Los Angeles Directory Co.

FINDINGS

1154 N ORANGE GROVE AVE

Year	Uses	Source
1976	Antoniou Steven	Pacific Telephone
1971	Wiody Anita	Pacific Telephone
	Applbaum Marion	Pacific Telephone
1967	Kraemer Nathan MD	Pacific Telephone
1962	Jaman Shelly	Pacific Telephone
1937	Nemeth Robt N Ethel glass ctr	Los Angeles Directory Co.
1929	Woidke Chas L Mabel installer h	Los Angeles Directory Co.

1154 1/2 N ORANGE GROVE AVE

Year	Uses	Source
1990	WILLIAMS STEVE	Pacific Bell
1986	LEIB RICHARD H	Pacific Bell
1981	PATEL MUKESH	Pacific Telephone

1154 3/4 N ORANGE GROVE AVE

Year	Uses	Source
1990	COLLINS PAUL	Pacific Bell
	ELLIS GARY	Pacific Bell
1981	BURRES FRED	Pacific Telephone

1155 N ORANGE GROVE AVE

Year	Uses	Source
1976	Franck Sterling Von	Pacific Telephone
1967	Piacentini Chas	Pacific Telephone
1962	Piacentini Chas	Pacific Telephone
1942	Warner Betty Mrs smstrs	Los Angeles Directory Co.
1929	WHYTE Jas E batteries	Los Angeles Directory Co.
	h	Los Angeles Directory Co.

1156 N ORANGE GROVE AVE

Year	Uses	Source
2006	GORFINKLEJoseph	Haines Company, Inc.
1990	HUPPENTHAL JAS L	Pacific Bell
1986	HUPPENTHAL JAS L	Pacific Bell
1971	Gallagher B	Pacific Telephone
1967	Everett Rick	Pacific Telephone
1962	Harmon Jack	Pacific Telephone
	Alexander Julia Kallen	Pacific Telephone
1937	Ripp Sylvester H pkr	Los Angeles Directory Co.

FINDINGS

Year	Uses	Source
1933	ALLEN David M	Los Angeles Directory Co.

1156 1/2 N ORANGE GROVE AVE

Year	Uses	Source
1990	GORFINKLE JOSEPH	Pacific Bell

1157 N ORANGE GROVE AVE

Year	Uses	Source
1995	LEONARD FRED W	Pacific Bell
1967	La Fond Alice	Pacific Telephone
	La Fond Richard J	Pacific Telephone
1962	Sandlin Ruth	Pacific Telephone
1942	WILLIAMS John W clk	Los Angeles Directory Co.
1937	Dobson Mary sten	Los Angeles Directory Co.
	Mc CALLUM Helen A tchr City Sch	Los Angeles Directory Co.
1933	SCHWARTZ Wm B slsmn Edw Wise	Los Angeles Directory Co.
1929	FISK Geo L Effie studiowkr	Los Angeles Directory Co.

1158 N ORANGE GROVE AVE

Year	Uses	Source
2006	VAN Gerrishelm	Haines Company, Inc.
	Rafael	Haines Company, Inc.
1990	DEGHER DARIUS	Pacific Bell
	NILSSON SUZANNE	Pacific Bell
1986	WALTERS ROBT LELAND	Pacific Bell
1971	Block Steve	Pacific Telephone
1967	Riker B N	Pacific Telephone
1933	Callaghan Percy D Mabel studiowkr	Los Angeles Directory Co.
	Heathcote Minnie wid F A	Los Angeles Directory Co.
1929	SMITH Chas C barber	Los Angeles Directory Co.
	r	Los Angeles Directory Co.
	SMITH Harry V barber r	Los Angeles Directory Co.

1159 N ORANGE GROVE AVE

Year	Uses	Source
1962	Davis Alta M	Pacific Telephone
1937	LACEY Wm L Allie M carp	Los Angeles Directory Co.
1933	SCHWARTZ Ethel wid David	Los Angeles Directory Co.
1929	PALMER Luman jan	Los Angeles Directory Co.

FINDINGS

1160 N ORANGE GROVE AVE

Year	Uses	Source
1942	Solomon Lois H clk	Los Angeles Directory Co.
	SOLOMON Elmer Lois H teller B of A	Los Angeles Directory Co.
	SOLOMON Edw	Los Angeles Directory Co.
1937	PORTER John N Mary L	Los Angeles Directory Co.
	PORTER Helen	Los Angeles Directory Co.
1929	MILLER Wm F Florence	Los Angeles Directory Co.

1162 N ORANGE GROVE AVE

Year	Uses	Source
2006	APARTMENTS	Haines Company, Inc.
	DEKHTYAR Abram	Haines Company, Inc.
	GEROE John	Haines Company, Inc.
	KRYSASteve	Haines Company, Inc.
	RADO Gabriella	Haines Company, Inc.
	SIMPSONArmand B	Haines Company, Inc.
1990	DEKHTYAR ABRAM	Pacific Bell
	HANSEN SVEND	Pacific Bell
	KACHER GENE	Pacific Bell
	DEKHTYAR ABRAM	Pacific Bell
	GEROE STEPHEN TRAVEL BUREAU	Pacific Bell
	GEROE STEPHEN	Pacific Bell
	SIMPSON ARMAND B	Pacific Bell
	RADO BELA DR & GABRIELLA	Pacific Bell
1986	DEKHTYAR ABRAM	Pacific Bell
	GEROE STEPHEN	Pacific Bell
	GEROE STEPHEN TRAVEL BUREAU	Pacific Bell
	MIKHAYLICH ELYA	Pacific Bell
	RADO BELA DR & GABRIELLA	Pacific Bell
	SIMPSON ARMAND B	Pacific Bell
1981	DEKHTYAR ABRAM	Pacific Telephone
	GEROE STEPHEN	Pacific Telephone
	GROSS DOROTHY L	Pacific Telephone
	MIKHAYLICH ELA	Pacific Telephone
	RADO BELA DR & GABRIELLA	Pacific Telephone
	SIMPSON ARMAND B	Pacific Telephone
1976	Geroe Stephen	Pacific Telephone
	Selnick Sam	Pacific Telephone
	Simpson Armand B	Pacific Telephone

FINDINGS

Year	Uses	Source
1976	Wildbaum Mary	Pacific Telephone
1971	Brudner Lee	Pacific Telephone
	Levin Louis	Pacific Telephone
	Selnick Sam	Pacific Telephone
	Wildbaum Harlean J	Pacific Telephone
	Wildbaum Mary	Pacific Telephone
1967	Chabot Ann S	Pacific Telephone
	Geroe Stephen	Pacific Telephone
	Levin Louis	Pacific Telephone
	Roman Werner	Pacific Telephone
	Sherman Julius	Pacific Telephone
	Tarko Nathan	Pacific Telephone
	Williams Fred R	Pacific Telephone
1962	Alter Pauline Norma acct	Pacific Telephone
	Alter Pauline Norma acct	Pacific Telephone
	Res	Pacific Telephone
	Bassin Mischa	Pacific Telephone
	Chabot Ann S	Pacific Telephone
	Jeannotte Mary Becky	Pacific Telephone
	Nogradi Peter	Pacific Telephone
	Rosenstein Max	Pacific Telephone
	Sholl Louis	Pacific Telephone
1942	Swehla Benj F Florence N meah	Los Angeles Directory Co.
1937	Rander Della Mrs studiowkr	Los Angeles Directory Co.

1163 N ORANGE GROVE AVE

Year	Uses	Source
1976	Fris Chas R	Pacific Telephone
	Harkleroad Ben	Pacific Telephone
	Jaines Chas	Pacific Telephone
	Shortall Douglas W	Pacific Telephone
1971	Callahan Terrance A	Pacific Telephone
	Cortese Phyllis	Pacific Telephone
	Hebard Margaret	Pacific Telephone
	Kivlehan N P	Pacific Telephone
1967	Bolton Jonathan M	Pacific Telephone
	Cobb Ronald	Pacific Telephone
	Frey Douglas	Pacific Telephone
	Hunter Mark	Pacific Telephone

FINDINGS

Year	Uses	Source
1958	Porterfield Bruce	Pacific Telephone
	Rasch Edw B	Pacific Telephone
1942	GODDARD F Virginia nurse	Los Angeles Directory Co.
	GODDARD Fredk C Winifred M	Los Angeles Directory Co.
	GORDON Clifton B Mary F plmbr	Los Angeles Directory Co.
	Mitnick Rhea	Los Angeles Directory Co.
	SANFORD Harriett J wid A D	Los Angeles Directory Co.
	SCHWARZ Erica E shoe wkr	Los Angeles Directory Co.
	SCHWARZ Henry H Erica mech	Los Angeles Directory Co.
	SCHWARZ Herbt G Helen	Los Angeles Directory Co.
1937	Gervais Robt F Hazel D tchr	Los Angeles Directory Co.
	Goldstein Herman slsmn	Los Angeles Directory Co.
	Mc Cain Chas R slsmn	Los Angeles Directory Co.
	STEPHENSON Robt L Mary F slsmn	Los Angeles Directory Co.
1933	SMITH John D Hollywood Photo Cony Service	Los Angeles Directory Co.
	SMITH John D Wanda L photostat opr	Los Angeles Directory Co.
	LEE Helen Mrs	Los Angeles Directory Co.
	Gerson Isaac I	Los Angeles Directory Co.
1929	PURDY Walter F Eva pntr h	Los Angeles Directory Co.
	GRAHAM Loyal Margt icecrmmkr	Los Angeles Directory Co.
	Peltz Clarence T Fay chauf	Los Angeles Directory Co.
	Peltz Eliz M wid G T	Los Angeles Directory Co.

1165 N ORANGE GROVE AVE

Year	Uses	Source
1976	Boehmer Margaret	Pacific Telephone
	Burg Morris	Pacific Telephone
	Dagenhart C R	Pacific Telephone
1971	Boehmer Margaret	Pacific Telephone
	Burg Morris	Pacific Telephone
1967	Boehmer Margaret	Pacific Telephone
	Bramson Sara	Pacific Telephone
	Dagenhart C R	Pacific Telephone
1962	Boehmer Margaret	Pacific Telephone
	Haberman Al	Pacific Telephone
	Leese Sophia	Pacific Telephone
1942	Beaumont Anna Mrs	Los Angeles Directory Co.
	GATES Ruth A sten	Los Angeles Directory Co.

FINDINGS

Year	Uses	Source
1942	KIRKLAND Lillian N Mrs Palm Court	Los Angeles Directory Co.
	Palm Court	Los Angeles Directory Co.
1937	Green Saml M Esther slsmn	Los Angeles Directory Co.
	ROSE Carl T Lillian B phys	Los Angeles Directory Co.
1933	KENNEDY Thos P Alda slsmn	Los Angeles Directory Co.
	KENNEDY Wilfrid J Zelda display mgr Trainors Inc	Los Angeles Directory Co.
	Kimmer Herbt J Alice slsmn	Los Angeles Directory Co.
1929	Nemeth Robt R Ethel chauf	Los Angeles Directory Co.
	NORWOOD Olga film splicer	Los Angeles Directory Co.

1165 1/2 N ORANGE GROVE AVE

Year	Uses	Source
1990	GUTHERZ UZI	Pacific Bell
1981	BOEHMER MARGARET	Pacific Telephone

1165 1/4 N ORANGE GROVE AVE

Year	Uses	Source
1986	SANDERS KIM J	Pacific Bell
1981	GAREH ANN E	Pacific Telephone

1166 N ORANGE GROVE AVE

Year	Uses	Source
1990	FIELDS L	Pacific Bell
1986	ECHOLF MICHAEL	Pacific Bell
	MC CULLOCH CC	Pacific Bell
	LENERTZ BRIAN	Pacific Bell
1981	MCCULLOCH C C	Pacific Telephone
1976	Mc Culloch C C	Pacific Telephone
1971	Mc Culloch C C	Pacific Telephone
1967	McCulloch C C	Pacific Telephone
1962	Mc Culloch C C	Pacific Telephone
1942	Stucker Jos A Muriel V	Los Angeles Directory Co.
1937	Singer Leah E tchr	Los Angeles Directory Co.
	Singer Marion tchr	Los Angeles Directory Co.

1167 N ORANGE GROVE AVE

Year	Uses	Source
2006	SCHWARTZ Devon M	Haines Company, Inc.
	/V HERNANDEZAnonto	Haines Company, Inc.

FINDINGS

Year	Uses	Source
1986	SAPP DAVID	Pacific Bell
1981	ZWEBEN F	Pacific Telephone
1976	Miller Jennie	Pacific Telephone
	Zweben F	Pacific Telephone
1971	Miller Jennie	Pacific Telephone
	Zweben F	Pacific Telephone
1967	Fox Harry	Pacific Telephone
	Zweben Florence Mrs	Pacific Telephone
1962	Fox Harry	Pacific Telephone
	Zweben Florence Mrs	Pacific Telephone
1942	ROBERTS Florence M sten H J Ross	Los Angeles Directory Co.
1937	MANN Robt C Mary clk	Los Angeles Directory Co.
	Longhorst Maria wid J W	Los Angeles Directory Co.
1933	Mayberry Elsie Mrs apt mgr	Los Angeles Directory Co.
	Foot Eliza H Mrs slsmn	Los Angeles Directory Co.
	Mayberry Loy Allen & Mayberry	Los Angeles Directory Co.
	Morguson Adam J Angelina clk	Los Angeles Directory Co.
1929	HUGGINS Saml L Estralla slsmn	Los Angeles Directory Co.

1167 1/4 N ORANGE GROVE AVE

Year	Uses	Source
1990	RICHARDS PAUL	Pacific Bell
1986	RICHARDS PAUL	Pacific Bell
1981	MILLER JENNIE	Pacific Telephone

1168 N ORANGE GROVE AVE

Year	Uses	Source
1990	HANEY MICHAEL	Pacific Bell
1986	DUNCAN LILLIAN	Pacific Bell
1981	DUNCAN LILLIAN	Pacific Telephone
1976	Duncan Lillian	Pacific Telephone
1971	Duncan Lillian	Pacific Telephone
1967	Duncan Lillian	Pacific Telephone
1962	Frank Elizabeth B	Pacific Telephone

1169 N ORANGE GROVE AVE

Year	Uses	Source
1976	Steele Jack	Pacific Telephone
1967	Brooks Monte	Pacific Telephone

FINDINGS

Year	Uses	Source
1967	Temkin Beth	Pacific Telephone
1962	Tuttle Irene G	Pacific Telephone
	Schuman Donald	Pacific Telephone
	Kaufman Tillie	Pacific Telephone
	Briee Yves	Pacific Telephone
	Briee Helen	Pacific Telephone
1958	Sapaugh Robt L Mrs	Pacific Telephone
1942	HOLLIDAY Jackie	Los Angeles Directory Co.
	Jasper Eug W pharm	Los Angeles Directory Co.
	Ringheim Agnes J tchr Pub Sch	Los Angeles Directory Co.
	Ringheim Ollie Mrs	Los Angeles Directory Co.
	Ringheim Ollie	Los Angeles Directory Co.
	HOLLIDAY Ann Mrs sten	Los Angeles Directory Co.
	STEWART Cyril O clk	Los Angeles Directory Co.
1937	FOGEL Louis Elsie studiowkr	Los Angeles Directory Co.
	CHAPMAN Robt L clk	Los Angeles Directory Co.
	Yowell Sally Mrs slswn	Los Angeles Directory Co.
1933	TERRY Myrtle Mrs	Los Angeles Directory Co.
	Haden Edw E D	Los Angeles Directory Co.
	NASH June wid J	Los Angeles Directory Co.
	Sholf Henry J Mande slsmn	Los Angeles Directory Co.

1169 1/2 N ORANGE GROVE AVE

Year	Uses	Source
1981	STEELE JACK	Pacific Telephone
	EUREY WENDELL S	Pacific Telephone

1169 1/4 N ORANGE GROVE AVE

Year	Uses	Source
1986	STEELE JACK	Pacific Bell
1962	SCHUMAN DONALD	Pacific Telephone

1170 N ORANGE GROVE AVE

Year	Uses	Source
1990	ANDERSON JAS	Pacific Bell
1986	ANDERSON JAS	Pacific Bell
1981	STORY R W & T I	Pacific Telephone
1962	Slutz Imogene F	Pacific Telephone

FINDINGS

1171 N ORANGE GROVE AVE

Year	Uses	Source
2006	o KAMERMANBert	Haines Company, Inc.
1995	BARCENAS SALVADOR	Pacific Bell
1986	COLEMAN M	Pacific Bell
1981	COLEMAN M	Pacific Telephone
1976	Coleman M	Pacific Telephone
	Samuel M	Pacific Telephone
1967	Markov Patricia	Pacific Telephone
	Stude Louise	Pacific Telephone
1962	Kalb Sydell L	Pacific Telephone
	Stude Louise	Pacific Telephone
1942	Renner Harry sta atdt	Los Angeles Directory Co.
1937	Pickens Maxine T waiter	Los Angeles Directory Co.
	POTTS Claude C clk	Los Angeles Directory Co.
1933	GRAVELLE Emil P Lora slsmn	Los Angeles Directory Co.
	HARRISON Geo P Mary clk	Los Angeles Directory Co.
1929	Cookson Stanley L Betty coml artist	Los Angeles Directory Co.
	Baber Lousie clk	Los Angeles Directory Co.

1171 1/4 N ORANGE GROVE AVE

Year	Uses	Source
1986	SAMUEL M	Pacific Bell
1981	SAMUEL M	Pacific Telephone

1200 N ORANGE GROVE AVE

Year	Uses	Source
2006	FLORESRaul	Haines Company, Inc.
	HOHENBERG R	Haines Company, Inc.
1950	MCATEER FOREST MRS	Pacific Telephone
1942	HILTON Vern Mary H pntr	Los Angeles Directory Co.

1201 N ORANGE GROVE AVE

Year	Uses	Source
2008	I LOVE EDITH	Cole Information Services
2006	NORDJeff	Haines Company, Inc.
	SORENSEN Tom	Haines Company, Inc.
	VACCARO Carssa	Haines Company, Inc.
	APARTMENTS	Haines Company, Inc.
	BELKNAP Amy	Haines Company, Inc.

FINDINGS

Year	Uses	Source
2006	MAH Bob	Haines Company, Inc.
1990	BOAZ GREG	Pacific Bell
	CHASE MORGAN	Pacific Bell
	NASTASIA NINA	Pacific Bell
	SHAMIS REIZA	Pacific Bell
	STEVENS SCOTT	Pacific Bell
	STEWART A	Pacific Bell
1986	BOAZ GREG	Pacific Bell
	CRAIG LARRY	Pacific Bell
	GIBSON JEAN	Pacific Bell
	GITERMAN DAWN	Pacific Bell
	MYERS HELEN L	Pacific Bell
	PACKARD STEPHEN	Pacific Bell
	SHAMIS REIZA	Pacific Bell
	TONER JOHN CHRISTOPHER	Pacific Bell
1981	ADAMS BUCKY	Pacific Telephone
	CRAIG LARRY	Pacific Telephone
	DIXON J E	Pacific Telephone
	EASTERLING MARK W	Pacific Telephone
	KRAMER SY	Pacific Telephone
	MYERS HELEN L	Pacific Telephone
	PENNOCK LEO	Pacific Telephone
	WARD JOS	Pacific Telephone
	WRIGHT RAYMOND	Pacific Telephone
1976	Archie Melanie M	Pacific Telephone
	Bell Susan	Pacific Telephone
	Clements Christopher	Pacific Telephone
	Edwards S	Pacific Telephone
	Fischer Steve F	Pacific Telephone
	Lann Shirley	Pacific Telephone
	Myers Helen L	Pacific Telephone
	Stoller Rae	Pacific Telephone
	Whitman Mona	Pacific Telephone
	Yablonka Marc	Pacific Telephone
	Younger Marc	Pacific Telephone
1971	Bury Gertrude	Pacific Telephone
	Griffin Lynn	Pacific Telephone
	Haynes John	Pacific Telephone

FINDINGS

Year	Uses	Source
1971	Lann Shirley	Pacific Telephone
	Nichols Georgia	Pacific Telephone
	Pickard Robt S	Pacific Telephone
	Rabb L H	Pacific Telephone
	Somson Pauline Mrs	Pacific Telephone
	Stark M	Pacific Telephone
	Stoller Rae	Pacific Telephone
1967	Stoller Rae	Pacific Telephone
	Bury Gertrude	Pacific Telephone
	Castello Frank	Pacific Telephone
	Grant Claire M Mrs	Pacific Telephone
	Harris Mona	Pacific Telephone
	Lann Shirley	Pacific Telephone
	McNeil J H	Pacific Telephone
	Richards Leonard	Pacific Telephone
	Somson Pauline Mrs	Pacific Telephone
1962	Grant Claire M Mrs	Pacific Telephone
	Nance Iva	Pacific Telephone
	Saunders H J	Pacific Telephone
	Zabaro Annie Mrs	Pacific Telephone
	Benham C R	Pacific Telephone
	Berry Florence	Pacific Telephone
1942	Arpin Louis	Los Angeles Directory Co.
	AUSTIN Eve G ofc sec Hill Reed & Co	Los Angeles Directory Co.
	Black Blossom studiowkr WWP	Los Angeles Directory Co.
	Bouquet Geo barber	Los Angeles Directory Co.
	BROWN F Louis Fay stundowkr	Los Angeles Directory Co.
	Clapp R W	Los Angeles Directory Co.
	DICKSON Ernest V Maude M	Los Angeles Directory Co.
	DICKSON Maude M Mrs mgr Grove Manor Apts	Los Angeles Directory Co.
	GIBSON Thos writer	Los Angeles Directory Co.
	GOULD Pauline B writer	Los Angeles Directory Co.
	Grove Manor Apartments	Los Angeles Directory Co.
	JOHNSON Jas O agt PICo	Los Angeles Directory Co.
	KEELER May M Mrs lending library	Los Angeles Directory Co.
	Mace Helen Mrs actor	Los Angeles Directory Co.
	MACE Patricia model	Los Angeles Directory Co.
	Manken Geo	Los Angeles Directory Co.

FINDINGS

Year	Uses	Source
1942	Mc Clintock Hazel	Los Angeles Directory Co.
	MILLAR Kenneth	Los Angeles Directory Co.
	Ozment Aline sten	Los Angeles Directory Co.
	Pinkind Eliz	Los Angeles Directory Co.
	Rogers Andw	Los Angeles Directory Co.
	Rothberg Jas H osteo	Los Angeles Directory Co.
	SABIN Thos M Margt	Los Angeles Directory Co.
	SHAW Harold artist	Los Angeles Directory Co.
	Simmirn Jos	Los Angeles Directory Co.
	STRAUSS J M	Los Angeles Directory Co.
	SUTTON Margt beauty opr	Los Angeles Directory Co.
1937	BURNETT A	Los Angeles Directory Co.
	Colburn Nellie Mrs	Los Angeles Directory Co.
	Colburn Virginia L sten	Los Angeles Directory Co.
	Culberton Flora B	Los Angeles Directory Co.
	DAY Jas P Barbara C civ eng	Los Angeles Directory Co.
	Flammner Edw F slsmn	Los Angeles Directory Co.
	Gregory Maklelm W Jane mgr Smitter Tree Co	Los Angeles Directory Co.
	Grove Manor Apartments	Los Angeles Directory Co.
	HAGAN Genevieve sten S NN Bank	Los Angeles Directory Co.
	Marsh Arth Adele mgr Grove Manor Apts	Los Angeles Directory Co.
	Mc Kinley Lydia wid J W	Los Angeles Directory Co.
	PRICE Myron Mrs slswn	Los Angeles Directory Co.
	Silsby Frank S Eliz photog J W Anderson	Los Angeles Directory Co.
	Ten Fred Lillian wid Chas	Los Angeles Directory Co.
	Ten Fred Melissa clk	Los Angeles Directory Co.
	THOMAS Geo slsmn	Los Angeles Directory Co.
1933	KENNEDY Herman J clk	Los Angeles Directory Co.
	Mc KEAN Frank C Rev Ethel W pastor West Hollywood Presbyterian Ch	Los Angeles Directory Co.
	STILL Ella M Mrs	Los Angeles Directory Co.
	WALLACE Wm H Agnes apt mgr	Los Angeles Directory Co.
	GREGORY Maklem W Jane with W H Smitters	Los Angeles Directory Co.
	HAWKINS Rcbt J clk	Los Angeles Directory Co.
	HENRY Ezilda beauty opr	Los Angeles Directory Co.
	Berks Jas A Frances dept mgr Roos Bros	Los Angeles Directory Co.
	BLUM Herbt H Ethel slsmn E W Engesser	Los Angeles Directory Co.
	Clodio Emilie C wid P V	Los Angeles Directory Co.

FINDINGS

Year	Uses	Source
1933	Dahmen Corinne S Wid Theo	Los Angeles Directory Co.
	Darling Jack slsmn	Los Angeles Directory Co.
	GREEN M C Babe actor	Los Angeles Directory Co.

1202 N ORANGE GROVE AVE

Year	Uses	Source
1990	MARLOW DAVID	Pacific Bell
	SHIPLEY DAVID R	Pacific Bell
1986	SHIPLEY DAVID R	Pacific Bell
1976	Mc Evoy Elsie H	Pacific Telephone
1971	Mc Evoy Elsie H	Pacific Telephone
1967	McEvoy Elsie H	Pacific Telephone
1962	Mc Evoy Elsie H	Pacific Telephone
1942	Rubenstein Jenny Mrs	Los Angeles Directory Co.
	Rubenstein Erna	Los Angeles Directory Co.
1937	Heilborn Chas A Anna C slsmn Hill Bros & Co	Los Angeles Directory Co.
	Heilborn Carl W studiowkr	Los Angeles Directory Co.

1204 N ORANGE GROVE AVE

Year	Uses	Source
2006	ZALOKAR Jenn Ifer	Haines Company, Inc.
1976	Adams Lynn	Pacific Telephone
1971	Adams Lynn	Pacific Telephone
1967	Adams Lynn	Pacific Telephone
1962	Kotcher Norman	Pacific Telephone

1205 N ORANGE GROVE AVE

Year	Uses	Source
1986	AYALA CANDELARIA	Pacific Bell
1981	KOEPPEL GARY	Pacific Telephone
	WHITE PAUL	Pacific Telephone
1967	Silver Pearl	Pacific Telephone
1962	Silver Pearl	Pacific Telephone
1942	Middlekauf John S Marie slsmn	Los Angeles Directory Co.
	BADGER Louise	Los Angeles Directory Co.
1937	Fisk John L Martha asst mgr Sentag Chain Store Co	Los Angeles Directory Co.

FINDINGS

1206 N ORANGE GROVE AVE

Year	*Uses*	*Source*
1986	SHERRY MILDRED	Pacific Bell
	HIRSCH JEANNE	Pacific Bell
1981	JEANNE	Pacific Telephone
	SHERRY MILDRED	Pacific Telephone
1976	Delia Anthony	Pacific Telephone
	Hirsch Jeanne	Pacific Telephone
	Sherry Mildred	Pacific Telephone
	Tyck Robt A	Pacific Telephone
1971	Sherry Mildred	Pacific Telephone
	Johnson Alice Baird	Pacific Telephone
	Tyck Robt A	Pacific Telephone
	Hirsch Jeanne	Pacific Telephone
1967	Maderich Don	Pacific Telephone
	Sherry Mildred	Pacific Telephone
1962	Adamson Ewart Mrs	Pacific Telephone
	Craven Elizabeth	Pacific Telephone
	Hirsch Henry Mrs	Pacific Telephone
	Parrish Agnes C	Pacific Telephone
	Stansel Sarah	Pacific Telephone
1942	Hive Albt J Eva M slsmn	Los Angeles Directory Co.
	Molendo Renwick H broker IUCorp	Los Angeles Directory Co.
	ONELL Frank Clara meatctr	Los Angeles Directory Co.
1937	Foran John E Frances	Los Angeles Directory Co.
	Foran John F slsmn	Los Angeles Directory Co.
	Foshay Harold A Ruth H actor	Los Angeles Directory Co.
	Greene Milton L Maxine Photog	Los Angeles Directory Co.
	Molendo Renwich H Eihelind T ins agt	Los Angeles Directory Co.

1207 N ORANGE GROVE AVE

Year	*Uses*	*Source*
1990	RAGGIO RORY J	Pacific Bell
1986	RAGGIO RORY J	Pacific Bell
1976	Rubens Harvey	Pacific Telephone
1971	Ross Thos	Pacific Telephone
1967	Givens Ann Mrs	Pacific Telephone
1962	Feingold Morton	Pacific Telephone
1942	Barglebaugh Wm M Laura	Los Angeles Directory Co.
1937	Marlow Harold Anne elec eng	Los Angeles Directory Co.

FINDINGS

1208 N ORANGE GROVE AVE

Year	Uses	Source
1981	BOOKIN BARRY	Pacific Telephone
1976	Mc Vay Carla	Pacific Telephone
1971	Jones Ronald M	Pacific Telephone
1942	Donaldson Eugenia H	Los Angeles Directory Co.
	Donnallen Eugenia H sten SCTCo	Los Angeles Directory Co.
1937	Donnellan Bert Eugenia publicitymn	Los Angeles Directory Co.

1209 N ORANGE GROVE AVE

Year	Uses	Source
1990	SONGWRITERS SHOWCASE	Pacific Bell
1986	L A SONGWRITERS SHOWCASE THE	Pacific Bell
	SONGWRITERS SHOWCASE	Pacific Bell
1976	Abrams Lev	Pacific Telephone
1971	Plummer M M	Pacific Telephone
1967	Viana Anibal	Pacific Telephone
1962	Friedman Alex	Pacific Telephone
1942	CLARK Geraldine maid	Los Angeles Directory Co.
1937	Bellamy Earl clk	Los Angeles Directory Co.
	Bellamy Lillian Mrs	Los Angeles Directory Co.

1210 N ORANGE GROVE AVE

Year	Uses	Source
2006	CRANFORDBrett J	Haines Company, Inc.
	KAVECKAS Lawrence	Haines Company, Inc.
	TASZREAKRyan	Haines Company, Inc.
1990	KAVECKAS LAWRENCE	Pacific Bell
	ROVETO ROSARIO J JR	Pacific Bell
1986	KAVECKAS LAWRENCE	Pacific Bell
	KIDD JESSICA L	Pacific Bell
	MCNALLY M M	Pacific Bell
1981	DUDLEY C	Pacific Telephone
	KAVECKAS LAWRENCE	Pacific Telephone
	KIDD JESSICA L	Pacific Telephone
	RANDELL D	Pacific Telephone
1976	Gerritson Peter A	Pacific Telephone
	Horon Judy	Pacific Telephone
	Kuczek Richard	Pacific Telephone
1971	Bentley Frederick Wm	Pacific Telephone

FINDINGS

Year	Uses	Source
1971	Hoffman Kay	Pacific Telephone
1967	Owens P S	Pacific Telephone
	Sallon Ronald B	Pacific Telephone
	Wood Howard Richard	Pacific Telephone
1962	Kalman Edith	Pacific Telephone
	Kalman Linda	Pacific Telephone
	Kane Diane B	Pacific Telephone
	Parrish A	Pacific Telephone
1942	Boos Bessie H	Los Angeles Directory Co.
	Davy E Cecil Henrietta	Los Angeles Directory Co.
	Embs Dorothy	Los Angeles Directory Co.
	Embs Mildred	Los Angeles Directory Co.
	GLEASON Dorotha J	Los Angeles Directory Co.
	GLEASON Robt	Los Angeles Directory Co.
	HAMILTON Meredith slswn	Los Angeles Directory Co.
	HAMILTON Phyllis actor	Los Angeles Directory Co.
	Hemmings Bessie W Mrs	Los Angeles Directory Co.
	Mozar Harold N Margt phys	Los Angeles Directory Co.
	Parrish Dorothy Mrs apt mgr	Los Angeles Directory Co.
	WEST Jos J Emma	Los Angeles Directory Co.
1937	CONNER Lena wid Wm	Los Angeles Directory Co.
	De Frees Thos W Lilian	Los Angeles Directory Co.
	Dein Eddie Mildred writer	Los Angeles Directory Co.
	Dein Mildred sten B H Satz Inc	Los Angeles Directory Co.
	Gerstad Harry Evelyn printer Monarch Productions Inc	Los Angeles Directory Co.
	LANE Evelyn sten Savera Press	Los Angeles Directory Co.
	NOEL Clinton S desmn	Los Angeles Directory Co.
	Parrish Alphonzo G Dorothy K	Los Angeles Directory Co.
	REYNOLDS Richd V Emily	Los Angeles Directory Co.
	STONE Dorothy wid R E	Los Angeles Directory Co.
	STONE Frances	Los Angeles Directory Co.

1211 N ORANGE GROVE AVE

Year	Uses	Source
2006	TESTER Grigordy	Haines Company, Inc.
	PINKNEYRose	Haines Company, Inc.
	PEREZ Sofya	Haines Company, Inc.
	KARANTsyra	Haines Company, Inc.

FINDINGS

Year	Uses	Source
2006	JEFFREYAlex	Haines Company, Inc.
	GROSSMAN Frederick	Haines Company, Inc.
	ADAMOVA Greta	Haines Company, Inc.
1971	Roach Wm E	Pacific Telephone
1967	Roach Wm E	Pacific Telephone
1962	Roach Wm E	Pacific Telephone
1937	GILBERT Sylvester A Anna L slsmn	Los Angeles Directory Co.

1212 N ORANGE GROVE AVE

Year	Uses	Source
1933	VERNON Vinton B Kath sound techn	Los Angeles Directory Co.

1215 N ORANGE GROVE AVE

Year	Uses	Source
2006	MANNING Kellin	Haines Company, Inc.
	MARMOINOPio	Haines Company, Inc.
	VANDERMARK	Haines Company, Inc.
	Bethany	Haines Company, Inc.
1990	BROOKS L	Pacific Bell
	LERCH PEREC	Pacific Bell
	MARLER L A	Pacific Bell
	MOORE EUGENE SHULAMIT	Pacific Bell
	SANDLER MARY	Pacific Bell
1986	LERCH PEREC	Pacific Bell
	MOORE EUGENE SHULAMIT	Pacific Bell
	SANDLER MARY	Pacific Bell
	WENDER R H	Pacific Bell
1981	BERKE N	Pacific Telephone
	GOLDKRANTZ B	Pacific Telephone
	LERCH PEREC	Pacific Telephone
	ROSS SIDNEY S	Pacific Telephone
	SANDLER MARY	Pacific Telephone
	STEINMAN NATHAN	Pacific Telephone
1976	Berland Lena	Pacific Telephone
	Lerch Perec	Pacific Telephone
	Novino Molly	Pacific Telephone
	Steinman Nathan	Pacific Telephone
	Zeidman D	Pacific Telephone
1971	Apter Simon W	Pacific Telephone

FINDINGS

Year	Uses	Source
1971	Lieberman Louis	Pacific Telephone
	Novino Molly	Pacific Telephone
	Powell Andrew J Dr	Pacific Telephone
	Steinman Nathan	Pacific Telephone
1967	Apter Simon W	Pacific Telephone
	German Robt B	Pacific Telephone
	Lieberman Louis	Pacific Telephone
	Lipson Matthew	Pacific Telephone
	Novino Molly	Pacific Telephone
	Powell Andrew J Dr	Pacific Telephone
	Steinman Nathan	Pacific Telephone
1962	Fromm Ann	Pacific Telephone
	Garrison Berta Ann	Pacific Telephone
	Layne Bill	Pacific Telephone
	Litschin Frank	Pacific Telephone
	Steiner Abraham	Pacific Telephone
1933	Ferry Frances wid Geo r	Los Angeles Directory Co.
	Vellamy John Lilly	Los Angeles Directory Co.
1929	Bellamy John	Los Angeles Directory Co.

1216 N ORANGE GROVE AVE

Year	Uses	Source
2006	CHAN Jenn Hfer Chia	Haines Company, Inc.
	GREEN Carol Jean	Haines Company, Inc.
	ZAMORA Rae	Haines Company, Inc.
1990	BIALLE DAVID	Pacific Bell
	GREEN CAROL JEAN	Pacific Bell
	RAFOWICZ ABRAM	Pacific Bell
	SANTIZO MARIO	Pacific Bell
	WEINER R	Pacific Bell
	WILDBAUM MARY LOU	Pacific Bell
1986	BIALLE DAVID	Pacific Bell
	GREEN CAROL JEAN	Pacific Bell
	MOSS M	Pacific Bell
	RAFOWICZ ABRAM	Pacific Bell
	WEBB JAMES & PAMELA	Pacific Bell
	WEINER R	Pacific Bell
	WILDBAUM MARY LOU	Pacific Bell
1981	BIALLE CARL	Pacific Telephone

FINDINGS

Year	Uses	Source
1981	BUKHMAN FANYA	Pacific Telephone
	DEGENNARO JOS A	Pacific Telephone
	MOSS M	Pacific Telephone
	WEINER R	Pacific Telephone
	WILDBAUM MARY LOU	Pacific Telephone
1976	Bialle Carl	Pacific Telephone
	Marks Anna Mrs	Pacific Telephone
	Marshall Leon	Pacific Telephone
	Moss M	Pacific Telephone
1971	Blacher Morris	Pacific Telephone
	Goldman Alfred	Pacific Telephone
	Katzel Clara	Pacific Telephone
	Klein Cletus G	Pacific Telephone
	Marks Anna Mrs	Pacific Telephone
	Bialle Carl	Pacific Telephone
1967	Bialle Carl	Pacific Telephone
	Blacher Morris	Pacific Telephone
	Calkin Allan	Pacific Telephone
	Jacklett Jas J	Pacific Telephone
	Katzel Clara	Pacific Telephone
	Klein Cletus G	Pacific Telephone
	Marks Anna Mrs	Pacific Telephone
1962	Friedman Freda	Pacific Telephone
	Garasi Mary Mrs	Pacific Telephone
	Nugent Donna	Pacific Telephone
	Purchin Minna	Pacific Telephone
	Raymin Co	Pacific Telephone
	Schwartz Gertrude	Pacific Telephone
1942	TAYLOR Geo B clk	Los Angeles Directory Co.
1937	TAYLOR Geo B Florence	Los Angeles Directory Co.
1933	BENNETT J W	Los Angeles Directory Co.
	BENNETT Mollie C Mrs sec Marshall Stimson	Los Angeles Directory Co.
	CONNELL Minnie S clk	Los Angeles Directory Co.
	Mc Laglen Clifford	Los Angeles Directory Co.
	Molendo R H	Los Angeles Directory Co.
	Nothacker Lore	Los Angeles Directory Co.
1929	Lonsbery Jane W wid G A	Los Angeles Directory Co.
	Proctor Harold r	Los Angeles Directory Co.

Year	Uses	Source
1929	PROCTOR Maude wid J L h	Los Angeles Directory Co.
	Voger Fred A Mina mach r	Los Angeles Directory Co.

1217 N ORANGE GROVE AVE

Year	Uses	Source
1942	GLAZIER Marie	Los Angeles Directory Co.
1937	Spurrier Reeve studiowkr	Los Angeles Directory Co.
	Jurica Jacqueline clk	Los Angeles Directory Co.
	GLAZIER John W clk	Los Angeles Directory Co.
	GLAZIER John L Marie ins agt	Los Angeles Directory Co.

1219 N ORANGE GROVE AVE

Year	Uses	Source
1933	GILBERT Sylvester A Annie slsmn	Los Angeles Directory Co.
1929	SHAFFER Geo K Rosalind reporter h	Los Angeles Directory Co.

1221 N ORANGE GROVE AVE

Year	Uses	Source
1990	ABOUCAYA CAROLL	Pacific Bell
1986	ABOUCAYA CAROLL	Pacific Bell
1981	SMITH RICHARD	Pacific Telephone
	SMITH MELINDA	Pacific Telephone

1223 N ORANGE GROVE AVE

Year	Uses	Source
1990	SOMERS STANLEY	Pacific Bell
1986	SOMERS STANLEY	Pacific Bell

N ORANGE GROVE BLVD

1022 N ORANGE GROVE BLVD

Year	Uses	Source
1958	Smith John T Mrs	Pacific Telephone

1026 N ORANGE GROVE BLVD

Year	Uses	Source
1958	Blackmar L B	Pacific Telephone

1029 N ORANGE GROVE BLVD

Year	Uses	Source
1958	Leader Paul	Pacific Telephone

FINDINGS

1030 N ORANGE GROVE BLVD

Year	*Uses*	*Source*
1958	Kurtz Wm	Pacific Telephone

1031 N ORANGE GROVE BLVD

Year	*Uses*	*Source*
1958	Conroy Jane	Pacific Telephone

1037 N ORANGE GROVE BLVD

Year	*Uses*	*Source*
1958	Baker Friend F Sr	Pacific Telephone

1042 N ORANGE GROVE BLVD

Year	*Uses*	*Source*
1958	Sanshuck Irving M	Pacific Telephone
	Schonfeld Irving	Pacific Telephone
	Winkler Albert	Pacific Telephone
	Rothstein Frank	Pacific Telephone
	Janoff Mollie	Pacific Telephone
	Evans John C	Pacific Telephone
	Thompson Gilbert E	Pacific Telephone

1044 N ORANGE GROVE BLVD

Year	*Uses*	*Source*
1958	Lubin Sam	Pacific Telephone
	Leasure Maurine	Pacific Telephone
	Jonas Ludwig	Pacific Telephone
	Pascal Jack	Pacific Telephone
	Stocks Mary Claire	Pacific Telephone
	Soloff Sam	Pacific Telephone
	Rishebarger Beatrice	Pacific Telephone

1050 N ORANGE GROVE BLVD

Year	*Uses*	*Source*
1958	Williams Louise M Mrs	Pacific Telephone

1059 N ORANGE GROVE BLVD

Year	*Uses*	*Source*
1958	Carr Chas J	Pacific Telephone

FINDINGS

1062 N ORANGE GROVE BLVD

Year	Uses	Source
1958	Adams & Associates	Pacific Telephone

1118 N ORANGE GROVE BLVD

Year	Uses	Source
1958	Coast Products Co	Pacific Telephone

1128 N ORANGE GROVE BLVD

Year	Uses	Source
1958	Fountain Nursery School	Pacific Telephone
	Milburn Vivien C Mrs Fountain Nursery School	Pacific Telephone

1132 N ORANGE GROVE BLVD

Year	Uses	Source
1958	Knowles Otis MI	Pacific Telephone

1135 N ORANGE GROVE BLVD

Year	Uses	Source
1960	REESE SUPPLY CO INC STUDIO SUPPLS	Pacific Telephone
1958	Reese Supply Co Inc studio suppls	Pacific Telephone
1957	REESE SUPPLY CO INC STUDIO SUPPLS	Pacific Telephone

1144 N ORANGE GROVE BLVD

Year	Uses	Source
1958	Berry Ted S	Pacific Telephone

1145 N ORANGE GROVE BLVD

Year	Uses	Source
1958	Selden Evelyn	Pacific Telephone
	Pierce Jack R	Pacific Telephone

1147 N ORANGE GROVE BLVD

Year	Uses	Source
1958	Stansel Sarah	Pacific Telephone
	Smith Jas J	Pacific Telephone

1149 N ORANGE GROVE BLVD

Year	Uses	Source
1958	Hamel Irene	Pacific Telephone

FINDINGS

1152 N ORANGE GROVE BLVD

Year	*Uses*	*Source*
1958	Murphy Paul J	Pacific Telephone

1153 N ORANGE GROVE BLVD

Year	*Uses*	*Source*
1958	Schiller Joel	Pacific Telephone

1154 N ORANGE GROVE BLVD

Year	*Uses*	*Source*
1958	Shannon Gerri A	Pacific Telephone
	Russell Carol S	Pacific Telephone
	Noleen Verna	Pacific Telephone
	Holiday Bruce	Pacific Telephone
	Levenson Marjorie H	Pacific Telephone
	Ferrara Saverio	Pacific Telephone
	Cross Harold	Pacific Telephone

1155 N ORANGE GROVE BLVD

Year	*Uses*	*Source*
1958	Piacentini Chas	Pacific Telephone

1156 N ORANGE GROVE BLVD

Year	*Uses*	*Source*
1958	Alexander Julia Kallen	Pacific Telephone
	Rivers Jas L	Pacific Telephone

1157 N ORANGE GROVE BLVD

Year	*Uses*	*Source*
1958	Intali Rita Ann	Pacific Telephone

1159 N ORANGE GROVE BLVD

Year	*Uses*	*Source*
1958	Bernstein Winifred	Pacific Telephone

1162 N ORANGE GROVE BLVD

Year	*Uses*	*Source*
1958	Hepps Ethel	Pacific Telephone
	Sheppard Jeane	Pacific Telephone

FINDINGS

1163 N ORANGE GROVE BLVD

Year	Uses	Source
1958	Scachniw Stefania Mrs	Pacific Telephone
	Goldman David J	Pacific Telephone
	Robinson Jeanette	Pacific Telephone

1165 N ORANGE GROVE BLVD

Year	Uses	Source
1958	Boehmer Margaret	Pacific Telephone
	Smith Paul Gerard	Pacific Telephone
	Leese Sophia	Pacific Telephone
	Haberman Al	Pacific Telephone
	Cole W Stan	Pacific Telephone

1166 N ORANGE GROVE BLVD

Year	Uses	Source
1958	Mc Culloch C C	Pacific Telephone

1167 N ORANGE GROVE BLVD

Year	Uses	Source
1958	Fox Harry	Pacific Telephone
	Greenberg M Mrs	Pacific Telephone

1168 N ORANGE GROVE BLVD

Year	Uses	Source
1958	Sayer Jay M	Pacific Telephone

1169 N ORANGE GROVE BLVD

Year	Uses	Source
1958	Tuttle Irene G	Pacific Telephone
	Abramo Patricia	Pacific Telephone
	Cavangh Chas N	Pacific Telephone

1170 N ORANGE GROVE BLVD

Year	Uses	Source
1958	Slutz Imogene F	Pacific Telephone

1171 N ORANGE GROVE BLVD

Year	Uses	Source
1958	Gal Imre	Pacific Telephone
	Swanson Lillian	Pacific Telephone

FINDINGS

1200 N ORANGE GROVE BLVD

Year	Uses	Source
1958	Hartford Eden	Pacific Telephone

1201 N ORANGE GROVE BLVD

Year	Uses	Source
1958	Agulia Jean Mrs	Pacific Telephone
	Ward Esther C	Pacific Telephone
	Sweet Susie	Pacific Telephone
	Strauss Jerome M	Pacific Telephone
	Saunders H J	Pacific Telephone
	Ray Frank	Pacific Telephone
	Page Liewellyn	Pacific Telephone
	Zabaro Annie Mrs	Pacific Telephone
	Bligh Sylvia L	Pacific Telephone
	Greek Catherine	Pacific Telephone
	Imfeld Ronald W	Pacific Telephone
	Landis Mary H	Pacific Telephone

1202 N ORANGE GROVE BLVD

Year	Uses	Source
1958	Mc Evoy Elsie H	Pacific Telephone

1205 N ORANGE GROVE BLVD

Year	Uses	Source
1958	Silver Pearl	Pacific Telephone

1206 N ORANGE GROVE BLVD

Year	Uses	Source
1958	Joslin Howard	Pacific Telephone

1207 N ORANGE GROVE BLVD

Year	Uses	Source
1958	Feingold Morton	Pacific Telephone

1210 N ORANGE GROVE BLVD

Year	Uses	Source
1958	De Boer Edwin J	Pacific Telephone
	Downs Chas R	Pacific Telephone

FINDINGS

1211 N ORANGE GROVE BLVD

Year	*Uses*	*Source*
1958	Roach Wm E	Pacific Telephone

1216 N ORANGE GROVE BLVD

Year	*Uses*	*Source*
1958	Kaufman Tillie	Pacific Telephone
	Lees Meyer	Pacific Telephone
	Purchin Minna	Pacific Telephone
	Raymin Co	Pacific Telephone
	Schwartz Gertrude	Pacific Telephone
	Sonenblum Saml	Pacific Telephone
	Gettleman Sam J	Pacific Telephone
	Dewey Mary Ann	Pacific Telephone
	Dento Metalen Products Co	Pacific Telephone

N ORANGE GROVE DR

1021 N ORANGE GROVE DR

Year	*Uses*	*Source*
1962	Williams Geo F	Pacific Telephone

1044 N ORANGE GROVE DR

Year	*Uses*	*Source*
1933	HAMMER David Frieda delicatessen	Los Angeles Directory Co.

1060 N ORANGE GROVE DR

Year	*Uses*	*Source*
1929	WILLIAMS Louise M h	Los Angeles Directory Co.

N SPAULDING AVE

1087 N SPAULDING AVE

Year	*Uses*	*Source*
1942	Guilbo Delia J wid J J	Los Angeles Directory Co.

NORTON

7911 NORTON

Year	*Uses*	*Source*
1942	Creelman Howard E Eliz clk DW & P	Los Angeles Directory Co.

FINDINGS

NORTON AVE

7788 NORTON AVE

Year	Uses	Source
1924	Kenner James E asst foremn P E Ry h	Los Angeles Directory Co.

7911 NORTON AVE

Year	Uses	Source
2006	LADNER Kristn	Haines Company, Inc.
	LEE Jake	Haines Company, Inc.
	PERER Andrew	Haines Company, Inc.
	e POEZACH Phillippe	Haines Company, Inc.
	SMITH Jack	Haines Company, Inc.
	a TERZIAN John	Haines Company, Inc.
1942	CALDWELL Edgar clk	Los Angeles Directory Co.
	Creelman Eliz C clk DW & P	Los Angeles Directory Co.
	FINLAY Jack A lab	Los Angeles Directory Co.
	Hammerly Jennie wid Chas	Los Angeles Directory Co.
	ROBERTSON Helen T Mrs	Los Angeles Directory Co.
	WILLIAMS Jean Mrs smstrs	Los Angeles Directory Co.
1937	ARMSTRONG Wm A Rayma M tailor	Los Angeles Directory Co.
	Hinds Lolita M sten S Q Shannon	Los Angeles Directory Co.
	OTTO Freda	Los Angeles Directory Co.
	SAYER John N Mary F valuator Federal Housing Admin	Los Angeles Directory Co.
	Toohey Constant C Mary S slsmn	Los Angeles Directory Co.
	ARMSTRONG Rama M Mrs buyer W A Armstrong	Los Angeles Directory Co.
	FINLAY Mabelle Mrs sten	Los Angeles Directory Co.
1933	BROWN Odessa dentist	Los Angeles Directory Co.
1929	ALLEN Anna C slsldy	Los Angeles Directory Co.
	Horslen Mary F	Los Angeles Directory Co.
	Horslen Stanley photog	Los Angeles Directory Co.
	Lineback Clara sten	Los Angeles Directory Co.
	SMITH Fred C slsmn h	Los Angeles Directory Co.
	Horslen David Mary mot pict prod	Los Angeles Directory Co.

FINDINGS

NORTON AVE W

7911 NORTON AVE W

Year	*Uses*	*Source*
2000	a 1/2 DAHLGREN Erik	Haines & Company
	WALLIS Jim	Haines & Company
	EKMAN Gary	Haines & Company
1951	W Nortn Jones Elizabeth r	Pacific Telephone & Telegraph Co.
	W Nortn Baskin Betty r	Pacific Telephone & Telegraph Co.
	W Nortn Strick Harold J Dr r	Pacific Telephone & Telegraph Co.
	W Nortn Moody Letty M r	Pacific Telephone & Telegraph Co.

OGDEN DR

1080 OGDEN DR

Year	*Uses*	*Source*
1990	LAWS H JR	Pacific Bell

1081 OGDEN DR

Year	*Uses*	*Source*
1981	PARKER P	Pacific Telephone

1125 1/4 OGDEN DR

Year	*Uses*	*Source*
1981	ROBERTS T A	Pacific Telephone

OGDEN DR N

1020 OGDEN DR N

Year	*Uses*	*Source*
2000	LYNN Margaret	Haines & Company

1021 OGDEN DR N

Year	*Uses*	*Source*
2000	MUELLER F	Haines & Company

1024 OGDEN DR N

Year	*Uses*	*Source*
2000	MISHKOND Sally	Haines & Company
1951	N Ogdn Dr Huddleston John r	Pacific Telephone & Telegraph Co.

FINDINGS

1026 OGDEN DR N

Year	Uses	Source
2000	JOHNSON Richard	Haines & Company
1951	N Ogdn Dr Thebiay Rosalee M r	Pacific Telephone & Telegraph Co.

1027 OGDEN DR N

Year	Uses	Source
2000	AGRAPHIOTi S Darlene M	Haines & Company
	AGRAPHIOTIS Elizabeth C	Haines & Company
1951	N Ogdn Dr Hicks A J Mrs r	Pacific Telephone & Telegraph Co.
	N Ogdn Dr Chittick F W r	Pacific Telephone & Telegraph Co.

1031 OGDEN DR N

Year	Uses	Source
2000	FOGEL Fima 323 655 10 B	Haines & Company
	RAYMOND Garey	Haines & Company
	ROMAN David	Haines & Company
	APARTMENTS CLAYMAN Jennifer	Haines & Company
	SCHNEIRSON R	Haines & Company
	SHECTER Ben J	Haines & Company
	TRIPPIEDI Michael C	Haines & Company
	SCHNEIRSON A	Haines & Company
1951	N Ogdn Dr Baker Robt E r	Pacific Telephone & Telegraph Co.

1032 OGDEN DR N

Year	Uses	Source
2000	HONG David G	Haines & Company
1951	N Ogdn Dr Everest H A	Pacific Telephone & Telegraph Co.

1036 OGDEN DR N

Year	Uses	Source
2000	XXXX	Haines & Company
1951	N Ogdn Dr Tuttle Howard K Dr r	Pacific Telephone & Telegraph Co.

1037 OGDEN DR N

Year	Uses	Source
2000	GROYS G	Haines & Company
	CHERNAYA Feyga	Haines & Company
	TATE Nicholas	Haines & Company
1951	N Ogdn Dr Dorsey Frances E r	Pacific Telephone & Telegraph Co.

FINDINGS

1040 OGDEN DR N

Year	Uses	Source
2000	APARTMENTS	Haines & Company
	BRON Mikhall	Haines & Company
	BURBAN Mark N	Haines & Company
	FELDMAN Michael	Haines & Company
	KOLESNIK Galina	Haines & Company
	LEVIN Anatoliy	Haines & Company
	SHTIGLUZ Mikhall	Haines & Company
1951	N Ogdn Dr Lindholm Louis E r	Pacific Telephone & Telegraph Co.

1041 OGDEN DR N

Year	Uses	Source
2000	KAPLAN Edith	Haines & Company
1951	N Ogdn Dr Laird Joan	Pacific Telephone & Telegraph Co.

1046 OGDEN DR N

Year	Uses	Source
2000	BADALOVA Talyana	Haines & Company
	EZERZER Freha	Haines & Company
	MARTYNOVA Lidiya	Haines & Company
	OHANA Geo	Haines & Company
1951	N Ogdn Dr Asay George J r	Pacific Telephone & Telegraph Co.

1047 OGDEN DR N

Year	Uses	Source
2000	CHERNICHOVSK M	Haines & Company
	DAVAR Itzhak	Haines & Company
	MISHKIN Alexander	Haines & Company
	SPITALNIKOVA Lyuba	Haines & Company
1951	N Ogdn Dr Stierlin Louis Jr r	Pacific Telephone & Telegraph Co.
	N Ogdn Stierlin Loretta C r	Pacific Telephone & Telegraph Co.

1050 OGDEN DR N

Year	Uses	Source
2000	DUBKIN Yakov	Haines & Company
	GRUMAN Kalman	Haines & Company
1951	N Ogdn Dr Tobin Rena E r	Pacific Telephone & Telegraph Co.

FINDINGS

1051 OGDEN DR N

Year	Uses	Source
2000	KARGINOVA Yelena	Haines & Company
	BIERNER Johnathan	Haines & Company

1085 OGDEN DR N

Year	Uses	Source
2000	XXXX	Haines & Company

1102 OGDEN DR N

Year	Uses	Source
1951	N Ogdn Dr Ackerman Morris r	Pacific Telephone & Telegraph Co.

1104 OGDEN DR N

Year	Uses	Source
1951	N Ogdn Dr Colley J A r	Pacific Telephone & Telegraph Co.

1106 OGDEN DR N

Year	Uses	Source
1951	N Ogdn Dr Mehline Anna C	Pacific Telephone & Telegraph Co.

1108 OGDEN DR N

Year	Uses	Source
1951	N Ogdn Dr Strout John	Pacific Telephone & Telegraph Co.

1110 OGDEN DR N

Year	Uses	Source
1951	N Ogdn Dr Schwandt Wilbur r	Pacific Telephone & Telegraph Co.

1112 OGDEN DR N

Year	Uses	Source
1951	N Ogdn Dr Antone Marie r	Pacific Telephone & Telegraph Co.

1114 OGDEN DR N

Year	Uses	Source
1951	N Ogdn Dr Spradlin J R r	Pacific Telephone & Telegraph Co.

1116 OGDEN DR N

Year	Uses	Source
1951	N Ogdn Dr Hol Meyer Ferd C r	Pacific Telephone & Telegraph Co.

FINDINGS

1118 OGDEN DR N

Year	Uses	Source
2000	HANCZ Ernest	Haines & Company
	HARDING Alicia	Haines & Company
1951	N Ogdn Dr Young Florence R r	Pacific Telephone & Telegraph Co.
	N Ogdn Dr Haloostock Stephen r	Pacific Telephone & Telegraph Co.
	N Ogdn Dr Haloostock Dorothy Mrs r	Pacific Telephone & Telegraph Co.
	N Ogdn Dr Jacob Lillian r	Pacific Telephone & Telegraph Co.
	N Ogdn Dr Willis Nolan r	Pacific Telephone & Telegraph Co.
	N Ogdn Dr Schroeder Clara J r	Pacific Telephone & Telegraph Co.

1119 OGDEN DR N

Year	Uses	Source
2000	FARGAS Marta C	Haines & Company
1951	N Ogdn Dr Samson Frank r	Pacific Telephone & Telegraph Co.

1120 OGDEN DR N

Year	Uses	Source
2000	TROIANO Gary	Haines & Company
1951	N Ogdn Dr Patrone Jas r	Pacific Telephone & Telegraph Co.

1121 OGDEN DR N

Year	Uses	Source
2000	XXXX	Haines & Company
1951	N Ogdn Dr Kidd Sterling N r	Pacific Telephone & Telegraph Co.

1122 OGDEN DR N

Year	Uses	Source
2000	THOMAS T	Haines & Company

1123 OGDEN DR N

Year	Uses	Source
2000	CARTER Michael	Haines & Company
1951	N Ogdn Dr Rosenstone Lewis S	Pacific Telephone & Telegraph Co.

1124 OGDEN DR N

Year	Uses	Source
2000	BATES Carne	Haines & Company
	MCKENZIE Malcolm C	Haines & Company
1951	N Ogdn Dr Nieto Raquel r	Pacific Telephone & Telegraph Co.
	N Ogdn Dr De Recat Emile Mrs r	Pacific Telephone & Telegraph Co.

Year	Uses	Source
1951	N Ogdn Dr Baker Minnie Mrs r	Pacific Telephone & Telegraph Co.

1125 OGDEN DR N

Year	Uses	Source
2000	MOURADIAN Haven	Haines & Company
	CHORBAJIAN Noubar	Haines & Company
	AJEMIAN Aram B	Haines & Company
1951	N Ogdn Dr Miller Hubs F	Pacific Telephone & Telegraph Co.
	Lavagnini Aldo r	Pacific Telephone & Telegraph Co.
	Gorlin Blanche r	Pacific Telephone & Telegraph Co.
	N Ogdn Dr	Pacific Telephone & Telegraph Co.

1126 OGDEN DR N

Year	Uses	Source
1951	N Ogdn Dr McCoole Addie V	Pacific Telephone & Telegraph Co.
	N Ogdn Dr McKenzie Allie A Mrs r	Pacific Telephone & Telegraph Co.

1127 OGDEN DR N

Year	Uses	Source
2000	XXXX	Haines & Company
1951	N Ogdn Dr Davids Arthur E r	Pacific Telephone & Telegraph Co.

1128 OGDEN DR N

Year	Uses	Source
2000	HUBER William	Haines & Company
1951	N Ogdn Dr Loring Eugene r	Pacific Telephone & Telegraph Co.
	N Ogdn Dr Cavender C Marvin r	Pacific Telephone & Telegraph Co.
	N Ogdn Dr Hawkins Paul H r	Pacific Telephone & Telegraph Co.

1130 OGDEN DR N

Year	Uses	Source
2000	BROWN Ronald J	Haines & Company

1133 OGDEN DR N

Year	Uses	Source
2000	KUSTANOVICH Mera	Haines & Company
	APARTMENTS DUTKIEWICZ Berek	Haines & Company
	KRUTMAN Berta	Haines & Company
	ZAMAKHOVSKI Aleksandr	Haines & Company
	SEGAL Ane	Haines & Company

Year	Uses	Source
2000	SHTEINBERG Freyda	Haines & Company
	SKOULKINA Anna	Haines & Company
	ZAMAKHOVSKAYA Klara	Haines & Company
1951	N Ogdn Dr Thoren Carolyn r	Pacific Telephone & Telegraph Co.

1134 OGDEN DR N

Year	Uses	Source
2000	CASTORI Alex	Haines & Company
	HANSEL Gary	Haines & Company
	WEINSTEIN Steven	Haines & Company
1951	Jones B L r	Pacific Telephone & Telegraph Co.
	Lindhome Cordelia r	Pacific Telephone & Telegraph Co.
	N Ogdn Dr	Pacific Telephone & Telegraph Co.
	Fishback Lon r	Pacific Telephone & Telegraph Co.
	Snowden Thos J r	Pacific Telephone & Telegraph Co.
	Brooks Geo A r	Pacific Telephone & Telegraph Co.

1135 OGDEN DR N

Year	Uses	Source
2000	APARTMENTS BLAINE Jon	Haines & Company
	GUDINSKY Mikhail	Haines & Company
	MEDVEDEVA Nelli	Haines & Company
	SATIN A	Haines & Company
	SATIN Arlene 323 654 693 B STOJKOVIC Boza	Haines & Company
	WONG Cindy	Haines & Company
1951	N Ogdn Dr King Astrid C r	Pacific Telephone & Telegraph Co.

1136 OGDEN DR N

Year	Uses	Source
2000	BURGIN Robert	Haines & Company
	WRIGHTMAN Louis J	Haines & Company
1951	N Ogdn Dr Cahill Jean Mrs r	Pacific Telephone & Telegraph Co.

1139 OGDEN DR N

Year	Uses	Source
1951	N Ogdn Dr Ellis J B r	Pacific Telephone & Telegraph Co.

FINDINGS

1140 OGDEN DR N

Year	*Uses*	*Source*
2000	SCHWARTZ Hyman	Haines & Company
	APARTMENTS	Haines & Company
	LEONARD Brodsky	Haines & Company
	LOKSHIN Zinoviy	Haines & Company
	MATVEY S	Haines & Company
	PASTERNAK Mikhail	Haines & Company
	RUBINCHUK Anatoly	Haines & Company
1951	N Ogdn Dr White Katherine	Pacific Telephone & Telegraph Co.
	N Ogdn Dr Williams Dorothy E Miss r	Pacific Telephone & Telegraph Co.

1145 OGDEN DR N

Year	*Uses*	*Source*
2000	GLEIZER Irving	Haines & Company
	PEVZNER Diana	Haines & Company
	OLSHANSKIY Dm	Haines & Company
	MESTETSKY Masha	Haines & Company
	LESMEISTER Trevor	Haines & Company
	ITSKOVICH Abram	Haines & Company
	GRIMM Victor	Haines & Company
	APARTMENTS BLUMMER Michael	Haines & Company
	FARKAS E E	Haines & Company
	RAYSKAYA Sofia	Haines & Company
1951	N Ogdn Dr Hardman R C r	Pacific Telephone & Telegraph Co.

1146 OGDEN DR N

Year	*Uses*	*Source*
2000	STOJKOVIC Boza	Haines & Company
	MERMAN Sofia	Haines & Company
	MEDVEDEVA Marina	Haines & Company
	MAYER Kurt	Haines & Company

1147 OGDEN DR N

Year	*Uses*	*Source*
1951	N Ogdn Dr Dato Gustavo Jr r	Pacific Telephone & Telegraph Co.

1148 OGDEN DR N

Year	*Uses*	*Source*
2000	XXXX	Haines & Company

FINDINGS

1150 OGDEN DR N

Year	*Uses*	*Source*
1951	N Ogdn Dr Allen Joe r	Pacific Telephone & Telegraph Co.

1152 OGDEN DR N

Year	*Uses*	*Source*
2000	a 1/2 VAISBERG Leonid	Haines & Company

1153 OGDEN DR N

Year	*Uses*	*Source*
2000	BEHREND David	Haines & Company
1951	N Ogdn Dr Nissen Lily B r	Pacific Telephone & Telegraph Co.
	N Ogdn Dr Bauer Margaret	Pacific Telephone & Telegraph Co.
	N Ogdn Dr Jones Arthur Thos r	Pacific Telephone & Telegraph Co.

1154 OGDEN DR N

Year	*Uses*	*Source*
1951	N Ogden Dr Genee Fred	Pacific Telephone & Telegraph Co.
	N Ogden Dr Blanding Don	Pacific Telephone & Telegraph Co.

1155 OGDEN DR N

Year	*Uses*	*Source*
2000	LINDERMAN Joel	Haines & Company
	MATSIKH Emil	Haines & Company
	MOLDAVSKY Alexander	Haines & Company
1951	N Ogdn Dr Collins Deanie E r	Pacific Telephone & Telegraph Co.
	N Ogdn Dr Orr D W	Pacific Telephone & Telegraph Co.

1157 OGDEN DR N

Year	*Uses*	*Source*
1951	N Ogdn Dr Weinstein Frances	Pacific Telephone & Telegraph Co.

1159 OGDEN DR N

Year	*Uses*	*Source*
1951	N Ogdn Dr Charpia Ruth r	Pacific Telephone & Telegraph Co.

1160 OGDEN DR N

Year	*Uses*	*Source*
2000	APARTMENTS EASTERBROOKS Aaron	Haines & Company
	RUBEN Phillip	Haines & Company
	MANNING I	Haines & Company
	LEVINE Shana	Haines & Company

Year	Uses	Source
2000	KOPP Yakov	Haines & Company
	GREENSIDE Saml	Haines & Company
	ESPARZA Anthoni C	Haines & Company
	SARMIENTO Omar	Haines & Company

1161 OGDEN DR N

Year	Uses	Source
2000	APARTMENTS ARTIS Josh	Haines & Company
	BRAUN Fanny	Haines & Company
	BRISCAN Bogdan S	Haines & Company
	BULKIN Mikhail	Haines & Company
	CIORNA Elena	Haines & Company
	CIORNA Florin	Haines & Company
	COHEN Linda	Haines & Company
	COOPERMAN Fred	Haines & Company
	ESTEP Kenneth W	Haines & Company
	FOX Terry	Haines & Company
	GARCIA Roger L	Haines & Company
	HEISTEN Alyssa	Haines & Company
	LANOVENKO Alla	Haines & Company
	NOGUCHI Mapiko	Haines & Company
	ON Sharon	Haines & Company
	REZNICK Beatrice	Haines & Company
	REZNICK Louis	Haines & Company
	SAVITT David	Haines & Company
	SNYDER Rosemarie	Haines & Company
	STIGAILL Darry I	Haines & Company
	WEINER Andrew	Haines & Company
	ZIES Zvi	Haines & Company
1951	N Ogdn Dr Matthes Walter r	Pacific Telephone & Telegraph Co.

1165 OGDEN DR N

Year	Uses	Source
1951	N Ogdn Dr Wells Lester r	Pacific Telephone & Telegraph Co.

1169 OGDEN DR N

Year	Uses	Source
1951	N Ogdn Dr Anspacher Philip B r	Pacific Telephone & Telegraph Co.

FINDINGS

1200 OGDEN DR N

Year	Uses	Source
2000	RAUSAVLJEVIC Dusan	Haines & Company
	RAUSAVLJEVIC Dusan	Haines & Company
1951	N Ogdn Dr Corten Marguerite r	Pacific Telephone & Telegraph Co.

1201 OGDEN DR N

Year	Uses	Source
2000	LEBEDINSKAYA M	Haines & Company
	KALIKSTEIN Jacob	Haines & Company
1951	N Ogdn Dr Gleason Albert r	Pacific Telephone & Telegraph Co.
	N Ogdn Dr Ayers L Louise Miss r	Pacific Telephone & Telegraph Co.

1202 OGDEN DR N

Year	Uses	Source
2000	CAVALIER Mel	Haines & Company
1951	N Ogdn Dr Wagner Danl P r	Pacific Telephone & Telegraph Co.

1207 OGDEN DR N

Year	Uses	Source
1951	N Ogdn Dr Jerusalimsky Elia r	Pacific Telephone & Telegraph Co.

1211 OGDEN DR N

Year	Uses	Source
2000	WINOGARD Kalman	Haines & Company
	WINOGRAD Tal	Haines & Company
	APARTMENTS COQUARD Lionel	Haines & Company
	COQUARD Lionel 323 822 9 R	Haines & Company
	GROSS Helen	Haines & Company
	GROSS Morris	Haines & Company
	HATSCHEK Otto	Haines & Company
	KONSTANTIN Vasilyev	Haines & Company
	KORER L F	Haines & Company
	KUOZI Chaim	Haines & Company
	KURTZ Robert E	Haines & Company
	KUTASH Ross T	Haines & Company
	MUSSRY Ruby	Haines & Company
1951	N Ogdn Dr Persson Martha E r	Pacific Telephone & Telegraph Co.
	N Ogdn Dr Pryor T W r	Pacific Telephone & Telegraph Co.

FINDINGS

ORANGE GROVE AVE

1117 ORANGE GROVE AVE

Year	Uses	Source
1937	Frankfort Alex S Isabel	Los Angeles Directory Co.

1122 ORANGE GROVE AVE

Year	Uses	Source
1924	IRVIN Francese M Mrs real est h	Los Angeles Directory Co.

1132 ORANGE GROVE AVE

Year	Uses	Source
1924	KNOWLES Otis M mach h	Los Angeles Directory Co.
	Tindall Helen drsmkr	Los Angeles Directory Co.
	Sparks Euella Mrs r	Los Angeles Directory Co.

1150 ORANGE GROVE AVE

Year	Uses	Source
1924	RYAN Editn M h	Los Angeles Directory Co.

1151 ORANGE GROVE AVE

Year	Uses	Source
1929	BAKER Jay B Eliz slsmn Pioneer Fruit Wrapper & Ptg Co	Los Angeles Directory Co.
1924	BAKER Jay B slsmn Pioneer Paper Co h	Los Angeles Directory Co.

1153 ORANGE GROVE AVE

Year	Uses	Source
1929	Roseman Clara K inspr Brownstein Louis Co r	Los Angeles Directory Co.
1924	h	Los Angeles Directory Co.
	CRUICKSHANK Lyall clk r	Los Angeles Directory Co.

1154 ORANGE GROVE AVE

Year	Uses	Source
1976	Bailey Jas	Pacific Telephone

1156 ORANGE GROVE AVE

Year	Uses	Source
1924	Hyams Mark mirror mkr r	Los Angeles Directory Co.

FINDINGS

1157 ORANGE GROVE AVE

Year	Uses	Source
1924	JACKSON Harry S slsmn Hollywood Lumber Co r	Los Angeles Directory Co.
	Fanthorpe David shtmtlwkr r	Los Angeles Directory Co.

1158 ORANGE GROVE AVE

Year	Uses	Source
1924	SEELEY Bertha M r	Los Angeles Directory Co.

1160 ORANGE GROVE AVE

Year	Uses	Source
1924	ROBINSON Leon A slsmn h	Los Angeles Directory Co.

1161 ORANGE GROVE AVE

Year	Uses	Source
1924	Palmgren Paul h	Los Angeles Directory Co.

1163 ORANGE GROVE AVE

Year	Uses	Source
1924	WILLIAMS Jas W real est h	Los Angeles Directory Co.

1165 ORANGE GROVE AVE

Year	Uses	Source
1937	Kirkland Wm J Lillian M Palm Bungalow Court	Los Angeles Directory Co.
1933	Stires Vernon S Pearle K stockbroker	Los Angeles Directory Co.

1182 ORANGE GROVE AVE

Year	Uses	Source
1924	Smuck Wm auto mech r	Los Angeles Directory Co.

1212 ORANGE GROVE AVE

Year	Uses	Source
1924	LEMMON Waiter H slsmn h	Los Angeles Directory Co.

1213 ORANGE GROVE AVE

Year	Uses	Source
1951	Orange Grve SPas Manning Caroline r	Pacific Telephone & Telegraph Co.

1215 ORANGE GROVE AVE

Year	Uses	Source
1924	Bellamy Lillie M nurse r	Los Angeles Directory Co.
	Bellamy John eng h	Los Angeles Directory Co.

Year	Uses	Source
1924	Bellamy Sarah r	Los Angeles Directory Co.

1216 ORANGE GROVE AVE

Year	Uses	Source
1937	Donnallen Eugenia H Mrs sten SCT Co	Los Angeles Directory Co.
1929	VOGEL Fred Mina restr	Los Angeles Directory Co.
	h	Los Angeles Directory Co.
1924	Corcoran Tom slsmn Lexington Los Angeles Co r	Los Angeles Directory Co.

1217 ORANGE GROVE AVE

Year	Uses	Source
1951	Orange Grve Av SPas McCandless Jas W r	Pacific Telephone & Telegraph Co.

1218 ORANGE GROVE AVE

Year	Uses	Source
1933	OREILLY Jane E clk	Los Angeles Directory Co.
1924	Finch Carrie bkpr Cal Citrograph Pub Co h	Los Angeles Directory Co.

1219 ORANGE GROVE AVE

Year	Uses	Source
1924	Hanson Aug bldg contr h	Los Angeles Directory Co.

ORANGE GROVE AVE N

1021 ORANGE GROVE AVE N

Year	Uses	Source
2000	APARTMENTS CRAITH V	Haines & Company
	FISHMAN Anna	Haines & Company
	HARTMAN Jennifer	Haines & Company
	HUBER Michael	Haines & Company
	SKORKA Aniko	Haines & Company
	LEVY Moshe	Haines & Company

1029 ORANGE GROVE AVE N

Year	Uses	Source
2000	a 1/2 LITVAN Y	Haines & Company
	FIKS Arkady	Haines & Company

FINDINGS

1031 ORANGE GROVE AVE N

Year	Uses	Source
2000	THOMAS Michael	Haines & Company

1036 ORANGE GROVE AVE N

Year	Uses	Source
2000	BRODY A J	Haines & Company
	BARRIOS Louis	Haines & Company
	SHERMAN Robert	Haines & Company
	TAYLOR David	Haines & Company

1038 ORANGE GROVE AVE N

Year	Uses	Source
2000	XXXX	Haines & Company

1042 ORANGE GROVE AVE N

Year	Uses	Source
2000	BERKOWICZ Daniel	Haines & Company
	COHEN Herbert	Haines & Company
	KACHER Josif	Haines & Company

1044 ORANGE GROVE AVE N

Year	Uses	Source
2000	BRAUN Kellie	Haines & Company
	PATTERA Monica	Haines & Company

1050 ORANGE GROVE AVE N

Year	Uses	Source
2000	TORRES Raul T	Haines & Company
	ZAGHI Keremal	Haines & Company
	CONNOLLY Kevin	Haines & Company

1058 ORANGE GROVE AVE N

Year	Uses	Source
2000	XXXX	Haines & Company

1062 ORANGE GROVE AVE N

Year	Uses	Source
2000	FINEMAN BROWN UPHOLSTERY CO	Haines & Company

FINDINGS

1128 ORANGE GROVE AVE N

Year	Uses	Source
2000	FOUNTAIN DAY & NURSERY SCHOOL	Haines & Company

1129 ORANGE GROVE AVE N

Year	Uses	Source
2000	KUMETZ Arron	Haines & Company

1130 ORANGE GROVE AVE N

Year	Uses	Source
2000	XXXX	Haines & Company

1132 ORANGE GROVE AVE N

Year	Uses	Source
2000	XXXX	Haines & Company

1144 ORANGE GROVE AVE N

Year	Uses	Source
2000	PENA Dustin J	Haines & Company
	APARTMENTS DIAZ Alfonso	Haines & Company
	FIALA Trevor B	Haines & Company
	TSYMBALOV Lilya	Haines & Company
	SLYUSARANSKIY M	Haines & Company
	SMITH Barbara	Haines & Company

1145 ORANGE GROVE AVE N

Year	Uses	Source
2000	SMITH Irene	Haines & Company

1147 ORANGE GROVE AVE N

Year	Uses	Source
2000	XXXX	Haines & Company

1150 ORANGE GROVE AVE N

Year	Uses	Source
2000	BRASFIELD William	Haines & Company

1152 ORANGE GROVE AVE N

Year	Uses	Source
2000	XXXX	Haines & Company

FINDINGS

1153 ORANGE GROVE AVE N

Year	Uses	Source
2000	XXXX	Haines & Company

1154 ORANGE GROVE AVE N

Year	Uses	Source
2000	XXXX	Haines & Company

1156 ORANGE GROVE AVE N

Year	Uses	Source
2000	GORFINKLE Joseph	Haines & Company
	a 1/2 GORFINKLE Joseph	Haines & Company

1158 ORANGE GROVE AVE N

Year	Uses	Source
2000	XXXX	Haines & Company

1162 ORANGE GROVE AVE N

Year	Uses	Source
2000	SIMPSON Armand B	Haines & Company
	RADO Gabriella	Haines & Company
	RADO Bela Dr	Haines & Company
	GEROE John	Haines & Company
	DEKHTYAR Abram	Haines & Company

1165 ORANGE GROVE AVE N

Year	Uses	Source
2000	RODRIGUEZ Terry Ed	Haines & Company

1166 ORANGE GROVE AVE N

Year	Uses	Source
2000	MCCULLOCH Muriel	Haines & Company

1167 ORANGE GROVE AVE N

Year	Uses	Source
2000	RIVAS Olga	Haines & Company

1168 ORANGE GROVE AVE N

Year	Uses	Source
2000	XXXX	Haines & Company

FINDINGS

1169 ORANGE GROVE AVE N

Year	Uses	Source
2000	AMAYA Maria Dolores	Haines & Company
	LUISJUAN Jose	Haines & Company
	a 1/2 GORDON Tony	Haines & Company

1170 ORANGE GROVE AVE N

Year	Uses	Source
2000	XXXX	Haines & Company

1171 ORANGE GROVE AVE N

Year	Uses	Source
2000	KAMERMAN Bert	Haines & Company

1198 ORANGE GROVE AVE N

Year	Uses	Source
2000	KORPER Zoya	Haines & Company

1200 ORANGE GROVE AVE N

Year	Uses	Source
2000	MARLOW David	Haines & Company

1201 ORANGE GROVE AVE N

Year	Uses	Source
2000	STRAUSS Marcy	Haines & Company
	REID Tamasin	Haines & Company
	KEMP Bnan M	Haines & Company
	ANDERSON Roberta A	Haines & Company

1202 ORANGE GROVE AVE N

Year	Uses	Source
2000	SHIPLEY David R	Haines & Company
	MARLOW David	Haines & Company

1206 ORANGE GROVE AVE N

Year	Uses	Source
2000	AHLUWALIA Harmeet	Haines & Company

1207 ORANGE GROVE AVE N

Year	Uses	Source
2000	XXXX	Haines & Company

FINDINGS

1208 ORANGE GROVE AVE N

Year	*Uses*	*Source*
2000	XXXX	Haines & Company

1209 ORANGE GROVE AVE N

Year	*Uses*	*Source*
2000	ABRAMS Lev	Haines & Company

1210 ORANGE GROVE AVE N

Year	*Uses*	*Source*
2000	KAVECKAS Lawrence	Haines & Company
	SCHMIDT Tim	Haines & Company
	TASZREAK Ryan	Haines & Company

1211 ORANGE GROVE AVE N

Year	*Uses*	*Source*
2000	MILLER Ellen	Haines & Company
	JEFFREY Alex	Haines & Company
	GRAGER Alex	Haines & Company

1215 ORANGE GROVE AVE N

Year	*Uses*	*Source*
2000	VANDERMARK Shannon L	Haines & Company

1216 ORANGE GROVE AVE N

Year	*Uses*	*Source*
2000	APARTMENTS	Haines & Company
	ANDERSON David	Haines & Company
	BIALLE David	Haines & Company
	BROWN John	Haines & Company
	GREEN Carol Jean	Haines & Company
	LAVEE Ont	Haines & Company
	OBLEA Gregorio	Haines & Company
	OBLEA Virgina	Haines & Company

S N OGDEN DR

1145 S N OGDEN DR

Year	*Uses*	*Source*
1971	Mellion Frank	Pacific Telephone

FINDINGS

1155 S N OGDEN DR

Year	*Uses*	*Source*
1976	Amshentskaya Galina	Pacific Telephone

S NORTON AVE

7910 S NORTON AVE

Year	*Uses*	*Source*
1976	Trejo Salvador	Pacific Telephone

7911 S NORTON AVE

Year	*Uses*	*Source*
1976	Cox Evelyn E	Pacific Telephone

S SANTA MONICA BLVD

7900 S SANTA MONICA BLVD

Year	*Uses*	*Source*
1924	LAUREL School	Los Angeles Directory Co.

Santa Monica

7730 Santa Monica

Year	*Uses*	*Source*
1976	Boyle Heights	Pacific Telephone

SANTA MONICA

7738 SANTA MONICA

Year	*Uses*	*Source*
1933	WAGNER Emmet K Ruth actor	Los Angeles Directory Co.

7760 SANTA MONICA

Year	*Uses*	*Source*
1981	HOLLYWOOD RADIOS & TV	Pacific Telephone

7904 SANTA MONICA

Year	*Uses*	*Source*
1929	Baxter Chas bldg contr	Los Angeles Directory Co.

FINDINGS

7906 SANTA MONICA

Year	Uses	Source
1962	BRISACHER HARRY JR ATTY	Pacific Telephone

7910 SANTA MONICA

Year	Uses	Source
1975	HAROUTUNIAN ORIENTAL RUGS	Pacific Telephone

7916 SANTA MONICA

Year	Uses	Source
1933	Macomber John B Lola navigator	Los Angeles Directory Co.

SANTA MONICA BLVD

7720 SANTA MONICA BLVD

Year	Uses	Source
1986	GREG S APPLIANCE SERVICE & SALES	Pacific Bell

7722 SANTA MONICA BLVD

Year	Uses	Source
2013	UNION BAIL BONDS	Cole Information Services
	SPAULDING PHARMACY	Cole Information Services
2008	SPAULDING PHARMACY	Cole Information Services
2006	SPAULDING	Haines Company, Inc.
	PHARMACY	Haines Company, Inc.
2000	ITKIN Boris	Haines & Company
	FAST CASH	Haines & Company
	ITKIN Boris	Haines & Company
1995	Rapport Mike	Pacific Bell
1991	Rapport Mike	Pacific Bell
	Rapport Psychological Services	Pacific Bell
1967	Wreck The	Pacific Telephone
	WRECK THE	Pacific Telephone
1962	Golden Lion Tavern	Pacific Telephone
1951	Sta Monica Golden Lion Tavern	Pacific Telephone & Telegraph Co.
1933	HOLLYWOOD Furnitre Shop Harry Paley Harry Bush uphol	Los Angeles Directory Co.
1929	BUSH Harry H Margt furn repr	Los Angeles Directory Co.
1924	KEMP May clk r	Los Angeles Directory Co.
	HURST Chas W gro	Los Angeles Directory Co.
	HARRIS W C meats	Los Angeles Directory Co.

FINDINGS

7725 SANTA MONICA BLVD

Year	Uses	Source
2000	FIREMAN Barry	Haines & Company
	FIREMAN Barry	Haines & Company
1967	Johnnys Grill	Pacific Telephone
1951	Sta Monica McFadden C B	Pacific Telephone & Telegraph Co.

7727 SANTA MONICA BLVD

Year	Uses	Source
1933	Grissom Martin Elsie M auto mech	Los Angeles Directory Co.
	BENNETT Frank Realty Co L E Bennett C S Frank	Los Angeles Directory Co.
1929	Bangrois David Ella pntr	Los Angeles Directory Co.
	BENNETT RANK REALTY CO Col L E Bennett Col C S Frank Real Estate and Loans	Los Angeles Directory Co.
1924	SUTTON Bruce gard h	Los Angeles Directory Co.

7731 SANTA MONICA BLVD

Year	Uses	Source
2000	FIREMAN Barry	Haines & Company
	FIREMAN Barry	Haines & Company
1976	CIMBER MATT	Pacific Telephone
	MCI RELEASING	Pacific Telephone
	MOONSTONE INC	Pacific Telephone
1975	MOONSTONEINC	Pacific Telephone
1971	Friedman Morton G	Pacific Telephone
	Gumbiner Chas	Pacific Telephone
	Gumbiner Marshall atty	Pacific Telephone
	Gumbiner Savett & Zigmond	Pacific Telephone
	Plat Henri	Pacific Telephone
	Savett Louis H	Pacific Telephone
	Stein Nathaniel J atty	Pacific Telephone
	Stein Nathaniel J atty	Pacific Telephone
	Stillman Jack	Pacific Telephone
	Zigmond Frederic	Pacific Telephone
1967	Gumbiner Chas Gumbiner Savett & Associates CPAs	Pacific Telephone
	Gumbiner Marshall atty	Pacific Telephone
	Gumbiner Savett & Associates CPAs	Pacific Telephone
	Savett Louis H Gumbiner Savett & Associates CPAs	Pacific Telephone

Year	Uses	Source
1962	Gumbiner Chas Gumbiner Savett & Associates CPAs	Pacific Telephone
	Gumbiner Savett & Associates CPAs	Pacific Telephone
	Savett Louis H Gumbiner Savett & Associates CPAs	Pacific Telephone
1958	Gumbiner Chas C P A	Pacific Telephone
	Gumbiner Marshall atty	Pacific Telephone
1951	Sta Monica Bosley Mary Kathryn r	Pacific Telephone & Telegraph Co.

7733 SANTA MONICA BLVD

Year	Uses	Source
2013	PLEASURE CHEST THE	Cole Information Services
2006	PLEASURECHEST	Haines Company, Inc.
2000	PLEASURE CHEST THE	Haines & Company
1991	Pleasure Chest The	Pacific Bell
	From Beverly Hills Telephones Call	Pacific Bell
	Pleasure Hotline 9761122	Pacific Bell
	Pleasure Internatl	Pacific Bell
	Pleasure Palace 6495587	Pacific Bell
1990	PLEASURE CHEST THE	Pacific Bell
1986	PLEASURE CHEST THE	Pacific Bell
	SIGNATURE PLUS	Pacific Bell
1985	PLEASURE CHEST THE	Pacific Bell
1981	PLEASURE CHEST THE	Pacific Telephone
	SIGNATURE PLUS	Pacific Telephone

7734 SANTA MONICA BLVD

Year	Uses	Source
2008	STUDS AT THE PUSSYCAT	Cole Information Services
2006	TOMKATTHEATRE	Haines Company, Inc.
2000	TOMKAT THEATRE	Haines & Company
1990	PUSSYCAT THEATRES HOLLYWOOD	Pacific Bell
1986	PUSSYCAT THEATRES	Pacific Bell
1981	PUSSYCAT THEATRES IN HOLLYWOOD	Pacific Telephone
1976	PUSSYCAT THEATRES	Pacific Telephone
	In Hollywood Pussycat	Pacific Telephone
1967	Monica Theatre	Pacific Telephone
1962	Monica Theatre	Pacific Telephone
1958	Monica Theatre	Pacific Telephone
1951	Sta Monica Bl Monica Theatre	Pacific Telephone & Telegraph Co.

FINDINGS

7735 SANTA MONICA BLVD

Year	Uses	Source
2000	BERLIN Michael	Haines & Company
	BERLIN Michael	Haines & Company
1986	PALM & CARD READING BY SISTER MARY	Pacific Bell
1976	White Sally	Pacific Telephone
1971	Lambert Foster	Pacific Telephone
	Vermillion Cheryl	Pacific Telephone
1958	Kulick Golda Mrs	Pacific Telephone
1933	ABBOTT Wm Doris auto mech	Los Angeles Directory Co.
	KING Harry Myrtle actor	Los Angeles Directory Co.
1929	Grissom Alf Mary slsmn	Los Angeles Directory Co.
1924	PETERSON Envil watchmn h	Los Angeles Directory Co.
	BOHAN John plumber h	Los Angeles Directory Co.
	Bowman Arthur auto serv sta h	Los Angeles Directory Co.
	HURD Wm O mech h	Los Angeles Directory Co.
	JORDAN Robt O painter h	Los Angeles Directory Co.

7736 SANTA MONICA BLVD

Year	Uses	Source
1951	Sta Monica Bl Browsers Nook books	Pacific Telephone & Telegraph Co.

7737 SANTA MONICA BLVD

Year	Uses	Source
2013	KOVALEVSKY MARINA MD	Cole Information Services
2008	MARINA KOVALESKY MD	Cole Information Services
	POWER OF HEALING	Cole Information Services
2006	KOVALEVSKY	Haines Company, Inc.
	MARINA MD	Haines Company, Inc.
1976	Ingber Elliot	Pacific Telephone
1971	Ingber Elliot	Pacific Telephone
	Pinckert Rick F	Pacific Telephone
1967	Seibel A	Pacific Telephone
1958	Levy Erna Martinsberg Mrs	Pacific Telephone
1951	Sta Monica Kulick Golda Mrs r	Pacific Telephone & Telegraph Co.
1933	Githens Emerson Emily clk	Los Angeles Directory Co.
	Moody Lee clk	Los Angeles Directory Co.
1929	Mc GINN Julian B Grace	Los Angeles Directory Co.

FINDINGS

7737 1/2 SANTA MONICA BLVD

Year	Uses	Source
1990	INGBER ELLIOT	Pacific Bell
1986	INGBER ELLIOT	Pacific Bell
1981	INGBER ELLIOT	Pacific Telephone

7738 SANTA MONICA BLVD

Year	Uses	Source
2000	XXXX	Haines & Company
1971	Wagner Emmet Kid	Pacific Telephone
1967	Wagner Emmet Kid	Pacific Telephone
1962	Wagner Emmet Kid	Pacific Telephone
1958	Wagner Emmet Kid	Pacific Telephone
1951	Sta Monica Bl Wagner Emmet Kid r	Pacific Telephone & Telegraph Co.
1933	CURRIE Geo Gertnde clo clnr	Los Angeles Directory Co.
1929	CURRIE Geo Gertrude clo clnr	Los Angeles Directory Co.

7739 SANTA MONICA BLVD

Year	Uses	Source
2013	FUNTASIA FLOWERS	Cole Information Services
	SPECIALITY EYE CARE MEDICAL CENTER	Cole Information Services
2008	GINA ONE OF A KIND	Cole Information Services
	FUNTASIA EUROPEAN CLOTHING	Cole Information Services
2000	BERLIN Michael 00 B	Haines & Company
	GOOD OLD TIMES	Haines & Company
	BERLIN Michael	Haines & Company
1990	GOOD OLD TIMES	Pacific Bell
1981	JUNK FOR JOY	Pacific Telephone
	O R D E R-OVERSEAS RECORD DISCO & ENTERTAINMENT REFERRAL	Pacific Telephone
1980	JUNK FOR JOY	Pacific Telephone
1976	Golden Rule Liquor & Wine House	Pacific Telephone
	Lewis Abe	Pacific Telephone
1971	Golden Rule Liquor & Wine House	Pacific Telephone
	Lewis Abe	Pacific Telephone
1967	Golden Rule Liquor & Wine House	Pacific Telephone
	Lewis Abe	Pacific Telephone
1962	Golden Rule Liquor & Wine House	Pacific Telephone
	Lewis Abe	Pacific Telephone
1958	Golden Rule Liquor & Wine House	Pacific Telephone

Year	Uses	Source
1958	Lewis Abe	Pacific Telephone
1951	Sta Monica Golden Rule Liquor & Wine House	Pacific Telephone & Telegraph Co.
	Sta Monica Heller G I Insulated Table Pads	Pacific Telephone & Telegraph Co.
	Sta Monica Lewis Abe r	Pacific Telephone & Telegraph Co.
1933	LEWIS Abr Ray bottlers supp	Los Angeles Directory Co.
	LEWIS Dora clk	Los Angeles Directory Co.
1929	Howland Frank H plmbr	Los Angeles Directory Co.

7740 SANTA MONICA BLVD

Year	Uses	Source
2013	HEAVEN BOOKS	Cole Information Services
	SVETLANA DELI	Cole Information Services
	EDL DENTAL LAB	Cole Information Services
2008	EBL DENTAL LAB	Cole Information Services
	SVETLANA DELI MARKET	Cole Information Services
	HEAVEN BOOKS	Cole Information Services
2006	A EDLDENTALLAB	Haines Company, Inc.
	SVETLANADEU 323 6 S	Haines Company, Inc.
	HEAVEN BOOKS	Haines Company, Inc.
	DENTAL LAB	Haines Company, Inc.
	FIRSTCHOICE	Haines Company, Inc.
	BEST DENTAL LAB	Haines Company, Inc.
2000	HEAVEN BOOKS	Haines & Company
	DAVID THE CABNT MKR	Haines & Company
	a 1/2 BEST DENTAL LAB	Haines & Company
	ALYONUSHKA DELI	Haines & Company
1990	EUROPEAN BEAUTY CARE	Pacific Bell
1986	EURO HAIR SKIN CARE	Pacific Bell
	ALL SERVICE BEAUTY SALON	Pacific Bell
1981	POOR RUTH S	Pacific Telephone
	LUFT D R	Pacific Telephone
1976	Constantine H	Pacific Telephone
1971	Constantine H	Pacific Telephone
	Shoswtime West	Pacific Telephone
1967	Panoram Enterprises	Pacific Telephone
1962	House of Cards	Pacific Telephone
1958	Mac Farlanes Picture Frame Shop	Pacific Telephone
	Equerme Paul Mac Farlanes Picture Frame Shop	Pacific Telephone

FINDINGS

Year	Uses	Source
1951	Sta Monica Bl Mazmanian Martin r	Pacific Telephone & Telegraph Co.
	Sta Monica MacFarlanes Picture Frame Shop	Pacific Telephone & Telegraph Co.
1924	CURRIE Geo tailor	Los Angeles Directory Co.
	ANDERSON Lawrence C meats r	Los Angeles Directory Co.
	ANDERSON Bessie L r	Los Angeles Directory Co.
	Anderson Agnes wid L C h	Los Angeles Directory Co.
	Pickering Alfd L lab r	Los Angeles Directory Co.

7740 1/2 SANTA MONICA BLVD

Year	Uses	Source
1990	CORE PROGRAM	Pacific Bell
	DAVID THE CABINET MAKER	Pacific Bell
1986	DAVID THE CABINET MAKER	Pacific Bell
	EURO HAIR SKIN CARE	Pacific Bell
	PHILLIPS LINDA	Pacific Bell
1981	CONSTANTINE H	Pacific Telephone

7742 SANTA MONICA BLVD

Year	Uses	Source
2013	QUALITY IMPORTS	Cole Information Services
2008	QUALITY IMPORTS	Cole Information Services
2006	QUALITY IMPORTS	Haines Company, Inc.
	CRYSTAL IMPORTS	Haines Company, Inc.
2000	HERSHKOVICH M	Haines & Company
	ROCOCO GIFTS	Haines & Company
	QUALITY IMPORTS	Haines & Company
	CRYSTAL IM	Haines & Company
	HERSHKOVICH M	Haines & Company
1986	TAP ENTERPRISES	Pacific Bell
1981	TAP ENTERPRISES	Pacific Telephone
1976	Tap Enterprises	Pacific Telephone
1971	Tap Enterprises	Pacific Telephone
1967	Tap Enterprises	Pacific Telephone
1962	Hollywood TELEVISION Hollywood Radio & TV Serv	Pacific Telephone
	Hollywood TV & Radio Serv	Pacific Telephone
	Hollywood Radio & TV Serv	Pacific Telephone
	Hollywood Radio Shop	Pacific Telephone
1958	Hollywood Television Serv Hollywood Radio & TV Serv	Pacific Telephone

Year	Uses	Source
1958	Hollywood TV & Radio Serv	Pacific Telephone
	Hollywood Radio & TV Serv	Pacific Telephone
	Hollywood Radio & TV Serv	Pacific Telephone
	Hollywood Radio Shop	Pacific Telephone
	Henkin A A Hollywood Radio & TV Serv	Pacific Telephone
1951	Sta Monica Hollywd Radio Shop	Pacific Telephone & Telegraph Co.
	Sta Monica Hollywd Radio Serv	Pacific Telephone & Telegraph Co.
	Sta Monica Hollywd Radio Serv	Pacific Telephone & Telegraph Co.
	Sta Monica Henkin A A Hollywd Radio Serv	Pacific Telephone & Telegraph Co.
1933	LEVINE Herman J Frances dry gds	Los Angeles Directory Co.
1929	Lavine Herman J Frances dry gds	Los Angeles Directory Co.

7744 SANTA MONICA BLVD

Year	Uses	Source
2013	PITMAN W S & SON INC PLMBNG SERV	Cole Information Services
	PETE THE PLUMBER	Cole Information Services
	FESTIVAL FOOD MARKET	Cole Information Services
2008	FESTIVAL FOOD MARKET	Cole Information Services
	PETE THE PLUMBER INC	Cole Information Services
2006	FESTIVAL FOOD 323 6 S	Haines Company, Inc.
	MARKET	Haines Company, Inc.
	PETETHE PLUMBER	Haines Company, Inc.
	V PETE THE 323 6 S	Haines Company, Inc.
	PLUMMER	Haines Company, Inc.
2000	KLASKY G	Haines & Company
	FESTIVAL FOOD MARKET	Haines & Company
	KLASKY G	Haines & Company
	PETE THE PLUMBER	Haines & Company
1990	NATL PRESS THE PRTNG	Pacific Bell
1986	NATL PRESS THE PRNTNG	Pacific Bell
1981	NATL PRESS THE PRNTNG	Pacific Telephone
1976	Natl Press The prntng	Pacific Telephone
	PETE THE PLUMBER	Pacific Telephone
1971	B P BORMAN PLUMBING CO	Pacific Telephone
	Borman B P Plumbing Co	Pacific Telephone
	Natl Press The prntng	Pacific Telephone
	PETE THE PLUMBER B P Borman Plumbing Co	Pacific Telephone
1967	Natl Press The prntng	Pacific Telephone

Year	Uses	Source
1962	Natl Press The prntng	Pacific Telephone
1958	B P BORMAN PLUMBING CO	Pacific Telephone
	B P Borman Plumbing Co	Pacific Telephone
	Borman B P Plumbing Co	Pacific Telephone
	Pete the Plumber B P Borman Plumbing Co	Pacific Telephone
	Pete the Plumber B P Borman Plumbing Co	Pacific Telephone
1951	Sta Monica B P Borman Plumbng Co	Pacific Telephone & Telegraph Co.
	Sta Monica Borman B P Plumbng Co	Pacific Telephone & Telegraph Co.
	Sta Monica Pete The Plumber B P Borman Plumbng Co	Pacific Telephone & Telegraph Co.
	Sta Monica Pete The Plumber B P Borman Plumbng Co	Pacific Telephone & Telegraph Co.
1933	Bickert Henry C Cath shoe ropr	Los Angeles Directory Co.
	Yasaki Kiyoshi clo clnr	Los Angeles Directory Co.
1929	Bickert Henry C Cath shoe repr	Los Angeles Directory Co.
	Yasaki Kyoshi clo clnr	Los Angeles Directory Co.

7744 1/2 SANTA MONICA BLVD

Year	Uses	Source
1990	PETE THE PLUMBER	Pacific Bell
1986	PETE THE PLUMBER	Pacific Bell
1981	PETE THE PLUMBER	Pacific Telephone

7746 SANTA MONICA BLVD

Year	Uses	Source
2013	WINSTONS BAR	Cole Information Services
2000	VASILY Nicolas	Haines & Company
	VASILY Nicolas	Haines & Company
	THE	Haines & Company
1990	THE SPIKE	Pacific Bell
1986	THE SPIKE	Pacific Bell
1981	THE SPIKE	Pacific Telephone
1976	Rendezvous Lounge	Pacific Telephone
1971	Rendezvous Lounge	Pacific Telephone
1962	Carnival Room The	Pacific Telephone
1958	Carnival Room The	Pacific Telephone
1951	Sta Monica Carnival Room The	Pacific Telephone & Telegraph Co.
1933	Schlesinger Wm Mary furn	Los Angeles Directory Co.
1929	Schlesinger Wm Mary furn	Los Angeles Directory Co.

FINDINGS

Year	Uses	Source
1924	RUST & Duckworth F P Rust C L Duckworth real east	Los Angeles Directory Co.

7748 SANTA MONICA BLVD

Year	Uses	Source
2013	YEVS JEWELRY & LOAN	Cole Information Services
	VICTORIAS TOUCH	Cole Information Services
2008	VICTORIAS TOUCH	Cole Information Services
	YEVS JEWELRY LOANS	Cole Information Services
	ALLY PAWN	Cole Information Services
2006	YEVSJEWERLY&	Haines Company, Inc.
	VICTORIASTOUCH	Haines Company, Inc.
	WIRELESS	Haines Company, Inc.
	ADVANTAGE	Haines Company, Inc.
2000	a 1/2 A & J JEWELRY	Haines & Company
	ZEPTER INTERNATL INC	Haines & Company
1990	MELROSE DRAPERY	Pacific Bell
	MELROSE DRAPERY	Pacific Bell
1986	MELROSE DRAPERY	Pacific Bell
	MELROSE DRAPERY	Pacific Bell
1981	MELROSE DRAPERY	Pacific Telephone
	MELROSE DRAPERY	Pacific Telephone
1976	Cheifer Barbecue Machines	Pacific Telephone
	Cheifer Lewis Co	Pacific Telephone
1971	Samuels Bernard	Pacific Telephone
	Samuels Mimeographing Service	Pacific Telephone
	Tashman Screens & Hardware	Pacific Telephone
1962	Tashman Screens	Pacific Telephone
1958	Wood Scott G Glamour Theatrical Agcy	Pacific Telephone
	Glamour Theatrical Agcy	Pacific Telephone
1951	Sta Monica Marco Cornice Co	Pacific Telephone & Telegraph Co.
	Sta Monica Bl Marco Decorators Serv Inc	Pacific Telephone & Telegraph Co.
	Sta Monica Doombadze Nina r	Pacific Telephone & Telegraph Co.
	Sta Monica Teitelbaum Herman furs	Pacific Telephone & Telegraph Co.
1933	Berbas Evangeles barber	Los Angeles Directory Co.
	Mc CULLEY Harry Myrtle E cabtmkr	Los Angeles Directory Co.
1929	Berbas Evangelus barber	Los Angeles Directory Co.
	Shuchalter Benj Pauline vulc	Los Angeles Directory Co.
1924	Milos John F gro	Los Angeles Directory Co.

Year	Uses	Source
1924	Bolduc Cyril shoe repr	Los Angeles Directory Co.

7748 1/2 SANTA MONICA BLVD

Year	Uses	Source
1986	A & J JEWELRY	Pacific Bell
1981	CHEIFER BARBECUE MACHINES	Pacific Telephone

7750 SANTA MONICA BLVD

Year	Uses	Source
2013	A LOCKSMITH	Cole Information Services
2008	FACTORY DIRECT FURNITURE INC	Cole Information Services
2000	X GENESEE AV N	Haines & Company
	SILANI Mina	Haines & Company
	SILANI Mina	Haines & Company
	FACTORY DIRECT FURN	Haines & Company
1990	GENESEE TAILORS & CLEANERS	Pacific Bell
1986	GENESEE TAILORS & CLEANERS	Pacific Bell
1981	PRIME CUTS	Pacific Telephone
	GENESEE TAILORS & CLEANERS	Pacific Telephone
1976	Genesee Tailors & Cleaners	Pacific Telephone
1971	Genesee Cleaners	Pacific Telephone
1967	Genesee Cleaners	Pacific Telephone
1962	Genesee Cleaners	Pacific Telephone
1958	Curries Cleaners & Laundry	Pacific Telephone
1951	Sta Monica Currie George clnr	Pacific Telephone & Telegraph Co.
1933	Aycock Eug A Frances restr	Los Angeles Directory Co.
1929	Attarian Yesai A Vohe drugs	Los Angeles Directory Co.
1924	Barber Deardorff & Seranton C E Barber W S Deardorff H A Scranton real est	Los Angeles Directory Co.

7751 SANTA MONICA BLVD

Year	Uses	Source
1962	Lees Restaurant Equipment Co	Pacific Telephone
1958	Lees Restaurant Equipment Co	Pacific Telephone
	Lees Fixture Co Lees Restaurant Equipment Co	Pacific Telephone
	LEE RESTAURANT EQUIPT CO	Pacific Telephone
	BANKRUPT EQUIPT LIQUIDATORS	Pacific Telephone
	Lee Fixture Co Lees Restaurant Equipment Co	Pacific Telephone
1951	Sta Monica Bl Lees Fixture Exch	Pacific Telephone & Telegraph Co.

FINDINGS

Year	Uses	Source
1951	Sta Monica Bl Dolph Lee Bankrupt Equipt Liquidators	Pacific Telephone & Telegraph Co.
	Sta Monica Bl Bankrupt Equipt Liquidators	Pacific Telephone & Telegraph Co.
1933	MC MANUS Myrtle clk U S Int Rev	Los Angeles Directory Co.
	MC MANUS Hugh J gas sta	Los Angeles Directory Co.
1929	TASKER Thos Edna restr	Los Angeles Directory Co.
	Bonin Arth A auto repr	Los Angeles Directory Co.

7753 SANTA MONICA BLVD

Year	Uses	Source
2013	GOLDEN RULE LIQUOR	Cole Information Services
2008	GOLDEN RULE LIQUOR	Cole Information Services
2006	GOLDEN RULE	Haines Company, Inc.
	UQUOR	Haines Company, Inc.
2000	GOLDEN RULE LIQUORICE	Haines & Company
1990	GOLDEN RULE LIQUOR	Pacific Bell
1986	GOLDEN RULE LIQUOR	Pacific Bell
1981	GOLDEN RULE LIQUOR	Pacific Telephone

7754 SANTA MONICA BLVD

Year	Uses	Source
2013	NEW YORK DELICATESSEN	Cole Information Services
2008	NEW YORK DELI	Cole Information Services
2006	NY DELICATESSEN	Haines Company, Inc.
2000	NY DELIC ATESSEN	Haines & Company
1990	INTERNATL FOOD CENTER	Pacific Bell
1986	INTERNATIONAL MEAT & FOOD MARKET	Pacific Bell
	INTERNATL FOOD CENTER	Pacific Bell
1981	HOUSE OF PLANTS	Pacific Telephone
	HOUSE PLANTS	Pacific Telephone
1933	CARROLL Chester L Sally drugs	Los Angeles Directory Co.
1929	HUGHES & ROBERTS L W Hughes J N Roberts New and Used Furniture Bought Sold and Exchanged	Los Angeles Directory Co.
	ROBERTS Ozelda clk r	Los Angeles Directory Co.

7755 SANTA MONICA BLVD

Year	Uses	Source
2013	MINI CLEEN DRY CLEANERS	Cole Information Services
2008	MINI CLEEN DRY CLEANERS	Cole Information Services
2006	CLEANERS	Haines Company, Inc.

FINDINGS

Year	Uses	Source
2006	MINI CLEENDRY	Haines Company, Inc.
2000	NICHOLS John	Haines & Company
	NICHOLS John	Haines & Company
	MINI CLEEN DRY CLNR	Haines & Company
1990	MINI-CLEEN DRY CLEANERS	Pacific Bell
1986	MINI CLEEN DRY CLEANERS	Pacific Bell
1981	MINI-CLEEN DRY CLEANERS	Pacific Telephone
1976	Mini Cleen Dry Cleaners	Pacific Telephone
1967	Allied Cash Register Co	Pacific Telephone
	Allied Cash Register Co	Pacific Telephone
1962	Propker Herman R Daniels Shower Door Co	Pacific Telephone
	GOTTLIEB JOE Daniels Shower Door Co	Pacific Telephone
	DANIELS SHOWER DOOR CO	Pacific Telephone
1958	Gottlieb Joe Daniels Shower Door Co	Pacific Telephone
	Daniels Shower Door Co	Pacific Telephone
	Daniels Glass Co	Pacific Telephone
	Daniels Deluxe Shower Door Co	Pacific Telephone
1951	Sta Monica Daniels Shower Door Co	Pacific Telephone & Telegraph Co.
	Sta Monica Daniels Glass Co	Pacific Telephone & Telegraph Co.
	Sta Monica Daniels Deluxe Shower Door Co	Pacific Telephone & Telegraph Co.
1929	Rizor Clifford garage	Los Angeles Directory Co.

7756 SANTA MONICA BLVD

Year	Uses	Source
2013	VICTORIA BOUTIQUE	Cole Information Services
2006	BOUTIQUE	Haines Company, Inc.
	VICTORIA	Haines Company, Inc.
2000	MACKENZIE Roberto	Haines & Company
	VICTORIA BOUTIQUE	Haines & Company
	MACKENZIE Roberto	Haines & Company
1990	QUALITY IMPORTS	Pacific Bell
1986	QUALITY IMPORTS	Pacific Bell
1971	Baim Benjamin Mohel Rabbi Aaron David Synagogue	Pacific Telephone
	Aaron David Synagogue	Pacific Telephone
1967	TURNER GLASS CO	Pacific Telephone
1962	Turners Glass Co	Pacific Telephone
	Turner Glass Co	Pacific Telephone
	Turner Glass Co	Pacific Telephone

FINDINGS

Year	Uses	Source
1958	Turner Glass Co	Pacific Telephone
	Turner Glass Co	Pacific Telephone
	Turners Glass Co	Pacific Telephone
1951	Sta Monica Turner Glass Co	Pacific Telephone & Telegraph Co.
	Sta Monica Turner Glass Co	Pacific Telephone & Telegraph Co.

7757 SANTA MONICA BLVD

Year	Uses	Source
2006	LAUNDRY LAND	Haines Company, Inc.
2000	LAUNDRY LAND	Haines & Company

7758 SANTA MONICA BLVD

Year	Uses	Source
2013	APPLE VIP MASSAGE	Cole Information Services
2008	SAINT PETERSBURG ENTERTAINMENT	Cole Information Services
2006	STPETERSBERG	Haines Company, Inc.
	ENTERTAINMENT	Haines Company, Inc.
2000	CLUB MUSIC	Haines & Company
	PRIME CUTS RECORD STORE	Haines & Company
1990	PRIME CUTS	Pacific Bell
1986	PRIME CUTS	Pacific Bell
1976	A R A Oriental Rugs	Pacific Telephone
	Ara Oriental Rugs	Pacific Telephone
	Derounian Ara Ara Oriental Rugs	Pacific Telephone
1971	Hair	Pacific Telephone
1933	Sibom Henry shoe repr	Los Angeles Directory Co.
1929	Land Jos R Bessie beverages	Los Angeles Directory Co.

7760 SANTA MONICA BLVD

Year	Uses	Source
2013	DR MONEY	Cole Information Services
	ELLIOTT SALTER GIVES INSTANT LOANS	Cole Information Services
2008	WEST HOLLYWOOD LOAN & JEWELRY	Cole Information Services
	DR MONEY	Cole Information Services
	ELLIOTT SALTER GIVES INSTANT LOANS	Cole Information Services
2006	APAWNSHOP	Haines Company, Inc.
	DRMONEY	Haines Company, Inc.
	ELLIOTT SALTER	Haines Company, Inc.
	PAWNSHOP	Haines Company, Inc.

FINDINGS

Year	Uses	Source
2006	PAWN SHOP A	Haines Company, Inc.
	PAWN SHOP ELLIOT	Haines Company, Inc.
	SALTER	Haines Company, Inc.
	PAWNSHOPE	Haines Company, Inc.
	SALTER	Haines Company, Inc.
	SALTER E	Haines Company, Inc.
	PAWNSHOP	Haines Company, Inc.
	SALTERELLIOTT	Haines Company, Inc.
	WEST HOLLYWOOD	Haines Company, Inc.
	LOAN&JEWELRY	Haines Company, Inc.
2000	A P A WNSHOP	Haines & Company
	DR MONEY	Haines & Company
	ELLIOTT SALTER LOANS	Haines & Company
	PAWNSHOP E SALTER	Haines & Company
	SALTER E PAWN SHOP	Haines & Company
	SALTER ELLIOTT	Haines & Company
	SALTER Elliott	Haines & Company
1990	ELIOTT SALTER LOANS	Pacific Bell
	ELLIOTT SALTER GIVES INSTANT LOANS	Pacific Bell
	ELLIOTT SALTER PAWNSHOP	Pacific Bell
	HENKIN AL	Pacific Bell
	HOLLYWOOD RADIO & TV	Pacific Bell
	HOLLYWOOD TELEVISION	Pacific Bell
	PAWNSHOP ELLIOTT SALTER	Pacific Bell
	SALTER ELLIOTT	Pacific Bell
	SALTER ELLIOTT PAWNSHOP	Pacific Bell
	WEST HOLLYWOOD LOAN & JEWELRY	Pacific Bell
1986	ELIOT SALTER LOANS	Pacific Bell
	ELLIOTT SALTER GIVES INSTANT LOANS	Pacific Bell
	ELLIOTT SALTER PAWNSHOP	Pacific Bell
	HENKIN AL	Pacific Bell
	HOLLYWOOD RADIO & TV	Pacific Bell
	HOLLYWOOD TELEVISION	Pacific Bell
	PAWNSHOP ELLIOTT SALTER	Pacific Bell
	SALTER ELLIOTT	Pacific Bell
	SALTER ELLIOTT PAWNSHOP	Pacific Bell
	WEST HOLLYWOOD LOAN & JEWELRY	Pacific Bell
1981	ELIOTT SALTER LOANS	Pacific Telephone

FINDINGS

Year	Uses	Source
1981	ELLIOTT SALTER GIVES INSTANT LOANS	Pacific Telephone
	ELLIOTT SALTER PAWNSHOP B	Pacific Telephone
	HENKIN AL	Pacific Telephone
	PAWNSHOP ELLIOTT SALTER	Pacific Telephone
	SALTER ELLIOTT	Pacific Telephone
	SALTER ELLIOTT PAWNSHOP	Pacific Telephone
	WEST HOLLYWOOD LOAN & JEWELRY	Pacific Telephone
1976	County Loan & Jewelry	Pacific Telephone
	Eliott Salter Loans	Pacific Telephone
	ELLIOTT SALTER LOANS	Pacific Telephone
	Elliott Salter Pawnshop	Pacific Telephone
	Henkin Al	Pacific Telephone
	Hollywood Radio & TV	Pacific Telephone
	Hollywood Television	Pacific Telephone
	Pawnshop Elliott Salter	Pacific Telephone
	Salter Elliott	Pacific Telephone
	Salter Elliott Pawnshop	Pacific Telephone
1971	ELLIOTT SALTER GIVES INSTANT LOANS	Pacific Telephone
	Elliott Salter Pawnshop	Pacific Telephone
	County Loan & Jewelry	Pacific Telephone
	Eliott Salter Loans	Pacific Telephone
	Henkin Al	Pacific Telephone
	Hollywood Radio & Tv	Pacific Telephone
	Hollywood Television	Pacific Telephone
	Pawnshop Elliott Salter	Pacific Telephone
	Salter Elliott	Pacific Telephone
	Salter Elliott Pawnshop	Pacific Telephone
1967	Henkin A A Hollywood Radio & TV Serv	Pacific Telephone
	Hollywood Radio Shop	Pacific Telephone
	Hollywood Radio & TV Serv	Pacific Telephone
	Hollywood TV & Radio Serv	Pacific Telephone
	Hollywood TELEVISION Hollywood Radio & TV Serv	Pacific Telephone
1962	Bob Roys furniture	Pacific Telephone
	Roy Bob furniture	Pacific Telephone
1958	Bob Roys Song Service	Pacific Telephone
	Roy Bob furniture	Pacific Telephone
	Bob Roys furniture	Pacific Telephone
1951	Sta Monica Bob Roys furn	Pacific Telephone & Telegraph Co.

FINDINGS

Year	Uses	Source
1929	STONE Harry Indy	Los Angeles Directory Co.

7761 SANTA MONICA BLVD

Year	Uses	Source
2013	QUALITY ELECTRONICS INC	Cole Information Services
	DJ HARDWARE	Cole Information Services
2008	QEY INC	Cole Information Services
2006	QUAUTY	Haines Company, Inc.
	ELECTRONICS	Haines Company, Inc.
2000	QUALITY ELECTRONICS	Haines & Company
1990	QUALITY ELECTRONICS	Pacific Bell
1986	GOLD CONNECTION ELCTRNC	Pacific Bell
	QUALITY BARGAINS	Pacific Bell
	YONI S DISCOUNT STORE	Pacific Bell
1981	AMERICAN AWNING AND BLIND CO INC	Pacific Telephone
1976	American Awning And Blind Co Inc	Pacific Telephone
1971	American Awning And Blind Co Inc	Pacific Telephone
1967	AMERICAN AWNING AND BLIND CO INC	Pacific Telephone
	American Fluorescent Maintenance Co	Pacific Telephone
1962	AMERICAN AVIATION UNDERWRITERS Ins American Awning & Blind Co	Pacific Telephone
	American Fluorescent Maintenance Co	Pacific Telephone
1958	American Awning & Blind Co	Pacific Telephone
	American Fluorescent Maintenance Co	Pacific Telephone
1951	Sta Monica American Awning & Blind Co	Pacific Telephone & Telegraph Co.
	Sta Monica American Fluorescent Maintenance Co	Pacific Telephone & Telegraph Co.

7763 SANTA MONICA BLVD

Year	Uses	Source
2000	XXXX	Haines & Company
1986	THEATRE GALLERY OF CALIFORNIA	Pacific Bell
1958	Filmland Book & Magazine Shop	Pacific Telephone
1951	Sta Monica Bl Frank Harold Frank of Hollywd	Pacific Telephone & Telegraph Co.
	Sta Monica Bl Frank of Hollywd	Pacific Telephone & Telegraph Co.
1937	Hufnagel Frank plmbr	Los Angeles Directory Co.
1933	ULRICH Clara Allie plmbr	Los Angeles Directory Co.

FINDINGS

7764 SANTA MONICA BLVD

Year	Uses	Source
2013	GENESEE PHARMACY	Cole Information Services
2008	INF CORP	Cole Information Services
	GENESSEE PHARMACY	Cole Information Services
2006	GENESEE	Haines Company, Inc.
	PHARMACY	Haines Company, Inc.
2000	GENESEE PHA	Haines & Company
	VALENTI Joseph	Haines & Company
	VALENTI Joseph	Haines & Company
1990	GEYER LEON HAIRDRSR	Pacific Bell
	T J S BEAUTY SHOP	Pacific Bell
1986	T J S BEAUTY SHOP	Pacific Bell
1981	T J S BEAUTY SHOP	Pacific Telephone
1976	T Js Beauty Shop	Pacific Telephone
1971	T Js Beauty Shop	Pacific Telephone
1967	Norms Photography Center	Pacific Telephone
1962	HOLLYWOOD LITHO AD SERV	Pacific Telephone
1929	RICHTERS PHOTO SERVICE Gee W Richter Experts on Commercial Portraits Kodak Finishing Enlarging Coloring	Los Angeles Directory Co.

7765 SANTA MONICA BLVD

Year	Uses	Source
2000	XXXX	Haines & Company
1929	BRIDGE Chas F Ella locksmith	Los Angeles Directory Co.
	Petrocchi Michl hdw	Los Angeles Directory Co.

7766 SANTA MONICA BLVD

Year	Uses	Source
2006	CASANOVASWEST	Haines Company, Inc.
2000	CASANOVAS ADLT WRLD	Haines & Company
1990	CASANOVA S ADULT WORLD	Pacific Bell
1986	CASANOVA S ADULT WORLD	Pacific Bell
1981	CASANOVA S ADULT WORLD	Pacific Telephone
1976	A & G Enterprises	Pacific Telephone
1971	Adin Garner Enterprises	Pacific Telephone
	BEACON DISTRIBUTORS	Pacific Telephone
	TELFORD INDUSTRIES	Pacific Telephone
1962	COMET PLUMBING	Pacific Telephone
1958	Driscoll Jos M	Pacific Telephone

Year	Uses	Source
1958	Teplitz Robt C chirprctr	Pacific Telephone
1951	Sta Monica Bl Perlman Dick	Pacific Telephone & Telegraph Co.
1933	KELLY Jack E Nellie restr	Los Angeles Directory Co.
1929	Hufnagel Frank plmbr	Los Angeles Directory Co.
	JENSEN Jas restr	Los Angeles Directory Co.

7766 1/2 SANTA MONICA BLVD

Year	Uses	Source
1981	SCANTLAND LARRY	Pacific Telephone

7767 SANTA MONICA BLVD

Year	Uses	Source
2000	XXXX	Haines & Company
1967	Movieland	Pacific Telephone
1962	Genser Melven Inc	Pacific Telephone
	MELVEN GENSER INC	Pacific Telephone
	GENSER MELVEN INC	Pacific Telephone
1958	Melven Genser Inc	Pacific Telephone
	Genser Melven Inc	Pacific Telephone
	MELVEN GENSER INC	Pacific Telephone
	GENSER MELVEN INC	Pacific Telephone
	GENSER MELVEN INC	Pacific Telephone
	MELVEN GENSER INC	Pacific Telephone
1954	GENSER MLELVEN INC	R. L. Polk & Co.
	GENSER MELVEN INC	R. L. Polk & Co.
	MELVEN GENSER INC	R. L. Polk & Co.
	MELVEN GENSER INC	R. L. Polk & Co.
1951	Sta Monica Gainor Sign Shop	Pacific Telephone & Telegraph Co.
	Sta Monica Genser Melven Inc	Pacific Telephone & Telegraph Co.
	Sta Monica Genser Melven Inc	Pacific Telephone & Telegraph Co.
	Sta Monica Mel Genser Melven Genser Inc	Pacific Telephone & Telegraph Co.
	Sta Monica Melven Genser Inc	Pacific Telephone & Telegraph Co.
	Sta Monica Melven Genser Inc	Pacific Telephone & Telegraph Co.
1933	Rittenberg Frank E Jeanette radios	Los Angeles Directory Co.
1929	CARLSON Harry F F Ruppert mgr elec supp	Los Angeles Directory Co.

7768 SANTA MONICA BLVD

Year	Uses	Source
2013	STAR MEDICAL & SURGICAL SUPPLIES INC	Cole Information Services

FINDINGS

Year	Uses	Source
2013	WEST HOLLYWOOD FOOT CLINIC	Cole Information Services
2006	FOOT CLINIC	Haines Company, Inc.
	WEST HOLLYWD	Haines Company, Inc.
	SURGICAL SPLY INC	Haines Company, Inc.
	STAR MEDICAL&	Haines Company, Inc.
2000	PUTMAN Mina	Haines & Company
	STAR MEDICAL & SURGICAL SPLY INC	Haines & Company
	WEST HOLLYWD FOOT CLINIC	Haines & Company
	PUTMAN Mina	Haines & Company
1991	Stevenson Robt Custom Furniture	Pacific Bell
1990	MODERN VISION	Pacific Bell
1981	VENUS ARCADE	Pacific Telephone
1976	Stevenson Robt Custom Furniture	Pacific Telephone
	Venus Arcade	Pacific Telephone
1971	Venus Arcade	Pacific Telephone
1967	Venus Arcade	Pacific Telephone
1958	Seraglio Coffee House The	Pacific Telephone
1951	Sta Monica Abrams Gerson mens clthng	Pacific Telephone & Telegraph Co.
	Sta Monica Abrams Gerson County Loan & Clothing Co	Pacific Telephone & Telegraph Co.
	Sta Monica County Loan & Clothing Co	Pacific Telephone & Telegraph Co.
1942	LOVAN O W India J Licensed Real Estate Broker Hollywood Homes and Income Property Stock Ranches Rental Department	Los Angeles Directory Co.
1933	Bonin Arth A Dorothy auto repr	Los Angeles Directory Co.
	HOLLYWOOD Coafncties Co Chas Woodring Florence Lawrence	Los Angeles Directory Co.
1929	Air Power Motors	Los Angeles Directory Co.
	ROGERS Sidney T Mary archt	Los Angeles Directory Co.
	Sorrille Wm H tile	Los Angeles Directory Co.
	WADE G C ins adj	Los Angeles Directory Co.

7768 1/2 SANTA MONICA BLVD

Year	Uses	Source
1990	STEVENSON ROBT CUSTOM FURNITURE	Pacific Bell
1986	STEVENSON ROBT CUSTOM FURITURE	Pacific Bell
1981	STEVENSON ROBT CUSTOM FURNITURE	Pacific Telephone

7768 3/4 SANTA MONICA BLVD

Year	Uses	Source
1990	VANITY REVUE	Pacific Bell

FINDINGS

7769 SANTA MONICA BLVD

Year	Uses	Source
2013	ALL ABOARD CRUISE TRAVEL	Cole Information Services
	TASHMAN HARDWARE	Cole Information Services
2008	TASHMAN SCREENS & HARDWARE INC	Cole Information Services
2006	TASHMAN	Haines Company, Inc.
	SCREENS&HDW	Haines Company, Inc.
2000	TASHMAN SCREENS & HDW	Haines & Company
1991	Tashman Screens & Hardware	Pacific Bell
	TASHMAN SCREENS & HARDWARE	Pacific Bell
1990	TASHMAN SCREENS & HARDWARE	Pacific Bell
1986	TASHMAN SCREENS & HARDWARE	Pacific Bell
1981	TASHMAN SCREENS & HARDWARE	Pacific Telephone
1976	Tashman Screens & Hardware	Pacific Telephone
1933	Kegel Saul Miriam uphol	Los Angeles Directory Co.
1929	STAFFORD Melanthial billiards	Los Angeles Directory Co.

7770 SANTA MONICA BLVD

Year	Uses	Source
1951	Sta Monica Velotta Johnny Supply Serv	Pacific Telephone & Telegraph Co.

7771 SANTA MONICA BLVD

Year	Uses	Source
2013	KALYINKA TOBACCO GIFT SHOP	Cole Information Services
2008	DANA POPE	Cole Information Services
2006	AUTO FAVORITE	Haines Company, Inc.
2000	MEHDIZADEH Sammy	Haines & Company
	MEHDIZADEH Sammy	Haines & Company
	PAC HOME HEALTH CARE	Haines & Company
	SANTA MONICA BLVD 90046 CONT PAC HOME HEALTH CARE	Haines & Company
1990	PERFECT TEN-NAIL & HAIR	Pacific Bell
1986	PERFECT TEN NAIL & HAIR	Pacific Bell
1976	Junk City whsle	Pacific Telephone
1971	La Mont Johnson	Pacific Telephone
1958	Odorite Co of Calif	Pacific Telephone
1951	Sta Monica Speed O Matic Co	Pacific Telephone & Telegraph Co.

7772 SANTA MONICA BLVD

Year	Uses	Source
2013	WEIDMAN GALLERY & CUSTOM FRAMING	Cole Information Services

FINDINGS

Year	Uses	Source
2006	ARAORIENTAL	Haines Company, Inc.
	DEROUNIAN ARA	Haines Company, Inc.
2000	DEROUNIAN Ara	Haines & Company
	X OGDEN DR N	Haines & Company
	A R A ORIENTAL RUGS	Haines & Company
	ARA ORIENTAL RUGS	Haines & Company
	DEROUNIAN ARA	Haines & Company
1990	ARA ORIENTAL RUGS	Pacific Bell
	ARA ORIENTAL RUGS	Pacific Bell
	DEROUNIAN ARA ARA ORIENTAL RUGS	Pacific Bell
1986	ARA ORIENTAL RUGS	Pacific Bell
	ARA ORIENTAL RUGS	Pacific Bell
	DEROUNIAN ARA ARA ORIENTAL RUGS	Pacific Bell
1981	DEROUNIAN ARA ARA ORIENTAL RUGS	Pacific Telephone
	ARA ORIENTAL RUGS	Pacific Telephone
	ARA ORIENTAL RUGS	Pacific Telephone
1971	KASPARIANS	Pacific Telephone
1967	KASPARIANS	Pacific Telephone
1962	KASPARIANS	Pacific Telephone
1958	Kasparian Geo Kasparians	Pacific Telephone
	Kasparians	Pacific Telephone
	Kasparians Contemporary	Pacific Telephone
	Niederhauser Eva	Pacific Telephone
1951	Sta Monica Bl Contemporary Upholstered Furn	Pacific Telephone & Telegraph Co.
1933	COLVIN Ray H signs	Los Angeles Directory Co.
1929	CRESCENT SIGN CO Ray H Colvin Sign Writers	Los Angeles Directory Co.

7773 SANTA MONICA BLVD

Year	Uses	Source
1986	HOLLINGSWORTH BOOKS & PRINTS	Pacific Bell
1981	OLD CLOTHES ETC	Pacific Telephone
1976	Olde Clothes Plus antiq clthes	Pacific Telephone
1971	Petunias restrnt	Pacific Telephone
1967	Floyds Cafe	Pacific Telephone
1962	Adanos	Pacific Telephone
1958	Auerbach Isidore	Pacific Telephone
1951	Sta Monica Gorlin Louis	Pacific Telephone & Telegraph Co.

FINDINGS

7775 SANTA MONICA BLVD

Year	Uses	Source
2013	MR GS	Cole Information Services
2008	MISTER GS INSTANT LOANS	Cole Information Services
	MR G S	Cole Information Services
2006	MISTER GS	Haines Company, Inc.
	INSTANT LOANS	Haines Company, Inc.
	MISTER GS	Haines Company, Inc.
	INSTANT LOANS	Haines Company, Inc.
2000	MISTER GS INSTNT LN	Haines & Company
	MISTER GS INSTNT LN	Haines & Company
1990	MISTER G S INSTANT LOANS	Pacific Bell
	MISTER G S INSTANT LOANS	Pacific Bell
1976	Discount Security Centers	Pacific Telephone
1951	Sta Monica	Pacific Telephone & Telegraph Co.
	Ogden Cleaners & Dyers	Pacific Telephone & Telegraph Co.
1933	OLSON Carl T Mabel weather strip mfr	Los Angeles Directory Co.

7776 SANTA MONICA BLVD

Year	Uses	Source
1933	BAILEY Emory A Kathryn restr	Los Angeles Directory Co.
1929	Deardorff Crawford W S Deardorff J W Crawford reat est	Los Angeles Directory Co.

7777 SANTA MONICA BLVD

Year	Uses	Source
2000	THAYER M	Haines & Company
1990	ANNIS MELODIE	Pacific Bell
	LEE SAM	Pacific Bell
	THAYER M	Pacific Bell
1986	KOMATSU E	Pacific Bell
	THAYER M	Pacific Bell
1981	MARKLAN FRED	Pacific Telephone
	O MEARA M H	Pacific Telephone
	REHR ROSA	Pacific Telephone
1976	Rehr Rosa	Pacific Telephone
1971	Byrne Edmund J	Pacific Telephone
	Phillips Willa Mae	Pacific Telephone
	Rehr Rosa	Pacific Telephone
	Richardson Rick	Pacific Telephone

FINDINGS

Year	Uses	Source
1967	Carson Nelson Clark	Pacific Telephone
	Rehr Rosa	Pacific Telephone
1962	Foley Ruth	Pacific Telephone
	Petite Beauty Shop	Pacific Telephone
1958	Petite Beauty Shop	Pacific Telephone
	Utter Howard L	Pacific Telephone
	Welker Chas J phy & sur	Pacific Telephone
1951	Sta Monica Petite Beauty Shop	Pacific Telephone & Telegraph Co.
	Sta Monica Welker Chas J phy & sur	Pacific Telephone & Telegraph Co.
1933	CARSON Ingeborg Mrs beauty shop	Los Angeles Directory Co.
	CARSON Nelson C Ingeborg firemn	Los Angeles Directory Co.
	Welker Chas J Isabelle R phys	Los Angeles Directory Co.
	Hulen Jas A dentist	Los Angeles Directory Co.
1929	Welker Chas J Isabel phys	Los Angeles Directory Co.
	CARSON N C Ingeborg firemn	Los Angeles Directory Co.
	Hulen Jas A dentist	Los Angeles Directory Co.

7779 SANTA MONICA BLVD

Year	Uses	Source
2000	M P INSURANCE SERVS	Haines & Company
1991	TRASH WITH CLASS	Pacific Bell
	Trash With Class	Pacific Bell
1990	TRASH WITH CLASS	Pacific Bell
1986	TRASH WITH CLASS	Pacific Bell
1985	TRASH WITH CLASS	Pacific Bell
1981	TRASH WITH CLASS USED FURN	Pacific Telephone
1980	Trash With Class used furn	Pacific Telephone
1976	Rossi Photography	Pacific Telephone
	Rossi Tom	Pacific Telephone
1933	LEWIS Benj Ida gro	Los Angeles Directory Co.
1929	Fiesinger & Ludwig L H Fiesinger R L Ludwig gro	Los Angeles Directory Co.

7781 SANTA MONICA BLVD

Year	Uses	Source
2013	ODESSA GROCERY	Cole Information Services
2008	ODESSA GROCERY PRODUCE	Cole Information Services
2006	ODESSA GROCERY	Haines Company, Inc.
2000	ODESSA GROCERY	Haines & Company

FINDINGS

Year	Uses	Source
2000	XXXX	Haines & Company
1990	ROSSI PHOTOGRAPHY	Pacific Bell
	ROSSI TOM	Pacific Bell
1986	ROSSI PHOTOGRAPHY	Pacific Bell
	ROSSI TOM	Pacific Bell
1981	ROSSI TOM	Pacific Telephone
	ROSSI PHOTOGRAPHY	Pacific Telephone
1976	Natl Discount Carpets	Pacific Telephone
1975	D & H APPLIANCES	Pacific Telephone
1971	Pacific Books	Pacific Telephone
1967	Pacific Books	Pacific Telephone
1962	Spencer Bob	Pacific Telephone
	All Star Book Center	Pacific Telephone
1951	Sta Monica Holly Tints Processing Labs	Pacific Telephone & Telegraph Co.

7786 SANTA MONICA BLVD

Year	Uses	Source
1962	TOMS AUTO SERV	Pacific Telephone
	TOMS AUTO SERV	Pacific Telephone
1958	Toms Auto Serv	Pacific Telephone
1951	Sta Monica Bl Crescent Body Shop	Pacific Telephone & Telegraph Co.
	Sta Monica Ogden Garage	Pacific Telephone & Telegraph Co.
	Sta Monica Ogden Garage	Pacific Telephone & Telegraph Co.
1933	ENGLUND Chester gas sta	Los Angeles Directory Co.
	FULLER Leroy Pearl auto repr	Los Angeles Directory Co.
1929	NEWMAN Howard C Zita gas sta	Los Angeles Directory Co.

7800 SANTA MONICA BLVD

Year	Uses	Source
2013	ATLAS AUTO LEASING	Cole Information Services
	SOUTHWEST LEASING	Cole Information Services
	ATLAS AUTO LEASING	Cole Information Services
	SOUTHWEST LEASING	Cole Information Services
2008	SOUTHWEST LEASING	Cole Information Services
	ATLAS AUTO LEASING	Cole Information Services
	MPK INC	Cole Information Services
	EXECUTIVE AUTO LEASING	Cole Information Services
	SOUTHWEST LEASING	Cole Information Services
	ATLAS AUTO LEASING	Cole Information Services

FINDINGS

Year	Uses	Source
2008	MPK INC	Cole Information Services
	EXECUTIVE AUTO LEASING	Cole Information Services
2006	SOUTHWEST	Haines Company, Inc.
	LEASING SOUTHWEST	Haines Company, Inc.
	LEASING LEASING	Haines Company, Inc.
	ATLASAUTO	Haines Company, Inc.
	LEASING	Haines Company, Inc.
	ATLAS AUTO	Haines Company, Inc.
	LEASING	Haines Company, Inc.
2000	ATLAS AUTO LEASING	Haines & Company
	HARGER HALDEMAN LEASING CO	Haines & Company
	OLYMPIC AUTO LEASING CO	Haines & Company
	SOUTHWEST LEASING	Haines & Company
	ATLAS AUTO LEASING	Haines & Company
1995	HARGER HALDEMAN LEASING COMPANY	Pacific Bell
	Harger Haldeman Leasing Company	Pacific Bell
	S OUTHW E S T LE AS IN G	Pacific Bell
	Newco Car Leasing And Rental Inc	Pacific Bell
1991	NEWCO CAR LEASING AND RENTAL INC	Pacific Bell
	From Los Angeles Telephones Call	Pacific Bell
	NEWCO CAR LEASING AND RENTAL INC	Pacific Bell
1990	MILT FREEDMAN AUTO LEASING	Pacific Bell
	FRIEDMAN MILT AUTO LEASING	Pacific Bell
	FREEDMAN MILT AUTO LEASING	Pacific Bell
	RITE WAY CAR LEASING	Pacific Bell
	NEWCO CAR LEASING AND RENTAL INC	Pacific Bell
1986	FREEDMAN MILT AUTO LEASING	Pacific Bell
	RITE WAY CAR LEASING	Pacific Bell
	MILT FREEDMAN AUTO LEASING	Pacific Bell
1985	Friedman Milt Auto Leasing	Pacific Bell
	Freidman Milt Auto Leasing	Pacific Bell
	FREEDMANI MILT AUTO LEASING	Pacific Bell
	FREIDMAN MILT AUTO LEASING	Pacific Bell
	FRIEDMAN MILT AUTO LEASING	Pacific Bell
	NEWCO CAR LEASING AND RENTAL INC	Pacific Bell
	FREEDMAN MILT AUTO LEASING	Pacific Bell
1962	SANTA FAIR PHARMACY	Pacific Telephone
1951	Sta Monica Bl Crescent Used Car Co	Pacific Telephone & Telegraph Co.

Year	Uses	Source
1924	Lyman & Shutts C J Lyman J T Shutts rest	Los Angeles Directory Co.
	Shutts Julius T Lyman & Shutts h	Los Angeles Directory Co.

7801 SANTA MONICA BLVD

Year	Uses	Source
1933	STAHL W Fred Emma J phys	Los Angeles Directory Co.
1924	Bonin Arthur auto service sta	Los Angeles Directory Co.

7802 SANTA MONICA BLVD

Year	Uses	Source
1924	LONG Jos G chiro	Los Angeles Directory Co.

7804 SANTA MONICA BLVD

Year	Uses	Source
1924	BERRYHILL REALTY CO J C Berryhill G A Ferrera Real Estate Insurance Loans Rentals and Notary Public	Los Angeles Directory Co.
	LINDHOME J G & SON John G and Louis E Job Printers	Los Angeles Directory Co.

7805 SANTA MONICA BLVD

Year	Uses	Source
1924	Van Fay C auto garage	Los Angeles Directory Co.

7806 SANTA MONICA BLVD

Year	Uses	Source
2006	SITEUNSEEN	Haines Company, Inc.
	New IMAGE ART SIGHT UN SEEN	Haines Company, Inc.
	KUDRA	Haines Company, Inc.
	CIRCLE OF ARADIA	Haines Company, Inc.
	CGMPBELL BLDG	Haines Company, Inc.
	DIRTGALLERY	Haines Company, Inc.

7807 SANTA MONICA BLVD

Year	Uses	Source
2013	EXECUTIVE CAR LEASING COMPANY	Cole Information Services
	EXECUTIVE CAR LEASING COMPANY	Cole Information Services
2008	EXECUTIVE CARLEASING	Cole Information Services
	EXECUTIVE CARLEASING	Cole Information Services
2006	EXECUTIVECAR	Haines Company, Inc.
	LSNG CO LAOFC	Haines Company, Inc.
	FREEDMAN MILT	Haines Company, Inc.

FINDINGS

Year	Uses	Source
2006	New COCAR	Haines Company, Inc.
	LEASING&RENTALS	Haines Company, Inc.
	OLYMPIC AUTO	Haines Company, Inc.
	LEASING CO	Haines Company, Inc.
2000	EXECUTIVE CAR LEASING COMPANY	Haines & Company
	FREEDMAN MILT AUTO	Haines & Company
	NEWCO CAR LSNG & RNTL	Haines & Company
	XXXX	Haines & Company
1995	EXECUTIVE CAR LEASING COMPANY	Pacific Bell
	E XE CUTIVE CAR LE AS IN G COMPAN Y	Pacific Bell
	Los Angeles Ofc	Pacific Bell
1991	MILT FREEDMAN AUTO LEASING	Pacific Bell
	EXECUTIVECARLEASING	Pacific Bell
	EXECUTIVE CAR LEASING COMPANY	Pacific Bell
	FREEDMAN MHT AUTO LEASING	Pacific Bell
	Executive Car Leasing	Pacific Bell
	EXECUTIVE CAR LEASING COMPANY	Pacific Bell
	Freedman MHt Auto Leasing	Pacific Bell
	Milt Freedman Auto Leasing	Pacific Bell
	Los Angeles Ofc	Pacific Bell
1986	AMERICAN MOBILE COMMUNICATIONS INC	Pacific Bell
	EXECUTIVE CAR LEASING	Pacific Bell
1985	EXECUTIVE CAR LEASING	Pacific Bell
	EXECUTIVE CAR LEASING COMPANY	Pacific Bell
	EXECUTIVE CAR LEASING COMPANY	Pacific Bell
	Los Angeles Ofc	Pacific Bell
1981	EXECUTIVE CAR LEASING	Pacific Telephone
1980	EXECUTIVE CAR LEASING COMPANY	Pacific Telephone
	EXECUTIVE CAR LEASING COMPANY	Pacific Telephone
	EXECUTIVE CAR LEASING COMPANY LOS ANGELES	Pacific Telephone
1976	EXECUTIVE CAR LEASING COMPANY	Pacific Telephone
	Main ofc	Pacific Telephone
1975	EXECUTIVE CAR LEASING COMPANY	Pacific Telephone
	Main Ofc	Pacific Telephone
1971	EXECUTIVE CAR LEASING CO	Pacific Telephone
	Main Ofc	Pacific Telephone
1970	EXECUTIVE CAR LEASING CO	Pacific Telephone

FINDINGS

Year	Uses	Source
1970	EXECUTIVE CAR LEASING CO	Pacific Telephone
	EXECUTIVE CAR LEASING CO	Pacific Telephone
	V I P CAR LEASING CORP	Pacific Telephone
	V I P CAR LEASING CORP	Pacific Telephone
1967	Lease Plan Inc	Pacific Telephone
	EXECUTIVE CAR LEASING CO	Pacific Telephone
	Main Ofc	Pacific Telephone
	Your Car Leasing Co	Pacific Telephone
1965	EXECUTIVE CAR LEASING CO	Pacific Telephone
1962	EXECUTIVE CAR LEASING CO	Pacific Telephone
	EXECUTIVE CAR LEASING CO	Pacific Telephone
	EXECUTIVE CAR LEASING CO	Pacific Telephone
	Lease Plan Inc	Pacific Telephone
	EXECUTIVE CAR LEASING CO	Pacific Telephone
	Sales Dept	Pacific Telephone
	EXECUTIVE CAR LEASING CO	Pacific Telephone
	Serv Dept	Pacific Telephone
	Your Car Leasing Co	Pacific Telephone
1958	EXECUTIVE CAR LEASING CO	Pacific Telephone
	EXECUTIVE CAR LEASING CO	Pacific Telephone
	EXECUTIVE CAR LEASING CO	Pacific Telephone
	EXECUTIVE CAR LEASING CO	Pacific Telephone
	EXECUTIVE CAR LEASING CO	Pacific Telephone
	Serv Dept	Pacific Telephone
	Sales Dept	Pacific Telephone
1951	Sta Monica Nerney Albert A autos	Pacific Telephone & Telegraph Co.
1933	NERNEY STEPHEN S INC Albert A Nerney Pres G E Klawiter V Pres Authorized Ford Sales and Service	Los Angeles Directory Co.
	FORD AUTOMOBILES Stephen S Nerney Inc Dealer	Los Angeles Directory Co.
1929	HOLLYWOOD AUTO SALES CO INC Stephen S Nerney Pres Albert A Nerney V Pres Authorized Ford Sales and Service	Los Angeles Directory Co.

7809 SANTA MONICA BLVD

Year	Uses	Source
1929	Lichtenstein Louis Bessie ins agt	Los Angeles Directory Co.
1924	STARK Albt electr	Los Angeles Directory Co.

FINDINGS

7810 SANTA MONICA BLVD

Year	Uses	Source
1976	SANTAFAIR PHARMACY	Pacific Telephone

7812 SANTA MONICA BLVD

Year	Uses	Source
1924	ROGERS Sidney T & architetural designer	Los Angeles Directory Co.
	RIENZI SHOPPE THE Vincent P and Nolly C Rienzi Exclusive Ladies Tailor and Furrier Lingerie and Novities	Los Angeles Directory Co.
	OWINGS & Van Dyke C T Owings C h Van Dyke bldrs	Los Angeles Directory Co.

7813 SANTA MONICA BLVD

Year	Uses	Source
1924	Hufnagel Frank plumber h	Los Angeles Directory Co.

7814 SANTA MONICA BLVD

Year	Uses	Source
2008	BROTHERS MARKET	Cole Information Services
2006	BROTHERSMKT	Haines Company, Inc.
2000	DEVATY Larry	Haines & Company
	DEVATY Lary	Haines & Company
	BROTHERS MKT	Haines & Company
1990	FRUIT & VEGETABLE PRODUCE CO	Pacific Bell
1986	FRUIT & VEGETABLE PRODUCE CO	Pacific Bell
1929	WHEEL CHAIR COMPANY Glenn W Edwards Anything for the Sick Room Rented and Sold	Los Angeles Directory Co.
	RUSH Saml W Mattie sewing Machines	Los Angeles Directory Co.
1924	CRESCENT SIGN CO Raymond Colvin Thos Goff Sign Writers	Los Angeles Directory Co.

7815 SANTA MONICA BLVD

Year	Uses	Source
1924	Haver Realty Co Chas and Lawrence Haver	Los Angeles Directory Co.

7816 SANTA MONICA BLVD

Year	Uses	Source
1971	Elliott Carpet Cleaners	Pacific Telephone

FINDINGS

7817 SANTA MONICA BLVD

Year	Uses	Source
1924	NORTON Wm L real est	Los Angeles Directory Co.

7818 SANTA MONICA BLVD

Year	Uses	Source
2008	FAMILY THRIFT STORE	Cole Information Services
2006	FAMILYTHRIFT	Haines Company, Inc.
	STORE	Haines Company, Inc.
2000	COUNCIL THRIFT SHOP	Haines & Company
1981	PX	Pacific Telephone
	BARYCENTER ANTIQUES	Pacific Telephone
1976	Miros Packing Co	Pacific Telephone
1971	Miros Packing Co	Pacific Telephone
1967	MIROS PACKIING CO	Pacific Telephone
1962	MIRO PACKING CO	Pacific Telephone
1958	BECKER MACHINE CO	Pacific Telephone
	BECKER MACH CO	Pacific Telephone
1942	Cole Branch	Los Angeles Directory Co.
1937	Cole Branch	Los Angeles Directory Co.
1933	Mc Larty Edw B Leona musical instruments	Los Angeles Directory Co.
1929	Mc Larty H & Sons Edw Edw jr and Donald musical instr dealers	Los Angeles Directory Co.

7819 SANTA MONICA BLVD

Year	Uses	Source
2000	XXXX	Haines & Company
1985	SUNSET ELECTRIC	Pacific Bell
	WEDEEN WALLY SUNSET ELECTRIC	Pacific Bell
1981	GAS AIR CONDITIONING CO	Pacific Telephone
	WARD S AIR CONDITIONING & HEATING	Pacific Telephone
	WARD S SHEET METAL	Pacific Telephone
	WEDEEN WAILLY SUNSET ELECTRIC	Pacific Telephone
1980	From Beverly Hills Telephones From	Pacific Telephone
1976	Gas Air Conditioning Co	Pacific Telephone
	Lift Inc	Pacific Telephone
	WARDS AIR CONDITIONING & HEATING	Pacific Telephone
	WARDS SHEET METAL	Pacific Telephone
1971	Gas Air Conditioning Co	Pacific Telephone
	WARDS AIR CONDITIONING & HEATING	Pacific Telephone

FINDINGS

Year	Uses	Source
1971	WARDS SHEET METAL	Pacific Telephone
1967	Brewers Carpet Cleaning	Pacific Telephone
	Kings Cleaners Kings Hollywood Cleaners	Pacific Telephone
	Kings Hollywood Cleaners	Pacific Telephone
	Betts Don custm finishes	Pacific Telephone
1962	BREWER S CARPET CLEANING	Pacific Telephone
	Brewers Carpet Cleaning	Pacific Telephone
	Hollywood City Dye Works See Kings Hollywood Cleaners	Pacific Telephone
	Kings Hollywood Cleaners	Pacific Telephone
1958	Hollywood City Dye Works	Pacific Telephone
	Hollywood Dye Works City	Pacific Telephone
	MAAS LEO CO	Pacific Telephone
1951	Sta Monica Gazin Nathan clng eq	Pacific Telephone & Telegraph Co.
	Sta Monica Hollywd City Dye Wrks	Pacific Telephone & Telegraph Co.
	Sta Monica Hollywd Dye Wrks City	Pacific Telephone & Telegraph Co.
1933	GAZIN Nathan Yatta clo clnr	Los Angeles Directory Co.
1929	Gazin Nathan Yetta clo clnr	Los Angeles Directory Co.
1924	THOMPSON & Toney E J Thompson J R Toney real est	Los Angeles Directory Co.

7820 SANTA MONICA BLVD

Year	Uses	Source
2013	PAVA CAVIAR	Cole Information Services
2008	CHERRY GARDEN	Cole Information Services
	PAVA CAVIAR INC	Cole Information Services
2006	PAVA CAVIAR	Haines Company, Inc.
2000	PUTMAN Mina	Haines & Company
	PUTMAN Mina	Haines & Company
	CHERRY GARDEN	Haines & Company
1990	REGGIES STEREOS	Pacific Bell
1986	REGGIES STEREOS	Pacific Bell
1981	REGGIES STEREOS	Pacific Telephone
1976	M & L Used Furniture	Pacific Telephone
	Mc Dougalls Furniture See M & L Used Furniture	Pacific Telephone
1975	M & L USED FURNITURE	Pacific Telephone
1971	M & L Used Furniture	Pacific Telephone
	Mc Dougalls Furniture See M & L Used Furniture	Pacific Telephone

FINDINGS

Year	Uses	Source
1967	County Loan & Jewelry	Pacific Telephone
1962	Bosley Furn & Transfer	Pacific Telephone
	Monarch Van & Storage	Pacific Telephone
1958	Monarch Van & Storage	Pacific Telephone
	Bosley Furn & Transfer	Pacific Telephone
1951	Sta Monica Bosley Furniture & Transfer	Pacific Telephone & Telegraph Co.
	Sta Monica Bl	Pacific Telephone & Telegraph Co.
	Stanberry Jas	Pacific Telephone & Telegraph Co.
1933	BROWN Robt W	Los Angeles Directory Co.
	Durkin Ethel Mrs	Los Angeles Directory Co.
	Hast Mary E wid Oliver furn	Los Angeles Directory Co.
1929	Bosley N Linton Kathryn furn	Los Angeles Directory Co.

7821 SANTA MONICA BLVD

Year	Uses	Source
1924	Hamerslay Ellen Mrs nurse h	Los Angeles Directory Co.
	Hamersley Beatrice student r	Los Angeles Directory Co.
	FRENCH Orton L r	Los Angeles Directory Co.
	BANDY Grace r	Los Angeles Directory Co.
	BANDY Jas M brick contr	Los Angeles Directory Co.
	Lyman Emily Mrs h	Los Angeles Directory Co.
	Leffmann L J h	Los Angeles Directory Co.

7822 SANTA MONICA BLVD

Year	Uses	Source
2013	PRUMAX INC	Cole Information Services
	SUNLUX INC	Cole Information Services
	STANDARTS INC	Cole Information Services
	BALATRON INC	Cole Information Services
	K & M TEMPORARY EMPLOYMENT SERVICES	Cole Information Services
	MARKET COORDINATORS INC	Cole Information Services
	FUN PRESS	Cole Information Services
	CLOMAX INC	Cole Information Services
	CDI RUSSIAN CENTER	Cole Information Services
	BARMETRON INC	Cole Information Services
	EXPRESS CONSULTING INC	Cole Information Services
2008	K & M TEMPORARY EMPLOYMENT SERVICES	Cole Information Services
	RUSSIAN VIDEO MUSIC CENTER	Cole Information Services

FINDINGS

Year	Uses	Source
2006	CD I RUSSIAN	Haines Company, Inc.
	CENTER	Haines Company, Inc.
	K&MTEMPRY	Haines Company, Inc.
	EMPLYMNTSERV	Haines Company, Inc.
2000	XXXX	Haines & Company
	C D I RUSSIAN CENTER	Haines & Company
	FIVE STAR BEST FOOD	Haines & Company
	K & M TEMPORARY EMPLOYMENT SERV	Haines & Company
	MOBILE SOUND SYSTEMS	Haines & Company
1981	SAWYER PRESS	Pacific Telephone
1976	Sawyer Press	Pacific Telephone
1971	Matlen Eric	Pacific Telephone
	Sawyer Press	Pacific Telephone
1967	Gigi Studio	Pacific Telephone
	Lido Model Studio	Pacific Telephone
1958	Stanberry Jas	Pacific Telephone
	Jurgens Louise	Pacific Telephone

7823 SANTA MONICA BLVD

Year	Uses	Source
2013	KHAKHANASHVILI MERAB	Cole Information Services
	KHAKHANASHVILI MERAB	Cole Information Services
2008	STAR MEDICAL & SURGICAL SUPPLIES INC	Cole Information Services
	KHAKHANASHVILI MERAB	Cole Information Services
	STAR MEDICAL & SURGICAL SUPPLIES INC	Cole Information Services
	KHAKHANASHVILI MERAB	Cole Information Services
2006	KHAKHANASHVILI	Haines Company, Inc.
	MERAB	Haines Company, Inc.
2000	L E V DISCOUNT STR	Haines & Company
1990	ACE HOLLYWOOD WOOD TURNING CO	Pacific Bell
	HOLLYWOOD WOOD TURNING CO	Pacific Bell
1981	GOOD STUFF PLACE THE	Pacific Telephone
1967	Hollywood Cleaning Centers Inc	Pacific Telephone
	HOLLYWOOD CLEANING CENTERS INC	Pacific Telephone
1958	Near n Far	Pacific Telephone
1951	Sta Monica Bl Jungala Cocktails	Pacific Telephone & Telegraph Co.
1933	WALLEN A C gro	Los Angeles Directory Co.
	Waddle Ralph C Mildred meats	Los Angeles Directory Co.

FINDINGS

Year	Uses	Source
1933	BROWN Nick fruits	Los Angeles Directory Co.

7825 SANTA MONICA BLVD

Year	Uses	Source
2008	TEA & SYMPATHY INC	Cole Information Services
2000	RIDA	Haines & Company
1990	RIDA	Pacific Bell
1986	AL S CHAVKIN S VALET SERVICE	Pacific Bell
1981	AL S VALET	Pacific Telephone
1976	Hollywood Cleaning Center	Pacific Telephone
1971	HOLLYWOOD CLEANING CENTERS INC	Pacific Telephone
1958	Branch Transfer Co	Pacific Telephone
	Branch Everett Branch Transfer Co	Pacific Telephone
1933	WESTERN Auto Supply Co Stores	Los Angeles Directory Co.

7826 SANTA MONICA BLVD

Year	Uses	Source
1924	Pill Goodman gro	Los Angeles Directory Co.

7827 SANTA MONICA BLVD

Year	Uses	Source
2013	EURO DESIGN	Cole Information Services
	EURO DESIGN	Cole Information Services
2008	EURO DESIGN	Cole Information Services
	EURO DESIGN	Cole Information Services
2006	EURO DESIGN	Haines Company, Inc.
2000	EURO DSGN AUTO CRFT	Haines & Company
1990	CUSTOM AUTO CRAFTS	Pacific Bell
1986	CUSTOM AUTO CRAFTS	Pacific Bell
1981	A CLASSIC AUTOMOBILE	Pacific Telephone
	MAKERS	Pacific Telephone
	MAKERS TRIPLE C AUTO BODY	Pacific Telephone
1976	ONO GEO Y AUTO BODY & FENDER REPAIR	Pacific Telephone
1975	ONO GEO Y AUTO BODY & FENDER REPAIR	Pacific Telephone
1971	ONO GEO Y AUTO BODY & FENDER REPAIR	Pacific Telephone
1970	ONO SEO Y AUTO BODY & FENDER REPAIR	Pacific Telephone

Year	Uses	Source
1967	ONO GEO Y AUTO BODY & FENDER REPAIR	Pacific Telephone
1965	ONO GEO Y AUTO BODY & FENDER REPAIR	Pacific Telephone
1962	ONO GEO Y AUTO BODY & FENDER REPAIR	Pacific Telephone
	ONO GEO Y AUTO BODY & FENDER REPAIR	Pacific Telephone
1958	ONO GEO Y AUTO BODY & FENDER REPAIR	Pacific Telephone
1951	Sta Monica Fraser Undersealing	Pacific Telephone & Telegraph Co.
	Sta Monica Ono Geo Y Auto Body & Fender Repair	Pacific Telephone & Telegraph Co.
1933	DEAN Frank gas sta	Los Angeles Directory Co.
1929	ROWE John A gas sta	Los Angeles Directory Co.
	WHYTE Jas E batteries	Los Angeles Directory Co.
	DEAN & Sommer Frank Dean Louis Sommer auto reprs	Los Angeles Directory Co.

7828 SANTA MONICA BLVD

Year	Uses	Source
2013	A HHS	Cole Information Services
2000	SHERMAN MDCL SPLY	Haines & Company
	LEE Kenneth	Haines & Company
	X ORANGE GROVE AV N	Haines & Company
	LEE Kenneth	Haines & Company
1981	SPOKES N STUFF	Pacific Telephone
1976	Spokes N Stuff	Pacific Telephone
1971	Lee On Laundry	Pacific Telephone
1967	Lee On Laundry	Pacific Telephone
1962	CARL FRANCIS PRESS THE	Pacific Telephone
	Francis Carl Press The	Pacific Telephone
	Moser Carl Carl Francis Press The	Pacific Telephone
1958	Francis Carl Press The	Pacific Telephone
	Carl Francis Press The	Pacific Telephone
	Moser Carl Carl Francis Press The	Pacific Telephone
1951	Sta Monica Belmont Elec Co	Pacific Telephone & Telegraph Co.
1924	SHAFER Mc Goon Realty Co A C Shafter A J Mc Goon	Los Angeles Directory Co.

FINDINGS

7830 SANTA MONICA BLVD

Year	Uses	Source
1933	Schneiderman Abr poultry	Los Angeles Directory Co.

7832 SANTA MONICA BLVD

Year	Uses	Source
2013	CHEVRA KADISHA MORTUARY MONUMENTS &	Cole Information Services
2008	CHEVRA KADISHA MORTUARY	Cole Information Services
	JEWISH SACRED BURIAL SOCIET	Cole Information Services
	CONGREGATION AGUDAS ACHIM	Cole Information Services
	CHEVERA KADISHA	Cole Information Services
2006	CHEVRAKADISHA	Haines Company, Inc.
	CEMETERIES	Haines Company, Inc.
	CHEVRA KADISHA	Haines Company, Inc.
	CSKTS &MNMNTS	Haines Company, Inc.
	CHEVRAKADISHA	Haines Company, Inc.
	MORTUARY	Haines Company, Inc.
	CONGREGATION	Haines Company, Inc.
	AGUDAS ACHIM	Haines Company, Inc.
	HEVRA KADISHA	Haines Company, Inc.
	MRTRY	Haines Company, Inc.
	JEWISH SACRED	Haines Company, Inc.
2000	CHEVRA KADISHA CMTY	Haines & Company
	CHEVRA KADISHA MORTUARY	Haines & Company
	HEVRA KADISHA MRTRY	Haines & Company
	JEWISH BURIAL SOCIETY	Haines & Company
	JEWISH SACRED BURL	Haines & Company
	LODGE MEMORIALS	Haines & Company
1990	CHESED SHEL EMES SOCIETY	Pacific Bell
	CHEVRA KADISHA CEMETERIES	Pacific Bell
	CHEVRA KADISHA MORTUARY	Pacific Bell
	HEVRA KADISHA MORTUARY	Pacific Bell
	JEWISH BURIAL SOCIETY	Pacific Bell
	JEWISH SACRED BURIAL SOCIETY	Pacific Bell
	LODGE MEMORIALS	Pacific Bell
	LOS ANGELES MONUMENT CO	Pacific Bell
1986	CENTURY MONUMENT CO	Pacific Bell
	CHESED SHEL EMES SOCIETY	Pacific Bell
	CHEVRA KADISHA CEMETERIES	Pacific Bell

Year	Uses	Source
1986	CHEVRA KADISHA MORTUARY	Pacific Bell
	HEVRA KADISHA MORTUARY	Pacific Bell
	JEWISH BURIAL SOCIETY	Pacific Bell
	JEWISH SACRED BURIAL SOCIETY	Pacific Bell
	LODGE MEMORIALS	Pacific Bell
1981	MADISHA MORTUARY	Pacific Telephone
	JEWISH BURIAL SOCIETY	Pacific Telephone
1976	Professional Photography Services	Pacific Telephone
1971	Wagon Wheel The	Pacific Telephone
1967	Myers Fred	Pacific Telephone
	Myers Paint & Wall Paper Co	Pacific Telephone
1962	Myers Fred	Pacific Telephone
	Myers Paint & Wall Paper Co	Pacific Telephone
1958	Myers Fred	Pacific Telephone
	Myers Paint & Wall Paper Co	Pacific Telephone

7836 SANTA MONICA BLVD

Year	Uses	Source
2006	THE DOYLE LOGAN	Haines Company, Inc.
2000	SALZBERG Helene	Haines & Company
	SALZBERG Helene	Haines & Company
	THE DOYLE LOGAN CO	Haines & Company
1976	Hollywood Used Clothing Store	Pacific Telephone
1971	Hollywood Used Clothing Store	Pacific Telephone
1967	Hollywood Used Clothing Store	Pacific Telephone
1951	Sta Monica Bl A 1 Sewing Mach Co	Pacific Telephone & Telegraph Co.
	Sta Monica Bl A 1 Vacuum Clnr Co	Pacific Telephone & Telegraph Co.
	Sta Monica All Makes Repair Shop elec appliances	Pacific Telephone & Telegraph Co.
	Sta Monica All Makes Vacuum Clnr Repair Shop	Pacific Telephone & Telegraph Co.
	Sta Monica Atlas Adding Mach Co	Pacific Telephone & Telegraph Co.
	Sta Monica Atlas Typewriter & Supply Co	Pacific Telephone & Telegraph Co.
	Sta Monica Beverly Wilshire Typewriter Co	Pacific Telephone & Telegraph Co.
	Sta Monica Earl Rush Hollywood Sewing Machine Shop	Pacific Telephone & Telegraph Co.
	Sta Monica Hollywd Adding Mach Co	Pacific Telephone & Telegraph Co.
	Sta Monica Hollywd Atlas Typewriter Co	Pacific Telephone & Telegraph Co.
	Sta Monica Bl Hollywd Sewing Mach Shop	Pacific Telephone & Telegraph Co.
	Sta Monica Hollywd Sewing Mach Shop	Pacific Telephone & Telegraph Co.

Year	Uses	Source
1951	Sta Monica Noiseless Typewriter Repair Shop	Pacific Telephone & Telegraph Co.
	Sta Monica Rush Home Appliance Co	Pacific Telephone & Telegraph Co.
	Sta Monica Rush S W Sewing Mach Shop of Hollywd	Pacific Telephone & Telegraph Co.
	Sta Monica Bl Rush Typewriter Shop	Pacific Telephone & Telegraph Co.
	Sta Monica Rush Typewriter Shop	Pacific Telephone & Telegraph Co.
	Sta Monica Sewing Mach Rental & Repair Shop of Hollywd	Pacific Telephone & Telegraph Co.
	Sta Monica Sewing Mach Repair Shop of Hollywd	Pacific Telephone & Telegraph Co.
	Sta Monica Singer Rental & Repair Shop	Pacific Telephone & Telegraph Co.
	Sta Monica White Sewing Mach Rental & Repair Shop	Pacific Telephone & Telegraph Co.

7843 SANTA MONICA BLVD

Year	Uses	Source
1924	HOLLYWOOD CITY DYE WORKS N Gazin Prop Cleaners and Dyers	Los Angeles Directory Co.

7846 SANTA MONICA BLVD

Year	Uses	Source
1924	FULLER Roy truck driver r	Los Angeles Directory Co.
	Waln Danl lab r	Los Angeles Directory Co.
	Forbes Arthur carp h	Los Angeles Directory Co.
	MORTON Alma M wid J E rest	Los Angeles Directory Co.

7850 SANTA MONICA BLVD

Year	Uses	Source
1976	This & That	Pacific Telephone

7852 SANTA MONICA BLVD

Year	Uses	Source
1924	COATS Wm J mach shop	Los Angeles Directory Co.
	Rowan John A auto serv sta	Los Angeles Directory Co.

7853 SANTA MONICA BLVD

Year	Uses	Source
2013	KUNG PAO BISTRO	Cole Information Services
2008	KUNG PAO BISTRO	Cole Information Services
2006	HIGH TOWER	Haines Company, Inc.
	SYSTEMS	Haines Company, Inc.
	KUNG PAO CHINA	Haines Company, Inc.

FINDINGS

Year	Uses	Source
2006	BISTRO	Haines Company, Inc.
	ZAKEECHICKEN	Haines Company, Inc.
2000	BOSTON M	Haines & Company
	ZAKEE CHICKEN	Haines & Company
1990	ARGO S COFFEE SHOP	Pacific Bell
1986	ARGO S COFFEE SHOP	Pacific Bell
1981	ARGOS COFFEE SHOP	Pacific Telephone
1976	Argos Coffee Shop	Pacific Telephone
1971	Argos Coffee Shop	Pacific Telephone
1967	Argos Coffee Shop	Pacific Telephone
1962	Roes Coffee Shop	Pacific Telephone

7854 SANTA MONICA BLVD

Year	Uses	Source
2013	CT NAILS	Cole Information Services
2006	0 CO STARNAILS	Haines Company, Inc.
2000	CO STAR NAILS	Haines & Company
	LUSTIG Ray	Haines & Company
	LUSTIG Ray	Haines & Company
1990	STAR NAILS MANICURNG	Pacific Bell
1986	STAR NAILS	Pacific Bell
1976	G R G Importing & Distributing Corp	Pacific Telephone
1967	Harolds Restaurant	Pacific Telephone
1962	Council Thrift Shops For Truck Pick Up call	Pacific Telephone
	Thrift Shops Council of Jewish Women of L A For Truck Pick Up call	Pacific Telephone
1951	Sta Monica Myers Paint & Wall Paper Co	Pacific Telephone & Telegraph Co.
1950	MYERS PAINT CO	Pacific Telephone
1933	FISCHER Milton clo clnr	Los Angeles Directory Co.
1929	GORDON Saml G clo clnr	Los Angeles Directory Co.
1924	PALMER Chas F drugs	Los Angeles Directory Co.

7855 SANTA MONICA BLVD

Year	Uses	Source
2008	ROBERT ANAVIAN DPM	Cole Information Services
2006	ANAVIAN ROBERT	Haines Company, Inc.
	DRDPM	Haines Company, Inc.
	SANTA MONICA	Haines Company, Inc.
	MDCL CLC INC	Haines Company, Inc.

FINDINGS

Year	Uses	Source
2000	LOTTERY TICKET SLS	Haines & Company
	WEST HOLLYWD URGENT CARE	Haines & Company
	CRESCENT DSCNT DRUG	Haines & Company
1990	CRESCENT DISCOUNT DRUGS	Pacific Bell
	LOTTERY TICKET SALES LOTTO GAMES RETAILERS LOS ANGELES	Pacific Bell
1986	LOTTERY CALIFORNIA STATE LOTTO GAMES	Pacific Bell
	CRESCENT DISCOUNT DRUGS	Pacific Bell
1981	CRESCENT DRUGS	Pacific Telephone
	CRESCENT DRUGS	Pacific Telephone
1976	CRESCENT DRUG CO	Pacific Telephone
	Crescent Drug Co	Pacific Telephone
1971	Crescent Drug Co	Pacific Telephone
1967	Crescent Drug Co	Pacific Telephone
	CRESCENT DRUG CO	Pacific Telephone
1933	WILLIAMS Milton J Ellen restr	Los Angeles Directory Co.
1929	Cooperative Building Materials Corn W M Ball pres H G Watson v pres C E Powlesson sec treas	Los Angeles Directory Co.
1924	LOCKLTH Manufactured by Plastold Products Inc Executive Offices	Los Angeles Directory Co.
	PLASTOID PRODUCTS INC THE Orville L Routt Pres Plaster Board Manufacturers	Los Angeles Directory Co.

7856 SANTA MONICA BLVD

Year	Uses	Source
2013	ASAP TRAVEL DEALS	Cole Information Services
	SLAVIK SERVICES	Cole Information Services
2000	XXXX	Haines & Company
	LITTLE TALY	Haines & Company
1990	BEVERLY HILLS FOUNTAIN CENTER	Pacific Bell
1986	BEVERLY HILLS FOUNTAIN CENTER	Pacific Bell
1981	BEVERLY HILLS FOUNTAIN CENTER	Pacific Telephone
1976	Shapiro Jack	Pacific Telephone
1971	Shapira Jack	Pacific Telephone
1967	Lobby Hobby	Pacific Telephone
1962	Carr Wm G	Pacific Telephone
1958	Carr Wm G	Pacific Telephone
	Carr Chas J rl est	Pacific Telephone
1951	Sta Monica Knights of Columbus No 2406	Pacific Telephone & Telegraph Co.

FINDINGS

Year	Uses	Source
1951	Sta Monica Bl Carr Chas J rl est	Pacific Telephone & Telegraph Co.
	Sta Monica Carr Wm G	Pacific Telephone & Telegraph Co.
1937	HOLLYWOOD HOME APPLIANCE CO J B Alvetl Stoves Heaters Refrigerators New and Used Easy Terms Repairing All Makes of Stoves and Heaters Enameling Welding Nickel Plating and	Los Angeles Directory Co.
1933	Forsberg Olie bakery	Los Angeles Directory Co.
1929	Enger Erling F Alma baker	Los Angeles Directory Co.
1924	REED Harry F bakery	Los Angeles Directory Co.

7857 SANTA MONICA BLVD

Year	Uses	Source
2013	VICTORIA JEWELRY	Cole Information Services
	PLAZA WATCH REPAIR & SALES	Cole Information Services
2008	VICTORIAS JEWELRY	Cole Information Services
2006	JEWELRY	Haines Company, Inc.
	VICTORIAS	Haines Company, Inc.
	REPAIRSSALES	Haines Company, Inc.
	PLAZAWATCH	Haines Company, Inc.
2000	VICTORIAS JEWELRY	Haines & Company
	KUMETZ Aron	Haines & Company
	KUMETZ Arron	Haines & Company
1990	HOLLYWOOD SHOE REPAIR SHOP	Pacific Bell
1986	HOLLYWOOD SHOE REPAIR SHOP	Pacific Bell
1976	Hollywood Shoe Repair Shop	Pacific Telephone
1971	Coin Cellar The	Pacific Telephone
1967	Coin Cellar The	Pacific Telephone

7858 SANTA MONICA BLVD

Year	Uses	Source
2013	EUROPEAN BEAUTY SALON	Cole Information Services
2008	EUROPEAN BEAUTY SALON	Cole Information Services
2006	EUROPEAN BEAUTY	Haines Company, Inc.
2000	LOVELY LADIES BEAUTY SALON	Haines & Company
	EUROPEAN BEAUTY SLN	Haines & Company
1986	BEST FOR LESS	Pacific Bell
1981	LIEBER JIM CARPETING	Pacific Telephone
1976	Top Of the Table furn	Pacific Telephone
1971	Golden Touch Beauty Salons	Pacific Telephone
1967	Witchs Hut the Coiffures	Pacific Telephone

FINDINGS

Year	Uses	Source
1962	Als Beauty Salon	Pacific Telephone
1951	Sta Monica Spencer Clyde A	Pacific Telephone & Telegraph Co.
1933	RUSH Saml W Mattie sewing mach	Los Angeles Directory Co.
1929	Ulrich Chas S Louise plmbr	Los Angeles Directory Co.
1924	Diether Wm A feed and seed	Los Angeles Directory Co.

7859 SANTA MONICA BLVD

Year	Uses	Source
2008	GASTRONOM	Cole Information Services
2006	GASTRONOM	Haines Company, Inc.
2000	XXXX	Haines & Company
1990	GASTRONOM	Pacific Bell
1986	GASTRONOM	Pacific Bell
1981	LANA S FASHIONS	Pacific Telephone
1976	Nattily Sculpt Your Nails	Pacific Telephone
	Dalton Sculptured Nail Salon	Pacific Telephone
	Grace Ddltons Sculptured Nail Salon	Pacific Telephone
	Daltons Sculptured Nail School	Pacific Telephone
1975	DALTON S SCULPTURED NAIL SCHOOL	Pacific Telephone
	GRACE DALTON S SCULPTURED NAIL SALON	Pacific Telephone
1967	Belfair Stationers	Pacific Telephone
1929	Pally Barnett poultry	Los Angeles Directory Co.

7860 SANTA MONICA BLVD

Year	Uses	Source
2006	SUPPLIES INC	Haines Company, Inc.
	P & R MEDICAL	Haines Company, Inc.
2000	COLGATE MEDICAL & SURGICAL SPLY	Haines & Company
1990	CHILDREN S STYLE	Pacific Bell
1986	CHILDREN S STYLE	Pacific Bell
1981	BOULEVARD USED CLOTHING	Pacific Telephone
1976	Boulevard Used Clothing	Pacific Telephone
1971	Josephs Selective Clothing & Tailoring	Pacific Telephone
1967	Kiokie Kapers by Elsie	Pacific Telephone
1962	Hollywood Used Clothing Store	Pacific Telephone
1958	B & R Crafts Co	Pacific Telephone
1951	Sta Monica Bl Co Operative Whsle Food Club	Pacific Telephone & Telegraph Co.
1924	CRESCENT Plumbing & Heating Co P S Gillooly L C Brightwell	Los Angeles Directory Co.

FINDINGS

7861 SANTA MONICA BLVD

Year	Uses	Source
2000	XXXX	Haines & Company
1990	CUT & DRY	Pacific Bell
1986	CUT N DRL HAIR DESIGN	Pacific Bell
1976	Cozy Corner Barber Shop	Pacific Telephone
1971	Cozy Corner Barber Shop	Pacific Telephone
1967	Cozy Corner Barber Shop	Pacific Telephone

7862 SANTA MONICA BLVD

Year	Uses	Source
2013	TBILISI N YEREVAN BAKERY	Cole Information Services
2008	TBILISI N YEREVAN BAKERY	Cole Information Services
2006	BAKERY	Haines Company, Inc.
	TBILISI NYEREVAN	Haines Company, Inc.
2000	TBILISIN YEREVAN BAKERY	Haines & Company
1990	TIBOR S MEAT MARKET	Pacific Bell
1986	TIBOR S MEAT MARKET	Pacific Bell
1981	R K F REAL KOSHER MEAT MKT	Pacific Telephone
1976	R K F Real Kosher Meat Mkt	Pacific Telephone
1971	R K F Real Kosher Meat Mkt	Pacific Telephone
1967	L A T V Exchange	Pacific Telephone
	Stag Shop The	Pacific Telephone
1958	Archies Hub	Pacific Telephone
1951	Sta Monica Bl Archies Hub	Pacific Telephone & Telegraph Co.
1933	THOMPSON Cleon W notions	Los Angeles Directory Co.

7863 SANTA MONICA BLVD

Year	Uses	Source
2000	XXXX	Haines & Company
1981	FREE LANCE HAIR DESIGN	Pacific Telephone
	FREELANCE HAIR DESIGN	Pacific Telephone
1976	Allens Beauty Salon	Pacific Telephone
	Allens Penthouse Beauty Salon	Pacific Telephone
	American Tax Associates	Pacific Telephone
	Allens Beauty Salon	Pacific Telephone
1975	ALIEN S PENTHOUSE BEAUTY SALON	Pacific Telephone
1971	Allens Beauty Salon	Pacific Telephone
	Allens Beauty Salon	Pacific Telephone
	Allens Penthouse Beauty Salon	Pacific Telephone

FINDINGS

Year	Uses	Source
1971	ALLENS PENTHOUSE BEAUTY SALON	Pacific Telephone
	Spot Shot	Pacific Telephone
1967	Allens Penthouse Beauty Salon	Pacific Telephone
	Allens Beauty Salon	Pacific Telephone
	Allens Beauty Salon	Pacific Telephone
	ALLENS PENTHOUSE BEAUTY SALON	Pacific Telephone
1929	PORTER Ray C Betty truits	Los Angeles Directory Co.
	Wilner & Waddle A C Wilner Ralph Waddle meats	Los Angeles Directory Co.

7864 SANTA MONICA BLVD

Year	Uses	Source
2000	XXXX	Haines & Company
1990	EAGLE THE	Pacific Bell
1986	EAGLE THE	Pacific Bell
1981	EAGLE THE	Pacific Telephone
1976	Hub The	Pacific Telephone
1971	Hub The	Pacific Telephone
1967	Hub The	Pacific Telephone
1962	Archies Friendly Neighborhood Tavern	Pacific Telephone
1933	Waible Zetta beauty shop	Los Angeles Directory Co.
1929	Benton Geo G Nellie barber	Los Angeles Directory Co.
1924	ELLIS Thurman meats	Los Angeles Directory Co.

7865 SANTA MONICA BLVD

Year	Uses	Source
2013	GUTGARTS L DDS	Cole Information Services
2008	DENTAL CENTER	Cole Information Services
	L GUTGARTS DDS A PROFESSIONAL CORP	Cole Information Services
2006	DENTAL CENTER	Haines Company, Inc.
	GUTGARTS	Haines Company, Inc.
	ELIOZAR DDS GUTGARTS	Haines Company, Inc.
	LYUDMILLA DODS	Haines Company, Inc.
2000	DENTAL CENTER	Haines & Company
	GUTGARTS E DDS	Haines & Company
	GUTGARTS L DDS	Haines & Company
1990	DENTAL CENTER	Pacific Bell
	GUTGARTS ELIOZAR DDS	Pacific Bell
	GUTGARTS LYUDMILLA DDS	Pacific Bell

FINDINGS

Year	Uses	Source
1986	DENTAL CENTER	Pacific Bell
	GUTGARTS ELIOZAR DDS	Pacific Bell
	GUTGARTS LYUDMILLA DDS	Pacific Bell
1981	CARL S FLOWERS	Pacific Telephone
1980	Hollywood Office	Pacific Telephone
1976	Julian Jas J MD	Pacific Telephone
	Julian Medical Clinic Inc Corporate Office	Pacific Telephone
	Hollywood Office	Pacific Telephone
1975	JULIPN MEDICAL CLINIC INC	Pacific Telephone
1967	Rybicki Jewelers	Pacific Telephone
1962	Midway Meat Co	Pacific Telephone
1958	Shopping Kart	Pacific Telephone
1951	Sta Monica Rex Mkt	Pacific Telephone & Telegraph Co.
	Sta Monica Hol Rex Meat Co	Pacific Telephone & Telegraph Co.

7867 SANTA MONICA BLVD

Year	Uses	Source
2013	M WIRELESS	Cole Information Services
	ROSEN OPTICAL INC	Cole Information Services
2008	MELODIA	Cole Information Services
	ROZIN OPTICAL INC	Cole Information Services
2006	MWIRELESS	Haines Company, Inc.
	ROSEN LEONARDH	Haines Company, Inc.
	ROSEN OPTICAL INC	Haines Company, Inc.
2000	ROSEN LEONARD H DR	Haines & Company
1990	CANE ARTHUR I DR OPTMTRST	Pacific Bell
	ROSEN LEONARD H DR OPTMTRT	Pacific Bell
1986	ROSEN LEONARD H DR OPTMRST	Pacific Bell
1981	ROSEN LEONARD H DR OPTMTRST	Pacific Telephone
1976	Friedman Andrew atty	Pacific Telephone
	ROSEN LEONARD H DR optmtrst	Pacific Telephone
1971	Hee & Shee Pants	Pacific Telephone
	ROSEN LEONARD H DR optmtrst	Pacific Telephone
1967	ROSEN LEONARD H DR optmtrst	Pacific Telephone

7867 1/2 SANTA MONICA BLVD

Year	Uses	Source
1990	FRANCISCO S TAILORING	Pacific Bell
1986	FRIEDMAN ANDREW ATTY	Pacific Bell

FINDINGS

Year	Uses	Source
1981	FRIEDMAN ANDREW ATTY	Pacific Telephone

7868 SANTA MONICA BLVD

Year	Uses	Source
2013	J & S JEWELRY	Cole Information Services
	ARBAT DELI	Cole Information Services
	CT NAILS III	Cole Information Services
2008	CT NAILS SALON	Cole Information Services
	J & S JEWELRY	Cole Information Services
	ARBAT DELI	Cole Information Services
2006	/A 2 J &S JEWELRY	Haines Company, Inc.
	ARBAT DEU	Haines Company, Inc.
	CT NAILS III	Haines Company, Inc.
2000	a 1/2 J&S JEWELRY	Haines & Company
	VARTAPETOVA ALEKSANDRA	Haines & Company
	ROSENBERG Lewis	Haines & Company
	C T NAILS	Haines & Company
	ROSENBERG Lewis	Haines & Company
1990	GOLDEN NAIL	Pacific Bell
1986	GOLDEN NAIL	Pacific Bell
1981	DAVID S PERSIAN IMPORTED ANTIQUES & RUGS	Pacific Telephone
1976	Congregation Anshe Sfrad	Pacific Telephone
	Davids Persian Imported Antiques & Rugs	Pacific Telephone
	Trading Callery home accesrs	Pacific Telephone
1971	Davids Persian Imported Antiques & Gifts	Pacific Telephone
	Grooviest Male Fashions	Pacific Telephone
	Hollywood Massage	Pacific Telephone
1970	MI & L USED FURNITURE	Pacific Telephone
1967	McDOUGALLS FURNITURE See M & L Used Funiture	Pacific Telephone
	M & L USED FURNITURE	Pacific Telephone
1965	M&LFURNCO	Pacific Telephone
1962	M & L FURN CO	Pacific Telephone
	Mc Dougalls Furn M & L Furn Co	Pacific Telephone
	M & L FURN CO	Pacific Telephone
1958	M & L Furn Co	Pacific Telephone
	A & L FURN-CO	Pacific Telephone
1951	Sta Monica McDougalls Furn	Pacific Telephone & Telegraph Co.
1929	Reavis Edrie Mrs real est	Los Angeles Directory Co.

FINDINGS

Year	Uses	Source
1929	TODD Bros J R and D S furn	Los Angeles Directory Co.
1924	Todd Bros J R and D S real est and furn	Los Angeles Directory Co.

7868 1/2 SANTA MONICA BLVD

Year	Uses	Source
1990	LOMON JEWELERS	Pacific Bell
1986	LILI SHOES	Pacific Bell
1981	TCHEBLAKIAN BERJ R	Pacific Telephone

7868 3/4 SANTA MONICA BLVD

Year	Uses	Source
1990	TRADING GALLERY HOME ACCESRS	Pacific Bell
1986	TRADING GALLERY HOME ACCESRS	Pacific Bell
1981	TRADING GALLERY HOME ACCESRS	Pacific Telephone

7869 SANTA MONICA BLVD

Year	Uses	Source
2013	MELODIA	Cole Information Services
2006	MELODIA	Haines Company, Inc.
2000	FILMEX MEDIA	Haines & Company
1990	ROYAL MARKETING	Pacific Bell
	PONY EXPRESS POSTAL CENTER	Pacific Bell
	M B INSURANCE AGENCY	Pacific Bell
	INDEPENDENT DATA SUPPLY	Pacific Bell
	FILM EXPERTS	Pacific Bell
	FILM EXPERT	Pacific Bell
	BFK INC	Pacific Bell
1986	WESTERN UNION PUBLIC SERVICES	Pacific Bell
	PONY EXPRESS POSTAL CENTER	Pacific Bell
	INDEPENDENT DATA SUPPLY	Pacific Bell
	FILMEX ONE-HOUR PHOTO LAB	Pacific Bell
1981	VI-NI S CHARCOAL HOUSE	Pacific Telephone
1976	Alices Knitwear East	Pacific Telephone
1971	Trading Gallery home accesrs	Pacific Telephone
1962	Lizabeth womens wearng apprl	Pacific Telephone
1958	Bob In Card Shop	Pacific Telephone
1951	Sta Monica Bob In Card Shop	Pacific Telephone & Telegraph Co.

FINDINGS

7870 SANTA MONICA BLVD

Year	Uses	Source
2013	ORTHO MATTRESS	Cole Information Services
2000	SANTA FAIR PHARMACY	Haines & Company
1990	SANTAFAIR PHARMACY	Pacific Bell
	SANTA FAIR PHARMACY	Pacific Bell
1986	SANTAFAIR PHARMACY	Pacific Bell
1981	SANTAFAIR PHARMACY	Pacific Telephone
	SANTA FAIR PHARMACY	Pacific Telephone
1976	SANTA FAIR PHARMACY	Pacific Telephone
1971	Santafair Pharmacy	Pacific Telephone
	Santa Fair Pharmacy	Pacific Telephone
1967	Djokovich Milan	Pacific Telephone
1951	Sta Monica Studio Clothes	Pacific Telephone & Telegraph Co.
1937	WELLINGTON Glenn T Joy auto accessories	Los Angeles Directory Co.
1933	MCKEE Wm B Doris clo clnr	Los Angeles Directory Co.
	Eriksen Louis W Mary E clo clnr	Los Angeles Directory Co.
1929	BEST Yet Cleaners Allie Martin mgr	Los Angeles Directory Co.
1924	CRESCENT Film Laboratory Laurence Trimble	Los Angeles Directory Co.

7871 SANTA MONICA BLVD

Year	Uses	Source
2013	WHOLE FOODS MARKET	Cole Information Services
2006	WHOLE FOODS	Haines Company, Inc.
	MARKET	Haines Company, Inc.
2000	XXXX	Haines & Company
1991	ALPHA BETA COMPANY	Pacific Bell
1990	ALPHA BETA COMPANY	Pacific Bell
1986	ALPHA BETA COMPANY	Pacific Bell
1985	ALPHA BETA COMPANY	Pacific Bell
1981	ALPHA BETA COMPANY	Pacific Telephone
1976	Kountry Kitchen	Pacific Telephone
1975	ALPHA BETA COMPANY	Pacific Telephone
1971	Alpha Beta Acme Markets Inc Contd Los Angeles Stores Contd	Pacific Telephone
	Service Deli	Pacific Telephone
1970	ALPHA BETA ACME MARKETS INC	Pacific Telephone
1933	Jasaitis Michl watch repr	Los Angeles Directory Co.
	HOGG John Leona staty	Los Angeles Directory Co.

FINDINGS

Year	Uses	Source
1924	DANIELSON Gustav A shoe repr	Los Angeles Directory Co.

7872 SANTA MONICA BLVD

Year	Uses	Source
1958	Schredder Irving	Pacific Telephone
1951	Sta Monica Lindhome & Son printers	Pacific Telephone & Telegraph Co.
1937	LINDHOME & SON Mrs Cordelia Lindhome Job and Commercial Printing Phone Calls Will Receive Immediate Attention We Specialize On Social Printing	Los Angeles Directory Co.
1933	LINDHOME & SON Mrs Cordelia and L E Job and Commercial Printing Phone Calls Will Receive Immediate Attention We Specialize on Social Printing	Los Angeles Directory Co.
1929	LINDHOME & SON Mrs Cordelia and L E Job and Commercial Printing Phone Calls Will Receive Immediate Attention We Specialize on Social Printing	Los Angeles Directory Co.
1924	Sherlock John J real est	Los Angeles Directory Co.

7873 SANTA MONICA BLVD

Year	Uses	Source
2013	LIQUOR TIME	Cole Information Services
2008	LIQUOR TIME LIQUOR	Cole Information Services
2006	UQUOR TIME	Haines Company, Inc.
2000	LIQUOR TIME	Haines & Company
1990	EDDIE S JR MARKET NO 58	Pacific Bell
1986	BEST BUY LIQUOR TIME	Pacific Bell
	FOREMOST LIQUOR STORE	Pacific Bell
	LIQUOR TIME	Pacific Bell
	LIQUOR TIME	Pacific Bell
1981	LIQUOR TIME	Pacific Telephone
	LIQUOR TIME	Pacific Telephone
1976	Liquor Time	Pacific Telephone
	Liquor Time	Pacific Telephone
1971	Liquor Time	Pacific Telephone
	Liquor Time	Pacific Telephone
1967	Bourbon St Liquors	Pacific Telephone
1962	Emerys Barber Shop	Pacific Telephone
1933	Jasaitis Zene photog	Los Angeles Directory Co.
1924	Mc COLLUM Thos B confy	Los Angeles Directory Co.

FINDINGS

7874 SANTA MONICA BLVD

Year	Uses	Source
1967	Jacks Pool Hall	Pacific Telephone
1962	Jacks Pool Hall	Pacific Telephone
1958	Jacks Pool Hall	Pacific Telephone
1951	Sta Monica Jacks Pool Hall	Pacific Telephone & Telegraph Co.
1933	Vickers Chas J Margt billiards	Los Angeles Directory Co.
1929	Jacob Albt P Vivian D restr	Los Angeles Directory Co.
1924	BAKER F G & Son F G and R E real est	Los Angeles Directory Co.

7875 SANTA MONICA BLVD

Year	Uses	Source
2013	STOLICHNAYA BAKERY	Cole Information Services
2008	STOLICHUAYA BAKERY & DELI	Cole Information Services
2006	STOUCHNAYA	Haines Company, Inc.
	BAKERY	Haines Company, Inc.
2000	STOLICHNAYA BAKERY	Haines & Company
1990	NOBLE BAKERY INC	Pacific Bell
1986	NOBLE BAKERY INC	Pacific Bell
1981	NOBLE BAKERY INC	Pacific Telephone
1976	Fairfax Santa Monica Papa Jacks Bakery	Pacific Telephone
	Papa Jacks Fairfax Santa Monica Bakery	Pacific Telephone
1971	Fairfax Santa Monica Papa Jacks Bakery	Pacific Telephone
	Papa Jacks Fairfax Santa Monica Bakery	Pacific Telephone
1958	Pioneer Trading Post	Pacific Telephone
1954	MOEBUS CHARLOTTE PUB ACCT	R. L. Polk & Co.
1951	Sta Monica Bl Modern Product Sales Co	Pacific Telephone & Telegraph Co.
1924	BRUBAKER GRANEY & BRUBAKER H J and J B Brubaker Geo Graney Realtors	Los Angeles Directory Co.

7876 SANTA MONICA BLVD

Year	Uses	Source
1924	BAKER Robt E F G Baker & Son h	Los Angeles Directory Co.

7877 SANTA MONICA BLVD

Year	Uses	Source
2013	SANFAIR CLEANERS & LAUNDRY	Cole Information Services
2008	FANFARE CLEANERS	Cole Information Services
2006	SANFAIRCLEANERS 323 S	Haines Company, Inc.
	& LAUNDRY	Haines Company, Inc.
2000	SAN FAIR CLEANERS & LAUNDRY	Haines & Company

Year	Uses	Source
2000	SANFAIR CLNRS	Haines & Company
1962	Van Cott Wesley B MD	Pacific Telephone
1958	Van Cott Wesley B MD	Pacific Telephone
1951	Sta Monica Joyce Plumbng Co R E	Pacific Telephone & Telegraph Co.
	Sta Monica Joyce R E Plumbng Co	Pacific Telephone & Telegraph Co.
	Sta Monica Joyce R E Plumbng Co	Pacific Telephone & Telegraph Co.
	Sta Monica Van Cott Wesley B MD	Pacific Telephone & Telegraph Co.
1933	BROWN Odessa dentist	Los Angeles Directory Co.
	HOLLYWOOD & Assn F C Hardy pres J F Koegh v pres T A Olett Sec treas	Los Angeles Directory Co.
	SAFFORD Justin E acct	Los Angeles Directory Co.
	Van Wesley B Margt T phys	Los Angeles Directory Co.
1929	MURDOCK Jas A Adell Psychology Studio of Hollywood Beverly	Los Angeles Directory Co.
	PSYCHOLOGY STUDIO OF HOLLYWOOD BEVERLY Dr James A Murdock	Los Angeles Directory Co.
1924	JOHNSON S G & Son Swan G and Edwd H gro	Los Angeles Directory Co.
	LEAVITT J Gordon dentist	Los Angeles Directory Co.
	SCHULMAN Leo M phys	Los Angeles Directory Co.

7878 SANTA MONICA BLVD

Year	Uses	Source
1967	Curry Paul	Pacific Telephone
1965	JENSEN ALEX DR	Pacific Telephone
1962	JENSEN ALEX DR	Pacific Telephone
1958	JENSEN ALEX DR	Pacific Telephone
1951	Sta Monica Jensen Alex Dr	Pacific Telephone & Telegraph Co.
	Sta Monica Jensen Dental Instrument Co	Pacific Telephone & Telegraph Co.
	Sta Monica Bl La Marrs Drama Studio	Pacific Telephone & Telegraph Co.
1933	Bricker Ethel K stdt nurse Gen Hosp	Los Angeles Directory Co.
	LOVCI Adolph Pearl M A Lovci Drugs	Los Angeles Directory Co.
1929	Bolian Julius E slsmn Benj Gumbiner	Los Angeles Directory Co.
1924	BAKER Fldyd G F G Baker & Son h	Los Angeles Directory Co.

7879 SANTA MONICA BLVD

Year	Uses	Source
2013	PLUSH BEAUTY BAR FOR MOMS	Cole Information Services
	RAULS LOCK & KEY	Cole Information Services
2008	A EXPRESS INC	Cole Information Services
	REVERIE ENTERTAINMENT	Cole Information Services

Year	Uses	Source
2008	RAULS KEY SERVICE	Cole Information Services
2006	RAULS LOCK&KEY	Haines Company, Inc.
	A EXPRESSINC	Haines Company, Inc.
2000	a 1/2 RAULS LOCK & KEY	Haines & Company
1990	SAN FAIR CLEANERS & LAUNDRY	Pacific Bell
	SAN-FAIR CLEANERS & LAUNDRY	Pacific Bell
1986	SAN FAIR CLEANERS	Pacific Bell
	SAN-FAIR CLEANERS & LAUNDRY	Pacific Bell
1981	SAN FAIR CLEANERS	Pacific Telephone
1976	Econo Dry Cleaning	Pacific Telephone
	Rauls Key Service	Pacific Telephone
1971	Econo Dry Cleaning	Pacific Telephone
1967	Henning Eugene L incom tax	Pacific Telephone
1962	Victor Pet Foods & Supplies	Pacific Telephone
1958	Victor Pet Foods & Supplies	Pacific Telephone
1951	Sta Monica Victor Pet Foods and Supplies	Pacific Telephone & Telegraph Co.
1929	Mc CRACKEN Elias H barber	Los Angeles Directory Co.

7879 1/2 SANTA MONICA BLVD

Year	Uses	Source
1990	RAUL S LOCK & KEY	Pacific Bell
1986	RAUL S KEY SERVICE	Pacific Bell
1981	RAUL S KEY SERVICE	Pacific Telephone

7880 SANTA MONICA BLVD

Year	Uses	Source
1967	SANTA FAIR PHARMACY	Pacific Telephone
	SANTAFAIR PHARMACY	Pacific Telephone
1962	Santafair Pharmacy	Pacific Telephone
1958	SANTA FAIR PHARMACY	Pacific Telephone
	Santa Fair Pharmacy	Pacific Telephone
1951	Sta Monica Santa Fair Pharmacy	Pacific Telephone & Telegraph Co.
1933	LOVCI A DRUGS Adolph Lovci Perfect Prescriptons	Los Angeles Directory Co.
1929	Lovci Adolph Pearl drugs	Los Angeles Directory Co.
1924	ELLIOTT Mary pkr r	Los Angeles Directory Co.

7881 SANTA MONICA BLVD

Year	Uses	Source
2013	EL CHILE TAQUERIA	Cole Information Services

FINDINGS

Year	Uses	Source
2008	EL CHILE TAQUERIA	Cole Information Services
2006	EL CHILE TAQUERIA	Haines Company, Inc.
2000	EMPANADAS TANGO RESTAURANT INC	Haines & Company
	KUMETZ Arron	Haines & Company
	KUMETZ Arron	Haines & Company
	X FAIRFAX AV N	Haines & Company
1990	BARBARIAN CHICKEN	Pacific Bell
1986	BARBARIAN CHICKEN	Pacific Bell
1981	NEW ENGLAND FISH & CHIPS	Pacific Telephone
1976	English House Fish & Chips	Pacific Telephone
1971	English House Fish & Chips	Pacific Telephone
1967	Swensens Ice Cream Store	Pacific Telephone
1962	Crescent Drug Co	Pacific Telephone
	Crescent Drug Co	Pacific Telephone
1958	Crescent Drug Co	Pacific Telephone
	Crescent Drug Co	Pacific Telephone
1951	Sta Monica Bl Van Dam W H Crescent Drug Co	Pacific Telephone & Telegraph Co.
	Sta Monica Crescent Drug Co	Pacific Telephone & Telegraph Co.
1933	CRESCENT DRUG CO C Fred Van Dam Prescription Druggists	Los Angeles Directory Co.
	Haskin Myron Helen soft drinks	Los Angeles Directory Co.
1929	Van Dam Fred June drugs	Los Angeles Directory Co.
1924	CRESCENT Drug Co Fred Van Dam	Los Angeles Directory Co.

7883 SANTA MONICA BLVD

Year	Uses	Source
1990	BIMBOS BURGERS	Pacific Bell
1986	BIMBOS BURGERS	Pacific Bell
1981	BIMBO S BURGERS	Pacific Telephone
1976	Bimbos Burgers	Pacific Telephone
1971	Bimbos	Pacific Telephone
1967	Papa Jacks Fairfax Santa Monica Bakery	Pacific Telephone
	Fairfax Santa Monica Papa Jacks Bakery	Pacific Telephone

7895 SANTA MONICA BLVD

Year	Uses	Source
1981	UBER ROBT L FINANCIAL MANAGEMENT	Pacific Telephone

FINDINGS

7900 SANTA MONICA BLVD

Year	Uses	Source
2013	MOCAFE	Cole Information Services
2008	ORTHOMED APPLIANCES INC	Cole Information Services
2000	GUMBINER Charles	Haines & Company
	HOME HEALTH CARE SUPPLY	Haines & Company
	ORTHOMED APPLI	Haines & Company
	GUMBINER Charles	Haines & Company
1990	ORTHOMED APPLIANCES	Pacific Bell
	HOME HEALTH CARE SUPPLY	Pacific Bell
1986	DANVERS FOR MEN	Pacific Bell
1981	MAC ALAN RON CLTHNG	Pacific Telephone
1976	Disco Pants	Pacific Telephone
	Disco Wig Co	Pacific Telephone
	Nassiri Jim Disco Wig Co	Pacific Telephone
	Norms Camera	Pacific Telephone
	Norms Photography Center	Pacific Telephone
1971	Norms Camera	Pacific Telephone
	Norms Photography Center	Pacific Telephone
	Disco Wig Co	Pacific Telephone
	Nassiri Jim Disco Wig Co	Pacific Telephone
1967	Carpet Corner	Pacific Telephone
1962	Carpet Corner	Pacific Telephone
	Schoen & Lindquist Associates	Pacific Telephone
1951	Sta Monica Security First Natl Bk of L A Sta Monica & Fairfax Br	Pacific Telephone & Telegraph Co.
1933	SANTA MONICA & FAIRFAX BRANCH SECURITY FIRST NATIONAL BANK OF LOS ANGELES H L Booker Mgr	Los Angeles Directory Co.
1929	LOS ANGELES FIRST NATIONAL TRUST AND SAVINGS BANK Santa Monica and Fairfax Branch Clifton L Lamping Mgr	Los Angeles Directory Co.

7901 SANTA MONICA BLVD

Year	Uses	Source
2013	BEVERLY HILL INTEGRATIVE MEDICINE GR	Cole Information Services
	PATYUK MIKHAIL INS AGT	Cole Information Services
	YOGO	Cole Information Services
	SYNERGY HEALTHCARE MEDICAL ASSOCIATE	Cole Information Services
	COSMETIC REJUVENATION	Cole Information Services

FINDINGS

Year	Uses	Source
2013	SYNERGY HEMATOLOGY ONCOLOGY MEDICAL	Cole Information Services
	STARBUCKS COFFEE	Cole Information Services
	PRESTIGE MEDICAL CENTER	Cole Information Services
	BERGER MAINA DR MD	Cole Information Services
	CHAMPION CHIROPRACTIC	Cole Information Services
	NATURAL CONFIDENCE STORE	Cole Information Services
	ELEGANT BALLOON	Cole Information Services
	3D DENTAL GROUP	Cole Information Services
	CRYSTAL	Cole Information Services
	CREDIT REPAIR SEPCIALIST THE	Cole Information Services
2008	WILLIAM J MEDITZ DPM	Cole Information Services
	NATURAL DIVINE	Cole Information Services
	NEJAD FARSHID	Cole Information Services
	VICTORS ACUPUNCTURE CLINIC	Cole Information Services
	WEST HOLLYWOOD CAREGIVERS GROUP INC	Cole Information Services
	DR ZLATOGOROV MEDICAL GROUP	Cole Information Services
	BERGER MAINA MEDICAL FAMILY PRACTICE	Cole Information Services
	SYNERGY MEDICAL ASSOCIATES	Cole Information Services
	STARBUCKS CORP	Cole Information Services
	WEST HOLLYWOOD COMPASSION LLC	Cole Information Services
	COSMETIC REJUVENATION MEDICAL CENTER	Cole Information Services
	CRYSTALL RESTAURANT	Cole Information Services
	BRICK DOME PIZZA INC	Cole Information Services
2006	BUILDING	Haines Company, Inc.
	BERGER MAINA	Haines Company, Inc.
	BRICK DOME PIZZA	Haines Company, Inc.
	COSMETIC	Haines Company, Inc.
	REJUVENATION	Haines Company, Inc.
	MDCLCTR	Haines Company, Inc.
	CRYSTAL	Haines Company, Inc.
	DOMEBILLIARDS	Haines Company, Inc.
	FERRER Gilbert	Haines Company, Inc.
	FOOT&ANKLE DRS	Haines Company, Inc.
	INCA PRFF HO	Haines Company, Inc.
	COMMNCTNS	Haines Company, Inc.
	METRO	Haines Company, Inc.

FINDINGS

Year	Uses	Source
2006	ENTERTAINMENT	Haines Company, Inc.
	NATURAL	Haines Company, Inc.
	CONFIDENCE INC	Haines Company, Inc.
	PATYUKMIKHAIL	Haines Company, Inc.
	STARBUCKS	Haines Company, Inc.
	COFFEE	Haines Company, Inc.
	SYNERGY	Haines Company, Inc.
	HEALTHCAREMED	Haines Company, Inc.
	ASCINC	Haines Company, Inc.
	SYNERGY 1 HMTLGY	Haines Company, Inc.
	ONCLGY MED ASC	Haines Company, Inc.
	VICTORS	Haines Company, Inc.
	ACUPUNCTURE	Haines Company, Inc.
	CLINIC	Haines Company, Inc.
	WESTHOLLYWD	Haines Company, Inc.
	CAREGIVERS	Haines Company, Inc.
	GROUP	Haines Company, Inc.
2000	BUILDING ADVANCE CHIRO CNTR	Haines & Company
	ALLSTATE INS SALES OFFICE	Haines & Company
	BERGER MAINA MDCL	Haines & Company
	COSMETIC REJUVENATION MDCL CTR	Haines & Company
	DOME BILLIARDS CAFE	Haines & Company
	DOME BILLIARDS CAFE	Haines & Company
	DOME PIZZA	Haines & Company
	DZHANASHVILI RAMAZ MD	Haines & Company
	ELEGANT BALLOONS	Haines & Company
	HORIZON COMMNCTNS	Haines & Company
	L & M DIAMOND & JWLRY	Haines & Company
	MEDITZ WILLIAM DPM	Haines & Company
	NATL PAIN MANAGEMENT INST INC	Haines & Company
	PATYUK MIKHAIL	Haines & Company
	RUSSIAN TRAVEL	Haines & Company
	SHVARTS ARNOLD MD	Haines & Company
	SO CA VENDING	Haines & Company
	SVETLANA HERBS AYURVEDIC	Haines & Company
	TELTEC PUBLIC PHONE CO	Haines & Company
	UNITY MEDICAL	Haines & Company
	VERBUKHISAAC MD	Haines & Company

FINDINGS

Year	Uses	Source
2000	ZAYTSEV VIKTOR	Haines & Company
1962	Western Camera & Supply	Pacific Telephone
1958	Standard Photo Supply Co photgrphc suppls	Pacific Telephone
	STANDARD CAMERA SUPPLY CO PHOTGIPLIC SUPPIS	Pacific Telephone
	STANDARD CAMERA SUPPLY CO photgrpho suppls	Pacific Telephone
1951	Sta Monica Standard Camera Supply Co photgrphc suppls	Pacific Telephone & Telegraph Co.
	Sta Monica Standard Camera Supply Co photgrphc suppls	Pacific Telephone & Telegraph Co.
	Sta Monica Standard Screen Serv	Pacific Telephone & Telegraph Co.
	Sta Monica Bl Standard Supply Camera Co photgrphc suppls	Pacific Telephone & Telegraph Co.
1937	RICHTERS PHOTO SERVICE Geo W Richter Expert on Commercial Portraits Kodak Finishing Enlarging Coloring	Los Angeles Directory Co.
1933	RICHTERS PHOTO SERVICE Geo W Richter Expects on Commercial Portraits Ko jak Finishing Enlarging Coloring	Los Angeles Directory Co.
1929	WINGFIELD CORNELL F Building Realty and Private Homes Financed Personal Attention Given	Los Angeles Directory Co.
1924	WEST Hollywood National Bank F B Hirdy pres E A Burrell v pres	Los Angeles Directory Co.

7902 SANTA MONICA BLVD

Year	Uses	Source
2013	HUENERS JEWELERS	Cole Information Services
2008	HUENERS JEWELERS	Cole Information Services
2006	JEWELERS	Haines Company, Inc.
	HUENERS	Haines Company, Inc.
2000	HUENERS JEWELERS	Haines & Company
1990	HUENERS JEWELERS	Pacific Bell
1986	HUENERS JEWELERS	Pacific Bell
1981	HUENERS JEWELERS	Pacific Telephone
1976	HUENERS JEWELERS	Pacific Telephone
1971	HUENERS JEWELERS	Pacific Telephone
1967	HUENERS JEWELERS	Pacific Telephone
1962	Hueners Carl A Jewelers	Pacific Telephone
1958	Hueners Carl A Jewelers	Pacific Telephone
1951	Sta Monica Hueners Carl A Jewlrs	Pacific Telephone & Telegraph Co.
1933	Kahane Max Anna delicatessen	Los Angeles Directory Co.

Year	Uses	Source
1929	HOLLYWOOD Building & Loan Assn F C Hardy pres W J Bryan jr v pres Horace Shidler trees T A Olcott sec mgr	Los Angeles Directory Co.

7903 SANTA MONICA BLVD

Year	Uses	Source
2008	H C I ENTERPRISES INC	Cole Information Services
	HORIZON COMMUNICATIONS	Cole Information Services
2006	No Current Listing	Haines Company, Inc.
2000	SANTA MONICA BLVD 90046 CONT	Haines & Company
	XXXX	Haines & Company
1958	West Hollywood Ofc	Pacific Telephone
	South Gate Ofc	Pacific Telephone
	SOUTHERN CALIFORNIA EDISON CO SANTA MONICA DISTRICT OFC	Pacific Telephone
1951	Sta Monica So Calif Edison Co Ltd West Hollywd Ofc	Pacific Telephone & Telegraph Co.
1937	W Florence cor Western Av	Los Angeles Directory Co.
1933	SOUTHERN California Edison Co substations and branches	Los Angeles Directory Co.
1929	Grove Herman meat ctr	Los Angeles Directory Co.
1924	Hammerman David delicatessen	Los Angeles Directory Co.

7904 SANTA MONICA BLVD

Year	Uses	Source
2013	7904 SANTA MONICA BL	Cole Information Services
	ACTIVE IMAGENATION INC	Cole Information Services
	LA DAILY	Cole Information Services
2008	7904 SANTA MONICA BL	Cole Information Services
	CITY YOGA	Cole Information Services
	ADVANCE LOS ANGELES	Cole Information Services
2006	7904 SANTA	Haines Company, Inc.
	MONICA BL	Haines Company, Inc.
	ADVANCE LA	Haines Company, Inc.
	CITYYOGA	Haines Company, Inc.
	KROMESALON	Haines Company, Inc.
2000	ADVANCED LA	Haines & Company
	ARMANDO SANTANA HAIR	Haines & Company
	CITY YOGA	Haines & Company
	SHELA RYAN	Haines & Company
	WEST HOLLYWD YOGA C	Haines & Company

FINDINGS

Year	Uses	Source
2000	YES YOU CAN	Haines & Company
	SANTA MONICA BL	Haines & Company
	XXXX	Haines & Company
1991	Arstldes The Tailor	Pacific Bell
	ARSTLDES THE TAILOR	Pacific Bell
1990	ARISTIDES THE TAILOR	Pacific Bell
1986	ARISTIDES THE TAILOR	Pacific Bell
	EVANGELICAIS TOGETHER INC	Pacific Bell
1981	CAVICCHI BRION	Pacific Telephone
	STUDIO TWO TEN	Pacific Telephone
1971	Protestant Community Services Main Office Other Offices	Pacific Telephone
	Retail Security Associates	Pacific Telephone
	Zionist Organization Of America	Pacific Telephone
1967	Kelley Hugh Sr atty	Pacific Telephone
1965	I A T S E	Pacific Telephone
1962	Cavalcade Pictures Inc	Pacific Telephone
	Credit Bureau Services Inc	Pacific Telephone
	Kelley Hugh Sr atty	Pacific Telephone
	La Brea Art Studio	Pacific Telephone
	Pergament Harvey Cavalcade Pictures Inc	Pacific Telephone
	Wallace J Vance	Pacific Telephone
	I A 7 S E & M F M 0 OF U S & CANADA	Pacific Telephone
	PERGAMENT HARVEY CAVALCADE PICTURES INC	Pacific Telephone
1958	I A T S E & M P M O OF U S & CANADA	Pacific Telephone
	Cavalcade Pictures Inc	Pacific Telephone
	Kelley Hugh Sr atty	Pacific Telephone
	Pergament Harvey Cavalcade Pictures Inc	Pacific Telephone
1954	I A T S E & M P M O OF U S & CANADA	R. L. Polk & Co.
1951	Sta Monica Security Bank Bldg	Pacific Telephone & Telegraph Co.
	Deena Max L coml artst	Pacific Telephone & Telegraph Co.
	Nestor Productions Inc	Pacific Telephone & Telegraph Co.
	Gilliam Rodney Co	Pacific Telephone & Telegraph Co.
	Kelley Hugh atty	Pacific Telephone & Telegraph Co.
	Dryer Dorland Youth Films Inc	Pacific Telephone & Telegraph Co.
	Youth Films Inc	Pacific Telephone & Telegraph Co.
	Mar Ber Enterprises	Pacific Telephone & Telegraph Co.
	Seliger Marty Mar Ber Enterprises	Pacific Telephone & Telegraph Co.

FINDINGS

Year	Uses	Source
1951	Sta Monica Bl I A T S E & M P M O of U S & Canada Local 728 motion picture studio electricians	Pacific Telephone & Telegraph Co.
1933	Affiliated Improvement Associations J C Edwards sec treas	Los Angeles Directory Co.
	Gilliam Rodney Co Rodney Gilliam R D Reed mot pict prod	Los Angeles Directory Co.
	HARDY Building	Los Angeles Directory Co.
	MARSHALL Harry W Laura E restr	Los Angeles Directory Co.
	MIDDLETON W Vance dentist	Los Angeles Directory Co.
	NORTON W L Detective Agency W L Norton F W Walworth	Los Angeles Directory Co.
	Patrol Recording Co J C Edwards J G Steffens	Los Angeles Directory Co.
1929	DUNN Frances B pub sten	Los Angeles Directory Co.
	Gilliam Rodney Vera adv agt	Los Angeles Directory Co.
	Hardy Building	Los Angeles Directory Co.
	Hardy Fredk C Cath real est	Los Angeles Directory Co.
	HUNTER Randolph F Matilda phys	Los Angeles Directory Co.
	Kinex Studios Inc Rodney Gilliam pres Frank Young sec mot pict producers	Los Angeles Directory Co.
	NORTON Wm L Etta detective agcy	Los Angeles Directory Co.
	Roost Frank O real est	Los Angeles Directory Co.
	Willmette Corp The W H Matchette jr mgr advagcy	Los Angeles Directory Co.
	YOUNG Elmer Jeanne v pres Kinex Studios Inc h	Los Angeles Directory Co.

7905 SANTA MONICA BLVD

Year	Uses	Source
2013	GNC	Cole Information Services
2008	BRICK DOME PIZZA	Cole Information Services
2000	XXXX	Haines & Company
1965	FROCH S WOODCRAFT SH OCEAN PARK	Pacific Telephone
1962	FURNITURELAND	Pacific Telephone
	Furniture Land	Pacific Telephone
	FURNITURELAND	Pacific Telephone
1958	FURNITURELAND	Pacific Telephone
	Furniture Land	Pacific Telephone
1951	Sta Monica Furnitureland	Pacific Telephone & Telegraph Co.
1929	Nishio T fruits	Los Angeles Directory Co.

FINDINGS

7906 SANTA MONICA BLVD

Year	*Uses*	*Source*
2013	HEADPRESS INTERNATIONAL PHOTO AGENCY	Cole Information Services
	ALVARADO CARLOS AGCY	Cole Information Services
2008	HELEN K EWALD	Cole Information Services
	TITMOUSE INC	Cole Information Services
	DIRT GALLERY	Cole Information Services
	GARY BOND CO	Cole Information Services
2000	AGAI TSION	Haines & Company
	ALEX J BROWN PHOTOGRAPHY	Haines & Company
	CAMPBELL BLDG THE	Haines & Company
	DIRT GALLERY	Haines & Company
	KELLY MURPHPY CO THE	Haines & Company
	LORD BENJAMIN	Haines & Company
	NEW IMAGE ART	Haines & Company
	XXXX	Haines & Company
1991	GRIEF RECOVERYLNSTITUTE	Pacific Bell
	Grief RecoveryInstitute	Pacific Bell
	Griege K VENICE 220670	Pacific Bell
	Griego Denise	Pacific Bell
	Griego Maria VENICE 3920842	Pacific Bell
1990	CINEMA TALENT INTERNATL	Pacific Bell
	P STREET PRODUCTIONS	Pacific Bell
	P O V FILM SERVICES	Pacific Bell
	RUSSELL ETHAN & ASSOCIATES	Pacific Bell
	TZUDIKER BOB	Pacific Bell
	VIOLA M	Pacific Bell
	WEST HOLLYWOOD COMMUNITY HOUSING CORP	Pacific Bell
	WHITE NONI	Pacific Bell
1986	BARRY DAVID	Pacific Bell
	BERG STANLEY P ATTY	Pacific Bell
	CINEMA TALENT INTERNATL	Pacific Bell
	DILLS JAY MGR	Pacific Bell
	GODDEN WM G	Pacific Bell
	KOUNIS PRODUCTIONS	Pacific Bell
	KRITON PRODUCTIONS	Pacific Bell
	MARSHALL CATHY & PETE	Pacific Bell
	MEDITERRANEAN RECORDS INC	Pacific Bell

FINDINGS

Year	Uses	Source
1986	PEE WEE HERMAN PRODUCTIONS	Pacific Bell
	VIOLA M	Pacific Bell
1985	BERG STANLEY P ATTY	Pacific Bell
	COPILOW BARRY ATTY	Pacific Bell
1981	BARRY DAVID	Pacific Telephone
	M	Pacific Telephone
	CASIMIS SPIROS	Pacific Telephone
	GRAVES PETER	Pacific Telephone
	KOUNIS PRODUCTIONS	Pacific Telephone
	KRITON PRODUCTIONS	Pacific Telephone
	LADNER JOHN ATTY	Pacific Telephone
	LEWIS ROGER WRITR	Pacific Telephone
	MEDITERRANEAN RECORDS INC	Pacific Telephone
	VAN TASSEL J M	Pacific Telephone
	VIOLA M	Pacific Telephone
	WEINER PETER H	Pacific Telephone
1976	Bacher Thos E	Pacific Telephone
	Casimis Spiros	Pacific Telephone
	King Gregory W	Pacific Telephone
	Kounis Productions	Pacific Telephone
	Kriton Productions	Pacific Telephone
	Mediterranean Records Inc	Pacific Telephone
	Pinyan Earl R	Pacific Telephone
1971	Casimis Spiros	Pacific Telephone
	Kounis Productions	Pacific Telephone
	Kriton Productions	Pacific Telephone
	Mediterranean Records	Pacific Telephone
	Pinyan Earl R	Pacific Telephone
	Swoverland Harold artsts mgr	Pacific Telephone
	Vallis Socrates	Pacific Telephone
1970	AJAX TELEPHONE EXCH	Pacific Telephone
	OMAN PAUL DESGNR HLDR	Pacific Telephone
1967	Davidson G W Co	Pacific Telephone
	Edelstein Harold	Pacific Telephone
	Fredhil Co	Pacific Telephone
	Gilligan Sandblast Co	Pacific Telephone
	Klein V A	Pacific Telephone
	Levin Fred Co	Pacific Telephone

FINDINGS

Year	Uses	Source
1967	Lieb Wm R	Pacific Telephone
	Media Consultants	Pacific Telephone
	Miller Signal Devices	Pacific Telephone
	Natl Decorating Co	Pacific Telephone
	Nelson C Co	Pacific Telephone
	Odorlte Co of California	Pacific Telephone
	Oman Paul desgnr bldr	Pacific Telephone
	Pinyan Earl R	Pacific Telephone
	Sheraton Draperits & Upholstering	Pacific Telephone
	Specialty Electric Co	Pacific Telephone
	Sprague Termite Cnntrol	Pacific Telephone
	Swoverland Harold artsts mgr	Pacific Telephone
	Swoverland Harold artsts mgr	Pacific Telephone
	Western Ogden Purifier Corp	Pacific Telephone
	Ace Rug & Furn Cleaning Co	Pacific Telephone
	AJAX TELEPHONE EXCH	Pacific Telephone
	Artedecor	Pacific Telephone
	Briteway Carpet Cleaning Serv Co	Pacific Telephone
	California Portable Dance Floors	Pacific Telephone
	Campbell W T B Bldg	Pacific Telephone
	Casimis Spiros	Pacific Telephone
1965	ACE RUG & FURN CLEANING CO	Pacific Telephone
	AJAX TELEPHONE EXCH	Pacific Telephone
	AJAX TELEPHONE EXCHANGE	Pacific Telephone
	HOUSE OF RENAISSANCE	Pacific Telephone
	OMAN PAUL DESGNR BLDR	Pacific Telephone
	RENAISSANCE FIXTURES	Pacific Telephone
	A ALIBRIGHT PROCESS	Pacific Telephone
1962	Kingswood Management Serv	Pacific Telephone
	Klein V A	Pacific Telephone
	Laboratory for Electronics Inc	Pacific Telephone
	A-L-HONSE DELIVERY MILLS SERV	Pacific Telephone
	ACE RUG & FURN CLEANING CO	Pacific Telephone
	AJAX TELEPHONE EXCH	Pacific Telephone
	METEOPOLITAN TITLE CORP	Pacific Telephone
	OMAN PAUL DESGNR BLDR	Pacific Telephone
	A 1 Home Delivery Milk Serv	Pacific Telephone
	Ace Interiors	Pacific Telephone

FINDINGS

Year	Uses	Source
1962	Ace Rug & Furn Cleaning Co	Pacific Telephone
	AJAX TELEPHONE EXCH	Pacific Telephone
	Banks Bill photgrpher	Pacific Telephone
	Beverly Hills Fire Protection Co	Pacific Telephone
	C & H Home Music of Hollywood	Pacific Telephone
	California Portable Dance Floors	Pacific Telephone
	Campbell W T B rl est	Pacific Telephone
	Colebrook Edw artsts mgr	Pacific Telephone
	Consolidated Internati Equipt & Supply Co	Pacific Telephone
	Edelstein Harold	Pacific Telephone
	Frazin Norm Co hse furnshngs	Pacific Telephone
	Geller M J ins	Pacific Telephone
	Gilligan Sandblast Co	Pacific Telephone
	Internatl Newsreel Serv	Pacific Telephone
	Kew Agcy	Pacific Telephone
	Levin Fred	Pacific Telephone
	Meer Ernst desgnr	Pacific Telephone
	Metropolitan Title Corp	Pacific Telephone
	Miller Signal Devices	Pacific Telephone
	Modern Rug & Upholstery Cleaning	Pacific Telephone
	Munton Termite Control	Pacific Telephone
	Natl Decorating Co	Pacific Telephone
	Odorite Co of California	Pacific Telephone
	Oman Paul desgnr bldr	Pacific Telephone
	PEERLESS LEASING CO	Pacific Telephone
	Pinyan Earl R	Pacific Telephone
	Specialty Electric Co	Pacific Telephone
	Spice King Corp	Pacific Telephone
	Sprague Termite Control	Pacific Telephone
	Swoverland Harold artst mgr	Pacific Telephone
	Swoverland Harold artsts mgr	Pacific Telephone
	Trancoa Chemical Corp	Pacific Telephone
	Turner Iva R	Pacific Telephone
	Western Ogden Purifier Corp	Pacific Telephone
1958	Turner Iva R	Pacific Telephone
	Walcer Construction Co	Pacific Telephone
	Western Ogden Purifier Co	Pacific Telephone
	Wolfson Arnold R Davidson & Son	Pacific Telephone

FINDINGS

Year	Uses	Source
1958	Ace Rug & Furn Cleaning Co	Pacific Telephone
	AJAX TELEPHONE EXCH	Pacific Telephone
	Allied American Oil & Refining Co	Pacific Telephone
	C & H Home Music of Hollywood	Pacific Telephone
	California Portable Dance Floors	Pacific Telephone
	Campbell W T B rl est	Pacific Telephone
	Davidson & Son	Pacific Telephone
	Martin Lois Mrs	Pacific Telephone
	Meridan Films	Pacific Telephone
	Natl Decorating Co	Pacific Telephone
	Production Associates Pictures Corp	Pacific Telephone
	SPRAGUE TERMITE CONTROL	Pacific Telephone
	ACE RUG & FURN CLEANING CO	Pacific Telephone
1951	Sta Monica	Pacific Telephone & Telegraph Co.
	Clarke L P Dr	Pacific Telephone & Telegraph Co.
	Davis Geo B mens pipes	Pacific Telephone & Telegraph Co.
	Feniger Jos rl est	Pacific Telephone & Telegraph Co.
	Ajax Telephone Secretarial Serv	Pacific Telephone & Telegraph Co.
	Allville Bldrs	Pacific Telephone & Telegraph Co.
	Campbell W T B rl est	Pacific Telephone & Telegraph Co.
	Crall Verne D Enterprises	Pacific Telephone & Telegraph Co.
	Edmondson H P Campbell W T B rl est	Pacific Telephone & Telegraph Co.
	Edwards R A termite control	Pacific Telephone & Telegraph Co.
	Executive Serv Corp	Pacific Telephone & Telegraph Co.
	Foreign Language Serv Bureau	Pacific Telephone & Telegraph Co.
	Kemp Refrigeration Serv	Pacific Telephone & Telegraph Co.
	Marks Painting & Decorating	Pacific Telephone & Telegraph Co.
	McKee Grace Theatrical Agcy	Pacific Telephone & Telegraph Co.
	Natl Decorating Co	Pacific Telephone & Telegraph Co.
	Pannier Corp The	Pacific Telephone & Telegraph Co.
	Ridgway Audit shopping serv	Pacific Telephone & Telegraph Co.
	Rodd Marcel Inc	Pacific Telephone & Telegraph Co.
	United Elec Supply Co	Pacific Telephone & Telegraph Co.
	Turner Iva R r	Pacific Telephone & Telegraph Co.
1942	LANGNER ERNEST H Astrologer Your Horoscope Cast Visit or Write Campbell Bldg	Los Angeles Directory Co.
1937	LANGNER ERNEST H Astrologer Your Heroscope Cast Visit or Write Campbell Bldg	Los Angeles Directory Co.
1933	CAMPBELL Building	Los Angeles Directory Co.

FINDINGS

Year	Uses	Source
1933	CLARKE Lucius P Jean B chiropractor	Los Angeles Directory Co.
	Dockrell W J	Los Angeles Directory Co.
	Dooley Jas E Stella M mgr Santafair Hotel	Los Angeles Directory Co.
	Kinsinger Saml E jan Co Sheriff	Los Angeles Directory Co.
	KNIGHT Irl May E dentist	Los Angeles Directory Co.
	LANGNER ERNEST H Eva R Astrologer Your Horoscope Cast	Los Angeles Directory Co.
	Mc Mullen Alice clk	Los Angeles Directory Co.
	Santafair Hotel	Los Angeles Directory Co.
	Wanamaker Lew	Los Angeles Directory Co.
	WEST HOLLYWOOD CHAMBER OF COMMERCE Harry M Barrett Sec Mgr	Los Angeles Directory Co.
	WOODWARD Starks C Minnie B slsmn G M Bunch	Los Angeles Directory Co.
1929	CAMPBELL Building	Los Angeles Directory Co.
	CLARKE L P chiropractor and physio therapist	Los Angeles Directory Co.
	CLARKE Lucius P Jennie B chiropractor	Los Angeles Directory Co.
	Eckstein Harry slsmn	Los Angeles Directory Co.
	GARVEY Walter G auto mech	Los Angeles Directory Co.
	HARRIS Sidney M waiter	Los Angeles Directory Co.
	Hertz Aug H electn	Los Angeles Directory Co.
	HOTEL Santafair	Los Angeles Directory Co.
	Hultin Donovan bldg contr	Los Angeles Directory Co.
	Kinsinger Saml E clk	Los Angeles Directory Co.
	KNIGHT Irl Mae C dentist	Los Angeles Directory Co.
	Rue Dwight M photog r	Los Angeles Directory Co.
	Santa Fair Hotel	Los Angeles Directory Co.
	WEST HOLLYWOOD CHAMBER OF COMMERCE Harry Barratt Sec Mgr	Los Angeles Directory Co.
	Woodford Errett A Victoria mgr Santa Fair Hotel h	Los Angeles Directory Co.

7907 SANTA MONICA BLVD

Year	Uses	Source
2008	SVETLANA HERBS AYURVEDIC INC	Cole Information Services
2006	SVETLANA HERBS	Haines Company, Inc.
	AYURVEDIC	Haines Company, Inc.

FINDINGS

7908 SANTA MONICA BLVD

Year	*Uses*	*Source*
2013	MERCY FOR ANIMALS	Cole Information Services
2008	NEW IMAGE ART	Cole Information Services
2006	HOME HEALTH	Haines Company, Inc.
	CARE SUPPLY	Haines Company, Inc.
	ORTHOMED	Haines Company, Inc.
	APPLIANCES	Haines Company, Inc.
	GCROWNTELEVISION	Haines Company, Inc.
	CROWNTV	Haines Company, Inc.
	MONICATV	Haines Company, Inc.
	SERVICE	Haines Company, Inc.
	New IMAGE ART	Haines Company, Inc.
2000	CROWN TELEVISION	Haines & Company
	CROWN TV	Haines & Company
	MONICA TV SERVICE	Haines & Company
	a 1/2 MAGIC CANDLE	Haines & Company
1990	MONICA TV SERVICE	Pacific Bell
	CROWN TV	Pacific Bell
	CROWN TELEVISION	Pacific Bell
1986	CROWN TV	Pacific Bell
	CROWN TELEVISION	Pacific Bell
1981	CROWN TV	Pacific Telephone
	CROWN TELEVSION	Pacific Telephone
1976	Crown TV	Pacific Telephone
1971	Crown TV	Pacific Telephone
1967	Marcus Furs	Pacific Telephone
1962	Regal Mens Shop	Pacific Telephone
1958	Regal Mens Shop	Pacific Telephone
	Santa Monica & Fairfax	Pacific Telephone
1951	Sta Monica Regal Mens Shop	Pacific Telephone & Telegraph Co.
1937	WEST METROPOLITAN CHAMBER OF COMMERCE Harry M Barratt Sec Mgr	Los Angeles Directory Co.
1933	CAMPBELL & Wemont W T B Campbell W W Wemont real est	Los Angeles Directory Co.
	Byerts & Dunn W E Byerts A P Dunn bldg contre	Los Angeles Directory Co.
1929	Byerts & Dunn W E Byerts A P Dunn genl contrs	Los Angeles Directory Co.
	CAMPBELL & Wemott W T B Campbell W W Wemott real est	Los Angeles Directory Co.

FINDINGS

7909 SANTA MONICA BLVD

Year	Uses	Source
2013	H&R BLOCK	Cole Information Services
2006	H & R BLOCK	Haines Company, Inc.
2000	XXXX	Haines & Company
1981	CHEVRON STATIONS LOS ANGELES	Pacific Telephone
	ROSADO ALFREDO CHEVRON STN	Pacific Telephone
1976	Rosado Alfredo Chevron Stn	Pacific Telephone
1971	Rosado Manuel Chevron Stn	Pacific Telephone
1967	Santa Monica & Fairfax	Pacific Telephone
1965	I A T S E & M P M 0 OF U S & CANADA	Pacific Telephone
1951	Sta Monica Crescent Dry Goods	Pacific Telephone & Telegraph Co.
1933	ALLEN Sidney L Eleanor dry gds	Los Angeles Directory Co.
1929	ALLEN Sidney L Lillian dry goods	Los Angeles Directory Co.

7910 SANTA MONICA BLVD

Year	Uses	Source
2013	POKE ACUPUNCTURE	Cole Information Services
2006	SANTA DISCOUNT	Haines Company, Inc.
2000	XXXX	Haines & Company
	SANTA DISCOUNT	Haines & Company
1991	HAROUTUNLAN ORIENTAL RUGS	Pacific Bell
	ORIENTAL RUGS BY HAROUTUNIAN	Pacific Bell
	Oriental Rugs By Haroutunian	Pacific Bell
	From Beverly Hills Telephones Call 6526818	Pacific Bell
1990	HAROUTUNIAN ORIENTAL RUGS	Pacific Bell
	ORIENTAL RUGS BY HAROUTUNIAN	Pacific Bell
1986	ORIENTAL RUGS BY HAROUTUNIAN	Pacific Bell
	HAROUTUNIAN ORIENTAL RUGS	Pacific Bell
1985	From Beverly Hills Telephones Call	Pacific Bell
	ORIENTAL RUGS BY HAROUTUNIAN	Pacific Bell
	HAROUTUNIAN ORIENTAL RUGS	Pacific Bell
1981	HAROUTUNIAN ORIENTAL RUGS	Pacific Telephone
	ORIENTAL RUGS BY HAROUTUNIAN	Pacific Telephone
1980	HAROUTUNIAN ORIENTAL RUGS	Pacific Telephone
	From Beverly Hills Telephones Call	Pacific Telephone
	Oriental Rugs By Haroutunian	Pacific Telephone
1976	HAROUTUNIAN ORIENTAL RUGS	Pacific Telephone
	ORIENTAL RUGS BY HAROUTUNIAN	Pacific Telephone
1975	HAROUTUNIAN ORIENTAL RUGS	Pacific Telephone

Year	Uses	Source
1975	ORIENTAL RUGS BY HAROUTUNIAN	Pacific Telephone
1971	HAROUTUNIAN ORIENTAL RUGS	Pacific Telephone
	ORIENTAL RUGS BY HAROUTUNIAN	Pacific Telephone
1970	ORIENTAL RUGS BY HAROUTUNIAH	Pacific Telephone
1967	ORIENTAL RUGS BY HAROUTUNIAN	Pacific Telephone
	HAROUTUNIAN ORIENTAL RUGS	Pacific Telephone
	Haroutunian Oriental Rugs	Pacific Telephone
1962	IMPORT MOTOR PARTS	Pacific Telephone
1951	Sta Monica Bl G & P Food Mart	Pacific Telephone & Telegraph Co.
1929	Rieser Mort S Sophie dept store	Los Angeles Directory Co.

7911 SANTA MONICA BLVD

Year	Uses	Source
2000	XXXX	Haines & Company

7912 SANTA MONICA BLVD

Year	Uses	Source
1933	BAILEY Emma Mrs beauty shop	Los Angeles Directory Co.

7914 SANTA MONICA BLVD

Year	Uses	Source
2013	HOLLYWOOD HYDROPONICS & ORGANICS	Cole Information Services
2008	WIN SPORTSWEAR	Cole Information Services
	W & A SPORT WEAR	Cole Information Services
2000	XXXX	Haines & Company
1986	ABBOTS UPHOLSTERING CO	Pacific Bell
	ABBOTTS UPHOLSTERING CO	Pacific Bell
1981	ABBOTS UPHOLSTERING CO	Pacific Telephone
	ABBOTTS UPHOLSTERING CO	Pacific Telephone
1976	Abbots Upholstering Co	Pacific Telephone
	Abbotts Upholstering Co	Pacific Telephone
1971	Helens Specialty Shop drses & sportswr	Pacific Telephone
1962	Helens Specialty Shop drses & sportswr	Pacific Telephone
1951	Sta Monica Christian Science Churches & Organizations 17th Church Reading Rm	Pacific Telephone & Telegraph Co.
1929	HUDSON HARDWARE CO C Gordon Hudson Dealers In Hardware Paints Oils Glass Tools Builders Hardware Stoves and Ranges	Los Angeles Directory Co.

FINDINGS

7916 SANTA MONICA BLVD

Year	Uses	Source
1990	PATSON L	Pacific Bell
1986	OZUNA RAOUL	Pacific Bell
	ROCK BILLY A	Pacific Bell
	SISNEROS CASEY	Pacific Bell
1981	KATCHUCK ALEXANDER	Pacific Telephone
	OZUNA RAOUL	Pacific Telephone
	ROCK BILY A	Pacific Telephone
	SANCHEZ MICHAEL	Pacific Telephone
1958	Claiborne Herbert M	Pacific Telephone
	Goldberg Herman	Pacific Telephone
	Pugh Alleva	Pacific Telephone
	Wettlaufer Ellen	Pacific Telephone

7917 SANTA MONICA BLVD

Year	Uses	Source
1958	Twitchell Earl H optmtrst	Pacific Telephone

7918 SANTA MONICA BLVD

Year	Uses	Source
1990	CITY OF HOPE MEDICAL CENTER DUARTE	Pacific Bell
1981	CITY OF HOPE THRIFT SHOP	Pacific Telephone
1958	Ivans Beauty Salon	Pacific Telephone

7920 SANTA MONICA BLVD

Year	Uses	Source
1990	ANNBER PICTURE FRAMES CUSTM FRAMNG	Pacific Bell
1986	MONICA T V SERVICE	Pacific Bell
1981	MONICA T V SERVICE	Pacific Telephone
	JAX TV	Pacific Telephone
1958	Mc Vickery Betty F	Pacific Telephone
	Cut N Comb Barbers	Pacific Telephone

7922 SANTA MONICA BLVD

Year	Uses	Source
1990	HOLLYWOOD VACUUM CLEANER SERVICE	Pacific Bell
	HOLLYWOOD ELECTRIC VACUUM & SEWING	Pacific Bell

Year	Uses	Source
1986	HOLLYWOOD VACUUM CLEANER SERVICE	Pacific Bell
	HOLLYWOOD ELECTRIC VACUUM & SEWING	Pacific Bell
1981	HOLLYWOOD ELECTRIC VACUUM & SEWING	Pacific Telephone
	HOLLYWOOD VACUUM CLEANER SERVICE	Pacific Telephone
1958	HOLLYWOOD ELECTRICAL APPLIANCE CO	Pacific Telephone
	Hollywood Vacuum Cleaner Service Hollywood Electrical Appliance Co	Pacific Telephone
	Hollywood Washing Machine Service Hollywood Electrical Appliance Co	Pacific Telephone
1929	Boyer Frances D Phoebe M shoes	Los Angeles Directory Co.

79980 SANTA MONICA BLVD

Year	Uses	Source
2006	HOLLYWD DEL	Haines Company, Inc.
	INTERNET CAFE	Haines Company, Inc.
	REGINAAKSELRUD	Haines Company, Inc.
	OKHOTNIK	Haines Company, Inc.
	RESTAURANT INC	Haines Company, Inc.
	MILLS JEWELRY&	Haines Company, Inc.

SANTA MONICA BLVD ELMS

7855 SANTA MONICA BLVD ELMS

Year	Uses	Source
1933	Reveles Wm A Clara clo clnr	Los Angeles Directory Co.

SANTA MONICA FWY

7819 SANTA MONICA FWY

Year	Uses	Source
1970	BREWER S CARPET CLEANING	Pacific Telephone
	BETTS & SCHMITT CUSTM FINISHES	Pacific Telephone

7836 SANTA MONICA FWY

Year	Uses	Source
1950	SEWING MACH RENTAL & REPAIR SHOP OF HOLLYWD	Pacific Telephone

Year	Uses	Source
1950	SEWING MACH RENTAL & REPAIR SHOP OF HOLLYWD	Pacific Telephone

7863 SANTA MONICA FWY

Year	Uses	Source
1970	ALIEN S PENTHOUSE BEAUTY SALON	Pacific Telephone

7904 SANTA MONICA FWY

Year	Uses	Source
1962	I A T S E LOCAL 80 MOTION PICTURE STUDIO GRIPS	Pacific Telephone

7906 SANTA MONICA FWY

Year	Uses	Source
1970	TODD WEST AGENCY FOR CREATIVE TALENT	Pacific Telephone
	ACE RUG & FURN -LEARII4 CO	Pacific Telephone
1962	METROPOLITAN TITLE CORP	Pacific Telephone
	ACE INTERIORS	Pacific Telephone

7910 SANTA MONICA FWY

Year	Uses	Source
1970	HAROUTUN1AN ORIENTAL. RUGS	Pacific Telephone
	HAROUTUNIAN ORIENTAL RUGS	Pacific Telephone
	HAROUTUNIAN ORIENTAL RUGS	Pacific Telephone

SANTA MONICA PL

7879 SANTA MONICA PL

Year	Uses	Source
1981	SAN FAIR CLEANER & LAUNDRY	Pacific Telephone

W NORTON AVE

7911 W NORTON AVE

Year	Uses	Source
1976	Trees Jacqueline	Pacific Telephone

7911 1/4 W NORTON AVE

Year	Uses	Source
1981	MUSSRY M E	Pacific Telephone
	RUBINSTEIN PETER	Pacific Telephone

FINDINGS

7911 1/8 W NORTON AVE

Year	*Uses*	*Source*
1981	HELGESTAD S	Pacific Telephone

7911 3/8 W NORTON AVE

Year	*Uses*	*Source*
1981	SHARP CHAS	Pacific Telephone
	LEMK ROY A	Pacific Telephone
	KEPNER BOB	Pacific Telephone

W OGDEN DR

1055 W OGDEN DR

Year	*Uses*	*Source*
1924	IRWIN Wm E slsmn Deardens Furniture Co h	Los Angeles Directory Co.

1128 W OGDEN DR

Year	*Uses*	*Source*
1976	Carlsson M	Pacific Telephone

1145 W OGDEN DR

Year	*Uses*	*Source*
1976	Wright Ed	Pacific Telephone

1201 W OGDEN DR

Year	*Uses*	*Source*
1933	ROBERTS Jos	Los Angeles Directory Co.

W SANTA MONICA BLVD

7816 W SANTA MONICA BLVD

Year	*Uses*	*Source*
1924	BARTON Jas S truck driver r	Los Angeles Directory Co.

7819 W SANTA MONICA BLVD

Year	*Uses*	*Source*
1981	SUNSET ELECTRIC	Pacific Telephone

FINDINGS

TARGET PROPERTY: ADDRESS NOT IDENTIFIED IN RESEARCH SOURCE

The following Target Property addresses were researched for this report, and the addresses were not identified in the research source.

Address Researched	Address Not Identified in Research Source
7811 Santa Monica Blvd & 1114 N Orange Grove Ave	2013, 2006, 2004, 2003, 2001, 1999, 1996, 1992, 1986, 1985, 1981, 1980, 1976, 1975, 1972, 1971, 1970, 1969, 1967, 1966, 1965, 1964, 1963, 1962, 1961, 1960, 1957, 1956, 1955, 1954, 1952, 1951, 1950, 1949, 1948, 1947, 1946, 1945, 1944, 1940, 1939, 1938, 1936, 1935, 1934, 1932, 1931, 1930, 1928, 1927, 1926, 1925, 1923, 1921, 1920

ADJOINING PROPERTY: ADDRESSES NOT IDENTIFIED IN RESEARCH SOURCE

The following Adjoining Property addresses were researched for this report, and the addresses were not identified in research source.

Address Researched	Address Not Identified in Research Source
1016 N ORANGE GROVE AVE	2013, 2008, 2004, 2003, 2001, 2000, 1999, 1996, 1995, 1992, 1991, 1990, 1986, 1985, 1981, 1980, 1975, 1972, 1970, 1969, 1966, 1965, 1964, 1963, 1961, 1960, 1958, 1957, 1956, 1955, 1954, 1952, 1951, 1950, 1949, 1948, 1947, 1946, 1945, 1944, 1940, 1939, 1938, 1936, 1935, 1934, 1932, 1931, 1930, 1928, 1927, 1926, 1925, 1923, 1921, 1920
1016 N ORANGE GROVE AVE	2013, 2006, 2004, 2003, 2001, 2000, 1999, 1996, 1995, 1992, 1991, 1990, 1986, 1985, 1981, 1980, 1976, 1975, 1972, 1971, 1970, 1969, 1967, 1966, 1965, 1964, 1963, 1962, 1961, 1960, 1958, 1957, 1956, 1955, 1954, 1952, 1951, 1950, 1949, 1948, 1947, 1946, 1945, 1944, 1942, 1940, 1939, 1938, 1937, 1936, 1935, 1934, 1933, 1932, 1931, 1930, 1929, 1928, 1927, 1926, 1925, 1924, 1923, 1921, 1920
1020 N OGDEN DR	2013, 2008, 2004, 2003, 2001, 2000, 1999, 1996, 1995, 1992, 1991, 1990, 1986, 1985, 1981, 1980, 1975, 1972, 1970, 1969, 1966, 1965, 1964, 1963, 1961, 1960, 1957, 1956, 1955, 1954, 1952, 1951, 1950, 1949, 1948, 1947, 1946, 1945, 1944, 1942, 1940, 1939, 1938, 1936, 1935, 1934, 1932, 1931, 1930, 1928, 1927, 1926, 1925, 1923, 1921, 1920
1020 OGDEN DR N	2013, 2008, 2006, 2004, 2003, 2001, 1999, 1996, 1995, 1992, 1991, 1990, 1986, 1985, 1981, 1980, 1976, 1975, 1972, 1971, 1970, 1969, 1967, 1966, 1965, 1964, 1963, 1962, 1961, 1960, 1958, 1957, 1956, 1955, 1954, 1952, 1951, 1950, 1949, 1948, 1947, 1946, 1945, 1944, 1942, 1940, 1939, 1938, 1937, 1936, 1935, 1934, 1933, 1932, 1931, 1930, 1929, 1928, 1927, 1926, 1925, 1924, 1923, 1921, 1920
1021 N OGDEN DR	2013, 2008, 2004, 2003, 2001, 2000, 1999, 1996, 1995, 1992, 1991, 1990, 1986, 1985, 1981, 1980, 1975, 1972, 1970, 1969, 1966, 1965, 1964, 1963, 1961, 1960, 1957, 1956, 1955, 1954, 1952, 1951, 1950, 1949, 1948, 1947, 1946, 1945, 1944, 1940, 1939, 1938, 1936, 1935, 1934, 1933, 1932, 1931, 1930, 1929, 1928, 1927, 1926, 1925, 1924, 1923, 1921, 1920
1021 N ORANGE GROVE	2013, 2008, 2006, 2004, 2003, 2001, 2000, 1999, 1996, 1995, 1992, 1991, 1990, 1986, 1985, 1981, 1980, 1976, 1975, 1972, 1971, 1970, 1969, 1967, 1966, 1965, 1964, 1963, 1962, 1961, 1960, 1958, 1957, 1956, 1955, 1954, 1952, 1951, 1950, 1949, 1948, 1947, 1946, 1945, 1944, 1940, 1939, 1938, 1937, 1936, 1935, 1934, 1933, 1932, 1931, 1930, 1929, 1928, 1927, 1926, 1925, 1924, 1923, 1921, 1920
1021 N ORANGE GROVE AVE	2013, 2008, 2004, 2003, 2001, 2000, 1999, 1996, 1995, 1992, 1991, 1990, 1986, 1985, 1981, 1980, 1975, 1972, 1970, 1969, 1966, 1965, 1964, 1963, 1961, 1960, 1957, 1956, 1955, 1954, 1952, 1951, 1950, 1949, 1948, 1947, 1946, 1945, 1944, 1942, 1940, 1939, 1938, 1936, 1935, 1934, 1933, 1932, 1931, 1930, 1929, 1928, 1927, 1926, 1925, 1924, 1923, 1921, 1920
1021 N ORANGE GROVE AVE	2013, 2006, 2004, 2003, 2001, 2000, 1999, 1996, 1995, 1992, 1991, 1990, 1986, 1985, 1981, 1980, 1976, 1975, 1972, 1971, 1970, 1969, 1967, 1966, 1965, 1964, 1963, 1962, 1961, 1960, 1958, 1957, 1956, 1955, 1954, 1952, 1951, 1950, 1949, 1948, 1947, 1946, 1945, 1944, 1942, 1940, 1939, 1938, 1937, 1936, 1935, 1934, 1933, 1932, 1931, 1930, 1929, 1928, 1927, 1926, 1925, 1924, 1923, 1921, 1920

FINDINGS

Address Researched	Address Not Identified in Research Source
1021 N ORANGE GROVE DR	2013, 2008, 2006, 2004, 2003, 2001, 2000, 1999, 1996, 1995, 1992, 1991, 1990, 1986, 1985, 1981, 1980, 1976, 1975, 1972, 1971, 1970, 1969, 1967, 1966, 1965, 1964, 1963, 1961, 1960, 1958, 1957, 1956, 1955, 1954, 1952, 1951, 1950, 1949, 1948, 1947, 1946, 1945, 1944, 1942, 1940, 1939, 1938, 1937, 1936, 1935, 1934, 1933, 1932, 1931, 1930, 1929, 1928, 1927, 1926, 1925, 1924, 1923, 1921, 1920
1021 OGDEN DR N	2013, 2008, 2006, 2004, 2003, 2001, 1999, 1996, 1995, 1992, 1991, 1990, 1986, 1985, 1981, 1980, 1976, 1975, 1972, 1971, 1970, 1969, 1967, 1966, 1965, 1964, 1963, 1962, 1961, 1960, 1958, 1957, 1956, 1955, 1954, 1952, 1951, 1950, 1949, 1948, 1947, 1946, 1945, 1944, 1942, 1940, 1939, 1938, 1937, 1936, 1935, 1934, 1933, 1932, 1931, 1930, 1929, 1928, 1927, 1926, 1925, 1924, 1923, 1921, 1920
1021 ORANGE GROVE AVE N	2013, 2008, 2006, 2004, 2003, 2001, 1999, 1996, 1995, 1992, 1991, 1990, 1986, 1985, 1981, 1980, 1976, 1975, 1972, 1971, 1970, 1969, 1967, 1966, 1965, 1964, 1963, 1962, 1961, 1960, 1958, 1957, 1956, 1955, 1954, 1952, 1951, 1950, 1949, 1948, 1947, 1946, 1945, 1944, 1942, 1940, 1939, 1938, 1937, 1936, 1935, 1934, 1933, 1932, 1931, 1930, 1929, 1928, 1927, 1926, 1925, 1924, 1923, 1921, 1920
1022 N ORANGE GROVE AVE	2013, 2008, 2004, 2003, 2001, 2000, 1999, 1996, 1995, 1992, 1991, 1990, 1986, 1985, 1981, 1980, 1975, 1972, 1970, 1969, 1966, 1965, 1964, 1963, 1961, 1960, 1958, 1957, 1956, 1955, 1954, 1952, 1951, 1950, 1949, 1948, 1947, 1946, 1945, 1944, 1940, 1939, 1938, 1936, 1935, 1934, 1932, 1931, 1930, 1928, 1927, 1926, 1925, 1924, 1923, 1921, 1920
1022 N ORANGE GROVE BLVD	2013, 2008, 2006, 2004, 2003, 2001, 2000, 1999, 1996, 1995, 1992, 1991, 1990, 1986, 1985, 1981, 1980, 1976, 1975, 1972, 1971, 1970, 1969, 1967, 1966, 1965, 1964, 1963, 1962, 1961, 1960, 1957, 1956, 1955, 1954, 1952, 1951, 1950, 1949, 1948, 1947, 1946, 1945, 1944, 1942, 1940, 1939, 1938, 1937, 1936, 1935, 1934, 1933, 1932, 1931, 1930, 1929, 1928, 1927, 1926, 1925, 1924, 1923, 1921, 1920
1024 N OGDEN DR	2013, 2008, 2004, 2003, 2001, 2000, 1999, 1996, 1995, 1992, 1991, 1990, 1986, 1985, 1980, 1975, 1972, 1970, 1969, 1966, 1965, 1964, 1963, 1961, 1960, 1957, 1956, 1955, 1954, 1952, 1951, 1950, 1949, 1948, 1947, 1946, 1945, 1944, 1942, 1940, 1939, 1938, 1937, 1936, 1935, 1934, 1933, 1932, 1931, 1930, 1929, 1928, 1927, 1926, 1925, 1924, 1923, 1921, 1920
1024 N OGDEN DR	2013, 2006, 2004, 2003, 2001, 2000, 1999, 1996, 1995, 1992, 1991, 1990, 1986, 1985, 1981, 1980, 1976, 1975, 1972, 1971, 1970, 1969, 1967, 1966, 1965, 1964, 1963, 1962, 1961, 1960, 1958, 1957, 1956, 1955, 1954, 1952, 1951, 1950, 1949, 1948, 1947, 1946, 1945, 1944, 1942, 1940, 1939, 1938, 1937, 1936, 1935, 1934, 1933, 1932, 1931, 1930, 1929, 1928, 1927, 1926, 1925, 1924, 1923, 1921, 1920
1024 OGDEN DR N	2013, 2008, 2006, 2004, 2003, 2001, 1999, 1996, 1995, 1992, 1991, 1990, 1986, 1985, 1981, 1980, 1976, 1975, 1972, 1971, 1970, 1969, 1967, 1966, 1965, 1964, 1963, 1962, 1961, 1960, 1958, 1957, 1956, 1955, 1954, 1952, 1950, 1949, 1948, 1947, 1946, 1945, 1944, 1942, 1940, 1939, 1938, 1937, 1936, 1935, 1934, 1933, 1932, 1931, 1930, 1929, 1928, 1927, 1926, 1925, 1924, 1923, 1921, 1920
1026 GENESEE AVE	2013, 2008, 2006, 2004, 2003, 2001, 2000, 1999, 1996, 1995, 1992, 1991, 1990, 1986, 1985, 1980, 1976, 1975, 1972, 1971, 1970, 1969, 1967, 1966, 1965, 1964, 1963, 1962, 1961, 1960, 1958, 1957, 1956, 1955, 1954, 1952, 1951, 1950, 1949, 1948, 1947, 1946, 1945, 1944, 1942, 1940, 1939, 1938, 1937, 1936, 1935, 1934, 1933, 1932, 1931, 1930, 1929, 1928, 1927, 1926, 1925, 1924, 1923, 1921, 1920
1026 GENESEE AVE N	2013, 2008, 2006, 2004, 2003, 2001, 1999, 1996, 1995, 1992, 1991, 1990, 1986, 1985, 1981, 1980, 1976, 1975, 1972, 1971, 1970, 1969, 1967, 1966, 1965, 1964, 1963, 1962, 1961, 1960, 1958, 1957, 1956, 1955, 1954, 1952, 1951, 1950, 1949, 1948, 1947, 1946, 1945, 1944, 1942, 1940, 1939, 1938, 1937, 1936, 1935, 1934, 1933, 1932, 1931, 1930, 1929, 1928, 1927, 1926, 1925, 1924, 1923, 1921, 1920
1026 N GENESEE	2013, 2008, 2006, 2004, 2003, 2001, 2000, 1999, 1996, 1995, 1992, 1991, 1990, 1986, 1985, 1981, 1980, 1976, 1975, 1972, 1971, 1970, 1969, 1966, 1965, 1964, 1963, 1961, 1960, 1958, 1957, 1956, 1955, 1954, 1952, 1951, 1950, 1949, 1948, 1947, 1946, 1945, 1944, 1940, 1939, 1938, 1936, 1935, 1934, 1933, 1932, 1931, 1930, 1929, 1928, 1927, 1926, 1925, 1924, 1923, 1921, 1920
1026 N GENESEE AVE	2013, 2008, 2004, 2003, 2001, 2000, 1999, 1996, 1995, 1992, 1991, 1990, 1986, 1985, 1981, 1980, 1975, 1972, 1970, 1969, 1967, 1966, 1965, 1964, 1963, 1962, 1961, 1960, 1957, 1956, 1955, 1954, 1952, 1951, 1950, 1949, 1948, 1947, 1946, 1945, 1944, 1942, 1940, 1939, 1938, 1937, 1936, 1935, 1934, 1933, 1932, 1931, 1930, 1929, 1928, 1927, 1926, 1925, 1924, 1923, 1921, 1920

FINDINGS

Address Researched	Address Not Identified in Research Source
1026 N GENESEE AVE	2013, 2006, 2004, 2003, 2001, 2000, 1999, 1996, 1995, 1992, 1991, 1990, 1986, 1985, 1981, 1980, 1976, 1975, 1972, 1971, 1970, 1969, 1967, 1966, 1965, 1964, 1963, 1962, 1961, 1960, 1958, 1957, 1956, 1955, 1954, 1952, 1951, 1950, 1949, 1948, 1947, 1946, 1945, 1944, 1942, 1940, 1939, 1938, 1937, 1936, 1935, 1934, 1933, 1932, 1931, 1930, 1929, 1928, 1927, 1926, 1925, 1924, 1923, 1921, 1920
1026 N OGDEN DR	2013, 2008, 2004, 2003, 2001, 2000, 1999, 1996, 1995, 1992, 1991, 1985, 1980, 1976, 1975, 1972, 1971, 1970, 1969, 1967, 1966, 1965, 1964, 1963, 1962, 1961, 1960, 1958, 1957, 1956, 1955, 1954, 1952, 1951, 1950, 1949, 1948, 1947, 1946, 1945, 1944, 1940, 1939, 1938, 1936, 1935, 1934, 1933, 1932, 1931, 1930, 1929, 1928, 1927, 1926, 1925, 1924, 1923, 1921, 1920
1026 N ORANGE GROVE AVE	2013, 2008, 2006, 2004, 2003, 2001, 2000, 1999, 1996, 1995, 1992, 1991, 1990, 1986, 1985, 1981, 1980, 1976, 1975, 1972, 1971, 1970, 1969, 1967, 1966, 1965, 1964, 1963, 1962, 1961, 1960, 1958, 1957, 1956, 1955, 1954, 1952, 1951, 1950, 1949, 1948, 1947, 1946, 1945, 1944, 1940, 1939, 1938, 1936, 1935, 1934, 1932, 1931, 1930, 1929, 1928, 1927, 1926, 1925, 1923, 1921, 1920
1026 N ORANGE GROVE BLVD	2013, 2008, 2006, 2004, 2003, 2001, 2000, 1999, 1996, 1995, 1992, 1991, 1990, 1986, 1985, 1981, 1980, 1976, 1975, 1972, 1971, 1970, 1969, 1967, 1966, 1965, 1964, 1963, 1962, 1961, 1960, 1957, 1956, 1955, 1954, 1952, 1951, 1950, 1949, 1948, 1947, 1946, 1945, 1944, 1942, 1940, 1939, 1938, 1937, 1936, 1935, 1934, 1933, 1932, 1931, 1930, 1929, 1928, 1927, 1926, 1925, 1924, 1923, 1921, 1920
1026 OGDEN DR N	2013, 2008, 2006, 2004, 2003, 2001, 1999, 1996, 1995, 1992, 1991, 1990, 1986, 1985, 1981, 1980, 1976, 1975, 1972, 1971, 1970, 1969, 1967, 1966, 1965, 1964, 1963, 1962, 1961, 1960, 1958, 1957, 1956, 1955, 1954, 1952, 1950, 1949, 1948, 1947, 1946, 1945, 1944, 1942, 1940, 1939, 1938, 1937, 1936, 1935, 1934, 1933, 1932, 1931, 1930, 1929, 1928, 1927, 1926, 1925, 1924, 1923, 1921, 1920
1027 GENESEE AVE N	2013, 2008, 2006, 2004, 2003, 2001, 1999, 1996, 1995, 1992, 1991, 1990, 1986, 1985, 1981, 1980, 1976, 1975, 1972, 1971, 1970, 1969, 1967, 1966, 1965, 1964, 1963, 1962, 1961, 1960, 1958, 1957, 1956, 1955, 1954, 1952, 1950, 1949, 1948, 1947, 1946, 1945, 1944, 1942, 1940, 1939, 1938, 1937, 1936, 1935, 1934, 1933, 1932, 1931, 1930, 1929, 1928, 1927, 1926, 1925, 1924, 1923, 1921, 1920
1027 N GENESEE	2013, 2008, 2006, 2004, 2003, 2001, 2000, 1999, 1996, 1995, 1992, 1991, 1990, 1986, 1985, 1981, 1980, 1976, 1975, 1972, 1971, 1970, 1969, 1966, 1965, 1964, 1963, 1961, 1960, 1958, 1957, 1956, 1955, 1954, 1952, 1951, 1950, 1949, 1948, 1947, 1946, 1945, 1944, 1942, 1940, 1939, 1938, 1936, 1935, 1934, 1933, 1932, 1931, 1930, 1929, 1928, 1927, 1926, 1925, 1924, 1923, 1921, 1920
1027 N GENESEE AVE	2013, 2008, 2004, 2003, 2001, 2000, 1999, 1996, 1995, 1992, 1991, 1990, 1986, 1985, 1981, 1980, 1975, 1972, 1970, 1969, 1967, 1966, 1965, 1964, 1963, 1962, 1961, 1960, 1957, 1956, 1955, 1954, 1952, 1951, 1950, 1949, 1948, 1947, 1946, 1945, 1944, 1940, 1939, 1938, 1937, 1936, 1935, 1934, 1933, 1932, 1931, 1930, 1929, 1928, 1927, 1926, 1925, 1924, 1923, 1921, 1920
1027 N OGDEN DR	2013, 2008, 2004, 2003, 2001, 2000, 1999, 1996, 1995, 1992, 1991, 1985, 1980, 1975, 1972, 1970, 1969, 1966, 1965, 1964, 1963, 1961, 1960, 1957, 1956, 1955, 1954, 1952, 1951, 1950, 1949, 1948, 1947, 1946, 1945, 1944, 1940, 1939, 1938, 1936, 1935, 1934, 1933, 1932, 1931, 1930, 1929, 1928, 1927, 1926, 1925, 1923, 1921, 1920
1027 N ORANGE GROVE AVE	2013, 2008, 2006, 2004, 2003, 2001, 2000, 1999, 1996, 1992, 1991, 1990, 1986, 1985, 1981, 1980, 1976, 1975, 1972, 1971, 1970, 1969, 1967, 1966, 1965, 1964, 1963, 1962, 1961, 1960, 1958, 1957, 1956, 1955, 1954, 1952, 1951, 1950, 1949, 1948, 1947, 1946, 1945, 1944, 1942, 1940, 1939, 1938, 1937, 1936, 1935, 1934, 1932, 1931, 1930, 1928, 1927, 1926, 1925, 1923, 1921, 1920
1027 OGDEN DR N	2013, 2008, 2006, 2004, 2003, 2001, 1999, 1996, 1995, 1992, 1991, 1990, 1986, 1985, 1981, 1980, 1976, 1975, 1972, 1971, 1970, 1969, 1967, 1966, 1965, 1964, 1963, 1962, 1961, 1960, 1958, 1957, 1956, 1955, 1954, 1952, 1950, 1949, 1948, 1947, 1946, 1945, 1944, 1942, 1940, 1939, 1938, 1937, 1936, 1935, 1934, 1933, 1932, 1931, 1930, 1929, 1928, 1927, 1926, 1925, 1924, 1923, 1921, 1920
1029 1/4 N ORANGE GROVE AVE	2013, 2008, 2006, 2004, 2003, 2001, 2000, 1999, 1996, 1995, 1992, 1991, 1985, 1980, 1976, 1975, 1972, 1971, 1970, 1969, 1967, 1966, 1965, 1964, 1963, 1962, 1961, 1960, 1958, 1957, 1956, 1955, 1954, 1952, 1951, 1950, 1949, 1948, 1947, 1946, 1945, 1944, 1942, 1940, 1939, 1938, 1937, 1936, 1935, 1934, 1933, 1932, 1931, 1930, 1929, 1928, 1927, 1926, 1925, 1924, 1923, 1921, 1920

FINDINGS

Address Researched	Address Not Identified in Research Source
1029 N ORANGE GROVE	2013, 2008, 2006, 2004, 2003, 2001, 2000, 1999, 1996, 1995, 1992, 1991, 1990, 1986, 1985, 1981, 1980, 1976, 1975, 1972, 1971, 1970, 1969, 1967, 1966, 1965, 1964, 1963, 1962, 1961, 1960, 1958, 1957, 1956, 1955, 1954, 1952, 1951, 1950, 1949, 1948, 1947, 1946, 1945, 1944, 1942, 1940, 1939, 1938, 1936, 1935, 1934, 1933, 1932, 1931, 1930, 1928, 1927, 1926, 1925, 1924, 1923, 1921, 1920
1029 N ORANGE GROVE AVE	2013, 2008, 2004, 2003, 2001, 2000, 1999, 1996, 1995, 1992, 1991, 1990, 1985, 1981, 1980, 1976, 1975, 1972, 1971, 1970, 1969, 1967, 1966, 1965, 1964, 1963, 1961, 1960, 1958, 1957, 1956, 1955, 1954, 1952, 1951, 1949, 1948, 1947, 1946, 1945, 1944, 1940, 1939, 1938, 1937, 1936, 1935, 1934, 1932, 1931, 1930, 1929, 1928, 1927, 1926, 1925, 1923, 1921, 1920
1029 N ORANGE GROVE BLVD	2013, 2008, 2006, 2004, 2003, 2001, 2000, 1999, 1996, 1995, 1992, 1991, 1990, 1986, 1985, 1981, 1980, 1976, 1975, 1972, 1971, 1970, 1969, 1967, 1966, 1965, 1964, 1963, 1962, 1961, 1960, 1957, 1956, 1955, 1954, 1952, 1951, 1950, 1949, 1948, 1947, 1946, 1945, 1944, 1942, 1940, 1939, 1938, 1937, 1936, 1935, 1934, 1933, 1932, 1931, 1930, 1929, 1928, 1927, 1926, 1925, 1924, 1923, 1921, 1920
1029 ORANGE GROVE AVE N	2013, 2008, 2006, 2004, 2003, 2001, 1999, 1996, 1995, 1992, 1991, 1990, 1986, 1985, 1981, 1980, 1976, 1975, 1972, 1971, 1970, 1969, 1967, 1966, 1965, 1964, 1963, 1962, 1961, 1960, 1958, 1957, 1956, 1955, 1954, 1952, 1951, 1950, 1949, 1948, 1947, 1946, 1945, 1944, 1942, 1940, 1939, 1938, 1937, 1936, 1935, 1934, 1933, 1932, 1931, 1930, 1929, 1928, 1927, 1926, 1925, 1924, 1923, 1921, 1920
1030 N ORANGE GROVE AVE	2013, 2008, 2004, 2003, 2001, 2000, 1999, 1996, 1995, 1992, 1991, 1985, 1980, 1975, 1972, 1970, 1969, 1966, 1965, 1964, 1963, 1962, 1961, 1960, 1958, 1957, 1956, 1955, 1954, 1952, 1951, 1950, 1949, 1948, 1947, 1946, 1945, 1944, 1942, 1940, 1939, 1938, 1936, 1935, 1934, 1932, 1931, 1930, 1928, 1927, 1926, 1925, 1923, 1921, 1920
1030 N ORANGE GROVE AVE	2013, 2006, 2004, 2003, 2001, 2000, 1999, 1996, 1995, 1992, 1991, 1990, 1986, 1985, 1981, 1980, 1976, 1975, 1972, 1971, 1970, 1969, 1967, 1966, 1965, 1964, 1963, 1962, 1961, 1960, 1958, 1957, 1956, 1955, 1954, 1952, 1951, 1950, 1949, 1948, 1947, 1946, 1945, 1944, 1942, 1940, 1939, 1938, 1937, 1936, 1935, 1934, 1933, 1932, 1931, 1930, 1929, 1928, 1927, 1926, 1925, 1924, 1923, 1921, 1920
1030 N ORANGE GROVE BLVD	2013, 2008, 2006, 2004, 2003, 2001, 2000, 1999, 1996, 1995, 1992, 1991, 1990, 1986, 1985, 1981, 1980, 1976, 1975, 1972, 1971, 1970, 1969, 1967, 1966, 1965, 1964, 1963, 1962, 1961, 1960, 1957, 1956, 1955, 1954, 1952, 1951, 1950, 1949, 1948, 1947, 1946, 1945, 1944, 1942, 1940, 1939, 1938, 1937, 1936, 1935, 1934, 1933, 1932, 1931, 1930, 1929, 1928, 1927, 1926, 1925, 1924, 1923, 1921, 1920
1031 N GENESEE	2013, 2008, 2006, 2004, 2003, 2001, 2000, 1999, 1996, 1995, 1992, 1991, 1990, 1986, 1985, 1981, 1980, 1976, 1975, 1972, 1971, 1970, 1969, 1967, 1966, 1965, 1964, 1963, 1962, 1961, 1960, 1958, 1957, 1956, 1955, 1954, 1952, 1951, 1950, 1949, 1948, 1947, 1946, 1945, 1944, 1942, 1940, 1939, 1938, 1937, 1936, 1935, 1934, 1932, 1931, 1930, 1929, 1928, 1927, 1926, 1925, 1924, 1923, 1921, 1920
1031 N OGDEN AVE	2013, 2008, 2006, 2004, 2003, 2001, 2000, 1999, 1996, 1995, 1992, 1991, 1990, 1986, 1985, 1981, 1980, 1976, 1975, 1972, 1971, 1970, 1969, 1967, 1966, 1965, 1964, 1963, 1962, 1961, 1960, 1958, 1957, 1956, 1955, 1954, 1952, 1951, 1950, 1949, 1948, 1947, 1946, 1945, 1944, 1940, 1939, 1938, 1937, 1936, 1935, 1934, 1933, 1932, 1931, 1930, 1929, 1928, 1927, 1926, 1925, 1924, 1923, 1921, 1920
1031 N OGDEN DR	2013, 2008, 2004, 2003, 2001, 2000, 1999, 1996, 1995, 1992, 1991, 1985, 1980, 1975, 1972, 1970, 1969, 1966, 1965, 1964, 1963, 1961, 1960, 1958, 1957, 1956, 1955, 1954, 1952, 1951, 1950, 1949, 1948, 1947, 1946, 1945, 1944, 1942, 1940, 1939, 1938, 1936, 1935, 1934, 1933, 1932, 1931, 1930, 1929, 1928, 1927, 1926, 1925, 1924, 1923, 1921, 1920
1031 N ORANGE GROVE	2013, 2008, 2006, 2004, 2003, 2001, 2000, 1999, 1996, 1995, 1992, 1991, 1990, 1986, 1985, 1981, 1980, 1976, 1975, 1972, 1971, 1970, 1969, 1967, 1966, 1965, 1964, 1963, 1962, 1961, 1960, 1958, 1957, 1956, 1955, 1954, 1952, 1951, 1950, 1949, 1948, 1947, 1946, 1945, 1944, 1940, 1939, 1938, 1937, 1936, 1935, 1934, 1933, 1932, 1931, 1930, 1929, 1928, 1927, 1926, 1925, 1923, 1921, 1920
1031 N ORANGE GROVE AVE	2013, 2008, 2004, 2003, 2001, 2000, 1999, 1996, 1992, 1991, 1990, 1986, 1985, 1980, 1975, 1972, 1971, 1970, 1969, 1966, 1965, 1964, 1963, 1961, 1960, 1958, 1957, 1956, 1955, 1954, 1952, 1951, 1950, 1949, 1948, 1947, 1946, 1945, 1944, 1940, 1939, 1938, 1936, 1935, 1934, 1932, 1931, 1930, 1928, 1927, 1926, 1925, 1924, 1923, 1921, 1920

FINDINGS

Address Researched	Address Not Identified in Research Source
1031 N ORANGE GROVE BLVD	2013, 2008, 2006, 2004, 2003, 2001, 2000, 1999, 1996, 1995, 1992, 1991, 1990, 1986, 1985, 1981, 1980, 1976, 1975, 1972, 1971, 1970, 1969, 1967, 1966, 1965, 1964, 1963, 1962, 1961, 1960, 1957, 1956, 1955, 1954, 1952, 1951, 1950, 1949, 1948, 1947, 1946, 1945, 1944, 1942, 1940, 1939, 1938, 1937, 1936, 1935, 1934, 1933, 1932, 1931, 1930, 1929, 1928, 1927, 1926, 1925, 1924, 1923, 1921, 1920
1031 OGDEN DR N	2013, 2008, 2006, 2004, 2003, 2001, 1999, 1996, 1995, 1992, 1991, 1990, 1986, 1985, 1981, 1980, 1976, 1975, 1972, 1971, 1970, 1969, 1967, 1966, 1965, 1964, 1963, 1962, 1961, 1960, 1958, 1957, 1956, 1955, 1954, 1952, 1950, 1949, 1948, 1947, 1946, 1945, 1944, 1942, 1940, 1939, 1938, 1937, 1936, 1935, 1934, 1933, 1932, 1931, 1930, 1929, 1928, 1927, 1926, 1925, 1924, 1923, 1921, 1920
1031 ORANGE GROVE AVE N	2013, 2008, 2006, 2004, 2003, 2001, 1999, 1996, 1995, 1992, 1991, 1990, 1986, 1985, 1981, 1980, 1976, 1975, 1972, 1971, 1970, 1969, 1967, 1966, 1965, 1964, 1963, 1962, 1961, 1960, 1958, 1957, 1956, 1955, 1954, 1952, 1951, 1950, 1949, 1948, 1947, 1946, 1945, 1944, 1942, 1940, 1939, 1938, 1937, 1936, 1935, 1934, 1933, 1932, 1931, 1930, 1929, 1928, 1927, 1926, 1925, 1924, 1923, 1921, 1920
1032 GENESEE AVE N	2013, 2008, 2006, 2004, 2003, 2001, 1999, 1996, 1995, 1992, 1991, 1990, 1986, 1985, 1981, 1980, 1976, 1975, 1972, 1971, 1970, 1969, 1967, 1966, 1965, 1964, 1963, 1962, 1961, 1960, 1958, 1957, 1956, 1955, 1954, 1952, 1950, 1949, 1948, 1947, 1946, 1945, 1944, 1942, 1940, 1939, 1938, 1937, 1936, 1935, 1934, 1933, 1932, 1931, 1930, 1929, 1928, 1927, 1926, 1925, 1924, 1923, 1921, 1920
1032 N GENESEE	2013, 2008, 2006, 2004, 2003, 2001, 2000, 1999, 1996, 1995, 1992, 1991, 1990, 1986, 1985, 1981, 1980, 1976, 1975, 1972, 1971, 1970, 1969, 1966, 1965, 1964, 1963, 1961, 1960, 1958, 1957, 1956, 1955, 1954, 1952, 1951, 1950, 1949, 1948, 1947, 1946, 1945, 1944, 1942, 1940, 1939, 1938, 1936, 1935, 1934, 1933, 1932, 1931, 1930, 1929, 1928, 1927, 1926, 1925, 1924, 1923, 1921, 1920
1032 N GENESEE AVE	2013, 2008, 2004, 2003, 2001, 2000, 1999, 1996, 1995, 1992, 1991, 1985, 1980, 1975, 1972, 1970, 1969, 1967, 1966, 1964, 1963, 1962, 1961, 1960, 1957, 1956, 1955, 1954, 1952, 1951, 1950, 1949, 1948, 1947, 1946, 1945, 1944, 1942, 1940, 1939, 1938, 1936, 1935, 1934, 1933, 1932, 1931, 1930, 1929, 1928, 1927, 1926, 1925, 1924, 1923, 1921, 1920
1032 N OGDEN DR	2013, 2008, 2004, 2003, 2001, 2000, 1999, 1996, 1995, 1992, 1991, 1985, 1981, 1980, 1976, 1975, 1972, 1971, 1970, 1969, 1967, 1966, 1965, 1964, 1963, 1961, 1960, 1957, 1956, 1955, 1954, 1952, 1951, 1950, 1949, 1948, 1947, 1946, 1945, 1944, 1940, 1939, 1938, 1936, 1935, 1934, 1932, 1931, 1930, 1928, 1927, 1926, 1925, 1923, 1921, 1920
1032 OGDEN DR N	2013, 2008, 2006, 2004, 2003, 2001, 1999, 1996, 1995, 1992, 1991, 1990, 1986, 1985, 1981, 1980, 1976, 1975, 1972, 1971, 1970, 1969, 1967, 1966, 1965, 1964, 1963, 1962, 1961, 1960, 1958, 1957, 1956, 1955, 1954, 1952, 1950, 1949, 1948, 1947, 1946, 1945, 1944, 1942, 1940, 1939, 1938, 1937, 1936, 1935, 1934, 1933, 1932, 1931, 1930, 1929, 1928, 1927, 1926, 1925, 1924, 1923, 1921, 1920
1033 GENESEE AVE N	2013, 2008, 2006, 2004, 2003, 2001, 1999, 1996, 1995, 1992, 1991, 1990, 1986, 1985, 1981, 1980, 1976, 1975, 1972, 1971, 1970, 1969, 1967, 1966, 1965, 1964, 1963, 1962, 1961, 1960, 1958, 1957, 1956, 1955, 1954, 1952, 1950, 1949, 1948, 1947, 1946, 1945, 1944, 1942, 1940, 1939, 1938, 1937, 1936, 1935, 1934, 1933, 1932, 1931, 1930, 1929, 1928, 1927, 1926, 1925, 1924, 1923, 1921, 1920
1033 N GENESEE	2013, 2008, 2006, 2004, 2003, 2001, 2000, 1999, 1996, 1995, 1992, 1991, 1990, 1986, 1985, 1981, 1980, 1976, 1975, 1972, 1971, 1970, 1969, 1966, 1965, 1964, 1963, 1961, 1960, 1958, 1957, 1956, 1955, 1954, 1952, 1951, 1950, 1949, 1948, 1947, 1946, 1945, 1944, 1940, 1939, 1938, 1937, 1936, 1935, 1934, 1933, 1932, 1931, 1930, 1929, 1928, 1927, 1926, 1925, 1924, 1923, 1921, 1920
1033 N GENESEE AVE	2013, 2008, 2004, 2003, 2001, 2000, 1999, 1996, 1995, 1992, 1991, 1985, 1980, 1975, 1972, 1970, 1969, 1967, 1966, 1965, 1964, 1963, 1962, 1961, 1960, 1957, 1956, 1955, 1954, 1952, 1951, 1950, 1949, 1948, 1947, 1946, 1945, 1944, 1942, 1940, 1939, 1938, 1937, 1936, 1935, 1934, 1933, 1932, 1931, 1930, 1929, 1928, 1927, 1926, 1925, 1924, 1923, 1921, 1920
1033 N GENESEE AVE	2013, 2006, 2004, 2003, 2001, 2000, 1999, 1996, 1995, 1992, 1991, 1990, 1986, 1985, 1981, 1980, 1976, 1975, 1972, 1971, 1970, 1969, 1967, 1966, 1965, 1964, 1963, 1962, 1961, 1960, 1958, 1957, 1956, 1955, 1954, 1952, 1951, 1950, 1949, 1948, 1947, 1946, 1945, 1944, 1942, 1940, 1939, 1938, 1937, 1936, 1935, 1934, 1933, 1932, 1931, 1930, 1929, 1928, 1927, 1926, 1925, 1924, 1923, 1921, 1920

FINDINGS

Address Researched	Address Not Identified in Research Source
1034 N FAIRFAX AVE	2013, 2008, 2006, 2004, 2003, 2001, 2000, 1999, 1996, 1995, 1992, 1991, 1990, 1986, 1985, 1981, 1980, 1976, 1975, 1972, 1971, 1970, 1969, 1967, 1966, 1965, 1964, 1963, 1962, 1961, 1960, 1957, 1956, 1955, 1954, 1952, 1951, 1950, 1949, 1948, 1947, 1946, 1945, 1944, 1940, 1939, 1938, 1937, 1936, 1935, 1934, 1932, 1931, 1930, 1928, 1927, 1926, 1925, 1924, 1923, 1921, 1920
1034 N ORANGE GROVE AVE	2013, 2008, 2006, 2004, 2003, 2001, 2000, 1999, 1996, 1995, 1992, 1991, 1990, 1986, 1985, 1981, 1980, 1976, 1975, 1972, 1971, 1970, 1969, 1967, 1966, 1965, 1964, 1963, 1962, 1961, 1960, 1958, 1957, 1956, 1955, 1954, 1952, 1951, 1949, 1948, 1947, 1946, 1945, 1944, 1942, 1940, 1939, 1938, 1937, 1936, 1935, 1934, 1933, 1932, 1931, 1930, 1929, 1928, 1927, 1926, 1925, 1924, 1923, 1921, 1920
1035 N OGDEN DR	2013, 2008, 2006, 2004, 2003, 2001, 2000, 1999, 1996, 1995, 1992, 1991, 1990, 1986, 1985, 1981, 1980, 1976, 1975, 1972, 1971, 1970, 1969, 1967, 1966, 1965, 1964, 1963, 1962, 1961, 1960, 1958, 1957, 1956, 1955, 1954, 1952, 1951, 1950, 1949, 1948, 1947, 1946, 1945, 1944, 1942, 1940, 1939, 1938, 1937, 1936, 1935, 1934, 1932, 1931, 1930, 1928, 1927, 1926, 1925, 1923, 1921, 1920
1036 GENESEE AVE N	2013, 2008, 2006, 2004, 2003, 2001, 1999, 1996, 1995, 1992, 1991, 1990, 1986, 1985, 1981, 1980, 1976, 1975, 1972, 1971, 1970, 1969, 1967, 1966, 1965, 1964, 1963, 1962, 1961, 1960, 1958, 1957, 1956, 1955, 1954, 1952, 1950, 1949, 1948, 1947, 1946, 1945, 1944, 1942, 1940, 1939, 1938, 1937, 1936, 1935, 1934, 1933, 1932, 1931, 1930, 1929, 1928, 1927, 1926, 1925, 1924, 1923, 1921, 1920
1036 N GENESEE	2013, 2008, 2006, 2004, 2003, 2001, 2000, 1999, 1996, 1995, 1992, 1991, 1990, 1986, 1985, 1981, 1980, 1976, 1975, 1972, 1971, 1970, 1969, 1966, 1965, 1964, 1963, 1961, 1960, 1958, 1957, 1956, 1955, 1954, 1952, 1951, 1950, 1949, 1948, 1947, 1946, 1945, 1944, 1942, 1940, 1939, 1938, 1936, 1935, 1934, 1933, 1932, 1931, 1930, 1929, 1928, 1927, 1926, 1925, 1924, 1923, 1921, 1920
1036 N GENESEE AVE	2013, 2008, 2004, 2003, 2001, 2000, 1999, 1996, 1995, 1992, 1991, 1985, 1980, 1975, 1972, 1970, 1969, 1967, 1966, 1965, 1964, 1963, 1962, 1961, 1960, 1957, 1956, 1955, 1954, 1952, 1951, 1950, 1949, 1948, 1947, 1946, 1945, 1944, 1940, 1939, 1938, 1937, 1936, 1935, 1934, 1933, 1932, 1931, 1930, 1929, 1928, 1927, 1926, 1925, 1924, 1923, 1921, 1920
1036 N GENESEE AVE	2008, 2006, 2004, 2003, 2001, 2000, 1999, 1996, 1995, 1992, 1991, 1990, 1986, 1985, 1981, 1980, 1976, 1975, 1972, 1971, 1970, 1969, 1967, 1966, 1965, 1964, 1963, 1962, 1961, 1960, 1958, 1957, 1956, 1955, 1954, 1952, 1951, 1950, 1949, 1948, 1947, 1946, 1945, 1944, 1942, 1940, 1939, 1938, 1937, 1936, 1935, 1934, 1933, 1932, 1931, 1930, 1929, 1928, 1927, 1926, 1925, 1924, 1923, 1921, 1920
1036 N OGDEN DR	2013, 2008, 2006, 2004, 2003, 2001, 2000, 1999, 1996, 1995, 1992, 1991, 1990, 1986, 1985, 1981, 1980, 1976, 1975, 1972, 1970, 1969, 1966, 1965, 1964, 1963, 1961, 1960, 1957, 1956, 1955, 1954, 1952, 1951, 1950, 1949, 1948, 1947, 1946, 1945, 1944, 1940, 1939, 1938, 1936, 1935, 1934, 1933, 1932, 1931, 1930, 1929, 1928, 1927, 1926, 1925, 1924, 1923, 1921, 1920
1036 N ORANGE GROVE AVE	2013, 2008, 2004, 2003, 2001, 2000, 1999, 1996, 1995, 1992, 1991, 1985, 1980, 1975, 1972, 1970, 1969, 1966, 1965, 1964, 1963, 1961, 1960, 1958, 1957, 1956, 1955, 1954, 1952, 1951, 1949, 1948, 1947, 1946, 1945, 1944, 1940, 1939, 1938, 1936, 1935, 1934, 1933, 1932, 1931, 1930, 1929, 1928, 1927, 1926, 1925, 1924, 1923, 1921, 1920
1036 OGDEN DR N	2013, 2008, 2006, 2004, 2003, 2001, 1999, 1996, 1995, 1992, 1991, 1990, 1986, 1985, 1981, 1980, 1976, 1975, 1972, 1971, 1970, 1969, 1967, 1966, 1965, 1964, 1963, 1962, 1961, 1960, 1958, 1957, 1956, 1955, 1954, 1952, 1950, 1949, 1948, 1947, 1946, 1945, 1944, 1942, 1940, 1939, 1938, 1937, 1936, 1935, 1934, 1933, 1932, 1931, 1930, 1929, 1928, 1927, 1926, 1925, 1924, 1923, 1921, 1920
1036 ORANGE GROVE AVE N	2013, 2008, 2006, 2004, 2003, 2001, 1999, 1996, 1995, 1992, 1991, 1990, 1986, 1985, 1981, 1980, 1976, 1975, 1972, 1971, 1970, 1969, 1967, 1966, 1965, 1964, 1963, 1962, 1961, 1960, 1958, 1957, 1956, 1955, 1954, 1952, 1951, 1950, 1949, 1948, 1947, 1946, 1945, 1944, 1942, 1940, 1939, 1938, 1937, 1936, 1935, 1934, 1933, 1932, 1931, 1930, 1929, 1928, 1927, 1926, 1925, 1924, 1923, 1921, 1920
1037 GENESEE AVE N	2013, 2008, 2006, 2004, 2003, 2001, 1999, 1996, 1995, 1992, 1991, 1990, 1986, 1985, 1981, 1980, 1976, 1975, 1972, 1971, 1970, 1969, 1967, 1966, 1965, 1964, 1963, 1962, 1961, 1960, 1958, 1957, 1956, 1955, 1954, 1952, 1950, 1949, 1948, 1947, 1946, 1945, 1944, 1942, 1940, 1939, 1938, 1937, 1936, 1935, 1934, 1933, 1932, 1931, 1930, 1929, 1928, 1927, 1926, 1925, 1924, 1923, 1921, 1920

FINDINGS

Address Researched	Address Not Identified in Research Source
1037 N GENESEE	2013, 2008, 2006, 2004, 2003, 2001, 2000, 1999, 1996, 1995, 1992, 1991, 1990, 1986, 1985, 1981, 1980, 1976, 1975, 1972, 1971, 1970, 1969, 1966, 1965, 1964, 1963, 1961, 1960, 1958, 1957, 1956, 1955, 1954, 1952, 1951, 1950, 1949, 1948, 1947, 1946, 1945, 1944, 1942, 1940, 1939, 1938, 1936, 1935, 1934, 1933, 1932, 1931, 1930, 1929, 1928, 1927, 1926, 1925, 1924, 1923, 1921, 1920
1037 N GENESEE AVE	2013, 2008, 2004, 2003, 2001, 2000, 1999, 1996, 1995, 1992, 1991, 1985, 1980, 1975, 1972, 1970, 1969, 1967, 1966, 1965, 1964, 1963, 1962, 1961, 1960, 1957, 1956, 1955, 1954, 1952, 1951, 1950, 1949, 1948, 1947, 1946, 1945, 1944, 1940, 1939, 1938, 1937, 1936, 1935, 1934, 1933, 1932, 1931, 1930, 1929, 1928, 1927, 1926, 1925, 1924, 1923, 1921, 1920
1037 N OGDEN DR	2013, 2008, 2004, 2003, 2001, 2000, 1999, 1996, 1995, 1992, 1991, 1985, 1980, 1975, 1972, 1970, 1969, 1966, 1965, 1964, 1963, 1961, 1960, 1958, 1957, 1956, 1955, 1954, 1952, 1951, 1950, 1949, 1948, 1947, 1946, 1945, 1944, 1940, 1939, 1938, 1936, 1935, 1934, 1932, 1931, 1930, 1928, 1927, 1926, 1925, 1923, 1921, 1920
1037 N ORANGE GROVE AVE	2013, 2008, 2006, 2004, 2003, 2001, 2000, 1999, 1996, 1995, 1992, 1991, 1990, 1986, 1985, 1981, 1980, 1976, 1975, 1972, 1971, 1970, 1969, 1967, 1966, 1965, 1964, 1963, 1962, 1961, 1960, 1958, 1957, 1956, 1955, 1954, 1952, 1951, 1950, 1949, 1948, 1947, 1946, 1945, 1944, 1940, 1939, 1938, 1936, 1935, 1934, 1932, 1931, 1930, 1928, 1927, 1926, 1925, 1924, 1923, 1921, 1920
1037 N ORANGE GROVE BLVD	2013, 2008, 2006, 2004, 2003, 2001, 2000, 1999, 1996, 1995, 1992, 1991, 1990, 1986, 1985, 1981, 1980, 1976, 1975, 1972, 1971, 1970, 1969, 1967, 1966, 1965, 1964, 1963, 1962, 1961, 1960, 1957, 1956, 1955, 1954, 1952, 1951, 1950, 1949, 1948, 1947, 1946, 1945, 1944, 1942, 1940, 1939, 1938, 1937, 1936, 1935, 1934, 1933, 1932, 1931, 1930, 1929, 1928, 1927, 1926, 1925, 1924, 1923, 1921, 1920
1037 OGDEN DR N	2013, 2008, 2006, 2004, 2003, 2001, 1999, 1996, 1995, 1992, 1991, 1990, 1986, 1985, 1981, 1980, 1976, 1975, 1972, 1971, 1970, 1969, 1967, 1966, 1965, 1964, 1963, 1962, 1961, 1960, 1958, 1957, 1956, 1955, 1954, 1952, 1950, 1949, 1948, 1947, 1946, 1945, 1944, 1942, 1940, 1939, 1938, 1937, 1936, 1935, 1934, 1933, 1932, 1931, 1930, 1929, 1928, 1927, 1926, 1925, 1924, 1923, 1921, 1920
1038 FAIRFAX AVE N	2013, 2008, 2006, 2004, 2003, 2001, 1999, 1996, 1995, 1992, 1991, 1990, 1986, 1985, 1981, 1980, 1976, 1975, 1972, 1971, 1970, 1969, 1967, 1966, 1965, 1964, 1963, 1962, 1961, 1960, 1958, 1957, 1956, 1955, 1954, 1952, 1950, 1949, 1948, 1947, 1946, 1945, 1944, 1942, 1940, 1939, 1938, 1937, 1936, 1935, 1934, 1933, 1932, 1931, 1930, 1929, 1928, 1927, 1926, 1925, 1924, 1923, 1921, 1920
1038 N FAIRFAX	2013, 2008, 2006, 2004, 2003, 2001, 2000, 1999, 1996, 1995, 1992, 1991, 1990, 1986, 1985, 1981, 1980, 1976, 1975, 1972, 1971, 1970, 1969, 1967, 1966, 1965, 1964, 1963, 1961, 1960, 1958, 1957, 1956, 1955, 1954, 1952, 1951, 1950, 1949, 1948, 1947, 1946, 1945, 1944, 1942, 1940, 1939, 1938, 1937, 1936, 1935, 1934, 1933, 1932, 1931, 1930, 1929, 1928, 1927, 1926, 1925, 1924, 1923, 1921, 1920
1038 N FAIRFAX AVE	2013, 2008, 2004, 2003, 2001, 2000, 1999, 1996, 1995, 1992, 1991, 1975, 1972, 1970, 1969, 1967, 1966, 1965, 1964, 1963, 1962, 1961, 1960, 1957, 1956, 1955, 1954, 1952, 1951, 1950, 1949, 1948, 1947, 1946, 1945, 1944, 1940, 1939, 1938, 1936, 1935, 1934, 1933, 1932, 1931, 1930, 1929, 1928, 1927, 1926, 1925, 1924, 1923, 1921, 1920
1038 N FAIRFAX AVE	2006, 2004, 2003, 2001, 2000, 1999, 1996, 1995, 1992, 1991, 1990, 1986, 1985, 1981, 1980, 1976, 1975, 1972, 1971, 1970, 1969, 1967, 1966, 1965, 1964, 1963, 1962, 1961, 1960, 1958, 1957, 1956, 1955, 1954, 1952, 1951, 1950, 1949, 1948, 1947, 1946, 1945, 1944, 1942, 1940, 1939, 1938, 1937, 1936, 1935, 1934, 1933, 1932, 1931, 1930, 1929, 1928, 1927, 1926, 1925, 1924, 1923, 1921, 1920
1038 ORANGE GROVE AVE N	2013, 2008, 2006, 2004, 2003, 2001, 1999, 1996, 1995, 1992, 1991, 1990, 1986, 1985, 1981, 1980, 1976, 1975, 1972, 1971, 1970, 1969, 1967, 1966, 1965, 1964, 1963, 1962, 1961, 1960, 1958, 1957, 1956, 1955, 1954, 1952, 1951, 1950, 1949, 1948, 1947, 1946, 1945, 1944, 1942, 1940, 1939, 1938, 1937, 1936, 1935, 1934, 1933, 1932, 1931, 1930, 1929, 1928, 1927, 1926, 1925, 1924, 1923, 1921, 1920
1039 N GENESEE	2013, 2008, 2006, 2004, 2003, 2001, 2000, 1999, 1996, 1995, 1992, 1991, 1990, 1986, 1985, 1981, 1980, 1976, 1975, 1972, 1971, 1970, 1969, 1967, 1966, 1965, 1964, 1963, 1962, 1961, 1960, 1958, 1957, 1956, 1955, 1954, 1952, 1951, 1950, 1949, 1948, 1947, 1946, 1945, 1944, 1942, 1940, 1939, 1938, 1937, 1936, 1935, 1934, 1932, 1931, 1930, 1928, 1927, 1926, 1925, 1924, 1923, 1921, 1920

FINDINGS

Address Researched	Address Not Identified in Research Source
1039 N OGDEN DR	2013, 2008, 2006, 2004, 2003, 2001, 2000, 1999, 1996, 1995, 1992, 1991, 1990, 1986, 1985, 1981, 1980, 1976, 1975, 1972, 1971, 1970, 1969, 1967, 1966, 1965, 1964, 1963, 1962, 1961, 1960, 1958, 1957, 1956, 1955, 1954, 1952, 1951, 1950, 1949, 1948, 1947, 1946, 1945, 1944, 1942, 1940, 1939, 1938, 1937, 1936, 1935, 1934, 1932, 1931, 1930, 1928, 1927, 1926, 1925, 1923, 1921, 1920
1040 FAIRFAX AVE N	2013, 2008, 2006, 2004, 2003, 2001, 1999, 1996, 1995, 1992, 1991, 1990, 1986, 1985, 1981, 1980, 1976, 1975, 1972, 1971, 1970, 1969, 1967, 1966, 1965, 1964, 1963, 1962, 1961, 1960, 1958, 1957, 1956, 1955, 1954, 1952, 1951, 1950, 1949, 1948, 1947, 1946, 1945, 1944, 1942, 1940, 1939, 1938, 1937, 1936, 1935, 1934, 1933, 1932, 1931, 1930, 1929, 1928, 1927, 1926, 1925, 1924, 1923, 1921, 1920
1040 GENESEE AVE N	2013, 2008, 2006, 2004, 2003, 2001, 1999, 1996, 1995, 1992, 1991, 1990, 1986, 1985, 1981, 1980, 1976, 1975, 1972, 1971, 1970, 1969, 1967, 1966, 1965, 1964, 1963, 1962, 1961, 1960, 1958, 1957, 1956, 1955, 1954, 1952, 1950, 1949, 1948, 1947, 1946, 1945, 1944, 1942, 1940, 1939, 1938, 1937, 1936, 1935, 1934, 1933, 1932, 1931, 1930, 1929, 1928, 1927, 1926, 1925, 1924, 1923, 1921, 1920
1040 N FAIRFAX AVE	2013, 2008, 2006, 2004, 2003, 2001, 2000, 1999, 1996, 1995, 1992, 1991, 1990, 1986, 1985, 1981, 1980, 1975, 1972, 1970, 1969, 1967, 1966, 1965, 1964, 1963, 1962, 1961, 1960, 1958, 1957, 1956, 1955, 1954, 1952, 1951, 1950, 1949, 1948, 1947, 1946, 1945, 1944, 1942, 1940, 1939, 1938, 1937, 1936, 1935, 1934, 1933, 1932, 1931, 1930, 1929, 1928, 1927, 1926, 1925, 1924, 1923, 1921, 1920
1040 N FAIRFAX AVE	2008, 2006, 2004, 2003, 2001, 2000, 1999, 1996, 1995, 1992, 1991, 1990, 1986, 1985, 1981, 1980, 1976, 1975, 1972, 1971, 1970, 1969, 1967, 1966, 1965, 1964, 1963, 1962, 1961, 1960, 1958, 1957, 1956, 1955, 1954, 1952, 1951, 1950, 1949, 1948, 1947, 1946, 1945, 1944, 1942, 1940, 1939, 1938, 1937, 1936, 1935, 1934, 1933, 1932, 1931, 1930, 1929, 1928, 1927, 1926, 1925, 1924, 1923, 1921, 1920
1040 N GENESEE	2013, 2008, 2006, 2004, 2003, 2001, 2000, 1999, 1996, 1995, 1992, 1991, 1990, 1986, 1985, 1981, 1980, 1976, 1975, 1972, 1971, 1970, 1969, 1966, 1965, 1964, 1963, 1961, 1960, 1958, 1957, 1956, 1955, 1954, 1952, 1951, 1950, 1949, 1948, 1947, 1946, 1945, 1944, 1942, 1940, 1939, 1938, 1936, 1935, 1934, 1932, 1931, 1930, 1929, 1928, 1927, 1926, 1925, 1924, 1923, 1921, 1920
1040 N GENESEE AVE	2013, 2008, 2004, 2003, 2001, 2000, 1999, 1996, 1995, 1992, 1991, 1985, 1980, 1975, 1972, 1970, 1969, 1967, 1966, 1965, 1964, 1963, 1962, 1961, 1960, 1957, 1956, 1955, 1954, 1952, 1951, 1950, 1949, 1948, 1947, 1946, 1945, 1944, 1940, 1939, 1938, 1937, 1936, 1935, 1934, 1933, 1932, 1931, 1930, 1929, 1928, 1927, 1926, 1925, 1924, 1923, 1921, 1920
1040 N OGDEN DR	2013, 2008, 2004, 2003, 2001, 2000, 1999, 1996, 1995, 1992, 1991, 1985, 1980, 1975, 1972, 1970, 1969, 1966, 1965, 1964, 1963, 1962, 1961, 1960, 1957, 1956, 1955, 1954, 1952, 1951, 1950, 1949, 1948, 1947, 1946, 1945, 1944, 1940, 1939, 1938, 1936, 1935, 1934, 1933, 1932, 1931, 1930, 1929, 1928, 1927, 1926, 1925, 1924, 1923, 1921, 1920
1040 OGDEN DR N	2013, 2008, 2006, 2004, 2003, 2001, 1999, 1996, 1995, 1992, 1991, 1990, 1986, 1985, 1981, 1980, 1976, 1975, 1972, 1971, 1970, 1969, 1967, 1966, 1965, 1964, 1963, 1962, 1961, 1960, 1958, 1957, 1956, 1955, 1954, 1952, 1950, 1949, 1948, 1947, 1946, 1945, 1944, 1942, 1940, 1939, 1938, 1937, 1936, 1935, 1934, 1933, 1932, 1931, 1930, 1929, 1928, 1927, 1926, 1925, 1924, 1923, 1921, 1920
1041 N N OGDEN DR	2013, 2008, 2006, 2004, 2003, 2001, 2000, 1999, 1996, 1995, 1992, 1991, 1990, 1986, 1985, 1981, 1980, 1975, 1972, 1971, 1970, 1969, 1967, 1966, 1965, 1964, 1963, 1962, 1961, 1960, 1958, 1957, 1956, 1955, 1954, 1952, 1951, 1950, 1949, 1948, 1947, 1946, 1945, 1944, 1942, 1940, 1939, 1938, 1937, 1936, 1935, 1934, 1933, 1932, 1931, 1930, 1929, 1928, 1927, 1926, 1925, 1924, 1923, 1921, 1920
1041 N OGDEN DR	2013, 2008, 2004, 2003, 2001, 2000, 1999, 1996, 1995, 1992, 1991, 1985, 1980, 1975, 1972, 1970, 1969, 1966, 1965, 1964, 1963, 1961, 1960, 1957, 1956, 1955, 1954, 1952, 1951, 1950, 1949, 1948, 1947, 1946, 1945, 1944, 1940, 1939, 1938, 1936, 1935, 1934, 1933, 1932, 1931, 1930, 1929, 1928, 1927, 1926, 1925, 1924, 1923, 1921, 1920
1041 N ORANGE GROVE AVE	2013, 2008, 2006, 2004, 2003, 2001, 2000, 1999, 1996, 1995, 1992, 1991, 1990, 1986, 1985, 1981, 1980, 1976, 1975, 1972, 1971, 1970, 1969, 1967, 1966, 1965, 1964, 1963, 1962, 1961, 1960, 1958, 1957, 1956, 1955, 1954, 1952, 1951, 1950, 1949, 1948, 1947, 1946, 1945, 1944, 1940, 1939, 1938, 1936, 1935, 1934, 1932, 1931, 1930, 1928, 1927, 1926, 1925, 1923, 1921, 1920

FINDINGS

Address Researched	Address Not Identified in Research Source
1041 OGDEN DR N	2013, 2008, 2006, 2004, 2003, 2001, 1999, 1996, 1995, 1992, 1991, 1990, 1986, 1985, 1981, 1980, 1976, 1975, 1972, 1971, 1970, 1969, 1967, 1966, 1965, 1964, 1963, 1962, 1961, 1960, 1958, 1957, 1956, 1955, 1954, 1952, 1950, 1949, 1948, 1947, 1946, 1945, 1944, 1942, 1940, 1939, 1938, 1937, 1936, 1935, 1934, 1933, 1932, 1931, 1930, 1929, 1928, 1927, 1926, 1925, 1924, 1923, 1921, 1920
1042 FAIRFAX AVE N	2013, 2008, 2006, 2004, 2003, 2001, 1999, 1996, 1995, 1992, 1991, 1990, 1986, 1985, 1981, 1980, 1976, 1975, 1972, 1971, 1970, 1969, 1967, 1966, 1965, 1964, 1963, 1962, 1961, 1960, 1958, 1957, 1956, 1955, 1954, 1952, 1950, 1949, 1948, 1947, 1946, 1945, 1944, 1942, 1940, 1939, 1938, 1937, 1936, 1935, 1934, 1933, 1932, 1931, 1930, 1929, 1928, 1927, 1926, 1925, 1924, 1923, 1921, 1920
1042 N FAIRFAX	2013, 2008, 2006, 2004, 2003, 2001, 2000, 1999, 1996, 1995, 1992, 1991, 1990, 1986, 1985, 1981, 1980, 1976, 1975, 1972, 1971, 1970, 1969, 1966, 1965, 1964, 1963, 1961, 1960, 1958, 1957, 1956, 1955, 1954, 1952, 1951, 1950, 1949, 1948, 1947, 1946, 1945, 1944, 1942, 1940, 1939, 1938, 1937, 1936, 1935, 1934, 1933, 1932, 1931, 1930, 1929, 1928, 1927, 1926, 1925, 1924, 1923, 1921, 1920
1042 N FAIRFAX AVE	2013, 2008, 2004, 2003, 2001, 2000, 1999, 1996, 1995, 1992, 1991, 1985, 1980, 1975, 1972, 1970, 1969, 1967, 1966, 1965, 1964, 1963, 1962, 1961, 1960, 1957, 1956, 1955, 1954, 1952, 1951, 1950, 1949, 1948, 1947, 1946, 1945, 1944, 1940, 1939, 1938, 1936, 1935, 1934, 1933, 1932, 1931, 1930, 1929, 1928, 1927, 1926, 1925, 1924, 1923, 1921, 1920
1042 N FAIRFAX AVE	2006, 2004, 2003, 2001, 2000, 1999, 1996, 1995, 1992, 1991, 1990, 1986, 1985, 1981, 1980, 1976, 1975, 1972, 1971, 1970, 1969, 1967, 1966, 1965, 1964, 1963, 1962, 1961, 1960, 1958, 1957, 1956, 1955, 1954, 1952, 1951, 1950, 1949, 1948, 1947, 1946, 1945, 1944, 1942, 1940, 1939, 1938, 1937, 1936, 1935, 1934, 1933, 1932, 1931, 1930, 1929, 1928, 1927, 1926, 1925, 1924, 1923, 1921, 1920
1042 N OGDEN DR	2013, 2008, 2006, 2004, 2003, 2001, 2000, 1999, 1996, 1995, 1992, 1991, 1990, 1986, 1985, 1981, 1980, 1976, 1975, 1972, 1971, 1970, 1969, 1967, 1966, 1965, 1964, 1963, 1962, 1961, 1960, 1958, 1957, 1956, 1955, 1954, 1952, 1951, 1950, 1949, 1948, 1947, 1946, 1945, 1944, 1940, 1939, 1938, 1937, 1936, 1935, 1934, 1933, 1932, 1931, 1930, 1929, 1928, 1927, 1926, 1925, 1924, 1923, 1921, 1920
1042 N ORANGE GROVE	2013, 2008, 2006, 2004, 2003, 2001, 2000, 1999, 1996, 1995, 1992, 1991, 1990, 1986, 1985, 1981, 1980, 1976, 1975, 1972, 1971, 1970, 1969, 1966, 1965, 1964, 1963, 1962, 1961, 1960, 1958, 1957, 1956, 1955, 1954, 1952, 1951, 1950, 1949, 1948, 1947, 1946, 1945, 1944, 1942, 1940, 1939, 1938, 1937, 1936, 1935, 1934, 1932, 1931, 1930, 1929, 1928, 1927, 1926, 1925, 1924, 1923, 1921, 1920
1042 N ORANGE GROVE AVE	2013, 2008, 2004, 2003, 2001, 2000, 1999, 1996, 1995, 1992, 1991, 1985, 1980, 1975, 1972, 1970, 1969, 1966, 1965, 1964, 1963, 1961, 1960, 1957, 1956, 1955, 1954, 1952, 1951, 1950, 1949, 1948, 1947, 1946, 1945, 1944, 1940, 1939, 1938, 1936, 1935, 1934, 1932, 1931, 1930, 1928, 1927, 1926, 1925, 1923, 1921, 1920
1042 N ORANGE GROVE BLVD	2013, 2008, 2006, 2004, 2003, 2001, 2000, 1999, 1996, 1995, 1992, 1991, 1990, 1986, 1985, 1981, 1980, 1976, 1975, 1972, 1971, 1970, 1969, 1967, 1966, 1965, 1964, 1963, 1962, 1961, 1960, 1957, 1956, 1955, 1954, 1952, 1951, 1950, 1949, 1948, 1947, 1946, 1945, 1944, 1942, 1940, 1939, 1938, 1937, 1936, 1935, 1934, 1933, 1932, 1931, 1930, 1929, 1928, 1927, 1926, 1925, 1924, 1923, 1921, 1920
1042 ORANGE GROVE AVE N	2013, 2008, 2006, 2004, 2003, 2001, 1999, 1996, 1995, 1992, 1991, 1990, 1986, 1985, 1981, 1980, 1976, 1975, 1972, 1971, 1970, 1969, 1967, 1966, 1965, 1964, 1963, 1962, 1961, 1960, 1958, 1957, 1956, 1955, 1954, 1952, 1951, 1950, 1949, 1948, 1947, 1946, 1945, 1944, 1942, 1940, 1939, 1938, 1937, 1936, 1935, 1934, 1933, 1932, 1931, 1930, 1929, 1928, 1927, 1926, 1925, 1924, 1923, 1921, 1920
1043 GENESEE AVE N	2013, 2008, 2006, 2004, 2003, 2001, 1999, 1996, 1995, 1992, 1991, 1990, 1986, 1985, 1981, 1980, 1976, 1975, 1972, 1971, 1970, 1969, 1967, 1966, 1965, 1964, 1963, 1962, 1961, 1960, 1958, 1957, 1956, 1955, 1954, 1952, 1950, 1949, 1948, 1947, 1946, 1945, 1944, 1942, 1940, 1939, 1938, 1937, 1936, 1935, 1934, 1933, 1932, 1931, 1930, 1929, 1928, 1927, 1926, 1925, 1924, 1923, 1921, 1920
1043 N GENESEE	2013, 2008, 2006, 2004, 2003, 2001, 2000, 1999, 1996, 1995, 1992, 1991, 1990, 1986, 1985, 1981, 1980, 1976, 1975, 1972, 1971, 1970, 1969, 1966, 1965, 1964, 1963, 1961, 1960, 1958, 1957, 1956, 1955, 1954, 1952, 1951, 1950, 1949, 1948, 1947, 1946, 1945, 1944, 1942, 1940, 1939, 1938, 1936, 1935, 1934, 1932, 1931, 1930, 1929, 1928, 1927, 1926, 1925, 1924, 1923, 1921, 1920

FINDINGS

Address Researched	Address Not Identified in Research Source
1043 N GENESEE AVE	2013, 2008, 2004, 2003, 2001, 2000, 1999, 1996, 1995, 1992, 1991, 1985, 1980, 1975, 1972, 1970, 1969, 1967, 1966, 1965, 1964, 1963, 1962, 1961, 1960, 1958, 1957, 1956, 1955, 1954, 1952, 1951, 1950, 1949, 1948, 1947, 1946, 1945, 1944, 1940, 1939, 1938, 1937, 1936, 1935, 1934, 1933, 1932, 1931, 1930, 1929, 1928, 1927, 1926, 1925, 1924, 1923, 1921, 1920
1043 N GENESEE AVE	2013, 2006, 2004, 2003, 2001, 2000, 1999, 1996, 1995, 1992, 1991, 1990, 1986, 1985, 1981, 1980, 1976, 1975, 1972, 1971, 1970, 1969, 1967, 1966, 1965, 1964, 1963, 1962, 1961, 1960, 1958, 1957, 1956, 1955, 1954, 1952, 1951, 1950, 1949, 1948, 1947, 1946, 1945, 1944, 1942, 1940, 1939, 1938, 1937, 1936, 1935, 1934, 1933, 1932, 1931, 1930, 1929, 1928, 1927, 1926, 1925, 1924, 1923, 1921, 1920
1043 N OGDEN DR	2013, 2008, 2006, 2004, 2003, 2001, 2000, 1999, 1996, 1995, 1992, 1991, 1990, 1986, 1985, 1981, 1980, 1976, 1975, 1972, 1971, 1970, 1969, 1967, 1966, 1965, 1964, 1963, 1962, 1961, 1960, 1958, 1957, 1956, 1955, 1954, 1952, 1951, 1950, 1949, 1948, 1947, 1946, 1945, 1944, 1942, 1940, 1939, 1938, 1937, 1936, 1935, 1934, 1932, 1931, 1930, 1928, 1927, 1926, 1925, 1923, 1921, 1920
1044 N GENESEE	2013, 2008, 2006, 2004, 2003, 2001, 2000, 1999, 1996, 1995, 1992, 1991, 1990, 1986, 1985, 1981, 1980, 1976, 1975, 1972, 1971, 1970, 1969, 1967, 1966, 1965, 1964, 1963, 1962, 1961, 1960, 1958, 1957, 1956, 1955, 1954, 1952, 1951, 1950, 1949, 1948, 1947, 1946, 1945, 1944, 1942, 1940, 1939, 1938, 1937, 1936, 1935, 1934, 1932, 1931, 1930, 1928, 1927, 1926, 1925, 1924, 1923, 1921, 1920
1044 N ORANGE GROVE	2013, 2008, 2006, 2004, 2003, 2001, 2000, 1999, 1996, 1995, 1992, 1991, 1990, 1986, 1985, 1981, 1980, 1976, 1975, 1972, 1971, 1970, 1969, 1966, 1965, 1964, 1963, 1962, 1961, 1960, 1958, 1957, 1956, 1955, 1954, 1952, 1951, 1950, 1949, 1948, 1947, 1946, 1945, 1944, 1942, 1940, 1939, 1938, 1937, 1936, 1935, 1934, 1933, 1932, 1931, 1930, 1928, 1927, 1926, 1925, 1924, 1923, 1921, 1920
1044 N ORANGE GROVE AVE	2013, 2008, 2004, 2003, 2001, 2000, 1999, 1996, 1995, 1992, 1991, 1985, 1980, 1975, 1972, 1970, 1969, 1966, 1965, 1964, 1963, 1961, 1960, 1958, 1957, 1956, 1955, 1954, 1952, 1951, 1950, 1949, 1948, 1947, 1946, 1945, 1944, 1942, 1940, 1939, 1938, 1937, 1936, 1935, 1934, 1932, 1931, 1930, 1929, 1928, 1927, 1926, 1925, 1923, 1921, 1920
1044 N ORANGE GROVE AVE	2008, 2006, 2004, 2003, 2001, 2000, 1999, 1996, 1995, 1992, 1991, 1990, 1986, 1985, 1981, 1980, 1976, 1975, 1972, 1971, 1970, 1969, 1967, 1966, 1965, 1964, 1963, 1962, 1961, 1960, 1958, 1957, 1956, 1955, 1954, 1952, 1951, 1950, 1949, 1948, 1947, 1946, 1945, 1944, 1942, 1940, 1939, 1938, 1937, 1936, 1935, 1934, 1933, 1932, 1931, 1930, 1929, 1928, 1927, 1926, 1925, 1924, 1923, 1921, 1920
1044 N ORANGE GROVE BLVD	2013, 2008, 2006, 2004, 2003, 2001, 2000, 1999, 1996, 1995, 1992, 1991, 1990, 1986, 1985, 1981, 1980, 1976, 1975, 1972, 1971, 1970, 1969, 1967, 1966, 1965, 1964, 1963, 1962, 1961, 1960, 1957, 1956, 1955, 1954, 1952, 1951, 1950, 1949, 1948, 1947, 1946, 1945, 1944, 1942, 1940, 1939, 1938, 1937, 1936, 1935, 1934, 1933, 1932, 1931, 1930, 1929, 1928, 1927, 1926, 1925, 1924, 1923, 1921, 1920
1044 N ORANGE GROVE DR	2013, 2008, 2006, 2004, 2003, 2001, 2000, 1999, 1996, 1995, 1992, 1991, 1990, 1986, 1985, 1981, 1980, 1976, 1975, 1972, 1971, 1970, 1969, 1967, 1966, 1965, 1964, 1963, 1962, 1961, 1960, 1958, 1957, 1956, 1955, 1954, 1952, 1951, 1950, 1949, 1948, 1947, 1946, 1945, 1944, 1942, 1940, 1939, 1938, 1937, 1936, 1935, 1934, 1932, 1931, 1930, 1929, 1928, 1927, 1926, 1925, 1924, 1923, 1921, 1920
1044 ORANGE GROVE AVE N	2013, 2008, 2006, 2004, 2003, 2001, 1999, 1996, 1995, 1992, 1991, 1990, 1986, 1985, 1981, 1980, 1976, 1975, 1972, 1971, 1970, 1969, 1967, 1966, 1965, 1964, 1963, 1962, 1961, 1960, 1958, 1957, 1956, 1955, 1954, 1952, 1951, 1950, 1949, 1948, 1947, 1946, 1945, 1944, 1942, 1940, 1939, 1938, 1937, 1936, 1935, 1934, 1933, 1932, 1931, 1930, 1929, 1928, 1927, 1926, 1925, 1924, 1923, 1921, 1920
1045 GENESEE AVE N	2013, 2008, 2006, 2004, 2003, 2001, 1999, 1996, 1995, 1992, 1991, 1990, 1986, 1985, 1981, 1980, 1976, 1975, 1972, 1971, 1970, 1969, 1967, 1966, 1965, 1964, 1963, 1962, 1961, 1960, 1958, 1957, 1956, 1955, 1954, 1952, 1951, 1950, 1949, 1948, 1947, 1946, 1945, 1944, 1942, 1940, 1939, 1938, 1937, 1936, 1935, 1934, 1933, 1932, 1931, 1930, 1929, 1928, 1927, 1926, 1925, 1924, 1923, 1921, 1920
1045 N GENESEE	2013, 2008, 2006, 2004, 2003, 2001, 2000, 1999, 1996, 1995, 1992, 1991, 1990, 1986, 1985, 1981, 1980, 1976, 1975, 1972, 1971, 1970, 1969, 1966, 1965, 1964, 1963, 1961, 1960, 1958, 1957, 1956, 1955, 1954, 1952, 1951, 1950, 1949, 1948, 1947, 1946, 1945, 1944, 1942, 1940, 1939, 1938, 1937, 1936, 1935, 1934, 1933, 1932, 1931, 1930, 1929, 1928, 1927, 1926, 1925, 1924, 1923, 1921, 1920

FINDINGS

Address Researched	Address Not Identified in Research Source
1045 N GENESEE AVE	2013, 2008, 2004, 2003, 2001, 2000, 1999, 1996, 1995, 1992, 1991, 1985, 1980, 1975, 1972, 1970, 1969, 1967, 1966, 1965, 1964, 1963, 1962, 1961, 1960, 1957, 1956, 1955, 1954, 1952, 1951, 1950, 1949, 1948, 1947, 1946, 1945, 1944, 1942, 1940, 1939, 1938, 1937, 1936, 1935, 1934, 1933, 1932, 1931, 1930, 1929, 1928, 1927, 1926, 1925, 1924, 1923, 1921, 1920
1045 N ORANGE GROVE	2013, 2008, 2006, 2004, 2003, 2001, 2000, 1999, 1996, 1995, 1992, 1991, 1990, 1986, 1985, 1981, 1980, 1976, 1975, 1972, 1971, 1970, 1969, 1967, 1966, 1965, 1964, 1963, 1962, 1961, 1960, 1958, 1957, 1956, 1955, 1954, 1952, 1951, 1950, 1949, 1948, 1947, 1946, 1945, 1944, 1942, 1940, 1939, 1938, 1937, 1936, 1935, 1934, 1933, 1932, 1931, 1930, 1929, 1928, 1927, 1926, 1925, 1923, 1921, 1920
1045 N ORANGE GROVE AVE	2013, 2008, 2006, 2004, 2003, 2001, 2000, 1999, 1996, 1995, 1992, 1991, 1990, 1986, 1985, 1981, 1980, 1976, 1975, 1972, 1971, 1970, 1969, 1967, 1966, 1965, 1964, 1963, 1962, 1961, 1960, 1958, 1957, 1956, 1955, 1954, 1952, 1951, 1950, 1949, 1948, 1947, 1946, 1945, 1944, 1940, 1939, 1938, 1936, 1935, 1934, 1932, 1931, 1930, 1928, 1927, 1926, 1925, 1923, 1921, 1920
1046 FAIRFAX AVE	2013, 2008, 2006, 2004, 2003, 2001, 2000, 1999, 1996, 1995, 1992, 1991, 1990, 1986, 1985, 1981, 1980, 1976, 1975, 1972, 1971, 1970, 1969, 1967, 1966, 1965, 1964, 1963, 1962, 1961, 1960, 1958, 1957, 1956, 1955, 1954, 1952, 1951, 1950, 1949, 1948, 1947, 1946, 1945, 1944, 1942, 1940, 1939, 1938, 1937, 1936, 1935, 1934, 1933, 1932, 1931, 1930, 1929, 1928, 1927, 1926, 1925, 1923, 1921, 1920
1046 GENESEE AVE N	2013, 2008, 2006, 2004, 2003, 2001, 1999, 1996, 1995, 1992, 1991, 1990, 1986, 1985, 1981, 1980, 1976, 1975, 1972, 1971, 1970, 1969, 1967, 1966, 1965, 1964, 1963, 1962, 1961, 1960, 1958, 1957, 1956, 1955, 1954, 1952, 1950, 1949, 1948, 1947, 1946, 1945, 1944, 1942, 1940, 1939, 1938, 1937, 1936, 1935, 1934, 1933, 1932, 1931, 1930, 1929, 1928, 1927, 1926, 1925, 1924, 1923, 1921, 1920
1046 N FAIRFAX AVE	2013, 2008, 2006, 2004, 2003, 2001, 2000, 1999, 1996, 1995, 1992, 1991, 1990, 1986, 1985, 1981, 1980, 1976, 1975, 1972, 1971, 1970, 1969, 1967, 1966, 1965, 1964, 1963, 1962, 1961, 1960, 1958, 1957, 1956, 1955, 1954, 1952, 1951, 1950, 1949, 1948, 1947, 1946, 1945, 1944, 1942, 1940, 1939, 1938, 1937, 1936, 1935, 1934, 1932, 1931, 1930, 1928, 1927, 1926, 1925, 1924, 1923, 1921, 1920
1046 N GENESEE	2013, 2008, 2006, 2004, 2003, 2001, 2000, 1999, 1996, 1995, 1992, 1991, 1990, 1986, 1985, 1981, 1980, 1976, 1975, 1972, 1971, 1970, 1969, 1967, 1966, 1965, 1964, 1963, 1962, 1961, 1960, 1958, 1957, 1956, 1955, 1954, 1952, 1951, 1950, 1949, 1948, 1947, 1946, 1945, 1944, 1942, 1940, 1939, 1938, 1936, 1935, 1934, 1933, 1932, 1931, 1930, 1929, 1928, 1927, 1926, 1925, 1924, 1923, 1921, 1920
1046 N GENESEE AVE	2013, 2008, 2004, 2003, 2001, 2000, 1999, 1996, 1995, 1992, 1991, 1985, 1981, 1980, 1976, 1975, 1972, 1970, 1969, 1967, 1966, 1965, 1964, 1963, 1962, 1961, 1960, 1958, 1957, 1956, 1955, 1954, 1952, 1951, 1950, 1949, 1948, 1947, 1946, 1945, 1944, 1940, 1939, 1938, 1937, 1936, 1935, 1934, 1933, 1932, 1931, 1930, 1929, 1928, 1927, 1926, 1925, 1924, 1923, 1921, 1920
1046 N OGDEN DR	2013, 2008, 2004, 2003, 2001, 2000, 1999, 1996, 1995, 1992, 1991, 1985, 1980, 1975, 1972, 1970, 1969, 1966, 1965, 1964, 1963, 1961, 1960, 1957, 1956, 1955, 1954, 1952, 1951, 1950, 1949, 1948, 1947, 1946, 1945, 1944, 1940, 1939, 1938, 1936, 1935, 1934, 1933, 1932, 1931, 1930, 1929, 1928, 1927, 1926, 1925, 1924, 1923, 1921, 1920
1046 N ORANGE GROVE AVE	2013, 2008, 2006, 2004, 2003, 2001, 2000, 1999, 1996, 1995, 1992, 1991, 1990, 1986, 1985, 1981, 1980, 1976, 1975, 1972, 1971, 1970, 1969, 1967, 1966, 1965, 1964, 1963, 1962, 1961, 1960, 1958, 1957, 1956, 1955, 1954, 1952, 1951, 1950, 1949, 1948, 1947, 1946, 1945, 1944, 1940, 1939, 1938, 1936, 1935, 1934, 1933, 1932, 1931, 1930, 1929, 1928, 1927, 1926, 1925, 1924, 1923, 1921, 1920
1046 OGDEN DR N	2013, 2008, 2006, 2004, 2003, 2001, 1999, 1996, 1995, 1992, 1991, 1990, 1986, 1985, 1981, 1980, 1976, 1975, 1972, 1971, 1970, 1969, 1967, 1966, 1965, 1964, 1963, 1962, 1961, 1960, 1958, 1957, 1956, 1955, 1954, 1952, 1950, 1949, 1948, 1947, 1946, 1945, 1944, 1942, 1940, 1939, 1938, 1937, 1936, 1935, 1934, 1933, 1932, 1931, 1930, 1929, 1928, 1927, 1926, 1925, 1924, 1923, 1921, 1920
1047 GENESEE AVE N	2013, 2008, 2006, 2004, 2003, 2001, 2000, 1999, 1996, 1995, 1992, 1991, 1990, 1986, 1985, 1981, 1980, 1976, 1975, 1972, 1971, 1970, 1969, 1967, 1966, 1965, 1964, 1963, 1962, 1961, 1960, 1958, 1957, 1956, 1955, 1954, 1952, 1950, 1949, 1948, 1947, 1946, 1945, 1944, 1942, 1940, 1939, 1938, 1937, 1936, 1935, 1934, 1933, 1932, 1931, 1930, 1929, 1928, 1927, 1926, 1925, 1924, 1923, 1921, 1920

FINDINGS

Address Researched	Address Not Identified in Research Source
1047 N GENESEE	2013, 2008, 2006, 2004, 2003, 2001, 2000, 1999, 1996, 1995, 1992, 1991, 1990, 1986, 1985, 1981, 1980, 1976, 1975, 1972, 1971, 1970, 1969, 1967, 1966, 1965, 1964, 1963, 1962, 1961, 1960, 1958, 1957, 1956, 1955, 1954, 1952, 1951, 1950, 1949, 1948, 1947, 1946, 1945, 1944, 1940, 1939, 1938, 1937, 1936, 1935, 1934, 1932, 1931, 1930, 1928, 1927, 1926, 1925, 1923, 1921, 1920
1047 N OGDEN DR	2013, 2008, 2004, 2003, 2001, 2000, 1999, 1996, 1995, 1992, 1991, 1985, 1980, 1975, 1972, 1970, 1969, 1966, 1965, 1964, 1963, 1961, 1960, 1957, 1956, 1955, 1954, 1952, 1951, 1950, 1949, 1948, 1947, 1946, 1945, 1944, 1940, 1939, 1938, 1936, 1935, 1934, 1932, 1931, 1930, 1928, 1927, 1926, 1925, 1923, 1921, 1920
1047 N ORANGE GROVE AVE	2013, 2008, 2006, 2004, 2003, 2001, 2000, 1999, 1996, 1995, 1992, 1991, 1990, 1986, 1985, 1981, 1980, 1976, 1975, 1972, 1971, 1970, 1969, 1967, 1966, 1965, 1964, 1963, 1962, 1961, 1960, 1958, 1957, 1956, 1955, 1954, 1952, 1951, 1950, 1949, 1948, 1947, 1946, 1945, 1944, 1942, 1940, 1939, 1938, 1937, 1936, 1935, 1934, 1933, 1932, 1931, 1930, 1928, 1927, 1926, 1925, 1924, 1923, 1921, 1920
1047 OGDEN DR N	2013, 2008, 2006, 2004, 2003, 2001, 1999, 1996, 1995, 1992, 1991, 1990, 1986, 1985, 1981, 1980, 1976, 1975, 1972, 1971, 1970, 1969, 1967, 1966, 1965, 1964, 1963, 1962, 1961, 1960, 1958, 1957, 1956, 1955, 1954, 1952, 1950, 1949, 1948, 1947, 1946, 1945, 1944, 1942, 1940, 1939, 1938, 1937, 1936, 1935, 1934, 1933, 1932, 1931, 1930, 1929, 1928, 1927, 1926, 1925, 1924, 1923, 1921, 1920
1048 N GENESEE	2013, 2008, 2006, 2004, 2003, 2001, 2000, 1999, 1996, 1995, 1992, 1991, 1990, 1986, 1985, 1981, 1980, 1976, 1975, 1972, 1971, 1970, 1969, 1967, 1966, 1965, 1964, 1963, 1962, 1961, 1960, 1958, 1957, 1956, 1955, 1954, 1952, 1951, 1950, 1949, 1948, 1947, 1946, 1945, 1944, 1942, 1940, 1939, 1938, 1937, 1936, 1935, 1934, 1933, 1932, 1931, 1930, 1929, 1928, 1927, 1926, 1925, 1923, 1921, 1920
1048 N OGDEN DR	2013, 2008, 2006, 2004, 2003, 2001, 2000, 1999, 1996, 1995, 1992, 1991, 1990, 1986, 1985, 1981, 1980, 1976, 1975, 1972, 1971, 1970, 1969, 1967, 1966, 1965, 1964, 1963, 1962, 1961, 1960, 1958, 1957, 1956, 1955, 1954, 1952, 1951, 1950, 1949, 1948, 1947, 1946, 1945, 1944, 1942, 1940, 1939, 1938, 1937, 1936, 1935, 1934, 1932, 1931, 1930, 1928, 1927, 1926, 1925, 1924, 1923, 1921, 1920
1049 FAIRFAX AVE N	2013, 2008, 2006, 2004, 2003, 2001, 1999, 1996, 1995, 1992, 1991, 1990, 1986, 1985, 1981, 1980, 1976, 1975, 1972, 1971, 1970, 1969, 1967, 1966, 1965, 1964, 1963, 1962, 1961, 1960, 1958, 1957, 1956, 1955, 1954, 1952, 1951, 1950, 1949, 1948, 1947, 1946, 1945, 1944, 1942, 1940, 1939, 1938, 1937, 1936, 1935, 1934, 1933, 1932, 1931, 1930, 1929, 1928, 1927, 1926, 1925, 1924, 1923, 1921, 1920
1049 GENESEE AVE	2013, 2008, 2006, 2004, 2003, 2001, 2000, 1999, 1996, 1995, 1992, 1991, 1990, 1986, 1985, 1980, 1976, 1975, 1972, 1971, 1970, 1969, 1967, 1966, 1965, 1964, 1963, 1962, 1961, 1960, 1958, 1957, 1956, 1955, 1954, 1952, 1951, 1950, 1949, 1948, 1947, 1946, 1945, 1944, 1942, 1940, 1939, 1938, 1937, 1936, 1935, 1934, 1933, 1932, 1931, 1930, 1929, 1928, 1927, 1926, 1925, 1924, 1923, 1921, 1920
1049 GENESEE AVE N	2013, 2008, 2006, 2004, 2003, 2001, 1999, 1996, 1995, 1992, 1991, 1990, 1986, 1985, 1981, 1980, 1976, 1975, 1972, 1971, 1970, 1969, 1967, 1966, 1965, 1964, 1963, 1962, 1961, 1960, 1958, 1957, 1956, 1955, 1954, 1952, 1951, 1950, 1949, 1948, 1947, 1946, 1945, 1944, 1942, 1940, 1939, 1938, 1937, 1936, 1935, 1934, 1933, 1932, 1931, 1930, 1929, 1928, 1927, 1926, 1925, 1924, 1923, 1921, 1920
1049 N FAIRFAX AVE	2013, 2008, 2004, 2003, 2001, 2000, 1999, 1996, 1995, 1992, 1991, 1990, 1986, 1985, 1981, 1980, 1976, 1975, 1972, 1971, 1970, 1969, 1967, 1966, 1965, 1964, 1963, 1962, 1961, 1960, 1958, 1957, 1956, 1955, 1954, 1952, 1951, 1950, 1949, 1948, 1947, 1946, 1945, 1944, 1942, 1940, 1939, 1938, 1937, 1936, 1935, 1934, 1933, 1932, 1931, 1930, 1929, 1928, 1927, 1926, 1925, 1924, 1923, 1921, 1920
1049 N FAIRFAX AVE	2006, 2004, 2003, 2001, 2000, 1999, 1996, 1995, 1992, 1991, 1990, 1986, 1985, 1981, 1980, 1976, 1975, 1972, 1971, 1970, 1969, 1967, 1966, 1965, 1964, 1963, 1962, 1961, 1960, 1958, 1957, 1956, 1955, 1954, 1952, 1951, 1950, 1949, 1948, 1947, 1946, 1945, 1944, 1942, 1940, 1939, 1938, 1937, 1936, 1935, 1934, 1933, 1932, 1931, 1930, 1929, 1928, 1927, 1926, 1925, 1924, 1923, 1921, 1920
1049 N GENESEE	2013, 2008, 2006, 2004, 2003, 2001, 2000, 1999, 1996, 1995, 1992, 1991, 1990, 1986, 1985, 1981, 1980, 1976, 1975, 1972, 1971, 1970, 1969, 1966, 1965, 1964, 1963, 1961, 1960, 1958, 1957, 1956, 1955, 1954, 1952, 1951, 1950, 1949, 1948, 1947, 1946, 1945, 1944, 1942, 1940, 1939, 1938, 1937, 1936, 1935, 1934, 1932, 1931, 1930, 1928, 1927, 1926, 1925, 1923, 1921, 1920

FINDINGS

Address Researched	Address Not Identified in Research Source
1049 N GENESEE AVE	2013, 2008, 2004, 2003, 2001, 2000, 1999, 1996, 1995, 1992, 1991, 1985, 1980, 1975, 1972, 1970, 1969, 1967, 1966, 1965, 1964, 1963, 1962, 1961, 1960, 1957, 1956, 1955, 1954, 1952, 1951, 1950, 1949, 1948, 1947, 1946, 1945, 1944, 1942, 1940, 1939, 1938, 1937, 1936, 1935, 1934, 1933, 1932, 1931, 1930, 1929, 1928, 1927, 1926, 1925, 1924, 1923, 1921, 1920
1050 GENESEE AVE N	2013, 2008, 2006, 2004, 2003, 2001, 1999, 1996, 1995, 1992, 1991, 1990, 1986, 1985, 1981, 1980, 1976, 1975, 1972, 1971, 1970, 1969, 1967, 1966, 1965, 1964, 1963, 1962, 1961, 1960, 1958, 1957, 1956, 1955, 1954, 1952, 1950, 1949, 1948, 1947, 1946, 1945, 1944, 1942, 1940, 1939, 1938, 1937, 1936, 1935, 1934, 1933, 1932, 1931, 1930, 1929, 1928, 1927, 1926, 1925, 1924, 1923, 1921, 1920
1050 N GENESEE	2013, 2008, 2006, 2004, 2003, 2001, 2000, 1999, 1996, 1995, 1992, 1991, 1990, 1986, 1985, 1981, 1980, 1976, 1975, 1972, 1971, 1970, 1969, 1966, 1965, 1964, 1963, 1961, 1960, 1958, 1957, 1956, 1955, 1954, 1952, 1951, 1950, 1949, 1948, 1947, 1946, 1945, 1944, 1940, 1939, 1938, 1936, 1935, 1934, 1933, 1932, 1931, 1930, 1928, 1927, 1926, 1925, 1924, 1923, 1921, 1920
1050 N GENESEE AVE	2013, 2008, 2004, 2003, 2001, 2000, 1999, 1996, 1995, 1992, 1991, 1986, 1985, 1981, 1980, 1975, 1972, 1970, 1969, 1967, 1966, 1965, 1964, 1963, 1962, 1961, 1960, 1957, 1956, 1955, 1954, 1952, 1951, 1950, 1949, 1948, 1947, 1946, 1945, 1944, 1940, 1939, 1938, 1937, 1936, 1935, 1934, 1933, 1932, 1931, 1930, 1929, 1928, 1927, 1926, 1925, 1924, 1923, 1921, 1920
1211 OGDEN DR N	2013, 2008, 2006, 2004, 2003, 2001, 1999, 1996, 1995, 1992, 1991, 1990, 1986, 1985, 1981, 1980, 1976, 1975, 1972, 1971, 1970, 1969, 1967, 1966, 1965, 1964, 1963, 1962, 1961, 1960, 1958, 1957, 1956, 1955, 1954, 1952, 1950, 1949, 1948, 1947, 1946, 1945, 1944, 1942, 1940, 1939, 1938, 1937, 1936, 1935, 1934, 1933, 1932, 1931, 1930, 1929, 1928, 1927, 1926, 1925, 1924, 1923, 1921, 1920
1211 ORANGE GROVE AVE N	2013, 2008, 2006, 2004, 2003, 2001, 1999, 1996, 1995, 1992, 1991, 1990, 1986, 1985, 1981, 1980, 1976, 1975, 1972, 1971, 1970, 1969, 1967, 1966, 1965, 1964, 1963, 1962, 1961, 1960, 1958, 1957, 1956, 1955, 1954, 1952, 1951, 1950, 1949, 1948, 1947, 1946, 1945, 1944, 1942, 1940, 1939, 1938, 1937, 1936, 1935, 1934, 1933, 1932, 1931, 1930, 1929, 1928, 1927, 1926, 1925, 1924, 1923, 1921, 1920
1212 FAIRFAX AVE	2013, 2008, 2006, 2004, 2003, 2001, 2000, 1999, 1996, 1995, 1992, 1991, 1990, 1986, 1985, 1981, 1980, 1976, 1975, 1972, 1971, 1970, 1969, 1967, 1966, 1965, 1964, 1963, 1962, 1961, 1960, 1958, 1957, 1956, 1955, 1954, 1952, 1951, 1950, 1949, 1948, 1947, 1946, 1945, 1944, 1942, 1940, 1939, 1938, 1937, 1936, 1935, 1934, 1933, 1932, 1931, 1930, 1929, 1928, 1927, 1926, 1925, 1923, 1921, 1920
1212 FAIRFAX AVE N	2013, 2008, 2006, 2004, 2003, 2001, 2000, 1999, 1996, 1995, 1992, 1991, 1990, 1986, 1985, 1981, 1980, 1976, 1975, 1972, 1971, 1970, 1969, 1967, 1966, 1965, 1964, 1963, 1962, 1961, 1960, 1958, 1957, 1956, 1955, 1954, 1952, 1950, 1949, 1948, 1947, 1946, 1945, 1944, 1942, 1940, 1939, 1938, 1937, 1936, 1935, 1934, 1933, 1932, 1931, 1930, 1929, 1928, 1927, 1926, 1925, 1924, 1923, 1921, 1920
1212 N FAIRFAX	2013, 2008, 2006, 2004, 2003, 2001, 2000, 1999, 1996, 1995, 1992, 1991, 1990, 1986, 1985, 1981, 1980, 1976, 1975, 1972, 1971, 1970, 1969, 1966, 1965, 1964, 1963, 1961, 1960, 1958, 1957, 1956, 1955, 1954, 1952, 1951, 1950, 1949, 1948, 1947, 1946, 1945, 1944, 1942, 1940, 1939, 1938, 1937, 1936, 1935, 1934, 1933, 1932, 1931, 1930, 1929, 1928, 1927, 1926, 1925, 1924, 1923, 1921, 1920
1212 N FAIRFAX AVE	2013, 2008, 2006, 2004, 2003, 2001, 2000, 1999, 1996, 1995, 1992, 1991, 1990, 1986, 1985, 1981, 1980, 1976, 1975, 1972, 1971, 1970, 1969, 1967, 1966, 1965, 1964, 1963, 1962, 1961, 1960, 1957, 1956, 1955, 1954, 1952, 1951, 1950, 1949, 1948, 1947, 1946, 1945, 1944, 1940, 1939, 1938, 1936, 1935, 1934, 1932, 1931, 1930, 1928, 1927, 1926, 1925, 1924, 1923, 1921, 1920
1212 N ORANGE GROVE	2013, 2008, 2006, 2004, 2003, 2001, 2000, 1999, 1996, 1995, 1992, 1991, 1990, 1986, 1985, 1981, 1980, 1976, 1975, 1972, 1971, 1970, 1969, 1967, 1966, 1965, 1964, 1963, 1962, 1961, 1960, 1958, 1957, 1956, 1955, 1954, 1952, 1951, 1950, 1949, 1948, 1947, 1946, 1945, 1944, 1942, 1940, 1939, 1938, 1937, 1936, 1935, 1934, 1933, 1932, 1931, 1930, 1928, 1927, 1926, 1925, 1924, 1923, 1921, 1920
1212 N ORANGE GROVE AVE	2013, 2008, 2006, 2004, 2003, 2001, 2000, 1999, 1996, 1995, 1992, 1991, 1990, 1986, 1985, 1981, 1980, 1976, 1975, 1972, 1971, 1970, 1969, 1967, 1966, 1965, 1964, 1963, 1962, 1961, 1960, 1958, 1957, 1956, 1955, 1954, 1952, 1951, 1950, 1949, 1948, 1947, 1946, 1945, 1944, 1942, 1940, 1939, 1938, 1937, 1936, 1935, 1934, 1932, 1931, 1930, 1929, 1928, 1927, 1926, 1925, 1924, 1923, 1921, 1920

FINDINGS

Address Researched	Address Not Identified in Research Source
1212 ORANGE GROVE AVE	2013, 2008, 2006, 2004, 2003, 2001, 2000, 1999, 1996, 1995, 1992, 1991, 1990, 1986, 1985, 1981, 1980, 1976, 1975, 1972, 1971, 1970, 1969, 1967, 1966, 1965, 1964, 1963, 1962, 1961, 1960, 1958, 1957, 1956, 1955, 1954, 1952, 1951, 1950, 1949, 1948, 1947, 1946, 1945, 1944, 1942, 1940, 1939, 1938, 1937, 1936, 1935, 1934, 1933, 1932, 1931, 1930, 1929, 1928, 1927, 1926, 1925, 1923, 1921, 1920
1213 FAIRFAX AVE	2013, 2008, 2006, 2004, 2003, 2001, 2000, 1999, 1996, 1995, 1992, 1991, 1990, 1986, 1985, 1981, 1980, 1976, 1975, 1972, 1971, 1970, 1969, 1967, 1966, 1965, 1964, 1963, 1962, 1961, 1960, 1958, 1957, 1956, 1955, 1954, 1952, 1951, 1950, 1949, 1948, 1947, 1946, 1945, 1944, 1942, 1940, 1939, 1938, 1937, 1936, 1935, 1934, 1933, 1932, 1931, 1930, 1929, 1928, 1927, 1926, 1925, 1923, 1921, 1920
1213 FAIRFAX AVE N	2013, 2008, 2006, 2004, 2003, 2001, 2000, 1999, 1996, 1995, 1992, 1991, 1990, 1986, 1985, 1981, 1980, 1976, 1975, 1972, 1971, 1970, 1969, 1967, 1966, 1965, 1964, 1963, 1962, 1961, 1960, 1958, 1957, 1956, 1955, 1954, 1952, 1950, 1949, 1948, 1947, 1946, 1945, 1944, 1942, 1940, 1939, 1938, 1937, 1936, 1935, 1934, 1933, 1932, 1931, 1930, 1929, 1928, 1927, 1926, 1925, 1924, 1923, 1921, 1920
1213 N FAIRFAX	2013, 2008, 2006, 2004, 2003, 2001, 2000, 1999, 1996, 1995, 1992, 1991, 1990, 1986, 1985, 1981, 1980, 1976, 1975, 1972, 1971, 1970, 1969, 1967, 1966, 1965, 1964, 1963, 1961, 1960, 1958, 1957, 1956, 1955, 1954, 1952, 1951, 1950, 1949, 1948, 1947, 1946, 1945, 1944, 1942, 1940, 1939, 1938, 1936, 1935, 1934, 1932, 1931, 1930, 1929, 1928, 1927, 1926, 1925, 1924, 1923, 1921, 1920
1213 N FAIRFAX AVE	2013, 2008, 2006, 2004, 2003, 2001, 2000, 1999, 1996, 1995, 1992, 1991, 1990, 1986, 1985, 1981, 1980, 1976, 1975, 1972, 1971, 1970, 1969, 1967, 1966, 1965, 1964, 1963, 1962, 1961, 1960, 1957, 1956, 1955, 1954, 1952, 1951, 1950, 1949, 1948, 1947, 1946, 1945, 1944, 1940, 1939, 1938, 1936, 1935, 1934, 1932, 1931, 1930, 1928, 1927, 1926, 1925, 1924, 1923, 1921, 1920
1213 ORANGE GROVE AVE	2013, 2008, 2006, 2004, 2003, 2001, 2000, 1999, 1996, 1995, 1992, 1991, 1990, 1986, 1985, 1981, 1980, 1976, 1975, 1972, 1971, 1970, 1969, 1967, 1966, 1965, 1964, 1963, 1962, 1961, 1960, 1958, 1957, 1956, 1955, 1954, 1952, 1950, 1949, 1948, 1947, 1946, 1945, 1944, 1942, 1940, 1939, 1938, 1937, 1936, 1935, 1934, 1933, 1932, 1931, 1930, 1929, 1928, 1927, 1926, 1925, 1924, 1923, 1921, 1920
1214 FAIRFAX AVE N	2013, 2008, 2006, 2004, 2003, 2001, 2000, 1999, 1996, 1995, 1992, 1991, 1990, 1986, 1985, 1981, 1980, 1976, 1975, 1972, 1971, 1970, 1969, 1967, 1966, 1965, 1964, 1963, 1962, 1961, 1960, 1958, 1957, 1956, 1955, 1954, 1952, 1950, 1949, 1948, 1947, 1946, 1945, 1944, 1942, 1940, 1939, 1938, 1937, 1936, 1935, 1934, 1933, 1932, 1931, 1930, 1929, 1928, 1927, 1926, 1925, 1924, 1923, 1921, 1920
1214 N FAIRFAX	2013, 2008, 2006, 2004, 2003, 2001, 2000, 1999, 1996, 1995, 1992, 1991, 1990, 1986, 1985, 1981, 1980, 1976, 1975, 1972, 1971, 1970, 1969, 1966, 1965, 1964, 1963, 1961, 1960, 1958, 1957, 1956, 1955, 1954, 1952, 1951, 1950, 1949, 1948, 1947, 1946, 1945, 1944, 1942, 1940, 1939, 1938, 1937, 1936, 1935, 1934, 1933, 1932, 1931, 1930, 1929, 1928, 1927, 1926, 1925, 1924, 1923, 1921, 1920
1214 N FAIRFAX AVE	2013, 2008, 2006, 2004, 2003, 2001, 2000, 1999, 1996, 1995, 1992, 1991, 1990, 1986, 1985, 1981, 1980, 1975, 1972, 1970, 1969, 1967, 1966, 1965, 1964, 1963, 1962, 1961, 1960, 1958, 1957, 1956, 1955, 1954, 1952, 1951, 1950, 1949, 1948, 1947, 1946, 1945, 1944, 1942, 1940, 1939, 1938, 1937, 1936, 1935, 1934, 1933, 1932, 1931, 1930, 1929, 1928, 1927, 1926, 1925, 1924, 1923, 1921, 1920
1215 1/2 N FAIRFAX AVE	2013, 2008, 2006, 2004, 2003, 2001, 2000, 1999, 1996, 1995, 1992, 1991, 1986, 1985, 1980, 1976, 1975, 1972, 1971, 1970, 1969, 1967, 1966, 1965, 1964, 1963, 1962, 1961, 1960, 1958, 1957, 1956, 1955, 1954, 1952, 1951, 1950, 1949, 1948, 1947, 1946, 1945, 1944, 1942, 1940, 1939, 1938, 1937, 1936, 1935, 1934, 1933, 1932, 1931, 1930, 1929, 1928, 1927, 1926, 1925, 1924, 1923, 1921, 1920
1215 FAIRFAX AVE	2013, 2008, 2006, 2004, 2003, 2001, 2000, 1999, 1996, 1995, 1992, 1991, 1990, 1985, 1981, 1980, 1976, 1975, 1972, 1971, 1970, 1969, 1967, 1966, 1965, 1964, 1963, 1962, 1961, 1960, 1958, 1957, 1956, 1955, 1954, 1952, 1951, 1950, 1949, 1948, 1947, 1946, 1945, 1944, 1942, 1940, 1939, 1938, 1937, 1936, 1935, 1934, 1933, 1932, 1931, 1930, 1929, 1928, 1927, 1926, 1925, 1924, 1923, 1921, 1920
1215 FAIRFAX AVE N	2013, 2008, 2006, 2004, 2003, 2001, 1999, 1996, 1995, 1992, 1991, 1990, 1986, 1985, 1981, 1980, 1976, 1975, 1972, 1971, 1970, 1969, 1967, 1966, 1965, 1964, 1963, 1962, 1961, 1960, 1958, 1957, 1956, 1955, 1954, 1952, 1950, 1949, 1948, 1947, 1946, 1945, 1944, 1942, 1940, 1939, 1938, 1937, 1936, 1935, 1934, 1933, 1932, 1931, 1930, 1929, 1928, 1927, 1926, 1925, 1924, 1923, 1921, 1920

FINDINGS

Address Researched	Address Not Identified in Research Source
1215 N FAIRFAX	2013, 2008, 2006, 2004, 2003, 2001, 2000, 1999, 1996, 1995, 1992, 1991, 1990, 1986, 1985, 1981, 1980, 1976, 1975, 1972, 1971, 1970, 1969, 1966, 1965, 1964, 1963, 1961, 1960, 1958, 1957, 1956, 1955, 1954, 1952, 1951, 1950, 1949, 1948, 1947, 1946, 1945, 1944, 1942, 1940, 1939, 1938, 1937, 1936, 1935, 1934, 1933, 1932, 1931, 1930, 1929, 1928, 1927, 1926, 1925, 1924, 1923, 1921, 1920
1215 N FAIRFAX AVE	2013, 2008, 2004, 2003, 2001, 2000, 1999, 1996, 1995, 1992, 1991, 1990, 1985, 1980, 1975, 1972, 1970, 1969, 1967, 1966, 1965, 1964, 1963, 1962, 1961, 1960, 1957, 1956, 1955, 1954, 1952, 1951, 1950, 1949, 1948, 1947, 1946, 1945, 1944, 1940, 1939, 1938, 1936, 1935, 1934, 1932, 1931, 1930, 1929, 1928, 1927, 1926, 1925, 1924, 1923, 1921, 1920
1215 N ORANGE GROVE	2013, 2008, 2006, 2004, 2003, 2001, 2000, 1999, 1996, 1995, 1992, 1991, 1990, 1986, 1985, 1981, 1980, 1976, 1975, 1972, 1971, 1970, 1969, 1967, 1966, 1965, 1964, 1963, 1961, 1960, 1958, 1957, 1956, 1955, 1954, 1952, 1951, 1950, 1949, 1948, 1947, 1946, 1945, 1944, 1942, 1940, 1939, 1938, 1937, 1936, 1935, 1934, 1933, 1932, 1931, 1930, 1929, 1928, 1927, 1926, 1925, 1924, 1923, 1921, 1920
1215 N ORANGE GROVE AVE	2013, 2008, 2004, 2003, 2001, 2000, 1999, 1996, 1995, 1992, 1991, 1985, 1980, 1975, 1972, 1970, 1969, 1966, 1965, 1964, 1963, 1961, 1960, 1958, 1957, 1956, 1955, 1954, 1952, 1951, 1950, 1949, 1948, 1947, 1946, 1945, 1944, 1942, 1940, 1939, 1938, 1937, 1936, 1935, 1934, 1932, 1931, 1930, 1928, 1927, 1926, 1925, 1924, 1923, 1921, 1920
1215 ORANGE GROVE AVE	2013, 2008, 2006, 2004, 2003, 2001, 2000, 1999, 1996, 1995, 1992, 1991, 1990, 1986, 1985, 1981, 1980, 1976, 1975, 1972, 1971, 1970, 1969, 1967, 1966, 1965, 1964, 1963, 1962, 1961, 1960, 1958, 1957, 1956, 1955, 1954, 1952, 1951, 1950, 1949, 1948, 1947, 1946, 1945, 1944, 1942, 1940, 1939, 1938, 1937, 1936, 1935, 1934, 1933, 1932, 1931, 1930, 1929, 1928, 1927, 1926, 1925, 1923, 1921, 1920
1215 ORANGE GROVE AVE N	2013, 2008, 2006, 2004, 2003, 2001, 1999, 1996, 1995, 1992, 1991, 1990, 1986, 1985, 1981, 1980, 1976, 1975, 1972, 1971, 1970, 1969, 1967, 1966, 1965, 1964, 1963, 1962, 1961, 1960, 1958, 1957, 1956, 1955, 1954, 1952, 1951, 1950, 1949, 1948, 1947, 1946, 1945, 1944, 1942, 1940, 1939, 1938, 1937, 1936, 1935, 1934, 1933, 1932, 1931, 1930, 1929, 1928, 1927, 1926, 1925, 1924, 1923, 1921, 1920
1216 FAIRFAX AVE N	2013, 2008, 2006, 2004, 2003, 2001, 1999, 1996, 1995, 1992, 1991, 1990, 1986, 1985, 1981, 1980, 1976, 1975, 1972, 1971, 1970, 1969, 1967, 1966, 1965, 1964, 1963, 1962, 1961, 1960, 1958, 1957, 1956, 1955, 1954, 1952, 1950, 1949, 1948, 1947, 1946, 1945, 1944, 1942, 1940, 1939, 1938, 1937, 1936, 1935, 1934, 1933, 1932, 1931, 1930, 1929, 1928, 1927, 1926, 1925, 1924, 1923, 1921, 1920
1216 N FAIRFAX	2013, 2008, 2006, 2004, 2003, 2001, 2000, 1999, 1996, 1995, 1992, 1991, 1990, 1986, 1985, 1981, 1980, 1976, 1975, 1972, 1971, 1970, 1969, 1967, 1966, 1965, 1964, 1963, 1961, 1960, 1958, 1957, 1956, 1955, 1954, 1952, 1951, 1950, 1949, 1948, 1947, 1946, 1945, 1944, 1942, 1940, 1939, 1938, 1937, 1936, 1935, 1934, 1933, 1932, 1931, 1930, 1929, 1928, 1927, 1926, 1925, 1924, 1923, 1921, 1920
1216 N FAIRFAX AVE	2013, 2008, 2006, 2004, 2003, 2001, 2000, 1999, 1996, 1995, 1992, 1991, 1990, 1986, 1985, 1981, 1980, 1976, 1975, 1972, 1970, 1969, 1967, 1966, 1965, 1964, 1963, 1962, 1961, 1960, 1957, 1956, 1955, 1954, 1952, 1951, 1950, 1949, 1948, 1947, 1946, 1945, 1944, 1942, 1940, 1939, 1938, 1937, 1936, 1935, 1934, 1933, 1932, 1931, 1930, 1929, 1928, 1927, 1926, 1925, 1924, 1923, 1921, 1920
1216 N ORANGE GROVE	2013, 2008, 2006, 2004, 2003, 2001, 2000, 1999, 1996, 1995, 1992, 1991, 1990, 1986, 1985, 1981, 1980, 1976, 1975, 1972, 1971, 1970, 1969, 1967, 1966, 1965, 1964, 1963, 1962, 1961, 1960, 1958, 1957, 1956, 1955, 1954, 1952, 1951, 1950, 1949, 1948, 1947, 1946, 1945, 1944, 1942, 1940, 1939, 1938, 1937, 1936, 1935, 1934, 1933, 1932, 1931, 1930, 1928, 1927, 1926, 1925, 1924, 1923, 1921, 1920
1216 N ORANGE GROVE AVE	2013, 2008, 2004, 2003, 2001, 2000, 1999, 1996, 1995, 1992, 1991, 1985, 1980, 1975, 1972, 1970, 1969, 1966, 1965, 1964, 1963, 1961, 1960, 1958, 1957, 1956, 1955, 1954, 1952, 1951, 1950, 1949, 1948, 1947, 1946, 1945, 1944, 1940, 1939, 1938, 1936, 1935, 1934, 1932, 1931, 1930, 1928, 1927, 1926, 1925, 1924, 1923, 1921, 1920
1216 N ORANGE GROVE BLVD	2013, 2008, 2006, 2004, 2003, 2001, 2000, 1999, 1996, 1995, 1992, 1991, 1990, 1986, 1985, 1981, 1980, 1976, 1975, 1972, 1971, 1970, 1969, 1967, 1966, 1965, 1964, 1963, 1962, 1961, 1960, 1957, 1956, 1955, 1954, 1952, 1951, 1950, 1949, 1948, 1947, 1946, 1945, 1944, 1942, 1940, 1939, 1938, 1937, 1936, 1935, 1934, 1933, 1932, 1931, 1930, 1929, 1928, 1927, 1926, 1925, 1924, 1923, 1921, 1920

FINDINGS

Address Researched	Address Not Identified in Research Source
1216 ORANGE GROVE AVE	2013, 2008, 2006, 2004, 2003, 2001, 2000, 1999, 1996, 1995, 1992, 1991, 1990, 1986, 1985, 1981, 1980, 1976, 1975, 1972, 1971, 1970, 1969, 1967, 1966, 1965, 1964, 1963, 1962, 1961, 1960, 1958, 1957, 1956, 1955, 1954, 1952, 1951, 1950, 1949, 1948, 1947, 1946, 1945, 1944, 1942, 1940, 1939, 1938, 1936, 1935, 1934, 1933, 1932, 1931, 1930, 1928, 1927, 1926, 1925, 1923, 1921, 1920
1216 ORANGE GROVE AVE N	2013, 2008, 2006, 2004, 2003, 2001, 1999, 1996, 1995, 1992, 1991, 1990, 1986, 1985, 1981, 1980, 1976, 1975, 1972, 1971, 1970, 1969, 1967, 1966, 1965, 1964, 1963, 1962, 1961, 1960, 1958, 1957, 1956, 1955, 1954, 1952, 1951, 1950, 1949, 1948, 1947, 1946, 1945, 1944, 1942, 1940, 1939, 1938, 1937, 1936, 1935, 1934, 1933, 1932, 1931, 1930, 1929, 1928, 1927, 1926, 1925, 1924, 1923, 1921, 1920
1217 1/2 N FAIRFAX AVE	2013, 2008, 2006, 2004, 2003, 2001, 2000, 1999, 1996, 1995, 1992, 1991, 1990, 1985, 1980, 1976, 1975, 1972, 1971, 1970, 1969, 1967, 1966, 1965, 1964, 1963, 1962, 1961, 1960, 1958, 1957, 1956, 1955, 1954, 1952, 1951, 1950, 1949, 1948, 1947, 1946, 1945, 1944, 1942, 1940, 1939, 1938, 1937, 1936, 1935, 1934, 1933, 1932, 1931, 1930, 1929, 1928, 1927, 1926, 1925, 1924, 1923, 1921, 1920
1217 1/4 N FAIRFAX AVE	2013, 2008, 2006, 2004, 2003, 2001, 2000, 1999, 1996, 1995, 1992, 1991, 1990, 1986, 1985, 1980, 1976, 1975, 1972, 1971, 1970, 1969, 1967, 1966, 1965, 1964, 1963, 1962, 1961, 1960, 1958, 1957, 1956, 1955, 1954, 1952, 1951, 1950, 1949, 1948, 1947, 1946, 1945, 1944, 1942, 1940, 1939, 1938, 1937, 1936, 1935, 1934, 1933, 1932, 1931, 1930, 1929, 1928, 1927, 1926, 1925, 1924, 1923, 1921, 1920
1217 1/8 N FAIRFAX AVE	2013, 2008, 2006, 2004, 2003, 2001, 2000, 1999, 1996, 1995, 1992, 1991, 1986, 1985, 1981, 1980, 1976, 1975, 1972, 1971, 1970, 1969, 1967, 1966, 1965, 1964, 1963, 1962, 1961, 1960, 1958, 1957, 1956, 1955, 1954, 1952, 1951, 1950, 1949, 1948, 1947, 1946, 1945, 1944, 1942, 1940, 1939, 1938, 1937, 1936, 1935, 1934, 1933, 1932, 1931, 1930, 1929, 1928, 1927, 1926, 1925, 1924, 1923, 1921, 1920
1217 FAIRFAX AVE	2013, 2008, 2006, 2004, 2003, 2001, 2000, 1999, 1996, 1995, 1992, 1991, 1990, 1986, 1985, 1981, 1980, 1976, 1975, 1972, 1971, 1970, 1969, 1967, 1966, 1965, 1964, 1963, 1962, 1961, 1960, 1958, 1957, 1956, 1955, 1954, 1952, 1951, 1950, 1949, 1948, 1947, 1946, 1945, 1944, 1942, 1940, 1939, 1938, 1937, 1936, 1935, 1934, 1933, 1932, 1931, 1930, 1928, 1927, 1926, 1925, 1923, 1921, 1920
1217 FAIRFAX AVE N	2013, 2008, 2006, 2004, 2003, 2001, 1999, 1996, 1995, 1992, 1991, 1990, 1986, 1985, 1981, 1980, 1976, 1975, 1972, 1971, 1970, 1969, 1967, 1966, 1965, 1964, 1963, 1962, 1961, 1960, 1958, 1957, 1956, 1955, 1954, 1952, 1950, 1949, 1948, 1947, 1946, 1945, 1944, 1942, 1940, 1939, 1938, 1937, 1936, 1935, 1934, 1933, 1932, 1931, 1930, 1929, 1928, 1927, 1926, 1925, 1924, 1923, 1921, 1920
1217 N FAIRFAX	2013, 2008, 2006, 2004, 2003, 2001, 2000, 1999, 1996, 1995, 1992, 1991, 1990, 1986, 1985, 1981, 1980, 1976, 1975, 1972, 1970, 1969, 1966, 1965, 1964, 1963, 1961, 1960, 1958, 1957, 1956, 1955, 1954, 1952, 1951, 1950, 1949, 1948, 1947, 1946, 1945, 1944, 1940, 1939, 1938, 1937, 1936, 1935, 1934, 1932, 1931, 1930, 1929, 1928, 1927, 1926, 1925, 1924, 1923, 1921, 1920
1217 N FAIRFAX AVE	2013, 2008, 2004, 2003, 2001, 2000, 1999, 1996, 1995, 1992, 1991, 1990, 1986, 1985, 1981, 1980, 1975, 1972, 1971, 1970, 1969, 1967, 1966, 1965, 1964, 1963, 1962, 1961, 1960, 1957, 1956, 1955, 1954, 1952, 1951, 1950, 1949, 1948, 1947, 1946, 1945, 1944, 1940, 1939, 1938, 1936, 1935, 1934, 1933, 1932, 1931, 1930, 1929, 1928, 1927, 1926, 1925, 1924, 1923, 1921, 1920
1217 N ORANGE GROVE	2013, 2008, 2006, 2004, 2003, 2001, 2000, 1999, 1996, 1995, 1992, 1991, 1990, 1986, 1985, 1981, 1980, 1976, 1975, 1972, 1971, 1970, 1969, 1967, 1966, 1965, 1964, 1963, 1962, 1961, 1960, 1958, 1957, 1956, 1955, 1954, 1952, 1951, 1950, 1949, 1948, 1947, 1946, 1945, 1944, 1940, 1939, 1938, 1936, 1935, 1934, 1933, 1932, 1931, 1930, 1929, 1928, 1927, 1926, 1925, 1924, 1923, 1921, 1920
1217 N ORANGE GROVE AVE	2013, 2008, 2006, 2004, 2003, 2001, 2000, 1999, 1996, 1995, 1992, 1991, 1990, 1986, 1985, 1981, 1980, 1976, 1975, 1972, 1971, 1970, 1969, 1967, 1966, 1965, 1964, 1963, 1962, 1961, 1960, 1958, 1957, 1956, 1955, 1954, 1952, 1951, 1950, 1949, 1948, 1947, 1946, 1945, 1944, 1940, 1939, 1938, 1936, 1935, 1934, 1933, 1932, 1931, 1930, 1929, 1928, 1927, 1926, 1925, 1924, 1923, 1921, 1920
1217 ORANGE GROVE AVE	2013, 2008, 2006, 2004, 2003, 2001, 2000, 1999, 1996, 1995, 1992, 1991, 1990, 1986, 1985, 1981, 1980, 1976, 1975, 1972, 1971, 1970, 1969, 1967, 1966, 1965, 1964, 1963, 1962, 1961, 1960, 1958, 1957, 1956, 1955, 1954, 1952, 1950, 1949, 1948, 1947, 1946, 1945, 1944, 1942, 1940, 1939, 1938, 1937, 1936, 1935, 1934, 1933, 1932, 1931, 1930, 1929, 1928, 1927, 1926, 1925, 1924, 1923, 1921, 1920

FINDINGS

Address Researched	Address Not Identified in Research Source
1218 FAIRFAX AVE N	2013, 2008, 2006, 2004, 2003, 2001, 2000, 1999, 1996, 1995, 1992, 1991, 1990, 1986, 1985, 1981, 1980, 1976, 1975, 1972, 1971, 1970, 1969, 1967, 1966, 1965, 1964, 1963, 1962, 1961, 1960, 1958, 1957, 1956, 1955, 1954, 1952, 1950, 1949, 1948, 1947, 1946, 1945, 1944, 1942, 1940, 1939, 1938, 1937, 1936, 1935, 1934, 1933, 1932, 1931, 1930, 1929, 1928, 1927, 1926, 1925, 1924, 1923, 1921, 1920
1218 N FAIRFAX	2013, 2008, 2006, 2004, 2003, 2001, 2000, 1999, 1996, 1995, 1992, 1991, 1990, 1986, 1985, 1981, 1980, 1976, 1975, 1972, 1971, 1970, 1969, 1966, 1965, 1964, 1963, 1961, 1960, 1958, 1957, 1956, 1955, 1954, 1952, 1951, 1950, 1949, 1948, 1947, 1946, 1945, 1944, 1942, 1940, 1939, 1938, 1937, 1936, 1935, 1934, 1933, 1932, 1931, 1930, 1929, 1928, 1927, 1926, 1925, 1924, 1923, 1921, 1920
1218 N FAIRFAX AVE	2013, 2008, 2006, 2004, 2003, 2001, 2000, 1999, 1996, 1995, 1992, 1991, 1990, 1986, 1985, 1981, 1980, 1976, 1975, 1972, 1970, 1969, 1967, 1966, 1965, 1964, 1963, 1962, 1961, 1960, 1957, 1956, 1955, 1954, 1952, 1951, 1950, 1949, 1948, 1947, 1946, 1945, 1944, 1940, 1939, 1938, 1937, 1936, 1935, 1934, 1933, 1932, 1931, 1930, 1929, 1928, 1927, 1926, 1925, 1924, 1923, 1921, 1920
1218 ORANGE GROVE AVE	2013, 2008, 2006, 2004, 2003, 2001, 2000, 1999, 1996, 1995, 1992, 1991, 1990, 1986, 1985, 1981, 1980, 1976, 1975, 1972, 1971, 1970, 1969, 1967, 1966, 1965, 1964, 1963, 1962, 1961, 1960, 1958, 1957, 1956, 1955, 1954, 1952, 1951, 1950, 1949, 1948, 1947, 1946, 1945, 1944, 1942, 1940, 1939, 1938, 1937, 1936, 1935, 1934, 1932, 1931, 1930, 1929, 1928, 1927, 1926, 1925, 1923, 1921, 1920
1219 1/2 N FAIRFAX AVE	2013, 2008, 2006, 2004, 2003, 2001, 2000, 1999, 1996, 1995, 1992, 1991, 1990, 1985, 1981, 1980, 1976, 1975, 1972, 1971, 1970, 1969, 1967, 1966, 1965, 1964, 1963, 1962, 1961, 1960, 1958, 1957, 1956, 1955, 1954, 1952, 1951, 1950, 1949, 1948, 1947, 1946, 1945, 1944, 1942, 1940, 1939, 1938, 1937, 1936, 1935, 1934, 1933, 1932, 1931, 1930, 1929, 1928, 1927, 1926, 1925, 1924, 1923, 1921, 1920
1219 1/4 N FAIRFAX AVE	2013, 2008, 2006, 2004, 2003, 2001, 2000, 1999, 1996, 1995, 1992, 1991, 1990, 1986, 1985, 1980, 1976, 1975, 1972, 1971, 1970, 1969, 1967, 1966, 1965, 1964, 1963, 1962, 1961, 1960, 1958, 1957, 1956, 1955, 1954, 1952, 1951, 1950, 1949, 1948, 1947, 1946, 1945, 1944, 1942, 1940, 1939, 1938, 1937, 1936, 1935, 1934, 1933, 1932, 1931, 1930, 1929, 1928, 1927, 1926, 1925, 1924, 1923, 1921, 1920
1219 FAIRFAX AVE	2013, 2008, 2006, 2004, 2003, 2001, 2000, 1999, 1996, 1995, 1992, 1991, 1990, 1986, 1985, 1981, 1980, 1975, 1972, 1971, 1970, 1969, 1967, 1966, 1965, 1964, 1963, 1962, 1961, 1960, 1958, 1957, 1956, 1955, 1954, 1952, 1951, 1950, 1949, 1948, 1947, 1946, 1945, 1944, 1942, 1940, 1939, 1938, 1937, 1936, 1935, 1934, 1933, 1932, 1931, 1930, 1929, 1928, 1927, 1926, 1925, 1924, 1923, 1921, 1920
1219 FAIRFAX AVE N	2013, 2008, 2006, 2004, 2003, 2001, 1999, 1996, 1995, 1992, 1991, 1990, 1986, 1985, 1981, 1980, 1976, 1975, 1972, 1971, 1970, 1969, 1967, 1966, 1965, 1964, 1963, 1962, 1961, 1960, 1958, 1957, 1956, 1955, 1954, 1952, 1950, 1949, 1948, 1947, 1946, 1945, 1944, 1942, 1940, 1939, 1938, 1937, 1936, 1935, 1934, 1933, 1932, 1931, 1930, 1929, 1928, 1927, 1926, 1925, 1924, 1923, 1921, 1920
1219 N FAIRFAX	2013, 2008, 2006, 2004, 2003, 2001, 2000, 1999, 1996, 1995, 1992, 1991, 1990, 1986, 1985, 1981, 1980, 1976, 1975, 1972, 1971, 1970, 1969, 1966, 1965, 1964, 1963, 1961, 1960, 1958, 1957, 1956, 1955, 1954, 1952, 1951, 1950, 1949, 1948, 1947, 1946, 1945, 1944, 1940, 1939, 1938, 1937, 1936, 1935, 1934, 1933, 1932, 1931, 1930, 1929, 1928, 1927, 1926, 1925, 1924, 1923, 1921, 1920
1219 N FAIRFAX AVE	2013, 2008, 2006, 2004, 2003, 2001, 2000, 1999, 1996, 1995, 1992, 1991, 1986, 1985, 1980, 1976, 1975, 1972, 1970, 1969, 1967, 1966, 1965, 1964, 1963, 1962, 1961, 1960, 1957, 1956, 1955, 1954, 1952, 1951, 1950, 1949, 1948, 1947, 1946, 1945, 1944, 1940, 1939, 1938, 1936, 1935, 1934, 1932, 1931, 1930, 1928, 1927, 1926, 1925, 1924, 1923, 1921, 1920
1219 N ORANGE GROVE AVE	2013, 2008, 2006, 2004, 2003, 2001, 2000, 1999, 1996, 1995, 1992, 1991, 1990, 1986, 1985, 1981, 1980, 1976, 1975, 1972, 1971, 1970, 1969, 1967, 1966, 1965, 1964, 1963, 1962, 1961, 1960, 1958, 1957, 1956, 1955, 1954, 1952, 1951, 1950, 1949, 1948, 1947, 1946, 1945, 1944, 1942, 1940, 1939, 1938, 1937, 1936, 1935, 1934, 1932, 1931, 1930, 1928, 1927, 1926, 1925, 1924, 1923, 1921, 1920
1219 ORANGE GROVE AVE	2013, 2008, 2006, 2004, 2003, 2001, 2000, 1999, 1996, 1995, 1992, 1991, 1990, 1986, 1985, 1981, 1980, 1976, 1975, 1972, 1971, 1970, 1969, 1967, 1966, 1965, 1964, 1963, 1962, 1961, 1960, 1958, 1957, 1956, 1955, 1954, 1952, 1951, 1950, 1949, 1948, 1947, 1946, 1945, 1944, 1942, 1940, 1939, 1938, 1937, 1936, 1935, 1934, 1933, 1932, 1931, 1930, 1929, 1928, 1927, 1926, 1925, 1923, 1921, 1920

FINDINGS

Address Researched	Address Not Identified in Research Source
1220 FAIRFAX AVE N	2013, 2008, 2006, 2004, 2003, 2001, 1999, 1996, 1995, 1992, 1991, 1990, 1986, 1985, 1981, 1980, 1976, 1975, 1972, 1971, 1970, 1969, 1967, 1966, 1965, 1964, 1963, 1962, 1961, 1960, 1958, 1957, 1956, 1955, 1954, 1952, 1950, 1949, 1948, 1947, 1946, 1945, 1944, 1942, 1940, 1939, 1938, 1937, 1936, 1935, 1934, 1933, 1932, 1931, 1930, 1929, 1928, 1927, 1926, 1925, 1924, 1923, 1921, 1920
1220 N FAIRFAX	2013, 2008, 2006, 2004, 2003, 2001, 2000, 1999, 1996, 1995, 1992, 1991, 1990, 1986, 1985, 1981, 1980, 1976, 1975, 1972, 1971, 1970, 1969, 1966, 1965, 1964, 1963, 1961, 1960, 1958, 1957, 1956, 1955, 1954, 1952, 1951, 1950, 1949, 1948, 1947, 1946, 1945, 1944, 1942, 1940, 1939, 1938, 1937, 1936, 1935, 1934, 1933, 1932, 1931, 1930, 1929, 1928, 1927, 1926, 1925, 1924, 1923, 1921, 1920
1220 N FAIRFAX AVE	2013, 2008, 2006, 2004, 2003, 2001, 2000, 1999, 1996, 1995, 1992, 1991, 1990, 1986, 1985, 1981, 1980, 1975, 1972, 1971, 1970, 1969, 1967, 1966, 1965, 1964, 1963, 1962, 1961, 1960, 1957, 1956, 1955, 1954, 1952, 1951, 1950, 1949, 1948, 1947, 1946, 1945, 1944, 1940, 1939, 1938, 1936, 1935, 1934, 1933, 1932, 1931, 1930, 1929, 1928, 1927, 1926, 1925, 1924, 1923, 1921, 1920
1220 N OGDEN DR	2013, 2008, 2006, 2004, 2003, 2001, 2000, 1999, 1996, 1995, 1992, 1991, 1985, 1980, 1976, 1975, 1972, 1971, 1970, 1969, 1967, 1966, 1965, 1964, 1963, 1962, 1961, 1960, 1958, 1957, 1956, 1955, 1954, 1952, 1951, 1950, 1949, 1948, 1947, 1946, 1945, 1944, 1942, 1940, 1939, 1938, 1937, 1936, 1935, 1934, 1933, 1932, 1931, 1930, 1929, 1928, 1927, 1926, 1925, 1924, 1923, 1921, 1920
1221 N FAIRFAX AVE	2013, 2008, 2006, 2004, 2003, 2001, 2000, 1999, 1996, 1995, 1992, 1991, 1990, 1986, 1985, 1981, 1980, 1976, 1975, 1972, 1971, 1970, 1969, 1967, 1966, 1965, 1964, 1963, 1962, 1961, 1960, 1958, 1957, 1956, 1955, 1954, 1952, 1951, 1950, 1949, 1948, 1947, 1946, 1945, 1944, 1942, 1940, 1939, 1938, 1937, 1936, 1935, 1934, 1933, 1932, 1931, 1930, 1928, 1927, 1926, 1925, 1924, 1923, 1921, 1920
1221 N ORANGE GROVE AVE	2013, 2008, 2006, 2004, 2003, 2001, 2000, 1999, 1996, 1995, 1992, 1991, 1985, 1980, 1976, 1975, 1972, 1971, 1970, 1969, 1967, 1966, 1965, 1964, 1963, 1962, 1961, 1960, 1958, 1957, 1956, 1955, 1954, 1952, 1951, 1950, 1949, 1948, 1947, 1946, 1945, 1944, 1942, 1940, 1939, 1938, 1937, 1936, 1935, 1934, 1933, 1932, 1931, 1930, 1929, 1928, 1927, 1926, 1925, 1924, 1923, 1921, 1920
1222 FAIRFAX AVE N	2013, 2008, 2006, 2004, 2003, 2001, 1999, 1996, 1995, 1992, 1991, 1990, 1986, 1985, 1981, 1980, 1976, 1975, 1972, 1971, 1970, 1969, 1967, 1966, 1965, 1964, 1963, 1962, 1961, 1960, 1958, 1957, 1956, 1955, 1954, 1952, 1951, 1950, 1949, 1948, 1947, 1946, 1945, 1944, 1942, 1940, 1939, 1938, 1937, 1936, 1935, 1934, 1933, 1932, 1931, 1930, 1929, 1928, 1927, 1926, 1925, 1924, 1923, 1921, 1920
1222 N FAIRFAX AVE	2013, 2008, 2004, 2003, 2001, 2000, 1999, 1996, 1995, 1992, 1991, 1981, 1980, 1975, 1972, 1971, 1970, 1969, 1967, 1966, 1965, 1964, 1963, 1962, 1961, 1960, 1958, 1957, 1956, 1955, 1954, 1952, 1951, 1950, 1949, 1948, 1947, 1946, 1945, 1944, 1942, 1940, 1939, 1938, 1936, 1935, 1934, 1933, 1932, 1931, 1930, 1929, 1928, 1927, 1926, 1925, 1924, 1923, 1921, 1920
1222 N FAIRFAX AVE	2006, 2004, 2003, 2001, 2000, 1999, 1996, 1995, 1992, 1991, 1990, 1986, 1985, 1981, 1980, 1976, 1975, 1972, 1971, 1970, 1969, 1967, 1966, 1965, 1964, 1963, 1962, 1961, 1960, 1958, 1957, 1956, 1955, 1954, 1952, 1951, 1950, 1949, 1948, 1947, 1946, 1945, 1944, 1942, 1940, 1939, 1938, 1937, 1936, 1935, 1934, 1933, 1932, 1931, 1930, 1929, 1928, 1927, 1926, 1925, 1924, 1923, 1921, 1920
1223 1/2 N OGDEN DR	2013, 2008, 2006, 2004, 2003, 2001, 2000, 1999, 1996, 1995, 1992, 1991, 1990, 1985, 1980, 1976, 1975, 1972, 1971, 1970, 1969, 1967, 1966, 1965, 1964, 1963, 1962, 1961, 1960, 1958, 1957, 1956, 1955, 1954, 1952, 1951, 1950, 1949, 1948, 1947, 1946, 1945, 1944, 1942, 1940, 1939, 1938, 1937, 1936, 1935, 1934, 1933, 1932, 1931, 1930, 1929, 1928, 1927, 1926, 1925, 1924, 1923, 1921, 1920
1223 N FAIRFAX AVE	2013, 2008, 2004, 2003, 2001, 2000, 1999, 1996, 1995, 1992, 1991, 1990, 1986, 1985, 1981, 1980, 1975, 1972, 1971, 1970, 1969, 1967, 1966, 1964, 1963, 1961, 1960, 1957, 1956, 1955, 1954, 1952, 1951, 1950, 1949, 1948, 1947, 1946, 1945, 1944, 1940, 1939, 1938, 1936, 1935, 1934, 1932, 1931, 1930, 1928, 1927, 1926, 1925, 1924, 1923, 1921, 1920
1223 N OGDEN DR	2013, 2008, 2006, 2004, 2003, 2001, 2000, 1999, 1996, 1995, 1992, 1991, 1985, 1980, 1976, 1975, 1972, 1971, 1970, 1969, 1967, 1966, 1965, 1964, 1963, 1962, 1961, 1960, 1958, 1957, 1956, 1955, 1954, 1952, 1951, 1950, 1949, 1948, 1947, 1946, 1945, 1944, 1942, 1940, 1939, 1938, 1937, 1936, 1935, 1934, 1933, 1932, 1931, 1930, 1929, 1928, 1927, 1926, 1925, 1924, 1923, 1921, 1920

FINDINGS

Address Researched	Address Not Identified in Research Source
1223 N ORANGE GROVE AVE	2013, 2008, 2006, 2004, 2003, 2001, 2000, 1999, 1996, 1995, 1992, 1991, 1985, 1981, 1980, 1976, 1975, 1972, 1971, 1970, 1969, 1967, 1966, 1965, 1964, 1963, 1962, 1961, 1960, 1958, 1957, 1956, 1955, 1954, 1952, 1951, 1950, 1949, 1948, 1947, 1946, 1945, 1944, 1942, 1940, 1939, 1938, 1937, 1936, 1935, 1934, 1933, 1932, 1931, 1930, 1929, 1928, 1927, 1926, 1925, 1924, 1923, 1921, 1920
1224 FAIRFAX AVE	2013, 2008, 2006, 2004, 2003, 2001, 2000, 1999, 1996, 1995, 1992, 1991, 1990, 1986, 1985, 1981, 1980, 1976, 1975, 1972, 1971, 1970, 1969, 1967, 1966, 1965, 1964, 1963, 1962, 1961, 1960, 1958, 1957, 1956, 1955, 1954, 1952, 1951, 1950, 1949, 1948, 1947, 1946, 1945, 1944, 1942, 1940, 1939, 1938, 1937, 1936, 1935, 1934, 1933, 1932, 1931, 1930, 1929, 1928, 1927, 1926, 1925, 1923, 1921, 1920
1224 FAIRFAX AVE N	2013, 2008, 2006, 2004, 2003, 2001, 1999, 1996, 1995, 1992, 1991, 1990, 1986, 1985, 1981, 1980, 1976, 1975, 1972, 1971, 1970, 1969, 1967, 1966, 1965, 1964, 1963, 1962, 1961, 1960, 1958, 1957, 1956, 1955, 1954, 1952, 1951, 1950, 1949, 1948, 1947, 1946, 1945, 1944, 1942, 1940, 1939, 1938, 1937, 1936, 1935, 1934, 1933, 1932, 1931, 1930, 1929, 1928, 1927, 1926, 1925, 1924, 1923, 1921, 1920
1224 N FAIRFAX	2013, 2008, 2006, 2004, 2003, 2001, 2000, 1999, 1996, 1995, 1992, 1991, 1990, 1986, 1985, 1981, 1980, 1976, 1975, 1972, 1971, 1970, 1969, 1966, 1965, 1964, 1963, 1961, 1960, 1958, 1957, 1956, 1955, 1954, 1952, 1951, 1950, 1949, 1948, 1947, 1946, 1945, 1944, 1942, 1940, 1939, 1938, 1937, 1936, 1935, 1934, 1933, 1932, 1931, 1930, 1929, 1928, 1927, 1926, 1925, 1924, 1923, 1921, 1920
1224 N FAIRFAX AVE	2013, 2008, 2004, 2003, 2001, 2000, 1999, 1996, 1995, 1992, 1991, 1990, 1986, 1981, 1972, 1970, 1969, 1967, 1966, 1965, 1964, 1963, 1962, 1961, 1960, 1957, 1956, 1955, 1954, 1952, 1951, 1950, 1949, 1948, 1947, 1946, 1945, 1944, 1942, 1940, 1939, 1938, 1937, 1936, 1935, 1934, 1933, 1932, 1931, 1930, 1928, 1927, 1926, 1925, 1924, 1923, 1921, 1920
1224 N FAIRFAX AVE	2013, 2006, 2004, 2003, 2001, 2000, 1999, 1996, 1995, 1992, 1991, 1990, 1986, 1985, 1981, 1980, 1976, 1975, 1972, 1971, 1970, 1969, 1967, 1966, 1965, 1964, 1963, 1962, 1961, 1960, 1958, 1957, 1956, 1955, 1954, 1952, 1951, 1950, 1949, 1948, 1947, 1946, 1945, 1944, 1942, 1940, 1939, 1938, 1937, 1936, 1935, 1934, 1933, 1932, 1931, 1930, 1929, 1928, 1927, 1926, 1925, 1924, 1923, 1921, 1920
7720 SANTA MONICA BLVD	2013, 2008, 2006, 2004, 2003, 2001, 2000, 1999, 1996, 1995, 1992, 1991, 1990, 1985, 1981, 1980, 1976, 1975, 1972, 1971, 1970, 1969, 1967, 1966, 1965, 1964, 1963, 1962, 1961, 1960, 1958, 1957, 1956, 1955, 1954, 1952, 1951, 1950, 1949, 1948, 1947, 1946, 1945, 1944, 1942, 1940, 1939, 1938, 1937, 1936, 1935, 1934, 1933, 1932, 1931, 1930, 1929, 1928, 1927, 1926, 1925, 1924, 1923, 1921, 1920
7722 SANTA MONICA BLVD	2013, 2008, 2004, 2003, 2001, 1999, 1996, 1992, 1990, 1986, 1985, 1981, 1980, 1976, 1975, 1972, 1971, 1970, 1969, 1966, 1965, 1964, 1963, 1961, 1960, 1958, 1957, 1956, 1955, 1954, 1952, 1950, 1949, 1948, 1947, 1946, 1945, 1944, 1942, 1940, 1939, 1938, 1937, 1936, 1935, 1934, 1932, 1931, 1930, 1928, 1927, 1926, 1925, 1923, 1921, 1920
7722 SANTA MONICA BLVD	2006, 2004, 2003, 2001, 2000, 1999, 1996, 1995, 1992, 1991, 1990, 1986, 1985, 1981, 1980, 1976, 1975, 1972, 1971, 1970, 1969, 1967, 1966, 1965, 1964, 1963, 1962, 1961, 1960, 1958, 1957, 1956, 1955, 1954, 1952, 1951, 1950, 1949, 1948, 1947, 1946, 1945, 1944, 1942, 1940, 1939, 1938, 1937, 1936, 1935, 1934, 1933, 1932, 1931, 1930, 1929, 1928, 1927, 1926, 1925, 1924, 1923, 1921, 1920
7725 SANTA MONICA BLVD	2013, 2008, 2006, 2004, 2003, 2001, 1999, 1996, 1995, 1992, 1991, 1990, 1986, 1985, 1981, 1980, 1976, 1975, 1972, 1971, 1970, 1969, 1966, 1965, 1964, 1963, 1962, 1961, 1960, 1958, 1957, 1956, 1955, 1954, 1952, 1950, 1949, 1948, 1947, 1946, 1945, 1944, 1942, 1940, 1939, 1938, 1937, 1936, 1935, 1934, 1933, 1932, 1931, 1930, 1929, 1928, 1927, 1926, 1925, 1924, 1923, 1921, 1920
7727 SANTA MONICA BLVD	2013, 2008, 2006, 2004, 2003, 2001, 2000, 1999, 1996, 1995, 1992, 1991, 1990, 1986, 1985, 1981, 1980, 1976, 1975, 1972, 1971, 1970, 1969, 1967, 1966, 1965, 1964, 1963, 1962, 1961, 1960, 1958, 1957, 1956, 1955, 1954, 1952, 1951, 1950, 1949, 1948, 1947, 1946, 1945, 1944, 1942, 1940, 1939, 1938, 1937, 1936, 1935, 1934, 1932, 1931, 1930, 1928, 1927, 1926, 1925, 1923, 1921, 1920
7730 Santa Monica	2013, 2008, 2006, 2004, 2003, 2001, 2000, 1999, 1996, 1995, 1992, 1991, 1990, 1986, 1985, 1981, 1980, 1975, 1972, 1971, 1970, 1969, 1967, 1966, 1965, 1964, 1963, 1962, 1961, 1960, 1958, 1957, 1956, 1955, 1954, 1952, 1951, 1950, 1949, 1948, 1947, 1946, 1945, 1944, 1942, 1940, 1939, 1938, 1937, 1936, 1935, 1934, 1933, 1932, 1931, 1930, 1929, 1928, 1927, 1926, 1925, 1924, 1923, 1921, 1920

FINDINGS

Address Researched	Address Not Identified in Research Source
7731 SANTA MONICA BLVD	2013, 2008, 2006, 2004, 2003, 2001, 1999, 1996, 1995, 1992, 1991, 1990, 1986, 1985, 1981, 1980, 1972, 1970, 1969, 1966, 1965, 1964, 1963, 1961, 1960, 1957, 1956, 1955, 1954, 1952, 1950, 1949, 1948, 1947, 1946, 1945, 1944, 1942, 1940, 1939, 1938, 1937, 1936, 1935, 1934, 1933, 1932, 1931, 1930, 1929, 1928, 1927, 1926, 1925, 1924, 1923, 1921, 1920
7733 SANTA MONICA BLVD	2013, 2008, 2004, 2003, 2001, 1999, 1996, 1995, 1992, 1980, 1976, 1975, 1972, 1971, 1970, 1969, 1967, 1966, 1965, 1964, 1963, 1962, 1961, 1960, 1958, 1957, 1956, 1955, 1954, 1952, 1951, 1950, 1949, 1948, 1947, 1946, 1945, 1944, 1942, 1940, 1939, 1938, 1937, 1936, 1935, 1934, 1933, 1932, 1931, 1930, 1929, 1928, 1927, 1926, 1925, 1924, 1923, 1921, 1920
7733 SANTA MONICA BLVD	2008, 2006, 2004, 2003, 2001, 2000, 1999, 1996, 1995, 1992, 1991, 1990, 1986, 1985, 1981, 1980, 1976, 1975, 1972, 1971, 1970, 1969, 1967, 1966, 1965, 1964, 1963, 1962, 1961, 1960, 1958, 1957, 1956, 1955, 1954, 1952, 1951, 1950, 1949, 1948, 1947, 1946, 1945, 1944, 1942, 1940, 1939, 1938, 1937, 1936, 1935, 1934, 1933, 1932, 1931, 1930, 1929, 1928, 1927, 1926, 1925, 1924, 1923, 1921, 1920
7734 SANTA MONICA BLVD	2013, 2006, 2004, 2003, 2001, 2000, 1999, 1996, 1995, 1992, 1991, 1990, 1986, 1985, 1981, 1980, 1976, 1975, 1972, 1971, 1970, 1969, 1967, 1966, 1965, 1964, 1963, 1962, 1961, 1960, 1958, 1957, 1956, 1955, 1954, 1952, 1951, 1950, 1949, 1948, 1947, 1946, 1945, 1944, 1942, 1940, 1939, 1938, 1937, 1936, 1935, 1934, 1933, 1932, 1931, 1930, 1929, 1928, 1927, 1926, 1925, 1924, 1923, 1921, 1920
7734 SANTA MONICA BLVD	2013, 2008, 2004, 2003, 2001, 1999, 1996, 1995, 1992, 1991, 1985, 1980, 1975, 1972, 1971, 1970, 1969, 1966, 1965, 1964, 1963, 1961, 1960, 1957, 1956, 1955, 1954, 1952, 1950, 1949, 1948, 1947, 1946, 1945, 1944, 1942, 1940, 1939, 1938, 1937, 1936, 1935, 1934, 1933, 1932, 1931, 1930, 1929, 1928, 1927, 1926, 1925, 1924, 1923, 1921, 1920
7735 SANTA MONICA BLVD	2013, 2008, 2006, 2004, 2003, 2001, 1999, 1996, 1995, 1992, 1991, 1990, 1985, 1981, 1980, 1975, 1972, 1970, 1969, 1967, 1966, 1965, 1964, 1963, 1962, 1961, 1960, 1957, 1956, 1955, 1954, 1952, 1951, 1950, 1949, 1948, 1947, 1946, 1945, 1944, 1942, 1940, 1939, 1938, 1937, 1936, 1935, 1934, 1932, 1931, 1930, 1928, 1927, 1926, 1925, 1923, 1921, 1920
7736 SANTA MONICA BLVD	2013, 2008, 2006, 2004, 2003, 2001, 2000, 1999, 1996, 1995, 1992, 1991, 1990, 1986, 1985, 1981, 1980, 1976, 1975, 1972, 1971, 1970, 1969, 1967, 1966, 1965, 1964, 1963, 1962, 1961, 1960, 1958, 1957, 1956, 1955, 1954, 1952, 1950, 1949, 1948, 1947, 1946, 1945, 1944, 1942, 1940, 1939, 1938, 1937, 1936, 1935, 1934, 1933, 1932, 1931, 1930, 1929, 1928, 1927, 1926, 1925, 1924, 1923, 1921, 1920
7737 1/2 SANTA MONICA BLVD	2013, 2008, 2006, 2004, 2003, 2001, 2000, 1999, 1996, 1995, 1992, 1991, 1985, 1980, 1976, 1975, 1972, 1971, 1970, 1969, 1967, 1966, 1965, 1964, 1963, 1962, 1961, 1960, 1958, 1957, 1956, 1955, 1954, 1952, 1951, 1950, 1949, 1948, 1947, 1946, 1945, 1944, 1942, 1940, 1939, 1938, 1937, 1936, 1935, 1934, 1933, 1932, 1931, 1930, 1929, 1928, 1927, 1926, 1925, 1924, 1923, 1921, 1920
7737 SANTA MONICA BLVD	2013, 2008, 2004, 2003, 2001, 2000, 1999, 1996, 1995, 1992, 1991, 1990, 1986, 1985, 1981, 1980, 1975, 1972, 1970, 1969, 1966, 1965, 1964, 1963, 1962, 1961, 1960, 1957, 1956, 1955, 1954, 1952, 1950, 1949, 1948, 1947, 1946, 1945, 1944, 1942, 1940, 1939, 1938, 1937, 1936, 1935, 1934, 1932, 1931, 1930, 1928, 1927, 1926, 1925, 1924, 1923, 1921, 1920
7737 SANTA MONICA BLVD	2006, 2004, 2003, 2001, 2000, 1999, 1996, 1995, 1992, 1991, 1990, 1986, 1985, 1981, 1980, 1976, 1975, 1972, 1971, 1970, 1969, 1967, 1966, 1965, 1964, 1963, 1962, 1961, 1960, 1958, 1957, 1956, 1955, 1954, 1952, 1951, 1950, 1949, 1948, 1947, 1946, 1945, 1944, 1942, 1940, 1939, 1938, 1937, 1936, 1935, 1934, 1933, 1932, 1931, 1930, 1929, 1928, 1927, 1926, 1925, 1924, 1923, 1921, 1920
7738 SANTA MONICA	2013, 2008, 2006, 2004, 2003, 2001, 2000, 1999, 1996, 1995, 1992, 1991, 1990, 1986, 1985, 1981, 1980, 1976, 1975, 1972, 1971, 1970, 1969, 1967, 1966, 1965, 1964, 1963, 1962, 1961, 1960, 1958, 1957, 1956, 1955, 1954, 1952, 1951, 1950, 1949, 1948, 1947, 1946, 1945, 1944, 1942, 1940, 1939, 1938, 1937, 1936, 1935, 1934, 1932, 1931, 1930, 1929, 1928, 1927, 1926, 1925, 1924, 1923, 1921, 1920
7738 SANTA MONICA BLVD	2013, 2008, 2006, 2004, 2003, 2001, 1999, 1996, 1995, 1992, 1991, 1990, 1986, 1985, 1981, 1980, 1976, 1975, 1972, 1970, 1969, 1966, 1965, 1964, 1963, 1961, 1960, 1957, 1956, 1955, 1954, 1952, 1950, 1949, 1948, 1947, 1946, 1945, 1944, 1942, 1940, 1939, 1938, 1937, 1936, 1935, 1934, 1932, 1931, 1930, 1928, 1927, 1926, 1925, 1924, 1923, 1921, 1920

FINDINGS

Address Researched	Address Not Identified in Research Source
7739 SANTA MONICA BLVD	2013, 2008, 2006, 2004, 2003, 2001, 1999, 1996, 1995, 1992, 1991, 1986, 1985, 1975, 1972, 1970, 1969, 1966, 1965, 1964, 1963, 1961, 1960, 1957, 1956, 1955, 1954, 1952, 1950, 1949, 1948, 1947, 1946, 1945, 1944, 1942, 1940, 1939, 1938, 1937, 1936, 1935, 1934, 1932, 1931, 1930, 1928, 1927, 1926, 1925, 1924, 1923, 1921, 1920
7739 SANTA MONICA BLVD	2006, 2004, 2003, 2001, 2000, 1999, 1996, 1995, 1992, 1991, 1990, 1986, 1985, 1981, 1980, 1976, 1975, 1972, 1971, 1970, 1969, 1967, 1966, 1965, 1964, 1963, 1962, 1961, 1960, 1958, 1957, 1956, 1955, 1954, 1952, 1951, 1950, 1949, 1948, 1947, 1946, 1945, 1944, 1942, 1940, 1939, 1938, 1937, 1936, 1935, 1934, 1933, 1932, 1931, 1930, 1929, 1928, 1927, 1926, 1925, 1924, 1923, 1921, 1920
7740 1/2 SANTA MONICA BLVD	2013, 2008, 2006, 2004, 2003, 2001, 2000, 1999, 1996, 1995, 1992, 1991, 1985, 1980, 1976, 1975, 1972, 1971, 1970, 1969, 1967, 1966, 1965, 1964, 1963, 1962, 1961, 1960, 1958, 1957, 1956, 1955, 1954, 1952, 1951, 1950, 1949, 1948, 1947, 1946, 1945, 1944, 1942, 1940, 1939, 1938, 1937, 1936, 1935, 1934, 1933, 1932, 1931, 1930, 1929, 1928, 1927, 1926, 1925, 1924, 1923, 1921, 1920
7740 SANTA MONICA BLVD	2013, 2008, 2004, 2003, 2001, 1999, 1996, 1995, 1992, 1991, 1985, 1980, 1975, 1972, 1970, 1969, 1966, 1965, 1964, 1963, 1961, 1960, 1957, 1956, 1955, 1954, 1952, 1950, 1949, 1948, 1947, 1946, 1945, 1944, 1942, 1940, 1939, 1938, 1937, 1936, 1935, 1934, 1933, 1932, 1931, 1930, 1929, 1928, 1927, 1926, 1925, 1923, 1921, 1920
7740 SANTA MONICA BLVD	2006, 2004, 2003, 2001, 2000, 1999, 1996, 1995, 1992, 1991, 1990, 1986, 1985, 1981, 1980, 1976, 1975, 1972, 1971, 1970, 1969, 1967, 1966, 1965, 1964, 1963, 1962, 1961, 1960, 1958, 1957, 1956, 1955, 1954, 1952, 1951, 1950, 1949, 1948, 1947, 1946, 1945, 1944, 1942, 1940, 1939, 1938, 1937, 1936, 1935, 1934, 1933, 1932, 1931, 1930, 1929, 1928, 1927, 1926, 1925, 1924, 1923, 1921, 1920
7742 SANTA MONICA BLVD	2006, 2004, 2003, 2001, 2000, 1999, 1996, 1995, 1992, 1991, 1990, 1986, 1985, 1981, 1980, 1976, 1975, 1972, 1971, 1970, 1969, 1967, 1966, 1965, 1964, 1963, 1962, 1961, 1960, 1958, 1957, 1956, 1955, 1954, 1952, 1951, 1950, 1949, 1948, 1947, 1946, 1945, 1944, 1942, 1940, 1939, 1938, 1937, 1936, 1935, 1934, 1933, 1932, 1931, 1930, 1929, 1928, 1927, 1926, 1925, 1924, 1923, 1921, 1920
7742 SANTA MONICA BLVD	2013, 2008, 2004, 2003, 2001, 1999, 1996, 1995, 1992, 1991, 1990, 1985, 1980, 1975, 1972, 1970, 1969, 1966, 1965, 1964, 1963, 1961, 1960, 1957, 1956, 1955, 1954, 1952, 1950, 1949, 1948, 1947, 1946, 1945, 1944, 1942, 1940, 1939, 1938, 1937, 1936, 1935, 1934, 1932, 1931, 1930, 1928, 1927, 1926, 1925, 1924, 1923, 1921, 1920
7744 1/2 SANTA MONICA BLVD	2013, 2008, 2006, 2004, 2003, 2001, 2000, 1999, 1996, 1995, 1992, 1991, 1985, 1980, 1976, 1975, 1972, 1971, 1970, 1969, 1967, 1966, 1965, 1964, 1963, 1962, 1961, 1960, 1958, 1957, 1956, 1955, 1954, 1952, 1951, 1950, 1949, 1948, 1947, 1946, 1945, 1944, 1942, 1940, 1939, 1938, 1937, 1936, 1935, 1934, 1933, 1932, 1931, 1930, 1929, 1928, 1927, 1926, 1925, 1924, 1923, 1921, 1920
7744 SANTA MONICA BLVD	2013, 2008, 2004, 2003, 2001, 1999, 1996, 1995, 1992, 1991, 1985, 1980, 1975, 1972, 1970, 1969, 1966, 1965, 1964, 1963, 1961, 1960, 1957, 1956, 1955, 1954, 1952, 1950, 1949, 1948, 1947, 1946, 1945, 1944, 1942, 1940, 1939, 1938, 1937, 1936, 1935, 1934, 1932, 1931, 1930, 1928, 1927, 1926, 1925, 1924, 1923, 1921, 1920
7744 SANTA MONICA BLVD	2006, 2004, 2003, 2001, 2000, 1999, 1996, 1995, 1992, 1991, 1990, 1986, 1985, 1981, 1980, 1976, 1975, 1972, 1971, 1970, 1969, 1967, 1966, 1965, 1964, 1963, 1962, 1961, 1960, 1958, 1957, 1956, 1955, 1954, 1952, 1951, 1950, 1949, 1948, 1947, 1946, 1945, 1944, 1942, 1940, 1939, 1938, 1937, 1936, 1935, 1934, 1933, 1932, 1931, 1930, 1929, 1928, 1927, 1926, 1925, 1924, 1923, 1921, 1920
7746 SANTA MONICA BLVD	2008, 2006, 2004, 2003, 2001, 2000, 1999, 1996, 1995, 1992, 1991, 1990, 1986, 1985, 1981, 1980, 1976, 1975, 1972, 1971, 1970, 1969, 1967, 1966, 1965, 1964, 1963, 1962, 1961, 1960, 1958, 1957, 1956, 1955, 1954, 1952, 1951, 1950, 1949, 1948, 1947, 1946, 1945, 1944, 1942, 1940, 1939, 1938, 1937, 1936, 1935, 1934, 1933, 1932, 1931, 1930, 1929, 1928, 1927, 1926, 1925, 1924, 1923, 1921, 1920
7746 SANTA MONICA BLVD	2013, 2008, 2006, 2004, 2003, 2001, 1999, 1996, 1995, 1992, 1991, 1985, 1980, 1975, 1972, 1970, 1969, 1967, 1966, 1965, 1964, 1963, 1961, 1960, 1957, 1956, 1955, 1954, 1952, 1950, 1949, 1948, 1947, 1946, 1945, 1944, 1942, 1940, 1939, 1938, 1937, 1936, 1935, 1934, 1932, 1931, 1930, 1928, 1927, 1926, 1925, 1923, 1921, 1920

FINDINGS

Address Researched	Address Not Identified in Research Source
7748 1/2 SANTA MONICA BLVD	2013, 2008, 2006, 2004, 2003, 2001, 2000, 1999, 1996, 1995, 1992, 1991, 1990, 1985, 1980, 1976, 1975, 1972, 1971, 1970, 1969, 1967, 1966, 1965, 1964, 1963, 1962, 1961, 1960, 1958, 1957, 1956, 1955, 1954, 1952, 1951, 1950, 1949, 1948, 1947, 1946, 1945, 1944, 1942, 1940, 1939, 1938, 1937, 1936, 1935, 1934, 1933, 1932, 1931, 1930, 1929, 1928, 1927, 1926, 1925, 1924, 1923, 1921, 1920
7748 SANTA MONICA BLVD	2013, 2008, 2004, 2003, 2001, 1999, 1996, 1995, 1992, 1991, 1985, 1980, 1975, 1972, 1970, 1969, 1967, 1966, 1965, 1964, 1963, 1961, 1960, 1957, 1956, 1955, 1954, 1952, 1950, 1949, 1948, 1947, 1946, 1945, 1944, 1942, 1940, 1939, 1938, 1937, 1936, 1935, 1934, 1932, 1931, 1930, 1928, 1927, 1926, 1925, 1923, 1921, 1920
7748 SANTA MONICA BLVD	2006, 2004, 2003, 2001, 2000, 1999, 1996, 1995, 1992, 1991, 1990, 1986, 1985, 1981, 1980, 1976, 1975, 1972, 1971, 1970, 1969, 1967, 1966, 1965, 1964, 1963, 1962, 1961, 1960, 1958, 1957, 1956, 1955, 1954, 1952, 1951, 1950, 1949, 1948, 1947, 1946, 1945, 1944, 1942, 1940, 1939, 1938, 1937, 1936, 1935, 1934, 1933, 1932, 1931, 1930, 1929, 1928, 1927, 1926, 1925, 1924, 1923, 1921, 1920
7750 SANTA MONICA BLVD	2006, 2004, 2003, 2001, 2000, 1999, 1996, 1995, 1992, 1991, 1990, 1986, 1985, 1981, 1980, 1976, 1975, 1972, 1971, 1970, 1969, 1967, 1966, 1965, 1964, 1963, 1962, 1961, 1960, 1958, 1957, 1956, 1955, 1954, 1952, 1951, 1950, 1949, 1948, 1947, 1946, 1945, 1944, 1942, 1940, 1939, 1938, 1937, 1936, 1935, 1934, 1933, 1932, 1931, 1930, 1929, 1928, 1927, 1926, 1925, 1924, 1923, 1921, 1920
7750 SANTA MONICA BLVD	2013, 2008, 2006, 2004, 2003, 2001, 1999, 1996, 1995, 1992, 1991, 1985, 1980, 1975, 1972, 1970, 1969, 1966, 1965, 1964, 1963, 1961, 1960, 1957, 1956, 1955, 1954, 1952, 1950, 1949, 1948, 1947, 1946, 1945, 1944, 1942, 1940, 1939, 1938, 1937, 1936, 1935, 1934, 1932, 1931, 1930, 1928, 1927, 1926, 1925, 1923, 1921, 1920
7751 SANTA MONICA BLVD	2013, 2008, 2006, 2004, 2003, 2001, 2000, 1999, 1996, 1995, 1992, 1991, 1990, 1986, 1985, 1981, 1980, 1976, 1975, 1972, 1971, 1970, 1969, 1967, 1966, 1965, 1964, 1963, 1961, 1960, 1957, 1956, 1955, 1954, 1952, 1950, 1949, 1948, 1947, 1946, 1945, 1944, 1942, 1940, 1939, 1938, 1937, 1936, 1935, 1934, 1932, 1931, 1930, 1928, 1927, 1926, 1925, 1924, 1923, 1921, 1920
7753 SANTA MONICA BLVD	2013, 2008, 2004, 2003, 2001, 1999, 1996, 1995, 1992, 1991, 1985, 1980, 1976, 1975, 1972, 1971, 1970, 1969, 1967, 1966, 1965, 1964, 1963, 1962, 1961, 1960, 1958, 1957, 1956, 1955, 1954, 1952, 1951, 1950, 1949, 1948, 1947, 1946, 1945, 1944, 1942, 1940, 1939, 1938, 1937, 1936, 1935, 1934, 1933, 1932, 1931, 1930, 1929, 1928, 1927, 1926, 1925, 1924, 1923, 1921, 1920
7753 SANTA MONICA BLVD	2006, 2004, 2003, 2001, 2000, 1999, 1996, 1995, 1992, 1991, 1990, 1986, 1985, 1981, 1980, 1976, 1975, 1972, 1971, 1970, 1969, 1967, 1966, 1965, 1964, 1963, 1962, 1961, 1960, 1958, 1957, 1956, 1955, 1954, 1952, 1951, 1950, 1949, 1948, 1947, 1946, 1945, 1944, 1942, 1940, 1939, 1938, 1937, 1936, 1935, 1934, 1933, 1932, 1931, 1930, 1929, 1928, 1927, 1926, 1925, 1924, 1923, 1921, 1920
7754 SANTA MONICA BLVD	2006, 2004, 2003, 2001, 2000, 1999, 1996, 1995, 1992, 1991, 1990, 1986, 1985, 1981, 1980, 1976, 1975, 1972, 1971, 1970, 1969, 1967, 1966, 1965, 1964, 1963, 1962, 1961, 1960, 1958, 1957, 1956, 1955, 1954, 1952, 1951, 1950, 1949, 1948, 1947, 1946, 1945, 1944, 1942, 1940, 1939, 1938, 1937, 1936, 1935, 1934, 1933, 1932, 1931, 1930, 1929, 1928, 1927, 1926, 1925, 1924, 1923, 1921, 1920
7754 SANTA MONICA BLVD	2013, 2008, 2004, 2003, 2001, 1999, 1996, 1995, 1992, 1991, 1985, 1980, 1976, 1975, 1972, 1971, 1970, 1969, 1967, 1966, 1965, 1964, 1963, 1962, 1961, 1960, 1958, 1957, 1956, 1955, 1954, 1952, 1951, 1950, 1949, 1948, 1947, 1946, 1945, 1944, 1942, 1940, 1939, 1938, 1937, 1936, 1935, 1934, 1932, 1931, 1930, 1928, 1927, 1926, 1925, 1924, 1923, 1921, 1920
7755 SANTA MONICA BLVD	2013, 2008, 2004, 2003, 2001, 1999, 1996, 1995, 1992, 1991, 1985, 1980, 1975, 1972, 1971, 1970, 1969, 1966, 1965, 1964, 1963, 1961, 1960, 1957, 1956, 1955, 1954, 1952, 1950, 1949, 1948, 1947, 1946, 1945, 1944, 1942, 1940, 1939, 1938, 1937, 1936, 1935, 1934, 1933, 1932, 1931, 1930, 1928, 1927, 1926, 1925, 1924, 1923, 1921, 1920
7755 SANTA MONICA BLVD	2006, 2004, 2003, 2001, 2000, 1999, 1996, 1995, 1992, 1991, 1990, 1986, 1985, 1981, 1980, 1976, 1975, 1972, 1971, 1970, 1969, 1967, 1966, 1965, 1964, 1963, 1962, 1961, 1960, 1958, 1957, 1956, 1955, 1954, 1952, 1951, 1950, 1949, 1948, 1947, 1946, 1945, 1944, 1942, 1940, 1939, 1938, 1937, 1936, 1935, 1934, 1933, 1932, 1931, 1930, 1929, 1928, 1927, 1926, 1925, 1924, 1923, 1921, 1920

FINDINGS

Address Researched	Address Not Identified in Research Source
7756 SANTA MONICA BLVD	2008, 2006, 2004, 2003, 2001, 2000, 1999, 1996, 1995, 1992, 1991, 1990, 1986, 1985, 1981, 1980, 1976, 1975, 1972, 1971, 1970, 1969, 1967, 1966, 1965, 1964, 1963, 1962, 1961, 1960, 1958, 1957, 1956, 1955, 1954, 1952, 1951, 1950, 1949, 1948, 1947, 1946, 1945, 1944, 1942, 1940, 1939, 1938, 1937, 1936, 1935, 1934, 1933, 1932, 1931, 1930, 1929, 1928, 1927, 1926, 1925, 1924, 1923, 1921, 1920
7756 SANTA MONICA BLVD	2013, 2008, 2004, 2003, 2001, 1999, 1996, 1995, 1992, 1991, 1985, 1981, 1980, 1976, 1975, 1972, 1970, 1969, 1966, 1965, 1964, 1963, 1961, 1960, 1957, 1956, 1955, 1954, 1952, 1950, 1949, 1948, 1947, 1946, 1945, 1944, 1942, 1940, 1939, 1938, 1937, 1936, 1935, 1934, 1933, 1932, 1931, 1930, 1929, 1928, 1927, 1926, 1925, 1924, 1923, 1921, 1920
7757 SANTA MONICA BLVD	2013, 2008, 2004, 2003, 2001, 1999, 1996, 1995, 1992, 1991, 1990, 1986, 1985, 1981, 1980, 1976, 1975, 1972, 1971, 1970, 1969, 1967, 1966, 1965, 1964, 1963, 1962, 1961, 1960, 1958, 1957, 1956, 1955, 1954, 1952, 1951, 1950, 1949, 1948, 1947, 1946, 1945, 1944, 1942, 1940, 1939, 1938, 1937, 1936, 1935, 1934, 1933, 1932, 1931, 1930, 1929, 1928, 1927, 1926, 1925, 1924, 1923, 1921, 1920
7758 SANTA MONICA BLVD	2013, 2008, 2004, 2003, 2001, 1999, 1996, 1995, 1992, 1991, 1985, 1981, 1980, 1975, 1972, 1970, 1969, 1967, 1966, 1965, 1964, 1963, 1962, 1961, 1960, 1958, 1957, 1956, 1955, 1954, 1952, 1951, 1950, 1949, 1948, 1947, 1946, 1945, 1944, 1942, 1940, 1939, 1938, 1937, 1936, 1935, 1934, 1932, 1931, 1930, 1928, 1927, 1926, 1925, 1924, 1923, 1921, 1920
7758 SANTA MONICA BLVD	2006, 2004, 2003, 2001, 2000, 1999, 1996, 1995, 1992, 1991, 1990, 1986, 1985, 1981, 1980, 1976, 1975, 1972, 1971, 1970, 1969, 1967, 1966, 1965, 1964, 1963, 1962, 1961, 1960, 1958, 1957, 1956, 1955, 1954, 1952, 1951, 1950, 1949, 1948, 1947, 1946, 1945, 1944, 1942, 1940, 1939, 1938, 1937, 1936, 1935, 1934, 1933, 1932, 1931, 1930, 1929, 1928, 1927, 1926, 1925, 1924, 1923, 1921, 1920
7760 SANTA MONICA	2013, 2008, 2006, 2004, 2003, 2001, 2000, 1999, 1996, 1995, 1992, 1991, 1990, 1986, 1985, 1980, 1976, 1975, 1972, 1971, 1970, 1969, 1967, 1966, 1965, 1964, 1963, 1962, 1961, 1960, 1958, 1957, 1956, 1955, 1954, 1952, 1951, 1950, 1949, 1948, 1947, 1946, 1945, 1944, 1942, 1940, 1939, 1938, 1937, 1936, 1935, 1934, 1933, 1932, 1931, 1930, 1929, 1928, 1927, 1926, 1925, 1924, 1923, 1921, 1920
7760 SANTA MONICA BLVD	2013, 2008, 2004, 2003, 2001, 1999, 1996, 1995, 1992, 1991, 1985, 1980, 1975, 1972, 1970, 1969, 1966, 1965, 1964, 1963, 1961, 1960, 1957, 1956, 1955, 1954, 1952, 1950, 1949, 1948, 1947, 1946, 1945, 1944, 1942, 1940, 1939, 1938, 1937, 1936, 1935, 1934, 1933, 1932, 1931, 1930, 1928, 1927, 1926, 1925, 1924, 1923, 1921, 1920
7760 SANTA MONICA BLVD	2006, 2004, 2003, 2001, 2000, 1999, 1996, 1995, 1992, 1991, 1990, 1986, 1985, 1981, 1980, 1976, 1975, 1972, 1971, 1970, 1969, 1967, 1966, 1965, 1964, 1963, 1962, 1961, 1960, 1958, 1957, 1956, 1955, 1954, 1952, 1951, 1950, 1949, 1948, 1947, 1946, 1945, 1944, 1942, 1940, 1939, 1938, 1937, 1936, 1935, 1934, 1933, 1932, 1931, 1930, 1929, 1928, 1927, 1926, 1925, 1924, 1923, 1921, 1920
7761 SANTA MONICA BLVD	2006, 2004, 2003, 2001, 2000, 1999, 1996, 1995, 1992, 1991, 1990, 1986, 1985, 1981, 1980, 1976, 1975, 1972, 1971, 1970, 1969, 1967, 1966, 1965, 1964, 1963, 1962, 1961, 1960, 1958, 1957, 1956, 1955, 1954, 1952, 1951, 1950, 1949, 1948, 1947, 1946, 1945, 1944, 1942, 1940, 1939, 1938, 1937, 1936, 1935, 1934, 1933, 1932, 1931, 1930, 1929, 1928, 1927, 1926, 1925, 1924, 1923, 1921, 1920
7761 SANTA MONICA BLVD	2013, 2008, 2004, 2003, 2001, 1999, 1996, 1995, 1992, 1991, 1985, 1980, 1975, 1972, 1970, 1969, 1966, 1965, 1964, 1963, 1961, 1960, 1957, 1956, 1955, 1954, 1952, 1950, 1949, 1948, 1947, 1946, 1945, 1944, 1942, 1940, 1939, 1938, 1937, 1936, 1935, 1934, 1933, 1932, 1931, 1930, 1929, 1928, 1927, 1926, 1925, 1924, 1923, 1921, 1920
7763 SANTA MONICA BLVD	2013, 2008, 2006, 2004, 2003, 2001, 1999, 1996, 1995, 1992, 1991, 1990, 1985, 1981, 1980, 1976, 1975, 1972, 1971, 1970, 1969, 1967, 1966, 1965, 1964, 1963, 1962, 1961, 1960, 1957, 1956, 1955, 1954, 1952, 1950, 1949, 1948, 1947, 1946, 1945, 1944, 1942, 1940, 1939, 1938, 1936, 1935, 1934, 1932, 1931, 1930, 1929, 1928, 1927, 1926, 1925, 1924, 1923, 1921, 1920
7764 SANTA MONICA BLVD	2013, 2008, 2004, 2003, 2001, 1999, 1996, 1995, 1992, 1991, 1985, 1980, 1975, 1972, 1970, 1969, 1966, 1965, 1964, 1963, 1961, 1960, 1958, 1957, 1956, 1955, 1954, 1952, 1951, 1950, 1949, 1948, 1947, 1946, 1945, 1944, 1942, 1940, 1939, 1938, 1937, 1936, 1935, 1934, 1933, 1932, 1931, 1930, 1928, 1927, 1926, 1925, 1924, 1923, 1921, 1920

FINDINGS

Address Researched	Address Not Identified in Research Source
7764 SANTA MONICA BLVD	2006, 2004, 2003, 2001, 2000, 1999, 1996, 1995, 1992, 1991, 1990, 1986, 1985, 1981, 1980, 1976, 1975, 1972, 1971, 1970, 1969, 1967, 1966, 1965, 1964, 1963, 1962, 1961, 1960, 1958, 1957, 1956, 1955, 1954, 1952, 1951, 1950, 1949, 1948, 1947, 1946, 1945, 1944, 1942, 1940, 1939, 1938, 1937, 1936, 1935, 1934, 1933, 1932, 1931, 1930, 1929, 1928, 1927, 1926, 1925, 1924, 1923, 1921, 1920
7765 SANTA MONICA BLVD	2013, 2008, 2006, 2004, 2003, 2001, 1999, 1996, 1995, 1992, 1991, 1990, 1986, 1985, 1981, 1980, 1976, 1975, 1972, 1971, 1970, 1969, 1967, 1966, 1965, 1964, 1963, 1962, 1961, 1960, 1958, 1957, 1956, 1955, 1954, 1952, 1951, 1950, 1949, 1948, 1947, 1946, 1945, 1944, 1942, 1940, 1939, 1938, 1937, 1936, 1935, 1934, 1933, 1932, 1931, 1930, 1928, 1927, 1926, 1925, 1924, 1923, 1921, 1920
7766 1/2 SANTA MONICA BLVD	2013, 2008, 2006, 2004, 2003, 2001, 2000, 1999, 1996, 1995, 1992, 1991, 1990, 1986, 1985, 1980, 1976, 1975, 1972, 1971, 1970, 1969, 1967, 1966, 1965, 1964, 1963, 1962, 1961, 1960, 1958, 1957, 1956, 1955, 1954, 1952, 1951, 1950, 1949, 1948, 1947, 1946, 1945, 1944, 1942, 1940, 1939, 1938, 1937, 1936, 1935, 1934, 1933, 1932, 1931, 1930, 1929, 1928, 1927, 1926, 1925, 1924, 1923, 1921, 1920
7766 SANTA MONICA BLVD	2013, 2008, 2004, 2003, 2001, 1999, 1996, 1995, 1992, 1991, 1985, 1980, 1975, 1972, 1970, 1969, 1967, 1966, 1965, 1964, 1963, 1961, 1960, 1957, 1956, 1955, 1954, 1952, 1950, 1949, 1948, 1947, 1946, 1945, 1944, 1942, 1940, 1939, 1938, 1937, 1936, 1935, 1934, 1932, 1931, 1930, 1928, 1927, 1926, 1925, 1924, 1923, 1921, 1920
7767 SANTA MONICA BLVD	2013, 2008, 2006, 2004, 2003, 2001, 1999, 1996, 1995, 1992, 1991, 1990, 1986, 1985, 1981, 1980, 1976, 1975, 1972, 1971, 1970, 1969, 1966, 1965, 1964, 1963, 1961, 1960, 1957, 1956, 1955, 1952, 1950, 1949, 1948, 1947, 1946, 1945, 1944, 1942, 1940, 1939, 1938, 1937, 1936, 1935, 1934, 1932, 1931, 1930, 1928, 1927, 1926, 1925, 1924, 1923, 1921, 1920
7768 1/2 SANTA MONICA BLVD	2013, 2008, 2006, 2004, 2003, 2001, 2000, 1999, 1996, 1995, 1992, 1991, 1985, 1980, 1976, 1975, 1972, 1971, 1970, 1969, 1967, 1966, 1965, 1964, 1963, 1962, 1961, 1960, 1958, 1957, 1956, 1955, 1954, 1952, 1951, 1950, 1949, 1948, 1947, 1946, 1945, 1944, 1942, 1940, 1939, 1938, 1937, 1936, 1935, 1934, 1933, 1932, 1931, 1930, 1929, 1928, 1927, 1926, 1925, 1924, 1923, 1921, 1920
7768 3/4 SANTA MONICA BLVD	2013, 2008, 2006, 2004, 2003, 2001, 2000, 1999, 1996, 1995, 1992, 1991, 1986, 1985, 1981, 1980, 1976, 1975, 1972, 1971, 1970, 1969, 1967, 1966, 1965, 1964, 1963, 1962, 1961, 1960, 1958, 1957, 1956, 1955, 1954, 1952, 1951, 1950, 1949, 1948, 1947, 1946, 1945, 1944, 1942, 1940, 1939, 1938, 1937, 1936, 1935, 1934, 1933, 1932, 1931, 1930, 1929, 1928, 1927, 1926, 1925, 1924, 1923, 1921, 1920
7768 SANTA MONICA BLVD	2013, 2008, 2004, 2003, 2001, 1999, 1996, 1995, 1992, 1986, 1985, 1980, 1975, 1972, 1970, 1969, 1966, 1965, 1964, 1963, 1962, 1961, 1960, 1957, 1956, 1955, 1954, 1952, 1950, 1949, 1948, 1947, 1946, 1945, 1944, 1940, 1939, 1938, 1937, 1936, 1935, 1934, 1932, 1931, 1930, 1928, 1927, 1926, 1925, 1924, 1923, 1921, 1920
7768 SANTA MONICA BLVD	2008, 2006, 2004, 2003, 2001, 2000, 1999, 1996, 1995, 1992, 1991, 1990, 1986, 1985, 1981, 1980, 1976, 1975, 1972, 1971, 1970, 1969, 1967, 1966, 1965, 1964, 1963, 1962, 1961, 1960, 1958, 1957, 1956, 1955, 1954, 1952, 1951, 1950, 1949, 1948, 1947, 1946, 1945, 1944, 1942, 1940, 1939, 1938, 1937, 1936, 1935, 1934, 1933, 1932, 1931, 1930, 1929, 1928, 1927, 1926, 1925, 1924, 1923, 1921, 1920
7769 SANTA MONICA BLVD	2006, 2004, 2003, 2001, 2000, 1999, 1996, 1995, 1992, 1991, 1990, 1986, 1985, 1981, 1980, 1976, 1975, 1972, 1971, 1970, 1969, 1967, 1966, 1965, 1964, 1963, 1962, 1961, 1960, 1958, 1957, 1956, 1955, 1954, 1952, 1951, 1950, 1949, 1948, 1947, 1946, 1945, 1944, 1942, 1940, 1939, 1938, 1937, 1936, 1935, 1934, 1933, 1932, 1931, 1930, 1929, 1928, 1927, 1926, 1925, 1924, 1923, 1921, 1920
7769 SANTA MONICA BLVD	2013, 2008, 2004, 2003, 2001, 1999, 1996, 1995, 1992, 1985, 1980, 1975, 1972, 1971, 1970, 1969, 1967, 1966, 1965, 1964, 1963, 1962, 1961, 1960, 1958, 1957, 1956, 1955, 1954, 1952, 1951, 1950, 1949, 1948, 1947, 1946, 1945, 1944, 1942, 1940, 1939, 1938, 1937, 1936, 1935, 1934, 1932, 1931, 1930, 1928, 1927, 1926, 1925, 1924, 1923, 1921, 1920
7770 SANTA MONICA BLVD	2013, 2008, 2006, 2004, 2003, 2001, 2000, 1999, 1996, 1995, 1992, 1991, 1990, 1986, 1985, 1981, 1980, 1976, 1975, 1972, 1971, 1970, 1969, 1967, 1966, 1965, 1964, 1963, 1962, 1961, 1960, 1958, 1957, 1956, 1955, 1954, 1952, 1950, 1949, 1948, 1947, 1946, 1945, 1944, 1942, 1940, 1939, 1938, 1937, 1936, 1935, 1934, 1933, 1932, 1931, 1930, 1929, 1928, 1927, 1926, 1925, 1924, 1923, 1921, 1920

FINDINGS

Address Researched	Address Not Identified in Research Source
7771 SANTA MONICA BLVD	2013, 2008, 2004, 2003, 2001, 1999, 1996, 1995, 1992, 1991, 1985, 1981, 1980, 1975, 1972, 1970, 1969, 1967, 1966, 1965, 1964, 1963, 1962, 1961, 1960, 1957, 1956, 1955, 1954, 1952, 1950, 1949, 1948, 1947, 1946, 1945, 1944, 1942, 1940, 1939, 1938, 1937, 1936, 1935, 1934, 1933, 1932, 1931, 1930, 1929, 1928, 1927, 1926, 1925, 1924, 1923, 1921, 1920
7771 SANTA MONICA BLVD	2006, 2004, 2003, 2001, 2000, 1999, 1996, 1995, 1992, 1991, 1990, 1986, 1985, 1981, 1980, 1976, 1975, 1972, 1971, 1970, 1969, 1967, 1966, 1965, 1964, 1963, 1962, 1961, 1960, 1958, 1957, 1956, 1955, 1954, 1952, 1951, 1950, 1949, 1948, 1947, 1946, 1945, 1944, 1942, 1940, 1939, 1938, 1937, 1936, 1935, 1934, 1933, 1932, 1931, 1930, 1929, 1928, 1927, 1926, 1925, 1924, 1923, 1921, 1920
7772 SANTA MONICA BLVD	2008, 2006, 2004, 2003, 2001, 2000, 1999, 1996, 1995, 1992, 1991, 1990, 1986, 1985, 1981, 1980, 1976, 1975, 1972, 1971, 1970, 1969, 1967, 1966, 1965, 1964, 1963, 1962, 1961, 1960, 1958, 1957, 1956, 1955, 1954, 1952, 1951, 1950, 1949, 1948, 1947, 1946, 1945, 1944, 1942, 1940, 1939, 1938, 1937, 1936, 1935, 1934, 1933, 1932, 1931, 1930, 1929, 1928, 1927, 1926, 1925, 1924, 1923, 1921, 1920
7772 SANTA MONICA BLVD	2013, 2008, 2004, 2003, 2001, 1999, 1996, 1995, 1992, 1991, 1985, 1980, 1976, 1975, 1972, 1970, 1969, 1966, 1965, 1964, 1963, 1961, 1960, 1957, 1956, 1955, 1954, 1952, 1950, 1949, 1948, 1947, 1946, 1945, 1944, 1942, 1940, 1939, 1938, 1937, 1936, 1935, 1934, 1932, 1931, 1930, 1928, 1927, 1926, 1925, 1924, 1923, 1921, 1920
7773 SANTA MONICA BLVD	2013, 2008, 2006, 2004, 2003, 2001, 2000, 1999, 1996, 1995, 1992, 1991, 1990, 1985, 1980, 1975, 1972, 1970, 1969, 1966, 1965, 1964, 1963, 1961, 1960, 1957, 1956, 1955, 1954, 1952, 1950, 1949, 1948, 1947, 1946, 1945, 1944, 1942, 1940, 1939, 1938, 1937, 1936, 1935, 1934, 1933, 1932, 1931, 1930, 1929, 1928, 1927, 1926, 1925, 1924, 1923, 1921, 1920
1050 N OGDEN DR	2013, 2008, 2004, 2003, 2001, 2000, 1999, 1996, 1995, 1992, 1991, 1985, 1980, 1975, 1972, 1970, 1969, 1966, 1965, 1964, 1963, 1961, 1960, 1957, 1956, 1955, 1954, 1952, 1951, 1950, 1949, 1948, 1947, 1946, 1945, 1944, 1940, 1939, 1938, 1936, 1935, 1934, 1933, 1932, 1931, 1930, 1929, 1928, 1927, 1926, 1925, 1924, 1923, 1921, 1920
1050 N ORANGE GROVE	2013, 2008, 2006, 2004, 2003, 2001, 2000, 1999, 1996, 1995, 1992, 1991, 1990, 1986, 1985, 1981, 1980, 1976, 1975, 1972, 1971, 1970, 1969, 1967, 1966, 1965, 1964, 1963, 1962, 1961, 1960, 1958, 1957, 1956, 1955, 1954, 1952, 1951, 1950, 1949, 1948, 1947, 1946, 1945, 1944, 1942, 1940, 1939, 1938, 1936, 1935, 1934, 1933, 1932, 1931, 1930, 1929, 1928, 1927, 1926, 1925, 1924, 1923, 1921, 1920
1050 N ORANGE GROVE AVE	2013, 2008, 2004, 2003, 2001, 2000, 1999, 1996, 1992, 1991, 1985, 1981, 1980, 1975, 1972, 1970, 1969, 1966, 1965, 1964, 1963, 1961, 1960, 1958, 1957, 1956, 1955, 1954, 1952, 1951, 1950, 1949, 1948, 1947, 1946, 1945, 1944, 1940, 1939, 1938, 1936, 1935, 1934, 1933, 1932, 1931, 1930, 1929, 1928, 1927, 1926, 1925, 1924, 1923, 1921, 1920
1050 N ORANGE GROVE BLVD	2013, 2008, 2006, 2004, 2003, 2001, 2000, 1999, 1996, 1995, 1992, 1991, 1990, 1986, 1985, 1981, 1980, 1976, 1975, 1972, 1971, 1970, 1969, 1967, 1966, 1965, 1964, 1963, 1962, 1961, 1960, 1957, 1956, 1955, 1954, 1952, 1951, 1950, 1949, 1948, 1947, 1946, 1945, 1944, 1942, 1940, 1939, 1938, 1937, 1936, 1935, 1934, 1933, 1932, 1931, 1930, 1929, 1928, 1927, 1926, 1925, 1924, 1923, 1921, 1920
1050 OGDEN DR N	2013, 2008, 2006, 2004, 2003, 2001, 1999, 1996, 1995, 1992, 1991, 1990, 1986, 1985, 1981, 1980, 1976, 1975, 1972, 1971, 1970, 1969, 1967, 1966, 1965, 1964, 1963, 1962, 1961, 1960, 1958, 1957, 1956, 1955, 1954, 1952, 1950, 1949, 1948, 1947, 1946, 1945, 1944, 1942, 1940, 1939, 1938, 1937, 1936, 1935, 1934, 1933, 1932, 1931, 1930, 1929, 1928, 1927, 1926, 1925, 1924, 1923, 1921, 1920
1050 ORANGE GROVE AVE N	2013, 2008, 2006, 2004, 2003, 2001, 1999, 1996, 1995, 1992, 1991, 1990, 1986, 1985, 1981, 1980, 1976, 1975, 1972, 1971, 1970, 1969, 1967, 1966, 1965, 1964, 1963, 1962, 1961, 1960, 1958, 1957, 1956, 1955, 1954, 1952, 1951, 1950, 1949, 1948, 1947, 1946, 1945, 1944, 1942, 1940, 1939, 1938, 1937, 1936, 1935, 1934, 1933, 1932, 1931, 1930, 1929, 1928, 1927, 1926, 1925, 1924, 1923, 1921, 1920
1051 1/2 N GENESEE	2013, 2008, 2006, 2004, 2003, 2001, 2000, 1999, 1996, 1995, 1992, 1991, 1990, 1986, 1985, 1980, 1976, 1975, 1972, 1971, 1970, 1969, 1967, 1966, 1965, 1964, 1963, 1962, 1961, 1960, 1958, 1957, 1956, 1955, 1954, 1952, 1951, 1950, 1949, 1948, 1947, 1946, 1945, 1944, 1942, 1940, 1939, 1938, 1937, 1936, 1935, 1934, 1933, 1932, 1931, 1930, 1929, 1928, 1927, 1926, 1925, 1924, 1923, 1921, 1920

FINDINGS

Address Researched	Address Not Identified in Research Source
1051 GENESEE AVE N	2013, 2008, 2006, 2004, 2003, 2001, 1999, 1996, 1995, 1992, 1991, 1990, 1986, 1985, 1981, 1980, 1976, 1975, 1972, 1971, 1970, 1969, 1967, 1966, 1965, 1964, 1963, 1962, 1961, 1960, 1958, 1957, 1956, 1955, 1954, 1952, 1950, 1949, 1948, 1947, 1946, 1945, 1944, 1942, 1940, 1939, 1938, 1937, 1936, 1935, 1934, 1933, 1932, 1931, 1930, 1929, 1928, 1927, 1926, 1925, 1924, 1923, 1921, 1920
1051 N GENESEE	2013, 2008, 2006, 2004, 2003, 2001, 2000, 1999, 1996, 1995, 1992, 1991, 1990, 1986, 1985, 1981, 1980, 1976, 1975, 1972, 1971, 1970, 1969, 1966, 1965, 1964, 1963, 1961, 1960, 1958, 1957, 1956, 1955, 1954, 1952, 1951, 1950, 1949, 1948, 1947, 1946, 1945, 1944, 1940, 1939, 1938, 1936, 1935, 1934, 1932, 1931, 1930, 1928, 1927, 1926, 1925, 1924, 1923, 1921, 1920
1051 N GENESEE AVE	2013, 2008, 2004, 2003, 2001, 2000, 1999, 1996, 1995, 1992, 1991, 1985, 1980, 1975, 1972, 1970, 1969, 1967, 1966, 1965, 1964, 1963, 1962, 1961, 1960, 1957, 1956, 1955, 1954, 1952, 1951, 1950, 1949, 1948, 1947, 1946, 1945, 1944, 1942, 1940, 1939, 1938, 1937, 1936, 1935, 1934, 1933, 1932, 1931, 1930, 1929, 1928, 1927, 1926, 1925, 1924, 1923, 1921, 1920
1051 N OGDEN DR	2013, 2008, 2004, 2003, 2001, 2000, 1999, 1996, 1995, 1992, 1991, 1985, 1980, 1975, 1972, 1970, 1969, 1966, 1965, 1964, 1963, 1961, 1960, 1958, 1957, 1956, 1955, 1954, 1952, 1951, 1950, 1949, 1948, 1947, 1946, 1945, 1944, 1940, 1939, 1938, 1937, 1936, 1935, 1934, 1932, 1931, 1930, 1928, 1927, 1926, 1925, 1923, 1921, 1920
1051 N ORANGE GROVE AVE	2013, 2008, 2006, 2004, 2003, 2001, 2000, 1999, 1996, 1995, 1992, 1991, 1990, 1986, 1985, 1981, 1980, 1976, 1975, 1972, 1971, 1970, 1969, 1967, 1966, 1965, 1964, 1963, 1962, 1961, 1960, 1958, 1957, 1956, 1955, 1954, 1952, 1951, 1950, 1949, 1948, 1947, 1946, 1945, 1944, 1942, 1940, 1939, 1938, 1936, 1935, 1934, 1932, 1931, 1930, 1929, 1928, 1927, 1926, 1925, 1923, 1921, 1920
1051 OGDEN DR N	2013, 2008, 2006, 2004, 2003, 2001, 1999, 1996, 1995, 1992, 1991, 1990, 1986, 1985, 1981, 1980, 1976, 1975, 1972, 1971, 1970, 1969, 1967, 1966, 1965, 1964, 1963, 1962, 1961, 1960, 1958, 1957, 1956, 1955, 1954, 1952, 1951, 1950, 1949, 1948, 1947, 1946, 1945, 1944, 1942, 1940, 1939, 1938, 1937, 1936, 1935, 1934, 1933, 1932, 1931, 1930, 1929, 1928, 1927, 1926, 1925, 1924, 1923, 1921, 1920
1052 GENESEE AVE	2013, 2008, 2006, 2004, 2003, 2001, 2000, 1999, 1996, 1995, 1992, 1991, 1990, 1986, 1985, 1981, 1980, 1976, 1975, 1972, 1971, 1970, 1969, 1967, 1966, 1965, 1964, 1963, 1962, 1961, 1960, 1958, 1957, 1956, 1955, 1954, 1952, 1951, 1950, 1949, 1948, 1947, 1946, 1945, 1944, 1942, 1940, 1939, 1938, 1937, 1936, 1935, 1934, 1933, 1932, 1931, 1930, 1929, 1928, 1927, 1926, 1925, 1923, 1921, 1920
1052 N FAIRFAX AVE	2013, 2008, 2006, 2004, 2003, 2001, 2000, 1999, 1996, 1995, 1992, 1991, 1990, 1986, 1985, 1981, 1980, 1976, 1975, 1972, 1971, 1970, 1969, 1967, 1966, 1965, 1964, 1963, 1962, 1961, 1960, 1958, 1957, 1956, 1955, 1954, 1952, 1951, 1950, 1949, 1948, 1947, 1946, 1945, 1944, 1940, 1939, 1938, 1937, 1936, 1935, 1934, 1933, 1932, 1931, 1930, 1929, 1928, 1927, 1926, 1925, 1924, 1923, 1921, 1920
1052 N GENESEE	2013, 2008, 2006, 2004, 2003, 2001, 2000, 1999, 1996, 1995, 1992, 1991, 1990, 1986, 1985, 1981, 1980, 1976, 1975, 1972, 1971, 1970, 1969, 1967, 1966, 1965, 1964, 1963, 1962, 1961, 1960, 1958, 1957, 1956, 1955, 1954, 1952, 1951, 1950, 1949, 1948, 1947, 1946, 1945, 1944, 1942, 1940, 1939, 1938, 1937, 1936, 1935, 1934, 1932, 1931, 1930, 1929, 1928, 1927, 1926, 1925, 1923, 1921, 1920
1052 N OGDEN DR	2013, 2008, 2006, 2004, 2003, 2001, 2000, 1999, 1996, 1995, 1992, 1991, 1990, 1986, 1985, 1981, 1980, 1976, 1975, 1972, 1971, 1970, 1969, 1967, 1966, 1965, 1964, 1963, 1962, 1961, 1960, 1958, 1957, 1956, 1955, 1954, 1952, 1951, 1950, 1949, 1948, 1947, 1946, 1945, 1944, 1942, 1940, 1939, 1938, 1937, 1936, 1935, 1934, 1932, 1931, 1930, 1928, 1927, 1926, 1925, 1923, 1921, 1920
1053 N GENESEE	2013, 2008, 2006, 2004, 2003, 2001, 2000, 1999, 1996, 1995, 1992, 1991, 1990, 1986, 1985, 1981, 1980, 1976, 1975, 1972, 1971, 1970, 1969, 1967, 1966, 1965, 1964, 1963, 1962, 1961, 1960, 1958, 1957, 1956, 1955, 1954, 1952, 1951, 1950, 1949, 1948, 1947, 1946, 1945, 1944, 1942, 1940, 1939, 1938, 1936, 1935, 1934, 1932, 1931, 1930, 1928, 1927, 1926, 1925, 1923, 1921, 1920
1053 N ORANGE GROVE AVE	2013, 2008, 2006, 2004, 2003, 2001, 2000, 1999, 1996, 1995, 1992, 1991, 1990, 1986, 1985, 1981, 1980, 1976, 1975, 1972, 1971, 1970, 1969, 1967, 1966, 1965, 1964, 1963, 1962, 1961, 1960, 1958, 1957, 1956, 1955, 1954, 1952, 1951, 1950, 1949, 1948, 1947, 1946, 1945, 1944, 1942, 1940, 1939, 1938, 1937, 1936, 1935, 1934, 1932, 1931, 1930, 1928, 1927, 1926, 1925, 1923, 1921, 1920

FINDINGS

Address Researched	Address Not Identified in Research Source
1054 FAIRFAX AVE	2013, 2008, 2006, 2004, 2003, 2001, 2000, 1999, 1996, 1995, 1992, 1991, 1990, 1986, 1985, 1981, 1980, 1976, 1975, 1972, 1971, 1970, 1969, 1967, 1966, 1965, 1964, 1963, 1962, 1961, 1960, 1958, 1957, 1956, 1955, 1954, 1952, 1951, 1950, 1949, 1948, 1947, 1946, 1945, 1944, 1942, 1940, 1939, 1938, 1937, 1936, 1935, 1934, 1933, 1932, 1931, 1930, 1929, 1928, 1927, 1926, 1925, 1923, 1921, 1920
1054 FAIRFAX AVE N	2013, 2008, 2006, 2004, 2003, 2001, 1999, 1996, 1995, 1992, 1991, 1990, 1986, 1985, 1981, 1980, 1976, 1975, 1972, 1971, 1970, 1969, 1967, 1966, 1965, 1964, 1963, 1962, 1961, 1960, 1958, 1957, 1956, 1955, 1954, 1952, 1950, 1949, 1948, 1947, 1946, 1945, 1944, 1942, 1940, 1939, 1938, 1937, 1936, 1935, 1934, 1933, 1932, 1931, 1930, 1929, 1928, 1927, 1926, 1925, 1924, 1923, 1921, 1920
1054 N FAIRFAX	2013, 2008, 2006, 2004, 2003, 2001, 2000, 1999, 1996, 1995, 1992, 1991, 1990, 1986, 1985, 1981, 1980, 1976, 1975, 1972, 1971, 1970, 1969, 1967, 1966, 1965, 1964, 1963, 1961, 1960, 1958, 1957, 1956, 1955, 1954, 1952, 1951, 1950, 1949, 1948, 1947, 1946, 1945, 1944, 1942, 1940, 1939, 1938, 1937, 1936, 1935, 1934, 1933, 1932, 1931, 1930, 1929, 1928, 1927, 1926, 1925, 1924, 1923, 1921, 1920
1054 N FAIRFAX AVE	2013, 2008, 2006, 2004, 2003, 2001, 2000, 1999, 1996, 1995, 1992, 1991, 1990, 1986, 1985, 1981, 1980, 1975, 1972, 1971, 1970, 1969, 1967, 1966, 1965, 1964, 1963, 1962, 1961, 1960, 1957, 1956, 1955, 1954, 1952, 1951, 1950, 1949, 1948, 1947, 1946, 1945, 1944, 1942, 1940, 1939, 1938, 1936, 1935, 1934, 1932, 1931, 1930, 1928, 1927, 1926, 1925, 1924, 1923, 1921, 1920
1054 N GENESEE	2013, 2008, 2006, 2004, 2003, 2001, 2000, 1999, 1996, 1995, 1992, 1991, 1990, 1986, 1985, 1981, 1980, 1976, 1975, 1972, 1971, 1970, 1969, 1967, 1966, 1965, 1964, 1963, 1961, 1960, 1958, 1957, 1956, 1955, 1954, 1952, 1951, 1950, 1949, 1948, 1947, 1946, 1945, 1944, 1942, 1940, 1939, 1938, 1937, 1936, 1935, 1934, 1933, 1932, 1931, 1930, 1929, 1928, 1927, 1926, 1925, 1923, 1921, 1920
1054 N GENESEE AVE	2013, 2008, 2006, 2004, 2003, 2001, 2000, 1999, 1996, 1995, 1992, 1991, 1986, 1985, 1980, 1976, 1975, 1972, 1970, 1969, 1967, 1966, 1965, 1964, 1963, 1962, 1961, 1960, 1957, 1956, 1955, 1954, 1952, 1951, 1950, 1949, 1948, 1947, 1946, 1945, 1944, 1942, 1940, 1939, 1938, 1937, 1936, 1935, 1934, 1933, 1932, 1931, 1930, 1929, 1928, 1927, 1926, 1925, 1924, 1923, 1921, 1920
1054 N ORANGE GROVE AVE	2013, 2008, 2006, 2004, 2003, 2001, 2000, 1999, 1996, 1995, 1992, 1991, 1990, 1986, 1985, 1981, 1980, 1976, 1975, 1972, 1971, 1970, 1969, 1967, 1966, 1965, 1964, 1963, 1962, 1961, 1960, 1958, 1957, 1956, 1955, 1954, 1952, 1951, 1949, 1948, 1947, 1946, 1945, 1944, 1942, 1940, 1939, 1938, 1937, 1936, 1935, 1934, 1933, 1932, 1931, 1930, 1929, 1928, 1927, 1926, 1925, 1924, 1923, 1921, 1920
1055 FAIRFAX AVE N	2013, 2008, 2006, 2004, 2003, 2001, 2000, 1999, 1996, 1995, 1992, 1991, 1990, 1986, 1985, 1981, 1980, 1976, 1975, 1972, 1971, 1970, 1969, 1967, 1966, 1965, 1964, 1963, 1962, 1961, 1960, 1958, 1957, 1956, 1955, 1954, 1952, 1950, 1949, 1948, 1947, 1946, 1945, 1944, 1942, 1940, 1939, 1938, 1937, 1936, 1935, 1934, 1933, 1932, 1931, 1930, 1929, 1928, 1927, 1926, 1925, 1924, 1923, 1921, 1920
1055 GENESEE AVE N	2013, 2008, 2006, 2004, 2003, 2001, 1999, 1996, 1995, 1992, 1991, 1990, 1986, 1985, 1981, 1980, 1976, 1975, 1972, 1971, 1970, 1969, 1967, 1966, 1965, 1964, 1963, 1962, 1961, 1960, 1958, 1957, 1956, 1955, 1954, 1952, 1951, 1950, 1949, 1948, 1947, 1946, 1945, 1944, 1942, 1940, 1939, 1938, 1937, 1936, 1935, 1934, 1933, 1932, 1931, 1930, 1929, 1928, 1927, 1926, 1925, 1924, 1923, 1921, 1920
1055 N FAIRFAX	2013, 2008, 2006, 2004, 2003, 2001, 2000, 1999, 1996, 1995, 1992, 1991, 1990, 1986, 1985, 1981, 1980, 1976, 1975, 1972, 1971, 1970, 1969, 1966, 1965, 1964, 1963, 1961, 1960, 1958, 1957, 1956, 1955, 1954, 1952, 1951, 1950, 1949, 1948, 1947, 1946, 1945, 1944, 1942, 1940, 1939, 1938, 1937, 1936, 1935, 1934, 1933, 1932, 1931, 1930, 1929, 1928, 1927, 1926, 1925, 1924, 1923, 1921, 1920
1055 N FAIRFAX AVE	2013, 2008, 2006, 2004, 2003, 2001, 2000, 1999, 1996, 1995, 1992, 1991, 1990, 1986, 1985, 1981, 1980, 1976, 1975, 1972, 1970, 1969, 1967, 1966, 1965, 1964, 1963, 1962, 1961, 1960, 1957, 1956, 1955, 1954, 1952, 1951, 1950, 1949, 1948, 1947, 1946, 1945, 1944, 1942, 1940, 1939, 1938, 1937, 1936, 1935, 1934, 1932, 1931, 1930, 1928, 1927, 1926, 1925, 1924, 1923, 1921, 1920
1055 N GENESEE	2013, 2008, 2006, 2004, 2003, 2001, 2000, 1999, 1996, 1995, 1992, 1991, 1990, 1986, 1985, 1981, 1980, 1976, 1975, 1972, 1971, 1970, 1969, 1967, 1966, 1965, 1964, 1963, 1962, 1961, 1960, 1958, 1957, 1956, 1955, 1954, 1952, 1951, 1950, 1949, 1948, 1947, 1946, 1945, 1944, 1942, 1940, 1939, 1938, 1936, 1935, 1934, 1932, 1931, 1930, 1928, 1927, 1926, 1925, 1923, 1921, 1920

FINDINGS

Address Researched	Address Not Identified in Research Source
1055 N OGDEN DR	2013, 2008, 2006, 2004, 2003, 2001, 2000, 1999, 1996, 1995, 1992, 1991, 1990, 1986, 1985, 1981, 1980, 1976, 1975, 1972, 1971, 1970, 1969, 1967, 1966, 1965, 1964, 1963, 1962, 1961, 1960, 1958, 1957, 1956, 1955, 1954, 1952, 1951, 1950, 1949, 1948, 1947, 1946, 1945, 1944, 1942, 1940, 1939, 1938, 1937, 1936, 1935, 1934, 1932, 1931, 1930, 1928, 1927, 1926, 1925, 1924, 1923, 1921, 1920
1055 W OGDEN DR	2013, 2008, 2006, 2004, 2003, 2001, 2000, 1999, 1996, 1995, 1992, 1991, 1990, 1986, 1985, 1981, 1980, 1976, 1975, 1972, 1971, 1970, 1969, 1967, 1966, 1965, 1964, 1963, 1962, 1961, 1960, 1958, 1957, 1956, 1955, 1954, 1952, 1951, 1950, 1949, 1948, 1947, 1946, 1945, 1944, 1942, 1940, 1939, 1938, 1937, 1936, 1935, 1934, 1933, 1932, 1931, 1930, 1929, 1928, 1927, 1926, 1925, 1923, 1921, 1920
1056 GENESEE AVE N	2013, 2008, 2006, 2004, 2003, 2001, 1999, 1996, 1995, 1992, 1991, 1990, 1986, 1985, 1981, 1980, 1976, 1975, 1972, 1971, 1970, 1969, 1967, 1966, 1965, 1964, 1963, 1962, 1961, 1960, 1958, 1957, 1956, 1955, 1954, 1952, 1950, 1949, 1948, 1947, 1946, 1945, 1944, 1942, 1940, 1939, 1938, 1937, 1936, 1935, 1934, 1933, 1932, 1931, 1930, 1929, 1928, 1927, 1926, 1925, 1924, 1923, 1921, 1920
1056 N GENESEE	2013, 2008, 2006, 2004, 2003, 2001, 2000, 1999, 1996, 1995, 1992, 1991, 1990, 1986, 1985, 1981, 1980, 1976, 1975, 1972, 1971, 1970, 1969, 1967, 1966, 1965, 1964, 1963, 1961, 1960, 1958, 1957, 1956, 1955, 1954, 1952, 1951, 1950, 1949, 1948, 1947, 1946, 1945, 1944, 1940, 1939, 1938, 1936, 1935, 1934, 1932, 1931, 1930, 1928, 1927, 1926, 1925, 1923, 1921, 1920
1056 N GENESEE AVE	2013, 2008, 2006, 2004, 2003, 2001, 2000, 1999, 1996, 1995, 1992, 1991, 1990, 1986, 1985, 1981, 1980, 1976, 1975, 1972, 1970, 1969, 1967, 1966, 1965, 1964, 1963, 1962, 1961, 1960, 1957, 1956, 1955, 1954, 1952, 1951, 1950, 1949, 1948, 1947, 1946, 1945, 1944, 1942, 1940, 1939, 1938, 1937, 1936, 1935, 1934, 1933, 1932, 1931, 1930, 1929, 1928, 1927, 1926, 1925, 1924, 1923, 1921, 1920
1056 N OGDEN DR	2013, 2008, 2006, 2004, 2003, 2001, 2000, 1999, 1996, 1995, 1992, 1991, 1990, 1986, 1985, 1981, 1980, 1976, 1975, 1972, 1971, 1970, 1969, 1967, 1966, 1965, 1964, 1963, 1962, 1961, 1960, 1958, 1957, 1956, 1955, 1954, 1952, 1951, 1950, 1949, 1948, 1947, 1946, 1945, 1944, 1942, 1940, 1939, 1938, 1937, 1936, 1935, 1934, 1932, 1931, 1930, 1928, 1927, 1926, 1925, 1923, 1921, 1920
1056 N ORANGE GROVE	2013, 2008, 2006, 2004, 2003, 2001, 2000, 1999, 1996, 1995, 1992, 1991, 1990, 1986, 1985, 1981, 1980, 1976, 1975, 1972, 1971, 1970, 1969, 1967, 1966, 1965, 1964, 1963, 1962, 1961, 1960, 1958, 1957, 1956, 1955, 1954, 1952, 1951, 1950, 1949, 1948, 1947, 1946, 1945, 1944, 1942, 1940, 1939, 1938, 1937, 1936, 1935, 1934, 1932, 1931, 1930, 1929, 1928, 1927, 1926, 1925, 1924, 1923, 1921, 1920
1056 N ORANGE GROVE AVE	2013, 2008, 2006, 2004, 2003, 2001, 2000, 1999, 1996, 1995, 1992, 1991, 1990, 1986, 1985, 1981, 1980, 1976, 1975, 1972, 1971, 1970, 1969, 1967, 1966, 1965, 1964, 1963, 1962, 1961, 1960, 1958, 1957, 1956, 1955, 1954, 1952, 1951, 1950, 1949, 1948, 1947, 1946, 1945, 1944, 1942, 1940, 1939, 1938, 1937, 1936, 1935, 1934, 1932, 1931, 1930, 1928, 1927, 1926, 1925, 1924, 1923, 1921, 1920
1057 N GENESEE	2013, 2008, 2006, 2004, 2003, 2001, 2000, 1999, 1996, 1995, 1992, 1991, 1990, 1986, 1985, 1981, 1980, 1976, 1975, 1972, 1971, 1970, 1969, 1967, 1966, 1965, 1964, 1963, 1962, 1961, 1960, 1958, 1957, 1956, 1955, 1954, 1952, 1951, 1950, 1949, 1948, 1947, 1946, 1945, 1944, 1942, 1940, 1939, 1938, 1936, 1935, 1934, 1932, 1931, 1930, 1928, 1927, 1926, 1925, 1923, 1921, 1920
1058 FAIRFAX AVE	2013, 2008, 2006, 2004, 2003, 2001, 2000, 1999, 1996, 1995, 1992, 1991, 1990, 1986, 1985, 1980, 1976, 1975, 1972, 1971, 1970, 1969, 1967, 1966, 1965, 1964, 1963, 1962, 1961, 1960, 1958, 1957, 1956, 1955, 1954, 1952, 1951, 1950, 1949, 1948, 1947, 1946, 1945, 1944, 1942, 1940, 1939, 1938, 1937, 1936, 1935, 1934, 1933, 1932, 1931, 1930, 1929, 1928, 1927, 1926, 1925, 1924, 1923, 1921, 1920
1058 N FAIRFAX	2013, 2008, 2006, 2004, 2003, 2001, 2000, 1999, 1996, 1995, 1992, 1991, 1990, 1986, 1985, 1981, 1980, 1976, 1975, 1972, 1971, 1970, 1969, 1967, 1966, 1965, 1964, 1963, 1961, 1960, 1958, 1957, 1956, 1955, 1954, 1952, 1951, 1950, 1949, 1948, 1947, 1946, 1945, 1944, 1942, 1940, 1939, 1938, 1937, 1936, 1935, 1934, 1933, 1932, 1931, 1930, 1929, 1928, 1927, 1926, 1925, 1924, 1923, 1921, 1920
1058 ORANGE GROVE AVE N	2013, 2008, 2006, 2004, 2003, 2001, 1999, 1996, 1995, 1992, 1991, 1990, 1986, 1985, 1981, 1980, 1976, 1975, 1972, 1971, 1970, 1969, 1967, 1966, 1965, 1964, 1963, 1962, 1961, 1960, 1958, 1957, 1956, 1955, 1954, 1952, 1951, 1950, 1949, 1948, 1947, 1946, 1945, 1944, 1942, 1940, 1939, 1938, 1937, 1936, 1935, 1934, 1933, 1932, 1931, 1930, 1929, 1928, 1927, 1926, 1925, 1924, 1923, 1921, 1920

FINDINGS

Address Researched	Address Not Identified in Research Source
1059 1/2 N ORANGE GROVE AVE	2013, 2008, 2006, 2004, 2003, 2001, 2000, 1999, 1996, 1995, 1992, 1991, 1985, 1980, 1976, 1975, 1972, 1971, 1970, 1969, 1967, 1966, 1965, 1964, 1963, 1962, 1961, 1960, 1958, 1957, 1956, 1955, 1954, 1952, 1951, 1950, 1949, 1948, 1947, 1946, 1945, 1944, 1942, 1940, 1939, 1938, 1937, 1936, 1935, 1934, 1933, 1932, 1931, 1930, 1929, 1928, 1927, 1926, 1925, 1924, 1923, 1921, 1920
1059 N GENESEE	2013, 2008, 2006, 2004, 2003, 2001, 2000, 1999, 1996, 1995, 1992, 1991, 1990, 1986, 1985, 1981, 1980, 1976, 1975, 1972, 1971, 1970, 1969, 1967, 1966, 1965, 1964, 1963, 1962, 1961, 1960, 1958, 1957, 1956, 1955, 1954, 1952, 1951, 1950, 1949, 1948, 1947, 1946, 1945, 1944, 1942, 1940, 1939, 1938, 1937, 1936, 1935, 1934, 1932, 1931, 1930, 1929, 1928, 1927, 1926, 1925, 1924, 1923, 1921, 1920
1059 N ORANGE GROVE AVE	2013, 2008, 2006, 2004, 2003, 2001, 2000, 1999, 1996, 1995, 1992, 1991, 1990, 1986, 1985, 1981, 1980, 1976, 1975, 1972, 1970, 1969, 1966, 1965, 1964, 1963, 1962, 1961, 1960, 1958, 1957, 1956, 1955, 1954, 1952, 1951, 1950, 1949, 1948, 1947, 1946, 1945, 1944, 1940, 1939, 1938, 1936, 1935, 1934, 1933, 1932, 1931, 1930, 1929, 1928, 1927, 1926, 1925, 1924, 1923, 1921, 1920
1059 N ORANGE GROVE AVE	2008, 2006, 2004, 2003, 2001, 2000, 1999, 1996, 1995, 1992, 1991, 1990, 1986, 1985, 1981, 1980, 1976, 1975, 1972, 1971, 1970, 1969, 1967, 1966, 1965, 1964, 1963, 1962, 1961, 1960, 1958, 1957, 1956, 1955, 1954, 1952, 1951, 1950, 1949, 1948, 1947, 1946, 1945, 1944, 1942, 1940, 1939, 1938, 1937, 1936, 1935, 1934, 1933, 1932, 1931, 1930, 1929, 1928, 1927, 1926, 1925, 1924, 1923, 1921, 1920
1059 N ORANGE GROVE BLVD	2013, 2008, 2006, 2004, 2003, 2001, 2000, 1999, 1996, 1995, 1992, 1991, 1990, 1986, 1985, 1981, 1980, 1976, 1975, 1972, 1971, 1970, 1969, 1967, 1966, 1965, 1964, 1963, 1962, 1961, 1960, 1957, 1956, 1955, 1954, 1952, 1951, 1950, 1949, 1948, 1947, 1946, 1945, 1944, 1942, 1940, 1939, 1938, 1937, 1936, 1935, 1934, 1933, 1932, 1931, 1930, 1929, 1928, 1927, 1926, 1925, 1924, 1923, 1921, 1920
1060 FAIRFAX AVE	2013, 2008, 2006, 2004, 2003, 2001, 2000, 1999, 1996, 1995, 1992, 1991, 1990, 1986, 1985, 1981, 1980, 1976, 1975, 1972, 1971, 1970, 1969, 1967, 1966, 1965, 1964, 1963, 1962, 1961, 1960, 1958, 1957, 1956, 1955, 1954, 1952, 1951, 1950, 1949, 1948, 1947, 1946, 1945, 1944, 1942, 1940, 1939, 1938, 1937, 1936, 1935, 1934, 1933, 1932, 1931, 1930, 1929, 1928, 1927, 1926, 1925, 1923, 1921, 1920
1060 FAIRFAX AVE N	2013, 2008, 2006, 2004, 2003, 2001, 2000, 1999, 1996, 1995, 1992, 1991, 1990, 1986, 1985, 1981, 1980, 1976, 1975, 1972, 1971, 1970, 1969, 1967, 1966, 1965, 1964, 1963, 1962, 1961, 1960, 1958, 1957, 1956, 1955, 1954, 1952, 1950, 1949, 1948, 1947, 1946, 1945, 1944, 1942, 1940, 1939, 1938, 1937, 1936, 1935, 1934, 1933, 1932, 1931, 1930, 1929, 1928, 1927, 1926, 1925, 1924, 1923, 1921, 1920
1060 GENESEE AVE N	2013, 2008, 2006, 2004, 2003, 2001, 2000, 1999, 1996, 1995, 1992, 1991, 1990, 1986, 1985, 1981, 1980, 1976, 1975, 1972, 1971, 1970, 1969, 1967, 1966, 1965, 1964, 1963, 1962, 1961, 1960, 1958, 1957, 1956, 1955, 1954, 1952, 1950, 1949, 1948, 1947, 1946, 1945, 1944, 1942, 1940, 1939, 1938, 1937, 1936, 1935, 1934, 1933, 1932, 1931, 1930, 1929, 1928, 1927, 1926, 1925, 1924, 1923, 1921, 1920
1060 N FAIRFAX	2013, 2008, 2006, 2004, 2003, 2001, 2000, 1999, 1996, 1995, 1992, 1991, 1990, 1986, 1985, 1981, 1980, 1976, 1975, 1972, 1971, 1970, 1969, 1966, 1965, 1964, 1963, 1961, 1960, 1958, 1957, 1956, 1955, 1954, 1952, 1951, 1950, 1949, 1948, 1947, 1946, 1945, 1944, 1942, 1940, 1939, 1938, 1937, 1936, 1935, 1934, 1933, 1932, 1931, 1930, 1929, 1928, 1927, 1926, 1925, 1924, 1923, 1921, 1920
1060 N FAIRFAX AVE	2013, 2008, 2006, 2004, 2003, 2001, 2000, 1999, 1996, 1995, 1992, 1991, 1990, 1986, 1985, 1981, 1980, 1976, 1975, 1972, 1971, 1970, 1969, 1967, 1966, 1965, 1964, 1963, 1962, 1961, 1960, 1957, 1956, 1955, 1954, 1952, 1951, 1950, 1949, 1948, 1947, 1946, 1945, 1944, 1940, 1939, 1938, 1936, 1935, 1934, 1932, 1931, 1930, 1929, 1928, 1927, 1926, 1925, 1924, 1923, 1921, 1920
1060 N GENESEE	2013, 2008, 2006, 2004, 2003, 2001, 2000, 1999, 1996, 1995, 1992, 1991, 1990, 1986, 1985, 1981, 1980, 1976, 1975, 1972, 1971, 1970, 1969, 1966, 1965, 1964, 1963, 1961, 1960, 1958, 1957, 1956, 1955, 1954, 1952, 1951, 1950, 1949, 1948, 1947, 1946, 1945, 1944, 1940, 1939, 1938, 1936, 1935, 1934, 1932, 1931, 1930, 1928, 1927, 1926, 1925, 1924, 1923, 1921, 1920
1060 N GENESEE AVE	2013, 2008, 2006, 2004, 2003, 2001, 2000, 1999, 1996, 1995, 1992, 1991, 1990, 1986, 1985, 1981, 1980, 1975, 1972, 1971, 1970, 1969, 1967, 1966, 1965, 1964, 1963, 1962, 1961, 1960, 1957, 1956, 1955, 1954, 1952, 1951, 1950, 1949, 1948, 1947, 1946, 1945, 1944, 1942, 1940, 1939, 1938, 1937, 1936, 1935, 1934, 1933, 1932, 1931, 1930, 1929, 1928, 1927, 1926, 1925, 1924, 1923, 1921, 1920

FINDINGS

Address Researched	Address Not Identified in Research Source
1060 N OGDEN DR	2013, 2008, 2006, 2004, 2003, 2001, 2000, 1999, 1996, 1995, 1992, 1991, 1990, 1986, 1985, 1981, 1980, 1976, 1975, 1972, 1971, 1970, 1969, 1967, 1966, 1965, 1964, 1963, 1962, 1961, 1960, 1958, 1957, 1956, 1955, 1954, 1952, 1951, 1950, 1949, 1948, 1947, 1946, 1945, 1944, 1942, 1940, 1939, 1938, 1937, 1936, 1935, 1934, 1932, 1931, 1930, 1928, 1927, 1926, 1925, 1924, 1923, 1921, 1920
1060 N ORANGE GROVE	2013, 2008, 2006, 2004, 2003, 2001, 2000, 1999, 1996, 1995, 1992, 1991, 1990, 1986, 1985, 1981, 1980, 1976, 1975, 1972, 1971, 1970, 1969, 1967, 1966, 1965, 1964, 1963, 1962, 1961, 1960, 1958, 1957, 1956, 1955, 1954, 1952, 1951, 1950, 1949, 1948, 1947, 1946, 1945, 1944, 1942, 1940, 1939, 1938, 1937, 1936, 1935, 1934, 1932, 1931, 1930, 1928, 1927, 1926, 1925, 1924, 1923, 1921, 1920
1060 N ORANGE GROVE AVE	2013, 2008, 2006, 2004, 2003, 2001, 2000, 1999, 1996, 1995, 1992, 1991, 1990, 1986, 1985, 1981, 1980, 1976, 1975, 1972, 1971, 1970, 1969, 1967, 1966, 1965, 1964, 1963, 1962, 1961, 1960, 1958, 1957, 1956, 1955, 1954, 1952, 1951, 1950, 1949, 1948, 1947, 1946, 1945, 1944, 1942, 1940, 1939, 1938, 1937, 1936, 1935, 1934, 1932, 1931, 1930, 1928, 1927, 1926, 1925, 1924, 1923, 1921, 1920
1060 N ORANGE GROVE DR	2013, 2008, 2006, 2004, 2003, 2001, 2000, 1999, 1996, 1995, 1992, 1991, 1990, 1986, 1985, 1981, 1980, 1976, 1975, 1972, 1971, 1970, 1969, 1967, 1966, 1965, 1964, 1963, 1962, 1961, 1960, 1958, 1957, 1956, 1955, 1954, 1952, 1951, 1950, 1949, 1948, 1947, 1946, 1945, 1944, 1942, 1940, 1939, 1938, 1937, 1936, 1935, 1934, 1933, 1932, 1931, 1930, 1928, 1927, 1926, 1925, 1924, 1923, 1921, 1920
1061 N GENESEE	2013, 2008, 2006, 2004, 2003, 2001, 2000, 1999, 1996, 1995, 1992, 1991, 1990, 1986, 1985, 1981, 1980, 1976, 1975, 1972, 1971, 1970, 1969, 1967, 1966, 1965, 1964, 1963, 1962, 1961, 1960, 1958, 1957, 1956, 1955, 1954, 1952, 1951, 1950, 1949, 1948, 1947, 1946, 1945, 1944, 1942, 1940, 1939, 1938, 1937, 1936, 1935, 1934, 1932, 1931, 1930, 1928, 1927, 1926, 1925, 1923, 1921, 1920
1061 N GENESEE AVE	2013, 2008, 2006, 2004, 2003, 2001, 2000, 1999, 1996, 1995, 1992, 1991, 1990, 1986, 1985, 1981, 1980, 1976, 1975, 1972, 1971, 1970, 1969, 1967, 1966, 1965, 1964, 1963, 1962, 1961, 1960, 1958, 1957, 1956, 1955, 1954, 1952, 1951, 1950, 1949, 1948, 1947, 1946, 1945, 1944, 1942, 1940, 1939, 1938, 1937, 1936, 1935, 1934, 1932, 1931, 1930, 1929, 1928, 1927, 1926, 1925, 1924, 1923, 1921, 1920
1061 N OGDEN DR	2013, 2008, 2006, 2004, 2003, 2001, 2000, 1999, 1996, 1995, 1992, 1991, 1990, 1986, 1985, 1981, 1980, 1976, 1975, 1972, 1971, 1970, 1969, 1967, 1966, 1965, 1964, 1963, 1962, 1961, 1960, 1958, 1957, 1956, 1955, 1954, 1952, 1951, 1950, 1949, 1948, 1947, 1946, 1945, 1944, 1942, 1940, 1939, 1938, 1936, 1935, 1934, 1932, 1931, 1930, 1928, 1927, 1926, 1925, 1923, 1921, 1920
1061 N ORANGE GROVE AVE	2013, 2008, 2006, 2004, 2003, 2001, 2000, 1999, 1996, 1995, 1992, 1991, 1990, 1986, 1985, 1981, 1980, 1976, 1975, 1972, 1971, 1970, 1969, 1966, 1965, 1964, 1963, 1962, 1961, 1960, 1957, 1956, 1955, 1954, 1952, 1951, 1950, 1949, 1948, 1947, 1946, 1945, 1944, 1940, 1939, 1938, 1936, 1935, 1934, 1933, 1932, 1931, 1930, 1929, 1928, 1927, 1926, 1925, 1924, 1923, 1921, 1920
1062 N GENESEE	2013, 2008, 2006, 2004, 2003, 2001, 2000, 1999, 1996, 1995, 1992, 1991, 1990, 1986, 1985, 1981, 1980, 1976, 1975, 1972, 1971, 1970, 1969, 1967, 1966, 1965, 1964, 1963, 1962, 1961, 1960, 1958, 1957, 1956, 1955, 1954, 1952, 1951, 1950, 1949, 1948, 1947, 1946, 1945, 1944, 1942, 1940, 1939, 1938, 1937, 1936, 1935, 1934, 1932, 1931, 1930, 1928, 1927, 1926, 1925, 1924, 1923, 1921, 1920
1062 N ORANGE GROVE AVE	2013, 2008, 2004, 2003, 2001, 2000, 1999, 1996, 1995, 1992, 1991, 1990, 1986, 1985, 1981, 1980, 1975, 1972, 1970, 1969, 1966, 1965, 1964, 1963, 1961, 1960, 1958, 1957, 1956, 1955, 1954, 1952, 1951, 1950, 1949, 1948, 1947, 1946, 1945, 1944, 1942, 1940, 1939, 1938, 1936, 1935, 1934, 1933, 1932, 1931, 1930, 1929, 1928, 1927, 1926, 1925, 1924, 1923, 1921, 1920
1062 N ORANGE GROVE AVE	2006, 2004, 2003, 2001, 2000, 1999, 1996, 1995, 1992, 1991, 1990, 1986, 1985, 1981, 1980, 1976, 1975, 1972, 1971, 1970, 1969, 1967, 1966, 1965, 1964, 1963, 1962, 1961, 1960, 1958, 1957, 1956, 1955, 1954, 1952, 1951, 1950, 1949, 1948, 1947, 1946, 1945, 1944, 1942, 1940, 1939, 1938, 1937, 1936, 1935, 1934, 1933, 1932, 1931, 1930, 1929, 1928, 1927, 1926, 1925, 1924, 1923, 1921, 1920
1062 N ORANGE GROVE BLVD	2013, 2008, 2006, 2004, 2003, 2001, 2000, 1999, 1996, 1995, 1992, 1991, 1990, 1986, 1985, 1981, 1980, 1976, 1975, 1972, 1971, 1970, 1969, 1967, 1966, 1965, 1964, 1963, 1962, 1961, 1960, 1957, 1956, 1955, 1954, 1952, 1951, 1950, 1949, 1948, 1947, 1946, 1945, 1944, 1942, 1940, 1939, 1938, 1937, 1936, 1935, 1934, 1933, 1932, 1931, 1930, 1929, 1928, 1927, 1926, 1925, 1924, 1923, 1921, 1920

FINDINGS

Address Researched	Address Not Identified in Research Source
1062 ORANGE GROVE AVE N	2013, 2008, 2006, 2004, 2003, 2001, 1999, 1996, 1995, 1992, 1991, 1990, 1986, 1985, 1981, 1980, 1976, 1975, 1972, 1971, 1970, 1969, 1967, 1966, 1965, 1964, 1963, 1962, 1961, 1960, 1958, 1957, 1956, 1955, 1954, 1952, 1951, 1950, 1949, 1948, 1947, 1946, 1945, 1944, 1942, 1940, 1939, 1938, 1937, 1936, 1935, 1934, 1933, 1932, 1931, 1930, 1929, 1928, 1927, 1926, 1925, 1924, 1923, 1921, 1920
1063 N FAIRFAX AVE	2013, 2008, 2006, 2004, 2003, 2001, 2000, 1999, 1996, 1995, 1992, 1991, 1990, 1986, 1985, 1981, 1980, 1976, 1975, 1972, 1971, 1970, 1969, 1967, 1966, 1965, 1964, 1963, 1962, 1961, 1960, 1958, 1957, 1956, 1955, 1954, 1952, 1951, 1950, 1949, 1948, 1947, 1946, 1945, 1944, 1942, 1940, 1939, 1938, 1936, 1935, 1934, 1932, 1931, 1930, 1928, 1927, 1926, 1925, 1924, 1923, 1921, 1920
1064 N GENESEE	2013, 2008, 2006, 2004, 2003, 2001, 2000, 1999, 1996, 1995, 1992, 1991, 1990, 1986, 1985, 1981, 1980, 1976, 1975, 1972, 1971, 1970, 1969, 1967, 1966, 1965, 1964, 1963, 1962, 1961, 1960, 1958, 1957, 1956, 1955, 1954, 1952, 1951, 1950, 1949, 1948, 1947, 1946, 1945, 1944, 1942, 1940, 1939, 1938, 1937, 1936, 1935, 1934, 1932, 1931, 1930, 1929, 1928, 1927, 1926, 1925, 1924, 1923, 1921, 1920
1065 FAIRFAX AVE N	2013, 2008, 2006, 2004, 2003, 2001, 1999, 1996, 1995, 1992, 1991, 1990, 1986, 1985, 1981, 1980, 1976, 1975, 1972, 1971, 1970, 1969, 1967, 1966, 1965, 1964, 1963, 1962, 1961, 1960, 1958, 1957, 1956, 1955, 1954, 1952, 1950, 1949, 1948, 1947, 1946, 1945, 1944, 1942, 1940, 1939, 1938, 1937, 1936, 1935, 1934, 1933, 1932, 1931, 1930, 1929, 1928, 1927, 1926, 1925, 1924, 1923, 1921, 1920
1065 N FAIRFAX	2013, 2008, 2006, 2004, 2003, 2001, 2000, 1999, 1996, 1995, 1992, 1991, 1990, 1986, 1985, 1981, 1980, 1976, 1975, 1972, 1971, 1970, 1969, 1967, 1966, 1965, 1964, 1963, 1962, 1961, 1960, 1958, 1957, 1956, 1955, 1954, 1952, 1951, 1950, 1949, 1948, 1947, 1946, 1945, 1944, 1942, 1940, 1939, 1938, 1937, 1936, 1935, 1934, 1932, 1931, 1930, 1929, 1928, 1927, 1926, 1925, 1924, 1923, 1921, 1920
1065 N FAIRFAX AVE	2013, 2008, 2006, 2004, 2003, 2001, 2000, 1999, 1996, 1995, 1992, 1991, 1990, 1985, 1980, 1975, 1972, 1970, 1969, 1967, 1966, 1965, 1964, 1963, 1962, 1961, 1960, 1958, 1957, 1956, 1955, 1954, 1952, 1951, 1950, 1949, 1948, 1947, 1946, 1945, 1944, 1942, 1940, 1939, 1938, 1937, 1936, 1935, 1934, 1933, 1932, 1931, 1930, 1929, 1928, 1927, 1926, 1925, 1924, 1923, 1921, 1920
1067 FAIRFAX AVE N	2013, 2008, 2006, 2004, 2003, 2001, 1999, 1996, 1995, 1992, 1991, 1990, 1986, 1985, 1981, 1980, 1976, 1975, 1972, 1971, 1970, 1969, 1967, 1966, 1965, 1964, 1963, 1962, 1961, 1960, 1958, 1957, 1956, 1955, 1954, 1952, 1950, 1949, 1948, 1947, 1946, 1945, 1944, 1942, 1940, 1939, 1938, 1937, 1936, 1935, 1934, 1933, 1932, 1931, 1930, 1929, 1928, 1927, 1926, 1925, 1924, 1923, 1921, 1920
1067 N FAIRFAX	2013, 2008, 2006, 2004, 2003, 2001, 2000, 1999, 1996, 1995, 1992, 1991, 1990, 1986, 1985, 1981, 1980, 1976, 1975, 1972, 1971, 1970, 1969, 1966, 1965, 1964, 1963, 1962, 1961, 1960, 1958, 1957, 1956, 1955, 1954, 1952, 1951, 1950, 1949, 1948, 1947, 1946, 1945, 1944, 1942, 1940, 1939, 1938, 1937, 1936, 1935, 1934, 1933, 1932, 1931, 1930, 1929, 1928, 1927, 1926, 1925, 1924, 1923, 1921, 1920
1067 N FAIRFAX AVE	2013, 2008, 2006, 2004, 2003, 2001, 2000, 1999, 1996, 1995, 1992, 1991, 1985, 1980, 1975, 1972, 1969, 1967, 1966, 1965, 1964, 1963, 1962, 1961, 1960, 1958, 1957, 1956, 1955, 1954, 1952, 1951, 1950, 1949, 1948, 1947, 1946, 1945, 1944, 1940, 1939, 1938, 1937, 1936, 1935, 1934, 1933, 1932, 1931, 1930, 1929, 1928, 1927, 1926, 1925, 1924, 1923, 1921, 1920
1067 N FAIRFAX AVE	2008, 2006, 2004, 2003, 2001, 2000, 1999, 1996, 1995, 1992, 1991, 1990, 1986, 1985, 1981, 1980, 1976, 1975, 1972, 1971, 1970, 1969, 1967, 1966, 1965, 1964, 1963, 1962, 1961, 1960, 1958, 1957, 1956, 1955, 1954, 1952, 1951, 1950, 1949, 1948, 1947, 1946, 1945, 1944, 1942, 1940, 1939, 1938, 1937, 1936, 1935, 1934, 1933, 1932, 1931, 1930, 1929, 1928, 1927, 1926, 1925, 1924, 1923, 1921, 1920
1067 N ORANGE GROVE AVE	2013, 2008, 2006, 2004, 2003, 2001, 2000, 1999, 1996, 1995, 1992, 1991, 1990, 1986, 1985, 1981, 1980, 1976, 1975, 1972, 1971, 1970, 1969, 1967, 1966, 1965, 1964, 1963, 1962, 1961, 1960, 1958, 1957, 1956, 1955, 1954, 1952, 1951, 1950, 1949, 1948, 1947, 1946, 1945, 1944, 1940, 1939, 1938, 1937, 1936, 1935, 1934, 1933, 1932, 1931, 1930, 1929, 1928, 1927, 1926, 1925, 1924, 1923, 1921, 1920
1068 N FAIRFAX AVE	2013, 2008, 2006, 2004, 2003, 2001, 2000, 1999, 1996, 1995, 1992, 1991, 1990, 1986, 1985, 1981, 1980, 1976, 1975, 1972, 1971, 1970, 1969, 1967, 1966, 1965, 1964, 1963, 1962, 1961, 1960, 1958, 1957, 1956, 1955, 1954, 1952, 1951, 1950, 1949, 1948, 1947, 1946, 1945, 1944, 1942, 1940, 1939, 1938, 1936, 1935, 1934, 1932, 1931, 1930, 1929, 1928, 1927, 1926, 1925, 1924, 1923, 1921, 1920

FINDINGS

Address Researched	Address Not Identified in Research Source
1069 FAIRFAX AVE N	2013, 2008, 2006, 2004, 2003, 2001, 1999, 1996, 1995, 1992, 1991, 1990, 1986, 1985, 1981, 1980, 1976, 1975, 1972, 1971, 1970, 1969, 1967, 1966, 1965, 1964, 1963, 1962, 1961, 1960, 1958, 1957, 1956, 1955, 1954, 1952, 1951, 1950, 1949, 1948, 1947, 1946, 1945, 1944, 1942, 1940, 1939, 1938, 1937, 1936, 1935, 1934, 1933, 1932, 1931, 1930, 1929, 1928, 1927, 1926, 1925, 1924, 1923, 1921, 1920
1069 N FAIRFAX AVE	2013, 2008, 2004, 2003, 2001, 2000, 1999, 1996, 1995, 1992, 1991, 1985, 1980, 1975, 1972, 1970, 1969, 1967, 1966, 1965, 1964, 1963, 1962, 1961, 1960, 1958, 1957, 1956, 1955, 1954, 1952, 1951, 1950, 1949, 1948, 1947, 1946, 1945, 1944, 1942, 1940, 1939, 1938, 1937, 1936, 1935, 1934, 1933, 1932, 1931, 1930, 1929, 1928, 1927, 1926, 1925, 1924, 1923, 1921, 1920
1070 FAIRFAX AVE N	2013, 2008, 2006, 2004, 2003, 2001, 2000, 1999, 1996, 1995, 1992, 1991, 1990, 1986, 1985, 1981, 1980, 1976, 1975, 1972, 1971, 1970, 1969, 1967, 1966, 1965, 1964, 1963, 1962, 1961, 1960, 1958, 1957, 1956, 1955, 1954, 1952, 1950, 1949, 1948, 1947, 1946, 1945, 1944, 1942, 1940, 1939, 1938, 1937, 1936, 1935, 1934, 1933, 1932, 1931, 1930, 1929, 1928, 1927, 1926, 1925, 1924, 1923, 1921, 1920
1070 N FAIRFAX	2013, 2008, 2006, 2004, 2003, 2001, 2000, 1999, 1996, 1995, 1992, 1991, 1990, 1986, 1985, 1981, 1980, 1976, 1975, 1972, 1971, 1970, 1969, 1966, 1965, 1964, 1963, 1961, 1960, 1958, 1957, 1956, 1955, 1954, 1952, 1951, 1950, 1949, 1948, 1947, 1946, 1945, 1944, 1942, 1940, 1939, 1938, 1937, 1936, 1935, 1934, 1933, 1932, 1931, 1930, 1929, 1928, 1927, 1926, 1925, 1924, 1923, 1921, 1920
1070 N FAIRFAX AVE	2013, 2008, 2006, 2004, 2003, 2001, 2000, 1999, 1996, 1995, 1992, 1991, 1990, 1986, 1985, 1981, 1980, 1976, 1975, 1972, 1971, 1970, 1969, 1967, 1966, 1965, 1964, 1963, 1962, 1961, 1960, 1957, 1956, 1955, 1954, 1952, 1951, 1950, 1949, 1948, 1947, 1946, 1945, 1944, 1942, 1940, 1939, 1938, 1937, 1936, 1935, 1934, 1933, 1932, 1931, 1930, 1929, 1928, 1927, 1926, 1925, 1924, 1923, 1921, 1920
1071 FAIRFAX AVE N	2013, 2008, 2006, 2004, 2003, 2001, 1999, 1996, 1995, 1992, 1991, 1990, 1986, 1985, 1981, 1980, 1976, 1975, 1972, 1971, 1970, 1969, 1967, 1966, 1965, 1964, 1963, 1962, 1961, 1960, 1958, 1957, 1956, 1955, 1954, 1952, 1951, 1950, 1949, 1948, 1947, 1946, 1945, 1944, 1942, 1940, 1939, 1938, 1937, 1936, 1935, 1934, 1933, 1932, 1931, 1930, 1929, 1928, 1927, 1926, 1925, 1924, 1923, 1921, 1920
1071 N FAIRFAX AVE	2013, 2008, 2006, 2004, 2003, 2001, 2000, 1999, 1996, 1995, 1992, 1991, 1985, 1980, 1975, 1972, 1970, 1969, 1967, 1966, 1965, 1964, 1963, 1962, 1961, 1960, 1958, 1957, 1956, 1955, 1954, 1952, 1951, 1950, 1949, 1948, 1947, 1946, 1945, 1944, 1942, 1940, 1939, 1938, 1937, 1936, 1935, 1934, 1933, 1932, 1931, 1930, 1929, 1928, 1927, 1926, 1925, 1924, 1923, 1921, 1920
1073 E OGDEN DR	2013, 2008, 2006, 2004, 2003, 2001, 2000, 1999, 1996, 1995, 1992, 1991, 1990, 1986, 1985, 1981, 1980, 1976, 1975, 1972, 1971, 1970, 1969, 1967, 1966, 1965, 1964, 1963, 1962, 1961, 1960, 1958, 1957, 1956, 1955, 1954, 1952, 1951, 1950, 1949, 1948, 1947, 1946, 1945, 1944, 1942, 1940, 1939, 1938, 1936, 1935, 1934, 1933, 1932, 1931, 1930, 1929, 1928, 1927, 1926, 1925, 1924, 1923, 1921, 1920
1076 N FAIRFAX AVE	2008, 2006, 2004, 2003, 2001, 2000, 1999, 1996, 1995, 1992, 1991, 1990, 1986, 1985, 1981, 1980, 1976, 1975, 1972, 1971, 1970, 1969, 1967, 1966, 1965, 1964, 1963, 1962, 1961, 1960, 1958, 1957, 1956, 1955, 1954, 1952, 1951, 1950, 1949, 1948, 1947, 1946, 1945, 1944, 1942, 1940, 1939, 1938, 1937, 1936, 1935, 1934, 1933, 1932, 1931, 1930, 1929, 1928, 1927, 1926, 1925, 1924, 1923, 1921, 1920
1080 OGDEN DR	2013, 2008, 2006, 2004, 2003, 2001, 2000, 1999, 1996, 1995, 1992, 1991, 1986, 1985, 1981, 1980, 1976, 1975, 1972, 1971, 1970, 1969, 1967, 1966, 1965, 1964, 1963, 1962, 1961, 1960, 1958, 1957, 1956, 1955, 1954, 1952, 1951, 1950, 1949, 1948, 1947, 1946, 1945, 1944, 1942, 1940, 1939, 1938, 1937, 1936, 1935, 1934, 1933, 1932, 1931, 1930, 1929, 1928, 1927, 1926, 1925, 1924, 1923, 1921, 1920
1081 E OGDEN DR	2013, 2008, 2006, 2004, 2003, 2001, 2000, 1999, 1996, 1995, 1992, 1991, 1990, 1986, 1985, 1981, 1980, 1976, 1975, 1972, 1971, 1970, 1969, 1967, 1966, 1965, 1964, 1963, 1962, 1961, 1960, 1958, 1957, 1956, 1955, 1954, 1952, 1951, 1950, 1949, 1948, 1947, 1946, 1945, 1944, 1942, 1940, 1939, 1938, 1936, 1935, 1934, 1933, 1932, 1931, 1930, 1929, 1928, 1927, 1926, 1925, 1924, 1923, 1921, 1920
1081 OGDEN DR	2013, 2008, 2006, 2004, 2003, 2001, 2000, 1999, 1996, 1995, 1992, 1991, 1990, 1986, 1985, 1980, 1976, 1975, 1972, 1971, 1970, 1969, 1967, 1966, 1965, 1964, 1963, 1962, 1961, 1960, 1958, 1957, 1956, 1955, 1954, 1952, 1951, 1950, 1949, 1948, 1947, 1946, 1945, 1944, 1942, 1940, 1939, 1938, 1937, 1936, 1935, 1934, 1933, 1932, 1931, 1930, 1929, 1928, 1927, 1926, 1925, 1924, 1923, 1921, 1920

FINDINGS

Address Researched	Address Not Identified in Research Source
1085 OGDEN DR N	2013, 2008, 2006, 2004, 2003, 2001, 1999, 1996, 1995, 1992, 1991, 1990, 1986, 1985, 1981, 1980, 1976, 1975, 1972, 1971, 1970, 1969, 1967, 1966, 1965, 1964, 1963, 1962, 1961, 1960, 1958, 1957, 1956, 1955, 1954, 1952, 1951, 1950, 1949, 1948, 1947, 1946, 1945, 1944, 1942, 1940, 1939, 1938, 1937, 1936, 1935, 1934, 1933, 1932, 1931, 1930, 1929, 1928, 1927, 1926, 1925, 1924, 1923, 1921, 1920
1086 GENESEE AVE	2013, 2008, 2006, 2004, 2003, 2001, 2000, 1999, 1996, 1995, 1992, 1991, 1990, 1986, 1985, 1981, 1980, 1976, 1975, 1972, 1971, 1970, 1969, 1967, 1966, 1965, 1964, 1963, 1962, 1961, 1960, 1958, 1957, 1956, 1955, 1954, 1952, 1951, 1950, 1949, 1948, 1947, 1946, 1945, 1944, 1940, 1939, 1938, 1937, 1936, 1935, 1934, 1933, 1932, 1931, 1930, 1929, 1928, 1927, 1926, 1925, 1924, 1923, 1921, 1920
1087 N SPAULDING AVE	2013, 2008, 2006, 2004, 2003, 2001, 2000, 1999, 1996, 1995, 1992, 1991, 1990, 1986, 1985, 1981, 1980, 1976, 1975, 1972, 1971, 1970, 1969, 1967, 1966, 1965, 1964, 1963, 1962, 1961, 1960, 1958, 1957, 1956, 1955, 1954, 1952, 1951, 1950, 1949, 1948, 1947, 1946, 1945, 1944, 1940, 1939, 1938, 1937, 1936, 1935, 1934, 1933, 1932, 1931, 1930, 1929, 1928, 1927, 1926, 1925, 1924, 1923, 1921, 1920
1091 1/2 N OGDEN DR	2013, 2008, 2006, 2004, 2003, 2001, 2000, 1999, 1996, 1995, 1992, 1991, 1990, 1986, 1985, 1980, 1976, 1975, 1972, 1971, 1970, 1969, 1967, 1966, 1965, 1964, 1963, 1962, 1961, 1960, 1958, 1957, 1956, 1955, 1954, 1952, 1951, 1950, 1949, 1948, 1947, 1946, 1945, 1944, 1942, 1940, 1939, 1938, 1937, 1936, 1935, 1934, 1933, 1932, 1931, 1930, 1929, 1928, 1927, 1926, 1925, 1924, 1923, 1921, 1920
1096 N FAIRFAX	2013, 2008, 2006, 2004, 2003, 2001, 2000, 1999, 1996, 1995, 1992, 1991, 1990, 1986, 1985, 1981, 1980, 1976, 1975, 1972, 1971, 1970, 1969, 1966, 1965, 1964, 1963, 1962, 1961, 1960, 1958, 1957, 1956, 1955, 1954, 1952, 1951, 1950, 1949, 1948, 1947, 1946, 1945, 1944, 1942, 1940, 1939, 1938, 1937, 1936, 1935, 1934, 1933, 1932, 1931, 1930, 1929, 1928, 1927, 1926, 1925, 1924, 1923, 1921, 1920
1102 N FAIRFAX	2013, 2008, 2006, 2004, 2003, 2001, 2000, 1999, 1996, 1995, 1992, 1991, 1990, 1986, 1985, 1981, 1980, 1976, 1975, 1972, 1971, 1970, 1969, 1966, 1965, 1964, 1963, 1962, 1961, 1960, 1958, 1957, 1956, 1955, 1954, 1952, 1951, 1950, 1949, 1948, 1947, 1946, 1945, 1944, 1942, 1940, 1939, 1938, 1937, 1936, 1935, 1934, 1933, 1932, 1931, 1930, 1929, 1928, 1927, 1926, 1925, 1924, 1923, 1921, 1920
1102 N OGDEN DR	2013, 2008, 2006, 2004, 2003, 2001, 2000, 1999, 1996, 1995, 1992, 1991, 1990, 1986, 1985, 1981, 1980, 1976, 1975, 1972, 1971, 1970, 1969, 1967, 1966, 1965, 1964, 1963, 1962, 1961, 1960, 1958, 1957, 1956, 1955, 1954, 1952, 1951, 1950, 1949, 1948, 1947, 1946, 1945, 1944, 1940, 1939, 1938, 1936, 1935, 1934, 1932, 1931, 1930, 1928, 1927, 1926, 1925, 1924, 1923, 1921, 1920
1102 N ORANGE GROVE AVE	2013, 2008, 2006, 2004, 2003, 2001, 2000, 1999, 1996, 1992, 1991, 1990, 1986, 1985, 1981, 1980, 1976, 1975, 1972, 1971, 1970, 1969, 1967, 1966, 1965, 1964, 1963, 1962, 1961, 1960, 1958, 1957, 1956, 1955, 1954, 1952, 1951, 1950, 1949, 1948, 1947, 1946, 1945, 1944, 1942, 1940, 1939, 1938, 1937, 1936, 1935, 1934, 1933, 1932, 1931, 1930, 1929, 1928, 1927, 1926, 1925, 1924, 1923, 1921, 1920
1102 OGDEN DR N	2013, 2008, 2006, 2004, 2003, 2001, 2000, 1999, 1996, 1995, 1992, 1991, 1990, 1986, 1985, 1981, 1980, 1976, 1975, 1972, 1971, 1970, 1969, 1967, 1966, 1965, 1964, 1963, 1962, 1961, 1960, 1958, 1957, 1956, 1955, 1954, 1952, 1950, 1949, 1948, 1947, 1946, 1945, 1944, 1942, 1940, 1939, 1938, 1937, 1936, 1935, 1934, 1933, 1932, 1931, 1930, 1929, 1928, 1927, 1926, 1925, 1924, 1923, 1921, 1920
1103 FAIRFAX AVE N	2013, 2008, 2006, 2004, 2003, 2001, 2000, 1999, 1996, 1995, 1992, 1991, 1990, 1986, 1985, 1981, 1980, 1976, 1975, 1972, 1971, 1970, 1969, 1967, 1966, 1965, 1964, 1963, 1962, 1961, 1960, 1958, 1957, 1956, 1955, 1954, 1952, 1950, 1949, 1948, 1947, 1946, 1945, 1944, 1942, 1940, 1939, 1938, 1937, 1936, 1935, 1934, 1933, 1932, 1931, 1930, 1929, 1928, 1927, 1926, 1925, 1924, 1923, 1921, 1920
1103 N ORANGE GROVE AVE	2013, 2008, 2006, 2004, 2003, 2001, 2000, 1999, 1996, 1992, 1991, 1990, 1986, 1985, 1981, 1980, 1976, 1975, 1972, 1971, 1970, 1969, 1967, 1966, 1965, 1964, 1963, 1962, 1961, 1960, 1958, 1957, 1956, 1955, 1954, 1952, 1951, 1949, 1948, 1947, 1946, 1945, 1944, 1942, 1940, 1939, 1938, 1937, 1936, 1935, 1934, 1933, 1932, 1931, 1930, 1929, 1928, 1927, 1926, 1925, 1924, 1923, 1921, 1920
1104 N OGDEN DR	2013, 2008, 2006, 2004, 2003, 2001, 2000, 1999, 1996, 1995, 1992, 1991, 1990, 1986, 1985, 1981, 1980, 1976, 1975, 1972, 1971, 1970, 1969, 1967, 1966, 1965, 1964, 1963, 1961, 1960, 1957, 1956, 1955, 1954, 1952, 1951, 1950, 1949, 1948, 1947, 1946, 1945, 1944, 1942, 1940, 1939, 1938, 1936, 1935, 1934, 1932, 1931, 1930, 1928, 1927, 1926, 1925, 1924, 1923, 1921, 1920

FINDINGS

Address Researched	Address Not Identified in Research Source
1104 OGDEN DR N	2013, 2008, 2006, 2004, 2003, 2001, 2000, 1999, 1996, 1995, 1992, 1991, 1990, 1986, 1985, 1981, 1980, 1976, 1975, 1972, 1971, 1970, 1969, 1967, 1966, 1965, 1964, 1963, 1962, 1961, 1960, 1958, 1957, 1956, 1955, 1954, 1952, 1950, 1949, 1948, 1947, 1946, 1945, 1944, 1942, 1940, 1939, 1938, 1937, 1936, 1935, 1934, 1933, 1932, 1931, 1930, 1929, 1928, 1927, 1926, 1925, 1924, 1923, 1921, 1920
1106 N OGDEN DR	2013, 2008, 2006, 2004, 2003, 2001, 2000, 1999, 1996, 1995, 1992, 1991, 1990, 1986, 1985, 1981, 1980, 1976, 1975, 1972, 1971, 1970, 1969, 1967, 1966, 1965, 1964, 1963, 1962, 1961, 1960, 1957, 1956, 1955, 1954, 1952, 1951, 1950, 1949, 1948, 1947, 1946, 1945, 1944, 1940, 1939, 1938, 1936, 1935, 1934, 1932, 1931, 1930, 1929, 1928, 1927, 1926, 1925, 1924, 1923, 1921, 1920
1106 N ORANGE GROVE AVE	2013, 2008, 2006, 2004, 2003, 2001, 2000, 1999, 1996, 1995, 1992, 1991, 1990, 1986, 1985, 1981, 1980, 1976, 1975, 1972, 1971, 1970, 1969, 1966, 1965, 1964, 1963, 1962, 1961, 1960, 1958, 1957, 1956, 1955, 1954, 1952, 1951, 1949, 1948, 1947, 1946, 1945, 1944, 1942, 1940, 1939, 1938, 1937, 1936, 1935, 1934, 1933, 1932, 1931, 1930, 1929, 1928, 1927, 1926, 1925, 1924, 1923, 1921, 1920
1106 OGDEN DR N	2013, 2008, 2006, 2004, 2003, 2001, 2000, 1999, 1996, 1995, 1992, 1991, 1990, 1986, 1985, 1981, 1980, 1976, 1975, 1972, 1971, 1970, 1969, 1967, 1966, 1965, 1964, 1963, 1962, 1961, 1960, 1958, 1957, 1956, 1955, 1954, 1952, 1950, 1949, 1948, 1947, 1946, 1945, 1944, 1942, 1940, 1939, 1938, 1937, 1936, 1935, 1934, 1933, 1932, 1931, 1930, 1929, 1928, 1927, 1926, 1925, 1924, 1923, 1921, 1920
1107 N FAIRFAX AVE	2013, 2008, 2006, 2004, 2003, 2001, 2000, 1999, 1996, 1995, 1992, 1991, 1990, 1986, 1985, 1981, 1980, 1976, 1975, 1972, 1971, 1970, 1969, 1967, 1966, 1965, 1964, 1963, 1962, 1961, 1960, 1957, 1956, 1955, 1954, 1952, 1951, 1950, 1949, 1948, 1947, 1946, 1945, 1944, 1942, 1940, 1939, 1938, 1937, 1936, 1935, 1934, 1933, 1932, 1931, 1930, 1929, 1928, 1927, 1926, 1925, 1924, 1923, 1921, 1920
1108 N OGDEN DR	2013, 2008, 2006, 2004, 2003, 2001, 2000, 1999, 1996, 1995, 1992, 1991, 1990, 1986, 1985, 1981, 1980, 1976, 1975, 1972, 1971, 1970, 1969, 1967, 1966, 1965, 1964, 1963, 1961, 1960, 1957, 1956, 1955, 1954, 1952, 1951, 1950, 1949, 1948, 1947, 1946, 1945, 1944, 1940, 1939, 1938, 1936, 1935, 1934, 1932, 1931, 1930, 1928, 1927, 1926, 1925, 1924, 1923, 1921, 1920
1108 OGDEN DR N	2013, 2008, 2006, 2004, 2003, 2001, 2000, 1999, 1996, 1995, 1992, 1991, 1990, 1986, 1985, 1981, 1980, 1976, 1975, 1972, 1971, 1970, 1969, 1967, 1966, 1965, 1964, 1963, 1962, 1961, 1960, 1958, 1957, 1956, 1955, 1954, 1952, 1950, 1949, 1948, 1947, 1946, 1945, 1944, 1942, 1940, 1939, 1938, 1937, 1936, 1935, 1934, 1933, 1932, 1931, 1930, 1929, 1928, 1927, 1926, 1925, 1924, 1923, 1921, 1920
1109 N ORANGE GROVE AVE	2013, 2008, 2006, 2004, 2003, 2001, 2000, 1999, 1996, 1992, 1991, 1990, 1986, 1985, 1981, 1980, 1976, 1975, 1972, 1971, 1970, 1969, 1967, 1966, 1965, 1964, 1963, 1962, 1961, 1960, 1958, 1957, 1956, 1955, 1954, 1952, 1951, 1950, 1949, 1948, 1947, 1946, 1945, 1944, 1942, 1940, 1939, 1938, 1937, 1936, 1935, 1934, 1933, 1932, 1931, 1930, 1929, 1928, 1927, 1926, 1925, 1924, 1923, 1921, 1920
1110 FAIRFAX AVE	2013, 2008, 2006, 2004, 2003, 2001, 2000, 1999, 1996, 1995, 1992, 1991, 1990, 1986, 1985, 1981, 1980, 1976, 1975, 1972, 1971, 1970, 1969, 1967, 1966, 1965, 1964, 1963, 1962, 1961, 1960, 1958, 1957, 1956, 1955, 1954, 1952, 1951, 1950, 1949, 1948, 1947, 1946, 1945, 1944, 1942, 1940, 1939, 1938, 1937, 1936, 1935, 1934, 1933, 1932, 1931, 1930, 1929, 1928, 1927, 1926, 1925, 1923, 1921, 1920
1110 N FAIRFAX	2013, 2008, 2006, 2004, 2003, 2001, 2000, 1999, 1996, 1995, 1992, 1991, 1990, 1986, 1985, 1981, 1980, 1976, 1975, 1972, 1971, 1970, 1969, 1967, 1966, 1965, 1964, 1963, 1962, 1961, 1960, 1958, 1957, 1956, 1955, 1954, 1952, 1951, 1950, 1949, 1948, 1947, 1946, 1945, 1944, 1940, 1939, 1938, 1937, 1936, 1935, 1934, 1933, 1932, 1931, 1930, 1929, 1928, 1927, 1926, 1925, 1924, 1923, 1921, 1920
1110 N OGDEN DR	2013, 2008, 2006, 2004, 2003, 2001, 2000, 1999, 1996, 1995, 1992, 1991, 1990, 1986, 1985, 1981, 1980, 1976, 1975, 1972, 1971, 1970, 1969, 1967, 1966, 1965, 1964, 1963, 1961, 1960, 1957, 1956, 1955, 1954, 1952, 1951, 1950, 1949, 1948, 1947, 1946, 1945, 1944, 1940, 1939, 1938, 1936, 1935, 1934, 1933, 1932, 1931, 1930, 1928, 1927, 1926, 1925, 1924, 1923, 1921, 1920
1110 OGDEN DR N	2013, 2008, 2006, 2004, 2003, 2001, 2000, 1999, 1996, 1995, 1992, 1991, 1990, 1986, 1985, 1981, 1980, 1976, 1975, 1972, 1971, 1970, 1969, 1967, 1966, 1965, 1964, 1963, 1962, 1961, 1960, 1958, 1957, 1956, 1955, 1954, 1952, 1950, 1949, 1948, 1947, 1946, 1945, 1944, 1942, 1940, 1939, 1938, 1937, 1936, 1935, 1934, 1933, 1932, 1931, 1930, 1929, 1928, 1927, 1926, 1925, 1924, 1923, 1921, 1920

FINDINGS

Address Researched	Address Not Identified in Research Source
1111 FAIRFAX AVE	2013, 2008, 2006, 2004, 2003, 2001, 2000, 1999, 1996, 1995, 1992, 1991, 1990, 1986, 1985, 1981, 1980, 1976, 1975, 1972, 1971, 1970, 1969, 1967, 1966, 1965, 1964, 1963, 1962, 1961, 1960, 1958, 1957, 1956, 1955, 1954, 1952, 1951, 1950, 1949, 1948, 1947, 1946, 1945, 1944, 1942, 1940, 1939, 1938, 1937, 1936, 1935, 1934, 1933, 1932, 1931, 1930, 1929, 1928, 1927, 1926, 1925, 1923, 1921, 1920
1111 FAIRFAX AVE N	2013, 2008, 2006, 2004, 2003, 2001, 1999, 1996, 1995, 1992, 1991, 1990, 1986, 1985, 1981, 1980, 1976, 1975, 1972, 1971, 1970, 1969, 1967, 1966, 1965, 1964, 1963, 1962, 1961, 1960, 1958, 1957, 1956, 1955, 1954, 1952, 1950, 1949, 1948, 1947, 1946, 1945, 1944, 1942, 1940, 1939, 1938, 1937, 1936, 1935, 1934, 1933, 1932, 1931, 1930, 1929, 1928, 1927, 1926, 1925, 1924, 1923, 1921, 1920
1111 N FAIRFAX	2013, 2008, 2006, 2004, 2003, 2001, 2000, 1999, 1996, 1995, 1992, 1991, 1990, 1986, 1985, 1981, 1980, 1976, 1975, 1972, 1971, 1970, 1969, 1967, 1966, 1965, 1964, 1963, 1961, 1960, 1958, 1957, 1956, 1955, 1954, 1952, 1951, 1950, 1949, 1948, 1947, 1946, 1945, 1944, 1942, 1940, 1939, 1938, 1937, 1936, 1935, 1934, 1933, 1932, 1931, 1930, 1929, 1928, 1927, 1926, 1925, 1924, 1923, 1921, 1920
1111 N FAIRFAX AVE	2013, 2008, 2004, 2003, 2001, 2000, 1999, 1996, 1995, 1992, 1991, 1990, 1986, 1985, 1981, 1980, 1976, 1975, 1972, 1971, 1970, 1969, 1967, 1966, 1965, 1964, 1963, 1962, 1961, 1960, 1958, 1957, 1956, 1955, 1954, 1952, 1951, 1950, 1949, 1948, 1947, 1946, 1945, 1944, 1940, 1939, 1938, 1937, 1936, 1935, 1934, 1932, 1931, 1930, 1928, 1927, 1926, 1925, 1924, 1923, 1921, 1920
1111 N FAIRFAX AVE	2006, 2004, 2003, 2001, 2000, 1999, 1996, 1995, 1992, 1991, 1990, 1986, 1985, 1981, 1980, 1976, 1975, 1972, 1971, 1970, 1969, 1967, 1966, 1965, 1964, 1963, 1962, 1961, 1960, 1958, 1957, 1956, 1955, 1954, 1952, 1951, 1950, 1949, 1948, 1947, 1946, 1945, 1944, 1942, 1940, 1939, 1938, 1937, 1936, 1935, 1934, 1933, 1932, 1931, 1930, 1929, 1928, 1927, 1926, 1925, 1924, 1923, 1921, 1920
1111 N ORANGE GROVE AVE	2013, 2008, 2006, 2004, 2003, 2001, 2000, 1999, 1996, 1992, 1991, 1990, 1986, 1985, 1981, 1980, 1976, 1975, 1972, 1971, 1970, 1969, 1967, 1966, 1965, 1964, 1963, 1962, 1961, 1960, 1958, 1957, 1956, 1955, 1954, 1952, 1951, 1949, 1948, 1947, 1946, 1945, 1944, 1942, 1940, 1939, 1938, 1937, 1936, 1935, 1934, 1933, 1932, 1931, 1930, 1929, 1928, 1927, 1926, 1925, 1924, 1923, 1921, 1920
1112 GENESEE AVE N	2013, 2008, 2006, 2004, 2003, 2001, 1999, 1996, 1995, 1992, 1991, 1990, 1986, 1985, 1981, 1980, 1976, 1975, 1972, 1971, 1970, 1969, 1967, 1966, 1965, 1964, 1963, 1962, 1961, 1960, 1958, 1957, 1956, 1955, 1954, 1952, 1950, 1949, 1948, 1947, 1946, 1945, 1944, 1942, 1940, 1939, 1938, 1937, 1936, 1935, 1934, 1933, 1932, 1931, 1930, 1929, 1928, 1927, 1926, 1925, 1924, 1923, 1921, 1920
1112 N GENESEE	2013, 2008, 2006, 2004, 2003, 2001, 2000, 1999, 1996, 1995, 1992, 1991, 1990, 1986, 1985, 1981, 1980, 1976, 1975, 1972, 1971, 1970, 1969, 1966, 1965, 1964, 1963, 1961, 1960, 1958, 1957, 1956, 1955, 1954, 1952, 1951, 1950, 1949, 1948, 1947, 1946, 1945, 1944, 1942, 1940, 1939, 1938, 1936, 1935, 1934, 1933, 1932, 1931, 1930, 1929, 1928, 1927, 1926, 1925, 1924, 1923, 1921, 1920
1112 N GENESEE AVE	2013, 2008, 2006, 2004, 2003, 2001, 2000, 1999, 1996, 1995, 1992, 1991, 1990, 1986, 1985, 1981, 1980, 1975, 1972, 1971, 1970, 1969, 1967, 1966, 1965, 1964, 1963, 1962, 1961, 1960, 1957, 1956, 1955, 1954, 1952, 1951, 1950, 1949, 1948, 1947, 1946, 1945, 1944, 1942, 1940, 1939, 1938, 1937, 1936, 1935, 1934, 1933, 1932, 1931, 1930, 1929, 1928, 1927, 1926, 1925, 1924, 1923, 1921, 1920
1112 N OGDEN DR	2013, 2008, 2006, 2004, 2003, 2001, 2000, 1999, 1996, 1995, 1992, 1991, 1990, 1986, 1985, 1981, 1980, 1976, 1975, 1972, 1971, 1970, 1969, 1967, 1966, 1965, 1964, 1963, 1962, 1961, 1960, 1957, 1956, 1955, 1954, 1952, 1951, 1950, 1949, 1948, 1947, 1946, 1945, 1944, 1940, 1939, 1938, 1936, 1935, 1934, 1933, 1932, 1931, 1930, 1928, 1927, 1926, 1925, 1924, 1923, 1921, 1920
1112 N ORANGE GROVE AVE	2013, 2008, 2006, 2004, 2003, 2001, 2000, 1999, 1996, 1992, 1991, 1990, 1986, 1985, 1981, 1980, 1976, 1975, 1972, 1971, 1970, 1969, 1967, 1966, 1965, 1964, 1963, 1962, 1961, 1960, 1958, 1957, 1956, 1955, 1954, 1952, 1951, 1949, 1948, 1947, 1946, 1945, 1944, 1942, 1940, 1939, 1938, 1937, 1936, 1935, 1934, 1933, 1932, 1931, 1930, 1929, 1928, 1927, 1926, 1925, 1924, 1923, 1921, 1920
1112 OGDEN DR N	2013, 2008, 2006, 2004, 2003, 2001, 2000, 1999, 1996, 1995, 1992, 1991, 1990, 1986, 1985, 1981, 1980, 1976, 1975, 1972, 1971, 1970, 1969, 1967, 1966, 1965, 1964, 1963, 1962, 1961, 1960, 1958, 1957, 1956, 1955, 1954, 1952, 1950, 1949, 1948, 1947, 1946, 1945, 1944, 1942, 1940, 1939, 1938, 1937, 1936, 1935, 1934, 1933, 1932, 1931, 1930, 1929, 1928, 1927, 1926, 1925, 1924, 1923, 1921, 1920

FINDINGS

Address Researched	Address Not Identified in Research Source
1113 N ORANGE GROVE AVE	2013, 2008, 2006, 2004, 2003, 2001, 2000, 1999, 1996, 1992, 1991, 1990, 1986, 1985, 1981, 1980, 1976, 1975, 1972, 1971, 1970, 1969, 1967, 1966, 1965, 1964, 1963, 1962, 1961, 1960, 1958, 1957, 1956, 1955, 1954, 1952, 1951, 1950, 1949, 1948, 1947, 1946, 1945, 1944, 1942, 1940, 1939, 1938, 1937, 1936, 1935, 1934, 1933, 1932, 1931, 1930, 1929, 1928, 1927, 1926, 1925, 1924, 1923, 1921, 1920
1114 N OGDEN DR	2013, 2008, 2006, 2004, 2003, 2001, 2000, 1999, 1996, 1995, 1992, 1991, 1990, 1986, 1985, 1981, 1980, 1976, 1975, 1972, 1971, 1970, 1969, 1967, 1966, 1965, 1964, 1963, 1961, 1960, 1957, 1956, 1955, 1954, 1952, 1951, 1950, 1949, 1948, 1947, 1946, 1945, 1944, 1940, 1939, 1938, 1936, 1935, 1934, 1933, 1932, 1931, 1930, 1928, 1927, 1926, 1925, 1924, 1923, 1921, 1920
1114 OGDEN DR N	2013, 2008, 2006, 2004, 2003, 2001, 2000, 1999, 1996, 1995, 1992, 1991, 1990, 1986, 1985, 1981, 1980, 1976, 1975, 1972, 1971, 1970, 1969, 1967, 1966, 1965, 1964, 1963, 1962, 1961, 1960, 1958, 1957, 1956, 1955, 1954, 1952, 1950, 1949, 1948, 1947, 1946, 1945, 1944, 1942, 1940, 1939, 1938, 1937, 1936, 1935, 1934, 1933, 1932, 1931, 1930, 1929, 1928, 1927, 1926, 1925, 1924, 1923, 1921, 1920
1115 E OGDEN DR	2013, 2008, 2006, 2004, 2003, 2001, 2000, 1999, 1996, 1995, 1992, 1991, 1990, 1986, 1985, 1981, 1980, 1976, 1975, 1972, 1971, 1970, 1969, 1967, 1966, 1965, 1964, 1963, 1962, 1961, 1960, 1958, 1957, 1956, 1955, 1954, 1952, 1951, 1950, 1949, 1948, 1947, 1946, 1945, 1944, 1940, 1939, 1938, 1937, 1936, 1935, 1934, 1933, 1932, 1931, 1930, 1929, 1928, 1927, 1926, 1925, 1924, 1923, 1921, 1920
1115 FAIRFAX AVE	2013, 2008, 2006, 2004, 2003, 2001, 2000, 1999, 1996, 1995, 1992, 1991, 1990, 1986, 1985, 1981, 1980, 1976, 1975, 1972, 1971, 1970, 1969, 1967, 1966, 1965, 1964, 1963, 1962, 1961, 1960, 1958, 1957, 1956, 1955, 1954, 1952, 1951, 1950, 1949, 1948, 1947, 1946, 1945, 1944, 1942, 1940, 1939, 1938, 1936, 1935, 1934, 1933, 1932, 1931, 1930, 1929, 1928, 1927, 1926, 1925, 1923, 1921, 1920
1115 FAIRFAX AVE N	2013, 2008, 2006, 2004, 2003, 2001, 2000, 1999, 1996, 1995, 1992, 1991, 1990, 1986, 1985, 1981, 1980, 1976, 1975, 1972, 1971, 1970, 1969, 1967, 1966, 1965, 1964, 1963, 1962, 1961, 1960, 1958, 1957, 1956, 1955, 1954, 1952, 1950, 1949, 1948, 1947, 1946, 1945, 1944, 1942, 1940, 1939, 1938, 1937, 1936, 1935, 1934, 1933, 1932, 1931, 1930, 1929, 1928, 1927, 1926, 1925, 1924, 1923, 1921, 1920
1115 GENESEE AVE	2013, 2008, 2006, 2004, 2003, 2001, 2000, 1999, 1996, 1995, 1992, 1991, 1990, 1986, 1985, 1981, 1980, 1976, 1975, 1972, 1971, 1970, 1969, 1967, 1966, 1965, 1964, 1963, 1962, 1961, 1960, 1958, 1957, 1956, 1955, 1954, 1952, 1951, 1950, 1949, 1948, 1947, 1946, 1945, 1944, 1942, 1940, 1939, 1938, 1937, 1936, 1935, 1934, 1933, 1932, 1931, 1930, 1929, 1928, 1927, 1926, 1925, 1923, 1921, 1920
1115 GENESEE AVE N	2013, 2008, 2006, 2004, 2003, 2001, 2000, 1999, 1996, 1995, 1992, 1991, 1990, 1986, 1985, 1981, 1980, 1976, 1975, 1972, 1971, 1970, 1969, 1967, 1966, 1965, 1964, 1963, 1962, 1961, 1960, 1958, 1957, 1956, 1955, 1954, 1952, 1950, 1949, 1948, 1947, 1946, 1945, 1944, 1942, 1940, 1939, 1938, 1937, 1936, 1935, 1934, 1933, 1932, 1931, 1930, 1929, 1928, 1927, 1926, 1925, 1924, 1923, 1921, 1920
1115 N FAIRFAX	2013, 2008, 2006, 2004, 2003, 2001, 2000, 1999, 1996, 1995, 1992, 1991, 1990, 1986, 1985, 1981, 1980, 1976, 1975, 1972, 1971, 1970, 1969, 1967, 1966, 1965, 1964, 1963, 1961, 1960, 1958, 1957, 1956, 1955, 1954, 1952, 1951, 1950, 1949, 1948, 1947, 1946, 1945, 1944, 1942, 1940, 1939, 1938, 1937, 1936, 1935, 1934, 1933, 1932, 1931, 1930, 1929, 1928, 1927, 1926, 1925, 1924, 1923, 1921, 1920
1115 N FAIRFAX AVE	2013, 2008, 2006, 2004, 2003, 2001, 2000, 1999, 1996, 1995, 1992, 1991, 1990, 1986, 1985, 1981, 1980, 1976, 1975, 1972, 1971, 1970, 1969, 1967, 1966, 1965, 1964, 1963, 1962, 1961, 1960, 1957, 1956, 1955, 1954, 1952, 1951, 1950, 1949, 1948, 1947, 1946, 1945, 1944, 1940, 1939, 1938, 1937, 1936, 1935, 1934, 1932, 1931, 1930, 1928, 1927, 1926, 1925, 1924, 1923, 1921, 1920
1115 N GENESEE AVE	2013, 2008, 2006, 2004, 2003, 2001, 2000, 1999, 1996, 1995, 1992, 1991, 1985, 1980, 1976, 1975, 1972, 1971, 1970, 1969, 1967, 1966, 1965, 1964, 1963, 1962, 1961, 1960, 1958, 1957, 1956, 1955, 1954, 1952, 1951, 1950, 1949, 1948, 1947, 1946, 1945, 1944, 1942, 1940, 1939, 1938, 1937, 1936, 1935, 1934, 1933, 1932, 1931, 1930, 1929, 1928, 1927, 1926, 1925, 1924, 1923, 1921, 1920
1115 N ORANGE GROVE AVE	2013, 2008, 2006, 2004, 2003, 2001, 2000, 1999, 1996, 1995, 1992, 1991, 1990, 1986, 1985, 1981, 1980, 1976, 1975, 1972, 1971, 1970, 1969, 1967, 1966, 1965, 1964, 1963, 1962, 1961, 1960, 1958, 1957, 1956, 1955, 1954, 1952, 1951, 1949, 1948, 1947, 1946, 1945, 1944, 1942, 1940, 1939, 1938, 1937, 1936, 1935, 1934, 1933, 1932, 1931, 1930, 1929, 1928, 1927, 1926, 1925, 1924, 1923, 1921, 1920

FINDINGS

Address Researched	Address Not Identified in Research Source
1116 FAIRFAX AVE	2013, 2008, 2006, 2004, 2003, 2001, 2000, 1999, 1996, 1995, 1992, 1991, 1990, 1986, 1985, 1981, 1980, 1976, 1975, 1972, 1971, 1970, 1969, 1967, 1966, 1965, 1964, 1963, 1962, 1961, 1960, 1958, 1957, 1956, 1955, 1954, 1952, 1951, 1950, 1949, 1948, 1947, 1946, 1945, 1944, 1942, 1940, 1939, 1938, 1937, 1936, 1935, 1934, 1933, 1932, 1931, 1930, 1929, 1928, 1927, 1926, 1925, 1923, 1921, 1920
1116 FAIRFAX AVE N	2013, 2008, 2006, 2004, 2003, 2001, 1999, 1996, 1995, 1992, 1991, 1990, 1986, 1985, 1981, 1980, 1976, 1975, 1972, 1971, 1970, 1969, 1967, 1966, 1965, 1964, 1963, 1962, 1961, 1960, 1958, 1957, 1956, 1955, 1954, 1952, 1951, 1950, 1949, 1948, 1947, 1946, 1945, 1944, 1942, 1940, 1939, 1938, 1937, 1936, 1935, 1934, 1933, 1932, 1931, 1930, 1929, 1928, 1927, 1926, 1925, 1924, 1923, 1921, 1920
1116 N FAIRFAX AVE	2013, 2008, 2006, 2004, 2003, 2001, 2000, 1999, 1996, 1995, 1992, 1991, 1990, 1986, 1985, 1981, 1980, 1975, 1972, 1971, 1970, 1969, 1967, 1966, 1965, 1964, 1963, 1962, 1961, 1960, 1958, 1957, 1956, 1955, 1954, 1952, 1951, 1950, 1949, 1948, 1947, 1946, 1945, 1944, 1942, 1940, 1939, 1938, 1937, 1936, 1935, 1934, 1933, 1932, 1931, 1930, 1929, 1928, 1927, 1926, 1925, 1924, 1923, 1921, 1920
1116 N GENESEE	2013, 2008, 2006, 2004, 2003, 2001, 2000, 1999, 1996, 1995, 1992, 1991, 1990, 1986, 1985, 1981, 1980, 1976, 1975, 1972, 1971, 1970, 1969, 1967, 1966, 1965, 1964, 1963, 1962, 1961, 1960, 1958, 1957, 1956, 1955, 1954, 1952, 1951, 1950, 1949, 1948, 1947, 1946, 1945, 1944, 1940, 1939, 1938, 1936, 1935, 1934, 1933, 1932, 1931, 1930, 1929, 1928, 1927, 1926, 1925, 1924, 1923, 1921, 1920
1116 N GENESEE AVE	2013, 2008, 2006, 2004, 2003, 2001, 2000, 1999, 1996, 1995, 1992, 1991, 1990, 1986, 1985, 1980, 1975, 1972, 1971, 1970, 1969, 1967, 1966, 1965, 1964, 1963, 1962, 1961, 1960, 1958, 1957, 1956, 1955, 1954, 1952, 1951, 1950, 1949, 1948, 1947, 1946, 1945, 1944, 1942, 1940, 1939, 1938, 1937, 1936, 1935, 1934, 1933, 1932, 1931, 1930, 1929, 1928, 1927, 1926, 1925, 1924, 1923, 1921, 1920
1116 N OGDEN DR	2013, 2008, 2006, 2004, 2003, 2001, 2000, 1999, 1996, 1995, 1992, 1991, 1990, 1986, 1985, 1981, 1980, 1976, 1975, 1972, 1971, 1970, 1969, 1967, 1966, 1965, 1964, 1963, 1961, 1960, 1957, 1956, 1955, 1954, 1952, 1951, 1950, 1949, 1948, 1947, 1946, 1945, 1944, 1940, 1939, 1938, 1936, 1935, 1934, 1932, 1931, 1930, 1928, 1927, 1926, 1925, 1924, 1923, 1921, 1920
1116 OGDEN DR N	2013, 2008, 2006, 2004, 2003, 2001, 2000, 1999, 1996, 1995, 1992, 1991, 1990, 1986, 1985, 1981, 1980, 1976, 1975, 1972, 1971, 1970, 1969, 1967, 1966, 1965, 1964, 1963, 1962, 1961, 1960, 1958, 1957, 1956, 1955, 1954, 1952, 1950, 1949, 1948, 1947, 1946, 1945, 1944, 1942, 1940, 1939, 1938, 1937, 1936, 1935, 1934, 1933, 1932, 1931, 1930, 1929, 1928, 1927, 1926, 1925, 1924, 1923, 1921, 1920
1117 FAIRFAX AVE N	2013, 2008, 2006, 2004, 2003, 2001, 2000, 1999, 1996, 1995, 1992, 1991, 1990, 1986, 1985, 1981, 1980, 1976, 1975, 1972, 1971, 1970, 1969, 1967, 1966, 1965, 1964, 1963, 1962, 1961, 1960, 1958, 1957, 1956, 1955, 1954, 1952, 1950, 1949, 1948, 1947, 1946, 1945, 1944, 1942, 1940, 1939, 1938, 1937, 1936, 1935, 1934, 1933, 1932, 1931, 1930, 1929, 1928, 1927, 1926, 1925, 1924, 1923, 1921, 1920
1117 GENESEE AVE N	2013, 2008, 2006, 2004, 2003, 2001, 2000, 1999, 1996, 1995, 1992, 1991, 1990, 1986, 1985, 1981, 1980, 1976, 1975, 1972, 1971, 1970, 1969, 1967, 1966, 1965, 1964, 1963, 1962, 1961, 1960, 1958, 1957, 1956, 1955, 1954, 1952, 1950, 1949, 1948, 1947, 1946, 1945, 1944, 1942, 1940, 1939, 1938, 1937, 1936, 1935, 1934, 1933, 1932, 1931, 1930, 1929, 1928, 1927, 1926, 1925, 1924, 1923, 1921, 1920
1117 N FAIRFAX	2013, 2008, 2006, 2004, 2003, 2001, 2000, 1999, 1996, 1995, 1992, 1991, 1990, 1986, 1985, 1981, 1980, 1976, 1975, 1972, 1971, 1970, 1969, 1967, 1966, 1965, 1964, 1963, 1961, 1960, 1958, 1957, 1956, 1955, 1954, 1952, 1951, 1950, 1949, 1948, 1947, 1946, 1945, 1944, 1942, 1940, 1939, 1938, 1937, 1936, 1935, 1934, 1933, 1932, 1931, 1930, 1929, 1928, 1927, 1926, 1925, 1924, 1923, 1921, 1920
1117 N FAIRFAX AVE	2013, 2008, 2006, 2004, 2003, 2001, 2000, 1999, 1996, 1995, 1992, 1991, 1990, 1986, 1985, 1981, 1980, 1976, 1975, 1972, 1971, 1970, 1969, 1967, 1966, 1965, 1964, 1963, 1962, 1961, 1960, 1957, 1956, 1955, 1954, 1952, 1951, 1950, 1949, 1948, 1947, 1946, 1945, 1944, 1940, 1939, 1938, 1937, 1936, 1935, 1934, 1932, 1931, 1930, 1928, 1927, 1926, 1925, 1924, 1923, 1921, 1920
1117 N GENESEE	2013, 2008, 2006, 2004, 2003, 2001, 2000, 1999, 1996, 1995, 1992, 1991, 1990, 1986, 1985, 1981, 1980, 1976, 1975, 1972, 1971, 1970, 1969, 1966, 1965, 1964, 1963, 1961, 1960, 1958, 1957, 1956, 1955, 1954, 1952, 1951, 1950, 1949, 1948, 1947, 1946, 1945, 1944, 1942, 1940, 1939, 1938, 1937, 1936, 1935, 1934, 1933, 1932, 1931, 1930, 1929, 1928, 1927, 1926, 1925, 1924, 1923, 1921, 1920

FINDINGS

Address Researched	Address Not Identified in Research Source
1117 N GENESEE AVE	2013, 2008, 2006, 2004, 2003, 2001, 2000, 1999, 1996, 1995, 1992, 1991, 1985, 1980, 1975, 1972, 1970, 1969, 1967, 1966, 1965, 1964, 1963, 1962, 1961, 1960, 1958, 1957, 1956, 1955, 1954, 1952, 1951, 1950, 1949, 1948, 1947, 1946, 1945, 1944, 1942, 1940, 1939, 1938, 1937, 1936, 1935, 1934, 1933, 1932, 1931, 1930, 1929, 1928, 1927, 1926, 1925, 1924, 1923, 1921, 1920
1117 N ORANGE GROVE AVE	2013, 2008, 2006, 2004, 2003, 2001, 2000, 1999, 1996, 1995, 1992, 1991, 1990, 1986, 1985, 1981, 1980, 1976, 1975, 1972, 1971, 1970, 1969, 1967, 1966, 1965, 1964, 1963, 1962, 1961, 1960, 1958, 1957, 1956, 1955, 1954, 1952, 1951, 1950, 1949, 1948, 1947, 1946, 1945, 1944, 1942, 1940, 1939, 1938, 1937, 1936, 1935, 1934, 1932, 1931, 1930, 1929, 1928, 1927, 1926, 1925, 1924, 1923, 1921, 1920
1117 ORANGE GROVE AVE	2013, 2008, 2006, 2004, 2003, 2001, 2000, 1999, 1996, 1995, 1992, 1991, 1990, 1986, 1985, 1981, 1980, 1976, 1975, 1972, 1971, 1970, 1969, 1967, 1966, 1965, 1964, 1963, 1962, 1961, 1960, 1958, 1957, 1956, 1955, 1954, 1952, 1951, 1950, 1949, 1948, 1947, 1946, 1945, 1944, 1942, 1940, 1939, 1938, 1936, 1935, 1934, 1933, 1932, 1931, 1930, 1929, 1928, 1927, 1926, 1925, 1924, 1923, 1921, 1920
1118 1/2 N OGDEN DR	2013, 2008, 2006, 2004, 2003, 2001, 2000, 1999, 1996, 1995, 1992, 1991, 1990, 1986, 1985, 1980, 1976, 1975, 1972, 1971, 1970, 1969, 1967, 1966, 1965, 1964, 1963, 1962, 1961, 1960, 1958, 1957, 1956, 1955, 1954, 1952, 1951, 1950, 1949, 1948, 1947, 1946, 1945, 1944, 1942, 1940, 1939, 1938, 1937, 1936, 1935, 1934, 1933, 1932, 1931, 1930, 1929, 1928, 1927, 1926, 1925, 1924, 1923, 1921, 1920
1118 1/4 N OGDEN DR	2013, 2008, 2006, 2004, 2003, 2001, 2000, 1999, 1996, 1995, 1992, 1991, 1986, 1985, 1980, 1976, 1975, 1972, 1971, 1970, 1969, 1967, 1966, 1965, 1964, 1963, 1962, 1961, 1960, 1958, 1957, 1956, 1955, 1954, 1952, 1951, 1950, 1949, 1948, 1947, 1946, 1945, 1944, 1942, 1940, 1939, 1938, 1937, 1936, 1935, 1934, 1933, 1932, 1931, 1930, 1929, 1928, 1927, 1926, 1925, 1924, 1923, 1921, 1920
1118 3/4 N OGDEN DR	2013, 2008, 2006, 2004, 2003, 2001, 2000, 1999, 1996, 1995, 1992, 1991, 1990, 1985, 1980, 1976, 1975, 1972, 1971, 1970, 1969, 1967, 1966, 1965, 1964, 1963, 1962, 1961, 1960, 1958, 1957, 1956, 1955, 1954, 1952, 1951, 1950, 1949, 1948, 1947, 1946, 1945, 1944, 1942, 1940, 1939, 1938, 1937, 1936, 1935, 1934, 1933, 1932, 1931, 1930, 1929, 1928, 1927, 1926, 1925, 1924, 1923, 1921, 1920
1118 GENESEE AVE N	2013, 2008, 2006, 2004, 2003, 2001, 1999, 1996, 1995, 1992, 1991, 1990, 1986, 1985, 1981, 1980, 1976, 1975, 1972, 1971, 1970, 1969, 1967, 1966, 1965, 1964, 1963, 1962, 1961, 1960, 1958, 1957, 1956, 1955, 1954, 1952, 1950, 1949, 1948, 1947, 1946, 1945, 1944, 1942, 1940, 1939, 1938, 1937, 1936, 1935, 1934, 1933, 1932, 1931, 1930, 1929, 1928, 1927, 1926, 1925, 1924, 1923, 1921, 1920
1118 N GENESEE	2013, 2008, 2006, 2004, 2003, 2001, 2000, 1999, 1996, 1995, 1992, 1991, 1990, 1986, 1985, 1981, 1980, 1976, 1975, 1972, 1971, 1970, 1969, 1966, 1965, 1964, 1963, 1962, 1961, 1960, 1958, 1957, 1956, 1955, 1954, 1952, 1951, 1950, 1949, 1948, 1947, 1946, 1945, 1944, 1940, 1939, 1938, 1936, 1935, 1934, 1933, 1932, 1931, 1930, 1929, 1928, 1927, 1926, 1925, 1924, 1923, 1921, 1920
1118 N GENESEE AVE	2013, 2008, 2004, 2003, 2001, 2000, 1999, 1996, 1995, 1992, 1991, 1985, 1981, 1980, 1976, 1975, 1972, 1971, 1970, 1969, 1967, 1966, 1965, 1964, 1963, 1962, 1961, 1960, 1958, 1957, 1956, 1955, 1954, 1952, 1951, 1950, 1949, 1948, 1947, 1946, 1945, 1944, 1942, 1940, 1939, 1938, 1937, 1936, 1935, 1934, 1933, 1932, 1931, 1930, 1929, 1928, 1927, 1926, 1925, 1924, 1923, 1921, 1920
1118 N OGDEN DR	2013, 2008, 2004, 2003, 2001, 2000, 1999, 1996, 1995, 1992, 1991, 1990, 1986, 1985, 1981, 1980, 1975, 1972, 1970, 1969, 1966, 1965, 1964, 1963, 1961, 1960, 1957, 1956, 1955, 1954, 1952, 1951, 1950, 1949, 1948, 1947, 1946, 1945, 1944, 1940, 1939, 1938, 1937, 1936, 1935, 1934, 1933, 1932, 1931, 1930, 1929, 1928, 1927, 1926, 1925, 1924, 1923, 1921, 1920
1118 N ORANGE GROVE AVE	2013, 2008, 2006, 2004, 2003, 2001, 2000, 1999, 1996, 1995, 1992, 1991, 1985, 1980, 1975, 1972, 1970, 1969, 1966, 1965, 1964, 1963, 1961, 1960, 1958, 1957, 1956, 1955, 1954, 1952, 1951, 1950, 1949, 1948, 1947, 1946, 1945, 1944, 1940, 1939, 1938, 1937, 1936, 1935, 1934, 1933, 1932, 1931, 1930, 1928, 1927, 1926, 1925, 1924, 1923, 1921, 1920
1118 N ORANGE GROVE BLVD	2013, 2008, 2006, 2004, 2003, 2001, 2000, 1999, 1996, 1995, 1992, 1991, 1990, 1986, 1985, 1981, 1980, 1976, 1975, 1972, 1971, 1970, 1969, 1967, 1966, 1965, 1964, 1963, 1962, 1961, 1960, 1957, 1956, 1955, 1954, 1952, 1951, 1950, 1949, 1948, 1947, 1946, 1945, 1944, 1942, 1940, 1939, 1938, 1937, 1936, 1935, 1934, 1933, 1932, 1931, 1930, 1929, 1928, 1927, 1926, 1925, 1924, 1923, 1921, 1920

FINDINGS

Address Researched	Address Not Identified in Research Source
1118 OGDEN DR N	2013, 2008, 2006, 2004, 2003, 2001, 1999, 1996, 1995, 1992, 1991, 1990, 1986, 1985, 1981, 1980, 1976, 1975, 1972, 1971, 1970, 1969, 1967, 1966, 1965, 1964, 1963, 1962, 1961, 1960, 1958, 1957, 1956, 1955, 1954, 1952, 1950, 1949, 1948, 1947, 1946, 1945, 1944, 1942, 1940, 1939, 1938, 1937, 1936, 1935, 1934, 1933, 1932, 1931, 1930, 1929, 1928, 1927, 1926, 1925, 1924, 1923, 1921, 1920
1119 1/2 N OGDEN DR	2013, 2008, 2006, 2004, 2003, 2001, 2000, 1999, 1996, 1995, 1992, 1991, 1990, 1985, 1980, 1976, 1975, 1972, 1971, 1970, 1969, 1967, 1966, 1965, 1964, 1963, 1962, 1961, 1960, 1958, 1957, 1956, 1955, 1954, 1952, 1951, 1950, 1949, 1948, 1947, 1946, 1945, 1944, 1942, 1940, 1939, 1938, 1937, 1936, 1935, 1934, 1933, 1932, 1931, 1930, 1929, 1928, 1927, 1926, 1925, 1924, 1923, 1921, 1920
1119 1/4 N OGDEN DR	2013, 2008, 2006, 2004, 2003, 2001, 2000, 1999, 1996, 1995, 1992, 1991, 1990, 1986, 1985, 1980, 1976, 1975, 1972, 1971, 1970, 1969, 1967, 1966, 1965, 1964, 1963, 1962, 1961, 1960, 1958, 1957, 1956, 1955, 1954, 1952, 1951, 1950, 1949, 1948, 1947, 1946, 1945, 1944, 1942, 1940, 1939, 1938, 1937, 1936, 1935, 1934, 1933, 1932, 1931, 1930, 1929, 1928, 1927, 1926, 1925, 1924, 1923, 1921, 1920
1119 3/4 N OGDEN DR	2013, 2008, 2006, 2004, 2003, 2001, 2000, 1999, 1996, 1995, 1992, 1991, 1985, 1981, 1980, 1976, 1975, 1972, 1971, 1970, 1969, 1967, 1966, 1965, 1964, 1963, 1962, 1961, 1960, 1958, 1957, 1956, 1955, 1954, 1952, 1951, 1950, 1949, 1948, 1947, 1946, 1945, 1944, 1942, 1940, 1939, 1938, 1937, 1936, 1935, 1934, 1933, 1932, 1931, 1930, 1929, 1928, 1927, 1926, 1925, 1924, 1923, 1921, 1920
1119 FAIRFAX AVE	2013, 2008, 2006, 2004, 2003, 2001, 2000, 1999, 1996, 1995, 1992, 1991, 1990, 1986, 1985, 1981, 1980, 1976, 1975, 1972, 1971, 1970, 1969, 1967, 1966, 1965, 1964, 1963, 1962, 1961, 1960, 1958, 1957, 1956, 1955, 1954, 1952, 1951, 1950, 1949, 1948, 1947, 1946, 1945, 1944, 1942, 1940, 1939, 1938, 1937, 1936, 1935, 1934, 1933, 1932, 1931, 1930, 1929, 1928, 1927, 1926, 1925, 1923, 1921, 1920
1119 FAIRFAX AVE N	2013, 2008, 2006, 2004, 2003, 2001, 2000, 1999, 1996, 1995, 1992, 1991, 1990, 1986, 1985, 1981, 1980, 1976, 1975, 1972, 1971, 1970, 1969, 1967, 1966, 1965, 1964, 1963, 1962, 1961, 1960, 1958, 1957, 1956, 1955, 1954, 1952, 1950, 1949, 1948, 1947, 1946, 1945, 1944, 1942, 1940, 1939, 1938, 1937, 1936, 1935, 1934, 1933, 1932, 1931, 1930, 1929, 1928, 1927, 1926, 1925, 1924, 1923, 1921, 1920
1119 GENESEE AVE N	2013, 2008, 2006, 2004, 2003, 2001, 1999, 1996, 1995, 1992, 1991, 1990, 1986, 1985, 1981, 1980, 1976, 1975, 1972, 1971, 1970, 1969, 1967, 1966, 1965, 1964, 1963, 1962, 1961, 1960, 1958, 1957, 1956, 1955, 1954, 1952, 1951, 1950, 1949, 1948, 1947, 1946, 1945, 1944, 1942, 1940, 1939, 1938, 1937, 1936, 1935, 1934, 1933, 1932, 1931, 1930, 1929, 1928, 1927, 1926, 1925, 1924, 1923, 1921, 1920
1119 N FAIRFAX	2013, 2008, 2006, 2004, 2003, 2001, 2000, 1999, 1996, 1995, 1992, 1991, 1990, 1986, 1985, 1981, 1980, 1976, 1975, 1972, 1971, 1970, 1969, 1967, 1966, 1965, 1964, 1963, 1961, 1960, 1958, 1957, 1956, 1955, 1954, 1952, 1951, 1950, 1949, 1948, 1947, 1946, 1945, 1944, 1942, 1940, 1939, 1938, 1937, 1936, 1935, 1934, 1933, 1932, 1931, 1930, 1929, 1928, 1927, 1926, 1925, 1924, 1923, 1921, 1920
1119 N FAIRFAX AVE	2013, 2008, 2006, 2004, 2003, 2001, 2000, 1999, 1996, 1995, 1992, 1991, 1990, 1986, 1985, 1981, 1980, 1976, 1975, 1972, 1971, 1970, 1969, 1967, 1966, 1965, 1964, 1963, 1962, 1961, 1960, 1957, 1956, 1955, 1954, 1952, 1951, 1950, 1949, 1948, 1947, 1946, 1945, 1944, 1942, 1940, 1939, 1938, 1936, 1935, 1934, 1932, 1931, 1930, 1929, 1928, 1927, 1926, 1925, 1924, 1923, 1921, 1920
1119 N GENESEE	2013, 2008, 2006, 2004, 2003, 2001, 2000, 1999, 1996, 1995, 1992, 1991, 1990, 1986, 1985, 1981, 1980, 1976, 1975, 1972, 1971, 1970, 1969, 1966, 1965, 1964, 1963, 1961, 1960, 1958, 1957, 1956, 1955, 1954, 1952, 1951, 1950, 1949, 1948, 1947, 1946, 1945, 1944, 1942, 1940, 1939, 1938, 1937, 1936, 1935, 1934, 1933, 1932, 1931, 1930, 1929, 1928, 1927, 1926, 1925, 1924, 1923, 1921, 1920
1119 N GENESEE AVE	2013, 2008, 2004, 2003, 2001, 2000, 1999, 1996, 1995, 1992, 1991, 1985, 1980, 1975, 1972, 1970, 1969, 1967, 1966, 1965, 1964, 1963, 1962, 1961, 1960, 1957, 1956, 1955, 1954, 1952, 1951, 1950, 1949, 1948, 1947, 1946, 1945, 1944, 1942, 1940, 1939, 1938, 1937, 1936, 1935, 1934, 1933, 1932, 1931, 1930, 1929, 1928, 1927, 1926, 1925, 1924, 1923, 1921, 1920
1119 N OGDEN DR	2013, 2008, 2004, 2003, 2001, 1999, 1996, 1995, 1992, 1991, 1985, 1980, 1975, 1972, 1970, 1969, 1966, 1965, 1964, 1963, 1961, 1960, 1957, 1956, 1955, 1954, 1952, 1950, 1949, 1948, 1947, 1946, 1945, 1944, 1940, 1939, 1938, 1936, 1935, 1934, 1933, 1932, 1931, 1930, 1929, 1928, 1927, 1926, 1925, 1924, 1923, 1921, 1920

FINDINGS

Address Researched	Address Not Identified in Research Source
1119 N OGDEN DR	2013, 2008, 2004, 2003, 2001, 2000, 1999, 1996, 1995, 1992, 1991, 1985, 1980, 1975, 1972, 1970, 1969, 1966, 1965, 1964, 1963, 1961, 1960, 1957, 1956, 1955, 1954, 1952, 1951, 1950, 1949, 1948, 1947, 1946, 1945, 1944, 1940, 1939, 1938, 1936, 1935, 1934, 1933, 1932, 1931, 1930, 1929, 1928, 1927, 1926, 1925, 1924, 1923, 1921, 1920
1119 OGDEN DR N	2013, 2008, 2006, 2004, 2003, 2001, 1999, 1996, 1995, 1992, 1991, 1990, 1986, 1985, 1981, 1980, 1976, 1975, 1972, 1971, 1970, 1969, 1967, 1966, 1965, 1964, 1963, 1962, 1961, 1960, 1958, 1957, 1956, 1955, 1954, 1952, 1950, 1949, 1948, 1947, 1946, 1945, 1944, 1942, 1940, 1939, 1938, 1937, 1936, 1935, 1934, 1933, 1932, 1931, 1930, 1929, 1928, 1927, 1926, 1925, 1924, 1923, 1921, 1920
1120 N FAIRFAX AVE	2013, 2008, 2006, 2004, 2003, 2001, 2000, 1999, 1996, 1995, 1992, 1991, 1990, 1986, 1985, 1981, 1980, 1976, 1975, 1972, 1971, 1970, 1969, 1967, 1966, 1965, 1964, 1963, 1962, 1961, 1960, 1958, 1957, 1956, 1955, 1954, 1952, 1951, 1950, 1949, 1948, 1947, 1946, 1945, 1944, 1942, 1940, 1939, 1938, 1937, 1936, 1935, 1934, 1933, 1932, 1931, 1930, 1928, 1927, 1926, 1925, 1924, 1923, 1921, 1920
1120 N OGDEN DR	2013, 2008, 2004, 2003, 2001, 2000, 1999, 1996, 1995, 1992, 1991, 1985, 1980, 1975, 1972, 1970, 1969, 1966, 1965, 1964, 1963, 1961, 1960, 1957, 1956, 1955, 1954, 1952, 1951, 1950, 1949, 1948, 1947, 1946, 1945, 1944, 1940, 1939, 1938, 1936, 1935, 1934, 1933, 1932, 1931, 1930, 1929, 1928, 1927, 1926, 1925, 1924, 1923, 1921, 1920
1120 N ORANGE GROVE AVE	2013, 2008, 2006, 2004, 2003, 2001, 2000, 1999, 1996, 1995, 1992, 1991, 1990, 1986, 1985, 1981, 1980, 1976, 1975, 1972, 1971, 1970, 1969, 1967, 1966, 1965, 1964, 1963, 1962, 1961, 1960, 1958, 1957, 1956, 1955, 1954, 1952, 1951, 1949, 1948, 1947, 1946, 1945, 1944, 1942, 1940, 1939, 1938, 1937, 1936, 1935, 1934, 1933, 1932, 1931, 1930, 1929, 1928, 1927, 1926, 1925, 1924, 1923, 1921, 1920
1120 OGDEN DR N	2013, 2008, 2006, 2004, 2003, 2001, 1999, 1996, 1995, 1992, 1991, 1990, 1986, 1985, 1981, 1980, 1976, 1975, 1972, 1971, 1970, 1969, 1967, 1966, 1965, 1964, 1963, 1962, 1961, 1960, 1958, 1957, 1956, 1955, 1954, 1952, 1950, 1949, 1948, 1947, 1946, 1945, 1944, 1942, 1940, 1939, 1938, 1937, 1936, 1935, 1934, 1933, 1932, 1931, 1930, 1929, 1928, 1927, 1926, 1925, 1924, 1923, 1921, 1920
1121 FAIRFAX AVE N	2013, 2008, 2006, 2004, 2003, 2001, 1999, 1996, 1995, 1992, 1991, 1990, 1986, 1985, 1981, 1980, 1976, 1975, 1972, 1971, 1970, 1969, 1967, 1966, 1965, 1964, 1963, 1962, 1961, 1960, 1958, 1957, 1956, 1955, 1954, 1952, 1950, 1949, 1948, 1947, 1946, 1945, 1944, 1942, 1940, 1939, 1938, 1937, 1936, 1935, 1934, 1933, 1932, 1931, 1930, 1929, 1928, 1927, 1926, 1925, 1924, 1923, 1921, 1920
1121 N FAIRFAX	2013, 2008, 2006, 2004, 2003, 2001, 2000, 1999, 1996, 1995, 1992, 1991, 1990, 1986, 1985, 1981, 1980, 1976, 1975, 1972, 1971, 1970, 1969, 1966, 1965, 1964, 1963, 1961, 1960, 1958, 1957, 1956, 1955, 1954, 1952, 1951, 1950, 1949, 1948, 1947, 1946, 1945, 1944, 1942, 1940, 1939, 1938, 1937, 1936, 1935, 1934, 1933, 1932, 1931, 1930, 1929, 1928, 1927, 1926, 1925, 1924, 1923, 1921, 1920
1121 N FAIRFAX AVE	2013, 2008, 2004, 2003, 2001, 2000, 1999, 1996, 1995, 1992, 1991, 1985, 1980, 1975, 1972, 1970, 1969, 1967, 1966, 1965, 1964, 1963, 1962, 1961, 1960, 1957, 1956, 1955, 1954, 1952, 1951, 1950, 1949, 1948, 1947, 1946, 1945, 1944, 1942, 1940, 1939, 1938, 1937, 1936, 1935, 1934, 1933, 1932, 1931, 1930, 1929, 1928, 1927, 1926, 1925, 1924, 1923, 1921, 1920
1121 N FAIRFAX AVE	2006, 2004, 2003, 2001, 2000, 1999, 1996, 1995, 1992, 1991, 1990, 1986, 1985, 1981, 1980, 1976, 1975, 1972, 1971, 1970, 1969, 1967, 1966, 1965, 1964, 1963, 1962, 1961, 1960, 1958, 1957, 1956, 1955, 1954, 1952, 1951, 1950, 1949, 1948, 1947, 1946, 1945, 1944, 1942, 1940, 1939, 1938, 1937, 1936, 1935, 1934, 1933, 1932, 1931, 1930, 1929, 1928, 1927, 1926, 1925, 1924, 1923, 1921, 1920
1121 N OGDEN DR	2013, 2008, 2006, 2004, 2003, 2001, 2000, 1999, 1996, 1995, 1992, 1991, 1986, 1985, 1981, 1980, 1976, 1975, 1972, 1971, 1970, 1969, 1966, 1965, 1964, 1963, 1961, 1960, 1957, 1956, 1955, 1954, 1952, 1951, 1950, 1949, 1948, 1947, 1946, 1945, 1944, 1940, 1939, 1938, 1936, 1935, 1934, 1933, 1932, 1931, 1930, 1929, 1928, 1927, 1926, 1925, 1924, 1923, 1921, 1920
1121 OGDEN DR N	2013, 2008, 2006, 2004, 2003, 2001, 1999, 1996, 1995, 1992, 1991, 1990, 1986, 1985, 1981, 1980, 1976, 1975, 1972, 1971, 1970, 1969, 1967, 1966, 1965, 1964, 1963, 1962, 1961, 1960, 1958, 1957, 1956, 1955, 1954, 1952, 1950, 1949, 1948, 1947, 1946, 1945, 1944, 1942, 1940, 1939, 1938, 1937, 1936, 1935, 1934, 1933, 1932, 1931, 1930, 1929, 1928, 1927, 1926, 1925, 1924, 1923, 1921, 1920

FINDINGS

Address Researched	Address Not Identified in Research Source
1122 FAIRFAX AVE N	2013, 2008, 2006, 2004, 2003, 2001, 2000, 1999, 1996, 1995, 1992, 1991, 1990, 1986, 1985, 1981, 1980, 1976, 1975, 1972, 1971, 1970, 1969, 1967, 1966, 1965, 1964, 1963, 1962, 1961, 1960, 1958, 1957, 1956, 1955, 1954, 1952, 1950, 1949, 1948, 1947, 1946, 1945, 1944, 1942, 1940, 1939, 1938, 1937, 1936, 1935, 1934, 1933, 1932, 1931, 1930, 1929, 1928, 1927, 1926, 1925, 1924, 1923, 1921, 1920
1122 N FAIRFAX	2013, 2008, 2006, 2004, 2003, 2001, 2000, 1999, 1996, 1995, 1992, 1991, 1990, 1986, 1985, 1981, 1980, 1976, 1975, 1972, 1971, 1970, 1969, 1967, 1966, 1965, 1964, 1963, 1961, 1960, 1958, 1957, 1956, 1955, 1954, 1952, 1951, 1950, 1949, 1948, 1947, 1946, 1945, 1944, 1942, 1940, 1939, 1938, 1937, 1936, 1935, 1934, 1933, 1932, 1931, 1930, 1929, 1928, 1927, 1926, 1925, 1924, 1923, 1921, 1920
1122 N FAIRFAX AVE	2013, 2008, 2006, 2004, 2003, 2001, 2000, 1999, 1996, 1995, 1992, 1991, 1990, 1986, 1985, 1981, 1980, 1976, 1975, 1972, 1971, 1970, 1969, 1967, 1966, 1965, 1964, 1963, 1962, 1961, 1960, 1958, 1957, 1955, 1952, 1951, 1949, 1948, 1947, 1946, 1945, 1944, 1942, 1940, 1939, 1938, 1937, 1936, 1935, 1934, 1933, 1932, 1931, 1930, 1929, 1928, 1927, 1926, 1925, 1924, 1923, 1921, 1920
1122 N OGDEN DR	2013, 2008, 2004, 2003, 2001, 2000, 1999, 1996, 1995, 1992, 1991, 1985, 1980, 1975, 1972, 1970, 1969, 1966, 1965, 1964, 1963, 1961, 1960, 1957, 1956, 1955, 1954, 1952, 1951, 1950, 1949, 1948, 1947, 1946, 1945, 1944, 1940, 1939, 1938, 1937, 1936, 1935, 1934, 1932, 1931, 1930, 1928, 1927, 1926, 1925, 1924, 1923, 1921, 1920
1122 OGDEN DR N	2013, 2008, 2006, 2004, 2003, 2001, 1999, 1996, 1995, 1992, 1991, 1990, 1986, 1985, 1981, 1980, 1976, 1975, 1972, 1971, 1970, 1969, 1967, 1966, 1965, 1964, 1963, 1962, 1961, 1960, 1958, 1957, 1956, 1955, 1954, 1952, 1951, 1950, 1949, 1948, 1947, 1946, 1945, 1944, 1942, 1940, 1939, 1938, 1937, 1936, 1935, 1934, 1933, 1932, 1931, 1930, 1929, 1928, 1927, 1926, 1925, 1924, 1923, 1921, 1920
1122 ORANGE GROVE AVE	2013, 2008, 2006, 2004, 2003, 2001, 2000, 1999, 1996, 1995, 1992, 1991, 1990, 1986, 1985, 1981, 1980, 1976, 1975, 1972, 1971, 1970, 1969, 1967, 1966, 1965, 1964, 1963, 1962, 1961, 1960, 1958, 1957, 1956, 1955, 1954, 1952, 1951, 1950, 1949, 1948, 1947, 1946, 1945, 1944, 1942, 1940, 1939, 1938, 1937, 1936, 1935, 1934, 1933, 1932, 1931, 1930, 1929, 1928, 1927, 1926, 1925, 1923, 1921, 1920
1123 FAIRFAX AVE N	2013, 2008, 2006, 2004, 2003, 2001, 1999, 1996, 1995, 1992, 1991, 1990, 1986, 1985, 1981, 1980, 1976, 1975, 1972, 1971, 1970, 1969, 1967, 1966, 1965, 1964, 1963, 1962, 1961, 1960, 1958, 1957, 1956, 1955, 1954, 1952, 1950, 1949, 1948, 1947, 1946, 1945, 1944, 1942, 1940, 1939, 1938, 1937, 1936, 1935, 1934, 1933, 1932, 1931, 1930, 1929, 1928, 1927, 1926, 1925, 1924, 1923, 1921, 1920
1123 N FAIRFAX	2013, 2008, 2006, 2004, 2003, 2001, 2000, 1999, 1996, 1995, 1992, 1991, 1990, 1986, 1985, 1981, 1980, 1976, 1975, 1972, 1971, 1970, 1969, 1966, 1965, 1964, 1963, 1961, 1960, 1958, 1957, 1956, 1955, 1954, 1952, 1951, 1950, 1949, 1948, 1947, 1946, 1945, 1944, 1942, 1940, 1939, 1938, 1937, 1936, 1935, 1934, 1933, 1932, 1931, 1930, 1929, 1928, 1927, 1926, 1925, 1924, 1923, 1921, 1920
1123 N FAIRFAX AVE	2013, 2008, 2004, 2003, 2001, 2000, 1999, 1996, 1995, 1992, 1991, 1985, 1980, 1975, 1972, 1970, 1969, 1967, 1966, 1965, 1964, 1963, 1962, 1961, 1960, 1957, 1956, 1955, 1954, 1952, 1951, 1950, 1949, 1948, 1947, 1946, 1945, 1944, 1942, 1940, 1939, 1938, 1937, 1936, 1935, 1934, 1933, 1932, 1931, 1930, 1929, 1928, 1927, 1926, 1925, 1924, 1923, 1921, 1920
1123 N FAIRFAX AVE	2006, 2004, 2003, 2001, 2000, 1999, 1996, 1995, 1992, 1991, 1990, 1986, 1985, 1981, 1980, 1976, 1975, 1972, 1971, 1970, 1969, 1967, 1966, 1965, 1964, 1963, 1962, 1961, 1960, 1958, 1957, 1956, 1955, 1954, 1952, 1951, 1950, 1949, 1948, 1947, 1946, 1945, 1944, 1942, 1940, 1939, 1938, 1937, 1936, 1935, 1934, 1933, 1932, 1931, 1930, 1929, 1928, 1927, 1926, 1925, 1924, 1923, 1921, 1920
1123 N GENESEE	2013, 2008, 2006, 2004, 2003, 2001, 2000, 1999, 1996, 1995, 1992, 1991, 1990, 1986, 1985, 1981, 1980, 1976, 1975, 1972, 1971, 1970, 1969, 1966, 1965, 1964, 1963, 1961, 1960, 1958, 1957, 1956, 1955, 1954, 1952, 1951, 1950, 1949, 1948, 1947, 1946, 1945, 1944, 1942, 1940, 1939, 1938, 1936, 1935, 1934, 1933, 1932, 1931, 1930, 1929, 1928, 1927, 1926, 1925, 1924, 1923, 1921, 1920
1123 N GENESEE AVE	2013, 2008, 2006, 2004, 2003, 2001, 2000, 1999, 1996, 1995, 1992, 1991, 1990, 1985, 1980, 1975, 1972, 1971, 1970, 1969, 1967, 1966, 1965, 1964, 1963, 1962, 1961, 1960, 1957, 1956, 1955, 1954, 1952, 1951, 1950, 1949, 1948, 1947, 1946, 1945, 1944, 1940, 1939, 1938, 1937, 1936, 1935, 1934, 1933, 1932, 1931, 1930, 1929, 1928, 1927, 1926, 1925, 1924, 1923, 1921, 1920

FINDINGS

Address Researched	Address Not Identified in Research Source
1123 N GENESEE AVE	2013, 2006, 2004, 2003, 2001, 2000, 1999, 1996, 1995, 1992, 1991, 1990, 1986, 1985, 1981, 1980, 1976, 1975, 1972, 1971, 1970, 1969, 1967, 1966, 1965, 1964, 1963, 1962, 1961, 1960, 1958, 1957, 1956, 1955, 1954, 1952, 1951, 1950, 1949, 1948, 1947, 1946, 1945, 1944, 1942, 1940, 1939, 1938, 1937, 1936, 1935, 1934, 1933, 1932, 1931, 1930, 1929, 1928, 1927, 1926, 1925, 1924, 1923, 1921, 1920
1123 N OGDEN DR	2013, 2008, 2004, 2003, 2001, 2000, 1999, 1996, 1995, 1992, 1991, 1986, 1985, 1980, 1976, 1975, 1972, 1970, 1969, 1966, 1965, 1964, 1963, 1961, 1960, 1957, 1956, 1955, 1954, 1952, 1951, 1950, 1949, 1948, 1947, 1946, 1945, 1944, 1942, 1940, 1939, 1938, 1937, 1936, 1935, 1934, 1933, 1932, 1931, 1930, 1928, 1927, 1926, 1925, 1924, 1923, 1921, 1920
1123 N ORANGE GROVE AVE	2013, 2008, 2006, 2004, 2003, 2001, 2000, 1999, 1996, 1992, 1991, 1990, 1986, 1985, 1981, 1980, 1976, 1975, 1972, 1971, 1970, 1969, 1967, 1966, 1965, 1964, 1963, 1962, 1961, 1960, 1958, 1957, 1956, 1955, 1954, 1952, 1951, 1950, 1949, 1948, 1947, 1946, 1945, 1944, 1942, 1940, 1939, 1938, 1937, 1936, 1935, 1934, 1933, 1932, 1931, 1930, 1929, 1928, 1927, 1926, 1925, 1924, 1923, 1921, 1920
1123 OGDEN DR N	2013, 2008, 2006, 2004, 2003, 2001, 1999, 1996, 1995, 1992, 1991, 1990, 1986, 1985, 1981, 1980, 1976, 1975, 1972, 1971, 1970, 1969, 1967, 1966, 1965, 1964, 1963, 1962, 1961, 1960, 1958, 1957, 1956, 1955, 1954, 1952, 1950, 1949, 1948, 1947, 1946, 1945, 1944, 1942, 1940, 1939, 1938, 1937, 1936, 1935, 1934, 1933, 1932, 1931, 1930, 1929, 1928, 1927, 1926, 1925, 1924, 1923, 1921, 1920
1124 N FAIRFAX AVE	2013, 2008, 2006, 2004, 2003, 2001, 2000, 1999, 1996, 1995, 1992, 1991, 1990, 1986, 1985, 1981, 1980, 1976, 1975, 1972, 1971, 1970, 1969, 1967, 1966, 1965, 1964, 1963, 1962, 1961, 1960, 1958, 1957, 1956, 1955, 1954, 1952, 1951, 1950, 1949, 1948, 1947, 1946, 1945, 1944, 1942, 1940, 1939, 1938, 1937, 1936, 1935, 1934, 1933, 1932, 1931, 1930, 1928, 1927, 1926, 1925, 1924, 1923, 1921, 1920
1124 N OGDEN DR	2013, 2008, 2004, 2003, 2001, 2000, 1999, 1996, 1995, 1992, 1991, 1985, 1980, 1975, 1972, 1970, 1969, 1966, 1965, 1964, 1963, 1961, 1960, 1957, 1956, 1955, 1954, 1952, 1951, 1950, 1949, 1948, 1947, 1946, 1945, 1944, 1940, 1939, 1938, 1936, 1935, 1934, 1932, 1931, 1930, 1929, 1928, 1927, 1926, 1925, 1924, 1923, 1921, 1920
1124 OGDEN DR N	2013, 2008, 2006, 2004, 2003, 2001, 1999, 1996, 1995, 1992, 1991, 1990, 1986, 1985, 1981, 1980, 1976, 1975, 1972, 1971, 1970, 1969, 1967, 1966, 1965, 1964, 1963, 1962, 1961, 1960, 1958, 1957, 1956, 1955, 1954, 1952, 1950, 1949, 1948, 1947, 1946, 1945, 1944, 1942, 1940, 1939, 1938, 1937, 1936, 1935, 1934, 1933, 1932, 1931, 1930, 1929, 1928, 1927, 1926, 1925, 1924, 1923, 1921, 1920
1125 1/2 N OGDEN DR	2013, 2008, 2006, 2004, 2003, 2001, 2000, 1999, 1996, 1995, 1992, 1991, 1990, 1986, 1985, 1980, 1976, 1975, 1972, 1971, 1970, 1969, 1967, 1966, 1965, 1964, 1963, 1962, 1961, 1960, 1958, 1957, 1956, 1955, 1954, 1952, 1951, 1950, 1949, 1948, 1947, 1946, 1945, 1944, 1942, 1940, 1939, 1938, 1937, 1936, 1935, 1934, 1933, 1932, 1931, 1930, 1929, 1928, 1927, 1926, 1925, 1924, 1923, 1921, 1920
1125 1/4 N OGDEN DR	2013, 2008, 2006, 2004, 2003, 2001, 2000, 1999, 1996, 1995, 1992, 1991, 1990, 1985, 1981, 1980, 1976, 1975, 1972, 1971, 1970, 1969, 1967, 1966, 1965, 1964, 1963, 1962, 1961, 1960, 1958, 1957, 1956, 1955, 1954, 1952, 1951, 1950, 1949, 1948, 1947, 1946, 1945, 1944, 1942, 1940, 1939, 1938, 1937, 1936, 1935, 1934, 1933, 1932, 1931, 1930, 1929, 1928, 1927, 1926, 1925, 1924, 1923, 1921, 1920
1125 1/4 OGDEN DR	2013, 2008, 2006, 2004, 2003, 2001, 2000, 1999, 1996, 1995, 1992, 1991, 1990, 1986, 1985, 1980, 1976, 1975, 1972, 1971, 1970, 1969, 1967, 1966, 1965, 1964, 1963, 1962, 1961, 1960, 1958, 1957, 1956, 1955, 1954, 1952, 1951, 1950, 1949, 1948, 1947, 1946, 1945, 1944, 1942, 1940, 1939, 1938, 1937, 1936, 1935, 1934, 1933, 1932, 1931, 1930, 1929, 1928, 1927, 1926, 1925, 1924, 1923, 1921, 1920
1125 FAIRFAX AVE N	2013, 2008, 2006, 2004, 2003, 2001, 2000, 1999, 1996, 1995, 1992, 1991, 1990, 1986, 1985, 1981, 1980, 1976, 1975, 1972, 1971, 1970, 1969, 1967, 1966, 1965, 1964, 1963, 1962, 1961, 1960, 1958, 1957, 1956, 1955, 1954, 1952, 1950, 1949, 1948, 1947, 1946, 1945, 1944, 1942, 1940, 1939, 1938, 1937, 1936, 1935, 1934, 1933, 1932, 1931, 1930, 1929, 1928, 1927, 1926, 1925, 1924, 1923, 1921, 1920
1125 GENESEE AVE N	2013, 2008, 2006, 2004, 2003, 2001, 2000, 1999, 1996, 1995, 1992, 1991, 1990, 1986, 1985, 1981, 1980, 1976, 1975, 1972, 1971, 1970, 1969, 1967, 1966, 1965, 1964, 1963, 1962, 1961, 1960, 1958, 1957, 1956, 1955, 1954, 1952, 1950, 1949, 1948, 1947, 1946, 1945, 1944, 1942, 1940, 1939, 1938, 1937, 1936, 1935, 1934, 1933, 1932, 1931, 1930, 1929, 1928, 1927, 1926, 1925, 1924, 1923, 1921, 1920

FINDINGS

Address Researched	Address Not Identified in Research Source
1125 N FAIRFAX	2013, 2008, 2006, 2004, 2003, 2001, 2000, 1999, 1996, 1995, 1992, 1991, 1990, 1986, 1985, 1981, 1980, 1976, 1975, 1972, 1971, 1970, 1969, 1966, 1965, 1964, 1963, 1961, 1960, 1957, 1956, 1955, 1954, 1952, 1951, 1950, 1949, 1948, 1947, 1946, 1945, 1944, 1942, 1940, 1939, 1938, 1937, 1936, 1935, 1934, 1933, 1932, 1931, 1930, 1929, 1928, 1927, 1926, 1925, 1924, 1923, 1921, 1920
1125 N FAIRFAX AVE	2013, 2008, 2006, 2004, 2003, 2001, 2000, 1999, 1996, 1992, 1991, 1990, 1986, 1985, 1981, 1980, 1975, 1972, 1970, 1969, 1967, 1966, 1965, 1964, 1963, 1962, 1961, 1960, 1958, 1957, 1956, 1955, 1954, 1952, 1951, 1950, 1949, 1948, 1947, 1946, 1945, 1944, 1942, 1940, 1939, 1938, 1937, 1936, 1935, 1934, 1933, 1932, 1931, 1930, 1929, 1928, 1927, 1926, 1925, 1924, 1923, 1921, 1920
1125 N FAIRFAX AVE	2008, 2006, 2004, 2003, 2001, 2000, 1999, 1996, 1995, 1992, 1991, 1990, 1986, 1985, 1981, 1980, 1976, 1975, 1972, 1971, 1970, 1969, 1967, 1966, 1965, 1964, 1963, 1962, 1961, 1960, 1958, 1957, 1956, 1955, 1954, 1952, 1951, 1950, 1949, 1948, 1947, 1946, 1945, 1944, 1942, 1940, 1939, 1938, 1937, 1936, 1935, 1934, 1933, 1932, 1931, 1930, 1929, 1928, 1927, 1926, 1925, 1924, 1923, 1921, 1920
1125 N GENESEE	2013, 2008, 2006, 2004, 2003, 2001, 2000, 1999, 1996, 1995, 1992, 1991, 1990, 1986, 1985, 1981, 1980, 1976, 1975, 1972, 1971, 1970, 1969, 1966, 1965, 1964, 1963, 1961, 1960, 1958, 1957, 1956, 1955, 1954, 1952, 1951, 1950, 1949, 1948, 1947, 1946, 1945, 1944, 1942, 1940, 1939, 1938, 1937, 1936, 1935, 1934, 1932, 1931, 1930, 1928, 1927, 1926, 1925, 1924, 1923, 1921, 1920
1125 N GENESEE AVE	2013, 2008, 2004, 2003, 2001, 2000, 1999, 1996, 1995, 1992, 1991, 1990, 1985, 1981, 1980, 1975, 1972, 1970, 1969, 1967, 1966, 1965, 1964, 1963, 1962, 1961, 1960, 1958, 1957, 1956, 1955, 1954, 1952, 1951, 1950, 1949, 1948, 1947, 1946, 1945, 1944, 1942, 1940, 1939, 1938, 1937, 1936, 1935, 1934, 1933, 1932, 1931, 1930, 1929, 1928, 1927, 1926, 1925, 1924, 1923, 1921, 1920
1125 N OGDEN DR	2013, 2008, 2004, 2003, 2001, 2000, 1999, 1996, 1995, 1992, 1991, 1985, 1980, 1975, 1972, 1970, 1969, 1966, 1965, 1964, 1963, 1961, 1960, 1957, 1956, 1955, 1954, 1952, 1951, 1950, 1949, 1948, 1947, 1946, 1945, 1944, 1942, 1940, 1939, 1938, 1937, 1936, 1935, 1934, 1933, 1932, 1931, 1930, 1928, 1927, 1926, 1925, 1924, 1923, 1921, 1920
1125 N OGDEN DR	2013, 2008, 2004, 2003, 2001, 1999, 1996, 1995, 1992, 1991, 1985, 1980, 1975, 1972, 1970, 1969, 1966, 1965, 1964, 1963, 1961, 1960, 1957, 1956, 1955, 1954, 1952, 1950, 1949, 1948, 1947, 1946, 1945, 1944, 1942, 1940, 1939, 1938, 1937, 1936, 1935, 1934, 1933, 1932, 1931, 1930, 1928, 1927, 1926, 1925, 1924, 1923, 1921, 1920
1125 N ORANGE GROVE AVE	2013, 2008, 2006, 2004, 2003, 2001, 2000, 1999, 1996, 1995, 1992, 1991, 1990, 1986, 1985, 1981, 1980, 1976, 1975, 1972, 1971, 1970, 1969, 1967, 1966, 1965, 1964, 1963, 1962, 1961, 1960, 1958, 1957, 1956, 1955, 1954, 1952, 1951, 1950, 1949, 1948, 1947, 1946, 1945, 1944, 1942, 1940, 1939, 1938, 1937, 1936, 1935, 1934, 1932, 1931, 1930, 1928, 1927, 1926, 1925, 1924, 1923, 1921, 1920
1125 OGDEN DR N	2013, 2008, 2006, 2004, 2003, 2001, 1999, 1996, 1995, 1992, 1991, 1990, 1986, 1985, 1981, 1980, 1976, 1975, 1972, 1971, 1970, 1969, 1967, 1966, 1965, 1964, 1963, 1962, 1961, 1960, 1958, 1957, 1956, 1955, 1954, 1952, 1950, 1949, 1948, 1947, 1946, 1945, 1944, 1942, 1940, 1939, 1938, 1937, 1936, 1935, 1934, 1933, 1932, 1931, 1930, 1929, 1928, 1927, 1926, 1925, 1924, 1923, 1921, 1920
1126 N FAIRFAX AVE	2013, 2008, 2006, 2004, 2003, 2001, 2000, 1999, 1996, 1995, 1992, 1991, 1990, 1986, 1985, 1981, 1980, 1976, 1975, 1972, 1971, 1970, 1969, 1967, 1966, 1965, 1964, 1963, 1962, 1961, 1960, 1958, 1957, 1956, 1955, 1954, 1952, 1951, 1950, 1949, 1948, 1947, 1946, 1945, 1944, 1942, 1940, 1939, 1938, 1937, 1936, 1935, 1934, 1933, 1932, 1931, 1930, 1928, 1927, 1926, 1925, 1924, 1923, 1921, 1920
1126 N GENESEE	2013, 2008, 2006, 2004, 2003, 2001, 2000, 1999, 1996, 1995, 1992, 1991, 1990, 1986, 1985, 1981, 1980, 1976, 1975, 1972, 1971, 1970, 1969, 1967, 1966, 1965, 1964, 1963, 1962, 1961, 1960, 1958, 1957, 1956, 1955, 1954, 1952, 1951, 1950, 1949, 1948, 1947, 1946, 1945, 1944, 1942, 1940, 1939, 1938, 1936, 1935, 1934, 1933, 1932, 1931, 1930, 1929, 1928, 1927, 1926, 1925, 1924, 1923, 1921, 1920
1126 N OGDEN DR	2013, 2008, 2006, 2004, 2003, 2001, 2000, 1999, 1996, 1995, 1992, 1991, 1985, 1980, 1975, 1972, 1971, 1970, 1969, 1966, 1965, 1964, 1963, 1961, 1960, 1957, 1956, 1955, 1954, 1952, 1951, 1950, 1949, 1948, 1947, 1946, 1945, 1944, 1940, 1939, 1938, 1936, 1935, 1934, 1932, 1931, 1930, 1928, 1927, 1926, 1925, 1924, 1923, 1921, 1920

FINDINGS

Address Researched	Address Not Identified in Research Source
1126 OGDEN DR N	2013, 2008, 2006, 2004, 2003, 2001, 2000, 1999, 1996, 1995, 1992, 1991, 1990, 1986, 1985, 1981, 1980, 1976, 1975, 1972, 1971, 1970, 1969, 1967, 1966, 1965, 1964, 1963, 1962, 1961, 1960, 1958, 1957, 1956, 1955, 1954, 1952, 1950, 1949, 1948, 1947, 1946, 1945, 1944, 1942, 1940, 1939, 1938, 1937, 1936, 1935, 1934, 1933, 1932, 1931, 1930, 1929, 1928, 1927, 1926, 1925, 1924, 1923, 1921, 1920
1127 GENESEE AVE N	2013, 2008, 2006, 2004, 2003, 2001, 1999, 1996, 1995, 1992, 1991, 1990, 1986, 1985, 1981, 1980, 1976, 1975, 1972, 1971, 1970, 1969, 1967, 1966, 1965, 1964, 1963, 1962, 1961, 1960, 1958, 1957, 1956, 1955, 1954, 1952, 1950, 1949, 1948, 1947, 1946, 1945, 1944, 1942, 1940, 1939, 1938, 1937, 1936, 1935, 1934, 1933, 1932, 1931, 1930, 1929, 1928, 1927, 1926, 1925, 1924, 1923, 1921, 1920
1127 N GENESEE	2013, 2008, 2006, 2004, 2003, 2001, 2000, 1999, 1996, 1995, 1992, 1991, 1990, 1986, 1985, 1981, 1980, 1976, 1975, 1972, 1971, 1970, 1969, 1966, 1965, 1964, 1963, 1961, 1960, 1958, 1957, 1956, 1955, 1954, 1952, 1951, 1950, 1949, 1948, 1947, 1946, 1945, 1944, 1942, 1940, 1939, 1938, 1936, 1935, 1934, 1933, 1932, 1931, 1930, 1929, 1928, 1927, 1926, 1925, 1924, 1923, 1921, 1920
1127 N GENESEE AVE	2013, 2008, 2004, 2003, 2001, 2000, 1999, 1996, 1995, 1992, 1991, 1986, 1985, 1980, 1975, 1972, 1970, 1969, 1967, 1966, 1965, 1964, 1963, 1962, 1961, 1960, 1957, 1956, 1955, 1954, 1952, 1951, 1950, 1949, 1948, 1947, 1946, 1945, 1944, 1940, 1939, 1938, 1937, 1936, 1935, 1934, 1933, 1932, 1931, 1930, 1929, 1928, 1927, 1926, 1925, 1924, 1923, 1921, 1920
1127 N OGDEN DR	2013, 2008, 2004, 2003, 2001, 2000, 1999, 1996, 1995, 1992, 1991, 1986, 1985, 1981, 1980, 1976, 1975, 1972, 1970, 1969, 1966, 1965, 1964, 1963, 1961, 1960, 1957, 1956, 1955, 1954, 1952, 1951, 1950, 1949, 1948, 1947, 1946, 1945, 1944, 1942, 1940, 1939, 1938, 1937, 1936, 1935, 1934, 1933, 1932, 1931, 1930, 1929, 1928, 1927, 1926, 1925, 1924, 1923, 1921, 1920
1127 OGDEN DR N	2013, 2008, 2006, 2004, 2003, 2001, 1999, 1996, 1995, 1992, 1991, 1990, 1986, 1985, 1981, 1980, 1976, 1975, 1972, 1971, 1970, 1969, 1967, 1966, 1965, 1964, 1963, 1962, 1961, 1960, 1958, 1957, 1956, 1955, 1954, 1952, 1950, 1949, 1948, 1947, 1946, 1945, 1944, 1942, 1940, 1939, 1938, 1937, 1936, 1935, 1934, 1933, 1932, 1931, 1930, 1929, 1928, 1927, 1926, 1925, 1924, 1923, 1921, 1920
1128 1/2 N OGDEN DR	2013, 2008, 2006, 2004, 2003, 2001, 2000, 1999, 1996, 1995, 1992, 1991, 1986, 1985, 1980, 1976, 1975, 1972, 1971, 1970, 1969, 1967, 1966, 1965, 1964, 1963, 1962, 1961, 1960, 1958, 1957, 1956, 1955, 1954, 1952, 1951, 1950, 1949, 1948, 1947, 1946, 1945, 1944, 1942, 1940, 1939, 1938, 1937, 1936, 1935, 1934, 1933, 1932, 1931, 1930, 1929, 1928, 1927, 1926, 1925, 1924, 1923, 1921, 1920
1128 N GENESEE	2013, 2008, 2006, 2004, 2003, 2001, 2000, 1999, 1996, 1995, 1992, 1991, 1990, 1986, 1985, 1981, 1980, 1976, 1975, 1972, 1971, 1970, 1969, 1967, 1966, 1965, 1964, 1963, 1962, 1961, 1960, 1958, 1957, 1956, 1955, 1954, 1952, 1951, 1950, 1949, 1948, 1947, 1946, 1945, 1944, 1942, 1940, 1939, 1938, 1937, 1936, 1935, 1934, 1932, 1931, 1930, 1929, 1928, 1927, 1926, 1925, 1924, 1923, 1921, 1920
1128 N OGDEN DR	2013, 2008, 2004, 2003, 2001, 2000, 1999, 1996, 1995, 1992, 1991, 1990, 1986, 1985, 1980, 1975, 1972, 1970, 1969, 1966, 1965, 1964, 1963, 1961, 1960, 1957, 1956, 1955, 1954, 1952, 1951, 1950, 1949, 1948, 1947, 1946, 1945, 1944, 1940, 1939, 1938, 1936, 1935, 1934, 1932, 1931, 1930, 1928, 1927, 1926, 1925, 1924, 1923, 1921, 1920
1128 N ORANGE GROVE	2013, 2008, 2006, 2004, 2003, 2001, 2000, 1999, 1996, 1995, 1992, 1991, 1990, 1986, 1985, 1981, 1980, 1976, 1975, 1972, 1971, 1970, 1969, 1967, 1966, 1965, 1964, 1963, 1962, 1961, 1960, 1958, 1957, 1956, 1955, 1954, 1952, 1951, 1950, 1949, 1948, 1947, 1946, 1945, 1944, 1940, 1939, 1938, 1937, 1936, 1935, 1934, 1933, 1932, 1931, 1930, 1929, 1928, 1927, 1926, 1925, 1924, 1923, 1921, 1920
1128 N ORANGE GROVE AVE	2013, 2008, 2004, 2003, 2001, 2000, 1999, 1996, 1995, 1992, 1991, 1985, 1980, 1975, 1972, 1970, 1969, 1966, 1965, 1964, 1963, 1961, 1960, 1958, 1957, 1956, 1955, 1954, 1952, 1951, 1950, 1949, 1948, 1947, 1946, 1945, 1944, 1942, 1940, 1939, 1938, 1937, 1936, 1935, 1934, 1932, 1931, 1930, 1928, 1927, 1926, 1925, 1924, 1923, 1921, 1920
1128 N ORANGE GROVE AVE	2013, 2008, 2004, 2003, 2001, 1999, 1996, 1995, 1992, 1991, 1985, 1980, 1975, 1972, 1970, 1969, 1966, 1965, 1964, 1963, 1961, 1960, 1957, 1956, 1955, 1954, 1952, 1951, 1950, 1949, 1948, 1947, 1946, 1945, 1944, 1940, 1939, 1938, 1937, 1936, 1935, 1934, 1932, 1931, 1930, 1928, 1927, 1926, 1925, 1924, 1923, 1921, 1920

FINDINGS

Address Researched	Address Not Identified in Research Source
1128 N ORANGE GROVE AVE	2006, 2004, 2003, 2001, 2000, 1999, 1996, 1995, 1992, 1991, 1990, 1986, 1985, 1981, 1980, 1976, 1975, 1972, 1971, 1970, 1969, 1967, 1966, 1965, 1964, 1963, 1962, 1961, 1960, 1958, 1957, 1956, 1955, 1954, 1952, 1951, 1950, 1949, 1948, 1947, 1946, 1945, 1944, 1942, 1940, 1939, 1938, 1937, 1936, 1935, 1934, 1933, 1932, 1931, 1930, 1929, 1928, 1927, 1926, 1925, 1924, 1923, 1921, 1920
1128 N ORANGE GROVE BLVD	2013, 2008, 2006, 2004, 2003, 2001, 2000, 1999, 1996, 1995, 1992, 1991, 1990, 1986, 1985, 1981, 1980, 1976, 1975, 1972, 1971, 1970, 1969, 1967, 1966, 1965, 1964, 1963, 1962, 1961, 1960, 1957, 1956, 1955, 1954, 1952, 1951, 1950, 1949, 1948, 1947, 1946, 1945, 1944, 1942, 1940, 1939, 1938, 1937, 1936, 1935, 1934, 1933, 1932, 1931, 1930, 1929, 1928, 1927, 1926, 1925, 1924, 1923, 1921, 1920
1128 OGDEN DR N	2013, 2008, 2006, 2004, 2003, 2001, 1999, 1996, 1995, 1992, 1991, 1990, 1986, 1985, 1981, 1980, 1976, 1975, 1972, 1971, 1970, 1969, 1967, 1966, 1965, 1964, 1963, 1962, 1961, 1960, 1958, 1957, 1956, 1955, 1954, 1952, 1950, 1949, 1948, 1947, 1946, 1945, 1944, 1942, 1940, 1939, 1938, 1937, 1936, 1935, 1934, 1933, 1932, 1931, 1930, 1929, 1928, 1927, 1926, 1925, 1924, 1923, 1921, 1920
1128 ORANGE GROVE AVE N	2013, 2008, 2006, 2004, 2003, 2001, 1999, 1996, 1995, 1992, 1991, 1990, 1986, 1985, 1981, 1980, 1976, 1975, 1972, 1971, 1970, 1969, 1967, 1966, 1965, 1964, 1963, 1962, 1961, 1960, 1958, 1957, 1956, 1955, 1954, 1952, 1951, 1950, 1949, 1948, 1947, 1946, 1945, 1944, 1942, 1940, 1939, 1938, 1937, 1936, 1935, 1934, 1933, 1932, 1931, 1930, 1929, 1928, 1927, 1926, 1925, 1924, 1923, 1921, 1920
1128 W OGDEN DR	2013, 2008, 2006, 2004, 2003, 2001, 2000, 1999, 1996, 1995, 1992, 1991, 1990, 1986, 1985, 1981, 1980, 1975, 1972, 1971, 1970, 1969, 1967, 1966, 1965, 1964, 1963, 1962, 1961, 1960, 1958, 1957, 1956, 1955, 1954, 1952, 1951, 1950, 1949, 1948, 1947, 1946, 1945, 1944, 1942, 1940, 1939, 1938, 1937, 1936, 1935, 1934, 1933, 1932, 1931, 1930, 1929, 1928, 1927, 1926, 1925, 1924, 1923, 1921, 1920
1129 GENESEE AVE N	2013, 2008, 2006, 2004, 2003, 2001, 2000, 1999, 1996, 1995, 1992, 1991, 1990, 1986, 1985, 1981, 1980, 1976, 1975, 1972, 1971, 1970, 1969, 1967, 1966, 1965, 1964, 1963, 1962, 1961, 1960, 1958, 1957, 1956, 1955, 1954, 1952, 1950, 1949, 1948, 1947, 1946, 1945, 1944, 1942, 1940, 1939, 1938, 1937, 1936, 1935, 1934, 1933, 1932, 1931, 1930, 1929, 1928, 1927, 1926, 1925, 1924, 1923, 1921, 1920
1129 N FAIRFAX AVE	2013, 2008, 2006, 2004, 2003, 2001, 2000, 1999, 1996, 1995, 1992, 1991, 1990, 1986, 1985, 1981, 1980, 1976, 1975, 1972, 1971, 1970, 1969, 1967, 1966, 1965, 1964, 1963, 1962, 1961, 1960, 1957, 1956, 1955, 1954, 1952, 1951, 1950, 1949, 1948, 1947, 1946, 1945, 1944, 1942, 1940, 1939, 1938, 1937, 1936, 1935, 1934, 1933, 1932, 1931, 1930, 1929, 1928, 1927, 1926, 1925, 1924, 1923, 1921, 1920
1129 N GENESE AVE	2013, 2008, 2006, 2004, 2003, 2001, 2000, 1999, 1996, 1995, 1992, 1991, 1990, 1986, 1985, 1981, 1980, 1976, 1975, 1972, 1971, 1970, 1969, 1967, 1966, 1965, 1964, 1963, 1962, 1961, 1960, 1958, 1957, 1956, 1955, 1954, 1952, 1951, 1950, 1949, 1948, 1947, 1946, 1945, 1944, 1940, 1939, 1938, 1937, 1936, 1935, 1934, 1933, 1932, 1931, 1930, 1929, 1928, 1927, 1926, 1925, 1924, 1923, 1921, 1920
1129 N GENESEE	2013, 2008, 2006, 2004, 2003, 2001, 2000, 1999, 1996, 1995, 1992, 1991, 1990, 1986, 1985, 1981, 1980, 1976, 1975, 1972, 1971, 1970, 1969, 1966, 1965, 1964, 1963, 1961, 1960, 1958, 1957, 1956, 1955, 1954, 1952, 1951, 1950, 1949, 1948, 1947, 1946, 1945, 1944, 1940, 1939, 1938, 1936, 1935, 1934, 1933, 1932, 1931, 1930, 1929, 1928, 1927, 1926, 1925, 1924, 1923, 1921, 1920
1129 N GENESEE AVE	2013, 2008, 2004, 2003, 2001, 2000, 1999, 1996, 1995, 1992, 1991, 1990, 1986, 1985, 1981, 1980, 1975, 1972, 1970, 1969, 1967, 1966, 1965, 1964, 1963, 1962, 1961, 1960, 1957, 1956, 1955, 1954, 1952, 1951, 1950, 1949, 1948, 1947, 1946, 1945, 1944, 1942, 1940, 1939, 1938, 1937, 1936, 1935, 1934, 1933, 1932, 1931, 1930, 1929, 1928, 1927, 1926, 1925, 1924, 1923, 1921, 1920
1129 ORANGE GROVE AVE N	2013, 2008, 2006, 2004, 2003, 2001, 1999, 1996, 1995, 1992, 1991, 1990, 1986, 1985, 1981, 1980, 1976, 1975, 1972, 1971, 1970, 1969, 1967, 1966, 1965, 1964, 1963, 1962, 1961, 1960, 1958, 1957, 1956, 1955, 1954, 1952, 1951, 1950, 1949, 1948, 1947, 1946, 1945, 1944, 1942, 1940, 1939, 1938, 1937, 1936, 1935, 1934, 1933, 1932, 1931, 1930, 1929, 1928, 1927, 1926, 1925, 1924, 1923, 1921, 1920
1130 FAIRFAX AVE	2013, 2008, 2006, 2004, 2003, 2001, 2000, 1999, 1996, 1995, 1992, 1991, 1990, 1985, 1981, 1980, 1976, 1975, 1972, 1971, 1970, 1969, 1967, 1966, 1965, 1964, 1963, 1962, 1961, 1960, 1958, 1957, 1956, 1955, 1954, 1952, 1951, 1950, 1949, 1948, 1947, 1946, 1945, 1944, 1942, 1940, 1939, 1938, 1937, 1936, 1935, 1934, 1933, 1932, 1931, 1930, 1929, 1928, 1927, 1926, 1925, 1924, 1923, 1921, 1920

FINDINGS

Address Researched	Address Not Identified in Research Source
1130 FAIRFAX AVE N	2013, 2008, 2006, 2004, 2003, 2001, 2000, 1999, 1996, 1995, 1992, 1991, 1990, 1986, 1985, 1981, 1980, 1976, 1975, 1972, 1971, 1970, 1969, 1967, 1966, 1965, 1964, 1963, 1962, 1961, 1960, 1958, 1957, 1956, 1955, 1954, 1952, 1950, 1949, 1948, 1947, 1946, 1945, 1944, 1942, 1940, 1939, 1938, 1937, 1936, 1935, 1934, 1933, 1932, 1931, 1930, 1929, 1928, 1927, 1926, 1925, 1924, 1923, 1921, 1920
1130 N FAIRFAX	2013, 2008, 2006, 2004, 2003, 2001, 2000, 1999, 1996, 1995, 1992, 1991, 1990, 1986, 1985, 1981, 1980, 1976, 1975, 1972, 1971, 1970, 1969, 1967, 1966, 1965, 1964, 1963, 1961, 1960, 1958, 1957, 1956, 1955, 1954, 1952, 1951, 1950, 1949, 1948, 1947, 1946, 1945, 1944, 1942, 1940, 1939, 1938, 1937, 1936, 1935, 1934, 1933, 1932, 1931, 1930, 1929, 1928, 1927, 1926, 1925, 1924, 1923, 1921, 1920
1130 N FAIRFAX AVE	2013, 2008, 2006, 2004, 2003, 2001, 2000, 1999, 1996, 1995, 1992, 1991, 1990, 1986, 1985, 1981, 1980, 1976, 1975, 1972, 1971, 1970, 1969, 1967, 1966, 1964, 1963, 1961, 1960, 1957, 1956, 1955, 1954, 1952, 1951, 1950, 1949, 1948, 1947, 1946, 1945, 1944, 1942, 1940, 1939, 1938, 1936, 1935, 1934, 1932, 1931, 1930, 1929, 1928, 1927, 1926, 1925, 1924, 1923, 1921, 1920
1130 N OGDEN DR	2013, 2008, 2004, 2003, 2001, 2000, 1999, 1996, 1995, 1992, 1991, 1990, 1985, 1981, 1980, 1975, 1972, 1970, 1969, 1966, 1965, 1964, 1963, 1961, 1960, 1957, 1956, 1955, 1954, 1952, 1951, 1950, 1949, 1948, 1947, 1946, 1945, 1944, 1940, 1939, 1938, 1936, 1935, 1934, 1932, 1931, 1930, 1928, 1927, 1926, 1925, 1924, 1923, 1921, 1920
1130 N OGDEN DR	2013, 2006, 2004, 2003, 2001, 2000, 1999, 1996, 1995, 1992, 1991, 1990, 1986, 1985, 1981, 1980, 1976, 1975, 1972, 1971, 1970, 1969, 1967, 1966, 1965, 1964, 1963, 1962, 1961, 1960, 1958, 1957, 1956, 1955, 1954, 1952, 1951, 1950, 1949, 1948, 1947, 1946, 1945, 1944, 1942, 1940, 1939, 1938, 1937, 1936, 1935, 1934, 1933, 1932, 1931, 1930, 1929, 1928, 1927, 1926, 1925, 1924, 1923, 1921, 1920
1130 N ORANGE GROVE AVE	2013, 2008, 2006, 2004, 2003, 2001, 2000, 1999, 1996, 1995, 1992, 1991, 1990, 1986, 1985, 1981, 1980, 1975, 1972, 1971, 1970, 1969, 1967, 1966, 1965, 1964, 1963, 1962, 1961, 1960, 1958, 1957, 1956, 1955, 1954, 1952, 1951, 1950, 1949, 1948, 1947, 1946, 1945, 1944, 1942, 1940, 1939, 1938, 1937, 1936, 1935, 1934, 1933, 1932, 1931, 1930, 1929, 1928, 1927, 1926, 1925, 1924, 1923, 1921, 1920
1130 OGDEN DR N	2013, 2008, 2006, 2004, 2003, 2001, 1999, 1996, 1995, 1992, 1991, 1990, 1986, 1985, 1981, 1980, 1976, 1975, 1972, 1971, 1970, 1969, 1967, 1966, 1965, 1964, 1963, 1962, 1961, 1960, 1958, 1957, 1956, 1955, 1954, 1952, 1951, 1950, 1949, 1948, 1947, 1946, 1945, 1944, 1942, 1940, 1939, 1938, 1937, 1936, 1935, 1934, 1933, 1932, 1931, 1930, 1929, 1928, 1927, 1926, 1925, 1924, 1923, 1921, 1920
1130 ORANGE GROVE AVE N	2013, 2008, 2006, 2004, 2003, 2001, 1999, 1996, 1995, 1992, 1991, 1990, 1986, 1985, 1981, 1980, 1976, 1975, 1972, 1971, 1970, 1969, 1967, 1966, 1965, 1964, 1963, 1962, 1961, 1960, 1958, 1957, 1956, 1955, 1954, 1952, 1951, 1950, 1949, 1948, 1947, 1946, 1945, 1944, 1942, 1940, 1939, 1938, 1937, 1936, 1935, 1934, 1933, 1932, 1931, 1930, 1929, 1928, 1927, 1926, 1925, 1924, 1923, 1921, 1920
1131 GENESEE AVE N	2013, 2008, 2006, 2004, 2003, 2001, 2000, 1999, 1996, 1995, 1992, 1991, 1990, 1986, 1985, 1981, 1980, 1976, 1975, 1972, 1971, 1970, 1969, 1967, 1966, 1965, 1964, 1963, 1962, 1961, 1960, 1958, 1957, 1956, 1955, 1954, 1952, 1950, 1949, 1948, 1947, 1946, 1945, 1944, 1942, 1940, 1939, 1938, 1937, 1936, 1935, 1934, 1933, 1932, 1931, 1930, 1929, 1928, 1927, 1926, 1925, 1924, 1923, 1921, 1920
1131 N GENESEE	2013, 2008, 2006, 2004, 2003, 2001, 2000, 1999, 1996, 1995, 1992, 1991, 1990, 1986, 1985, 1981, 1980, 1976, 1975, 1972, 1971, 1970, 1969, 1967, 1966, 1965, 1964, 1963, 1961, 1960, 1958, 1957, 1956, 1955, 1954, 1952, 1951, 1950, 1949, 1948, 1947, 1946, 1945, 1944, 1942, 1940, 1939, 1938, 1937, 1936, 1935, 1934, 1932, 1931, 1930, 1928, 1927, 1926, 1925, 1924, 1923, 1921, 1920
1131 N GENESEE AVE	2013, 2008, 2006, 2004, 2003, 2001, 2000, 1999, 1996, 1995, 1992, 1991, 1990, 1986, 1985, 1981, 1980, 1976, 1975, 1972, 1971, 1970, 1969, 1967, 1966, 1965, 1964, 1963, 1962, 1961, 1960, 1957, 1956, 1955, 1954, 1952, 1951, 1950, 1949, 1948, 1947, 1946, 1945, 1944, 1940, 1939, 1938, 1937, 1936, 1935, 1934, 1933, 1932, 1931, 1930, 1929, 1928, 1927, 1926, 1925, 1924, 1923, 1921, 1920
1131 N ORANGE GROVE AVE	2013, 2008, 2006, 2004, 2003, 2001, 2000, 1999, 1996, 1995, 1992, 1991, 1990, 1986, 1985, 1981, 1980, 1976, 1975, 1972, 1971, 1970, 1969, 1967, 1966, 1965, 1964, 1963, 1962, 1961, 1960, 1958, 1957, 1956, 1955, 1954, 1952, 1951, 1949, 1948, 1947, 1946, 1945, 1944, 1940, 1939, 1938, 1936, 1935, 1934, 1932, 1931, 1930, 1928, 1927, 1926, 1925, 1924, 1923, 1921, 1920

FINDINGS

Address Researched	Address Not Identified in Research Source
1132 FAIRFAX AVE N	2013, 2008, 2006, 2004, 2003, 2001, 2000, 1999, 1996, 1995, 1992, 1991, 1990, 1986, 1985, 1981, 1980, 1976, 1975, 1972, 1971, 1970, 1969, 1967, 1966, 1965, 1964, 1963, 1962, 1961, 1960, 1958, 1957, 1956, 1955, 1954, 1952, 1950, 1949, 1948, 1947, 1946, 1945, 1944, 1942, 1940, 1939, 1938, 1937, 1936, 1935, 1934, 1933, 1932, 1931, 1930, 1929, 1928, 1927, 1926, 1925, 1924, 1923, 1921, 1920
1132 N FAIRFAX AVE	2013, 2008, 2006, 2004, 2003, 2001, 2000, 1999, 1996, 1995, 1992, 1991, 1990, 1986, 1985, 1981, 1980, 1976, 1975, 1972, 1971, 1970, 1969, 1967, 1966, 1965, 1964, 1963, 1962, 1961, 1960, 1958, 1957, 1956, 1955, 1954, 1952, 1951, 1950, 1949, 1948, 1947, 1946, 1945, 1944, 1940, 1939, 1938, 1936, 1935, 1934, 1933, 1932, 1931, 1930, 1929, 1928, 1927, 1926, 1925, 1924, 1923, 1921, 1920
1132 N ORANGE GROVE	2013, 2008, 2006, 2004, 2003, 2001, 2000, 1999, 1996, 1995, 1992, 1991, 1990, 1986, 1985, 1981, 1980, 1976, 1975, 1972, 1971, 1970, 1969, 1967, 1966, 1965, 1964, 1963, 1962, 1961, 1960, 1958, 1957, 1956, 1955, 1954, 1952, 1951, 1950, 1949, 1948, 1947, 1946, 1945, 1944, 1942, 1940, 1939, 1938, 1936, 1935, 1934, 1933, 1932, 1931, 1930, 1928, 1927, 1926, 1925, 1924, 1923, 1921, 1920
1132 N ORANGE GROVE AVE	2013, 2008, 2006, 2004, 2003, 2001, 2000, 1999, 1996, 1992, 1991, 1990, 1986, 1985, 1981, 1980, 1976, 1975, 1972, 1970, 1969, 1966, 1965, 1964, 1963, 1961, 1960, 1958, 1957, 1956, 1955, 1954, 1952, 1951, 1950, 1949, 1948, 1947, 1946, 1945, 1944, 1940, 1939, 1938, 1936, 1935, 1934, 1932, 1931, 1930, 1928, 1927, 1926, 1925, 1924, 1923, 1921, 1920
1132 N ORANGE GROVE BLVD	2013, 2008, 2006, 2004, 2003, 2001, 2000, 1999, 1996, 1995, 1992, 1991, 1990, 1986, 1985, 1981, 1980, 1976, 1975, 1972, 1971, 1970, 1969, 1967, 1966, 1965, 1964, 1963, 1962, 1961, 1960, 1957, 1956, 1955, 1954, 1952, 1951, 1950, 1949, 1948, 1947, 1946, 1945, 1944, 1942, 1940, 1939, 1938, 1937, 1936, 1935, 1934, 1933, 1932, 1931, 1930, 1929, 1928, 1927, 1926, 1925, 1924, 1923, 1921, 1920
1132 ORANGE GROVE AVE	2013, 2008, 2006, 2004, 2003, 2001, 2000, 1999, 1996, 1995, 1992, 1991, 1990, 1986, 1985, 1981, 1980, 1976, 1975, 1972, 1971, 1970, 1969, 1967, 1966, 1965, 1964, 1963, 1962, 1961, 1960, 1958, 1957, 1956, 1955, 1954, 1952, 1951, 1950, 1949, 1948, 1947, 1946, 1945, 1944, 1942, 1940, 1939, 1938, 1937, 1936, 1935, 1934, 1933, 1932, 1931, 1930, 1929, 1928, 1927, 1926, 1925, 1923, 1921, 1920
1132 ORANGE GROVE AVE N	2013, 2008, 2006, 2004, 2003, 2001, 1999, 1996, 1995, 1992, 1991, 1990, 1986, 1985, 1981, 1980, 1976, 1975, 1972, 1971, 1970, 1969, 1967, 1966, 1965, 1964, 1963, 1962, 1961, 1960, 1958, 1957, 1956, 1955, 1954, 1952, 1951, 1950, 1949, 1948, 1947, 1946, 1945, 1944, 1942, 1940, 1939, 1938, 1937, 1936, 1935, 1934, 1933, 1932, 1931, 1930, 1929, 1928, 1927, 1926, 1925, 1924, 1923, 1921, 1920
1133 GENESEE AVE N	2013, 2008, 2006, 2004, 2003, 2001, 1999, 1996, 1995, 1992, 1991, 1990, 1986, 1985, 1981, 1980, 1976, 1975, 1972, 1971, 1970, 1969, 1967, 1966, 1965, 1964, 1963, 1962, 1961, 1960, 1958, 1957, 1956, 1955, 1954, 1952, 1950, 1949, 1948, 1947, 1946, 1945, 1944, 1942, 1940, 1939, 1938, 1937, 1936, 1935, 1934, 1933, 1932, 1931, 1930, 1929, 1928, 1927, 1926, 1925, 1924, 1923, 1921, 1920
1133 N GENESEE	2013, 2008, 2006, 2004, 2003, 2001, 2000, 1999, 1996, 1995, 1992, 1991, 1990, 1986, 1985, 1981, 1980, 1976, 1975, 1972, 1971, 1970, 1969, 1966, 1965, 1964, 1963, 1961, 1960, 1958, 1957, 1956, 1955, 1954, 1952, 1951, 1950, 1949, 1948, 1947, 1946, 1945, 1944, 1942, 1940, 1939, 1938, 1937, 1936, 1935, 1934, 1933, 1932, 1931, 1930, 1928, 1927, 1926, 1925, 1924, 1923, 1921, 1920
1133 N GENESEE AVE	2013, 2008, 2004, 2003, 2001, 2000, 1999, 1996, 1995, 1992, 1991, 1985, 1980, 1975, 1972, 1970, 1969, 1967, 1966, 1965, 1964, 1963, 1962, 1961, 1960, 1957, 1956, 1955, 1954, 1952, 1951, 1950, 1949, 1948, 1947, 1946, 1945, 1944, 1942, 1940, 1939, 1938, 1937, 1936, 1935, 1934, 1933, 1932, 1931, 1930, 1929, 1928, 1927, 1926, 1925, 1924, 1923, 1921, 1920
1133 N OGDEN	2013, 2008, 2006, 2004, 2003, 2001, 2000, 1999, 1996, 1995, 1992, 1991, 1990, 1986, 1985, 1981, 1980, 1976, 1975, 1972, 1971, 1970, 1969, 1967, 1966, 1965, 1964, 1963, 1961, 1960, 1958, 1957, 1956, 1955, 1954, 1952, 1951, 1950, 1949, 1948, 1947, 1946, 1945, 1944, 1942, 1940, 1939, 1938, 1937, 1936, 1935, 1934, 1933, 1932, 1931, 1930, 1929, 1928, 1927, 1926, 1925, 1924, 1923, 1921, 1920
1133 N OGDEN DR	2013, 2008, 2004, 2003, 2001, 2000, 1999, 1996, 1995, 1992, 1991, 1985, 1980, 1975, 1972, 1970, 1969, 1966, 1965, 1964, 1963, 1961, 1960, 1957, 1956, 1955, 1954, 1952, 1951, 1950, 1949, 1948, 1947, 1946, 1945, 1944, 1940, 1939, 1938, 1936, 1935, 1934, 1932, 1931, 1930, 1928, 1927, 1926, 1925, 1924, 1923, 1921, 1920

FINDINGS

Address Researched	Address Not Identified in Research Source
1133 OGDEN DR N	2013, 2008, 2006, 2004, 2003, 2001, 1999, 1996, 1995, 1992, 1991, 1990, 1986, 1985, 1981, 1980, 1976, 1975, 1972, 1971, 1970, 1969, 1967, 1966, 1965, 1964, 1963, 1962, 1961, 1960, 1958, 1957, 1956, 1955, 1954, 1952, 1950, 1949, 1948, 1947, 1946, 1945, 1944, 1942, 1940, 1939, 1938, 1937, 1936, 1935, 1934, 1933, 1932, 1931, 1930, 1929, 1928, 1927, 1926, 1925, 1924, 1923, 1921, 1920
1134 N GENESEE	2013, 2008, 2006, 2004, 2003, 2001, 2000, 1999, 1996, 1995, 1992, 1991, 1990, 1986, 1985, 1981, 1980, 1976, 1975, 1972, 1971, 1970, 1969, 1967, 1966, 1965, 1964, 1963, 1962, 1961, 1960, 1958, 1957, 1956, 1955, 1954, 1952, 1951, 1950, 1949, 1948, 1947, 1946, 1945, 1944, 1942, 1940, 1939, 1938, 1937, 1936, 1935, 1934, 1932, 1931, 1930, 1929, 1928, 1927, 1926, 1925, 1924, 1923, 1921, 1920
1134 N OGDEN	2013, 2008, 2006, 2004, 2003, 2001, 2000, 1999, 1996, 1995, 1992, 1991, 1990, 1986, 1985, 1981, 1980, 1976, 1975, 1972, 1971, 1970, 1969, 1967, 1966, 1965, 1964, 1963, 1962, 1961, 1960, 1957, 1956, 1955, 1954, 1952, 1951, 1950, 1949, 1948, 1947, 1946, 1945, 1944, 1942, 1940, 1939, 1938, 1937, 1936, 1935, 1934, 1933, 1932, 1931, 1930, 1929, 1928, 1927, 1926, 1925, 1924, 1923, 1921, 1920
1134 N OGDEN DR	2013, 2008, 2004, 2003, 2001, 2000, 1999, 1996, 1995, 1992, 1991, 1985, 1980, 1975, 1972, 1970, 1969, 1966, 1965, 1964, 1963, 1961, 1960, 1957, 1956, 1955, 1954, 1952, 1951, 1950, 1949, 1948, 1947, 1946, 1945, 1944, 1940, 1939, 1938, 1936, 1935, 1934, 1932, 1931, 1930, 1928, 1927, 1926, 1925, 1924, 1923, 1921, 1920
1134 N ORANGE GROVE AVE	2013, 2008, 2006, 2004, 2003, 2001, 2000, 1999, 1996, 1992, 1991, 1990, 1986, 1985, 1981, 1980, 1976, 1975, 1972, 1971, 1970, 1969, 1967, 1966, 1965, 1964, 1963, 1962, 1961, 1960, 1958, 1957, 1956, 1955, 1954, 1952, 1951, 1950, 1949, 1948, 1947, 1946, 1945, 1944, 1942, 1940, 1939, 1938, 1937, 1936, 1935, 1934, 1933, 1932, 1931, 1930, 1929, 1928, 1927, 1926, 1925, 1924, 1923, 1921, 1920
1134 OGDEN DR N	2013, 2008, 2006, 2004, 2003, 2001, 1999, 1996, 1995, 1992, 1991, 1990, 1986, 1985, 1981, 1980, 1976, 1975, 1972, 1971, 1970, 1969, 1967, 1966, 1965, 1964, 1963, 1962, 1961, 1960, 1958, 1957, 1956, 1955, 1954, 1952, 1950, 1949, 1948, 1947, 1946, 1945, 1944, 1942, 1940, 1939, 1938, 1937, 1936, 1935, 1934, 1933, 1932, 1931, 1930, 1929, 1928, 1927, 1926, 1925, 1924, 1923, 1921, 1920
1135 GENESEE AVE N	2013, 2008, 2006, 2004, 2003, 2001, 1999, 1996, 1995, 1992, 1991, 1990, 1986, 1985, 1981, 1980, 1976, 1975, 1972, 1971, 1970, 1969, 1967, 1966, 1965, 1964, 1963, 1962, 1961, 1960, 1958, 1957, 1956, 1955, 1954, 1952, 1950, 1949, 1948, 1947, 1946, 1945, 1944, 1942, 1940, 1939, 1938, 1937, 1936, 1935, 1934, 1933, 1932, 1931, 1930, 1929, 1928, 1927, 1926, 1925, 1924, 1923, 1921, 1920
1135 N GENESEE	2013, 2008, 2006, 2004, 2003, 2001, 2000, 1999, 1996, 1995, 1992, 1991, 1990, 1986, 1985, 1981, 1980, 1976, 1975, 1972, 1971, 1970, 1969, 1967, 1966, 1965, 1964, 1963, 1961, 1960, 1958, 1957, 1956, 1955, 1954, 1952, 1951, 1950, 1949, 1948, 1947, 1946, 1945, 1944, 1942, 1940, 1939, 1938, 1936, 1935, 1934, 1932, 1931, 1930, 1928, 1927, 1926, 1925, 1924, 1923, 1921, 1920
1135 N GENESEE AVE	2013, 2008, 2006, 2004, 2003, 2001, 2000, 1999, 1996, 1995, 1992, 1991, 1990, 1986, 1985, 1981, 1980, 1976, 1975, 1972, 1971, 1970, 1969, 1967, 1966, 1965, 1964, 1963, 1962, 1961, 1960, 1958, 1957, 1956, 1955, 1954, 1952, 1951, 1950, 1949, 1948, 1947, 1946, 1945, 1944, 1940, 1939, 1938, 1937, 1936, 1935, 1934, 1933, 1932, 1931, 1930, 1929, 1928, 1927, 1926, 1925, 1924, 1923, 1921, 1920
1135 N OGDEN DR	2013, 2008, 2004, 2003, 2001, 2000, 1999, 1996, 1995, 1992, 1991, 1985, 1980, 1975, 1972, 1970, 1969, 1966, 1965, 1964, 1963, 1961, 1960, 1957, 1956, 1955, 1954, 1952, 1951, 1950, 1949, 1948, 1947, 1946, 1945, 1944, 1940, 1939, 1938, 1936, 1935, 1934, 1932, 1931, 1930, 1928, 1927, 1926, 1925, 1924, 1923, 1921, 1920
1135 N ORANGE GROVE AVE	2013, 2008, 2006, 2004, 2003, 2001, 2000, 1999, 1996, 1995, 1992, 1991, 1990, 1986, 1985, 1981, 1980, 1976, 1975, 1972, 1971, 1970, 1969, 1967, 1966, 1965, 1964, 1963, 1961, 1956, 1955, 1954, 1952, 1951, 1949, 1948, 1947, 1946, 1945, 1944, 1940, 1939, 1938, 1937, 1936, 1935, 1934, 1932, 1931, 1930, 1929, 1928, 1927, 1926, 1925, 1924, 1923, 1921, 1920
1135 N ORANGE GROVE BLVD	2013, 2008, 2006, 2004, 2003, 2001, 2000, 1999, 1996, 1995, 1992, 1991, 1990, 1986, 1985, 1981, 1980, 1976, 1975, 1972, 1971, 1970, 1969, 1967, 1966, 1965, 1964, 1963, 1962, 1961, 1956, 1955, 1954, 1952, 1951, 1950, 1949, 1948, 1947, 1946, 1945, 1944, 1942, 1940, 1939, 1938, 1937, 1936, 1935, 1934, 1933, 1932, 1931, 1930, 1929, 1928, 1927, 1926, 1925, 1924, 1923, 1921, 1920

FINDINGS

Address Researched	Address Not Identified in Research Source
1135 OGDEN DR N	2013, 2008, 2006, 2004, 2003, 2001, 1999, 1996, 1995, 1992, 1991, 1990, 1986, 1985, 1981, 1980, 1976, 1975, 1972, 1971, 1970, 1969, 1967, 1966, 1965, 1964, 1963, 1962, 1961, 1960, 1958, 1957, 1956, 1955, 1954, 1952, 1950, 1949, 1948, 1947, 1946, 1945, 1944, 1942, 1940, 1939, 1938, 1937, 1936, 1935, 1934, 1933, 1932, 1931, 1930, 1929, 1928, 1927, 1926, 1925, 1924, 1923, 1921, 1920
1136 FAIRFAX AVE N	2013, 2008, 2006, 2004, 2003, 2001, 1999, 1996, 1995, 1992, 1991, 1990, 1986, 1985, 1981, 1980, 1976, 1975, 1972, 1971, 1970, 1969, 1967, 1966, 1965, 1964, 1963, 1962, 1961, 1960, 1958, 1957, 1956, 1955, 1954, 1952, 1951, 1950, 1949, 1948, 1947, 1946, 1945, 1944, 1942, 1940, 1939, 1938, 1937, 1936, 1935, 1934, 1933, 1932, 1931, 1930, 1929, 1928, 1927, 1926, 1925, 1924, 1923, 1921, 1920
1136 N FAIRFAX	2013, 2008, 2006, 2004, 2003, 2001, 2000, 1999, 1996, 1995, 1992, 1991, 1990, 1986, 1985, 1981, 1980, 1976, 1975, 1972, 1971, 1970, 1969, 1966, 1965, 1964, 1963, 1962, 1961, 1960, 1958, 1957, 1956, 1955, 1954, 1952, 1951, 1950, 1949, 1948, 1947, 1946, 1945, 1944, 1942, 1940, 1939, 1938, 1937, 1936, 1935, 1934, 1933, 1932, 1931, 1930, 1929, 1928, 1927, 1926, 1925, 1924, 1923, 1921, 1920
1136 N FAIRFAX AVE	2013, 2008, 2006, 2004, 2003, 2001, 2000, 1999, 1996, 1995, 1992, 1991, 1990, 1986, 1985, 1980, 1975, 1972, 1970, 1969, 1967, 1966, 1965, 1964, 1963, 1962, 1961, 1960, 1957, 1956, 1955, 1954, 1952, 1951, 1950, 1949, 1948, 1947, 1946, 1945, 1944, 1942, 1940, 1939, 1938, 1937, 1936, 1935, 1934, 1933, 1932, 1931, 1930, 1929, 1928, 1927, 1926, 1925, 1924, 1923, 1921, 1920
1136 N FAIRFAX AVE	2006, 2004, 2003, 2001, 2000, 1999, 1996, 1995, 1992, 1991, 1990, 1986, 1985, 1981, 1980, 1976, 1975, 1972, 1971, 1970, 1969, 1967, 1966, 1965, 1964, 1963, 1962, 1961, 1960, 1958, 1957, 1956, 1955, 1954, 1952, 1951, 1950, 1949, 1948, 1947, 1946, 1945, 1944, 1942, 1940, 1939, 1938, 1937, 1936, 1935, 1934, 1933, 1932, 1931, 1930, 1929, 1928, 1927, 1926, 1925, 1924, 1923, 1921, 1920
1136 N GENESEE	2013, 2008, 2006, 2004, 2003, 2001, 2000, 1999, 1996, 1995, 1992, 1991, 1990, 1986, 1985, 1981, 1980, 1976, 1975, 1972, 1971, 1970, 1969, 1967, 1966, 1965, 1964, 1963, 1962, 1961, 1960, 1958, 1957, 1956, 1955, 1954, 1952, 1951, 1950, 1949, 1948, 1947, 1946, 1945, 1944, 1942, 1940, 1939, 1938, 1937, 1936, 1935, 1934, 1932, 1931, 1930, 1928, 1927, 1926, 1925, 1924, 1923, 1921, 1920
1136 N OGDEN DR	2013, 2008, 2004, 2003, 2001, 2000, 1999, 1996, 1995, 1992, 1991, 1985, 1981, 1980, 1975, 1972, 1970, 1969, 1967, 1966, 1965, 1964, 1963, 1961, 1960, 1957, 1956, 1955, 1954, 1952, 1951, 1950, 1949, 1948, 1947, 1946, 1945, 1944, 1940, 1939, 1938, 1937, 1936, 1935, 1934, 1933, 1932, 1931, 1930, 1928, 1927, 1926, 1925, 1924, 1923, 1921, 1920
1136 N ORANGE GROVE AVE	2013, 2008, 2006, 2004, 2003, 2001, 2000, 1999, 1996, 1995, 1992, 1991, 1990, 1986, 1985, 1981, 1980, 1976, 1975, 1972, 1971, 1970, 1969, 1967, 1966, 1965, 1964, 1963, 1962, 1961, 1960, 1958, 1957, 1956, 1955, 1954, 1952, 1951, 1950, 1949, 1948, 1947, 1946, 1945, 1944, 1942, 1940, 1939, 1938, 1937, 1936, 1935, 1934, 1932, 1931, 1930, 1929, 1928, 1927, 1926, 1925, 1924, 1923, 1921, 1920
1136 OGDEN DR N	2013, 2008, 2006, 2004, 2003, 2001, 1999, 1996, 1995, 1992, 1991, 1990, 1986, 1985, 1981, 1980, 1976, 1975, 1972, 1971, 1970, 1969, 1967, 1966, 1965, 1964, 1963, 1962, 1961, 1960, 1958, 1957, 1956, 1955, 1954, 1952, 1950, 1949, 1948, 1947, 1946, 1945, 1944, 1942, 1940, 1939, 1938, 1937, 1936, 1935, 1934, 1933, 1932, 1931, 1930, 1929, 1928, 1927, 1926, 1925, 1924, 1923, 1921, 1920
1137 GENESEE AVE N	2013, 2008, 2006, 2004, 2003, 2001, 1999, 1996, 1995, 1992, 1991, 1990, 1986, 1985, 1981, 1980, 1976, 1975, 1972, 1971, 1970, 1969, 1967, 1966, 1965, 1964, 1963, 1962, 1961, 1960, 1958, 1957, 1956, 1955, 1954, 1952, 1950, 1949, 1948, 1947, 1946, 1945, 1944, 1942, 1940, 1939, 1938, 1937, 1936, 1935, 1934, 1933, 1932, 1931, 1930, 1929, 1928, 1927, 1926, 1925, 1924, 1923, 1921, 1920
1137 N GENESEE	2013, 2008, 2006, 2004, 2003, 2001, 2000, 1999, 1996, 1995, 1992, 1991, 1990, 1986, 1985, 1981, 1980, 1976, 1975, 1972, 1971, 1970, 1969, 1966, 1965, 1964, 1963, 1961, 1960, 1958, 1957, 1956, 1955, 1954, 1952, 1951, 1950, 1949, 1948, 1947, 1946, 1945, 1944, 1942, 1940, 1939, 1938, 1936, 1935, 1934, 1932, 1931, 1930, 1928, 1927, 1926, 1925, 1924, 1923, 1921, 1920
1137 N GENESEE AVE	2013, 2008, 2004, 2003, 2001, 2000, 1999, 1996, 1995, 1992, 1991, 1990, 1986, 1985, 1980, 1975, 1972, 1970, 1969, 1967, 1966, 1965, 1964, 1963, 1962, 1961, 1960, 1957, 1956, 1955, 1954, 1952, 1951, 1950, 1949, 1948, 1947, 1946, 1945, 1944, 1940, 1939, 1938, 1937, 1936, 1935, 1934, 1933, 1932, 1931, 1930, 1929, 1928, 1927, 1926, 1925, 1924, 1923, 1921, 1920

FINDINGS

Address Researched	Address Not Identified in Research Source
1137 N GENESEE AVE	2013, 2006, 2004, 2003, 2001, 2000, 1999, 1996, 1995, 1992, 1991, 1990, 1986, 1985, 1981, 1980, 1976, 1975, 1972, 1971, 1970, 1969, 1967, 1966, 1965, 1964, 1963, 1962, 1961, 1960, 1958, 1957, 1956, 1955, 1954, 1952, 1951, 1950, 1949, 1948, 1947, 1946, 1945, 1944, 1942, 1940, 1939, 1938, 1937, 1936, 1935, 1934, 1933, 1932, 1931, 1930, 1929, 1928, 1927, 1926, 1925, 1924, 1923, 1921, 1920
1137 N ORANGE GROVE AVE	2013, 2008, 2006, 2004, 2003, 2001, 2000, 1999, 1996, 1995, 1992, 1991, 1990, 1986, 1985, 1981, 1980, 1976, 1975, 1972, 1971, 1970, 1969, 1967, 1966, 1965, 1964, 1963, 1962, 1961, 1960, 1958, 1957, 1956, 1955, 1954, 1952, 1951, 1950, 1949, 1948, 1947, 1946, 1945, 1944, 1942, 1940, 1939, 1938, 1936, 1935, 1934, 1933, 1932, 1931, 1930, 1929, 1928, 1927, 1926, 1925, 1924, 1923, 1921, 1920
1138 FAIRFAX AVE N	2013, 2008, 2006, 2004, 2003, 2001, 1999, 1996, 1995, 1992, 1991, 1990, 1986, 1985, 1981, 1980, 1976, 1975, 1972, 1971, 1970, 1969, 1967, 1966, 1965, 1964, 1963, 1962, 1961, 1960, 1958, 1957, 1956, 1955, 1954, 1952, 1950, 1949, 1948, 1947, 1946, 1945, 1944, 1942, 1940, 1939, 1938, 1937, 1936, 1935, 1934, 1933, 1932, 1931, 1930, 1929, 1928, 1927, 1926, 1925, 1924, 1923, 1921, 1920
1138 N FAIRFAX	2013, 2008, 2006, 2004, 2003, 2001, 2000, 1999, 1996, 1995, 1992, 1991, 1990, 1986, 1985, 1981, 1980, 1976, 1975, 1972, 1971, 1970, 1969, 1966, 1965, 1964, 1963, 1961, 1960, 1958, 1957, 1956, 1955, 1954, 1952, 1951, 1950, 1949, 1948, 1947, 1946, 1945, 1944, 1942, 1940, 1939, 1938, 1937, 1936, 1935, 1934, 1933, 1932, 1931, 1930, 1929, 1928, 1927, 1926, 1925, 1924, 1923, 1921, 1920
1138 N FAIRFAX AVE	2013, 2008, 2006, 2004, 2003, 2001, 2000, 1999, 1996, 1995, 1992, 1991, 1990, 1986, 1985, 1980, 1976, 1975, 1972, 1970, 1969, 1967, 1966, 1965, 1964, 1963, 1962, 1961, 1960, 1958, 1957, 1956, 1955, 1954, 1952, 1951, 1950, 1949, 1948, 1947, 1946, 1945, 1944, 1940, 1939, 1938, 1936, 1935, 1934, 1933, 1932, 1931, 1930, 1929, 1928, 1927, 1926, 1925, 1924, 1923, 1921, 1920
1138 N ORANGE GROVE AVE	2013, 2008, 2006, 2004, 2003, 2001, 2000, 1999, 1996, 1992, 1991, 1990, 1986, 1985, 1981, 1980, 1976, 1975, 1972, 1971, 1970, 1969, 1967, 1966, 1965, 1964, 1963, 1962, 1961, 1960, 1958, 1957, 1956, 1955, 1954, 1952, 1951, 1949, 1948, 1947, 1946, 1945, 1944, 1942, 1940, 1939, 1938, 1937, 1936, 1935, 1934, 1933, 1932, 1931, 1930, 1929, 1928, 1927, 1926, 1925, 1924, 1923, 1921, 1920
1139 GENESEE AVE N	2013, 2008, 2006, 2004, 2003, 2001, 2000, 1999, 1996, 1995, 1992, 1991, 1990, 1986, 1985, 1981, 1980, 1976, 1975, 1972, 1971, 1970, 1969, 1967, 1966, 1965, 1964, 1963, 1962, 1961, 1960, 1958, 1957, 1956, 1955, 1954, 1952, 1950, 1949, 1948, 1947, 1946, 1945, 1944, 1942, 1940, 1939, 1938, 1937, 1936, 1935, 1934, 1933, 1932, 1931, 1930, 1929, 1928, 1927, 1926, 1925, 1924, 1923, 1921, 1920
1139 N GENESEE	2013, 2008, 2006, 2004, 2003, 2001, 2000, 1999, 1996, 1995, 1992, 1991, 1990, 1986, 1985, 1981, 1980, 1976, 1975, 1972, 1971, 1970, 1969, 1967, 1966, 1965, 1964, 1963, 1961, 1960, 1958, 1957, 1956, 1955, 1954, 1952, 1951, 1950, 1949, 1948, 1947, 1946, 1945, 1944, 1942, 1940, 1939, 1938, 1936, 1935, 1934, 1933, 1932, 1931, 1930, 1929, 1928, 1927, 1926, 1925, 1924, 1923, 1921, 1920
1139 N GENESEE AVE	2013, 2008, 2006, 2004, 2003, 2001, 2000, 1999, 1996, 1995, 1992, 1991, 1990, 1985, 1981, 1980, 1975, 1972, 1971, 1970, 1969, 1967, 1966, 1965, 1964, 1963, 1962, 1961, 1960, 1957, 1956, 1955, 1954, 1952, 1951, 1950, 1949, 1948, 1947, 1946, 1945, 1944, 1940, 1939, 1938, 1937, 1936, 1935, 1934, 1933, 1932, 1931, 1930, 1929, 1928, 1927, 1926, 1925, 1924, 1923, 1921, 1920
1139 N OGDEN DR	2013, 2008, 2006, 2004, 2003, 2001, 2000, 1999, 1996, 1995, 1992, 1991, 1990, 1986, 1985, 1981, 1980, 1976, 1975, 1972, 1971, 1970, 1969, 1967, 1966, 1965, 1964, 1963, 1961, 1960, 1957, 1956, 1955, 1954, 1952, 1951, 1950, 1949, 1948, 1947, 1946, 1945, 1944, 1940, 1939, 1938, 1937, 1936, 1935, 1934, 1932, 1931, 1930, 1928, 1927, 1926, 1925, 1924, 1923, 1921, 1920
1139 OGDEN DR N	2013, 2008, 2006, 2004, 2003, 2001, 2000, 1999, 1996, 1995, 1992, 1991, 1990, 1986, 1985, 1981, 1980, 1976, 1975, 1972, 1971, 1970, 1969, 1967, 1966, 1965, 1964, 1963, 1962, 1961, 1960, 1958, 1957, 1956, 1955, 1954, 1952, 1950, 1949, 1948, 1947, 1946, 1945, 1944, 1942, 1940, 1939, 1938, 1937, 1936, 1935, 1934, 1933, 1932, 1931, 1930, 1929, 1928, 1927, 1926, 1925, 1924, 1923, 1921, 1920
1140 FAIRFAX AVE N	2013, 2008, 2006, 2004, 2003, 2001, 1999, 1996, 1995, 1992, 1991, 1990, 1986, 1985, 1981, 1980, 1976, 1975, 1972, 1971, 1970, 1969, 1967, 1966, 1965, 1964, 1963, 1962, 1961, 1960, 1958, 1957, 1956, 1955, 1954, 1952, 1951, 1950, 1949, 1948, 1947, 1946, 1945, 1944, 1942, 1940, 1939, 1938, 1937, 1936, 1935, 1934, 1933, 1932, 1931, 1930, 1929, 1928, 1927, 1926, 1925, 1924, 1923, 1921, 1920

FINDINGS

Address Researched	Address Not Identified in Research Source
1140 N FAIRFAX AVE	2013, 2008, 2006, 2004, 2003, 2001, 2000, 1999, 1996, 1995, 1992, 1991, 1985, 1980, 1976, 1975, 1972, 1971, 1970, 1969, 1967, 1966, 1965, 1964, 1963, 1962, 1961, 1960, 1958, 1957, 1956, 1955, 1954, 1952, 1951, 1950, 1949, 1948, 1947, 1946, 1945, 1944, 1942, 1940, 1939, 1938, 1937, 1936, 1935, 1934, 1933, 1932, 1931, 1930, 1929, 1928, 1927, 1926, 1925, 1924, 1923, 1921, 1920
1140 N FAIRFAX AVE	2013, 2006, 2004, 2003, 2001, 2000, 1999, 1996, 1995, 1992, 1991, 1990, 1986, 1985, 1981, 1980, 1976, 1975, 1972, 1971, 1970, 1969, 1967, 1966, 1965, 1964, 1963, 1962, 1961, 1960, 1958, 1957, 1956, 1955, 1954, 1952, 1951, 1950, 1949, 1948, 1947, 1946, 1945, 1944, 1942, 1940, 1939, 1938, 1937, 1936, 1935, 1934, 1933, 1932, 1931, 1930, 1929, 1928, 1927, 1926, 1925, 1924, 1923, 1921, 1920
1140 N OGDEN AVE	2013, 2008, 2006, 2004, 2003, 2001, 2000, 1999, 1996, 1995, 1992, 1991, 1990, 1986, 1985, 1981, 1980, 1976, 1975, 1972, 1971, 1970, 1969, 1967, 1966, 1965, 1964, 1963, 1962, 1961, 1960, 1958, 1957, 1956, 1955, 1954, 1952, 1951, 1950, 1949, 1948, 1947, 1946, 1945, 1944, 1942, 1940, 1939, 1938, 1937, 1936, 1935, 1934, 1932, 1931, 1930, 1929, 1928, 1927, 1926, 1925, 1924, 1923, 1921, 1920
1140 N OGDEN DR	2013, 2008, 2004, 2003, 2001, 2000, 1999, 1996, 1995, 1992, 1991, 1985, 1980, 1975, 1972, 1970, 1969, 1966, 1965, 1964, 1963, 1961, 1960, 1957, 1956, 1955, 1954, 1952, 1951, 1950, 1949, 1948, 1947, 1946, 1945, 1944, 1940, 1939, 1938, 1937, 1936, 1935, 1934, 1932, 1931, 1930, 1928, 1927, 1926, 1925, 1924, 1923, 1921, 1920
1140 N OGDEN DR	2013, 2006, 2004, 2003, 2001, 2000, 1999, 1996, 1995, 1992, 1991, 1990, 1986, 1985, 1981, 1980, 1976, 1975, 1972, 1971, 1970, 1969, 1967, 1966, 1965, 1964, 1963, 1962, 1961, 1960, 1958, 1957, 1956, 1955, 1954, 1952, 1951, 1950, 1949, 1948, 1947, 1946, 1945, 1944, 1942, 1940, 1939, 1938, 1937, 1936, 1935, 1934, 1933, 1932, 1931, 1930, 1929, 1928, 1927, 1926, 1925, 1924, 1923, 1921, 1920
1140 N ORANGE GROVE AVE	2013, 2008, 2006, 2004, 2003, 2001, 2000, 1999, 1996, 1992, 1991, 1990, 1986, 1985, 1981, 1980, 1976, 1975, 1972, 1970, 1969, 1967, 1966, 1965, 1964, 1963, 1962, 1961, 1960, 1958, 1957, 1956, 1955, 1954, 1952, 1951, 1950, 1949, 1948, 1947, 1946, 1945, 1944, 1942, 1940, 1939, 1938, 1937, 1936, 1935, 1934, 1933, 1932, 1931, 1930, 1929, 1928, 1927, 1926, 1925, 1924, 1923, 1921, 1920
1140 OGDEN DR N	2013, 2008, 2006, 2004, 2003, 2001, 1999, 1996, 1995, 1992, 1991, 1990, 1986, 1985, 1981, 1980, 1976, 1975, 1972, 1971, 1970, 1969, 1967, 1966, 1965, 1964, 1963, 1962, 1961, 1960, 1958, 1957, 1956, 1955, 1954, 1952, 1950, 1949, 1948, 1947, 1946, 1945, 1944, 1942, 1940, 1939, 1938, 1937, 1936, 1935, 1934, 1933, 1932, 1931, 1930, 1929, 1928, 1927, 1926, 1925, 1924, 1923, 1921, 1920
1141 N FAIRFAX AVE	2013, 2008, 2006, 2004, 2003, 2001, 2000, 1999, 1996, 1995, 1992, 1991, 1990, 1986, 1985, 1981, 1980, 1975, 1972, 1971, 1970, 1969, 1967, 1966, 1965, 1964, 1963, 1962, 1961, 1960, 1958, 1957, 1956, 1955, 1954, 1952, 1951, 1950, 1949, 1948, 1947, 1946, 1945, 1944, 1942, 1940, 1939, 1938, 1937, 1936, 1935, 1934, 1933, 1932, 1931, 1930, 1929, 1928, 1927, 1926, 1925, 1924, 1923, 1921, 1920
1141 N GENESEE	2013, 2008, 2006, 2004, 2003, 2001, 2000, 1999, 1996, 1995, 1992, 1991, 1990, 1986, 1985, 1981, 1980, 1976, 1975, 1972, 1971, 1970, 1969, 1967, 1966, 1965, 1964, 1963, 1962, 1961, 1960, 1958, 1957, 1956, 1955, 1954, 1952, 1951, 1950, 1949, 1948, 1947, 1946, 1945, 1944, 1942, 1940, 1939, 1938, 1937, 1936, 1935, 1934, 1932, 1931, 1930, 1928, 1927, 1926, 1925, 1924, 1923, 1921, 1920
1143 GENESEE AVE N	2013, 2008, 2006, 2004, 2003, 2001, 1999, 1996, 1995, 1992, 1991, 1990, 1986, 1985, 1981, 1980, 1976, 1975, 1972, 1971, 1970, 1969, 1967, 1966, 1965, 1964, 1963, 1962, 1961, 1960, 1958, 1957, 1956, 1955, 1954, 1952, 1951, 1950, 1949, 1948, 1947, 1946, 1945, 1944, 1942, 1940, 1939, 1938, 1937, 1936, 1935, 1934, 1933, 1932, 1931, 1930, 1929, 1928, 1927, 1926, 1925, 1924, 1923, 1921, 1920
1143 N GENESEE	2013, 2008, 2006, 2004, 2003, 2001, 2000, 1999, 1996, 1995, 1992, 1991, 1990, 1986, 1985, 1981, 1980, 1976, 1975, 1972, 1971, 1970, 1969, 1967, 1966, 1965, 1964, 1963, 1961, 1960, 1958, 1957, 1956, 1955, 1954, 1952, 1951, 1950, 1949, 1948, 1947, 1946, 1945, 1944, 1940, 1939, 1938, 1936, 1935, 1934, 1932, 1931, 1930, 1928, 1927, 1926, 1925, 1924, 1923, 1921, 1920
1143 N GENESEE AVE	2013, 2008, 2004, 2003, 2001, 2000, 1999, 1996, 1995, 1992, 1991, 1990, 1986, 1985, 1981, 1980, 1975, 1972, 1971, 1970, 1969, 1967, 1966, 1965, 1964, 1963, 1962, 1961, 1960, 1957, 1956, 1955, 1954, 1952, 1951, 1950, 1949, 1948, 1947, 1946, 1945, 1944, 1942, 1940, 1939, 1938, 1937, 1936, 1935, 1934, 1933, 1932, 1931, 1930, 1929, 1928, 1927, 1926, 1925, 1924, 1923, 1921, 1920

FINDINGS

Address Researched	Address Not Identified in Research Source
1143 N ORANGE GROVE AVE	2013, 2008, 2006, 2004, 2003, 2001, 2000, 1999, 1996, 1995, 1992, 1991, 1990, 1986, 1985, 1981, 1980, 1976, 1975, 1972, 1971, 1970, 1969, 1967, 1966, 1965, 1964, 1963, 1962, 1961, 1960, 1958, 1957, 1956, 1955, 1954, 1952, 1951, 1950, 1949, 1948, 1947, 1946, 1945, 1944, 1942, 1940, 1939, 1938, 1937, 1936, 1935, 1934, 1932, 1931, 1930, 1929, 1928, 1927, 1926, 1925, 1924, 1923, 1921, 1920
1144 N OGDEN DR	2013, 2008, 2006, 2004, 2003, 2001, 2000, 1999, 1996, 1995, 1992, 1991, 1990, 1986, 1985, 1981, 1980, 1976, 1975, 1972, 1971, 1970, 1969, 1967, 1966, 1965, 1964, 1963, 1962, 1961, 1960, 1958, 1957, 1956, 1955, 1954, 1952, 1951, 1950, 1949, 1948, 1947, 1946, 1945, 1944, 1942, 1940, 1939, 1938, 1936, 1935, 1934, 1933, 1932, 1931, 1930, 1929, 1928, 1927, 1926, 1925, 1924, 1923, 1921, 1920
1144 N ORANGE GROVE AVE	2013, 2008, 2004, 2003, 2001, 2000, 1999, 1996, 1995, 1992, 1991, 1985, 1980, 1975, 1972, 1970, 1969, 1966, 1965, 1964, 1963, 1961, 1960, 1958, 1957, 1956, 1955, 1954, 1952, 1951, 1950, 1949, 1948, 1947, 1946, 1945, 1944, 1940, 1939, 1938, 1936, 1935, 1934, 1932, 1931, 1930, 1928, 1927, 1926, 1925, 1924, 1923, 1921, 1920
1144 N ORANGE GROVE BLVD	2013, 2008, 2006, 2004, 2003, 2001, 2000, 1999, 1996, 1995, 1992, 1991, 1990, 1986, 1985, 1981, 1980, 1976, 1975, 1972, 1971, 1970, 1969, 1967, 1966, 1965, 1964, 1963, 1962, 1961, 1960, 1957, 1956, 1955, 1954, 1952, 1951, 1950, 1949, 1948, 1947, 1946, 1945, 1944, 1942, 1940, 1939, 1938, 1937, 1936, 1935, 1934, 1933, 1932, 1931, 1930, 1929, 1928, 1927, 1926, 1925, 1924, 1923, 1921, 1920
1144 ORANGE GROVE AVE N	2013, 2008, 2006, 2004, 2003, 2001, 1999, 1996, 1995, 1992, 1991, 1990, 1986, 1985, 1981, 1980, 1976, 1975, 1972, 1971, 1970, 1969, 1967, 1966, 1965, 1964, 1963, 1962, 1961, 1960, 1958, 1957, 1956, 1955, 1954, 1952, 1951, 1950, 1949, 1948, 1947, 1946, 1945, 1944, 1942, 1940, 1939, 1938, 1937, 1936, 1935, 1934, 1933, 1932, 1931, 1930, 1929, 1928, 1927, 1926, 1925, 1924, 1923, 1921, 1920
1145 GENESEE AVE N	2013, 2008, 2006, 2004, 2003, 2001, 1999, 1996, 1995, 1992, 1991, 1990, 1986, 1985, 1981, 1980, 1976, 1975, 1972, 1971, 1970, 1969, 1967, 1966, 1965, 1964, 1963, 1962, 1961, 1960, 1958, 1957, 1956, 1955, 1954, 1952, 1950, 1949, 1948, 1947, 1946, 1945, 1944, 1942, 1940, 1939, 1938, 1937, 1936, 1935, 1934, 1933, 1932, 1931, 1930, 1929, 1928, 1927, 1926, 1925, 1924, 1923, 1921, 1920
1145 N GENESEE	2013, 2008, 2006, 2004, 2003, 2001, 2000, 1999, 1996, 1995, 1992, 1991, 1990, 1986, 1985, 1981, 1980, 1976, 1975, 1972, 1971, 1970, 1969, 1967, 1966, 1965, 1964, 1963, 1962, 1961, 1960, 1958, 1957, 1956, 1955, 1954, 1952, 1951, 1950, 1949, 1948, 1947, 1946, 1945, 1944, 1942, 1940, 1939, 1938, 1936, 1935, 1934, 1932, 1931, 1930, 1928, 1927, 1926, 1925, 1924, 1923, 1921, 1920
1145 N GENESEE AVE	2013, 2008, 2004, 2003, 2001, 2000, 1999, 1996, 1995, 1992, 1991, 1990, 1986, 1985, 1980, 1975, 1972, 1971, 1970, 1969, 1967, 1966, 1965, 1964, 1963, 1962, 1961, 1960, 1957, 1956, 1955, 1954, 1952, 1951, 1950, 1949, 1948, 1947, 1946, 1945, 1944, 1940, 1939, 1938, 1937, 1936, 1935, 1934, 1933, 1932, 1931, 1930, 1929, 1928, 1927, 1926, 1925, 1924, 1923, 1921, 1920
1145 N OGDEN DR	2013, 2008, 2004, 2003, 2001, 2000, 1999, 1996, 1995, 1992, 1991, 1985, 1980, 1975, 1972, 1969, 1966, 1965, 1964, 1963, 1961, 1960, 1957, 1956, 1955, 1954, 1952, 1951, 1950, 1949, 1948, 1947, 1946, 1945, 1944, 1940, 1939, 1938, 1936, 1935, 1934, 1933, 1932, 1931, 1930, 1929, 1928, 1927, 1926, 1925, 1924, 1923, 1921, 1920
1145 N OGDEN DR	2008, 2006, 2004, 2003, 2001, 2000, 1999, 1996, 1995, 1992, 1991, 1990, 1986, 1985, 1981, 1980, 1976, 1975, 1972, 1971, 1970, 1969, 1967, 1966, 1965, 1964, 1963, 1962, 1961, 1960, 1958, 1957, 1956, 1955, 1954, 1952, 1951, 1950, 1949, 1948, 1947, 1946, 1945, 1944, 1942, 1940, 1939, 1938, 1937, 1936, 1935, 1934, 1933, 1932, 1931, 1930, 1929, 1928, 1927, 1926, 1925, 1924, 1923, 1921, 1920
1145 N ORANGE GROVE AVE	2013, 2008, 2004, 2003, 2001, 2000, 1999, 1996, 1995, 1992, 1991, 1990, 1986, 1985, 1980, 1975, 1972, 1970, 1969, 1967, 1966, 1965, 1964, 1963, 1962, 1961, 1960, 1958, 1957, 1956, 1955, 1954, 1952, 1951, 1950, 1949, 1948, 1947, 1946, 1945, 1944, 1942, 1940, 1939, 1938, 1937, 1936, 1935, 1934, 1933, 1932, 1931, 1930, 1929, 1928, 1927, 1926, 1925, 1924, 1923, 1921, 1920
1145 N ORANGE GROVE BLVD	2013, 2008, 2006, 2004, 2003, 2001, 2000, 1999, 1996, 1995, 1992, 1991, 1990, 1986, 1985, 1981, 1980, 1976, 1975, 1972, 1971, 1970, 1969, 1967, 1966, 1965, 1964, 1963, 1962, 1961, 1960, 1957, 1956, 1955, 1954, 1952, 1951, 1950, 1949, 1948, 1947, 1946, 1945, 1944, 1942, 1940, 1939, 1938, 1937, 1936, 1935, 1934, 1933, 1932, 1931, 1930, 1929, 1928, 1927, 1926, 1925, 1924, 1923, 1921, 1920

FINDINGS

Address Researched	Address Not Identified in Research Source
1145 OGDEN DR N	2013, 2008, 2006, 2004, 2003, 2001, 1999, 1996, 1995, 1992, 1991, 1990, 1986, 1985, 1981, 1980, 1976, 1975, 1972, 1971, 1970, 1969, 1967, 1966, 1965, 1964, 1963, 1962, 1961, 1960, 1958, 1957, 1956, 1955, 1954, 1952, 1950, 1949, 1948, 1947, 1946, 1945, 1944, 1942, 1940, 1939, 1938, 1937, 1936, 1935, 1934, 1933, 1932, 1931, 1930, 1929, 1928, 1927, 1926, 1925, 1924, 1923, 1921, 1920
1145 ORANGE GROVE AVE N	2013, 2008, 2006, 2004, 2003, 2001, 1999, 1996, 1995, 1992, 1991, 1990, 1986, 1985, 1981, 1980, 1976, 1975, 1972, 1971, 1970, 1969, 1967, 1966, 1965, 1964, 1963, 1962, 1961, 1960, 1958, 1957, 1956, 1955, 1954, 1952, 1951, 1950, 1949, 1948, 1947, 1946, 1945, 1944, 1942, 1940, 1939, 1938, 1937, 1936, 1935, 1934, 1933, 1932, 1931, 1930, 1929, 1928, 1927, 1926, 1925, 1924, 1923, 1921, 1920
1145 S N OGDEN DR	2013, 2008, 2006, 2004, 2003, 2001, 2000, 1999, 1996, 1995, 1992, 1991, 1990, 1986, 1985, 1981, 1980, 1976, 1975, 1972, 1970, 1969, 1967, 1966, 1965, 1964, 1963, 1962, 1961, 1960, 1958, 1957, 1956, 1955, 1954, 1952, 1951, 1950, 1949, 1948, 1947, 1946, 1945, 1944, 1942, 1940, 1939, 1938, 1937, 1936, 1935, 1934, 1933, 1932, 1931, 1930, 1929, 1928, 1927, 1926, 1925, 1924, 1923, 1921, 1920
1145 W OGDEN DR	2013, 2008, 2006, 2004, 2003, 2001, 2000, 1999, 1996, 1995, 1992, 1991, 1990, 1986, 1985, 1981, 1980, 1975, 1972, 1971, 1970, 1969, 1967, 1966, 1965, 1964, 1963, 1962, 1961, 1960, 1958, 1957, 1956, 1955, 1954, 1952, 1951, 1950, 1949, 1948, 1947, 1946, 1945, 1944, 1942, 1940, 1939, 1938, 1937, 1936, 1935, 1934, 1933, 1932, 1931, 1930, 1929, 1928, 1927, 1926, 1925, 1924, 1923, 1921, 1920
1146 GENESEE AVE N	2013, 2008, 2006, 2004, 2003, 2001, 1999, 1996, 1995, 1992, 1991, 1990, 1986, 1985, 1981, 1980, 1976, 1975, 1972, 1971, 1970, 1969, 1967, 1966, 1965, 1964, 1963, 1962, 1961, 1960, 1958, 1957, 1956, 1955, 1954, 1952, 1950, 1949, 1948, 1947, 1946, 1945, 1944, 1942, 1940, 1939, 1938, 1937, 1936, 1935, 1934, 1933, 1932, 1931, 1930, 1929, 1928, 1927, 1926, 1925, 1924, 1923, 1921, 1920
1146 N GENESEE	2013, 2008, 2006, 2004, 2003, 2001, 2000, 1999, 1996, 1995, 1992, 1991, 1990, 1986, 1985, 1981, 1980, 1976, 1975, 1972, 1971, 1970, 1969, 1966, 1965, 1964, 1963, 1961, 1960, 1958, 1957, 1956, 1955, 1954, 1952, 1951, 1950, 1949, 1948, 1947, 1946, 1945, 1944, 1942, 1940, 1939, 1938, 1936, 1935, 1934, 1933, 1932, 1931, 1930, 1928, 1927, 1926, 1925, 1924, 1923, 1921, 1920
1146 N GENESEE AVE	2013, 2008, 2004, 2003, 2001, 2000, 1999, 1996, 1995, 1992, 1991, 1985, 1980, 1975, 1972, 1970, 1969, 1967, 1966, 1965, 1964, 1963, 1962, 1961, 1960, 1957, 1956, 1955, 1954, 1952, 1951, 1950, 1949, 1948, 1947, 1946, 1945, 1944, 1940, 1939, 1938, 1937, 1936, 1935, 1934, 1932, 1931, 1930, 1929, 1928, 1927, 1926, 1925, 1924, 1923, 1921, 1920
1146 N OGDEN DR	2013, 2008, 2004, 2003, 2001, 2000, 1999, 1996, 1995, 1992, 1991, 1985, 1980, 1975, 1972, 1970, 1969, 1966, 1965, 1964, 1963, 1961, 1960, 1957, 1956, 1955, 1954, 1952, 1951, 1950, 1949, 1948, 1947, 1946, 1945, 1944, 1942, 1940, 1939, 1938, 1937, 1936, 1935, 1934, 1933, 1932, 1931, 1930, 1929, 1928, 1927, 1926, 1925, 1924, 1923, 1921, 1920
1146 N OGDEN DR	2013, 2006, 2004, 2003, 2001, 2000, 1999, 1996, 1995, 1992, 1991, 1990, 1986, 1985, 1981, 1980, 1976, 1975, 1972, 1971, 1970, 1969, 1967, 1966, 1965, 1964, 1963, 1962, 1961, 1960, 1958, 1957, 1956, 1955, 1954, 1952, 1951, 1950, 1949, 1948, 1947, 1946, 1945, 1944, 1942, 1940, 1939, 1938, 1937, 1936, 1935, 1934, 1933, 1932, 1931, 1930, 1929, 1928, 1927, 1926, 1925, 1924, 1923, 1921, 1920
1146 OGDEN DR N	2013, 2008, 2006, 2004, 2003, 2001, 1999, 1996, 1995, 1992, 1991, 1990, 1986, 1985, 1981, 1980, 1976, 1975, 1972, 1971, 1970, 1969, 1967, 1966, 1965, 1964, 1963, 1962, 1961, 1960, 1958, 1957, 1956, 1955, 1954, 1952, 1951, 1950, 1949, 1948, 1947, 1946, 1945, 1944, 1942, 1940, 1939, 1938, 1937, 1936, 1935, 1934, 1933, 1932, 1931, 1930, 1929, 1928, 1927, 1926, 1925, 1924, 1923, 1921, 1920
1147 N GENESEE	2013, 2008, 2006, 2004, 2003, 2001, 2000, 1999, 1996, 1995, 1992, 1991, 1990, 1986, 1985, 1981, 1980, 1976, 1975, 1972, 1971, 1970, 1969, 1967, 1966, 1965, 1964, 1963, 1962, 1961, 1960, 1958, 1957, 1956, 1955, 1954, 1952, 1951, 1950, 1949, 1948, 1947, 1946, 1945, 1944, 1942, 1940, 1939, 1938, 1937, 1936, 1935, 1934, 1932, 1931, 1930, 1928, 1927, 1926, 1925, 1924, 1923, 1921, 1920
1147 N OGDEN DR	2013, 2008, 2006, 2004, 2003, 2001, 2000, 1999, 1996, 1995, 1992, 1991, 1990, 1986, 1985, 1981, 1980, 1976, 1975, 1972, 1971, 1970, 1969, 1967, 1966, 1965, 1964, 1963, 1961, 1960, 1957, 1956, 1955, 1954, 1952, 1951, 1950, 1949, 1948, 1947, 1946, 1945, 1944, 1942, 1940, 1939, 1938, 1937, 1936, 1935, 1934, 1933, 1932, 1931, 1930, 1929, 1928, 1927, 1926, 1925, 1924, 1923, 1921, 1920

FINDINGS

Address Researched	Address Not Identified in Research Source
1147 N ORANGE GROVE	2013, 2008, 2006, 2004, 2003, 2001, 2000, 1999, 1996, 1995, 1992, 1991, 1990, 1986, 1985, 1981, 1980, 1976, 1975, 1972, 1971, 1970, 1969, 1967, 1966, 1965, 1964, 1963, 1962, 1961, 1960, 1958, 1957, 1956, 1955, 1954, 1952, 1951, 1950, 1949, 1948, 1947, 1946, 1945, 1944, 1940, 1939, 1938, 1937, 1936, 1935, 1934, 1933, 1932, 1931, 1930, 1929, 1928, 1927, 1926, 1925, 1924, 1923, 1921, 1920
1147 N ORANGE GROVE AVE	2013, 2008, 2006, 2004, 2003, 2001, 2000, 1999, 1996, 1995, 1992, 1991, 1985, 1980, 1975, 1972, 1970, 1969, 1966, 1965, 1964, 1963, 1961, 1960, 1958, 1957, 1956, 1955, 1954, 1952, 1951, 1950, 1949, 1948, 1947, 1946, 1945, 1944, 1942, 1940, 1939, 1938, 1936, 1935, 1934, 1932, 1931, 1930, 1928, 1927, 1926, 1925, 1924, 1923, 1921, 1920
1147 N ORANGE GROVE BLVD	2013, 2008, 2006, 2004, 2003, 2001, 2000, 1999, 1996, 1995, 1992, 1991, 1990, 1986, 1985, 1981, 1980, 1976, 1975, 1972, 1971, 1970, 1969, 1967, 1966, 1965, 1964, 1963, 1962, 1961, 1960, 1957, 1956, 1955, 1954, 1952, 1951, 1950, 1949, 1948, 1947, 1946, 1945, 1944, 1942, 1940, 1939, 1938, 1937, 1936, 1935, 1934, 1933, 1932, 1931, 1930, 1929, 1928, 1927, 1926, 1925, 1924, 1923, 1921, 1920
1147 OGDEN DR N	2013, 2008, 2006, 2004, 2003, 2001, 2000, 1999, 1996, 1995, 1992, 1991, 1990, 1986, 1985, 1981, 1980, 1976, 1975, 1972, 1971, 1970, 1969, 1967, 1966, 1965, 1964, 1963, 1962, 1961, 1960, 1958, 1957, 1956, 1955, 1954, 1952, 1950, 1949, 1948, 1947, 1946, 1945, 1944, 1942, 1940, 1939, 1938, 1937, 1936, 1935, 1934, 1933, 1932, 1931, 1930, 1929, 1928, 1927, 1926, 1925, 1924, 1923, 1921, 1920
1147 ORANGE GROVE AVE N	2013, 2008, 2006, 2004, 2003, 2001, 1999, 1996, 1995, 1992, 1991, 1990, 1986, 1985, 1981, 1980, 1976, 1975, 1972, 1971, 1970, 1969, 1967, 1966, 1965, 1964, 1963, 1962, 1961, 1960, 1958, 1957, 1956, 1955, 1954, 1952, 1951, 1950, 1949, 1948, 1947, 1946, 1945, 1944, 1942, 1940, 1939, 1938, 1937, 1936, 1935, 1934, 1933, 1932, 1931, 1930, 1929, 1928, 1927, 1926, 1925, 1924, 1923, 1921, 1920
1148 GENESEE AVE N	2013, 2008, 2006, 2004, 2003, 2001, 2000, 1999, 1996, 1995, 1992, 1991, 1990, 1986, 1985, 1981, 1980, 1976, 1975, 1972, 1971, 1970, 1969, 1967, 1966, 1965, 1964, 1963, 1962, 1961, 1960, 1958, 1957, 1956, 1955, 1954, 1952, 1950, 1949, 1948, 1947, 1946, 1945, 1944, 1942, 1940, 1939, 1938, 1937, 1936, 1935, 1934, 1933, 1932, 1931, 1930, 1929, 1928, 1927, 1926, 1925, 1924, 1923, 1921, 1920
1148 N GENESEE	2013, 2008, 2006, 2004, 2003, 2001, 2000, 1999, 1996, 1995, 1992, 1991, 1990, 1986, 1985, 1981, 1980, 1976, 1975, 1972, 1971, 1970, 1969, 1967, 1966, 1965, 1964, 1963, 1961, 1960, 1958, 1957, 1956, 1955, 1954, 1952, 1951, 1950, 1949, 1948, 1947, 1946, 1945, 1944, 1942, 1940, 1939, 1938, 1936, 1935, 1934, 1932, 1931, 1930, 1928, 1927, 1926, 1925, 1924, 1923, 1921, 1920
1148 N GENESEE AVE	2013, 2008, 2006, 2004, 2003, 2001, 2000, 1999, 1996, 1995, 1992, 1991, 1990, 1985, 1981, 1980, 1976, 1975, 1972, 1971, 1970, 1969, 1967, 1966, 1965, 1964, 1963, 1962, 1961, 1960, 1958, 1957, 1956, 1955, 1954, 1952, 1951, 1950, 1949, 1948, 1947, 1946, 1945, 1944, 1940, 1939, 1938, 1937, 1936, 1935, 1934, 1933, 1932, 1931, 1930, 1929, 1928, 1927, 1926, 1925, 1924, 1923, 1921, 1920
1148 N OGDEN DR	2013, 2008, 2006, 2004, 2003, 2001, 2000, 1999, 1996, 1995, 1992, 1991, 1986, 1985, 1981, 1980, 1976, 1975, 1972, 1971, 1970, 1969, 1967, 1966, 1965, 1964, 1963, 1962, 1961, 1960, 1958, 1957, 1956, 1955, 1954, 1952, 1951, 1950, 1949, 1948, 1947, 1946, 1945, 1944, 1942, 1940, 1939, 1938, 1937, 1936, 1935, 1934, 1933, 1932, 1931, 1930, 1929, 1928, 1927, 1926, 1925, 1924, 1923, 1921, 1920
1148 N ORANGE GROVE AVE	2013, 2008, 2006, 2004, 2003, 2001, 2000, 1999, 1996, 1995, 1992, 1991, 1990, 1986, 1985, 1981, 1980, 1976, 1975, 1972, 1971, 1970, 1969, 1967, 1966, 1965, 1964, 1963, 1962, 1961, 1960, 1958, 1957, 1956, 1955, 1954, 1952, 1951, 1950, 1949, 1948, 1947, 1946, 1945, 1944, 1940, 1939, 1938, 1937, 1936, 1935, 1934, 1932, 1931, 1930, 1929, 1928, 1927, 1926, 1925, 1924, 1923, 1921, 1920
1148 OGDEN DR N	2013, 2008, 2006, 2004, 2003, 2001, 1999, 1996, 1995, 1992, 1991, 1990, 1986, 1985, 1981, 1980, 1976, 1975, 1972, 1971, 1970, 1969, 1967, 1966, 1965, 1964, 1963, 1962, 1961, 1960, 1958, 1957, 1956, 1955, 1954, 1952, 1951, 1950, 1949, 1948, 1947, 1946, 1945, 1944, 1942, 1940, 1939, 1938, 1937, 1936, 1935, 1934, 1933, 1932, 1931, 1930, 1929, 1928, 1927, 1926, 1925, 1924, 1923, 1921, 1920
1149 1/2 N GENESEE AVE	2013, 2008, 2006, 2004, 2003, 2001, 2000, 1999, 1996, 1995, 1992, 1991, 1990, 1986, 1985, 1980, 1976, 1975, 1972, 1971, 1970, 1969, 1967, 1966, 1965, 1964, 1963, 1962, 1961, 1960, 1958, 1957, 1956, 1955, 1954, 1952, 1951, 1950, 1949, 1948, 1947, 1946, 1945, 1944, 1942, 1940, 1939, 1938, 1937, 1936, 1935, 1934, 1933, 1932, 1931, 1930, 1929, 1928, 1927, 1926, 1925, 1924, 1923, 1921, 1920

FINDINGS

Address Researched	Address Not Identified in Research Source
1149 1/4 N GENESEE AVE	2013, 2008, 2006, 2004, 2003, 2001, 2000, 1999, 1996, 1995, 1992, 1991, 1985, 1980, 1976, 1975, 1972, 1971, 1970, 1969, 1967, 1966, 1965, 1964, 1963, 1962, 1961, 1960, 1958, 1957, 1956, 1955, 1954, 1952, 1951, 1950, 1949, 1948, 1947, 1946, 1945, 1944, 1942, 1940, 1939, 1938, 1937, 1936, 1935, 1934, 1933, 1932, 1931, 1930, 1929, 1928, 1927, 1926, 1925, 1924, 1923, 1921, 1920
1149 GENESEE AVE N	2013, 2008, 2006, 2004, 2003, 2001, 1999, 1996, 1995, 1992, 1991, 1990, 1986, 1985, 1981, 1980, 1976, 1975, 1972, 1971, 1970, 1969, 1967, 1966, 1965, 1964, 1963, 1962, 1961, 1960, 1958, 1957, 1956, 1955, 1954, 1952, 1950, 1949, 1948, 1947, 1946, 1945, 1944, 1942, 1940, 1939, 1938, 1937, 1936, 1935, 1934, 1933, 1932, 1931, 1930, 1929, 1928, 1927, 1926, 1925, 1924, 1923, 1921, 1920
1149 N GENESEE	2013, 2008, 2006, 2004, 2003, 2001, 2000, 1999, 1996, 1995, 1992, 1991, 1990, 1986, 1985, 1981, 1980, 1976, 1975, 1972, 1971, 1970, 1969, 1966, 1965, 1964, 1963, 1961, 1960, 1958, 1957, 1956, 1955, 1954, 1952, 1951, 1950, 1949, 1948, 1947, 1946, 1945, 1944, 1940, 1939, 1938, 1936, 1935, 1934, 1932, 1931, 1930, 1928, 1927, 1926, 1925, 1924, 1923, 1921, 1920
1149 N GENESEE AVE	2013, 2008, 2004, 2003, 2001, 2000, 1999, 1996, 1995, 1992, 1991, 1990, 1986, 1985, 1981, 1980, 1975, 1972, 1970, 1969, 1967, 1966, 1965, 1964, 1963, 1962, 1961, 1960, 1957, 1956, 1955, 1954, 1952, 1951, 1950, 1949, 1948, 1947, 1946, 1945, 1944, 1940, 1939, 1938, 1937, 1936, 1935, 1934, 1933, 1932, 1931, 1930, 1929, 1928, 1927, 1926, 1925, 1924, 1923, 1921, 1920
1149 N ORANGE GROVE AVE	2013, 2008, 2006, 2004, 2003, 2001, 2000, 1999, 1996, 1995, 1992, 1991, 1990, 1986, 1985, 1981, 1980, 1976, 1975, 1972, 1971, 1970, 1969, 1966, 1965, 1964, 1963, 1962, 1961, 1960, 1958, 1957, 1956, 1955, 1954, 1952, 1951, 1950, 1949, 1948, 1947, 1946, 1945, 1944, 1940, 1939, 1938, 1937, 1936, 1935, 1934, 1933, 1932, 1931, 1930, 1929, 1928, 1927, 1926, 1925, 1924, 1923, 1921, 1920
1149 N ORANGE GROVE BLVD	2013, 2008, 2006, 2004, 2003, 2001, 2000, 1999, 1996, 1995, 1992, 1991, 1990, 1986, 1985, 1981, 1980, 1976, 1975, 1972, 1971, 1970, 1969, 1967, 1966, 1965, 1964, 1963, 1962, 1961, 1960, 1957, 1956, 1955, 1954, 1952, 1951, 1950, 1949, 1948, 1947, 1946, 1945, 1944, 1942, 1940, 1939, 1938, 1937, 1936, 1935, 1934, 1933, 1932, 1931, 1930, 1929, 1928, 1927, 1926, 1925, 1924, 1923, 1921, 1920
1150 GENESEE AVE N	2013, 2008, 2006, 2004, 2003, 2001, 1999, 1996, 1995, 1992, 1991, 1990, 1986, 1985, 1981, 1980, 1976, 1975, 1972, 1971, 1970, 1969, 1967, 1966, 1965, 1964, 1963, 1962, 1961, 1960, 1958, 1957, 1956, 1955, 1954, 1952, 1950, 1949, 1948, 1947, 1946, 1945, 1944, 1942, 1940, 1939, 1938, 1937, 1936, 1935, 1934, 1933, 1932, 1931, 1930, 1929, 1928, 1927, 1926, 1925, 1924, 1923, 1921, 1920
1150 N GENESEE	2013, 2008, 2006, 2004, 2003, 2001, 2000, 1999, 1996, 1995, 1992, 1991, 1990, 1986, 1985, 1981, 1980, 1976, 1975, 1972, 1971, 1970, 1969, 1966, 1965, 1964, 1963, 1961, 1960, 1958, 1957, 1956, 1955, 1954, 1952, 1951, 1950, 1949, 1948, 1947, 1946, 1945, 1944, 1942, 1940, 1939, 1938, 1936, 1935, 1934, 1933, 1932, 1931, 1930, 1928, 1927, 1926, 1925, 1924, 1923, 1921, 1920
1150 N GENESEE AVE	2013, 2008, 2006, 2004, 2003, 2001, 2000, 1999, 1996, 1995, 1992, 1991, 1990, 1986, 1985, 1980, 1975, 1972, 1970, 1969, 1967, 1966, 1965, 1964, 1963, 1962, 1961, 1960, 1957, 1956, 1955, 1954, 1952, 1951, 1950, 1949, 1948, 1947, 1946, 1945, 1944, 1940, 1939, 1938, 1937, 1936, 1935, 1934, 1933, 1932, 1931, 1930, 1929, 1928, 1927, 1926, 1925, 1924, 1923, 1921, 1920
1150 N OGDEN DR	2013, 2008, 2006, 2004, 2003, 2001, 2000, 1999, 1996, 1995, 1992, 1991, 1990, 1986, 1985, 1981, 1980, 1976, 1975, 1972, 1971, 1970, 1969, 1967, 1966, 1965, 1964, 1963, 1962, 1961, 1960, 1958, 1957, 1956, 1955, 1954, 1952, 1951, 1950, 1949, 1948, 1947, 1946, 1945, 1944, 1940, 1939, 1938, 1936, 1935, 1934, 1932, 1931, 1930, 1928, 1927, 1926, 1925, 1924, 1923, 1921, 1920
1150 N ORANGE GROVE AVE	2013, 2008, 2004, 2003, 2001, 2000, 1999, 1996, 1995, 1992, 1991, 1990, 1986, 1985, 1981, 1980, 1975, 1972, 1970, 1969, 1966, 1965, 1964, 1963, 1962, 1961, 1960, 1958, 1957, 1956, 1955, 1954, 1952, 1951, 1950, 1949, 1948, 1947, 1946, 1945, 1944, 1940, 1939, 1938, 1936, 1935, 1934, 1933, 1932, 1931, 1930, 1928, 1927, 1926, 1925, 1924, 1923, 1921, 1920
1150 OGDEN DR N	2013, 2008, 2006, 2004, 2003, 2001, 2000, 1999, 1996, 1995, 1992, 1991, 1990, 1986, 1985, 1981, 1980, 1976, 1975, 1972, 1971, 1970, 1969, 1967, 1966, 1965, 1964, 1963, 1962, 1961, 1960, 1958, 1957, 1956, 1955, 1954, 1952, 1950, 1949, 1948, 1947, 1946, 1945, 1944, 1942, 1940, 1939, 1938, 1937, 1936, 1935, 1934, 1933, 1932, 1931, 1930, 1929, 1928, 1927, 1926, 1925, 1924, 1923, 1921, 1920

FINDINGS

Address Researched	Address Not Identified in Research Source
1150 ORANGE GROVE AVE	2013, 2008, 2006, 2004, 2003, 2001, 2000, 1999, 1996, 1995, 1992, 1991, 1990, 1986, 1985, 1981, 1980, 1976, 1975, 1972, 1971, 1970, 1969, 1967, 1966, 1965, 1964, 1963, 1962, 1961, 1960, 1958, 1957, 1956, 1955, 1954, 1952, 1951, 1950, 1949, 1948, 1947, 1946, 1945, 1944, 1942, 1940, 1939, 1938, 1937, 1936, 1935, 1934, 1933, 1932, 1931, 1930, 1929, 1928, 1927, 1926, 1925, 1923, 1921, 1920
1150 ORANGE GROVE AVE N	2013, 2008, 2006, 2004, 2003, 2001, 1999, 1996, 1995, 1992, 1991, 1990, 1986, 1985, 1981, 1980, 1976, 1975, 1972, 1971, 1970, 1969, 1967, 1966, 1965, 1964, 1963, 1962, 1961, 1960, 1958, 1957, 1956, 1955, 1954, 1952, 1951, 1950, 1949, 1948, 1947, 1946, 1945, 1944, 1942, 1940, 1939, 1938, 1937, 1936, 1935, 1934, 1933, 1932, 1931, 1930, 1929, 1928, 1927, 1926, 1925, 1924, 1923, 1921, 1920
1151 GENESEE AVE N	2013, 2008, 2006, 2004, 2003, 2001, 1999, 1996, 1995, 1992, 1991, 1990, 1986, 1985, 1981, 1980, 1976, 1975, 1972, 1971, 1970, 1969, 1967, 1966, 1965, 1964, 1963, 1962, 1961, 1960, 1958, 1957, 1956, 1955, 1954, 1952, 1950, 1949, 1948, 1947, 1946, 1945, 1944, 1942, 1940, 1939, 1938, 1937, 1936, 1935, 1934, 1933, 1932, 1931, 1930, 1929, 1928, 1927, 1926, 1925, 1924, 1923, 1921, 1920
1151 N GENESEE	2013, 2008, 2006, 2004, 2003, 2001, 2000, 1999, 1996, 1995, 1992, 1991, 1990, 1986, 1985, 1981, 1980, 1976, 1975, 1972, 1971, 1970, 1969, 1966, 1965, 1964, 1963, 1961, 1960, 1958, 1957, 1956, 1955, 1954, 1952, 1951, 1950, 1949, 1948, 1947, 1946, 1945, 1944, 1942, 1940, 1939, 1938, 1936, 1935, 1934, 1932, 1931, 1930, 1928, 1927, 1926, 1925, 1924, 1923, 1921, 1920
1151 N GENESEE AVE	2013, 2008, 2004, 2003, 2001, 2000, 1999, 1996, 1995, 1992, 1991, 1985, 1981, 1980, 1976, 1975, 1972, 1970, 1969, 1967, 1966, 1965, 1964, 1963, 1962, 1961, 1960, 1957, 1956, 1955, 1954, 1952, 1951, 1950, 1949, 1948, 1947, 1946, 1945, 1944, 1940, 1939, 1938, 1937, 1936, 1935, 1934, 1933, 1932, 1931, 1930, 1929, 1928, 1927, 1926, 1925, 1924, 1923, 1921, 1920
1151 N ORANGE GROVE AVE	2013, 2008, 2006, 2004, 2003, 2001, 2000, 1999, 1996, 1992, 1991, 1990, 1986, 1985, 1981, 1980, 1976, 1975, 1972, 1971, 1970, 1969, 1967, 1966, 1965, 1964, 1963, 1961, 1960, 1958, 1957, 1956, 1955, 1954, 1952, 1951, 1950, 1949, 1948, 1947, 1946, 1945, 1944, 1940, 1939, 1938, 1936, 1935, 1934, 1932, 1931, 1930, 1928, 1927, 1926, 1925, 1924, 1923, 1921, 1920
1151 ORANGE GROVE AVE	2013, 2008, 2006, 2004, 2003, 2001, 2000, 1999, 1996, 1995, 1992, 1991, 1990, 1986, 1985, 1981, 1980, 1976, 1975, 1972, 1971, 1970, 1969, 1967, 1966, 1965, 1964, 1963, 1962, 1961, 1960, 1958, 1957, 1956, 1955, 1954, 1952, 1951, 1950, 1949, 1948, 1947, 1946, 1945, 1944, 1942, 1940, 1939, 1938, 1937, 1936, 1935, 1934, 1933, 1932, 1931, 1930, 1928, 1927, 1926, 1925, 1923, 1921, 1920
1152 1/2 N OGDEN DR	2013, 2008, 2006, 2004, 2003, 2001, 2000, 1999, 1996, 1995, 1992, 1991, 1985, 1980, 1976, 1975, 1972, 1971, 1970, 1969, 1967, 1966, 1965, 1964, 1963, 1962, 1961, 1960, 1958, 1957, 1956, 1955, 1954, 1952, 1951, 1950, 1949, 1948, 1947, 1946, 1945, 1944, 1942, 1940, 1939, 1938, 1937, 1936, 1935, 1934, 1933, 1932, 1931, 1930, 1929, 1928, 1927, 1926, 1925, 1924, 1923, 1921, 1920
1152 N FAIRFAX AVE	2013, 2008, 2006, 2004, 2003, 2001, 2000, 1999, 1996, 1995, 1992, 1991, 1990, 1986, 1985, 1981, 1980, 1976, 1975, 1972, 1971, 1970, 1969, 1967, 1966, 1965, 1964, 1963, 1962, 1961, 1960, 1958, 1957, 1956, 1955, 1954, 1952, 1951, 1950, 1949, 1948, 1947, 1946, 1945, 1944, 1942, 1940, 1939, 1938, 1937, 1936, 1935, 1934, 1933, 1932, 1931, 1930, 1928, 1927, 1926, 1925, 1924, 1923, 1921, 1920
1152 N OGDEN DR	2013, 2008, 2004, 2003, 2001, 2000, 1999, 1996, 1995, 1992, 1991, 1985, 1980, 1975, 1972, 1970, 1969, 1966, 1965, 1964, 1963, 1962, 1961, 1960, 1958, 1957, 1956, 1955, 1954, 1952, 1951, 1950, 1949, 1948, 1947, 1946, 1945, 1944, 1942, 1940, 1939, 1938, 1937, 1936, 1935, 1934, 1933, 1932, 1931, 1930, 1929, 1928, 1927, 1926, 1925, 1924, 1923, 1921, 1920
1152 N ORANGE GROVE	2013, 2008, 2006, 2004, 2003, 2001, 2000, 1999, 1996, 1995, 1992, 1991, 1990, 1986, 1985, 1981, 1980, 1976, 1975, 1972, 1971, 1970, 1969, 1967, 1966, 1965, 1964, 1963, 1962, 1961, 1960, 1958, 1957, 1956, 1955, 1954, 1952, 1951, 1950, 1949, 1948, 1947, 1946, 1945, 1944, 1942, 1940, 1939, 1938, 1937, 1936, 1935, 1934, 1933, 1932, 1931, 1930, 1928, 1927, 1926, 1925, 1924, 1923, 1921, 1920
1152 N ORANGE GROVE AVE	2013, 2008, 2006, 2004, 2003, 2001, 2000, 1999, 1996, 1995, 1992, 1991, 1985, 1980, 1976, 1975, 1972, 1970, 1969, 1967, 1966, 1965, 1964, 1963, 1961, 1960, 1958, 1957, 1956, 1955, 1954, 1952, 1951, 1950, 1949, 1948, 1947, 1946, 1945, 1944, 1942, 1940, 1939, 1938, 1937, 1936, 1935, 1934, 1933, 1932, 1931, 1930, 1929, 1928, 1927, 1926, 1925, 1924, 1923, 1921, 1920

FINDINGS

Address Researched	Address Not Identified in Research Source
1152 N ORANGE GROVE BLVD	2013, 2008, 2006, 2004, 2003, 2001, 2000, 1999, 1996, 1995, 1992, 1991, 1990, 1986, 1985, 1981, 1980, 1976, 1975, 1972, 1971, 1970, 1969, 1967, 1966, 1965, 1964, 1963, 1962, 1961, 1960, 1957, 1956, 1955, 1954, 1952, 1951, 1950, 1949, 1948, 1947, 1946, 1945, 1944, 1942, 1940, 1939, 1938, 1937, 1936, 1935, 1934, 1933, 1932, 1931, 1930, 1929, 1928, 1927, 1926, 1925, 1924, 1923, 1921, 1920
1152 OGDEN DR N	2013, 2008, 2006, 2004, 2003, 2001, 1999, 1996, 1995, 1992, 1991, 1990, 1986, 1985, 1981, 1980, 1976, 1975, 1972, 1971, 1970, 1969, 1967, 1966, 1965, 1964, 1963, 1962, 1961, 1960, 1958, 1957, 1956, 1955, 1954, 1952, 1951, 1950, 1949, 1948, 1947, 1946, 1945, 1944, 1942, 1940, 1939, 1938, 1937, 1936, 1935, 1934, 1933, 1932, 1931, 1930, 1929, 1928, 1927, 1926, 1925, 1924, 1923, 1921, 1920
1152 ORANGE GROVE AVE N	2013, 2008, 2006, 2004, 2003, 2001, 1999, 1996, 1995, 1992, 1991, 1990, 1986, 1985, 1981, 1980, 1976, 1975, 1972, 1971, 1970, 1969, 1967, 1966, 1965, 1964, 1963, 1962, 1961, 1960, 1958, 1957, 1956, 1955, 1954, 1952, 1951, 1950, 1949, 1948, 1947, 1946, 1945, 1944, 1942, 1940, 1939, 1938, 1937, 1936, 1935, 1934, 1933, 1932, 1931, 1930, 1929, 1928, 1927, 1926, 1925, 1924, 1923, 1921, 1920
1153 1/2 N OGDEN DR	2013, 2008, 2006, 2004, 2003, 2001, 2000, 1999, 1996, 1995, 1992, 1991, 1990, 1986, 1985, 1980, 1976, 1975, 1972, 1971, 1970, 1969, 1967, 1966, 1965, 1964, 1963, 1962, 1961, 1960, 1958, 1957, 1956, 1955, 1954, 1952, 1951, 1950, 1949, 1948, 1947, 1946, 1945, 1944, 1942, 1940, 1939, 1938, 1937, 1936, 1935, 1934, 1933, 1932, 1931, 1930, 1929, 1928, 1927, 1926, 1925, 1924, 1923, 1921, 1920
1153 N GENESEE	2013, 2008, 2006, 2004, 2003, 2001, 2000, 1999, 1996, 1995, 1992, 1991, 1990, 1986, 1985, 1981, 1980, 1976, 1975, 1972, 1971, 1970, 1969, 1966, 1965, 1964, 1963, 1962, 1961, 1960, 1958, 1957, 1956, 1955, 1954, 1952, 1951, 1950, 1949, 1948, 1947, 1946, 1945, 1944, 1942, 1940, 1939, 1938, 1936, 1935, 1934, 1932, 1931, 1930, 1928, 1927, 1926, 1925, 1924, 1923, 1921, 1920
1153 N OGDEN DR	2013, 2008, 2004, 2003, 2001, 2000, 1999, 1996, 1995, 1992, 1991, 1985, 1980, 1975, 1972, 1970, 1969, 1966, 1965, 1964, 1963, 1961, 1960, 1957, 1956, 1955, 1954, 1952, 1951, 1950, 1949, 1948, 1947, 1946, 1945, 1944, 1940, 1939, 1938, 1936, 1935, 1934, 1932, 1931, 1930, 1928, 1927, 1926, 1925, 1924, 1923, 1921, 1920
1153 N OGDEN DR	2013, 2006, 2004, 2003, 2001, 2000, 1999, 1996, 1995, 1992, 1991, 1990, 1986, 1985, 1981, 1980, 1976, 1975, 1972, 1971, 1970, 1969, 1967, 1966, 1965, 1964, 1963, 1962, 1961, 1960, 1958, 1957, 1956, 1955, 1954, 1952, 1951, 1950, 1949, 1948, 1947, 1946, 1945, 1944, 1942, 1940, 1939, 1938, 1937, 1936, 1935, 1934, 1933, 1932, 1931, 1930, 1929, 1928, 1927, 1926, 1925, 1924, 1923, 1921, 1920
1153 N ORANGE GROVE	2013, 2008, 2006, 2004, 2003, 2001, 2000, 1999, 1996, 1995, 1992, 1991, 1990, 1986, 1985, 1981, 1980, 1976, 1975, 1972, 1971, 1970, 1969, 1967, 1966, 1965, 1964, 1963, 1962, 1961, 1960, 1958, 1957, 1956, 1955, 1954, 1952, 1951, 1950, 1949, 1948, 1947, 1946, 1945, 1944, 1940, 1939, 1938, 1937, 1936, 1935, 1934, 1933, 1932, 1931, 1930, 1929, 1928, 1927, 1926, 1925, 1924, 1923, 1921, 1920
1153 N ORANGE GROVE AVE	2013, 2008, 2006, 2004, 2003, 2001, 2000, 1999, 1996, 1995, 1992, 1991, 1990, 1986, 1985, 1981, 1980, 1976, 1975, 1972, 1970, 1969, 1966, 1965, 1964, 1963, 1961, 1960, 1958, 1957, 1956, 1955, 1954, 1952, 1951, 1950, 1949, 1948, 1947, 1946, 1945, 1944, 1940, 1939, 1938, 1936, 1935, 1934, 1932, 1931, 1930, 1928, 1927, 1926, 1925, 1923, 1921, 1920
1153 N ORANGE GROVE BLVD	2013, 2008, 2006, 2004, 2003, 2001, 2000, 1999, 1996, 1995, 1992, 1991, 1990, 1986, 1985, 1981, 1980, 1976, 1975, 1972, 1971, 1970, 1969, 1967, 1966, 1965, 1964, 1963, 1962, 1961, 1960, 1957, 1956, 1955, 1954, 1952, 1951, 1950, 1949, 1948, 1947, 1946, 1945, 1944, 1942, 1940, 1939, 1938, 1937, 1936, 1935, 1934, 1933, 1932, 1931, 1930, 1929, 1928, 1927, 1926, 1925, 1924, 1923, 1921, 1920
1153 OGDEN DR N	2013, 2008, 2006, 2004, 2003, 2001, 1999, 1996, 1995, 1992, 1991, 1990, 1986, 1985, 1981, 1980, 1976, 1975, 1972, 1971, 1970, 1969, 1967, 1966, 1965, 1964, 1963, 1962, 1961, 1960, 1958, 1957, 1956, 1955, 1954, 1952, 1950, 1949, 1948, 1947, 1946, 1945, 1944, 1942, 1940, 1939, 1938, 1937, 1936, 1935, 1934, 1933, 1932, 1931, 1930, 1929, 1928, 1927, 1926, 1925, 1924, 1923, 1921, 1920
1153 ORANGE GROVE AVE	2013, 2008, 2006, 2004, 2003, 2001, 2000, 1999, 1996, 1995, 1992, 1991, 1990, 1986, 1985, 1981, 1980, 1976, 1975, 1972, 1971, 1970, 1969, 1967, 1966, 1965, 1964, 1963, 1962, 1961, 1960, 1958, 1957, 1956, 1955, 1954, 1952, 1951, 1950, 1949, 1948, 1947, 1946, 1945, 1944, 1942, 1940, 1939, 1938, 1937, 1936, 1935, 1934, 1933, 1932, 1931, 1930, 1928, 1927, 1926, 1925, 1923, 1921, 1920

FINDINGS

Address Researched	Address Not Identified in Research Source
1153 ORANGE GROVE AVE N	2013, 2008, 2006, 2004, 2003, 2001, 1999, 1996, 1995, 1992, 1991, 1990, 1986, 1985, 1981, 1980, 1976, 1975, 1972, 1971, 1970, 1969, 1967, 1966, 1965, 1964, 1963, 1962, 1961, 1960, 1958, 1957, 1956, 1955, 1954, 1952, 1951, 1950, 1949, 1948, 1947, 1946, 1945, 1944, 1942, 1940, 1939, 1938, 1937, 1936, 1935, 1934, 1933, 1932, 1931, 1930, 1929, 1928, 1927, 1926, 1925, 1924, 1923, 1921, 1920
1154 1/2 N ORANGE GROVE AVE	2013, 2008, 2006, 2004, 2003, 2001, 2000, 1999, 1996, 1995, 1992, 1991, 1985, 1980, 1976, 1975, 1972, 1971, 1970, 1969, 1967, 1966, 1965, 1964, 1963, 1962, 1961, 1960, 1958, 1957, 1956, 1955, 1954, 1952, 1951, 1950, 1949, 1948, 1947, 1946, 1945, 1944, 1942, 1940, 1939, 1938, 1937, 1936, 1935, 1934, 1933, 1932, 1931, 1930, 1929, 1928, 1927, 1926, 1925, 1924, 1923, 1921, 1920
1154 3/4 N ORANGE GROVE AVE	2013, 2008, 2006, 2004, 2003, 2001, 2000, 1999, 1996, 1995, 1992, 1991, 1986, 1985, 1980, 1976, 1975, 1972, 1971, 1970, 1969, 1967, 1966, 1965, 1964, 1963, 1962, 1961, 1960, 1958, 1957, 1956, 1955, 1954, 1952, 1951, 1950, 1949, 1948, 1947, 1946, 1945, 1944, 1942, 1940, 1939, 1938, 1937, 1936, 1935, 1934, 1933, 1932, 1931, 1930, 1929, 1928, 1927, 1926, 1925, 1924, 1923, 1921, 1920
1154 N OGDEN DR	2013, 2008, 2004, 2003, 2001, 2000, 1999, 1996, 1995, 1992, 1991, 1985, 1980, 1975, 1972, 1970, 1969, 1966, 1965, 1964, 1963, 1961, 1960, 1957, 1956, 1955, 1954, 1952, 1951, 1950, 1949, 1948, 1947, 1946, 1945, 1944, 1940, 1939, 1938, 1936, 1935, 1934, 1932, 1931, 1930, 1928, 1927, 1926, 1925, 1924, 1923, 1921, 1920
1154 N OGDEN DR	2013, 2006, 2004, 2003, 2001, 2000, 1999, 1996, 1995, 1992, 1991, 1990, 1986, 1985, 1981, 1980, 1976, 1975, 1972, 1971, 1970, 1969, 1967, 1966, 1965, 1964, 1963, 1962, 1961, 1960, 1958, 1957, 1956, 1955, 1954, 1952, 1951, 1950, 1949, 1948, 1947, 1946, 1945, 1944, 1942, 1940, 1939, 1938, 1937, 1936, 1935, 1934, 1933, 1932, 1931, 1930, 1929, 1928, 1927, 1926, 1925, 1924, 1923, 1921, 1920
1154 N ORANGE GROVE	2013, 2008, 2006, 2004, 2003, 2001, 2000, 1999, 1996, 1995, 1992, 1991, 1990, 1986, 1985, 1981, 1980, 1976, 1975, 1972, 1971, 1970, 1969, 1967, 1966, 1965, 1964, 1963, 1962, 1961, 1960, 1958, 1957, 1956, 1955, 1954, 1952, 1951, 1950, 1949, 1948, 1947, 1946, 1945, 1944, 1942, 1940, 1939, 1938, 1937, 1936, 1935, 1934, 1932, 1931, 1930, 1929, 1928, 1927, 1926, 1925, 1924, 1923, 1921, 1920
1154 N ORANGE GROVE AVE	2013, 2008, 2006, 2004, 2003, 2001, 2000, 1999, 1996, 1995, 1992, 1991, 1990, 1986, 1985, 1981, 1980, 1975, 1972, 1970, 1969, 1966, 1965, 1964, 1963, 1961, 1960, 1958, 1957, 1956, 1955, 1954, 1952, 1951, 1950, 1949, 1948, 1947, 1946, 1945, 1944, 1942, 1940, 1939, 1938, 1936, 1935, 1934, 1933, 1932, 1931, 1930, 1928, 1927, 1926, 1925, 1924, 1923, 1921, 1920
1154 N ORANGE GROVE BLVD	2013, 2008, 2006, 2004, 2003, 2001, 2000, 1999, 1996, 1995, 1992, 1991, 1990, 1986, 1985, 1981, 1980, 1976, 1975, 1972, 1971, 1970, 1969, 1967, 1966, 1965, 1964, 1963, 1962, 1961, 1960, 1957, 1956, 1955, 1954, 1952, 1951, 1950, 1949, 1948, 1947, 1946, 1945, 1944, 1942, 1940, 1939, 1938, 1937, 1936, 1935, 1934, 1933, 1932, 1931, 1930, 1929, 1928, 1927, 1926, 1925, 1924, 1923, 1921, 1920
1154 OGDEN DR N	2013, 2008, 2006, 2004, 2003, 2001, 2000, 1999, 1996, 1995, 1992, 1991, 1990, 1986, 1985, 1981, 1980, 1976, 1975, 1972, 1971, 1970, 1969, 1967, 1966, 1965, 1964, 1963, 1962, 1961, 1960, 1958, 1957, 1956, 1955, 1954, 1952, 1950, 1949, 1948, 1947, 1946, 1945, 1944, 1942, 1940, 1939, 1938, 1937, 1936, 1935, 1934, 1933, 1932, 1931, 1930, 1929, 1928, 1927, 1926, 1925, 1924, 1923, 1921, 1920
1154 ORANGE GROVE AVE	2013, 2008, 2006, 2004, 2003, 2001, 2000, 1999, 1996, 1995, 1992, 1991, 1990, 1986, 1985, 1981, 1980, 1975, 1972, 1971, 1970, 1969, 1967, 1966, 1965, 1964, 1963, 1962, 1961, 1960, 1958, 1957, 1956, 1955, 1954, 1952, 1951, 1950, 1949, 1948, 1947, 1946, 1945, 1944, 1942, 1940, 1939, 1938, 1937, 1936, 1935, 1934, 1933, 1932, 1931, 1930, 1929, 1928, 1927, 1926, 1925, 1924, 1923, 1921, 1920
1154 ORANGE GROVE AVE N	2013, 2008, 2006, 2004, 2003, 2001, 1999, 1996, 1995, 1992, 1991, 1990, 1986, 1985, 1981, 1980, 1976, 1975, 1972, 1971, 1970, 1969, 1967, 1966, 1965, 1964, 1963, 1962, 1961, 1960, 1958, 1957, 1956, 1955, 1954, 1952, 1951, 1950, 1949, 1948, 1947, 1946, 1945, 1944, 1942, 1940, 1939, 1938, 1937, 1936, 1935, 1934, 1933, 1932, 1931, 1930, 1929, 1928, 1927, 1926, 1925, 1924, 1923, 1921, 1920
1155 GENESEE AVE N	2013, 2008, 2006, 2004, 2003, 2001, 1999, 1996, 1995, 1992, 1991, 1990, 1986, 1985, 1981, 1980, 1976, 1975, 1972, 1971, 1970, 1969, 1967, 1966, 1965, 1964, 1963, 1962, 1961, 1960, 1958, 1957, 1956, 1955, 1954, 1952, 1950, 1949, 1948, 1947, 1946, 1945, 1944, 1942, 1940, 1939, 1938, 1937, 1936, 1935, 1934, 1933, 1932, 1931, 1930, 1929, 1928, 1927, 1926, 1925, 1924, 1923, 1921, 1920

FINDINGS

Address Researched	Address Not Identified in Research Source
1155 N GENESEE	2013, 2008, 2006, 2004, 2003, 2001, 2000, 1999, 1996, 1995, 1992, 1991, 1990, 1986, 1985, 1981, 1980, 1976, 1975, 1972, 1971, 1970, 1969, 1967, 1966, 1965, 1964, 1963, 1961, 1960, 1958, 1957, 1956, 1955, 1954, 1952, 1951, 1950, 1949, 1948, 1947, 1946, 1945, 1944, 1942, 1940, 1939, 1938, 1937, 1936, 1935, 1934, 1933, 1932, 1931, 1930, 1929, 1928, 1927, 1926, 1925, 1924, 1923, 1921, 1920
1155 N GENESEE AVE	2013, 2008, 2004, 2003, 2001, 2000, 1999, 1996, 1995, 1992, 1991, 1990, 1986, 1985, 1981, 1980, 1976, 1975, 1972, 1970, 1969, 1967, 1966, 1965, 1964, 1963, 1962, 1961, 1960, 1957, 1956, 1955, 1954, 1952, 1951, 1950, 1949, 1948, 1947, 1946, 1945, 1944, 1940, 1939, 1938, 1937, 1936, 1935, 1934, 1933, 1932, 1931, 1930, 1929, 1928, 1927, 1926, 1925, 1924, 1923, 1921, 1920
1155 N GENESEE AVE	2013, 2006, 2004, 2003, 2001, 2000, 1999, 1996, 1995, 1992, 1991, 1990, 1986, 1985, 1981, 1980, 1976, 1975, 1972, 1971, 1970, 1969, 1967, 1966, 1965, 1964, 1963, 1962, 1961, 1960, 1958, 1957, 1956, 1955, 1954, 1952, 1951, 1950, 1949, 1948, 1947, 1946, 1945, 1944, 1942, 1940, 1939, 1938, 1937, 1936, 1935, 1934, 1933, 1932, 1931, 1930, 1929, 1928, 1927, 1926, 1925, 1924, 1923, 1921, 1920
1155 N OGDEN	2013, 2008, 2006, 2004, 2003, 2001, 2000, 1999, 1996, 1995, 1992, 1991, 1990, 1986, 1985, 1981, 1980, 1976, 1975, 1972, 1971, 1970, 1969, 1967, 1966, 1965, 1964, 1963, 1962, 1961, 1960, 1958, 1957, 1956, 1955, 1954, 1952, 1951, 1950, 1949, 1948, 1947, 1946, 1945, 1944, 1942, 1940, 1939, 1938, 1937, 1936, 1935, 1934, 1933, 1932, 1931, 1930, 1928, 1927, 1926, 1925, 1924, 1923, 1921, 1920
1155 N OGDEN AVE	2013, 2008, 2006, 2004, 2003, 2001, 2000, 1999, 1996, 1995, 1992, 1991, 1990, 1986, 1985, 1981, 1980, 1976, 1975, 1972, 1971, 1970, 1969, 1967, 1966, 1965, 1964, 1963, 1962, 1961, 1960, 1958, 1957, 1956, 1955, 1954, 1952, 1951, 1950, 1949, 1948, 1947, 1946, 1945, 1944, 1942, 1940, 1939, 1938, 1937, 1936, 1935, 1934, 1932, 1931, 1930, 1928, 1927, 1926, 1925, 1924, 1923, 1921, 1920
1155 N OGDEN DR	2013, 2008, 2004, 2003, 2001, 2000, 1999, 1996, 1995, 1992, 1991, 1985, 1980, 1975, 1972, 1970, 1969, 1966, 1965, 1964, 1963, 1961, 1960, 1957, 1956, 1955, 1954, 1952, 1951, 1950, 1949, 1948, 1947, 1946, 1945, 1944, 1940, 1939, 1938, 1936, 1935, 1934, 1932, 1931, 1930, 1928, 1927, 1926, 1925, 1924, 1923, 1921, 1920
1155 N ORANGE GROVE	2013, 2008, 2006, 2004, 2003, 2001, 2000, 1999, 1996, 1995, 1992, 1991, 1990, 1986, 1985, 1981, 1980, 1976, 1975, 1972, 1971, 1970, 1969, 1967, 1966, 1965, 1964, 1963, 1962, 1961, 1960, 1958, 1957, 1956, 1955, 1954, 1952, 1951, 1950, 1949, 1948, 1947, 1946, 1945, 1944, 1942, 1940, 1939, 1938, 1936, 1935, 1934, 1933, 1932, 1931, 1930, 1929, 1928, 1927, 1926, 1925, 1924, 1923, 1921, 1920
1155 N ORANGE GROVE AVE	2013, 2008, 2006, 2004, 2003, 2001, 2000, 1999, 1996, 1995, 1992, 1991, 1990, 1986, 1985, 1981, 1980, 1975, 1972, 1971, 1970, 1969, 1966, 1965, 1964, 1963, 1961, 1960, 1958, 1957, 1956, 1955, 1954, 1952, 1951, 1950, 1949, 1948, 1947, 1946, 1945, 1944, 1940, 1939, 1938, 1937, 1936, 1935, 1934, 1933, 1932, 1931, 1930, 1928, 1927, 1926, 1925, 1924, 1923, 1921, 1920
1155 N ORANGE GROVE BLVD	2013, 2008, 2006, 2004, 2003, 2001, 2000, 1999, 1996, 1995, 1992, 1991, 1990, 1986, 1985, 1981, 1980, 1976, 1975, 1972, 1971, 1970, 1969, 1967, 1966, 1965, 1964, 1963, 1962, 1961, 1960, 1957, 1956, 1955, 1954, 1952, 1951, 1950, 1949, 1948, 1947, 1946, 1945, 1944, 1942, 1940, 1939, 1938, 1937, 1936, 1935, 1934, 1933, 1932, 1931, 1930, 1929, 1928, 1927, 1926, 1925, 1924, 1923, 1921, 1920
1155 OGDEN DR N	2013, 2008, 2006, 2004, 2003, 2001, 1999, 1996, 1995, 1992, 1991, 1990, 1986, 1985, 1981, 1980, 1976, 1975, 1972, 1971, 1970, 1969, 1967, 1966, 1965, 1964, 1963, 1962, 1961, 1960, 1958, 1957, 1956, 1955, 1954, 1952, 1950, 1949, 1948, 1947, 1946, 1945, 1944, 1942, 1940, 1939, 1938, 1937, 1936, 1935, 1934, 1933, 1932, 1931, 1930, 1929, 1928, 1927, 1926, 1925, 1924, 1923, 1921, 1920
1155 S N OGDEN DR	2013, 2008, 2006, 2004, 2003, 2001, 2000, 1999, 1996, 1995, 1992, 1991, 1990, 1986, 1985, 1981, 1980, 1975, 1972, 1971, 1970, 1969, 1967, 1966, 1965, 1964, 1963, 1962, 1961, 1960, 1958, 1957, 1956, 1955, 1954, 1952, 1951, 1950, 1949, 1948, 1947, 1946, 1945, 1944, 1942, 1940, 1939, 1938, 1937, 1936, 1935, 1934, 1933, 1932, 1931, 1930, 1929, 1928, 1927, 1926, 1925, 1924, 1923, 1921, 1920
1156 1/2 N ORANGE GROVE AVE	2013, 2008, 2006, 2004, 2003, 2001, 2000, 1999, 1996, 1995, 1992, 1991, 1986, 1985, 1981, 1980, 1976, 1975, 1972, 1971, 1970, 1969, 1967, 1966, 1965, 1964, 1963, 1962, 1961, 1960, 1958, 1957, 1956, 1955, 1954, 1952, 1951, 1950, 1949, 1948, 1947, 1946, 1945, 1944, 1942, 1940, 1939, 1938, 1937, 1936, 1935, 1934, 1933, 1932, 1931, 1930, 1929, 1928, 1927, 1926, 1925, 1924, 1923, 1921, 1920

FINDINGS

Address Researched	Address Not Identified in Research Source
1156 N OGDEN DR	2013, 2008, 2006, 2004, 2003, 2001, 2000, 1999, 1996, 1995, 1992, 1991, 1990, 1986, 1985, 1981, 1980, 1976, 1975, 1972, 1971, 1970, 1969, 1967, 1966, 1965, 1964, 1963, 1962, 1961, 1960, 1958, 1957, 1956, 1955, 1954, 1952, 1951, 1950, 1949, 1948, 1947, 1946, 1945, 1944, 1942, 1940, 1939, 1938, 1937, 1936, 1935, 1934, 1932, 1931, 1930, 1928, 1927, 1926, 1925, 1924, 1923, 1921, 1920
1156 N ORANGE GROVE	2013, 2008, 2006, 2004, 2003, 2001, 2000, 1999, 1996, 1995, 1992, 1991, 1990, 1986, 1985, 1981, 1980, 1976, 1975, 1972, 1971, 1970, 1969, 1967, 1966, 1965, 1964, 1963, 1962, 1961, 1960, 1958, 1957, 1956, 1955, 1954, 1952, 1951, 1950, 1949, 1948, 1947, 1946, 1945, 1944, 1942, 1940, 1939, 1938, 1937, 1936, 1935, 1934, 1932, 1931, 1930, 1928, 1927, 1926, 1925, 1924, 1923, 1921, 1920
1156 N ORANGE GROVE AVE	2013, 2008, 2004, 2003, 2001, 2000, 1999, 1996, 1995, 1992, 1991, 1985, 1981, 1980, 1976, 1975, 1972, 1970, 1969, 1966, 1965, 1964, 1963, 1961, 1960, 1958, 1957, 1956, 1955, 1954, 1952, 1951, 1950, 1949, 1948, 1947, 1946, 1945, 1944, 1942, 1940, 1939, 1938, 1936, 1935, 1934, 1932, 1931, 1930, 1929, 1928, 1927, 1926, 1925, 1924, 1923, 1921, 1920
1156 N ORANGE GROVE BLVD	2013, 2008, 2006, 2004, 2003, 2001, 2000, 1999, 1996, 1995, 1992, 1991, 1990, 1986, 1985, 1981, 1980, 1976, 1975, 1972, 1971, 1970, 1969, 1967, 1966, 1965, 1964, 1963, 1962, 1961, 1960, 1957, 1956, 1955, 1954, 1952, 1951, 1950, 1949, 1948, 1947, 1946, 1945, 1944, 1942, 1940, 1939, 1938, 1937, 1936, 1935, 1934, 1933, 1932, 1931, 1930, 1929, 1928, 1927, 1926, 1925, 1924, 1923, 1921, 1920
1156 ORANGE GROVE AVE	2013, 2008, 2006, 2004, 2003, 2001, 2000, 1999, 1996, 1995, 1992, 1991, 1990, 1986, 1985, 1981, 1980, 1976, 1975, 1972, 1971, 1970, 1969, 1967, 1966, 1965, 1964, 1963, 1962, 1961, 1960, 1958, 1957, 1956, 1955, 1954, 1952, 1951, 1950, 1949, 1948, 1947, 1946, 1945, 1944, 1942, 1940, 1939, 1938, 1937, 1936, 1935, 1934, 1933, 1932, 1931, 1930, 1929, 1928, 1927, 1926, 1925, 1923, 1921, 1920
1156 ORANGE GROVE AVE N	2013, 2008, 2006, 2004, 2003, 2001, 1999, 1996, 1995, 1992, 1991, 1990, 1986, 1985, 1981, 1980, 1976, 1975, 1972, 1971, 1970, 1969, 1967, 1966, 1965, 1964, 1963, 1962, 1961, 1960, 1958, 1957, 1956, 1955, 1954, 1952, 1951, 1950, 1949, 1948, 1947, 1946, 1945, 1944, 1942, 1940, 1939, 1938, 1937, 1936, 1935, 1934, 1933, 1932, 1931, 1930, 1929, 1928, 1927, 1926, 1925, 1924, 1923, 1921, 1920
1157 GENESEE AVE N	2013, 2008, 2006, 2004, 2003, 2001, 1999, 1996, 1995, 1992, 1991, 1990, 1986, 1985, 1981, 1980, 1976, 1975, 1972, 1971, 1970, 1969, 1967, 1966, 1965, 1964, 1963, 1962, 1961, 1960, 1958, 1957, 1956, 1955, 1954, 1952, 1950, 1949, 1948, 1947, 1946, 1945, 1944, 1942, 1940, 1939, 1938, 1937, 1936, 1935, 1934, 1933, 1932, 1931, 1930, 1929, 1928, 1927, 1926, 1925, 1924, 1923, 1921, 1920
1157 N FAIRFAX AVE	2013, 2008, 2006, 2004, 2003, 2001, 2000, 1999, 1996, 1995, 1992, 1991, 1990, 1986, 1985, 1981, 1980, 1976, 1975, 1972, 1971, 1970, 1969, 1967, 1966, 1965, 1964, 1963, 1962, 1961, 1960, 1958, 1957, 1956, 1955, 1954, 1952, 1951, 1950, 1949, 1948, 1947, 1946, 1945, 1944, 1940, 1939, 1938, 1937, 1936, 1935, 1934, 1933, 1932, 1931, 1930, 1929, 1928, 1927, 1926, 1925, 1924, 1923, 1921, 1920
1157 N GENESEE	2013, 2008, 2006, 2004, 2003, 2001, 2000, 1999, 1996, 1995, 1992, 1991, 1990, 1986, 1985, 1981, 1980, 1976, 1975, 1972, 1971, 1970, 1969, 1966, 1965, 1964, 1963, 1961, 1960, 1958, 1957, 1956, 1955, 1954, 1952, 1951, 1950, 1949, 1948, 1947, 1946, 1945, 1944, 1942, 1940, 1939, 1938, 1937, 1936, 1935, 1934, 1933, 1932, 1931, 1930, 1929, 1928, 1927, 1926, 1925, 1924, 1923, 1921, 1920
1157 N GENESEE AVE	2013, 2008, 2004, 2003, 2001, 2000, 1999, 1996, 1995, 1992, 1991, 1990, 1986, 1985, 1980, 1976, 1975, 1972, 1971, 1970, 1969, 1967, 1966, 1965, 1964, 1963, 1962, 1961, 1960, 1957, 1956, 1955, 1954, 1952, 1951, 1950, 1949, 1948, 1947, 1946, 1945, 1944, 1942, 1940, 1939, 1938, 1937, 1936, 1935, 1934, 1933, 1932, 1931, 1930, 1929, 1928, 1927, 1926, 1925, 1924, 1923, 1921, 1920
1157 N OGDEN DR	2013, 2008, 2006, 2004, 2003, 2001, 2000, 1999, 1996, 1995, 1992, 1991, 1990, 1986, 1985, 1981, 1980, 1976, 1975, 1972, 1971, 1970, 1969, 1967, 1966, 1965, 1964, 1963, 1962, 1961, 1960, 1957, 1956, 1955, 1954, 1952, 1951, 1950, 1949, 1948, 1947, 1946, 1945, 1944, 1942, 1940, 1939, 1938, 1936, 1935, 1934, 1933, 1932, 1931, 1930, 1928, 1927, 1926, 1925, 1924, 1923, 1921, 1920
1157 N ORANGE GROVE	2013, 2008, 2006, 2004, 2003, 2001, 2000, 1999, 1996, 1995, 1992, 1991, 1990, 1986, 1985, 1981, 1980, 1976, 1975, 1972, 1971, 1970, 1969, 1967, 1966, 1965, 1964, 1963, 1962, 1961, 1960, 1958, 1957, 1956, 1955, 1954, 1952, 1951, 1950, 1949, 1948, 1947, 1946, 1945, 1944, 1940, 1939, 1938, 1936, 1935, 1934, 1932, 1931, 1930, 1929, 1928, 1927, 1926, 1925, 1924, 1923, 1921, 1920

FINDINGS

Address Researched	Address Not Identified in Research Source
1157 N ORANGE GROVE AVE	2013, 2008, 2006, 2004, 2003, 2001, 2000, 1999, 1996, 1992, 1991, 1990, 1986, 1985, 1981, 1980, 1976, 1975, 1972, 1971, 1970, 1969, 1966, 1965, 1964, 1963, 1961, 1960, 1958, 1957, 1956, 1955, 1954, 1952, 1951, 1950, 1949, 1948, 1947, 1946, 1945, 1944, 1940, 1939, 1938, 1936, 1935, 1934, 1932, 1931, 1930, 1928, 1927, 1926, 1925, 1924, 1923, 1921, 1920
1157 N ORANGE GROVE BLVD	2013, 2008, 2006, 2004, 2003, 2001, 2000, 1999, 1996, 1995, 1992, 1991, 1990, 1986, 1985, 1981, 1980, 1976, 1975, 1972, 1971, 1970, 1969, 1967, 1966, 1965, 1964, 1963, 1962, 1961, 1960, 1957, 1956, 1955, 1954, 1952, 1951, 1950, 1949, 1948, 1947, 1946, 1945, 1944, 1942, 1940, 1939, 1938, 1937, 1936, 1935, 1934, 1933, 1932, 1931, 1930, 1929, 1928, 1927, 1926, 1925, 1924, 1923, 1921, 1920
1157 OGDEN DR N	2013, 2008, 2006, 2004, 2003, 2001, 2000, 1999, 1996, 1995, 1992, 1991, 1990, 1986, 1985, 1981, 1980, 1976, 1975, 1972, 1971, 1970, 1969, 1967, 1966, 1965, 1964, 1963, 1962, 1961, 1960, 1958, 1957, 1956, 1955, 1954, 1952, 1950, 1949, 1948, 1947, 1946, 1945, 1944, 1942, 1940, 1939, 1938, 1937, 1936, 1935, 1934, 1933, 1932, 1931, 1930, 1929, 1928, 1927, 1926, 1925, 1924, 1923, 1921, 1920
1157 ORANGE GROVE AVE	2013, 2008, 2006, 2004, 2003, 2001, 2000, 1999, 1996, 1995, 1992, 1991, 1990, 1986, 1985, 1981, 1980, 1976, 1975, 1972, 1971, 1970, 1969, 1967, 1966, 1965, 1964, 1963, 1962, 1961, 1960, 1958, 1957, 1956, 1955, 1954, 1952, 1951, 1950, 1949, 1948, 1947, 1946, 1945, 1944, 1942, 1940, 1939, 1938, 1937, 1936, 1935, 1934, 1933, 1932, 1931, 1930, 1929, 1928, 1927, 1926, 1925, 1923, 1921, 1920
1158 N ORANGE GROVE	2013, 2008, 2006, 2004, 2003, 2001, 2000, 1999, 1996, 1995, 1992, 1991, 1990, 1986, 1985, 1981, 1980, 1976, 1975, 1972, 1971, 1970, 1969, 1967, 1966, 1965, 1964, 1963, 1962, 1961, 1960, 1958, 1957, 1956, 1955, 1954, 1952, 1951, 1950, 1949, 1948, 1947, 1946, 1945, 1944, 1942, 1940, 1939, 1938, 1937, 1936, 1935, 1934, 1933, 1932, 1931, 1930, 1928, 1927, 1926, 1925, 1924, 1923, 1921, 1920
1158 N ORANGE GROVE AVE	2013, 2008, 2004, 2003, 2001, 2000, 1999, 1996, 1995, 1992, 1991, 1985, 1981, 1980, 1976, 1975, 1972, 1970, 1969, 1966, 1965, 1964, 1963, 1962, 1961, 1960, 1958, 1957, 1956, 1955, 1954, 1952, 1951, 1950, 1949, 1948, 1947, 1946, 1945, 1944, 1942, 1940, 1939, 1938, 1937, 1936, 1935, 1934, 1932, 1931, 1930, 1928, 1927, 1926, 1925, 1924, 1923, 1921, 1920
1158 ORANGE GROVE AVE	2013, 2008, 2006, 2004, 2003, 2001, 2000, 1999, 1996, 1995, 1992, 1991, 1990, 1986, 1985, 1981, 1980, 1976, 1975, 1972, 1971, 1970, 1969, 1967, 1966, 1965, 1964, 1963, 1962, 1961, 1960, 1958, 1957, 1956, 1955, 1954, 1952, 1951, 1950, 1949, 1948, 1947, 1946, 1945, 1944, 1942, 1940, 1939, 1938, 1937, 1936, 1935, 1934, 1933, 1932, 1931, 1930, 1929, 1928, 1927, 1926, 1925, 1923, 1921, 1920
1158 ORANGE GROVE AVE N	2013, 2008, 2006, 2004, 2003, 2001, 1999, 1996, 1995, 1992, 1991, 1990, 1986, 1985, 1981, 1980, 1976, 1975, 1972, 1971, 1970, 1969, 1967, 1966, 1965, 1964, 1963, 1962, 1961, 1960, 1958, 1957, 1956, 1955, 1954, 1952, 1951, 1950, 1949, 1948, 1947, 1946, 1945, 1944, 1942, 1940, 1939, 1938, 1937, 1936, 1935, 1934, 1933, 1932, 1931, 1930, 1929, 1928, 1927, 1926, 1925, 1924, 1923, 1921, 1920
1159 GENESEE AVE N	2013, 2008, 2006, 2004, 2003, 2001, 1999, 1996, 1995, 1992, 1991, 1990, 1986, 1985, 1981, 1980, 1976, 1975, 1972, 1971, 1970, 1969, 1967, 1966, 1965, 1964, 1963, 1962, 1961, 1960, 1958, 1957, 1956, 1955, 1954, 1952, 1951, 1950, 1949, 1948, 1947, 1946, 1945, 1944, 1942, 1940, 1939, 1938, 1937, 1936, 1935, 1934, 1933, 1932, 1931, 1930, 1929, 1928, 1927, 1926, 1925, 1924, 1923, 1921, 1920
1159 N GENESEE	2013, 2008, 2006, 2004, 2003, 2001, 2000, 1999, 1996, 1995, 1992, 1991, 1990, 1986, 1985, 1981, 1980, 1976, 1975, 1972, 1971, 1970, 1969, 1966, 1965, 1964, 1963, 1961, 1960, 1958, 1957, 1956, 1955, 1954, 1952, 1951, 1950, 1949, 1948, 1947, 1946, 1945, 1944, 1942, 1940, 1939, 1938, 1937, 1936, 1935, 1934, 1933, 1932, 1931, 1930, 1929, 1928, 1927, 1926, 1925, 1924, 1923, 1921, 1920
1159 N GENESEE AVE	2013, 2008, 2004, 2003, 2001, 2000, 1999, 1996, 1995, 1992, 1991, 1985, 1980, 1975, 1972, 1970, 1969, 1967, 1966, 1965, 1964, 1963, 1962, 1961, 1960, 1957, 1956, 1955, 1954, 1952, 1951, 1950, 1949, 1948, 1947, 1946, 1945, 1944, 1942, 1940, 1939, 1938, 1937, 1936, 1935, 1934, 1933, 1932, 1931, 1930, 1929, 1928, 1927, 1926, 1925, 1924, 1923, 1921, 1920
1159 N OGDEN DR	2013, 2008, 2006, 2004, 2003, 2001, 2000, 1999, 1996, 1995, 1992, 1991, 1990, 1986, 1985, 1981, 1980, 1976, 1975, 1972, 1971, 1970, 1969, 1967, 1966, 1965, 1964, 1963, 1962, 1961, 1960, 1958, 1957, 1956, 1955, 1954, 1952, 1951, 1950, 1949, 1948, 1947, 1946, 1945, 1944, 1940, 1939, 1938, 1936, 1935, 1934, 1932, 1931, 1930, 1928, 1927, 1926, 1925, 1924, 1923, 1921, 1920

FINDINGS

Address Researched	Address Not Identified in Research Source
1159 N ORANGE GROVE AVE	2013, 2008, 2006, 2004, 2003, 2001, 2000, 1999, 1996, 1995, 1992, 1991, 1990, 1986, 1985, 1981, 1980, 1976, 1975, 1972, 1971, 1970, 1969, 1967, 1966, 1965, 1964, 1963, 1961, 1960, 1958, 1957, 1956, 1955, 1954, 1952, 1951, 1950, 1949, 1948, 1947, 1946, 1945, 1944, 1942, 1940, 1939, 1938, 1936, 1935, 1934, 1932, 1931, 1930, 1928, 1927, 1926, 1925, 1924, 1923, 1921, 1920
1159 N ORANGE GROVE BLVD	2013, 2008, 2006, 2004, 2003, 2001, 2000, 1999, 1996, 1995, 1992, 1991, 1990, 1986, 1985, 1981, 1980, 1976, 1975, 1972, 1971, 1970, 1969, 1967, 1966, 1965, 1964, 1963, 1962, 1961, 1960, 1957, 1956, 1955, 1954, 1952, 1951, 1950, 1949, 1948, 1947, 1946, 1945, 1944, 1942, 1940, 1939, 1938, 1937, 1936, 1935, 1934, 1933, 1932, 1931, 1930, 1929, 1928, 1927, 1926, 1925, 1924, 1923, 1921, 1920
1159 OGDEN DR N	2013, 2008, 2006, 2004, 2003, 2001, 2000, 1999, 1996, 1995, 1992, 1991, 1990, 1986, 1985, 1981, 1980, 1976, 1975, 1972, 1971, 1970, 1969, 1967, 1966, 1965, 1964, 1963, 1962, 1961, 1960, 1958, 1957, 1956, 1955, 1954, 1952, 1950, 1949, 1948, 1947, 1946, 1945, 1944, 1942, 1940, 1939, 1938, 1937, 1936, 1935, 1934, 1933, 1932, 1931, 1930, 1929, 1928, 1927, 1926, 1925, 1924, 1923, 1921, 1920
1160 N OGDEN DR	2013, 2008, 2004, 2003, 2001, 2000, 1999, 1996, 1995, 1992, 1991, 1985, 1980, 1975, 1972, 1970, 1969, 1966, 1965, 1964, 1963, 1961, 1960, 1957, 1956, 1955, 1954, 1952, 1951, 1950, 1949, 1948, 1947, 1946, 1945, 1944, 1942, 1940, 1939, 1938, 1937, 1936, 1935, 1934, 1933, 1932, 1931, 1930, 1929, 1928, 1927, 1926, 1925, 1924, 1923, 1921, 1920
1160 N ORANGE GROVE AVE	2013, 2008, 2006, 2004, 2003, 2001, 2000, 1999, 1996, 1995, 1992, 1991, 1990, 1986, 1985, 1981, 1980, 1976, 1975, 1972, 1971, 1970, 1969, 1967, 1966, 1965, 1964, 1963, 1962, 1961, 1960, 1958, 1957, 1956, 1955, 1954, 1952, 1951, 1950, 1949, 1948, 1947, 1946, 1945, 1944, 1940, 1939, 1938, 1936, 1935, 1934, 1933, 1932, 1931, 1930, 1928, 1927, 1926, 1925, 1924, 1923, 1921, 1920
1160 OGDEN DR N	2013, 2008, 2006, 2004, 2003, 2001, 1999, 1996, 1995, 1992, 1991, 1990, 1986, 1985, 1981, 1980, 1976, 1975, 1972, 1971, 1970, 1969, 1967, 1966, 1965, 1964, 1963, 1962, 1961, 1960, 1958, 1957, 1956, 1955, 1954, 1952, 1951, 1950, 1949, 1948, 1947, 1946, 1945, 1944, 1942, 1940, 1939, 1938, 1937, 1936, 1935, 1934, 1933, 1932, 1931, 1930, 1929, 1928, 1927, 1926, 1925, 1924, 1923, 1921, 1920
1160 ORANGE GROVE AVE	2013, 2008, 2006, 2004, 2003, 2001, 2000, 1999, 1996, 1995, 1992, 1991, 1990, 1986, 1985, 1981, 1980, 1976, 1975, 1972, 1971, 1970, 1969, 1967, 1966, 1965, 1964, 1963, 1962, 1961, 1960, 1958, 1957, 1956, 1955, 1954, 1952, 1951, 1950, 1949, 1948, 1947, 1946, 1945, 1944, 1942, 1940, 1939, 1938, 1937, 1936, 1935, 1934, 1933, 1932, 1931, 1930, 1929, 1928, 1927, 1926, 1925, 1923, 1921, 1920
1161 N FAIRFAX AVE	2013, 2008, 2006, 2004, 2003, 2001, 2000, 1999, 1996, 1995, 1992, 1991, 1986, 1985, 1981, 1980, 1976, 1975, 1972, 1971, 1970, 1969, 1967, 1966, 1965, 1964, 1963, 1962, 1961, 1960, 1958, 1957, 1956, 1955, 1954, 1952, 1951, 1950, 1949, 1948, 1947, 1946, 1945, 1944, 1942, 1940, 1939, 1938, 1937, 1936, 1935, 1934, 1933, 1932, 1931, 1930, 1929, 1928, 1927, 1926, 1925, 1924, 1923, 1921, 1920
1161 N OGDEN DR	2013, 2008, 2004, 2003, 2001, 2000, 1999, 1996, 1995, 1992, 1975, 1972, 1970, 1969, 1966, 1965, 1964, 1963, 1961, 1960, 1958, 1957, 1956, 1955, 1954, 1952, 1951, 1950, 1949, 1948, 1947, 1946, 1945, 1944, 1940, 1939, 1938, 1937, 1936, 1935, 1934, 1932, 1931, 1930, 1929, 1928, 1927, 1926, 1925, 1924, 1923, 1921, 1920
1161 N OGDEN DR	2006, 2004, 2003, 2001, 2000, 1999, 1996, 1995, 1992, 1991, 1990, 1986, 1985, 1981, 1980, 1976, 1975, 1972, 1971, 1970, 1969, 1967, 1966, 1965, 1964, 1963, 1962, 1961, 1960, 1958, 1957, 1956, 1955, 1954, 1952, 1951, 1950, 1949, 1948, 1947, 1946, 1945, 1944, 1942, 1940, 1939, 1938, 1937, 1936, 1935, 1934, 1933, 1932, 1931, 1930, 1929, 1928, 1927, 1926, 1925, 1924, 1923, 1921, 1920
1161 OGDEN DR N	2013, 2008, 2006, 2004, 2003, 2001, 1999, 1996, 1995, 1992, 1991, 1990, 1986, 1985, 1981, 1980, 1976, 1975, 1972, 1971, 1970, 1969, 1967, 1966, 1965, 1964, 1963, 1962, 1961, 1960, 1958, 1957, 1956, 1955, 1954, 1952, 1950, 1949, 1948, 1947, 1946, 1945, 1944, 1942, 1940, 1939, 1938, 1937, 1936, 1935, 1934, 1933, 1932, 1931, 1930, 1929, 1928, 1927, 1926, 1925, 1924, 1923, 1921, 1920
1161 ORANGE GROVE AVE	2013, 2008, 2006, 2004, 2003, 2001, 2000, 1999, 1996, 1995, 1992, 1991, 1990, 1986, 1985, 1981, 1980, 1976, 1975, 1972, 1971, 1970, 1969, 1967, 1966, 1965, 1964, 1963, 1962, 1961, 1960, 1958, 1957, 1956, 1955, 1954, 1952, 1951, 1950, 1949, 1948, 1947, 1946, 1945, 1944, 1942, 1940, 1939, 1938, 1937, 1936, 1935, 1934, 1933, 1932, 1931, 1930, 1929, 1928, 1927, 1926, 1925, 1923, 1921, 1920

FINDINGS

Address Researched	Address Not Identified in Research Source
1162 N ORANGE GROVE	2013, 2008, 2006, 2004, 2003, 2001, 2000, 1999, 1996, 1995, 1992, 1991, 1990, 1986, 1985, 1981, 1980, 1976, 1975, 1972, 1971, 1970, 1969, 1967, 1966, 1965, 1964, 1963, 1962, 1961, 1960, 1957, 1956, 1955, 1954, 1952, 1951, 1950, 1949, 1948, 1947, 1946, 1945, 1944, 1942, 1940, 1939, 1938, 1937, 1936, 1935, 1934, 1933, 1932, 1931, 1930, 1929, 1928, 1927, 1926, 1925, 1924, 1923, 1921, 1920
1162 N ORANGE GROVE AVE	2013, 2008, 2004, 2003, 2001, 2000, 1999, 1996, 1995, 1992, 1991, 1985, 1980, 1975, 1972, 1970, 1969, 1966, 1965, 1964, 1963, 1961, 1960, 1958, 1957, 1956, 1955, 1954, 1952, 1951, 1950, 1949, 1948, 1947, 1946, 1945, 1944, 1940, 1939, 1938, 1936, 1935, 1934, 1933, 1932, 1931, 1930, 1929, 1928, 1927, 1926, 1925, 1924, 1923, 1921, 1920
1162 N ORANGE GROVE BLVD	2013, 2008, 2006, 2004, 2003, 2001, 2000, 1999, 1996, 1995, 1992, 1991, 1990, 1986, 1985, 1981, 1980, 1976, 1975, 1972, 1971, 1970, 1969, 1967, 1966, 1965, 1964, 1963, 1962, 1961, 1960, 1957, 1956, 1955, 1954, 1952, 1951, 1950, 1949, 1948, 1947, 1946, 1945, 1944, 1942, 1940, 1939, 1938, 1937, 1936, 1935, 1934, 1933, 1932, 1931, 1930, 1929, 1928, 1927, 1926, 1925, 1924, 1923, 1921, 1920
1162 ORANGE GROVE AVE N	2013, 2008, 2006, 2004, 2003, 2001, 1999, 1996, 1995, 1992, 1991, 1990, 1986, 1985, 1981, 1980, 1976, 1975, 1972, 1971, 1970, 1969, 1967, 1966, 1965, 1964, 1963, 1962, 1961, 1960, 1958, 1957, 1956, 1955, 1954, 1952, 1951, 1950, 1949, 1948, 1947, 1946, 1945, 1944, 1942, 1940, 1939, 1938, 1937, 1936, 1935, 1934, 1933, 1932, 1931, 1930, 1929, 1928, 1927, 1926, 1925, 1924, 1923, 1921, 1920
1163 GENESEE AVE N	2013, 2008, 2006, 2004, 2003, 2001, 1999, 1996, 1995, 1992, 1991, 1990, 1986, 1985, 1981, 1980, 1976, 1975, 1972, 1971, 1970, 1969, 1967, 1966, 1965, 1964, 1963, 1962, 1961, 1960, 1958, 1957, 1956, 1955, 1954, 1952, 1950, 1949, 1948, 1947, 1946, 1945, 1944, 1942, 1940, 1939, 1938, 1937, 1936, 1935, 1934, 1933, 1932, 1931, 1930, 1929, 1928, 1927, 1926, 1925, 1924, 1923, 1921, 1920
1163 N GENESEE	2013, 2008, 2006, 2004, 2003, 2001, 2000, 1999, 1996, 1995, 1992, 1991, 1990, 1986, 1985, 1981, 1980, 1976, 1975, 1972, 1971, 1970, 1969, 1966, 1965, 1964, 1963, 1961, 1960, 1958, 1957, 1956, 1955, 1954, 1952, 1951, 1950, 1949, 1948, 1947, 1946, 1945, 1944, 1940, 1939, 1938, 1936, 1935, 1934, 1932, 1931, 1930, 1928, 1927, 1926, 1925, 1924, 1923, 1921, 1920
1163 N GENESEE AVE	2013, 2008, 2004, 2003, 2001, 2000, 1999, 1996, 1995, 1992, 1991, 1990, 1985, 1981, 1980, 1976, 1975, 1972, 1970, 1969, 1967, 1966, 1965, 1964, 1963, 1962, 1961, 1960, 1957, 1956, 1955, 1954, 1952, 1951, 1950, 1949, 1948, 1947, 1946, 1945, 1944, 1940, 1939, 1938, 1937, 1936, 1935, 1934, 1932, 1931, 1930, 1929, 1928, 1927, 1926, 1925, 1924, 1923, 1921, 1920
1163 N OGDEN DR	2013, 2008, 2006, 2004, 2003, 2001, 2000, 1999, 1996, 1995, 1992, 1991, 1986, 1985, 1981, 1980, 1976, 1975, 1972, 1971, 1970, 1969, 1967, 1966, 1965, 1964, 1963, 1962, 1961, 1960, 1958, 1957, 1956, 1955, 1954, 1952, 1951, 1950, 1949, 1948, 1947, 1946, 1945, 1944, 1940, 1939, 1938, 1937, 1936, 1935, 1934, 1932, 1931, 1930, 1928, 1927, 1926, 1925, 1924, 1923, 1921, 1920
1163 N ORANGE GROVE	2013, 2008, 2006, 2004, 2003, 2001, 2000, 1999, 1996, 1995, 1992, 1991, 1990, 1986, 1985, 1981, 1980, 1976, 1975, 1972, 1971, 1970, 1969, 1967, 1966, 1965, 1964, 1963, 1962, 1961, 1960, 1958, 1957, 1956, 1955, 1954, 1952, 1951, 1950, 1949, 1948, 1947, 1946, 1945, 1944, 1942, 1940, 1939, 1938, 1936, 1935, 1934, 1932, 1931, 1930, 1929, 1928, 1927, 1926, 1925, 1924, 1923, 1921, 1920
1163 N ORANGE GROVE AVE	2013, 2008, 2006, 2004, 2003, 2001, 2000, 1999, 1996, 1995, 1992, 1991, 1990, 1986, 1985, 1981, 1980, 1975, 1972, 1970, 1969, 1966, 1965, 1964, 1963, 1962, 1961, 1960, 1957, 1956, 1955, 1954, 1952, 1951, 1950, 1949, 1948, 1947, 1946, 1945, 1944, 1940, 1939, 1938, 1936, 1935, 1934, 1932, 1931, 1930, 1928, 1927, 1926, 1925, 1924, 1923, 1921, 1920
1163 N ORANGE GROVE BLVD	2013, 2008, 2006, 2004, 2003, 2001, 2000, 1999, 1996, 1995, 1992, 1991, 1990, 1986, 1985, 1981, 1980, 1976, 1975, 1972, 1971, 1970, 1969, 1967, 1966, 1965, 1964, 1963, 1962, 1961, 1960, 1957, 1956, 1955, 1954, 1952, 1951, 1950, 1949, 1948, 1947, 1946, 1945, 1944, 1942, 1940, 1939, 1938, 1937, 1936, 1935, 1934, 1933, 1932, 1931, 1930, 1929, 1928, 1927, 1926, 1925, 1924, 1923, 1921, 1920
1163 ORANGE GROVE AVE	2013, 2008, 2006, 2004, 2003, 2001, 2000, 1999, 1996, 1995, 1992, 1991, 1990, 1986, 1985, 1981, 1980, 1976, 1975, 1972, 1971, 1970, 1969, 1967, 1966, 1965, 1964, 1963, 1962, 1961, 1960, 1958, 1957, 1956, 1955, 1954, 1952, 1951, 1950, 1949, 1948, 1947, 1946, 1945, 1944, 1942, 1940, 1939, 1938, 1937, 1936, 1935, 1934, 1933, 1932, 1931, 1930, 1929, 1928, 1927, 1926, 1925, 1923, 1921, 1920

FINDINGS

Address Researched	Address Not Identified in Research Source
1164 N OGDEN AVE	2013, 2008, 2006, 2004, 2003, 2001, 2000, 1999, 1996, 1995, 1992, 1991, 1990, 1986, 1985, 1981, 1980, 1976, 1975, 1972, 1971, 1970, 1969, 1967, 1966, 1965, 1964, 1963, 1962, 1961, 1960, 1958, 1957, 1956, 1955, 1954, 1952, 1951, 1950, 1949, 1948, 1947, 1946, 1945, 1944, 1942, 1940, 1939, 1938, 1937, 1936, 1935, 1934, 1933, 1932, 1931, 1930, 1928, 1927, 1926, 1925, 1924, 1923, 1921, 1920
1164 N OGDEN DR	2013, 2008, 2006, 2004, 2003, 2001, 2000, 1999, 1996, 1995, 1992, 1991, 1990, 1986, 1985, 1981, 1980, 1976, 1975, 1972, 1971, 1970, 1969, 1967, 1966, 1965, 1964, 1963, 1962, 1961, 1960, 1958, 1957, 1956, 1955, 1954, 1952, 1951, 1950, 1949, 1948, 1947, 1946, 1945, 1944, 1940, 1939, 1938, 1936, 1935, 1934, 1932, 1931, 1930, 1928, 1927, 1926, 1925, 1924, 1923, 1921, 1920
1165 1/2 N ORANGE GROVE AVE	2013, 2008, 2006, 2004, 2003, 2001, 2000, 1999, 1996, 1995, 1992, 1991, 1986, 1985, 1980, 1976, 1975, 1972, 1971, 1970, 1969, 1967, 1966, 1965, 1964, 1963, 1962, 1961, 1960, 1958, 1957, 1956, 1955, 1954, 1952, 1951, 1950, 1949, 1948, 1947, 1946, 1945, 1944, 1942, 1940, 1939, 1938, 1937, 1936, 1935, 1934, 1933, 1932, 1931, 1930, 1929, 1928, 1927, 1926, 1925, 1924, 1923, 1921, 1920
1165 1/4 N ORANGE GROVE AVE	2013, 2008, 2006, 2004, 2003, 2001, 2000, 1999, 1996, 1995, 1992, 1991, 1990, 1985, 1980, 1976, 1975, 1972, 1971, 1970, 1969, 1967, 1966, 1965, 1964, 1963, 1962, 1961, 1960, 1958, 1957, 1956, 1955, 1954, 1952, 1951, 1950, 1949, 1948, 1947, 1946, 1945, 1944, 1942, 1940, 1939, 1938, 1937, 1936, 1935, 1934, 1933, 1932, 1931, 1930, 1929, 1928, 1927, 1926, 1925, 1924, 1923, 1921, 1920
1165 N GENESEE AVE	2013, 2008, 2006, 2004, 2003, 2001, 2000, 1999, 1996, 1995, 1992, 1991, 1990, 1986, 1985, 1980, 1976, 1975, 1972, 1971, 1970, 1969, 1967, 1966, 1965, 1964, 1963, 1962, 1961, 1960, 1958, 1957, 1956, 1955, 1954, 1952, 1951, 1950, 1949, 1948, 1947, 1946, 1945, 1944, 1942, 1940, 1939, 1938, 1937, 1936, 1935, 1934, 1933, 1932, 1931, 1930, 1929, 1928, 1927, 1926, 1925, 1924, 1923, 1921, 1920
1165 N OGDEN DR	2013, 2008, 2006, 2004, 2003, 2001, 2000, 1999, 1996, 1995, 1992, 1991, 1990, 1986, 1985, 1981, 1980, 1976, 1975, 1972, 1971, 1970, 1969, 1967, 1966, 1965, 1964, 1963, 1962, 1961, 1960, 1957, 1956, 1955, 1954, 1952, 1951, 1950, 1949, 1948, 1947, 1946, 1945, 1944, 1940, 1939, 1938, 1936, 1935, 1934, 1933, 1932, 1931, 1930, 1928, 1927, 1926, 1925, 1924, 1923, 1921, 1920
1165 N ORANGE GROVE AVE	2013, 2008, 2006, 2004, 2003, 2001, 2000, 1999, 1996, 1995, 1992, 1991, 1990, 1986, 1985, 1981, 1980, 1975, 1972, 1970, 1969, 1966, 1965, 1964, 1963, 1961, 1960, 1958, 1957, 1956, 1955, 1954, 1952, 1951, 1950, 1949, 1948, 1947, 1946, 1945, 1944, 1940, 1939, 1938, 1936, 1935, 1934, 1932, 1931, 1930, 1928, 1927, 1926, 1925, 1924, 1923, 1921, 1920
1165 N ORANGE GROVE BLVD	2013, 2008, 2006, 2004, 2003, 2001, 2000, 1999, 1996, 1995, 1992, 1991, 1990, 1986, 1985, 1981, 1980, 1976, 1975, 1972, 1971, 1970, 1969, 1967, 1966, 1965, 1964, 1963, 1962, 1961, 1960, 1957, 1956, 1955, 1954, 1952, 1951, 1950, 1949, 1948, 1947, 1946, 1945, 1944, 1942, 1940, 1939, 1938, 1937, 1936, 1935, 1934, 1933, 1932, 1931, 1930, 1929, 1928, 1927, 1926, 1925, 1924, 1923, 1921, 1920
1165 OGDEN DR N	2013, 2008, 2006, 2004, 2003, 2001, 2000, 1999, 1996, 1995, 1992, 1991, 1990, 1986, 1985, 1981, 1980, 1976, 1975, 1972, 1971, 1970, 1969, 1967, 1966, 1965, 1964, 1963, 1962, 1961, 1960, 1958, 1957, 1956, 1955, 1954, 1952, 1950, 1949, 1948, 1947, 1946, 1945, 1944, 1942, 1940, 1939, 1938, 1937, 1936, 1935, 1934, 1933, 1932, 1931, 1930, 1929, 1928, 1927, 1926, 1925, 1924, 1923, 1921, 1920
1165 ORANGE GROVE AVE	2013, 2008, 2006, 2004, 2003, 2001, 2000, 1999, 1996, 1995, 1992, 1991, 1990, 1986, 1985, 1981, 1980, 1976, 1975, 1972, 1971, 1970, 1969, 1967, 1966, 1965, 1964, 1963, 1962, 1961, 1960, 1958, 1957, 1956, 1955, 1954, 1952, 1951, 1950, 1949, 1948, 1947, 1946, 1945, 1944, 1942, 1940, 1939, 1938, 1936, 1935, 1934, 1932, 1931, 1930, 1929, 1928, 1927, 1926, 1925, 1924, 1923, 1921, 1920
1165 ORANGE GROVE AVE N	2013, 2008, 2006, 2004, 2003, 2001, 1999, 1996, 1995, 1992, 1991, 1990, 1986, 1985, 1981, 1980, 1976, 1975, 1972, 1971, 1970, 1969, 1967, 1966, 1965, 1964, 1963, 1962, 1961, 1960, 1958, 1957, 1956, 1955, 1954, 1952, 1951, 1950, 1949, 1948, 1947, 1946, 1945, 1944, 1942, 1940, 1939, 1938, 1937, 1936, 1935, 1934, 1933, 1932, 1931, 1930, 1929, 1928, 1927, 1926, 1925, 1924, 1923, 1921, 1920
1166 N OGDEN DR	2013, 2008, 2006, 2004, 2003, 2001, 2000, 1999, 1996, 1995, 1992, 1991, 1990, 1986, 1985, 1981, 1980, 1976, 1975, 1972, 1970, 1969, 1967, 1966, 1965, 1964, 1963, 1962, 1961, 1960, 1958, 1957, 1956, 1955, 1954, 1952, 1951, 1950, 1949, 1948, 1947, 1946, 1945, 1944, 1942, 1940, 1939, 1938, 1937, 1936, 1935, 1934, 1933, 1932, 1931, 1930, 1929, 1928, 1927, 1926, 1925, 1924, 1923, 1921, 1920

FINDINGS

Address Researched	Address Not Identified in Research Source
1166 N ORANGE GROVE AVE	2013, 2008, 2006, 2004, 2003, 2001, 2000, 1999, 1996, 1995, 1992, 1991, 1985, 1980, 1975, 1972, 1970, 1969, 1966, 1965, 1964, 1963, 1961, 1960, 1958, 1957, 1956, 1955, 1954, 1952, 1951, 1950, 1949, 1948, 1947, 1946, 1945, 1944, 1940, 1939, 1938, 1936, 1935, 1934, 1933, 1932, 1931, 1930, 1929, 1928, 1927, 1926, 1925, 1924, 1923, 1921, 1920
1166 N ORANGE GROVE BLVD	2013, 2008, 2006, 2004, 2003, 2001, 2000, 1999, 1996, 1995, 1992, 1991, 1990, 1986, 1985, 1981, 1980, 1976, 1975, 1972, 1971, 1970, 1969, 1967, 1966, 1965, 1964, 1963, 1962, 1961, 1960, 1957, 1956, 1955, 1954, 1952, 1951, 1950, 1949, 1948, 1947, 1946, 1945, 1944, 1942, 1940, 1939, 1938, 1937, 1936, 1935, 1934, 1933, 1932, 1931, 1930, 1929, 1928, 1927, 1926, 1925, 1924, 1923, 1921, 1920
1166 ORANGE GROVE AVE N	2013, 2008, 2006, 2004, 2003, 2001, 1999, 1996, 1995, 1992, 1991, 1990, 1986, 1985, 1981, 1980, 1976, 1975, 1972, 1971, 1970, 1969, 1967, 1966, 1965, 1964, 1963, 1962, 1961, 1960, 1958, 1957, 1956, 1955, 1954, 1952, 1951, 1950, 1949, 1948, 1947, 1946, 1945, 1944, 1942, 1940, 1939, 1938, 1937, 1936, 1935, 1934, 1933, 1932, 1931, 1930, 1929, 1928, 1927, 1926, 1925, 1924, 1923, 1921, 1920
1167 1/4 N ORANGE GROVE AVE	2013, 2008, 2006, 2004, 2003, 2001, 2000, 1999, 1996, 1995, 1992, 1991, 1985, 1980, 1976, 1975, 1972, 1971, 1970, 1969, 1967, 1966, 1965, 1964, 1963, 1962, 1961, 1960, 1958, 1957, 1956, 1955, 1954, 1952, 1951, 1950, 1949, 1948, 1947, 1946, 1945, 1944, 1942, 1940, 1939, 1938, 1937, 1936, 1935, 1934, 1933, 1932, 1931, 1930, 1929, 1928, 1927, 1926, 1925, 1924, 1923, 1921, 1920
1167 N OGDEN DR	2013, 2008, 2006, 2004, 2003, 2001, 2000, 1999, 1996, 1995, 1992, 1991, 1990, 1986, 1985, 1981, 1980, 1976, 1975, 1972, 1971, 1970, 1969, 1967, 1966, 1965, 1964, 1963, 1962, 1961, 1960, 1957, 1956, 1955, 1954, 1952, 1951, 1950, 1949, 1948, 1947, 1946, 1945, 1944, 1940, 1939, 1938, 1936, 1935, 1934, 1932, 1931, 1930, 1928, 1927, 1926, 1925, 1924, 1923, 1921, 1920
1167 N ORANGE GROVE AVE	2013, 2008, 2004, 2003, 2001, 2000, 1999, 1996, 1995, 1992, 1991, 1990, 1985, 1980, 1975, 1972, 1970, 1969, 1966, 1965, 1964, 1963, 1961, 1960, 1958, 1957, 1956, 1955, 1954, 1952, 1951, 1950, 1949, 1948, 1947, 1946, 1945, 1944, 1940, 1939, 1938, 1936, 1935, 1934, 1932, 1931, 1930, 1928, 1927, 1926, 1925, 1924, 1923, 1921, 1920
1167 N ORANGE GROVE BLVD	2013, 2008, 2006, 2004, 2003, 2001, 2000, 1999, 1996, 1995, 1992, 1991, 1990, 1986, 1985, 1981, 1980, 1976, 1975, 1972, 1971, 1970, 1969, 1967, 1966, 1965, 1964, 1963, 1962, 1961, 1960, 1957, 1956, 1955, 1954, 1952, 1951, 1950, 1949, 1948, 1947, 1946, 1945, 1944, 1942, 1940, 1939, 1938, 1937, 1936, 1935, 1934, 1933, 1932, 1931, 1930, 1929, 1928, 1927, 1926, 1925, 1924, 1923, 1921, 1920
1167 ORANGE GROVE AVE N	2013, 2008, 2006, 2004, 2003, 2001, 1999, 1996, 1995, 1992, 1991, 1990, 1986, 1985, 1981, 1980, 1976, 1975, 1972, 1971, 1970, 1969, 1967, 1966, 1965, 1964, 1963, 1962, 1961, 1960, 1958, 1957, 1956, 1955, 1954, 1952, 1951, 1950, 1949, 1948, 1947, 1946, 1945, 1944, 1942, 1940, 1939, 1938, 1937, 1936, 1935, 1934, 1933, 1932, 1931, 1930, 1929, 1928, 1927, 1926, 1925, 1924, 1923, 1921, 1920
1168 N GENESEE	2013, 2008, 2006, 2004, 2003, 2001, 2000, 1999, 1996, 1995, 1992, 1991, 1990, 1986, 1985, 1981, 1980, 1976, 1975, 1972, 1971, 1970, 1969, 1967, 1966, 1965, 1964, 1963, 1962, 1961, 1960, 1958, 1957, 1956, 1955, 1954, 1952, 1951, 1950, 1949, 1948, 1947, 1946, 1945, 1944, 1942, 1940, 1939, 1938, 1936, 1935, 1934, 1933, 1932, 1931, 1930, 1929, 1928, 1927, 1926, 1925, 1924, 1923, 1921, 1920
1168 N ORANGE GROVE AVE	2013, 2008, 2006, 2004, 2003, 2001, 2000, 1999, 1996, 1995, 1992, 1991, 1985, 1980, 1975, 1972, 1970, 1969, 1966, 1965, 1964, 1963, 1961, 1960, 1958, 1957, 1956, 1955, 1954, 1952, 1951, 1950, 1949, 1948, 1947, 1946, 1945, 1944, 1942, 1940, 1939, 1938, 1937, 1936, 1935, 1934, 1933, 1932, 1931, 1930, 1929, 1928, 1927, 1926, 1925, 1924, 1923, 1921, 1920
1168 N ORANGE GROVE BLVD	2013, 2008, 2006, 2004, 2003, 2001, 2000, 1999, 1996, 1995, 1992, 1991, 1990, 1986, 1985, 1981, 1980, 1976, 1975, 1972, 1971, 1970, 1969, 1967, 1966, 1965, 1964, 1963, 1962, 1961, 1960, 1957, 1956, 1955, 1954, 1952, 1951, 1950, 1949, 1948, 1947, 1946, 1945, 1944, 1942, 1940, 1939, 1938, 1937, 1936, 1935, 1934, 1933, 1932, 1931, 1930, 1929, 1928, 1927, 1926, 1925, 1924, 1923, 1921, 1920
1168 ORANGE GROVE AVE N	2013, 2008, 2006, 2004, 2003, 2001, 1999, 1996, 1995, 1992, 1991, 1990, 1986, 1985, 1981, 1980, 1976, 1975, 1972, 1971, 1970, 1969, 1967, 1966, 1965, 1964, 1963, 1962, 1961, 1960, 1958, 1957, 1956, 1955, 1954, 1952, 1951, 1950, 1949, 1948, 1947, 1946, 1945, 1944, 1942, 1940, 1939, 1938, 1937, 1936, 1935, 1934, 1933, 1932, 1931, 1930, 1929, 1928, 1927, 1926, 1925, 1924, 1923, 1921, 1920

FINDINGS

Address Researched	Address Not Identified in Research Source
1169 1/2 N ORANGE GROVE AVE	2013, 2008, 2006, 2004, 2003, 2001, 2000, 1999, 1996, 1995, 1992, 1991, 1990, 1986, 1985, 1980, 1976, 1975, 1972, 1971, 1970, 1969, 1967, 1966, 1965, 1964, 1963, 1962, 1961, 1960, 1958, 1957, 1956, 1955, 1954, 1952, 1951, 1950, 1949, 1948, 1947, 1946, 1945, 1944, 1942, 1940, 1939, 1938, 1937, 1936, 1935, 1934, 1933, 1932, 1931, 1930, 1929, 1928, 1927, 1926, 1925, 1924, 1923, 1921, 1920
1169 1/4 N ORANGE GROVE AVE	2013, 2008, 2006, 2004, 2003, 2001, 2000, 1999, 1996, 1995, 1992, 1991, 1990, 1985, 1981, 1980, 1976, 1975, 1972, 1971, 1970, 1969, 1967, 1966, 1965, 1964, 1963, 1961, 1960, 1958, 1957, 1956, 1955, 1954, 1952, 1951, 1950, 1949, 1948, 1947, 1946, 1945, 1944, 1942, 1940, 1939, 1938, 1937, 1936, 1935, 1934, 1933, 1932, 1931, 1930, 1929, 1928, 1927, 1926, 1925, 1924, 1923, 1921, 1920
1169 N OGDEN DR	2013, 2008, 2006, 2004, 2003, 2001, 2000, 1999, 1996, 1995, 1992, 1991, 1990, 1986, 1985, 1981, 1980, 1976, 1975, 1972, 1971, 1970, 1969, 1967, 1966, 1965, 1964, 1963, 1962, 1961, 1960, 1957, 1956, 1955, 1954, 1952, 1951, 1950, 1949, 1948, 1947, 1946, 1945, 1944, 1940, 1939, 1938, 1936, 1935, 1934, 1932, 1931, 1930, 1928, 1927, 1926, 1925, 1924, 1923, 1921, 1920
1169 N ORANGE GROVE	2013, 2008, 2006, 2004, 2003, 2001, 2000, 1999, 1996, 1995, 1992, 1991, 1990, 1986, 1985, 1981, 1980, 1976, 1975, 1972, 1971, 1970, 1969, 1967, 1966, 1965, 1964, 1963, 1962, 1961, 1960, 1958, 1957, 1956, 1955, 1954, 1952, 1951, 1950, 1949, 1948, 1947, 1946, 1945, 1944, 1940, 1939, 1938, 1937, 1936, 1935, 1934, 1933, 1932, 1931, 1930, 1928, 1927, 1926, 1925, 1924, 1923, 1921, 1920
1169 N ORANGE GROVE AVE	2013, 2008, 2006, 2004, 2003, 2001, 2000, 1999, 1996, 1995, 1992, 1991, 1990, 1986, 1985, 1981, 1980, 1975, 1972, 1971, 1970, 1969, 1966, 1965, 1964, 1963, 1961, 1960, 1957, 1956, 1955, 1954, 1952, 1951, 1950, 1949, 1948, 1947, 1946, 1945, 1944, 1940, 1939, 1938, 1936, 1935, 1934, 1932, 1931, 1930, 1929, 1928, 1927, 1926, 1925, 1924, 1923, 1921, 1920
1169 N ORANGE GROVE BLVD	2013, 2008, 2006, 2004, 2003, 2001, 2000, 1999, 1996, 1995, 1992, 1991, 1990, 1986, 1985, 1981, 1980, 1976, 1975, 1972, 1971, 1970, 1969, 1967, 1966, 1965, 1964, 1963, 1962, 1961, 1960, 1957, 1956, 1955, 1954, 1952, 1951, 1950, 1949, 1948, 1947, 1946, 1945, 1944, 1942, 1940, 1939, 1938, 1937, 1936, 1935, 1934, 1933, 1932, 1931, 1930, 1929, 1928, 1927, 1926, 1925, 1924, 1923, 1921, 1920
1169 OGDEN DR N	2013, 2008, 2006, 2004, 2003, 2001, 2000, 1999, 1996, 1995, 1992, 1991, 1990, 1986, 1985, 1981, 1980, 1976, 1975, 1972, 1971, 1970, 1969, 1967, 1966, 1965, 1964, 1963, 1962, 1961, 1960, 1958, 1957, 1956, 1955, 1954, 1952, 1950, 1949, 1948, 1947, 1946, 1945, 1944, 1942, 1940, 1939, 1938, 1937, 1936, 1935, 1934, 1933, 1932, 1931, 1930, 1929, 1928, 1927, 1926, 1925, 1924, 1923, 1921, 1920
1169 ORANGE GROVE AVE N	2013, 2008, 2006, 2004, 2003, 2001, 1999, 1996, 1995, 1992, 1991, 1990, 1986, 1985, 1981, 1980, 1976, 1975, 1972, 1971, 1970, 1969, 1967, 1966, 1965, 1964, 1963, 1962, 1961, 1960, 1958, 1957, 1956, 1955, 1954, 1952, 1951, 1950, 1949, 1948, 1947, 1946, 1945, 1944, 1942, 1940, 1939, 1938, 1937, 1936, 1935, 1934, 1933, 1932, 1931, 1930, 1929, 1928, 1927, 1926, 1925, 1924, 1923, 1921, 1920
1170 N ORANGE GROVE AVE	2013, 2008, 2006, 2004, 2003, 2001, 2000, 1999, 1996, 1995, 1992, 1991, 1985, 1980, 1976, 1975, 1972, 1971, 1970, 1969, 1967, 1966, 1965, 1964, 1963, 1961, 1960, 1958, 1957, 1956, 1955, 1954, 1952, 1951, 1950, 1949, 1948, 1947, 1946, 1945, 1944, 1942, 1940, 1939, 1938, 1937, 1936, 1935, 1934, 1933, 1932, 1931, 1930, 1929, 1928, 1927, 1926, 1925, 1924, 1923, 1921, 1920
1170 N ORANGE GROVE BLVD	2013, 2008, 2006, 2004, 2003, 2001, 2000, 1999, 1996, 1995, 1992, 1991, 1990, 1986, 1985, 1981, 1980, 1976, 1975, 1972, 1971, 1970, 1969, 1967, 1966, 1965, 1964, 1963, 1962, 1961, 1960, 1957, 1956, 1955, 1954, 1952, 1951, 1950, 1949, 1948, 1947, 1946, 1945, 1944, 1942, 1940, 1939, 1938, 1937, 1936, 1935, 1934, 1933, 1932, 1931, 1930, 1929, 1928, 1927, 1926, 1925, 1924, 1923, 1921, 1920
1170 ORANGE GROVE AVE N	2013, 2008, 2006, 2004, 2003, 2001, 1999, 1996, 1995, 1992, 1991, 1990, 1986, 1985, 1981, 1980, 1976, 1975, 1972, 1971, 1970, 1969, 1967, 1966, 1965, 1964, 1963, 1962, 1961, 1960, 1958, 1957, 1956, 1955, 1954, 1952, 1951, 1950, 1949, 1948, 1947, 1946, 1945, 1944, 1942, 1940, 1939, 1938, 1937, 1936, 1935, 1934, 1933, 1932, 1931, 1930, 1929, 1928, 1927, 1926, 1925, 1924, 1923, 1921, 1920
1171 1/4 N ORANGE GROVE AVE	2013, 2008, 2006, 2004, 2003, 2001, 2000, 1999, 1996, 1995, 1992, 1991, 1990, 1985, 1980, 1976, 1975, 1972, 1971, 1970, 1969, 1967, 1966, 1965, 1964, 1963, 1962, 1961, 1960, 1958, 1957, 1956, 1955, 1954, 1952, 1951, 1950, 1949, 1948, 1947, 1946, 1945, 1944, 1942, 1940, 1939, 1938, 1937, 1936, 1935, 1934, 1933, 1932, 1931, 1930, 1929, 1928, 1927, 1926, 1925, 1924, 1923, 1921, 1920

FINDINGS

Address Researched	Address Not Identified in Research Source
1171 N ORANGE GROVE AVE	2013, 2008, 2004, 2003, 2001, 2000, 1999, 1996, 1992, 1991, 1990, 1985, 1980, 1975, 1972, 1971, 1970, 1969, 1966, 1965, 1964, 1963, 1961, 1960, 1958, 1957, 1956, 1955, 1954, 1952, 1951, 1950, 1949, 1948, 1947, 1946, 1945, 1944, 1940, 1939, 1938, 1936, 1935, 1934, 1932, 1931, 1930, 1928, 1927, 1926, 1925, 1924, 1923, 1921, 1920
1171 N ORANGE GROVE BLVD	2013, 2008, 2006, 2004, 2003, 2001, 2000, 1999, 1996, 1995, 1992, 1991, 1990, 1986, 1985, 1981, 1980, 1976, 1975, 1972, 1971, 1970, 1969, 1967, 1966, 1965, 1964, 1963, 1962, 1961, 1960, 1957, 1956, 1955, 1954, 1952, 1951, 1950, 1949, 1948, 1947, 1946, 1945, 1944, 1942, 1940, 1939, 1938, 1937, 1936, 1935, 1934, 1933, 1932, 1931, 1930, 1929, 1928, 1927, 1926, 1925, 1924, 1923, 1921, 1920
1171 ORANGE GROVE AVE N	2013, 2008, 2006, 2004, 2003, 2001, 1999, 1996, 1995, 1992, 1991, 1990, 1986, 1985, 1981, 1980, 1976, 1975, 1972, 1971, 1970, 1969, 1967, 1966, 1965, 1964, 1963, 1962, 1961, 1960, 1958, 1957, 1956, 1955, 1954, 1952, 1951, 1950, 1949, 1948, 1947, 1946, 1945, 1944, 1942, 1940, 1939, 1938, 1937, 1936, 1935, 1934, 1933, 1932, 1931, 1930, 1929, 1928, 1927, 1926, 1925, 1924, 1923, 1921, 1920
1173 N OGDEN AVE	2013, 2008, 2006, 2004, 2003, 2001, 2000, 1999, 1996, 1995, 1992, 1991, 1990, 1986, 1985, 1981, 1980, 1976, 1975, 1972, 1971, 1970, 1969, 1967, 1966, 1965, 1964, 1963, 1962, 1961, 1960, 1958, 1957, 1956, 1955, 1954, 1952, 1951, 1950, 1949, 1948, 1947, 1946, 1945, 1944, 1942, 1940, 1939, 1938, 1937, 1936, 1935, 1934, 1933, 1932, 1931, 1930, 1928, 1927, 1926, 1925, 1924, 1923, 1921, 1920
1175 N OGDEN DR	2013, 2008, 2006, 2004, 2003, 2001, 2000, 1999, 1996, 1995, 1992, 1991, 1990, 1986, 1985, 1981, 1980, 1976, 1975, 1972, 1971, 1970, 1969, 1967, 1966, 1965, 1964, 1963, 1962, 1961, 1960, 1958, 1957, 1956, 1955, 1954, 1952, 1951, 1950, 1949, 1948, 1947, 1946, 1945, 1944, 1940, 1939, 1938, 1937, 1936, 1935, 1934, 1933, 1932, 1931, 1930, 1929, 1928, 1927, 1926, 1925, 1924, 1923, 1921, 1920
1182 ORANGE GROVE AVE	2013, 2008, 2006, 2004, 2003, 2001, 2000, 1999, 1996, 1995, 1992, 1991, 1990, 1986, 1985, 1981, 1980, 1976, 1975, 1972, 1971, 1970, 1969, 1967, 1966, 1965, 1964, 1963, 1962, 1961, 1960, 1958, 1957, 1956, 1955, 1954, 1952, 1951, 1950, 1949, 1948, 1947, 1946, 1945, 1944, 1942, 1940, 1939, 1938, 1937, 1936, 1935, 1934, 1933, 1932, 1931, 1930, 1929, 1928, 1927, 1926, 1925, 1923, 1921, 1920
1184 N OGDEN DR	2013, 2008, 2006, 2004, 2003, 2001, 2000, 1999, 1996, 1995, 1992, 1991, 1990, 1986, 1985, 1981, 1980, 1976, 1975, 1972, 1971, 1970, 1969, 1967, 1966, 1965, 1964, 1963, 1962, 1961, 1960, 1958, 1957, 1956, 1955, 1954, 1952, 1951, 1950, 1949, 1948, 1947, 1946, 1945, 1944, 1940, 1939, 1938, 1937, 1936, 1935, 1934, 1933, 1932, 1931, 1930, 1929, 1928, 1927, 1926, 1925, 1924, 1923, 1921, 1920
1186 FAIRFAX AVE	2013, 2008, 2006, 2004, 2003, 2001, 2000, 1999, 1996, 1995, 1992, 1991, 1990, 1986, 1985, 1980, 1976, 1975, 1972, 1971, 1970, 1969, 1967, 1966, 1965, 1964, 1963, 1962, 1961, 1960, 1958, 1957, 1956, 1955, 1954, 1952, 1951, 1950, 1949, 1948, 1947, 1946, 1945, 1944, 1942, 1940, 1939, 1938, 1937, 1936, 1935, 1934, 1933, 1932, 1931, 1930, 1929, 1928, 1927, 1926, 1925, 1924, 1923, 1921, 1920
1198 ORANGE GROVE AVE N	2013, 2008, 2006, 2004, 2003, 2001, 1999, 1996, 1995, 1992, 1991, 1990, 1986, 1985, 1981, 1980, 1976, 1975, 1972, 1971, 1970, 1969, 1967, 1966, 1965, 1964, 1963, 1962, 1961, 1960, 1958, 1957, 1956, 1955, 1954, 1952, 1951, 1950, 1949, 1948, 1947, 1946, 1945, 1944, 1942, 1940, 1939, 1938, 1937, 1936, 1935, 1934, 1933, 1932, 1931, 1930, 1929, 1928, 1927, 1926, 1925, 1924, 1923, 1921, 1920
1200 FAIRFAX AVE N	2013, 2008, 2006, 2004, 2003, 2001, 1999, 1996, 1995, 1992, 1991, 1990, 1986, 1985, 1981, 1980, 1976, 1975, 1972, 1971, 1970, 1969, 1967, 1966, 1965, 1964, 1963, 1962, 1961, 1960, 1958, 1957, 1956, 1955, 1954, 1952, 1950, 1949, 1948, 1947, 1946, 1945, 1944, 1942, 1940, 1939, 1938, 1937, 1936, 1935, 1934, 1933, 1932, 1931, 1930, 1929, 1928, 1927, 1926, 1925, 1924, 1923, 1921, 1920
1200 N FAIRFAX	2013, 2008, 2006, 2004, 2003, 2001, 2000, 1999, 1996, 1995, 1992, 1991, 1990, 1986, 1985, 1981, 1980, 1976, 1975, 1972, 1971, 1970, 1969, 1966, 1965, 1964, 1963, 1961, 1960, 1958, 1957, 1956, 1955, 1954, 1952, 1951, 1950, 1949, 1948, 1947, 1946, 1945, 1944, 1942, 1940, 1939, 1938, 1937, 1936, 1935, 1934, 1933, 1932, 1931, 1930, 1929, 1928, 1927, 1926, 1925, 1924, 1923, 1921, 1920
1200 N FAIRFAX AVE	2013, 2008, 2006, 2004, 2003, 2001, 2000, 1999, 1996, 1995, 1992, 1991, 1990, 1986, 1985, 1981, 1975, 1972, 1969, 1967, 1966, 1965, 1964, 1963, 1962, 1961, 1960, 1958, 1957, 1956, 1955, 1954, 1952, 1951, 1950, 1949, 1948, 1947, 1946, 1945, 1944, 1940, 1939, 1938, 1937, 1936, 1935, 1934, 1933, 1932, 1931, 1930, 1929, 1928, 1927, 1926, 1925, 1924, 1923, 1921, 1920

FINDINGS

Address Researched	Address Not Identified in Research Source
1200 N GENESEE	2013, 2008, 2006, 2004, 2003, 2001, 2000, 1999, 1996, 1995, 1992, 1991, 1990, 1986, 1985, 1981, 1980, 1976, 1975, 1972, 1971, 1970, 1969, 1967, 1966, 1965, 1964, 1963, 1962, 1961, 1960, 1958, 1957, 1956, 1955, 1954, 1952, 1951, 1950, 1949, 1948, 1947, 1946, 1945, 1944, 1940, 1939, 1938, 1937, 1936, 1935, 1934, 1933, 1932, 1931, 1930, 1929, 1928, 1927, 1926, 1925, 1924, 1923, 1921, 1920
1200 N OGDEN DR	2013, 2008, 2004, 2003, 2001, 2000, 1999, 1996, 1995, 1992, 1991, 1985, 1981, 1980, 1976, 1975, 1972, 1971, 1970, 1969, 1966, 1965, 1964, 1963, 1961, 1960, 1957, 1956, 1955, 1954, 1952, 1951, 1950, 1949, 1948, 1947, 1946, 1945, 1944, 1940, 1939, 1938, 1936, 1935, 1934, 1932, 1931, 1930, 1928, 1927, 1926, 1925, 1924, 1923, 1921, 1920
1200 N ORANGE GROVE AVE	2013, 2008, 2004, 2003, 2001, 2000, 1999, 1996, 1995, 1992, 1991, 1990, 1986, 1985, 1981, 1980, 1976, 1975, 1972, 1971, 1970, 1969, 1967, 1966, 1965, 1964, 1963, 1962, 1961, 1960, 1958, 1957, 1956, 1955, 1954, 1952, 1951, 1949, 1948, 1947, 1946, 1945, 1944, 1940, 1939, 1938, 1937, 1936, 1935, 1934, 1933, 1932, 1931, 1930, 1929, 1928, 1927, 1926, 1925, 1924, 1923, 1921, 1920
1200 N ORANGE GROVE BLVD	2013, 2008, 2006, 2004, 2003, 2001, 2000, 1999, 1996, 1995, 1992, 1991, 1990, 1986, 1985, 1981, 1980, 1976, 1975, 1972, 1971, 1970, 1969, 1967, 1966, 1965, 1964, 1963, 1962, 1961, 1960, 1957, 1956, 1955, 1954, 1952, 1951, 1950, 1949, 1948, 1947, 1946, 1945, 1944, 1942, 1940, 1939, 1938, 1937, 1936, 1935, 1934, 1933, 1932, 1931, 1930, 1929, 1928, 1927, 1926, 1925, 1924, 1923, 1921, 1920
1200 OGDEN DR N	2013, 2008, 2006, 2004, 2003, 2001, 1999, 1996, 1995, 1992, 1991, 1990, 1986, 1985, 1981, 1980, 1976, 1975, 1972, 1971, 1970, 1969, 1967, 1966, 1965, 1964, 1963, 1962, 1961, 1960, 1958, 1957, 1956, 1955, 1954, 1952, 1950, 1949, 1948, 1947, 1946, 1945, 1944, 1942, 1940, 1939, 1938, 1937, 1936, 1935, 1934, 1933, 1932, 1931, 1930, 1929, 1928, 1927, 1926, 1925, 1924, 1923, 1921, 1920
1200 ORANGE GROVE AVE N	2013, 2008, 2006, 2004, 2003, 2001, 1999, 1996, 1995, 1992, 1991, 1990, 1986, 1985, 1981, 1980, 1976, 1975, 1972, 1971, 1970, 1969, 1967, 1966, 1965, 1964, 1963, 1962, 1961, 1960, 1958, 1957, 1956, 1955, 1954, 1952, 1951, 1950, 1949, 1948, 1947, 1946, 1945, 1944, 1942, 1940, 1939, 1938, 1937, 1936, 1935, 1934, 1933, 1932, 1931, 1930, 1929, 1928, 1927, 1926, 1925, 1924, 1923, 1921, 1920
1201 FAIRFAX AVE N	2013, 2008, 2006, 2004, 2003, 2001, 1999, 1996, 1995, 1992, 1991, 1990, 1986, 1985, 1981, 1980, 1976, 1975, 1972, 1971, 1970, 1969, 1967, 1966, 1965, 1964, 1963, 1962, 1961, 1960, 1958, 1957, 1956, 1955, 1954, 1952, 1951, 1950, 1949, 1948, 1947, 1946, 1945, 1944, 1942, 1940, 1939, 1938, 1937, 1936, 1935, 1934, 1933, 1932, 1931, 1930, 1929, 1928, 1927, 1926, 1925, 1924, 1923, 1921, 1920
1201 N FAIRFAX	2013, 2008, 2006, 2004, 2003, 2001, 2000, 1999, 1996, 1995, 1992, 1991, 1990, 1986, 1985, 1981, 1980, 1976, 1975, 1972, 1971, 1970, 1969, 1966, 1965, 1964, 1963, 1961, 1960, 1958, 1957, 1956, 1955, 1954, 1952, 1951, 1950, 1949, 1948, 1947, 1946, 1945, 1944, 1942, 1940, 1939, 1938, 1937, 1936, 1935, 1934, 1933, 1932, 1931, 1930, 1929, 1928, 1927, 1926, 1925, 1924, 1923, 1921, 1920
1201 N FAIRFAX AVE	2013, 2008, 2004, 2003, 2001, 2000, 1999, 1996, 1995, 1992, 1991, 1985, 1980, 1975, 1972, 1970, 1969, 1967, 1966, 1965, 1964, 1963, 1962, 1961, 1960, 1958, 1957, 1956, 1955, 1954, 1952, 1951, 1950, 1949, 1948, 1947, 1946, 1945, 1944, 1942, 1940, 1939, 1938, 1937, 1936, 1935, 1934, 1933, 1932, 1931, 1930, 1929, 1928, 1927, 1926, 1925, 1924, 1923, 1921, 1920
1201 N FAIRFAX AVE	2006, 2004, 2003, 2001, 2000, 1999, 1996, 1995, 1992, 1991, 1990, 1986, 1985, 1981, 1980, 1976, 1975, 1972, 1971, 1970, 1969, 1967, 1966, 1965, 1964, 1963, 1962, 1961, 1960, 1958, 1957, 1956, 1955, 1954, 1952, 1951, 1950, 1949, 1948, 1947, 1946, 1945, 1944, 1942, 1940, 1939, 1938, 1937, 1936, 1935, 1934, 1933, 1932, 1931, 1930, 1929, 1928, 1927, 1926, 1925, 1924, 1923, 1921, 1920
1201 N OGDEN	2013, 2008, 2006, 2004, 2003, 2001, 2000, 1999, 1996, 1995, 1992, 1991, 1990, 1986, 1985, 1981, 1980, 1976, 1975, 1972, 1971, 1970, 1969, 1967, 1966, 1965, 1964, 1963, 1961, 1960, 1958, 1957, 1956, 1955, 1954, 1952, 1951, 1950, 1949, 1948, 1947, 1946, 1945, 1944, 1942, 1940, 1939, 1938, 1937, 1936, 1935, 1934, 1933, 1932, 1931, 1930, 1929, 1928, 1927, 1926, 1925, 1924, 1923, 1921, 1920
1201 N OGDEN DR	2013, 2008, 2006, 2004, 2003, 2001, 2000, 1999, 1996, 1995, 1992, 1991, 1985, 1980, 1975, 1972, 1970, 1969, 1966, 1965, 1964, 1963, 1961, 1960, 1957, 1956, 1955, 1954, 1952, 1951, 1950, 1949, 1948, 1947, 1946, 1945, 1944, 1940, 1939, 1938, 1936, 1935, 1934, 1932, 1931, 1930, 1928, 1927, 1926, 1925, 1924, 1923, 1921, 1920

FINDINGS

Address Researched	Address Not Identified in Research Source
1201 N ORANGE GROVE	2013, 2008, 2006, 2004, 2003, 2001, 2000, 1999, 1996, 1995, 1992, 1991, 1990, 1986, 1985, 1981, 1980, 1976, 1975, 1972, 1971, 1970, 1969, 1966, 1965, 1964, 1963, 1962, 1961, 1960, 1958, 1957, 1956, 1955, 1954, 1952, 1951, 1950, 1949, 1948, 1947, 1946, 1945, 1944, 1940, 1939, 1938, 1936, 1935, 1934, 1932, 1931, 1930, 1929, 1928, 1927, 1926, 1925, 1924, 1923, 1921, 1920
1201 N ORANGE GROVE AVE	2013, 2008, 2004, 2003, 2001, 2000, 1999, 1996, 1995, 1992, 1991, 1985, 1980, 1975, 1972, 1970, 1969, 1966, 1965, 1964, 1963, 1961, 1960, 1958, 1957, 1956, 1955, 1954, 1952, 1951, 1950, 1949, 1948, 1947, 1946, 1945, 1944, 1940, 1939, 1938, 1936, 1935, 1934, 1932, 1931, 1930, 1929, 1928, 1927, 1926, 1925, 1924, 1923, 1921, 1920
1201 N ORANGE GROVE AVE	2013, 2006, 2004, 2003, 2001, 2000, 1999, 1996, 1995, 1992, 1991, 1990, 1986, 1985, 1981, 1980, 1976, 1975, 1972, 1971, 1970, 1969, 1967, 1966, 1965, 1964, 1963, 1962, 1961, 1960, 1958, 1957, 1956, 1955, 1954, 1952, 1951, 1950, 1949, 1948, 1947, 1946, 1945, 1944, 1942, 1940, 1939, 1938, 1937, 1936, 1935, 1934, 1933, 1932, 1931, 1930, 1929, 1928, 1927, 1926, 1925, 1924, 1923, 1921, 1920
1201 N ORANGE GROVE BLVD	2013, 2008, 2006, 2004, 2003, 2001, 2000, 1999, 1996, 1995, 1992, 1991, 1990, 1986, 1985, 1981, 1980, 1976, 1975, 1972, 1971, 1970, 1969, 1967, 1966, 1965, 1964, 1963, 1962, 1961, 1960, 1957, 1956, 1955, 1954, 1952, 1951, 1950, 1949, 1948, 1947, 1946, 1945, 1944, 1942, 1940, 1939, 1938, 1937, 1936, 1935, 1934, 1933, 1932, 1931, 1930, 1929, 1928, 1927, 1926, 1925, 1924, 1923, 1921, 1920
1201 OGDEN DR N	2013, 2008, 2006, 2004, 2003, 2001, 1999, 1996, 1995, 1992, 1991, 1990, 1986, 1985, 1981, 1980, 1976, 1975, 1972, 1971, 1970, 1969, 1967, 1966, 1965, 1964, 1963, 1962, 1961, 1960, 1958, 1957, 1956, 1955, 1954, 1952, 1950, 1949, 1948, 1947, 1946, 1945, 1944, 1942, 1940, 1939, 1938, 1937, 1936, 1935, 1934, 1933, 1932, 1931, 1930, 1929, 1928, 1927, 1926, 1925, 1924, 1923, 1921, 1920
1201 ORANGE GROVE AVE N	2013, 2008, 2006, 2004, 2003, 2001, 1999, 1996, 1995, 1992, 1991, 1990, 1986, 1985, 1981, 1980, 1976, 1975, 1972, 1971, 1970, 1969, 1967, 1966, 1965, 1964, 1963, 1962, 1961, 1960, 1958, 1957, 1956, 1955, 1954, 1952, 1951, 1950, 1949, 1948, 1947, 1946, 1945, 1944, 1942, 1940, 1939, 1938, 1937, 1936, 1935, 1934, 1933, 1932, 1931, 1930, 1929, 1928, 1927, 1926, 1925, 1924, 1923, 1921, 1920
1201 W OGDEN DR	2013, 2008, 2006, 2004, 2003, 2001, 2000, 1999, 1996, 1995, 1992, 1991, 1990, 1986, 1985, 1981, 1980, 1976, 1975, 1972, 1971, 1970, 1969, 1967, 1966, 1965, 1964, 1963, 1962, 1961, 1960, 1958, 1957, 1956, 1955, 1954, 1952, 1951, 1950, 1949, 1948, 1947, 1946, 1945, 1944, 1942, 1940, 1939, 1938, 1937, 1936, 1935, 1934, 1932, 1931, 1930, 1929, 1928, 1927, 1926, 1925, 1924, 1923, 1921, 1920
1202 FAIRFAX AVE	2013, 2008, 2006, 2004, 2003, 2001, 2000, 1999, 1996, 1995, 1992, 1991, 1990, 1986, 1985, 1981, 1980, 1976, 1975, 1972, 1971, 1970, 1969, 1967, 1966, 1965, 1964, 1963, 1962, 1961, 1960, 1958, 1957, 1956, 1955, 1954, 1952, 1951, 1950, 1949, 1948, 1947, 1946, 1945, 1944, 1942, 1940, 1939, 1938, 1937, 1936, 1935, 1934, 1933, 1932, 1931, 1930, 1929, 1928, 1927, 1926, 1925, 1923, 1921, 1920
1202 FAIRFAX AVE N	2013, 2008, 2006, 2004, 2003, 2001, 1999, 1996, 1995, 1992, 1991, 1990, 1986, 1985, 1981, 1980, 1976, 1975, 1972, 1971, 1970, 1969, 1967, 1966, 1965, 1964, 1963, 1962, 1961, 1960, 1958, 1957, 1956, 1955, 1954, 1952, 1950, 1949, 1948, 1947, 1946, 1945, 1944, 1942, 1940, 1939, 1938, 1937, 1936, 1935, 1934, 1933, 1932, 1931, 1930, 1929, 1928, 1927, 1926, 1925, 1924, 1923, 1921, 1920
1202 N FAIRFAX	2013, 2008, 2006, 2004, 2003, 2001, 2000, 1999, 1996, 1995, 1992, 1991, 1990, 1986, 1985, 1981, 1980, 1976, 1975, 1972, 1971, 1970, 1969, 1967, 1966, 1965, 1964, 1963, 1961, 1960, 1958, 1957, 1956, 1955, 1954, 1952, 1951, 1950, 1949, 1948, 1947, 1946, 1945, 1944, 1942, 1940, 1939, 1938, 1937, 1936, 1935, 1934, 1933, 1932, 1931, 1930, 1928, 1927, 1926, 1925, 1924, 1923, 1921, 1920
1202 N FAIRFAX AVE	2013, 2008, 2006, 2004, 2003, 2001, 2000, 1999, 1996, 1995, 1992, 1991, 1990, 1986, 1985, 1981, 1972, 1970, 1969, 1967, 1966, 1965, 1964, 1963, 1962, 1961, 1960, 1957, 1956, 1955, 1954, 1952, 1951, 1950, 1949, 1948, 1947, 1946, 1945, 1944, 1940, 1939, 1938, 1937, 1936, 1935, 1934, 1932, 1931, 1930, 1929, 1928, 1927, 1926, 1925, 1924, 1923, 1921, 1920
1202 N OGDEN DR	2013, 2008, 2004, 2003, 2001, 2000, 1999, 1996, 1995, 1992, 1991, 1985, 1980, 1976, 1975, 1972, 1970, 1969, 1966, 1965, 1964, 1963, 1961, 1960, 1957, 1956, 1955, 1954, 1952, 1951, 1950, 1949, 1948, 1947, 1946, 1945, 1944, 1942, 1940, 1939, 1938, 1937, 1936, 1935, 1934, 1933, 1932, 1931, 1930, 1929, 1928, 1927, 1926, 1925, 1924, 1923, 1921, 1920

FINDINGS

Address Researched	Address Not Identified in Research Source
1202 N ORANGE GROVE AVE	2013, 2008, 2006, 2004, 2003, 2001, 2000, 1999, 1996, 1995, 1992, 1991, 1985, 1981, 1980, 1975, 1972, 1970, 1969, 1966, 1965, 1964, 1963, 1961, 1960, 1958, 1957, 1956, 1955, 1954, 1952, 1951, 1950, 1949, 1948, 1947, 1946, 1945, 1944, 1940, 1939, 1938, 1936, 1935, 1934, 1933, 1932, 1931, 1930, 1929, 1928, 1927, 1926, 1925, 1924, 1923, 1921, 1920
1202 N ORANGE GROVE BLVD	2013, 2008, 2006, 2004, 2003, 2001, 2000, 1999, 1996, 1995, 1992, 1991, 1990, 1986, 1985, 1981, 1980, 1976, 1975, 1972, 1971, 1970, 1969, 1967, 1966, 1965, 1964, 1963, 1962, 1961, 1960, 1957, 1956, 1955, 1954, 1952, 1951, 1950, 1949, 1948, 1947, 1946, 1945, 1944, 1942, 1940, 1939, 1938, 1937, 1936, 1935, 1934, 1933, 1932, 1931, 1930, 1929, 1928, 1927, 1926, 1925, 1924, 1923, 1921, 1920
1202 OGDEN DR N	2013, 2008, 2006, 2004, 2003, 2001, 1999, 1996, 1995, 1992, 1991, 1990, 1986, 1985, 1981, 1980, 1976, 1975, 1972, 1971, 1970, 1969, 1967, 1966, 1965, 1964, 1963, 1962, 1961, 1960, 1958, 1957, 1956, 1955, 1954, 1952, 1950, 1949, 1948, 1947, 1946, 1945, 1944, 1942, 1940, 1939, 1938, 1937, 1936, 1935, 1934, 1933, 1932, 1931, 1930, 1929, 1928, 1927, 1926, 1925, 1924, 1923, 1921, 1920
1202 ORANGE GROVE AVE N	2013, 2008, 2006, 2004, 2003, 2001, 1999, 1996, 1995, 1992, 1991, 1990, 1986, 1985, 1981, 1980, 1976, 1975, 1972, 1971, 1970, 1969, 1967, 1966, 1965, 1964, 1963, 1962, 1961, 1960, 1958, 1957, 1956, 1955, 1954, 1952, 1951, 1950, 1949, 1948, 1947, 1946, 1945, 1944, 1942, 1940, 1939, 1938, 1937, 1936, 1935, 1934, 1933, 1932, 1931, 1930, 1929, 1928, 1927, 1926, 1925, 1924, 1923, 1921, 1920
1204 FAIRFAX AVE N	2013, 2008, 2006, 2004, 2003, 2001, 1999, 1996, 1995, 1992, 1991, 1990, 1986, 1985, 1981, 1980, 1976, 1975, 1972, 1971, 1970, 1969, 1967, 1966, 1965, 1964, 1963, 1962, 1961, 1960, 1958, 1957, 1956, 1955, 1954, 1952, 1951, 1950, 1949, 1948, 1947, 1946, 1945, 1944, 1942, 1940, 1939, 1938, 1937, 1936, 1935, 1934, 1933, 1932, 1931, 1930, 1929, 1928, 1927, 1926, 1925, 1924, 1923, 1921, 1920
1204 N FAIRFAX AVE	2013, 2008, 2004, 2003, 2001, 2000, 1999, 1996, 1995, 1992, 1991, 1990, 1986, 1985, 1980, 1975, 1972, 1971, 1970, 1969, 1967, 1966, 1965, 1964, 1963, 1962, 1961, 1960, 1958, 1957, 1956, 1955, 1954, 1952, 1951, 1950, 1949, 1948, 1947, 1946, 1945, 1944, 1942, 1940, 1939, 1938, 1937, 1936, 1935, 1934, 1933, 1932, 1931, 1930, 1929, 1928, 1927, 1926, 1925, 1924, 1923, 1921, 1920
1204 N ORANGE GROVE AVE	2013, 2008, 2004, 2003, 2001, 2000, 1999, 1996, 1995, 1992, 1991, 1990, 1986, 1985, 1981, 1980, 1975, 1972, 1970, 1969, 1966, 1965, 1964, 1963, 1961, 1960, 1958, 1957, 1956, 1955, 1954, 1952, 1951, 1950, 1949, 1948, 1947, 1946, 1945, 1944, 1942, 1940, 1939, 1938, 1937, 1936, 1935, 1934, 1933, 1932, 1931, 1930, 1929, 1928, 1927, 1926, 1925, 1924, 1923, 1921, 1920
1205 N OGDEN DR	2013, 2008, 2006, 2004, 2003, 2001, 2000, 1999, 1996, 1995, 1992, 1991, 1990, 1986, 1985, 1981, 1980, 1976, 1975, 1972, 1971, 1970, 1969, 1967, 1966, 1965, 1964, 1963, 1962, 1961, 1960, 1957, 1956, 1955, 1954, 1952, 1951, 1950, 1949, 1948, 1947, 1946, 1945, 1944, 1940, 1939, 1938, 1936, 1935, 1934, 1933, 1932, 1931, 1930, 1928, 1927, 1926, 1925, 1924, 1923, 1921, 1920
1205 N ORANGE GROVE AVE	2013, 2008, 2006, 2004, 2003, 2001, 2000, 1999, 1996, 1995, 1992, 1991, 1990, 1985, 1980, 1976, 1975, 1972, 1971, 1970, 1969, 1966, 1965, 1964, 1963, 1961, 1960, 1958, 1957, 1956, 1955, 1954, 1952, 1951, 1950, 1949, 1948, 1947, 1946, 1945, 1944, 1940, 1939, 1938, 1936, 1935, 1934, 1933, 1932, 1931, 1930, 1929, 1928, 1927, 1926, 1925, 1924, 1923, 1921, 1920
1205 N ORANGE GROVE BLVD	2013, 2008, 2006, 2004, 2003, 2001, 2000, 1999, 1996, 1995, 1992, 1991, 1990, 1986, 1985, 1981, 1980, 1976, 1975, 1972, 1971, 1970, 1969, 1967, 1966, 1965, 1964, 1963, 1962, 1961, 1960, 1957, 1956, 1955, 1954, 1952, 1951, 1950, 1949, 1948, 1947, 1946, 1945, 1944, 1942, 1940, 1939, 1938, 1937, 1936, 1935, 1934, 1933, 1932, 1931, 1930, 1929, 1928, 1927, 1926, 1925, 1924, 1923, 1921, 1920
1206 FAIRFAX AVE	2013, 2008, 2006, 2004, 2003, 2001, 2000, 1999, 1996, 1995, 1992, 1991, 1990, 1986, 1985, 1981, 1980, 1976, 1975, 1972, 1971, 1970, 1969, 1967, 1966, 1965, 1964, 1963, 1962, 1961, 1960, 1958, 1957, 1956, 1955, 1954, 1952, 1951, 1950, 1949, 1948, 1947, 1946, 1945, 1944, 1942, 1940, 1939, 1938, 1937, 1936, 1935, 1934, 1933, 1932, 1931, 1930, 1929, 1928, 1927, 1926, 1925, 1923, 1921, 1920
1206 N FAIRFAX AVE	2013, 2008, 2006, 2004, 2003, 2001, 2000, 1999, 1996, 1995, 1992, 1991, 1990, 1986, 1985, 1981, 1980, 1975, 1972, 1971, 1970, 1969, 1967, 1966, 1965, 1964, 1963, 1962, 1961, 1960, 1958, 1957, 1956, 1955, 1954, 1952, 1951, 1950, 1949, 1948, 1947, 1946, 1945, 1944, 1942, 1940, 1939, 1938, 1937, 1936, 1935, 1934, 1933, 1932, 1931, 1930, 1929, 1928, 1927, 1926, 1925, 1924, 1923, 1921, 1920

FINDINGS

Address Researched	Address Not Identified in Research Source
1206 N ORANGE GROVE	2013, 2008, 2006, 2004, 2003, 2001, 2000, 1999, 1996, 1995, 1992, 1991, 1990, 1986, 1985, 1981, 1980, 1976, 1975, 1972, 1971, 1970, 1969, 1967, 1966, 1965, 1964, 1963, 1962, 1961, 1960, 1958, 1957, 1956, 1955, 1954, 1952, 1951, 1950, 1949, 1948, 1947, 1946, 1945, 1944, 1940, 1939, 1938, 1937, 1936, 1935, 1934, 1933, 1932, 1931, 1930, 1929, 1928, 1927, 1926, 1925, 1924, 1923, 1921, 1920
1206 N ORANGE GROVE AVE	2013, 2008, 2006, 2004, 2003, 2001, 2000, 1999, 1996, 1995, 1992, 1991, 1990, 1985, 1980, 1975, 1972, 1970, 1969, 1966, 1965, 1964, 1963, 1961, 1960, 1958, 1957, 1956, 1955, 1954, 1952, 1951, 1950, 1949, 1948, 1947, 1946, 1945, 1944, 1940, 1939, 1938, 1936, 1935, 1934, 1933, 1932, 1931, 1930, 1929, 1928, 1927, 1926, 1925, 1924, 1923, 1921, 1920
1206 N ORANGE GROVE BLVD	2013, 2008, 2006, 2004, 2003, 2001, 2000, 1999, 1996, 1995, 1992, 1991, 1990, 1986, 1985, 1981, 1980, 1976, 1975, 1972, 1971, 1970, 1969, 1967, 1966, 1965, 1964, 1963, 1962, 1961, 1960, 1957, 1956, 1955, 1954, 1952, 1951, 1950, 1949, 1948, 1947, 1946, 1945, 1944, 1942, 1940, 1939, 1938, 1937, 1936, 1935, 1934, 1933, 1932, 1931, 1930, 1929, 1928, 1927, 1926, 1925, 1924, 1923, 1921, 1920
1206 ORANGE GROVE AVE N	2013, 2008, 2006, 2004, 2003, 2001, 1999, 1996, 1995, 1992, 1991, 1990, 1986, 1985, 1981, 1980, 1976, 1975, 1972, 1971, 1970, 1969, 1967, 1966, 1965, 1964, 1963, 1962, 1961, 1960, 1958, 1957, 1956, 1955, 1954, 1952, 1951, 1950, 1949, 1948, 1947, 1946, 1945, 1944, 1942, 1940, 1939, 1938, 1937, 1936, 1935, 1934, 1933, 1932, 1931, 1930, 1929, 1928, 1927, 1926, 1925, 1924, 1923, 1921, 1920
1207 N OGDEN DR	2013, 2008, 2006, 2004, 2003, 2001, 2000, 1999, 1996, 1995, 1992, 1991, 1990, 1986, 1985, 1981, 1980, 1976, 1975, 1972, 1971, 1970, 1969, 1967, 1966, 1965, 1964, 1963, 1962, 1961, 1960, 1957, 1956, 1955, 1954, 1952, 1951, 1950, 1949, 1948, 1947, 1946, 1945, 1944, 1942, 1940, 1939, 1938, 1937, 1936, 1935, 1934, 1933, 1932, 1931, 1930, 1929, 1928, 1927, 1926, 1925, 1924, 1923, 1921, 1920
1207 N ORANGE GROVE AVE	2013, 2008, 2006, 2004, 2003, 2001, 2000, 1999, 1996, 1995, 1992, 1991, 1985, 1981, 1980, 1975, 1972, 1970, 1969, 1966, 1965, 1964, 1963, 1961, 1960, 1958, 1957, 1956, 1955, 1954, 1952, 1951, 1950, 1949, 1948, 1947, 1946, 1945, 1944, 1940, 1939, 1938, 1936, 1935, 1934, 1933, 1932, 1931, 1930, 1929, 1928, 1927, 1926, 1925, 1924, 1923, 1921, 1920
1207 N ORANGE GROVE BLVD	2013, 2008, 2006, 2004, 2003, 2001, 2000, 1999, 1996, 1995, 1992, 1991, 1990, 1986, 1985, 1981, 1980, 1976, 1975, 1972, 1971, 1970, 1969, 1967, 1966, 1965, 1964, 1963, 1962, 1961, 1960, 1957, 1956, 1955, 1954, 1952, 1951, 1950, 1949, 1948, 1947, 1946, 1945, 1944, 1942, 1940, 1939, 1938, 1937, 1936, 1935, 1934, 1933, 1932, 1931, 1930, 1929, 1928, 1927, 1926, 1925, 1924, 1923, 1921, 1920
1207 OGDEN DR N	2013, 2008, 2006, 2004, 2003, 2001, 2000, 1999, 1996, 1995, 1992, 1991, 1990, 1986, 1985, 1981, 1980, 1976, 1975, 1972, 1971, 1970, 1969, 1967, 1966, 1965, 1964, 1963, 1962, 1961, 1960, 1958, 1957, 1956, 1955, 1954, 1952, 1950, 1949, 1948, 1947, 1946, 1945, 1944, 1942, 1940, 1939, 1938, 1937, 1936, 1935, 1934, 1933, 1932, 1931, 1930, 1929, 1928, 1927, 1926, 1925, 1924, 1923, 1921, 1920
1207 ORANGE GROVE AVE N	2013, 2008, 2006, 2004, 2003, 2001, 1999, 1996, 1995, 1992, 1991, 1990, 1986, 1985, 1981, 1980, 1976, 1975, 1972, 1971, 1970, 1969, 1967, 1966, 1965, 1964, 1963, 1962, 1961, 1960, 1958, 1957, 1956, 1955, 1954, 1952, 1951, 1950, 1949, 1948, 1947, 1946, 1945, 1944, 1942, 1940, 1939, 1938, 1937, 1936, 1935, 1934, 1933, 1932, 1931, 1930, 1929, 1928, 1927, 1926, 1925, 1924, 1923, 1921, 1920
1208 FAIRFAX AVE	2013, 2008, 2006, 2004, 2003, 2001, 2000, 1999, 1996, 1995, 1992, 1991, 1990, 1986, 1985, 1981, 1980, 1976, 1975, 1972, 1971, 1970, 1969, 1967, 1966, 1965, 1964, 1963, 1962, 1961, 1960, 1958, 1957, 1956, 1955, 1954, 1952, 1951, 1950, 1949, 1948, 1947, 1946, 1945, 1944, 1942, 1940, 1939, 1938, 1937, 1936, 1935, 1934, 1933, 1932, 1931, 1930, 1929, 1928, 1927, 1926, 1925, 1923, 1921, 1920
1208 FAIRFAX AVE N	2013, 2008, 2006, 2004, 2003, 2001, 2000, 1999, 1996, 1995, 1992, 1991, 1990, 1986, 1985, 1981, 1980, 1976, 1975, 1972, 1971, 1970, 1969, 1967, 1966, 1965, 1964, 1963, 1962, 1961, 1960, 1958, 1957, 1956, 1955, 1954, 1952, 1950, 1949, 1948, 1947, 1946, 1945, 1944, 1942, 1940, 1939, 1938, 1937, 1936, 1935, 1934, 1933, 1932, 1931, 1930, 1929, 1928, 1927, 1926, 1925, 1924, 1923, 1921, 1920
1208 N FAIRFAX	2013, 2008, 2006, 2004, 2003, 2001, 2000, 1999, 1996, 1995, 1992, 1991, 1990, 1986, 1985, 1981, 1980, 1976, 1975, 1972, 1971, 1970, 1969, 1967, 1966, 1965, 1964, 1963, 1961, 1960, 1958, 1957, 1956, 1955, 1954, 1952, 1951, 1950, 1949, 1948, 1947, 1946, 1945, 1944, 1942, 1940, 1939, 1938, 1936, 1935, 1934, 1933, 1932, 1931, 1930, 1929, 1928, 1927, 1926, 1925, 1924, 1923, 1921, 1920

FINDINGS

Address Researched	Address Not Identified in Research Source
1208 N FAIRFAX AVE	2013, 2008, 2006, 2004, 2003, 2001, 2000, 1999, 1996, 1995, 1992, 1991, 1990, 1986, 1985, 1981, 1980, 1976, 1975, 1972, 1971, 1970, 1969, 1967, 1966, 1965, 1964, 1963, 1962, 1961, 1960, 1957, 1956, 1955, 1954, 1952, 1951, 1950, 1949, 1948, 1947, 1946, 1945, 1944, 1940, 1939, 1938, 1936, 1935, 1934, 1932, 1931, 1930, 1928, 1927, 1926, 1925, 1924, 1923, 1921, 1920
1208 N ORANGE GROVE AVE	2013, 2008, 2006, 2004, 2003, 2001, 2000, 1999, 1996, 1995, 1992, 1991, 1990, 1986, 1985, 1980, 1975, 1972, 1970, 1969, 1967, 1966, 1965, 1964, 1963, 1962, 1961, 1960, 1958, 1957, 1956, 1955, 1954, 1952, 1951, 1950, 1949, 1948, 1947, 1946, 1945, 1944, 1940, 1939, 1938, 1936, 1935, 1934, 1933, 1932, 1931, 1930, 1929, 1928, 1927, 1926, 1925, 1924, 1923, 1921, 1920
1208 ORANGE GROVE AVE N	2013, 2008, 2006, 2004, 2003, 2001, 1999, 1996, 1995, 1992, 1991, 1990, 1986, 1985, 1981, 1980, 1976, 1975, 1972, 1971, 1970, 1969, 1967, 1966, 1965, 1964, 1963, 1962, 1961, 1960, 1958, 1957, 1956, 1955, 1954, 1952, 1951, 1950, 1949, 1948, 1947, 1946, 1945, 1944, 1942, 1940, 1939, 1938, 1937, 1936, 1935, 1934, 1933, 1932, 1931, 1930, 1929, 1928, 1927, 1926, 1925, 1924, 1923, 1921, 1920
1209 N ORANGE GROVE AVE	2013, 2008, 2006, 2004, 2003, 2001, 2000, 1999, 1996, 1995, 1992, 1991, 1985, 1981, 1980, 1975, 1972, 1970, 1969, 1966, 1965, 1964, 1963, 1961, 1960, 1958, 1957, 1956, 1955, 1954, 1952, 1951, 1950, 1949, 1948, 1947, 1946, 1945, 1944, 1940, 1939, 1938, 1936, 1935, 1934, 1933, 1932, 1931, 1930, 1929, 1928, 1927, 1926, 1925, 1924, 1923, 1921, 1920
1209 ORANGE GROVE AVE N	2013, 2008, 2006, 2004, 2003, 2001, 1999, 1996, 1995, 1992, 1991, 1990, 1986, 1985, 1981, 1980, 1976, 1975, 1972, 1971, 1970, 1969, 1967, 1966, 1965, 1964, 1963, 1962, 1961, 1960, 1958, 1957, 1956, 1955, 1954, 1952, 1951, 1950, 1949, 1948, 1947, 1946, 1945, 1944, 1942, 1940, 1939, 1938, 1937, 1936, 1935, 1934, 1933, 1932, 1931, 1930, 1929, 1928, 1927, 1926, 1925, 1924, 1923, 1921, 1920
1210 FAIRFAX AVE	2013, 2008, 2006, 2004, 2003, 2001, 2000, 1999, 1996, 1995, 1992, 1991, 1990, 1986, 1985, 1981, 1980, 1976, 1975, 1972, 1971, 1970, 1969, 1967, 1966, 1965, 1964, 1963, 1962, 1961, 1960, 1958, 1957, 1956, 1955, 1954, 1952, 1951, 1950, 1949, 1948, 1947, 1946, 1945, 1944, 1942, 1940, 1939, 1938, 1937, 1936, 1935, 1934, 1933, 1932, 1931, 1930, 1929, 1928, 1927, 1926, 1925, 1923, 1921, 1920
1210 FAIRFAX AVE N	2013, 2008, 2006, 2004, 2003, 2001, 1999, 1996, 1995, 1992, 1991, 1990, 1986, 1985, 1981, 1980, 1976, 1975, 1972, 1971, 1970, 1969, 1967, 1966, 1965, 1964, 1963, 1962, 1961, 1960, 1958, 1957, 1956, 1955, 1954, 1952, 1950, 1949, 1948, 1947, 1946, 1945, 1944, 1942, 1940, 1939, 1938, 1937, 1936, 1935, 1934, 1933, 1932, 1931, 1930, 1929, 1928, 1927, 1926, 1925, 1924, 1923, 1921, 1920
1210 N FAIRFAX AVE	2013, 2008, 2006, 2004, 2003, 2001, 2000, 1999, 1996, 1995, 1992, 1991, 1990, 1986, 1985, 1981, 1980, 1976, 1975, 1972, 1971, 1969, 1967, 1966, 1965, 1964, 1963, 1962, 1961, 1960, 1957, 1956, 1955, 1954, 1952, 1951, 1950, 1949, 1948, 1947, 1946, 1945, 1944, 1940, 1939, 1938, 1936, 1935, 1934, 1933, 1932, 1931, 1930, 1928, 1927, 1926, 1925, 1924, 1923, 1921, 1920
1210 N ORANGE GROVE	2013, 2008, 2006, 2004, 2003, 2001, 2000, 1999, 1996, 1995, 1992, 1991, 1990, 1986, 1985, 1981, 1980, 1976, 1975, 1972, 1971, 1970, 1969, 1967, 1966, 1965, 1964, 1963, 1962, 1961, 1960, 1958, 1957, 1956, 1955, 1954, 1952, 1951, 1950, 1949, 1948, 1947, 1946, 1945, 1944, 1940, 1939, 1938, 1936, 1935, 1934, 1933, 1932, 1931, 1930, 1929, 1928, 1927, 1926, 1925, 1924, 1923, 1921, 1920
1210 N ORANGE GROVE AVE	2013, 2008, 2004, 2003, 2001, 2000, 1999, 1996, 1995, 1992, 1991, 1985, 1980, 1975, 1972, 1970, 1969, 1966, 1965, 1964, 1963, 1961, 1960, 1958, 1957, 1956, 1955, 1954, 1952, 1951, 1950, 1949, 1948, 1947, 1946, 1945, 1944, 1940, 1939, 1938, 1936, 1935, 1934, 1933, 1932, 1931, 1930, 1929, 1928, 1927, 1926, 1925, 1924, 1923, 1921, 1920
1210 N ORANGE GROVE BLVD	2013, 2008, 2006, 2004, 2003, 2001, 2000, 1999, 1996, 1995, 1992, 1991, 1990, 1986, 1985, 1981, 1980, 1976, 1975, 1972, 1971, 1970, 1969, 1967, 1966, 1965, 1964, 1963, 1962, 1961, 1960, 1957, 1956, 1955, 1954, 1952, 1951, 1950, 1949, 1948, 1947, 1946, 1945, 1944, 1942, 1940, 1939, 1938, 1937, 1936, 1935, 1934, 1933, 1932, 1931, 1930, 1929, 1928, 1927, 1926, 1925, 1924, 1923, 1921, 1920
1210 ORANGE GROVE AVE N	2013, 2008, 2006, 2004, 2003, 2001, 1999, 1996, 1995, 1992, 1991, 1990, 1986, 1985, 1981, 1980, 1976, 1975, 1972, 1971, 1970, 1969, 1967, 1966, 1965, 1964, 1963, 1962, 1961, 1960, 1958, 1957, 1956, 1955, 1954, 1952, 1951, 1950, 1949, 1948, 1947, 1946, 1945, 1944, 1942, 1940, 1939, 1938, 1937, 1936, 1935, 1934, 1933, 1932, 1931, 1930, 1929, 1928, 1927, 1926, 1925, 1924, 1923, 1921, 1920

FINDINGS

Address Researched	Address Not Identified in Research Source
1211 N N ORANGE GROVE AVE	2013, 2008, 2006, 2004, 2003, 2001, 2000, 1999, 1996, 1995, 1992, 1991, 1990, 1986, 1985, 1981, 1980, 1975, 1972, 1971, 1970, 1969, 1967, 1966, 1965, 1964, 1963, 1962, 1961, 1960, 1958, 1957, 1956, 1955, 1954, 1952, 1951, 1950, 1949, 1948, 1947, 1946, 1945, 1944, 1942, 1940, 1939, 1938, 1937, 1936, 1935, 1934, 1933, 1932, 1931, 1930, 1929, 1928, 1927, 1926, 1925, 1924, 1923, 1921, 1920
1211 N OGDEN DR	2013, 2008, 2004, 2003, 2001, 2000, 1999, 1996, 1995, 1992, 1991, 1985, 1980, 1975, 1972, 1970, 1969, 1966, 1965, 1964, 1963, 1961, 1960, 1957, 1956, 1955, 1954, 1952, 1951, 1950, 1949, 1948, 1947, 1946, 1945, 1944, 1940, 1939, 1938, 1936, 1935, 1934, 1932, 1931, 1930, 1928, 1927, 1926, 1925, 1924, 1923, 1921, 1920
1211 N OGDEN DR	2013, 2006, 2004, 2003, 2001, 2000, 1999, 1996, 1995, 1992, 1991, 1990, 1986, 1985, 1981, 1980, 1976, 1975, 1972, 1971, 1970, 1969, 1967, 1966, 1965, 1964, 1963, 1962, 1961, 1960, 1958, 1957, 1956, 1955, 1954, 1952, 1951, 1950, 1949, 1948, 1947, 1946, 1945, 1944, 1942, 1940, 1939, 1938, 1937, 1936, 1935, 1934, 1933, 1932, 1931, 1930, 1929, 1928, 1927, 1926, 1925, 1924, 1923, 1921, 1920
1211 N ORANGE GROVE	2013, 2008, 2006, 2004, 2003, 2001, 2000, 1999, 1996, 1995, 1992, 1991, 1990, 1986, 1985, 1981, 1980, 1976, 1975, 1972, 1971, 1970, 1969, 1967, 1966, 1965, 1964, 1963, 1962, 1961, 1960, 1958, 1957, 1956, 1955, 1954, 1952, 1951, 1950, 1949, 1948, 1947, 1946, 1945, 1944, 1940, 1939, 1938, 1937, 1936, 1935, 1934, 1933, 1932, 1931, 1930, 1929, 1928, 1927, 1926, 1925, 1924, 1923, 1921, 1920
1211 N ORANGE GROVE AVE	2013, 2008, 2004, 2003, 2001, 2000, 1999, 1996, 1995, 1992, 1991, 1990, 1986, 1985, 1981, 1980, 1976, 1975, 1972, 1970, 1969, 1966, 1965, 1964, 1963, 1961, 1960, 1958, 1957, 1956, 1955, 1954, 1952, 1951, 1950, 1949, 1948, 1947, 1946, 1945, 1944, 1942, 1940, 1939, 1938, 1936, 1935, 1934, 1933, 1932, 1931, 1930, 1929, 1928, 1927, 1926, 1925, 1924, 1923, 1921, 1920
1211 N ORANGE GROVE BLVD	2013, 2008, 2006, 2004, 2003, 2001, 2000, 1999, 1996, 1995, 1992, 1991, 1990, 1986, 1985, 1981, 1980, 1976, 1975, 1972, 1971, 1970, 1969, 1967, 1966, 1965, 1964, 1963, 1962, 1961, 1960, 1957, 1956, 1955, 1954, 1952, 1951, 1950, 1949, 1948, 1947, 1946, 1945, 1944, 1942, 1940, 1939, 1938, 1937, 1936, 1935, 1934, 1933, 1932, 1931, 1930, 1929, 1928, 1927, 1926, 1925, 1924, 1923, 1921, 1920
7775 SANTA MONICA BLVD	2013, 2008, 2004, 2003, 2001, 1999, 1996, 1995, 1992, 1991, 1986, 1985, 1981, 1980, 1975, 1972, 1971, 1970, 1969, 1967, 1966, 1965, 1964, 1963, 1962, 1961, 1960, 1958, 1957, 1956, 1955, 1954, 1952, 1950, 1949, 1948, 1947, 1946, 1945, 1944, 1942, 1940, 1939, 1938, 1937, 1936, 1935, 1934, 1932, 1931, 1930, 1929, 1928, 1927, 1926, 1925, 1924, 1923, 1921, 1920
7775 SANTA MONICA BLVD	2006, 2004, 2003, 2001, 2000, 1999, 1996, 1995, 1992, 1991, 1990, 1986, 1985, 1981, 1980, 1976, 1975, 1972, 1971, 1970, 1969, 1967, 1966, 1965, 1964, 1963, 1962, 1961, 1960, 1958, 1957, 1956, 1955, 1954, 1952, 1951, 1950, 1949, 1948, 1947, 1946, 1945, 1944, 1942, 1940, 1939, 1938, 1937, 1936, 1935, 1934, 1933, 1932, 1931, 1930, 1929, 1928, 1927, 1926, 1925, 1924, 1923, 1921, 1920
7776 SANTA MONICA BLVD	2013, 2008, 2006, 2004, 2003, 2001, 2000, 1999, 1996, 1995, 1992, 1991, 1990, 1986, 1985, 1981, 1980, 1976, 1975, 1972, 1971, 1970, 1969, 1967, 1966, 1965, 1964, 1963, 1962, 1961, 1960, 1958, 1957, 1956, 1955, 1954, 1952, 1951, 1950, 1949, 1948, 1947, 1946, 1945, 1944, 1942, 1940, 1939, 1938, 1937, 1936, 1935, 1934, 1932, 1931, 1930, 1928, 1927, 1926, 1925, 1924, 1923, 1921, 1920
7777 SANTA MONICA BLVD	2013, 2008, 2006, 2004, 2003, 2001, 1999, 1996, 1995, 1992, 1991, 1985, 1980, 1975, 1972, 1970, 1969, 1966, 1965, 1964, 1963, 1961, 1960, 1957, 1956, 1955, 1954, 1952, 1950, 1949, 1948, 1947, 1946, 1945, 1944, 1942, 1940, 1939, 1938, 1937, 1936, 1935, 1934, 1932, 1931, 1930, 1928, 1927, 1926, 1925, 1924, 1923, 1921, 1920
7779 SANTA MONICA BLVD	2013, 2008, 2006, 2004, 2003, 2001, 1999, 1996, 1995, 1992, 1975, 1972, 1971, 1970, 1969, 1967, 1966, 1965, 1964, 1963, 1962, 1961, 1960, 1958, 1957, 1956, 1955, 1954, 1952, 1951, 1950, 1949, 1948, 1947, 1946, 1945, 1944, 1942, 1940, 1939, 1938, 1937, 1936, 1935, 1934, 1932, 1931, 1930, 1928, 1927, 1926, 1925, 1924, 1923, 1921, 1920
7781 SANTA MONICA BLVD	2013, 2008, 2004, 2003, 2001, 1999, 1996, 1995, 1992, 1991, 1985, 1980, 1972, 1970, 1969, 1966, 1965, 1964, 1963, 1961, 1960, 1958, 1957, 1956, 1955, 1954, 1952, 1950, 1949, 1948, 1947, 1946, 1945, 1944, 1942, 1940, 1939, 1938, 1937, 1936, 1935, 1934, 1933, 1932, 1931, 1930, 1929, 1928, 1927, 1926, 1925, 1924, 1923, 1921, 1920

FINDINGS

Address Researched	Address Not Identified in Research Source
7781 SANTA MONICA BLVD	2006, 2004, 2003, 2001, 2000, 1999, 1996, 1995, 1992, 1991, 1990, 1986, 1985, 1981, 1980, 1976, 1975, 1972, 1971, 1970, 1969, 1967, 1966, 1965, 1964, 1963, 1962, 1961, 1960, 1958, 1957, 1956, 1955, 1954, 1952, 1951, 1950, 1949, 1948, 1947, 1946, 1945, 1944, 1942, 1940, 1939, 1938, 1937, 1936, 1935, 1934, 1933, 1932, 1931, 1930, 1929, 1928, 1927, 1926, 1925, 1924, 1923, 1921, 1920
7786 SANTA MONICA BLVD	2013, 2008, 2006, 2004, 2003, 2001, 2000, 1999, 1996, 1995, 1992, 1991, 1990, 1986, 1985, 1981, 1980, 1976, 1975, 1972, 1971, 1970, 1969, 1967, 1966, 1965, 1964, 1963, 1961, 1960, 1957, 1956, 1955, 1954, 1952, 1950, 1949, 1948, 1947, 1946, 1945, 1944, 1942, 1940, 1939, 1938, 1937, 1936, 1935, 1934, 1932, 1931, 1930, 1928, 1927, 1926, 1925, 1924, 1923, 1921, 1920
7788 NORTON AVE	2013, 2008, 2006, 2004, 2003, 2001, 2000, 1999, 1996, 1995, 1992, 1991, 1990, 1986, 1985, 1981, 1980, 1976, 1975, 1972, 1971, 1970, 1969, 1967, 1966, 1965, 1964, 1963, 1962, 1961, 1960, 1958, 1957, 1956, 1955, 1954, 1952, 1951, 1950, 1949, 1948, 1947, 1946, 1945, 1944, 1942, 1940, 1939, 1938, 1937, 1936, 1935, 1934, 1933, 1932, 1931, 1930, 1929, 1928, 1927, 1926, 1925, 1923, 1921, 1920
7800 SANTA MONICA BLVD	2006, 2004, 2003, 2001, 2000, 1999, 1996, 1995, 1992, 1991, 1990, 1986, 1985, 1981, 1980, 1976, 1975, 1972, 1971, 1970, 1969, 1967, 1966, 1965, 1964, 1963, 1962, 1961, 1960, 1958, 1957, 1956, 1955, 1954, 1952, 1951, 1950, 1949, 1948, 1947, 1946, 1945, 1944, 1942, 1940, 1939, 1938, 1937, 1936, 1935, 1934, 1933, 1932, 1931, 1930, 1929, 1928, 1927, 1926, 1925, 1924, 1923, 1921, 1920
7800 SANTA MONICA BLVD	2006, 2004, 2003, 2001, 2000, 1999, 1996, 1995, 1992, 1991, 1990, 1986, 1985, 1981, 1980, 1976, 1975, 1972, 1971, 1970, 1969, 1967, 1966, 1965, 1964, 1963, 1962, 1961, 1960, 1958, 1957, 1956, 1955, 1954, 1952, 1951, 1950, 1949, 1948, 1947, 1946, 1945, 1944, 1942, 1940, 1939, 1938, 1937, 1936, 1935, 1934, 1933, 1932, 1931, 1930, 1929, 1928, 1927, 1926, 1925, 1924, 1923, 1921, 1920
7800 SANTA MONICA BLVD	2013, 2008, 2004, 2003, 2001, 1999, 1996, 1992, 1981, 1980, 1976, 1975, 1972, 1971, 1970, 1969, 1967, 1966, 1965, 1964, 1963, 1961, 1960, 1958, 1957, 1956, 1955, 1954, 1952, 1950, 1949, 1948, 1947, 1946, 1945, 1944, 1942, 1940, 1939, 1938, 1937, 1936, 1935, 1934, 1933, 1932, 1931, 1930, 1929, 1928, 1927, 1926, 1925, 1923, 1921, 1920
7801 SANTA MONICA BLVD	2013, 2008, 2006, 2004, 2003, 2001, 2000, 1999, 1996, 1995, 1992, 1991, 1990, 1986, 1985, 1981, 1980, 1976, 1975, 1972, 1971, 1970, 1969, 1967, 1966, 1965, 1964, 1963, 1962, 1961, 1960, 1958, 1957, 1956, 1955, 1954, 1952, 1951, 1950, 1949, 1948, 1947, 1946, 1945, 1944, 1942, 1940, 1939, 1938, 1937, 1936, 1935, 1934, 1932, 1931, 1930, 1929, 1928, 1927, 1926, 1925, 1923, 1921, 1920
7802 SANTA MONICA BLVD	2013, 2008, 2006, 2004, 2003, 2001, 2000, 1999, 1996, 1995, 1992, 1991, 1990, 1986, 1985, 1981, 1980, 1976, 1975, 1972, 1971, 1970, 1969, 1967, 1966, 1965, 1964, 1963, 1962, 1961, 1960, 1958, 1957, 1956, 1955, 1954, 1952, 1951, 1950, 1949, 1948, 1947, 1946, 1945, 1944, 1942, 1940, 1939, 1938, 1937, 1936, 1935, 1934, 1933, 1932, 1931, 1930, 1929, 1928, 1927, 1926, 1925, 1923, 1921, 1920
7804 SANTA MONICA BLVD	2013, 2008, 2006, 2004, 2003, 2001, 2000, 1999, 1996, 1995, 1992, 1991, 1990, 1986, 1985, 1981, 1980, 1976, 1975, 1972, 1971, 1970, 1969, 1967, 1966, 1965, 1964, 1963, 1962, 1961, 1960, 1958, 1957, 1956, 1955, 1954, 1952, 1951, 1950, 1949, 1948, 1947, 1946, 1945, 1944, 1942, 1940, 1939, 1938, 1937, 1936, 1935, 1934, 1933, 1932, 1931, 1930, 1929, 1928, 1927, 1926, 1925, 1923, 1921, 1920
7805 SANTA MONICA BLVD	2013, 2008, 2006, 2004, 2003, 2001, 2000, 1999, 1996, 1995, 1992, 1991, 1990, 1986, 1985, 1981, 1980, 1976, 1975, 1972, 1971, 1970, 1969, 1967, 1966, 1965, 1964, 1963, 1962, 1961, 1960, 1958, 1957, 1956, 1955, 1954, 1952, 1951, 1950, 1949, 1948, 1947, 1946, 1945, 1944, 1942, 1940, 1939, 1938, 1937, 1936, 1935, 1934, 1933, 1932, 1931, 1930, 1929, 1928, 1927, 1926, 1925, 1923, 1921, 1920
7806 SANTA MONICA BLVD	2013, 2008, 2004, 2003, 2001, 2000, 1999, 1996, 1995, 1992, 1991, 1990, 1986, 1985, 1981, 1980, 1976, 1975, 1972, 1971, 1970, 1969, 1967, 1966, 1965, 1964, 1963, 1962, 1961, 1960, 1958, 1957, 1956, 1955, 1954, 1952, 1951, 1950, 1949, 1948, 1947, 1946, 1945, 1944, 1942, 1940, 1939, 1938, 1937, 1936, 1935, 1934, 1933, 1932, 1931, 1930, 1929, 1928, 1927, 1926, 1925, 1924, 1923, 1921, 1920
7807 SANTA MONICA BLVD	2006, 2004, 2003, 2001, 2000, 1999, 1996, 1995, 1992, 1991, 1990, 1986, 1985, 1981, 1980, 1976, 1975, 1972, 1971, 1970, 1969, 1967, 1966, 1965, 1964, 1963, 1962, 1961, 1960, 1958, 1957, 1956, 1955, 1954, 1952, 1951, 1950, 1949, 1948, 1947, 1946, 1945, 1944, 1942, 1940, 1939, 1938, 1937, 1936, 1935, 1934, 1933, 1932, 1931, 1930, 1929, 1928, 1927, 1926, 1925, 1924, 1923, 1921, 1920

FINDINGS

Address Researched	Address Not Identified in Research Source
7807 SANTA MONICA BLVD	2006, 2004, 2003, 2001, 2000, 1999, 1996, 1995, 1992, 1991, 1990, 1986, 1985, 1981, 1980, 1976, 1975, 1972, 1971, 1970, 1969, 1967, 1966, 1965, 1964, 1963, 1962, 1961, 1960, 1958, 1957, 1956, 1955, 1954, 1952, 1951, 1950, 1949, 1948, 1947, 1946, 1945, 1944, 1942, 1940, 1939, 1938, 1937, 1936, 1935, 1934, 1933, 1932, 1931, 1930, 1929, 1928, 1927, 1926, 1925, 1924, 1923, 1921, 1920
7807 SANTA MONICA BLVD	2013, 2008, 2004, 2003, 2001, 1999, 1996, 1992, 1990, 1972, 1969, 1966, 1964, 1963, 1961, 1960, 1957, 1956, 1955, 1954, 1952, 1950, 1949, 1948, 1947, 1946, 1945, 1944, 1942, 1940, 1939, 1938, 1937, 1936, 1935, 1934, 1932, 1931, 1930, 1928, 1927, 1926, 1925, 1924, 1923, 1921, 1920
7809 SANTA MONICA BLVD	2013, 2008, 2006, 2004, 2003, 2001, 2000, 1999, 1996, 1995, 1992, 1991, 1990, 1986, 1985, 1981, 1980, 1976, 1975, 1972, 1971, 1970, 1969, 1967, 1966, 1965, 1964, 1963, 1962, 1961, 1960, 1958, 1957, 1956, 1955, 1954, 1952, 1951, 1950, 1949, 1948, 1947, 1946, 1945, 1944, 1942, 1940, 1939, 1938, 1937, 1936, 1935, 1934, 1933, 1932, 1931, 1930, 1928, 1927, 1926, 1925, 1923, 1921, 1920
7810 SANTA MONICA BLVD	2013, 2008, 2006, 2004, 2003, 2001, 2000, 1999, 1996, 1995, 1992, 1991, 1990, 1986, 1985, 1981, 1980, 1975, 1972, 1971, 1970, 1969, 1967, 1966, 1965, 1964, 1963, 1962, 1961, 1960, 1958, 1957, 1956, 1955, 1954, 1952, 1951, 1950, 1949, 1948, 1947, 1946, 1945, 1944, 1942, 1940, 1939, 1938, 1937, 1936, 1935, 1934, 1933, 1932, 1931, 1930, 1929, 1928, 1927, 1926, 1925, 1924, 1923, 1921, 1920
7812 SANTA MONICA BLVD	2013, 2008, 2006, 2004, 2003, 2001, 2000, 1999, 1996, 1995, 1992, 1991, 1990, 1986, 1985, 1981, 1980, 1976, 1975, 1972, 1971, 1970, 1969, 1967, 1966, 1965, 1964, 1963, 1962, 1961, 1960, 1958, 1957, 1956, 1955, 1954, 1952, 1951, 1950, 1949, 1948, 1947, 1946, 1945, 1944, 1942, 1940, 1939, 1938, 1937, 1936, 1935, 1934, 1933, 1932, 1931, 1930, 1929, 1928, 1927, 1926, 1925, 1923, 1921, 1920
7813 SANTA MONICA BLVD	2013, 2008, 2006, 2004, 2003, 2001, 2000, 1999, 1996, 1995, 1992, 1991, 1990, 1986, 1985, 1981, 1980, 1976, 1975, 1972, 1971, 1970, 1969, 1967, 1966, 1965, 1964, 1963, 1962, 1961, 1960, 1958, 1957, 1956, 1955, 1954, 1952, 1951, 1950, 1949, 1948, 1947, 1946, 1945, 1944, 1942, 1940, 1939, 1938, 1937, 1936, 1935, 1934, 1933, 1932, 1931, 1930, 1929, 1928, 1927, 1926, 1925, 1923, 1921, 1920
7814 SANTA MONICA BLVD	2013, 2008, 2004, 2003, 2001, 1999, 1996, 1995, 1992, 1991, 1985, 1981, 1980, 1976, 1975, 1972, 1971, 1970, 1969, 1967, 1966, 1965, 1964, 1963, 1962, 1961, 1960, 1958, 1957, 1956, 1955, 1954, 1952, 1951, 1950, 1949, 1948, 1947, 1946, 1945, 1944, 1942, 1940, 1939, 1938, 1937, 1936, 1935, 1934, 1933, 1932, 1931, 1930, 1928, 1927, 1926, 1925, 1923, 1921, 1920
7814 SANTA MONICA BLVD	2013, 2006, 2004, 2003, 2001, 2000, 1999, 1996, 1995, 1992, 1991, 1990, 1986, 1985, 1981, 1980, 1976, 1975, 1972, 1971, 1970, 1969, 1967, 1966, 1965, 1964, 1963, 1962, 1961, 1960, 1958, 1957, 1956, 1955, 1954, 1952, 1951, 1950, 1949, 1948, 1947, 1946, 1945, 1944, 1942, 1940, 1939, 1938, 1937, 1936, 1935, 1934, 1933, 1932, 1931, 1930, 1929, 1928, 1927, 1926, 1925, 1924, 1923, 1921, 1920
7815 SANTA MONICA BLVD	2013, 2008, 2006, 2004, 2003, 2001, 2000, 1999, 1996, 1995, 1992, 1991, 1990, 1986, 1985, 1981, 1980, 1976, 1975, 1972, 1971, 1970, 1969, 1967, 1966, 1965, 1964, 1963, 1962, 1961, 1960, 1958, 1957, 1956, 1955, 1954, 1952, 1951, 1950, 1949, 1948, 1947, 1946, 1945, 1944, 1942, 1940, 1939, 1938, 1937, 1936, 1935, 1934, 1933, 1932, 1931, 1930, 1929, 1928, 1927, 1926, 1925, 1923, 1921, 1920
7816 LEXINGTON AVE	2013, 2008, 2004, 2003, 2001, 2000, 1999, 1996, 1995, 1992, 1991, 1990, 1986, 1985, 1981, 1980, 1976, 1975, 1972, 1971, 1970, 1969, 1967, 1966, 1965, 1964, 1963, 1962, 1961, 1960, 1958, 1957, 1956, 1955, 1954, 1952, 1951, 1950, 1949, 1948, 1947, 1946, 1945, 1944, 1942, 1940, 1939, 1938, 1937, 1936, 1935, 1934, 1933, 1932, 1931, 1930, 1929, 1928, 1927, 1926, 1925, 1924, 1923, 1921, 1920
7816 SANTA MONICA BLVD	2013, 2008, 2006, 2004, 2003, 2001, 2000, 1999, 1996, 1995, 1992, 1991, 1990, 1986, 1985, 1981, 1980, 1976, 1975, 1972, 1970, 1969, 1967, 1966, 1965, 1964, 1963, 1962, 1961, 1960, 1958, 1957, 1956, 1955, 1954, 1952, 1951, 1950, 1949, 1948, 1947, 1946, 1945, 1944, 1942, 1940, 1939, 1938, 1937, 1936, 1935, 1934, 1933, 1932, 1931, 1930, 1929, 1928, 1927, 1926, 1925, 1924, 1923, 1921, 1920
7816 W SANTA MONICA BLVD	2013, 2008, 2006, 2004, 2003, 2001, 2000, 1999, 1996, 1995, 1992, 1991, 1990, 1986, 1985, 1981, 1980, 1976, 1975, 1972, 1971, 1970, 1969, 1967, 1966, 1965, 1964, 1963, 1962, 1961, 1960, 1958, 1957, 1956, 1955, 1954, 1952, 1951, 1950, 1949, 1948, 1947, 1946, 1945, 1944, 1942, 1940, 1939, 1938, 1937, 1936, 1935, 1934, 1933, 1932, 1931, 1930, 1929, 1928, 1927, 1926, 1925, 1923, 1921, 1920

FINDINGS

Address Researched	Address Not Identified in Research Source
7817 SANTA MONICA BLVD	2013, 2008, 2006, 2004, 2003, 2001, 2000, 1999, 1996, 1995, 1992, 1991, 1990, 1986, 1985, 1981, 1980, 1976, 1975, 1972, 1971, 1970, 1969, 1967, 1966, 1965, 1964, 1963, 1962, 1961, 1960, 1958, 1957, 1956, 1955, 1954, 1952, 1951, 1950, 1949, 1948, 1947, 1946, 1945, 1944, 1942, 1940, 1939, 1938, 1937, 1936, 1935, 1934, 1933, 1932, 1931, 1930, 1929, 1928, 1927, 1926, 1925, 1923, 1921, 1920
7818 SANTA MONICA BLVD	2013, 2008, 2004, 2003, 2001, 1999, 1996, 1995, 1992, 1991, 1990, 1986, 1985, 1980, 1975, 1972, 1970, 1969, 1966, 1965, 1964, 1963, 1961, 1960, 1957, 1956, 1955, 1954, 1952, 1951, 1950, 1949, 1948, 1947, 1946, 1945, 1944, 1940, 1939, 1938, 1936, 1935, 1934, 1932, 1931, 1930, 1928, 1927, 1926, 1925, 1924, 1923, 1921, 1920
7818 SANTA MONICA BLVD	2013, 2006, 2004, 2003, 2001, 2000, 1999, 1996, 1995, 1992, 1991, 1990, 1986, 1985, 1981, 1980, 1976, 1975, 1972, 1971, 1970, 1969, 1967, 1966, 1965, 1964, 1963, 1962, 1961, 1960, 1958, 1957, 1956, 1955, 1954, 1952, 1951, 1950, 1949, 1948, 1947, 1946, 1945, 1944, 1942, 1940, 1939, 1938, 1937, 1936, 1935, 1934, 1933, 1932, 1931, 1930, 1929, 1928, 1927, 1926, 1925, 1924, 1923, 1921, 1920
7819 SANTA MONICA BLVD	2013, 2008, 2006, 2004, 2003, 2001, 1999, 1996, 1995, 1992, 1991, 1990, 1986, 1975, 1972, 1970, 1969, 1966, 1965, 1964, 1963, 1961, 1960, 1957, 1956, 1955, 1954, 1952, 1950, 1949, 1948, 1947, 1946, 1945, 1944, 1942, 1940, 1939, 1938, 1937, 1936, 1935, 1934, 1932, 1931, 1930, 1928, 1927, 1926, 1925, 1923, 1921, 1920
7819 SANTA MONICA FWY	2013, 2008, 2006, 2004, 2003, 2001, 2000, 1999, 1996, 1995, 1992, 1991, 1990, 1986, 1985, 1981, 1980, 1976, 1975, 1972, 1971, 1969, 1967, 1966, 1965, 1964, 1963, 1962, 1961, 1960, 1958, 1957, 1956, 1955, 1954, 1952, 1951, 1950, 1949, 1948, 1947, 1946, 1945, 1944, 1942, 1940, 1939, 1938, 1937, 1936, 1935, 1934, 1933, 1932, 1931, 1930, 1929, 1928, 1927, 1926, 1925, 1924, 1923, 1921, 1920
7819 W SANTA MONICA BLVD	2013, 2008, 2006, 2004, 2003, 2001, 2000, 1999, 1996, 1995, 1992, 1991, 1990, 1986, 1985, 1980, 1976, 1975, 1972, 1971, 1970, 1969, 1967, 1966, 1965, 1964, 1963, 1962, 1961, 1960, 1958, 1957, 1956, 1955, 1954, 1952, 1951, 1950, 1949, 1948, 1947, 1946, 1945, 1944, 1942, 1940, 1939, 1938, 1937, 1936, 1935, 1934, 1933, 1932, 1931, 1930, 1929, 1928, 1927, 1926, 1925, 1924, 1923, 1921, 1920
7820 SANTA MONICA BLVD	2013, 2008, 2004, 2003, 2001, 1999, 1996, 1995, 1992, 1991, 1985, 1980, 1972, 1970, 1969, 1966, 1965, 1964, 1963, 1961, 1960, 1957, 1956, 1955, 1954, 1952, 1950, 1949, 1948, 1947, 1946, 1945, 1944, 1942, 1940, 1939, 1938, 1937, 1936, 1935, 1934, 1932, 1931, 1930, 1928, 1927, 1926, 1925, 1924, 1923, 1921, 1920
7820 SANTA MONICA BLVD	2006, 2004, 2003, 2001, 2000, 1999, 1996, 1995, 1992, 1991, 1990, 1986, 1985, 1981, 1980, 1976, 1975, 1972, 1971, 1970, 1969, 1967, 1966, 1965, 1964, 1963, 1962, 1961, 1960, 1958, 1957, 1956, 1955, 1954, 1952, 1951, 1950, 1949, 1948, 1947, 1946, 1945, 1944, 1942, 1940, 1939, 1938, 1937, 1936, 1935, 1934, 1933, 1932, 1931, 1930, 1929, 1928, 1927, 1926, 1925, 1924, 1923, 1921, 1920
7821 SANTA MONICA BLVD	2013, 2008, 2006, 2004, 2003, 2001, 2000, 1999, 1996, 1995, 1992, 1991, 1990, 1986, 1985, 1981, 1980, 1976, 1975, 1972, 1971, 1970, 1969, 1967, 1966, 1965, 1964, 1963, 1962, 1961, 1960, 1958, 1957, 1956, 1955, 1954, 1952, 1951, 1950, 1949, 1948, 1947, 1946, 1945, 1944, 1942, 1940, 1939, 1938, 1937, 1936, 1935, 1934, 1933, 1932, 1931, 1930, 1929, 1928, 1927, 1926, 1925, 1923, 1921, 1920
7822 SANTA MONICA BLVD	2013, 2008, 2004, 2003, 2001, 1999, 1996, 1995, 1992, 1991, 1990, 1986, 1985, 1980, 1975, 1972, 1970, 1969, 1966, 1965, 1964, 1963, 1962, 1961, 1960, 1957, 1956, 1955, 1954, 1952, 1951, 1950, 1949, 1948, 1947, 1946, 1945, 1944, 1942, 1940, 1939, 1938, 1937, 1936, 1935, 1934, 1933, 1932, 1931, 1930, 1929, 1928, 1927, 1926, 1925, 1924, 1923, 1921, 1920
7822 SANTA MONICA BLVD	2006, 2004, 2003, 2001, 2000, 1999, 1996, 1995, 1992, 1991, 1990, 1986, 1985, 1981, 1980, 1976, 1975, 1972, 1971, 1970, 1969, 1967, 1966, 1965, 1964, 1963, 1962, 1961, 1960, 1958, 1957, 1956, 1955, 1954, 1952, 1951, 1950, 1949, 1948, 1947, 1946, 1945, 1944, 1942, 1940, 1939, 1938, 1937, 1936, 1935, 1934, 1933, 1932, 1931, 1930, 1929, 1928, 1927, 1926, 1925, 1924, 1923, 1921, 1920
7823 SANTA MONICA BLVD	2006, 2004, 2003, 2001, 2000, 1999, 1996, 1995, 1992, 1991, 1990, 1986, 1985, 1981, 1980, 1976, 1975, 1972, 1971, 1970, 1969, 1967, 1966, 1965, 1964, 1963, 1962, 1961, 1960, 1958, 1957, 1956, 1955, 1954, 1952, 1951, 1950, 1949, 1948, 1947, 1946, 1945, 1944, 1942, 1940, 1939, 1938, 1937, 1936, 1935, 1934, 1933, 1932, 1931, 1930, 1929, 1928, 1927, 1926, 1925, 1924, 1923, 1921, 1920

FINDINGS

Address Researched	Address Not Identified in Research Source
7823 SANTA MONICA BLVD	2006, 2004, 2003, 2001, 2000, 1999, 1996, 1995, 1992, 1991, 1990, 1986, 1985, 1981, 1980, 1976, 1975, 1972, 1971, 1970, 1969, 1967, 1966, 1965, 1964, 1963, 1962, 1961, 1960, 1958, 1957, 1956, 1955, 1954, 1952, 1951, 1950, 1949, 1948, 1947, 1946, 1945, 1944, 1942, 1940, 1939, 1938, 1937, 1936, 1935, 1934, 1933, 1932, 1931, 1930, 1929, 1928, 1927, 1926, 1925, 1924, 1923, 1921, 1920
7823 SANTA MONICA BLVD	2013, 2008, 2004, 2003, 2001, 1999, 1996, 1995, 1992, 1991, 1986, 1985, 1980, 1976, 1975, 1972, 1971, 1970, 1969, 1966, 1965, 1964, 1963, 1962, 1961, 1960, 1957, 1956, 1955, 1954, 1952, 1950, 1949, 1948, 1947, 1946, 1945, 1944, 1942, 1940, 1939, 1938, 1937, 1936, 1935, 1934, 1932, 1931, 1930, 1929, 1928, 1927, 1926, 1925, 1924, 1923, 1921, 1920
7825 SANTA MONICA BLVD	2013, 2006, 2004, 2003, 2001, 2000, 1999, 1996, 1995, 1992, 1991, 1990, 1986, 1985, 1981, 1980, 1976, 1975, 1972, 1971, 1970, 1969, 1967, 1966, 1965, 1964, 1963, 1962, 1961, 1960, 1958, 1957, 1956, 1955, 1954, 1952, 1951, 1950, 1949, 1948, 1947, 1946, 1945, 1944, 1942, 1940, 1939, 1938, 1937, 1936, 1935, 1934, 1933, 1932, 1931, 1930, 1929, 1928, 1927, 1926, 1925, 1924, 1923, 1921, 1920
7825 SANTA MONICA BLVD	2013, 2008, 2006, 2004, 2003, 2001, 1999, 1996, 1995, 1992, 1991, 1985, 1980, 1975, 1972, 1970, 1969, 1967, 1966, 1965, 1964, 1963, 1962, 1961, 1960, 1957, 1956, 1955, 1954, 1952, 1951, 1950, 1949, 1948, 1947, 1946, 1945, 1944, 1942, 1940, 1939, 1938, 1937, 1936, 1935, 1934, 1932, 1931, 1930, 1929, 1928, 1927, 1926, 1925, 1924, 1923, 1921, 1920
7826 SANTA MONICA BLVD	2013, 2008, 2006, 2004, 2003, 2001, 2000, 1999, 1996, 1995, 1992, 1991, 1990, 1986, 1985, 1981, 1980, 1976, 1975, 1972, 1971, 1970, 1969, 1967, 1966, 1965, 1964, 1963, 1962, 1961, 1960, 1958, 1957, 1956, 1955, 1954, 1952, 1951, 1950, 1949, 1948, 1947, 1946, 1945, 1944, 1942, 1940, 1939, 1938, 1937, 1936, 1935, 1934, 1933, 1932, 1931, 1930, 1929, 1928, 1927, 1926, 1925, 1923, 1921, 1920
7827 SANTA MONICA BLVD	2006, 2004, 2003, 2001, 2000, 1999, 1996, 1995, 1992, 1991, 1990, 1986, 1985, 1981, 1980, 1976, 1975, 1972, 1971, 1970, 1969, 1967, 1966, 1965, 1964, 1963, 1962, 1961, 1960, 1958, 1957, 1956, 1955, 1954, 1952, 1951, 1950, 1949, 1948, 1947, 1946, 1945, 1944, 1942, 1940, 1939, 1938, 1937, 1936, 1935, 1934, 1933, 1932, 1931, 1930, 1929, 1928, 1927, 1926, 1925, 1924, 1923, 1921, 1920
7827 SANTA MONICA BLVD	2006, 2004, 2003, 2001, 2000, 1999, 1996, 1995, 1992, 1991, 1990, 1986, 1985, 1981, 1980, 1976, 1975, 1972, 1971, 1970, 1969, 1967, 1966, 1965, 1964, 1963, 1962, 1961, 1960, 1958, 1957, 1956, 1955, 1954, 1952, 1951, 1950, 1949, 1948, 1947, 1946, 1945, 1944, 1942, 1940, 1939, 1938, 1937, 1936, 1935, 1934, 1933, 1932, 1931, 1930, 1929, 1928, 1927, 1926, 1925, 1924, 1923, 1921, 1920
7827 SANTA MONICA BLVD	2013, 2008, 2004, 2003, 2001, 1999, 1996, 1995, 1992, 1991, 1985, 1980, 1972, 1969, 1966, 1964, 1963, 1961, 1960, 1957, 1956, 1955, 1954, 1952, 1950, 1949, 1948, 1947, 1946, 1945, 1944, 1942, 1940, 1939, 1938, 1937, 1936, 1935, 1934, 1932, 1931, 1930, 1928, 1927, 1926, 1925, 1924, 1923, 1921, 1920
7828 SANTA MONICA BLVD	2008, 2006, 2004, 2003, 2001, 2000, 1999, 1996, 1995, 1992, 1991, 1990, 1986, 1985, 1981, 1980, 1976, 1975, 1972, 1971, 1970, 1969, 1967, 1966, 1965, 1964, 1963, 1962, 1961, 1960, 1958, 1957, 1956, 1955, 1954, 1952, 1951, 1950, 1949, 1948, 1947, 1946, 1945, 1944, 1942, 1940, 1939, 1938, 1937, 1936, 1935, 1934, 1933, 1932, 1931, 1930, 1929, 1928, 1927, 1926, 1925, 1924, 1923, 1921, 1920
7828 SANTA MONICA BLVD	2013, 2008, 2006, 2004, 2003, 2001, 1999, 1996, 1995, 1992, 1991, 1990, 1986, 1985, 1980, 1975, 1972, 1970, 1969, 1966, 1965, 1964, 1963, 1961, 1960, 1957, 1956, 1955, 1954, 1952, 1950, 1949, 1948, 1947, 1946, 1945, 1944, 1942, 1940, 1939, 1938, 1937, 1936, 1935, 1934, 1933, 1932, 1931, 1930, 1929, 1928, 1927, 1926, 1925, 1923, 1921, 1920
7830 SANTA MONICA BLVD	2013, 2008, 2006, 2004, 2003, 2001, 2000, 1999, 1996, 1995, 1992, 1991, 1990, 1986, 1985, 1981, 1980, 1976, 1975, 1972, 1971, 1970, 1969, 1967, 1966, 1965, 1964, 1963, 1962, 1961, 1960, 1958, 1957, 1956, 1955, 1954, 1952, 1951, 1950, 1949, 1948, 1947, 1946, 1945, 1944, 1942, 1940, 1939, 1938, 1937, 1936, 1935, 1934, 1932, 1931, 1930, 1929, 1928, 1927, 1926, 1925, 1924, 1923, 1921, 1920
7832 SANTA MONICA BLVD	2013, 2008, 2004, 2003, 2001, 1999, 1996, 1995, 1992, 1991, 1985, 1980, 1975, 1972, 1970, 1969, 1966, 1965, 1964, 1963, 1961, 1960, 1957, 1956, 1955, 1954, 1952, 1951, 1950, 1949, 1948, 1947, 1946, 1945, 1944, 1942, 1940, 1939, 1938, 1937, 1936, 1935, 1934, 1933, 1932, 1931, 1930, 1929, 1928, 1927, 1926, 1925, 1924, 1923, 1921, 1920

FINDINGS

Address Researched	Address Not Identified in Research Source
7832 SANTA MONICA BLVD	2006, 2004, 2003, 2001, 2000, 1999, 1996, 1995, 1992, 1991, 1990, 1986, 1985, 1981, 1980, 1976, 1975, 1972, 1971, 1970, 1969, 1967, 1966, 1965, 1964, 1963, 1962, 1961, 1960, 1958, 1957, 1956, 1955, 1954, 1952, 1951, 1950, 1949, 1948, 1947, 1946, 1945, 1944, 1942, 1940, 1939, 1938, 1937, 1936, 1935, 1934, 1933, 1932, 1931, 1930, 1929, 1928, 1927, 1926, 1925, 1924, 1923, 1921, 1920
7836 SANTA MONICA BLVD	2013, 2008, 2004, 2003, 2001, 1999, 1996, 1995, 1992, 1991, 1990, 1986, 1985, 1981, 1980, 1975, 1972, 1970, 1969, 1966, 1965, 1964, 1963, 1962, 1961, 1960, 1958, 1957, 1956, 1955, 1954, 1952, 1950, 1949, 1948, 1947, 1946, 1945, 1944, 1942, 1940, 1939, 1938, 1937, 1936, 1935, 1934, 1933, 1932, 1931, 1930, 1929, 1928, 1927, 1926, 1925, 1924, 1923, 1921, 1920
7836 SANTA MONICA FWY	2013, 2008, 2006, 2004, 2003, 2001, 2000, 1999, 1996, 1995, 1992, 1991, 1990, 1986, 1985, 1981, 1980, 1976, 1975, 1972, 1971, 1970, 1969, 1967, 1966, 1965, 1964, 1963, 1962, 1961, 1960, 1958, 1957, 1956, 1955, 1954, 1952, 1951, 1949, 1948, 1947, 1946, 1945, 1944, 1942, 1940, 1939, 1938, 1937, 1936, 1935, 1934, 1933, 1932, 1931, 1930, 1929, 1928, 1927, 1926, 1925, 1924, 1923, 1921, 1920
7843 SANTA MONICA BLVD	2013, 2008, 2006, 2004, 2003, 2001, 2000, 1999, 1996, 1995, 1992, 1991, 1990, 1986, 1985, 1981, 1980, 1976, 1975, 1972, 1971, 1970, 1969, 1967, 1966, 1965, 1964, 1963, 1962, 1961, 1960, 1958, 1957, 1956, 1955, 1954, 1952, 1951, 1950, 1949, 1948, 1947, 1946, 1945, 1944, 1942, 1940, 1939, 1938, 1937, 1936, 1935, 1934, 1933, 1932, 1931, 1930, 1929, 1928, 1927, 1926, 1925, 1923, 1921, 1920
7846 SANTA MONICA BLVD	2013, 2008, 2006, 2004, 2003, 2001, 2000, 1999, 1996, 1995, 1992, 1991, 1990, 1986, 1985, 1981, 1980, 1976, 1975, 1972, 1971, 1970, 1969, 1967, 1966, 1965, 1964, 1963, 1962, 1961, 1960, 1958, 1957, 1956, 1955, 1954, 1952, 1951, 1950, 1949, 1948, 1947, 1946, 1945, 1944, 1942, 1940, 1939, 1938, 1937, 1936, 1935, 1934, 1933, 1932, 1931, 1930, 1929, 1928, 1927, 1926, 1925, 1923, 1921, 1920
7850 SANTA MONICA BLVD	2013, 2008, 2006, 2004, 2003, 2001, 2000, 1999, 1996, 1995, 1992, 1991, 1990, 1986, 1985, 1981, 1980, 1975, 1972, 1971, 1970, 1969, 1967, 1966, 1965, 1964, 1963, 1962, 1961, 1960, 1958, 1957, 1956, 1955, 1954, 1952, 1951, 1950, 1949, 1948, 1947, 1946, 1945, 1944, 1942, 1940, 1939, 1938, 1937, 1936, 1935, 1934, 1933, 1932, 1931, 1930, 1929, 1928, 1927, 1926, 1925, 1924, 1923, 1921, 1920
7852 SANTA MONICA BLVD	2013, 2008, 2006, 2004, 2003, 2001, 2000, 1999, 1996, 1995, 1992, 1991, 1990, 1986, 1985, 1981, 1980, 1976, 1975, 1972, 1971, 1970, 1969, 1967, 1966, 1965, 1964, 1963, 1962, 1961, 1960, 1958, 1957, 1956, 1955, 1954, 1952, 1951, 1950, 1949, 1948, 1947, 1946, 1945, 1944, 1942, 1940, 1939, 1938, 1937, 1936, 1935, 1934, 1933, 1932, 1931, 1930, 1929, 1928, 1927, 1926, 1925, 1923, 1921, 1920
7853 SANTA MONICA BLVD	2013, 2008, 2004, 2003, 2001, 1999, 1996, 1995, 1992, 1991, 1985, 1980, 1975, 1972, 1970, 1969, 1966, 1965, 1964, 1963, 1961, 1960, 1958, 1957, 1956, 1955, 1954, 1952, 1951, 1950, 1949, 1948, 1947, 1946, 1945, 1944, 1942, 1940, 1939, 1938, 1937, 1936, 1935, 1934, 1933, 1932, 1931, 1930, 1929, 1928, 1927, 1926, 1925, 1924, 1923, 1921, 1920
7853 SANTA MONICA BLVD	2006, 2004, 2003, 2001, 2000, 1999, 1996, 1995, 1992, 1991, 1990, 1986, 1985, 1981, 1980, 1976, 1975, 1972, 1971, 1970, 1969, 1967, 1966, 1965, 1964, 1963, 1962, 1961, 1960, 1958, 1957, 1956, 1955, 1954, 1952, 1951, 1950, 1949, 1948, 1947, 1946, 1945, 1944, 1942, 1940, 1939, 1938, 1937, 1936, 1935, 1934, 1933, 1932, 1931, 1930, 1929, 1928, 1927, 1926, 1925, 1924, 1923, 1921, 1920
7854 SANTA MONICA BLVD	2008, 2006, 2004, 2003, 2001, 2000, 1999, 1996, 1995, 1992, 1991, 1990, 1986, 1985, 1981, 1980, 1976, 1975, 1972, 1971, 1970, 1969, 1967, 1966, 1965, 1964, 1963, 1962, 1961, 1960, 1958, 1957, 1956, 1955, 1954, 1952, 1951, 1950, 1949, 1948, 1947, 1946, 1945, 1944, 1942, 1940, 1939, 1938, 1937, 1936, 1935, 1934, 1933, 1932, 1931, 1930, 1929, 1928, 1927, 1926, 1925, 1924, 1923, 1921, 1920
7854 SANTA MONICA BLVD	2013, 2008, 2004, 2003, 2001, 1999, 1996, 1995, 1992, 1991, 1985, 1981, 1980, 1975, 1972, 1971, 1970, 1969, 1966, 1965, 1964, 1963, 1961, 1960, 1958, 1957, 1956, 1955, 1954, 1952, 1949, 1948, 1947, 1946, 1945, 1944, 1942, 1940, 1939, 1938, 1937, 1936, 1935, 1934, 1932, 1931, 1930, 1928, 1927, 1926, 1925, 1923, 1921, 1920
7855 SANTA MONICA BLVD	2013, 2008, 2004, 2003, 2001, 1999, 1996, 1995, 1992, 1991, 1985, 1980, 1975, 1972, 1970, 1969, 1966, 1965, 1964, 1963, 1962, 1961, 1960, 1958, 1957, 1956, 1955, 1954, 1952, 1951, 1950, 1949, 1948, 1947, 1946, 1945, 1944, 1942, 1940, 1939, 1938, 1937, 1936, 1935, 1934, 1932, 1931, 1930, 1928, 1927, 1926, 1925, 1923, 1921, 1920

FINDINGS

Address Researched	Address Not Identified in Research Source
7855 SANTA MONICA BLVD	2013, 2006, 2004, 2003, 2001, 2000, 1999, 1996, 1995, 1992, 1991, 1990, 1986, 1985, 1981, 1980, 1976, 1975, 1972, 1971, 1970, 1969, 1967, 1966, 1965, 1964, 1963, 1962, 1961, 1960, 1958, 1957, 1956, 1955, 1954, 1952, 1951, 1950, 1949, 1948, 1947, 1946, 1945, 1944, 1942, 1940, 1939, 1938, 1937, 1936, 1935, 1934, 1933, 1932, 1931, 1930, 1929, 1928, 1927, 1926, 1925, 1924, 1923, 1921, 1920
7855 SANTA MONICA BLVD ELMS	2013, 2008, 2006, 2004, 2003, 2001, 2000, 1999, 1996, 1995, 1992, 1991, 1990, 1986, 1985, 1981, 1980, 1976, 1975, 1972, 1971, 1970, 1969, 1967, 1966, 1965, 1964, 1963, 1962, 1961, 1960, 1958, 1957, 1956, 1955, 1954, 1952, 1951, 1950, 1949, 1948, 1947, 1946, 1945, 1944, 1942, 1940, 1939, 1938, 1937, 1936, 1935, 1934, 1932, 1931, 1930, 1929, 1928, 1927, 1926, 1925, 1924, 1923, 1921, 1920
7856 SANTA MONICA BLVD	2013, 2008, 2006, 2004, 2003, 2001, 1999, 1996, 1995, 1992, 1991, 1985, 1980, 1975, 1972, 1970, 1969, 1966, 1965, 1964, 1963, 1961, 1960, 1957, 1956, 1955, 1954, 1952, 1950, 1949, 1948, 1947, 1946, 1945, 1944, 1942, 1940, 1939, 1938, 1936, 1935, 1934, 1932, 1931, 1930, 1928, 1927, 1926, 1925, 1923, 1921, 1920
7856 SANTA MONICA BLVD	2008, 2006, 2004, 2003, 2001, 2000, 1999, 1996, 1995, 1992, 1991, 1990, 1986, 1985, 1981, 1980, 1976, 1975, 1972, 1971, 1970, 1969, 1967, 1966, 1965, 1964, 1963, 1962, 1961, 1960, 1958, 1957, 1956, 1955, 1954, 1952, 1951, 1950, 1949, 1948, 1947, 1946, 1945, 1944, 1942, 1940, 1939, 1938, 1937, 1936, 1935, 1934, 1933, 1932, 1931, 1930, 1929, 1928, 1927, 1926, 1925, 1924, 1923, 1921, 1920
7857 SANTA MONICA BLVD	2006, 2004, 2003, 2001, 2000, 1999, 1996, 1995, 1992, 1991, 1990, 1986, 1985, 1981, 1980, 1976, 1975, 1972, 1971, 1970, 1969, 1967, 1966, 1965, 1964, 1963, 1962, 1961, 1960, 1958, 1957, 1956, 1955, 1954, 1952, 1951, 1950, 1949, 1948, 1947, 1946, 1945, 1944, 1942, 1940, 1939, 1938, 1937, 1936, 1935, 1934, 1933, 1932, 1931, 1930, 1929, 1928, 1927, 1926, 1925, 1924, 1923, 1921, 1920
7857 SANTA MONICA BLVD	2013, 2008, 2004, 2003, 2001, 1999, 1996, 1995, 1992, 1991, 1985, 1981, 1980, 1975, 1972, 1970, 1969, 1966, 1965, 1964, 1963, 1962, 1961, 1960, 1958, 1957, 1956, 1955, 1954, 1952, 1951, 1950, 1949, 1948, 1947, 1946, 1945, 1944, 1942, 1940, 1939, 1938, 1937, 1936, 1935, 1934, 1933, 1932, 1931, 1930, 1929, 1928, 1927, 1926, 1925, 1924, 1923, 1921, 1920
7858 SANTA MONICA BLVD	2013, 2008, 2004, 2003, 2001, 1999, 1996, 1995, 1992, 1991, 1990, 1985, 1980, 1975, 1972, 1970, 1969, 1966, 1965, 1964, 1963, 1961, 1960, 1958, 1957, 1956, 1955, 1954, 1952, 1950, 1949, 1948, 1947, 1946, 1945, 1944, 1942, 1940, 1939, 1938, 1937, 1936, 1935, 1934, 1932, 1931, 1930, 1928, 1927, 1926, 1925, 1923, 1921, 1920
7858 SANTA MONICA BLVD	2006, 2004, 2003, 2001, 2000, 1999, 1996, 1995, 1992, 1991, 1990, 1986, 1985, 1981, 1980, 1976, 1975, 1972, 1971, 1970, 1969, 1967, 1966, 1965, 1964, 1963, 1962, 1961, 1960, 1958, 1957, 1956, 1955, 1954, 1952, 1951, 1950, 1949, 1948, 1947, 1946, 1945, 1944, 1942, 1940, 1939, 1938, 1937, 1936, 1935, 1934, 1933, 1932, 1931, 1930, 1929, 1928, 1927, 1926, 1925, 1924, 1923, 1921, 1920
7859 SANTA MONICA BLVD	2013, 2006, 2004, 2003, 2001, 2000, 1999, 1996, 1995, 1992, 1991, 1990, 1986, 1985, 1981, 1980, 1976, 1975, 1972, 1971, 1970, 1969, 1967, 1966, 1965, 1964, 1963, 1962, 1961, 1960, 1958, 1957, 1956, 1955, 1954, 1952, 1951, 1950, 1949, 1948, 1947, 1946, 1945, 1944, 1942, 1940, 1939, 1938, 1937, 1936, 1935, 1934, 1933, 1932, 1931, 1930, 1929, 1928, 1927, 1926, 1925, 1924, 1923, 1921, 1920
7859 SANTA MONICA BLVD	2013, 2008, 2004, 2003, 2001, 1999, 1996, 1995, 1992, 1991, 1985, 1980, 1972, 1971, 1970, 1969, 1966, 1965, 1964, 1963, 1962, 1961, 1960, 1958, 1957, 1956, 1955, 1954, 1952, 1951, 1950, 1949, 1948, 1947, 1946, 1945, 1944, 1942, 1940, 1939, 1938, 1937, 1936, 1935, 1934, 1933, 1932, 1931, 1930, 1928, 1927, 1926, 1925, 1924, 1923, 1921, 1920
7860 SANTA MONICA BLVD	2013, 2008, 2004, 2003, 2001, 1999, 1996, 1995, 1992, 1991, 1985, 1980, 1975, 1972, 1970, 1969, 1966, 1965, 1964, 1963, 1961, 1960, 1957, 1956, 1955, 1954, 1952, 1950, 1949, 1948, 1947, 1946, 1945, 1944, 1942, 1940, 1939, 1938, 1937, 1936, 1935, 1934, 1933, 1932, 1931, 1930, 1929, 1928, 1927, 1926, 1925, 1923, 1921, 1920
7861 SANTA MONICA BLVD	2013, 2008, 2006, 2004, 2003, 2001, 1999, 1996, 1995, 1992, 1991, 1985, 1981, 1980, 1975, 1972, 1970, 1969, 1966, 1965, 1964, 1963, 1962, 1961, 1960, 1958, 1957, 1956, 1955, 1954, 1952, 1951, 1950, 1949, 1948, 1947, 1946, 1945, 1944, 1942, 1940, 1939, 1938, 1937, 1936, 1935, 1934, 1933, 1932, 1931, 1930, 1929, 1928, 1927, 1926, 1925, 1924, 1923, 1921, 1920

FINDINGS

Address Researched	Address Not Identified in Research Source
7862 SANTA MONICA BLVD	2013, 2008, 2004, 2003, 2001, 1999, 1996, 1995, 1992, 1991, 1985, 1980, 1975, 1972, 1970, 1969, 1966, 1965, 1964, 1963, 1962, 1961, 1960, 1957, 1956, 1955, 1954, 1952, 1950, 1949, 1948, 1947, 1946, 1945, 1944, 1942, 1940, 1939, 1938, 1937, 1936, 1935, 1934, 1932, 1931, 1930, 1929, 1928, 1927, 1926, 1925, 1924, 1923, 1921, 1920
7862 SANTA MONICA BLVD	2006, 2004, 2003, 2001, 2000, 1999, 1996, 1995, 1992, 1991, 1990, 1986, 1985, 1981, 1980, 1976, 1975, 1972, 1971, 1970, 1969, 1967, 1966, 1965, 1964, 1963, 1962, 1961, 1960, 1958, 1957, 1956, 1955, 1954, 1952, 1951, 1950, 1949, 1948, 1947, 1946, 1945, 1944, 1942, 1940, 1939, 1938, 1937, 1936, 1935, 1934, 1933, 1932, 1931, 1930, 1929, 1928, 1927, 1926, 1925, 1924, 1923, 1921, 1920
7863 SANTA MONICA BLVD	2013, 2008, 2006, 2004, 2003, 2001, 1999, 1996, 1995, 1992, 1991, 1990, 1986, 1985, 1980, 1972, 1970, 1969, 1966, 1965, 1964, 1963, 1962, 1961, 1960, 1958, 1957, 1956, 1955, 1954, 1952, 1951, 1950, 1949, 1948, 1947, 1946, 1945, 1944, 1942, 1940, 1939, 1938, 1937, 1936, 1935, 1934, 1933, 1932, 1931, 1930, 1928, 1927, 1926, 1925, 1924, 1923, 1921, 1920
7863 SANTA MONICA FWY	2013, 2008, 2006, 2004, 2003, 2001, 2000, 1999, 1996, 1995, 1992, 1991, 1990, 1986, 1985, 1981, 1980, 1976, 1975, 1972, 1971, 1969, 1967, 1966, 1965, 1964, 1963, 1962, 1961, 1960, 1958, 1957, 1956, 1955, 1954, 1952, 1951, 1950, 1949, 1948, 1947, 1946, 1945, 1944, 1942, 1940, 1939, 1938, 1937, 1936, 1935, 1934, 1933, 1932, 1931, 1930, 1929, 1928, 1927, 1926, 1925, 1924, 1923, 1921, 1920
7864 SANTA MONICA BLVD	2013, 2008, 2006, 2004, 2003, 2001, 1999, 1996, 1995, 1992, 1991, 1985, 1980, 1975, 1972, 1970, 1969, 1966, 1965, 1964, 1963, 1961, 1960, 1958, 1957, 1956, 1955, 1954, 1952, 1951, 1950, 1949, 1948, 1947, 1946, 1945, 1944, 1942, 1940, 1939, 1938, 1937, 1936, 1935, 1934, 1932, 1931, 1930, 1928, 1927, 1926, 1925, 1923, 1921, 1920
7865 SANTA MONICA BLVD	2013, 2008, 2004, 2003, 2001, 1999, 1996, 1995, 1992, 1991, 1985, 1972, 1971, 1970, 1969, 1966, 1965, 1964, 1963, 1961, 1960, 1957, 1956, 1955, 1954, 1952, 1950, 1949, 1948, 1947, 1946, 1945, 1944, 1942, 1940, 1939, 1938, 1937, 1936, 1935, 1934, 1933, 1932, 1931, 1930, 1929, 1928, 1927, 1926, 1925, 1924, 1923, 1921, 1920
7865 SANTA MONICA BLVD	2006, 2004, 2003, 2001, 2000, 1999, 1996, 1995, 1992, 1991, 1990, 1986, 1985, 1981, 1980, 1976, 1975, 1972, 1971, 1970, 1969, 1967, 1966, 1965, 1964, 1963, 1962, 1961, 1960, 1958, 1957, 1956, 1955, 1954, 1952, 1951, 1950, 1949, 1948, 1947, 1946, 1945, 1944, 1942, 1940, 1939, 1938, 1937, 1936, 1935, 1934, 1933, 1932, 1931, 1930, 1929, 1928, 1927, 1926, 1925, 1924, 1923, 1921, 1920
7867 1/2 SANTA MONICA BLVD	2013, 2008, 2006, 2004, 2003, 2001, 2000, 1999, 1996, 1995, 1992, 1991, 1985, 1980, 1976, 1975, 1972, 1971, 1970, 1969, 1967, 1966, 1965, 1964, 1963, 1962, 1961, 1960, 1958, 1957, 1956, 1955, 1954, 1952, 1951, 1950, 1949, 1948, 1947, 1946, 1945, 1944, 1942, 1940, 1939, 1938, 1937, 1936, 1935, 1934, 1933, 1932, 1931, 1930, 1929, 1928, 1927, 1926, 1925, 1924, 1923, 1921, 1920
7867 SANTA MONICA BLVD	2013, 2008, 2004, 2003, 2001, 1999, 1996, 1995, 1992, 1991, 1985, 1980, 1975, 1972, 1970, 1969, 1966, 1965, 1964, 1963, 1962, 1961, 1960, 1958, 1957, 1956, 1955, 1954, 1952, 1951, 1950, 1949, 1948, 1947, 1946, 1945, 1944, 1942, 1940, 1939, 1938, 1937, 1936, 1935, 1934, 1933, 1932, 1931, 1930, 1929, 1928, 1927, 1926, 1925, 1924, 1923, 1921, 1920
7867 SANTA MONICA BLVD	2006, 2004, 2003, 2001, 2000, 1999, 1996, 1995, 1992, 1991, 1990, 1986, 1985, 1981, 1980, 1976, 1975, 1972, 1971, 1970, 1969, 1967, 1966, 1965, 1964, 1963, 1962, 1961, 1960, 1958, 1957, 1956, 1955, 1954, 1952, 1951, 1950, 1949, 1948, 1947, 1946, 1945, 1944, 1942, 1940, 1939, 1938, 1937, 1936, 1935, 1934, 1933, 1932, 1931, 1930, 1929, 1928, 1927, 1926, 1925, 1924, 1923, 1921, 1920
7868 1/2 SANTA MONICA BLVD	2013, 2008, 2006, 2004, 2003, 2001, 2000, 1999, 1996, 1995, 1992, 1991, 1985, 1980, 1976, 1975, 1972, 1971, 1970, 1969, 1967, 1966, 1965, 1964, 1963, 1962, 1961, 1960, 1958, 1957, 1956, 1955, 1954, 1952, 1951, 1950, 1949, 1948, 1947, 1946, 1945, 1944, 1942, 1940, 1939, 1938, 1937, 1936, 1935, 1934, 1933, 1932, 1931, 1930, 1929, 1928, 1927, 1926, 1925, 1924, 1923, 1921, 1920
7868 3/4 SANTA MONICA BLVD	2013, 2008, 2006, 2004, 2003, 2001, 2000, 1999, 1996, 1995, 1992, 1991, 1985, 1980, 1976, 1975, 1972, 1971, 1970, 1969, 1967, 1966, 1965, 1964, 1963, 1962, 1961, 1960, 1958, 1957, 1956, 1955, 1954, 1952, 1951, 1950, 1949, 1948, 1947, 1946, 1945, 1944, 1942, 1940, 1939, 1938, 1937, 1936, 1935, 1934, 1933, 1932, 1931, 1930, 1929, 1928, 1927, 1926, 1925, 1924, 1923, 1921, 1920

FINDINGS

Address Researched	Address Not Identified in Research Source
7868 SANTA MONICA BLVD	2013, 2008, 2004, 2003, 2001, 1999, 1996, 1995, 1992, 1991, 1985, 1980, 1975, 1972, 1969, 1966, 1964, 1963, 1961, 1960, 1957, 1956, 1955, 1954, 1952, 1950, 1949, 1948, 1947, 1946, 1945, 1944, 1942, 1940, 1939, 1938, 1937, 1936, 1935, 1934, 1933, 1932, 1931, 1930, 1928, 1927, 1926, 1925, 1923, 1921, 1920
7868 SANTA MONICA BLVD	2006, 2004, 2003, 2001, 2000, 1999, 1996, 1995, 1992, 1991, 1990, 1986, 1985, 1981, 1980, 1976, 1975, 1972, 1971, 1970, 1969, 1967, 1966, 1965, 1964, 1963, 1962, 1961, 1960, 1958, 1957, 1956, 1955, 1954, 1952, 1951, 1950, 1949, 1948, 1947, 1946, 1945, 1944, 1942, 1940, 1939, 1938, 1937, 1936, 1935, 1934, 1933, 1932, 1931, 1930, 1929, 1928, 1927, 1926, 1925, 1924, 1923, 1921, 1920
7869 SANTA MONICA BLVD	2008, 2006, 2004, 2003, 2001, 2000, 1999, 1996, 1995, 1992, 1991, 1990, 1986, 1985, 1981, 1980, 1976, 1975, 1972, 1971, 1970, 1969, 1967, 1966, 1965, 1964, 1963, 1962, 1961, 1960, 1958, 1957, 1956, 1955, 1954, 1952, 1951, 1950, 1949, 1948, 1947, 1946, 1945, 1944, 1942, 1940, 1939, 1938, 1937, 1936, 1935, 1934, 1933, 1932, 1931, 1930, 1929, 1928, 1927, 1926, 1925, 1924, 1923, 1921, 1920
7869 SANTA MONICA BLVD	2013, 2008, 2004, 2003, 2001, 1999, 1996, 1995, 1992, 1991, 1985, 1980, 1975, 1972, 1970, 1969, 1967, 1966, 1965, 1964, 1963, 1961, 1960, 1957, 1956, 1955, 1954, 1952, 1950, 1949, 1948, 1947, 1946, 1945, 1944, 1942, 1940, 1939, 1938, 1937, 1936, 1935, 1934, 1933, 1932, 1931, 1930, 1929, 1928, 1927, 1926, 1925, 1924, 1923, 1921, 1920
7870 SANTA MONICA BLVD	2013, 2008, 2006, 2004, 2003, 2001, 1999, 1996, 1995, 1992, 1991, 1985, 1980, 1975, 1972, 1970, 1969, 1966, 1965, 1964, 1963, 1962, 1961, 1960, 1958, 1957, 1956, 1955, 1954, 1952, 1950, 1949, 1948, 1947, 1946, 1945, 1944, 1942, 1940, 1939, 1938, 1936, 1935, 1934, 1932, 1931, 1930, 1928, 1927, 1926, 1925, 1923, 1921, 1920
7870 SANTA MONICA BLVD	2008, 2006, 2004, 2003, 2001, 2000, 1999, 1996, 1995, 1992, 1991, 1990, 1986, 1985, 1981, 1980, 1976, 1975, 1972, 1971, 1970, 1969, 1967, 1966, 1965, 1964, 1963, 1962, 1961, 1960, 1958, 1957, 1956, 1955, 1954, 1952, 1951, 1950, 1949, 1948, 1947, 1946, 1945, 1944, 1942, 1940, 1939, 1938, 1937, 1936, 1935, 1934, 1933, 1932, 1931, 1930, 1929, 1928, 1927, 1926, 1925, 1924, 1923, 1921, 1920
7871 SANTA MONICA BLVD	2008, 2006, 2004, 2003, 2001, 2000, 1999, 1996, 1995, 1992, 1991, 1990, 1986, 1985, 1981, 1980, 1976, 1975, 1972, 1971, 1970, 1969, 1967, 1966, 1965, 1964, 1963, 1962, 1961, 1960, 1958, 1957, 1956, 1955, 1954, 1952, 1951, 1950, 1949, 1948, 1947, 1946, 1945, 1944, 1942, 1940, 1939, 1938, 1937, 1936, 1935, 1934, 1933, 1932, 1931, 1930, 1929, 1928, 1927, 1926, 1925, 1924, 1923, 1921, 1920
7871 SANTA MONICA BLVD	2013, 2008, 2004, 2003, 2001, 1999, 1996, 1995, 1992, 1980, 1972, 1969, 1967, 1966, 1965, 1964, 1963, 1962, 1961, 1960, 1958, 1957, 1956, 1955, 1954, 1952, 1951, 1950, 1949, 1948, 1947, 1946, 1945, 1944, 1942, 1940, 1939, 1938, 1937, 1936, 1935, 1934, 1932, 1931, 1930, 1929, 1928, 1927, 1926, 1925, 1923, 1921, 1920
7872 SANTA MONICA BLVD	2013, 2008, 2006, 2004, 2003, 2001, 2000, 1999, 1996, 1995, 1992, 1991, 1990, 1986, 1985, 1981, 1980, 1976, 1975, 1972, 1971, 1970, 1969, 1967, 1966, 1965, 1964, 1963, 1962, 1961, 1960, 1957, 1956, 1955, 1954, 1952, 1950, 1949, 1948, 1947, 1946, 1945, 1944, 1942, 1940, 1939, 1938, 1936, 1935, 1934, 1932, 1931, 1930, 1928, 1927, 1926, 1925, 1923, 1921, 1920
7873 SANTA MONICA BLVD	2013, 2008, 2004, 2003, 2001, 1999, 1996, 1995, 1992, 1991, 1985, 1980, 1975, 1972, 1970, 1969, 1966, 1965, 1964, 1963, 1961, 1960, 1958, 1957, 1956, 1955, 1954, 1952, 1951, 1950, 1949, 1948, 1947, 1946, 1945, 1944, 1942, 1940, 1939, 1938, 1937, 1936, 1935, 1934, 1932, 1931, 1930, 1929, 1928, 1927, 1926, 1925, 1923, 1921, 1920
7873 SANTA MONICA BLVD	2006, 2004, 2003, 2001, 2000, 1999, 1996, 1995, 1992, 1991, 1990, 1986, 1985, 1981, 1980, 1976, 1975, 1972, 1971, 1970, 1969, 1967, 1966, 1965, 1964, 1963, 1962, 1961, 1960, 1958, 1957, 1956, 1955, 1954, 1952, 1951, 1950, 1949, 1948, 1947, 1946, 1945, 1944, 1942, 1940, 1939, 1938, 1937, 1936, 1935, 1934, 1933, 1932, 1931, 1930, 1929, 1928, 1927, 1926, 1925, 1924, 1923, 1921, 1920
7874 SANTA MONICA BLVD	2013, 2008, 2006, 2004, 2003, 2001, 2000, 1999, 1996, 1995, 1992, 1991, 1990, 1986, 1985, 1981, 1980, 1976, 1975, 1972, 1971, 1970, 1969, 1966, 1965, 1964, 1963, 1961, 1960, 1957, 1956, 1955, 1954, 1952, 1950, 1949, 1948, 1947, 1946, 1945, 1944, 1942, 1940, 1939, 1938, 1937, 1936, 1935, 1934, 1932, 1931, 1930, 1928, 1927, 1926, 1925, 1923, 1921, 1920

FINDINGS

Address Researched	Address Not Identified in Research Source
7875 SANTA MONICA BLVD	2013, 2008, 2004, 2003, 2001, 1999, 1996, 1995, 1992, 1991, 1985, 1980, 1975, 1972, 1970, 1969, 1967, 1966, 1965, 1964, 1963, 1962, 1961, 1960, 1957, 1956, 1955, 1952, 1950, 1949, 1948, 1947, 1946, 1945, 1944, 1942, 1940, 1939, 1938, 1937, 1936, 1935, 1934, 1933, 1932, 1931, 1930, 1929, 1928, 1927, 1926, 1925, 1923, 1921, 1920
7875 SANTA MONICA BLVD	2006, 2004, 2003, 2001, 2000, 1999, 1996, 1995, 1992, 1991, 1990, 1986, 1985, 1981, 1980, 1976, 1975, 1972, 1971, 1970, 1969, 1967, 1966, 1965, 1964, 1963, 1962, 1961, 1960, 1958, 1957, 1956, 1955, 1954, 1952, 1951, 1950, 1949, 1948, 1947, 1946, 1945, 1944, 1942, 1940, 1939, 1938, 1937, 1936, 1935, 1934, 1933, 1932, 1931, 1930, 1929, 1928, 1927, 1926, 1925, 1924, 1923, 1921, 1920
7876 SANTA MONICA BLVD	2013, 2008, 2006, 2004, 2003, 2001, 2000, 1999, 1996, 1995, 1992, 1991, 1990, 1986, 1985, 1981, 1980, 1976, 1975, 1972, 1971, 1970, 1969, 1967, 1966, 1965, 1964, 1963, 1962, 1961, 1960, 1958, 1957, 1956, 1955, 1954, 1952, 1951, 1950, 1949, 1948, 1947, 1946, 1945, 1944, 1942, 1940, 1939, 1938, 1937, 1936, 1935, 1934, 1933, 1932, 1931, 1930, 1929, 1928, 1927, 1926, 1925, 1923, 1921, 1920
7877 SANTA MONICA BLVD	2013, 2008, 2004, 2003, 2001, 1999, 1996, 1995, 1992, 1991, 1990, 1986, 1985, 1981, 1980, 1976, 1975, 1972, 1971, 1970, 1969, 1967, 1966, 1965, 1964, 1963, 1961, 1960, 1957, 1956, 1955, 1954, 1952, 1950, 1949, 1948, 1947, 1946, 1945, 1944, 1942, 1940, 1939, 1938, 1937, 1936, 1935, 1934, 1932, 1931, 1930, 1928, 1927, 1926, 1925, 1923, 1921, 1920
7877 SANTA MONICA BLVD	2006, 2004, 2003, 2001, 2000, 1999, 1996, 1995, 1992, 1991, 1990, 1986, 1985, 1981, 1980, 1976, 1975, 1972, 1971, 1970, 1969, 1967, 1966, 1965, 1964, 1963, 1962, 1961, 1960, 1958, 1957, 1956, 1955, 1954, 1952, 1951, 1950, 1949, 1948, 1947, 1946, 1945, 1944, 1942, 1940, 1939, 1938, 1937, 1936, 1935, 1934, 1933, 1932, 1931, 1930, 1929, 1928, 1927, 1926, 1925, 1924, 1923, 1921, 1920
7878 SANTA MONICA BLVD	2013, 2008, 2006, 2004, 2003, 2001, 2000, 1999, 1996, 1995, 1992, 1991, 1990, 1986, 1985, 1981, 1980, 1976, 1975, 1972, 1971, 1970, 1969, 1966, 1964, 1963, 1961, 1960, 1957, 1956, 1955, 1954, 1952, 1950, 1949, 1948, 1947, 1946, 1945, 1944, 1942, 1940, 1939, 1938, 1937, 1936, 1935, 1934, 1932, 1931, 1930, 1928, 1927, 1926, 1925, 1923, 1921, 1920
7879 1/2 SANTA MONICA BLVD	2013, 2008, 2006, 2004, 2003, 2001, 2000, 1999, 1996, 1995, 1992, 1991, 1985, 1980, 1976, 1975, 1972, 1971, 1970, 1969, 1967, 1966, 1965, 1964, 1963, 1962, 1961, 1960, 1958, 1957, 1956, 1955, 1954, 1952, 1951, 1950, 1949, 1948, 1947, 1946, 1945, 1944, 1942, 1940, 1939, 1938, 1937, 1936, 1935, 1934, 1933, 1932, 1931, 1930, 1929, 1928, 1927, 1926, 1925, 1924, 1923, 1921, 1920
7879 SANTA MONICA BLVD	2013, 2008, 2004, 2003, 2001, 1999, 1996, 1995, 1992, 1991, 1985, 1980, 1975, 1972, 1970, 1969, 1966, 1965, 1964, 1963, 1961, 1960, 1957, 1956, 1955, 1954, 1952, 1950, 1949, 1948, 1947, 1946, 1945, 1944, 1942, 1940, 1939, 1938, 1937, 1936, 1935, 1934, 1933, 1932, 1931, 1930, 1928, 1927, 1926, 1925, 1924, 1923, 1921, 1920
7879 SANTA MONICA BLVD	2006, 2004, 2003, 2001, 2000, 1999, 1996, 1995, 1992, 1991, 1990, 1986, 1985, 1981, 1980, 1976, 1975, 1972, 1971, 1970, 1969, 1967, 1966, 1965, 1964, 1963, 1962, 1961, 1960, 1958, 1957, 1956, 1955, 1954, 1952, 1951, 1950, 1949, 1948, 1947, 1946, 1945, 1944, 1942, 1940, 1939, 1938, 1937, 1936, 1935, 1934, 1933, 1932, 1931, 1930, 1929, 1928, 1927, 1926, 1925, 1924, 1923, 1921, 1920
7879 SANTA MONICA PL	2013, 2008, 2006, 2004, 2003, 2001, 2000, 1999, 1996, 1995, 1992, 1991, 1990, 1986, 1985, 1980, 1976, 1975, 1972, 1971, 1970, 1969, 1967, 1966, 1965, 1964, 1963, 1962, 1961, 1960, 1958, 1957, 1956, 1955, 1954, 1952, 1951, 1950, 1949, 1948, 1947, 1946, 1945, 1944, 1942, 1940, 1939, 1938, 1937, 1936, 1935, 1934, 1933, 1932, 1931, 1930, 1929, 1928, 1927, 1926, 1925, 1924, 1923, 1921, 1920
7880 SANTA MONICA BLVD	2013, 2008, 2006, 2004, 2003, 2001, 2000, 1999, 1996, 1995, 1992, 1991, 1990, 1986, 1985, 1981, 1980, 1976, 1975, 1972, 1971, 1970, 1969, 1966, 1965, 1964, 1963, 1961, 1960, 1957, 1956, 1955, 1954, 1952, 1950, 1949, 1948, 1947, 1946, 1945, 1944, 1942, 1940, 1939, 1938, 1937, 1936, 1935, 1934, 1932, 1931, 1930, 1928, 1927, 1926, 1925, 1923, 1921, 1920
7881 SANTA MONICA BLVD	2013, 2008, 2004, 2003, 2001, 1999, 1996, 1995, 1992, 1991, 1985, 1980, 1975, 1972, 1970, 1969, 1966, 1965, 1964, 1963, 1961, 1960, 1957, 1956, 1955, 1954, 1952, 1950, 1949, 1948, 1947, 1946, 1945, 1944, 1942, 1940, 1939, 1938, 1937, 1936, 1935, 1934, 1932, 1931, 1930, 1928, 1927, 1926, 1925, 1923, 1921, 1920

FINDINGS

Address Researched	Address Not Identified in Research Source
7881 SANTA MONICA BLVD	2006, 2004, 2003, 2001, 2000, 1999, 1996, 1995, 1992, 1991, 1990, 1986, 1985, 1981, 1980, 1976, 1975, 1972, 1971, 1970, 1969, 1967, 1966, 1965, 1964, 1963, 1962, 1961, 1960, 1958, 1957, 1956, 1955, 1954, 1952, 1951, 1950, 1949, 1948, 1947, 1946, 1945, 1944, 1942, 1940, 1939, 1938, 1937, 1936, 1935, 1934, 1933, 1932, 1931, 1930, 1929, 1928, 1927, 1926, 1925, 1924, 1923, 1921, 1920
7883 SANTA MONICA BLVD	2013, 2008, 2006, 2004, 2003, 2001, 2000, 1999, 1996, 1995, 1992, 1991, 1985, 1980, 1975, 1972, 1970, 1969, 1966, 1965, 1964, 1963, 1962, 1961, 1960, 1958, 1957, 1956, 1955, 1954, 1952, 1951, 1950, 1949, 1948, 1947, 1946, 1945, 1944, 1942, 1940, 1939, 1938, 1937, 1936, 1935, 1934, 1933, 1932, 1931, 1930, 1929, 1928, 1927, 1926, 1925, 1924, 1923, 1921, 1920
7895 SANTA MONICA BLVD	2013, 2008, 2006, 2004, 2003, 2001, 2000, 1999, 1996, 1995, 1992, 1991, 1990, 1986, 1985, 1980, 1976, 1975, 1972, 1971, 1970, 1969, 1967, 1966, 1965, 1964, 1963, 1962, 1961, 1960, 1958, 1957, 1956, 1955, 1954, 1952, 1951, 1950, 1949, 1948, 1947, 1946, 1945, 1944, 1942, 1940, 1939, 1938, 1937, 1936, 1935, 1934, 1933, 1932, 1931, 1930, 1929, 1928, 1927, 1926, 1925, 1924, 1923, 1921, 1920
7900 S SANTA MONICA BLVD	2013, 2008, 2006, 2004, 2003, 2001, 2000, 1999, 1996, 1995, 1992, 1991, 1990, 1986, 1985, 1981, 1980, 1976, 1975, 1972, 1971, 1970, 1969, 1967, 1966, 1965, 1964, 1963, 1962, 1961, 1960, 1958, 1957, 1956, 1955, 1954, 1952, 1951, 1950, 1949, 1948, 1947, 1946, 1945, 1944, 1942, 1940, 1939, 1938, 1937, 1936, 1935, 1934, 1933, 1932, 1931, 1930, 1929, 1928, 1927, 1926, 1925, 1923, 1921, 1920
7900 SANTA MONICA BLVD	2013, 2008, 2006, 2004, 2003, 2001, 1999, 1996, 1995, 1992, 1991, 1985, 1980, 1975, 1972, 1970, 1969, 1966, 1965, 1964, 1963, 1961, 1960, 1958, 1957, 1956, 1955, 1954, 1952, 1950, 1949, 1948, 1947, 1946, 1945, 1944, 1942, 1940, 1939, 1938, 1937, 1936, 1935, 1934, 1932, 1931, 1930, 1928, 1927, 1926, 1925, 1924, 1923, 1921, 1920
7900 SANTA MONICA BLVD	2006, 2004, 2003, 2001, 2000, 1999, 1996, 1995, 1992, 1991, 1990, 1986, 1985, 1981, 1980, 1976, 1975, 1972, 1971, 1970, 1969, 1967, 1966, 1965, 1964, 1963, 1962, 1961, 1960, 1958, 1957, 1956, 1955, 1954, 1952, 1951, 1950, 1949, 1948, 1947, 1946, 1945, 1944, 1942, 1940, 1939, 1938, 1937, 1936, 1935, 1934, 1933, 1932, 1931, 1930, 1929, 1928, 1927, 1926, 1925, 1924, 1923, 1921, 1920
7901 SANTA MONICA BLVD	2006, 2004, 2003, 2001, 2000, 1999, 1996, 1995, 1992, 1991, 1990, 1986, 1985, 1981, 1980, 1976, 1975, 1972, 1971, 1970, 1969, 1967, 1966, 1965, 1964, 1963, 1962, 1961, 1960, 1958, 1957, 1956, 1955, 1954, 1952, 1951, 1950, 1949, 1948, 1947, 1946, 1945, 1944, 1942, 1940, 1939, 1938, 1937, 1936, 1935, 1934, 1933, 1932, 1931, 1930, 1929, 1928, 1927, 1926, 1925, 1924, 1923, 1921, 1920
7901 SANTA MONICA BLVD	2013, 2008, 2004, 2003, 2001, 1999, 1996, 1995, 1992, 1991, 1990, 1986, 1985, 1981, 1980, 1976, 1975, 1972, 1971, 1970, 1969, 1967, 1966, 1965, 1964, 1963, 1961, 1960, 1957, 1956, 1955, 1954, 1952, 1950, 1949, 1948, 1947, 1946, 1945, 1944, 1942, 1940, 1939, 1938, 1936, 1935, 1934, 1932, 1931, 1930, 1928, 1927, 1926, 1925, 1923, 1921, 1920
7902 SANTA MONICA BLVD	2013, 2008, 2004, 2003, 2001, 1999, 1996, 1995, 1992, 1991, 1985, 1980, 1975, 1972, 1970, 1969, 1966, 1965, 1964, 1963, 1961, 1960, 1957, 1956, 1955, 1954, 1952, 1950, 1949, 1948, 1947, 1946, 1945, 1944, 1942, 1940, 1939, 1938, 1937, 1936, 1935, 1934, 1932, 1931, 1930, 1928, 1927, 1926, 1925, 1924, 1923, 1921, 1920
7902 SANTA MONICA BLVD	2006, 2004, 2003, 2001, 2000, 1999, 1996, 1995, 1992, 1991, 1990, 1986, 1985, 1981, 1980, 1976, 1975, 1972, 1971, 1970, 1969, 1967, 1966, 1965, 1964, 1963, 1962, 1961, 1960, 1958, 1957, 1956, 1955, 1954, 1952, 1951, 1950, 1949, 1948, 1947, 1946, 1945, 1944, 1942, 1940, 1939, 1938, 1937, 1936, 1935, 1934, 1933, 1932, 1931, 1930, 1929, 1928, 1927, 1926, 1925, 1924, 1923, 1921, 1920
7903 SANTA MONICA BLVD	2013, 2006, 2004, 2003, 2001, 2000, 1999, 1996, 1995, 1992, 1991, 1990, 1986, 1985, 1981, 1980, 1976, 1975, 1972, 1971, 1970, 1969, 1967, 1966, 1965, 1964, 1963, 1962, 1961, 1960, 1958, 1957, 1956, 1955, 1954, 1952, 1951, 1950, 1949, 1948, 1947, 1946, 1945, 1944, 1942, 1940, 1939, 1938, 1937, 1936, 1935, 1934, 1933, 1932, 1931, 1930, 1929, 1928, 1927, 1926, 1925, 1924, 1923, 1921, 1920
7903 SANTA MONICA BLVD	2013, 2008, 2004, 2003, 2001, 1999, 1996, 1995, 1992, 1991, 1990, 1986, 1985, 1981, 1980, 1976, 1975, 1972, 1971, 1970, 1969, 1967, 1966, 1965, 1964, 1963, 1962, 1961, 1960, 1957, 1956, 1955, 1954, 1952, 1950, 1949, 1948, 1947, 1946, 1945, 1944, 1942, 1940, 1939, 1938, 1936, 1935, 1934, 1932, 1931, 1930, 1928, 1927, 1926, 1925, 1923, 1921, 1920

FINDINGS

Address Researched	Address Not Identified in Research Source
7904 SANTA MONICA	2013, 2008, 2006, 2004, 2003, 2001, 2000, 1999, 1996, 1995, 1992, 1991, 1990, 1986, 1985, 1981, 1980, 1976, 1975, 1972, 1971, 1970, 1969, 1967, 1966, 1965, 1964, 1963, 1962, 1961, 1960, 1958, 1957, 1956, 1955, 1954, 1952, 1951, 1950, 1949, 1948, 1947, 1946, 1945, 1944, 1942, 1940, 1939, 1938, 1937, 1936, 1935, 1934, 1933, 1932, 1931, 1930, 1928, 1927, 1926, 1925, 1924, 1923, 1921, 1920
7904 SANTA MONICA BLVD	2013, 2008, 2004, 2003, 2001, 1999, 1996, 1995, 1992, 1985, 1980, 1976, 1975, 1972, 1970, 1969, 1966, 1964, 1963, 1961, 1960, 1957, 1956, 1955, 1952, 1950, 1949, 1948, 1947, 1946, 1945, 1944, 1942, 1940, 1939, 1938, 1937, 1936, 1935, 1934, 1932, 1931, 1930, 1928, 1927, 1926, 1925, 1924, 1923, 1921, 1920
7904 SANTA MONICA BLVD	2006, 2004, 2003, 2001, 2000, 1999, 1996, 1995, 1992, 1991, 1990, 1986, 1985, 1981, 1980, 1976, 1975, 1972, 1971, 1970, 1969, 1967, 1966, 1965, 1964, 1963, 1962, 1961, 1960, 1958, 1957, 1956, 1955, 1954, 1952, 1951, 1950, 1949, 1948, 1947, 1946, 1945, 1944, 1942, 1940, 1939, 1938, 1937, 1936, 1935, 1934, 1933, 1932, 1931, 1930, 1929, 1928, 1927, 1926, 1925, 1924, 1923, 1921, 1920
7904 SANTA MONICA FWY	2013, 2008, 2006, 2004, 2003, 2001, 2000, 1999, 1996, 1995, 1992, 1991, 1990, 1986, 1985, 1981, 1980, 1976, 1975, 1972, 1971, 1970, 1969, 1967, 1966, 1965, 1964, 1963, 1961, 1960, 1958, 1957, 1956, 1955, 1954, 1952, 1951, 1950, 1949, 1948, 1947, 1946, 1945, 1944, 1942, 1940, 1939, 1938, 1937, 1936, 1935, 1934, 1933, 1932, 1931, 1930, 1929, 1928, 1927, 1926, 1925, 1924, 1923, 1921, 1920
7905 SANTA MONICA BLVD	2013, 2008, 2006, 2004, 2003, 2001, 1999, 1996, 1995, 1992, 1991, 1990, 1986, 1985, 1981, 1980, 1976, 1975, 1972, 1971, 1970, 1969, 1967, 1966, 1964, 1963, 1961, 1960, 1957, 1956, 1955, 1954, 1952, 1950, 1949, 1948, 1947, 1946, 1945, 1944, 1942, 1940, 1939, 1938, 1937, 1936, 1935, 1934, 1933, 1932, 1931, 1930, 1928, 1927, 1926, 1925, 1924, 1923, 1921, 1920
7905 SANTA MONICA BLVD	2006, 2004, 2003, 2001, 2000, 1999, 1996, 1995, 1992, 1991, 1990, 1986, 1985, 1981, 1980, 1976, 1975, 1972, 1971, 1970, 1969, 1967, 1966, 1965, 1964, 1963, 1962, 1961, 1960, 1958, 1957, 1956, 1955, 1954, 1952, 1951, 1950, 1949, 1948, 1947, 1946, 1945, 1944, 1942, 1940, 1939, 1938, 1937, 1936, 1935, 1934, 1933, 1932, 1931, 1930, 1929, 1928, 1927, 1926, 1925, 1924, 1923, 1921, 1920
7906 SANTA MONICA	2013, 2008, 2006, 2004, 2003, 2001, 2000, 1999, 1996, 1995, 1992, 1991, 1990, 1986, 1985, 1981, 1980, 1976, 1975, 1972, 1971, 1970, 1969, 1967, 1966, 1965, 1964, 1963, 1961, 1960, 1958, 1957, 1956, 1955, 1954, 1952, 1951, 1950, 1949, 1948, 1947, 1946, 1945, 1944, 1942, 1940, 1939, 1938, 1937, 1936, 1935, 1934, 1933, 1932, 1931, 1930, 1929, 1928, 1927, 1926, 1925, 1924, 1923, 1921, 1920
7906 SANTA MONICA BLVD	2013, 2008, 2006, 2004, 2003, 2001, 1999, 1996, 1995, 1992, 1980, 1975, 1972, 1969, 1966, 1964, 1963, 1961, 1960, 1957, 1956, 1955, 1954, 1952, 1950, 1949, 1948, 1947, 1946, 1945, 1944, 1940, 1939, 1938, 1936, 1935, 1934, 1932, 1931, 1930, 1928, 1927, 1926, 1925, 1924, 1923, 1921, 1920
7906 SANTA MONICA BLVD	2006, 2004, 2003, 2001, 2000, 1999, 1996, 1995, 1992, 1991, 1990, 1986, 1985, 1981, 1980, 1976, 1975, 1972, 1971, 1970, 1969, 1967, 1966, 1965, 1964, 1963, 1962, 1961, 1960, 1958, 1957, 1956, 1955, 1954, 1952, 1951, 1950, 1949, 1948, 1947, 1946, 1945, 1944, 1942, 1940, 1939, 1938, 1937, 1936, 1935, 1934, 1933, 1932, 1931, 1930, 1929, 1928, 1927, 1926, 1925, 1924, 1923, 1921, 1920
7906 SANTA MONICA FWY	2013, 2008, 2006, 2004, 2003, 2001, 2000, 1999, 1996, 1995, 1992, 1991, 1990, 1986, 1985, 1981, 1980, 1976, 1975, 1972, 1971, 1969, 1967, 1966, 1965, 1964, 1963, 1961, 1960, 1958, 1957, 1956, 1955, 1954, 1952, 1951, 1950, 1949, 1948, 1947, 1946, 1945, 1944, 1942, 1940, 1939, 1938, 1937, 1936, 1935, 1934, 1933, 1932, 1931, 1930, 1929, 1928, 1927, 1926, 1925, 1924, 1923, 1921, 1920
7907 SANTA MONICA BLVD	2013, 2008, 2004, 2003, 2001, 2000, 1999, 1996, 1995, 1992, 1991, 1990, 1986, 1985, 1981, 1980, 1976, 1975, 1972, 1971, 1970, 1969, 1967, 1966, 1965, 1964, 1963, 1962, 1961, 1960, 1958, 1957, 1956, 1955, 1954, 1952, 1951, 1950, 1949, 1948, 1947, 1946, 1945, 1944, 1942, 1940, 1939, 1938, 1937, 1936, 1935, 1934, 1933, 1932, 1931, 1930, 1929, 1928, 1927, 1926, 1925, 1924, 1923, 1921, 1920
7907 SANTA MONICA BLVD	2013, 2006, 2004, 2003, 2001, 2000, 1999, 1996, 1995, 1992, 1991, 1990, 1986, 1985, 1981, 1980, 1976, 1975, 1972, 1971, 1970, 1969, 1967, 1966, 1965, 1964, 1963, 1962, 1961, 1960, 1958, 1957, 1956, 1955, 1954, 1952, 1951, 1950, 1949, 1948, 1947, 1946, 1945, 1944, 1942, 1940, 1939, 1938, 1937, 1936, 1935, 1934, 1933, 1932, 1931, 1930, 1929, 1928, 1927, 1926, 1925, 1924, 1923, 1921, 1920

FINDINGS

Address Researched	Address Not Identified in Research Source
7908 SANTA MONICA BLVD	2006, 2004, 2003, 2001, 2000, 1999, 1996, 1995, 1992, 1991, 1990, 1986, 1985, 1981, 1980, 1976, 1975, 1972, 1971, 1970, 1969, 1967, 1966, 1965, 1964, 1963, 1962, 1961, 1960, 1958, 1957, 1956, 1955, 1954, 1952, 1951, 1950, 1949, 1948, 1947, 1946, 1945, 1944, 1942, 1940, 1939, 1938, 1937, 1936, 1935, 1934, 1933, 1932, 1931, 1930, 1929, 1928, 1927, 1926, 1925, 1924, 1923, 1921, 1920
7908 SANTA MONICA BLVD	2013, 2008, 2004, 2003, 2001, 1999, 1996, 1995, 1992, 1991, 1985, 1980, 1975, 1972, 1970, 1969, 1966, 1965, 1964, 1963, 1961, 1960, 1957, 1956, 1955, 1954, 1952, 1950, 1949, 1948, 1947, 1946, 1945, 1944, 1942, 1940, 1939, 1938, 1936, 1935, 1934, 1932, 1931, 1930, 1928, 1927, 1926, 1925, 1924, 1923, 1921, 1920
7909 SANTA MONICA BLVD	2013, 2008, 2004, 2003, 2001, 1999, 1996, 1995, 1992, 1991, 1990, 1986, 1985, 1980, 1975, 1972, 1970, 1969, 1966, 1964, 1963, 1962, 1961, 1960, 1958, 1957, 1956, 1955, 1954, 1952, 1950, 1949, 1948, 1947, 1946, 1945, 1944, 1942, 1940, 1939, 1938, 1937, 1936, 1935, 1934, 1932, 1931, 1930, 1928, 1927, 1926, 1925, 1924, 1923, 1921, 1920
7909 SANTA MONICA BLVD	2008, 2006, 2004, 2003, 2001, 2000, 1999, 1996, 1995, 1992, 1991, 1990, 1986, 1985, 1981, 1980, 1976, 1975, 1972, 1971, 1970, 1969, 1967, 1966, 1965, 1964, 1963, 1962, 1961, 1960, 1958, 1957, 1956, 1955, 1954, 1952, 1951, 1950, 1949, 1948, 1947, 1946, 1945, 1944, 1942, 1940, 1939, 1938, 1937, 1936, 1935, 1934, 1933, 1932, 1931, 1930, 1929, 1928, 1927, 1926, 1925, 1924, 1923, 1921, 1920
7910 S NORTON AVE	2013, 2008, 2006, 2004, 2003, 2001, 2000, 1999, 1996, 1995, 1992, 1991, 1990, 1986, 1985, 1981, 1980, 1975, 1972, 1971, 1970, 1969, 1967, 1966, 1965, 1964, 1963, 1962, 1961, 1960, 1958, 1957, 1956, 1955, 1954, 1952, 1951, 1950, 1949, 1948, 1947, 1946, 1945, 1944, 1942, 1940, 1939, 1938, 1937, 1936, 1935, 1934, 1933, 1932, 1931, 1930, 1929, 1928, 1927, 1926, 1925, 1924, 1923, 1921, 1920
7910 SANTA MONICA	2013, 2008, 2006, 2004, 2003, 2001, 2000, 1999, 1996, 1995, 1992, 1991, 1990, 1986, 1985, 1981, 1980, 1976, 1972, 1971, 1970, 1969, 1967, 1966, 1965, 1964, 1963, 1962, 1961, 1960, 1958, 1957, 1956, 1955, 1954, 1952, 1951, 1950, 1949, 1948, 1947, 1946, 1945, 1944, 1942, 1940, 1939, 1938, 1937, 1936, 1935, 1934, 1933, 1932, 1931, 1930, 1929, 1928, 1927, 1926, 1925, 1924, 1923, 1921, 1920
7910 SANTA MONICA BLVD	2013, 2008, 2004, 2003, 2001, 1999, 1996, 1995, 1992, 1972, 1969, 1966, 1965, 1964, 1963, 1961, 1960, 1958, 1957, 1956, 1955, 1954, 1952, 1950, 1949, 1948, 1947, 1946, 1945, 1944, 1942, 1940, 1939, 1938, 1937, 1936, 1935, 1934, 1933, 1932, 1931, 1930, 1928, 1927, 1926, 1925, 1924, 1923, 1921, 1920
7910 SANTA MONICA BLVD	2008, 2006, 2004, 2003, 2001, 2000, 1999, 1996, 1995, 1992, 1991, 1990, 1986, 1985, 1981, 1980, 1976, 1975, 1972, 1971, 1970, 1969, 1967, 1966, 1965, 1964, 1963, 1962, 1961, 1960, 1958, 1957, 1956, 1955, 1954, 1952, 1951, 1950, 1949, 1948, 1947, 1946, 1945, 1944, 1942, 1940, 1939, 1938, 1937, 1936, 1935, 1934, 1933, 1932, 1931, 1930, 1929, 1928, 1927, 1926, 1925, 1924, 1923, 1921, 1920
7910 SANTA MONICA FWY	2013, 2008, 2006, 2004, 2003, 2001, 2000, 1999, 1996, 1995, 1992, 1991, 1990, 1986, 1985, 1981, 1980, 1976, 1975, 1972, 1971, 1969, 1967, 1966, 1965, 1964, 1963, 1962, 1961, 1960, 1958, 1957, 1956, 1955, 1954, 1952, 1951, 1950, 1949, 1948, 1947, 1946, 1945, 1944, 1942, 1940, 1939, 1938, 1937, 1936, 1935, 1934, 1933, 1932, 1931, 1930, 1929, 1928, 1927, 1926, 1925, 1924, 1923, 1921, 1920
7911 1/4 W NORTON AVE	2013, 2008, 2006, 2004, 2003, 2001, 2000, 1999, 1996, 1995, 1992, 1991, 1990, 1986, 1985, 1980, 1976, 1975, 1972, 1971, 1970, 1969, 1967, 1966, 1965, 1964, 1963, 1962, 1961, 1960, 1958, 1957, 1956, 1955, 1954, 1952, 1951, 1950, 1949, 1948, 1947, 1946, 1945, 1944, 1942, 1940, 1939, 1938, 1937, 1936, 1935, 1934, 1933, 1932, 1931, 1930, 1929, 1928, 1927, 1926, 1925, 1924, 1923, 1921, 1920
7911 1/8 W NORTON AVE	2013, 2008, 2006, 2004, 2003, 2001, 2000, 1999, 1996, 1995, 1992, 1991, 1990, 1986, 1985, 1980, 1976, 1975, 1972, 1971, 1970, 1969, 1967, 1966, 1965, 1964, 1963, 1962, 1961, 1960, 1958, 1957, 1956, 1955, 1954, 1952, 1951, 1950, 1949, 1948, 1947, 1946, 1945, 1944, 1942, 1940, 1939, 1938, 1937, 1936, 1935, 1934, 1933, 1932, 1931, 1930, 1929, 1928, 1927, 1926, 1925, 1924, 1923, 1921, 1920
7911 3/8 W NORTON AVE	2013, 2008, 2006, 2004, 2003, 2001, 2000, 1999, 1996, 1995, 1992, 1991, 1990, 1986, 1985, 1980, 1976, 1975, 1972, 1971, 1970, 1969, 1967, 1966, 1965, 1964, 1963, 1962, 1961, 1960, 1958, 1957, 1956, 1955, 1954, 1952, 1951, 1950, 1949, 1948, 1947, 1946, 1945, 1944, 1942, 1940, 1939, 1938, 1937, 1936, 1935, 1934, 1933, 1932, 1931, 1930, 1929, 1928, 1927, 1926, 1925, 1924, 1923, 1921, 1920

FINDINGS

Address Researched	Address Not Identified in Research Source
7911 N NORTON AVE	2013, 2008, 2006, 2004, 2003, 2001, 2000, 1999, 1996, 1995, 1992, 1991, 1990, 1986, 1985, 1981, 1980, 1976, 1975, 1972, 1971, 1970, 1969, 1967, 1966, 1965, 1964, 1963, 1962, 1961, 1960, 1958, 1957, 1956, 1955, 1954, 1952, 1951, 1950, 1949, 1948, 1947, 1946, 1945, 1944, 1942, 1940, 1939, 1938, 1937, 1936, 1935, 1934, 1932, 1931, 1930, 1929, 1928, 1927, 1926, 1925, 1924, 1923, 1921, 1920
7911 NORTON	2013, 2008, 2006, 2004, 2003, 2001, 2000, 1999, 1996, 1995, 1992, 1991, 1990, 1986, 1985, 1981, 1980, 1976, 1975, 1972, 1971, 1970, 1969, 1967, 1966, 1965, 1964, 1963, 1962, 1961, 1960, 1958, 1957, 1956, 1955, 1954, 1952, 1951, 1950, 1949, 1948, 1947, 1946, 1945, 1944, 1940, 1939, 1938, 1937, 1936, 1935, 1934, 1933, 1932, 1931, 1930, 1929, 1928, 1927, 1926, 1925, 1924, 1923, 1921, 1920
7911 NORTON AVE	2013, 2008, 2004, 2003, 2001, 2000, 1999, 1996, 1995, 1992, 1991, 1990, 1986, 1985, 1981, 1980, 1976, 1975, 1972, 1971, 1970, 1969, 1967, 1966, 1965, 1964, 1963, 1962, 1961, 1960, 1958, 1957, 1956, 1955, 1954, 1952, 1951, 1950, 1949, 1948, 1947, 1946, 1945, 1944, 1940, 1939, 1938, 1936, 1935, 1934, 1932, 1931, 1930, 1928, 1927, 1926, 1925, 1924, 1923, 1921, 1920
7911 NORTON AVE W	2013, 2008, 2006, 2004, 2003, 2001, 1999, 1996, 1995, 1992, 1991, 1990, 1986, 1985, 1981, 1980, 1976, 1975, 1972, 1971, 1970, 1969, 1967, 1966, 1965, 1964, 1963, 1962, 1961, 1960, 1958, 1957, 1956, 1955, 1954, 1952, 1950, 1949, 1948, 1947, 1946, 1945, 1944, 1942, 1940, 1939, 1938, 1937, 1936, 1935, 1934, 1933, 1932, 1931, 1930, 1929, 1928, 1927, 1926, 1925, 1924, 1923, 1921, 1920
7911 S NORTON AVE	2013, 2008, 2006, 2004, 2003, 2001, 2000, 1999, 1996, 1995, 1992, 1991, 1990, 1986, 1985, 1981, 1980, 1975, 1972, 1971, 1970, 1969, 1967, 1966, 1965, 1964, 1963, 1962, 1961, 1960, 1958, 1957, 1956, 1955, 1954, 1952, 1951, 1950, 1949, 1948, 1947, 1946, 1945, 1944, 1942, 1940, 1939, 1938, 1937, 1936, 1935, 1934, 1933, 1932, 1931, 1930, 1929, 1928, 1927, 1926, 1925, 1924, 1923, 1921, 1920
7911 SANTA MONICA BLVD	2013, 2008, 2006, 2004, 2003, 2001, 1999, 1996, 1995, 1992, 1991, 1990, 1986, 1985, 1981, 1980, 1976, 1975, 1972, 1971, 1970, 1969, 1967, 1966, 1965, 1964, 1963, 1962, 1961, 1960, 1958, 1957, 1956, 1955, 1954, 1952, 1951, 1950, 1949, 1948, 1947, 1946, 1945, 1944, 1942, 1940, 1939, 1938, 1937, 1936, 1935, 1934, 1933, 1932, 1931, 1930, 1929, 1928, 1927, 1926, 1925, 1924, 1923, 1921, 1920
7911 W NORTON AVE	2013, 2008, 2006, 2004, 2003, 2001, 2000, 1999, 1996, 1995, 1992, 1991, 1990, 1986, 1985, 1981, 1980, 1975, 1972, 1971, 1970, 1969, 1967, 1966, 1965, 1964, 1963, 1962, 1961, 1960, 1958, 1957, 1956, 1955, 1954, 1952, 1951, 1950, 1949, 1948, 1947, 1946, 1945, 1944, 1942, 1940, 1939, 1938, 1937, 1936, 1935, 1934, 1933, 1932, 1931, 1930, 1929, 1928, 1927, 1926, 1925, 1924, 1923, 1921, 1920
7912 SANTA MONICA BLVD	2013, 2008, 2006, 2004, 2003, 2001, 2000, 1999, 1996, 1995, 1992, 1991, 1990, 1986, 1985, 1981, 1980, 1976, 1975, 1972, 1971, 1970, 1969, 1967, 1966, 1965, 1964, 1963, 1962, 1961, 1960, 1958, 1957, 1956, 1955, 1954, 1952, 1951, 1950, 1949, 1948, 1947, 1946, 1945, 1944, 1942, 1940, 1939, 1938, 1937, 1936, 1935, 1934, 1932, 1931, 1930, 1929, 1928, 1927, 1926, 1925, 1924, 1923, 1921, 1920
7914 SANTA MONICA BLVD	2013, 2008, 2006, 2004, 2003, 2001, 1999, 1996, 1995, 1992, 1991, 1990, 1985, 1980, 1975, 1972, 1970, 1969, 1967, 1966, 1965, 1964, 1963, 1961, 1960, 1958, 1957, 1956, 1955, 1954, 1952, 1950, 1949, 1948, 1947, 1946, 1945, 1944, 1942, 1940, 1939, 1938, 1937, 1936, 1935, 1934, 1933, 1932, 1931, 1930, 1928, 1927, 1926, 1925, 1924, 1923, 1921, 1920
7914 SANTA MONICA BLVD	2006, 2004, 2003, 2001, 2000, 1999, 1996, 1995, 1992, 1991, 1990, 1986, 1985, 1981, 1980, 1976, 1975, 1972, 1971, 1970, 1969, 1967, 1966, 1965, 1964, 1963, 1962, 1961, 1960, 1958, 1957, 1956, 1955, 1954, 1952, 1951, 1950, 1949, 1948, 1947, 1946, 1945, 1944, 1942, 1940, 1939, 1938, 1937, 1936, 1935, 1934, 1933, 1932, 1931, 1930, 1929, 1928, 1927, 1926, 1925, 1924, 1923, 1921, 1920
7916 SANTA MONICA	2013, 2008, 2006, 2004, 2003, 2001, 2000, 1999, 1996, 1995, 1992, 1991, 1990, 1986, 1985, 1981, 1980, 1976, 1975, 1972, 1971, 1970, 1969, 1967, 1966, 1965, 1964, 1963, 1962, 1961, 1960, 1958, 1957, 1956, 1955, 1954, 1952, 1951, 1950, 1949, 1948, 1947, 1946, 1945, 1944, 1942, 1940, 1939, 1938, 1937, 1936, 1935, 1934, 1932, 1931, 1930, 1929, 1928, 1927, 1926, 1925, 1924, 1923, 1921, 1920
7916 SANTA MONICA BLVD	2013, 2008, 2006, 2004, 2003, 2001, 2000, 1999, 1996, 1995, 1992, 1991, 1985, 1980, 1976, 1975, 1972, 1971, 1970, 1969, 1967, 1966, 1965, 1964, 1963, 1962, 1961, 1960, 1957, 1956, 1955, 1954, 1952, 1951, 1950, 1949, 1948, 1947, 1946, 1945, 1944, 1942, 1940, 1939, 1938, 1937, 1936, 1935, 1934, 1933, 1932, 1931, 1930, 1929, 1928, 1927, 1926, 1925, 1924, 1923, 1921, 1920

FINDINGS

Address Researched	Address Not Identified in Research Source
7917 SANTA MONICA BLVD	2013, 2008, 2006, 2004, 2003, 2001, 2000, 1999, 1996, 1995, 1992, 1991, 1990, 1986, 1985, 1981, 1980, 1976, 1975, 1972, 1971, 1970, 1969, 1967, 1966, 1965, 1964, 1963, 1962, 1961, 1960, 1957, 1956, 1955, 1954, 1952, 1951, 1950, 1949, 1948, 1947, 1946, 1945, 1944, 1942, 1940, 1939, 1938, 1937, 1936, 1935, 1934, 1933, 1932, 1931, 1930, 1929, 1928, 1927, 1926, 1925, 1924, 1923, 1921, 1920
7918 SANTA MONICA BLVD	2013, 2008, 2006, 2004, 2003, 2001, 2000, 1999, 1996, 1995, 1992, 1991, 1986, 1985, 1980, 1976, 1975, 1972, 1971, 1970, 1969, 1967, 1966, 1965, 1964, 1963, 1962, 1961, 1960, 1957, 1956, 1955, 1954, 1952, 1951, 1950, 1949, 1948, 1947, 1946, 1945, 1944, 1942, 1940, 1939, 1938, 1937, 1936, 1935, 1934, 1933, 1932, 1931, 1930, 1929, 1928, 1927, 1926, 1925, 1924, 1923, 1921, 1920
7920 SANTA MONICA BLVD	2013, 2008, 2006, 2004, 2003, 2001, 2000, 1999, 1996, 1995, 1992, 1991, 1985, 1980, 1976, 1975, 1972, 1971, 1970, 1969, 1967, 1966, 1965, 1964, 1963, 1962, 1961, 1960, 1957, 1956, 1955, 1954, 1952, 1951, 1950, 1949, 1948, 1947, 1946, 1945, 1944, 1942, 1940, 1939, 1938, 1937, 1936, 1935, 1934, 1933, 1932, 1931, 1930, 1929, 1928, 1927, 1926, 1925, 1924, 1923, 1921, 1920
7922 SANTA MONICA BLVD	2013, 2008, 2006, 2004, 2003, 2001, 2000, 1999, 1996, 1995, 1992, 1991, 1985, 1980, 1976, 1975, 1972, 1971, 1970, 1969, 1967, 1966, 1965, 1964, 1963, 1962, 1961, 1960, 1957, 1956, 1955, 1954, 1952, 1951, 1950, 1949, 1948, 1947, 1946, 1945, 1944, 1942, 1940, 1939, 1938, 1937, 1936, 1935, 1934, 1933, 1932, 1931, 1930, 1928, 1927, 1926, 1925, 1924, 1923, 1921, 1920
79980 SANTA MONICA BLVD	2013, 2008, 2004, 2003, 2001, 2000, 1999, 1996, 1995, 1992, 1991, 1990, 1986, 1985, 1981, 1980, 1976, 1975, 1972, 1971, 1970, 1969, 1967, 1966, 1965, 1964, 1963, 1962, 1961, 1960, 1958, 1957, 1956, 1955, 1954, 1952, 1951, 1950, 1949, 1948, 1947, 1946, 1945, 1944, 1942, 1940, 1939, 1938, 1937, 1936, 1935, 1934, 1933, 1932, 1931, 1930, 1929, 1928, 1927, 1926, 1925, 1924, 1923, 1921, 1920

[redacted]

Los Angeles, CA 90046

Inquiry Number: 3025125.5

March 31, 2011

The EDR Aerial Photo Decade Package

EDR® Environmental Data Resources Inc

440 Wheelers Farms Road
Milford, CT 06461
800.352.0050
www.edrnet.com

EDR Aerial Photo Decade Package

Environmental Data Resources, Inc. (EDR) Aerial Photo Decade Package is a screening tool designed to assist environmental professionals in evaluating potential liability on a target property resulting from past activities. EDR's professional researchers provide digitally reproduced historical aerial photographs, and when available, provide one photo per decade.

When delivered electronically by EDR, the aerial photo images included with this report are for ONE TIME USE ONLY. Further reproduction of these aerial photo images is prohibited without permission from EDR. For more information contact your EDR Account Executive.

Thank you for your business.
Please contact EDR at 1-800-352-0050
with any questions or comments.

Disclaimer - Copyright and Trademark Notice

This Report contains certain information obtained from a variety of public and other sources reasonably available to Environmental Data Resources, Inc. It cannot be concluded from this Report that coverage information for the target and surrounding properties does not exist from other sources. **NO WARRANTY EXPRESSED OR IMPLIED, IS MADE WHATSOEVER IN CONNECTION WITH THIS REPORT. ENVIRONMENTAL DATA RESOURCES, INC. SPECIFICALLY DISCLAIMS THE MAKING OF ANY SUCH WARRANTIES, INCLUDING WITHOUT LIMITATION, MERCHANTABILITY OR FITNESS FOR A PARTICULAR USE OR PURPOSE. ALL RISK IS ASSUMED BY THE USER. IN NO EVENT SHALL ENVIRONMENTAL DATA RESOURCES, INC. BE LIABLE TO ANYONE, WHETHER ARISING OUT OF ERRORS OR OMISSIONS, NEGLIGENCE, ACCIDENT OR ANY OTHER CAUSE, FOR ANY LOSS OF DAMAGE, INCLUDING, WITHOUT LIMITATION, SPECIAL, INCIDENTAL, CONSEQUENTIAL, OR EXEMPLARY DAMAGES. ANY LIABILITY ON THE PART OF ENVIRONMENTAL DATA RESOURCES, INC. IS STRICTLY LIMITED TO A REFUND OF THE AMOUNT PAID FOR THIS REPORT.** Purchaser accepts this Report AS IS. Any analyses, estimates, ratings, environmental risk levels or risk codes provided in this Report are provided for illustrative purposes only, and are not intended to provide, nor should they be interpreted as providing any facts regarding, or prediction or forecast of, any environmental risk for any property. Only a Phase I Environmental Site Assessment performed by an environmental professional can provide information regarding the environmental risk for any property. Additionally, the information provided in this Report is not to be construed as legal advice.

Copyright 2011 by Environmental Data Resources, Inc. All rights reserved. Reproduction in any media or format, in whole or in part, of any report or map of Environmental Data Resources, Inc., or its affiliates, is prohibited without prior written permission.

EDR and its logos (including Sanborn and Sanborn Map) are trademarks of Environmental Data Resources, Inc. or its affiliates. All other trademarks used herein are the property of their respective owners.

Date EDR Searched Historical Sources:

Aerial Photography March 31, 2011

Target Property:

[redacted]

Los Angeles, CA 90046


Year	Scale	Details	Source
1928	Aerial Photograph. Scale: 1"=500'	Flight Year: 1928	Fairchild
1938	Aerial Photograph. Scale: 1"=555'	Flight Year: 1938	Laval
1947	Aerial Photograph. Scale: 1"=666'	Flight Year: 1947	Fairchild
1956	Aerial Photograph. Scale: 1"=400'	Flight Year: 1956	Fairchild
1965	Aerial Photograph. Scale: 1"=666'	Flight Year: 1965	Fairchild
1976	Aerial Photograph. Scale: 1"=666'	Flight Year: 1976	Teledyne
1989	Aerial Photograph. Scale: 1"=666'	Flight Year: 1989	USGS
1994	Aerial Photograph. Scale: 1"=666'	Flight Year: 1994	USGS
2002	Aerial Photograph. Scale: 1"=666'	Flight Year: 2002	USGS
2005	Aerial Photograph. Scale: 1"=604'	Flight Year: 2005	EDR



INQUIRY #: 3025125.5
YEAR: 1928
= 500'
N


INQUIRY #: 3025125.5
YEAR: 1938
= 555'
N



INQUIRY #: 3025125.5
YEAR: 1947
= 666'
N


INQUIRY #: 3025125.5
YEAR: 1956
= 400'
N
EDR Environmental Data Resources Inc

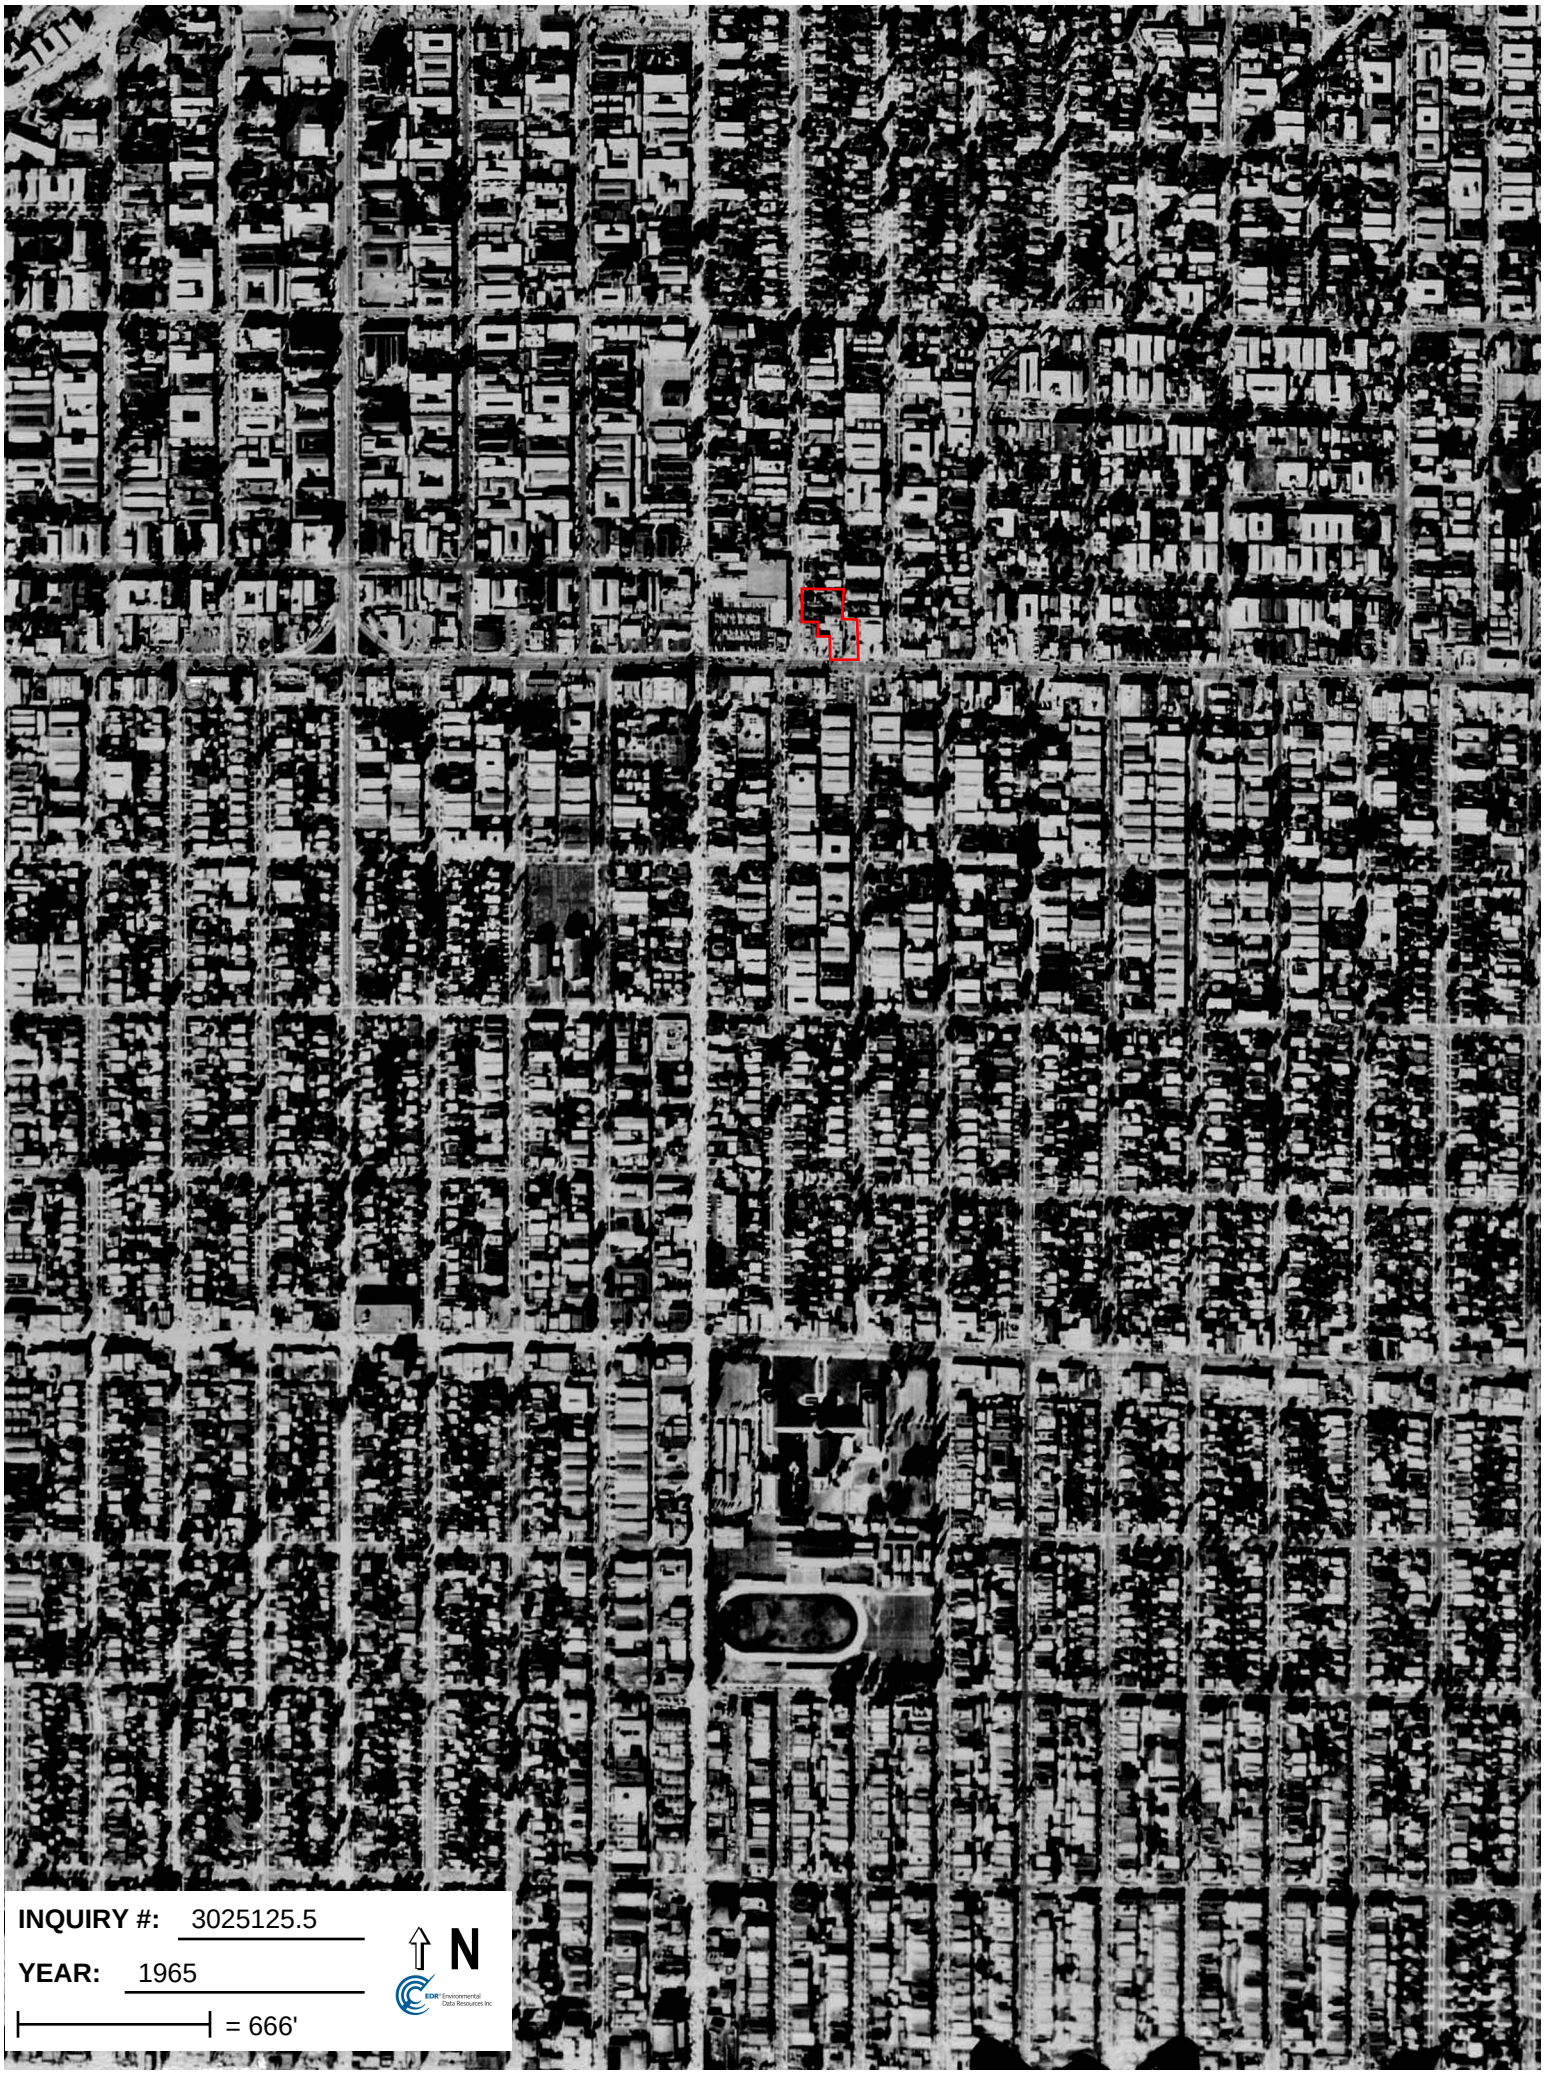
INQUIRY #: 3025125.5
YEAR: 1965
= 666'
N

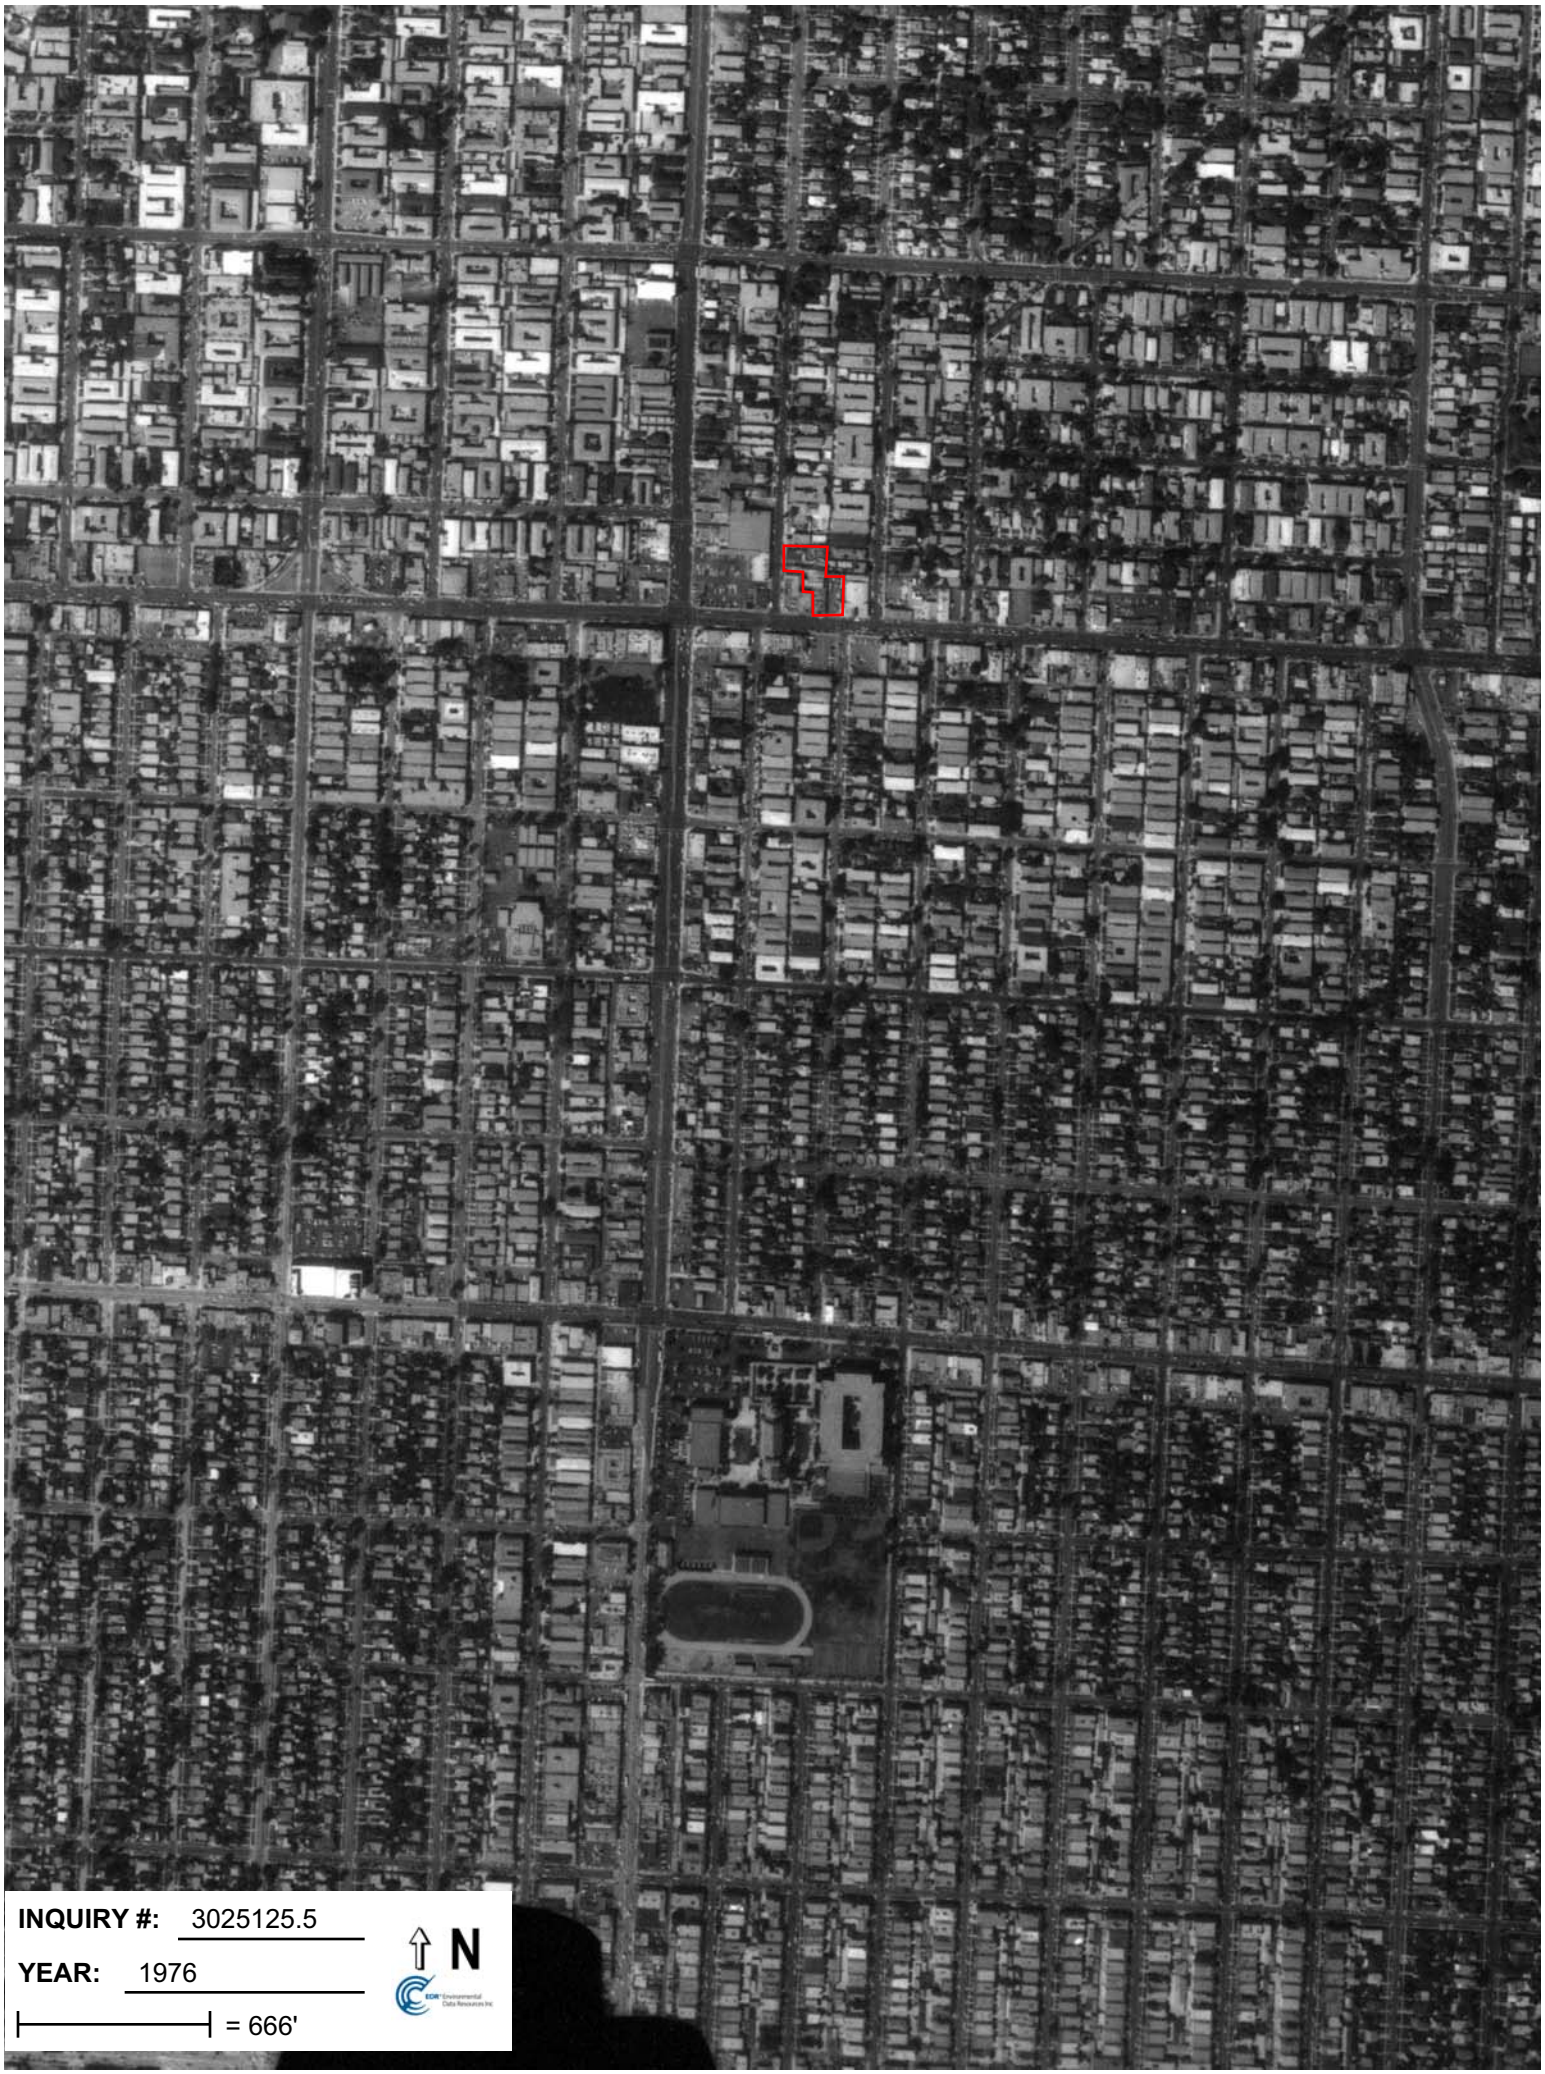
INQUIRY #: 3025125.5
YEAR: 1976
= 666'
N


INQUIRY #: 3025125.5
YEAR: 1989
= 666'
N

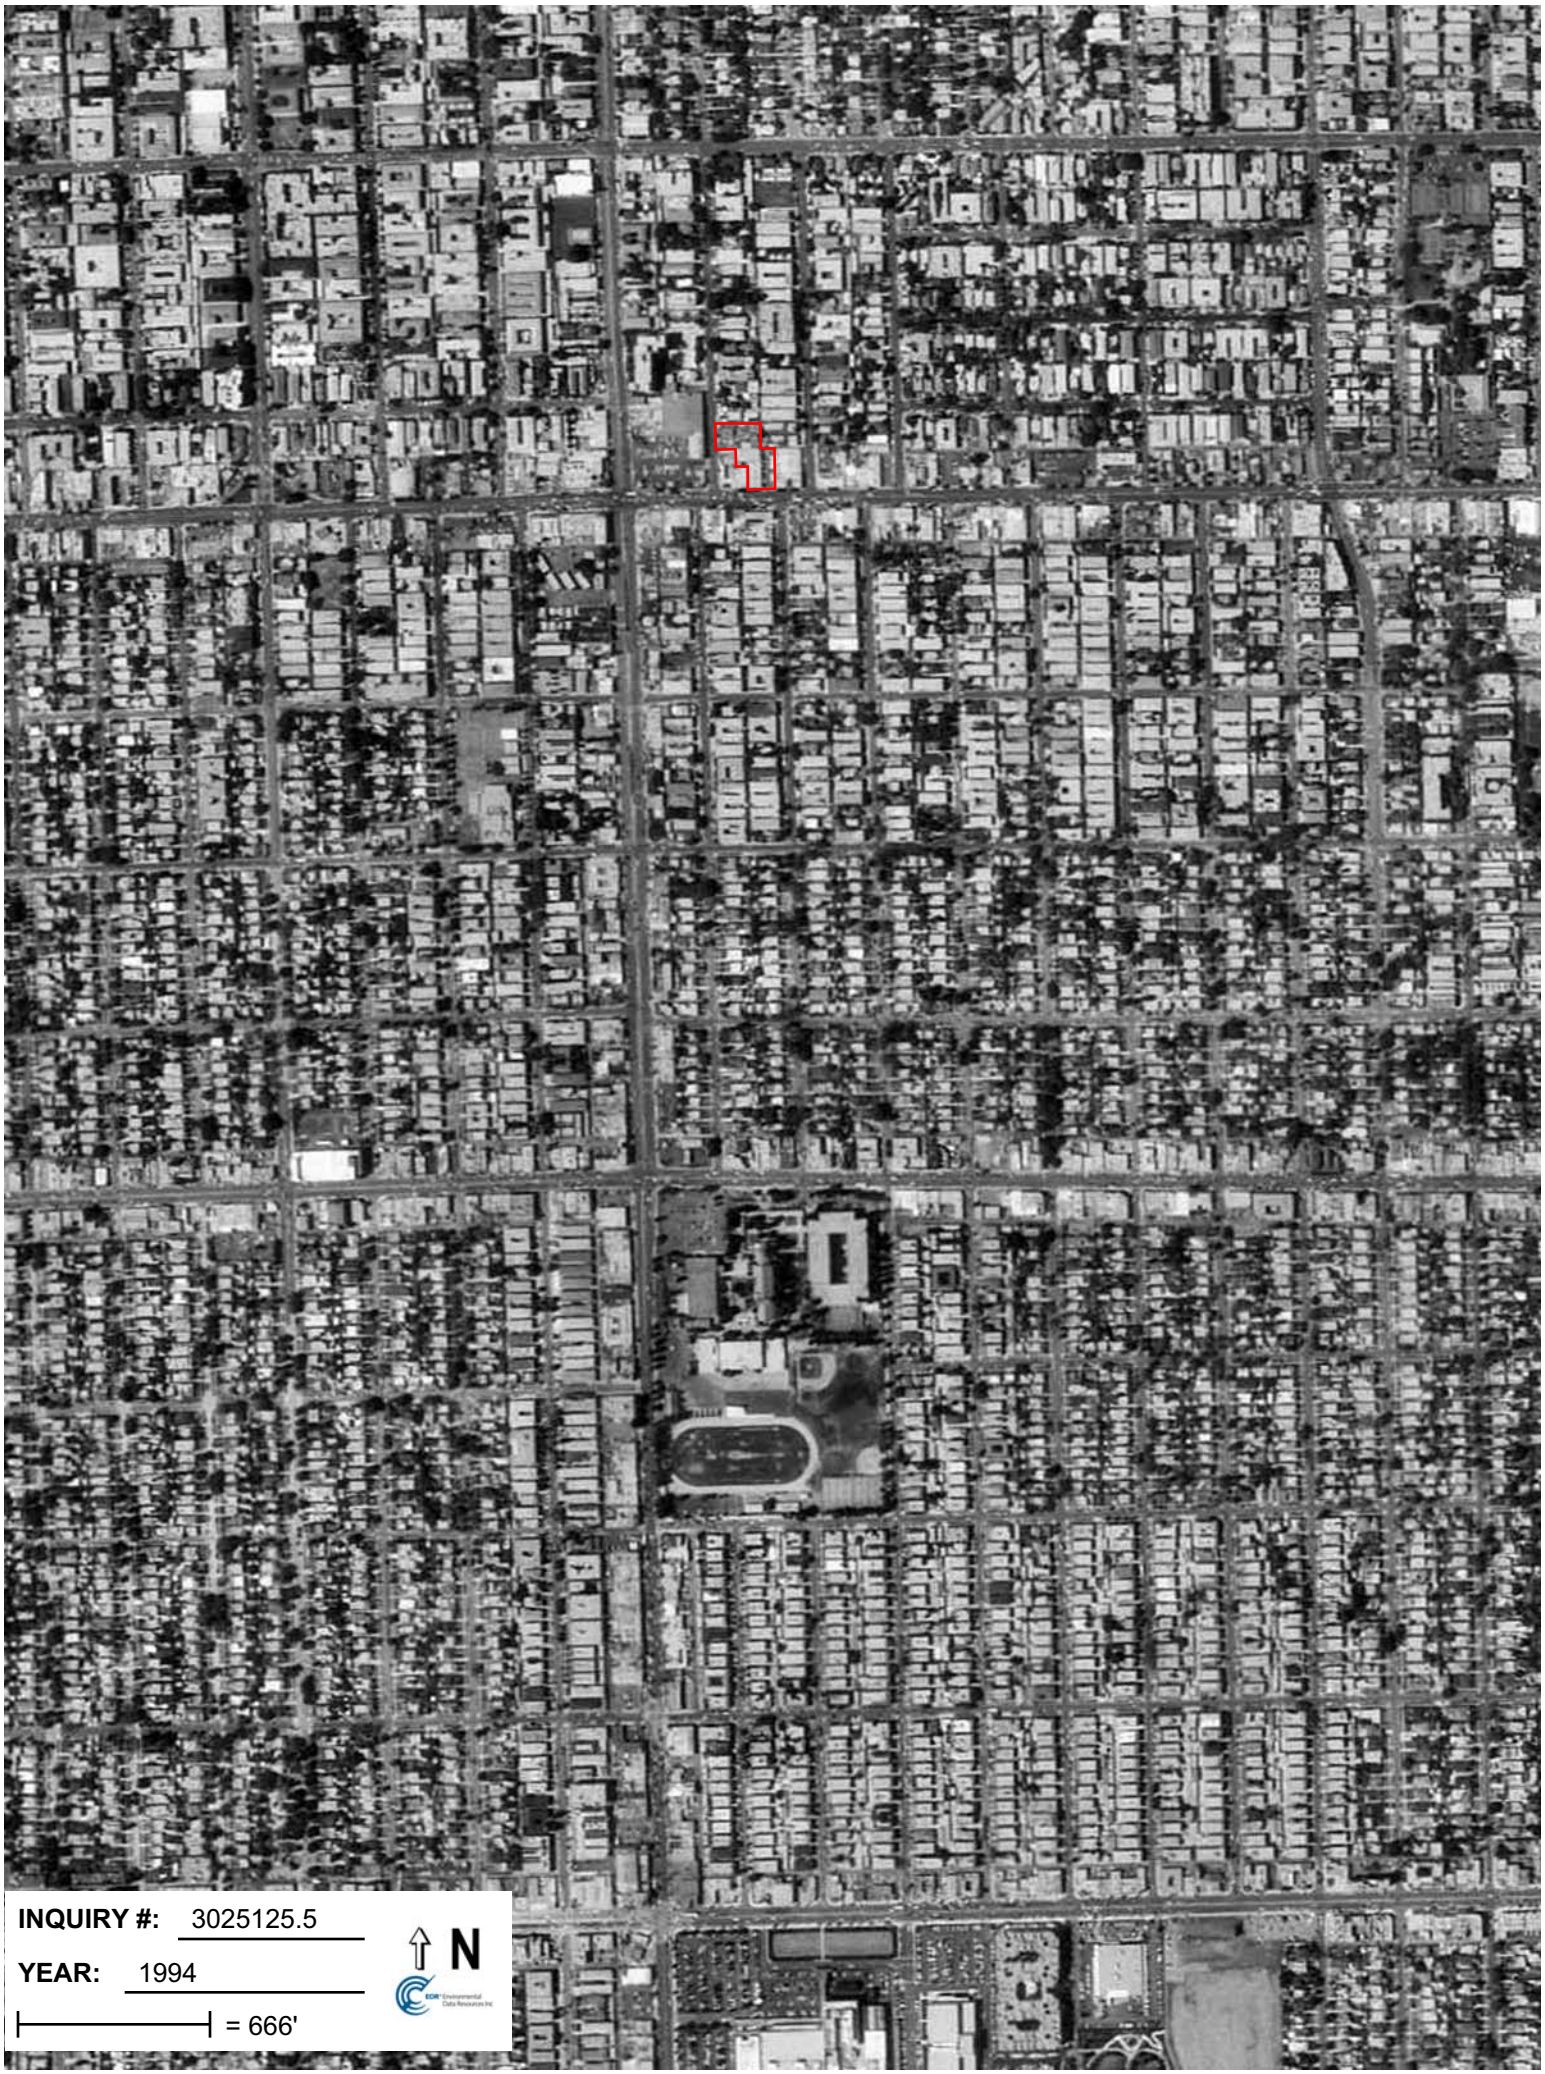
INQUIRY #: 3025125.5
YEAR: 1994
= 666'
N


INQUIRY #: 3025125.5
YEAR: 2002
= 666'
N


INQUIRY #: 3025125.5
YEAR: 2005
= 604'
N

3317 Faring Orange Grove
7811 Santa Monica Blvd & 1114 N Orange Grove Ave
Los Angeles, CA 90046

Inquiry Number: 3873906.3
March 06, 2014

Certified Sanborn® Map Report

6 Armstrong Road, 4th Floor
Shelton, Connecticut 06484
Toll Free: 800.352.0050
www.edrnet.com

Certified Sanborn® Map Report

3/06/14

Site Name:
3317 Faring Orange Grove
7811 Santa Monica Blvd &
Los Angeles, CA 90046

Client Name:
California Environmental
30423 Canwood Street Suite
Agoura Hills, CA 93012

EDR Inquiry # 3873906.3

Contact: Sam Buckley

The Sanborn Library has been searched by EDR and maps covering the target property location as provided by California Environmental were identified for the years listed below. The Sanborn Library is the largest, most complete collection of fire insurance maps. The collection includes maps from Sanborn, Bromley, Perris & Browne, Hopkins, Barlow, and others. Only Environmental Data Resources Inc. (EDR) is authorized to grant rights for commercial reproduction of maps by the Sanborn Library LLC, the copyright holder for the collection. Results can be authenticated by visiting www.edrnet.com/sanborn.

The Sanborn Library is continually enhanced with newly identified map archives. This report accesses all maps in the collection as of the day this report was generated.

Certified Sanborn Results:

Site Name: 3317 Faring Orange Grove
Address: 7811 Santa Monica Blvd & 1114 N Orange
City, State, Zip: Los Angeles, CA 90046
Cross Street:
P.O. # NA
Project: 3317 Faring Orange Grove
Certification # 4829-4E7C-A1A7

Maps Provided:

1970	1955
1969	1950
1966	1926
1962	1919
1961	
1960	

Sanborn® Library search results
Certification # 4829-4E7C-A1A7

The Sanborn Library includes more than 1.2 million fire insurance maps from Sanborn, Bromley, Perris & Browne, Hopkins, Barlow and others which track historical property usage in approximately 12,000 American cities and towns. Collections searched:

- ☑ Library of Congress
- ☑ University Publications of America
- ☑ EDR Private Collection

The Sanborn Library LLC Since 1866™

Limited Permission To Make Copies

California Environmental (the client) is permitted to make up to FIVE photocopies of this Sanborn Map transmittal and each fire insurance map accompanying this report solely for the limited use of its customer. No one other than the client is authorized to make copies. Upon request made directly to an EDR Account Executive, the client may be permitted to make a limited number of additional photocopies. This permission is conditioned upon compliance by the client, its customer and their agents with EDR's copyright policy; a copy of which is available upon request.

Disclaimer - Copyright and Trademark notice

This Report contains certain information obtained from a variety of public and other sources reasonably available to Environmental Data Resources, Inc. It cannot be concluded from this Report that coverage information for the target and surrounding properties does not exist from other sources. NO WARRANTY EXPRESSED OR IMPLIED, IS MADE WHATSOEVER IN CONNECTION WITH THIS REPORT. ENVIRONMENTAL DATA RESOURCES, INC. SPECIFICALLY DISCLAIMS THE MAKING OF ANY SUCH WARRANTIES, INCLUDING WITHOUT LIMITATION, MERCHANTABILITY OR FITNESS FOR A PARTICULAR USE OR PURPOSE. ALL RISK IS ASSUMED BY THE USER. IN NO EVENT SHALL ENVIRONMENTAL DATA RESOURCES, INC. BE LIABLE TO ANYONE, WHETHER ARISING OUT OF ERRORS OR OMISSIONS, NEGLIGENCE, ACCIDENT OR ANY OTHER CAUSE, FOR ANY LOSS OF DAMAGE, INCLUDING, WITHOUT LIMITATION, SPECIAL, INCIDENTAL CONSEQUENTIAL, OR EXEMPLARY DAMAGES. ANY LIABILITY ON THE PART OF ENVIRONMENTAL DATA RESOURCES, INC. IS STRICTLY LIMITED TO A REFUND OF THE AMOUNT PAID FOR THIS REPORT. Purchaser accepts this Report "AS IS". Any analyses, estimates, ratings, environmental risk levels or risk codes provided in this Report are provided for illustrative purposes only, and are not intended to provide, nor should they be interpreted as providing any facts regarding, or prediction or forecast of, any environmental risk for any property. Only a Phase I Environmental Site Assessment performed by an environmental professional can provide information regarding the environmental risk for any property. Additionally, the information provided in this Report is not to be construed as legal advice.


Copyright 2014 by Environmental Data Resources, Inc. All rights reserved. Reproduction in any media or format, in whole or in part, of any report or map of Environmental Data Resources, Inc., or its affiliates, is prohibited without prior written permission.

EDR and its logos (including Sanborn and Sanborn Map) are trademarks of Environmental Data Resources, Inc. or its affiliates. All other trademarks used herein are the property of their respective owners.


Sanborn Sheet Thumbnails

This Certified Sanborn Map Report is based upon the following Sanborn Fire Insurance map sheets.

1970 Source Sheets

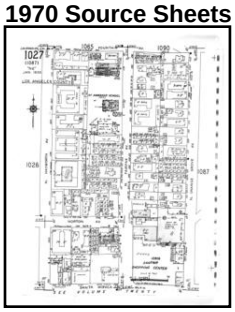


Volume 10, Sheet 1027

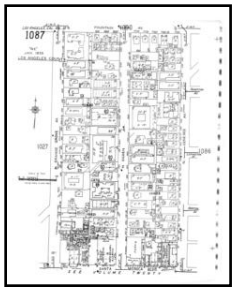


Volume 10, Sheet 1087


1969 Source Sheets

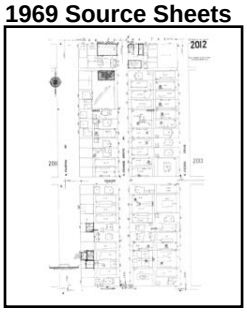


Volume 20, Sheet 2012

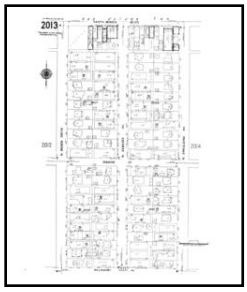

Volume 20, Sheet 2013

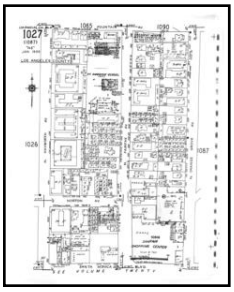


Volume 10, Sheet 1027

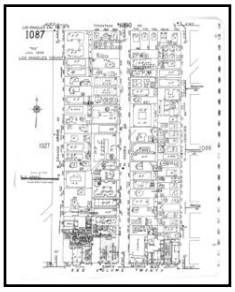


Volume 10, Sheet 1087

1966 Source Sheets

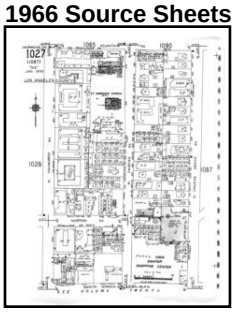

Volume 10, Sheet 1027

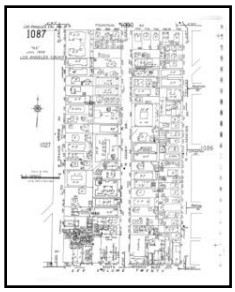


Volume 10, Sheet 1087

1962 Source Sheets




Volume 10, Sheet 1027

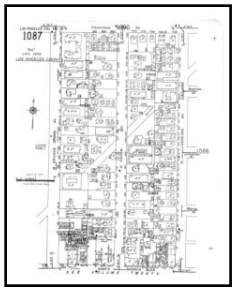


Volume 10, Sheet 1087

1961 Source Sheets

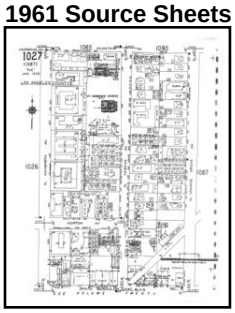


Volume 10, Sheet 1027

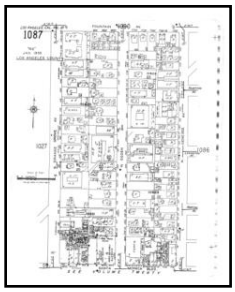


Volume 10, Sheet 1087

1960 Source Sheets

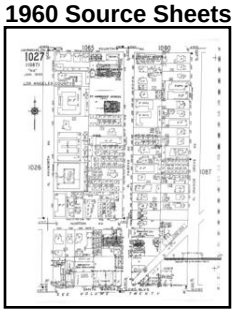

Volume 10, Sheet 1027

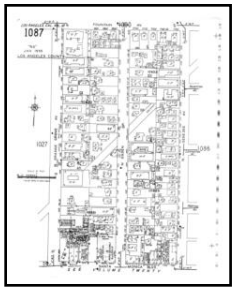


Volume 10, Sheet 1087

1955 Source Sheets




Volume 10, Sheet 1027

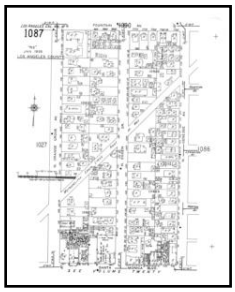


Volume 10, Sheet 1087

1950 Source Sheets

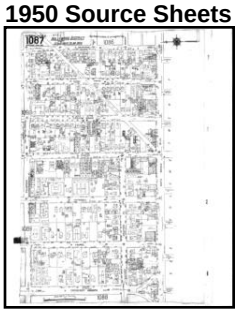

Volume 10, Sheet 1087

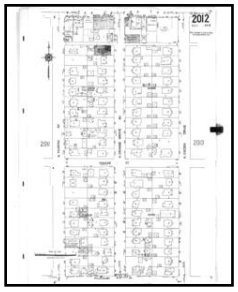


Volume 20, Sheet 2012



Volume 20, Sheet 2013

1926 Source Sheets

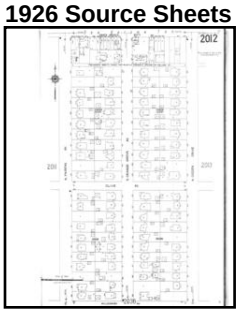

Volume 20, Sheet 2012




Volume 20, Sheet 2013

1919 Source Sheets



Volume 10, Sheet 1087

1970 Certified Sanborn Map

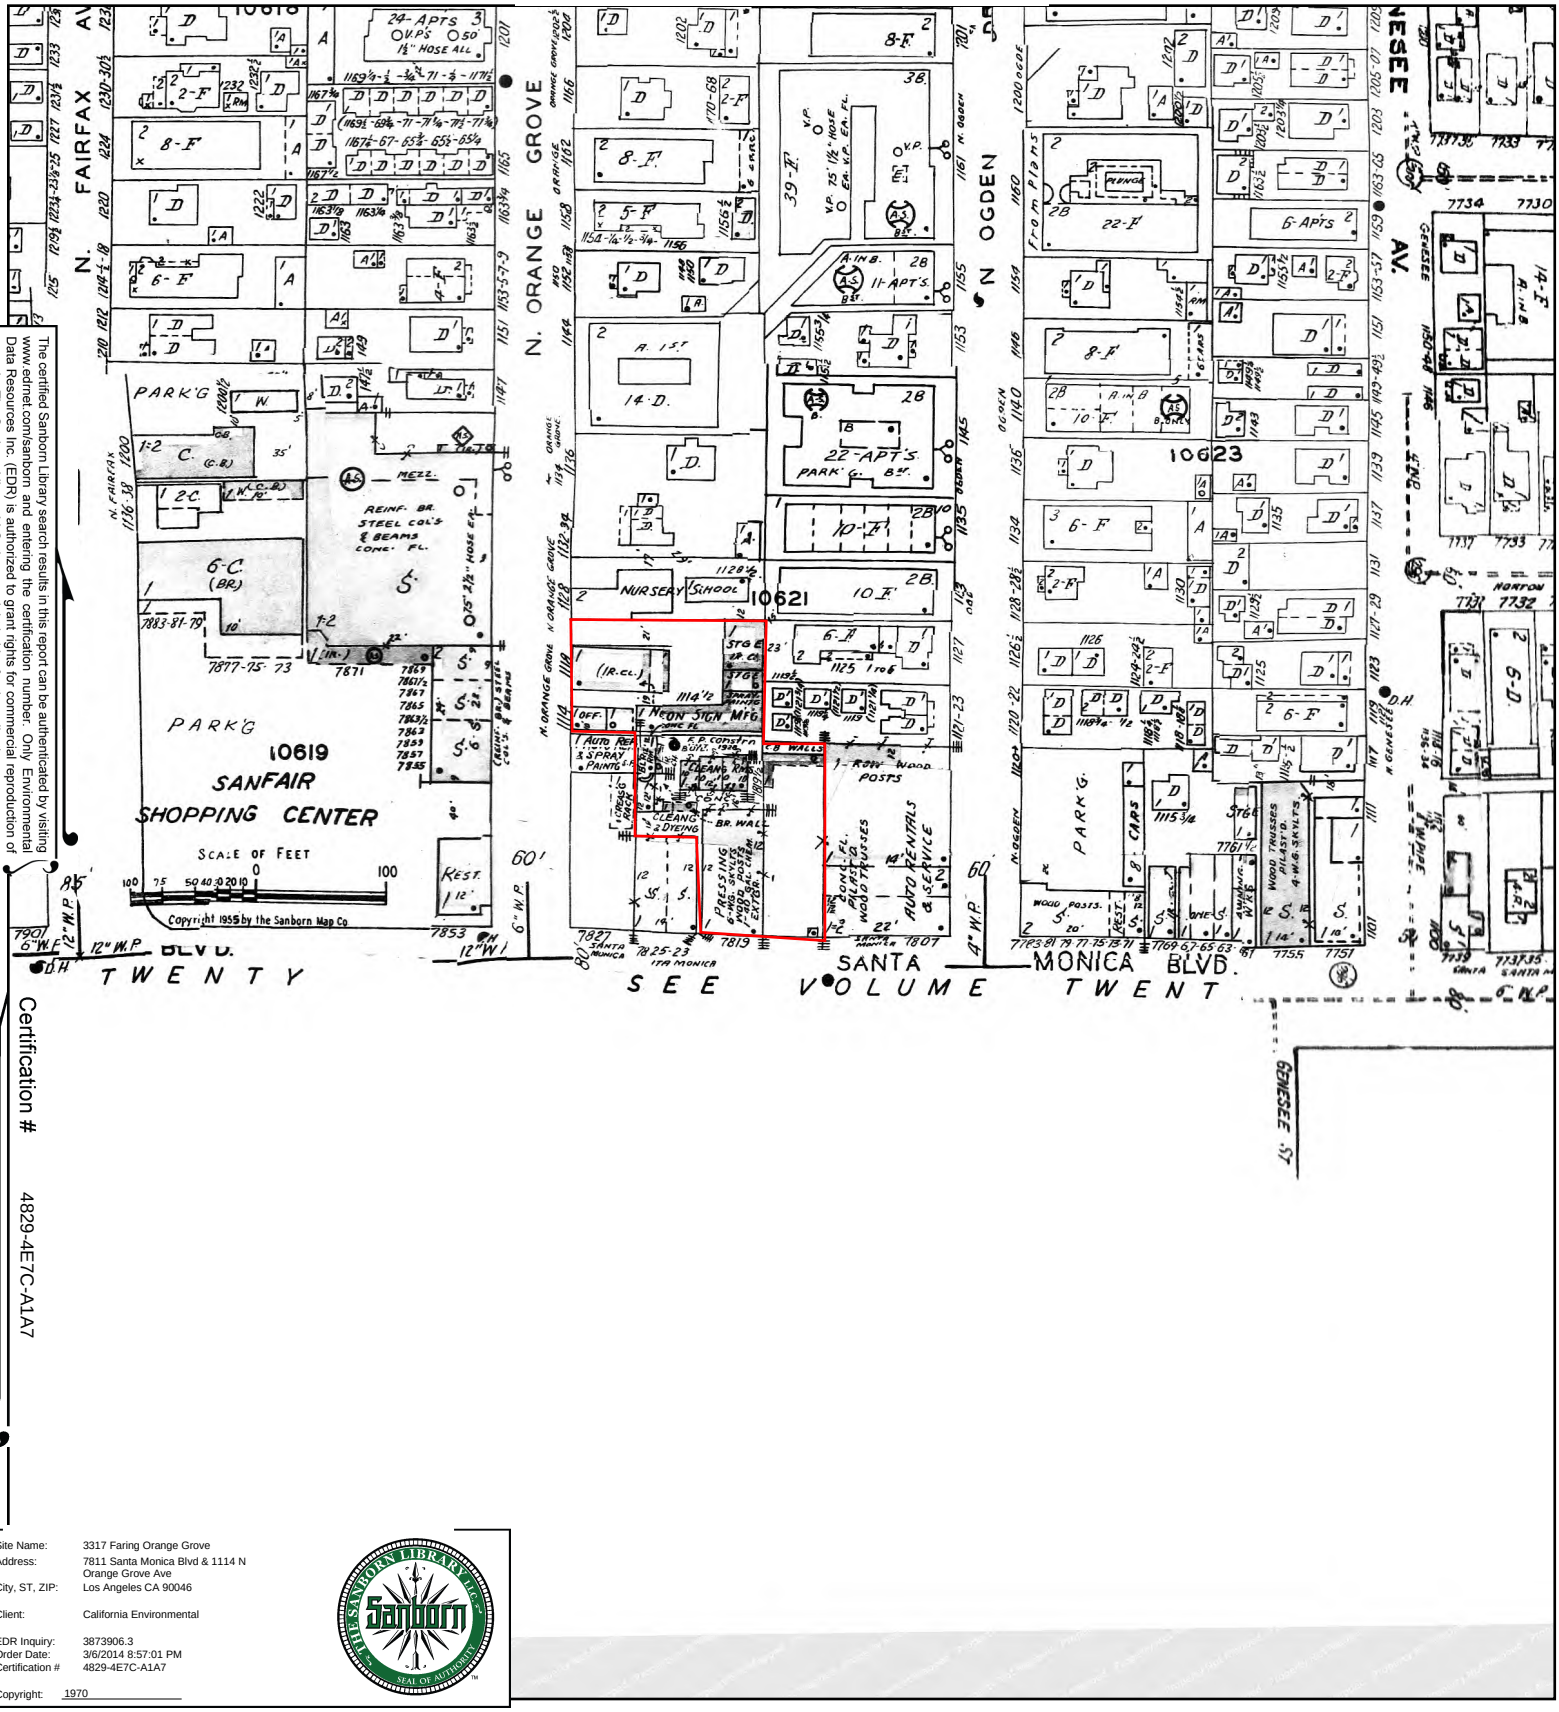


The certified Sanborn Library search results in this report can be authenticated by visiting www.edrnet.com/sanborn and entering the certification number. Only Environmental Data Resources Inc. (EDR) is authorized to grant rights for commercial reproduction of maps by The Sanborn Library LLC, the copyright holder for the collection.

Certification # 4829-4E7C-A1A7

Site Name:	3317 Faring Orange Grove
Address:	7811 Santa Monica Blvd & 1114 N Orange Grove Ave
City, ST, ZIP:	Los Angeles CA 90046
Client:	California Environmental
EDR Inquiry:	3873906.3
Order Date:	3/6/2014 8:57:01 PM
Certification #	4829-4E7C-A1A7
Copyright:	1970

This Certified Sanborn Map combines the following sheets.
Outlined areas indicate map sheets within the collection.

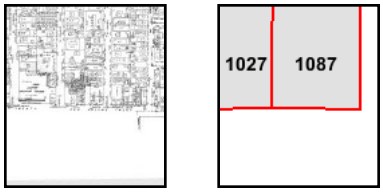


Volume 10, Sheet 1027
Volume 10, Sheet 1087

0 Feet 150 300 600

N

1969 Certified Sanborn Map

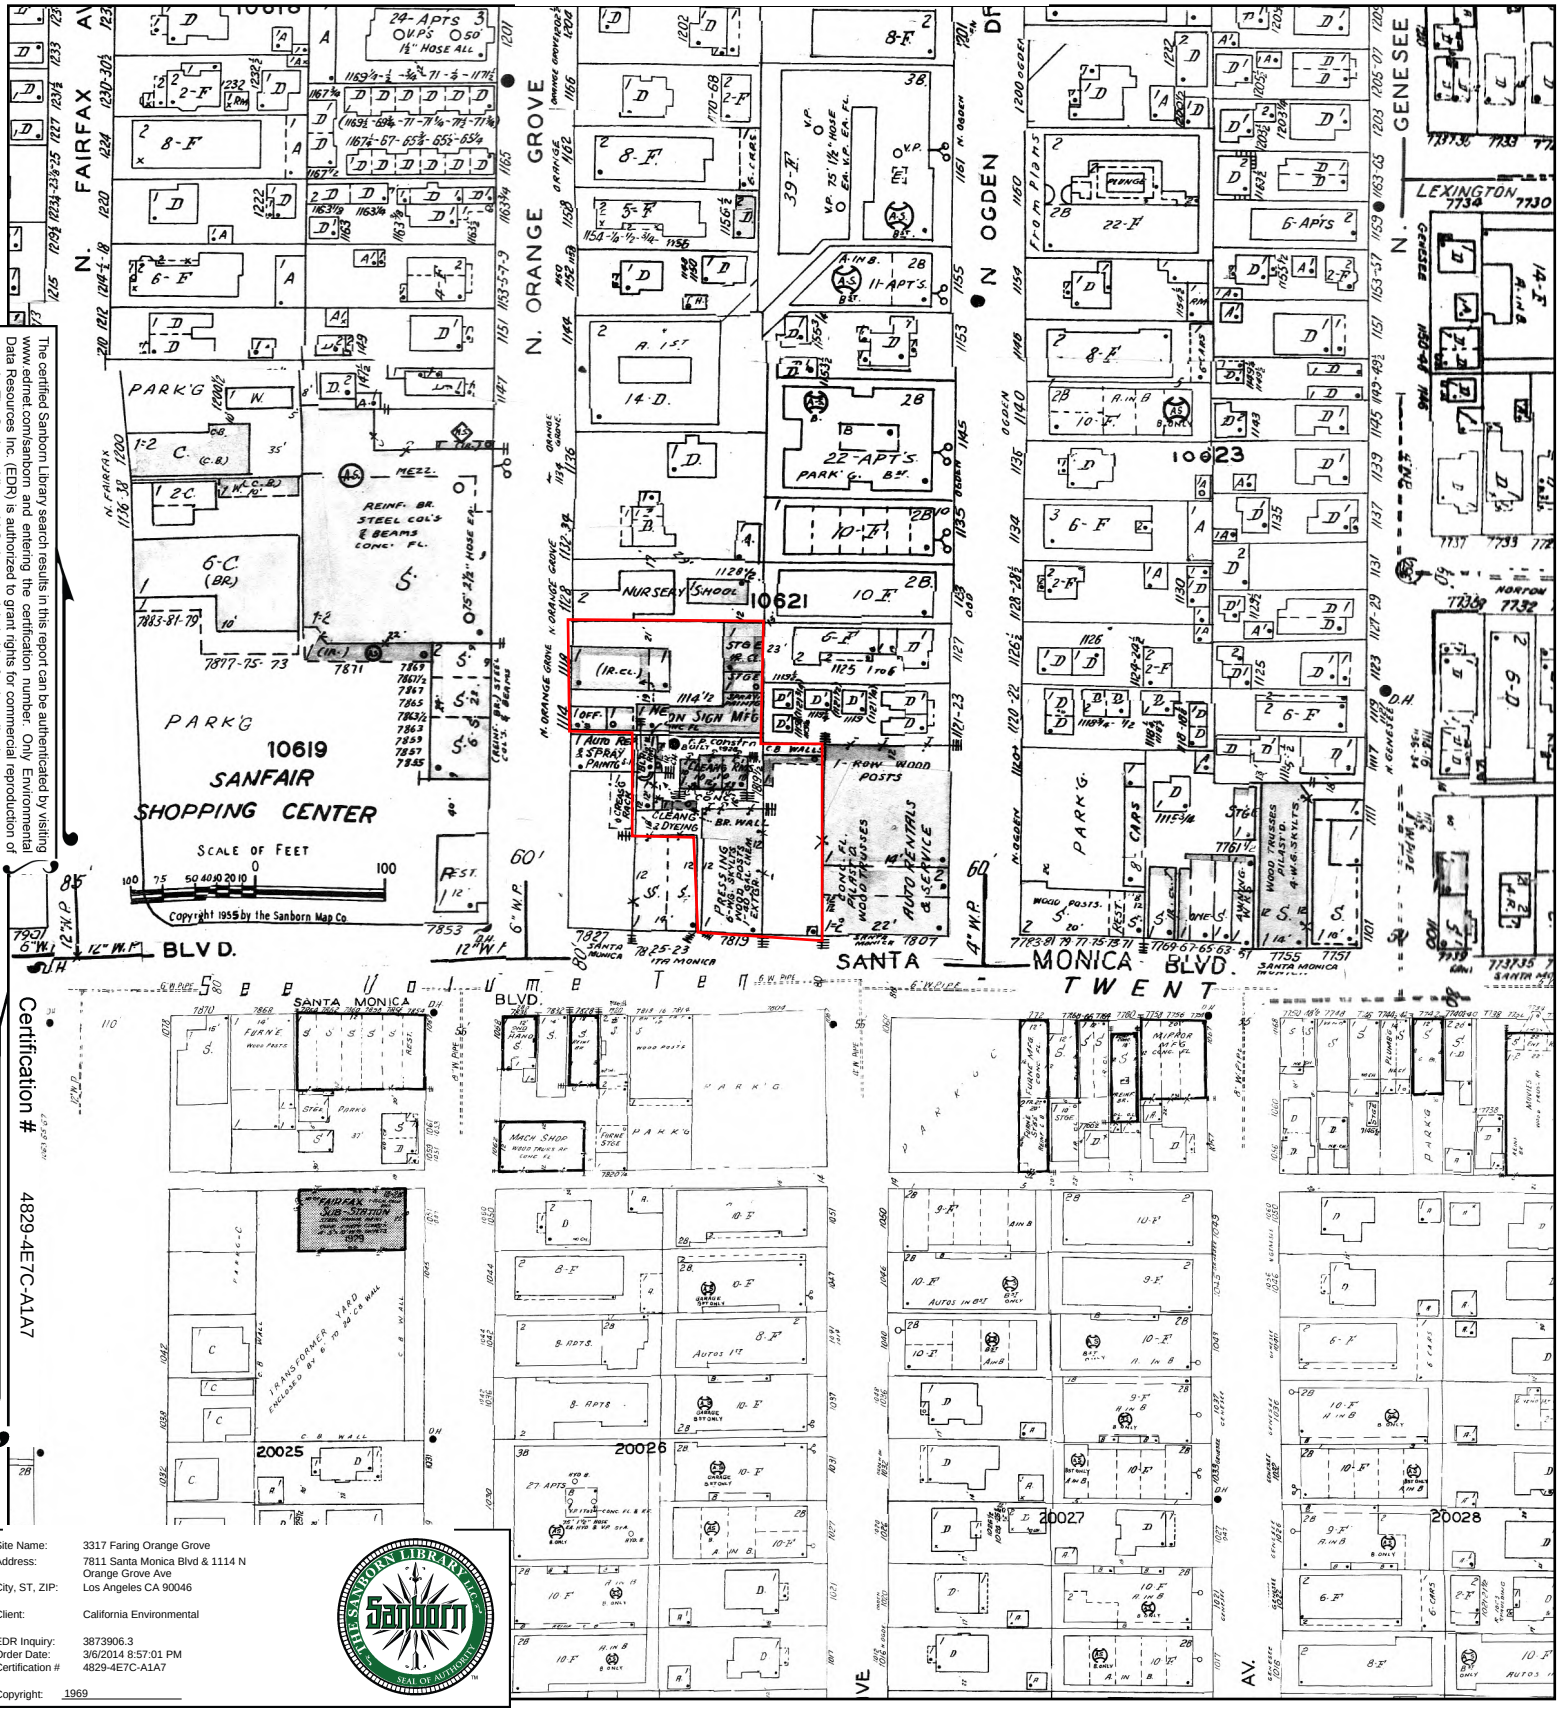



The certified Sanborn Library search results in this report can be authenticated by visiting www.edrnet.com/sanborn and entering the certification number. Only Environmental Data Resources Inc. (EDR) is authorized to grant rights for commercial reproduction of maps by The Sanborn Library LLC, the copyright holder for the collection.

Certification # 4829-4E7C-A1A7

Site Name:	3317 Faring Orange Grove
Address:	7811 Santa Monica Blvd & 1114 N Orange Grove Ave
City, ST, ZIP:	Los Angeles CA 90046
Client:	California Environmental
EDR Inquiry:	3873906.3
Order Date:	3/6/2014 8:57:01 PM
Certification #	4829-4E7C-A1A7
Copyright:	1969

This Certified Sanborn Map combines the following sheets.
Outlined areas indicate map sheets within the collection.

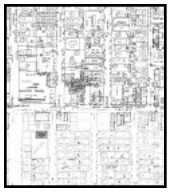

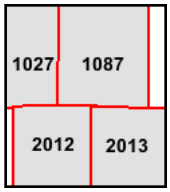


Volume 20, Sheet 2012
Volume 20, Sheet 2013
Volume 10, Sheet 1027
Volume 10, Sheet 1087

0 Feet 150 300 600

N

1966 Certified Sanborn Map

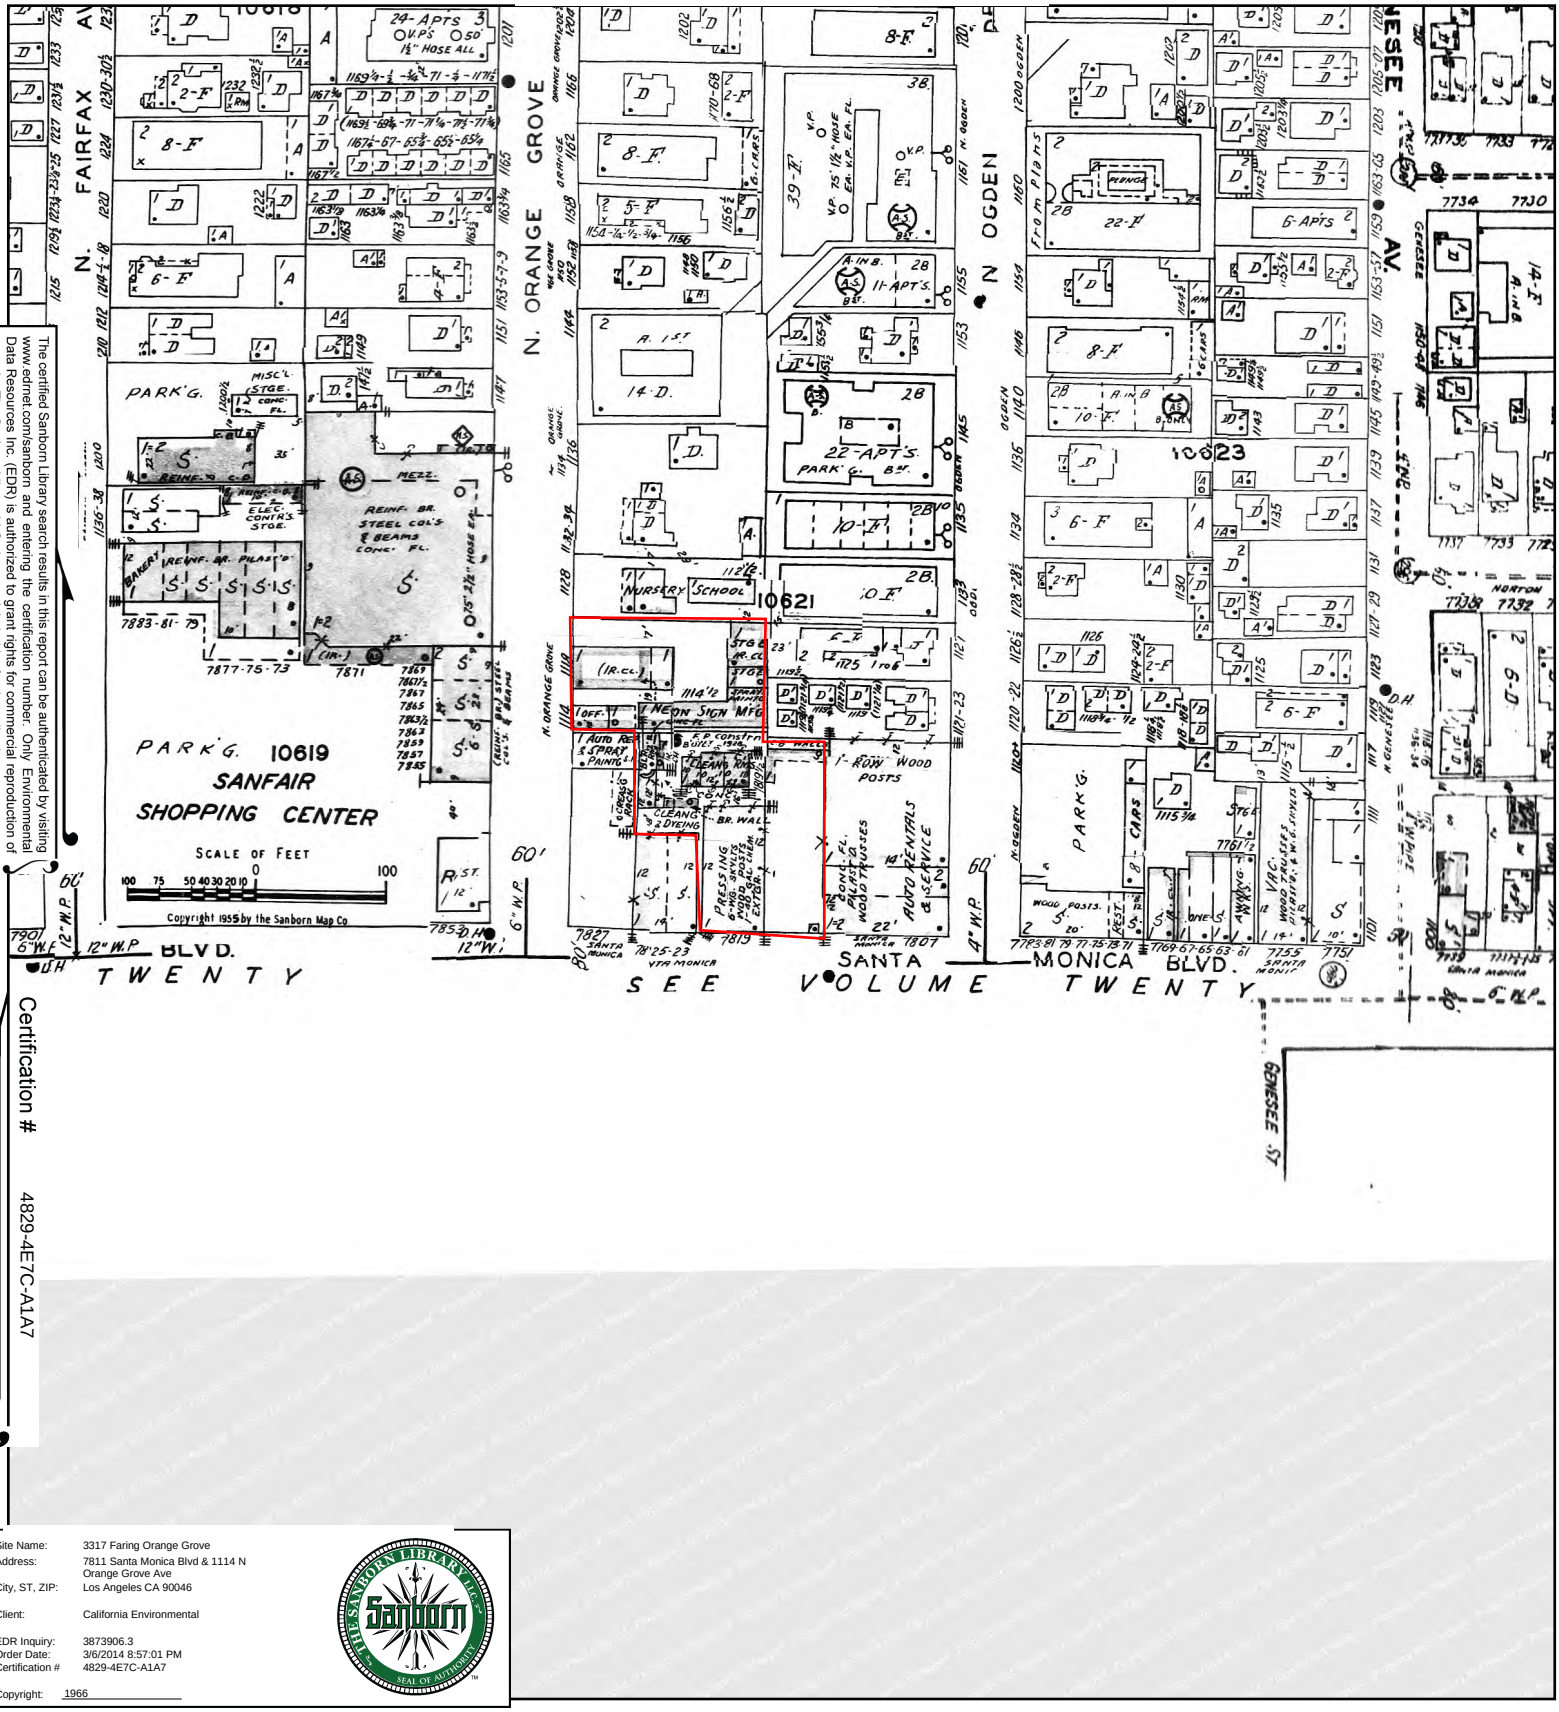


The certified Sanborn Library search results in this report can be authenticated by visiting www.ednet.com/sanborn and entering the certification number. Only Environmental Data Resources Inc. (EDR) is authorized to grant rights for commercial reproduction of maps by The Sanborn Library LLC, the copyright holder for the collection.

Certification # 4829-4E7C-A1A7

Site Name:	3317 Faring Orange Grove
Address:	7811 Santa Monica Blvd & 1114 N Orange Grove Ave
City, ST, ZIP:	Los Angeles CA 90046
Client:	California Environmental
EDR Inquiry:	3873906.3
Order Date:	3/6/2014 8:57:01 PM
Certification #	4829-4E7C-A1A7
Copyright:	1966

This Certified Sanborn Map combines the following sheets.
Outlined areas indicate map sheets within the collection.

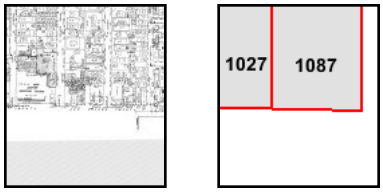


Volume 10, Sheet 1027
Volume 10, Sheet 1087

0 Feet 150 300 600

N

1962 Certified Sanborn Map

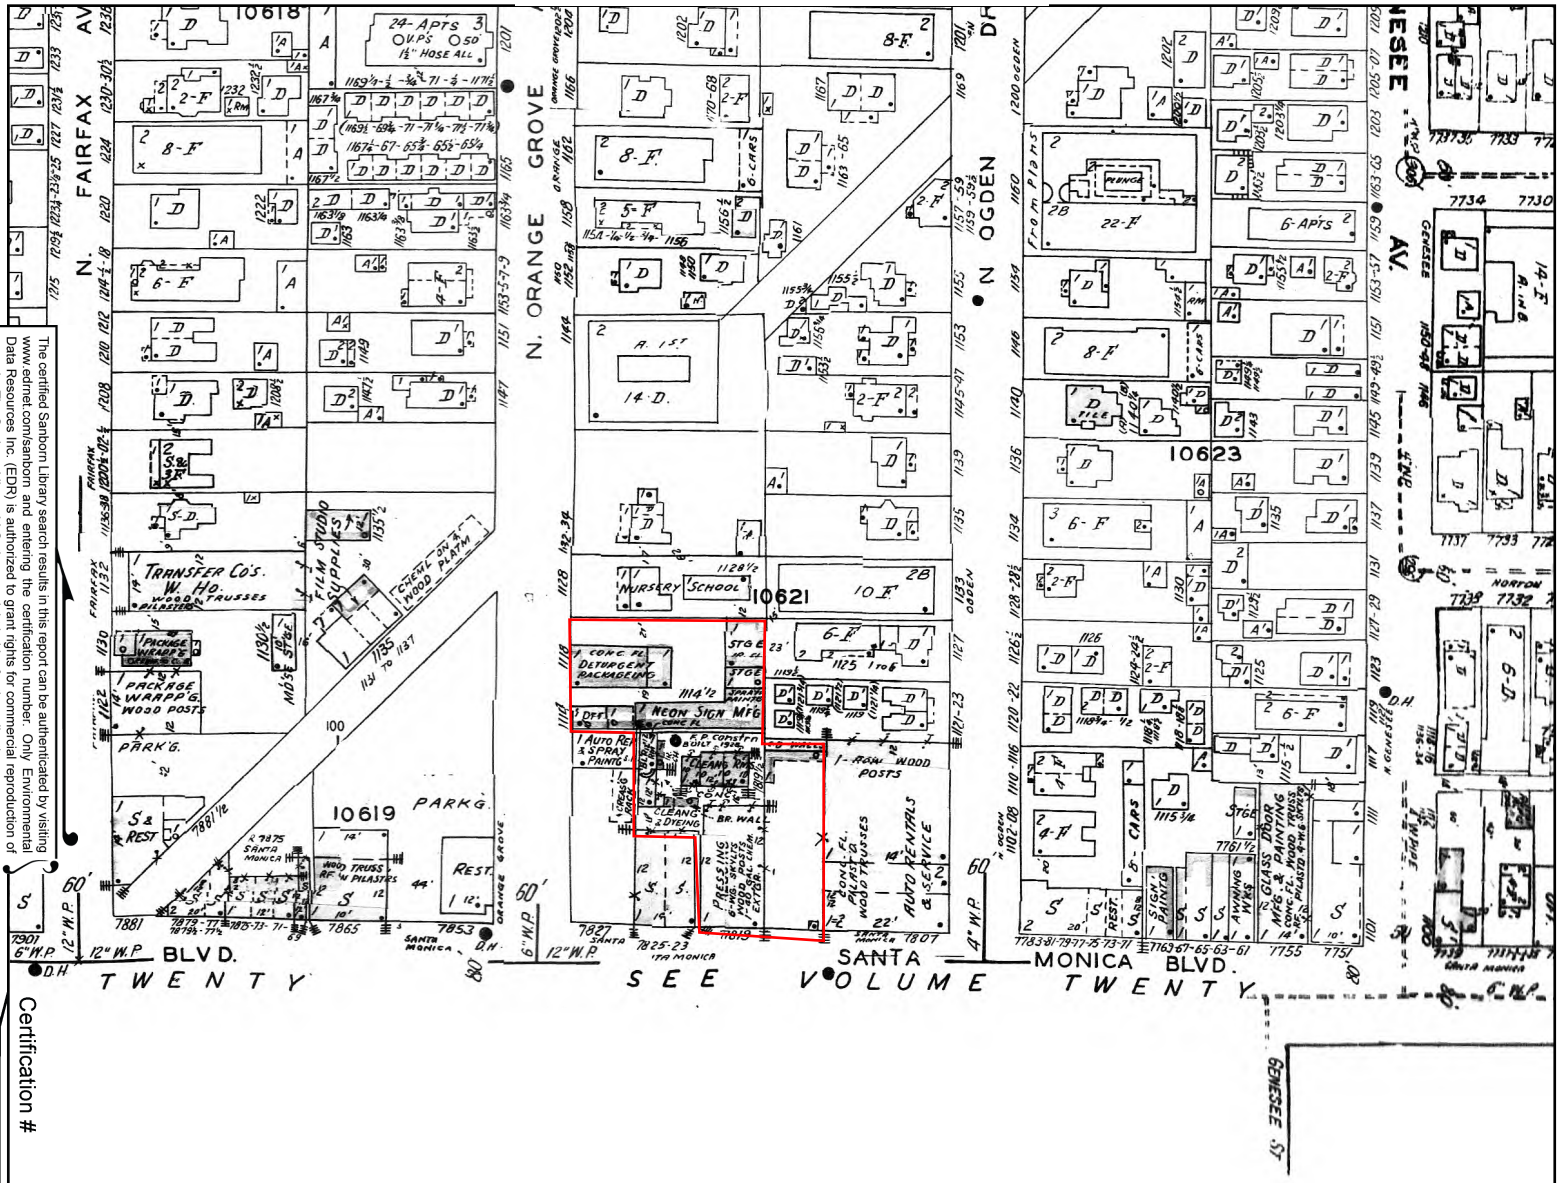

The certified Sanborn Library search results in this report can be authenticated by visiting www.edrnet.com/sanborn and entering the certification number. Only Environmental Data Resources Inc. (EDR) is authorized to grant rights for commercial reproduction of maps by The Sanborn Library LLC, the copyright holder for the collection.


Certification # 4829-4E7C-A1A7

Site Name:	3317 Faring Orange Grove
Address:	7811 Santa Monica Blvd & 1114 N Orange Grove Ave
City, ST, ZIP:	Los Angeles CA 90046
Client:	California Environmental
EDR Inquiry:	3873906.3
Order Date:	3/6/2014 8:57:01 PM
Certification #	4829-4E7C-A1A7
Copyright:	1962

This Certified Sanborn Map combines the following sheets.
Outlined areas indicate map sheets within the collection.

0 Feet 150 300 600




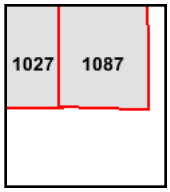

Volume 10, Sheet 1027
Volume 10, Sheet 1087

N

1961 Certified Sanborn Map

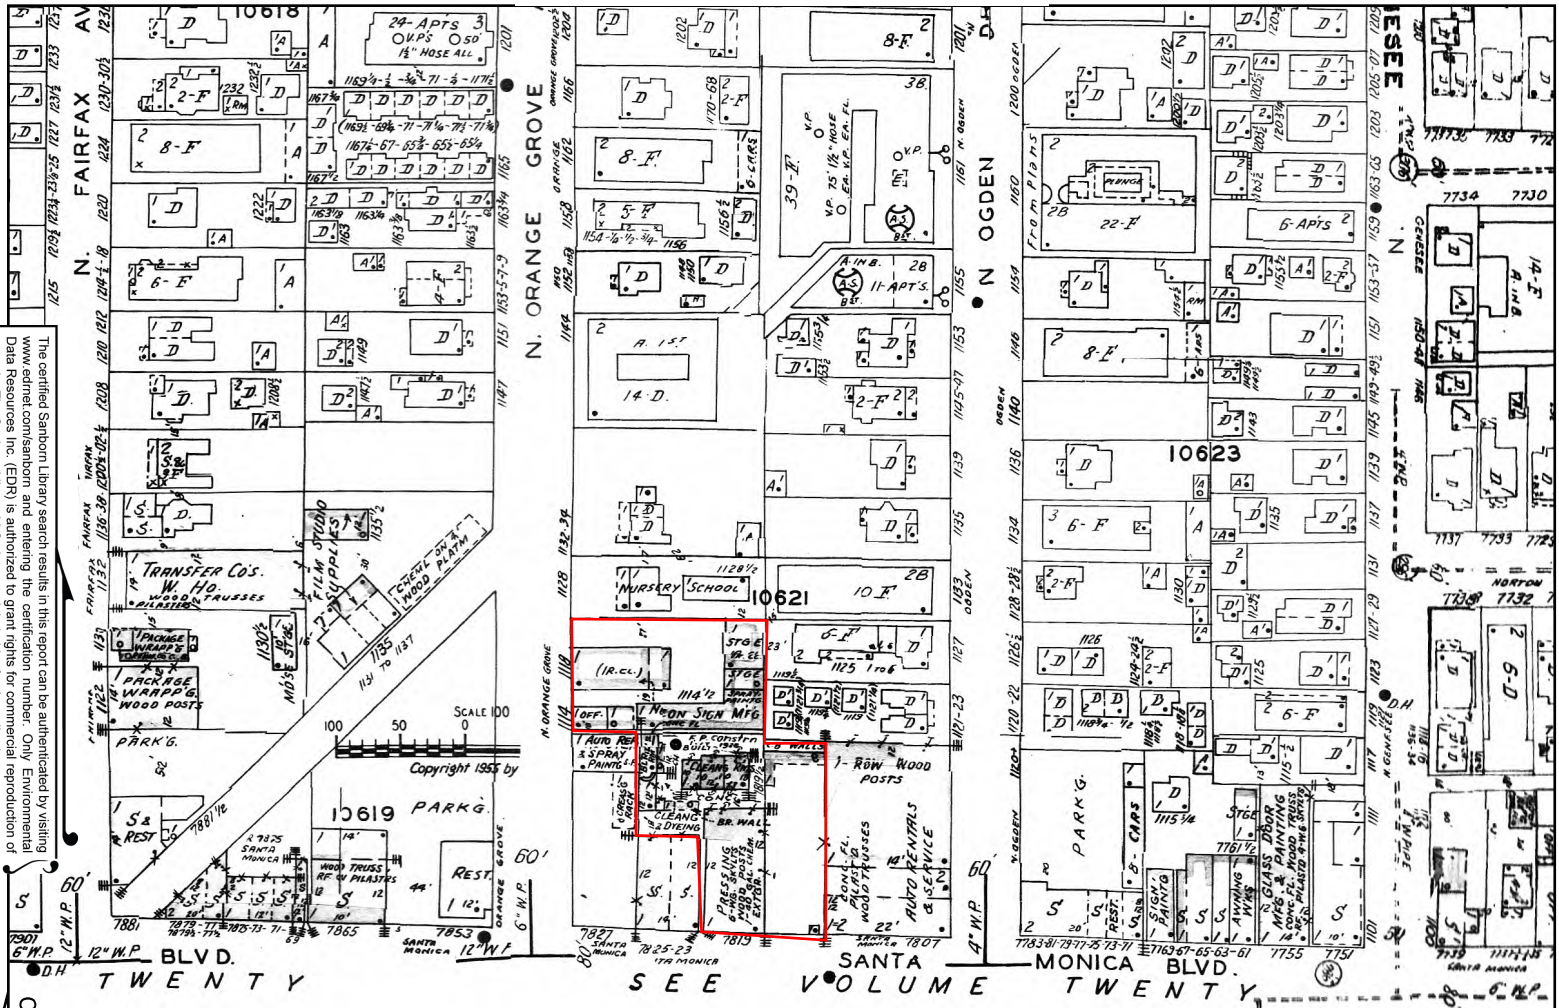


The certified Sanborn Library search results in this report can be authenticated by visiting www.edrnet.com/sanborn and entering the certification number. Only Environmental Data Resources Inc. (EDR) is authorized to grant rights for commercial reproduction of maps by The Sanborn Library LLC, the copyright holder for the collection.

Certification # 4829-4E7C-A1A7

Site Name:	3317 Faring Orange Grove
Address:	7811 Santa Monica Blvd & 1114 N Orange Grove Ave
City, ST, ZIP:	Los Angeles CA 90046
Client:	California Environmental
EDR Inquiry:	3873906.3
Order Date:	3/6/2014 8:57:01 PM
Certification #	4829-4E7C-A1A7
Copyright:	1961

This Certified Sanborn Map combines the following sheets.
Outlined areas indicate map sheets within the collection.

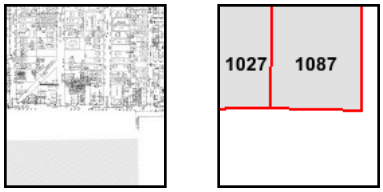


Volume 10, Sheet 1027
Volume 10, Sheet 1087

0 Feet 150 300 600

N

1960 Certified Sanborn Map

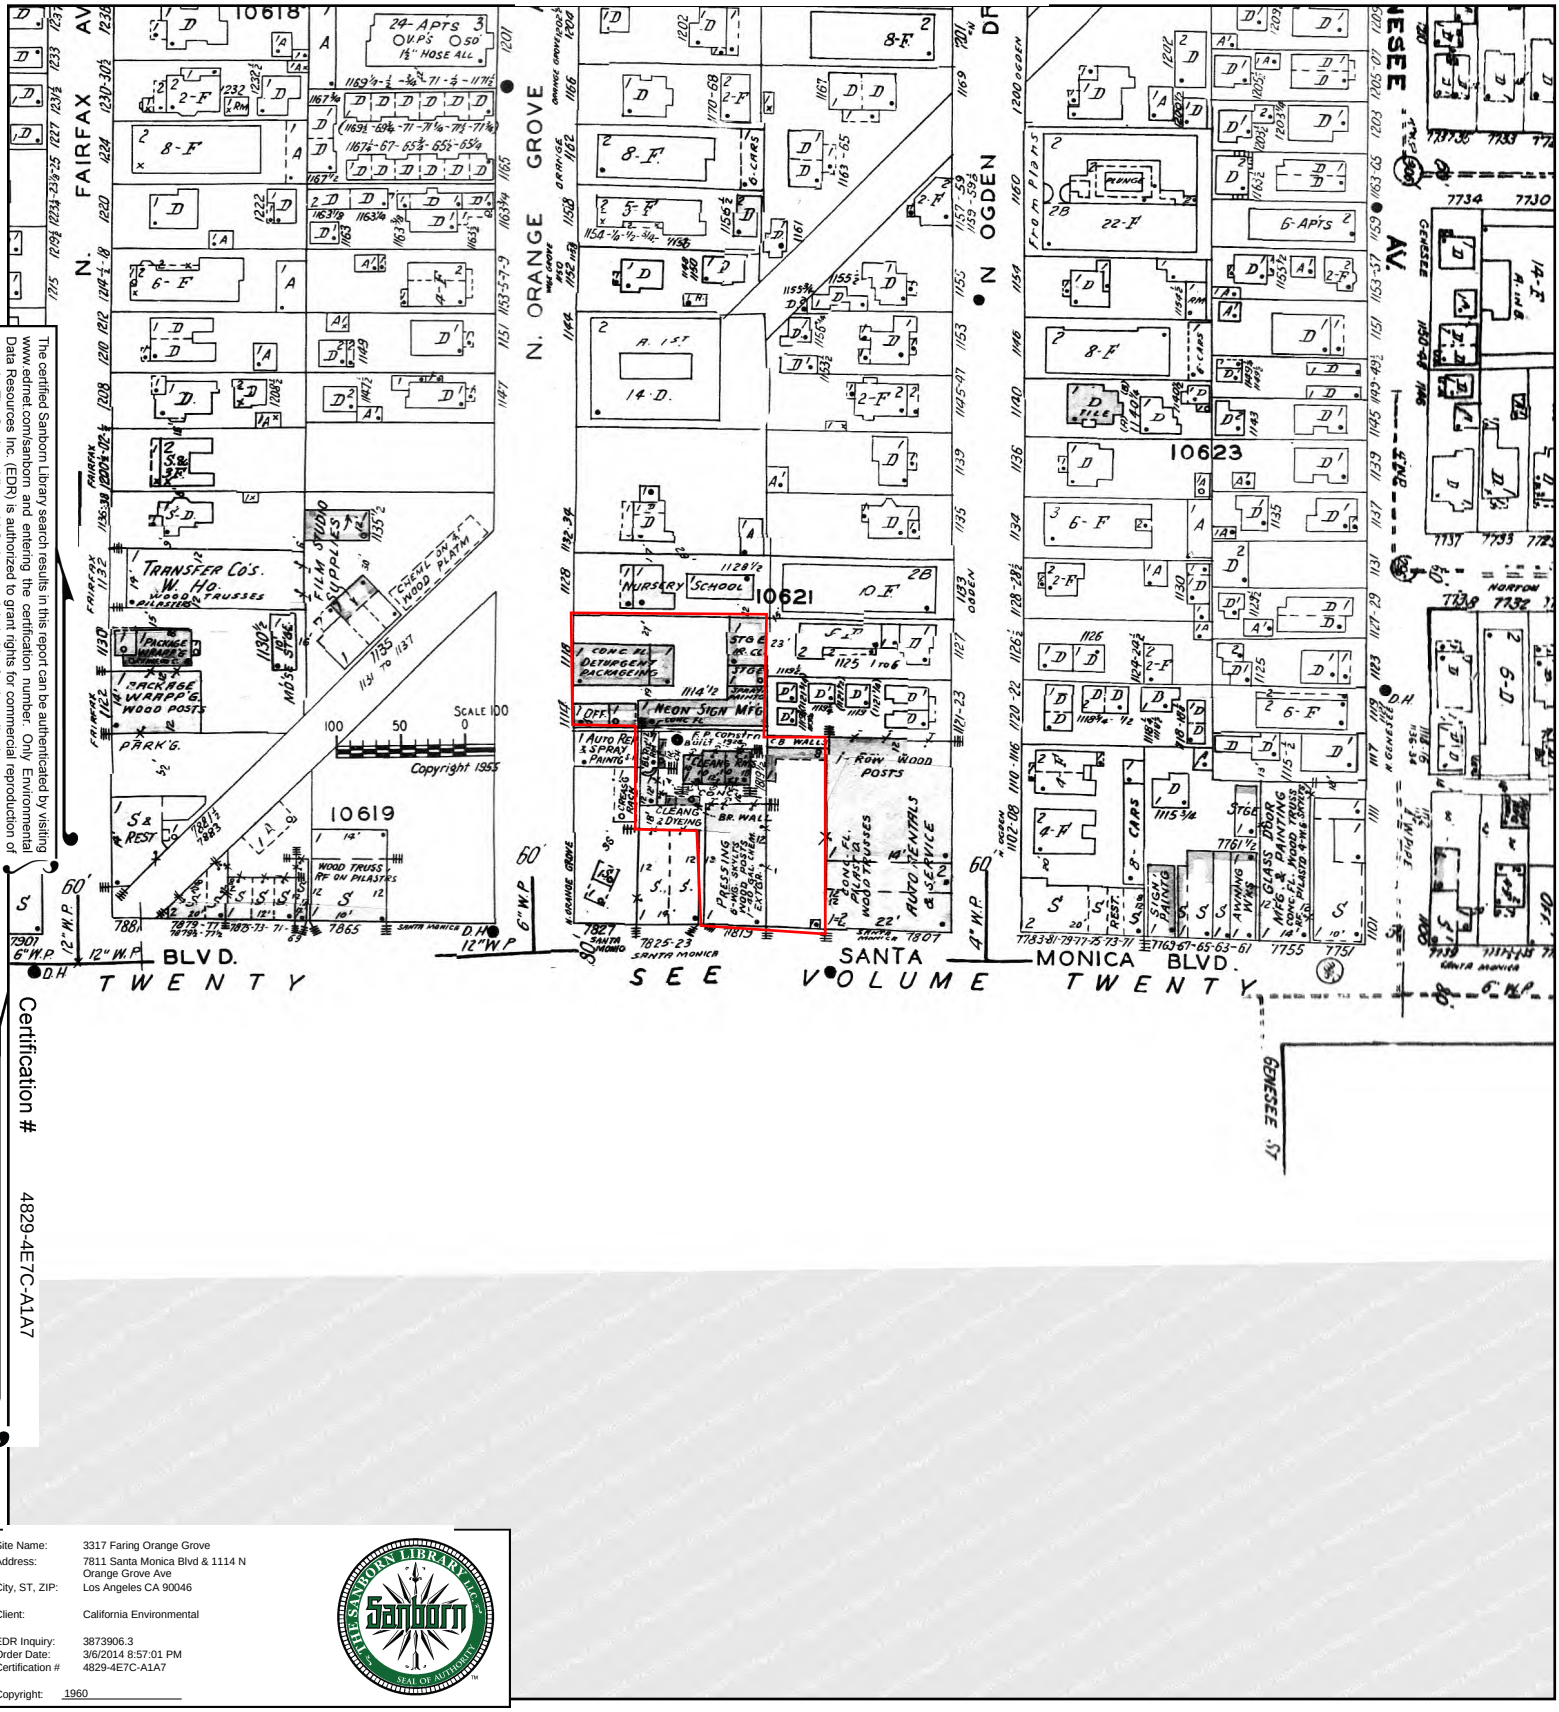


The certified Sanborn Library search results in this report can be authenticated by visiting www.edrnet.com/sanborn and entering the certification number. Only Environmental Data Resources Inc. (EDR) is authorized to grant rights for commercial reproduction of maps by The Sanborn Library LLC, the copyright holder for the collection.

Certification # 4829-4E7C-A1A7

Site Name:	3317 Faring Orange Grove
Address:	7811 Santa Monica Blvd & 1114 N Orange Grove Ave
City, ST, ZIP:	Los Angeles CA 90046
Client:	California Environmental
EDR Inquiry:	3873906.3
Order Date:	3/6/2014 8:57:01 PM
Certification #	4829-4E7C-A1A7
Copyright:	1960

This Certified Sanborn Map combines the following sheets.
Outlined areas indicate map sheets within the collection.

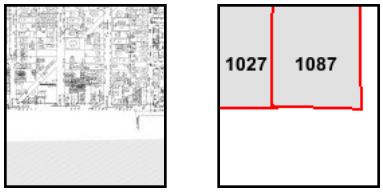


Volume 10, Sheet 1027
Volume 10, Sheet 1087

0 Feet 150 300 600

N

1955 Certified Sanborn Map

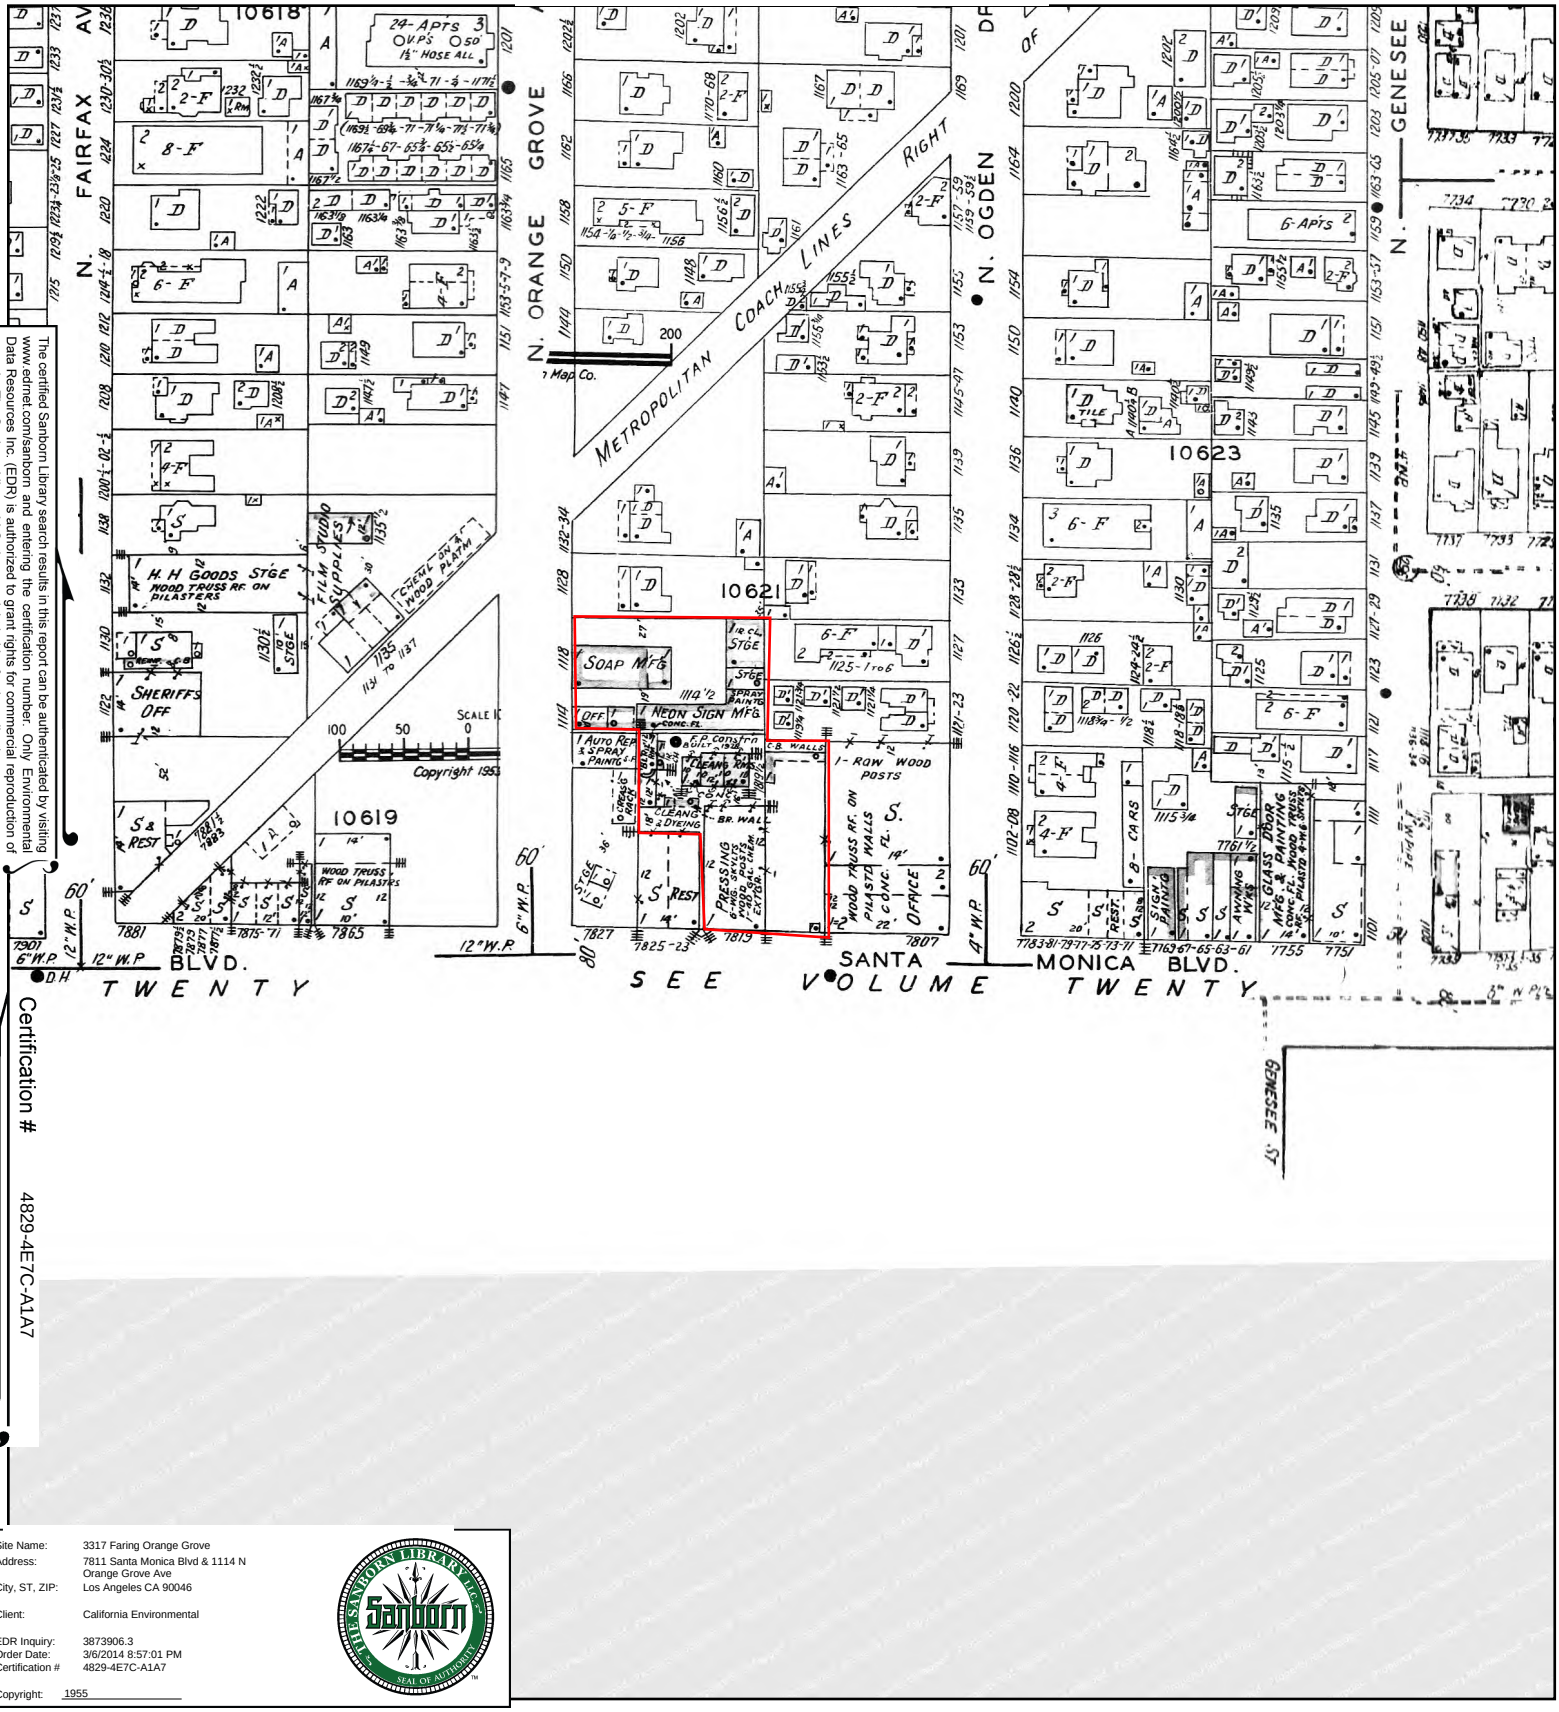


The certified Sanborn Library search results in this report can be authenticated by visiting www.edrnet.com/sanborn and entering the certification number. Only Environmental Data Resources Inc. (EDR) is authorized to grant rights for commercial reproduction of maps by The Sanborn Library LLC, the copyright holder for the collection.

Certification # 4829-4E7C-A1A7

Site Name:	3317 Faring Orange Grove
Address:	7811 Santa Monica Blvd & 1114 N Orange Grove Ave
City, ST, ZIP:	Los Angeles CA 90046
Client:	California Environmental
EDR Inquiry:	3873906.3
Order Date:	3/6/2014 8:57:01 PM
Certification #	4829-4E7C-A1A7
Copyright:	1955

This Certified Sanborn Map combines the following sheets.
Outlined areas indicate map sheets within the collection.

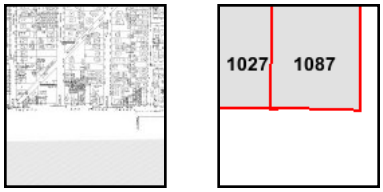


Volume 10, Sheet 1027
Volume 10, Sheet 1087

0 Feet 150 300 600

N

1950 Certified Sanborn Map

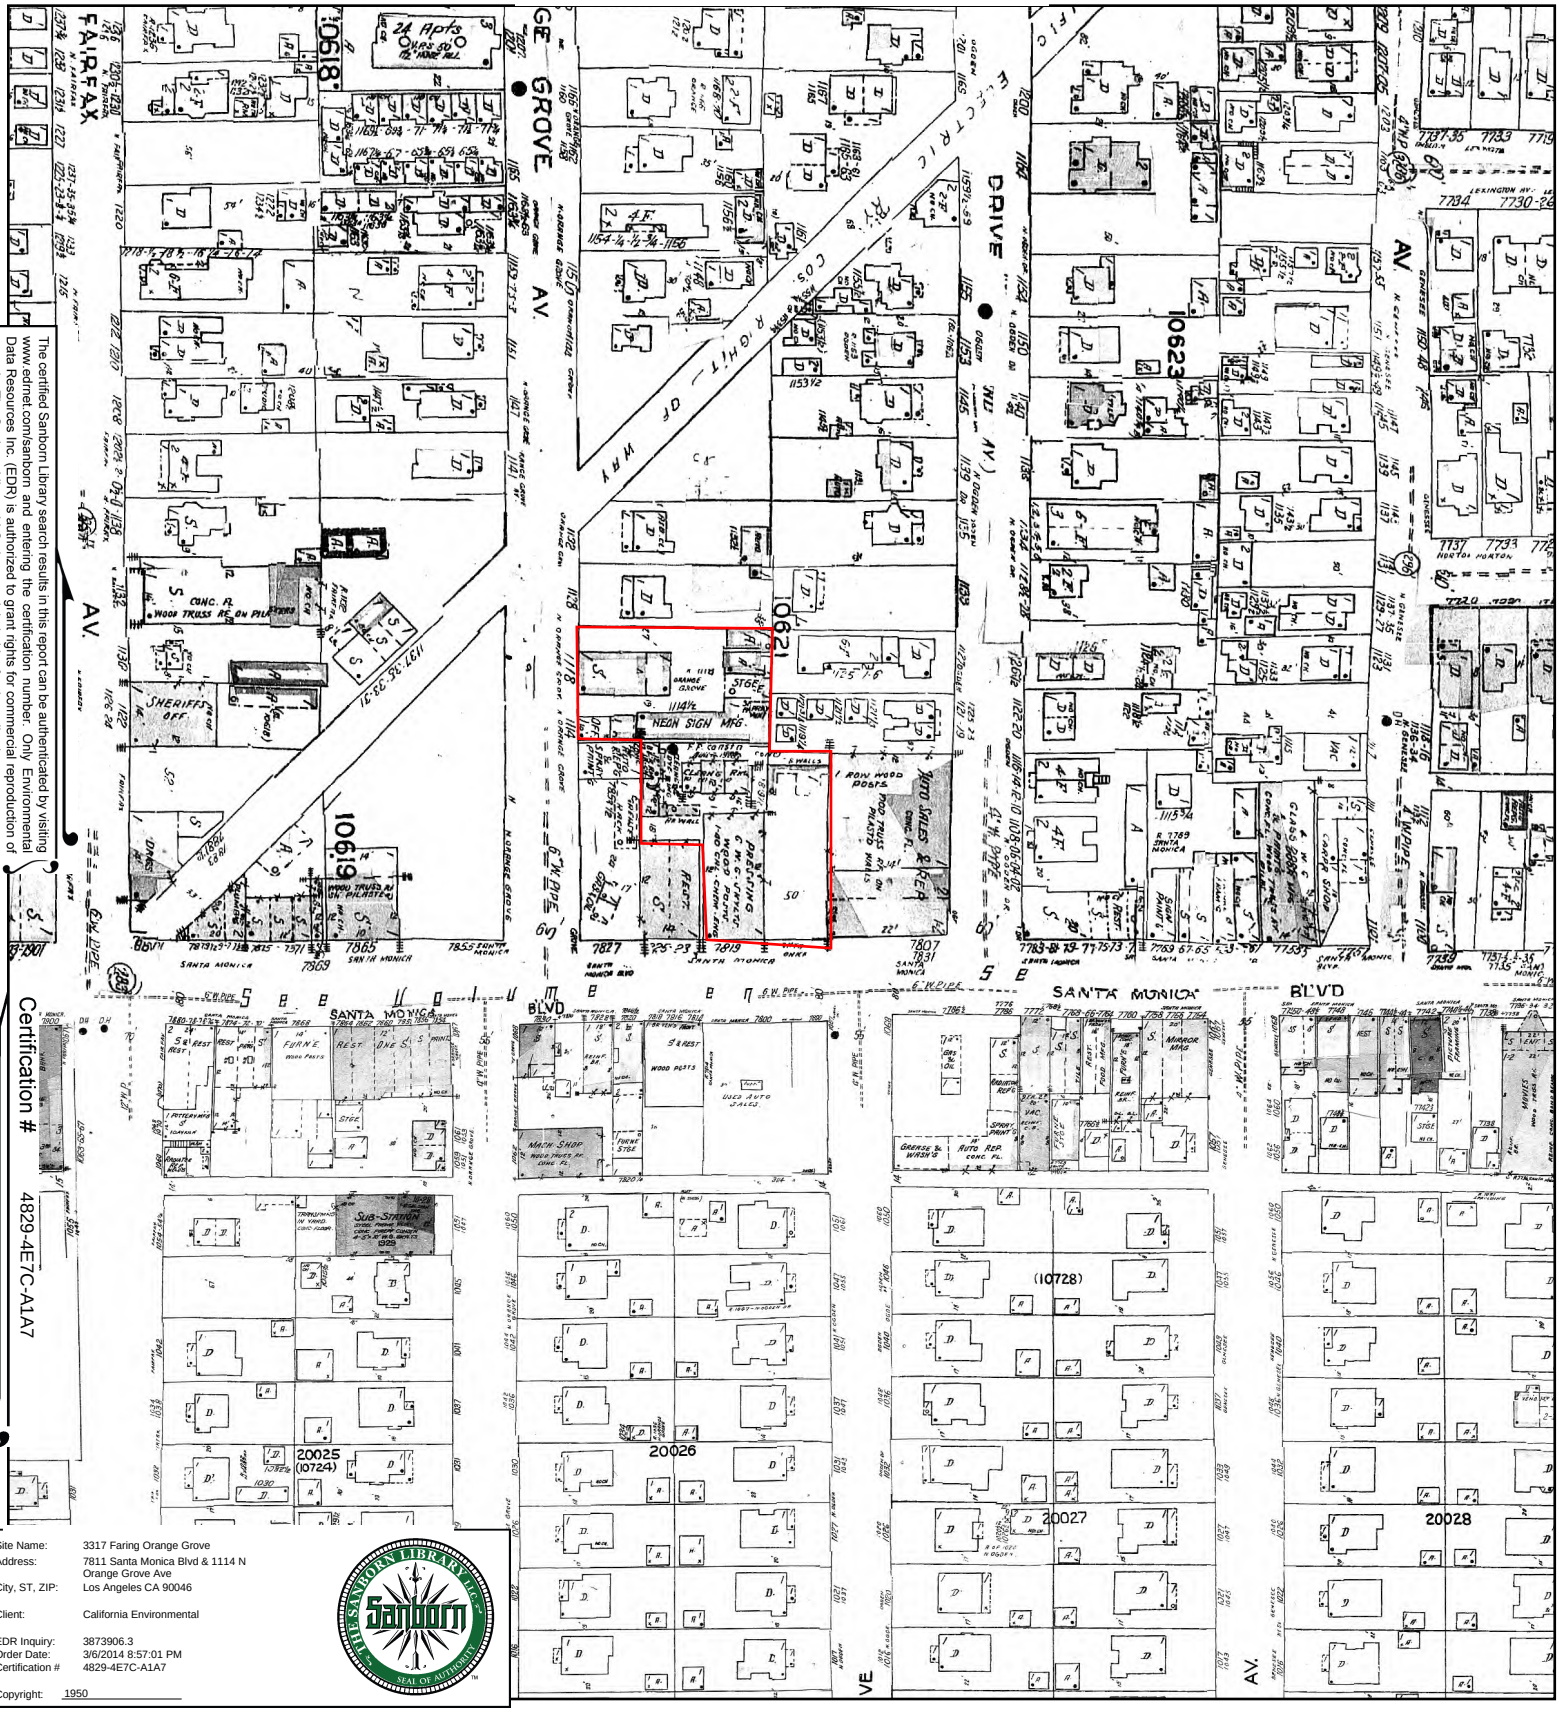


The certified Sanborn Library search results in this report can be authenticated by visiting www.edrnet.com/sanborn and entering the certification number. Only Environmental Data Resources Inc. (EDR) is authorized to grant rights for commercial reproduction of maps by The Sanborn Library LLC, the copyright holder for the collection.

Certification # 4829-4E7C-A1A7

Site Name:	3317 Faring Orange Grove
Address:	7811 Santa Monica Blvd & 1114 N Orange Grove Ave
City, ST, ZIP:	Los Angeles CA 90046
Client:	California Environmental
EDR Inquiry:	3873906.3
Order Date:	3/6/2014 8:57:01 PM
Certification #	4829-4E7C-A1A7
Copyright:	1950

This Certified Sanborn Map combines the following sheets.
Outlined areas indicate map sheets within the collection.



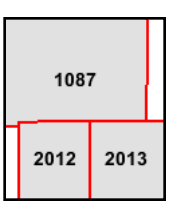

Volume 10, Sheet 1087
Volume 20, Sheet 2012
Volume 20, Sheet 2013

0 Feet 150 300 600

N

1926 Certified Sanborn Map

Site Name: 3317 Faring Orange Grove
Address: 7811 Santa Monica Blvd & 1114 N Orange Grove Ave
City, ST, ZIP: Los Angeles CA 90046


Client: California Environmental

EDR Inquiry: 3873906.3
Order Date: 3/6/2014 8:57:01 PM
Certification #: 4829-4E7C-A1A7

Copyright: 1926

The certified Sanborn Library search results in this report can be authenticated by visiting www.edrnet.com/sanborn and entering the certification number. Only Environmental Data Resources Inc. (EDR) is authorized to grant rights for commercial reproduction of maps by The Sanborn Library LLC, the copyright holder for the collection.


Certification # 4829-4E7C-A1A7

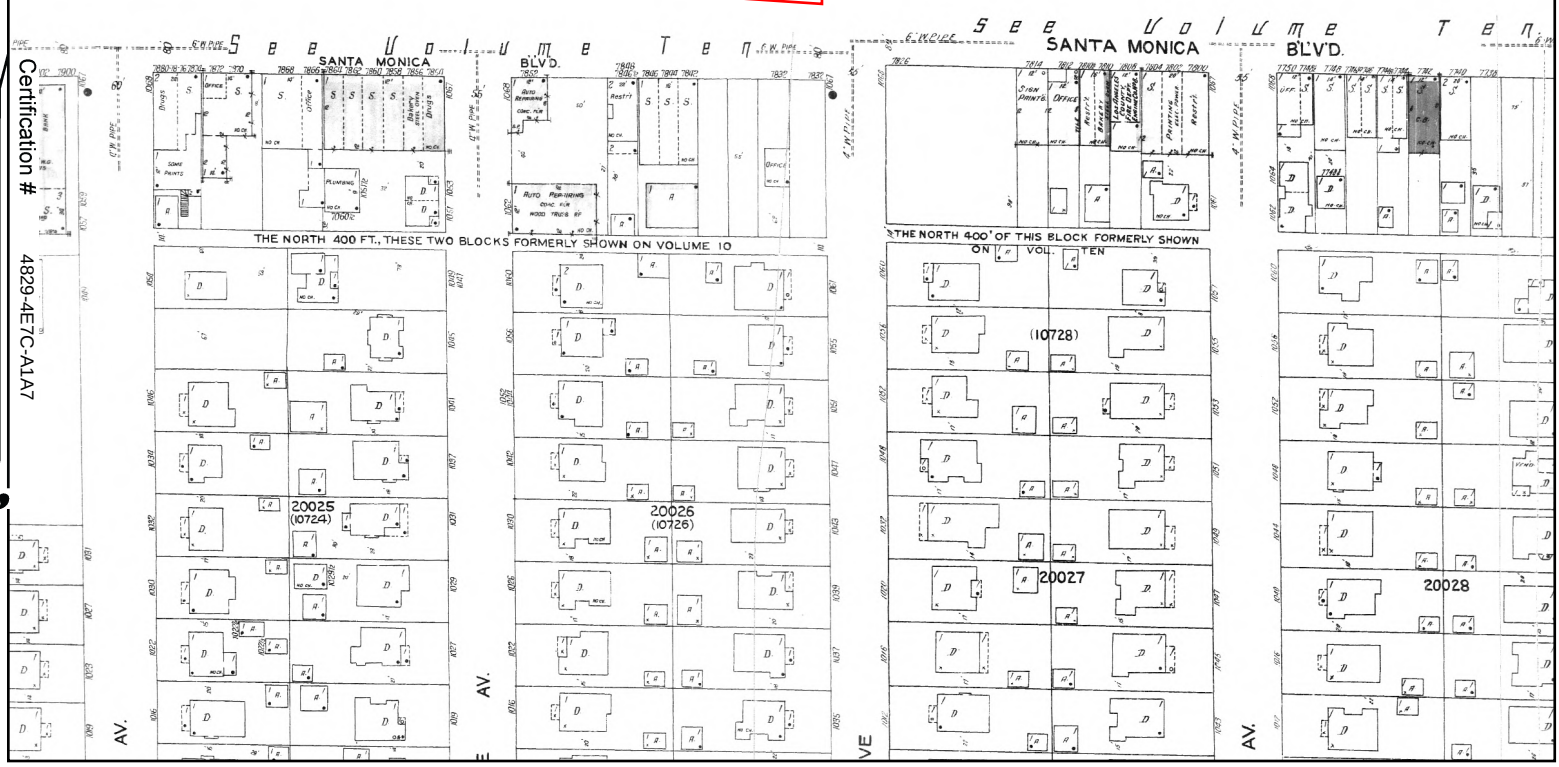

This Certified Sanborn Map combines the following sheets.
Outlined areas indicate map sheets within the collection.

0 Feet 150 300 600



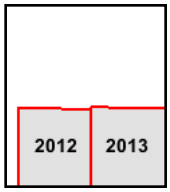

Volume 20, Sheet 2012
Volume 20, Sheet 2013

N

1919 Certified Sanborn Map




The certified Sanborn Library search results in this report can be authenticated by visiting www.edrnet.com/sanborn and entering the certification number. Only Environmental Data Resources Inc. (EDR) is authorized to grant rights for commercial reproduction of maps by The Sanborn Library LLC, the copyright holder for the collection.

Certification # 4829-4E7C-A1A7

Site Name:	3317 Faring Orange Grove
Address:	7811 Santa Monica Blvd & 1114 N Orange Grove Ave
City, ST, ZIP:	Los Angeles CA 90046
Client:	California Environmental
EDR Inquiry:	3873906.3
Order Date:	3/6/2014 8:57:01 PM
Certification #	4829-4E7C-A1A7
Copyright:	1919

This Certified Sanborn Map combines the following sheets.
Outlined areas indicate map sheets within the collection.

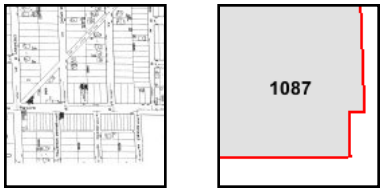

Volume 10, Sheet 1087

0 Feet 150 300 600

N

[redacted]

Los Angeles, CA 90046

Inquiry Number: 3025125.4

March 28, 2011

EDR Historical Topographic Map Report

EDR® Environmental Data Resources Inc

440 Wheelers Farms Road
Milford, CT 06461
800.352.0050
www.edrnet.com

EDR Historical Topographic Map Report

Environmental Data Resources, Inc.s (EDR) Historical Topographic Map Report is designed to assist professionals in evaluating potential liability on a target property resulting from past activities. EDRs Historical Topographic Map Report includes a search of a collection of public and private color historical topographic maps, dating back to the early 1900s.

Thank you for your business.
Please contact EDR at 1-800-352-0050
with any questions or comments.


Disclaimer - Copyright and Trademark Notice

This Report contains certain information obtained from a variety of public and other sources reasonably available to Environmental Data Resources, Inc. It cannot be concluded from this Report that coverage information for the target and surrounding properties does not exist from other sources. **NO WARRANTY EXPRESSED OR IMPLIED, IS MADE WHATSOEVER IN CONNECTION WITH THIS REPORT. ENVIRONMENTAL DATA RESOURCES, INC. SPECIFICALLY DISCLAIMS THE MAKING OF ANY SUCH WARRANTIES, INCLUDING WITHOUT LIMITATION, MERCHANTABILITY OR FITNESS FOR A PARTICULAR USE OR PURPOSE. ALL RISK IS ASSUMED BY THE USER. IN NO EVENT SHALL ENVIRONMENTAL DATA RESOURCES, INC. BE LIABLE TO ANYONE, WHETHER ARISING OUT OF ERRORS OR OMISSIONS, NEGLIGENCE, ACCIDENT OR ANY OTHER CAUSE, FOR ANY LOSS OF DAMAGE, INCLUDING, WITHOUT LIMITATION, SPECIAL, INCIDENTAL, CONSEQUENTIAL, OR EXEMPLARY DAMAGES. ANY LIABILITY ON THE PART OF ENVIRONMENTAL DATA RESOURCES, INC. IS STRICTLY LIMITED TO A REFUND OF THE AMOUNT PAID FOR THIS REPORT.** Purchaser accepts this Report AS IS. Any analyses, estimates, ratings, environmental risk levels or risk codes provided in this Report are provided for illustrative purposes only, and are not intended to provide, nor should they be interpreted as providing any facts regarding, or prediction or forecast of, any environmental risk for any property. Only a Phase I Environmental Site Assessment performed by an environmental professional can provide information regarding the environmental risk for any property. Additionally, the information provided in this Report is not to be construed as legal advice.

Copyright 2011 by Environmental Data Resources, Inc. All rights reserved. Reproduction in any media or format, in whole or in part, of any report or map of Environmental Data Resources, Inc., or its affiliates, is prohibited without prior written permission.

EDR and its logos (including Sanborn and Sanborn Map) are trademarks of Environmental Data Resources, Inc. or its affiliates. All other trademarks used herein are the property of their respective owners.

Historical Topographic Map

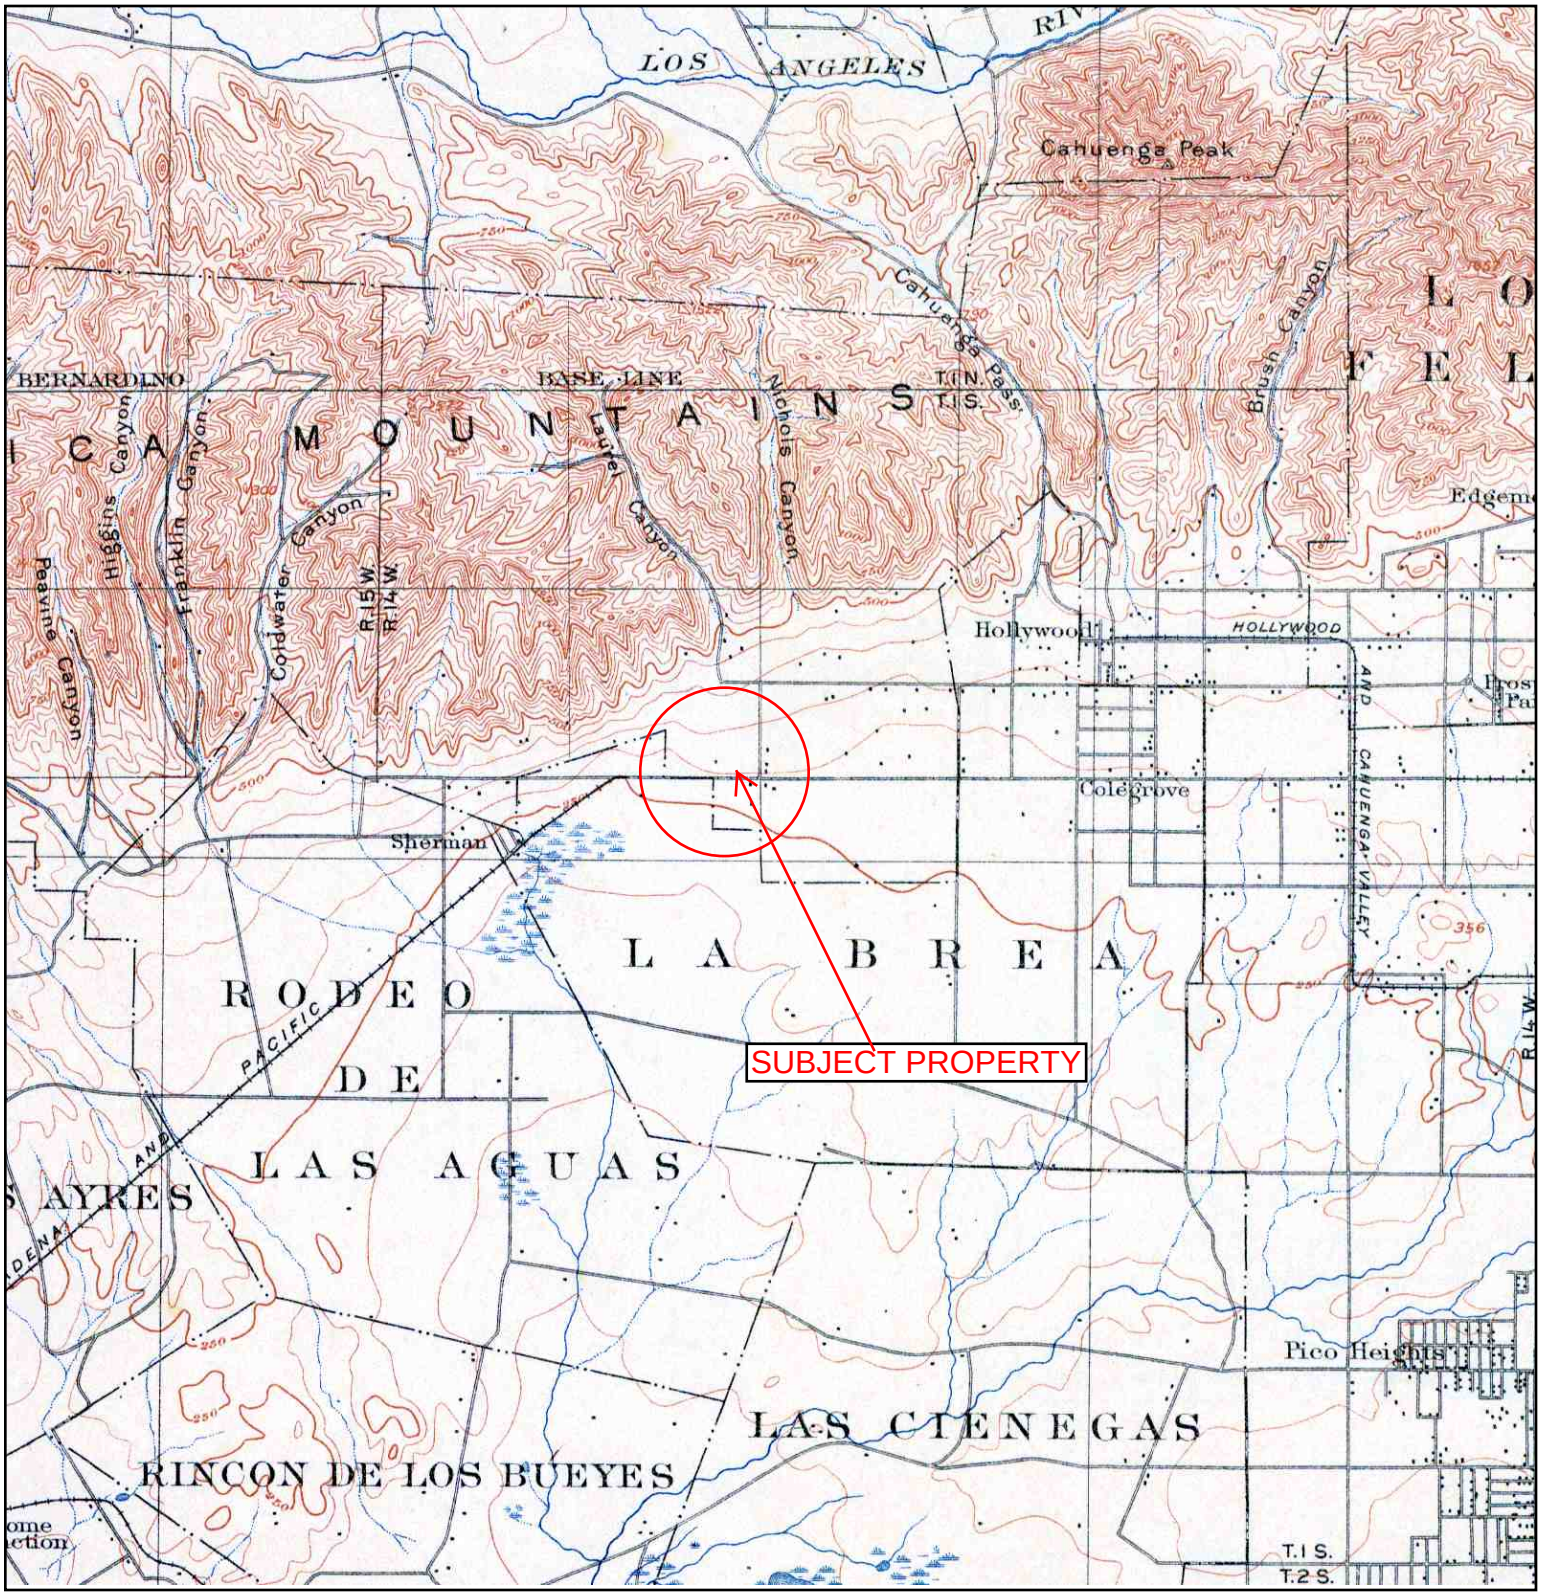


N	TARGET QUAD NAME: LOS ANGELES MAP YEAR: 1900 SERIES: 15 SCALE: 1:62500	SITE NAME: [redacted] [redacted] Los Angeles, CA 90046 LAT/LONG: 34.0879 / -118.3614	CLIENT: California Environmental CONTACT: Christine Malham INQUIRY#: 3025125.4 RESEARCH DATE: 03/28/2011

Historical Topographic Map




N			
	TARGET QUAD NAME: SOUTHERN CA SHEET 1 MAP YEAR: 1901 SERIES: 60 SCALE: 1:250000	SITE NAME: [redacted] [redacted] Los Angeles, CA 90046 LAT/LONG: 34.0879 / -118.3614	CLIENT: California Environmental CONTACT: Christine Malham INQUIRY#: 3025125.4 RESEARCH DATE: 03/28/2011

Historical Topographic Map

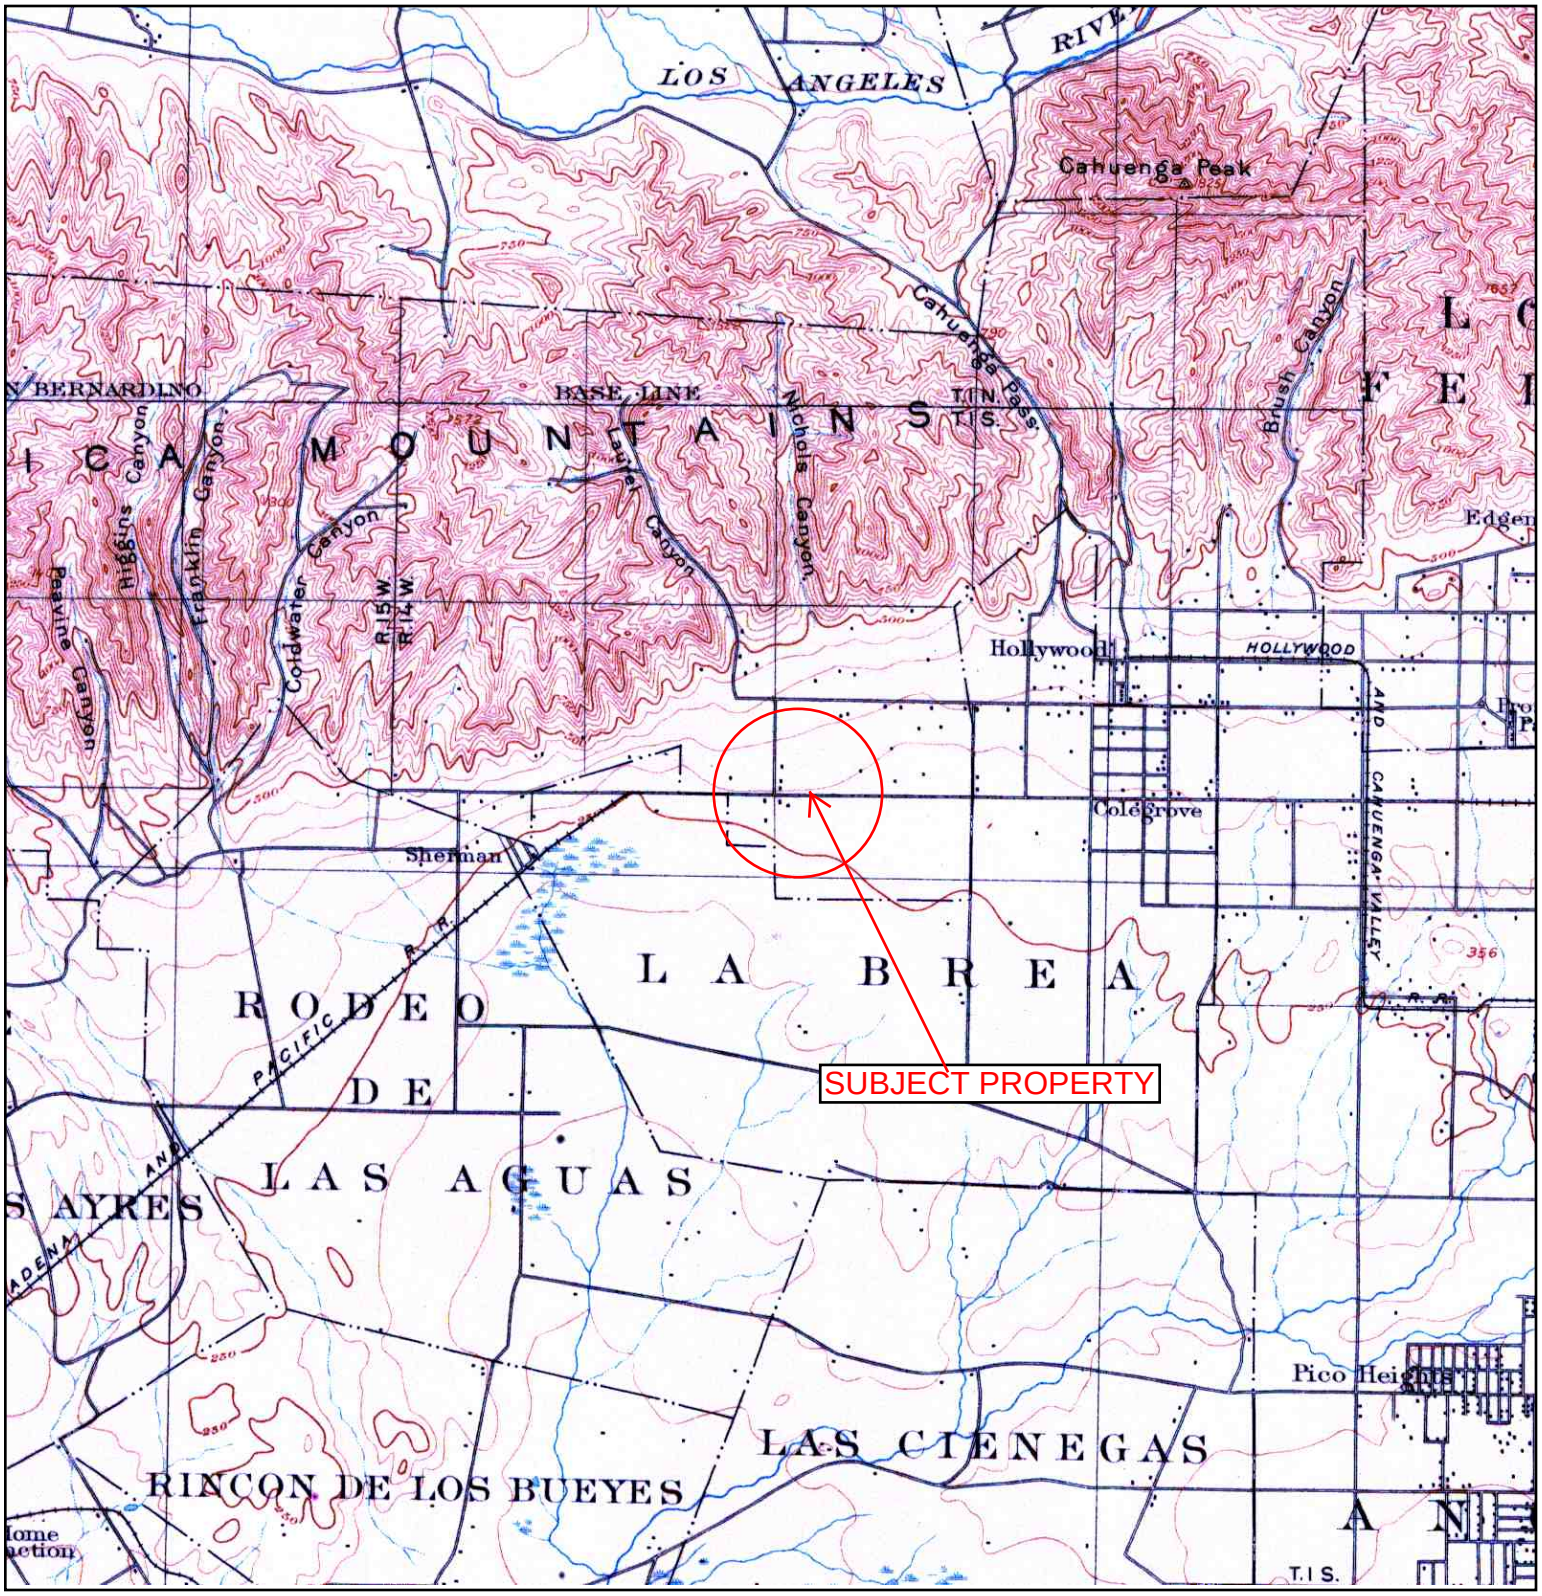


N	TARGET QUAD NAME: SANTA MONICA MAP YEAR: 1902 SERIES: 15 SCALE: 1:62500	SITE NAME: [redacted] [redacted] Los Angeles, CA 90046 LAT/LONG: 34.0879 / -118.3614	CLIENT: California Environmental CONTACT: Christine Malham INQUIRY#: 3025125.4 RESEARCH DATE: 03/28/2011

Historical Topographic Map

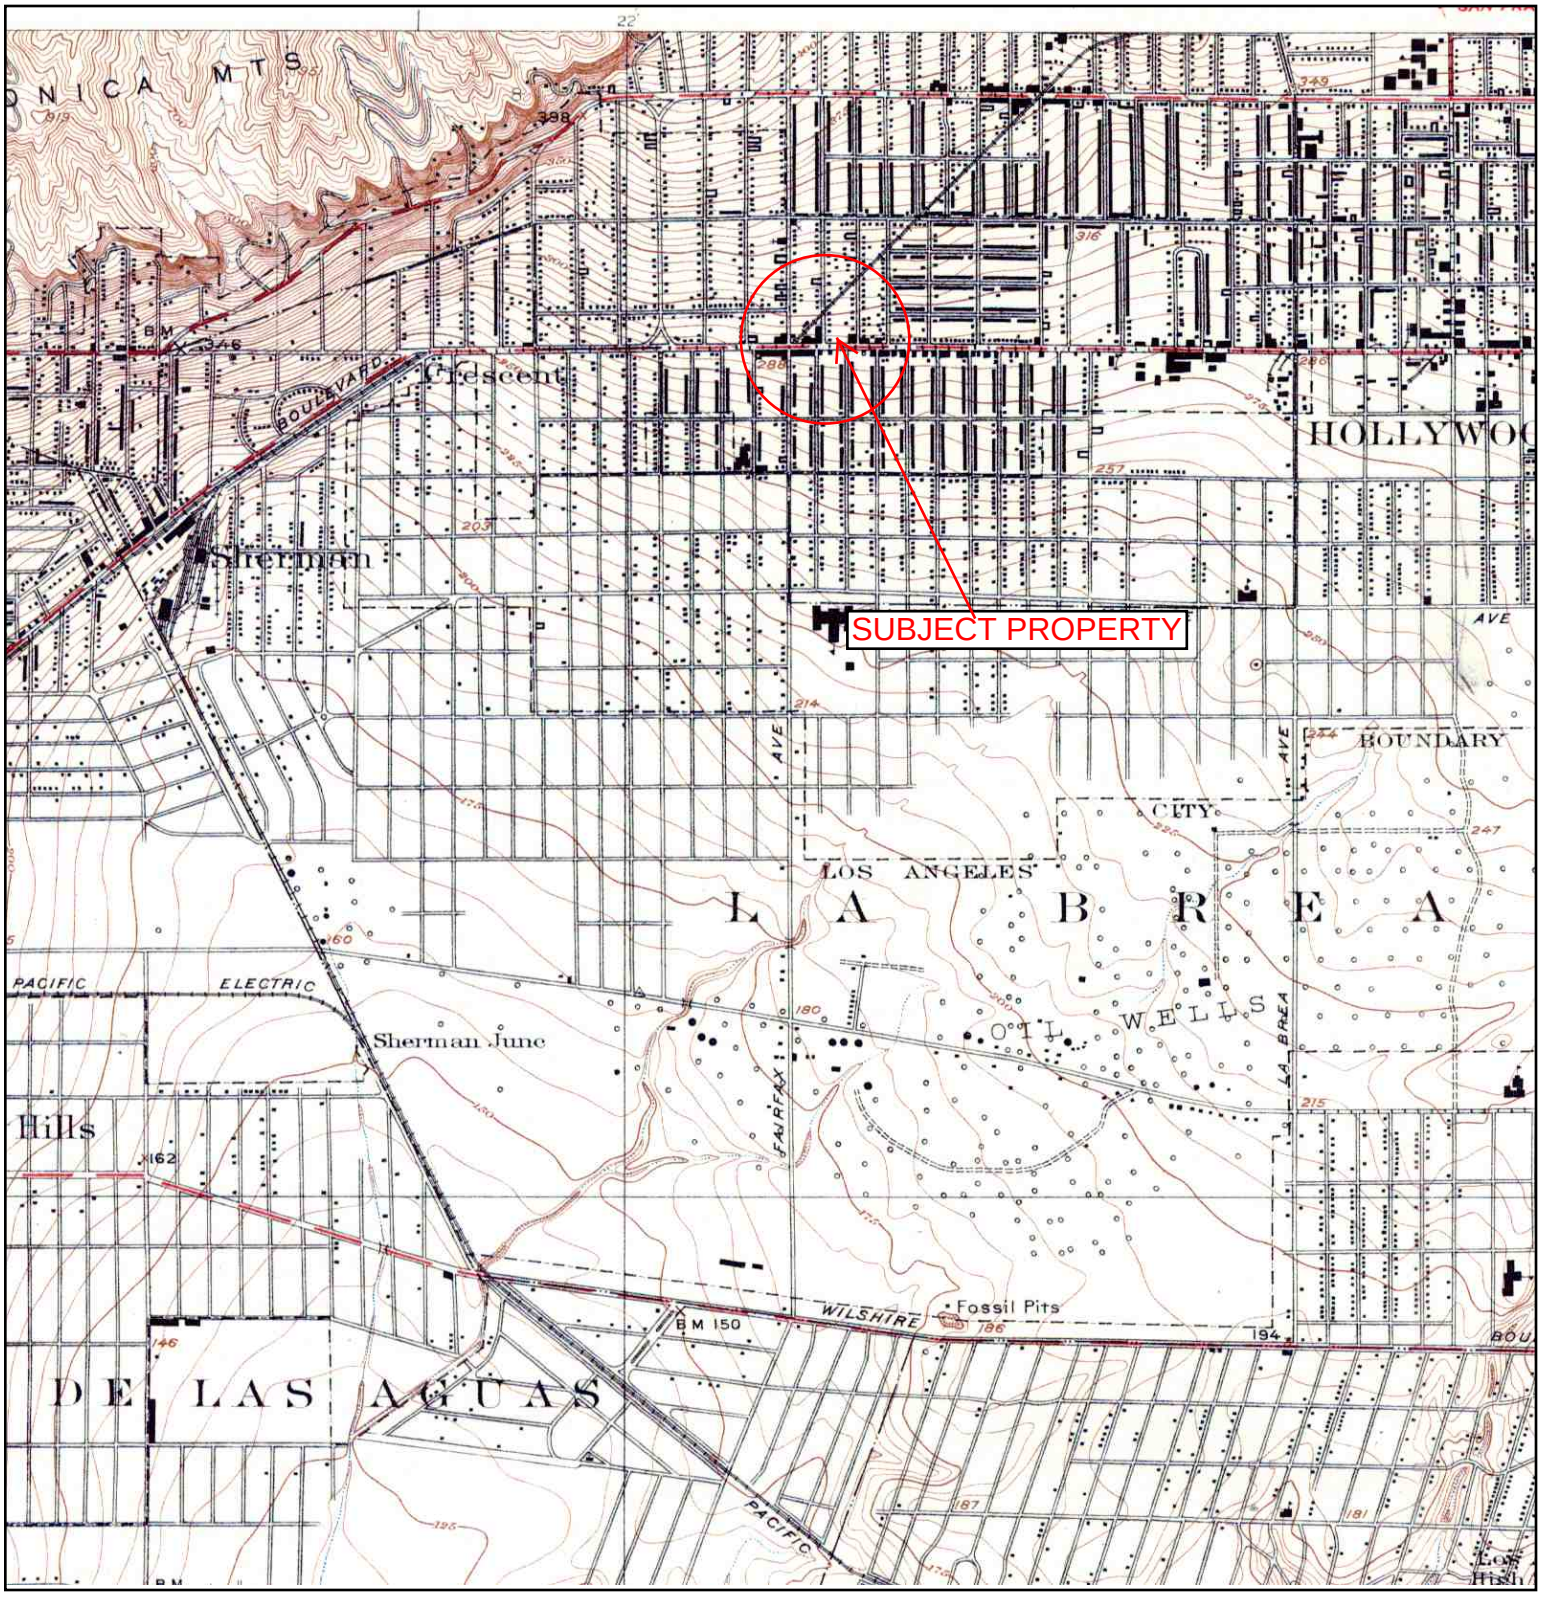


N	TARGET QUAD NAME: HOLLYWOOD MAP YEAR: 1926 SERIES: 6 SCALE: 1:24000	SITE NAME: [redacted] [redacted] Los Angeles, CA 90046 LAT/LONG: 34.0879 / -118.3614	CLIENT: California Environmental CONTACT: Christine Malham INQUIRY#: 3025125.4 RESEARCH DATE: 03/28/2011

Historical Topographic Map

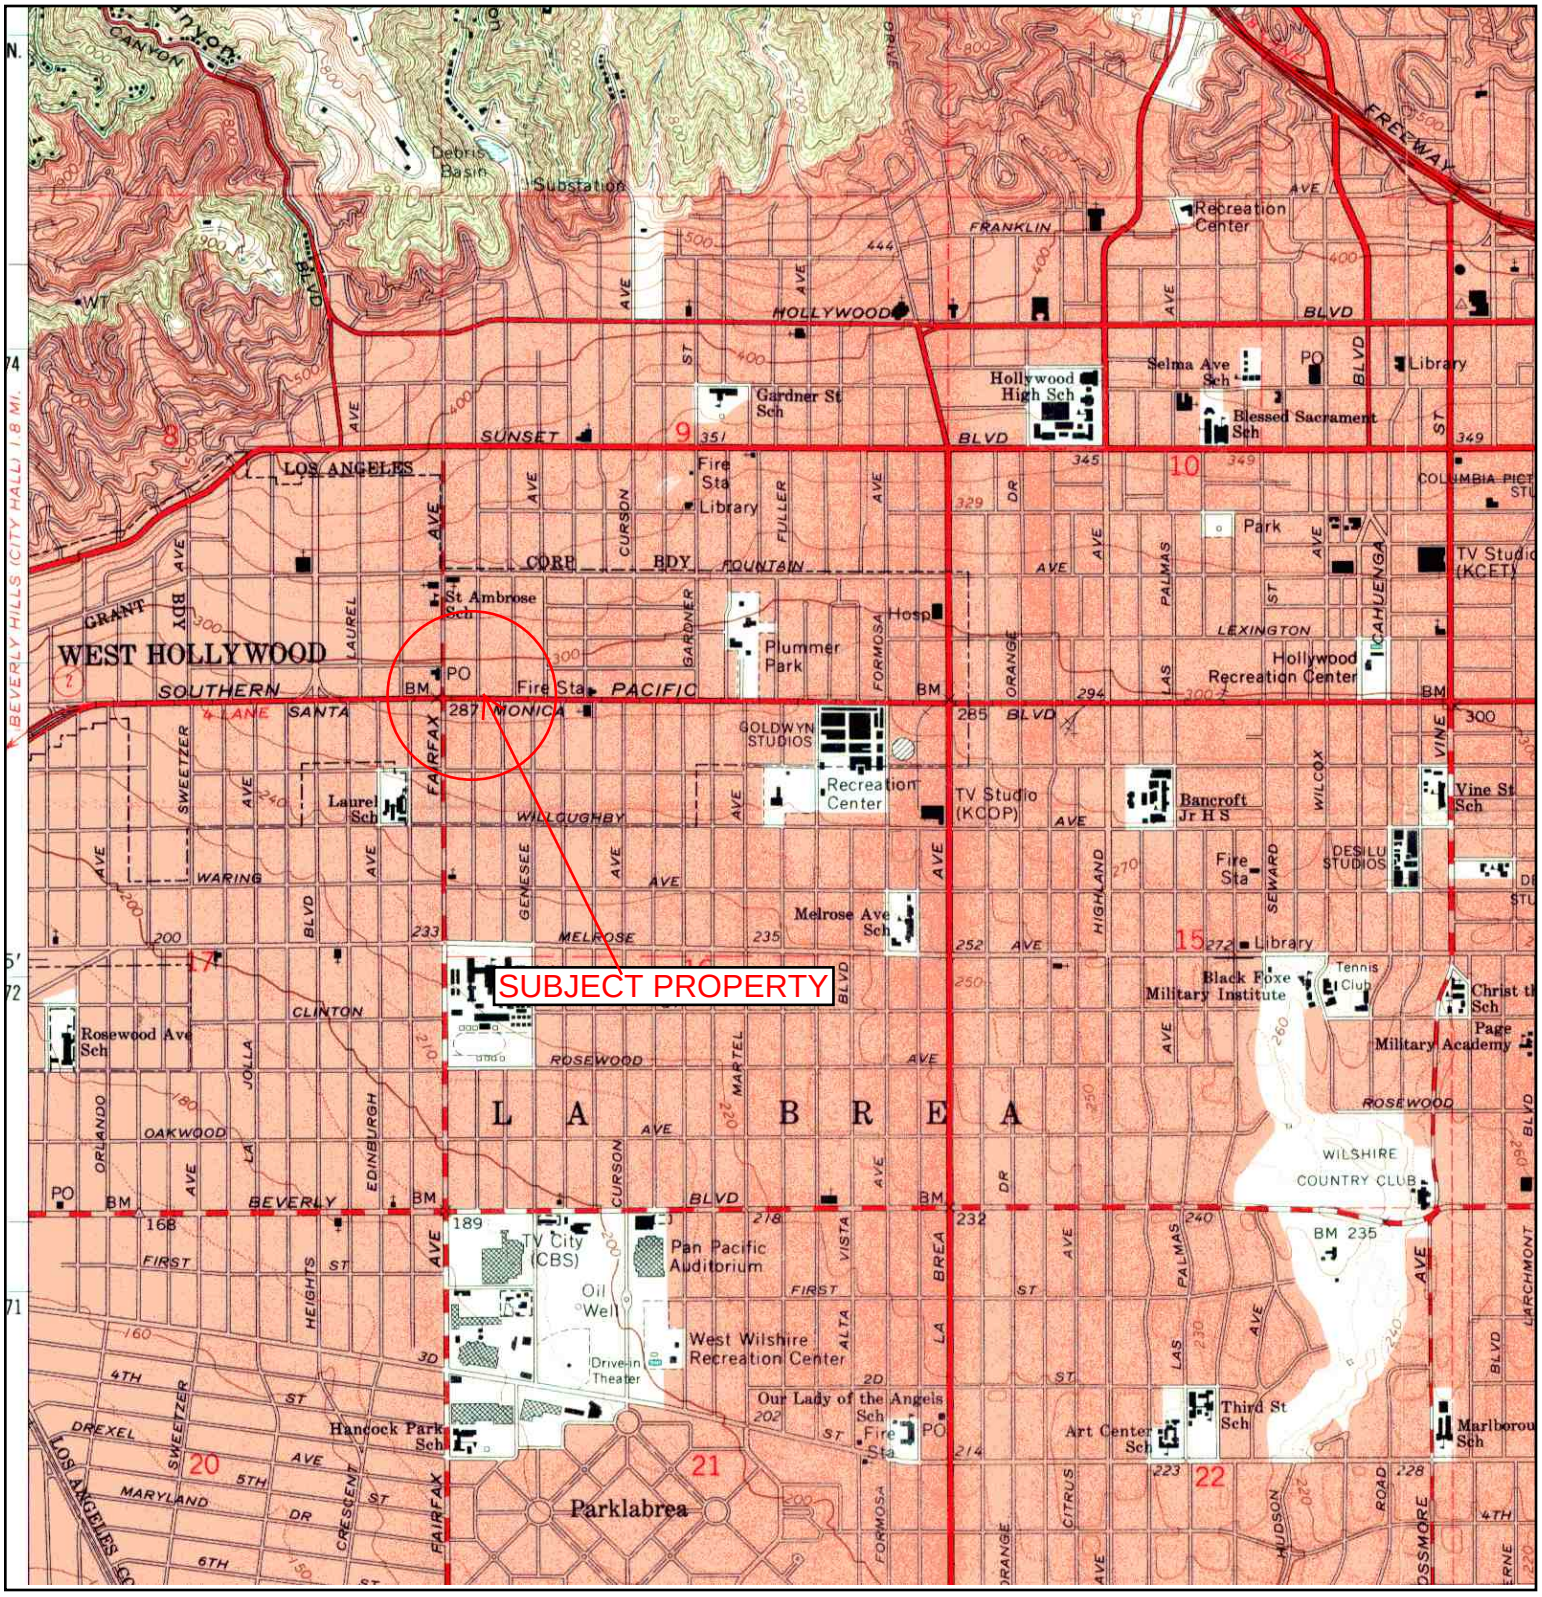


N	TARGET QUAD NAME: HOLLYWOOD MAP YEAR: 1966 SERIES: 7.5 SCALE: 1:24000	SITE NAME: [redacted] [redacted] Los Angeles, CA 90046 LAT/LONG: 34.0879 / -118.3614	CLIENT: California Environmental CONTACT: Christine Malham INQUIRY#: 3025125.4 RESEARCH DATE: 03/28/2011

Historical Topographic Map

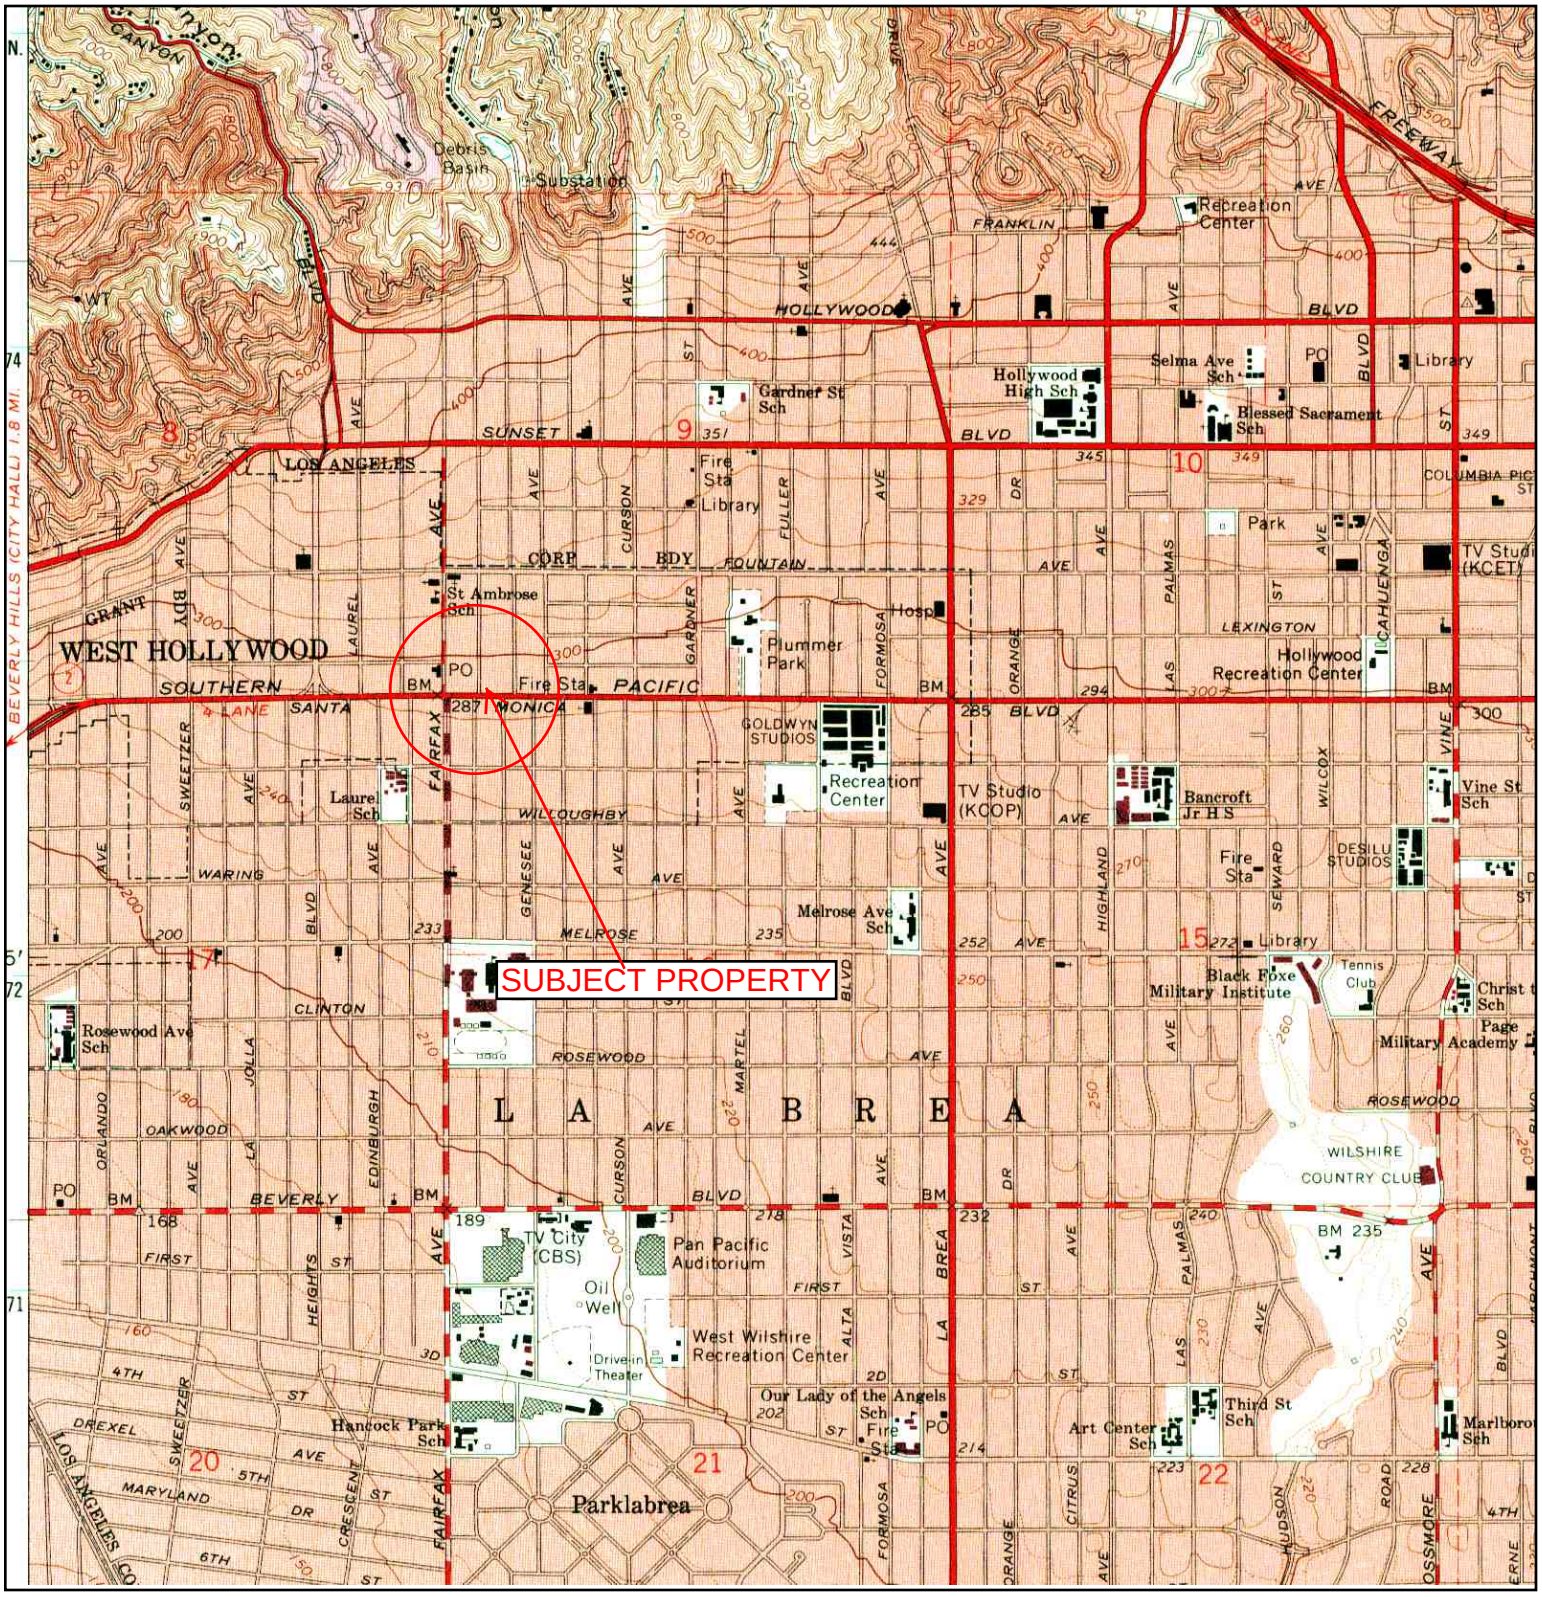


N	TARGET QUAD NAME: HOLLYWOOD MAP YEAR: 1972 PHOTOREVISED:1966 SERIES: 7.5 SCALE: 1:24000	SITE NAME: [redacted] [redacted] Los Angeles, CA 90046 LAT/LONG: 34.0879 / -118.3614	CLIENT: California Environmental CONTACT: Christine Malham INQUIRY#: 3025125.4 RESEARCH DATE: 03/28/2011

Historical Topographic Map

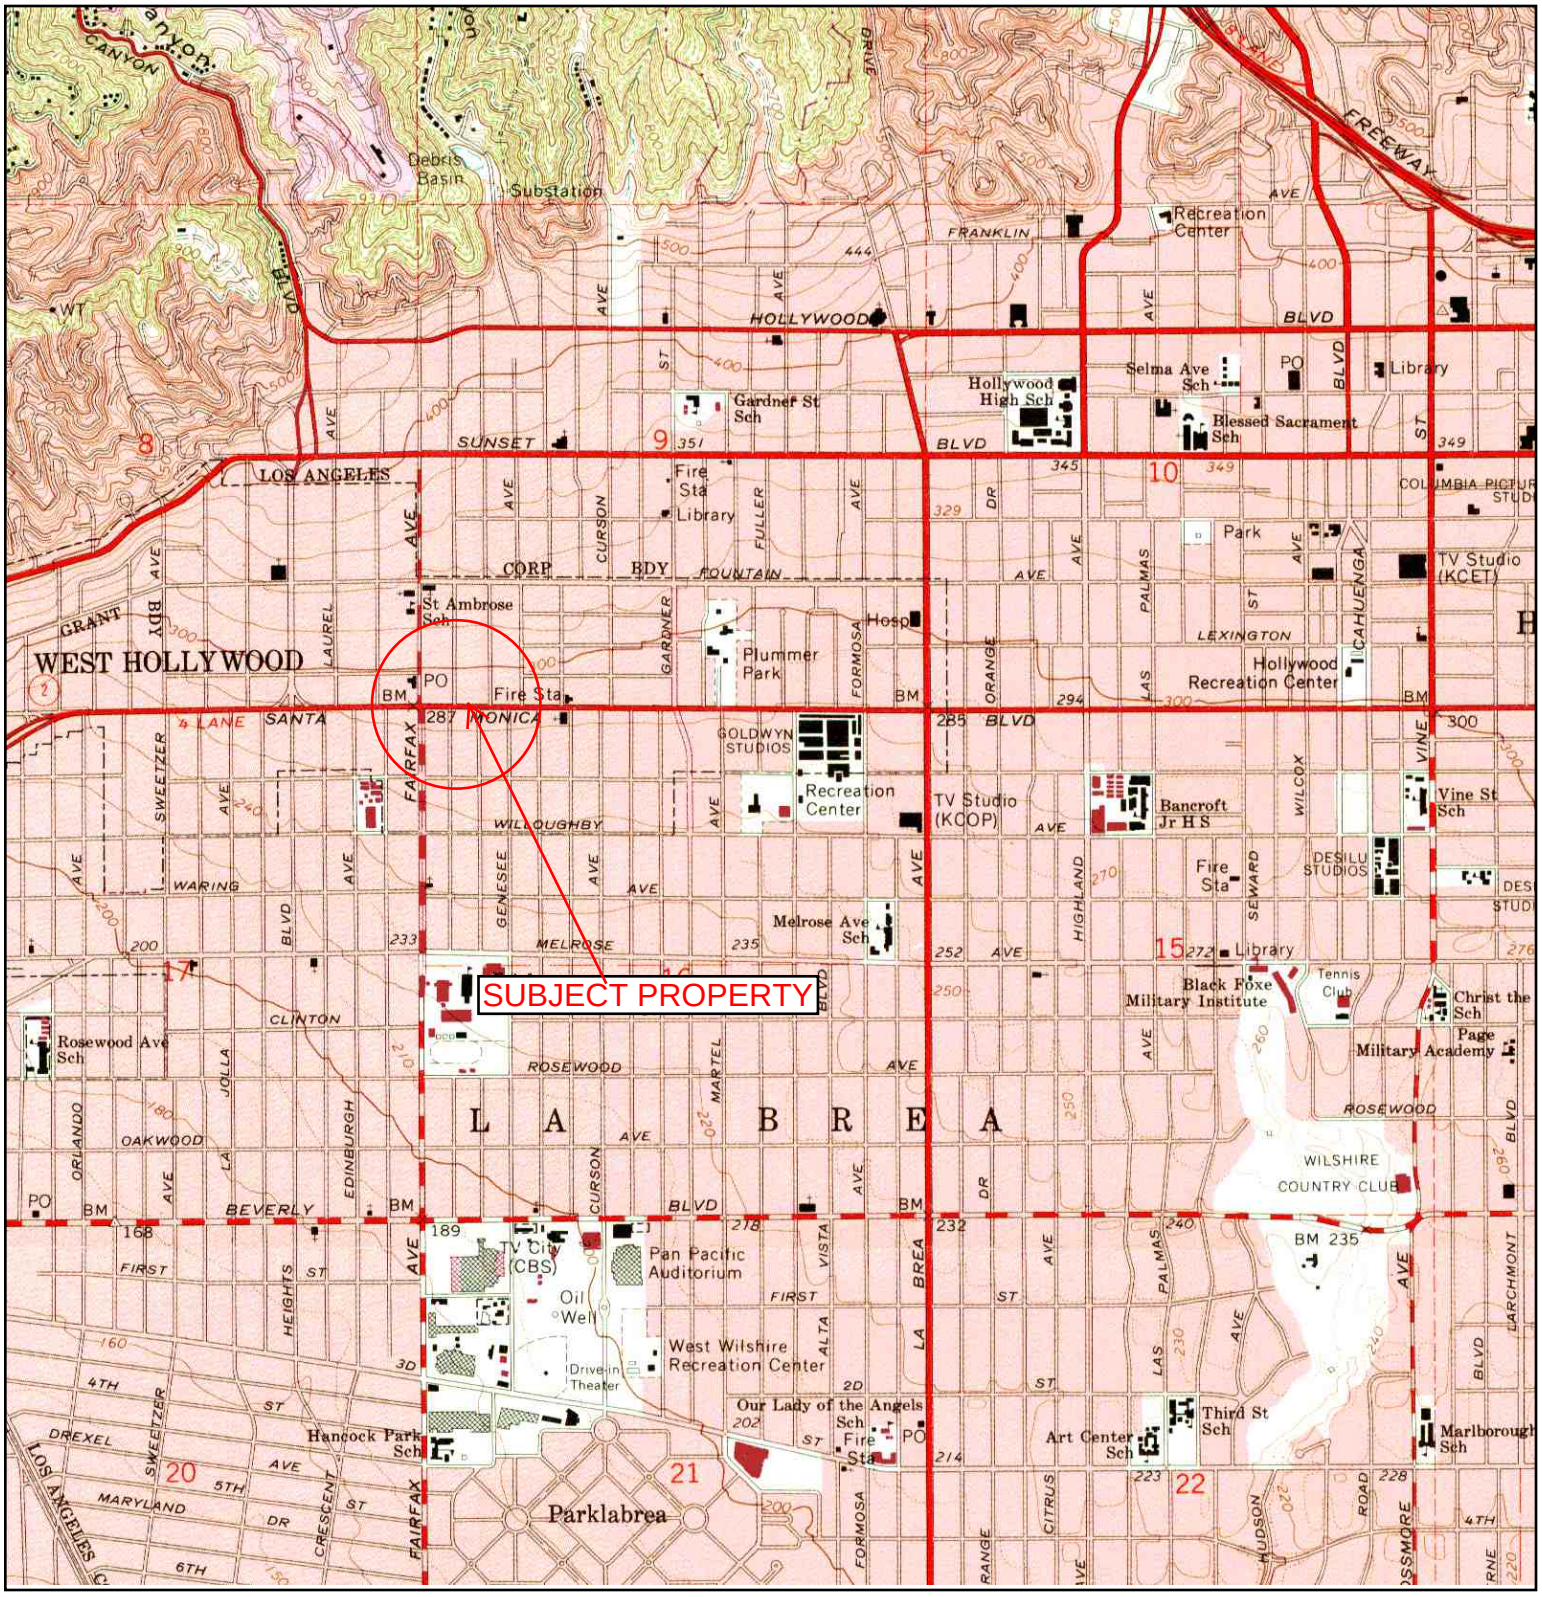

N	TARGET QUAD	SITE NAME [redacted]	CLIENT: California Environmental
	NAME: HOLLYWOOD	[redacted] [redacted]	CONTACT: Christine Malham
	MAP YEAR: 1981	Los Angeles, CA 90046	INQUIRY#: 3025125.4
	PHOTOREVISED:1966	LAT/LONG: 34.0879 / -118.3614	RESEARCH DATE: 03/28/2011
	SERIES: 7.5		
	SCALE: 1:24000		

Historical Topographic Map

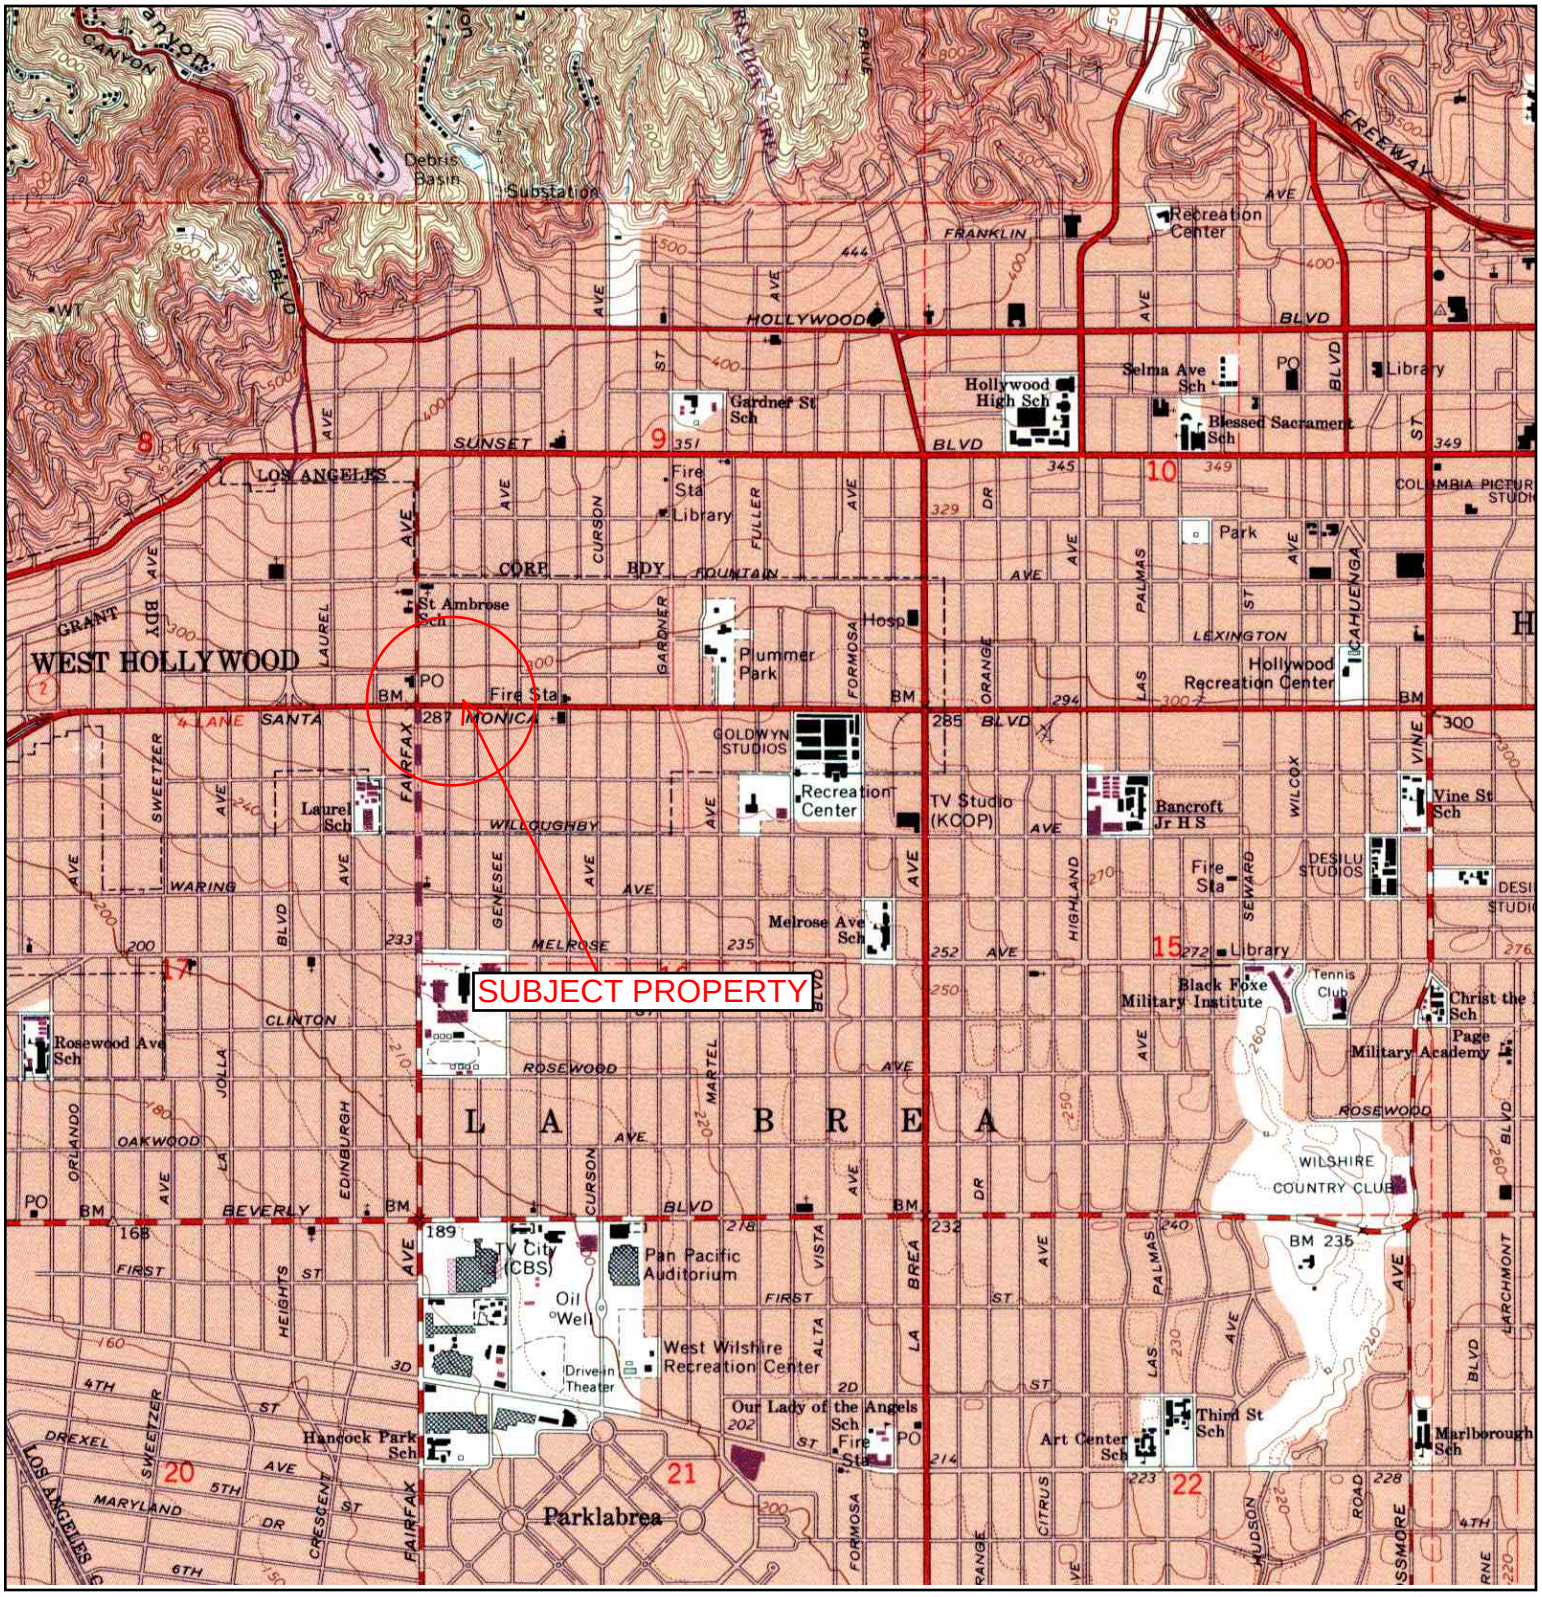

N	TARGET QUAD	SITE NAME: [redacted]	CLIENT: California Environmental
	NAME: HOLLYWOOD	[redacted]	CONTACT: Christine Malham
	MAP YEAR: 1994	Los Angeles, CA 90046	INQUIRY#: 3025125.4
	REVISED: 1966	LAT/LONG: 34.0879 / -118.3614	RESEARCH DATE: 03/28/2011
	SERIES: 7.5		
	SCALE: 1:24000		

APPENDIX III

Agency Inquiry and Response Letters

California

geologists & engineers

Environmental

Fax No. (323) 728-0217

Custodian of Records
DHS/PHI
5555 Ferguson Drive, Suite 120-04
Commerce, California 90022

Attention: Custodian of Records

Dear Sir/Madam:

I am writing to request information on Site Inspection Files, Emergency Response file, the Doing Business As (DBA) file, Site Mitigation File Log (active or inactive), and site mitigation files, Hazardous Materials Business Plans/Inventory, Hazardous Waste Generator License, California Accidental Release Prevention (CalARP) Program Information, as well as, spills and site remediation information, and any other file that would help locate information regarding soil or water contamination at or nearby the following address.

7811 Santa Monica Blvd. and 1114 Orange Grove Ave West Hollywood, CA 90046

Please call our office regarding the availability of such files at your earliest convenience. If no file is found, please provide a written statement to stubuckley@earthlink.net or via fax-818-991-1544.

Your timeliness in this matter is appreciated.

Thank you for your assistance,

Charles Buckley
Principal

30423 Canwood Street, Suite 208, Agoura Hills, CA 91301 (818) 991-1542 (818) 991-1544 (fax)

California



Environmental

Via Fax (626) 458-3569

Los Angeles County Department of Public Works
Environmental Programs Division
900 South Freemont Avenue
Alhambra, California 91803-1331

California Environmental is performing an environmental site assessment for the following addresses:

7811 Santa Monica Blvd. and 1114 Orange Grove Ave West Hollywood, CA 90046

We are requesting a record search for any files you may have on underground storage tanks for those addresses. If no file is found, please provide a written statement to stbuckley@earthlink.net or via fax 818-991-1544.

We greatly appreciated your assistance.


Should you have any questions regarding this file search, please feel free to contact the undersigned.

Thank you.

Charles Buckley
Principal

30423 Canwood Street, Suite 208, Agoura Hills, CA 91301 (818) 991-1542 (818) 991-1544 (fax)

California

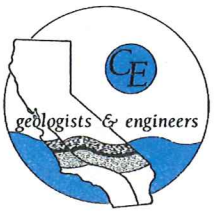

Environmental

Fax No. (818) 717-6526

Department of Toxic Substances Control
9211 Oakdale Avenue
Chatsworth, California 91311-6505

Attention: Joan/Vivian

Re: File Review Request

7811 Santa Monica Blvd. and 1114 Orange Grove Ave West Hollywood, CA 90046

California Environmental is requesting to review any files you may have for the above referenced property under the Public Records Act. The case number of the site is unknown. We would like to review this file as soon as possible. If no file is found, please provide a written statement to stbuckley@earthlink.net or via fax 818-991-1544.

Your timeliness in this important matter is appreciated.

Should you have any questions, please contact me at (818) 991-1542.

Respectfully,

Charles Buckley
Principal

30423 Canwood Street, Suite 208, Agoura Hills, CA 91301 (818) 991-1542 (818) 991-1544 (fax)

California

geologists & engineers

Environmental

Via Email Only: RB4-publicrecords@waterboards.ca.gov

California Environmental Protections Agency
Los Angeles Regional Water Quality Control Board
320 West 4th Street, Suite 200
Los Angeles, California 90013
UST File Review, Site Clean-up Program File Review, SLIC 2 Unit File Review


Att: Ms. Laura Gallardo

Re: File Review for

7811 Santa Monica Blvd. and 1114 Orange Grove Ave West Hollywood, CA 90046

I am requesting to review any UST, Site Clean-up Program (former SLIC) Unit, and SLIC 2 (former WIP) files you may have for the above referenced site. At your earliest convenience, please contact the undersigned and advise when an appointment to review the files is possible. If no file is found, please provide a written statement to stbuckley@earthlink.net or via fax 818-991-1544.

Thank you.

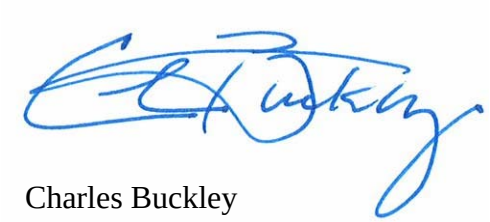

Charles Buckley
Principal

30423 Canwood Street, Suite 208, Agoura Hills, CA 91301 (818) 991-1542 (818) 991-1544 (fax)

California

Environmental

March 2014
Via Fax (626) 458-3569
(1 page)

Los Angeles County Department of Public Works
Environmental Programs Division
900 South Freemont Avenue
Alhambra, California 91803-1331

California Environmental is performing an environmental site assessment for the following addresses:

7819 Santa Monica Blvd. West Hollywood, CA 90046

We are requesting a record search for any files you may have on underground storage tanks for those addresses. If no file is found, please provide a written statement to stbuckley@earthlink.net or via fax 818-991-1544.

We greatly appreciated your assistance.

Should you have any questions regarding this file search, please feel free to contact the undersigned.

Thank you.

Charles Buckley
Principal

30423 Canwood Street, Suite 208, Agoura Hills, CA 91301 (818) 991-1542 (818) 991-1544 (fax)

California

Environmental

Via Fax (626) 458-3569
(1 page)

Los Angeles County Department of Public Works
Environmental Programs Division
900 South Freemont Avenue
Alhambra, California 91803-1331

California Environmental is performing an environmental site assessment for the following addresses:

1118 Orange Grove Ave. West Hollywood, CA 90046

We are requesting a record search for any files you may have on underground storage tanks for those addresses. If no file is found, please provide a written statement to stbuckley@earthlink.net or via fax 818-991-1544.

We greatly appreciated your assistance.


Should you have any questions regarding this file search, please feel free to contact the undersigned.

Thank you.

Charles Buckley
Principal

30423 Canwood Street, Suite 208, Agoura Hills, CA 91301 (818) 991-1542 (818) 991-1544 (fax)

California

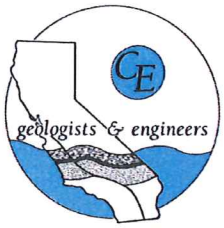

Environmental

Fax No. (323) 728-0217

Custodian of Records
DHS/PHI
5555 Ferguson Drive, Suite 120-04
Commerce, California 90022

Attention: Custodian of Records

Dear Sir/Madam:

I am writing to request information on Site Inspection Files, Emergency Response file, the Doing Business As (DBA) file, Site Mitigation File Log (active or inactive), and site mitigation files, Hazardous Materials Business Plans/Inventory, Hazardous Waste Generator License, California Accidental Release Prevention (CalARP) Program Information, as well as, spills and site remediation information, and any other file that would help locate information regarding soil or water contamination at or nearby the following address.

7819 Santa Monica Blvd West Hollywood, CA 90046

Please call our office regarding the availability of such files at your earliest convenience. If no file is found, please provide a written statement to stbuckley@earthlink.net or via fax-818-991-1544.


Your timeliness in this matter is appreciated.

Thank you for your assistance,

Charles Buckley
Principal

30423 Canwood Street, Suite 208, Agoura Hills, CA 91301 (818) 991-1542 (818) 991-1544 (fax)

California

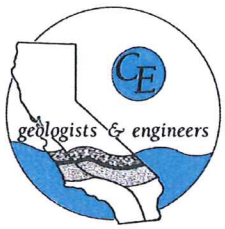

Environmental

Fax No. (323) 728-0217

Custodian of Records
DHS/PHI
5555 Ferguson Drive, Suite 120-04
Commerce, California 90022

Attention: Custodian of Records

Dear Sir/Madam:

I am writing to request information on Site Inspection Files, Emergency Response file, the Doing Business As (DBA) file, Site Mitigation File Log (active or inactive), and site mitigation files, Hazardous Materials Business Plans/Inventory, Hazardous Waste Generator License, California Accidental Release Prevention (CalARP) Program Information, as well as, spills and site remediation information, and any other file that would help locate information regarding soil or water contamination at or nearby the following address.

1118 Orange Grove Ave. West Hollywood, CA 90046

Please call our office regarding the availability of such files at your earliest convenience. If no file is found, please provide a written statement to stbuckley@earthlink.net or via fax-818-991-1544.


Your timeliness in this matter is appreciated.

Thank you for your assistance,

Charles Buckley
Principal

30423 Canwood Street, Suite 208, Agoura Hills, CA 91301 (818) 991-1542 (818) 991-1544 (fax)

California

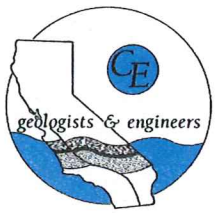

Environmental

Fax No. (818) 717-6526

Department of Toxic Substances Control
9211 Oakdale Avenue
Chatsworth, California 91311-6505

Attention: Joan/Vivian

Re: File Review Request

1118 Orange Grove Ave. West Hollywood, CA 90046

California Environmental is requesting to review any files you may have for the above referenced property under the Public Records Act. The case number of the site is unknown. We would like to review this file as soon as possible. If no file is found, please provide a written statement to stbuckley@earthlink.net or via fax 818-991-1544.

Your timeliness in this important matter is appreciated.


Should you have any questions, please contact me at (818) 991-1542.

Respectfully,

Charles Buckley
Principal

30423 Canwood Street, Suite 208, Agoura Hills, CA 91301 (818) 991-1542 (818) 991-1544 (fax)

California

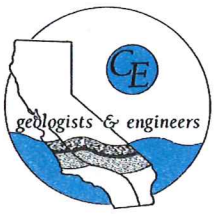

Environmental

Sat

March 19, 2014

Fax No. (818) 717-6526

Department of Toxic Substances Control
9211 Oakdale Avenue
Chatsworth, California 91311-6505

Attention: Joan/Vivian

Re: File Review Request

7819 Santa Monica Blvd West Hollywood, CA 90046

California Environmental is requesting to review any files you may have for the above referenced property under the Public Records Act. The case number of the site is unknown. We would like to review this file as soon as possible. If no file is found, please provide a written statement to stbuckley@earthlink.net or via fax 818-991-1544.

Your timeliness in this important matter is appreciated.

Should you have any questions, please contact me at (818) 991-1542.

Respectfully,

Charles Buckley
Principal

30423 Canwood Street, Suite 208, Agoura Hills, CA 91301 (818) 991-1542 (818) 991-1544 (fax)

California

geologists & engineers

Environmental

Via Email Only: RB4-publicrecords@waterboards.ca.gov

California Environmental Protections Agency
Los Angeles Regional Water Quality Control Board
320 West 4th Street, Suite 200
Los Angeles, California 90013
UST File Review, Site Clean-up Program File Review, SLIC 2 Unit File Review


Att: Ms. Laura Gallardo

Re: File Review for

1118 Orange Grove Ave. West Hollywood, CA 90046

I am requesting to review any UST, Site Clean-up Program (former SLIC) Unit, and SLIC 2 (former WIP) files you may have for the above referenced site. At your earliest convenience, please contact the undersigned and advise when an appointment to review the files is possible. If no file is found, please provide a written statement to stbuckley@earthlink.net or via fax 818-991-1544.


Thank you.

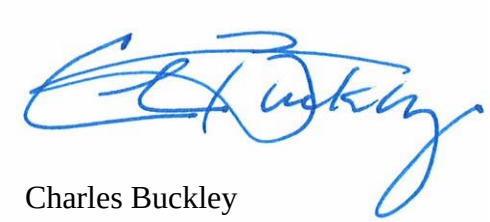

Charles Buckley
Principal

30423 Canwood Street, Suite 208, Agoura Hills, CA 91301 (818) 991-1542 (818) 991-1544 (fax)

California

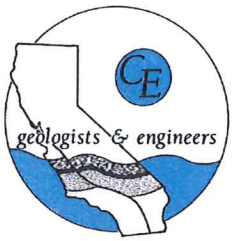

Environmental

March 2014
Via Fax (626) 458-3569
(1 page)

Los Angeles County Department of Public Works
Environmental Programs Division
900 South Freemont Avenue
Alhambra, California 91803-1331

California Environmental is performing an environmental site assessment for the following addresses:

7827 Santa Monica Blvd. West Hollywood, CA 90046

We are requesting a record search for any files you may have on underground storage tanks for those addresses. If no file is found, please provide a written statement to stbuckley@earthlink.net or via fax 818-991-1544.

We greatly appreciated your assistance.

Should you have any questions regarding this file search, please feel free to contact the undersigned.

Thank you.

Charles Buckley
Principal

30423 Canwood Street, Suite 208, Agoura Hills, CA 91301 (818) 991-1542 (818) 991-1544 (fax)

Subject: Fwd: File Review Request/Tracking No. 2014032401
From: "Charles I. Buckley" <cbuckley@calenviro.com>
Date: 3/28/2014 10:14 AM
To: Sam Buckley <stbuckley@earthlink.net>

fyi

-------- Original Message --------
Subject: File Review Request/Tracking No. 2014032401
Date: Fri, 28 Mar 2014 17:12:45 +0000
From: Gallardo, Laura@Waterboards <Laura.Gallardo@waterboards.ca.gov>
To:cbuckley@calenviro.com <cbuckley@calenviro.com>
CC: Gallardo, Laura@Waterboards <Laura.Gallardo@waterboards.ca.gov>

********* Please submit future file review requests to the LARWQCB via e-mail to RB4-publicrecords@waterboards.ca.gov.*********

Thank you for your request to review Regional Board records concerning the property on 1118 Orange Grove Ave., West Hollywood, CA 90046.

The Regional Board has reviewed its files and has concluded that it does not have any records that are responsive to your request.

Laura C. Gallardo
Associate Analyst
213.576.6636 (DIRECT)
213.576.6676 (FAX)

Public Records and Freedom of Information Act Rb4-Publicrecords@waterboards.ca.gov<mailto:Rb4-Publicrecords@waterboards.ca.gov>

****
This message, including any attachments, may include privileged, confidential and/or inside information. Any distribution or use of this communication by anyone other than the intended recipient is strictly prohibited and may be unlawful. If you are not the intended recipient, please notify the sender by replying to this message and then delete it from your system.

Subject: RE: File Request: 7811 Santa Monica Blvd. and 1114 Orange Grove Ave West Hollywood, CA 90046
From: WB-RB4-PublicRecords <RB4-PublicRecords@waterboards.ca.gov>
Date: 3/17/2014 3:28 PM
To: Sam Buckley <stbuckley@earthlink.net>

Thank you for your request, however no records were found for the site(s) identified.

From: Sam Buckley [mailto:stbuckley@earthlink.net]
Sent: Thursday, March 06, 2014 12:41 PM
To: WB-RB4-PublicRecords
Subject: File Request: 7811 Santa Monica Blvd. and 1114 Orange Grove Ave West Hollywood, CA 90046

Good afternoon,
Please see the attached file request. Regards,
Sam

--
Samuel T Buckley
Project Manager

California Environmental - Engineering Contractor A 732377 - Haz
30423 Canwood Street - Suite 208
Agoura Hills, California 91301
o -818-991-1542
f - 818-991-1544
c -301-412-6936
www.calenviro.com

Subject: Fwd: hazmat request
From: "Charles I. Buckley" <cbuckley@calenviro.com>
Date: 3/14/2014 2:35 PM
To: Sam Buckley <stbuckley@earthlink.net>

FYI

-------- Original Message --------
Subject:hazmat request
Date: Fri, 14 Mar 2014 21:18:12 +0000
From: Phuong Phan <phphan@ph.lacounty.gov>
To:cbuckley@calenviro.com <cbuckley@calenviro.com>

Charles,
There are files found for site address:
[redacted]
1114 N. Orange Grove, Los Angeles, Ca 90046
Best Regards,
Fong

DPH Public Health Investigation Administration would appreciate your feedback. Please take a moment to let us know how we are doing by completing our customer service and satisfaction survey https://www.surveymonkey.com/s/CustServ1AdmCOR

Phuong Phan
ITC/Custodian of Records Unit
Los Angeles County Department of Public Health
5555 Ferguson Dr., Suite 120-04
Commerce, CA 90022
Tel. (323)890-7801
Fax (323)728-0217
phphan@ph.lacounty.gov

Save a tree. Don't print this e-mail unless it's really necessary.

Department of Toxic Substances Control

Matthew Rodriquez
Secretary for
Environmental Protection

Deborah O. Raphael, Director
9211 Oakdale Avenue
Chatsworth, California 91311

Edmund G. Brown Jr.
Governor

March 12, 2014

Mr. Charles Buckley
California Environmental
30423 Canwood Street, Suite 208
Agoura Hills, CA 91301

VARIOUS SITES
PR #30307141

Dear Mr. Buckley:

We have received your Public Records Act Request for records from the Department of Toxic Substances Control.

After a thorough review of our files we have found that no such records exist at this office pertaining to the sites/facilities referenced below.

- [redacted]
- [redacted]
- [redacted]
- [redacted]
- 7811 Santa Monica Boulevard, West Hollywood, CA 90046
- 1114 Orange Grove Avenue, West Hollywood, CA 90046
- [redacted]
- [redacted]

We would like to inform you about Envirostor, a database that provides information and documents on over 5,000 DTSC cleanup sites. EnviroStor can be accessed at: http://www.envirostor.dtsc.ca.gov/public. Also, a computer is available in the Central Files of each DTSC Regional Office for use by community members to view EnviroStor.

Printed on Recycled Paper

If you have any questions or would like further information regarding your request, please contact me at (818) 717-6522.

Sincerely,

Glenn Castillo/cs
Regional Records Coordinator

California Environmental

March 2014
Via Fax (626) 458-3569
(1 page)

Los Angeles County Department of Public Works
Environmental Programs Division
900 South Freemont Avenue
Alhambra, California 91803-1331

California Environmental is performing an environmental site assessment for the following addresses:

7827 Santa Monica Blvd. West Hollywood, CA 90046

We are requesting a record search for any files you may have on underground storage tanks for those addresses. If no file is found, please provide a written statement to stbuckley@earthlink.net or via fax 818-991-1544.

We greatly appreciated your assistance.

Should you have any questions regarding this file search, please feel free to contact the undersigned.

Thank you.

NO FILES FOUND

Charles Buckley
Principal

To Charles Buckley	Date 3-26-14 / # of pages 1
Co./Dept. California Environmental	From
Phone #	Co. LACDPW
Fax # 818-991-1544	Phone # 626-458-3517
	Fax #

30423 Canwood Street, Suite 208, Agoura Hills, CA 91301 (818) 991-1542 (818) 991-1544 (fax)

California

Environmental

March 2014
Via Fax (626) 458-3569
(1 page)

Los Angeles County Department of Public Works
Environmental Programs Division
900 South Freemont Avenue
Alhambra, California 91803-1331

California Environmental is performing an environmental site assessment for the following addresses:

7819 Santa Monica Blvd. West Hollywood, CA 90046 No files found

We are requesting a record search for any files you may have on underground storage tanks for those addresses. If no file is found, please provide a written statement to stbuckley@earthlink.net or via fax 818-991-1544.

We greatly appreciated your assistance.

Should you have any questions regarding this file search, please feel free to contact the undersigned.

Thank you.

Charles Buckley
Principal

To Charles Buckley	Date 3/26 # of pages 2
Co./Dept. CA Enviro	From
Phone #	Co. LADPW
Fax # (818) 991 - 1544	Phone # (626) 458-3517
	Fax #

30423 Canwood Street, Suite 208, Agoura Hills, CA 91301 (818) 991-1542 (818) 991-1544 (fax)

California

Environmental

Via Fax (626) 458-3569
(1 page)

Los Angeles County Department of Public Works
Environmental Programs Division
900 South Freemont Avenue
Alhambra, California 91803-1331

California Environmental is performing an environmental site assessment for the following addresses:

1118 Orange Grove Ave. West Hollywood, CA 90046 No Files Found

We are requesting a record search for any files you may have on underground storage tanks for those addresses. If no file is found, please provide a written statement to stbuckley@earthlink.net or via fax 818-991-1544.

We greatly appreciated your assistance.

Should you have any questions regarding this file search, please feel free to contact the undersigned.

Thank you.

Charles Buckley
Principal

30423 Canwood Street, Suite 208, Agoura Hills, CA 91301 (818) 991-1542 (818) 991-1544 (fax)

COUNTY OF LOS ANGELES
Public Health

JONATHAN E. FIELDING, M.D., M.P.H.
Director and Health Officer

CYNTHIA A. HARDING, M.P.H.
Chief Deputy Director

Public Health Investigation Administration
LEOLA MERCADEL
Chief, Public Health Investigation

5555 Ferguson Drive, Suite 120-04
Commerce, California 90022
TEL (323) 890-7801 • FAX (323) 728-0217

www.publichealth.lacounty.gov

BOARD OF SUPERVISORS

Gloria Molina
First District

Mark Ridley-Thomas
Second District

Zev Yaroslavsky
Third District

Don Knabe
Fourth District

Michael D. Antonovich
Fifth District

April 01, 2014

CALIFORNIA ENV.
CHARLES BUCKLEY
30423 CANWOOD ST., STE 208
AGOURA HILLS, CA 91301

RE: 7819 SANTA MONICA BLVD., W. HOLLYWOOD, CA 90046

I, the undersigned, being the Custodian or the Keeper of Records, certify that a thorough search for the records you requested was carried out under my direction and control.

This search revealed no records.

It should be understood that this does not mean that the records you requested do not exist. It is possible that such records may be misfiled; exist under another spelling, another name, or under another classification. However, with the information furnished to our office, and to the best of our knowledge, no records were located.

If you have any questions regarding your request, please contact our office at (323) 890-7806.

Sincerely,

Yvonne Curtis, Deputy Health Officer
Public Health Investigation

COR ID No.141725

COUNTY OF LOS ANGELES
Public Health

JONATHAN E. FIELDING, M.D., M.P.H.
Director and Health Officer

CYNTHIA A. HARDING, M.P.H.
Chief Deputy Director

Public Health Investigation Administration
LEOLA MERCADEL
Chief, Public Health Investigation

5555 Ferguson Drive, Suite 120-04
Commerce, California 90022
TEL (323) 890-7801 • FAX (323) 728-0217

www.publichealth.lacounty.gov

BOARD OF SUPERVISORS

Gloria Molina
First District

Mark Ridley-Thomas
Second District

Zev Yaroslavsky
Third District

Don Knabe
Fourth District

Michael D. Antonovich
Fifth District

April 01, 2014

CALIFORNIA ENV.
CHARLES BUCKLEY
30423 CANWOOD ST., STE 208
AGOURA HILLS, CA 91301

RE: 1118 ORANGE GROVE AVE., W. HOLLYWOOD, CA 90046

I, the undersigned, being the Custodian or the Keeper of Records, certify that a thorough search for the records you requested was carried out under my direction and control.

This search revealed no records.

It should be understood that this does not mean that the records you requested do not exist. It is possible that such records may be misfiled; exist under another spelling, another name, or under another classification. However, with the information furnished to our office, and to the best of our knowledge, no records were located.

If you have any questions regarding your request, please contact our office at (323) 890-7806.

Sincerely,

Yvonne Curtis, Deputy Health Officer
Public Health Investigation

COR ID No.141726

COUNTY OF LOS ANGELES
Public Health

JONATHAN E. FIELDING, M.D., M.P.H.
Director and Health Officer

CYNTHIA A. HARDING, M.P.H.
Chief Deputy Director

Public Health Investigation Administration
LEOLA MERCADEL
Chief, Public Health Investigation

5555 Ferguson Drive, Suite 120-04
Commerce, California 90022
TEL (323) 890-7801 • FAX (323) 728-0217

www.publichealth.lacounty.gov

BOARD OF SUPERVISORS

Gloria Molina
First District

Mark Ridley-Thomas
Second District

Zev Yaroslavsky
Third District

Don Knabe
Fourth District

Michael D. Antonovich
Fifth District

March 14, 2014

CALIFORNIA ENV.
CHARLES BUCKLEY
30423 CANWOOD ST., STE 208
AGOURA HILLS, 91301 818-991-1542

RE: 7811 SANTA MONICA BLVD., W. HOLLYWOOD, CA 90046

I, the undersigned, being the Custodian or the Keeper of Records, certify that a thorough search for the records you requested was carried out under my direction and control.

This search revealed no records.

It should be understood that this does not mean that the records you requested do not exist. It is possible that such records may be misfiled; exist under another spelling, another name, or under another classification. However, with the information furnished to our office, and to the best of our knowledge, no records were located.

If you have any questions regarding your request, please contact our office at (323) 890-7801.

Sincerely,

Yvonne Curtis, Deputy Health Officer
Public Health Investigation

PP
COR ID No.141366

14B1 - NO Records Form
Revised 3/15/13

Department of Toxic Substances Control

Matthew Rodriquez
Secretary for
Environmental Protection

Deborah O. Raphael, Director
9211 Oakdale Avenue
Chatsworth, California 91311

Edmund G. Brown Jr.
Governor

March 27, 2014

Mr. Charles Buckley
California Environmental
30423 Canwood Street, Suite 208
Agoura Hills, CA 91301

7819 Santa Monica Boulevard, West Hollywood, CA 90046
PR #30320144

Dear Mr. Buckley:

We have received your Public Records Act Request for records from the Department of Toxic Substances Control.

After a thorough review of our files we have found that no such records exist at this office pertaining to the site/facility referenced above.

We would like to inform you about EnviroStor, a database that provides information and documents on over 5,000 DTSC cleanup sites. EnviroStor can be accessed at: http://www.envirostor.dtsc.ca.gov/public. Also, a computer is available in the Central Files of each DTSC Regional Office for use by community members to view EnviroStor.

If you have any questions, would like further information regarding your request or would like an appointment to visit Chatsworth's Central Files, please contact me at (818) 717-6521.

Sincerely,

Vivien Tutaan/cs
Regional Records Coordinator

Printed on Recycled Paper

California

Environmental

Via Fax (626) 458-3569

Los Angeles County Department of Public Works
Environmental Programs Division
900 South Freemont Avenue
Alhambra, California 91803-1331

California Environmental is performing an environmental site assessment for the following addresses:

7811 Santa Monica Blvd. and 1114 Orange Grove Ave West Hollywood, CA 90046 No Files Found

We are requesting a record search for any files you may have on underground storage tanks for those addresses. If no file is found, please provide a written statement to stbuckley@earthlink.net or via fax 818-991-1544.

We greatly appreciated your assistance.

Should you have any questions regarding this file search, please feel free to contact the undersigned.

Thank you.

Charles Buckley
Principal

30423 Canwood Street, Suite 208, Agoura Hills, CA 91301 (818) 991-1542 (818) 991-1544 (fax)

APPENDIX IV

EDR Radius Map with GeoCheck

3317 Faring Orange Grove
7811 Santa Monica Blvd & 1114 N Orange Grove Ave
Los Angeles, CA 90046

Inquiry Number: 3873906.2s
March 07, 2014

The EDR Radius Map™ Report with GeoCheck®

EDR® Environmental Data Resources Inc

6 Armstrong Road, 4th floor
Shelton, CT 06484
Toll Free: 800.352.0050
www.edrnet.com

TABLE OF CONTENTS

SECTION	PAGE
Executive Summary	ES1
Overview Map	2
Detail Map	3
Map Findings Summary	4
Map Findings	8
Orphan Summary	101
Government Records Searched/Data Currency Tracking	GR-1

GEOCHECK ADDENDUM

Physical Setting Source Addendum	A-1
Physical Setting Source Summary	A-2
Physical Setting Source Map	A-7
Physical Setting Source Map Findings	A-8
Physical Setting Source Records Searched	A-6

Thank you for your business.
Please contact EDR at 1-800-352-0050
with any questions or comments.

Disclaimer - Copyright and Trademark Notice

This Report contains certain information obtained from a variety of public and other sources reasonably available to Environmental Data Resources, Inc. It cannot be concluded from this Report that coverage information for the target and surrounding properties does not exist from other sources. **NO WARRANTY EXPRESSED OR IMPLIED, IS MADE WHATSOEVER IN CONNECTION WITH THIS REPORT. ENVIRONMENTAL DATA RESOURCES, INC. SPECIFICALLY DISCLAIMS THE MAKING OF ANY SUCH WARRANTIES, INCLUDING WITHOUT LIMITATION, MERCHANTABILITY OR FITNESS FOR A PARTICULAR USE OR PURPOSE. ALL RISK IS ASSUMED BY THE USER. IN NO EVENT SHALL ENVIRONMENTAL DATA RESOURCES, INC. BE LIABLE TO ANYONE, WHETHER ARISING OUT OF ERRORS OR OMISSIONS, NEGLIGENCE, ACCIDENT OR ANY OTHER CAUSE, FOR ANY LOSS OF DAMAGE, INCLUDING, WITHOUT LIMITATION, SPECIAL, INCIDENTAL, CONSEQUENTIAL, OR EXEMPLARY DAMAGES. ANY LIABILITY ON THE PART OF ENVIRONMENTAL DATA RESOURCES, INC. IS STRICTLY LIMITED TO A REFUND OF THE AMOUNT PAID FOR THIS REPORT.** Purchaser accepts this Report "AS IS". Any analyses, estimates, ratings, environmental risk levels or risk codes provided in this Report are provided for illustrative purposes only, and are not intended to provide, nor should they be interpreted as providing any facts regarding, or prediction or forecast of, any environmental risk for any property. Only a Phase I Environmental Site Assessment performed by an environmental professional can provide information regarding the environmental risk for any property. Additionally, the information provided in this Report is not to be construed as legal advice.

Copyright 2014 by Environmental Data Resources, Inc. All rights reserved. Reproduction in any media or format, in whole or in part, of any report or map of Environmental Data Resources, Inc., or its affiliates, is prohibited without prior written permission.

EDR and its logos (including Sanborn and Sanborn Map) are trademarks of Environmental Data Resources, Inc. or its affiliates. All other trademarks used herein are the property of their respective owners.

EXECUTIVE SUMMARY

A search of available environmental records was conducted by Environmental Data Resources, Inc (EDR). The report was designed to assist parties seeking to meet the search requirements of EPA's Standards and Practices for All Appropriate Inquiries (40 CFR Part 312), the ASTM Standard Practice for Environmental Site Assessments (E 1527-13) or custom requirements developed for the evaluation of environmental risk associated with a parcel of real estate.

TARGET PROPERTY INFORMATION

ADDRESS

7811 SANTA MONICA BLVD & 1114 N ORANGE GROVE AVE
LOS ANGELES, CA 90046

COORDINATES

Latitude (North):	34.0911000 - 34° 5' 27.96''
Longitude (West):	118.3597000 - 118° 21' 34.92''
Universal Tranverse Mercator:	Zone 11
UTM X (Meters):	374561.6
UTM Y (Meters):	3772896.8
Elevation:	292 ft. above sea level

USGS TOPOGRAPHIC MAP ASSOCIATED WITH TARGET PROPERTY

Target Property Map:	34118-A3 HOLLYWOOD, CA
Most Recent Revision:	1994
West Map:	34118-A4 BEVERLY HILLS, CA
Most Recent Revision:	1999

AERIAL PHOTOGRAPHY IN THIS REPORT

Photo Year:	2012
Source:	USDA

TARGET PROPERTY SEARCH RESULTS

The target property was identified in the following records. For more information on this property see page 8 of the attached EDR Radius Map report:

Site	Database(s)	EPA ID
NATL NEON PROD. 1114 N. ORANGE GROVE AVE. LOS ANGELES, CA 90046	EMI	N/A

EXECUTIVE SUMMARY

DATABASES WITH NO MAPPED SITES

No mapped sites were found in EDR's search of available ("reasonably ascertainable ") government records either on the target property or within the search radius around the target property for the following databases:

STANDARD ENVIRONMENTAL RECORDS

Federal NPL site list

NPL ---------- National Priority List
Proposed NPL ---------- Proposed National Priority List Sites
NPL LIENS ---------- Federal Superfund Liens

Federal Delisted NPL site list

Delisted NPL ---------- National Priority List Deletions

Federal CERCLIS list

CERCLIS ---------- Comprehensive Environmental Response, Compensation, and Liability Information System
FEDERAL FACILITY ---------- Federal Facility Site Information listing

Federal CERCLIS NFRAP site List

CERC-NFRAP ---------- CERCLIS No Further Remedial Action Planned

Federal RCRA CORRACTS facilities list

CORRACTS ---------- Corrective Action Report

Federal RCRA non-CORRACTS TSD facilities list

RCRA-TSDF ---------- RCRA - Treatment, Storage and Disposal

Federal RCRA generators list

RCRA-LQG ---------- RCRA - Large Quantity Generators
RCRA-CESQG ---------- RCRA - Conditionally Exempt Small Quantity Generator

Federal institutional controls / engineering controls registries

US ENG CONTROLS ---------- Engineering Controls Sites List
US INST CONTROL ---------- Sites with Institutional Controls
LUCIS ---------- Land Use Control Information System

Federal ERNS list

ERNS ---------- Emergency Response Notification System

State- and tribal - equivalent NPL

RESPONSE ---------- State Response Sites

EXECUTIVE SUMMARY

State and tribal landfill and/or solid waste disposal site lists

SWF/LF ---------- Solid Waste Information System

State and tribal leaking storage tank lists

INDIAN LUST ---------- Leaking Underground Storage Tanks on Indian Land

State and tribal registered storage tank lists

AST ---------- Aboveground Petroleum Storage Tank Facilities
INDIAN UST ---------- Underground Storage Tanks on Indian Land
FEMA UST ---------- Underground Storage Tank Listing

State and tribal voluntary cleanup sites

VCP ---------- Voluntary Cleanup Program Properties
INDIAN VCP ---------- Voluntary Cleanup Priority Listing

ADDITIONAL ENVIRONMENTAL RECORDS

Local Brownfield lists

US BROWNFIELDS ---------- A Listing of Brownfields Sites

Local Lists of Landfill / Solid Waste Disposal Sites

DEBRIS REGION 9 ---------- Torres Martinez Reservation Illegal Dump Site Locations
ODI ---------- Open Dump Inventory
WMUDS/SWAT ---------- Waste Management Unit Database
SWRCY ---------- Recycler Database
HAULERS ---------- Registered Waste Tire Haulers Listing
INDIAN ODI ---------- Report on the Status of Open Dumps on Indian Lands

Local Lists of Hazardous waste / Contaminated Sites

US CDL ---------- Clandestine Drug Labs
HIST Cal-Sites ---------- Historical Calsites Database
SCH ---------- School Property Evaluation Program
Toxic Pits ---------- Toxic Pits Cleanup Act Sites
AOCONCERN ---------- San Gabriel Valley Areas of Concern
CDL ---------- Clandestine Drug Labs
US HIST CDL ---------- National Clandestine Laboratory Register

Local Land Records

LIENS 2 ---------- CERCLA Lien Information
LIENS ---------- Environmental Liens Listing
DEED ---------- Deed Restriction Listing

Records of Emergency Release Reports

HMIRS ---------- Hazardous Materials Information Reporting System

CHMIRS	California Hazardous Material Incident Report System
LDS	Land Disposal Sites Listing
MCS	Military Cleanup Sites Listing
SPILLS 90	SPILLS 90 data from FirstSearch

Other Ascertainable Records

RCRA NonGen / NLR	RCRA - Non Generators
DOT OPS	Incident and Accident Data
DOD	Department of Defense Sites
FUDS	Formerly Used Defense Sites
CONSENT	Superfund (CERCLA) Consent Decrees
ROD	Records Of Decision
UMTRA	Uranium Mill Tailings Sites
US MINES	Mines Master Index File
TRIS	Toxic Chemical Release Inventory System
TSCA	Toxic Substances Control Act
FTTS	FIFRA/ TSCA Tracking System - FIFRA (Federal Insecticide, Fungicide, & Rodenticide Act)/TSCA (Toxic Substances Control Act)
HIST FTTS	FIFRA/TSCA Tracking System Administrative Case Listing
SSTS	Section 7 Tracking Systems
ICIS	Integrated Compliance Information System
PADS	PCB Activity Database System
MLTS	Material Licensing Tracking System
RADINFO	Radiation Information Database
FINDS	Facility Index System/Facility Registry System
RAATS	RCRA Administrative Action Tracking System
RMP	Risk Management Plans
CA BOND EXP. PLAN	Bond Expenditure Plan
UIC	UIC Listing
NPDES	NPDES Permits Listing
Cortese	"Cortese" Hazardous Waste & Substances Sites List
CUPA Listings	CUPA Resources List
Notify 65	Proposition 65 Records
LA Co. Site Mitigation	Site Mitigation List
LOS ANGELES CO. HMS	HMS: Street Number List
WIP	Well Investigation Program Case List
ENF	Enforcement Action Listing
HAZNET	Facility and Manifest Data
INDIAN RESERV	Indian Reservations
SCRD DRYCLEANERS	State Coalition for Remediation of Drycleaners Listing
US FIN ASSUR	Financial Assurance Information
HWT	Registered Hazardous Waste Transporter Database
HWP	EnviroStor Permitted Facilities Listing
PCB TRANSFORMER	PCB Transformer Registration Database
LEAD SMELTERS	Lead Smelter Sites
COAL ASH EPA	Coal Combustion Residues Surface Impoundments List
COAL ASH DOE	Steam-Electric Plant Operation Data
2020 COR ACTION	2020 Corrective Action Program List
US AIRS	Aerometric Information Retrieval System Facility Subsystem
Financial Assurance	Financial Assurance Information Listing
MWMP	Medical Waste Management Program Listing
PROC	Certified Processors Database
EPA WATCH LIST	EPA WATCH LIST
WDS	Waste Discharge System

EXECUTIVE SUMMARY

PRP..... Potentially Responsible Parties

EDR RECOVERED GOVERNMENT ARCHIVES

Exclusive Recovered Govt. Archives

RGA LF..... Recovered Government Archive Solid Waste Facilities List
RGA LUST..... Recovered Government Archive Leaking Underground Storage Tank

SURROUNDING SITES: SEARCH RESULTS

Surrounding sites were identified in the following databases.

Elevations have been determined from the USGS Digital Elevation Model and should be evaluated on a relative (not an absolute) basis. Relative elevation information between sites of close proximity should be field verified. Sites with an elevation equal to or higher than the target property have been differentiated below from sites with an elevation lower than the target property.
Page numbers and map identification numbers refer to the EDR Radius Map report where detailed data on individual sites can be reviewed.

Sites listed in ***bold italics*** are in multiple databases.

Unmappable (orphan) sites are not considered in the foregoing analysis.

STANDARD ENVIRONMENTAL RECORDS

Federal RCRA generators list

RCRA-SQG: RCRAInfo is EPA's comprehensive information system, providing access to data supporting the Resource Conservation and Recovery Act (RCRA) of 1976 and the Hazardous and Solid Waste Amendments (HSWA) of 1984. The database includes selective information on sites which generate, transport, store, treat and/or dispose of hazardous waste as defined by the Resource Conservation and Recovery Act (RCRA). Small quantity generators (SQGs) generate between 100 kg and 1,000 kg of hazardous waste per month.

A review of the RCRA-SQG list, as provided by EDR, and dated 09/10/2013 has revealed that there are 7 RCRA-SQG sites within approximately 0.25 miles of the target property.

Lower Elevation	Address	Direction / Distance	Map ID	Page
FILM X ONE HOUR	***7869 SANTA MONICA BLVD***	***WSW 0 - 1/8 (0.049 mi.)***	***B9***	***10***
SAN FAIR CLEANERS	***7877 SANTA MONICA BLVD***	***WSW 0 - 1/8 (0.055 mi.)***	***B14***	***13***
MINI CLEEN DRYCLEANERS	***7755 SANTA MONICA BLVD***	***ESE 0 - 1/8 (0.077 mi.)***	***C23***	***21***
USA PRINTING	***7925 SANTA MONICA BLVD***	***W 1/8 - 1/4 (0.125 mi.)***	***F34***	***26***
LA RADIATOR & AUTOMOTIVE	***1022 N FAIRFAX AVE***	***SW 1/8 - 1/4 (0.140 mi.)***	***G39***	***31***
LAUREL PET HOSPITAL	***7970 SANTA MONICA BLVD***	***W 1/8 - 1/4 (0.209 mi.)***	***I55***	***48***
CLASSIC CLEANERS & LAUNDRY	***7611 SANTA MONICA BLVD***	***E 1/8 - 1/4 (0.243 mi.)***	***J62***	***52***

State- and tribal - equivalent CERCLIS

ENVIROSTOR: The Department of Toxic Substances Control's (DTSC's) Site Mitigation and Brownfields Reuse Program's (SMBRP's) EnviroStor database identifes sites that have known contamination or sites for which

there may be reasons to investigate further. The database includes the following site types: Federal Superfund sites (National Priorities List (NPL)); State Response, including Military Facilities and State Superfund; Voluntary Cleanup; and School sites. EnviroStor provides similar information to the information that was available in CalSites, and provides additional site information, including, but not limited to, identification of formerly-contaminated properties that have been released for reuse, properties where environmental deed restrictions have been recorded to prevent inappropriate land uses, and risk characterization information that is used to assess potential impacts to public health and the environment at contaminated sites.

A review of the ENVIROSTOR list, as provided by EDR, and dated 11/06/2013 has revealed that there are 2 ENVIROSTOR sites within approximately 1 mile of the target property.

Equal/Higher Elevation	Address	Direction / Distance	Map ID	Page
ESSEX MONARCH SITE	***7113 & 7119 SANTA MONIC***	***E 1/2 - 1 (0.846 mi.)***	***N83***	***98***
Status: Inactive - Action Required				

Lower Elevation	Address	Direction / Distance	Map ID	Page
FAITH PLATING	***7141 AND 7155 SANTA MON***	***E 1/2 - 1 (0.806 mi.)***	***N82***	***92***
Status: Active				

State and tribal leaking storage tank lists

LUST: The Leaking Underground Storage Tank Incident Reports contain an inventory of reported leaking underground storage tank incidents. The data come from the State Water Resources Control Board Leaking Underground Storage Tank Information System.

A review of the LUST list, as provided by EDR, and dated 12/16/2013 has revealed that there are 11 LUST sites within approximately 0.5 miles of the target property.

Equal/Higher Elevation	Address	Direction / Distance	Map ID	Page
SUN FAX ARCO	***7901 SUNSET***	***NNW 1/4 - 1/2 (0.452 mi.)***	***M76***	***74***
Status: Completed - Case Closed				
ARCO	7901 SUNSET BLVD	NNW 1/4 - 1/2 (0.452 mi.)	M77	78
MOBIL #18-FPC FORMER #11-FPC	7865 SUNSET BLVD W	NNW 1/4 - 1/2 (0.452 mi.)	M79	80
Status: Open - Remediation				
Status: Completed - Case Closed				

Lower Elevation	Address	Direction / Distance	Map ID	Page
LA CO FIRE STATION #8	***7643 W SANTA MONICA BLV***	***E 1/8 - 1/4 (0.178 mi.)***	***H43***	***35***
Status: Completed - Case Closed				
LA CO FIRE STATION #8	7643 SANTA MONICA BLVD	E 1/8 - 1/4 (0.179 mi.)	H45	38
76 PRODUCTS STATION #7261	***7960 SANTA MONICA BL W***	***W 1/8 - 1/4 (0.196 mi.)***	***I49***	***41***
Status: Completed - Case Closed				
CHEVRON #9-1099	***7564 SANTA MONICA BL W***	***E 1/4 - 1/2 (0.258 mi.)***	***J68***	***58***
Status: Completed - Case Closed				
ARCO #9639/THRIFTY SERVICE STA	7564 SANTA MONICA BLVD	E 1/4 - 1/2 (0.258 mi.)	J69	62
WORLD OIL #65	***8020 SANTA MONICA BLVD***	***W 1/4 - 1/2 (0.291 mi.)***	***K71***	***64***
Status: Completed - Case Closed				
VACANT LOT	801 FAIRFAX AVE. N.	SSW 1/4 - 1/2 (0.379 mi.)	75	72
Status: Completed - Case Closed				

Lower Elevation	Address	Direction / Distance	Map ID	Page
CHEVRON #9-4959	***7861 MELROSE AVE***	***S 1/4 - 1/2 (0.474 mi.)***	***80***	***88***
Status: Completed - Case Closed				

SLIC: SLIC Region comes from the California Regional Water Quality Control Board.

A review of the SLIC list, as provided by EDR, and dated 12/16/2013 has revealed that there are 3 SLIC sites within approximately 0.5 miles of the target property.

Lower Elevation	Address	Direction / Distance	Map ID	Page
FOUR SEASONS DRY CLEANERS & LA	8042 SANTA MONICA BLVD.	W 1/4 - 1/2 (0.303 mi.)	L72	70
Facility Status: Open - Site Assessment				
CRESCENT SHOPPING CENTER	8100-3136 SANTA MONICA	W 1/4 - 1/2 (0.332 mi.)	L73	70
Facility Status: Open - Site Assessment				
CRESCENT SHOPPING CENTER	***8100 SANTA MONICA***	***W 1/4 - 1/2 (0.332 mi.)***	***L74***	***71***

State and tribal registered storage tank lists

UST: The Underground Storage Tank database contains registered USTs. USTs are regulated under Subtitle I of the Resource Conservation and Recovery Act (RCRA). The data come from the State Water Resources Control Board's Hazardous Substance Storage Container Database.

A review of the UST list, as provided by EDR, and dated 12/16/2013 has revealed that there are 2 UST sites within approximately 0.25 miles of the target property.

Lower Elevation	Address	Direction / Distance	Map ID	Page
LA CO FD FIRE STA #008	7643 SANTA MONICA BLVD	E 1/8 - 1/4 (0.179 mi.)	H47	39
TOSCO/UNOCAL #31288	7960 SANTA MONICA BLVD	W 1/8 - 1/4 (0.196 mi.)	I50	44

ADDITIONAL ENVIRONMENTAL RECORDS

Local Lists of Registered Storage Tanks

CA FID UST: The Facility Inventory Database contains active and inactive underground storage tank locations. The source is the State Water Resource Control Board.

A review of the CA FID UST list, as provided by EDR, and dated 10/31/1994 has revealed that there are 2 CA FID UST sites within approximately 0.25 miles of the target property.

Lower Elevation	Address	Direction / Distance	Map ID	Page
99621	7909 SANTA MONICA BLVD	W 0 - 1/8 (0.095 mi.)	D28	25
UNOCAL CORP SS 7261	***7960 SANTA MONICA BLVD***	***W 1/8 - 1/4 (0.196 mi.)***	***I48***	***40***

HIST UST: Historical UST Registered Database.

A review of the HIST UST list, as provided by EDR, and dated 10/15/1990 has revealed that there are 3 HIST UST sites within approximately 0.25 miles of the target property.

Lower Elevation	Address	Direction / Distance	Map ID	Page
99621	7909 SANTA MONICA BLVD	W 0 - 1/8 (0.095 mi.)	D27	24
FIRE STATION #8	7643 SANTA MONICA BLVD	E 1/8 - 1/4 (0.179 mi.)	H46	39
USA PETROLEUM COMPANY #107	***7960 SANTA MONICA BLVD***	***W 1/8 - 1/4 (0.196 mi.)***	***I51***	***45***

SWEEPS UST: Statewide Environmental Evaluation and Planning System. This underground storage tank listing was updated and maintained by a company contacted by the SWRCB in the early 1990's. The listing is no longer updated or maintained. The local agency is the contact for more information on a site on the SWEEPS list.

A review of the SWEEPS UST list, as provided by EDR, and dated 06/01/1994 has revealed that there are 5 SWEEPS UST sites within approximately 0.25 miles of the target property.

Lower Elevation	Address	Direction / Distance	Map ID	Page
CHEVRON USA SS 9621	7909 SANTA MONICA BLVD	W 0 - 1/8 (0.095 mi.)	D26	23
LA CO FD FIRE STA #008	7643 N SANTA MONICA BLV	E 1/8 - 1/4 (0.178 mi.)	H44	37
UNOCAL CORP SS 7261	***7960 SANTA MONICA BLVD***	***W 1/8 - 1/4 (0.196 mi.)***	***I48***	***40***
USA PETROLEUM COMPANY #107	***7960 SANTA MONICA BLVD***	***W 1/8 - 1/4 (0.196 mi.)***	***I51***	***45***
APOLLO CAR WASH	7617 W SANTA MONICA BLV	E 1/8 - 1/4 (0.227 mi.)	H58	50

Other Ascertainable Records

HIST CORTESE: The sites for the list are designated by the State Water Resource Control Board [LUST], the Integrated Waste Board [SWF/LS], and the Department of Toxic Substances Control [CALSITES]. This listing is no longer updated by the state agency.

A review of the HIST CORTESE list, as provided by EDR, and dated 04/01/2001 has revealed that there are 7 HIST CORTESE sites within approximately 0.5 miles of the target property.

Equal/Higher Elevation	Address	Direction / Distance	Map ID	Page
SUN FAX ARCO	***7901 SUNSET***	***NNW 1/4 - 1/2 (0.452 mi.)***	***M76***	***74***
MOBIL #18-FPC FORMER #11-	7865 SUNSET	NNW 1/4 - 1/2 (0.452 mi.)	M78	79

Lower Elevation	Address	Direction / Distance	Map ID	Page
76 PRODUCTS STATION #7261	7960 SANTA MONICA	W 1/8 - 1/4 (0.196 mi.)	I52	47
SHERIDAN TOYOTA, INC.	8013 SANTA MONICA	W 1/4 - 1/2 (0.256 mi.)	K67	58
CHEVRON #9-1099	***7564 SANTA MONICA BL W***	***E 1/4 - 1/2 (0.258 mi.)***	***J68***	***58***
WORLD OIL #65	8020 SANTA MONICA	W 1/4 - 1/2 (0.290 mi.)	K70	64
CHEVRON #9-4959	***7861 MELROSE AVE***	***S 1/4 - 1/2 (0.474 mi.)***	***80***	***88***

DRYCLEANERS: A list of drycleaner related facilities that have EPA ID numbers. These are facilities with certain SIC codes: power laundries, family and commercial; garment pressing and cleaners' agents; linen supply; coin-operated laundries and cleaning; drycleaning plants except rugs; carpet and upholster cleaning; industrial launderers; laundry and garment services.

A review of the DRYCLEANERS list, as provided by EDR, and dated 09/10/2013 has revealed that there are 3 DRYCLEANERS sites within approximately 0.25 miles of the target property.

Lower Elevation	Address	Direction / Distance	Map ID	Page
SAN FAIR CLEANERS	***7877 SANTA MONICA BLVD***	***WSW 0 - 1/8 (0.055 mi.)***	***B14***	***13***
MINI CLEANERS	7755 SANTA MONICA BLVD	ESE 0 - 1/8 (0.077 mi.)	C24	22
KARINA'S CLASSIC CLEANERS & LA	***7611 SANTA MONICA BLVD***	***E 1/8 - 1/4 (0.243 mi.)***	***J63***	***55***

EDR HIGH RISK HISTORICAL RECORDS

EDR Exclusive Records

EDR MGP: The EDR Proprietary Manufactured Gas Plant Database includes records of coal gas plants (manufactured gas plants) compiled by EDR's researchers. Manufactured gas sites were used in the United States from the 1800's to 1950's to produce a gas that could be distributed and used as fuel. These plants used whale oil, rosin, coal, or a mixture of coal, oil, and water that also produced a significant amount of waste. Many of the byproducts of the gas production, such as coal tar (oily waste containing volatile and non-volatile chemicals), sludges, oils and other compounds are potentially hazardous to human health and the environment. The byproduct from this process was frequently disposed of directly at the plant site and can remain or spread slowly, serving as a continuous source of soil and groundwater contamination.

A review of the EDR MGP list, as provided by EDR, has revealed that there is 1 EDR MGP site within approximately 1 mile of the target property.

Lower Elevation	Address	Direction / Distance	Map ID	Page
LOS ANGELES GAS AND ELECTRIC C	N FORMOSE AVE BTWN ROMA	E 1/2 - 1 (0.784 mi.)	81	91

EDR US Hist Auto Stat: EDR has searched selected national collections of business directories and has collected listings of potential gas station/filling station/service station sites that were available to EDR researchers. EDR's review was limited to those categories of sources that might, in EDR's opinion, include gas station/filling station/service station establishments. The categories reviewed included, but were not limited to gas, gas station, gasoline station, filling station, auto, automobile repair, auto service station, service station, etc. This database falls within a category of information EDR classifies as "High Risk Historical Records", or HRHR. EDR's HRHR effort presents unique and sometimes proprietary data about past sites and operations that typically create environmental concerns, but may not show up in current government records searches.

A review of the EDR US Hist Auto Stat list, as provided by EDR, has revealed that there are 23 EDR US Hist Auto Stat sites within approximately 0.25 miles of the target property.

Equal/Higher Elevation	Address	Direction / Distance	Map ID	Page
ORDWAY G K	1120 N FAIRFAX AVE	W 0 - 1/8 (0.071 mi.)	D16	18
SIBLEY A E	1130 N FAIRFAX AVE	W 0 - 1/8 (0.071 mi.)	D17	18
AIKINS SAML	1201 N FAIRFAX AVE	WNW 0 - 1/8 (0.076 mi.)	D21	19
Not reported	1254 N FAIRFAX AVE	NW 1/8 - 1/4 (0.137 mi.)	36	30
Not reported	1240 N SPAULDING AVE	NE 1/8 - 1/4 (0.224 mi.)	56	49
Not reported	1217 N LAUREL AVE	WNW 1/8 - 1/4 (0.247 mi.)	65	57

EXECUTIVE SUMMARY

Lower Elevation	Address	Direction / Distance	Map ID	Page
ROWE J A	7827 SANTA MONICA BLVD	SW 0 - 1/8 (0.005 mi.)	A2	8
HUNT N H	7786 SANTA MONICA BLVD	SE 0 - 1/8 (0.012 mi.)	A4	9
BOUIN ARTHUR	7801 SANTA MONICA BLVD	ESE 0 - 1/8 (0.025 mi.)	A5	10
ROWE J A	7853 SANTA MONICA BLVD	WSW 0 - 1/8 (0.039 mi.)	A6	10
COATS W J MACHINE WORKS	1062 N ORANGE GROVE BLV	SW 0 - 1/8 (0.053 mi.)	B13	13
SCHROEDER JOHN	7751 SANTA MONICA BLVD	ESE 0 - 1/8 (0.086 mi.)	C25	23
KEEFER C P	1060 N FAIRFAX AVE	WSW 0 - 1/8 (0.099 mi.)	29	25
HARRISON HARRISON	7720 SANTA MONICA BLVD	E 0 - 1/8 (0.124 mi.)	E33	26
CAWTHORN WYSS	7718 SANTA MONICA BLVD	E 1/8 - 1/4 (0.128 mi.)	E35	30
COATS W J	7715 SANTA MONICA BLVD	E 1/8 - 1/4 (0.138 mi.)	E37	30
Not reported	1022 N FAIRFAX AVE	SW 1/8 - 1/4 (0.140 mi.)	G38	30
LYNCH BROWN	7935 SANTA MONICA BLVD	W 1/8 - 1/4 (0.140 mi.)	F40	34
Not reported	1010 N FAIRFAX AVE	SW 1/8 - 1/4 (0.155 mi.)	G42	35
AL-SAL OIL CO	7960 SANTA MONICA BLVD	W 1/8 - 1/4 (0.196 mi.)	I53	47
COSTEL LO WHITAKER	7966 SANTA MONICA BLVD	W 1/8 - 1/4 (0.203 mi.)	I54	47
KOTTENBACH HERMAN	928 N FAIRFAX AVE	SSW 1/8 - 1/4 (0.227 mi.)	57	49
Not reported	930 N GENESEE AVE	SSE 1/8 - 1/4 (0.234 mi.)	59	51

EDR US Hist Cleaners: EDR has searched selected national collections of business directories and has collected listings of potential dry cleaner sites that were available to EDR researchers. EDR's review was limited to those categories of sources that might, in EDR's opinion, include dry cleaning establishments. The categories reviewed included, but were not limited to dry cleaners, cleaners, laundry, laundromat, cleaning/laundry, wash & dry etc. This database falls within a category of information EDR classifies as "High Risk Historical Records", or HRHR. EDR's HRHR effort presents unique and sometimes proprietary data about past sites and operations that typically create environmental concerns, but may not show up in current government records searches.

A review of the EDR US Hist Cleaners list, as provided by EDR, has revealed that there are 19 EDR US Hist Cleaners sites within approximately 0.25 miles of the target property.

Equal/Higher Elevation	Address	Direction / Distance	Map ID	Page
KNOBLOCK J A	1115 N FAIRFAX AVE	W 0 - 1/8 (0.073 mi.)	D19	19


Lower Elevation	Address	Direction / Distance	Map ID	Page
GAZIN NATHAN	7819 SANTA MONICA BLVD	SSE 0 - 1/8 (0.007 mi.)	A3	9
REVELES W A	7855 SANTA MONICA BLVD	WSW 0 - 1/8 (0.040 mi.)	B7	10
SAM MARY MRS	7764 SANTA MONICA BLVD	ESE 0 - 1/8 (0.046 mi.)	C8	10
FISCHER MILTON	7854 SANTA MONICA BLVD	WSW 0 - 1/8 (0.051 mi.)	B10	12
SOLL ABE	7775 SANTA MONICA BLVD	ESE 0 - 1/8 (0.051 mi.)	C11	12
STONE HARRY	7760 SANTA MONICA BLVD	ESE 0 - 1/8 (0.052 mi.)	C12	12
Not reported	7877 SANTA MONICA BLVD	WSW 0 - 1/8 (0.055 mi.)	B15	17
Not reported	7757 SANTA MONICA BLVD	ESE 0 - 1/8 (0.073 mi.)	C18	18
BEST YET CLEANERS	7870 SANTA MONICA BLVD	WSW 0 - 1/8 (0.076 mi.)	B20	19
Not reported	7755 SANTA MONICA BLVD	ESE 0 - 1/8 (0.077 mi.)	C22	20
CURRIE GEO	7735 SANTA MONICA BLVD	E 0 - 1/8 (0.108 mi.)	E30	25
CURRIE GEO	7738 SANTA MONICA BLVD	ESE 0 - 1/8 (0.111 mi.)	E31	26
PESOIN JACOB	7920 SANTA MONICA BLVD	W 0 - 1/8 (0.116 mi.)	D32	26
GOLDMAN MORRIS	7710 SANTA MONICA BLVD	E 1/8 - 1/4 (0.146 mi.)	E41	35
HOME HAND LAUNDRY	7610 SANTA MONICA BLVD	E 1/8 - 1/4 (0.235 mi.)	J60	51
VAN ENGER A L	7604 SANTA MONICA BLVD	E 1/8 - 1/4 (0.238 mi.)	J61	51
Not reported	7611 SANTA MONICA BLVD	E 1/8 - 1/4 (0.243 mi.)	J64	56
REOGLER ISAAC	7990 SANTA MONICA BLVD	W 1/8 - 1/4 (0.248 mi.)	K66	58

EXECUTIVE SUMMARY

Due to poor or inadequate address information, the following sites were not mapped. Count: 28 records.

Site Name	Database(s)
76 PRODUCTS STATION #2446	RGA LUST
7-11	RGA LUST
76 PRODUCT FACILITY #1016	RGA LUST
7-11 #17837	RGA LUST
MOBIL STATION #10-KDQ	WMUDS/SWAT, HIST CORTESE
	CDL
	CDL
	CDL
	CDL
	CDL
CUSTOM AUTO CRAFTS	HAZNET
STORAGE PARTNERS OF HOLLYWOOD,LLC	HAZNET
CASTLEROCK PICTURES INC GREEN MILE	HAZNET
1X NEIGHBOR SAVER FOOD STORES INC	HAZNET
HOME SAVINGS OF AMERICA	HAZNET
LOS ANGELES COUNTY FIRE DEPARTMENT	HAZNET
FULLER MULTI SPECIALIST MEDICAL GR	HAZNET
CRESCENT SQUARE CTR	HAZNET
SL WEST HOLLYWOOD LLC	HAZNET
PHOTO RUN	HAZNET
COMBINED LA BREA LLC	HAZNET
CALTRANS	RCRA-SQG, FINDS
VONS #2739 SHOPPING CENTER	LA Co. Site Mitigation
LA CO B&H WILL ROGERS BEACH	LOS ANGELES CO. HMS
LA CO B&H WILL ROGERS BEACH	LOS ANGELES CO. HMS
BLU AUTOBODY GROUP INC	LOS ANGELES CO. HMS
SHELL OIL #204-2928-0538	LOS ANGELES CO. HMS
UNOCAL - OIL & GAS DIVISION	EMI

OVERVIEW MAP - 3873906.2s

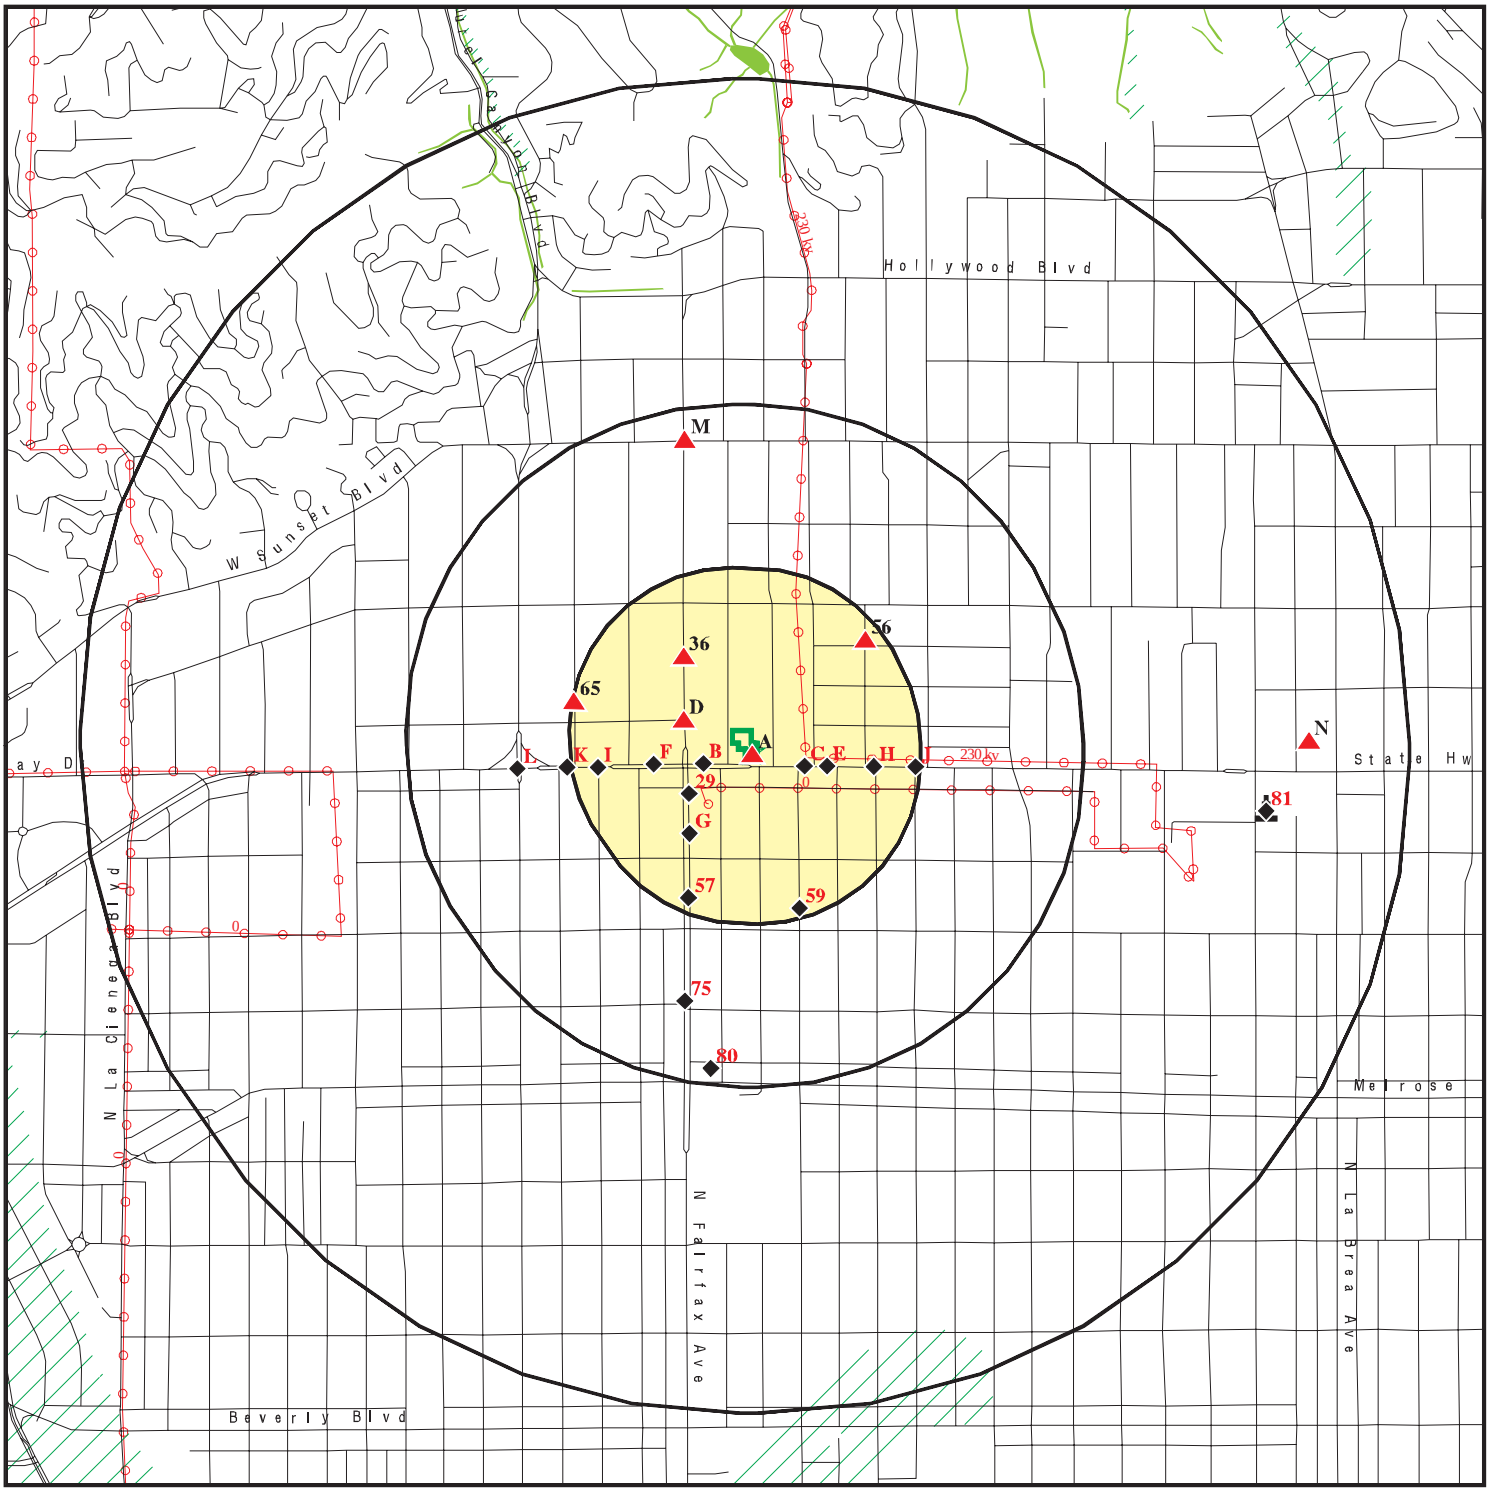


- Target Property
- Sites at elevations higher than or equal to the target property
- Sites at elevations lower than the target property
- Manufactured Gas Plants
- National Priority List Sites
- Dept. Defense Sites
- Indian Reservations BIA
- Power transmission lines
- Oil & Gas pipelines from USGS
- 100-year flood zone
- 500-year flood zone
- National Wetland Inventory
- Areas of Concern

This report includes Interactive Map Layers to display and/or hide map information. The legend includes only those icons for the default map view.

SITE NAME:	3317 Faring Orange Grove	CLIENT:	California Environmental
ADDRESS:	7811 Santa Monica Blvd & 1114 N Orange Grove Ave Los Angeles CA 90046	CONTACT:	Sam Buckley
LAT/LONG:	34.0911 / 118.3597	INQUIRY #:	3873906.2s
		DATE:	March 07, 2014 11:14 am

Copyright © 2014 EDR, Inc. © 2010 Tele Atlas Rel. 07/2009.

DETAIL MAP - 3873906.2s

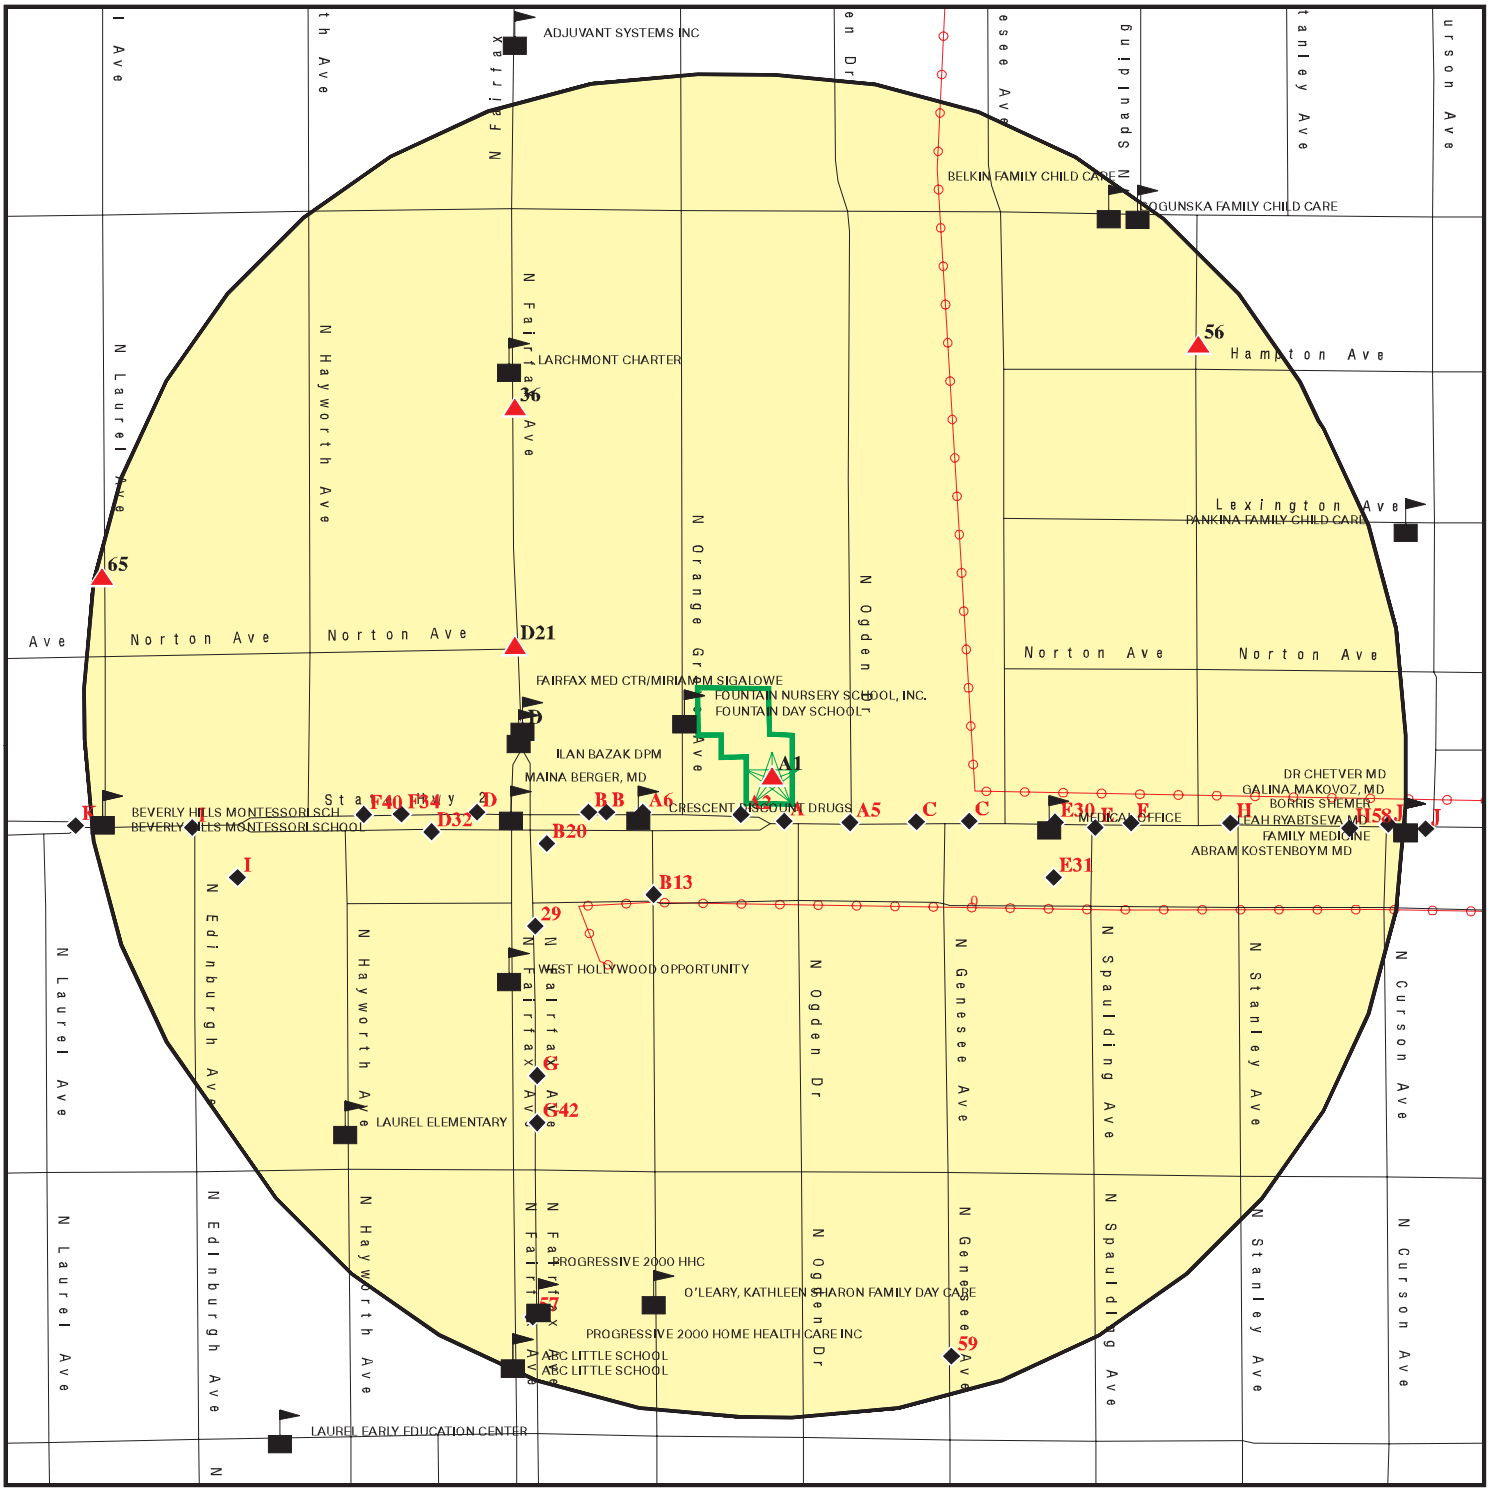

- Target Property
- Sites at elevations higher than or equal to the target property
- Sites at elevations lower than the target property
- Manufactured Gas Plants
- Sensitive Receptors
- National Priority List Sites
- Dept. Defense Sites
- Indian Reservations BIA
- Power transmission lines
- Oil & Gas pipelines from USGS
- 100-year flood zone
- 500-year flood zone
- Areas of Concern

This report includes Interactive Map Layers to display and/or hide map information. The legend includes only those icons for the default map view.

SITE NAME:	3317 Faring Orange Grove	CLIENT:	California Environmental
ADDRESS:	7811 Santa Monica Blvd & 1114 N Orange Grove Ave Los Angeles CA 90046	CONTACT:	Sam Buckley
LAT/LONG:	34.0911 / 118.3597	INQUIRY #:	3873906.2s
		DATE:	March 07, 2014 11:17 am

Copyright © 2014 EDR, Inc. © 2010 Tele Atlas Rel. 07/2009.

MAP FINDINGS SUMMARY

Database	Search Distance (Miles)	Target Property	< 1/8	1/8 - 1/4	1/4 - 1/2	1/2 - 1	> 1	Total Plotted
STANDARD ENVIRONMENTAL RECORDS								
Federal NPL site list								
NPL	1.000		0	0	0	0	NR	0
Proposed NPL	1.000		0	0	0	0	NR	0
NPL LIENS	0.001		0	NR	NR	NR	NR	0
Federal Delisted NPL site list								
Delisted NPL	1.000		0	0	0	0	NR	0
Federal CERCLIS list								
CERCLIS	0.500		0	0	0	NR	NR	0
FEDERAL FACILITY	0.500		0	0	0	NR	NR	0
Federal CERCLIS NFRAP site List								
CERC-NFRAP	0.500		0	0	0	NR	NR	0
Federal RCRA CORRACTS facilities list								
CORRACTS	1.000		0	0	0	0	NR	0
Federal RCRA non-CORRACTS TSD facilities list								
RCRA-TSDF	0.500		0	0	0	NR	NR	0
Federal RCRA generators list								
RCRA-LQG	0.250		0	0	NR	NR	NR	0
RCRA-SQG	0.250		3	4	NR	NR	NR	7
RCRA-CESQG	0.250		0	0	NR	NR	NR	0
Federal institutional controls / engineering controls registries								
US ENG CONTROLS	0.500		0	0	0	NR	NR	0
US INST CONTROL	0.500		0	0	0	NR	NR	0
LUCIS	0.500		0	0	0	NR	NR	0
Federal ERNS list								
ERNS	0.001		0	NR	NR	NR	NR	0
State- and tribal - equivalent NPL								
RESPONSE	1.000		0	0	0	0	NR	0
State- and tribal - equivalent CERCLIS								
ENVIROSTOR	1.000		0	0	0	2	NR	2
State and tribal landfill and/or solid waste disposal site lists								
SWF/LF	0.500		0	0	0	NR	NR	0
State and tribal leaking storage tank lists								
LUST	0.500		0	3	8	NR	NR	11

MAP FINDINGS SUMMARY

Database	Search Distance (Miles)	Target Property	< 1/8	1/8 - 1/4	1/4 - 1/2	1/2 - 1	> 1	Total Plotted
SLIC	0.500		0	0	3	NR	NR	3
INDIAN LUST	0.500		0	0	0	NR	NR	0
State and tribal registered storage tank lists								
UST	0.250		0	2	NR	NR	NR	2
AST	0.250		0	0	NR	NR	NR	0
INDIAN UST	0.250		0	0	NR	NR	NR	0
FEMA UST	0.250		0	0	NR	NR	NR	0
State and tribal voluntary cleanup sites								
VCP	0.500		0	0	0	NR	NR	0
INDIAN VCP	0.500		0	0	0	NR	NR	0
ADDITIONAL ENVIRONMENTAL RECORDS								
Local Brownfield lists								
US BROWNFIELDS	0.500		0	0	0	NR	NR	0
Local Lists of Landfill / Solid Waste Disposal Sites								
DEBRIS REGION 9	0.500		0	0	0	NR	NR	0
ODI	0.500		0	0	0	NR	NR	0
WMUDS/SWAT	0.500		0	0	0	NR	NR	0
SWRCY	0.500		0	0	0	NR	NR	0
HAULERS	0.001		0	NR	NR	NR	NR	0
INDIAN ODI	0.500		0	0	0	NR	NR	0
Local Lists of Hazardous waste / Contaminated Sites								
US CDL	0.001		0	NR	NR	NR	NR	0
HIST Cal-Sites	1.000		0	0	0	0	NR	0
SCH	0.250		0	0	NR	NR	NR	0
Toxic Pits	1.000		0	0	0	0	NR	0
AOCONCERN	1.000		0	0	0	0	NR	0
CDL	0.001		0	NR	NR	NR	NR	0
US HIST CDL	0.001		0	NR	NR	NR	NR	0
Local Lists of Registered Storage Tanks								
CA FID UST	0.250		1	1	NR	NR	NR	2
HIST UST	0.250		1	2	NR	NR	NR	3
SWEEPS UST	0.250		1	4	NR	NR	NR	5
Local Land Records								
LIENS 2	0.001		0	NR	NR	NR	NR	0
LIENS	0.001		0	NR	NR	NR	NR	0
DEED	0.500		0	0	0	NR	NR	0
Records of Emergency Release Reports								
HMIRS	0.001		0	NR	NR	NR	NR	0
CHMIRS	0.001		0	NR	NR	NR	NR	0

MAP FINDINGS SUMMARY

Database	Search Distance (Miles)	Target Property	< 1/8	1/8 - 1/4	1/4 - 1/2	1/2 - 1	> 1	Total Plotted
LDS	0.001		0	NR	NR	NR	NR	0
MCS	0.001		0	NR	NR	NR	NR	0
SPILLS 90	0.001		0	NR	NR	NR	NR	0
Other Ascertainable Records								
RCRA NonGen / NLR	0.250		0	0	NR	NR	NR	0
DOT OPS	0.001		0	NR	NR	NR	NR	0
DOD	1.000		0	0	0	0	NR	0
FUDS	1.000		0	0	0	0	NR	0
CONSENT	1.000		0	0	0	0	NR	0
ROD	1.000		0	0	0	0	NR	0
UMTRA	0.500		0	0	0	NR	NR	0
US MINES	0.250		0	0	NR	NR	NR	0
TRIS	0.001		0	NR	NR	NR	NR	0
TSCA	0.001		0	NR	NR	NR	NR	0
FTTS	0.001		0	NR	NR	NR	NR	0
HIST FTTS	0.001		0	NR	NR	NR	NR	0
SSTS	0.001		0	NR	NR	NR	NR	0
ICIS	0.001		0	NR	NR	NR	NR	0
PADS	0.001		0	NR	NR	NR	NR	0
MLTS	0.001		0	NR	NR	NR	NR	0
RADINFO	0.001		0	NR	NR	NR	NR	0
FINDS	0.001		0	NR	NR	NR	NR	0
RAATS	0.001		0	NR	NR	NR	NR	0
RMP	0.001		0	NR	NR	NR	NR	0
CA BOND EXP. PLAN	1.000		0	0	0	0	NR	0
UIC	0.001		0	NR	NR	NR	NR	0
NPDES	0.001		0	NR	NR	NR	NR	0
Cortese	0.500		0	0	0	NR	NR	0
HIST CORTESE	0.500		0	1	6	NR	NR	7
CUPA Listings	0.250		0	0	NR	NR	NR	0
Notify 65	1.000		0	0	0	0	NR	0
LA Co. Site Mitigation	0.001		0	NR	NR	NR	NR	0
DRYCLEANERS	0.250		2	1	NR	NR	NR	3
LOS ANGELES CO. HMS	0.001		0	NR	NR	NR	NR	0
WIP	0.250		0	0	NR	NR	NR	0
ENF	0.001		0	NR	NR	NR	NR	0
HAZNET	0.001		0	NR	NR	NR	NR	0
EMI	0.001	1	0	NR	NR	NR	NR	1
INDIAN RESERV	1.000		0	0	0	0	NR	0
SCRD DRYCLEANERS	0.500		0	0	0	NR	NR	0
US FIN ASSUR	0.001		0	NR	NR	NR	NR	0
HWT	0.250		0	0	NR	NR	NR	0
HWP	1.000		0	0	0	0	NR	0
PCB TRANSFORMER	0.001		0	NR	NR	NR	NR	0
LEAD SMELTERS	0.001		0	NR	NR	NR	NR	0
COAL ASH EPA	0.500		0	0	0	NR	NR	0
COAL ASH DOE	0.001		0	NR	NR	NR	NR	0
2020 COR ACTION	0.250		0	0	NR	NR	NR	0
US AIRS	0.001		0	NR	NR	NR	NR	0
Financial Assurance	0.001		0	NR	NR	NR	NR	0

MAP FINDINGS SUMMARY

Database	Search Distance (Miles)	Target Property	< 1/8	1/8 - 1/4	1/4 - 1/2	1/2 - 1	> 1	Total Plotted
MWMP	0.250		0	0	NR	NR	NR	0
PROC	0.500		0	0	0	NR	NR	0
EPA WATCH LIST	0.001		0	NR	NR	NR	NR	0
WDS	0.001		0	NR	NR	NR	NR	0
PRP	0.001		0	NR	NR	NR	NR	0
EDR HIGH RISK HISTORICAL RECORDS								
EDR Exclusive Records								
EDR MGP	1.000		0	0	0	1	NR	1
EDR US Hist Auto Stat	0.250		11	12	NR	NR	NR	23
EDR US Hist Cleaners	0.250		14	5	NR	NR	NR	19
EDR RECOVERED GOVERNMENT ARCHIVES								
Exclusive Recovered Govt. Archives								
RGA LF	0.001		0	NR	NR	NR	NR	0
RGA LUST	0.001		0	NR	NR	NR	NR	0

NOTES:

TP = Target Property

NR = Not Requested at this Search Distance

Sites may be listed in more than one database

A1 **NATL NEON PROD.** **EMI** **S106836162**
Target **1114 N. ORANGE GROVE AVE.** **N/A**
Property **LOS ANGELES, CA 90046**

Site 1 of 6 in cluster A

Actual:
292 ft.

EMI:

Year:	1987
County Code:	19
Air Basin:	SC
Facility ID:	13965
Air District Name:	SC
SIC Code:	3079
Air District Name:	SOUTH COAST AQMD
Community Health Air Pollution Info System:	Not reported
Consolidated Emission Reporting Rule:	Not reported
Total Organic Hydrocarbon Gases Tons/Yr:	2
Reactive Organic Gases Tons/Yr:	2
Carbon Monoxide Emissions Tons/Yr:	0
NOX - Oxides of Nitrogen Tons/Yr:	0
SOX - Oxides of Sulphur Tons/Yr:	0
Particulate Matter Tons/Yr:	0
Part. Matter 10 Micrometers & Smllr Tons/Yr:	0

A2 **ROWE J A** **EDR US Hist Auto Stat** **1009078880**
SW **7827 SANTA MONICA BLVD** **N/A**
< 1/8 **LOS ANGELES, CA**
0.005 mi.
26 ft.

Site 2 of 6 in cluster A

Relative:
Lower

Actual:
290 ft.

EDR Historical Auto Stations:

Name:	DEAN SOMMER
Year:	1929
Type:	AUTOMOBILE REPAIRING AND SERVICE STATIONS
Name:	ROWE J A
Year:	1929
Type:	GASOLINE AND OIL SERVICE STATION
Name:	DEAN FRANK
Year:	1933
Type:	GASOLINE AND OIL SERVICE STATIONS
Name:	ODONOVAN LAWRENCE
Year:	1937
Type:	GASOLINE AND OIL SERVICE STATIONS
Name:	EURO DESIGN AUTO CRAFT
Year:	2001
Address:	7827 SANTA MONICA BLVD
Name:	EURO DESIGN AUTO CRAFT
Year:	2002
Address:	7827 SANTA MONICA BLVD
Name:	EURO DESIGN AUTO
Year:	2003
Address:	7827 SANTA MONICA BLVD
Name:	EURO DESIGN AUTO

ROWE J A (Continued) **1009078880**

Year: 2004
Address: 7827 SANTA MONICA BLVD

Name: EURODESIGN AUTO
Year: 2010
Address: 7827 SANTA MONICA BLVD

A3
SSE
< 1/8
0.007 mi.
37 ft.

GAZIN NATHAN **EDR US Hist Cleaners** **1009189358**
7819 SANTA MONICA BLVD **N/A**
LOS ANGELES, CA

Site 3 of 6 in cluster A

Relative:
Lower

Actual:
290 ft.

EDR Historical Cleaners:

Name: GAZIN NATHAN
Year: 1933
Type: CLOTHES PRESSERS AND CLEANERS

Name: GAZIN SAML
Year: 1937
Type: CLOTHES PRESSERS AND CLEANERS

A4
SE
< 1/8
0.012 mi.
61 ft.

HUNT N H **EDR US Hist Auto Stat** **1009080422**
7786 SANTA MONICA BLVD **N/A**
LOS ANGELES, CA

Site 4 of 6 in cluster A

Relative:
Lower

Actual:
289 ft.

EDR Historical Auto Stations:

Name: NEWMAN H C
Year: 1929
Type: GASOLINE AND OIL SERVICE STATION

Name: FULLER LEROY
Year: 1933
Type: AUTOMOBILE REPAIRING

Name: ENGLUND CHESTER
Year: 1933
Type: GASOLINE AND OIL SERVICE STATIONS

Name: HUNT N H
Year: 1942
Type: GASOLINE AND OIL SERVICE STATIONS

A5 **BOUIN ARTHUR** **EDR US Hist Auto Stat** **1009077285**
ESE **7801 SANTA MONICA BLVD** **N/A**
< 1/8 **LOS ANGELES, CA**
0.025 mi.
131 ft. **Site 5 of 6 in cluster A**

Relative:
Lower

Actual:
290 ft.

EDR Historical Auto Stations:
Name: BOUIN ARTHUR
Year: 1924
Type: AUTOMOBILE SERVICE STATIONS

A6 **ROWE J A** **EDR US Hist Auto Stat** **1009076406**
WSW **7853 SANTA MONICA BLVD** **N/A**
< 1/8 **LOS ANGELES, CA**
0.039 mi.
204 ft. **Site 6 of 6 in cluster A**

Relative:
Lower

Actual:
290 ft.

EDR Historical Auto Stations:
Name: ROWE J A
Year: 1924
Type: AUTOMOBILE SERVICE STATIONS

B7 **REVELES W A** **EDR US Hist Cleaners** **1009191145**
WSW **7855 SANTA MONICA BLVD** **N/A**
< 1/8 **LOS ANGELES, CA**
0.040 mi.
210 ft. **Site 1 of 7 in cluster B**

Relative:
Lower

Actual:
290 ft.

EDR Historical Cleaners:
Name: REVELES W A
Year: 1933
Type: CLOTHES PRESSERS AND CLEANERS

C8 **SAM MARY MRS** **EDR US Hist Cleaners** **1009191946**
ESE **7764 SANTA MONICA BLVD** **N/A**
< 1/8 **LOS ANGELES, CA**
0.046 mi.
242 ft. **Site 1 of 8 in cluster C**

Relative:
Lower

Actual:
289 ft.

EDR Historical Cleaners:
Name: SAM MARY MRS
Year: 1942
Type: LAUNDRIES ORIENTAL

B9 **FILM X ONE HOUR** **RCRA-SQG** **1000294532**
WSW **7869 SANTA MONICA BLVD** **FINDS** **CAD981399215**
< 1/8 **LOS ANGELES, CA 90046**
0.049 mi.
257 ft. **Site 2 of 7 in cluster B**

Relative:
Lower

Actual:
290 ft.

RCRA-SQG:
Date form received by agency: 04/25/1986
Facility name: FILM X ONE HOUR
Facility address: 7869 SANTA MONICA BLVD
LOS ANGELES, CA 90046

FILM X ONE HOUR (Continued) **1000294532**

EPA ID: CAD981399215
Contact: ENVIRONMENTAL MANAGER
Contact address: 7869 SANTA MONICA BLVD
LOS ANGELES, CA 90046
Contact country: US
Contact telephone: (213) 654-4512
Contact email: Not reported
EPA Region: 09
Classification: Small Small Quantity Generator
Description: Handler: generates more than 100 and less than 1000 kg of hazardous waste during any calendar month and accumulates less than 6000 kg of hazardous waste at any time; or generates 100 kg or less of hazardous waste during any calendar month, and accumulates more than 1000 kg of hazardous waste at any time

Owner/Operator Summary:
Owner/operator name: BFK INC
Owner/operator address: NOT REQUIRED
NOT REQUIRED, ME 99999
Owner/operator country: Not reported
Owner/operator telephone: (415) 555-1212
Legal status: Private
Owner/Operator Type: Owner
Owner/Op start date: Not reported
Owner/Op end date: Not reported

Owner/operator name: NOT REQUIRED
Owner/operator address: NOT REQUIRED
NOT REQUIRED, ME 99999
Owner/operator country: Not reported
Owner/operator telephone: (415) 555-1212
Legal status: Private
Owner/Operator Type: Operator
Owner/Op start date: Not reported
Owner/Op end date: Not reported

Handler Activities Summary:
U.S. importer of hazardous waste: No
Mixed waste (haz. and radioactive): No
Recycler of hazardous waste: No
Transporter of hazardous waste: No
Treater, storer or disposer of HW: No
Underground injection activity: No
On-site burner exemption: No
Furnace exemption: No
Used oil fuel burner: No
Used oil processor: No
User oil refiner: No
Used oil fuel marketer to burner: No
Used oil Specification marketer: No
Used oil transfer facility: No
Used oil transporter: No

Violation Status: No violations found

FINDS:

FILM X ONE HOUR (Continued) **1000294532**

Registry ID: 110002693853

Environmental Interest/Information System
RCRAInfo is a national information system that supports the Resource Conservation and Recovery Act (RCRA) program through the tracking of events and activities related to facilities that generate, transport, and treat, store, or dispose of hazardous waste. RCRAInfo allows RCRA program staff to track the notification, permit, compliance, and corrective action activities required under RCRA.

B10
WSW
< 1/8
0.051 mi.
268 ft.

FISCHER MILTON **EDR US Hist Cleaners** **1009188200**
7854 SANTA MONICA BLVD **N/A**
LOS ANGELES, CA

Site 3 of 7 in cluster B

Relative:
Lower

Actual:
289 ft.

EDR Historical Cleaners:

Name: GORDON S G
Year: 1929
Type: CLOTHES PRESSERS CLEANERS AND REPAIRERS

Name: FISCHER MILTON
Year: 1933
Type: CLOTHES PRESSERS AND CLEANERS

Name: ARSENIAN VAHAN
Year: 1937
Type: CLOTHES PRESSERS AND CLEANERS

C11
ESE
< 1/8
0.051 mi.
270 ft.

SOLL ABE **EDR US Hist Cleaners** **1009191759**
7775 SANTA MONICA BLVD **N/A**
LOS ANGELES, CA

Site 2 of 8 in cluster C

Relative:
Lower

Actual:
289 ft.

EDR Historical Cleaners:

Name: SOLL ABE
Year: 1937
Type: CLOTHES PRESSERS AND CLEANERS

C12
ESE
< 1/8
0.052 mi.
276 ft.

STONE HARRY **EDR US Hist Cleaners** **1009187572**
7760 SANTA MONICA BLVD **N/A**
LOS ANGELES, CA

Site 3 of 8 in cluster C

Relative:
Lower

Actual:
289 ft.

EDR Historical Cleaners:

Name: STONE HARRY
Year: 1929
Type: LAUNDRIES HAND

B13 **COATS W J MACHINE WORKS** **EDR US Hist Auto Stat** **1009080014**
SW **1062 N ORANGE GROVE BLVD** **N/A**
< 1/8 **LOS ANGELES, CA**
0.053 mi.
278 ft. **Site 4 of 7 in cluster B**

Relative:
Lower

Actual:
286 ft.

EDR Historical Auto Stations:
Name: COATS W J MACHINE WORKS
Year: 1929
Type: AUTOMOBILE REPAIRING AND SERVICE STATIONS

B14 **SAN FAIR CLEANERS** **RCRA-SQG** **1000113846**
WSW **7877 SANTA MONICA BLVD** **FINDS** **CAD981667587**
< 1/8 **LOS ANGELES, CA 90046** **DRYCLEANERS**
0.055 mi. **HAZNET**
288 ft. **Site 5 of 7 in cluster B** **EMI**

Relative:
Lower

Actual:
290 ft.

RCRA-SQG:
Date form received by agency: 09/28/1998
Facility name: SAN FAIR CLEANERS
Facility address: 7877 SANTA MONICA BLVD
LOS ANGELES, CA 90046
EPA ID: CAD981667587
Contact: RABI HALLELUYAN
Contact address: 7877 SANTA MONICA BLVD
LOS ANGELES, CA 90046
Contact country: US
Contact telephone: (213) 654-3852
Contact email: Not reported
EPA Region: 09
Classification: Small Small Quantity Generator
Description: Handler: generates more than 100 and less than 1000 kg of hazardous waste during any calendar month and accumulates less than 6000 kg of hazardous waste at any time; or generates 100 kg or less of hazardous waste during any calendar month, and accumulates more than 1000 kg of hazardous waste at any time

Owner/Operator Summary:
Owner/operator name: RABI HALLELUYAN
Owner/operator address: 7877 SANTA MONICA BLVD
LOS ANGELES, CA 90046
Owner/operator country: Not reported
Owner/operator telephone: (213) 654-3852
Legal status: Private
Owner/Operator Type: Owner
Owner/Op start date: Not reported
Owner/Op end date: Not reported

Owner/operator name: NOT REQUIRED
Owner/operator address: NOT REQUIRED
NOT REQUIRED, ME 99999
Owner/operator country: Not reported
Owner/operator telephone: (415) 555-1212
Legal status: Private
Owner/Operator Type: Operator
Owner/Op start date: Not reported
Owner/Op end date: Not reported

SAN FAIR CLEANERS (Continued) **1000113846**

Handler Activities Summary:

U.S. importer of hazardous waste:	No
Mixed waste (haz. and radioactive):	No
Recycler of hazardous waste:	No
Transporter of hazardous waste:	No
Treater, storer or disposer of HW:	No
Underground injection activity:	No
On-site burner exemption:	No
Furnace exemption:	No
Used oil fuel burner:	No
Used oil processor:	No
User oil refiner:	No
Used oil fuel marketer to burner:	No
Used oil Specification marketer:	No
Used oil transfer facility:	No
Used oil transporter:	No

Hazardous Waste Summary:

Waste code:	D000
Waste name:	Not Defined
Waste code:	D039
Waste name:	TETRACHLOROETHYLENE
Waste code:	F002
Waste name:	THE FOLLOWING SPENT HALOGENATED SOLVENTS: TETRACHLOROETHYLENE, METHYLENE CHLORIDE, TRICHLOROETHYLENE, 1,1,1-TRICHLOROETHANE, CHLOROBENZENE, 1,1,2-TRICHLORO-1,2,2-TRIFLUOROETHANE, ORTHO-DICHLOROBENZENE, TRICHLOROFLUOROMETHANE, AND 1,1,2-TRICHLOROETHANE; ALL SPENT SOLVENT MIXTURES/BLENDS CONTAINING, BEFORE USE, A TOTAL OF TEN PERCENT OR MORE (BY VOLUME) OF ONE OR MORE OF THE ABOVE HALOGENATED SOLVENTS OR THOSE LISTED IN F001, F004, OR F005, AND STILL BOTTOMS FROM THE RECOVERY OF THESE SPENT SOLVENTS AND SPENT SOLVENT MIXTURES.
Violation Status:	No violations found

FINDS:

Registry ID: 110002743256

Environmental Interest/Information System

RCRAInfo is a national information system that supports the Resource Conservation and Recovery Act (RCRA) program through the tracking of events and activities related to facilities that generate, transport, and treat, store, or dispose of hazardous waste. RCRAInfo allows RCRA program staff to track the notification, permit, compliance, and corrective action activities required under RCRA.

DRYCLEANERS:

EPA Id:	CAD981667587
NAICS Code:	81232
NAICS Description:	Drycleaning and Laundry Services (except Coin-Operated)
SIC Code:	7211
SIC Description:	Power Laundries, Family and Commercial

SAN FAIR CLEANERS (Continued) **1000113846**

Create Date:	04/10/1987
Facility Active:	No
Inactive Date:	06/30/2002
Facility Addr2:	Not reported
Owner Name:	haleluyan rabishimon
Owner Address:	7877 SANTA MONICA BLVD
Owner Address 2:	Not reported
Owner Telephone:	3236543852
Contact Name:	HALELUYAN RABISHIMON OWNER
Contact Address:	7877 SANTA MONICA BLVD
Contact Address 2:	Not reported
Contact Telephone:	3236543852

EPA Id:	CAL000225961
NAICS Code:	81232
NAICS Description:	Drycleaning and Laundry Services (except Coin-Operated)
SIC Code:	7211
SIC Description:	Power Laundries, Family and Commercial
Create Date:	12/31/2001
Facility Active:	Yes
Inactive Date:	Not reported
Facility Addr2:	Not reported
Owner Name:	RABISHIMON HALLELUYAN
Owner Address:	7877 SANTA MONICA BLVD
Owner Address 2:	Not reported
Owner Telephone:	3236543852
Contact Name:	RABISHIMON HALLELUYAN
Contact Address:	7877 SANTA MONICA BLVD
Contact Address 2:	Not reported
Contact Telephone:	3236543852

HAZNET:

Year:	2002
Gepaid:	CAD981667587
Contact:	HALELUYAN RABISHIMON OWNER
Telephone:	3236543852
Mailing Name:	Not reported
Mailing Address:	7877 SANTA MONICA BLVD
Mailing City,St,Zip:	WEST HOLLYWOOD, CA 900460000
Gen County:	Not reported
TSD EPA ID:	CAD008302903
TSD County:	Not reported
Waste Category:	Halogenated solvents (chloroforms, methyl chloride, perchloroethylene, etc)
Disposal Method:	Transfer Station
Tons:	0.12
Facility County:	Los Angeles

Year:	2001
Gepaid:	CAD981667587
Contact:	HALELUYAN RABISHIMON OWNER
Telephone:	3236543852
Mailing Name:	Not reported
Mailing Address:	7877 SANTA MONICA BLVD
Mailing City,St,Zip:	WEST HOLLYWOOD, CA 900460000
Gen County:	Not reported
TSD EPA ID:	CAD008302903

SAN FAIR CLEANERS (Continued) **1000113846**

TSD County: Not reported
Waste Category: Halogenated solvents (chloroforms, methyl chloride, perchloroethylene, etc)
Disposal Method: Recycler
Tons: 0.06
Facility County: Los Angeles

Year: 2001
Gepaid: CAD981667587
Contact: HALELUYAN RABISHIMON OWNER
Telephone: 3236543852
Mailing Name: Not reported
Mailing Address: 7877 SANTA MONICA BLVD
Mailing City,St,Zip: WEST HOLLYWOOD, CA 900460000
Gen County: Not reported
TSD EPA ID: CAD008302903
TSD County: Not reported
Waste Category: Unspecified organic liquid mixture
Disposal Method: Not reported
Tons: 0
Facility County: Los Angeles

Year: 2001
Gepaid: CAD981667587
Contact: HALELUYAN RABISHIMON OWNER
Telephone: 3236543852
Mailing Name: Not reported
Mailing Address: 7877 SANTA MONICA BLVD
Mailing City,St,Zip: WEST HOLLYWOOD, CA 900460000
Gen County: Not reported
TSD EPA ID: CAD008302903
TSD County: Not reported
Waste Category: Halogenated solvents (chloroforms, methyl chloride, perchloroethylene, etc)
Disposal Method: Transfer Station
Tons: 0.12
Facility County: Los Angeles

Year: 2001
Gepaid: CAD981667587
Contact: HALELUYAN RABISHIMON OWNER
Telephone: 3236543852
Mailing Name: Not reported
Mailing Address: 7877 SANTA MONICA BLVD
Mailing City,St,Zip: WEST HOLLYWOOD, CA 900460000
Gen County: Not reported
TSD EPA ID: CAD008302903
TSD County: Not reported
Waste Category: Halogenated solvents (chloroforms, methyl chloride, perchloroethylene, etc)
Disposal Method: Not reported
Tons: 0
Facility County: Los Angeles

Click this hyperlink while viewing on your computer to access
5 additional CA_HAZNET: record(s) in the EDR Site Report.

SAN FAIR CLEANERS (Continued) **1000113846**

EMI:

Year:	1987
County Code:	19
Air Basin:	SC
Facility ID:	6320
Air District Name:	SC
SIC Code:	7216
Air District Name:	SOUTH COAST AQMD
Community Health Air Pollution Info System:	Not reported
Consolidated Emission Reporting Rule:	Not reported
Total Organic Hydrocarbon Gases Tons/Yr:	3
Reactive Organic Gases Tons/Yr:	0
Carbon Monoxide Emissions Tons/Yr:	0
NOX - Oxides of Nitrogen Tons/Yr:	0
SOX - Oxides of Sulphur Tons/Yr:	0
Particulate Matter Tons/Yr:	0
Part. Matter 10 Micrometers & Smllr Tons/Yr:	0

Year:	1990
County Code:	19
Air Basin:	SC
Facility ID:	6320
Air District Name:	SC
SIC Code:	7216
Air District Name:	SOUTH COAST AQMD
Community Health Air Pollution Info System:	Not reported
Consolidated Emission Reporting Rule:	Not reported
Total Organic Hydrocarbon Gases Tons/Yr:	3
Reactive Organic Gases Tons/Yr:	0
Carbon Monoxide Emissions Tons/Yr:	0
NOX - Oxides of Nitrogen Tons/Yr:	0
SOX - Oxides of Sulphur Tons/Yr:	0
Particulate Matter Tons/Yr:	0
Part. Matter 10 Micrometers & Smllr Tons/Yr:	0

B15 **EDR US Hist Cleaners** **1015095697**
WSW **7877 SANTA MONICA BLVD** **N/A**
< 1/8 **LOS ANGELES, CA 90046**
0.055 mi.
288 ft. **Site 6 of 7 in cluster B**

Relative:
Lower

Actual:
290 ft.

EDR Historical Cleaners:

Name:	SAN-FAIR CLEANERS & LAUNDRY
Year:	1999
Address:	7877 SANTA MONICA BLVD
Name:	SAN FAIR CLEANERS & LAUNDRY
Year:	2001
Address:	7877 SANTA MONICA BLVD
Name:	SAN FAIR CLEANERS & LAUNDRY
Year:	2002
Address:	7877 SANTA MONICA BLVD
Name:	SANFAIR CLEANERS & LAUNDRY
Year:	2003
Address:	7877 SANTA MONICA BLVD

(Continued) **1015095697**

Name: SAN FAIR CLEANERS & LAUNDRY
Year: 2010
Address: 7877 SANTA MONICA BLVD

Name: SANFAIR CLEANERS & LAUNDRY
Year: 2011
Address: 7877 SANTA MONICA BLVD

Name: SANFAIR CLEANERS & LAUNDRY
Year: 2012
Address: 7877 SANTA MONICA BLVD

D16
West
< 1/8
0.071 mi.
376 ft.

ORDWAY G K **EDR US Hist Auto Stat** **1009080810**
1120 N FAIRFAX AVE **N/A**
LOS ANGELES, CA

Site 1 of 8 in cluster D

Relative: Higher
Actual: 295 ft.

EDR Historical Auto Stations:
Name: ORDWAY G K
Year: 1929
Type: GASOLINE AND OIL SERVICE STATION

D17
West
< 1/8
0.071 mi.
377 ft.

SIBLEY A E **EDR US Hist Auto Stat** **1009081627**
1130 N FAIRFAX AVE **N/A**
LOS ANGELES, CA

Site 2 of 8 in cluster D

Relative: Higher
Actual: 295 ft.

EDR Historical Auto Stations:
Name: SIBLEY A E
Year: 1933
Type: GASOLINE AND OIL SERVICE STATIONS

C18
ESE
< 1/8
0.073 mi.
383 ft.

EDR US Hist Cleaners **1015095052**
N/A

7757 SANTA MONICA BLVD
LOS ANGELES, CA 90046

Site 4 of 8 in cluster C

Relative: Lower
Actual: 289 ft.

EDR Historical Cleaners:
Name: LAUNDRY LAND
Year: 1999
Address: 7757 SANTA MONICA BLVD

Name: OSCARS COIN UP LAUNDRY
Year: 2005
Address: 7757 SANTA MONICA BLVD

Name: LAUNDRY LAND
Year: 2009
Address: 7757 SANTA MONICA BLVD

D19 **KNOBLOCK J A** **EDR US Hist Cleaners** **1009185740**
West **1115 N FAIRFAX AVE** **N/A**
< 1/8 **LOS ANGELES, CA**
0.073 mi.
387 ft. **Site 3 of 8 in cluster D**

Relative: EDR Historical Cleaners:
Higher
Name: KNOBLOCK JOHN
Year: 1929
Actual: Type: CLOTHES PRESSERS CLEANERS AND REPAIRERS
295 ft.

Name: KNOBLOCK J A
Year: 1933
Type: CLOTHES PRESSERS AND CLEANERS

B20 **BEST YET CLEANERS** **EDR US Hist Cleaners** **1009188986**
WSW **7870 SANTA MONICA BLVD** **N/A**
< 1/8 **LOS ANGELES, CA**
0.076 mi.
400 ft. **Site 7 of 7 in cluster B**

Relative: EDR Historical Cleaners:
Lower
Name: BEST YET CLEANERS
Year: 1929
Actual: Type: CLOTHES PRESSERS CLEANERS AND REPAIRERS
288 ft.

Name: ERIKSEN L W
Year: 1933
Type: CLOTHES PRESSERS AND CLEANERS

D21 **AIKINS SAML** **EDR US Hist Auto Stat** **1009082334**
WNW **1201 N FAIRFAX AVE** **N/A**
< 1/8 **LOS ANGELES, CA**
0.076 mi.
403 ft. **Site 4 of 8 in cluster D**

Relative: EDR Historical Auto Stations:
Higher
Name: AIKINS SAML
Year: 1942
Actual: Type: GASOLINE AND OIL SERVICE STATIONS
301 ft.

Name: FAIRFAX AUTOMOTIVE
Year: 1999
Address: 1201 N FAIRFAX AVE

Name: JEFFS AUTO REPAIR
Year: 2001
Address: 1201 N FAIRFAX AVE

Name: AFFORDABLE WH AUTO SERVICE
Year: 2008
Address: 1201 N FAIRFAX AVE

Name: AFFORDABLE WH AUTO SERVICE
Year: 2009
Address: 1201 N FAIRFAX AVE

Name: AFFORDABLE WEST HOLLYWOOD AUTO

AIKINS SAML (Continued) **1009082334**

Year: 2010
Address: 1201 N FAIRFAX AVE

Name: AFFORDABLE WH AUTO SERVICE
Year: 2011
Address: 1201 N FAIRFAX AVE

Name: AFFORDABLE WH AUTO SERVICE
Year: 2012
Address: 1201 N FAIRFAX AVE

C22 **EDR US Hist Cleaners** **1015095045**
ESE **7755 SANTA MONICA BLVD** **N/A**
< 1/8 **LOS ANGELES, CA 90046**
0.077 mi.
407 ft. **Site 5 of 8 in cluster C**

Relative:
Lower

Actual:
289 ft.

EDR Historical Cleaners:

Name: MINI CLEEN DRY CLEANERS
Year: 2001
Address: 7755 SANTA MONICA BLVD

Name: MINI CLEEN DRY CLEANERS
Year: 2002
Address: 7755 SANTA MONICA BLVD

Name: MINI CLEEN DRY CLEANERS
Year: 2003
Address: 7755 SANTA MONICA BLVD

Name: MINI CLEEN DRY CLEANERS
Year: 2004
Address: 7755 SANTA MONICA BLVD

Name: MINI CLEEN DRY CLEANERS
Year: 2006
Address: 7755 SANTA MONICA BLVD

Name: MINI CLEEN DRY CLEANERS
Year: 2007
Address: 7755 SANTA MONICA BLVD

Name: MINI CLEEN DRY CLEANERS
Year: 2008
Address: 7755 SANTA MONICA BLVD

Name: MINI CLEEN DRY CLEANERS
Year: 2009
Address: 7755 SANTA MONICA BLVD

Name: MINICLEEN DRY CLEANERS
Year: 2010
Address: 7755 SANTA MONICA BLVD

Name: MINICLEEN DRY CLEANERS
Year: 2011
Address: 7755 SANTA MONICA BLVD

(Continued) **1015095045**

Name: MINI CLEEN DRY CLEANERS
Year: 2012
Address: 7755 SANTA MONICA BLVD

C23
ESE
< 1/8
0.077 mi.
407 ft.

MINI CLEEN DRYCLEANERS
7755 SANTA MONICA BLVD
LOS ANGELES, CA 90046

Site 6 of 8 in cluster C

RCRA-SQG **1000244787**
FINDS **CAD981577521**

Relative:
Lower

Actual:
289 ft.

RCRA-SQG:
Date form received by agency: 09/01/1996
Facility name: MINI CLEEN DRYCLEANERS
Facility address: 7755 SANTA MONICA BLVD
LOS ANGELES, CA 90046
EPA ID: CAD981577521
Mailing address: SANTA MONICA BLVD
LOS ANGELES, CA 90046
Contact: Not reported
Contact address: Not reported
Not reported
Contact country: Not reported
Contact telephone: Not reported
Contact email: Not reported
EPA Region: 09
Classification: Small Small Quantity Generator
Description: Handler: generates more than 100 and less than 1000 kg of hazardous waste during any calendar month and accumulates less than 6000 kg of hazardous waste at any time; or generates 100 kg or less of hazardous waste during any calendar month, and accumulates more than 1000 kg of hazardous waste at any time

Owner/Operator Summary:
Owner/operator name: NOT REQUIRED
Owner/operator address: NOT REQUIRED
NOT REQUIRED, ME 99999
Owner/operator country: Not reported
Owner/operator telephone: (415) 555-1212
Legal status: Private
Owner/Operator Type: Operator
Owner/Op start date: Not reported
Owner/Op end date: Not reported

Owner/operator name: LOPEZ IGNACIO
Owner/operator address: NOT REQUIRED
NOT REQUIRED, ME 99999
Owner/operator country: Not reported
Owner/operator telephone: (415) 555-1212
Legal status: Private
Owner/Operator Type: Owner
Owner/Op start date: Not reported
Owner/Op end date: Not reported

Handler Activities Summary:
U.S. importer of hazardous waste: No
Mixed waste (haz. and radioactive): No
Recycler of hazardous waste: No

MINI CLEEN DRYCLEANERS (Continued) **1000244787**

Transporter of hazardous waste:	No
Treater, storer or disposer of HW:	No
Underground injection activity:	No
On-site burner exemption:	No
Furnace exemption:	No
Used oil fuel burner:	No
Used oil processor:	No
User oil refiner:	No
Used oil fuel marketer to burner:	No
Used oil Specification marketer:	No
Used oil transfer facility:	No
Used oil transporter:	No

Violation Status: No violations found

FINDS:

Registry ID: 110002720832

Environmental Interest/Information System

RCRAInfo is a national information system that supports the Resource Conservation and Recovery Act (RCRA) program through the tracking of events and activities related to facilities that generate, transport, and treat, store, or dispose of hazardous waste. RCRAInfo allows RCRA program staff to track the notification, permit, compliance, and corrective action activities required under RCRA.

C24 **MINI CLEANERS** **DRYCLEANERS** **S102810756**
ESE **7755 SANTA MONICA BLVD** **N/A**
< 1/8 **LOS ANGELES, CA 90045**
0.077 mi.
407 ft. **Site 7 of 8 in cluster C**

Relative:
Lower

Actual:
289 ft.

DRYCLEANERS:

EPA Id:	CAL000024751
NAICS Code:	81232
NAICS Description:	Drycleaning and Laundry Services (except Coin-Operated)
SIC Code:	7211
SIC Description:	Power Laundries, Family and Commercial
Create Date:	05/10/1990
Facility Active:	No
Inactive Date:	06/30/2007
Facility Addr2:	Not reported
Owner Name:	IGNACIO LOPEZ
Owner Address:	7755 SANTA MONICA BLVD
Owner Address 2:	Not reported
Owner Telephone:	3236560625
Contact Name:	INGNACIO LOPEZ - OWNER
Contact Address:	7755 SANTA MONICA BLVD
Contact Address 2:	Not reported
Contact Telephone:	3236560625

C25
ESE
< 1/8
0.086 mi.
455 ft.

SCHROEDER JOHN
7751 SANTA MONICA BLVD
LOS ANGELES, CA

Site 8 of 8 in cluster C

EDR US Hist Auto Stat

1009080541
N/A

Relative:
Lower

Actual:
289 ft.

EDR Historical Auto Stations:

Name:	BONIN A A
Year:	1929
Type:	AUTOMOBILE REPAIRING AND SERVICE STATIONS
Name:	MC MANUS H J
Year:	1933
Type:	GASOLINE AND OIL SERVICE STATIONS
Name:	RHODES J W
Year:	1933
Type:	AUTOMOBILE REPAIRING
Name:	MC MANUS H J
Year:	1937
Type:	GASOLINE AND OIL SERVICE STATIONS
Name:	FOELSCH KUNO
Year:	1942
Type:	GASOLINE AND OIL SERVICE STATIONS
Name:	SCHROEDER JOHN
Year:	1942
Type:	AUTOMOBILE REPAIRING

D26
West
< 1/8
0.095 mi.
504 ft.

CHEVRON USA SS 9621
7909 SANTA MONICA BLVD
WEST HOLLYWOOD, CA

Site 5 of 8 in cluster D

SWEEPS UST

S106924421
N/A

Relative:
Lower

Actual:
289 ft.

SWEEPS UST:

Status:	Active
Comp Number:	10685
Number:	9
Board Of Equalization:	Not reported
Referral Date:	06-30-89
Action Date:	Not reported
Created Date:	06-30-89
Tank Status:	Not reported
Owner Tank Id:	Not reported
Swrcb Tank Id:	Not reported
Actv Date:	Not reported
Capacity:	Not reported
Tank Use:	Not reported
Stg:	Not reported
Content:	Not reported
Number Of Tanks:	Not reported

D27 **99621** **HIST UST** **U001561906**
West **7909 SANTA MONICA BLVD** **N/A**
< 1/8 **LOS ANGELES, CA 90046**
0.095 mi.
504 ft. **Site 6 of 8 in cluster D**

Relative:
Lower

Actual:
290 ft.

HIST UST:

Region:	STATE
Facility ID:	00000063223
Facility Type:	Gas Station
Other Type:	Not reported
Total Tanks:	0004
Contact Name:	ROSADO,ALFREDO M
Telephone:	2136509145
Owner Name:	CHEVRON U.S.A. INC.
Owner Address:	575 MARKET
Owner City,St,Zip:	SAN FRANCISCO, CA 94105
Tank Num:	001
Container Num:	1
Year Installed:	1966
Tank Capacity:	00004000
Tank Used for:	PRODUCT
Type of Fuel:	Not reported
Tank Construction:	0000170 unknown
Leak Detection:	Stock Inventor
Tank Num:	002
Container Num:	2
Year Installed:	1966
Tank Capacity:	00007500
Tank Used for:	PRODUCT
Type of Fuel:	Not reported
Tank Construction:	0000250 unknown
Leak Detection:	Stock Inventor
Tank Num:	003
Container Num:	3
Year Installed:	1966
Tank Capacity:	00010000
Tank Used for:	PRODUCT
Type of Fuel:	Not reported
Tank Construction:	0000250 unknown
Leak Detection:	Stock Inventor
Tank Num:	004
Container Num:	4
Year Installed:	1966
Tank Capacity:	00000550
Tank Used for:	WASTE
Type of Fuel:	Not reported
Tank Construction:	0000100 unknown
Leak Detection:	Stock Inventor

D28 **99621** **CA FID UST** **S101617516**
West **7909 SANTA MONICA BLVD** **N/A**
< 1/8 **LOS ANGELES, CA 90046**
0.095 mi.
504 ft. **Site 7 of 8 in cluster D**

Relative:
Lower

Actual:
290 ft.

CA FID UST:

Facility ID:	19054304
Regulated By:	UTNKI
Regulated ID:	Not reported
Cortese Code:	Not reported
SIC Code:	Not reported
Facility Phone:	2136509145
Mail To:	Not reported
Mailing Address:	7909 SANTA MONICA BLVD
Mailing Address 2:	Not reported
Mailing City,St,Zip:	LOS ANGELES 900460000
Contact:	Not reported
Contact Phone:	Not reported
DUNs Number:	Not reported
NPDES Number:	Not reported
EPA ID:	Not reported
Comments:	Not reported
Status:	Inactive

---

29 **KEEFER C P** **EDR US Hist Auto Stat** **1009082861**
WSW **1060 N FAIRFAX AVE** **N/A**
< 1/8 **LOS ANGELES, CA**
0.099 mi.
524 ft.

Relative:
Lower

Actual:
283 ft.

EDR Historical Auto Stations:

Name:	KEEFER C P
Year:	1937
Type:	AUTOMOBILE REPAIRING

E30 **CURRIE GEO** **EDR US Hist Cleaners** **1009193498**
East **7735 SANTA MONICA BLVD** **N/A**
< 1/8 **LOS ANGELES, CA**
0.108 mi.
568 ft. **Site 1 of 6 in cluster E**

Relative:
Lower

Actual:
289 ft.

EDR Historical Cleaners:

Name:	CURRIE GEO
Year:	1937
Type:	CLOTHES PRESSERS AND CLEANERS

E31 **CURRIE GEO** **EDR US Hist Cleaners** **1009185198**
ESE **7738 SANTA MONICA BLVD** **N/A**
< 1/8 **LOS ANGELES, CA**
0.111 mi.
585 ft. **Site 2 of 6 in cluster E**

Relative: EDR Historical Cleaners:
Lower Name: CURRIE GEO
Year: 1929
Actual: Type: CLOTHES PRESSERS CLEANERS AND REPAIRERS
285 ft.

Name: CURRIE GEO
Year: 1933
Type: CLOTHES PRESSERS AND CLEANERS

D32 **PESOIN JACOB** **EDR US Hist Cleaners** **1009193072**
West **7920 SANTA MONICA BLVD** **N/A**
< 1/8 **LOS ANGELES, CA**
0.116 mi.
610 ft. **Site 8 of 8 in cluster D**

Relative: EDR Historical Cleaners:
Lower Name: PESOIN JACOB
Year: 1937
Actual: Type: CLOTHES PRESSERS AND CLEANERS
288 ft.

E33 **HARRISON HARRISON** **EDR US Hist Auto Stat** **1009078271**
East **7720 SANTA MONICA BLVD** **N/A**
< 1/8 **LOS ANGELES, CA**
0.124 mi.
654 ft. **Site 3 of 6 in cluster E**

Relative: EDR Historical Auto Stations:
Lower Name: IRA MORRIS
Year: 1929
Actual: Type: GASOLINE AND OIL SERVICE STATION
288 ft.

Name: HARRISON HARRISON
Year: 1929
Type: AUTOMOBILE REPAIRING AND SERVICE STATIONS

Name: SCOTT H P
Year: 1933
Type: GASOLINE AND OIL SERVICE STATIONS

F34 **USA PRINTING** **RCRA-SQG** **1010562193**
West **7925 SANTA MONICA BLVD** **HAZNET** **CAR000188078**
1/8-1/4 **WEST HOLLYWOOD, CA 90046**
0.125 mi.
661 ft. **Site 1 of 2 in cluster F**

Relative: RCRA-SQG:
Lower Date form received by agency: 10/18/2007
Facility name: USA PRINTING
Actual: Facility address: 7925 SANTA MONICA BLVD
289 ft. WEST HOLLYWOOD, CA 90046
EPA ID: CAR000188078

USA PRINTING (Continued) **1010562193**

Contact:	ALLEN SHIRIAN
Contact address:	7925 SANTA MONICA BLVD WEST HOLLYWOOD, CA 90046
Contact country:	US
Contact telephone:	323-654-5902
Contact email:	ALLEN33OCI@YAHOO.COM
EPA Region:	09
Classification:	Small Small Quantity Generator
Description:	Handler: generates more than 100 and less than 1000 kg of hazardous waste during any calendar month and accumulates less than 6000 kg of hazardous waste at any time; or generates 100 kg or less of hazardous waste during any calendar month, and accumulates more than 1000 kg of hazardous waste at any time

Owner/Operator Summary:

Owner/operator name:	AMIR SHIRIAN
Owner/operator address:	7925 SANTA MONICA BLVD WEST HOLLYWOOD, CA 90046
Owner/operator country:	US
Owner/operator telephone:	Not reported
Legal status:	Private
Owner/Operator Type:	Owner
Owner/Op start date:	05/15/1990
Owner/Op end date:	Not reported

Owner/operator name:	AMIR SHIRIAN
Owner/operator address:	Not reported Not reported
Owner/operator country:	Not reported
Owner/operator telephone:	Not reported
Legal status:	Private
Owner/Operator Type:	Operator
Owner/Op start date:	05/15/1990
Owner/Op end date:	Not reported

Handler Activities Summary:

U.S. importer of hazardous waste:	No
Mixed waste (haz. and radioactive):	No
Recycler of hazardous waste:	No
Transporter of hazardous waste:	No
Treater, storer or disposer of HW:	No
Underground injection activity:	No
On-site burner exemption:	No
Furnace exemption:	No
Used oil fuel burner:	No
Used oil processor:	No
User oil refiner:	No
Used oil fuel marketer to burner:	No
Used oil Specification marketer:	No
Used oil transfer facility:	No
Used oil transporter:	No

Hazardous Waste Summary:

Waste code:	D001
Waste name:	IGNITABLE HAZARDOUS WASTES ARE THOSE WASTES WHICH HAVE A FLASHPOINT OF LESS THAN 140 DEGREES FAHRENHEIT AS DETERMINED BY A PENSKY-MARTENS

USA PRINTING (Continued) **1010562193**

CLOSED CUP FLASH POINT TESTER. ANOTHER METHOD OF DETERMINING THE FLASH POINT OF A WASTE IS TO REVIEW THE MATERIAL SAFETY DATA SHEET, WHICH CAN BE OBTAINED FROM THE MANUFACTURER OR DISTRIBUTOR OF THE MATERIAL. LACQUER THINNER IS AN EXAMPLE OF A COMMONLY USED SOLVENT WHICH WOULD BE CONSIDERED AS IGNITABLE HAZARDOUS WASTE.

Waste code: F003
Waste name: THE FOLLOWING SPENT NON-HALOGENATED SOLVENTS: XYLENE, ACETONE, ETHYL ACETATE, ETHYL BENZENE, ETHYL ETHER, METHYL ISOBUTYL KETONE, N-BUTYL ALCOHOL, CYCLOHEXANONE, AND METHANOL; ALL SPENT SOLVENT MIXTURES/BLENDS CONTAINING, BEFORE USE, ONLY THE ABOVE SPENT NON-HALOGENATED SOLVENTS; AND ALL SPENT SOLVENT MIXTURES/BLENDS CONTAINING, BEFORE USE, ONE OR MORE OF THE ABOVE NON-HALOGENATED SOLVENTS, AND, A TOTAL OF TEN PERCENT OR MORE (BY VOLUME) OF ONE OR MORE OF THOSE SOLVENTS LISTED IN F001, F002, F004, AND F005, AND STILL BOTTOMS FROM THE RECOVERY OF THESE SPENT SOLVENTS AND SPENT SOLVENT MIXTURES.

Waste code: F005
Waste name: THE FOLLOWING SPENT NON-HALOGENATED SOLVENTS: TOLUENE, METHYL ETHYL KETONE, CARBON DISULFIDE, ISOBUTANOL, PYRIDINE, BENZENE, 2-ETHOXYETHANOL, AND 2-NITROPROPANE; ALL SPENT SOLVENT MIXTURES/BLENDS CONTAINING, BEFORE USE, A TOTAL OF TEN PERCENT OR MORE (BY VOLUME) OF ONE OR MORE OF THE ABOVE NON-HALOGENATED SOLVENTS OR THOSE SOLVENTS LISTED IN F001, F002, OR F004; AND STILL BOTTOMS FROM THE RECOVERY OF THESE SPENT SOLVENTS AND SPENT SOLVENT MIXTURES.

Violation Status: No violations found

HAZNET:

Year: 2011
Gepaid: CAR000188078
Contact: ALLEN SHIRIAN
Telephone: 3236545902
Mailing Name: Not reported
Mailing Address: 7925 SANTA MONICA BLVD
Mailing City,St,Zip: WEST HOLLYWOOD, CA 900460000
Gen County: Not reported
TSD EPA ID: CAD008252405
TSD County: Not reported
Waste Category: Unspecified solvent mixture
Disposal Method: Fuel Blending Prior To Energy Recovery At Another Site
Tons: 2.178
Facility County: Los Angeles

Year: 2010
Gepaid: CAR000188078
Contact: ALLEN SHIRIAN
Telephone: 3236545902
Mailing Name: Not reported
Mailing Address: 7925 SANTA MONICA BLVD
Mailing City,St,Zip: WEST HOLLYWOOD, CA 900460000
Gen County: Not reported
TSD EPA ID: CAD008252405
TSD County: Not reported
Waste Category: Unspecified solvent mixture
Disposal Method: Fuel Blending Prior To Energy Recovery At Another Site
Tons: 2.376

USA PRINTING (Continued) **1010562193**

Facility County: Los Angeles

Year: 2009
Gepaid: CAR000188078
Contact: ALLEN SHIRIAN
Telephone: 3236545902
Mailing Name: Not reported
Mailing Address: 7925 SANTA MONICA BLVD
Mailing City,St,Zip: WEST HOLLYWOOD, CA 900460000
Gen County: Not reported
TSD EPA ID: CAD008252405
TSD County: Not reported
Waste Category: Unspecified solvent mixture
Disposal Method: Fuel Blending Prior To Energy Recovery At Another Site
Tons: 2.898
Facility County: Los Angeles

Year: 2008
Gepaid: CAR000188078
Contact: ALLEN SHIRIAN
Telephone: 3236545902
Mailing Name: Not reported
Mailing Address: 7925 SANTA MONICA BLVD
Mailing City,St,Zip: WEST HOLLYWOOD, CA 900460000
Gen County: Not reported
TSD EPA ID: CAD008252405
TSD County: Not reported
Waste Category: Unspecified solvent mixture
Disposal Method: Fuel Blending Prior To Energy Recovery At Another Site
Tons: 2.97
Facility County: Los Angeles

Year: 2007
Gepaid: CAR000188078
Contact: ALLEN SHIRIAN
Telephone: 3236545902
Mailing Name: Not reported
Mailing Address: 7925 SANTA MONICA BLVD
Mailing City,St,Zip: WEST HOLLYWOOD, CA 900460000
Gen County: Not reported
TSD EPA ID: CAD008252405
TSD County: Not reported
Waste Category: Unspecified solvent mixture
Disposal Method: Fuel Blending Prior To Energy Recovery At Another Site
Tons: 0.39
Facility County: Los Angeles

Click this hyperlink while viewing on your computer to access additional CA_HAZNET: detail in the EDR Site Report.

E35 **CAWTHORN WYSS** **EDR US Hist Auto Stat** **1009081478**
East **7718 SANTA MONICA BLVD** **N/A**
1/8-1/4 **LOS ANGELES, CA**
0.128 mi.
678 ft. **Site 4 of 6 in cluster E**

Relative: EDR Historical Auto Stations:
Lower
Name: NICOL JOHNSON
Year: 1937
Actual: Type: AUTOMOBILE REPAIRING
288 ft.

Name: CAWTHORN WYSS
Year: 1937
Type: GASOLINE AND OIL SERVICE STATIONS

---

36 **EDR US Hist Auto Stat** **1015193852**
NW **1254 N FAIRFAX AVE** **N/A**
1/8-1/4 **LOS ANGELES, CA 90046**
0.137 mi.
721 ft.

Relative: EDR Historical Auto Stations:
Higher
Name: QUALITY CARE AUTO
Year: 2004
Actual: Address: 1254 N FAIRFAX AVE
325 ft.

E37 **COATS W J** **EDR US Hist Auto Stat** **1009079860**
East **7715 SANTA MONICA BLVD** **N/A**
1/8-1/4 **LOS ANGELES, CA**
0.138 mi.
731 ft. **Site 5 of 6 in cluster E**

Relative: EDR Historical Auto Stations:
Lower
Name: COATS W J
Year: 1933
Actual: Type: AUTOMOBILE REPAIRING
288 ft.

G38 **EDR US Hist Auto Stat** **1015131310**
SW **1022 N FAIRFAX AVE** **N/A**
1/8-1/4 **LOS ANGELES, CA 90046**
0.140 mi.
738 ft. **Site 1 of 3 in cluster G**

Relative: EDR Historical Auto Stations:
Lower
Name: LOS ANGELES RADIATOR WEST HOLLYWOOD
Year: 1999
Actual: Address: 1022 N FAIRFAX AVE
274 ft.

Name: AVRAHAM AUTO SERVICE
Year: 2001
Address: 1022 N FAIRFAX AVE

Name: GOLDEN MUFFLER
Year: 2002
Address: 1022 N FAIRFAX AVE

Name: VOSS SERVICE & BODY SHOP

(Continued) **1015131310**

Year: 2003
Address: 1022 N FAIRFAX AVE

Name: JEFFS AUTO REPAIR
Year: 2008
Address: 1022 N FAIRFAX AVE

Name: JEFFS AUTO REPAIR
Year: 2010
Address: 1022 N FAIRFAX AVE

Name: JEFFS AUTO REPAIR
Year: 2011
Address: 1022 N FAIRFAX AVE

Name: JEFFS AUTO REPAIR
Year: 2012
Address: 1022 N FAIRFAX AVE

G39 **LA RADIATOR & AUTOMOTIVE** **RCRA-SQG** **1000352907**
SW **1022 N FAIRFAX AVE** **FINDS** **CAD981689300**
1/8-1/4 **WEST HOLLYWOOD, CA** **LOS ANGELES CO. HMS**
0.140 mi. **HAZNET**
738 ft. **Site 2 of 3 in cluster G**

Relative:
Lower

Actual:
274 ft.

RCRA-SQG:
Date form received by agency: 09/01/1996
Facility name: LA RADIATOR & AUTOMOTIVE
Facility address: 1022 N FAIRFAX AVE
WEST HOLLYWOOD, CA 90046
EPA ID: CAD981689300
Mailing address: N FAIRFAX AVE
WEST HOLLYWOOD, CA 90046
Contact: Not reported
Contact address: Not reported
Not reported
Contact country: Not reported
Contact telephone: Not reported
Contact email: Not reported
EPA Region: 09
Classification: Small Small Quantity Generator
Description: Handler: generates more than 100 and less than 1000 kg of hazardous waste during any calendar month and accumulates less than 6000 kg of hazardous waste at any time; or generates 100 kg or less of hazardous waste during any calendar month, and accumulates more than 1000 kg of hazardous waste at any time

Owner/Operator Summary:
Owner/operator name: AVAK H AVAKIAN
Owner/operator address: NOT REQUIRED
NOT REQUIRED, ME 99999
Owner/operator country: Not reported
Owner/operator telephone: (415) 555-1212
Legal status: Private
Owner/Operator Type: Owner
Owner/Op start date: Not reported
Owner/Op end date: Not reported

LA RADIATOR & AUTOMOTIVE (Continued) **1000352907**

Owner/operator name: NOT REQUIRED
Owner/operator address: NOT REQUIRED
NOT REQUIRED, ME 99999
Owner/operator country: Not reported
Owner/operator telephone: (415) 555-1212
Legal status: Private
Owner/Operator Type: Operator
Owner/Op start date: Not reported
Owner/Op end date: Not reported

Handler Activities Summary:
U.S. importer of hazardous waste: No
Mixed waste (haz. and radioactive): No
Recycler of hazardous waste: No
Transporter of hazardous waste: No
Treater, storer or disposer of HW: No
Underground injection activity: No
On-site burner exemption: No
Furnace exemption: No
Used oil fuel burner: No
Used oil processor: No
User oil refiner: No
Used oil fuel marketer to burner: No
Used oil Specification marketer: No
Used oil transfer facility: No
Used oil transporter: No

Violation Status: No violations found

FINDS:

Registry ID: 110002753707

Environmental Interest/Information System
RCRAInfo is a national information system that supports the Resource Conservation and Recovery Act (RCRA) program through the tracking of events and activities related to facilities that generate, transport, and treat, store, or dispose of hazardous waste. RCRAInfo allows RCRA program staff to track the notification, permit, compliance, and corrective action activities required under RCRA.

LOS ANGELES CO. HMS:
Region: LA
Facility Id: 007271-040288
Facility Type: I01
Facility Status: Closed
Area: 5J
Permit Number: 000522798
Permit Status: Closed

HAZNET:
Year: 2003
Gepaid: CAD981689300
Contact: CANX VQ96 _____AH
Telephone: 2136564055

LA RADIATOR & AUTOMOTIVE (Continued) **1000352907**

Mailing Name:	Not reported
Mailing Address:	1022 N FAIRFAX AVE
Mailing City,St,Zip:	WEST HOLLYWOOD, CA 900460000
Gen County:	Not reported
TSD EPA ID:	CAT080013352
TSD County:	Not reported
Waste Category:	Unspecified aqueous solution
Disposal Method:	Recycler
Tons:	1.25
Facility County:	Los Angeles

Year:	1999
Gepaid:	CAD981689300
Contact:	LA RADIATOR & AUTOMOTIVE
Telephone:	2136564055
Mailing Name:	Not reported
Mailing Address:	1022 N FAIRFAX AVE
Mailing City,St,Zip:	WEST HOLLYWOOD, CA 900460000
Gen County:	Not reported
TSD EPA ID:	CAT000613935
TSD County:	Not reported
Waste Category:	Aqueous solution with total organic residues less than 10 percent
Disposal Method:	Transfer Station
Tons:	.0667
Facility County:	Los Angeles

Year:	1998
Gepaid:	CAD981689300
Contact:	LA RADIATOR & AUTOMOTIVE
Telephone:	2136564055
Mailing Name:	Not reported
Mailing Address:	1022 N FAIRFAX AVE
Mailing City,St,Zip:	WEST HOLLYWOOD, CA 900460000
Gen County:	Not reported
TSD EPA ID:	CAD093459485
TSD County:	Not reported
Waste Category:	Organic liquids with metals (Alkaline solution (pH >= 12.5) with metals)
Disposal Method:	Transfer Station
Tons:	.0667
Facility County:	Los Angeles

Year:	1996
Gepaid:	CAD981689300
Contact:	LA RADIATOR & AUTOMOTIVE
Telephone:	2136564055
Mailing Name:	Not reported
Mailing Address:	1022 N FAIRFAX AVE
Mailing City,St,Zip:	WEST HOLLYWOOD, CA 900460000
Gen County:	Not reported
TSD EPA ID:	CAT080013352
TSD County:	Not reported
Waste Category:	Unspecified aqueous solution
Disposal Method:	Recycler
Tons:	.1251
Facility County:	Los Angeles

F40 **LYNCH BROWN** **EDR US Hist Auto Stat** **1009080032**
West **7935 SANTA MONICA BLVD** **N/A**
1/8-1/4 **LOS ANGELES, CA**
0.140 mi.
739 ft. **Site 2 of 2 in cluster F**

Relative:
Lower

Actual:
289 ft.

EDR Historical Auto Stations:

Name: TEAMES H F
Year: 1924
Type: AUTOMOBILE REPAIRING

Name: TEAMES H F
Year: 1929
Type: AUTOMOBILE REPAIRING AND SERVICE STATIONS

Name: TEAMES H F
Year: 1933
Type: AUTOMOBILE REPAIRING

Name: LYNCH BROWN
Year: 1937
Type: GASOLINE AND OIL SERVICE STATIONS

Name: BROWN SMITH
Year: 1942
Type: AUTOMOBILE REPAIRING

Name: ONE STOP AUTO SHOP
Year: 1999
Address: 7935 SANTA MONICA BLVD

Name: ONE STOP AUTO SHOP
Year: 2001
Address: 7935 SANTA MONICA BLVD

Name: ONE STOP AUTO SHOP
Year: 2003
Address: 7935 SANTA MONICA BLVD

Name: ONE STOP AUTO SHOP
Year: 2004
Address: 7935 SANTA MONICA BLVD

Name: ONE STOP AUTO SHOP
Year: 2007
Address: 7935 SANTA MONICA BLVD

Name: ONE STOP AUTO SHOP
Year: 2008
Address: 7935 SANTA MONICA BLVD

Name: ONE STOP AUTO SHOP
Year: 2010
Address: 7935 SANTA MONICA BLVD

Name: ONE STOP AUTO SHOP
Year: 2011
Address: 7935 SANTA MONICA BLVD

LYNCH BROWN (Continued) **1009080032**

Name: ONE STOP AUTO SHOP
Year: 2012
Address: 7935 SANTA MONICA BLVD

E41 **GOLDMAN MORRIS** **EDR US Hist Cleaners** **1009191917**
East **7710 SANTA MONICA BLVD** **N/A**
1/8-1/4 **LOS ANGELES, CA**
0.146 mi.
773 ft. **Site 6 of 6 in cluster E**

Relative:
Lower

Actual:
288 ft.

EDR Historical Cleaners:
Name: GOLDMAN MORRIS
Year: 1937
Type: CLOTHES PRESSERS AND CLEANERS

G42 **EDR US Hist Auto Stat** **1015126270**
SW **1010 N FAIRFAX AVE** **N/A**
1/8-1/4 **LOS ANGELES, CA 90046**
0.155 mi.
821 ft. **Site 3 of 3 in cluster G**

Relative:
Lower

Actual:
271 ft.

EDR Historical Auto Stations:
Name: ALANTIC TIRE AND AUTO SERVICE
Year: 1999
Address: 1010 N FAIRFAX AVE

Name: ATLANTIC TIRE & AUTO SERVICE
Year: 2001
Address: 1010 N FAIRFAX AVE

Name: ATLANTIC TIRE & AUTO SERVICE
Year: 2008
Address: 1010 N FAIRFAX AVE

Name: ATLANTIC TIRE & AUTO SERVICE
Year: 2009
Address: 1010 N FAIRFAX AVE

H43 **LA CO FIRE STATION #8** **LUST** **S102060871**
East **7643 W SANTA MONICA BLVD** **LOS ANGELES CO. HMS** **N/A**
1/8-1/4 **WEST HOLLYWOOD, CA 90046**
0.178 mi.
940 ft. **Site 1 of 6 in cluster H**

Relative:
Lower

Actual:
288 ft.

LUST:
Region: STATE
Global Id: T0603799298
Latitude: 34.090937
Longitude: -118.355809
Case Type: LUST Cleanup Site
Status: Completed - Case Closed
Status Date: 10/28/2003
Lead Agency: LOS ANGELES COUNTY
Case Worker: JOA
Local Agency: LOS ANGELES COUNTY

LA CO FIRE STATION #8 (Continued) **S102060871**

RB Case Number: R-12753
LOC Case Number: 012586-012753
File Location: Not reported
Potential Media Affect: Under Investigation
Potential Contaminants of Concern: Gasoline
Site History: Not reported

Click here to access the California GeoTracker records for this facility:

Contact:
Global Id: T0603799298
Contact Type: Local Agency Caseworker
Contact Name: JOHN AWUJO
Organization Name: LOS ANGELES COUNTY
Address: 900 S FREMONT AVE
City: ALHAMBRA
Email: jawujo@dpw.lacounty.gov
Phone Number: 6264583507

Global Id: T0603799298
Contact Type: Regional Board Caseworker
Contact Name: YI LU
Organization Name: LOS ANGELES RWQCB (REGION 4)
Address: Not reported
City: R4 UNKNOWN
Email: ylu@waterboards.ca.gov
Phone Number: Not reported

Status History:
Global Id: T0603799298
Status: Open - Case Begin Date
Status Date: 05/18/1994

Global Id: T0603799298
Status: Open - Site Assessment
Status Date: 05/24/2001

Global Id: T0603799298
Status: Completed - Case Closed
Status Date: 10/28/2003

Regulatory Activities:
Global Id: T0603799298
Action Type: Other
Date: 01/01/1950
Action: Leak Reported

Global Id: T0603799298
Action Type: ENFORCEMENT
Date: 10/28/2003
Action: Closure/No Further Action Letter

Global Id: T0603799298
Action Type: Other
Date: 01/01/1950
Action: Leak Discovery

LA CO FIRE STATION #8 (Continued) **S102060871**

LOS ANGELES CO. HMS:
Region: LA
Facility Id: 012586-012753
Facility Type: T0
Facility Status: Removed
Area: 5J
Permit Number: 00004560T
Permit Status: Removed

H44 **LA CO FD FIRE STA #008** **SWEEPS UST** **S106928364**
East **7643 N SANTA MONICA BLVD** **N/A**
1/8-1/4 **WEST HOLLYWOOD, CA**
0.178 mi.
940 ft. **Site 2 of 6 in cluster H**

Relative:
Lower

Actual:
288 ft.

SWEEPS UST:
Status: Active
Comp Number: 12753
Number: 9
Board Of Equalization: 44-009886
Referral Date: 06-30-89
Action Date: Not reported
Created Date: 06-30-89
Tank Status: A
Owner Tank Id: Not reported
Swrcb Tank Id: 19-000-012753-000001
Actv Date: 06-30-89
Capacity: Not reported
Tank Use: UNKNOWN
Stg: W
Content: Not reported
Number Of Tanks: 2

Status: Active
Comp Number: 12753
Number: 9
Board Of Equalization: 44-009886
Referral Date: 06-30-89
Action Date: Not reported
Created Date: 06-30-89
Tank Status: A
Owner Tank Id: Not reported
Swrcb Tank Id: 19-000-012753-000002
Actv Date: 06-30-89
Capacity: Not reported
Tank Use: UNKNOWN
Stg: W
Content: Not reported
Number Of Tanks: Not reported

H45 **LA CO FIRE STATION #8** **LUST** **S105180898**
East **7643 SANTA MONICA BLVD** **N/A**
1/8-1/4 **WEST HOLLYWOOD, CA 90046**
0.179 mi.
944 ft. **Site 3 of 6 in cluster H**

Relative:
Lower

Actual:
288 ft.

LUST REG 4:

Region:	4	
Regional Board:	04	
County:	Los Angeles	
Facility Id:	R-12753	
Status:	Leak being confirmed	
Substance:	Gasoline	
Substance Quantity:	Not reported	
Local Case No:	UNKNOWN	
Case Type:	Undefined	
Abatement Method Used at the Site:		Not reported
Global ID:	T0603799298	
W Global ID:	Not reported	
Staff:	RVJ	
Local Agency:	Not reported	
Cross Street:	LA BREA AVE.	
Enforcement Type:	Not reported	
Date Leak Discovered:	5/18/1994	
Date Leak First Reported:		5/24/2001
Date Leak Record Entered:	Not reported	
Date Confirmation Began:	5/24/2001	
Date Leak Stopped:	Not reported	
Date Case Last Changed on Database:		5/24/2001
Date the Case was Closed:		Not reported
How Leak Discovered:	OM	
How Leak Stopped:	Not reported	
Cause of Leak:	UNK	
Leak Source:	Tank	
Operator:	DOUGLAS MEYERS	
Water System:	Not reported	
Well Name:	Not reported	
Approx. Dist To Production Well (ft):		12136.345533738299508812202862
Source of Cleanup Funding:		Tank
Preliminary Site Assessment Workplan Submitted:		Not reported
Preliminary Site Assessment Began:		Not reported
Pollution Characterization Began:		Not reported
Remediation Plan Submitted:		Not reported
Remedial Action Underway:		Not reported
Post Remedial Action Monitoring Began:		Not reported
Enforcement Action Date:		Not reported
Historical Max MTBE Date:		Not reported
Hist Max MTBE Conc in Groundwater:		Not reported
Hist Max MTBE Conc in Soil:		0
Significant Interim Remedial Action Taken:		Not reported
GW Qualifier:	Not reported	
Soil Qualifier:	ND	
Organization:	Not reported	
Owner Contact:	Not reported	
Responsible Party:	DOUGLAS MEYERS	
RP Address:	1320 N. EASTERN AVE.	
Program:	LUST	
Lat/Long:	34.090937 / -1	
Local Agency Staff:	Not reported	

LA CO FIRE STATION #8 (Continued) **S105180898**

Beneficial Use: Not reported
Priority: Not reported
Cleanup Fund Id: Not reported
Suspended: Not reported
Assigned Name: Not reported
Summary: Haz Mat incident report filed

H46 **FIRE STATION #8** **HIST UST** **U001561910**
East **7643 SANTA MONICA BLVD** **N/A**
1/8-1/4 **LOS ANGELES, CA 90046**
0.179 mi.
944 ft. **Site 4 of 6 in cluster H**

Relative:
Lower

Actual:
288 ft.

HIST UST:
Region: STATE
Facility ID: 00000020799
Facility Type: Other
Other Type: FIRE ST.
Total Tanks: 0002
Contact Name: L.A. COUNTY MECHANICAL DEPARTM
Telephone: 2132672242
Owner Name: LOS ANGELES COUNTY MECHANICAL
Owner Address: 1100 N. EASTERN AVE.
Owner City,St,Zip: LOS ANGELES, CA 90063

Tank Num: 001
Container Num: #1
Year Installed: Not reported
Tank Capacity: 00000550
Tank Used for: PRODUCT
Type of Fuel: DIESEL
Tank Construction: Not reported
Leak Detection: Stock Inventor

Tank Num: 002
Container Num: #2
Year Installed: Not reported
Tank Capacity: 00001000
Tank Used for: PRODUCT
Type of Fuel: PREMIUM
Tank Construction: Not reported
Leak Detection: Stock Inventor

H47 **LA CO FD FIRE STA #008** **UST** **U004049101**
East **7643 SANTA MONICA BLVD** **N/A**
1/8-1/4 **LOS ANGELES, CA 90046**
0.179 mi.
944 ft. **Site 5 of 6 in cluster H**

Relative:
Lower

Actual:
288 ft.

UST:
Facility ID: 12753
Latitude: 34.09081
Longitude: -118.35647
Permitting Agency LOS ANGELES, CITY OF

I48
West
1/8-1/4
0.196 mi.
1037 ft.

UNOCAL CORP SS 7261
7960 SANTA MONICA BLVD
LOS ANGELES, CA 90046

Site 1 of 8 in cluster I

CA FID UST **S101585356**
SWEEPS UST **N/A**

Relative:
Lower

Actual:
284 ft.

CA FID UST:

Facility ID:	19023095
Regulated By:	UTNKA
Regulated ID:	00004787
Cortese Code:	Not reported
SIC Code:	Not reported
Facility Phone:	8180000000
Mail To:	Not reported
Mailing Address:	3701 WILSHIRE BLVD
Mailing Address 2:	Not reported
Mailing City,St,Zip:	WEST HOLLYWOOD
Contact:	Not reported
Contact Phone:	Not reported
DUNs Number:	Not reported
NPDES Number:	Not reported
EPA ID:	Not reported
Comments:	Not reported
Status:	Active

Facility ID:	19023095
Regulated By:	UTNKA
Regulated ID:	Not reported
Cortese Code:	Not reported
SIC Code:	Not reported
Facility Phone:	2130000000
Mail To:	Not reported
Mailing Address:	7960 SANTA MONICA BLVD
Mailing Address 2:	Not reported
Mailing City,St,Zip:	LOS ANGELES 900460000
Contact:	Not reported
Contact Phone:	Not reported
DUNs Number:	Not reported
NPDES Number:	Not reported
EPA ID:	Not reported
Comments:	Not reported
Status:	Active

SWEEPS UST:

Status:	Active
Comp Number:	7429
Number:	9
Board Of Equalization:	Not reported
Referral Date:	12-15-92
Action Date:	12-15-92
Created Date:	02-29-88
Tank Status:	Not reported
Owner Tank Id:	Not reported
Swrcb Tank Id:	Not reported
Actv Date:	Not reported
Capacity:	Not reported
Tank Use:	Not reported
Stg:	Not reported
Content:	Not reported

UNOCAL CORP SS 7261 (Continued) **S101585356**

Number Of Tanks: Not reported

I49 **76 PRODUCTS STATION #7261** **LUST** **S102523312**
West **7960 SANTA MONICA BL W** **CHMIRS** **N/A**
1/8-1/4 **WEST HOLLYWOOD, CA 90046**
0.196 mi.
1037 ft. **Site 2 of 8 in cluster I**

Relative:
Lower

Actual:
284 ft.

LUST:

Region:	STATE
Global Id:	T0603704893
Latitude:	34.090511
Longitude:	-118.363488
Case Type:	LUST Cleanup Site
Status:	Completed - Case Closed
Status Date:	04/21/1997
Lead Agency:	LOS ANGELES COUNTY
Case Worker:	JOA
Local Agency:	LOS ANGELES COUNTY
RB Case Number:	R-10016
LOC Case Number:	Not reported
File Location:	Not reported
Potential Media Affect:	Soil
Potential Contaminants of Concern:	Gasoline
Site History:	Not reported

Click here to access the California GeoTracker records for this facility:

Contact:

Global Id:	T0603704893
Contact Type:	Regional Board Caseworker
Contact Name:	YUE RONG
Organization Name:	LOS ANGELES RWQCB (REGION 4)
Address:	320 W. 4TH ST., SUITE 200
City:	Los Angeles
Email:	yrong@waterboards.ca.gov
Phone Number:	Not reported

Global Id:	T0603704893
Contact Type:	Local Agency Caseworker
Contact Name:	JOHN AWUJO
Organization Name:	LOS ANGELES COUNTY
Address:	900 S FREMONT AVE
City:	ALHAMBRA
Email:	jawujo@dpw.lacounty.gov
Phone Number:	6264583507

Status History:

Global Id:	T0603704893
Status:	Open - Case Begin Date
Status Date:	11/26/1996

Global Id:	T0603704893
Status:	Open - Site Assessment
Status Date:	11/26/1996

Global Id:	T0603704893
Status:	Completed - Case Closed

76 PRODUCTS STATION #7261 (Continued) **S102523312**

Status Date: 04/21/1997

Regulatory Activities:

Global Id: T0603704893
Action Type: Other
Date: 01/01/1950
Action: Leak Stopped

Global Id: T0603704893
Action Type: Other
Date: 01/01/1950
Action: Leak Discovery

Global Id: T0603704893
Action Type: Other
Date: 01/01/1950
Action: Leak Reported

LUST REG 4:

Region: 4
Regional Board: 04
County: Los Angeles
Facility Id: R-10016
Status: Case Closed
Substance: Gasoline
Substance Quantity: Not reported
Local Case No: Not reported
Case Type: Soil
Abatement Method Used at the Site: OT
Global ID: T0603704893
W Global ID: Not reported
Staff: UNK
Local Agency: 19000
Cross Street: EDINBURGH
Enforcement Type: Not reported
Date Leak Discovered: 11/26/1996
Date Leak First Reported: 12/4/1996
Date Leak Record Entered: 3/28/1997
Date Confirmation Began: Not reported
Date Leak Stopped: 11/26/1996
Date Case Last Changed on Database: 12/4/1996
Date the Case was Closed: 4/21/1997
How Leak Discovered: Tank Closure
How Leak Stopped: Not reported
Cause of Leak: UNK
Leak Source: UNK
Operator: Not reported
Water System: Not reported
Well Name: Not reported
Approx. Dist To Production Well (ft): 8818.872457133378402117239351
Source of Cleanup Funding: UNK
Preliminary Site Assessment Workplan Submitted: Not reported
Preliminary Site Assessment Began: 11/26/1996
Pollution Characterization Began: Not reported
Remediation Plan Submitted: Not reported

76 PRODUCTS STATION #7261 (Continued) **S102523312**

Remedial Action Underway: Not reported
Post Remedial Action Monitoring Began: Not reported
Enforcement Action Date: Not reported
Historical Max MTBE Date: Not reported
Hist Max MTBE Conc in Groundwater: Not reported
Hist Max MTBE Conc in Soil: Not reported
Significant Interim Remedial Action Taken: Not reported
GW Qualifier: Not reported
Soil Qualifier: Not reported
Organization: Not reported
Owner Contact: Not reported
Responsible Party: TOSCO/76 PRODUCTS TEAM
RP Address: 555 ANTON, COSTA MESA, CA 92626
Program: LUST
Lat/Long: 34.0906481 / -1
Local Agency Staff: Not reported
Beneficial Use: Not reported
Priority: Not reported
Cleanup Fund Id: Not reported
Suspended: Not reported
Assigned Name: Not reported
Summary: Not reported

CHMIRS:
OES Incident Number: 016793
OES notification: Not reported
OES Date: 12/4/1996
OES Time: 12:09:25 PM
Incident Date: Not reported
Date Completed: Not reported
Property Use: Not reported
Agency Id Number: Not reported
Agency Incident Number: Not reported
Time Notified: Not reported
Time Completed: Not reported
Surrounding Area: Not reported
Estimated Temperature: Not reported
Property Management: Not reported
Special Studies 1: Not reported
Special Studies 2: Not reported
Special Studies 3: Not reported
Special Studies 4: Not reported
Special Studies 5: Not reported
Special Studies 6: Not reported
More Than Two Substances Involved?: Not reported
Resp Agncy Personel # Of Decontaminated: Not reported
Responding Agency Personel # Of Injuries: Not reported
Responding Agency Personel # Of Fatalities: Not reported
Others Number Of Decontaminated: Not reported
Others Number Of Injuries: Not reported
Others Number Of Fatalities: Not reported
Vehicle Make/year: Not reported
Vehicle License Number: Not reported
Vehicle State: Not reported
Vehicle Id Number: Not reported
CA/DOT/PUC/ICC Number: Not reported
Company Name: Not reported

76 PRODUCTS STATION #7261 (Continued) **S102523312**

Reporting Officer Name/ID:	Not reported
Report Date:	Not reported
Comments:	Not reported
Facility Telephone:	Not reported
Waterway Involved:	YES
Waterway:	Not reported
Spill Site:	Not reported
Cleanup By:	unocal
Containment:	Not reported
What Happened:	Not reported
Type:	PETROLEUM
Measure:	Not reported
Other:	Not reported
Date/Time:	Not reported
Year:	1996
Agency:	unocal
Incident Date:	PM 26Nov96
Admin Agency:	Not reported
Amount:	unk
Contained:	NO
Site Type:	S/S
E Date:	Not reported
Substance:	gasoline
Quantity Released:	Not reported
BBLS:	Not reported
Cups:	Not reported
CUFT:	Not reported
Gallons:	Not reported
Grams:	Not reported
Pounds:	Not reported
Liters:	Not reported
Ounces:	Not reported
Pints:	Not reported
Quarts:	Not reported
Sheen:	Not reported
Tons:	Not reported
Unknown:	Not reported
Evacuations:	NO
Number of Injuries:	NO
Number of Fatalities:	NO
Description:	while doing a tank removal project, contaminated soil was located.

I50 **TOSCO/UNOCAL #31288** **UST** **U004061478**
West **7960 SANTA MONICA BLVD** **N/A**
1/8-1/4 **LOS ANGELES, CA 90046**
0.196 mi.
1037 ft. **Site 3 of 8 in cluster I**

Relative:
Lower

Actual:
284 ft.

UST:

Facility ID:	24754
Latitude:	34.09076
Longitude:	-118.36347
Permitting Agency	LOS ANGELES, CITY OF

I51 **USA PETROLEUM COMPANY #107** **HIST UST U001561919**
West **7960 SANTA MONICA BLVD** **SWEEPS UST N/A**
1/8-1/4 **WEST HOLLYWOOD, CA 90046**
0.196 mi.
1037 ft. **Site 4 of 8 in cluster I**

Relative:
Lower

Actual:
284 ft.

HIST UST:

Region:	STATE
Facility ID:	00000004787
Facility Type:	Gas Station
Other Type:	Not reported
Total Tanks:	0004
Contact Name:	DAVID HERNANDEZ
Telephone:	2138294383
Owner Name:	USA PETROLEUM COMPANY
Owner Address:	P.O. BOX 1839
Owner City,St,Zip:	SANTA MONICA, CA 90406

Tank Num:	001
Container Num:	1
Year Installed:	1975
Tank Capacity:	00010000
Tank Used for:	PRODUCT
Type of Fuel:	UNLEADED
Tank Construction:	1/4 inches
Leak Detection:	Stock Inventor

Tank Num:	002
Container Num:	2
Year Installed:	1975
Tank Capacity:	00010000
Tank Used for:	PRODUCT
Type of Fuel:	REGULAR
Tank Construction:	1/4 inches
Leak Detection:	Stock Inventor

Tank Num:	003
Container Num:	3
Year Installed:	1975
Tank Capacity:	00010000
Tank Used for:	PRODUCT
Type of Fuel:	PREMIUM
Tank Construction:	1/4 inches
Leak Detection:	Stock Inventor

Tank Num:	004
Container Num:	4
Year Installed:	1975
Tank Capacity:	00010000
Tank Used for:	PRODUCT
Type of Fuel:	DIESEL
Tank Construction:	1/4 inches
Leak Detection:	Stock Inventor

SWEEPS UST:

Status:	Active
Comp Number:	10016
Number:	9
Board Of Equalization:	44-001057

USA PETROLEUM COMPANY #107 (Continued) **U001561919**

Referral Date:	06-30-89
Action Date:	Not reported
Created Date:	06-30-89
Tank Status:	A
Owner Tank Id:	Not reported
Swrcb Tank Id:	19-000-010016-000001
Actv Date:	06-30-89
Capacity:	Not reported
Tank Use:	UNKNOWN
Stg:	W
Content:	Not reported
Number Of Tanks:	4

Status:	Active
Comp Number:	10016
Number:	9
Board Of Equalization:	44-001057
Referral Date:	06-30-89
Action Date:	Not reported
Created Date:	06-30-89
Tank Status:	A
Owner Tank Id:	Not reported
Swrcb Tank Id:	19-000-010016-000002
Actv Date:	06-30-89
Capacity:	Not reported
Tank Use:	UNKNOWN
Stg:	W
Content:	Not reported
Number Of Tanks:	Not reported

Status:	Active
Comp Number:	10016
Number:	9
Board Of Equalization:	44-001057
Referral Date:	06-30-89
Action Date:	Not reported
Created Date:	06-30-89
Tank Status:	A
Owner Tank Id:	Not reported
Swrcb Tank Id:	19-000-010016-000003
Actv Date:	06-30-89
Capacity:	Not reported
Tank Use:	UNKNOWN
Stg:	W
Content:	Not reported
Number Of Tanks:	Not reported

Status:	Active
Comp Number:	10016
Number:	9
Board Of Equalization:	44-001057
Referral Date:	06-30-89
Action Date:	Not reported
Created Date:	06-30-89
Tank Status:	A
Owner Tank Id:	Not reported
Swrcb Tank Id:	19-000-010016-000004

USA PETROLEUM COMPANY #107 (Continued) **U001561919**

Actv Date: 06-30-89
Capacity: Not reported
Tank Use: UNKNOWN
Stg: W
Content: Not reported
Number Of Tanks: Not reported

I52 **76 PRODUCTS STATION #7261** **HIST CORTESE** **S102590711**
West **7960 SANTA MONICA** **N/A**
1/8-1/4 **W HOLLYWOOD, CA 90046**
0.196 mi.
1037 ft. **Site 5 of 8 in cluster I**

Relative:
Lower

Actual:
284 ft.

HIST CORTESE:
Region: CORTESE
Facility County Code: 19
Reg By: LTNKA
Reg Id: R-10016

I53 **AL-SAL OIL CO** **EDR US Hist Auto Stat** **1008994437**
West **7960 SANTA MONICA BLVD** **N/A**
1/8-1/4 **LOS ANGELES, CA 90000**
0.196 mi.
1037 ft. **Site 6 of 8 in cluster I**

Relative:
Lower

Actual:
284 ft.

EDR Historical Auto Stations:
Name: TITUS LAWRENCE
Year: 1942
Type: GASOLINE AND OIL SERVICE STATIONS

Name: AL-SAL OIL CO
Year: 1999
Type: Not reported

I54 **COSTEL LO WHITAKER** **EDR US Hist Auto Stat** **1009079136**
West **7966 SANTA MONICA BLVD** **N/A**
1/8-1/4 **LOS ANGELES, CA**
0.203 mi.
1070 ft. **Site 7 of 8 in cluster I**

Relative:
Lower

Actual:
287 ft.

EDR Historical Auto Stations:
Name: LEWIS AL
Year: 1929
Type: GASOLINE AND OIL SERVICE STATION

Name: LANE E D
Year: 1929
Type: AUTOMOBILE REPAIRING AND SERVICE STATIONS

Name: COS%TEL LO WHITAKER
Year: 1933
Type: GASOLINE AND OIL SERVICE STATIONS

Name: WHITZEL GEO
Year: 1933

COSTEL LO WHITAKER (Continued) **1009079136**

Type: AUTOMOBILE REPAIRING

Name: WHITAKER R M
Year: 1937
Type: GASOLINE AND OIL SERVICE STATIONS

Name: TITUS L K
Year: 1937
Type: AUTOMOBILE REPAIRING

I55 LAUREL PET HOSPITAL **RCRA-SQG 1000686486**
West 7970 SANTA MONICA BLVD **FINDS CAD983638065**
1/8-1/4 LOS ANGELES, CA
0.209 mi.
1106 ft. Site 8 of 8 in cluster I

Relative:
Lower

Actual:
286 ft.

RCRA-SQG:
Date form received by agency: 02/27/1992
Facility name: LAUREL PET HOSPITAL
Facility address: 7970 SANTA MONICA BLVD
LOS ANGELES, CA 90046
EPA ID: CAD983638065
Mailing address: SANTA MONICA BLVD
LOS ANGELES, CA 90046
Contact: LEE A CALYSN DUM
Contact address: 7970 SANTA MONICA BLVD
LOS ANGELES, CA 90046
Contact country: US
Contact telephone: (213) 654-7060
Contact email: Not reported
EPA Region: 09
Classification: Small Small Quantity Generator
Description: Handler: generates more than 100 and less than 1000 kg of hazardous waste during any calendar month and accumulates less than 6000 kg of hazardous waste at any time; or generates 100 kg or less of hazardous waste during any calendar month, and accumulates more than 1000 kg of hazardous waste at any time

Owner/Operator Summary:
Owner/operator name: LEE A CALSYN DUM
Owner/operator address: 7970 SANTA MONICA BLVD
LOS ANGELES, CA 90046
Owner/operator country: Not reported
Owner/operator telephone: (213) 654-7060
Legal status: Private
Owner/Operator Type: Owner
Owner/Op start date: Not reported
Owner/Op end date: Not reported

Handler Activities Summary:
U.S. importer of hazardous waste: No
Mixed waste (haz. and radioactive): No
Recycler of hazardous waste: No
Transporter of hazardous waste: No
Treater, storer or disposer of HW: No
Underground injection activity: No
On-site burner exemption: No

LAUREL PET HOSPITAL (Continued) **1000686486**

Furnace exemption: No
Used oil fuel burner: No
Used oil processor: No
User oil refiner: No
Used oil fuel marketer to burner: No
Used oil Specification marketer: No
Used oil transfer facility: No
Used oil transporter: No

Violation Status: No violations found

FINDS:

Registry ID: 110002877423

Environmental Interest/Information System
RCRAInfo is a national information system that supports the Resource Conservation and Recovery Act (RCRA) program through the tracking of events and activities related to facilities that generate, transport, and treat, store, or dispose of hazardous waste. RCRAInfo allows RCRA program staff to track the notification, permit, compliance, and corrective action activities required under RCRA.

---

56 **EDR US Hist Auto Stat** **1015191077**
NE **1240 N SPAULDING AVE** **N/A**
1/8-1/4 **LOS ANGELES, CA 90046**
0.224 mi.
1185 ft.

Relative:
Higher

Actual:
328 ft.

EDR Historical Auto Stations:
Name: MOTOR22 LLC
Year: 2008
Address: 1240 N SPAULDING AVE

Name: MOTOR22 LLC
Year: 2009
Address: 1240 N SPAULDING AVE

---

57 **KOTTENBACH HERMAN** **EDR US Hist Auto Stat** **1009082575**
SSW **928 N FAIRFAX AVE** **N/A**
1/8-1/4 **LOS ANGELES, CA**
0.227 mi.
1196 ft.

Relative:
Lower

Actual:
261 ft.

EDR Historical Auto Stations:
Name: KOTTENBACH HERMAN
Year: 1937
Type: AUTOMOBILE REPAIRING

H58 **APOLLO CAR WASH** **SWEEPS UST** **S106922729**
East **7617 W SANTA MONICA BLVD** **N/A**
1/8-1/4 **MALIBU, CA 90265**
0.227 mi.
1201 ft. **Site 6 of 6 in cluster H**

Relative:
Lower

Actual:
287 ft.

SWEEPS UST:

Status:	Active
Comp Number:	2719
Number:	9
Board Of Equalization:	44-007663
Referral Date:	03-19-91
Action Date:	03-19-91
Created Date:	06-30-89
Tank Status:	A
Owner Tank Id:	Not reported
Swrcb Tank Id:	19-000-002719-000001
Actv Date:	06-30-89
Capacity:	Not reported
Tank Use:	UNKNOWN
Stg:	W
Content:	Not reported
Number Of Tanks:	3

Status:	Active
Comp Number:	2719
Number:	9
Board Of Equalization:	44-007663
Referral Date:	03-19-91
Action Date:	03-19-91
Created Date:	06-30-89
Tank Status:	A
Owner Tank Id:	Not reported
Swrcb Tank Id:	19-000-002719-000002
Actv Date:	06-30-89
Capacity:	Not reported
Tank Use:	UNKNOWN
Stg:	W
Content:	Not reported
Number Of Tanks:	Not reported

Status:	Active
Comp Number:	2719
Number:	9
Board Of Equalization:	44-007663
Referral Date:	03-19-91
Action Date:	03-19-91
Created Date:	06-30-89
Tank Status:	A
Owner Tank Id:	Not reported
Swrcb Tank Id:	19-000-002719-000003
Actv Date:	06-30-89
Capacity:	Not reported
Tank Use:	UNKNOWN
Stg:	W
Content:	Not reported
Number Of Tanks:	Not reported

59
SSE
1/8-1/4
0.234 mi.
1236 ft.

930 N GENESEE AVE
LOS ANGELES, CA 90046

EDR US Hist Auto Stat **1015678127**
N/A

Relative:
Lower

Actual:
264 ft.

EDR Historical Auto Stations:
Name: EURASIAN AUTO CLINIC INC
Year: 2009
Address: 930 N GENESEE AVE

J60
East
1/8-1/4
0.235 mi.
1240 ft.

HOME HAND LAUNDRY
7610 SANTA MONICA BLVD
LOS ANGELES, CA

Site 1 of 7 in cluster J

EDR US Hist Cleaners **1009189521**
N/A

Relative:
Lower

Actual:
287 ft.

EDR Historical Cleaners:
Name: KADOTA H
Year: 1929
Type: LAUNDRIES ORIENTAL

Name: KADOTA M
Year: 1933
Type: LAUNDRIES HAND

Name: KADOTA MARUO
Year: 1937
Type: LAUNDRIES CHINESE

Name: HOME HAND LAUNDRY
Year: 1937
Type: LAUNDRIES CHINESE

Name: DEGUCHI MASARU
Year: 1942
Type: LAUNDRIES HAND

J61
East
1/8-1/4
0.238 mi.
1259 ft.

VAN ENGER A L
7604 SANTA MONICA BLVD
LOS ANGELES, CA

Site 2 of 7 in cluster J

EDR US Hist Cleaners **1009186848**
N/A

Relative:
Lower

Actual:
287 ft.

EDR Historical Cleaners:
Name: VAN ENGER A L
Year: 1924
Type: LAUNDRIES

J62 **CLASSIC CLEANERS & LAUNDRY** **RCRA-SQG** **1000386704**
East **7611 SANTA MONICA BLVD** **FINDS** **CAD981618085**
1/8-1/4 **LOS ANGELES, CA 90046** **HAZNET**
0.243 mi.
1283 ft. **Site 3 of 7 in cluster J**

Relative:
Lower

Actual:
287 ft.

RCRA-SQG:

Date form received by agency:	09/01/1996
Facility name:	CLASSIC CLEANERS & LAUNDRY
Facility address:	7611 SANTA MONICA BLVD LOS ANGELES, CA 90046
EPA ID:	CAD981618085
Contact:	Not reported
Contact address:	Not reported Not reported
Contact country:	Not reported
Contact telephone:	Not reported
Contact email:	Not reported
EPA Region:	09
Classification:	Small Small Quantity Generator
Description:	Handler: generates more than 100 and less than 1000 kg of hazardous waste during any calendar month and accumulates less than 6000 kg of hazardous waste at any time; or generates 100 kg or less of hazardous waste during any calendar month, and accumulates more than 1000 kg of hazardous waste at any time

Owner/Operator Summary:

Owner/operator name:	NOT REQUIRED
Owner/operator address:	NOT REQUIRED NOT REQUIRED, ME 99999
Owner/operator country:	Not reported
Owner/operator telephone:	(415) 555-1212
Legal status:	Private
Owner/Operator Type:	Operator
Owner/Op start date:	Not reported
Owner/Op end date:	Not reported

Owner/operator name:	H F AZAD
Owner/operator address:	NOT REQUIRED NOT REQUIRED, ME 99999
Owner/operator country:	Not reported
Owner/operator telephone:	(415) 555-1212
Legal status:	Private
Owner/Operator Type:	Owner
Owner/Op start date:	Not reported
Owner/Op end date:	Not reported

Handler Activities Summary:

U.S. importer of hazardous waste:	No
Mixed waste (haz. and radioactive):	No
Recycler of hazardous waste:	No
Transporter of hazardous waste:	No
Treater, storer or disposer of HW:	No
Underground injection activity:	No
On-site burner exemption:	No
Furnace exemption:	No
Used oil fuel burner:	No
Used oil processor:	No

CLASSIC CLEANERS & LAUNDRY (Continued) **1000386704**

User oil refiner: No
Used oil fuel marketer to burner: No
Used oil Specification marketer: No
Used oil transfer facility: No
Used oil transporter: No

Historical Generators:
Date form received by agency: 12/08/1986
Facility name: CLASSIC CLEANERS & LAUNDRY
Classification: Large Quantity Generator

Violation Status: No violations found

FINDS:

Registry ID: 110002725837

Environmental Interest/Information System
RCRAInfo is a national information system that supports the Resource Conservation and Recovery Act (RCRA) program through the tracking of events and activities related to facilities that generate, transport, and treat, store, or dispose of hazardous waste. RCRAInfo allows RCRA program staff to track the notification, permit, compliance, and corrective action activities required under RCRA.

HAZNET:
Year: 2004
Gepaid: CAD981618085
Contact: KAMRAN JADDA
Telephone: 2136507878
Mailing Name: Not reported
Mailing Address: 7611 SANTA MONICA BLVD
Mailing City,St,Zip: WEST HOLLYWOOD, CA 900466408
Gen County: Not reported
TSD EPA ID: NVR000076158
TSD County: Not reported
Waste Category: Hydrocarbon solvents (benzene, hexane, Stoddard, Etc.)
Disposal Method: Not reported
Tons: Not reported
Facility County: Los Angeles

Year: 2004
Gepaid: CAD981618085
Contact: KAMRAN JADDA
Telephone: 2136507878
Mailing Name: Not reported
Mailing Address: 7611 SANTA MONICA BLVD
Mailing City,St,Zip: WEST HOLLYWOOD, CA 900466408
Gen County: Not reported
TSD EPA ID: NVR000076158
TSD County: Not reported
Waste Category: Aqueous solution with total organic residues less than 10 percent
Disposal Method: Not reported
Tons: Not reported
Facility County: Los Angeles

CLASSIC CLEANERS & LAUNDRY (Continued) **1000386704**

Year:	2004
Gepaid:	CAD981618085
Contact:	KAMRAN JADDA
Telephone:	2136507878
Mailing Name:	Not reported
Mailing Address:	7611 SANTA MONICA BLVD
Mailing City,St,Zip:	WEST HOLLYWOOD, CA 900466408
Gen County:	Not reported
TSD EPA ID:	CAD008302903
TSD County:	Not reported
Waste Category:	Halogenated solvents (chloroforms, methyl chloride, perchloroethylene, etc)
Disposal Method:	Not reported
Tons:	Not reported
Facility County:	Los Angeles

Year:	2004
Gepaid:	CAD981618085
Contact:	KAMRAN JADDA
Telephone:	2136507878
Mailing Name:	Not reported
Mailing Address:	7611 SANTA MONICA BLVD
Mailing City,St,Zip:	WEST HOLLYWOOD, CA 900466408
Gen County:	Not reported
TSD EPA ID:	CAD008302903
TSD County:	Not reported
Waste Category:	Halogenated solvents (chloroforms, methyl chloride, perchloroethylene, etc)
Disposal Method:	Recycler
Tons:	0.22
Facility County:	Los Angeles

Year:	2004
Gepaid:	CAD981618085
Contact:	KAMRAN JADDA
Telephone:	2136507878
Mailing Name:	Not reported
Mailing Address:	7611 SANTA MONICA BLVD
Mailing City,St,Zip:	WEST HOLLYWOOD, CA 900466408
Gen County:	Not reported
TSD EPA ID:	NVR000076158
TSD County:	Not reported
Waste Category:	Halogenated solvents (chloroforms, methyl chloride, perchloroethylene, etc)
Disposal Method:	Not reported
Tons:	0.55
Facility County:	Los Angeles

Click this hyperlink while viewing on your computer to access
2 additional CA_HAZNET: record(s) in the EDR Site Report.

J63 **KARINA'S CLASSIC CLEANERS & LAUNDRY** **DRYCLEANERS** **S105030776**
East **7611 SANTA MONICA BLVD** **EMI** **N/A**
1/8-1/4 **WEST HOLLYWOOD, CA 90046**
0.243 mi.
1283 ft. **Site 4 of 7 in cluster J**

Relative:
Lower

Actual:
287 ft.

DRYCLEANERS:

EPA Id:	CAL000279826
NAICS Code:	81232
NAICS Description:	Drycleaning and Laundry Services (except Coin-Operated)
SIC Code:	7211
SIC Description:	Power Laundries, Family and Commercial
Create Date:	03/09/2004
Facility Active:	No
Inactive Date:	06/30/2004
Facility Addr2:	Not reported
Owner Name:	ARTHUR BABIAN
Owner Address:	7611 SANTA MONICA BLVD
Owner Address 2:	Not reported
Owner Telephone:	3236507878
Contact Name:	STEPHANIE OGONOUNKI
Contact Address:	7611 SANTA MONICA BLVD
Contact Address 2:	Not reported
Contact Telephone:	3236507878

EPA Id:	CAL000217145
NAICS Code:	81232
NAICS Description:	Drycleaning and Laundry Services (except Coin-Operated)
SIC Code:	7211
SIC Description:	Power Laundries, Family and Commercial
Create Date:	01/08/2001
Facility Active:	No
Inactive Date:	06/30/2003
Facility Addr2:	Not reported
Owner Name:	FAINAS CLASSIC CLEANERS INC
Owner Address:	7611 SANTA MONICA BLVD
Owner Address 2:	Not reported
Owner Telephone:	3236507878
Contact Name:	GREGORY MIKHAILOV/PRESIDENT
Contact Address:	7611 SANTA MONICA BLVD
Contact Address 2:	Not reported
Contact Telephone:	3236507878

EPA Id:	CAL000297659
NAICS Code:	81232
NAICS Description:	Drycleaning and Laundry Services (except Coin-Operated)
SIC Code:	7211
SIC Description:	Power Laundries, Family and Commercial
Create Date:	08/18/2005
Facility Active:	No
Inactive Date:	06/30/2007
Facility Addr2:	Not reported
Owner Name:	AKOP DEINYAN
Owner Address:	7611 SANTA MONICA BLVD
Owner Address 2:	Not reported
Owner Telephone:	3236507878
Contact Name:	AKOP DEINYAN
Contact Address:	7611 SANTA MONICA BLVD
Contact Address 2:	Not reported

KARINA'S CLASSIC CLEANERS & LAUNDRY (Continued) **S105030776**

Contact Telephone: 3236507878

EMI:

Year:	1987
County Code:	19
Air Basin:	SC
Facility ID:	45951
Air District Name:	SC
SIC Code:	7216
Air District Name:	SOUTH COAST AQMD
Community Health Air Pollution Info System:	Not reported
Consolidated Emission Reporting Rule:	Not reported
Total Organic Hydrocarbon Gases Tons/Yr:	0
Reactive Organic Gases Tons/Yr:	0
Carbon Monoxide Emissions Tons/Yr:	0
NOX - Oxides of Nitrogen Tons/Yr:	0
SOX - Oxides of Sulphur Tons/Yr:	0
Particulate Matter Tons/Yr:	0
Part. Matter 10 Micrometers & Smllr Tons/Yr:	0

Year:	1990
County Code:	19
Air Basin:	SC
Facility ID:	45951
Air District Name:	SC
SIC Code:	7216
Air District Name:	SOUTH COAST AQMD
Community Health Air Pollution Info System:	Not reported
Consolidated Emission Reporting Rule:	Not reported
Total Organic Hydrocarbon Gases Tons/Yr:	0
Reactive Organic Gases Tons/Yr:	0
Carbon Monoxide Emissions Tons/Yr:	0
NOX - Oxides of Nitrogen Tons/Yr:	0
SOX - Oxides of Sulphur Tons/Yr:	0
Particulate Matter Tons/Yr:	0
Part. Matter 10 Micrometers & Smllr Tons/Yr:	0

J64 **EDR US Hist Cleaners** **1015094308**
East **7611 SANTA MONICA BLVD** **N/A**
1/8-1/4 **LOS ANGELES, CA 90046**
0.243 mi.
1283 ft. **Site 5 of 7 in cluster J**

Relative:
Lower

Actual:
287 ft.

EDR Historical Cleaners:

Name:	CLASSIC DRY CLEANING & LAUNDRY
Year:	1999
Address:	7611 SANTA MONICA BLVD
Name:	FAINAS CLASSIC CLNR & LNDRY
Year:	2002
Address:	7611 SANTA MONICA BLVD
Name:	FAINAS CLASSIC CLNR & LNDRY INC
Year:	2004
Address:	7611 SANTA MONICA BLVD
Name:	FAINAS CLASSIC CLEANERS & LAUNDRY I

(Continued) **1015094308**

Year: 2005
Address: 7611 SANTA MONICA BLVD

Name: KARINAS CLEANERS WHOLESALE DIVISION
Year: 2006
Address: 7611 SANTA MONICA BLVD

Name: CLASSIC CLEANERS
Year: 2007
Address: 7611 SANTA MONICA BLVD

Name: FAINAS CLASSIC CLEANERS & LAUNDRY IN
Year: 2008
Address: 7611 SANTA MONICA BLVD

Name: KARINAS CLEANERS WHOLESALE DIVISION
Year: 2008
Address: 7611 SANTA MONICA BLVD

Name: MR CLEAN DRY CLEANING & LAUNDRY
Year: 2009
Address: 7611 SANTA MONICA BLVD

Name: KARINAS CLEANERS
Year: 2010
Address: 7611 SANTA MONICA BLVD

Name: KARINAS CLEANERS
Year: 2011
Address: 7611 SANTA MONICA BLVD

Name: KARINAS CLEANERS
Year: 2012
Address: 7611 SANTA MONICA BLVD

65
WNW
1/8-1/4
0.247 mi.
1303 ft.

1217 N LAUREL AVE
LOS ANGELES, CA 90046

EDR US Hist Auto Stat **1015185313**
N/A

Relative:
Higher

Actual:
309 ft.

EDR Historical Auto Stations:
Name: ENGINE37
Year: 2007
Address: 1217 N LAUREL AVE

Name: ENGINE 37
Year: 2009
Address: 1217 N LAUREL AVE

K66 **REOGLER ISAAC** **EDR US Hist Cleaners** **1009189086**
West **7990 SANTA MONICA BLVD** **N/A**
1/8-1/4 **LOS ANGELES, CA**
0.248 mi.
1311 ft. **Site 1 of 4 in cluster K**

Relative:
Lower

Actual:
284 ft.

EDR Historical Cleaners:

Name:	REOGLER ISAAC
Year:	1929
Type:	CLOTHES PRESSERS CLEANERS AND REPAIRERS
Name:	REOGLER ISAAC
Year:	1929
Type:	CLOTHES PRESSERS CLEANERS AND REPAIRERS
Name:	HELFAND B L
Year:	1933
Type:	CLOTHES PRESSERS AND CLEANERS
Name:	FOX ISRAEL
Year:	1937
Type:	CLOTHES PRESSERS AND CLEANERS

K67 **SHERIDAN TOYOTA, INC.** **HIST CORTESE** **S105026467**
West **8013 SANTA MONICA** **N/A**
1/4-1/2 **SANTA MONICA, CA 90401**
0.256 mi.
1353 ft. **Site 2 of 4 in cluster K**

Relative:
Lower

Actual:
285 ft.

HIST CORTESE:

Region:	CORTESE
Facility County Code:	19
Reg By:	LTNKA
Reg Id:	904010161

J68 **CHEVRON #9-1099** **HIST CORTESE** **S102427118**
East **7564 SANTA MONICA BL W** **LUST** **N/A**
1/4-1/2 **WEST HOLLYWOOD, CA 90046**
0.258 mi.
1364 ft. **Site 6 of 7 in cluster J**

Relative:
Lower

Actual:
287 ft.

HIST CORTESE:

Region:	CORTESE
Facility County Code:	19
Reg By:	LTNKA
Reg Id:	I-06014

LUST:

Region:	STATE
Global Id:	T0603703154
Latitude:	34.090502
Longitude:	-118.355036
Case Type:	LUST Cleanup Site
Status:	Completed - Case Closed
Status Date:	07/17/1996
Lead Agency:	LOS ANGELES RWQCB (REGION 4)
Case Worker:	YR
Local Agency:	LOS ANGELES COUNTY

CHEVRON #9-1099 (Continued) **S102427118**

RB Case Number: I-06014
LOC Case Number: Not reported
File Location: Not reported
Potential Media Affect: Soil
Potential Contaminants of Concern: Other Solvent or Non-Petroleum Hydrocarbon
Site History: Not reported

Click here to access the California GeoTracker records for this facility:

Contact:
Global Id: T0603703154
Contact Type: Regional Board Caseworker
Contact Name: YUE RONG
Organization Name: LOS ANGELES RWQCB (REGION 4)
Address: 320 W. 4TH ST., SUITE 200
City: Los Angeles
Email: yrong@waterboards.ca.gov
Phone Number: Not reported

Global Id: T0603703154
Contact Type: Local Agency Caseworker
Contact Name: JOHN AWUJO
Organization Name: LOS ANGELES COUNTY
Address: 900 S FREMONT AVE
City: ALHAMBRA
Email: jawujo@dpw.lacounty.gov
Phone Number: 6264583507

Status History:
Global Id: T0603703154
Status: Open - Case Begin Date
Status Date: 11/01/1992

Global Id: T0603703154
Status: Open - Site Assessment
Status Date: 02/18/1993

Global Id: T0603703154
Status: Completed - Case Closed
Status Date: 07/17/1996

Regulatory Activities:
Global Id: T0603703154
Action Type: Other
Date: 01/01/1950
Action: Leak Discovery

Global Id: T0603703154
Action Type: Other
Date: 01/01/1950
Action: Leak Reported

Region: STATE
Global Id: T0603751924
Latitude: 34.090501
Longitude: -118.355036

CHEVRON #9-1099 (Continued) **S102427118**

Case Type:	LUST Cleanup Site
Status:	Completed - Case Closed
Status Date:	05/15/2013
Lead Agency:	LOS ANGELES RWQCB (REGION 4)
Case Worker:	JH
Local Agency:	LOS ANGELES COUNTY
RB Case Number:	I-06014A
LOC Case Number:	5804-25092
File Location:	Regional Board
Potential Media Affect:	Soil
Potential Contaminants of Concern:	Gasoline, Diesel
Site History:	Not reported

Click here to access the California GeoTracker records for this facility:

Contact:

Global Id:	T0603751924
Contact Type:	Local Agency Caseworker
Contact Name:	TIM SMITH
Organization Name:	LOS ANGELES COUNTY
Address:	900 S. FREMONT AVE.
City:	ALHAMBRA
Email:	tsmith@dpw.lacounty.gov
Phone Number:	Not reported

Global Id:	T0603751924
Contact Type:	Regional Board Caseworker
Contact Name:	JAY HUANG
Organization Name:	LOS ANGELES RWQCB (REGION 4)
Address:	320 WEST 4TH STREET, SUITE 200
City:	LOS ANGELES
Email:	jhuang@waterboards.ca.gov
Phone Number:	2135766711

Status History:

Global Id:	T0603751924
Status:	Open - Case Begin Date
Status Date:	06/22/2001

Global Id:	T0603751924
Status:	Open - Site Assessment
Status Date:	09/05/2001

Global Id:	T0603751924
Status:	Open - Eligible for Closure
Status Date:	03/19/2013

Global Id:	T0603751924
Status:	Completed - Case Closed
Status Date:	05/15/2013

Regulatory Activities:

Global Id:	T0603751924
Action Type:	Other
Date:	01/01/1950
Action:	Leak Reported

CHEVRON #9-1099 (Continued) **S102427118**

Global Id: T0603751924
Action Type: ENFORCEMENT
Date: 05/15/2013
Action: Closure/No Further Action Letter

Global Id: T0603751924
Action Type: REMEDIATION
Date: 01/01/1950
Action: Other (Use Description Field)

Global Id: T0603751924
Action Type: ENFORCEMENT
Date: 05/06/2004
Action: Staff Letter

Global Id: T0603751924
Action Type: Other
Date: 01/01/1950
Action: Leak Discovery

Global Id: T0603751924
Action Type: ENFORCEMENT
Date: 03/11/2013
Action: Notification - Preclosure

Global Id: T0603751924
Action Type: ENFORCEMENT
Date: 11/30/2007
Action: Staff Letter

Global Id: T0603751924
Action Type: ENFORCEMENT
Date: 09/16/2008
Action: Notice to Comply

Global Id: T0603751924
Action Type: RESPONSE
Date: 07/01/2004
Action: Other Report / Document

LUST REG 4:
Region: 4
Regional Board: 04
County: Los Angeles
Facility Id: I-06014
Status: Case Closed
Substance: Hydrocarbons
Substance Quantity: Not reported
Local Case No: Not reported
Case Type: Soil
Abatement Method Used at the Site: UK
Global ID: T0603703154
W Global ID: Not reported
Staff: UNK
Local Agency: 19000
Cross Street: CURSON AVE

CHEVRON #9-1099 (Continued) **S102427118**

Enforcement Type:	Not reported	
Date Leak Discovered:	11/1/1992	
Date Leak First Reported:		2/18/1993
Date Leak Record Entered:	2/20/1993	
Date Confirmation Began:	2/18/1993	
Date Leak Stopped:	Not reported	
Date Case Last Changed on Database:		9/16/1993
Date the Case was Closed:		7/17/1996
How Leak Discovered:	Tank Closure	
How Leak Stopped:	Not reported	
Cause of Leak:	Not reported	
Leak Source:	Tank	
Operator:	QUINTANA, RON	
Water System:	Not reported	
Well Name:	Not reported	
Approx. Dist To Production Well (ft):		12274.873287137579681701201916
Source of Cleanup Funding:		Tank
Preliminary Site Assessment Workplan Submitted:		Not reported
Preliminary Site Assessment Began:		Not reported
Pollution Characterization Began:		Not reported
Remediation Plan Submitted:		Not reported
Remedial Action Underway:		Not reported
Post Remedial Action Monitoring Began:		Not reported
Enforcement Action Date:		Not reported
Historical Max MTBE Date:		Not reported
Hist Max MTBE Conc in Groundwater:		Not reported
Hist Max MTBE Conc in Soil:		Not reported
Significant Interim Remedial Action Taken:		No
GW Qualifier:	Not reported	
Soil Qualifier:	Not reported	
Organization:	Not reported	
Owner Contact:	Not reported	
Responsible Party:	CHEVRON USA	
RP Address:	1300 BEACH BLVD. S., LA HABRA, CA 90632-2833	
Program:	LUST	
Lat/Long:	34.0906112 / -1	
Local Agency Staff:	Not reported	
Beneficial Use:	Not reported	
Priority:	Not reported	
Cleanup Fund Id:	Not reported	
Suspended:	Not reported	
Assigned Name:	Not reported	
Summary:	Not reported	

J69 **ARCO #9639/THRIFTY SERVICE STATION #244** **LUST** **S106447578**
East **7564 SANTA MONICA BLVD** **N/A**
1/4-1/2 **WEST HOLLYWOOD, CA 90046**
0.258 mi.
1364 ft. **Site 7 of 7 in cluster J**

Relative:
Lower

Actual:
287 ft.

LUST REG 4:

Region:	4
Regional Board:	04
County:	Los Angeles
Facility Id:	I-06014A
Status:	Leak being confirmed
Substance:	8006619,1203
Substance Quantity:	Not reported

ARCO #9639/THRIFTY SERVICE STATION #244 (Continued) **S106447578**

Local Case No:	5804-25092	
Case Type:	Undefined	
Abatement Method Used at the Site:		Not reported
Global ID:	T0603751924	
W Global ID:	Not reported	
Staff:	JH	
Local Agency:	19000	
Cross Street:	CURSON AVE.	
Enforcement Type:	SEL	
Date Leak Discovered:	6/22/2001	
Date Leak First Reported:		9/5/2001
Date Leak Record Entered:	Not reported	
Date Confirmation Began:	9/5/2001	
Date Leak Stopped:	Not reported	
Date Case Last Changed on Database:		Not reported
Date the Case was Closed:		Not reported
How Leak Discovered:	OM	
How Leak Stopped:	RPP	
Cause of Leak:	UNK	
Leak Source:	Piping	
Operator:	Not reported	
Water System:	Not reported	
Well Name:	Not reported	
Approx. Dist To Production Well (ft):		Not reported
Source of Cleanup Funding:		Piping
Preliminary Site Assessment Workplan Submitted:		Not reported
Preliminary Site Assessment Began:		Not reported
Pollution Characterization Began:		Not reported
Remediation Plan Submitted:		Not reported
Remedial Action Underway:		Not reported
Post Remedial Action Monitoring Began:		Not reported
Enforcement Action Date:		Not reported
Historical Max MTBE Date:		Not reported
Hist Max MTBE Conc in Groundwater:		Not reported
Hist Max MTBE Conc in Soil:		Not reported
Significant Interim Remedial Action Taken:		Not reported
GW Qualifier:	Not reported	
Soil Qualifier:	Not reported	
Organization:	Not reported	
Owner Contact:	Not reported	
Responsible Party:	CHRIS PANAITESCU	
RP Address:	13539 E. FOSTER RD.	
Program:	LUST	
Lat/Long:	0 / 0	
Local Agency Staff:	Not reported	
Beneficial Use:	Not reported	
Priority:	Not reported	
Cleanup Fund Id:	Not reported	
Suspended:	Not reported	
Assigned Name:	Not reported	
Summary:	Not reported	

K70 **WORLD OIL #65** **HIST CORTESE** **S103065915**
West **8020 SANTA MONICA** **N/A**
1/4-1/2 **LOS ANGELES, CA 90046**
0.290 mi.
1533 ft. **Site 3 of 4 in cluster K**

Relative:
Lower

Actual:
281 ft.

HIST CORTESE:

Region:	CORTESE
Facility County Code:	19
Reg By:	LTNKA
Reg Id:	I-04523

K71 **WORLD OIL #65** **LUST** **S102441372**
West **8020 SANTA MONICA BLVD** **WDS** **N/A**
1/4-1/2 **WEST HOLLYWOOD, CA 90069**
0.291 mi.
1537 ft. **Site 4 of 4 in cluster K**

Relative:
Lower

Actual:
281 ft.

LUST:

Region:	STATE
Global Id:	T0603702984
Latitude:	34.0906411
Longitude:	-118.3650551
Case Type:	LUST Cleanup Site
Status:	Completed - Case Closed
Status Date:	12/28/2005
Lead Agency:	LOS ANGELES RWQCB (REGION 4)
Case Worker:	DPP
Local Agency:	LOS ANGELES COUNTY
RB Case Number:	I-04523
LOC Case Number:	Not reported
File Location:	Not reported
Potential Media Affect:	Aquifer used for drinking water supply
Potential Contaminants of Concern:	Gasoline
Site History:	Not reported

Click here to access the California GeoTracker records for this facility:

Contact:

Global Id:	T0603702984
Contact Type:	Regional Board Caseworker
Contact Name:	DANIEL PIROTTON
Organization Name:	LOS ANGELES RWQCB (REGION 4)
Address:	Not reported
City:	R4 UNKNOWN
Email:	dpirotton@waterboards.ca.gov
Phone Number:	2135766714

Global Id:	T0603702984
Contact Type:	Local Agency Caseworker
Contact Name:	JOHN AWUJO
Organization Name:	LOS ANGELES COUNTY
Address:	900 S FREMONT AVE
City:	ALHAMBRA
Email:	jawujo@dpw.lacounty.gov
Phone Number:	6264583507

Status History:

Global Id:	T0603702984
Status:	Open - Case Begin Date

WORLD OIL #65 (Continued) **S102441372**

Status Date: 03/04/1986

Global Id: T0603702984
Status: Open - Site Assessment
Status Date: 07/12/1996

Global Id: T0603702984
Status: Open - Site Assessment
Status Date: 09/22/1997

Global Id: T0603702984
Status: Open - Site Assessment
Status Date: 11/18/1997

Global Id: T0603702984
Status: Open - Remediation
Status Date: 09/24/1999

Global Id: T0603702984
Status: Open - Remediation
Status Date: 03/20/2000

Global Id: T0603702984
Status: Completed - Case Closed
Status Date: 12/28/2005

Regulatory Activities:
Global Id: T0603702984
Action Type: RESPONSE
Date: 10/15/2004
Action: Monitoring Report - Quarterly

Global Id: T0603702984
Action Type: REMEDIATION
Date: 01/01/1950
Action: Pump & Treat (P&T) Groundwater

Global Id: T0603702984
Action Type: ENFORCEMENT
Date: 06/07/2002
Action: Staff Letter

Global Id: T0603702984
Action Type: RESPONSE
Date: 04/15/2005
Action: Remedial Progress Report

Global Id: T0603702984
Action Type: Other
Date: 01/01/1950
Action: Leak Discovery

Global Id: T0603702984
Action Type: RESPONSE
Date: 07/15/2003
Action: Remedial Progress Report

WORLD OIL #65 (Continued) **S102441372**

Global Id: T0603702984
Action Type: RESPONSE
Date: 10/15/2003
Action: Monitoring Report - Quarterly

Global Id: T0603702984
Action Type: ENFORCEMENT
Date: 02/05/2003
Action: Staff Letter

Global Id: T0603702984
Action Type: ENFORCEMENT
Date: 08/07/2002
Action: Staff Letter

Global Id: T0603702984
Action Type: ENFORCEMENT
Date: 10/18/2001
Action: Staff Letter

Global Id: T0603702984
Action Type: ENFORCEMENT
Date: 12/28/2005
Action: Closure/No Further Action Letter

Global Id: T0603702984
Action Type: RESPONSE
Date: 07/15/2004
Action: Monitoring Report - Quarterly

Global Id: T0603702984
Action Type: RESPONSE
Date: 04/15/2003
Action: Remedial Progress Report

Global Id: T0603702984
Action Type: RESPONSE
Date: 04/15/2003
Action: Well Installation Report

Global Id: T0603702984
Action Type: RESPONSE
Date: 04/15/2003
Action: Monitoring Report - Quarterly

Global Id: T0603702984
Action Type: RESPONSE
Date: 01/15/2003
Action: Monitoring Report - Quarterly

Global Id: T0603702984
Action Type: RESPONSE
Date: 01/15/2004
Action: Monitoring Report - Quarterly

Global Id: T0603702984
Action Type: REMEDIATION

WORLD OIL #65 (Continued) **S102441372**

Date: 01/01/1950
Action: Soil Vapor Extraction (SVE)

Global Id: T0603702984
Action Type: RESPONSE
Date: 07/15/2002
Action: Monitoring Report - Quarterly

Global Id: T0603702984
Action Type: RESPONSE
Date: 07/31/2002
Action: Interim Remedial Action Report

Global Id: T0603702984
Action Type: RESPONSE
Date: 10/15/2002
Action: Monitoring Report - Quarterly

Global Id: T0603702984
Action Type: RESPONSE
Date: 11/01/2002
Action: Other Report / Document

Global Id: T0603702984
Action Type: RESPONSE
Date: 11/01/2002
Action: Interim Remedial Action Plan

Global Id: T0603702984
Action Type: Other
Date: 01/01/1950
Action: Leak Reported

Global Id: T0603702984
Action Type: ENFORCEMENT
Date: 11/09/2005
Action: Site Visit / Inspection / Sampling

Global Id: T0603702984
Action Type: RESPONSE
Date: 07/15/2003
Action: Monitoring Report - Quarterly

Global Id: T0603702984
Action Type: ENFORCEMENT
Date: 03/25/1999
Action: Staff Letter

Global Id: T0603702984
Action Type: RESPONSE
Date: 10/15/2005
Action: Monitoring Report - Quarterly

Global Id: T0603702984
Action Type: RESPONSE
Date: 04/15/2004
Action: Monitoring Report - Quarterly

WORLD OIL #65 (Continued) **S102441372**

Global Id: T0603702984
Action Type: RESPONSE
Date: 01/15/2005
Action: Monitoring Report - Quarterly

LUST REG 4:
Region: 4
Regional Board: 04
County: Los Angeles
Facility Id: I-04523
Status: Remedial action (cleanup) Underway
Substance: Gasoline
Substance Quantity: Not reported
Local Case No: Not reported
Case Type: Groundwater
Abatement Method Used at the Site: Not reported
Global ID: T0603702984
W Global ID: Not reported
Staff: DP
Local Agency: 19000
Cross Street: LAUREL AVE N
Enforcement Type: SEL
Date Leak Discovered: 3/4/1986
Date Leak First Reported: 7/31/1995
Date Leak Record Entered: 1/4/1996
Date Confirmation Began: Not reported
Date Leak Stopped: Not reported
Date Case Last Changed on Database: 7/29/2002
Date the Case was Closed: Not reported
How Leak Discovered: Subsurface Monitoring
How Leak Stopped: Not reported
Cause of Leak: UNK
Leak Source: UNK
Operator: Not reported
Water System: Not reported
Well Name: Not reported
Approx. Dist To Production Well (ft): 8349.062451267171060424178374
Source of Cleanup Funding: UNK
Preliminary Site Assessment Workplan Submitted: 7/12/1996
Preliminary Site Assessment Began: 9/22/1997
Pollution Characterization Began: 11/18/1997
Remediation Plan Submitted: Not reported
Remedial Action Underway: 7/18/2003
Post Remedial Action Monitoring Began: 7/31/1995
Enforcement Action Date: Not reported
Historical Max MTBE Date: 5/10/2000
Hist Max MTBE Conc in Groundwater: 140000
Hist Max MTBE Conc in Soil: 11
Significant Interim Remedial Action Taken: Not reported
GW Qualifier: Not reported
Soil Qualifier: =
Organization: Not reported
Owner Contact: Not reported
Responsible Party: MR. KARL BOWERS
RP Address: 9302 S GARFIELD AVE.
Program: LUST

WORLD OIL #65 (Continued) **S102441372**

Lat/Long:	34.0906411 / -1
Local Agency Staff:	Not reported
Beneficial Use:	Not reported
Priority:	Not reported
Cleanup Fund Id:	Not reported
Suspended:	Not reported
Assigned Name:	Not reported
Summary:	Not reported

CA WDS:

Facility ID:	Los Angeles River 197200021
Facility Type:	Other - Does not fall into the category of Municipal/Domestic, Industrial, Agricultural or Solid Waste (Class I, II or III)
Facility Status:	Active - Any facility with a continuous or seasonal discharge that is under Waste Discharge Requirements.
NPDES Number:	Not reported
Subregion:	4
Facility Telephone:	Not reported
Facility Contact:	John Hundley
Agency Name:	WORLD OIL MARKETING CO.
Agency Address:	9302 S. Garfield Avenue
Agency City,St,Zip:	South Gate 90280
Agency Contact:	John Hundley
Agency Telephone:	5629280100
Agency Type:	Private
SIC Code:	0
SIC Code 2:	Not reported
Primary Waste Type:	Not reported
Primary Waste:	Not reported
Waste Type2:	Not reported
Waste2:	Not reported
Primary Waste Type:	Not reported
Secondary Waste:	Not reported
Secondary Waste Type:	Not reported
Design Flow:	0
Baseline Flow:	0
Reclamation:	No reclamation requirements associated with this facility.
POTW:	The facility is not a POTW.
Treat To Water:	Minor Threat to Water Quality. A violation of a regional board order should cause a relatively minor impairment of beneficial uses compared to a major or minor threat. Not: All nurds without a TTWQ will be considered a minor threat to water quality unless coded at a higher Level. A Zero (0) may be used to code those NURDS that are found to represent no threat to water quality.
Complexity:	Category A - Any major NPDES facility, any non-NPDES facility (particularly those with toxic wastes) that would be a major if discharge was made to surface or ground waters, or any Class I disposal site. Includes any small-volume complex facility (particularly those with toxicwastes) with numerous discharge points, leak detection systems or ground water monitoring wells.

L72 **FOUR SEASONS DRY CLEANERS & LAUNDRY** **SLIC** **S107869678**
West **8042 SANTA MONICA BLVD.** **N/A**
1/4-1/2 **WEST HOLLYWOOD, CA 90046**
0.303 mi.
1602 ft. **Site 1 of 3 in cluster L**

Relative:
Lower

Actual:
281 ft.

SLIC:

Region:	STATE
Facility Status:	**Open - Site Assessment**
Status Date:	06/12/2006
Global Id:	SL0603709744
Lead Agency:	LOS ANGELES RWQCB (REGION 4)
Lead Agency Case Number:	Not reported
Latitude:	34.0905673560201
Longitude:	-118.365761786699
Case Type:	Cleanup Program Site
Case Worker:	SR
Local Agency:	Not reported
RB Case Number:	1200
File Location:	Not reported
Potential Media Affected:	Aquifer used for drinking water supply
Potential Contaminants of Concern:	Tetrachloroethylene (PCE)
Site History:	Not reported

Click here to access the California GeoTracker records for this facility:

L73 **CRESCENT SHOPPING CENTER** **SLIC** **S106484009**
West **8100-3136 SANTA MONICA BLVD** **N/A**
1/4-1/2 **WEST HOLLYWOOD, CA**
0.332 mi.
1754 ft. **Site 2 of 3 in cluster L**

Relative:
Lower

Actual:
281 ft.

SLIC:

Region:	STATE
Facility Status:	**Open - Site Assessment**
Status Date:	11/16/1999
Global Id:	SL2048F1700
Lead Agency:	LOS ANGELES RWQCB (REGION 4)
Lead Agency Case Number:	Not reported
Latitude:	34.0904451856184
Longitude:	-118.366476595402
Case Type:	Cleanup Program Site
Case Worker:	SR
Local Agency:	Not reported
RB Case Number:	0897
File Location:	Regional Board
Potential Media Affected:	Aquifer used for drinking water supply, Indoor Air, Soil, Soil Vapor
Potential Contaminants of Concern:	Other Chlorinated Hydrocarbons, Tetrachloroethylene (PCE), Trichloroethylene (TCE), MTBE / TBA / Other Fuel Oxygenates, Gasoline, Other Petroleum, Waste Oil / Motor / Hydraulic / Lubricating
Site History:	Not reported

Click here to access the California GeoTracker records for this facility:

L74 **CRESCENT SHOPPING CENTER** **SLIC S104791970**
West **8100 SANTA MONICA** **ENF N/A**
1/4-1/2 **HOLLYWOOD, CA 90069**
0.332 mi.
1754 ft. **Site 3 of 3 in cluster L**

Relative:
Lower

Actual:
281 ft.

SLIC REG 4:

Region:	4
Facility Status:	Site Assessment
SLIC:	0897
Substance:	VOCs
Staff:	DBR

ENF:

Region:	4
Facility Id:	216113
Agency Name:	WEISS FAMILY TRUST
Place Type:	Facility
Place Subtype:	Not reported
Facility Type:	All other facilities
Agency Type:	Privately-Owned Business
# Of Agencies:	1
Place Latitude:	Not reported
Place Longitude:	Not reported
SIC Code 1:	Not reported
SIC Desc 1:	Not reported
SIC Code 2:	Not reported
SIC Desc 2:	Not reported
SIC Code 3:	Not reported
SIC Desc 3:	Not reported
NAICS Code 1:	Not reported
NAICS Desc 1:	Not reported
NAICS Code 2:	Not reported
NAICS Desc 2:	Not reported
NAICS Code 3:	Not reported
NAICS Desc 3:	Not reported
# Of Places:	1
Source Of Facility:	Reg Meas
Design Flow:	Not reported
Threat To Water Quality:	Not reported
Complexity:	Not reported
Pretreatment:	Not reported
Facility Waste Type:	Not reported
Facility Waste Type 2:	Not reported
Facility Waste Type 3:	Not reported
Facility Waste Type 4:	Not reported
Program:	SLIC
Program Category1:	TANKS
Program Category2:	TANKS
# Of Programs:	1
WDID:	4SLIC897
Reg Measure Id:	168884
Reg Measure Type:	Unregulated
Region:	4
Order #:	Not reported
Npdes# CA#:	Not reported
Major-Minor:	Not reported
Npdes Type:	Not reported
Reclamation:	Not reported

CRESCENT SHOPPING CENTER (Continued) **S104791970**

Dredge Fill Fee:	Not reported
301H:	Not reported
Application Fee Amt Received:	Not reported
Status:	Never Active
Status Date:	02/20/2013
Effective Date:	Not reported
Expiration/Review Date:	Not reported
Termination Date:	Not reported
WDR Review - Amend:	Not reported
WDR Review - Revise/Renew:	Not reported
WDR Review - Rescind:	Not reported
WDR Review - No Action Required:	Not reported
WDR Review - Pending:	Not reported
WDR Review - Planned:	Not reported
Status Enrollee:	N
Individual/General:	I
Fee Code:	Not reported
Direction/Voice:	Passive
Enforcement Id(EID):	230010
Region:	4
Order / Resolution Number:	SEL
Enforcement Action Type:	Staff Enforcement Letter
Effective Date:	03/10/2000
Adoption/Issuance Date:	Not reported
Achieve Date:	2000-03-16
Termination Date:	03/16/2000
ACL Issuance Date:	Not reported
EPL Issuance Date:	Not reported
Status:	Historical
Title:	Enforcement - 4SLIC897
Description:	Level 1 enforcement letter sent 3/10/00 for FTS groundwater assessment workplan & fee title holder information.
Program:	SLIC
Latest Milestone Completion Date:	Not reported
# Of Programs1:	1
Total Assessment Amount:	0
Initial Assessed Amount:	0
Liability $ Amount:	0
Project $ Amount:	0
Liability $ Paid:	0
Project $ Completed:	0
Total $ Paid/Completed Amount:	0

75
SSW
1/4-1/2
0.379 mi.
2002 ft.

VACANT LOT **LUST** **S108087216**
801 FAIRFAX AVE. N. **N/A**
LOS ANGELES, CA 90046

Relative:
Lower

Actual:
242 ft.

LUST:

Region:	STATE
Global Id:	T0603780077
Latitude:	34.085679
Longitude:	-118.361788
Case Type:	LUST Cleanup Site
Status:	Completed - Case Closed
Status Date:	02/21/2007
Lead Agency:	LOS ANGELES RWQCB (REGION 4)

VACANT LOT (Continued) **S108087216**

Case Worker: Not reported
Local Agency: LOS ANGELES, CITY OF
RB Case Number: 900460125
LOC Case Number: 23159
File Location: Regional Board
Potential Media Affect: Under Investigation
Potential Contaminants of Concern: Gasoline
Site History: Not reported

Click here to access the California GeoTracker records for this facility:

Contact:
Global Id: T0603780077
Contact Type: Local Agency Caseworker
Contact Name: ELOY LUNA
Organization Name: LOS ANGELES, CITY OF
Address: 200 North Main Street, Suite 1780
City: LOS ANGELES
Email: eloy.luna@lacity.org
Phone Number: Not reported

Status History:
Global Id: T0603780077
Status: Open - Case Begin Date
Status Date: 07/01/2005

Global Id: T0603780077
Status: Open - Site Assessment
Status Date: 06/14/2006

Global Id: T0603780077
Status: Open - Site Assessment
Status Date: 09/19/2006

Global Id: T0603780077
Status: Completed - Case Closed
Status Date: 02/21/2007

Regulatory Activities:
Global Id: T0603780077
Action Type: Other
Date: 01/01/1950
Action: Leak Reported

Global Id: T0603780077
Action Type: REMEDIATION
Date: 01/01/1950
Action: Excavation

Global Id: T0603780077
Action Type: RESPONSE
Date: 12/13/2006
Action: Request for Closure

Global Id: T0603780077
Action Type: RESPONSE
Date: 11/15/2006

VACANT LOT (Continued) **S108087216**

Action: Other Report / Document

Global Id: T0603780077
Action Type: RESPONSE
Date: 09/15/2006
Action: Other Report / Document

Global Id: T0603780077
Action Type: RESPONSE
Date: 09/19/2006
Action: Soil and Water Investigation Workplan

Global Id: T0603780077
Action Type: Other
Date: 01/01/1950
Action: Leak Discovery

Global Id: T0603780077
Action Type: ENFORCEMENT
Date: 09/15/2006
Action: Staff Letter

Global Id: T0603780077
Action Type: ENFORCEMENT
Date: 02/17/2007
Action: Site Visit / Inspection / Sampling

Global Id: T0603780077
Action Type: ENFORCEMENT
Date: 02/21/2007
Action: Closure/No Further Action Letter

Global Id: T0603780077
Action Type: ENFORCEMENT
Date: 11/13/2006
Action: Staff Letter

Global Id: T0603780077
Action Type: RESPONSE
Date: 01/15/2007
Action: Well Installation Report

M76 **SUN FAX ARCO** **RCRA-SQG** **1000820247**
NNW **7901 SUNSET** **FINDS** **CAD983662818**
1/4-1/2 **WEST HOLLYWOOD, CA 90046** **HIST CORTESE**
0.452 mi. **LUST**
2385 ft. **Site 1 of 4 in cluster M** **HAZNET**

Relative: Higher

Actual: 396 ft.

RCRA-SQG:
Date form received by agency: 03/25/1993
Facility name: SUN FAX ARCO
Facility address: 7901 SUNSET
WEST HOLLYWOOD, CA 90046
EPA ID: CAD983662818
Contact: STEVE KELLERMAN
Contact address: 7901 SUNSET
HOLLYWOOD, CA 90046

SUN FAX ARCO (Continued) **1000820247**

Contact country: US
Contact telephone: (213) 876-3319
Contact email: Not reported
EPA Region: 09
Classification: Small Small Quantity Generator
Description: Handler: generates more than 100 and less than 1000 kg of hazardous waste during any calendar month and accumulates less than 6000 kg of hazardous waste at any time; or generates 100 kg or less of hazardous waste during any calendar month, and accumulates more than 1000 kg of hazardous waste at any time

Owner/Operator Summary:
Owner/operator name: STEVE KELLERMAN
Owner/operator address: 7901 SUNSET
HOLLYWOOD, CA 90046
Owner/operator country: Not reported
Owner/operator telephone: (213) 876-3319
Legal status: Private
Owner/Operator Type: Owner
Owner/Op start date: Not reported
Owner/Op end date: Not reported

Handler Activities Summary:
U.S. importer of hazardous waste: No
Mixed waste (haz. and radioactive): No
Recycler of hazardous waste: No
Transporter of hazardous waste: No
Treater, storer or disposer of HW: No
Underground injection activity: No
On-site burner exemption: No
Furnace exemption: No
Used oil fuel burner: No
Used oil processor: No
User oil refiner: No
Used oil fuel marketer to burner: No
Used oil Specification marketer: No
Used oil transfer facility: No
Used oil transporter: No

Violation Status: No violations found

FINDS:

Registry ID: 110006484553

Environmental Interest/Information System
California Hazardous Waste Tracking System - Datamart (HWTS-DATAMART) provides California with information on hazardous waste shipments for generators, transporters, and treatment, storage, and disposal facilities.

RCRAInfo is a national information system that supports the Resource Conservation and Recovery Act (RCRA) program through the tracking of events and activities related to facilities that generate, transport, and treat, store, or dispose of hazardous waste. RCRAInfo allows RCRA program staff to track the notification, permit, compliance, and corrective action activities required under RCRA.

SUN FAX ARCO (Continued) **1000820247**

HIST CORTESE:

Region:	CORTESE
Facility County Code:	19
Reg By:	LTNKA
Reg Id:	900460043

LUST:

Region:	STATE
Global Id:	T0603701082
Latitude:	34.0981368
Longitude:	-118.3615911
Case Type:	LUST Cleanup Site
Status:	Completed - Case Closed
Status Date:	02/14/1996
Lead Agency:	LOS ANGELES, CITY OF
Case Worker:	WR
Local Agency:	LOS ANGELES, CITY OF
RB Case Number:	900460043
LOC Case Number:	Not reported
File Location:	Not reported
Potential Media Affect:	Soil
Potential Contaminants of Concern:	Gasoline
Site History:	Not reported

Click here to access the California GeoTracker records for this facility:

Contact:

Global Id:	T0603701082
Contact Type:	Local Agency Caseworker
Contact Name:	TBD
Organization Name:	LOS ANGELES, CITY OF
Address:	200 N. MAIN ST. RM. 970
City:	LOS ANGELES
Email:	Not reported
Phone Number:	2134826528

Global Id:	T0603701082
Contact Type:	Regional Board Caseworker
Contact Name:	YUE RONG
Organization Name:	LOS ANGELES RWQCB (REGION 4)
Address:	320 W. 4TH ST., SUITE 200
City:	Los Angeles
Email:	yrong@waterboards.ca.gov
Phone Number:	Not reported

Status History:

Global Id:	T0603701082
Status:	Open - Case Begin Date
Status Date:	09/21/1993

Global Id:	T0603701082
Status:	Open - Site Assessment
Status Date:	09/22/1993

Global Id:	T0603701082
Status:	Completed - Case Closed

SUN FAX ARCO (Continued) **1000820247**

Status Date: 02/14/1996

Regulatory Activities:
Global Id: T0603701082
Action Type: Other
Date: 01/01/1950
Action: Leak Discovery

Global Id: T0603701082
Action Type: Other
Date: 01/01/1950
Action: Leak Reported

HAZNET:
Year: 2007
Gepaid: CAD983662818
Contact: STEVE KELLERMAN / OWNER
Telephone: 3238763319
Mailing Name: Not reported
Mailing Address: 7901 W SUNSET BLVD
Mailing City,St,Zip: LOS ANGELES, CA 900463303
Gen County: Not reported
TSD EPA ID: CAL000113451
TSD County: Not reported
Waste Category: Unspecified organic liquid mixture
Disposal Method: 01
Tons: 0.25
Facility County: Los Angeles

Year: 2007
Gepaid: CAD983662818
Contact: STEVE KELLERMAN / OWNER
Telephone: 3238763319
Mailing Name: Not reported
Mailing Address: 7901 W SUNSET BLVD
Mailing City,St,Zip: LOS ANGELES, CA 900463303
Gen County: Not reported
TSD EPA ID: CAT080013352
TSD County: Not reported
Waste Category: Oil/water separation sludge
Disposal Method: Other Recovery Of Reclamation For Reuse Including Acid Regeneration, Organics Recovery Ect
Tons: 2.08
Facility County: Los Angeles

Year: 2006
Gepaid: CAD983662818
Contact: STEVE KELLERMAN / OWNER
Telephone: 3238763319
Mailing Name: Not reported
Mailing Address: 7901 W SUNSET BLVD
Mailing City,St,Zip: LOS ANGELES, CA 900463303
Gen County: Not reported
TSD EPA ID: CAD009452657
TSD County: Not reported

SUN FAX ARCO (Continued) **1000820247**

Waste Category:	Unspecified organic liquid mixture
Disposal Method:	Recycler
Tons:	0.16
Facility County:	Los Angeles

Year:	2006
Gepaid:	CAD983662818
Contact:	STEVE KELLERMAN / OWNER
Telephone:	3238763319
Mailing Name:	Not reported
Mailing Address:	7901 W SUNSET BLVD
Mailing City,St,Zip:	LOS ANGELES, CA 900463303
Gen County:	Not reported
TSD EPA ID:	CAL000113451
TSD County:	Not reported
Waste Category:	Unspecified organic liquid mixture
Disposal Method:	Recycler
Tons:	0.25
Facility County:	Los Angeles

Year:	2005
Gepaid:	CAD983662818
Contact:	STEVE KELLERMAN / OWNER
Telephone:	3238763319
Mailing Name:	Not reported
Mailing Address:	7901 W SUNSET BLVD
Mailing City,St,Zip:	LOS ANGELES, CA 900463303
Gen County:	Not reported
TSD EPA ID:	CAL000113451
TSD County:	Not reported
Waste Category:	Unspecified organic liquid mixture
Disposal Method:	Recycler
Tons:	0.64
Facility County:	Los Angeles

Click this hyperlink while viewing on your computer to access
19 additional CA_HAZNET: record(s) in the EDR Site Report.

M77 **ARCO** **LUST** **S103065996**
NNW **7901 SUNSET BLVD** **N/A**
1/4-1/2 **LOS ANGELES, CA 90046**
0.452 mi.
2385 ft. **Site 2 of 4 in cluster M**

Relative:
Higher

Actual:
396 ft.

LUST REG 4:

Region:	4	
Regional Board:	04	
County:	Los Angeles	
Facility Id:	900460043	
Status:	Case Closed	
Substance:	Gasoline	
Substance Quantity:	Not reported	
Local Case No:	Not reported	
Case Type:	Soil	
Abatement Method Used at the Site:		Not reported
Global ID:	T0603701082	
W Global ID:	Not reported	
Staff:	UNK	

ARCO (Continued) **S103065996**

Local Agency:	19050	
Cross Street:	FAIRFAX	
Enforcement Type:	Not reported	
Date Leak Discovered:	9/21/1993	
Date Leak First Reported:		9/22/1993
Date Leak Record Entered:	5/30/1995	
Date Confirmation Began:	9/22/1993	
Date Leak Stopped:	Not reported	
Date Case Last Changed on Database:		2/14/1996
Date the Case was Closed:		2/14/1996
How Leak Discovered:	OM	
How Leak Stopped:	Not reported	
Cause of Leak:	Corrosion	
Leak Source:	Piping	
Operator:	STEVE KELLERMAN	
Water System:	Not reported	
Well Name:	Not reported	
Approx. Dist To Production Well (ft):		10606.489278101898727870388207
Source of Cleanup Funding:		Piping
Preliminary Site Assessment Workplan Submitted:		Not reported
Preliminary Site Assessment Began:		Not reported
Pollution Characterization Began:		Not reported
Remediation Plan Submitted:		Not reported
Remedial Action Underway:		Not reported
Post Remedial Action Monitoring Began:		Not reported
Enforcement Action Date:		Not reported
Historical Max MTBE Date:		Not reported
Hist Max MTBE Conc in Groundwater:		Not reported
Hist Max MTBE Conc in Soil:		Not reported
Significant Interim Remedial Action Taken:		Not reported
GW Qualifier:	Not reported	
Soil Qualifier:	Not reported	
Organization:	Not reported	
Owner Contact:	Not reported	
Responsible Party:	STEVE KELLERMAN	
RP Address:	7901 SUNSET BLVD LA CA 90046	
Program:	LUST	
Lat/Long:	34.0981368 / -1	
Local Agency Staff:	PEJ	
Beneficial Use:	Not reported	
Priority:	Not reported	
Cleanup Fund Id:	Not reported	
Suspended:	Not reported	
Assigned Name:	Not reported	
Summary:	Not reported	

M78 **MOBIL #18-FPC FORMER #11-** **HIST CORTESE** **S103672216**
NNW **7865 SUNSET** **N/A**
1/4-1/2 **LOS ANGELES, CA 90046**
0.452 mi.
2389 ft. **Site 3 of 4 in cluster M**

Relative:
Higher

Actual:
395 ft.

HIST CORTESE:

Region:	CORTESE
Facility County Code:	19
Reg By:	LTNKA
Reg Id:	900460052

M79 **MOBIL #18-FPC FORMER #11-FPC** **LUST** **S104406309**
NNW **7865 SUNSET BLVD W** **N/A**
1/4-1/2 **LOS ANGELES, CA 90046**
0.452 mi.
2389 ft. **Site 4 of 4 in cluster M**

Relative:
Higher

Actual:
395 ft.

LUST:

Region:	STATE
Global Id:	T0603776732
Latitude:	34.09806
Longitude:	-118.361041
Case Type:	LUST Cleanup Site
Status:	Open - Remediation
Status Date:	11/30/2009
Lead Agency:	LOS ANGELES RWQCB (REGION 4)
Case Worker:	DMB
Local Agency:	LOS ANGELES, CITY OF
RB Case Number:	900460052A
LOC Case Number:	1956
File Location:	Not reported
Potential Media Affect:	Aquifer used for drinking water supply
Potential Contaminants of Concern:	Gasoline
Site History:	Not reported

Click here to access the California GeoTracker records for this facility:

Contact:

Global Id:	T0603776732
Contact Type:	Local Agency Caseworker
Contact Name:	MARCUS LOOK
Organization Name:	LOS ANGELES, CITY OF
Address:	200 N. MAIN ST. RM. 970
City:	LOS ANGELES
Email:	Not reported
Phone Number:	Not reported

Global Id:	T0603776732
Contact Type:	Regional Board Caseworker
Contact Name:	DAVID M. BJOSTAD
Organization Name:	LOS ANGELES RWQCB (REGION 4)
Address:	320 W. 4th Street, Suite 200
City:	Los Angeles
Email:	dbjostad@waterboards.ca.gov
Phone Number:	Not reported

Status History:

Global Id:	T0603776732
Status:	Open - Case Begin Date
Status Date:	08/30/2001

Global Id:	T0603776732
Status:	Open - Site Assessment
Status Date:	08/30/2001

Global Id:	T0603776732
Status:	Open - Site Assessment
Status Date:	08/31/2001

Global Id:	T0603776732

MOBIL #18-FPC FORMER #11-FPC (Continued) **S104406309**

Status: Open - Site Assessment
Status Date: 04/01/2003

Global Id: T0603776732
Status: Open - Site Assessment
Status Date: 05/01/2004

Global Id: T0603776732
Status: Open - Site Assessment
Status Date: 04/11/2005

Global Id: T0603776732
Status: Open - Site Assessment
Status Date: 07/19/2005

Global Id: T0603776732
Status: Open - Site Assessment
Status Date: 03/05/2007

Global Id: T0603776732
Status: Open - Remediation
Status Date: 06/02/2008

Global Id: T0603776732
Status: Open - Remediation
Status Date: 06/08/2009

Global Id: T0603776732
Status: Open - Remediation
Status Date: 11/30/2009

Regulatory Activities:
Global Id: T0603776732
Action Type: RESPONSE
Date: 07/15/2012
Action: Monitoring Report - Semi-Annually

Global Id: T0603776732
Action Type: RESPONSE
Date: 01/15/2014
Action: Monitoring Report - Semi-Annually

Global Id: T0603776732
Action Type: ENFORCEMENT
Date: 03/29/2005
Action: Staff Letter

Global Id: T0603776732
Action Type: RESPONSE
Date: 04/15/2008
Action: Monitoring Report - Quarterly

Global Id: T0603776732
Action Type: Other
Date: 01/01/1950
Action: Leak Reported

MOBIL #18-FPC FORMER #11-FPC (Continued) **S104406309**

Global Id: T0603776732
Action Type: RESPONSE
Date: 01/15/2007
Action: Monitoring Report - Quarterly

Global Id: T0603776732
Action Type: RESPONSE
Date: 04/15/2006
Action: Monitoring Report - Quarterly

Global Id: T0603776732
Action Type: RESPONSE
Date: 10/15/2009
Action: Monitoring Report - Semi-Annually

Global Id: T0603776732
Action Type: RESPONSE
Date: 07/15/2009
Action: Monitoring Report - Quarterly

Global Id: T0603776732
Action Type: RESPONSE
Date: 09/08/2009
Action: Remedial Progress Report

Global Id: T0603776732
Action Type: RESPONSE
Date: 01/15/2011
Action: Monitoring Report - Semi-Annually

Global Id: T0603776732
Action Type: ENFORCEMENT
Date: 09/24/2009
Action: Technical Correspondence / Assistance / Other

Global Id: T0603776732
Action Type: RESPONSE
Date: 10/15/2005
Action: Monitoring Report - Quarterly

Global Id: T0603776732
Action Type: RESPONSE
Date: 07/15/2007
Action: Monitoring Report - Quarterly

Global Id: T0603776732
Action Type: RESPONSE
Date: 05/30/2005
Action: Other Report / Document

Global Id: T0603776732
Action Type: RESPONSE
Date: 02/18/2010
Action: Remedial Progress Report

Global Id: T0603776732
Action Type: RESPONSE

MOBIL #18-FPC FORMER #11-FPC (Continued) **S104406309**

Date:	01/15/2009
Action:	Monitoring Report - Quarterly
Global Id:	T0603776732
Action Type:	RESPONSE
Date:	08/21/2008
Action:	Pilot Study/ Treatability Report
Global Id:	T0603776732
Action Type:	RESPONSE
Date:	01/15/2006
Action:	Monitoring Report - Quarterly
Global Id:	T0603776732
Action Type:	RESPONSE
Date:	04/15/2007
Action:	Monitoring Report - Quarterly
Global Id:	T0603776732
Action Type:	RESPONSE
Date:	01/15/2008
Action:	Monitoring Report - Quarterly
Global Id:	T0603776732
Action Type:	Other
Date:	01/01/1950
Action:	Leak Discovery
Global Id:	T0603776732
Action Type:	RESPONSE
Date:	05/30/2005
Action:	Other Report / Document
Global Id:	T0603776732
Action Type:	RESPONSE
Date:	02/02/2011
Action:	Corrective Action Plan / Remedial Action Plan
Global Id:	T0603776732
Action Type:	RESPONSE
Date:	04/15/2011
Action:	Monitoring Report - Semi-Annually
Global Id:	T0603776732
Action Type:	RESPONSE
Date:	04/15/2009
Action:	Monitoring Report - Quarterly
Global Id:	T0603776732
Action Type:	RESPONSE
Date:	10/15/2008
Action:	Monitoring Report - Quarterly
Global Id:	T0603776732
Action Type:	RESPONSE
Date:	10/15/2007
Action:	Monitoring Report - Quarterly

MOBIL #18-FPC FORMER #11-FPC (Continued) **S104406309**

Global Id:	T0603776732
Action Type:	RESPONSE
Date:	05/19/2008
Action:	Interim Remedial Action Plan
Global Id:	T0603776732
Action Type:	RESPONSE
Date:	01/15/2010
Action:	Monitoring Report - Semi-Annually
Global Id:	T0603776732
Action Type:	RESPONSE
Date:	06/08/2011
Action:	Risk Assessment Report
Global Id:	T0603776732
Action Type:	RESPONSE
Date:	01/15/2013
Action:	Monitoring Report - Semi-Annually
Global Id:	T0603776732
Action Type:	ENFORCEMENT
Date:	05/12/2005
Action:	Staff Letter
Global Id:	T0603776732
Action Type:	ENFORCEMENT
Date:	06/15/2009
Action:	Staff Letter
Global Id:	T0603776732
Action Type:	RESPONSE
Date:	04/14/2009
Action:	Corrective Action Plan / Remedial Action Plan
Global Id:	T0603776732
Action Type:	RESPONSE
Date:	07/15/2011
Action:	Monitoring Report - Semi-Annually
Global Id:	T0603776732
Action Type:	RESPONSE
Date:	10/09/2013
Action:	Request for Closure - Regulator Responded
Global Id:	T0603776732
Action Type:	RESPONSE
Date:	11/21/2005
Action:	Soil and Water Investigation Report
Global Id:	T0603776732
Action Type:	RESPONSE
Date:	07/15/2011
Action:	Remedial Progress Report
Global Id:	T0603776732
Action Type:	RESPONSE

MOBIL #18-FPC FORMER #11-FPC (Continued) **S104406309**

Date: 01/15/2012
Action: Remedial Progress Report

Global Id: T0603776732
Action Type: RESPONSE
Date: 04/15/2013
Action: Monitoring Report - Quarterly

Global Id: T0603776732
Action Type: RESPONSE
Date: 07/02/2013
Action: Site Assessment Report

Global Id: T0603776732
Action Type: REMEDIATION
Date: 01/01/1950
Action: Soil Vapor Extraction (SVE)

Global Id: T0603776732
Action Type: RESPONSE
Date: 01/15/2012
Action: Monitoring Report - Semi-Annually

Global Id: T0603776732
Action Type: RESPONSE
Date: 07/15/2005
Action: Monitoring Report - Quarterly

Global Id: T0603776732
Action Type: RESPONSE
Date: 03/05/2007
Action: Soil and Water Investigation Workplan

Global Id: T0603776732
Action Type: RESPONSE
Date: 07/19/2005
Action: Soil and Water Investigation Workplan

Global Id: T0603776732
Action Type: RESPONSE
Date: 07/15/2010
Action: Monitoring Report - Semi-Annually

Global Id: T0603776732
Action Type: RESPONSE
Date: 07/15/2008
Action: Monitoring Report - Quarterly

Global Id: T0603776732
Action Type: RESPONSE
Date: 07/15/2006
Action: Monitoring Report - Quarterly

Global Id: T0603776732
Action Type: RESPONSE
Date: 10/15/2006
Action: Monitoring Report - Quarterly

MOBIL #18-FPC FORMER #11-FPC (Continued) **S104406309**

Region:	STATE
Global Id:	T0603701083
Latitude:	34.0980882
Longitude:	-118.3604353
Case Type:	LUST Cleanup Site
Status:	Completed - Case Closed
Status Date:	11/13/1998
Lead Agency:	LOS ANGELES, CITY OF
Case Worker:	ML
Local Agency:	LOS ANGELES, CITY OF
RB Case Number:	900460052
LOC Case Number:	Not reported
File Location:	Not reported
Potential Media Affect:	Soil
Potential Contaminants of Concern:	Gasoline
Site History:	Not reported

Click here to access the California GeoTracker records for this facility:

Contact:

Global Id:	T0603701083
Contact Type:	Regional Board Caseworker
Contact Name:	YUE RONG
Organization Name:	LOS ANGELES RWQCB (REGION 4)
Address:	320 W. 4TH ST., SUITE 200
City:	Los Angeles
Email:	yrong@waterboards.ca.gov
Phone Number:	Not reported

Global Id:	T0603701083
Contact Type:	Local Agency Caseworker
Contact Name:	MARCUS LOOK
Organization Name:	LOS ANGELES, CITY OF
Address:	200 N. MAIN ST. RM. 970
City:	LOS ANGELES
Email:	Not reported
Phone Number:	Not reported

Status History:

Global Id:	T0603701083
Status:	Open - Case Begin Date
Status Date:	05/11/1995

Global Id:	T0603701083
Status:	Open - Site Assessment
Status Date:	05/11/1995

Global Id:	T0603701083
Status:	Completed - Case Closed
Status Date:	11/13/1998

Regulatory Activities:

Global Id:	T0603701083
Action Type:	Other
Date:	01/01/1950
Action:	Leak Discovery

MOBIL #18-FPC FORMER #11-FPC (Continued) **S104406309**

Global Id: T0603701083
Action Type: Other
Date: 01/01/1950
Action: Leak Reported

LUST REG 4:

Region:	4	
Regional Board:	04	
County:	Los Angeles	
Facility Id:	900460052	
Status:	Case Closed	
Substance:	Gasoline	
Substance Quantity:	Not reported	
Local Case No:	Not reported	
Case Type:	Soil	
Abatement Method Used at the Site:		Not reported
Global ID:	T0603701083	
W Global ID:	Not reported	
Staff:	UNK	
Local Agency:	19050	
Cross Street:	FAIRFAX AVE	
Enforcement Type:	Not reported	
Date Leak Discovered:	5/11/1995	
Date Leak First Reported:		5/12/1995
Date Leak Record Entered:	5/19/1995	
Date Confirmation Began:	5/11/1995	
Date Leak Stopped:	Not reported	
Date Case Last Changed on Database:		11/13/1998
Date the Case was Closed:		11/13/1998
How Leak Discovered:	OM	
How Leak Stopped:	Not reported	
Cause of Leak:	UNK	
Leak Source:	UNK	
Operator:	ALIREZA MINDUI	
Water System:	Not reported	
Well Name:	Not reported	
Approx. Dist To Production Well (ft):		10801.656090737277204338434013
Source of Cleanup Funding:		UNK
Preliminary Site Assessment Workplan Submitted:		Not reported
Preliminary Site Assessment Began:		Not reported
Pollution Characterization Began:		Not reported
Remediation Plan Submitted:		Not reported
Remedial Action Underway:		Not reported
Post Remedial Action Monitoring Began:		Not reported
Enforcement Action Date:		Not reported
Historical Max MTBE Date:		Not reported
Hist Max MTBE Conc in Groundwater:		Not reported
Hist Max MTBE Conc in Soil:		Not reported
Significant Interim Remedial Action Taken:		No
GW Qualifier:	Not reported	
Soil Qualifier:	Not reported	
Organization:	Not reported	
Owner Contact:	Not reported	
Responsible Party:	MOBIL OIL CORP	
RP Address:	3700 W 190TH ST-TPT2 TORRANCE CA 90509	
Program:	LUST	

MOBIL #18-FPC FORMER #11-FPC (Continued) **S104406309**

Lat/Long:	34.0981368 / -1
Local Agency Staff:	PEJ
Beneficial Use:	Not reported
Priority:	Not reported
Cleanup Fund Id:	Not reported
Suspended:	Not reported
Assigned Name:	Not reported
Summary:	CONTAMINATED SOIL FOUND UNDER DISPENSER DURING CONSTRUCTION.HIGHEST READINGS WERE 130 PPM TPH. FRYE ENVIRONMENTAL IS CONSULTANT;THEY WILL CONTINUE WITH INVESTIGATION. OLD CASE #051995-01

---

80 South 1/4-1/2 0.474 mi. 2503 ft.

CHEVRON #9-4959
7861 MELROSE AVE
LOS ANGELES, CA 90038

HIST CORTESE S102427277
LUST N/A
SWEEPS UST

Relative: Lower

Actual: 236 ft.

HIST CORTESE:

Region:	CORTESE
Facility County Code:	19
Reg By:	LTNKA
Reg Id:	900380107

LUST:

Region:	STATE
Global Id:	T0603700921
Latitude:	34.0838021
Longitude:	-118.3609843
Case Type:	LUST Cleanup Site
Status:	Completed - Case Closed
Status Date:	06/16/1997
Lead Agency:	LOS ANGELES RWQCB (REGION 4)
Case Worker:	YR
Local Agency:	LOS ANGELES, CITY OF
RB Case Number:	900380107
LOC Case Number:	Not reported
File Location:	Not reported
Potential Media Affect:	Aquifer used for drinking water supply
Potential Contaminants of Concern:	Gasoline
Site History:	Not reported

Click here to access the California GeoTracker records for this facility:

Contact:

Global Id:	T0603700921
Contact Type:	Regional Board Caseworker
Contact Name:	YUE RONG
Organization Name:	LOS ANGELES RWQCB (REGION 4)
Address:	320 W. 4TH ST., SUITE 200
City:	Los Angeles
Email:	yrong@waterboards.ca.gov
Phone Number:	Not reported

Global Id:	T0603700921
Contact Type:	Local Agency Caseworker
Contact Name:	ELOY LUNA
Organization Name:	LOS ANGELES, CITY OF

CHEVRON #9-4959 (Continued) **S102427277**

Address: 200 North Main Street, Suite 1780
City: LOS ANGELES
Email: eloy.luna@lacity.org
Phone Number: Not reported

Status History:
Global Id: T0603700921
Status: Open - Case Begin Date
Status Date: 04/17/1990

Global Id: T0603700921
Status: Open - Remediation
Status Date: 04/17/1990

Global Id: T0603700921
Status: Completed - Case Closed
Status Date: 06/16/1997

Regulatory Activities:
Global Id: T0603700921
Action Type: Other
Date: 01/01/1950
Action: Leak Reported

LUST REG 4:
Region: 4
Regional Board: 04
County: Los Angeles
Facility Id: 900380107
Status: Case Closed
Substance: Gasoline
Substance Quantity: Not reported
Local Case No: Not reported
Case Type: Groundwater
Abatement Method Used at the Site: VE
Global ID: T0603700921
W Global ID: Not reported
Staff: UNK
Local Agency: 19050
Cross Street: FAIRFAX AVE
Enforcement Type: Not reported
Date Leak Discovered: Not reported
Date Leak First Reported: 4/17/1990
Date Leak Record Entered: 4/19/1990
Date Confirmation Began: Not reported
Date Leak Stopped: Not reported
Date Case Last Changed on Database: 2/17/1998
Date the Case was Closed: 6/16/1997
How Leak Discovered: Not reported
How Leak Stopped: Not reported
Cause of Leak: Not reported
Leak Source: Not reported
Operator: Not reported
Water System: Not reported
Well Name: Not reported

CHEVRON #9-4959 (Continued) **S102427277**

Approx. Dist To Production Well (ft): 9004.19205970591106042525481 2
Source of Cleanup Funding: Not reported
Preliminary Site Assessment Workplan Submitted: Not reported
Preliminary Site Assessment Began: Not reported
Pollution Characterization Began: Not reported
Remediation Plan Submitted: 4/17/1990
Remediation Action Underway: Not reported
Post Remedial Action Monitoring Began: Not reported
Enforcement Action Date: Not reported
Historical Max MTBE Date: Not reported
Hist Max MTBE Conc in Groundwater: Not reported
Hist Max MTBE Conc in Soil: Not reported
Significant Interim Remedial Action Taken: Yes
GW Qualifier: Not reported
Soil Qualifier: Not reported
Organization: Not reported
Owner Contact: Not reported
Responsible Party: CHEVRON USA PRODUCTS COMPANY
RP Address: P.O. BOX 2833, LA HABRA, CA 90632-2833
Program: LUST
Lat/Long: 34.0838144 / -1
Local Agency Staff: PEJ
Beneficial Use: Not reported
Priority: Not reported
Cleanup Fund Id: Not reported
Suspended: Not reported
Assigned Name: Not reported
Summary: 01/10/97 - 4TH QUARTER GW MON RPT 1996 02/15/97 - 1ST QUARTER GW MON RPT 1997 05/21/97 - 2ND QTR 1997 GW MON RPT 02/17/98 - WELL ABANDONMENT

SWEEPS UST:
Status: Active
Comp Number: 3571
Number: 9
Board Of Equalization: 44-013115
Referral Date: 08-30-93
Action Date: 03-18-94
Created Date: 02-29-88
Tank Status: A
Owner Tank Id: Not reported
Swrcb Tank Id: 19-050-003571-000001
Actv Date: 04-20-88
Capacity: 9942
Tank Use: M.V. FUEL
Stg: P
Content: REG UNLEADED
Number Of Tanks: 4

Status: Active
Comp Number: 3571
Number: 9
Board Of Equalization: 44-013115
Referral Date: 08-30-93
Action Date: 03-18-94
Created Date: 02-29-88
Tank Status: A

CHEVRON #9-4959 (Continued) **S102427277**

Owner Tank Id:	Not reported
Swrcb Tank Id:	19-050-003571-000002
Actv Date:	04-20-88
Capacity:	9942
Tank Use:	M.V. FUEL
Stg:	P
Content:	REG UNLEADED
Number Of Tanks:	Not reported
Status:	Active
Comp Number:	3571
Number:	9
Board Of Equalization:	44-013115
Referral Date:	08-30-93
Action Date:	03-18-94
Created Date:	02-29-88
Tank Status:	A
Owner Tank Id:	Not reported
Swrcb Tank Id:	19-050-003571-000003
Actv Date:	04-20-88
Capacity:	9942
Tank Use:	M.V. FUEL
Stg:	P
Content:	REG UNLEADED
Number Of Tanks:	Not reported
Status:	Active
Comp Number:	3571
Number:	9
Board Of Equalization:	44-013115
Referral Date:	08-30-93
Action Date:	03-18-94
Created Date:	02-29-88
Tank Status:	A
Owner Tank Id:	Not reported
Swrcb Tank Id:	19-050-003571-000004
Actv Date:	04-20-88
Capacity:	9942
Tank Use:	OIL
Stg:	W
Content:	WASTE OIL
Number Of Tanks:	Not reported

81
East
1/2-1
0.784 mi.
4138 ft.

LOS ANGELES GAS AND ELECTRIC CO **EDR MGP** **1008407700**
N FORMOSE AVE BTWN ROMAINE AND SANTA MONICA **N/A**
LOS ANGELES, CA 90046

Relative:
Lower

Actual:
281 ft.

Manufactured Gas Plants:
No additional information available

N82 **FAITH PLATING** **VCP** **S108195962**
East **7141 AND 7155 SANTA MONICA BLVD.** **ENVIROSTOR** **N/A**
1/2-1 **WEST HOLLYWOOD, CA 90046**
0.806 mi.
4256 ft. **Site 1 of 2 in cluster N**

Relative:
Lower

Actual:
288 ft.

VCP:

Facility ID:	60000429
Site Type:	Voluntary Cleanup
Site Type Detail:	Voluntary Cleanup
Site Mgmt. Req.:	NONE SPECIFIED
Acres:	1.33
National Priorities List:	NO
Cleanup Oversight Agencies:	SMBRP
Lead Agency:	SMBRP
Lead Agency Description:	DTSC - Site Cleanup Program
Project Manager:	Robert Krug
Supervisor:	Philip Chandler
Division Branch:	Cleanup Chatsworth
Site Code:	301564
Assembly:	50
Senate:	26
Special Programs Code:	Voluntary Cleanup Program
Status:	Active
Status Date:	08/17/2012
Restricted Use:	NO
Funding:	Responsible Party
Lat/Long:	34.09100 / -118.3455
APN:	NONE SPECIFIED
Past Use:	FUEL - VEHICLE STORAGE/ REFUELING, HAZARDOUS WASTE STORAGE - TANKS/CONTAINERS, METAL FINISHING, METAL PLATING - CHROME, METAL PLATING - OTHER, OFFICE BUILDING, PAINT/DEPAINT FACILITY, VEHICLE MAINTENANCE, WASTE - INDUSTRIAL TREATMENT FACILITY, WASTE - INDUSTRIAL WASTE LINE, METAL PLATING - CHROME
Potential COC:	30001, 40001, 30003, 30005, 30013, 30022, 30024, 30025, 3002502, 30108, 30152, 30153, 30407, 30577, 30578, 30067, 30153, 30191, 30550
Confirmed COC:	40001-NO,30577,30578,30022,30024,30025,30108,30152-NO,30153-NO,30407, 30001-NO,30003,30005,30013,3002502,, ,30067,, ,30153,, ,30550,30191
Potential Description:	IA, OTH, SOIL, SV, OTH, SOIL
Alias Name:	110033615256
Alias Type:	EPA (FRS #)
Alias Name:	301297
Alias Type:	Project Code (Site Code)
Alias Name:	301564
Alias Type:	Project Code (Site Code)
Alias Name:	60000429
Alias Type:	Envirostor ID Number

Completed Info:

Completed Area Name:	PROJECT WIDE
Completed Sub Area Name:	Not reported
Completed Document Type:	Preliminary Endangerment Assessment Report
Completed Date:	10/25/2006
Comments:	Completed and sent a response letter with attached comments to Kevin Batchelor/Hanover Properties, and PSI regarding review of the 2 PEAE reports (Phase I-III) along with a request for a new workplan.
Completed Area Name:	PROJECT WIDE
Completed Sub Area Name:	Not reported
Completed Document Type:	Phase 1

FAITH PLATING (Continued) **S108195962**

Completed Date: 10/25/2006
Comments: Same comment as for the Phase II-III report review.

Completed Area Name: PROJECT WIDE
Completed Sub Area Name: Not reported
Completed Document Type: Site Characterization Workplan
Completed Date: 03/26/2007
Comments: DTSC letter stating that the 2nd draft of the Workplan is acceptable, provided attached comments are included in the SCR.

Completed Area Name: PROJECT WIDE
Completed Sub Area Name: Not reported
Completed Document Type: Site Characterization Report
Completed Date: 08/01/2008
Comments: Report accepted, clarification of risk and cleanup levels will be addressed in Risk Assessment.

Completed Area Name: PROJECT WIDE
Completed Sub Area Name: Not reported
Completed Document Type: Removal Action Workplan
Completed Date: 03/13/2009
Comments: Translation completed, Response to Comments sent, RAW approved.

Completed Area Name: PROJECT WIDE
Completed Sub Area Name: Not reported
Completed Document Type: Risk Assessment Report
Completed Date: 08/07/2008
Comments: Risk Assessment approved.

Completed Area Name: PROJECT WIDE
Completed Sub Area Name: Not reported
Completed Document Type: Fieldwork
Completed Date: 03/10/2008
Comments: Two monitoring wells were installed and sampled to further define Chrome 6 lateral extent.

Completed Area Name: PROJECT WIDE
Completed Sub Area Name: Not reported
Completed Document Type: Supplemental Site Investigation Report
Completed Date: 07/08/2008
Comments: Not reported

Completed Area Name: PROJECT WIDE
Completed Sub Area Name: Not reported
Completed Document Type: Well Installation Workplan
Completed Date: 01/30/2008
Comments: Not reported

Completed Area Name: PROJECT WIDE
Completed Sub Area Name: Not reported
Completed Document Type: Site Characterization Report
Completed Date: 12/20/2007
Comments: Not reported

Completed Area Name: PROJECT WIDE
Completed Sub Area Name: Not reported
Completed Document Type: Removal Action Design

FAITH PLATING (Continued) **S108195962**

Completed Date: 09/12/2013
Comments: Approved

Completed Area Name: PROJECT WIDE
Completed Sub Area Name: Not reported
Completed Document Type: Fact Sheets
Completed Date: 08/19/2008
Comments: Fact Sheet

Completed Area Name: PROJECT WIDE
Completed Sub Area Name: Not reported
Completed Document Type: Public Notice
Completed Date: 09/29/2008
Comments: Completed

Completed Area Name: PROJECT WIDE
Completed Sub Area Name: Not reported
Completed Document Type: Other Report
Completed Date: 09/12/2013
Comments: Sampling done for further soil classification for disposal requirements.

Completed Area Name: PROJECT WIDE
Completed Sub Area Name: Not reported
Completed Document Type: Monitoring Report
Completed Date: 09/12/2013
Comments: Approved

Completed Area Name: PROJECT WIDE
Completed Sub Area Name: Not reported
Completed Document Type: Voluntary Cleanup Agreement
Completed Date: 09/19/2006
Comments: Not reported

Completed Area Name: PROJECT WIDE
Completed Sub Area Name: Not reported
Completed Document Type: Voluntary Cleanup Agreement
Completed Date: 08/17/2012
Comments: Signed

Completed Area Name: PROJECT WIDE
Completed Sub Area Name: Not reported
Completed Document Type: Annual Oversight Cost Estimate
Completed Date: 10/10/2013
Comments: Not reported

Future Area Name: PROJECT WIDE
Future Sub Area Name: Not reported
Future Document Type: Removal Action Completion Report
Future Due Date: 2014
Schedule Area Name: PROJECT WIDE
Schedule Sub Area Name: Not reported
Schedule Document Type: Operations and Maintenance Plan
Schedule Due Date: 02/26/2014
Schedule Revised Date: Not reported

FAITH PLATING (Continued) **S108195962**

ENVIROSTOR:

Site Type:	Voluntary Cleanup
Site Type Detailed:	Voluntary Cleanup
Acres:	1.33
NPL:	NO
Regulatory Agencies:	SMBRP
Lead Agency:	SMBRP
Program Manager:	Robert Krug
Supervisor:	Philip Chandler
Division Branch:	Cleanup Chatsworth
Facility ID:	60000429
Site Code:	301564
Assembly:	50
Senate:	26
Special Program:	Voluntary Cleanup Program
Status:	Active
Status Date:	08/17/2012
Restricted Use:	NO
Site Mgmt. Req.:	NONE SPECIFIED
Funding:	Responsible Party
Latitude:	34.09100
Longitude:	-118.3455
APN:	NONE SPECIFIED
Past Use:	FUEL - VEHICLE STORAGE/ REFUELING, HAZARDOUS WASTE STORAGE - TANKS/CONTAINERS, METAL FINISHING, METAL PLATING - CHROME, METAL PLATING - OTHER, OFFICE BUILDING, PAINT/DEPAINT FACILITY, VEHICLE MAINTENANCE, WASTE - INDUSTRIAL TREATMENT FACILITY, WASTE - INDUSTRIAL WASTE LINE, METAL PLATING - CHROME
Potential COC:	Arsenic, Asbestos Containing Materials (ACM, Benzene, Total Chromium (1:6 ratio Cr VI:Cr III, Lead, Tetrachloroethylene (PCE, TPH-diesel, TPH-gas, TPH-MOTOR OIL, Cadmium and compounds, Chromium III, Chromium VI, Nickel, 1,2,4-Trimethylbenzene, 1,3,5-Trimethylbenzene, Barium and compounds, Chromium VI, Dichlorodifluoromethane, Toluene
Confirmed COC:	Arsenic, Asbestos Containing Materials (ACM, Benzene, Total Chromium (1:6 ratio Cr VI:Cr III, Lead, Tetrachloroethylene (PCE, TPH-diesel, TPH-gas, TPH-MOTOR OIL, Cadmium and compounds, Chromium III, Chromium VI, Nickel, 1,2,4-Trimethylbenzene, 1,3,5-Trimethylbenzene, Barium and compounds, Chromium VI, Dichlorodifluoromethane, Toluene, 40001-NO, 1,2,4-Trimethylbenzene, 1,3,5-Trimethylbenzene, Tetrachloroethylene (PCE, TPH-diesel, TPH-gas, Cadmium and compounds, 30152-NO, 30153-NO, Nickel, 30001-NO, Benzene, Total Chromium (1:6 ratio Cr VI:Cr III, Lead, TPH-MOTOR OIL, , Barium and compounds, Barium and compounds, , Chromium VI, Chromium VI, , Toluene, Toluene, Dichlorodifluoromethane
Potential Description:	IA, OTH, SOIL, SV, OTH, SOIL
Alias Name:	110033615256
Alias Type:	EPA (FRS #)
Alias Name:	301297
Alias Type:	Project Code (Site Code)
Alias Name:	301564
Alias Type:	Project Code (Site Code)
Alias Name:	60000429
Alias Type:	Envirostor ID Number

Completed Info:

Completed Area Name:	PROJECT WIDE
Completed Sub Area Name:	Not reported

FAITH PLATING (Continued) **S108195962**

Completed Document Type: Preliminary Endangerment Assessment Report
Completed Date: 10/25/2006
Comments: Completed and sent a response letter with attached comments to Kevin Batchelor/Hanover Properties, and PSI regarding review of the 2 PEAE reports (Phase I-III) along with a request for a new workplan.

Completed Area Name: PROJECT WIDE
Completed Sub Area Name: Not reported
Completed Document Type: Phase 1
Completed Date: 10/25/2006
Comments: Same comment as for the Phase II-III report review.

Completed Area Name: PROJECT WIDE
Completed Sub Area Name: Not reported
Completed Document Type: Site Characterization Workplan
Completed Date: 03/26/2007
Comments: DTSC letter stating that the 2nd draft of the Workplan is acceptable, provided attached comments are included in the SCR.

Completed Area Name: PROJECT WIDE
Completed Sub Area Name: Not reported
Completed Document Type: Site Characterization Report
Completed Date: 08/01/2008
Comments: Report accepted, clarification of risk and cleanup levels will be addressed in Risk Assessment.

Completed Area Name: PROJECT WIDE
Completed Sub Area Name: Not reported
Completed Document Type: Removal Action Workplan
Completed Date: 03/13/2009
Comments: Translation completed, Response to Comments sent, RAW approved.

Completed Area Name: PROJECT WIDE
Completed Sub Area Name: Not reported
Completed Document Type: Risk Assessment Report
Completed Date: 08/07/2008
Comments: Risk Assessment approved.

Completed Area Name: PROJECT WIDE
Completed Sub Area Name: Not reported
Completed Document Type: Fieldwork
Completed Date: 03/10/2008
Comments: Two monitoring wells were installed and sampled to further define Chrome 6 lateral extent.

Completed Area Name: PROJECT WIDE
Completed Sub Area Name: Not reported
Completed Document Type: Supplemental Site Investigation Report
Completed Date: 07/08/2008
Comments: Not reported

Completed Area Name: PROJECT WIDE
Completed Sub Area Name: Not reported
Completed Document Type: Well Installation Workplan
Completed Date: 01/30/2008
Comments: Not reported

FAITH PLATING (Continued) **S108195962**

Completed Area Name: PROJECT WIDE
Completed Sub Area Name: Not reported
Completed Document Type: Site Characterization Report
Completed Date: 12/20/2007
Comments: Not reported

Completed Area Name: PROJECT WIDE
Completed Sub Area Name: Not reported
Completed Document Type: Removal Action Design
Completed Date: 09/12/2013
Comments: Approved

Completed Area Name: PROJECT WIDE
Completed Sub Area Name: Not reported
Completed Document Type: Fact Sheets
Completed Date: 08/19/2008
Comments: Fact Sheet

Completed Area Name: PROJECT WIDE
Completed Sub Area Name: Not reported
Completed Document Type: Public Notice
Completed Date: 09/29/2008
Comments: Completed

Completed Area Name: PROJECT WIDE
Completed Sub Area Name: Not reported
Completed Document Type: Other Report
Completed Date: 09/12/2013
Comments: Sampling done for further soil classification for disposal requirements.

Completed Area Name: PROJECT WIDE
Completed Sub Area Name: Not reported
Completed Document Type: Monitoring Report
Completed Date: 09/12/2013
Comments: Approved

Completed Area Name: PROJECT WIDE
Completed Sub Area Name: Not reported
Completed Document Type: Voluntary Cleanup Agreement
Completed Date: 09/19/2006
Comments: Not reported

Completed Area Name: PROJECT WIDE
Completed Sub Area Name: Not reported
Completed Document Type: Voluntary Cleanup Agreement
Completed Date: 08/17/2012
Comments: Signed

Completed Area Name: PROJECT WIDE
Completed Sub Area Name: Not reported
Completed Document Type: Annual Oversight Cost Estimate
Completed Date: 10/10/2013
Comments: Not reported

Future Area Name: PROJECT WIDE
Future Sub Area Name: Not reported

FAITH PLATING (Continued) **S108195962**

Future Document Type:	Removal Action Completion Report
Future Due Date:	2014
Schedule Area Name:	PROJECT WIDE
Schedule Sub Area Name:	Not reported
Schedule Document Type:	Operations and Maintenance Plan
Schedule Due Date:	02/26/2014
Schedule Revised Date:	Not reported

N83 **ESSEX MONARCH SITE** **VCP** **S111752597**
East **7113 & 7119 SANTA MONICA BOULEVARD AND 111 N. LA BREA AVENUE** **ENVIROSTOR** **N/A**
1/2-1 **WEST HOLLYWOOD, CA 90046**
0.846 mi.
4468 ft. **Site 2 of 2 in cluster N**

Relative:
Higher

Actual:
293 ft.

VCP:

Facility ID:	60001653
Site Type:	Voluntary Cleanup
Site Type Detail:	Voluntary Cleanup
Site Mgmt. Req.:	NONE SPECIFIED
Acres:	1.4
National Priorities List:	NO
Cleanup Oversight Agencies:	SMBRP
Lead Agency:	SMBRP
Lead Agency Description:	DTSC - Site Cleanup Program
Project Manager:	Jess Villamayor
Supervisor:	Philip Chandler
Division Branch:	Cleanup Chatsworth
Site Code:	301555
Assembly:	42
Senate:	23
Special Programs Code:	Voluntary Cleanup Program
Status:	Inactive - Action Required
Status Date:	08/20/2013
Restricted Use:	NO
Funding:	Responsible Party
Lat/Long:	34.09115 / -118.3447
APN:	NONE SPECIFIED
Past Use:	NONE SPECIFIED
Potential COC:	NONE SPECIFIED
Confirmed COC:	NONE SPECIFIED
Potential Description:	NONE SPECIFIED
Alias Name:	Santa Monica Apartments
Alias Type:	Former Project ID
Alias Name:	301555
Alias Type:	Project Code (Site Code)
Alias Name:	60001653
Alias Type:	Envirostor ID Number

Completed Info:

Completed Area Name:	PROJECT WIDE
Completed Sub Area Name:	Not reported
Completed Document Type:	Voluntary Cleanup Agreement
Completed Date:	01/17/2013
Comments:	VCA for review and evaluation of previous site characterization data
Completed Area Name:	PROJECT WIDE
Completed Sub Area Name:	Not reported
Completed Document Type:	Site Characterization Report

ESSEX MONARCH SITE (Continued) **S111752597**

Completed Date: 06/18/2013
Comments: Not reported

Future Area Name: Not reported
Future Sub Area Name: Not reported
Future Document Type: Not reported
Future Due Date: Not reported
Schedule Area Name: Not reported
Schedule Sub Area Name: Not reported
Schedule Document Type: Not reported
Schedule Due Date: Not reported
Schedule Revised Date: Not reported

ENVIROSTOR:
Site Type: Voluntary Cleanup
Site Type Detailed: Voluntary Cleanup
Acres: 1.4
NPL: NO
Regulatory Agencies: SMBRP
Lead Agency: SMBRP
Program Manager: Jess Villamayor
Supervisor: Philip Chandler
Division Branch: Cleanup Chatsworth
Facility ID: 60001653
Site Code: 301555
Assembly: 42
Senate: 23
Special Program: Voluntary Cleanup Program
Status: Inactive - Action Required
Status Date: 08/20/2013
Restricted Use: NO
Site Mgmt. Req.: NONE SPECIFIED
Funding: Responsible Party
Latitude: 34.09115
Longitude: -118.3447
APN: NONE SPECIFIED
Past Use: NONE SPECIFIED
Potential COC: NONE SPECIFIED
Confirmed COC: NONE SPECIFIED, NONE SPECIFIED
Potential Description: NONE SPECIFIED
Alias Name: Santa Monica Apartments
Alias Type: Former Project ID
Alias Name: 301555
Alias Type: Project Code (Site Code)
Alias Name: 60001653
Alias Type: Envirostor ID Number

Completed Info:
Completed Area Name: PROJECT WIDE
Completed Sub Area Name: Not reported
Completed Document Type: Voluntary Cleanup Agreement
Completed Date: 01/17/2013
Comments: VCA for review and evaluation of previous site characterization data

Completed Area Name: PROJECT WIDE
Completed Sub Area Name: Not reported
Completed Document Type: Site Characterization Report

ESSEX MONARCH SITE (Continued) **S111752597**

Completed Date:	06/18/2013
Comments:	Not reported
Future Area Name:	Not reported
Future Sub Area Name:	Not reported
Future Document Type:	Not reported
Future Due Date:	Not reported
Schedule Area Name:	Not reported
Schedule Sub Area Name:	Not reported
Schedule Document Type:	Not reported
Schedule Due Date:	Not reported
Schedule Revised Date:	Not reported

Count: 28 records. ORPHAN SUMMARY

City	EDR ID	Site Name	Site Address	Zip	Database(s)
HOLLYWOOD	S113026265	CUSTOM AUTO CRAFTS	1827 SANTA MONICA BLVD	90046	HAZNET
HOLLYWOOD	S112892999	STORAGE PARTNERS OF HOLLYWOOD,LLC	5825 SANTA MONICA BLVD	90046	HAZNET
HOLLYWOOD	S112871669	CASTLEROCK PICTURES INC GREEN MILE	6930 SANTA MONICA BLVD	90046	HAZNET
LEUCADIA	S113007748	1X NEIGHBOR SAVER FOOD STORES INC	1144 HIGHWAY 101	90036	HAZNET
LOS ANGELES	S103441660	MOBIL STATION #10-KDQ	HWY 126		WMUDS/SWAT, HIST CORTESE
LOS ANGELES	1000985012	CALTRANS	RTE 134 BETWEEN 0.5 MI E OF		RCRA-SQG, FINDS
LOS ANGELES	S107537504		ALLEY WAY AT 9501 HICKORY ST		CDL
LOS ANGELES	S107537501		ALLEY BEHIND 9217 LAUREL ST		CDL
LOS ANGELES	S113170282	HOME SAVINGS OF AMERICA	606 608 HALF N SPAULDING AVE	90036	HAZNET
LOS ANGELES	S114567103	76 PRODUCTS STATION #2446	1150 PACIFIC COAST HWY		RGA LUST
LOS ANGELES	S114566623	7-11	2799 PACIFIC COAST HWY		RGA LUST
LOS ANGELES	S113745403	LA CO B&H WILL ROGERS BEACH	16300 W PACIFIC COAST HWY		LOS ANGELES CO. HMS
LOS ANGELES	S110986828	LA CO B&H WILL ROGERS BEACH	17940 W PACIFIC COAST HWY		LOS ANGELES CO. HMS
LOS ANGELES	S108740844	BLU AUTOBODY GROUP INC	731 W PACIFIC COAST HWY		LOS ANGELES CO. HMS
LOS ANGELES	S102058052	SHELL OIL #204-2928-0538	1695 W PACIFIC COAST HWY		LOS ANGELES CO. HMS
LOS ANGELES	S113063821	LOS ANGELES COUNTY FIRE DEPARTMENT	7643 SANTA MONICA BLVD - STATI	90046	HAZNET
LOS ANGELES	S107535115		585 SANTA MONICA BLVD (STOR FA	90038	CDL
LOS ANGELES	S114567057	76 PRODUCT FACILITY #1016	38405 SIERRA HWY N		RGA LUST
LOS ANGELES	S114566464	7-11 #17837	44011 SIERRA HWY		RGA LUST
LOS ANGELES	S106841797	UNOCAL - OIL & GAS DIVISION	STERNS RD/HWY 118		EMI
LOS ANGELES	S107541008		VEH STOP @ SO ON HWY 5/N OF ST		CDL
LOS ANGELES	S113072507	FULLER MULTI SPECIALIST MEDICAL GR	7314 1/2 W SANTA MONICA BLVD	90046	HAZNET
LOS ANGELES COUNTY	S107532211		28.15 MI.MARKER ON ANGELES CRE		CDL
W HOLLYWOOD	S113170732	CRESCENT SQUARE CTR	8100 TO 8136 SANTA MONICA BLVD	90046	HAZNET
W HOLLYWOOD	S112924917	SL WEST HOLLYWOOD LLC	7100 SANTA MONICA BLVD	90069	HAZNET
W LOS ANGELES	S113012896	PHOTO RUN	3999 SANTA MONICA BLVD	90069	HAZNET
WEST HOLLYWOOD	S112983588	COMBINED LA BREA LLC	COR OF SANTA MONICA BLVD & LA	90038	HAZNET
WEST HOLLYWOOD	S112833457	VONS #2739 SHOPPING CENTER	8951 8969 SANTA MONICA BLVD	90069	LA Co. Site Mitigation

GOVERNMENT RECORDS SEARCHED / DATA CURRENCY TRACKING

To maintain currency of the following federal and state databases, EDR contacts the appropriate governmental agency on a monthly or quarterly basis, as required.

Number of Days to Update: Provides confirmation that EDR is reporting records that have been updated within 90 days from the date the government agency made the information available to the public.

STANDARD ENVIRONMENTAL RECORDS

Federal NPL site list

NPL: National Priority List

National Priorities List (Superfund). The NPL is a subset of CERCLIS and identifies over 1,200 sites for priority cleanup under the Superfund Program. NPL sites may encompass relatively large areas. As such, EDR provides polygon coverage for over 1,000 NPL site boundaries produced by EPA's Environmental Photographic Interpretation Center (EPIC) and regional EPA offices.

Date of Government Version: 10/25/2013
Date Data Arrived at EDR: 11/11/2013
Date Made Active in Reports: 01/28/2014
Number of Days to Update: 78

Source: EPA
Telephone: N/A
Last EDR Contact: 01/21/2014
Next Scheduled EDR Contact: 04/21/2014
Data Release Frequency: Quarterly

NPL Site Boundaries

Sources:

EPA's Environmental Photographic Interpretation Center (EPIC)
Telephone: 202-564-7333

EPA Region 1
Telephone 617-918-1143

EPA Region 6
Telephone: 214-655-6659

EPA Region 3
Telephone 215-814-5418

EPA Region 7
Telephone: 913-551-7247

EPA Region 4
Telephone 404-562-8033

EPA Region 8
Telephone: 303-312-6774

EPA Region 5
Telephone 312-886-6686

EPA Region 9
Telephone: 415-947-4246

EPA Region 10
Telephone 206-553-8665

Proposed NPL: Proposed National Priority List Sites

A site that has been proposed for listing on the National Priorities List through the issuance of a proposed rule in the Federal Register. EPA then accepts public comments on the site, responds to the comments, and places on the NPL those sites that continue to meet the requirements for listing.

Date of Government Version: 10/25/2013
Date Data Arrived at EDR: 11/11/2013
Date Made Active in Reports: 01/28/2014
Number of Days to Update: 78

Source: EPA
Telephone: N/A
Last EDR Contact: 01/09/2014
Next Scheduled EDR Contact: 04/21/2014
Data Release Frequency: Quarterly

NPL LIENS: Federal Superfund Liens

Federal Superfund Liens. Under the authority granted the USEPA by CERCLA of 1980, the USEPA has the authority to file liens against real property in order to recover remedial action expenditures or when the property owner received notification of potential liability. USEPA compiles a listing of filed notices of Superfund Liens.

Date of Government Version: 10/15/1991
Date Data Arrived at EDR: 02/02/1994
Date Made Active in Reports: 03/30/1994
Number of Days to Update: 56

Source: EPA
Telephone: 202-564-4267
Last EDR Contact: 08/15/2011
Next Scheduled EDR Contact: 11/28/2011
Data Release Frequency: No Update Planned

GOVERNMENT RECORDS SEARCHED / DATA CURRENCY TRACKING

Federal Delisted NPL site list

DELISTED NPL: National Priority List Deletions

The National Oil and Hazardous Substances Pollution Contingency Plan (NCP) establishes the criteria that the EPA uses to delete sites from the NPL. In accordance with 40 CFR 300.425.(e), sites may be deleted from the NPL where no further response is appropriate.

Date of Government Version: 10/25/2013
Date Data Arrived at EDR: 11/11/2013
Date Made Active in Reports: 01/28/2014
Number of Days to Update: 78

Source: EPA
Telephone: N/A
Last EDR Contact: 01/09/2014
Next Scheduled EDR Contact: 04/21/2014
Data Release Frequency: Quarterly

Federal CERCLIS list

CERCLIS: Comprehensive Environmental Response, Compensation, and Liability Information System

CERCLIS contains data on potentially hazardous waste sites that have been reported to the USEPA by states, municipalities, private companies and private persons, pursuant to Section 103 of the Comprehensive Environmental Response, Compensation, and Liability Act (CERCLA). CERCLIS contains sites which are either proposed to or on the National Priorities List (NPL) and sites which are in the screening and assessment phase for possible inclusion on the NPL.

Date of Government Version: 10/25/2013
Date Data Arrived at EDR: 11/11/2013
Date Made Active in Reports: 02/13/2014
Number of Days to Update: 94

Source: EPA
Telephone: 703-412-9810
Last EDR Contact: 02/28/2014
Next Scheduled EDR Contact: 06/09/2014
Data Release Frequency: Quarterly

FEDERAL FACILITY: Federal Facility Site Information listing

A listing of National Priority List (NPL) and Base Realignment and Closure (BRAC) sites found in the Comprehensive Environmental Response, Compensation and Liability Information System (CERCLIS) Database where EPA Federal Facilities Restoration and Reuse Office is involved in cleanup activities.

Date of Government Version: 05/31/2013
Date Data Arrived at EDR: 07/08/2013
Date Made Active in Reports: 12/06/2013
Number of Days to Update: 151

Source: Environmental Protection Agency
Telephone: 703-603-8704
Last EDR Contact: 01/10/2014
Next Scheduled EDR Contact: 04/21/2014
Data Release Frequency: Varies

Federal CERCLIS NFRAP site List

CERCLIS-NFRAP: CERCLIS No Further Remedial Action Planned

Archived sites are sites that have been removed and archived from the inventory of CERCLIS sites. Archived status indicates that, to the best of EPA's knowledge, assessment at a site has been completed and that EPA has determined no further steps will be taken to list this site on the National Priorities List (NPL), unless information indicates this decision was not appropriate or other considerations require a recommendation for listing at a later time. This decision does not necessarily mean that there is no hazard associated with a given site; it only means that, based upon available information, the location is not judged to be a potential NPL site.

Date of Government Version: 10/25/2013
Date Data Arrived at EDR: 11/11/2013
Date Made Active in Reports: 02/13/2014
Number of Days to Update: 94

Source: EPA
Telephone: 703-412-9810
Last EDR Contact: 02/28/2014
Next Scheduled EDR Contact: 06/09/2014
Data Release Frequency: Quarterly

Federal RCRA CORRACTS facilities list

CORRACTS: Corrective Action Report

CORRACTS identifies hazardous waste handlers with RCRA corrective action activity.

Date of Government Version: 09/10/2013
Date Data Arrived at EDR: 10/02/2013
Date Made Active in Reports: 12/16/2013
Number of Days to Update: 75

Source: EPA
Telephone: 800-424-9346
Last EDR Contact: 01/02/2014
Next Scheduled EDR Contact: 04/14/2014
Data Release Frequency: Quarterly

Federal RCRA non-CORRACTS TSD facilities list

RCRA-TSDF: RCRA - Treatment, Storage and Disposal

RCRAInfo is EPA's comprehensive information system, providing access to data supporting the Resource Conservation and Recovery Act (RCRA) of 1976 and the Hazardous and Solid Waste Amendments (HSWA) of 1984. The database includes selective information on sites which generate, transport, store, treat and/or dispose of hazardous waste as defined by the Resource Conservation and Recovery Act (RCRA). Transporters are individuals or entities that move hazardous waste from the generator offsite to a facility that can recycle, treat, store, or dispose of the waste. TSDFs treat, store, or dispose of the waste.

Date of Government Version: 09/10/2013
Date Data Arrived at EDR: 10/02/2013
Date Made Active in Reports: 12/16/2013
Number of Days to Update: 75

Source: Environmental Protection Agency
Telephone: (415) 495-8895
Last EDR Contact: 01/02/2014
Next Scheduled EDR Contact: 04/14/2014
Data Release Frequency: Quarterly

Federal RCRA generators list

RCRA-LQG: RCRA - Large Quantity Generators

RCRAInfo is EPA's comprehensive information system, providing access to data supporting the Resource Conservation and Recovery Act (RCRA) of 1976 and the Hazardous and Solid Waste Amendments (HSWA) of 1984. The database includes selective information on sites which generate, transport, store, treat and/or dispose of hazardous waste as defined by the Resource Conservation and Recovery Act (RCRA). Large quantity generators (LQGs) generate over 1,000 kilograms (kg) of hazardous waste, or over 1 kg of acutely hazardous waste per month.

Date of Government Version: 09/10/2013
Date Data Arrived at EDR: 10/02/2013
Date Made Active in Reports: 12/16/2013
Number of Days to Update: 75

Source: Environmental Protection Agency
Telephone: (415) 495-8895
Last EDR Contact: 01/02/2014
Next Scheduled EDR Contact: 04/14/2014
Data Release Frequency: Quarterly

RCRA-SQG: RCRA - Small Quantity Generators

RCRAInfo is EPA's comprehensive information system, providing access to data supporting the Resource Conservation and Recovery Act (RCRA) of 1976 and the Hazardous and Solid Waste Amendments (HSWA) of 1984. The database includes selective information on sites which generate, transport, store, treat and/or dispose of hazardous waste as defined by the Resource Conservation and Recovery Act (RCRA). Small quantity generators (SQGs) generate between 100 kg and 1,000 kg of hazardous waste per month.

Date of Government Version: 09/10/2013
Date Data Arrived at EDR: 10/02/2013
Date Made Active in Reports: 12/16/2013
Number of Days to Update: 75

Source: Environmental Protection Agency
Telephone: (415) 495-8895
Last EDR Contact: 01/02/2014
Next Scheduled EDR Contact: 04/14/2014
Data Release Frequency: Quarterly

RCRA-CESQG: RCRA - Conditionally Exempt Small Quantity Generators

RCRAInfo is EPA's comprehensive information system, providing access to data supporting the Resource Conservation and Recovery Act (RCRA) of 1976 and the Hazardous and Solid Waste Amendments (HSWA) of 1984. The database includes selective information on sites which generate, transport, store, treat and/or dispose of hazardous waste as defined by the Resource Conservation and Recovery Act (RCRA). Conditionally exempt small quantity generators (CESQGs) generate less than 100 kg of hazardous waste, or less than 1 kg of acutely hazardous waste per month.

Date of Government Version: 09/10/2013
Date Data Arrived at EDR: 10/02/2013
Date Made Active in Reports: 12/16/2013
Number of Days to Update: 75

Source: Environmental Protection Agency
Telephone: (415) 495-8895
Last EDR Contact: 01/02/2014
Next Scheduled EDR Contact: 04/14/2014
Data Release Frequency: Varies

Federal institutional controls / engineering controls registries

US ENG CONTROLS: Engineering Controls Sites List

A listing of sites with engineering controls in place. Engineering controls include various forms of caps, building foundations, liners, and treatment methods to create pathway elimination for regulated substances to enter environmental media or effect human health.

Date of Government Version: 12/17/2013
Date Data Arrived at EDR: 01/14/2014
Date Made Active in Reports: 01/28/2014
Number of Days to Update: 14

Source: Environmental Protection Agency
Telephone: 703-603-0695
Last EDR Contact: 12/09/2013
Next Scheduled EDR Contact: 03/24/2014
Data Release Frequency: Varies

US INST CONTROL: Sites with Institutional Controls

A listing of sites with institutional controls in place. Institutional controls include administrative measures, such as groundwater use restrictions, construction restrictions, property use restrictions, and post remediation care requirements intended to prevent exposure to contaminants remaining on site. Deed restrictions are generally required as part of the institutional controls.

Date of Government Version: 12/17/2013
Date Data Arrived at EDR: 01/14/2014
Date Made Active in Reports: 01/28/2014
Number of Days to Update: 14

Source: Environmental Protection Agency
Telephone: 703-603-0695
Last EDR Contact: 12/09/2013
Next Scheduled EDR Contact: 03/24/2014
Data Release Frequency: Varies

LUCIS: Land Use Control Information System

LUCIS contains records of land use control information pertaining to the former Navy Base Realignment and Closure properties.

Date of Government Version: 11/20/2013
Date Data Arrived at EDR: 11/21/2013
Date Made Active in Reports: 02/24/2014
Number of Days to Update: 95

Source: Department of the Navy
Telephone: 843-820-7326
Last EDR Contact: 02/14/2014
Next Scheduled EDR Contact: 06/02/2014
Data Release Frequency: Varies

Federal ERNS list

ERNS: Emergency Response Notification System

Emergency Response Notification System. ERNS records and stores information on reported releases of oil and hazardous substances.

Date of Government Version: 09/30/2013
Date Data Arrived at EDR: 10/01/2013
Date Made Active in Reports: 12/06/2013
Number of Days to Update: 66

Source: National Response Center, United States Coast Guard
Telephone: 202-267-2180
Last EDR Contact: 02/07/2014
Next Scheduled EDR Contact: 04/14/2014
Data Release Frequency: Annually

State- and tribal - equivalent NPL

RESPONSE: State Response Sites

Identifies confirmed release sites where DTSC is involved in remediation, either in a lead or oversight capacity. These confirmed release sites are generally high-priority and high potential risk.

Date of Government Version: 11/06/2013
Date Data Arrived at EDR: 11/06/2013
Date Made Active in Reports: 12/03/2013
Number of Days to Update: 27

Source: Department of Toxic Substances Control
Telephone: 916-323-3400
Last EDR Contact: 02/06/2014
Next Scheduled EDR Contact: 05/19/2014
Data Release Frequency: Quarterly

State- and tribal - equivalent CERCLIS

ENVIROSTOR: EnviroStor Database

The Department of Toxic Substances Control's (DTSC's) Site Mitigation and Brownfields Reuse Program's (SMBRP's) EnviroStor database identifes sites that have known contamination or sites for which there may be reasons to investigate further. The database includes the following site types: Federal Superfund sites (National Priorities List (NPL)); State Response, including Military Facilities and State Superfund; Voluntary Cleanup; and School sites. EnviroStor provides similar information to the information that was available in CalSites, and provides additional site information, including, but not limited to, identification of formerly-contaminated properties that have been released for reuse, properties where environmental deed restrictions have been recorded to prevent inappropriate land uses, and risk characterization information that is used to assess potential impacts to public health and the environment at contaminated sites.

Date of Government Version: 11/06/2013
Date Data Arrived at EDR: 11/06/2013
Date Made Active in Reports: 12/03/2013
Number of Days to Update: 27

Source: Department of Toxic Substances Control
Telephone: 916-323-3400
Last EDR Contact: 02/06/2014
Next Scheduled EDR Contact: 05/19/2014
Data Release Frequency: Quarterly

State and tribal landfill and/or solid waste disposal site lists

SWF/LF (SWIS): Solid Waste Information System

Active, Closed and Inactive Landfills. SWF/LF records typically contain an inve ntory of solid waste disposal facilities or landfills. These may be active or i nactive facilities or open dumps that failed to meet RCRA Section 4004 criteria for solid waste landfills or disposal sites.

Date of Government Version: 11/18/2013
Date Data Arrived at EDR: 11/21/2013
Date Made Active in Reports: 01/02/2014
Number of Days to Update: 42

Source: Department of Resources Recycling and Recovery
Telephone: 916-341-6320
Last EDR Contact: 02/18/2014
Next Scheduled EDR Contact: 06/02/2014
Data Release Frequency: Quarterly

State and tribal leaking storage tank lists

LUST REG 6L: Leaking Underground Storage Tank Case Listing

For more current information, please refer to the State Water Resources Control Board's LUST database.

Date of Government Version: 09/09/2003
Date Data Arrived at EDR: 09/10/2003
Date Made Active in Reports: 10/07/2003
Number of Days to Update: 27

Source: California Regional Water Quality Control Board Lahontan Region (6)
Telephone: 530-542-5572
Last EDR Contact: 09/12/2011
Next Scheduled EDR Contact: 12/26/2011
Data Release Frequency: No Update Planned

LUST REG 5: Leaking Underground Storage Tank Database

Leaking Underground Storage Tank locations. Alameda, Alpine, Amador, Butte, Colusa, Contra Costa, Calveras, El Dorado, Fresno, Glenn, Kern, Kings, Lake, Lassen, Madera, Mariposa, Merced, Modoc, Napa, Nevada, Placer, Plumas, Sacramento, San Joaquin, Shasta, Solano, Stanislaus, Sutter, Tehama, Tulare, Tuolumne, Yolo, Yuba counties.

Date of Government Version: 07/01/2008
Date Data Arrived at EDR: 07/22/2008
Date Made Active in Reports: 07/31/2008
Number of Days to Update: 9

Source: California Regional Water Quality Control Board Central Valley Region (5)
Telephone: 916-464-4834
Last EDR Contact: 07/01/2011
Next Scheduled EDR Contact: 10/17/2011
Data Release Frequency: No Update Planned

LUST REG 4: Underground Storage Tank Leak List

Los Angeles, Ventura counties. For more current information, please refer to the State Water Resources Control Board's LUST database.

Date of Government Version: 09/07/2004
Date Data Arrived at EDR: 09/07/2004
Date Made Active in Reports: 10/12/2004
Number of Days to Update: 35

Source: California Regional Water Quality Control Board Los Angeles Region (4)
Telephone: 213-576-6710
Last EDR Contact: 09/06/2011
Next Scheduled EDR Contact: 12/19/2011
Data Release Frequency: No Update Planned

LUST REG 3: Leaking Underground Storage Tank Database
Leaking Underground Storage Tank locations. Monterey, San Benito, San Luis Obispo, Santa Barbara, Santa Cruz counties.

Date of Government Version: 05/19/2003
Date Data Arrived at EDR: 05/19/2003
Date Made Active in Reports: 06/02/2003
Number of Days to Update: 14

Source: California Regional Water Quality Control Board Central Coast Region (3)
Telephone: 805-542-4786
Last EDR Contact: 07/18/2011
Next Scheduled EDR Contact: 10/31/2011
Data Release Frequency: No Update Planned

LUST REG 2: Fuel Leak List
Leaking Underground Storage Tank locations. Alameda, Contra Costa, Marin, Napa, San Francisco, San Mateo, Santa Clara, Solano, Sonoma counties.

Date of Government Version: 09/30/2004
Date Data Arrived at EDR: 10/20/2004
Date Made Active in Reports: 11/19/2004
Number of Days to Update: 30

Source: California Regional Water Quality Control Board San Francisco Bay Region (2)
Telephone: 510-622-2433
Last EDR Contact: 09/19/2011
Next Scheduled EDR Contact: 01/02/2012
Data Release Frequency: Quarterly

LUST REG 1: Active Toxic Site Investigation
Del Norte, Humboldt, Lake, Mendocino, Modoc, Siskiyou, Sonoma, Trinity counties. For more current information, please refer to the State Water Resources Control Board's LUST database.

Date of Government Version: 02/01/2001
Date Data Arrived at EDR: 02/28/2001
Date Made Active in Reports: 03/29/2001
Number of Days to Update: 29

Source: California Regional Water Quality Control Board North Coast (1)
Telephone: 707-570-3769
Last EDR Contact: 08/01/2011
Next Scheduled EDR Contact: 11/14/2011
Data Release Frequency: No Update Planned

LUST: Geotracker's Leaking Underground Fuel Tank Report
Leaking Underground Storage Tank Incident Reports. LUST records contain an inventory of reported leaking underground storage tank incidents. Not all states maintain these records, and the information stored varies by state. For more information on a particular leaking underground storage tank sites, please contact the appropriate regulatory agency.

Date of Government Version: 12/16/2013
Date Data Arrived at EDR: 12/17/2013
Date Made Active in Reports: 01/04/2014
Number of Days to Update: 18

Source: State Water Resources Control Board
Telephone: see region list
Last EDR Contact: 12/17/2013
Next Scheduled EDR Contact: 03/31/2014
Data Release Frequency: Quarterly

LUST REG 6V: Leaking Underground Storage Tank Case Listing
Leaking Underground Storage Tank locations. Inyo, Kern, Los Angeles, Mono, San Bernardino counties.

Date of Government Version: 06/07/2005
Date Data Arrived at EDR: 06/07/2005
Date Made Active in Reports: 06/29/2005
Number of Days to Update: 22

Source: California Regional Water Quality Control Board Victorville Branch Office (6)
Telephone: 760-241-7365
Last EDR Contact: 09/12/2011
Next Scheduled EDR Contact: 12/26/2011
Data Release Frequency: No Update Planned

LUST REG 7: Leaking Underground Storage Tank Case Listing
Leaking Underground Storage Tank locations. Imperial, Riverside, San Diego, Santa Barbara counties.

Date of Government Version: 02/26/2004
Date Data Arrived at EDR: 02/26/2004
Date Made Active in Reports: 03/24/2004
Number of Days to Update: 27

Source: California Regional Water Quality Control Board Colorado River Basin Region (7)
Telephone: 760-776-8943
Last EDR Contact: 08/01/2011
Next Scheduled EDR Contact: 11/14/2011
Data Release Frequency: No Update Planned

LUST REG 8: Leaking Underground Storage Tanks

California Regional Water Quality Control Board Santa Ana Region (8). For more current information, please refer to the State Water Resources Control Board's LUST database.

Date of Government Version: 02/14/2005
Date Data Arrived at EDR: 02/15/2005
Date Made Active in Reports: 03/28/2005
Number of Days to Update: 41

Source: California Regional Water Quality Control Board Santa Ana Region (8)
Telephone: 909-782-4496
Last EDR Contact: 08/15/2011
Next Scheduled EDR Contact: 11/28/2011
Data Release Frequency: Varies

LUST REG 9: Leaking Underground Storage Tank Report

Orange, Riverside, San Diego counties. For more current information, please refer to the State Water Resources Control Board's LUST database.

Date of Government Version: 03/01/2001
Date Data Arrived at EDR: 04/23/2001
Date Made Active in Reports: 05/21/2001
Number of Days to Update: 28

Source: California Regional Water Quality Control Board San Diego Region (9)
Telephone: 858-637-5595
Last EDR Contact: 09/26/2011
Next Scheduled EDR Contact: 01/09/2012
Data Release Frequency: No Update Planned

SLIC: Statewide SLIC Cases

The SLIC (Spills, Leaks, Investigations and Cleanup) program is designed to protect and restore water quality from spills, leaks, and similar discharges.

Date of Government Version: 12/16/2013
Date Data Arrived at EDR: 12/17/2013
Date Made Active in Reports: 01/16/2014
Number of Days to Update: 30

Source: State Water Resources Control Board
Telephone: 866-480-1028
Last EDR Contact: 12/17/2013
Next Scheduled EDR Contact: 03/31/2014
Data Release Frequency: Varies

SLIC REG 1: Active Toxic Site Investigations

The SLIC (Spills, Leaks, Investigations and Cleanup) program is designed to protect and restore water quality from spills, leaks, and similar discharges.

Date of Government Version: 04/03/2003
Date Data Arrived at EDR: 04/07/2003
Date Made Active in Reports: 04/25/2003
Number of Days to Update: 18

Source: California Regional Water Quality Control Board, North Coast Region (1)
Telephone: 707-576-2220
Last EDR Contact: 08/01/2011
Next Scheduled EDR Contact: 11/14/2011
Data Release Frequency: No Update Planned

SLIC REG 2: Spills, Leaks, Investigation & Cleanup Cost Recovery Listing

The SLIC (Spills, Leaks, Investigations and Cleanup) program is designed to protect and restore water quality from spills, leaks, and similar discharges.

Date of Government Version: 09/30/2004
Date Data Arrived at EDR: 10/20/2004
Date Made Active in Reports: 11/19/2004
Number of Days to Update: 30

Source: Regional Water Quality Control Board San Francisco Bay Region (2)
Telephone: 510-286-0457
Last EDR Contact: 09/19/2011
Next Scheduled EDR Contact: 01/02/2012
Data Release Frequency: Quarterly

SLIC REG 3: Spills, Leaks, Investigation & Cleanup Cost Recovery Listing

The SLIC (Spills, Leaks, Investigations and Cleanup) program is designed to protect and restore water quality from spills, leaks, and similar discharges.

Date of Government Version: 05/18/2006
Date Data Arrived at EDR: 05/18/2006
Date Made Active in Reports: 06/15/2006
Number of Days to Update: 28

Source: California Regional Water Quality Control Board Central Coast Region (3)
Telephone: 805-549-3147
Last EDR Contact: 07/18/2011
Next Scheduled EDR Contact: 10/31/2011
Data Release Frequency: Semi-Annually

SLIC REG 4: Spills, Leaks, Investigation & Cleanup Cost Recovery Listing
The SLIC (Spills, Leaks, Investigations and Cleanup) program is designed to protect and restore water quality from spills, leaks, and similar discharges.

Date of Government Version: 11/17/2004
Date Data Arrived at EDR: 11/18/2004
Date Made Active in Reports: 01/04/2005
Number of Days to Update: 47

Source: Region Water Quality Control Board Los Angeles Region (4)
Telephone: 213-576-6600
Last EDR Contact: 07/01/2011
Next Scheduled EDR Contact: 10/17/2011
Data Release Frequency: Varies

SLIC REG 5: Spills, Leaks, Investigation & Cleanup Cost Recovery Listing
The SLIC (Spills, Leaks, Investigations and Cleanup) program is designed to protect and restore water quality from spills, leaks, and similar discharges.

Date of Government Version: 04/01/2005
Date Data Arrived at EDR: 04/05/2005
Date Made Active in Reports: 04/21/2005
Number of Days to Update: 16

Source: Regional Water Quality Control Board Central Valley Region (5)
Telephone: 916-464-3291
Last EDR Contact: 09/12/2011
Next Scheduled EDR Contact: 12/26/2011
Data Release Frequency: Semi-Annually

SLIC REG 6V: Spills, Leaks, Investigation & Cleanup Cost Recovery Listing
The SLIC (Spills, Leaks, Investigations and Cleanup) program is designed to protect and restore water quality from spills, leaks, and similar discharges.

Date of Government Version: 05/24/2005
Date Data Arrived at EDR: 05/25/2005
Date Made Active in Reports: 06/16/2005
Number of Days to Update: 22

Source: Regional Water Quality Control Board, Victorville Branch
Telephone: 619-241-6583
Last EDR Contact: 08/15/2011
Next Scheduled EDR Contact: 11/28/2011
Data Release Frequency: Semi-Annually

SLIC REG 6L: SLIC Sites
The SLIC (Spills, Leaks, Investigations and Cleanup) program is designed to protect and restore water quality from spills, leaks, and similar discharges.

Date of Government Version: 09/07/2004
Date Data Arrived at EDR: 09/07/2004
Date Made Active in Reports: 10/12/2004
Number of Days to Update: 35

Source: California Regional Water Quality Control Board, Lahontan Region
Telephone: 530-542-5574
Last EDR Contact: 08/15/2011
Next Scheduled EDR Contact: 11/28/2011
Data Release Frequency: No Update Planned

SLIC REG 7: SLIC List
The SLIC (Spills, Leaks, Investigations and Cleanup) program is designed to protect and restore water quality from spills, leaks, and similar discharges.

Date of Government Version: 11/24/2004
Date Data Arrived at EDR: 11/29/2004
Date Made Active in Reports: 01/04/2005
Number of Days to Update: 36

Source: California Regional Quality Control Board, Colorado River Basin Region
Telephone: 760-346-7491
Last EDR Contact: 08/01/2011
Next Scheduled EDR Contact: 11/14/2011
Data Release Frequency: No Update Planned

SLIC REG 8: Spills, Leaks, Investigation & Cleanup Cost Recovery Listing
The SLIC (Spills, Leaks, Investigations and Cleanup) program is designed to protect and restore water quality from spills, leaks, and similar discharges.

Date of Government Version: 04/03/2008
Date Data Arrived at EDR: 04/03/2008
Date Made Active in Reports: 04/14/2008
Number of Days to Update: 11

Source: California Region Water Quality Control Board Santa Ana Region (8)
Telephone: 951-782-3298
Last EDR Contact: 09/12/2011
Next Scheduled EDR Contact: 12/26/2011
Data Release Frequency: Semi-Annually

SLIC REG 9: Spills, Leaks, Investigation & Cleanup Cost Recovery Listing
The SLIC (Spills, Leaks, Investigations and Cleanup) program is designed to protect and restore water quality from spills, leaks, and similar discharges.

Date of Government Version: 09/10/2007
Date Data Arrived at EDR: 09/11/2007
Date Made Active in Reports: 09/28/2007
Number of Days to Update: 17

Source: California Regional Water Quality Control Board San Diego Region (9)
Telephone: 858-467-2980
Last EDR Contact: 08/08/2011
Next Scheduled EDR Contact: 11/21/2011
Data Release Frequency: Annually

INDIAN LUST R8: Leaking Underground Storage Tanks on Indian Land
LUSTs on Indian land in Colorado, Montana, North Dakota, South Dakota, Utah and Wyoming.

Date of Government Version: 08/27/2012
Date Data Arrived at EDR: 08/28/2012
Date Made Active in Reports: 10/16/2012
Number of Days to Update: 49

Source: EPA Region 8
Telephone: 303-312-6271
Last EDR Contact: 01/27/2014
Next Scheduled EDR Contact: 05/12/2014
Data Release Frequency: Quarterly

INDIAN LUST R7: Leaking Underground Storage Tanks on Indian Land
LUSTs on Indian land in Iowa, Kansas, and Nebraska

Date of Government Version: 08/27/2013
Date Data Arrived at EDR: 08/27/2013
Date Made Active in Reports: 11/01/2013
Number of Days to Update: 66

Source: EPA Region 7
Telephone: 913-551-7003
Last EDR Contact: 01/27/2014
Next Scheduled EDR Contact: 05/12/2014
Data Release Frequency: Varies

INDIAN LUST R6: Leaking Underground Storage Tanks on Indian Land
LUSTs on Indian land in New Mexico and Oklahoma.

Date of Government Version: 09/12/2011
Date Data Arrived at EDR: 09/13/2011
Date Made Active in Reports: 11/11/2011
Number of Days to Update: 59

Source: EPA Region 6
Telephone: 214-665-6597
Last EDR Contact: 02/21/2014
Next Scheduled EDR Contact: 05/12/2014
Data Release Frequency: Varies

INDIAN LUST R4: Leaking Underground Storage Tanks on Indian Land
LUSTs on Indian land in Florida, Mississippi and North Carolina.

Date of Government Version: 11/21/2013
Date Data Arrived at EDR: 11/26/2013
Date Made Active in Reports: 02/24/2014
Number of Days to Update: 90

Source: EPA Region 4
Telephone: 404-562-8677
Last EDR Contact: 01/27/2014
Next Scheduled EDR Contact: 05/12/2014
Data Release Frequency: Semi-Annually

INDIAN LUST R1: Leaking Underground Storage Tanks on Indian Land
A listing of leaking underground storage tank locations on Indian Land.

Date of Government Version: 02/01/2013
Date Data Arrived at EDR: 05/01/2013
Date Made Active in Reports: 11/01/2013
Number of Days to Update: 184

Source: EPA Region 1
Telephone: 617-918-1313
Last EDR Contact: 01/30/2014
Next Scheduled EDR Contact: 05/12/2014
Data Release Frequency: Varies

INDIAN LUST R5: Leaking Underground Storage Tanks on Indian Land
Leaking underground storage tanks located on Indian Land in Michigan, Minnesota and Wisconsin.

Date of Government Version: 02/13/2014
Date Data Arrived at EDR: 02/14/2014
Date Made Active in Reports: 02/24/2014
Number of Days to Update: 10

Source: EPA, Region 5
Telephone: 312-886-7439
Last EDR Contact: 01/27/2014
Next Scheduled EDR Contact: 05/12/2014
Data Release Frequency: Varies

INDIAN LUST R10: Leaking Underground Storage Tanks on Indian Land
LUSTs on Indian land in Alaska, Idaho, Oregon and Washington.

Date of Government Version: 11/06/2013
Date Data Arrived at EDR: 11/07/2013
Date Made Active in Reports: 12/06/2013
Number of Days to Update: 29
Source: EPA Region 10
Telephone: 206-553-2857
Last EDR Contact: 01/27/2014
Next Scheduled EDR Contact: 05/12/2014
Data Release Frequency: Quarterly

INDIAN LUST R9: Leaking Underground Storage Tanks on Indian Land
LUSTs on Indian land in Arizona, California, New Mexico and Nevada

Date of Government Version: 03/01/2013
Date Data Arrived at EDR: 03/01/2013
Date Made Active in Reports: 04/12/2013
Number of Days to Update: 42
Source: Environmental Protection Agency
Telephone: 415-972-3372
Last EDR Contact: 01/27/2014
Next Scheduled EDR Contact: 05/12/2014
Data Release Frequency: Quarterly

State and tribal registered storage tank lists

UST: Active UST Facilities
Active UST facilities gathered from the local regulatory agencies

Date of Government Version: 12/16/2013
Date Data Arrived at EDR: 12/17/2013
Date Made Active in Reports: 01/07/2014
Number of Days to Update: 21
Source: SWRCB
Telephone: 916-341-5851
Last EDR Contact: 12/17/2013
Next Scheduled EDR Contact: 03/31/2014
Data Release Frequency: Semi-Annually

AST: Aboveground Petroleum Storage Tank Facilities
A listing of aboveground storage tank petroleum storage tank locations.

Date of Government Version: 08/01/2009
Date Data Arrived at EDR: 09/10/2009
Date Made Active in Reports: 10/01/2009
Number of Days to Update: 21
Source: California Environmental Protection Agency
Telephone: 916-327-5092
Last EDR Contact: 01/03/2014
Next Scheduled EDR Contact: 04/21/2014
Data Release Frequency: Quarterly

INDIAN UST R10: Underground Storage Tanks on Indian Land
The Indian Underground Storage Tank (UST) database provides information about underground storage tanks on Indian land in EPA Region 10 (Alaska, Idaho, Oregon, Washington, and Tribal Nations).

Date of Government Version: 02/05/2013
Date Data Arrived at EDR: 02/06/2013
Date Made Active in Reports: 04/12/2013
Number of Days to Update: 65
Source: EPA Region 10
Telephone: 206-553-2857
Last EDR Contact: 01/27/2014
Next Scheduled EDR Contact: 05/12/2014
Data Release Frequency: Quarterly

INDIAN UST R9: Underground Storage Tanks on Indian Land
The Indian Underground Storage Tank (UST) database provides information about underground storage tanks on Indian land in EPA Region 9 (Arizona, California, Hawaii, Nevada, the Pacific Islands, and Tribal Nations).

Date of Government Version: 07/29/2013
Date Data Arrived at EDR: 07/30/2013
Date Made Active in Reports: 12/06/2013
Number of Days to Update: 129
Source: EPA Region 9
Telephone: 415-972-3368
Last EDR Contact: 01/27/2014
Next Scheduled EDR Contact: 05/12/2014
Data Release Frequency: Quarterly

INDIAN UST R8: Underground Storage Tanks on Indian Land
The Indian Underground Storage Tank (UST) database provides information about underground storage tanks on Indian land in EPA Region 8 (Colorado, Montana, North Dakota, South Dakota, Utah, Wyoming and 27 Tribal Nations).

Date of Government Version: 07/29/2013
Date Data Arrived at EDR: 08/01/2013
Date Made Active in Reports: 11/01/2013
Number of Days to Update: 92

Source: EPA Region 8
Telephone: 303-312-6137
Last EDR Contact: 01/27/2014
Next Scheduled EDR Contact: 05/12/2014
Data Release Frequency: Quarterly

INDIAN UST R7: Underground Storage Tanks on Indian Land

The Indian Underground Storage Tank (UST) database provides information about underground storage tanks on Indian land in EPA Region 7 (Iowa, Kansas, Missouri, Nebraska, and 9 Tribal Nations).

Date of Government Version: 12/31/2012
Date Data Arrived at EDR: 02/28/2013
Date Made Active in Reports: 04/12/2013
Number of Days to Update: 43

Source: EPA Region 7
Telephone: 913-551-7003
Last EDR Contact: 01/27/2014
Next Scheduled EDR Contact: 05/12/2014
Data Release Frequency: Varies

INDIAN UST R6: Underground Storage Tanks on Indian Land

The Indian Underground Storage Tank (UST) database provides information about underground storage tanks on Indian land in EPA Region 6 (Louisiana, Arkansas, Oklahoma, New Mexico, Texas and 65 Tribes).

Date of Government Version: 05/10/2011
Date Data Arrived at EDR: 05/11/2011
Date Made Active in Reports: 06/14/2011
Number of Days to Update: 34

Source: EPA Region 6
Telephone: 214-665-7591
Last EDR Contact: 01/27/2014
Next Scheduled EDR Contact: 05/12/2014
Data Release Frequency: Semi-Annually

INDIAN UST R5: Underground Storage Tanks on Indian Land

The Indian Underground Storage Tank (UST) database provides information about underground storage tanks on Indian land in EPA Region 5 (Michigan, Minnesota and Wisconsin and Tribal Nations).

Date of Government Version: 02/13/2014
Date Data Arrived at EDR: 02/14/2014
Date Made Active in Reports: 02/24/2014
Number of Days to Update: 10

Source: EPA Region 5
Telephone: 312-886-6136
Last EDR Contact: 01/27/2014
Next Scheduled EDR Contact: 05/12/2014
Data Release Frequency: Varies

INDIAN UST R4: Underground Storage Tanks on Indian Land

The Indian Underground Storage Tank (UST) database provides information about underground storage tanks on Indian land in EPA Region 4 (Alabama, Florida, Georgia, Kentucky, Mississippi, North Carolina, South Carolina, Tennessee and Tribal Nations)

Date of Government Version: 11/21/2013
Date Data Arrived at EDR: 11/26/2013
Date Made Active in Reports: 02/24/2014
Number of Days to Update: 90

Source: EPA Region 4
Telephone: 404-562-9424
Last EDR Contact: 01/27/2014
Next Scheduled EDR Contact: 05/12/2014
Data Release Frequency: Semi-Annually

INDIAN UST R1: Underground Storage Tanks on Indian Land

The Indian Underground Storage Tank (UST) database provides information about underground storage tanks on Indian land in EPA Region 1 (Connecticut, Maine, Massachusetts, New Hampshire, Rhode Island, Vermont and ten Tribal Nations).

Date of Government Version: 02/01/2013
Date Data Arrived at EDR: 05/01/2013
Date Made Active in Reports: 01/27/2014
Number of Days to Update: 271

Source: EPA, Region 1
Telephone: 617-918-1313
Last EDR Contact: 01/30/2014
Next Scheduled EDR Contact: 05/12/2014
Data Release Frequency: Varies

FEMA UST: Underground Storage Tank Listing

A listing of all FEMA owned underground storage tanks.

Date of Government Version: 01/01/2010
Date Data Arrived at EDR: 02/16/2010
Date Made Active in Reports: 04/12/2010
Number of Days to Update: 55

Source: FEMA
Telephone: 202-646-5797
Last EDR Contact: 01/13/2014
Next Scheduled EDR Contact: 04/28/2014
Data Release Frequency: Varies

State and tribal voluntary cleanup sites

INDIAN VCP R7: Voluntary Cleanup Priority Lisitng
A listing of voluntary cleanup priority sites located on Indian Land located in Region 7.

Date of Government Version: 03/20/2008
Date Data Arrived at EDR: 04/22/2008
Date Made Active in Reports: 05/19/2008
Number of Days to Update: 27

Source: EPA, Region 7
Telephone: 913-551-7365
Last EDR Contact: 04/20/2009
Next Scheduled EDR Contact: 07/20/2009
Data Release Frequency: Varies

INDIAN VCP R1: Voluntary Cleanup Priority Listing
A listing of voluntary cleanup priority sites located on Indian Land located in Region 1.

Date of Government Version: 09/17/2013
Date Data Arrived at EDR: 10/01/2013
Date Made Active in Reports: 12/06/2013
Number of Days to Update: 66

Source: EPA, Region 1
Telephone: 617-918-1102
Last EDR Contact: 01/03/2014
Next Scheduled EDR Contact: 04/14/2014
Data Release Frequency: Varies

VCP: Voluntary Cleanup Program Properties
Contains low threat level properties with either confirmed or unconfirmed releases and the project proponents have request that DTSC oversee investigation and/or cleanup activities and have agreed to provide coverage for DTSC's costs.

Date of Government Version: 11/06/2013
Date Data Arrived at EDR: 11/06/2013
Date Made Active in Reports: 12/03/2013
Number of Days to Update: 27

Source: Department of Toxic Substances Control
Telephone: 916-323-3400
Last EDR Contact: 02/06/2014
Next Scheduled EDR Contact: 05/19/2014
Data Release Frequency: Quarterly

ADDITIONAL ENVIRONMENTAL RECORDS

Local Brownfield lists

US BROWNFIELDS: A Listing of Brownfields Sites
Brownfields are real property, the expansion, redevelopment, or reuse of which may be complicated by the presence or potential presence of a hazardous substance, pollutant, or contaminant. Cleaning up and reinvesting in these properties takes development pressures off of undeveloped, open land, and both improves and protects the environment. Assessment, Cleanup and Redevelopment Exchange System (ACRES) stores information reported by EPA Brownfields grant recipients on brownfields properties assessed or cleaned up with grant funding as well as information on Targeted Brownfields Assessments performed by EPA Regions. A listing of ACRES Brownfield sites is obtained from Cleanups in My Community. Cleanups in My Community provides information on Brownfields properties for which information is reported back to EPA, as well as areas served by Brownfields grant programs.

Date of Government Version: 09/24/2013
Date Data Arrived at EDR: 09/24/2013
Date Made Active in Reports: 12/06/2013
Number of Days to Update: 73

Source: Environmental Protection Agency
Telephone: 202-566-2777
Last EDR Contact: 02/25/2014
Next Scheduled EDR Contact: 04/07/2014
Data Release Frequency: Semi-Annually

Local Lists of Landfill / Solid Waste Disposal Sites

DEBRIS REGION 9: Torres Martinez Reservation Illegal Dump Site Locations
A listing of illegal dump sites location on the Torres Martinez Indian Reservation located in eastern Riverside County and northern Imperial County, California.

Date of Government Version: 01/12/2009
Date Data Arrived at EDR: 05/07/2009
Date Made Active in Reports: 09/21/2009
Number of Days to Update: 137
Source: EPA, Region 9
Telephone: 415-947-4219
Last EDR Contact: 01/27/2014
Next Scheduled EDR Contact: 05/12/2014
Data Release Frequency: No Update Planned

ODI: Open Dump Inventory
An open dump is defined as a disposal facility that does not comply with one or more of the Part 257 or Part 258 Subtitle D Criteria.

Date of Government Version: 06/30/1985
Date Data Arrived at EDR: 08/09/2004
Date Made Active in Reports: 09/17/2004
Number of Days to Update: 39
Source: Environmental Protection Agency
Telephone: 800-424-9346
Last EDR Contact: 06/09/2004
Next Scheduled EDR Contact: N/A
Data Release Frequency: No Update Planned

WMUDS/SWAT: Waste Management Unit Database
Waste Management Unit Database System. WMUDS is used by the State Water Resources Control Board staff and the Regional Water Quality Control Boards for program tracking and inventory of waste management units. WMUDS is composed of the following databases: Facility Information, Scheduled Inspections Information, Waste Management Unit Information, SWAT Program Information, SWAT Report Summary Information, SWAT Report Summary Data, Chapter 15 (formerly Subchapter 15) Information, Chapter 15 Monitoring Parameters, TPCA Program Information, RCRA Program Information, Closure Information, and Interested Parties Information.

Date of Government Version: 04/01/2000
Date Data Arrived at EDR: 04/10/2000
Date Made Active in Reports: 05/10/2000
Number of Days to Update: 30
Source: State Water Resources Control Board
Telephone: 916-227-4448
Last EDR Contact: 02/10/2014
Next Scheduled EDR Contact: 05/26/2014
Data Release Frequency: No Update Planned

SWRCY: Recycler Database
A listing of recycling facilities in California.

Date of Government Version: 12/16/2013
Date Data Arrived at EDR: 12/17/2013
Date Made Active in Reports: 01/07/2014
Number of Days to Update: 21
Source: Department of Conservation
Telephone: 916-323-3836
Last EDR Contact: 12/17/2013
Next Scheduled EDR Contact: 03/31/2014
Data Release Frequency: Quarterly

HAULERS: Registered Waste Tire Haulers Listing
A listing of registered waste tire haulers.

Date of Government Version: 11/20/2013
Date Data Arrived at EDR: 11/25/2013
Date Made Active in Reports: 12/31/2013
Number of Days to Update: 36
Source: Integrated Waste Management Board
Telephone: 916-341-6422
Last EDR Contact: 02/14/2014
Next Scheduled EDR Contact: 06/02/2014
Data Release Frequency: Varies

INDIAN ODI: Report on the Status of Open Dumps on Indian Lands
Location of open dumps on Indian land.

Date of Government Version: 12/31/1998
Date Data Arrived at EDR: 12/03/2007
Date Made Active in Reports: 01/24/2008
Number of Days to Update: 52
Source: Environmental Protection Agency
Telephone: 703-308-8245
Last EDR Contact: 11/04/2013
Next Scheduled EDR Contact: 02/17/2014
Data Release Frequency: Varies

Local Lists of Hazardous waste / Contaminated Sites

US CDL: Clandestine Drug Labs

A listing of clandestine drug lab locations. The U.S. Department of Justice ("the Department") provides this web site as a public service. It contains addresses of some locations where law enforcement agencies reported they found chemicals or other items that indicated the presence of either clandestine drug laboratories or dumpsites. In most cases, the source of the entries is not the Department, and the Department has not verified the entry and does not guarantee its accuracy. Members of the public must verify the accuracy of all entries by, for example, contacting local law enforcement and local health departments.

Date of Government Version: 12/04/2013
Date Data Arrived at EDR: 12/10/2013
Date Made Active in Reports: 02/13/2014
Number of Days to Update: 65
Source: Drug Enforcement Administration
Telephone: 202-307-1000
Last EDR Contact: 03/04/2014
Next Scheduled EDR Contact: 06/16/2014
Data Release Frequency: Quarterly

HIST CAL-SITES: Calsites Database

The Calsites database contains potential or confirmed hazardous substance release properties. In 1996, California EPA reevaluated and significantly reduced the number of sites in the Calsites database. No longer updated by the state agency. It has been replaced by ENVIROSTOR.

Date of Government Version: 08/08/2005
Date Data Arrived at EDR: 08/03/2006
Date Made Active in Reports: 08/24/2006
Number of Days to Update: 21
Source: Department of Toxic Substance Control
Telephone: 916-323-3400
Last EDR Contact: 02/23/2009
Next Scheduled EDR Contact: 05/25/2009
Data Release Frequency: No Update Planned

SCH: School Property Evaluation Program

This category contains proposed and existing school sites that are being evaluated by DTSC for possible hazardous materials contamination. In some cases, these properties may be listed in the CalSites category depending on the level of threat to public health and safety or the environment they pose.

Date of Government Version: 11/06/2013
Date Data Arrived at EDR: 11/06/2013
Date Made Active in Reports: 12/03/2013
Number of Days to Update: 27
Source: Department of Toxic Substances Control
Telephone: 916-323-3400
Last EDR Contact: 02/06/2014
Next Scheduled EDR Contact: 05/19/2014
Data Release Frequency: Quarterly

TOXIC PITS: Toxic Pits Cleanup Act Sites

Toxic PITS Cleanup Act Sites. TOXIC PITS identifies sites suspected of containing hazardous substances where cleanup has not yet been completed.

Date of Government Version: 07/01/1995
Date Data Arrived at EDR: 08/30/1995
Date Made Active in Reports: 09/26/1995
Number of Days to Update: 27
Source: State Water Resources Control Board
Telephone: 916-227-4364
Last EDR Contact: 01/26/2009
Next Scheduled EDR Contact: 04/27/2009
Data Release Frequency: No Update Planned

CDL: Clandestine Drug Labs

A listing of drug lab locations. Listing of a location in this database does not indicate that any illegal drug lab materials were or were not present there, and does not constitute a determination that the location either requires or does not require additional cleanup work.

Date of Government Version: 06/30/2013
Date Data Arrived at EDR: 09/03/2013
Date Made Active in Reports: 10/10/2013
Number of Days to Update: 37
Source: Department of Toxic Substances Control
Telephone: 916-255-6504
Last EDR Contact: 02/24/2014
Next Scheduled EDR Contact: 04/28/2014
Data Release Frequency: Varies

US HIST CDL: National Clandestine Laboratory Register

A listing of clandestine drug lab locations. The U.S. Department of Justice ("the Department") provides this web site as a public service. It contains addresses of some locations where law enforcement agencies reported they found chemicals or other items that indicated the presence of either clandestine drug laboratories or dumpsites. In most cases, the source of the entries is not the Department, and the Department has not verified the entry and does not guarantee its accuracy. Members of the public must verify the accuracy of all entries by, for example, contacting local law enforcement and local health departments.

Date of Government Version: 09/01/2007
Date Data Arrived at EDR: 11/19/2008
Date Made Active in Reports: 03/30/2009
Number of Days to Update: 131

Source: Drug Enforcement Administration
Telephone: 202-307-1000
Last EDR Contact: 03/04/2014
Next Scheduled EDR Contact: 06/16/2014
Data Release Frequency: No Update Planned

Local Lists of Registered Storage Tanks

CA FID UST: Facility Inventory Database

The Facility Inventory Database (FID) contains a historical listing of active and inactive underground storage tank locations from the State Water Resource Control Board. Refer to local/county source for current data.

Date of Government Version: 10/31/1994
Date Data Arrived at EDR: 09/05/1995
Date Made Active in Reports: 09/29/1995
Number of Days to Update: 24

Source: California Environmental Protection Agency
Telephone: 916-341-5851
Last EDR Contact: 12/28/1998
Next Scheduled EDR Contact: N/A
Data Release Frequency: No Update Planned

UST MENDOCINO: Mendocino County UST Database

A listing of underground storage tank locations in Mendocino County.

Date of Government Version: 09/23/2009
Date Data Arrived at EDR: 09/23/2009
Date Made Active in Reports: 10/01/2009
Number of Days to Update: 8

Source: Department of Public Health
Telephone: 707-463-4466
Last EDR Contact: 03/03/2014
Next Scheduled EDR Contact: 06/16/2014
Data Release Frequency: Annually

HIST UST: Hazardous Substance Storage Container Database

The Hazardous Substance Storage Container Database is a historical listing of UST sites. Refer to local/county source for current data.

Date of Government Version: 10/15/1990
Date Data Arrived at EDR: 01/25/1991
Date Made Active in Reports: 02/12/1991
Number of Days to Update: 18

Source: State Water Resources Control Board
Telephone: 916-341-5851
Last EDR Contact: 07/26/2001
Next Scheduled EDR Contact: N/A
Data Release Frequency: No Update Planned

SWEEPS UST: SWEEPS UST Listing

Statewide Environmental Evaluation and Planning System. This underground storage tank listing was updated and maintained by a company contacted by the SWRCB in the early 1990's. The listing is no longer updated or maintained. The local agency is the contact for more information on a site on the SWEEPS list.

Date of Government Version: 06/01/1994
Date Data Arrived at EDR: 07/07/2005
Date Made Active in Reports: 08/11/2005
Number of Days to Update: 35

Source: State Water Resources Control Board
Telephone: N/A
Last EDR Contact: 06/03/2005
Next Scheduled EDR Contact: N/A
Data Release Frequency: No Update Planned

Local Land Records

LIENS 2: CERCLA Lien Information

A Federal CERCLA ('Superfund') lien can exist by operation of law at any site or property at which EPA has spent Superfund monies. These monies are spent to investigate and address releases and threatened releases of contamination. CERCLIS provides information as to the identity of these sites and properties.

Date of Government Version: 02/06/2013
Date Data Arrived at EDR: 04/25/2013
Date Made Active in Reports: 05/10/2013
Number of Days to Update: 15

Source: Environmental Protection Agency
Telephone: 202-564-6023
Last EDR Contact: 01/27/2014
Next Scheduled EDR Contact: 05/12/2014
Data Release Frequency: Varies

LIENS: Environmental Liens Listing

A listing of property locations with environmental liens for California where DTSC is a lien holder.

Date of Government Version: 01/17/2014
Date Data Arrived at EDR: 01/21/2014
Date Made Active in Reports: 02/11/2014
Number of Days to Update: 21

Source: Department of Toxic Substances Control
Telephone: 916-323-3400
Last EDR Contact: 12/09/2013
Next Scheduled EDR Contact: 03/24/2014
Data Release Frequency: Varies

DEED: Deed Restriction Listing

Site Mitigation and Brownfields Reuse Program Facility Sites with Deed Restrictions & Hazardous Waste Management Program Facility Sites with Deed / Land Use Restriction. The DTSC Site Mitigation and Brownfields Reuse Program (SMBRP) list includes sites cleaned up under the program's oversight and generally does not include current or former hazardous waste facilities that required a hazardous waste facility permit. The list represents deed restrictions that are active. Some sites have multiple deed restrictions. The DTSC Hazardous Waste Management Program (HWMP) has developed a list of current or former hazardous waste facilities that have a recorded land use restriction at the local county recorder's office. The land use restrictions on this list were required by the DTSC HWMP as a result of the presence of hazardous substances that remain on site after the facility (or part of the facility) has been closed or cleaned up. The types of land use restriction include deed notice, deed restriction, or a land use restriction that binds current and future owners.

Date of Government Version: 12/09/2013
Date Data Arrived at EDR: 12/10/2013
Date Made Active in Reports: 01/03/2014
Number of Days to Update: 24

Source: DTSC and SWRCB
Telephone: 916-323-3400
Last EDR Contact: 12/10/2013
Next Scheduled EDR Contact: 03/24/2014
Data Release Frequency: Semi-Annually

Records of Emergency Release Reports

HMIRS: Hazardous Materials Information Reporting System

Hazardous Materials Incident Report System. HMIRS contains hazardous material spill incidents reported to DOT.

Date of Government Version: 12/31/2013
Date Data Arrived at EDR: 01/03/2014
Date Made Active in Reports: 02/24/2014
Number of Days to Update: 52

Source: U.S. Department of Transportation
Telephone: 202-366-4555
Last EDR Contact: 01/03/2014
Next Scheduled EDR Contact: 01/13/2014
Data Release Frequency: Annually

CHMIRS: California Hazardous Material Incident Report System

California Hazardous Material Incident Reporting System. CHMIRS contains information on reported hazardous material incidents (accidental releases or spills).

Date of Government Version: 10/14/2013
Date Data Arrived at EDR: 10/30/2013
Date Made Active in Reports: 12/03/2013
Number of Days to Update: 34

Source: Office of Emergency Services
Telephone: 916-845-8400
Last EDR Contact: 01/30/2014
Next Scheduled EDR Contact: 05/12/2014
Data Release Frequency: Varies

LDS: Land Disposal Sites Listing

The Land Disposal program regulates of waste discharge to land for treatment, storage and disposal in waste management units.

Date of Government Version: 12/16/2013
Date Data Arrived at EDR: 12/17/2013
Date Made Active in Reports: 01/04/2014
Number of Days to Update: 18

Source: State Water Qualilty Control Board
Telephone: 866-480-1028
Last EDR Contact: 12/17/2013
Next Scheduled EDR Contact: 03/31/2014
Data Release Frequency: Quarterly

MCS: Military Cleanup Sites Listing

The State Water Resources Control Board and nine Regional Water Quality Control Boards partner with the Department of Defense (DoD) through the Defense and State Memorandum of Agreement (DSMOA) to oversee the investigation and remediation of water quality issues at military facilities.

Date of Government Version: 12/16/2013
Date Data Arrived at EDR: 12/17/2013
Date Made Active in Reports: 01/04/2014
Number of Days to Update: 18

Source: State Water Resources Control Board
Telephone: 866-480-1028
Last EDR Contact: 12/17/2013
Next Scheduled EDR Contact: 03/31/2014
Data Release Frequency: Quarterly

SPILLS 90: SPILLS90 data from FirstSearch

Spills 90 includes those spill and release records available exclusively from FirstSearch databases. Typically, they may include chemical, oil and/or hazardous substance spills recorded after 1990. Duplicate records that are already included in EDR incident and release records are not included in Spills 90.

Date of Government Version: 06/06/2012
Date Data Arrived at EDR: 01/03/2013
Date Made Active in Reports: 02/22/2013
Number of Days to Update: 50

Source: FirstSearch
Telephone: N/A
Last EDR Contact: 01/03/2013
Next Scheduled EDR Contact: N/A
Data Release Frequency: No Update Planned

Other Ascertainable Records

RCRA NonGen / NLR: RCRA - Non Generators

RCRAInfo is EPA's comprehensive information system, providing access to data supporting the Resource Conservation and Recovery Act (RCRA) of 1976 and the Hazardous and Solid Waste Amendments (HSWA) of 1984. The database includes selective information on sites which generate, transport, store, treat and/or dispose of hazardous waste as defined by the Resource Conservation and Recovery Act (RCRA). Non-Generators do not presently generate hazardous waste.

Date of Government Version: 09/10/2013
Date Data Arrived at EDR: 10/02/2013
Date Made Active in Reports: 12/16/2013
Number of Days to Update: 75

Source: Environmental Protection Agency
Telephone: (415) 495-8895
Last EDR Contact: 01/02/2014
Next Scheduled EDR Contact: 04/14/2014
Data Release Frequency: Varies

DOT OPS: Incident and Accident Data

Department of Transporation, Office of Pipeline Safety Incident and Accident data.

Date of Government Version: 07/31/2012
Date Data Arrived at EDR: 08/07/2012
Date Made Active in Reports: 09/18/2012
Number of Days to Update: 42

Source: Department of Transporation, Office of Pipeline Safety
Telephone: 202-366-4595
Last EDR Contact: 02/06/2014
Next Scheduled EDR Contact: 05/19/2014
Data Release Frequency: Varies

DOD: Department of Defense Sites

This data set consists of federally owned or administered lands, administered by the Department of Defense, that have any area equal to or greater than 640 acres of the United States, Puerto Rico, and the U.S. Virgin Islands.

Date of Government Version: 12/31/2005
Date Data Arrived at EDR: 11/10/2006
Date Made Active in Reports: 01/11/2007
Number of Days to Update: 62

Source: USGS
Telephone: 888-275-8747
Last EDR Contact: 01/15/2014
Next Scheduled EDR Contact: 04/28/2014
Data Release Frequency: Semi-Annually

FUDS: Formerly Used Defense Sites

The listing includes locations of Formerly Used Defense Sites properties where the US Army Corps of Engineers is actively working or will take necessary cleanup actions.

Date of Government Version: 12/31/2011
Date Data Arrived at EDR: 02/26/2013
Date Made Active in Reports: 03/13/2013
Number of Days to Update: 15

Source: U.S. Army Corps of Engineers
Telephone: 202-528-4285
Last EDR Contact: 02/28/2014
Next Scheduled EDR Contact: 03/24/2014
Data Release Frequency: Varies

CONSENT: Superfund (CERCLA) Consent Decrees

Major legal settlements that establish responsibility and standards for cleanup at NPL (Superfund) sites. Released periodically by United States District Courts after settlement by parties to litigation matters.

Date of Government Version: 12/31/2013
Date Data Arrived at EDR: 01/24/2014
Date Made Active in Reports: 02/24/2014
Number of Days to Update: 31

Source: Department of Justice, Consent Decree Library
Telephone: Varies
Last EDR Contact: 12/26/2013
Next Scheduled EDR Contact: 04/14/2014
Data Release Frequency: Varies

ROD: Records Of Decision

Record of Decision. ROD documents mandate a permanent remedy at an NPL (Superfund) site containing technical and health information to aid in the cleanup.

Date of Government Version: 11/25/2013
Date Data Arrived at EDR: 12/12/2013
Date Made Active in Reports: 02/24/2014
Number of Days to Update: 74

Source: EPA
Telephone: 703-416-0223
Last EDR Contact: 12/12/2013
Next Scheduled EDR Contact: 03/24/2014
Data Release Frequency: Annually

UMTRA: Uranium Mill Tailings Sites

Uranium ore was mined by private companies for federal government use in national defense programs. When the mills shut down, large piles of the sand-like material (mill tailings) remain after uranium has been extracted from the ore. Levels of human exposure to radioactive materials from the piles are low; however, in some cases tailings were used as construction materials before the potential health hazards of the tailings were recognized.

Date of Government Version: 09/14/2010
Date Data Arrived at EDR: 10/07/2011
Date Made Active in Reports: 03/01/2012
Number of Days to Update: 146

Source: Department of Energy
Telephone: 505-845-0011
Last EDR Contact: 02/25/2014
Next Scheduled EDR Contact: 06/09/2014
Data Release Frequency: Varies

US MINES: Mines Master Index File

Contains all mine identification numbers issued for mines active or opened since 1971. The data also includes violation information.

Date of Government Version: 08/01/2013
Date Data Arrived at EDR: 09/05/2013
Date Made Active in Reports: 10/03/2013
Number of Days to Update: 28

Source: Department of Labor, Mine Safety and Health Administration
Telephone: 303-231-5959
Last EDR Contact: 03/05/2014
Next Scheduled EDR Contact: 06/16/2014
Data Release Frequency: Semi-Annually

TRIS: Toxic Chemical Release Inventory System

Toxic Release Inventory System. TRIS identifies facilities which release toxic chemicals to the air, water and land in reportable quantities under SARA Title III Section 313.

Date of Government Version: 12/31/2011
Date Data Arrived at EDR: 07/31/2013
Date Made Active in Reports: 09/13/2013
Number of Days to Update: 44

Source: EPA
Telephone: 202-566-0250
Last EDR Contact: 02/26/2014
Next Scheduled EDR Contact: 06/09/2014
Data Release Frequency: Annually

TSCA: Toxic Substances Control Act

Toxic Substances Control Act. TSCA identifies manufacturers and importers of chemical substances included on the TSCA Chemical Substance Inventory list. It includes data on the production volume of these substances by plant site.

Date of Government Version: 12/31/2006
Date Data Arrived at EDR: 09/29/2010
Date Made Active in Reports: 12/02/2010
Number of Days to Update: 64

Source: EPA
Telephone: 202-260-5521
Last EDR Contact: 12/26/2013
Next Scheduled EDR Contact: 04/07/2014
Data Release Frequency: Every 4 Years

FTTS: FIFRA/ TSCA Tracking System - FIFRA (Federal Insecticide, Fungicide, & Rodenticide Act)/TSCA (Toxic Substances Control Act)

FTTS tracks administrative cases and pesticide enforcement actions and compliance activities related to FIFRA, TSCA and EPCRA (Emergency Planning and Community Right-to-Know Act). To maintain currency, EDR contacts the Agency on a quarterly basis.

Date of Government Version: 04/09/2009
Date Data Arrived at EDR: 04/16/2009
Date Made Active in Reports: 05/11/2009
Number of Days to Update: 25

Source: EPA/Office of Prevention, Pesticides and Toxic Substances
Telephone: 202-566-1667
Last EDR Contact: 02/24/2014
Next Scheduled EDR Contact: 06/09/2014
Data Release Frequency: Quarterly

FTTS INSP: FIFRA/ TSCA Tracking System - FIFRA (Federal Insecticide, Fungicide, & Rodenticide Act)/TSCA (Toxic Substances Control Act)

A listing of FIFRA/TSCA Tracking System (FTTS) inspections and enforcements.

Date of Government Version: 04/09/2009
Date Data Arrived at EDR: 04/16/2009
Date Made Active in Reports: 05/11/2009
Number of Days to Update: 25

Source: EPA
Telephone: 202-566-1667
Last EDR Contact: 02/24/2014
Next Scheduled EDR Contact: 06/09/2014
Data Release Frequency: Quarterly

HIST FTTS: FIFRA/TSCA Tracking System Administrative Case Listing

A complete administrative case listing from the FIFRA/TSCA Tracking System (FTTS) for all ten EPA regions. The information was obtained from the National Compliance Database (NCDB). NCDB supports the implementation of FIFRA (Federal Insecticide, Fungicide, and Rodenticide Act) and TSCA (Toxic Substances Control Act). Some EPA regions are now closing out records. Because of that, and the fact that some EPA regions are not providing EPA Headquarters with updated records, it was decided to create a HIST FTTS database. It included records that may not be included in the newer FTTS database updates. This database is no longer updated.

Date of Government Version: 10/19/2006
Date Data Arrived at EDR: 03/01/2007
Date Made Active in Reports: 04/10/2007
Number of Days to Update: 40

Source: Environmental Protection Agency
Telephone: 202-564-2501
Last EDR Contact: 12/17/2007
Next Scheduled EDR Contact: 03/17/2008
Data Release Frequency: No Update Planned

HIST FTTS INSP: FIFRA/TSCA Tracking System Inspection & Enforcement Case Listing

A complete inspection and enforcement case listing from the FIFRA/TSCA Tracking System (FTTS) for all ten EPA regions. The information was obtained from the National Compliance Database (NCDB). NCDB supports the implementation of FIFRA (Federal Insecticide, Fungicide, and Rodenticide Act) and TSCA (Toxic Substances Control Act). Some EPA regions are now closing out records. Because of that, and the fact that some EPA regions are not providing EPA Headquarters with updated records, it was decided to create a HIST FTTS database. It included records that may not be included in the newer FTTS database updates. This database is no longer updated.

Date of Government Version: 10/19/2006
Date Data Arrived at EDR: 03/01/2007
Date Made Active in Reports: 04/10/2007
Number of Days to Update: 40

Source: Environmental Protection Agency
Telephone: 202-564-2501
Last EDR Contact: 12/17/2008
Next Scheduled EDR Contact: 03/17/2008
Data Release Frequency: No Update Planned

SSTS: Section 7 Tracking Systems

Section 7 of the Federal Insecticide, Fungicide and Rodenticide Act, as amended (92 Stat. 829) requires all registered pesticide-producing establishments to submit a report to the Environmental Protection Agency by March 1st each year. Each establishment must report the types and amounts of pesticides, active ingredients and devices being produced, and those having been produced and sold or distributed in the past year.

Date of Government Version: 12/31/2009
Date Data Arrived at EDR: 12/10/2010
Date Made Active in Reports: 02/25/2011
Number of Days to Update: 77

Source: EPA
Telephone: 202-564-4203
Last EDR Contact: 01/28/2014
Next Scheduled EDR Contact: 05/12/2014
Data Release Frequency: Annually

ICIS: Integrated Compliance Information System

The Integrated Compliance Information System (ICIS) supports the information needs of the national enforcement and compliance program as well as the unique needs of the National Pollutant Discharge Elimination System (NPDES) program.

Date of Government Version: 07/20/2011
Date Data Arrived at EDR: 11/10/2011
Date Made Active in Reports: 01/10/2012
Number of Days to Update: 61

Source: Environmental Protection Agency
Telephone: 202-564-5088
Last EDR Contact: 10/09/2014
Next Scheduled EDR Contact: 04/28/2014
Data Release Frequency: Quarterly

PADS: PCB Activity Database System

PCB Activity Database. PADS Identifies generators, transporters, commercial storers and/or brokers and disposers of PCB's who are required to notify the EPA of such activities.

Date of Government Version: 06/01/2013
Date Data Arrived at EDR: 07/17/2013
Date Made Active in Reports: 11/01/2013
Number of Days to Update: 107

Source: EPA
Telephone: 202-566-0500
Last EDR Contact: 01/28/2014
Next Scheduled EDR Contact: 04/28/2014
Data Release Frequency: Annually

MLTS: Material Licensing Tracking System

MLTS is maintained by the Nuclear Regulatory Commission and contains a list of approximately 8,100 sites which possess or use radioactive materials and which are subject to NRC licensing requirements. To maintain currency, EDR contacts the Agency on a quarterly basis.

Date of Government Version: 07/22/2013
Date Data Arrived at EDR: 08/02/2013
Date Made Active in Reports: 11/01/2013
Number of Days to Update: 91

Source: Nuclear Regulatory Commission
Telephone: 301-415-7169
Last EDR Contact: 12/09/2013
Next Scheduled EDR Contact: 03/24/2014
Data Release Frequency: Quarterly

RADINFO: Radiation Information Database

The Radiation Information Database (RADINFO) contains information about facilities that are regulated by U.S. Environmental Protection Agency (EPA) regulations for radiation and radioactivity.

Date of Government Version: 09/30/2013
Date Data Arrived at EDR: 10/09/2013
Date Made Active in Reports: 11/01/2013
Number of Days to Update: 23

Source: Environmental Protection Agency
Telephone: 202-343-9775
Last EDR Contact: 01/10/2014
Next Scheduled EDR Contact: 04/21/2014
Data Release Frequency: Quarterly

FINDS: Facility Index System/Facility Registry System

Facility Index System. FINDS contains both facility information and 'pointers' to other sources that contain more detail. EDR includes the following FINDS databases in this report: PCS (Permit Compliance System), AIRS (Aerometric Information Retrieval System), DOCKET (Enforcement Docket used to manage and track information on civil judicial enforcement cases for all environmental statutes), FURS (Federal Underground Injection Control), C-DOCKET (Criminal Docket System used to track criminal enforcement actions for all environmental statutes), FFIS (Federal Facilities Information System), STATE (State Environmental Laws and Statutes), and PADS (PCB Activity Data System).

Date of Government Version: 03/08/2013
Date Data Arrived at EDR: 03/21/2013
Date Made Active in Reports: 07/10/2013
Number of Days to Update: 111

Source: EPA
Telephone: (415) 947-8000
Last EDR Contact: 12/10/2013
Next Scheduled EDR Contact: 03/24/2014
Data Release Frequency: Quarterly

RAATS: RCRA Administrative Action Tracking System

RCRA Administration Action Tracking System. RAATS contains records based on enforcement actions issued under RCRA pertaining to major violators and includes administrative and civil actions brought by the EPA. For administration actions after September 30, 1995, data entry in the RAATS database was discontinued. EPA will retain a copy of the database for historical records. It was necessary to terminate RAATS because a decrease in agency resources made it impossible to continue to update the information contained in the database.

Date of Government Version: 04/17/1995
Date Data Arrived at EDR: 07/03/1995
Date Made Active in Reports: 08/07/1995
Number of Days to Update: 35

Source: EPA
Telephone: 202-564-4104
Last EDR Contact: 06/02/2008
Next Scheduled EDR Contact: 09/01/2008
Data Release Frequency: No Update Planned

RMP: Risk Management Plans

When Congress passed the Clean Air Act Amendments of 1990, it required EPA to publish regulations and guidance for chemical accident prevention at facilities using extremely hazardous substances. The Risk Management Program Rule (RMP Rule) was written to implement Section 112(r) of these amendments. The rule, which built upon existing industry codes and standards, requires companies of all sizes that use certain flammable and toxic substances to develop a Risk Management Program, which includes a(n): Hazard assessment that details the potential effects of an accidental release, an accident history of the last five years, and an evaluation of worst-case and alternative accidental releases; Prevention program that includes safety precautions and maintenance, monitoring, and employee training measures; and Emergency response program that spells out emergency health care, employee training measures and procedures for informing the public and response agencies (e.g the fire department) should an accident occur.

Date of Government Version: 11/01/2013
Date Data Arrived at EDR: 12/12/2013
Date Made Active in Reports: 02/13/2014
Number of Days to Update: 63

Source: Environmental Protection Agency
Telephone: 202-564-8600
Last EDR Contact: 01/27/2014
Next Scheduled EDR Contact: 05/12/2014
Data Release Frequency: Varies

BRS: Biennial Reporting System

The Biennial Reporting System is a national system administered by the EPA that collects data on the generation and management of hazardous waste. BRS captures detailed data from two groups: Large Quantity Generators (LQG) and Treatment, Storage, and Disposal Facilities.

Date of Government Version: 12/31/2011
Date Data Arrived at EDR: 02/26/2013
Date Made Active in Reports: 04/19/2013
Number of Days to Update: 52

Source: EPA/NTIS
Telephone: 800-424-9346
Last EDR Contact: 02/28/2014
Next Scheduled EDR Contact: 06/09/2014
Data Release Frequency: Biennially

CA BOND EXP. PLAN: Bond Expenditure Plan

Department of Health Services developed a site-specific expenditure plan as the basis for an appropriation of Hazardous Substance Cleanup Bond Act funds. It is not updated.

Date of Government Version: 01/01/1989
Date Data Arrived at EDR: 07/27/1994
Date Made Active in Reports: 08/02/1994
Number of Days to Update: 6

Source: Department of Health Services
Telephone: 916-255-2118
Last EDR Contact: 05/31/1994
Next Scheduled EDR Contact: N/A
Data Release Frequency: No Update Planned

NPDES: NPDES Permits Listing

A listing of NPDES permits, including stormwater.

Date of Government Version: 11/19/2013
Date Data Arrived at EDR: 11/21/2013
Date Made Active in Reports: 01/02/2014
Number of Days to Update: 42

Source: State Water Resources Control Board
Telephone: 916-445-9379
Last EDR Contact: 02/18/2014
Next Scheduled EDR Contact: 06/02/2014
Data Release Frequency: Quarterly

GOVERNMENT RECORDS SEARCHED / DATA CURRENCY TRACKING

UIC: UIC Listing
A listing of wells identified as underground injection wells, in the California Oil and Gas Wells database.

Date of Government Version: 09/25/2013
Date Data Arrived at EDR: 12/17/2013
Date Made Active in Reports: 01/07/2014
Number of Days to Update: 21

Source: Deaprtment of Conservation
Telephone: 916-445-2408
Last EDR Contact: 12/17/2013
Next Scheduled EDR Contact: 03/31/2014
Data Release Frequency: Varies

CORTESE: "Cortese" Hazardous Waste & Substances Sites List
The sites for the list are designated by the State Water Resource Control Board (LUST), the Integrated Waste Board (SWF/LS), and the Department of Toxic Substances Control (Cal-Sites).

Date of Government Version: 12/30/2013
Date Data Arrived at EDR: 12/31/2013
Date Made Active in Reports: 02/11/2014
Number of Days to Update: 42

Source: CAL EPA/Office of Emergency Information
Telephone: 916-323-3400
Last EDR Contact: 12/31/2013
Next Scheduled EDR Contact: 04/14/2014
Data Release Frequency: Quarterly

HIST CORTESE: Hazardous Waste & Substance Site List
The sites for the list are designated by the State Water Resource Control Board [LUST], the Integrated Waste Board [SWF/LS], and the Department of Toxic Substances Control [CALSITES]. This listing is no longer updated by the state agency.

Date of Government Version: 04/01/2001
Date Data Arrived at EDR: 01/22/2009
Date Made Active in Reports: 04/08/2009
Number of Days to Update: 76

Source: Department of Toxic Substances Control
Telephone: 916-323-3400
Last EDR Contact: 01/22/2009
Next Scheduled EDR Contact: N/A
Data Release Frequency: No Update Planned

NOTIFY 65: Proposition 65 Records
Listings of all Proposition 65 incidents reported to counties by the State Water Resources Control Board and the Regional Water Quality Control Board. This database is no longer updated by the reporting agency.

Date of Government Version: 10/21/1993
Date Data Arrived at EDR: 11/01/1993
Date Made Active in Reports: 11/19/1993
Number of Days to Update: 18

Source: State Water Resources Control Board
Telephone: 916-445-3846
Last EDR Contact: 12/17/2013
Next Scheduled EDR Contact: 04/07/2014
Data Release Frequency: No Update Planned

DRYCLEANERS: Cleaner Facilities
A list of drycleaner related facilities that have EPA ID numbers. These are facilities with certain SIC codes: power laundries, family and commercial; garment pressing and cleaner's agents; linen supply; coin-operated laundries and cleaning; drycleaning plants, except rugs; carpet and upholster cleaning; industrial launderers; laundry and garment services.

Date of Government Version: 09/10/2013
Date Data Arrived at EDR: 09/11/2013
Date Made Active in Reports: 10/16/2013
Number of Days to Update: 35

Source: Department of Toxic Substance Control
Telephone: 916-327-4498
Last EDR Contact: 12/09/2013
Next Scheduled EDR Contact: 03/24/2014
Data Release Frequency: Annually

WIP: Well Investigation Program Case List
Well Investigation Program case in the San Gabriel and San Fernando Valley area.

Date of Government Version: 07/03/2009
Date Data Arrived at EDR: 07/21/2009
Date Made Active in Reports: 08/03/2009
Number of Days to Update: 13

Source: Los Angeles Water Quality Control Board
Telephone: 213-576-6726
Last EDR Contact: 12/26/2013
Next Scheduled EDR Contact: 04/14/2014
Data Release Frequency: Varies

ENF: Enforcement Action Listing

A listing of Water Board Enforcement Actions. Formal is everything except Oral/Verbal Communication, Notice of Violation, Expedited Payment Letter, and Staff Enforcement Letter.

Date of Government Version: 08/09/2013
Date Data Arrived at EDR: 08/13/2013
Date Made Active in Reports: 10/08/2013
Number of Days to Update: 56

Source: State Water Resoruces Control Board
Telephone: 916-445-9379
Last EDR Contact: 02/10/2014
Next Scheduled EDR Contact: 05/05/2014
Data Release Frequency: Varies

HAZNET: Facility and Manifest Data

Facility and Manifest Data. The data is extracted from the copies of hazardous waste manifests received each year by the DTSC. The annual volume of manifests is typically 700,000 - 1,000,000 annually, representing approximately 350,000 - 500,000 shipments. Data are from the manifests submitted without correction, and therefore many contain some invalid values for data elements such as generator ID, TSD ID, waste category, and disposal method.

Date of Government Version: 12/31/2012
Date Data Arrived at EDR: 07/16/2013
Date Made Active in Reports: 08/26/2013
Number of Days to Update: 41

Source: California Environmental Protection Agency
Telephone: 916-255-1136
Last EDR Contact: 01/17/2014
Next Scheduled EDR Contact: 04/28/2014
Data Release Frequency: Annually

EMI: Emissions Inventory Data

Toxics and criteria pollutant emissions data collected by the ARB and local air pollution agencies.

Date of Government Version: 12/31/2010
Date Data Arrived at EDR: 06/25/2013
Date Made Active in Reports: 08/22/2013
Number of Days to Update: 58

Source: California Air Resources Board
Telephone: 916-322-2990
Last EDR Contact: 12/26/2013
Next Scheduled EDR Contact: 04/07/2014
Data Release Frequency: Varies

INDIAN RESERV: Indian Reservations

This map layer portrays Indian administered lands of the United States that have any area equal to or greater than 640 acres.

Date of Government Version: 12/31/2005
Date Data Arrived at EDR: 12/08/2006
Date Made Active in Reports: 01/11/2007
Number of Days to Update: 34

Source: USGS
Telephone: 202-208-3710
Last EDR Contact: 01/15/2014
Next Scheduled EDR Contact: 04/28/2014
Data Release Frequency: Semi-Annually

SCRD DRYCLEANERS: State Coalition for Remediation of Drycleaners Listing

The State Coalition for Remediation of Drycleaners was established in 1998, with support from the U.S. EPA Office of Superfund Remediation and Technology Innovation. It is comprised of representatives of states with established drycleaner remediation programs. Currently the member states are Alabama, Connecticut, Florida, Illinois, Kansas, Minnesota, Missouri, North Carolina, Oregon, South Carolina, Tennessee, Texas, and Wisconsin.

Date of Government Version: 03/07/2011
Date Data Arrived at EDR: 03/09/2011
Date Made Active in Reports: 05/02/2011
Number of Days to Update: 54

Source: Environmental Protection Agency
Telephone: 615-532-8599
Last EDR Contact: 01/20/2014
Next Scheduled EDR Contact: 05/05/2014
Data Release Frequency: Varies

WDS: Waste Discharge System

Sites which have been issued waste discharge requirements.

Date of Government Version: 06/19/2007
Date Data Arrived at EDR: 06/20/2007
Date Made Active in Reports: 06/29/2007
Number of Days to Update: 9

Source: State Water Resources Control Board
Telephone: 916-341-5227
Last EDR Contact: 02/24/2014
Next Scheduled EDR Contact: 06/09/2014
Data Release Frequency: Quarterly

PRP: Potentially Responsible Parties
A listing of verified Potentially Responsible Parties

Date of Government Version: 04/15/2013
Date Data Arrived at EDR: 07/03/2013
Date Made Active in Reports: 09/13/2013
Number of Days to Update: 72

Source: EPA
Telephone: 202-564-6023
Last EDR Contact: 01/02/2014
Next Scheduled EDR Contact: 04/14/2014
Data Release Frequency: Quarterly

LEAD SMELTER 2: Lead Smelter Sites
A list of several hundred sites in the U.S. where secondary lead smelting was done from 1931and 1964. These sites may pose a threat to public health through ingestion or inhalation of contaminated soil or dust

Date of Government Version: 04/05/2001
Date Data Arrived at EDR: 10/27/2010
Date Made Active in Reports: 12/02/2010
Number of Days to Update: 36

Source: American Journal of Public Health
Telephone: 703-305-6451
Last EDR Contact: 12/02/2009
Next Scheduled EDR Contact: N/A
Data Release Frequency: No Update Planned

LEAD SMELTER 1: Lead Smelter Sites
A listing of former lead smelter site locations.

Date of Government Version: 01/29/2013
Date Data Arrived at EDR: 02/14/2013
Date Made Active in Reports: 02/27/2013
Number of Days to Update: 13

Source: Environmental Protection Agency
Telephone: 703-603-8787
Last EDR Contact: 01/03/2014
Next Scheduled EDR Contact: 04/21/2014
Data Release Frequency: Varies

2020 COR ACTION: 2020 Corrective Action Program List
The EPA has set ambitious goals for the RCRA Corrective Action program by creating the 2020 Corrective Action Universe. This RCRA cleanup baseline includes facilities expected to need corrective action. The 2020 universe contains a wide variety of sites. Some properties are heavily contaminated while others were contaminated but have since been cleaned up. Still others have not been fully investigated yet, and may require little or no remediation. Inclusion in the 2020 Universe does not necessarily imply failure on the part of a facility to meet its RCRA obligations.

Date of Government Version: 11/11/2011
Date Data Arrived at EDR: 05/18/2012
Date Made Active in Reports: 05/25/2012
Number of Days to Update: 7

Source: Environmental Protection Agency
Telephone: 703-308-4044
Last EDR Contact: 02/14/2014
Next Scheduled EDR Contact: 05/26/2014
Data Release Frequency: Varies

EPA WATCH LIST: EPA WATCH LIST
EPA maintains a "Watch List" to facilitate dialogue between EPA, state and local environmental agencies on enforcement matters relating to facilities with alleged violations identified as either significant or high priority. Being on the Watch List does not mean that the facility has actually violated the law only that an investigation by EPA or a state or local environmental agency has led those organizations to allege that an unproven violation has in fact occurred. Being on the Watch List does not represent a higher level of concern regarding the alleged violations that were detected, but instead indicates cases requiring additional dialogue between EPA, state and local agencies - primarily because of the length of time the alleged violation has gone unaddressed or unresolved.

Date of Government Version: 06/30/2013
Date Data Arrived at EDR: 08/13/2013
Date Made Active in Reports: 09/13/2013
Number of Days to Update: 31

Source: Environmental Protection Agency
Telephone: 617-520-3000
Last EDR Contact: 02/10/2014
Next Scheduled EDR Contact: 05/26/2014
Data Release Frequency: Quarterly

PROC: Certified Processors Database
A listing of certified processors.

Date of Government Version: 12/16/2013
Date Data Arrived at EDR: 12/17/2013
Date Made Active in Reports: 01/07/2014
Number of Days to Update: 21

Source: Department of Conservation
Telephone: 916-323-3836
Last EDR Contact: 12/17/2013
Next Scheduled EDR Contact: 03/31/2014
Data Release Frequency: Quarterly

MWMP: Medical Waste Management Program Listing

The Medical Waste Management Program (MWMP) ensures the proper handling and disposal of medical waste by permitting and inspecting medical waste Offsite Treatment Facilities (PDF) and Transfer Stations (PDF) throughout the state. MWMP also oversees all Medical Waste Transporters.

Date of Government Version: 09/20/2013
Date Data Arrived at EDR: 12/11/2013
Date Made Active in Reports: 01/04/2014
Number of Days to Update: 24

Source: Department of Public Health
Telephone: 916-558-1784
Last EDR Contact: 12/09/2013
Next Scheduled EDR Contact: 03/24/2014
Data Release Frequency: Varies

Financial Assurance 1: Financial Assurance Information Listing

Financial Assurance information

Date of Government Version: 01/28/2014
Date Data Arrived at EDR: 01/30/2014
Date Made Active in Reports: 02/11/2014
Number of Days to Update: 12

Source: Department of Toxic Substances Control
Telephone: 916-255-3628
Last EDR Contact: 01/27/2014
Next Scheduled EDR Contact: 05/05/2014
Data Release Frequency: Varies

Financial Assurance 2: Financial Assurance Information Listing

A listing of financial assurance information for solid waste facilities. Financial assurance is intended to ensure that resources are available to pay for the cost of closure, post-closure care, and corrective measures if the owner or operator of a regulated facility is unable or unwilling to pay.

Date of Government Version: 11/18/2013
Date Data Arrived at EDR: 11/19/2013
Date Made Active in Reports: 12/31/2013
Number of Days to Update: 42

Source: California Integrated Waste Management Board
Telephone: 916-341-6066
Last EDR Contact: 02/14/2014
Next Scheduled EDR Contact: 06/02/2014
Data Release Frequency: Varies

PCB TRANSFORMER: PCB Transformer Registration Database

The database of PCB transformer registrations that includes all PCB registration submittals.

Date of Government Version: 02/01/2011
Date Data Arrived at EDR: 10/19/2011
Date Made Active in Reports: 01/10/2012
Number of Days to Update: 83

Source: Environmental Protection Agency
Telephone: 202-566-0517
Last EDR Contact: 01/30/2014
Next Scheduled EDR Contact: 05/12/2014
Data Release Frequency: Varies

HWP: EnviroStor Permitted Facilities Listing

Detailed information on permitted hazardous waste facilities and corrective action ("cleanups") tracked in EnviroStor.

Date of Government Version: 11/25/2013
Date Data Arrived at EDR: 11/26/2013
Date Made Active in Reports: 12/31/2013
Number of Days to Update: 35

Source: Department of Toxic Substances Control
Telephone: 916-323-3400
Last EDR Contact: 02/25/2014
Next Scheduled EDR Contact: 06/09/2014
Data Release Frequency: Quarterly

HWT: Registered Hazardous Waste Transporter Database

A listing of hazardous waste transporters. In California, unless specifically exempted, it is unlawful for any person to transport hazardous wastes unless the person holds a valid registration issued by DTSC. A hazardous waste transporter registration is valid for one year and is assigned a unique registration number.

Date of Government Version: 01/13/2014
Date Data Arrived at EDR: 01/14/2014
Date Made Active in Reports: 02/11/2014
Number of Days to Update: 28

Source: Department of Toxic Substances Control
Telephone: 916-440-7145
Last EDR Contact: 01/14/2014
Next Scheduled EDR Contact: 04/28/2014
Data Release Frequency: Quarterly

COAL ASH DOE: Sleam-Electric Plan Operation Data

A listing of power plants that store ash in surface ponds.

Date of Government Version: 12/31/2005
Date Data Arrived at EDR: 08/07/2009
Date Made Active in Reports: 10/22/2009
Number of Days to Update: 76

Source: Department of Energy
Telephone: 202-586-8719
Last EDR Contact: 01/13/2014
Next Scheduled EDR Contact: 04/28/2014
Data Release Frequency: Varies

COAL ASH EPA: Coal Combustion Residues Surface Impoundments List

A listing of coal combustion residues surface impoundments with high hazard potential ratings.

Date of Government Version: 08/17/2010
Date Data Arrived at EDR: 01/03/2011
Date Made Active in Reports: 03/21/2011
Number of Days to Update: 77

Source: Environmental Protection Agency
Telephone: N/A
Last EDR Contact: 12/13/2013
Next Scheduled EDR Contact: 03/24/2014
Data Release Frequency: Varies

US FIN ASSUR: Financial Assurance Information

All owners and operators of facilities that treat, store, or dispose of hazardous waste are required to provide proof that they will have sufficient funds to pay for the clean up, closure, and post-closure care of their facilities.

Date of Government Version: 11/20/2013
Date Data Arrived at EDR: 12/03/2013
Date Made Active in Reports: 02/13/2014
Number of Days to Update: 72

Source: Environmental Protection Agency
Telephone: 202-566-1917
Last EDR Contact: 02/14/2014
Next Scheduled EDR Contact: 06/02/2014
Data Release Frequency: Quarterly

US AIRS MINOR: Air Facility System Data

A listing of minor source facilities.

Date of Government Version: 10/23/2013
Date Data Arrived at EDR: 11/06/2013
Date Made Active in Reports: 12/06/2013
Number of Days to Update: 30

Source: EPA
Telephone: 202-564-5962
Last EDR Contact: 12/26/2013
Next Scheduled EDR Contact: 04/14/2014
Data Release Frequency: Annually

US AIRS (AFS): Aerometric Information Retrieval System Facility Subsystem (AFS)

The database is a sub-system of Aerometric Information Retrieval System (AIRS). AFS contains compliance data on air pollution point sources regulated by the U.S. EPA and/or state and local air regulatory agencies. This information comes from source reports by various stationary sources of air pollution, such as electric power plants, steel mills, factories, and universities, and provides information about the air pollutants they produce. Action, air program, air program pollutant, and general level plant data. It is used to track emissions and compliance data from industrial plants.

Date of Government Version: 10/23/2013
Date Data Arrived at EDR: 11/06/2013
Date Made Active in Reports: 12/06/2013
Number of Days to Update: 30

Source: EPA
Telephone: 202-564-5962
Last EDR Contact: 12/26/2013
Next Scheduled EDR Contact: 04/14/2014
Data Release Frequency: Annually

FEDLAND: Federal and Indian Lands

Federally and Indian administrated lands of the United States. Lands included are administrated by: Army Corps of Engineers, Bureau of Reclamation, National Wild and Scenic River, National Wildlife Refuge, Public Domain Land, Wilderness, Wilderness Study Area, Wildlife Management Area, Bureau of Indian Affairs, Bureau of Land Management, Department of Justice, Forest Service, Fish and Wildlife Service, National Park Service.

Date of Government Version: 12/31/2005
Date Data Arrived at EDR: 02/06/2006
Date Made Active in Reports: 01/11/2007
Number of Days to Update: 339

Source: U.S. Geological Survey
Telephone: 888-275-8747
Last EDR Contact: 01/15/2014
Next Scheduled EDR Contact: 04/28/2014
Data Release Frequency: N/A

EDR HIGH RISK HISTORICAL RECORDS

EDR Exclusive Records

EDR MGP: EDR Proprietary Manufactured Gas Plants

The EDR Proprietary Manufactured Gas Plant Database includes records of coal gas plants (manufactured gas plants) compiled by EDR's researchers. Manufactured gas sites were used in the United States from the 1800's to 1950's to produce a gas that could be distributed and used as fuel. These plants used whale oil, rosin, coal, or a mixture of coal, oil, and water that also produced a significant amount of waste. Many of the byproducts of the gas production, such as coal tar (oily waste containing volatile and non-volatile chemicals), sludges, oils and other compounds are potentially hazardous to human health and the environment. The byproduct from this process was frequently disposed of directly at the plant site and can remain or spread slowly, serving as a continuous source of soil and groundwater contamination.

Date of Government Version: N/A
Date Data Arrived at EDR: N/A
Date Made Active in Reports: N/A
Number of Days to Update: N/A

Source: EDR, Inc.
Telephone: N/A
Last EDR Contact: N/A
Next Scheduled EDR Contact: N/A
Data Release Frequency: No Update Planned

EDR US Hist Auto Stat: EDR Exclusive Historic Gas Stations

EDR has searched selected national collections of business directories and has collected listings of potential gas station/filling station/service station sites that were available to EDR researchers. EDR's review was limited to those categories of sources that might, in EDR's opinion, include gas station/filling station/service station establishments. The categories reviewed included, but were not limited to gas, gas station, gasoline station, filling station, auto, automobile repair, auto service station, service station, etc. This database falls within a category of information EDR classifies as "High Risk Historical Records", or HRHR. EDR's HRHR effort presents unique and sometimes proprietary data about past sites and operations that typically create environmental concerns, but may not show up in current government records searches.

Date of Government Version: N/A
Date Data Arrived at EDR: N/A
Date Made Active in Reports: N/A
Number of Days to Update: N/A

Source: EDR, Inc.
Telephone: N/A
Last EDR Contact: N/A
Next Scheduled EDR Contact: N/A
Data Release Frequency: Varies

EDR US Hist Cleaners: EDR Exclusive Historic Dry Cleaners

EDR has searched selected national collections of business directories and has collected listings of potential dry cleaner sites that were available to EDR researchers. EDR's review was limited to those categories of sources that might, in EDR's opinion, include dry cleaning establishments. The categories reviewed included, but were not limited to dry cleaners, cleaners, laundry, laundromat, cleaning/laundry, wash & dry etc. This database falls within a category of information EDR classifies as "High Risk Historical Records", or HRHR. EDR's HRHR effort presents unique and sometimes proprietary data about past sites and operations that typically create environmental concerns, but may not show up in current government records searches.

Date of Government Version: N/A
Date Data Arrived at EDR: N/A
Date Made Active in Reports: N/A
Number of Days to Update: N/A

Source: EDR, Inc.
Telephone: N/A
Last EDR Contact: N/A
Next Scheduled EDR Contact: N/A
Data Release Frequency: Varies

EDR US Hist Cleaners: EDR Proprietary Historic Dry Cleaners - Cole

Date of Government Version: N/A
Date Data Arrived at EDR: N/A
Date Made Active in Reports: N/A
Number of Days to Update: N/A

Source: N/A
Telephone: N/A
Last EDR Contact: N/A
Next Scheduled EDR Contact: N/A
Data Release Frequency: Varies

EDR US Hist Auto Stat: EDR Proprietary Historic Gas Stations - Cole

Date of Government Version: N/A
Date Data Arrived at EDR: N/A
Date Made Active in Reports: N/A
Number of Days to Update: N/A

Source: N/A
Telephone: N/A
Last EDR Contact: N/A
Next Scheduled EDR Contact: N/A
Data Release Frequency: Varies

EDR RECOVERED GOVERNMENT ARCHIVES

Exclusive Recovered Govt. Archives

RGA LF: Recovered Government Archive Solid Waste Facilities List

The EDR Recovered Government Archive Landfill database provides a list of landfills derived from historical databases and includes many records that no longer appear in current government lists. Compiled from Records formerly available from the Department of Resources Recycling and Recovery in California.

Date of Government Version: N/A
Date Data Arrived at EDR: 07/01/2013
Date Made Active in Reports: 01/13/2014
Number of Days to Update: 196

Source: Department of Resources Recycling and Recovery
Telephone: N/A
Last EDR Contact: 06/01/2012
Next Scheduled EDR Contact: N/A
Data Release Frequency: Varies

RGA LUST: Recovered Government Archive Leaking Underground Storage Tank

The EDR Recovered Government Archive Leaking Underground Storage Tank database provides a list of LUST incidents derived from historical databases and includes many records that no longer appear in current government lists. Compiled from Records formerly available from the State Water Resources Control Board in California.

Date of Government Version: N/A
Date Data Arrived at EDR: 07/01/2013
Date Made Active in Reports: 12/30/2013
Number of Days to Update: 182

Source: State Water Resources Control Board
Telephone: N/A
Last EDR Contact: 06/01/2012
Next Scheduled EDR Contact: N/A
Data Release Frequency: Varies

COUNTY RECORDS

ALAMEDA COUNTY:

Contaminated Sites

A listing of contaminated sites overseen by the Toxic Release Program (oil and groundwater contamination from chemical releases and spills) and the Leaking Underground Storage Tank Program (soil and ground water contamination from leaking petroleum USTs).

Date of Government Version: 01/22/2014
Date Data Arrived at EDR: 01/23/2014
Date Made Active in Reports: 02/11/2014
Number of Days to Update: 19

Source: Alameda County Environmental Health Services
Telephone: 510-567-6700
Last EDR Contact: 12/30/2013
Next Scheduled EDR Contact: 04/14/2014
Data Release Frequency: Semi-Annually

Underground Tanks

Underground storage tank sites located in Alameda county.

Date of Government Version: 01/22/2014
Date Data Arrived at EDR: 01/23/2014
Date Made Active in Reports: 02/12/2014
Number of Days to Update: 20

Source: Alameda County Environmental Health Services
Telephone: 510-567-6700
Last EDR Contact: 12/30/2013
Next Scheduled EDR Contact: 04/14/2014
Data Release Frequency: Semi-Annually

AMADOR COUNTY:

GOVERNMENT RECORDS SEARCHED / DATA CURRENCY TRACKING

CUPA Facility List
Cupa Facility List

Date of Government Version: 12/05/2013
Date Data Arrived at EDR: 12/10/2013
Date Made Active in Reports: 01/03/2014
Number of Days to Update: 24

Source: Amador County Environmental Health
Telephone: 209-223-6439
Last EDR Contact: 12/09/2013
Next Scheduled EDR Contact: 03/24/2014
Data Release Frequency: Varies

BUTTE COUNTY:

CUPA Facility Listing
Cupa facility list.

Date of Government Version: 08/01/2013
Date Data Arrived at EDR: 08/02/2013
Date Made Active in Reports: 08/22/2013
Number of Days to Update: 20

Source: Public Health Department
Telephone: 530-538-7149
Last EDR Contact: 01/13/2014
Next Scheduled EDR Contact: 04/28/2014
Data Release Frequency: No Update Planned

CALVERAS COUNTY:

CUPA Facility Listing
Cupa Facility Listing

Date of Government Version: 09/30/2013
Date Data Arrived at EDR: 10/01/2013
Date Made Active in Reports: 11/26/2013
Number of Days to Update: 56

Source: Calveras County Environmental Health
Telephone: 209-754-6399
Last EDR Contact: 12/30/2013
Next Scheduled EDR Contact: 04/14/2014
Data Release Frequency: Quarterly

COLUSA COUNTY:

CUPA Facility List
Cupa facility list.

Date of Government Version: 12/05/2013
Date Data Arrived at EDR: 12/05/2013
Date Made Active in Reports: 01/27/2014
Number of Days to Update: 53

Source: Health & Human Services
Telephone: 530-458-0396
Last EDR Contact: 02/24/2014
Next Scheduled EDR Contact: 05/26/2014
Data Release Frequency: Varies

CONTRA COSTA COUNTY:

Site List
List includes sites from the underground tank, hazardous waste generator and business plan/2185 programs.

Date of Government Version: 11/18/2013
Date Data Arrived at EDR: 11/19/2013
Date Made Active in Reports: 12/31/2013
Number of Days to Update: 42

Source: Contra Costa Health Services Department
Telephone: 925-646-2286
Last EDR Contact: 02/05/2014
Next Scheduled EDR Contact: 05/19/2014
Data Release Frequency: Semi-Annually

DEL NORTE COUNTY:

CUPA Facility List
Cupa Facility list

Date of Government Version: 01/09/2013
Date Data Arrived at EDR: 01/10/2013
Date Made Active in Reports: 02/25/2013
Number of Days to Update: 46

Source: Del Norte County Environmental Health Division
Telephone: 707-465-0426
Last EDR Contact: 11/04/2013
Next Scheduled EDR Contact: 02/17/2014
Data Release Frequency: Varies

EL DORADO COUNTY:

CUPA Facility List
CUPA facility list.

Date of Government Version: 11/18/2013
Date Data Arrived at EDR: 11/19/2013
Date Made Active in Reports: 01/14/2014
Number of Days to Update: 56

Source: El Dorado County Environmental Management Department
Telephone: 530-621-6623
Last EDR Contact: 02/04/2014
Next Scheduled EDR Contact: 05/19/2014
Data Release Frequency: Varies

FRESNO COUNTY:

CUPA Resources List
Certified Unified Program Agency. CUPA's are responsible for implementing a unified hazardous materials and hazardous waste management regulatory program. The agency provides oversight of businesses that deal with hazardous materials, operate underground storage tanks or aboveground storage tanks.

Date of Government Version: 12/31/2013
Date Data Arrived at EDR: 01/14/2014
Date Made Active in Reports: 02/11/2014
Number of Days to Update: 28

Source: Dept. of Community Health
Telephone: 559-445-3271
Last EDR Contact: 01/13/2014
Next Scheduled EDR Contact: 04/28/2014
Data Release Frequency: Semi-Annually

HUMBOLDT COUNTY:

CUPA Facility List
CUPA facility list.

Date of Government Version: 12/16/2013
Date Data Arrived at EDR: 12/17/2013
Date Made Active in Reports: 01/07/2014
Number of Days to Update: 21

Source: Humboldt County Environmental Health
Telephone: N/A
Last EDR Contact: 02/24/2014
Next Scheduled EDR Contact: 06/09/2014
Data Release Frequency: Varies

IMPERIAL COUNTY:

CUPA Facility List
Cupa facility list.

Date of Government Version: 01/27/2014
Date Data Arrived at EDR: 01/28/2014
Date Made Active in Reports: 02/11/2014
Number of Days to Update: 14

Source: San Diego Border Field Office
Telephone: 760-339-2777
Last EDR Contact: 01/27/2014
Next Scheduled EDR Contact: 05/12/2014
Data Release Frequency: Varies

INYO COUNTY:

CUPA Facility List
Cupa facility list.

Date of Government Version: 09/10/2013
Date Data Arrived at EDR: 09/11/2013
Date Made Active in Reports: 10/14/2013
Number of Days to Update: 33

Source: Inyo County Environmental Health Services
Telephone: 760-878-0238
Last EDR Contact: 02/24/2014
Next Scheduled EDR Contact: 06/09/2014
Data Release Frequency: Varies

KERN COUNTY:

Underground Storage Tank Sites & Tank Listing
Kern County Sites and Tanks Listing.

Date of Government Version: 08/31/2010
Date Data Arrived at EDR: 09/01/2010
Date Made Active in Reports: 09/30/2010
Number of Days to Update: 29

Source: Kern County Environment Health Services Department
Telephone: 661-862-8700
Last EDR Contact: 02/10/2014
Next Scheduled EDR Contact: 05/26/2014
Data Release Frequency: Quarterly

KINGS COUNTY:

CUPA Facility List
A listing of sites included in the county's Certified Unified Program Agency database. California's Secretary for Environmental Protection established the unified hazardous materials and hazardous waste regulatory program as required by chapter 6.11 of the California Health and Safety Code. The Unified Program consolidates the administration, permits, inspections, and enforcement activities.

Date of Government Version: 12/12/2013
Date Data Arrived at EDR: 12/13/2013
Date Made Active in Reports: 01/07/2014
Number of Days to Update: 25

Source: Kings County Department of Public Health
Telephone: 559-584-1411
Last EDR Contact: 02/24/2014
Next Scheduled EDR Contact: 06/09/2014
Data Release Frequency: Varies

LAKE COUNTY:

CUPA Facility List
Cupa facility list

Date of Government Version: 01/23/2013
Date Data Arrived at EDR: 01/25/2013
Date Made Active in Reports: 02/27/2013
Number of Days to Update: 33

Source: Lake County Environmental Health
Telephone: 707-263-1164
Last EDR Contact: 01/20/2014
Next Scheduled EDR Contact: 05/05/2014
Data Release Frequency: Varies

LOS ANGELES COUNTY:

San Gabriel Valley Areas of Concern
San Gabriel Valley areas where VOC contamination is at or above the MCL as designated by region 9 EPA office.

Date of Government Version: 03/30/2009
Date Data Arrived at EDR: 03/31/2009
Date Made Active in Reports: 10/23/2009
Number of Days to Update: 206

Source: EPA Region 9
Telephone: 415-972-3178
Last EDR Contact: 12/17/2013
Next Scheduled EDR Contact: 04/07/2014
Data Release Frequency: No Update Planned

HMS: Street Number List
Industrial Waste and Underground Storage Tank Sites.

Date of Government Version: 03/28/2013
Date Data Arrived at EDR: 06/17/2013
Date Made Active in Reports: 08/21/2013
Number of Days to Update: 65
Source: Department of Public Works
Telephone: 626-458-3517
Last EDR Contact: 01/13/2014
Next Scheduled EDR Contact: 04/28/2014
Data Release Frequency: Semi-Annually

List of Solid Waste Facilities
Solid Waste Facilities in Los Angeles County.

Date of Government Version: 01/20/2014
Date Data Arrived at EDR: 01/21/2014
Date Made Active in Reports: 02/11/2014
Number of Days to Update: 21
Source: La County Department of Public Works
Telephone: 818-458-5185
Last EDR Contact: 01/21/2014
Next Scheduled EDR Contact: 05/05/2014
Data Release Frequency: Varies

City of Los Angeles Landfills
Landfills owned and maintained by the City of Los Angeles.

Date of Government Version: 03/05/2009
Date Data Arrived at EDR: 03/10/2009
Date Made Active in Reports: 04/08/2009
Number of Days to Update: 29
Source: Engineering & Construction Division
Telephone: 213-473-7869
Last EDR Contact: 01/20/2014
Next Scheduled EDR Contact: 05/05/2014
Data Release Frequency: Varies

Site Mitigation List
Industrial sites that have had some sort of spill or complaint.

Date of Government Version: 01/30/2013
Date Data Arrived at EDR: 02/21/2013
Date Made Active in Reports: 03/25/2013
Number of Days to Update: 32
Source: Community Health Services
Telephone: 323-890-7806
Last EDR Contact: 01/20/2014
Next Scheduled EDR Contact: 05/05/2014
Data Release Frequency: Annually

City of El Segundo Underground Storage Tank
Underground storage tank sites located in El Segundo city.

Date of Government Version: 10/21/2013
Date Data Arrived at EDR: 10/25/2013
Date Made Active in Reports: 11/27/2013
Number of Days to Update: 33
Source: City of El Segundo Fire Department
Telephone: 310-524-2236
Last EDR Contact: 01/20/2014
Next Scheduled EDR Contact: 05/05/2014
Data Release Frequency: Semi-Annually

City of Long Beach Underground Storage Tank
Underground storage tank sites located in the city of Long Beach.

Date of Government Version: 03/28/2003
Date Data Arrived at EDR: 10/23/2003
Date Made Active in Reports: 11/26/2003
Number of Days to Update: 34
Source: City of Long Beach Fire Department
Telephone: 562-570-2563
Last EDR Contact: 01/30/2014
Next Scheduled EDR Contact: 05/12/2014
Data Release Frequency: Annually

City of Torrance Underground Storage Tank
Underground storage tank sites located in the city of Torrance.

Date of Government Version: 07/15/2013
Date Data Arrived at EDR: 07/18/2013
Date Made Active in Reports: 08/20/2013
Number of Days to Update: 33
Source: City of Torrance Fire Department
Telephone: 310-618-2973
Last EDR Contact: 01/13/2014
Next Scheduled EDR Contact: 04/28/2014
Data Release Frequency: Semi-Annually

MADERA COUNTY:

CUPA Facility List

A listing of sites included in the county's Certified Unified Program Agency database. California's Secretary for Environmental Protection established the unified hazardous materials and hazardous waste regulatory program as required by chapter 6.11 of the California Health and Safety Code. The Unified Program consolidates the administration, permits, inspections, and enforcement activities.

Date of Government Version: 12/09/2013
Date Data Arrived at EDR: 12/10/2013
Date Made Active in Reports: 02/20/2014
Number of Days to Update: 72

Source: Madera County Environmental Health
Telephone: 559-675-7823
Last EDR Contact: 02/24/2014
Next Scheduled EDR Contact: 06/09/2014
Data Release Frequency: Varies

MARIN COUNTY:

Underground Storage Tank Sites

Currently permitted USTs in Marin County.

Date of Government Version: 01/03/2014
Date Data Arrived at EDR: 01/09/2014
Date Made Active in Reports: 02/12/2014
Number of Days to Update: 34

Source: Public Works Department Waste Management
Telephone: 415-499-6647
Last EDR Contact: 01/03/2014
Next Scheduled EDR Contact: 04/21/2014
Data Release Frequency: Semi-Annually

MERCED COUNTY:

CUPA Facility List

CUPA facility list.

Date of Government Version: 11/21/2013
Date Data Arrived at EDR: 11/25/2013
Date Made Active in Reports: 02/24/2014
Number of Days to Update: 91

Source: Merced County Environmental Health
Telephone: 209-381-1094
Last EDR Contact: 02/24/2014
Next Scheduled EDR Contact: 06/09/2014
Data Release Frequency: Varies

MONO COUNTY:

CUPA Facility List

CUPA Facility List

Date of Government Version: 12/02/2013
Date Data Arrived at EDR: 12/03/2013
Date Made Active in Reports: 01/02/2014
Number of Days to Update: 30

Source: Mono County Health Department
Telephone: 760-932-5580
Last EDR Contact: 03/03/2014
Next Scheduled EDR Contact: 06/16/2014
Data Release Frequency: Varies

MONTEREY COUNTY:

CUPA Facility Listing

CUPA Program listing from the Environmental Health Division.

Date of Government Version: 01/09/2014
Date Data Arrived at EDR: 01/10/2014
Date Made Active in Reports: 02/14/2014
Number of Days to Update: 35

Source: Monterey County Health Department
Telephone: 831-796-1297
Last EDR Contact: 02/24/2014
Next Scheduled EDR Contact: 06/09/2014
Data Release Frequency: Varies

NAPA COUNTY:

Sites With Reported Contamination
A listing of leaking underground storage tank sites located in Napa county.

Date of Government Version: 12/05/2011
Date Data Arrived at EDR: 12/06/2011
Date Made Active in Reports: 02/07/2012
Number of Days to Update: 63
Source: Napa County Department of Environmental Management
Telephone: 707-253-4269
Last EDR Contact: 03/03/2014
Next Scheduled EDR Contact: 06/06/2014
Data Release Frequency: No Update Planned

Closed and Operating Underground Storage Tank Sites
Underground storage tank sites located in Napa county.

Date of Government Version: 01/15/2008
Date Data Arrived at EDR: 01/16/2008
Date Made Active in Reports: 02/08/2008
Number of Days to Update: 23
Source: Napa County Department of Environmental Management
Telephone: 707-253-4269
Last EDR Contact: 03/03/2014
Next Scheduled EDR Contact: 06/16/2014
Data Release Frequency: No Update Planned

NEVADA COUNTY:

CUPA Facility List
CUPA facility list.

Date of Government Version: 11/06/2013
Date Data Arrived at EDR: 11/07/2013
Date Made Active in Reports: 12/04/2013
Number of Days to Update: 27
Source: Community Development Agency
Telephone: 530-265-1467
Last EDR Contact: 02/14/2014
Next Scheduled EDR Contact: 05/19/2014
Data Release Frequency: Varies

ORANGE COUNTY:

List of Industrial Site Cleanups
Petroleum and non-petroleum spills.

Date of Government Version: 11/04/2013
Date Data Arrived at EDR: 11/13/2013
Date Made Active in Reports: 12/04/2013
Number of Days to Update: 21
Source: Health Care Agency
Telephone: 714-834-3446
Last EDR Contact: 02/10/2014
Next Scheduled EDR Contact: 05/26/2014
Data Release Frequency: Annually

List of Underground Storage Tank Cleanups
Orange County Underground Storage Tank Cleanups (LUST).

Date of Government Version: 11/04/2013
Date Data Arrived at EDR: 11/13/2013
Date Made Active in Reports: 12/04/2013
Number of Days to Update: 21
Source: Health Care Agency
Telephone: 714-834-3446
Last EDR Contact: 02/10/2014
Next Scheduled EDR Contact: 05/26/2014
Data Release Frequency: Quarterly

List of Underground Storage Tank Facilities
Orange County Underground Storage Tank Facilities (UST).

Date of Government Version: 11/04/2013
Date Data Arrived at EDR: 11/13/2013
Date Made Active in Reports: 12/04/2013
Number of Days to Update: 21
Source: Health Care Agency
Telephone: 714-834-3446
Last EDR Contact: 02/10/2014
Next Scheduled EDR Contact: 05/26/2014
Data Release Frequency: Quarterly

PLACER COUNTY:

GOVERNMENT RECORDS SEARCHED / DATA CURRENCY TRACKING

Master List of Facilities
List includes aboveground tanks, underground tanks and cleanup sites.

Date of Government Version: 12/09/2013
Date Data Arrived at EDR: 12/10/2013
Date Made Active in Reports: 01/07/2014
Number of Days to Update: 28
Source: Placer County Health and Human Services
Telephone: 530-745-2363
Last EDR Contact: 12/09/2013
Next Scheduled EDR Contact: 03/24/2014
Data Release Frequency: Semi-Annually

RIVERSIDE COUNTY:

Listing of Underground Tank Cleanup Sites
Riverside County Underground Storage Tank Cleanup Sites (LUST).

Date of Government Version: 01/14/2014
Date Data Arrived at EDR: 01/15/2014
Date Made Active in Reports: 02/11/2014
Number of Days to Update: 27
Source: Department of Environmental Health
Telephone: 951-358-5055
Last EDR Contact: 12/19/2013
Next Scheduled EDR Contact: 04/07/2014
Data Release Frequency: Quarterly

Underground Storage Tank Tank List
Underground storage tank sites located in Riverside county.

Date of Government Version: 01/14/2014
Date Data Arrived at EDR: 01/15/2014
Date Made Active in Reports: 02/12/2014
Number of Days to Update: 28
Source: Department of Environmental Health
Telephone: 951-358-5055
Last EDR Contact: 12/19/2013
Next Scheduled EDR Contact: 04/07/2014
Data Release Frequency: Quarterly

SACRAMENTO COUNTY:

Toxic Site Clean-Up List
List of sites where unauthorized releases of potentially hazardous materials have occurred.

Date of Government Version: 11/21/2013
Date Data Arrived at EDR: 01/09/2014
Date Made Active in Reports: 02/11/2014
Number of Days to Update: 33
Source: Sacramento County Environmental Management
Telephone: 916-875-8406
Last EDR Contact: 01/06/2014
Next Scheduled EDR Contact: 04/21/2014
Data Release Frequency: Quarterly

Master Hazardous Materials Facility List
Any business that has hazardous materials on site - hazardous material storage sites, underground storage tanks, waste generators.

Date of Government Version: 11/21/2013
Date Data Arrived at EDR: 01/09/2014
Date Made Active in Reports: 02/11/2014
Number of Days to Update: 33
Source: Sacramento County Environmental Management
Telephone: 916-875-8406
Last EDR Contact: 01/06/2014
Next Scheduled EDR Contact: 04/21/2014
Data Release Frequency: Quarterly

SAN BERNARDINO COUNTY:

Hazardous Material Permits
This listing includes underground storage tanks, medical waste handlers/generators, hazardous materials handlers, hazardous waste generators, and waste oil generators/handlers.

Date of Government Version: 11/26/2013
Date Data Arrived at EDR: 11/27/2013
Date Made Active in Reports: 12/31/2013
Number of Days to Update: 34

Source: San Bernardino County Fire Department Hazardous Materials Division
Telephone: 909-387-3041
Last EDR Contact: 02/10/2014
Next Scheduled EDR Contact: 05/26/2014
Data Release Frequency: Quarterly

SAN DIEGO COUNTY:

Hazardous Materials Management Division Database

The database includes: HE58 - This report contains the business name, site address, business phone number, establishment 'H' permit number, type of permit, and the business status. HE17 - In addition to providing the same information provided in the HE58 listing, HE17 provides inspection dates, violations received by the establishment, hazardous waste generated, the quantity, method of storage, treatment/disposal of waste and the hauler, and information on underground storage tanks. Unauthorized Release List - Includes a summary of environmental contamination cases in San Diego County (underground tank cases, non-tank cases, groundwater contamination, and soil contamination are included.)

Date of Government Version: 09/23/2013
Date Data Arrived at EDR: 09/24/2013
Date Made Active in Reports: 10/17/2013
Number of Days to Update: 23

Source: Hazardous Materials Management Division
Telephone: 619-338-2268
Last EDR Contact: 12/09/2013
Next Scheduled EDR Contact: 03/24/2014
Data Release Frequency: Quarterly

Solid Waste Facilities

San Diego County Solid Waste Facilities.

Date of Government Version: 10/31/2013
Date Data Arrived at EDR: 11/19/2013
Date Made Active in Reports: 12/31/2013
Number of Days to Update: 42

Source: Department of Health Services
Telephone: 619-338-2209
Last EDR Contact: 02/14/2014
Next Scheduled EDR Contact: 05/12/2014
Data Release Frequency: Varies

Environmental Case Listing

The listing contains all underground tank release cases and projects pertaining to properties contaminated with hazardous substances that are actively under review by the Site Assessment and Mitigation Program.

Date of Government Version: 03/23/2010
Date Data Arrived at EDR: 06/15/2010
Date Made Active in Reports: 07/09/2010
Number of Days to Update: 24

Source: San Diego County Department of Environmental Health
Telephone: 619-338-2371
Last EDR Contact: 12/09/2013
Next Scheduled EDR Contact: 03/24/2014
Data Release Frequency: No Update Planned

SAN FRANCISCO COUNTY:

Local Oversite Facilities

A listing of leaking underground storage tank sites located in San Francisco county.

Date of Government Version: 09/19/2008
Date Data Arrived at EDR: 09/19/2008
Date Made Active in Reports: 09/29/2008
Number of Days to Update: 10

Source: Department Of Public Health San Francisco County
Telephone: 415-252-3920
Last EDR Contact: 02/10/2014
Next Scheduled EDR Contact: 05/26/2014
Data Release Frequency: Quarterly

Underground Storage Tank Information

Underground storage tank sites located in San Francisco county.

Date of Government Version: 11/29/2010
Date Data Arrived at EDR: 03/10/2011
Date Made Active in Reports: 03/15/2011
Number of Days to Update: 5

Source: Department of Public Health
Telephone: 415-252-3920
Last EDR Contact: 02/10/2014
Next Scheduled EDR Contact: 05/26/2014
Data Release Frequency: Quarterly

SAN JOAQUIN COUNTY:

San Joaquin Co. UST
A listing of underground storage tank locations in San Joaquin county.

Date of Government Version: 12/18/2013
Date Data Arrived at EDR: 12/19/2013
Date Made Active in Reports: 01/08/2014
Number of Days to Update: 20

Source: Environmental Health Department
Telephone: N/A
Last EDR Contact: 12/17/2013
Next Scheduled EDR Contact: 04/07/2014
Data Release Frequency: Semi-Annually

SAN LUIS OBISPO COUNTY:

CUPA Facility List
Cupa Facility List.

Date of Government Version: 11/21/2013
Date Data Arrived at EDR: 11/25/2013
Date Made Active in Reports: 02/27/2014
Number of Days to Update: 94

Source: San Luis Obispo County Public Health Department
Telephone: 805-781-5596
Last EDR Contact: 02/24/2014
Next Scheduled EDR Contact: 06/09/2014
Data Release Frequency: Varies

SAN MATEO COUNTY:

Business Inventory
List includes Hazardous Materials Business Plan, hazardous waste generators, and underground storage tanks.

Date of Government Version: 01/13/2014
Date Data Arrived at EDR: 01/14/2014
Date Made Active in Reports: 02/11/2014
Number of Days to Update: 28

Source: San Mateo County Environmental Health Services Division
Telephone: 650-363-1921
Last EDR Contact: 12/16/2013
Next Scheduled EDR Contact: 03/31/2014
Data Release Frequency: Annually

Fuel Leak List
A listing of leaking underground storage tank sites located in San Mateo county.

Date of Government Version: 12/12/2013
Date Data Arrived at EDR: 12/17/2013
Date Made Active in Reports: 01/07/2014
Number of Days to Update: 21

Source: San Mateo County Environmental Health Services Division
Telephone: 650-363-1921
Last EDR Contact: 12/12/2013
Next Scheduled EDR Contact: 03/31/2014
Data Release Frequency: Semi-Annually

SANTA BARBARA COUNTY:

CUPA Facility Listing
CUPA Program Listing from the Environmental Health Services division.

Date of Government Version: 09/08/2011
Date Data Arrived at EDR: 09/09/2011
Date Made Active in Reports: 10/07/2011
Number of Days to Update: 28

Source: Santa Barbara County Public Health Department
Telephone: 805-686-8167
Last EDR Contact: 02/24/2014
Next Scheduled EDR Contact: 06/09/2014
Data Release Frequency: Varies

SANTA CLARA COUNTY:

Cupa Facility List
Cupa facility list

Date of Government Version: 12/03/2013
Date Data Arrived at EDR: 12/04/2013
Date Made Active in Reports: 01/27/2014
Number of Days to Update: 54

Source: Department of Environmental Health
Telephone: 408-918-1973
Last EDR Contact: 03/03/2014
Next Scheduled EDR Contact: 06/16/2014
Data Release Frequency: Varies

HIST LUST - Fuel Leak Site Activity Report
A listing of open and closed leaking underground storage tanks. This listing is no longer updated by the county. Leaking underground storage tanks are now handled by the Department of Environmental Health.

Date of Government Version: 03/29/2005
Date Data Arrived at EDR: 03/30/2005
Date Made Active in Reports: 04/21/2005
Number of Days to Update: 22

Source: Santa Clara Valley Water District
Telephone: 408-265-2600
Last EDR Contact: 03/23/2009
Next Scheduled EDR Contact: 06/22/2009
Data Release Frequency: No Update Planned

LOP Listing
A listing of leaking underground storage tanks located in Santa Clara county.

Date of Government Version: 12/02/2013
Date Data Arrived at EDR: 12/03/2013
Date Made Active in Reports: 01/02/2014
Number of Days to Update: 30

Source: Department of Environmental Health
Telephone: 408-918-3417
Last EDR Contact: 03/03/2014
Next Scheduled EDR Contact: 06/16/2014
Data Release Frequency: Annually

Hazardous Material Facilities
Hazardous material facilities, including underground storage tank sites.

Date of Government Version: 11/12/2013
Date Data Arrived at EDR: 11/15/2013
Date Made Active in Reports: 01/03/2014
Number of Days to Update: 49

Source: City of San Jose Fire Department
Telephone: 408-535-7694
Last EDR Contact: 02/10/2014
Next Scheduled EDR Contact: 05/26/2014
Data Release Frequency: Annually

SANTA CRUZ COUNTY:

CUPA Facility List
CUPA facility listing.

Date of Government Version: 12/09/2013
Date Data Arrived at EDR: 12/10/2013
Date Made Active in Reports: 01/03/2014
Number of Days to Update: 24

Source: Santa Cruz County Environmental Health
Telephone: 831-464-2761
Last EDR Contact: 02/24/2014
Next Scheduled EDR Contact: 06/09/2014
Data Release Frequency: Varies

SHASTA COUNTY:

CUPA Facility List
Cupa Facility List.

Date of Government Version: 12/03/2013
Date Data Arrived at EDR: 12/04/2013
Date Made Active in Reports: 01/02/2014
Number of Days to Update: 29

Source: Shasta County Department of Resource Management
Telephone: 530-225-5789
Last EDR Contact: 02/24/2014
Next Scheduled EDR Contact: 06/09/2014
Data Release Frequency: Varies

SOLANO COUNTY:

Leaking Underground Storage Tanks
A listing of leaking underground storage tank sites located in Solano county.

Date of Government Version: 12/16/2013
Date Data Arrived at EDR: 12/18/2013
Date Made Active in Reports: 01/08/2014
Number of Days to Update: 21

Source: Solano County Department of Environmental Management
Telephone: 707-784-6770
Last EDR Contact: 12/12/2013
Next Scheduled EDR Contact: 03/31/2014
Data Release Frequency: Quarterly

Underground Storage Tanks
Underground storage tank sites located in Solano county.

Date of Government Version: 12/16/2013
Date Data Arrived at EDR: 12/19/2013
Date Made Active in Reports: 01/08/2014
Number of Days to Update: 20

Source: Solano County Department of Environmental Management
Telephone: 707-784-6770
Last EDR Contact: 12/12/2013
Next Scheduled EDR Contact: 03/31/2014
Data Release Frequency: Quarterly

SONOMA COUNTY:

Cupa Facility List
Cupa Facility list

Date of Government Version: 12/31/2013
Date Data Arrived at EDR: 01/02/2014
Date Made Active in Reports: 02/11/2014
Number of Days to Update: 40

Source: County of Sonoma Fire & Emergency Services Department
Telephone: 707-565-1174
Last EDR Contact: 12/30/2013
Next Scheduled EDR Contact: 04/14/2014
Data Release Frequency: Varies

Leaking Underground Storage Tank Sites
A listing of leaking underground storage tank sites located in Sonoma county.

Date of Government Version: 01/03/2014
Date Data Arrived at EDR: 01/03/2014
Date Made Active in Reports: 02/11/2014
Number of Days to Update: 39

Source: Department of Health Services
Telephone: 707-565-6565
Last EDR Contact: 12/30/2013
Next Scheduled EDR Contact: 04/14/2014
Data Release Frequency: Quarterly

SUTTER COUNTY:

Underground Storage Tanks
Underground storage tank sites located in Sutter county.

Date of Government Version: 12/10/2013
Date Data Arrived at EDR: 12/11/2013
Date Made Active in Reports: 01/04/2014
Number of Days to Update: 24

Source: Sutter County Department of Agriculture
Telephone: 530-822-7500
Last EDR Contact: 12/09/2013
Next Scheduled EDR Contact: 03/24/2014
Data Release Frequency: Semi-Annually

TUOLUMNE COUNTY:

CUPA Facility List
Cupa facility list

Date of Government Version: 11/04/2013
Date Data Arrived at EDR: 11/06/2013
Date Made Active in Reports: 12/04/2013
Number of Days to Update: 28

Source: Divison of Environmental Health
Telephone: 209-533-5633
Last EDR Contact: 01/27/2014
Next Scheduled EDR Contact: 05/12/2014
Data Release Frequency: Varies

VENTURA COUNTY:

Business Plan, Hazardous Waste Producers, and Operating Underground Tanks

The BWT list indicates by site address whether the Environmental Health Division has Business Plan (B), Waste Producer (W), and/or Underground Tank (T) information.

Date of Government Version: 10/29/2013
Date Data Arrived at EDR: 11/21/2013
Date Made Active in Reports: 01/14/2014
Number of Days to Update: 54

Source: Ventura County Environmental Health Division
Telephone: 805-654-2813
Last EDR Contact: 02/18/2014
Next Scheduled EDR Contact: 06/02/2014
Data Release Frequency: Quarterly

Inventory of Illegal Abandoned and Inactive Sites

Ventura County Inventory of Closed, Illegal Abandoned, and Inactive Sites.

Date of Government Version: 12/01/2011
Date Data Arrived at EDR: 12/01/2011
Date Made Active in Reports: 01/19/2012
Number of Days to Update: 49

Source: Environmental Health Division
Telephone: 805-654-2813
Last EDR Contact: 01/03/2014
Next Scheduled EDR Contact: 04/21/2014
Data Release Frequency: Annually

Listing of Underground Tank Cleanup Sites

Ventura County Underground Storage Tank Cleanup Sites (LUST).

Date of Government Version: 05/29/2008
Date Data Arrived at EDR: 06/24/2008
Date Made Active in Reports: 07/31/2008
Number of Days to Update: 37

Source: Environmental Health Division
Telephone: 805-654-2813
Last EDR Contact: 02/17/2014
Next Scheduled EDR Contact: 06/02/2014
Data Release Frequency: Quarterly

Medical Waste Program List

To protect public health and safety and the environment from potential exposure to disease causing agents, the Environmental Health Division Medical Waste Program regulates the generation, handling, storage, treatment and disposal of medical waste throughout the County.

Date of Government Version: 10/02/2013
Date Data Arrived at EDR: 10/30/2013
Date Made Active in Reports: 11/27/2013
Number of Days to Update: 28

Source: Ventura County Resource Management Agency
Telephone: 805-654-2813
Last EDR Contact: 10/28/2013
Next Scheduled EDR Contact: 02/11/2014
Data Release Frequency: Quarterly

Underground Tank Closed Sites List

Ventura County Operating Underground Storage Tank Sites (UST)/Underground Tank Closed Sites List.

Date of Government Version: 11/26/2013
Date Data Arrived at EDR: 12/18/2013
Date Made Active in Reports: 01/08/2014
Number of Days to Update: 21

Source: Environmental Health Division
Telephone: 805-654-2813
Last EDR Contact: 12/16/2013
Next Scheduled EDR Contact: 03/31/2014
Data Release Frequency: Quarterly

YOLO COUNTY:

Underground Storage Tank Comprehensive Facility Report

Underground storage tank sites located in Yolo county.

Date of Government Version: 12/18/2013
Date Data Arrived at EDR: 12/24/2013
Date Made Active in Reports: 01/08/2014
Number of Days to Update: 15

Source: Yolo County Department of Health
Telephone: 530-666-8646
Last EDR Contact: 12/17/2013
Next Scheduled EDR Contact: 04/07/2014
Data Release Frequency: Annually

YUBA COUNTY:

CUPA Facility List
CUPA facility listing for Yuba County.

Date of Government Version: 12/06/2013
Date Data Arrived at EDR: 12/10/2013
Date Made Active in Reports: 01/04/2014
Number of Days to Update: 25

Source: Yuba County Environmental Health Department
Telephone: 530-749-7523
Last EDR Contact: 12/06/2013
Next Scheduled EDR Contact: 02/17/2014
Data Release Frequency: Varies

OTHER DATABASE(S)

Depending on the geographic area covered by this report, the data provided in these specialty databases may or may not be complete. For example, the existence of wetlands information data in a specific report does not mean that all wetlands in the area covered by the report are included. Moreover, the absence of any reported wetlands information does not necessarily mean that wetlands do not exist in the area covered by the report.

CT MANIFEST: Hazardous Waste Manifest Data
Facility and manifest data. Manifest is a document that lists and tracks hazardous waste from the generator through transporters to a tsd facility.

Date of Government Version: 07/30/2013
Date Data Arrived at EDR: 08/19/2013
Date Made Active in Reports: 10/03/2013
Number of Days to Update: 45

Source: Department of Energy & Environmental Protection
Telephone: 860-424-3375
Last EDR Contact: 02/21/2014
Next Scheduled EDR Contact: 06/02/2014
Data Release Frequency: Annually

NJ MANIFEST: Manifest Information
Hazardous waste manifest information.

Date of Government Version: 12/31/2011
Date Data Arrived at EDR: 07/19/2012
Date Made Active in Reports: 08/28/2012
Number of Days to Update: 40

Source: Department of Environmental Protection
Telephone: N/A
Last EDR Contact: 01/17/2014
Next Scheduled EDR Contact: 04/28/2014
Data Release Frequency: Annually

NY MANIFEST: Facility and Manifest Data
Manifest is a document that lists and tracks hazardous waste from the generator through transporters to a TSD facility.

Date of Government Version: 11/01/2013
Date Data Arrived at EDR: 11/07/2013
Date Made Active in Reports: 11/18/2013
Number of Days to Update: 11

Source: Department of Environmental Conservation
Telephone: 518-402-8651
Last EDR Contact: 02/07/2014
Next Scheduled EDR Contact: 05/19/2014
Data Release Frequency: Annually

PA MANIFEST: Manifest Information
Hazardous waste manifest information.

Date of Government Version: 12/31/2012
Date Data Arrived at EDR: 07/24/2013
Date Made Active in Reports: 08/19/2013
Number of Days to Update: 26

Source: Department of Environmental Protection
Telephone: 717-783-8990
Last EDR Contact: 01/20/2014
Next Scheduled EDR Contact: 05/05/2014
Data Release Frequency: Annually

RI MANIFEST: Manifest information
Hazardous waste manifest information

Date of Government Version: 12/31/2012
Date Data Arrived at EDR: 06/21/2013
Date Made Active in Reports: 08/05/2013
Number of Days to Update: 45

Source: Department of Environmental Management
Telephone: 401-222-2797
Last EDR Contact: 02/24/2014
Next Scheduled EDR Contact: 06/09/2014
Data Release Frequency: Annually

WI MANIFEST: Manifest Information
Hazardous waste manifest information.

Date of Government Version: 12/31/2012
Date Data Arrived at EDR: 08/09/2013
Date Made Active in Reports: 09/27/2013
Number of Days to Update: 49

Source: Department of Natural Resources
Telephone: N/A
Last EDR Contact: 12/11/2013
Next Scheduled EDR Contact: 03/31/2014
Data Release Frequency: Annually

Oil/Gas Pipelines: This data was obtained by EDR from the USGS in 1994. It is referred to by USGS as GeoData Digital Line Graphs from 1:100,000-Scale Maps. It was extracted from the transportation category including some oil, but primarily gas pipelines.

Electric Power Transmission Line Data
Source: Rextag Strategies Corp.
Telephone: (281) 769-2247
U.S. Electric Transmission and Power Plants Systems Digital GIS Data

Sensitive Receptors: There are individuals deemed sensitive receptors due to their fragile immune systems and special sensitivity to environmental discharges. These sensitive receptors typically include the elderly, the sick, and children. While the location of all sensitive receptors cannot be determined, EDR indicates those buildings and facilities - schools, daycares, hospitals, medical centers, and nursing homes - where individuals who are sensitive receptors are likely to be located.

AHA Hospitals:
Source: American Hospital Association, Inc.
Telephone: 312-280-5991
The database includes a listing of hospitals based on the American Hospital Association's annual survey of hospitals.

Medical Centers: Provider of Services Listing
Source: Centers for Medicare & Medicaid Services
Telephone: 410-786-3000
A listing of hospitals with Medicare provider number, produced by Centers of Medicare & Medicaid Services, a federal agency within the U.S. Department of Health and Human Services.

Nursing Homes
Source: National Institutes of Health
Telephone: 301-594-6248
Information on Medicare and Medicaid certified nursing homes in the United States.

Public Schools
Source: National Center for Education Statistics
Telephone: 202-502-7300
The National Center for Education Statistics' primary database on elementary and secondary public education in the United States. It is a comprehensive, annual, national statistical database of all public elementary and secondary schools and school districts, which contains data that are comparable across all states.

Private Schools
Source: National Center for Education Statistics
Telephone: 202-502-7300
The National Center for Education Statistics' primary database on private school locations in the United States.

Daycare Centers: Licensed Facilities
Source: Department of Social Services
Telephone: 916-657-4041

Flood Zone Data: This data, available in select counties across the country, was obtained by EDR in 2003 & 2011 from the Federal Emergency Management Agency (FEMA). Data depicts 100-year and 500-year flood zones as defined by FEMA.

NWI: National Wetlands Inventory. This data, available in select counties across the country, was obtained by EDR in 2002, 2005 and 2010 from the U.S. Fish and Wildlife Service.

Scanned Digital USGS 7.5' Topographic Map (DRG)
Source: United States Geologic Survey
A digital raster graphic (DRG) is a scanned image of a U.S. Geological Survey topographic map. The map images are made by scanning published paper maps on high-resolution scanners. The raster image is georeferenced and fit to the Universal Transverse Mercator (UTM) projection.

GOVERNMENT RECORDS SEARCHED / DATA CURRENCY TRACKING

STREET AND ADDRESS INFORMATION

© 2010 Tele Atlas North America, Inc. All rights reserved. This material is proprietary and the subject of copyright protection and other intellectual property rights owned by or licensed to Tele Atlas North America, Inc. The use of this material is subject to the terms of a license agreement. You will be held liable for any unauthorized copying or disclosure of this material.

GEOCHECK ®- PHYSICAL SETTING SOURCE ADDENDUM

TARGET PROPERTY ADDRESS

3317 FARING ORANGE GROVE
7811 SANTA MONICA BLVD & 1114 N ORANGE GROVE AVE
LOS ANGELES, CA 90046

TARGET PROPERTY COORDINATES

Latitude (North):	34.0911 - 34° 5' 27.96''
Longitude (West):	118.3597 - 118° 21' 34.92''
Universal Tranverse Mercator:	Zone 11
UTM X (Meters):	374561.6
UTM Y (Meters):	3772896.8
Elevation:	292 ft. above sea level

USGS TOPOGRAPHIC MAP

Target Property Map:	34118-A3 HOLLYWOOD, CA
Most Recent Revision:	1994
West Map:	34118-A4 BEVERLY HILLS, CA
Most Recent Revision:	1999

EDR's GeoCheck Physical Setting Source Addendum is provided to assist the environmental professional in forming an opinion about the impact of potential contaminant migration.

Assessment of the impact of contaminant migration generally has two principal investigative components:

1. Groundwater flow direction, and
2. Groundwater flow velocity.

Groundwater flow direction may be impacted by surface topography, hydrology, hydrogeology, characteristics of the soil, and nearby wells. Groundwater flow velocity is generally impacted by the nature of the geologic strata.

GEOCHECK® - PHYSICAL SETTING SOURCE SUMMARY

GROUNDWATER FLOW DIRECTION INFORMATION

Groundwater flow direction for a particular site is best determined by a qualified environmental professional using site-specific well data. If such data is not reasonably ascertainable, it may be necessary to rely on other sources of information, such as surface topographic information, hydrologic information, hydrogeologic data collected on nearby properties, and regional groundwater flow information (from deep aquifers).


TOPOGRAPHIC INFORMATION

Surface topography may be indicative of the direction of surficial groundwater flow. This information can be used to assist the environmental professional in forming an opinion about the impact of nearby contaminated properties or, should contamination exist on the target property, what downgradient sites might be impacted.

TARGET PROPERTY TOPOGRAPHY

General Topographic Gradient: General South

SURROUNDING TOPOGRAPHY: ELEVATION PROFILES

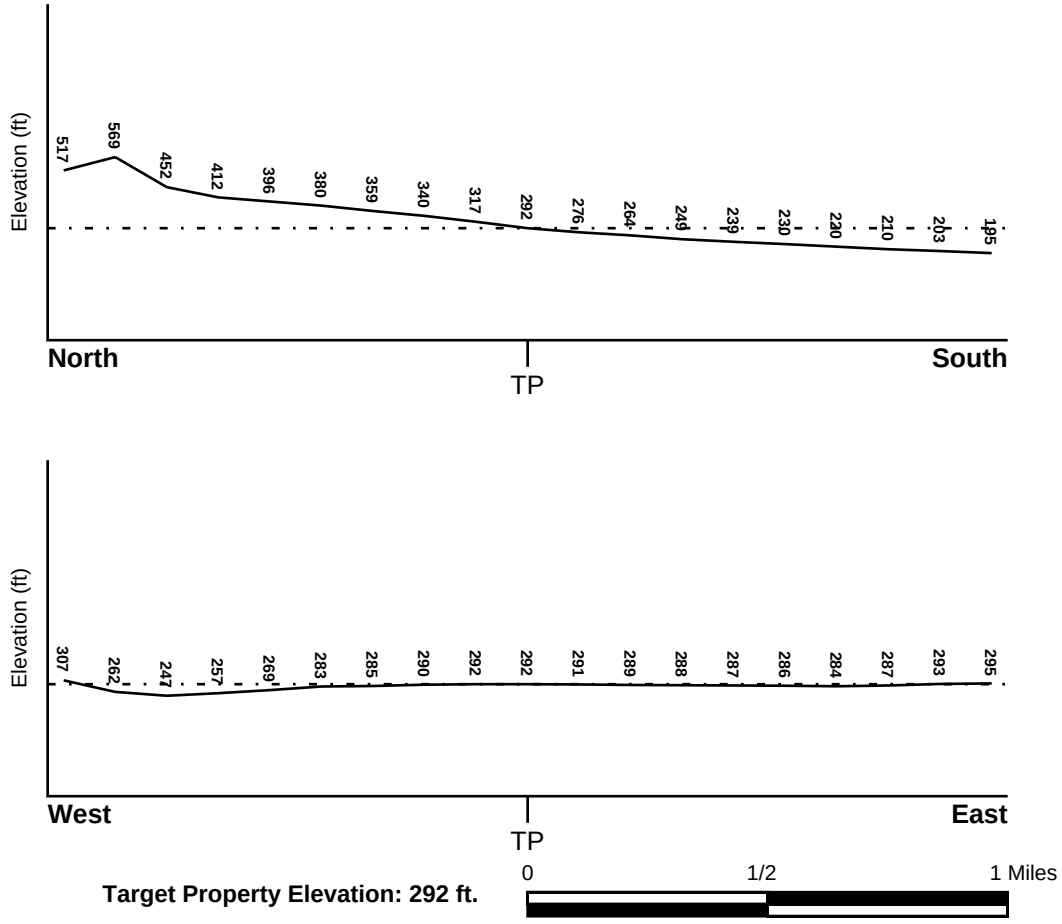

Source: Topography has been determined from the USGS 7.5' Digital Elevation Model and should be evaluated on a relative (not an absolute) basis. Relative elevation information between sites of close proximity should be field verified.

GEOCHECK® - PHYSICAL SETTING SOURCE SUMMARY

HYDROLOGIC INFORMATION

Surface water can act as a hydrologic barrier to groundwater flow. Such hydrologic information can be used to assist the environmental professional in forming an opinion about the impact of nearby contaminated properties or, should contamination exist on the target property, what downgradient sites might be impacted.

Refer to the Physical Setting Source Map following this summary for hydrologic information (major waterways and bodies of water).

FEMA FLOOD ZONE

Target Property County	FEMA Flood Electronic Data
LOS ANGELES, CA	YES - refer to the Overview Map and Detail Map

Flood Plain Panel at Target Property: 06037C - FEMA DFIRM Flood data

Additional Panels in search area: Not Reported

NATIONAL WETLAND INVENTORY

NWI Quad at Target Property	NWI Electronic Data Coverage
HOLLYWOOD	YES - refer to the Overview Map and Detail Map

HYDROGEOLOGIC INFORMATION

Hydrogeologic information obtained by installation of wells on a specific site can often be an indicator of groundwater flow direction in the immediate area. Such hydrogeologic information can be used to assist the environmental professional in forming an opinion about the impact of nearby contaminated properties or, should contamination exist on the target property, what downgradient sites might be impacted.

Site-Specific Hydrogeological Data*:

Search Radius:	1.25 miles
Status:	Not found

AQUIFLOW®

Search Radius: 1.000 Mile.

EDR has developed the AQUIFLOW Information System to provide data on the general direction of groundwater flow at specific points. EDR has reviewed reports submitted by environmental professionals to regulatory authorities at select sites and has extracted the date of the report, groundwater flow direction as determined hydrogeologically, and the depth to water table.

MAP ID	LOCATION FROM TP	GENERAL DIRECTION GROUNDWATER FLOW
Not Reported		

* ©1996 Site−specific hydrogeological data gathered by CERCLIS Alerts, Inc., Bainbridge Island, WA. All rights reserved. All of the information and opinions presented are those of the cited EPA report(s), which were completed under a Comprehensive Environmental Response Compensation and Liability Information System (CERCLIS) investigation.

GEOCHECK® - PHYSICAL SETTING SOURCE SUMMARY

GROUNDWATER FLOW VELOCITY INFORMATION

Groundwater flow velocity information for a particular site is best determined by a qualified environmental professional using site specific geologic and soil strata data. If such data are not reasonably ascertainable, it may be necessary to rely on other sources of information, including geologic age identification, rock stratigraphic unit and soil characteristics data collected on nearby properties and regional soil information. In general, contaminant plumes move more quickly through sandy-gravelly types of soils than silty-clayey types of soils.

GEOLOGIC INFORMATION IN GENERAL AREA OF TARGET PROPERTY

Geologic information can be used by the environmental professional in forming an opinion about the relative speed at which contaminant migration may be occurring.

ROCK STRATIGRAPHIC UNIT

Era:	Cenozoic
System:	Quaternary
Series:	Quaternary
Code:	Q *(decoded above as Era, System & Series)*

GEOLOGIC AGE IDENTIFICATION

Category: Stratifed Sequence

Geologic Age and Rock Stratigraphic Unit Source: P.G. Schruben, R.E. Arndt and W.J. Bawiec, Geology of the Conterminous U.S. at 1:2,500,000 Scale - a digital representation of the 1974 P.B. King and H.M. Beikman Map, USGS Digital Data Series DDS - 11 (1994).

DOMINANT SOIL COMPOSITION IN GENERAL AREA OF TARGET PROPERTY

The U.S. Department of Agriculture's (USDA) Soil Conservation Service (SCS) leads the National Cooperative Soil Survey (NCSS) and is responsible for collecting, storing, maintaining and distributing soil survey information for privately owned lands in the United States. A soil map in a soil survey is a representation of soil patterns in a landscape. Soil maps for STATSGO are compiled by generalizing more detailed (SSURGO) soil survey maps. The following information is based on Soil Conservation Service STATSGO data.

Soil Component Name: URBAN LAND

Soil Surface Texture: variable

Hydrologic Group: Not reported

Soil Drainage Class: Not reported

Hydric Status: Soil does not meet the requirements for a hydric soil.

Corrosion Potential - Uncoated Steel: Not Reported

Depth to Bedrock Min: > 10 inches

Depth to Bedrock Max: > 10 inches

GEOCHECK® - PHYSICAL SETTING SOURCE SUMMARY

Soil Layer Information							
	Boundary			Classification			
Layer	Upper	Lower	Soil Texture Class	AASHTO Group	Unified Soil	Permeability Rate (in/hr)	Soil Reaction (pH)
1	0 inches	6 inches	variable	Not reported	Not reported	Max: 0.00 Min: 0.00	Max: 0.00 Min: 0.00

OTHER SOIL TYPES IN AREA

Based on Soil Conservation Service STATSGO data, the following additional subordinant soil types may appear within the general area of target property.

Soil Surface Textures:
loam
clay
silt loam
loamy sand
sandy loam
fine sand
clay loam
gravelly - sandy loam
coarse sand
gravelly - sand
sand

Surficial Soil Types:
loam
clay
silt loam
loamy sand
sandy loam
fine sand
clay loam
gravelly - sandy loam
coarse sand
gravelly - sand
sand

Shallow Soil Types:
fine sandy loam
gravelly - loam
sand
silty clay

Deeper Soil Types:
stratified
clay loam
silty clay loam
gravelly - sandy loam
coarse sand
sand
weathered bedrock
very fine sandy loam

GEOCHECK® - PHYSICAL SETTING SOURCE SUMMARY

LOCAL / REGIONAL WATER AGENCY RECORDS

EDR Local/Regional Water Agency records provide water well information to assist the environmental professional in assessing sources that may impact ground water flow direction, and in forming an opinion about the impact of contaminant migration on nearby drinking water wells.

WELL SEARCH DISTANCE INFORMATION

DATABASE	SEARCH DISTANCE (miles)
Federal USGS	1.000
Federal FRDS PWS	Nearest PWS within 0.001 miles
State Database	1.000

FEDERAL USGS WELL INFORMATION

MAP ID	WELL ID	LOCATION FROM TP
1	USGS40000140814	1/2 - 1 Mile WSW

FEDERAL FRDS PUBLIC WATER SUPPLY SYSTEM INFORMATION

MAP ID	WELL ID	LOCATION FROM TP
No PWS System Found		

Note: PWS System location is not always the same as well location.

STATE DATABASE WELL INFORMATION


MAP ID	WELL ID	LOCATION FROM TP
No Wells Found		

OTHER STATE DATABASE INFORMATION

STATE OIL/GAS WELL INFORMATION

MAP ID	WELL ID	LOCATION FROM TP
1	CAOG9A000033779	1/2 - 1 Mile West
2	CAOG9A000033749	1/2 - 1 Mile South
3	CAOG9A000033777	1/2 - 1 Mile East

PHYSICAL SETTING SOURCE MAP - 3873906.2s

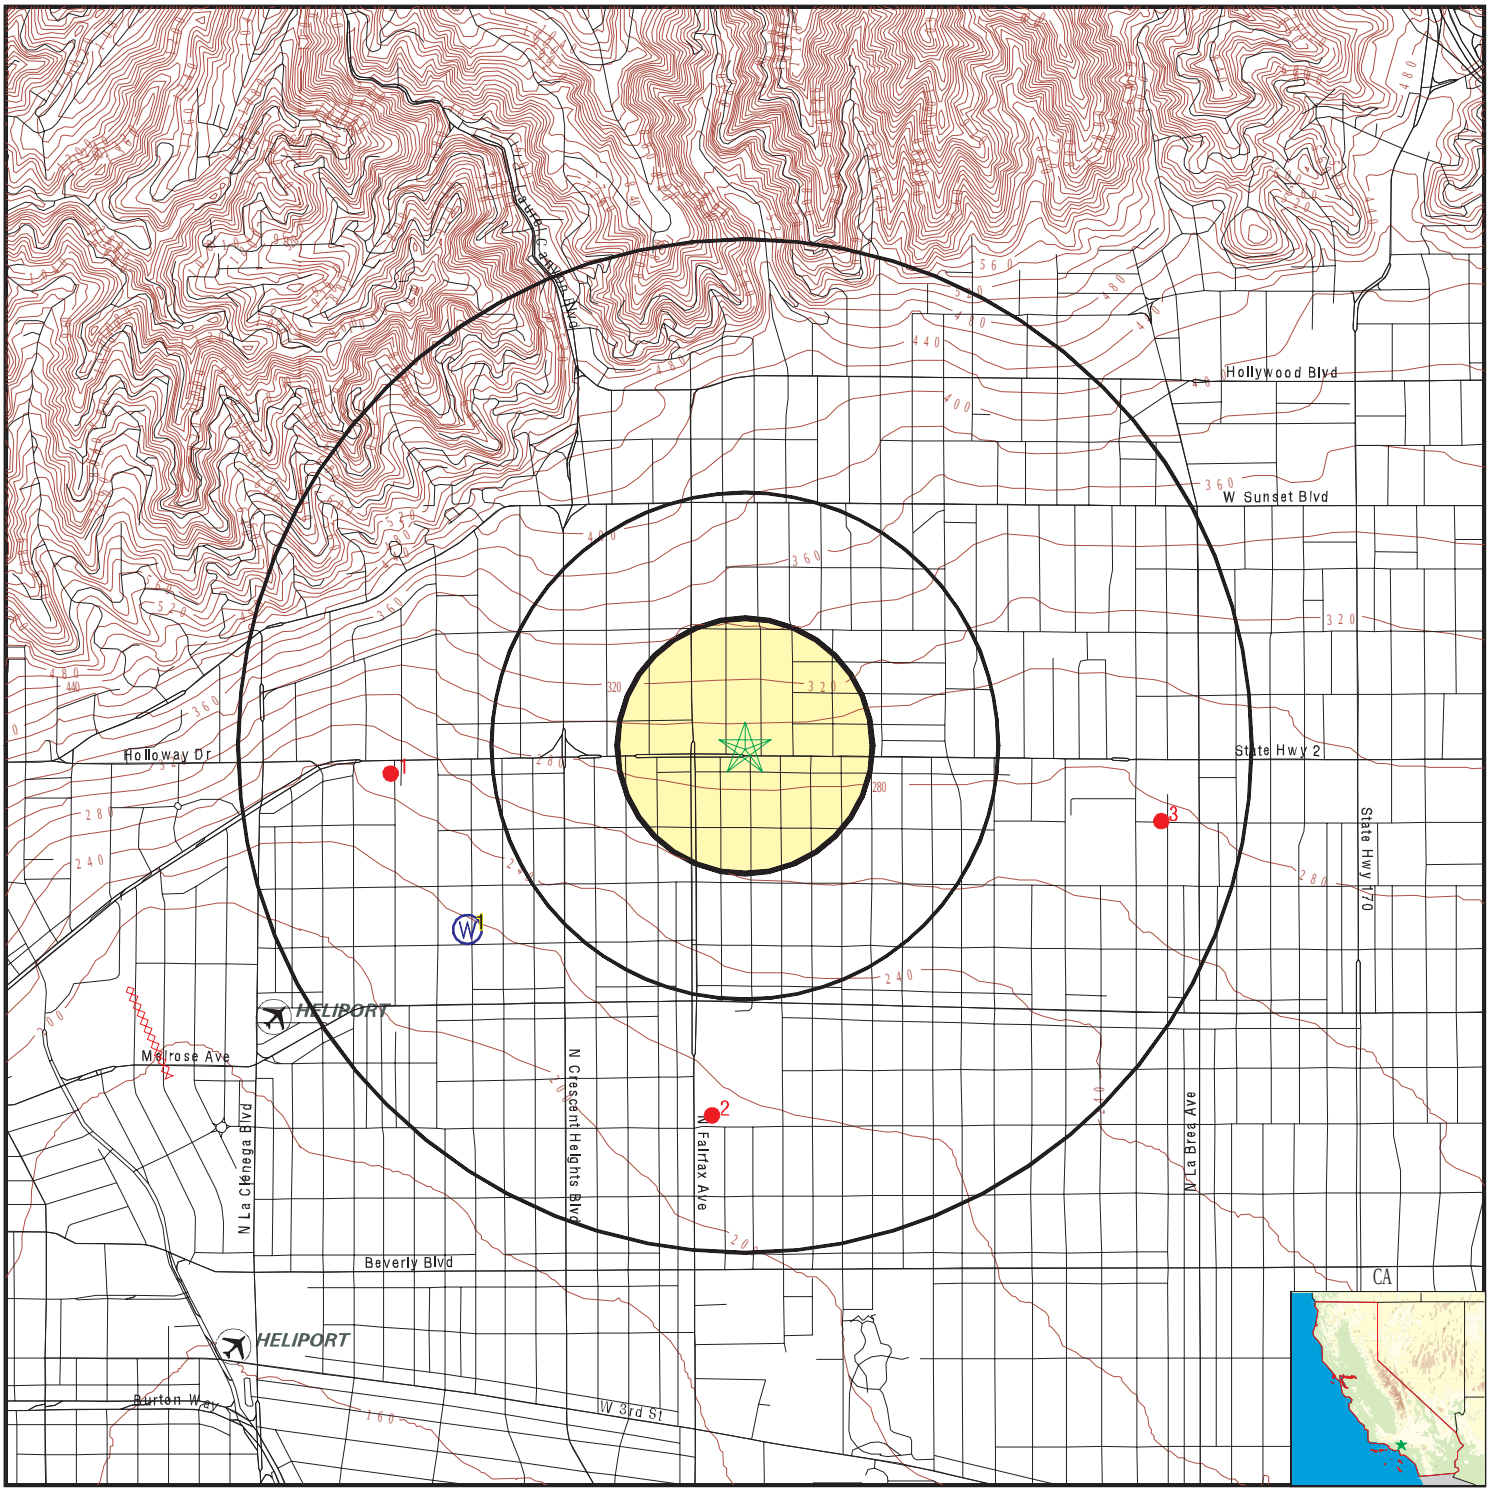

0 1/4 1/2 1 Miles

- County Boundary
- Major Roads
- Contour Lines
- Earthquake Fault Lines
- Airports
- Earthquake epicenter, Richter 5 or greater
- Water Wells
- Public Water Supply Wells
- Cluster of Multiple Icons
- Groundwater Flow Direction
- GI Indeterminate Groundwater Flow at Location
- GV Groundwater Flow Varies at Location
- HD Closest Hydrogeological Data
- Oil, gas or related wells

N

SITE NAME:	3317 Faring Orange Grove	CLIENT:	California Environmental
ADDRESS:	7811 Santa Monica Blvd & 1114 N Orange Grove Ave Los Angeles CA 90046	CONTACT:	Sam Buckley
LAT/LONG:	34.0911 / 118.3597	INQUIRY #:	3873906.2s
		DATE:	March 07, 2014 11:17 am

Copyright © 2014 EDR, Inc. © 2010 Tele Atlas Rel. 07/2009.

GEOCHECK® - PHYSICAL SETTING SOURCE MAP FINDINGS

Map ID
Direction
Distance
Elevation

	Database	EDR ID Number
1 **WSW** **1/2 - 1 Mile** **Lower**	**FED USGS**	**USGS40000140814**

Org. Identifier:	USGS-CA		
Formal name:	USGS California Water Science Center		
Monloc Identifier:	USGS-340509118220601		
Monloc name:	001S014W17E003S		
Monloc type:	Well		
Monloc desc:	Not Reported		
Huc code:	18070104	Drainagearea value:	Not Reported
Drainagearea Units:	Not Reported	Contrib drainagearea:	Not Reported
Contrib drainagearea units:	Not Reported	Latitude:	34.0858426
Longitude:	-118.3692445	Sourcemap scale:	24000
Horiz Acc measure:	1	Horiz Acc measure units:	seconds
Horiz Collection method:	Interpolated from map		
Horiz coord refsys:	NAD83	Vert measure val:	Not Reported
Vert measure units:	Not Reported	Vertacc measure val:	Not Reported
Vert accmeasure units:	Not Reported		
Vertcollection method:	Not Reported		
Vert coord refsys:	Not Reported	Countrycode:	US
Aquifername:	California Coastal Basin aquifers		
Formation type:	Not Reported		
Aquifer type:	Not Reported		
Construction date:	Not Reported	Welldepth:	578
Welldepth units:	ft	Wellholedepth:	651
Wellholedepth units:	ft		

Ground-water levels, Number of Measurements: 0

GEOCHECK® - PHYSICAL SETTING SOURCE MAP FINDINGS

Map ID
Direction
Distance

Database EDR ID Number

1
West
1/2 - 1 Mile

OIL_GAS **CAOG9A000033779**

Districtnu:	1	Apinumber:	03706325
Blmwell:	N	Redrillcan:	Not Reported
Dryhole:	N	Wellstatus:	P
Operatorna:	Chevron U.S.A. Inc.		
Countyname:	Los Angeles	Fieldname:	Any Field
Areaname:	Any Area		
Section:	17		
Township:	01S	Range:	14W
Basemeridi:	SB	Elevation:	Not Reported
Locationde:	Not Reported		
Glat:	34.090308		
Glong:	-118.371889		
Gissourcec:	hud		
Comments:	Not Reported		
Leasename:	Laurel Corelhole	Wellnumber:	2
Epawell:	N	Hydraulica:	N
Confidenti:	N	Spuddate:	30-DEC-99
Welldeptha:	Not Reported	Redrillfoo:	Not Reported
Abandonedd:	/ /	Completion:	/ /
Gissymbol:	PDH	Site id:	CAOG9A000033779

2
South
1/2 - 1 Mile

OIL_GAS **CAOG9A000033749**

Districtnu:	1	Apinumber:	03705693
Blmwell:	N	Redrillcan:	Not Reported
Dryhole:	N	Wellstatus:	P
Operatorna:	Chevron U.S.A. Inc.		
Countyname:	Los Angeles	Fieldname:	Any Field
Areaname:	Any Area		
Section:	16		
Township:	01S	Range:	14W
Basemeridi:	SB	Elevation:	Not Reported
Locationde:	Not Reported		
Glat:	34.080521		
Glong:	-118.360829		
Gissourcec:	hud		
Comments:	Not Reported		
Leasename:	Fairfax High School Corehole	Wellnumber:	1
Epawell:	N	Hydraulica:	N
Confidenti:	N	Spuddate:	30-DEC-99
Welldeptha:	Not Reported	Redrillfoo:	Not Reported
Abandonedd:	/ /	Completion:	/ /
Gissymbol:	PDH	Site id:	CAOG9A000033749

3
East
1/2 - 1 Mile

OIL_GAS **CAOG9A000033777**

GEOCHECK® - PHYSICAL SETTING SOURCE MAP FINDINGS

Districtnu:	1	Apinumber:	03706343
Blmwell:	N	Redrillcan:	Not Reported
Dryhole:	N	Wellstatus:	P
Operatorna:	Chevron U.S.A. Inc.		
Countyname:	Los Angeles	Fieldname:	Any Field
Areaname:	Any Area		
Section:	16		
Township:	01S	Range:	14W
Basemeridi:	SB	Elevation:	Not Reported
Locationde:	Not Reported		
Glat:	34.088945		
Glong:	-118.345371		
Gissourcec:	hud		
Comments:	Not Reported		
Leasename:	Vista Corehole	Wellnumber:	1
Epawell:	N	Hydraulica:	N
Confidenti:	N	Spuddate:	30-DEC-99
Welldeptha:	Not Reported	Redrillfoo:	Not Reported
Abandonedd:	/ /	Completion:	/ /
Gissymbol:	PDH	Site id:	CAOG9A000033777

GEOCHECK® - PHYSICAL SETTING SOURCE MAP FINDINGS
RADON

AREA RADON INFORMATION

State Database: CA Radon

Radon Test Results

Zipcode	Num Tests	> 4 pCi/L
90046	75	7

Federal EPA Radon Zone for LOS ANGELES County: 2

Note: Zone 1 indoor average level > 4 pCi/L.
: Zone 2 indoor average level >= 2 pCi/L and <= 4 pCi/L.
: Zone 3 indoor average level < 2 pCi/L.

Federal Area Radon Information for LOS ANGELES COUNTY, CA

Number of sites tested: 63

Area	Average Activity	% <4 pCi/L	% 4-20 pCi/L	% >20 pCi/L
Living Area - 1st Floor	0.711 pCi/L	98%	2%	0%
Living Area - 2nd Floor	Not Reported	Not Reported	Not Reported	Not Reported
Basement	0.933 pCi/L	100%	0%	0%

PHYSICAL SETTING SOURCE RECORDS SEARCHED

TOPOGRAPHIC INFORMATION

USGS 7.5' Digital Elevation Model (DEM)
Source: United States Geologic Survey
EDR acquired the USGS 7.5' Digital Elevation Model in 2002 and updated it in 2006. The 7.5 minute DEM corresponds to the USGS 1:24,000- and 1:25,000-scale topographic quadrangle maps. The DEM provides elevation data with consistent elevation units and projection.

Scanned Digital USGS 7.5' Topographic Map (DRG)
Source: United States Geologic Survey
A digital raster graphic (DRG) is a scanned image of a U.S. Geological Survey topographic map. The map images are made by scanning published paper maps on high-resolution scanners. The raster image is georeferenced and fit to the Universal Transverse Mercator (UTM) projection.

HYDROLOGIC INFORMATION

Flood Zone Data: This data, available in select counties across the country, was obtained by EDR in 2003 & 2011 from the Federal Emergency Management Agency (FEMA). Data depicts 100-year and 500-year flood zones as defined by FEMA.

NWI: National Wetlands Inventory. This data, available in select counties across the country, was obtained by EDR in 2002, 2005 and 2010 from the U.S. Fish and Wildlife Service.

HYDROGEOLOGIC INFORMATION

AQUIFLOW^{R} Information System
Source: EDR proprietary database of groundwater flow information
EDR has developed the AQUIFLOW Information System (AIS) to provide data on the general direction of groundwater flow at specific points. EDR has reviewed reports submitted to regulatory authorities at select sites and has extracted the date of the report, hydrogeologically determined groundwater flow direction and depth to water table information.

GEOLOGIC INFORMATION

Geologic Age and Rock Stratigraphic Unit
Source: P.G. Schruben, R.E. Arndt and W.J. Bawiec, Geology of the Conterminous U.S. at 1:2,500,000 Scale - A digital representation of the 1974 P.B. King and H.M. Beikman Map, USGS Digital Data Series DDS - 11 (1994).

STATSGO: State Soil Geographic Database
Source: Department of Agriculture, Natural Resources Conservation Services
The U.S. Department of Agriculture's (USDA) Natural Resources Conservation Service (NRCS) leads the national Conservation Soil Survey (NCSS) and is responsible for collecting, storing, maintaining and distributing soil survey information for privately owned lands in the United States. A soil map in a soil survey is a representation of soil patterns in a landscape. Soil maps for STATSGO are compiled by generalizing more detailed (SSURGO) soil survey maps.

SSURGO: Soil Survey Geographic Database
Source: Department of Agriculture, Natural Resources Conservation Services (NRCS)
Telephone: 800-672-5559
SSURGO is the most detailed level of mapping done by the Natural Resources Conservation Services, mapping scales generally range from 1:12,000 to 1:63,360. Field mapping methods using national standards are used to construct the soil maps in the Soil Survey Geographic (SSURGO) database. SSURGO digitizing duplicates the original soil survey maps. This level of mapping is designed for use by landowners, townships and county natural resource planning and management.

PHYSICAL SETTING SOURCE RECORDS SEARCHED

LOCAL / REGIONAL WATER AGENCY RECORDS

FEDERAL WATER WELLS

PWS: Public Water Systems
Source: EPA/Office of Drinking Water
Telephone: 202-564-3750
Public Water System data from the Federal Reporting Data System. A PWS is any water system which provides water to at least 25 people for at least 60 days annually. PWSs provide water from wells, rivers and other sources.

PWS ENF: Public Water Systems Violation and Enforcement Data
Source: EPA/Office of Drinking Water
Telephone: 202-564-3750
Violation and Enforcement data for Public Water Systems from the Safe Drinking Water Information System (SDWIS) after August 1995. Prior to August 1995, the data came from the Federal Reporting Data System (FRDS).

USGS Water Wells: USGS National Water Inventory System (NWIS)
This database contains descriptive information on sites where the USGS collects or has collected data on surface water and/or groundwater. The groundwater data includes information on wells, springs, and other sources of groundwater.

STATE RECORDS

Water Well Database
Source: Department of Water Resources
Telephone: 916-651-9648

California Drinking Water Quality Database
Source: Department of Public Health
Telephone: 916-324-2319
The database includes all drinking water compliance and special studies monitoring for the state of California since 1984. It consists of over 3,200,000 individual analyses along with well and water system information.

OTHER STATE DATABASE INFORMATION

California Oil and Gas Well Locations
Source: Department of Conservation
Telephone: 916-323-1779
Oil and Gas well locations in the state.

RADON

State Database: CA Radon
Source: Department of Health Services
Telephone: 916-324-2208
Radon Database for California

Area Radon Information
Source: USGS
Telephone: 703-356-4020
The National Radon Database has been developed by the U.S. Environmental Protection Agency (USEPA) and is a compilation of the EPA/State Residential Radon Survey and the National Residential Radon Survey. The study covers the years 1986 - 1992. Where necessary data has been supplemented by information collected at private sources such as universities and research institutions.

EPA Radon Zones
Source: EPA
Telephone: 703-356-4020
Sections 307 & 309 of IRAA directed EPA to list and identify areas of U.S. with the potential for elevated indoor radon levels.

PHYSICAL SETTING SOURCE RECORDS SEARCHED

OTHER

Airport Landing Facilities: Private and public use landing facilities
Source: Federal Aviation Administration, 800-457-6656

Epicenters: World earthquake epicenters, Richter 5 or greater
Source: Department of Commerce, National Oceanic and Atmospheric Administration

California Earthquake Fault Lines: The fault lines displayed on EDR's Topographic map are digitized quaternary fault lines, prepared in 1975 by the United State Geological Survey. Additional information (also from 1975) regarding activity at specific fault lines comes from California's Preliminary Fault Activity Map prepared by the California Division of Mines and Geology.

STREET AND ADDRESS INFORMATION

© 2010 Tele Atlas North America, Inc. All rights reserved. This material is proprietary and the subject of copyright protection and other intellectual property rights owned by or licensed to Tele Atlas North America, Inc. The use of this material is subject to the terms of a license agreement. You will be held liable for any unauthorized copying or disclosure of this material.

California



Environmental

November 18, 2014
CE Job No. EV0314-3317

FARING CAPITAL
8687 Melrose Avenue, Suite B538
West Hollywood, CA 90069
Attention: Mr. Jason Illoulian

Subject: Screening Soil Gas Evaluation, Commercial Properties, 7811 Santa Monica Blvd & 1114 N Orange Grove Ave West Hollywood, CA 90046.

Reference: Report by California Environmental (CE), ENVIRONMENTAL SITE ASSESSMENT - PHASE I, Commercial Properties, APNs 5530-002-067 and -019, 7811 Santa Monica Blvd & 1114 N Orange Grove, West Hollywood, CA 90046 dated June 2014.

Dear Mr. Illoulian:

Introduction

CE is pleased to present the results of the screening soil gas assessment conducted for the subject property. This work was implemented following preparation of the above referenced Phase I Assessment Report (CE-ESA). The CE-ESA identified recognized environmental conditions (RECs) in connection with the property. The site is located between Ogden Drive and Orange Grove Avenue on the north side of Santa Monica Blvd, in the City of West Hollywood, California; see **FIGURE 1 – VICINITY MAP**.

Historical site utilization research indicates that the subject property was initially developed with a cleaning and dyeing facility from 1919-1970 (Hollywood City Dye Works, Kings Hollywood Cleaners). In 1950, there were approximately six structures onsite including store/office spaces and a neon sign manufacturing facility with a spray-painting booth attached (National Neon Products). In 1955 a soap manufacturing facility was present onsite. Until at least 1970 the subject property remained developed with the neon sign manufacturing facility, cleaning/dyeing facility, and soap manufacturing facility. National Neon Production vacated the subject property in 1989/90. From 1990 to present the subject property was utilized as commercial office space and parking areas. There is currently one single-story structure onsite that is utilized as a gym/workout space.

The former presence of the cleaning/dyeing facilities (possible solvent use) at the Santa Monica Blvd address and the neon sign manufacturing facility with spray booth at the Orange Grove are considered RECs. CE implemented soil gas testing and collected a soil sample on the property to evaluate these RECs.

30423 Canwood Street, Suite 208, Agoura Hills, CA 91301 (818) 991-1542 (818) 991-1544 (fax)

Soil Gas Assessment

Soil-gas sampling was implemented onsite on November 3, 2014. Southwest Geophysics located subsurface utilities at the exterior boring locations and the interior locations using total field magnetics and GPR methods. An Underground Service Alert notification was also made. H&P Mobile Geochemistry conducted soil-gas probe placement and sampling under the direction of California Environmental. A direct-push Strataprobe rig was utilized for the placement of the exterior soil vapor probes. The interior probes were hand-driven to depths of 5 ft. below ground surface (bgs). One soil gas probe was placed at 5 ft bgs in one location in the exterior parking area to the north of the gym structure. In the interior of the structure, four soil gas probes were placed at 5 ft bgs. The soil gas probe locations are shown on the attached **FIGURE 2 – ASSESSMENT MAP**. The interior probes were placed within the historical locations of the cleaning and dyeing facilities. Seven soil-gas samples were collected from the five locations including a sample duplicate. Soil-gas samples were obtained and analyzed for volatile organic compounds (USEPA Method 8260B) in general accordance with the DTSC/RWQCB guidelines (CalEPA/DTSC/RWQCB Soil-gas Advisory, 2012) in an onsite state certified mobile laboratory.

The soil-gas probes consisted of a sampling tip attached to inert nylon tubing. Each segment of tubing was pre-measured to ensure the correct depth. The sample point was set within a six inch sand-sensing zone at the desired depth of each soil vapor point. Dry granular bentonite was placed above and/or below the sand-sensing zone and hydrated in order to seal the sand-sensing zone. The probe was completed to the surface with the hydrated bentonite and capped with gas-tight 2-way valve preventing degassing of the gas point and interference from the surface. The soil-gas probes were allowed to equilibrate for two hours prior to the collection of the soil-gas samples. A standard 3-purge volume (3 PV) was utilized for the vapor sampling. 1,1-difluoroethane was utilized as the leak check compound. Vapor probe locations were sampled using the H&P Mobile Geochemistry SOP which includes protocols for surface seals, purge volume tests, tracer compounds, sample flow rate, duplicate samples, and analytical instrument calibration.

Laboratory analysis of soil-gas found concentrations of Ethylbenzene (4.2 ug/l – 4.3 ug/l) in two of the soil-gas samples (CE2 @ 5ft. and replicate). Detections of xylenes (1.3 ug/l - 24 ug/l) were detected in CE1 @ 5ft, CE2 @ 5ft, and the replicate sample. TCE was detected (0.44 ug/l – 2.2 ug/l) in CE3@5ft, CE4 @ 5ft, CE5 @ 5ft. and CE6 @ 5ft. The remaining samples were below the method-reporting limits for all other EPA Method 8260 compounds. One of the detections of TCE (CE4 @ 5ft. – 2.2 ug/l) exceeds the California Human Health Screening Level for commercial development. However, a risk calculation (see **Risk Evaluation** below) indicates that the incremental risk level for vapor intrusion to indoor air is less than the allowable of 10^{-6} for commercial and residential properties. All other VOCs detected are at or below their respective CHHSLs for commercial development. The soil-gas laboratory report and chain of custody record are attached in **APPENDIX I**. The locations of the soil-gas probes are depicted on **FIGURE 2 – ASSESSMENT MAP.**

Soil Assessment

A neon sign manufacturing facility was formerly located on the subject property in the area that is currently operating as a public parking lot (Orange Grove Ave). A soil sample was obtained and analyzed for heavy metals per Title 22 Metals. The detections found were consistent with regional

background concentrations of metals in soil. The complete soil sampling laboratory report is attached in **APPENDIX I.**

Risk Evaluation

California Environmental implemented a screening soil gas assessment at the property during November 2014. The screening assessment was initiated to evaluate potential VOC impacts from the former onsite cleaning and dyeing facilities. The sampling identified low concentrations of tetrachloroethylene (TCE) in several of the soil gas samples obtained from the property. CalEPA-DTSC issued guidance documents for assessing risk associated with a variety of VOCs in shallow soil gas beneath residential/commercial properties in 2005, 2010 and 2012. A CalEPA-DTSC modified Johnson and Ettinger (J&E) model was used to assess the risk to human health from indoor air quality from the low concentration of TCE found in soil gas. The calculation showed the incremental risk level for vapor intrusion to indoor air to be less than the allowable of 10^{-6} for commercial and residential properties. Therefore, future indoor air mitigation is not required.


Conclusions

Soil gas testing beneath the subject site by CE revealed concentrations of TCE in four samples, ethylbenzene in two samples, and xylenes in three samples. The testing documents that a reportable release from the former onsite cleaning and dyeing facilities has not occurred. The majority of the onsite soil gas concentrations are at or below the CalEPA-DTSC advisory risk-based concentrations (CHHSLs) for VOCs in shallow soil gas for commercial properties. The risk analysis presented above indicates that the existing commercial building and future residential and/or commercial building(s) will not require vapor intrusion mitigation.

A soil sample was obtained and analyzed for heavy metals per Title 22 Metals. The concentrations of metals found are consistent with regional background concentrations of metals in soil. Further assessment is not recommended.

Should you have any questions or require additional information, please contact me directly.

Respectfully submitted,

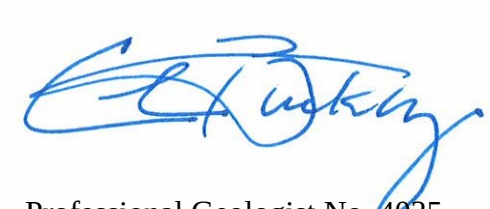



Professional Geologist No. 4035
Certified Engineering Geologist No. 1250
Certified Hydrogeologist No. 55

30423 Canwood Street, Suite 208, Agoura Hills, CA 91301 (818) 991-1542 (818) 991-1544 (fax)

ILLUSTRATIONS

Table I – Laboratory Analysis of Soil Gas
Table II – Laboratory Analysis of Soil
Figure 1 – Vicinity Map
Figure 2 - Assessment Map

30423 Canwood Street, Suite 208, Agoura Hills, CA 91301 (818) 991-1542 (818) 991-1544 (fax)

TABLE I

Laboratory Analysis of Soil Gas
7811 Santa Monica Blvd & 114 Orange Grove
West Hollywood, CA 90048

Sample ID	Date	EPA Method 8260B - ug/l						
		B	T	E	X	PCE	TCE	VC
CESV1-5ft.	11/3/2014	<0.1	<1.0	<0.5	**1.3**	<0.1	<0.1	<0.05
CESV2-5ft.	11/3/2014	<0.1	<1.0	**4.3**	**24**	<0.1	<0.1	<0.05
CESV2-5ft. - rep	11/3/2014	<0.1	<1.0	**4.2**	**23.9**	<0.1	<0.1	<0.05
CESV3-5ft.	11/3/2014	<0.1	<1.0	<0.5	<0.5	<0.1	**0.76**	<0.05
CESV4-5ft.	11/3/2014	<0.1	<1.0	<0.5	<0.5	<0.1	**2.2**	<0.05
CESV5-5ft.	11/3/2014	<0.1	<1.0	<0.5	<0.5	<0.1	**1.7**	<0.05
CESV6-5ft.	11/3/2014	<0.1	<1.0	<0.5	<0.5	<0.1	**0.44**	<0.05
CHHSL-Res		0.036	140	4,200	320	0.18	0.53	0.013
CHHSL-Com		0.12	380	14,000	890	0.6	1.8	0.045

B – Benzene; T – Toluene; E – Ethylbenzene; X – Xylene; TCE – Tricholoroethene; PCE – Tetrachloroethene; VC-Vinyl Chloride

CHHSL = California Human Health Screening Level, Residential - res, Commercial - com

= Not Analyzed; Rep = Duplicate Sample

30423 Canwood Street, Suite 208, Agoura Hills, CA 91301 (818) 991-1542 (818) 991-1544 (fax)

TABLE II


Laboratory Analysis of Soil - 7811 Santa Monica Blvd & 1114 N Orange Grove Ave

Title 22 Metals (mg/kg)

Sample I.D.	Date	Antimony	Arsenic	Barium	Beryllium	Cadmium	Chromium	Cobalt	Copper	Lead	Mercury	Molybdenum	Nickel	Selenium	Silver	Thallium	Vanadium	Zinc
CE1@2ft.	11/3/2014	<10	**4.6**	**120**	<1.0	<1.0	**45**	**12**	**25**	**24**	**0.026**	<5.0	**22**	<0.5	<1.0	<5.0	**64**	**160**
CHHSLs commercial		380	0.24*	63,000	190	7.5	100,000	3,200	38,000	320	180	4800	16,000	4,800	4,800	63	6700	100,000
CHHSLs residential		30	0.07	5,200	16	1.7	100,000	660	3,000	80	18	380	1,600	380	380	5	530	23,000

* - Arsenic concentration compared to background levels - in SoCal 3-15 mg/kg

30423 Canwood Street, Suite 208, Agoura Hills, CA 91301 (818) 991-1542 (818) 991-1544 (fax)

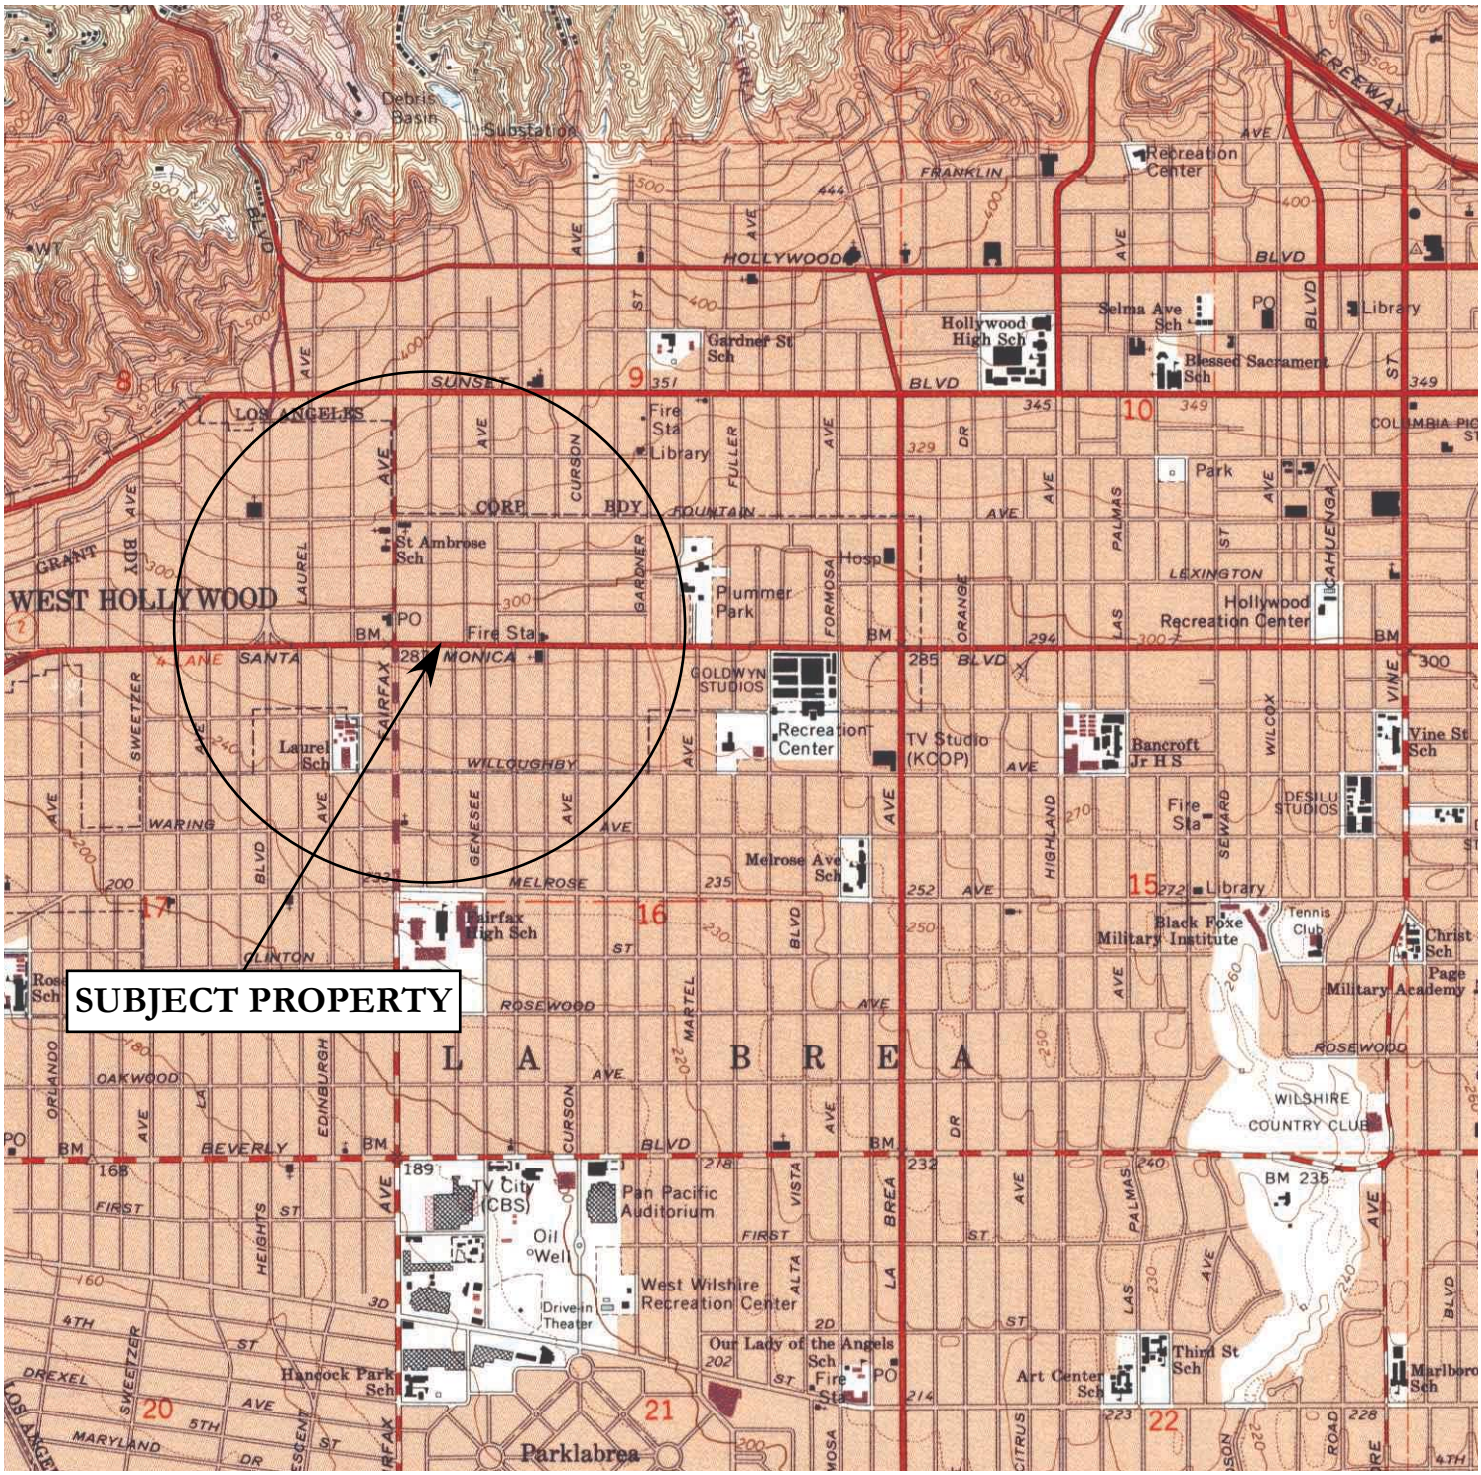

Scale

0 1,000 2,000 ft.

1 inch = 2,000 feet

N

W E

S

References: USGS 7.5' Hollywood Topographic Quadrangle, 1966 (photorevised 1972 and minor revision 1994), Los Angeles County Assessor's Office Map 5530.

FIGURE 1 - VICINITY MAP

7811 Santa Monica Blvd & 1114 Orange Grove Ave
West Hollywood, California 90046

Drawn By:	**STB**	**Job #**	**EV0314-3317**
Checked By:	**CIB**	**Date:**	**NOVEMBER 2014**

California Environmental

3317 Vicinity Map



location and number of CE 5' soil gas probe with concentration of TCE in ug/l

location of CE 5' soil gas probe with concentration of TCE in ug/l and location of 2' soil sample

N
W E
S

References: Google Earth and Field Map

ASSESSMENT PLAN 7811 Santa Monica Blvd & 1114 Orange Grove West Hollywood, CA 90046		
Drawn By: STB	**Job #** EV0314-3317	California Environmental
Checked By: CIB	**Date:** NOVEMBER 2014	

APPENDIX I
Laboratory Test Reports

30423 Canwood Street, Suite 208, Agoura Hills, CA 91301 (818) 991-1542 (818) 991-1544 (fax)

Mobile Geochemistry Inc.

07 November 2014

Mr. Charlie Buckley
California Environmental
30423 Canwood Street, Suite 208
Agoura Hills, CA 91301

H&P Project: CE110314-SB2-B
Client Project: 3317 / 7811 Santa Monica Blvd

Dear Mr. Charlie Buckley:

Enclosed is the analytical report for the above referenced project. The data herein applies to samples as received by H&P Mobile Geochemistry, Inc. on 03-Nov-14 which were analyzed in accordance with the attached Chain of Custody record(s).

The results for all sample analyses and required QA/QC analyses are presented in the following sections and summarized in the documents:

- Sample Summary
- Case Narrative (if applicable)
- Sample Results
- Quality Control Summary
- Notes and Definitions / Appendix
- Chain of Custody

Unless otherwise noted, all analyses were performed and reviewed in compliance with our Quality Systems Manual and Standard Operating Procedures. This report shall not be reproduced, except in full, without the written approval of H&P Mobile Geochemistry, Inc.

We at H&P Mobile Geochemistry, Inc. sincerely appreciate the opportunity to provide analytical services to you on this project. If you have any questions or concerns regarding this analytical report, please contact me at your convenience at 760-804-9678.

Sincerely,

Janis Villarreal

Janis Villarreal
Laboratory Director

H&P Mobile Geochemistry, Inc. operates under CA Environmental Lab Accreditation Program Numbers 2579, 2740, 2741, 2742, 2743, 2745 and 2754. National Environmental Laboratory Accreditation Conference (NELAC) Standards Lab #11845

H&P Mobile
Geochemistry Inc.

2470 Impala Drive
Carlsbad, CA 92010
760-804-9678 Phone
760-804-9159 Fax

California Environmental	Project: CE110314-SB2-B	
30423 Canwood Street, Suite 208	Project Number: 3317 / 7811 Santa Monica Blvd	Reported:
Agoura Hills, CA 91301	Project Manager: Mr. Charlie Buckley	07-Nov-14 12:41

ANALYTICAL REPORT FOR SAMPLES

Sample ID	Laboratory ID	Matrix	Date Sampled	Date Received
CE1-5', P489cc	E411003-01	Vapor	03-Nov-14	03-Nov-14
CE2-5', P489cc	E411003-02	Vapor	03-Nov-14	03-Nov-14
CE2-5' REP, P539cc	E411003-03	Vapor	03-Nov-14	03-Nov-14
CE3-5', P137cc	E411003-04	Vapor	03-Nov-14	03-Nov-14
CE4-5', P137cc	E411003-05	Vapor	03-Nov-14	03-Nov-14
CE5-5', P137cc	E411003-06	Vapor	03-Nov-14	03-Nov-14
CE6-5', P137cc	E411003-07	Vapor	03-Nov-14	03-Nov-14

H&P Mobile
Geochemistry Inc.

2470 Impala Drive
Carlsbad, CA 92010
760-804-9678 Phone
760-804-9159 Fax

California Environmental	Project: CE110314-SB2-B	
30423 Canwood Street, Suite 208	Project Number: 3317 / 7811 Santa Monica Blvd	Reported:
Agoura Hills, CA 91301	Project Manager: Mr. Charlie Buckley	07-Nov-14 12:41

DETECTIONS SUMMARY

Sample ID: **CE1-5', P489cc** Laboratory ID: **E411003-01**

Analyte	Result	Reporting Limit	Units	Method	Notes
m,p-Xylene	**1.3**	0.50	ug/l	H&P 8260 SV	

Sample ID: **CE2-5', P489cc** Laboratory ID: **E411003-02**

Analyte	Result	Reporting Limit	Units	Method	Notes
Tetrachloroethene	**0.60**	0.10	ug/l	H&P 8260 SV	
Ethylbenzene	**4.3**	0.50	ug/l	H&P 8260 SV	
m,p-Xylene	**19**	0.50	ug/l	H&P 8260 SV	
o-Xylene	**5.0**	0.50	ug/l	H&P 8260 SV	

Sample ID: **CE2-5' REP, P539cc** Laboratory ID: **E411003-03**

Analyte	Result	Reporting Limit	Units	Method	Notes
Tetrachloroethene	**0.54**	0.10	ug/l	H&P 8260 SV	
Ethylbenzene	**4.2**	0.50	ug/l	H&P 8260 SV	
m,p-Xylene	**19**	0.50	ug/l	H&P 8260 SV	
o-Xylene	**4.9**	0.50	ug/l	H&P 8260 SV	

Sample ID: **CE3-5', P137cc** Laboratory ID: **E411003-04**

Analyte	Result	Reporting Limit	Units	Method	Notes
Tetrachloroethene	**0.76**	0.10	ug/l	H&P 8260 SV	

Sample ID: **CE4-5', P137cc** Laboratory ID: **E411003-05**

Analyte	Result	Reporting Limit	Units	Method	Notes
Tetrachloroethene	**2.2**	0.10	ug/l	H&P 8260 SV	

Sample ID: **CE5-5', P137cc** Laboratory ID: **E411003-06**

Analyte	Result	Reporting Limit	Units	Method	Notes
Tetrachloroethene	**1.7**	0.10	ug/l	H&P 8260 SV	

Sample ID: **CE6-5', P137cc** Laboratory ID: **E411003-07**

Analyte	Result	Reporting Limit	Units	Method	Notes
Tetrachloroethene	**0.44**	0.10	ug/l	H&P 8260 SV	

H&P Mobile
Geochemistry Inc.

2470 Impala Drive
Carlsbad, CA 92010
760-804-9678 Phone
760-804-9159 Fax

California Environmental	Project: CE110314-SB2-B	
30423 Canwood Street, Suite 208	Project Number: 3317 / 7811 Santa Monica Blvd	Reported:
Agoura Hills, CA 91301	Project Manager: Mr. Charlie Buckley	07-Nov-14 12:41

Volatile Organic Compounds by 8260SV

H&P Mobile Geochemistry, Inc.

Analyte	Result	Reporting Limit	Units	Dilution Factor	Batch	Prepared	Analyzed	Method	Notes
CE1-5', P489cc (E411003-01) Vapor Sampled: 03-Nov-14 Received: 03-Nov-14									
1,1-Difluoroethane (LCC)	ND	0.50	ug/l	0.05	EK40306	03-Nov-14	03-Nov-14	H&P 8260 SV	
Dichlorodifluoromethane (F12)	ND	0.50	"	"	"	"	"	"	
Chloromethane	ND	0.50	"	"	"	"	"	"	
Vinyl chloride	ND	0.05	"	"	"	"	"	"	
Bromomethane	ND	0.50	"	"	"	"	"	"	
Chloroethane	ND	0.50	"	"	"	"	"	"	
Trichlorofluoromethane (F11)	ND	0.50	"	"	"	"	"	"	
Methylene chloride (Dichloromethane)	ND	0.50	"	"	"	"	"	"	
Methyl tertiary-butyl ether (MTBE)	ND	0.50	"	"	"	"	"	"	
trans-1,2-Dichloroethene	ND	0.50	"	"	"	"	"	"	
1,1-Dichloroethane	ND	0.50	"	"	"	"	"	"	
1,1-Dichloroethene	ND	0.50	"	"	"	"	"	"	
2,2-Dichloropropane	ND	0.50	"	"	"	"	"	"	
cis-1,2-Dichloroethene	ND	0.50	"	"	"	"	"	"	
Chloroform	ND	0.10	"	"	"	"	"	"	
Bromochloromethane	ND	0.50	"	"	"	"	"	"	
1,1,1-Trichloroethane	ND	0.50	"	"	"	"	"	"	
1,1-Dichloropropene	ND	0.50	"	"	"	"	"	"	
Carbon tetrachloride	ND	0.10	"	"	"	"	"	"	
1,2-Dichloroethane (EDC)	ND	0.10	"	"	"	"	"	"	
Benzene	ND	0.10	"	"	"	"	"	"	
Trichloroethene	ND	0.10	"	"	"	"	"	"	
1,2-Dichloropropane	ND	0.50	"	"	"	"	"	"	
Bromodichloromethane	ND	0.50	"	"	"	"	"	"	
Dibromomethane	ND	0.50	"	"	"	"	"	"	
cis-1,3-Dichloropropene	ND	0.50	"	"	"	"	"	"	
Toluene	ND	1.0	"	"	"	"	"	"	
trans-1,3-Dichloropropene	ND	0.50	"	"	"	"	"	"	
1,1,2-Trichloroethane	ND	0.50	"	"	"	"	"	"	
1,2-Dibromoethane (EDB)	ND	0.50	"	"	"	"	"	"	
1,3-Dichloropropane	ND	0.50	"	"	"	"	"	"	
Tetrachloroethene	ND	0.10	"	"	"	"	"	"	
Dibromochloromethane	ND	0.50	"	"	"	"	"	"	
Chlorobenzene	ND	0.10	"	"	"	"	"	"	
Ethylbenzene	ND	0.50	"	"	"	"	"	"	
1,1,1,2-Tetrachloroethane	ND	0.50	"	"	"	"	"	"	
m,p-Xylene	**1.3**	0.50	"	"	"	"	"	"	
o-Xylene	ND	0.50	"	"	"	"	"	"	

H&P Mobile
Geochemistry Inc.

2470 Impala Drive
Carlsbad, CA 92010
760-804-9678 Phone
760-804-9159 Fax

California Environmental	Project: CE110314-SB2-B	
30423 Canwood Street, Suite 208	Project Number: 3317 / 7811 Santa Monica Blvd	Reported:
Agoura Hills, CA 91301	Project Manager: Mr. Charlie Buckley	07-Nov-14 12:41

Volatile Organic Compounds by 8260SV

H&P Mobile Geochemistry, Inc.

Analyte	Result	Reporting Limit	Units	Dilution Factor	Batch	Prepared	Analyzed	Method	Notes
CE1-5', P489cc (E411003-01) Vapor Sampled: 03-Nov-14 Received: 03-Nov-14									
Styrene	ND	0.50	ug/l	0.05	EK40306	03-Nov-14	03-Nov-14	H&P 8260 SV	
Bromoform	ND	0.50	"	"	"	"	"	"	
Isopropylbenzene (Cumene)	ND	0.50	"	"	"	"	"	"	
1,1,2,2-Tetrachloroethane	ND	0.50	"	"	"	"	"	"	
1,2,3-Trichloropropane	ND	0.50	"	"	"	"	"	"	
n-Propylbenzene	ND	0.50	"	"	"	"	"	"	
Bromobenzene	ND	0.50	"	"	"	"	"	"	
1,3,5-Trimethylbenzene	ND	0.50	"	"	"	"	"	"	
2-Chlorotoluene	ND	0.50	"	"	"	"	"	"	
4-Chlorotoluene	ND	0.50	"	"	"	"	"	"	
tert-Butylbenzene	ND	0.50	"	"	"	"	"	"	
1,2,4-Trimethylbenzene	ND	0.50	"	"	"	"	"	"	
sec-Butylbenzene	ND	0.50	"	"	"	"	"	"	
p-Isopropyltoluene	ND	0.50	"	"	"	"	"	"	
1,3-Dichlorobenzene	ND	0.50	"	"	"	"	"	"	
1,4-Dichlorobenzene	ND	0.50	"	"	"	"	"	"	
n-Butylbenzene	ND	0.50	"	"	"	"	"	"	
1,2-Dichlorobenzene	ND	0.50	"	"	"	"	"	"	
1,2-Dibromo-3-chloropropane	ND	5.0	"	"	"	"	"	"	
1,2,4-Trichlorobenzene	ND	0.50	"	"	"	"	"	"	
Hexachlorobutadiene	ND	0.50	"	"	"	"	"	"	
Naphthalene	ND	0.10	"	"	"	"	"	"	
1,2,3-Trichlorobenzene	ND	0.50	"	"	"	"	"	"	
1,1,2 Trichlorotrifluoroethane (F113)	ND	0.50	"	"	"	"	"	"	
Surrogate: Dibromofluoromethane		*108 %*	*75-125*		"	"	"	"	
Surrogate: 1,2-Dichloroethane-d4		*111 %*	*75-125*		"	"	"	"	
Surrogate: Toluene-d8		*104 %*	*75-125*		"	"	"	"	
Surrogate: 4-Bromofluorobenzene		*92.4 %*	*75-125*		"	"	"	"	

H&P Mobile
Geochemistry Inc.

2470 Impala Drive
Carlsbad, CA 92010
760-804-9678 Phone
760-804-9159 Fax

California Environmental	Project: CE110314-SB2-B	
30423 Canwood Street, Suite 208	Project Number: 3317 / 7811 Santa Monica Blvd	Reported:
Agoura Hills, CA 91301	Project Manager: Mr. Charlie Buckley	07-Nov-14 12:41

Volatile Organic Compounds by 8260SV

H&P Mobile Geochemistry, Inc.

Analyte	Result	Reporting Limit	Units	Dilution Factor	Batch	Prepared	Analyzed	Method	Notes
CE2-5', P489cc (E411003-02) Vapor Sampled: 03-Nov-14 Received: 03-Nov-14									
1,1-Difluoroethane (LCC)	ND	0.50	ug/l	0.05	EK40306	03-Nov-14	03-Nov-14	H&P 8260 SV	
Dichlorodifluoromethane (F12)	ND	0.50	"	"	"	"	"	"	
Chloromethane	ND	0.50	"	"	"	"	"	"	
Vinyl chloride	ND	0.05	"	"	"	"	"	"	
Bromomethane	ND	0.50	"	"	"	"	"	"	
Chloroethane	ND	0.50	"	"	"	"	"	"	
Trichlorofluoromethane (F11)	ND	0.50	"	"	"	"	"	"	
Methylene chloride (Dichloromethane)	ND	0.50	"	"	"	"	"	"	
Methyl tertiary-butyl ether (MTBE)	ND	0.50	"	"	"	"	"	"	
trans-1,2-Dichloroethene	ND	0.50	"	"	"	"	"	"	
1,1-Dichloroethane	ND	0.50	"	"	"	"	"	"	
1,1-Dichloroethene	ND	0.50	"	"	"	"	"	"	
2,2-Dichloropropane	ND	0.50	"	"	"	"	"	"	
cis-1,2-Dichloroethene	ND	0.50	"	"	"	"	"	"	
Chloroform	ND	0.10	"	"	"	"	"	"	
Bromochloromethane	ND	0.50	"	"	"	"	"	"	
1,1,1-Trichloroethane	ND	0.50	"	"	"	"	"	"	
1,1-Dichloropropene	ND	0.50	"	"	"	"	"	"	
Carbon tetrachloride	ND	0.10	"	"	"	"	"	"	
1,2-Dichloroethane (EDC)	ND	0.10	"	"	"	"	"	"	
Benzene	ND	0.10	"	"	"	"	"	"	
Trichloroethene	ND	0.10	"	"	"	"	"	"	
1,2-Dichloropropane	ND	0.50	"	"	"	"	"	"	
Bromodichloromethane	ND	0.50	"	"	"	"	"	"	
Dibromomethane	ND	0.50	"	"	"	"	"	"	
cis-1,3-Dichloropropene	ND	0.50	"	"	"	"	"	"	
Toluene	ND	1.0	"	"	"	"	"	"	
trans-1,3-Dichloropropene	ND	0.50	"	"	"	"	"	"	
1,1,2-Trichloroethane	ND	0.50	"	"	"	"	"	"	
1,2-Dibromoethane (EDB)	ND	0.50	"	"	"	"	"	"	
1,3-Dichloropropane	ND	0.50	"	"	"	"	"	"	
Tetrachloroethene	**0.60**	0.10	"	"	"	"	"	"	
Dibromochloromethane	ND	0.50	"	"	"	"	"	"	
Chlorobenzene	ND	0.10	"	"	"	"	"	"	
Ethylbenzene	**4.3**	0.50	"	"	"	"	"	"	
1,1,1,2-Tetrachloroethane	ND	0.50	"	"	"	"	"	"	
m,p-Xylene	**19**	0.50	"	"	"	"	"	"	
o-Xylene	**5.0**	0.50	"	"	"	"	"	"	

H&P Mobile
Geochemistry Inc.

2470 Impala Drive
Carlsbad, CA 92010
760-804-9678 Phone
760-804-9159 Fax

California Environmental	Project: CE110314-SB2-B	
30423 Canwood Street, Suite 208	Project Number: 3317 / 7811 Santa Monica Blvd	Reported:
Agoura Hills, CA 91301	Project Manager: Mr. Charlie Buckley	07-Nov-14 12:41

Volatile Organic Compounds by 8260SV

H&P Mobile Geochemistry, Inc.

Analyte	Result	Reporting Limit	Units	Dilution Factor	Batch	Prepared	Analyzed	Method	Notes
CE2-5', P489cc (E411003-02) Vapor Sampled: 03-Nov-14 Received: 03-Nov-14									
Styrene	ND	0.50	ug/l	0.05	EK40306	03-Nov-14	03-Nov-14	H&P 8260 SV	
Bromoform	ND	0.50	"	"	"	"	"	"	
Isopropylbenzene (Cumene)	ND	0.50	"	"	"	"	"	"	
1,1,2,2-Tetrachloroethane	ND	0.50	"	"	"	"	"	"	
1,2,3-Trichloropropane	ND	0.50	"	"	"	"	"	"	
n-Propylbenzene	ND	0.50	"	"	"	"	"	"	
Bromobenzene	ND	0.50	"	"	"	"	"	"	
1,3,5-Trimethylbenzene	ND	0.50	"	"	"	"	"	"	
2-Chlorotoluene	ND	0.50	"	"	"	"	"	"	
4-Chlorotoluene	ND	0.50	"	"	"	"	"	"	
tert-Butylbenzene	ND	0.50	"	"	"	"	"	"	
1,2,4-Trimethylbenzene	ND	0.50	"	"	"	"	"	"	
sec-Butylbenzene	ND	0.50	"	"	"	"	"	"	
p-Isopropyltoluene	ND	0.50	"	"	"	"	"	"	
1,3-Dichlorobenzene	ND	0.50	"	"	"	"	"	"	
1,4-Dichlorobenzene	ND	0.50	"	"	"	"	"	"	
n-Butylbenzene	ND	0.50	"	"	"	"	"	"	
1,2-Dichlorobenzene	ND	0.50	"	"	"	"	"	"	
1,2-Dibromo-3-chloropropane	ND	5.0	"	"	"	"	"	"	
1,2,4-Trichlorobenzene	ND	0.50	"	"	"	"	"	"	
Hexachlorobutadiene	ND	0.50	"	"	"	"	"	"	
Naphthalene	ND	0.10	"	"	"	"	"	"	
1,2,3-Trichlorobenzene	ND	0.50	"	"	"	"	"	"	
1,1,2 Trichlorotrifluoroethane (F113)	ND	0.50	"	"	"	"	"	"	
Surrogate: Dibromofluoromethane		*106 %*	*75-125*		"	"	"	"	
Surrogate: 1,2-Dichloroethane-d4		*107 %*	*75-125*		"	"	"	"	
Surrogate: Toluene-d8		*109 %*	*75-125*		"	"	"	"	
Surrogate: 4-Bromofluorobenzene		*89.5 %*	*75-125*		"	"	"	"	

H&P Mobile
Geochemistry Inc.

2470 Impala Drive
Carlsbad, CA 92010
760-804-9678 Phone
760-804-9159 Fax

California Environmental	Project: CE110314-SB2-B	
30423 Canwood Street, Suite 208	Project Number: 3317 / 7811 Santa Monica Blvd	Reported:
Agoura Hills, CA 91301	Project Manager: Mr. Charlie Buckley	07-Nov-14 12:41

Volatile Organic Compounds by 8260SV

H&P Mobile Geochemistry, Inc.

Analyte	Result	Reporting Limit	Units	Dilution Factor	Batch	Prepared	Analyzed	Method	Notes
CE2-5' REP, P539cc (E411003-03) Vapor	**Sampled: 03-Nov-14**	**Received: 03-Nov-14**							
1,1-Difluoroethane (LCC)	ND	0.50	ug/l	0.05	EK40306	03-Nov-14	03-Nov-14	H&P 8260 SV	
Dichlorodifluoromethane (F12)	ND	0.50	"	"	"	"	"	"	
Chloromethane	ND	0.50	"	"	"	"	"	"	
Vinyl chloride	ND	0.05	"	"	"	"	"	"	
Bromomethane	ND	0.50	"	"	"	"	"	"	
Chloroethane	ND	0.50	"	"	"	"	"	"	
Trichlorofluoromethane (F11)	ND	0.50	"	"	"	"	"	"	
Methylene chloride (Dichloromethane)	ND	0.50	"	"	"	"	"	"	
Methyl tertiary-butyl ether (MTBE)	ND	0.50	"	"	"	"	"	"	
trans-1,2-Dichloroethene	ND	0.50	"	"	"	"	"	"	
1,1-Dichloroethane	ND	0.50	"	"	"	"	"	"	
1,1-Dichloroethene	ND	0.50	"	"	"	"	"	"	
2,2-Dichloropropane	ND	0.50	"	"	"	"	"	"	
cis-1,2-Dichloroethene	ND	0.50	"	"	"	"	"	"	
Chloroform	ND	0.10	"	"	"	"	"	"	
Bromochloromethane	ND	0.50	"	"	"	"	"	"	
1,1,1-Trichloroethane	ND	0.50	"	"	"	"	"	"	
1,1-Dichloropropene	ND	0.50	"	"	"	"	"	"	
Carbon tetrachloride	ND	0.10	"	"	"	"	"	"	
1,2-Dichloroethane (EDC)	ND	0.10	"	"	"	"	"	"	
Benzene	ND	0.10	"	"	"	"	"	"	
Trichloroethene	ND	0.10	"	"	"	"	"	"	
1,2-Dichloropropane	ND	0.50	"	"	"	"	"	"	
Bromodichloromethane	ND	0.50	"	"	"	"	"	"	
Dibromomethane	ND	0.50	"	"	"	"	"	"	
cis-1,3-Dichloropropene	ND	0.50	"	"	"	"	"	"	
Toluene	ND	1.0	"	"	"	"	"	"	
trans-1,3-Dichloropropene	ND	0.50	"	"	"	"	"	"	
1,1,2-Trichloroethane	ND	0.50	"	"	"	"	"	"	
1,2-Dibromoethane (EDB)	ND	0.50	"	"	"	"	"	"	
1,3-Dichloropropane	ND	0.50	"	"	"	"	"	"	
Tetrachloroethene	**0.54**	0.10	"	"	"	"	"	"	
Dibromochloromethane	ND	0.50	"	"	"	"	"	"	
Chlorobenzene	ND	0.10	"	"	"	"	"	"	
Ethylbenzene	**4.2**	0.50	"	"	"	"	"	"	
1,1,1,2-Tetrachloroethane	ND	0.50	"	"	"	"	"	"	
m,p-Xylene	**19**	0.50	"	"	"	"	"	"	
o-Xylene	**4.9**	0.50	"	"	"	"	"	"	

H&P Mobile
Geochemistry Inc.

2470 Impala Drive
Carlsbad, CA 92010
760-804-9678 Phone
760-804-9159 Fax

California Environmental	Project: CE110314-SB2-B	
30423 Canwood Street, Suite 208	Project Number: 3317 / 7811 Santa Monica Blvd	Reported:
Agoura Hills, CA 91301	Project Manager: Mr. Charlie Buckley	07-Nov-14 12:41

Volatile Organic Compounds by 8260SV

H&P Mobile Geochemistry, Inc.

Analyte	Result	Reporting Limit	Units	Dilution Factor	Batch	Prepared	Analyzed	Method	Notes
CE2-5' REP, P539cc (E411003-03) Vapor Sampled: 03-Nov-14 Received: 03-Nov-14									
Styrene	ND	0.50	ug/l	0.05	EK40306	03-Nov-14	03-Nov-14	H&P 8260 SV	
Bromoform	ND	0.50	"	"	"	"	"	"	
Isopropylbenzene (Cumene)	ND	0.50	"	"	"	"	"	"	
1,1,2,2-Tetrachloroethane	ND	0.50	"	"	"	"	"	"	
1,2,3-Trichloropropane	ND	0.50	"	"	"	"	"	"	
n-Propylbenzene	ND	0.50	"	"	"	"	"	"	
Bromobenzene	ND	0.50	"	"	"	"	"	"	
1,3,5-Trimethylbenzene	ND	0.50	"	"	"	"	"	"	
2-Chlorotoluene	ND	0.50	"	"	"	"	"	"	
4-Chlorotoluene	ND	0.50	"	"	"	"	"	"	
tert-Butylbenzene	ND	0.50	"	"	"	"	"	"	
1,2,4-Trimethylbenzene	ND	0.50	"	"	"	"	"	"	
sec-Butylbenzene	ND	0.50	"	"	"	"	"	"	
p-Isopropyltoluene	ND	0.50	"	"	"	"	"	"	
1,3-Dichlorobenzene	ND	0.50	"	"	"	"	"	"	
1,4-Dichlorobenzene	ND	0.50	"	"	"	"	"	"	
n-Butylbenzene	ND	0.50	"	"	"	"	"	"	
1,2-Dichlorobenzene	ND	0.50	"	"	"	"	"	"	
1,2-Dibromo-3-chloropropane	ND	5.0	"	"	"	"	"	"	
1,2,4-Trichlorobenzene	ND	0.50	"	"	"	"	"	"	
Hexachlorobutadiene	ND	0.50	"	"	"	"	"	"	
Naphthalene	ND	0.10	"	"	"	"	"	"	
1,2,3-Trichlorobenzene	ND	0.50	"	"	"	"	"	"	
1,1,2 Trichlorotrifluoroethane (F113)	ND	0.50	"	"	"	"	"	"	
Surrogate: Dibromofluoromethane		*110 %*	*75-125*		"	"	"	"	
Surrogate: 1,2-Dichloroethane-d4		*106 %*	*75-125*		"	"	"	"	
Surrogate: Toluene-d8		*105 %*	*75-125*		"	"	"	"	
Surrogate: 4-Bromofluorobenzene		*88.6 %*	*75-125*		"	"	"	"	

H&P Mobile
Geochemistry Inc.

2470 Impala Drive
Carlsbad, CA 92010
760-804-9678 Phone
760-804-9159 Fax

California Environmental	Project: CE110314-SB2-B	
30423 Canwood Street, Suite 208	Project Number: 3317 / 7811 Santa Monica Blvd	Reported:
Agoura Hills, CA 91301	Project Manager: Mr. Charlie Buckley	07-Nov-14 12:41

Volatile Organic Compounds by 8260SV

H&P Mobile Geochemistry, Inc.

Analyte	Result	Reporting Limit	Units	Dilution Factor	Batch	Prepared	Analyzed	Method	Notes
CE3-5', P137cc (E411003-04) Vapor Sampled: 03-Nov-14 Received: 03-Nov-14									
1,1-Difluoroethane (LCC)	ND	0.50	ug/l	0.05	EK40306	03-Nov-14	03-Nov-14	H&P 8260 SV	
Dichlorodifluoromethane (F12)	ND	0.50	"	"	"	"	"	"	
Chloromethane	ND	0.50	"	"	"	"	"	"	
Vinyl chloride	ND	0.05	"	"	"	"	"	"	
Bromomethane	ND	0.50	"	"	"	"	"	"	
Chloroethane	ND	0.50	"	"	"	"	"	"	
Trichlorofluoromethane (F11)	ND	0.50	"	"	"	"	"	"	
Methylene chloride (Dichloromethane)	ND	0.50	"	"	"	"	"	"	
Methyl tertiary-butyl ether (MTBE)	ND	0.50	"	"	"	"	"	"	
trans-1,2-Dichloroethene	ND	0.50	"	"	"	"	"	"	
1,1-Dichloroethane	ND	0.50	"	"	"	"	"	"	
1,1-Dichloroethene	ND	0.50	"	"	"	"	"	"	
2,2-Dichloropropane	ND	0.50	"	"	"	"	"	"	
cis-1,2-Dichloroethene	ND	0.50	"	"	"	"	"	"	
Chloroform	ND	0.10	"	"	"	"	"	"	
Bromochloromethane	ND	0.50	"	"	"	"	"	"	
1,1,1-Trichloroethane	ND	0.50	"	"	"	"	"	"	
1,1-Dichloropropene	ND	0.50	"	"	"	"	"	"	
Carbon tetrachloride	ND	0.10	"	"	"	"	"	"	
1,2-Dichloroethane (EDC)	ND	0.10	"	"	"	"	"	"	
Benzene	ND	0.10	"	"	"	"	"	"	
Trichloroethene	ND	0.10	"	"	"	"	"	"	
1,2-Dichloropropane	ND	0.50	"	"	"	"	"	"	
Bromodichloromethane	ND	0.50	"	"	"	"	"	"	
Dibromomethane	ND	0.50	"	"	"	"	"	"	
cis-1,3-Dichloropropene	ND	0.50	"	"	"	"	"	"	
Toluene	ND	1.0	"	"	"	"	"	"	
trans-1,3-Dichloropropene	ND	0.50	"	"	"	"	"	"	
1,1,2-Trichloroethane	ND	0.50	"	"	"	"	"	"	
1,2-Dibromoethane (EDB)	ND	0.50	"	"	"	"	"	"	
1,3-Dichloropropane	ND	0.50	"	"	"	"	"	"	
Tetrachloroethene	**0.76**	0.10	"	"	"	"	"	"	
Dibromochloromethane	ND	0.50	"	"	"	"	"	"	
Chlorobenzene	ND	0.10	"	"	"	"	"	"	
Ethylbenzene	ND	0.50	"	"	"	"	"	"	
1,1,1,2-Tetrachloroethane	ND	0.50	"	"	"	"	"	"	
m,p-Xylene	ND	0.50	"	"	"	"	"	"	
o-Xylene	ND	0.50	"	"	"	"	"	"	

H&P Mobile
Geochemistry Inc.

2470 Impala Drive
Carlsbad, CA 92010
760-804-9678 Phone
760-804-9159 Fax

California Environmental	Project: CE110314-SB2-B	
30423 Canwood Street, Suite 208	Project Number: 3317 / 7811 Santa Monica Blvd	Reported:
Agoura Hills, CA 91301	Project Manager: Mr. Charlie Buckley	07-Nov-14 12:41

Volatile Organic Compounds by 8260SV

H&P Mobile Geochemistry, Inc.

Analyte	Result	Reporting Limit	Units	Dilution Factor	Batch	Prepared	Analyzed	Method	Notes
CE3-5', P137cc (E411003-04) Vapor Sampled: 03-Nov-14 Received: 03-Nov-14									
Styrene	ND	0.50	ug/l	0.05	EK40306	03-Nov-14	03-Nov-14	H&P 8260 SV	
Bromoform	ND	0.50	"	"	"	"	"	"	
Isopropylbenzene (Cumene)	ND	0.50	"	"	"	"	"	"	
1,1,2,2-Tetrachloroethane	ND	0.50	"	"	"	"	"	"	
1,2,3-Trichloropropane	ND	0.50	"	"	"	"	"	"	
n-Propylbenzene	ND	0.50	"	"	"	"	"	"	
Bromobenzene	ND	0.50	"	"	"	"	"	"	
1,3,5-Trimethylbenzene	ND	0.50	"	"	"	"	"	"	
2-Chlorotoluene	ND	0.50	"	"	"	"	"	"	
4-Chlorotoluene	ND	0.50	"	"	"	"	"	"	
tert-Butylbenzene	ND	0.50	"	"	"	"	"	"	
1,2,4-Trimethylbenzene	ND	0.50	"	"	"	"	"	"	
sec-Butylbenzene	ND	0.50	"	"	"	"	"	"	
p-Isopropyltoluene	ND	0.50	"	"	"	"	"	"	
1,3-Dichlorobenzene	ND	0.50	"	"	"	"	"	"	
1,4-Dichlorobenzene	ND	0.50	"	"	"	"	"	"	
n-Butylbenzene	ND	0.50	"	"	"	"	"	"	
1,2-Dichlorobenzene	ND	0.50	"	"	"	"	"	"	
1,2-Dibromo-3-chloropropane	ND	5.0	"	"	"	"	"	"	
1,2,4-Trichlorobenzene	ND	0.50	"	"	"	"	"	"	
Hexachlorobutadiene	ND	0.50	"	"	"	"	"	"	
Naphthalene	ND	0.10	"	"	"	"	"	"	
1,2,3-Trichlorobenzene	ND	0.50	"	"	"	"	"	"	
1,1,2 Trichlorotrifluoroethane (F113)	ND	0.50	"	"	"	"	"	"	
Surrogate: Dibromofluoromethane		*108 %*	*75-125*		"	"	"	"	
Surrogate: 1,2-Dichloroethane-d4		*106 %*	*75-125*		"	"	"	"	
Surrogate: Toluene-d8		*103 %*	*75-125*		"	"	"	"	
Surrogate: 4-Bromofluorobenzene		*91.7 %*	*75-125*		"	"	"	"	

H&P Mobile
Geochemistry Inc.

2470 Impala Drive
Carlsbad, CA 92010
760-804-9678 Phone
760-804-9159 Fax

California Environmental	Project: CE110314-SB2-B	
30423 Canwood Street, Suite 208	Project Number: 3317 / 7811 Santa Monica Blvd	Reported:
Agoura Hills, CA 91301	Project Manager: Mr. Charlie Buckley	07-Nov-14 12:41

Volatile Organic Compounds by 8260SV

H&P Mobile Geochemistry, Inc.

Analyte	Result	Reporting Limit	Units	Dilution Factor	Batch	Prepared	Analyzed	Method	Notes
CE4-5', P137cc (E411003-05) Vapor Sampled: 03-Nov-14 Received: 03-Nov-14									
1,1-Difluoroethane (LCC)	ND	0.50	ug/l	0.05	EK40306	03-Nov-14	03-Nov-14	H&P 8260 SV	
Dichlorodifluoromethane (F12)	ND	0.50	"	"	"	"	"	"	
Chloromethane	ND	0.50	"	"	"	"	"	"	
Vinyl chloride	ND	0.05	"	"	"	"	"	"	
Bromomethane	ND	0.50	"	"	"	"	"	"	
Chloroethane	ND	0.50	"	"	"	"	"	"	
Trichlorofluoromethane (F11)	ND	0.50	"	"	"	"	"	"	
Methylene chloride (Dichloromethane)	ND	0.50	"	"	"	"	"	"	
Methyl tertiary-butyl ether (MTBE)	ND	0.50	"	"	"	"	"	"	
trans-1,2-Dichloroethene	ND	0.50	"	"	"	"	"	"	
1,1-Dichloroethane	ND	0.50	"	"	"	"	"	"	
1,1-Dichloroethene	ND	0.50	"	"	"	"	"	"	
2,2-Dichloropropane	ND	0.50	"	"	"	"	"	"	
cis-1,2-Dichloroethene	ND	0.50	"	"	"	"	"	"	
Chloroform	ND	0.10	"	"	"	"	"	"	
Bromochloromethane	ND	0.50	"	"	"	"	"	"	
1,1,1-Trichloroethane	ND	0.50	"	"	"	"	"	"	
1,1-Dichloropropene	ND	0.50	"	"	"	"	"	"	
Carbon tetrachloride	ND	0.10	"	"	"	"	"	"	
1,2-Dichloroethane (EDC)	ND	0.10	"	"	"	"	"	"	
Benzene	ND	0.10	"	"	"	"	"	"	
Trichloroethene	ND	0.10	"	"	"	"	"	"	
1,2-Dichloropropane	ND	0.50	"	"	"	"	"	"	
Bromodichloromethane	ND	0.50	"	"	"	"	"	"	
Dibromomethane	ND	0.50	"	"	"	"	"	"	
cis-1,3-Dichloropropene	ND	0.50	"	"	"	"	"	"	
Toluene	ND	1.0	"	"	"	"	"	"	
trans-1,3-Dichloropropene	ND	0.50	"	"	"	"	"	"	
1,1,2-Trichloroethane	ND	0.50	"	"	"	"	"	"	
1,2-Dibromoethane (EDB)	ND	0.50	"	"	"	"	"	"	
1,3-Dichloropropane	ND	0.50	"	"	"	"	"	"	
Tetrachloroethene	**2.2**	0.10	"	"	"	"	"	"	
Dibromochloromethane	ND	0.50	"	"	"	"	"	"	
Chlorobenzene	ND	0.10	"	"	"	"	"	"	
Ethylbenzene	ND	0.50	"	"	"	"	"	"	
1,1,1,2-Tetrachloroethane	ND	0.50	"	"	"	"	"	"	
m,p-Xylene	ND	0.50	"	"	"	"	"	"	
o-Xylene	ND	0.50	"	"	"	"	"	"	

H&P Mobile
Geochemistry Inc.

2470 Impala Drive
Carlsbad, CA 92010
760-804-9678 Phone
760-804-9159 Fax

California Environmental	Project: CE110314-SB2-B	
30423 Canwood Street, Suite 208	Project Number: 3317 / 7811 Santa Monica Blvd	Reported:
Agoura Hills, CA 91301	Project Manager: Mr. Charlie Buckley	07-Nov-14 12:41

Volatile Organic Compounds by 8260SV

H&P Mobile Geochemistry, Inc.

Analyte	Result	Reporting Limit	Units	Dilution Factor	Batch	Prepared	Analyzed	Method	Notes
CE4-5', P137cc (E411003-05) Vapor Sampled: 03-Nov-14 Received: 03-Nov-14									
Styrene	ND	0.50	ug/l	0.05	EK40306	03-Nov-14	03-Nov-14	H&P 8260 SV	
Bromoform	ND	0.50	"	"	"	"	"	"	
Isopropylbenzene (Cumene)	ND	0.50	"	"	"	"	"	"	
1,1,2,2-Tetrachloroethane	ND	0.50	"	"	"	"	"	"	
1,2,3-Trichloropropane	ND	0.50	"	"	"	"	"	"	
n-Propylbenzene	ND	0.50	"	"	"	"	"	"	
Bromobenzene	ND	0.50	"	"	"	"	"	"	
1,3,5-Trimethylbenzene	ND	0.50	"	"	"	"	"	"	
2-Chlorotoluene	ND	0.50	"	"	"	"	"	"	
4-Chlorotoluene	ND	0.50	"	"	"	"	"	"	
tert-Butylbenzene	ND	0.50	"	"	"	"	"	"	
1,2,4-Trimethylbenzene	ND	0.50	"	"	"	"	"	"	
sec-Butylbenzene	ND	0.50	"	"	"	"	"	"	
p-Isopropyltoluene	ND	0.50	"	"	"	"	"	"	
1,3-Dichlorobenzene	ND	0.50	"	"	"	"	"	"	
1,4-Dichlorobenzene	ND	0.50	"	"	"	"	"	"	
n-Butylbenzene	ND	0.50	"	"	"	"	"	"	
1,2-Dichlorobenzene	ND	0.50	"	"	"	"	"	"	
1,2-Dibromo-3-chloropropane	ND	5.0	"	"	"	"	"	"	
1,2,4-Trichlorobenzene	ND	0.50	"	"	"	"	"	"	
Hexachlorobutadiene	ND	0.50	"	"	"	"	"	"	
Naphthalene	ND	0.10	"	"	"	"	"	"	
1,2,3-Trichlorobenzene	ND	0.50	"	"	"	"	"	"	
1,1,2 Trichlorotrifluoroethane (F113)	ND	0.50	"	"	"	"	"	"	
Surrogate: Dibromofluoromethane		*106 %*		*75-125*	"	"	"	"	
Surrogate: 1,2-Dichloroethane-d4		*108 %*		*75-125*	"	"	"	"	
Surrogate: Toluene-d8		*103 %*		*75-125*	"	"	"	"	
Surrogate: 4-Bromofluorobenzene		*92.1 %*		*75-125*	"	"	"	"	

H&P Mobile
Geochemistry Inc.

2470 Impala Drive
Carlsbad, CA 92010
760-804-9678 Phone
760-804-9159 Fax

California Environmental	Project: CE110314-SB2-B	
30423 Canwood Street, Suite 208	Project Number: 3317 / 7811 Santa Monica Blvd	Reported:
Agoura Hills, CA 91301	Project Manager: Mr. Charlie Buckley	07-Nov-14 12:41

Volatile Organic Compounds by 8260SV

H&P Mobile Geochemistry, Inc.

Analyte	Result	Reporting Limit	Units	Dilution Factor	Batch	Prepared	Analyzed	Method	Notes
CE5-5', P137cc (E411003-06) Vapor Sampled: 03-Nov-14 Received: 03-Nov-14									
1,1-Difluoroethane (LCC)	ND	0.50	ug/l	0.05	EK40306	03-Nov-14	03-Nov-14	H&P 8260 SV	
Dichlorodifluoromethane (F12)	ND	0.50	"	"	"	"	"	"	
Chloromethane	ND	0.50	"	"	"	"	"	"	
Vinyl chloride	ND	0.05	"	"	"	"	"	"	
Bromomethane	ND	0.50	"	"	"	"	"	"	
Chloroethane	ND	0.50	"	"	"	"	"	"	
Trichlorofluoromethane (F11)	ND	0.50	"	"	"	"	"	"	
Methylene chloride (Dichloromethane)	ND	0.50	"	"	"	"	"	"	
Methyl tertiary-butyl ether (MTBE)	ND	0.50	"	"	"	"	"	"	
trans-1,2-Dichloroethene	ND	0.50	"	"	"	"	"	"	
1,1-Dichloroethane	ND	0.50	"	"	"	"	"	"	
1,1-Dichloroethene	ND	0.50	"	"	"	"	"	"	
2,2-Dichloropropane	ND	0.50	"	"	"	"	"	"	
cis-1,2-Dichloroethene	ND	0.50	"	"	"	"	"	"	
Chloroform	ND	0.10	"	"	"	"	"	"	
Bromochloromethane	ND	0.50	"	"	"	"	"	"	
1,1,1-Trichloroethane	ND	0.50	"	"	"	"	"	"	
1,1-Dichloropropene	ND	0.50	"	"	"	"	"	"	
Carbon tetrachloride	ND	0.10	"	"	"	"	"	"	
1,2-Dichloroethane (EDC)	ND	0.10	"	"	"	"	"	"	
Benzene	ND	0.10	"	"	"	"	"	"	
Trichloroethene	ND	0.10	"	"	"	"	"	"	
1,2-Dichloropropane	ND	0.50	"	"	"	"	"	"	
Bromodichloromethane	ND	0.50	"	"	"	"	"	"	
Dibromomethane	ND	0.50	"	"	"	"	"	"	
cis-1,3-Dichloropropene	ND	0.50	"	"	"	"	"	"	
Toluene	ND	1.0	"	"	"	"	"	"	
trans-1,3-Dichloropropene	ND	0.50	"	"	"	"	"	"	
1,1,2-Trichloroethane	ND	0.50	"	"	"	"	"	"	
1,2-Dibromoethane (EDB)	ND	0.50	"	"	"	"	"	"	
1,3-Dichloropropane	ND	0.50	"	"	"	"	"	"	
Tetrachloroethene	**1.7**	0.10	"	"	"	"	"	"	
Dibromochloromethane	ND	0.50	"	"	"	"	"	"	
Chlorobenzene	ND	0.10	"	"	"	"	"	"	
Ethylbenzene	ND	0.50	"	"	"	"	"	"	
1,1,1,2-Tetrachloroethane	ND	0.50	"	"	"	"	"	"	
m,p-Xylene	ND	0.50	"	"	"	"	"	"	
o-Xylene	ND	0.50	"	"	"	"	"	"	

H&P Mobile
Geochemistry Inc.

2470 Impala Drive
Carlsbad, CA 92010
760-804-9678 Phone
760-804-9159 Fax

California Environmental	Project: CE110314-SB2-B	
30423 Canwood Street, Suite 208	Project Number: 3317 / 7811 Santa Monica Blvd	Reported:
Agoura Hills, CA 91301	Project Manager: Mr. Charlie Buckley	07-Nov-14 12:41

Volatile Organic Compounds by 8260SV

H&P Mobile Geochemistry, Inc.

Analyte	Result	Reporting Limit	Units	Dilution Factor	Batch	Prepared	Analyzed	Method	Notes
CE5-5', P137cc (E411003-06) Vapor Sampled: 03-Nov-14 Received: 03-Nov-14									
Styrene	ND	0.50	ug/l	0.05	EK40306	03-Nov-14	03-Nov-14	H&P 8260 SV	
Bromoform	ND	0.50	"	"	"	"	"	"	
Isopropylbenzene (Cumene)	ND	0.50	"	"	"	"	"	"	
1,1,2,2-Tetrachloroethane	ND	0.50	"	"	"	"	"	"	
1,2,3-Trichloropropane	ND	0.50	"	"	"	"	"	"	
n-Propylbenzene	ND	0.50	"	"	"	"	"	"	
Bromobenzene	ND	0.50	"	"	"	"	"	"	
1,3,5-Trimethylbenzene	ND	0.50	"	"	"	"	"	"	
2-Chlorotoluene	ND	0.50	"	"	"	"	"	"	
4-Chlorotoluene	ND	0.50	"	"	"	"	"	"	
tert-Butylbenzene	ND	0.50	"	"	"	"	"	"	
1,2,4-Trimethylbenzene	ND	0.50	"	"	"	"	"	"	
sec-Butylbenzene	ND	0.50	"	"	"	"	"	"	
p-Isopropyltoluene	ND	0.50	"	"	"	"	"	"	
1,3-Dichlorobenzene	ND	0.50	"	"	"	"	"	"	
1,4-Dichlorobenzene	ND	0.50	"	"	"	"	"	"	
n-Butylbenzene	ND	0.50	"	"	"	"	"	"	
1,2-Dichlorobenzene	ND	0.50	"	"	"	"	"	"	
1,2-Dibromo-3-chloropropane	ND	5.0	"	"	"	"	"	"	
1,2,4-Trichlorobenzene	ND	0.50	"	"	"	"	"	"	
Hexachlorobutadiene	ND	0.50	"	"	"	"	"	"	
Naphthalene	ND	0.10	"	"	"	"	"	"	
1,2,3-Trichlorobenzene	ND	0.50	"	"	"	"	"	"	
1,1,2 Trichlorotrifluoroethane (F113)	ND	0.50	"	"	"	"	"	"	
Surrogate: Dibromofluoromethane		*107 %*	*75-125*		"	"	"	"	
Surrogate: 1,2-Dichloroethane-d4		*105 %*	*75-125*		"	"	"	"	
Surrogate: Toluene-d8		*101 %*	*75-125*		"	"	"	"	
Surrogate: 4-Bromofluorobenzene		*90.8 %*	*75-125*		"	"	"	"	

H&P Mobile
Geochemistry Inc.

2470 Impala Drive
Carlsbad, CA 92010
760-804-9678 Phone
760-804-9159 Fax

California Environmental	Project: CE110314-SB2-B	
30423 Canwood Street, Suite 208	Project Number: 3317 / 7811 Santa Monica Blvd	Reported:
Agoura Hills, CA 91301	Project Manager: Mr. Charlie Buckley	07-Nov-14 12:41

Volatile Organic Compounds by 8260SV

H&P Mobile Geochemistry, Inc.

Analyte	Result	Reporting Limit	Units	Dilution Factor	Batch	Prepared	Analyzed	Method	Notes
CE6-5', P137cc (E411003-07) Vapor Sampled: 03-Nov-14 Received: 03-Nov-14									
1,1-Difluoroethane (LCC)	ND	0.50	ug/l	0.05	EK40306	03-Nov-14	03-Nov-14	H&P 8260 SV	
Dichlorodifluoromethane (F12)	ND	0.50	"	"	"	"	"	"	
Chloromethane	ND	0.50	"	"	"	"	"	"	
Vinyl chloride	ND	0.05	"	"	"	"	"	"	
Bromomethane	ND	0.50	"	"	"	"	"	"	
Chloroethane	ND	0.50	"	"	"	"	"	"	
Trichlorofluoromethane (F11)	ND	0.50	"	"	"	"	"	"	
Methylene chloride (Dichloromethane)	ND	0.50	"	"	"	"	"	"	
Methyl tertiary-butyl ether (MTBE)	ND	0.50	"	"	"	"	"	"	
trans-1,2-Dichloroethene	ND	0.50	"	"	"	"	"	"	
1,1-Dichloroethane	ND	0.50	"	"	"	"	"	"	
1,1-Dichloroethene	ND	0.50	"	"	"	"	"	"	
2,2-Dichloropropane	ND	0.50	"	"	"	"	"	"	
cis-1,2-Dichloroethene	ND	0.50	"	"	"	"	"	"	
Chloroform	ND	0.10	"	"	"	"	"	"	
Bromochloromethane	ND	0.50	"	"	"	"	"	"	
1,1,1-Trichloroethane	ND	0.50	"	"	"	"	"	"	
1,1-Dichloropropene	ND	0.50	"	"	"	"	"	"	
Carbon tetrachloride	ND	0.10	"	"	"	"	"	"	
1,2-Dichloroethane (EDC)	ND	0.10	"	"	"	"	"	"	
Benzene	ND	0.10	"	"	"	"	"	"	
Trichloroethene	ND	0.10	"	"	"	"	"	"	
1,2-Dichloropropane	ND	0.50	"	"	"	"	"	"	
Bromodichloromethane	ND	0.50	"	"	"	"	"	"	
Dibromomethane	ND	0.50	"	"	"	"	"	"	
cis-1,3-Dichloropropene	ND	0.50	"	"	"	"	"	"	
Toluene	ND	1.0	"	"	"	"	"	"	
trans-1,3-Dichloropropene	ND	0.50	"	"	"	"	"	"	
1,1,2-Trichloroethane	ND	0.50	"	"	"	"	"	"	
1,2-Dibromoethane (EDB)	ND	0.50	"	"	"	"	"	"	
1,3-Dichloropropane	ND	0.50	"	"	"	"	"	"	
Tetrachloroethene	**0.44**	0.10	"	"	"	"	"	"	
Dibromochloromethane	ND	0.50	"	"	"	"	"	"	
Chlorobenzene	ND	0.10	"	"	"	"	"	"	
Ethylbenzene	ND	0.50	"	"	"	"	"	"	
1,1,1,2-Tetrachloroethane	ND	0.50	"	"	"	"	"	"	
m,p-Xylene	ND	0.50	"	"	"	"	"	"	
o-Xylene	ND	0.50	"	"	"	"	"	"	

H&P Mobile
Geochemistry Inc.

2470 Impala Drive
Carlsbad, CA 92010
760-804-9678 Phone
760-804-9159 Fax

California Environmental	Project: CE110314-SB2-B	
30423 Canwood Street, Suite 208	Project Number: 3317 / 7811 Santa Monica Blvd	Reported:
Agoura Hills, CA 91301	Project Manager: Mr. Charlie Buckley	07-Nov-14 12:41

Volatile Organic Compounds by 8260SV

H&P Mobile Geochemistry, Inc.

Analyte	Result	Reporting Limit	Units	Dilution Factor	Batch	Prepared	Analyzed	Method	Notes
CE6-5', P137cc (E411003-07) Vapor Sampled: 03-Nov-14 Received: 03-Nov-14									
Styrene	ND	0.50	ug/l	0.05	EK40306	03-Nov-14	03-Nov-14	H&P 8260 SV	
Bromoform	ND	0.50	"	"	"	"	"	"	
Isopropylbenzene (Cumene)	ND	0.50	"	"	"	"	"	"	
1,1,2,2-Tetrachloroethane	ND	0.50	"	"	"	"	"	"	
1,2,3-Trichloropropane	ND	0.50	"	"	"	"	"	"	
n-Propylbenzene	ND	0.50	"	"	"	"	"	"	
Bromobenzene	ND	0.50	"	"	"	"	"	"	
1,3,5-Trimethylbenzene	ND	0.50	"	"	"	"	"	"	
2-Chlorotoluene	ND	0.50	"	"	"	"	"	"	
4-Chlorotoluene	ND	0.50	"	"	"	"	"	"	
tert-Butylbenzene	ND	0.50	"	"	"	"	"	"	
1,2,4-Trimethylbenzene	ND	0.50	"	"	"	"	"	"	
sec-Butylbenzene	ND	0.50	"	"	"	"	"	"	
p-Isopropyltoluene	ND	0.50	"	"	"	"	"	"	
1,3-Dichlorobenzene	ND	0.50	"	"	"	"	"	"	
1,4-Dichlorobenzene	ND	0.50	"	"	"	"	"	"	
n-Butylbenzene	ND	0.50	"	"	"	"	"	"	
1,2-Dichlorobenzene	ND	0.50	"	"	"	"	"	"	
1,2-Dibromo-3-chloropropane	ND	5.0	"	"	"	"	"	"	
1,2,4-Trichlorobenzene	ND	0.50	"	"	"	"	"	"	
Hexachlorobutadiene	ND	0.50	"	"	"	"	"	"	
Naphthalene	ND	0.10	"	"	"	"	"	"	
1,2,3-Trichlorobenzene	ND	0.50	"	"	"	"	"	"	
1,1,2 Trichlorotrifluoroethane (F113)	ND	0.50	"	"	"	"	"	"	
Surrogate: Dibromofluoromethane		*107 %*		*75-125*	"	"	"	"	
Surrogate: 1,2-Dichloroethane-d4		*107 %*		*75-125*	"	"	"	"	
Surrogate: Toluene-d8		*102 %*		*75-125*	"	"	"	"	
Surrogate: 4-Bromofluorobenzene		*90.1 %*		*75-125*	"	"	"	"	

H&P Mobile
Geochemistry Inc.

2470 Impala Drive
Carlsbad, CA 92010
760-804-9678 Phone
760-804-9159 Fax

California Environmental	Project: CE110314-SB2-B	
30423 Canwood Street, Suite 208	Project Number: 3317 / 7811 Santa Monica Blvd	Reported:
Agoura Hills, CA 91301	Project Manager: Mr. Charlie Buckley	07-Nov-14 12:41

Volatile Organic Compounds by 8260SV - Quality Control

H&P Mobile Geochemistry, Inc.

Analyte	Result	Reporting Limit	Units	Spike Level	Source Result	%REC	%REC Limits	RPD	RPD Limit	Notes
Batch EK40306 - EPA 5030										
Blank (EK40306-BLK1)				Prepared & Analyzed: 03-Nov-14						
1,1-Difluoroethane (LCC)	ND	0.50	ug/l							
Dichlorodifluoromethane (F12)	ND	0.50	"							
Chloromethane	ND	0.50	"							
Vinyl chloride	ND	0.05	"							
Bromomethane	ND	0.50	"							
Chloroethane	ND	0.50	"							
Trichlorofluoromethane (F11)	ND	0.50	"							
Methylene chloride (Dichloromethane)	ND	0.50	"							
Methyl tertiary-butyl ether (MTBE)	ND	0.50	"							
trans-1,2-Dichloroethene	ND	0.50	"							
1,1-Dichloroethane	ND	0.50	"							
1,1-Dichloroethene	ND	0.50	"							
2,2-Dichloropropane	ND	0.50	"							
cis-1,2-Dichloroethene	ND	0.50	"							
Chloroform	ND	0.10	"							
Bromochloromethane	ND	0.50	"							
1,1,1-Trichloroethane	ND	0.50	"							
1,1-Dichloropropene	ND	0.50	"							
Carbon tetrachloride	ND	0.10	"							
1,2-Dichloroethane (EDC)	ND	0.10	"							
Benzene	ND	0.10	"							
Trichloroethene	ND	0.10	"							
1,2-Dichloropropane	ND	0.50	"							
Bromodichloromethane	ND	0.50	"							
Dibromomethane	ND	0.50	"							
cis-1,3-Dichloropropene	ND	0.50	"							
Toluene	ND	1.0	"							
trans-1,3-Dichloropropene	ND	0.50	"							
1,1,2-Trichloroethane	ND	0.50	"							
1,2-Dibromoethane (EDB)	ND	0.50	"							
1,3-Dichloropropane	ND	0.50	"							
Tetrachloroethene	ND	0.10	"							
Dibromochloromethane	ND	0.50	"							
Chlorobenzene	ND	0.10	"							

H&P Mobile
Geochemistry Inc.

2470 Impala Drive
Carlsbad, CA 92010
760-804-9678 Phone
760-804-9159 Fax

California Environmental	Project: CE110314-SB2-B	
30423 Canwood Street, Suite 208	Project Number: 3317 / 7811 Santa Monica Blvd	Reported:
Agoura Hills, CA 91301	Project Manager: Mr. Charlie Buckley	07-Nov-14 12:41

Volatile Organic Compounds by 8260SV - Quality Control

H&P Mobile Geochemistry, Inc.

Analyte	Result	Reporting Limit	Units	Spike Level	Source Result	%REC	%REC Limits	RPD	RPD Limit	Notes
Batch EK40306 - EPA 5030										
Blank (EK40306-BLK1)				Prepared & Analyzed: 03-Nov-14						
Ethylbenzene	ND	0.50	ug/l							
1,1,1,2-Tetrachloroethane	ND	0.50	"							
m,p-Xylene	ND	0.50	"							
o-Xylene	ND	0.50	"							
Styrene	ND	0.50	"							
Bromoform	ND	0.50	"							
Isopropylbenzene (Cumene)	ND	0.50	"							
1,1,2,2-Tetrachloroethane	ND	0.50	"							
1,2,3-Trichloropropane	ND	0.50	"							
n-Propylbenzene	ND	0.50	"							
Bromobenzene	ND	0.50	"							
1,3,5-Trimethylbenzene	ND	0.50	"							
2-Chlorotoluene	ND	0.50	"							
4-Chlorotoluene	ND	0.50	"							
tert-Butylbenzene	ND	0.50	"							
1,2,4-Trimethylbenzene	ND	0.50	"							
sec-Butylbenzene	ND	0.50	"							
p-Isopropyltoluene	ND	0.50	"							
1,3-Dichlorobenzene	ND	0.50	"							
1,4-Dichlorobenzene	ND	0.50	"							
n-Butylbenzene	ND	0.50	"							
1,2-Dichlorobenzene	ND	0.50	"							
1,2-Dibromo-3-chloropropane	ND	5.0	"							
1,2,4-Trichlorobenzene	ND	0.50	"							
Hexachlorobutadiene	ND	0.50	"							
Naphthalene	ND	0.10	"							
1,2,3-Trichlorobenzene	ND	0.50	"							
1,1,2 Trichlorotrifluoroethane (F113)	ND	0.50	"							
Surrogate: Dibromofluoromethane	*2.63*		*"*	*2.50*		*105*	*75-125*			
Surrogate: 1,2-Dichloroethane-d4	*2.71*		*"*	*2.50*		*108*	*75-125*			
Surrogate: Toluene-d8	*2.61*		*"*	*2.50*		*104*	*75-125*			
Surrogate: 4-Bromofluorobenzene	*2.39*		*"*	*2.50*		*95.7*	*75-125*			

H&P Mobile
Geochemistry Inc.

2470 Impala Drive
Carlsbad, CA 92010
760-804-9678 Phone
760-804-9159 Fax

California Environmental	Project: CE110314-SB2-B	
30423 Canwood Street, Suite 208	Project Number: 3317 / 7811 Santa Monica Blvd	Reported:
Agoura Hills, CA 91301	Project Manager: Mr. Charlie Buckley	07-Nov-14 12:41

Volatile Organic Compounds by 8260SV - Quality Control

H&P Mobile Geochemistry, Inc.

Analyte	Result	Reporting Limit	Units	Spike Level	Source Result	%REC	%REC Limits	RPD	RPD Limit	Notes
Batch EK40306 - EPA 5030										
LCS (EK40306-BS1)				Prepared & Analyzed: 03-Nov-14						
Dichlorodifluoromethane (F12)	4.46	0.50	ug/l	5.00		89.1	70-130			
Vinyl chloride	4.84	0.05	"	5.00		96.8	70-130			
Chloroethane	5.18	0.50	"	5.00		104	70-130			
Trichlorofluoromethane (F11)	4.95	0.50	"	5.00		99.0	70-130			
Methylene chloride (Dichloromethane)	4.87	0.50	"	5.00		97.4	70-130			
trans-1,2-Dichloroethene	5.33	0.50	"	5.00		107	70-130			
1,1-Dichloroethane	5.14	0.50	"	5.00		103	70-130			
1,1-Dichloroethene	5.02	0.50	"	5.00		100	70-130			
cis-1,2-Dichloroethene	4.94	0.50	"	5.00		98.8	70-130			
Chloroform	4.96	0.10	"	5.00		99.2	70-130			
1,1,1-Trichloroethane	5.01	0.50	"	5.00		100	70-130			
Carbon tetrachloride	4.98	0.10	"	5.00		99.6	70-130			
1,2-Dichloroethane (EDC)	4.75	0.10	"	5.00		95.0	70-130			
Benzene	4.26	0.10	"	5.00		85.2	70-130			
Trichloroethene	4.99	0.10	"	5.00		99.8	70-130			
Toluene	3.80	1.0	"	5.00		76.0	70-130			
1,1,2-Trichloroethane	4.64	0.50	"	5.00		92.8	70-130			
Tetrachloroethene	4.90	0.10	"	5.00		98.0	70-130			
Ethylbenzene	4.49	0.50	"	5.00		89.8	70-130			
1,1,1,2-Tetrachloroethane	4.80	0.50	"	5.00		96.0	70-130			
m,p-Xylene	8.81	0.50	"	10.0		88.1	70-130			
o-Xylene	4.42	0.50	"	5.00		88.5	70-130			
1,1,2,2-Tetrachloroethane	4.95	0.50	"	5.00		99.1	70-130			
1,1,2 Trichlorotrifluoroethane (F113)	6.26	0.50	"	5.00		125	70-130			
Surrogate: Dibromofluoromethane	*2.77*		*"*	*2.50*		*111*	*75-125*			
Surrogate: 1,2-Dichloroethane-d4	*2.67*		*"*	*2.50*		*107*	*75-125*			
Surrogate: Toluene-d8	*2.61*		*"*	*2.50*		*104*	*75-125*			
Surrogate: 4-Bromofluorobenzene	*2.46*		*"*	*2.50*		*98.3*	*75-125*			

H&P Mobile
Geochemistry Inc.

2470 Impala Drive
Carlsbad, CA 92010
760-804-9678 Phone
760-804-9159 Fax

California Environmental	Project: CE110314-SB2-B	
30423 Canwood Street, Suite 208	Project Number: 3317 / 7811 Santa Monica Blvd	Reported:
Agoura Hills, CA 91301	Project Manager: Mr. Charlie Buckley	07-Nov-14 12:41

Notes and Definitions

DET	Analyte DETECTED
ND	Analyte NOT DETECTED at or above the reporting limit
NR	Not Reported
dry	Sample results reported on a dry weight basis
RPD	Relative Percent Difference

Appendix

H&P Mobile Geochemistry, Inc. is approved as an Environmental Testing Laboratory (Certification # L11-175) in accordance with the DoD-ELAP program. H&P is approved by the State of Arizona under Certification Numbers AZM758 and AZ0779. H&P is approved as an Environmental Laboratory in conformance with the Environmental Laboratory Accreditation Program (CA) for the category of Volatile and Semi-Volatile Organic Chemistry of Hazardous Waste for the following methods:

Certificate# 2741, 2743, 2579, 2754 & 2740 approved for EPA 8260 and LUFT GC/MS
Certificate# 2742, 2745, & 2741 approved for LUFT
Certificate# 2745 & 2742 approved for EPA 418.1

H&P Mobile Geochemistry, Inc. is approved as an Environmental Laboratory in conformance with the National Environmental Accreditation Conference Standards for the category Environmental Analysis Air and Emissions for the following analytes and methods:

Hexachlorobutadiene by EPA TO-15 & TO-14A
1,2,4-Trichlorobenzene by EPA TO-15 & TO-14A
1,2-Dichlorobenzene by EPA TO-15 & TO-14A
Dichlorotetrafluoroethane by EPA TO-14A
1,4-Dichlorobenzene by EPA TO-15 & TO-14A
Benzene by EPA TO-15 & TO-14A
Chlorobenzene by EPA TO-15 & TO-14A
Ethyl benzene by EPA TO-15 & TO-14A
Styrene by EPA TO-15 & TO-14A
Toluene by EPA TO-15 & TO-14A
Total Xylenes by EPA TO-15
1,1,1-Trichloroethane by EPA TO-15 & TO-14A
1,1,2,2-Tetrachloroethane by EPA TO-15 & TO-14A
1,1,2-Trichloroethane by EPA TO-15 & TO-14A
1,1-Dichloroethane by EPA TO-15 & TO-14A
1,1-Dichloroethene by EPA TO-15 & TO-14A
1,2-Dichloroethane by EPA TO-15 & TO-14A
1,2-Dichloropropane by EPA TO-15 & TO-14A
Benzyl Chloride by EPA TO-15 & TO-14A
Bromoform by EPA TO-15
Bromomethane by EPA TO-15 & TO-14A
Carbon tetrachloride by EPA TO-15 & TO-14A
Chloroethane by EPA TO-15 & TO-14A
Chloroform by EPA TO-15 & TO-14A
Chloromethane by EPA TO-15 & TO-14A
cis-1,2-Dichloroethene by EPA TO-15 & TO-14A
cis-1,3-Dichloropropene by EPA TO-15 & TO-14A
Methylene chloride by EPA TO -15 & TO-14A
Tetrachloroethane by EPA TO-15 & TO-14A
trans-1,2-Dichloroethene by EPA TO-15
trans-1,3-Dichloropropene by EPA TO-15 & TO-14A
Trichloroethene by EPA TO-15 & TO-14A
Vinyl chloride by EPA TO -15
2-Butanone by EPA TO-15
4-Methyl-2-Pentanone by EPA TO-15
Hexane by EPA TO-15
Methyl tert-butyl ether by EPA TO-15
Vinyl acetate by EPA TO-15

1,3-Dichlorobenzene by EPA TO-15 & TO-14A
Trichlorofluoromethane by EPA TO-14A
Naphthalene by H&P SOP TO-15/GC-MS
1,2-Dibromoethane (EDB) by EPA TO-15 & TO-14A
1,2-Dibromo-3-chloropropane by EPA TO-15
1,3-Butadiene by EPA TO-15
1,1,2-Trichlorotrifluoroethane by EPA TO-14A
Carbon disulfide by EPA TO-15
1,4-Dioxane by EPA TO-15

This certification applies to samples analyzed in summa canisters.

Mobile Geochemistry, Inc.
2470 Impala Drive, Carlsbad, CA 92010
& Field Office - Signal Hill, CA
W handpmg.com E info@handpmg.com
P 760.804.9678 F 760.804.9159

VAPOR / AIR Chain of Custody

DATE: 11/3/14
Page 1 of 1

Lab Client and Project Information

Lab Client/Consultant: California Environmental	Project Name / #: 3317
Lab Client Project Manager: Charlie Buckley	Project Location: 7811 Santa Monica Blvd
Lab Client Address: 30423 Canwood St Ste 203	Report E-Mail(s): cbuckley@calenvirosc
Lab Client City, State, Zip: Agoura Hills, CA 91301	
Phone Number: 818-991-1542	

Sample Receipt (Lab Use Only)

Date Rec'd: 11/3/14	Control #: 140861.00
H&P Project # CE110314-SV2-B	
Lab Work Order # E411003 EK 40306	
Sample Intact: ☒ Yes ☐ No ☐ See Notes Below	
Receipt Gauge ID:	Temp:
Outside Lab:	
Receipt Notes/Tracking #:	Lab PM Initials:

Reporting Requirements

☒ Standard Report ☐ Level III ☐ Level IV
☒ Excel EDD ☐ Other EDD:_____
☐ CA Geotracker Global ID:_____

Turnaround Time

☐ 5-7 day Stnd ☐ 24-Hr Rush
☐ 3-day Rush ☒ Mobile Lab
☐ 48-Hr Rush ☐ Other:____

Sampler Information

Sampler(s): D. Do
Signature: [signature]
Date: 11/3/14

Additional Instructions to Laboratory:
☐ Check if Project Analyte List is Attached
** Preferred VOC units (please choose one):*
☐ µg/L ☐ µg/m³ ☐ ppbv ☐ ppmv

please send client a copy of COC because Sam left site early.

	SAMPLE NAME	FIELD POINT NAME (if applicable)	DATE mm/dd/yy	TIME 24hr clock	SAMPLE TYPE Indoor Air (IA), Ambient Air (AA), Subslab (SS), Soil Vapor (SV)	CONTAINER SIZE & TYPE 400mL/1L/6L Summa or Tedlar or Tube	CONTAINER ID (###)	Lab use only: Receipt Vac	VOCs Standard Full List ☒ 8260SV ☐ TO-15	VOCs Short List / Project List ☐ 8260SV ☐ TO-15	Oxygenates ☐ 8260SV ☐ TO-15	Naphthalene ☐ 8260SV ☐ TO-15 ☐ TO-17m	TPHv as Gas ☐ 8260SVm ☐ TO-15m	TPHv as Diesel (sorbent tube) ☐ TO-17m	Aromatic/Aliphatic Fractions ☐ 8260SVm ☐ TO-15m	Leak Check Compound ☒ DFA ☐ IPA ☐ He	Methane by EPA 8015m	Fixed Gases by ASTM D1945 ☐ CO2 ☐ O2 ☐ N2			
1	CE1-5'	P489cc	11/3/14	1343	SV	glass syringe	143		X							X					X
2	CE2-5'	P489cc		1356			17		X							X					X
3	CE2-5' REP	P539cc		1357			177		X							X					X
4	CE3-5'	P137cc		1525			114		X							X					X
5	CE4 5'	P137cc		1539			140		X							X					X
6	CE5-5'	P137cc		1545			204		X							X					X
7	CE6-5'	P137cc		1553			87		X							X					X

Approved/Relinquished by: [signature]	Company: CE	Date: 11-3-14	Time:	Received by: [signature]	Company: H&P Mobile	Date: 11/3/14	Time: 16:30
Approved/Relinquished by:	Company:	Date:	Time:	Received by:	Company:	Date:	Time:
Approved/Relinquished by:	Company:	Date:	Time:	Received by:	Company:	Date:	Time:

**Approval constitutes as authorization to proceed with analysis and acceptance of conditions on back*

Rev 12/31/2013

Vapor Sampling with Mobile Lab (Syringe*)

H&P Mobile Geochemistry Inc.

H&P Project #: **CE110314-SB2-B**
Site Address: **7811 Santa Monica Blvd West Hollywood, LA**
Consultant: **California Environmental**
Field Rep(s): Sam Buckley
H&P Rep(s): D. Do, D. Petryshin

Date: 11/3/2014
Arrival Time: 10:50
Departure Time: 17:00
Overtime: N/A
Approved By:

Office Use Only:
Reviewed: DB
Scanned:

	Sampling Information				Probe Specs							Collection Data				
	Point ID	Syringe ID	Date	Sample Time	Probe Depth (ft)	Tubing Length (ft)	Tubing Dia (in.)	Sand Pack Dia (in.)	Sand Pack Ht (in.)	Dry Bent. Dia (in.)	Dry Bent. Ht (in.)	Purge Vol. (cc)	Shut-in Test (✓=Pass)	Flow Rate (mL/min)	Probe Pressure ("Hg)	Field Notes:
1	CE1B-5'	143	11/3/14	13:43	5	7	1/8	1.5	6	1.5	6	489	✓	<200	0	
2	CE2B-5'	17		13:56	5	7	1/8	1.5	6	1.5	6	489	✓	<200	0	
3	CE2B-5' REP	177		13:57	5	7	1/8	1.5	6	1.5	6	539	✓	<200	0	
4	CE3B-5'	114		15:25	5	7	1/8	0.75	6	0.75	6	137	✓	<200	0	
5	CE4B-5'	140		15:39	5	7	1/8	0.75	6	0.75	6	137	✓	<200	0	
6	CE5B-5'	204		15:45	5	7	1/8	0.75	6	0.75	6	137	✓	<200	3	
7	CE6B-5'	87		15:53	5	7	1/8	0.75	6	0.75	6	137	✓	<200	0	
8																
9																
10																
11																
12																

Purge Volume Calculation

Probe ID for PVT, if applicable:			
Tubing:	Length:	Diameter:	1 Volume:
Sand Pack (if included in purge volume calculation):	Height:	Diameter:	1 Volume:
Dry Bentonite (if included in purge volume calculation):	Height:	Diameter:	1 Volume:
PVT Increments:	1PV =	3PV =	10PV =
PV Amount Selected:	3PV	*Selected by:*	jobsheet

Leak Check Information

Leak Check Compound: **1,1-DFA**

Procedure: Cloth saturated with LCC is placed around probe tubing at groundlevel.

Other Notes: * 50cc vapor collected unless otherwise specified.

AMERICAN ANALYTICS

9765 Eton Avenue
Chatsworth
California 91311
Tel: (818) 998-5547
Fax: (818) 998-7258

November 12, 2014

Charles Buckley

Cal Environmental

30423 Canwood Street, Suite 208

Agoura Hills, CA 91301

Re : 3317 Faring Capital

A243698 / 4K03004

Enclosed is an analytical report for the above-referenced project. The samples included in this report were received on 11/03/14 14:50 and analyzed in accordance with the attached chain-of-custody.

Unless otherwise noted, all analytical testing was accomplished in accordance with the guidelines established in our Quality Assurance Program Manual, applicable standard operating procedures, and other related documentation. The results in this analytical report are limited to the samples tested and any reproduction thereof must be made in its entirety.

If you have any questions regarding this report or require additional information please call me at American Analytics.

Sincerely,

Eydie Schwartz

Project Manager

LABORATORY ANALYSIS RESULTS

Client: Cal Environmental
Project No: NA
Project Name: 3317 Faring Capital

AA Project No: A243698
Date Received: 11/03/14
Date Reported: 11/12/14

Sample ID	Laboratory ID	Matrix	TAT	Date Sampled	Date Received
CAM Metals Less Hg 6000/7000					
CE1@2ft	4K03004-01	Soil	5	11/03/14 11:33	11/03/14 14:50
Mercury Total EPA 7470A/7471A					
CE1@2ft	4K03004-01	Soil	5	11/03/14 11:33	11/03/14 14:50

Eydie Schwartz

Eydie Schwartz
Project Manager

LABORATORY ANALYSIS RESULTS

Client: Cal Environmental
Project No: NA
Project Name: 3317 Faring Capital

AA Project No: A243698
Date Received: 11/03/14
Date Reported: 11/12/14

ANALYTICAL DATA SUMMARY

Analyte	Sample Name	Result	MRL	Units	Dilution	Prepared	Analyzed	Method
		Total Metals CAM 17						
Mercury	CE1@2ft	**0.026**	0.020	mg/kg	1	11/05/14	11/05/14	EPA 7471A
		Total Metals CAM 17						
Arsenic	CE1@2ft	**4.6**	0.50	mg/kg	1	11/06/14	11/06/14	EPA 6010B/7000
Barium	CE1@2ft	**120**	10	mg/kg	1	11/06/14	11/06/14	EPA 6010B/7000
Chromium	CE1@2ft	**45**	3.0	mg/kg	1	11/06/14	11/06/14	EPA 6010B/7000
Cobalt	CE1@2ft	**12**	3.0	mg/kg	1	11/06/14	11/06/14	EPA 6010B/7000
Copper	CE1@2ft	**25**	3.0	mg/kg	1	11/06/14	11/06/14	EPA 6010B/7000
Lead	CE1@2ft	**24**	3.0	mg/kg	1	11/06/14	11/06/14	EPA 6010B/7000
Nickel	CE1@2ft	**22**	3.0	mg/kg	1	11/06/14	11/06/14	EPA 6010B/7000
Vanadium	CE1@2ft	**64**	10	mg/kg	1	11/06/14	11/06/14	EPA 6010B/7000
Zinc	CE1@2ft	**160**	3.0	mg/kg	1	11/06/14	11/06/14	EPA 6010B/7000

Eydie Schwartz

Eydie Schwartz
Project Manager

LABORATORY ANALYSIS RESULTS

Client:	Cal Environmental	**AA Project No:**	A243698
Project No:	NA	**Date Received:**	11/03/14
Project Name:	3317 Faring Capital	**Date Reported:**	11/12/14
Method:	Total Metals CAM 17	**Units:**	mg/kg

Date Sampled:	11/03/14	
Date Prepared:	11/06/14	
Date Analyzed:	11/06/14	
AA ID No:	4K03004-01	
Client ID No:	CE1@2ft	
Matrix:	Soil	
Dilution Factor:	1	MRL

CAM Metals Less Hg 6000/7000 (EPA 6010B/7000)

Antimony	<10	10
Arsenic	**4.6**	0.50
Barium	**120**	10
Beryllium	<1.0	1.0
Cadmium	<1.0	1.0
Chromium	**45**	3.0
Cobalt	**12**	3.0
Copper	**25**	3.0
Lead	**24**	3.0
Molybdenum	<5.0	5.0
Nickel	**22**	3.0
Selenium	<0.50	0.50
Silver	<1.0	1.0
Thallium	<5.0	5.0
Vanadium	**64**	10
Zinc	**160**	3.0

Eydie Schwartz

Eydie Schwartz
Project Manager

LABORATORY ANALYSIS RESULTS

Client:	Cal Environmental	**AA Project No:**	A243698
Project No:	NA	**Date Received:**	11/03/14
Project Name:	3317 Faring Capital	**Date Reported:**	11/12/14
Method:	Total Metals CAM 17	**Units:**	mg/kg

Date Sampled:	11/03/14	
Date Prepared:	11/05/14	
Date Analyzed:	11/05/14	
AA ID No:	4K03004-01	
Client ID No:	CE1@2ft	
Matrix:	Soil	
Dilution Factor:	1	MRL

Mercury Total EPA 7470A/7471A (EPA 7471A)

Mercury	**0.026**	0.020

Eydie Schwartz

Eydie Schwartz
Project Manager

LABORATORY ANALYSIS RESULTS

Client: Cal Environmental
Project No: NA
Project Name: 3317 Faring Capital

AA Project No: A243698
Date Received: 11/03/14
Date Reported: 11/12/14

Analyte	Result	Reporting Limit	Units	Spike Level	Source Result	%REC	%REC Limits	RPD	RPD Limit	Notes
Total Metals CAM 17 - Quality Control										
Batch B4K0603 - EPA 3050B										
Blank (B4K0603-BLK1)				Prepared & Analyzed: 11/06/14						
Antimony	<10	10	mg/kg							
Arsenic	<0.50	0.50	mg/kg							
Barium	<10	10	mg/kg							
Beryllium	<1.0	1.0	mg/kg							
Cadmium	<1.0	1.0	mg/kg							
Chromium	<3.0	3.0	mg/kg							
Cobalt	<3.0	3.0	mg/kg							
Copper	<3.0	3.0	mg/kg							
Lead	<3.0	3.0	mg/kg							
Molybdenum	<5.0	5.0	mg/kg							
Nickel	<3.0	3.0	mg/kg							
Selenium	<0.50	0.50	mg/kg							
Silver	<1.0	1.0	mg/kg							
Thallium	<5.0	5.0	mg/kg							
Vanadium	<10	10	mg/kg							
Zinc	<3.0	3.0	mg/kg							
LCS (B4K0603-BS1)				Prepared & Analyzed: 11/06/14						
Antimony	**54.3**	10	mg/kg	50		109	80-120			
Arsenic	**54.4**	0.50	mg/kg	50		109	80-120			
Barium	**49.8**	10	mg/kg	50		99.5	80-120			
Beryllium	**52.6**	1.0	mg/kg	50		105	80-120			
Cadmium	**52.0**	1.0	mg/kg	50		104	80-120			
Chromium	**51.7**	3.0	mg/kg	50		103	80-120			
Cobalt	**52.6**	3.0	mg/kg	50		105	80-120			
Copper	**51.6**	3.0	mg/kg	50		103	80-120			
Lead	**52.5**	3.0	mg/kg	50		105	80-120			
Molybdenum	**51.5**	5.0	mg/kg	50		103	80-120			
Nickel	**52.4**	3.0	mg/kg	50		105	80-120			
Selenium	**52.7**	0.50	mg/kg	50		105	80-120			
Silver	**51.0**	1.0	mg/kg	50		102	80-120			
Thallium	**46.2**	5.0	mg/kg	50		92.5	80-120			

Eydie Schwartz

Eydie Schwartz
Project Manager

LABORATORY ANALYSIS RESULTS

Client: Cal Environmental
Project No: NA
Project Name: 3317 Faring Capital

AA Project No: A243698
Date Received: 11/03/14
Date Reported: 11/12/14

Analyte	Result	Reporting Limit	Units	Spike Level	Source Result	%REC	%REC Limits	RPD	RPD Limit	Notes
Total Metals CAM 17 - Quality Control										
Batch B4K0603 - EPA 3050B										
LCS (B4K0603-BS1) Continued				Prepared & Analyzed: 11/06/14						
Vanadium	**51.8**	10	mg/kg	50		104	80-120			
Zinc	**53.8**	3.0	mg/kg	50		108	80-120			
LCS Dup (B4K0603-BSD1)				Prepared & Analyzed: 11/06/14						
Antimony	**54.0**	10	mg/kg	50		108	80-120	0.647	20	
Arsenic	**53.8**	0.50	mg/kg	50		108	80-120	0.924	20	
Barium	**50.4**	10	mg/kg	50		101	80-120	1.28	20	
Beryllium	**52.8**	1.0	mg/kg	50		106	80-120	0.474	20	
Cadmium	**52.2**	1.0	mg/kg	50		104	80-120	0.384	20	
Chromium	**52.2**	3.0	mg/kg	50		104	80-120	0.867	20	
Cobalt	**53.2**	3.0	mg/kg	50		106	80-120	1.13	20	
Copper	**51.2**	3.0	mg/kg	50		102	80-120	0.681	20	
Lead	**52.6**	3.0	mg/kg	50		105	80-120	0.285	20	
Molybdenum	**51.8**	5.0	mg/kg	50		104	80-120	0.581	20	
Nickel	**52.4**	3.0	mg/kg	50		105	80-120	0.00	20	
Selenium	**52.3**	0.50	mg/kg	50		105	80-120	0.762	20	
Silver	**52.0**	1.0	mg/kg	50		104	80-120	1.94	20	
Thallium	**47.7**	5.0	mg/kg	50		95.5	80-120	3.21	20	
Vanadium	**51.8**	10	mg/kg	50		104	80-120	0.193	20	
Zinc	**54.5**	3.0	mg/kg	50		109	80-120	1.39	20	
Duplicate (B4K0603-DUP1)		**Source: 4K04002-16**		Prepared & Analyzed: 11/06/14						
Antimony	**<10**	10	mg/kg						40	
Arsenic	**4.56**	0.50	mg/kg		5.43			17.5	40	
Barium	**200**	10	mg/kg		207			3.46	40	
Beryllium	**<1.0**	1.0	mg/kg						40	
Cadmium	**<1.0**	1.0	mg/kg						40	
Chromium	**18.5**	3.0	mg/kg		17.2			7.02	40	
Cobalt	**6.56**	3.0	mg/kg		6.18			5.97	40	
Copper	**23.5**	3.0	mg/kg		25.3			7.50	40	
Lead	**25.0**	3.0	mg/kg		22.8			9.50	40	
Molybdenum	**<5.0**	5.0	mg/kg						40	
Nickel	**14.8**	3.0	mg/kg		16.0			7.42	40	

Eydie Schwartz

Eydie Schwartz
Project Manager

LABORATORY ANALYSIS RESULTS

Client: Cal Environmental
Project No: NA
Project Name: 3317 Faring Capital

AA Project No: A243698
Date Received: 11/03/14
Date Reported: 11/12/14

Analyte	Result	Reporting Limit	Units	Spike Level	Source Result	%REC	%REC Limits	RPD	RPD Limit	Notes
Total Metals CAM 17 - Quality Control										
Batch B4K0603 - EPA 3050B										
Duplicate (B4K0603-DUP1) Continued	**Source: 4K04002-16**		Prepared & Analyzed: 11/06/14							
Selenium	**<0.50**	0.50	mg/kg						40	
Silver	**<1.0**	1.0	mg/kg						40	
Thallium	**<5.0**	5.0	mg/kg						40	
Vanadium	**33.7**	10	mg/kg		33.3			1.16	40	
Zinc	**58.1**	3.0	mg/kg		65.5			12.0	40	
Matrix Spike (B4K0603-MS1)	**Source: 4K04002-16**		Prepared & Analyzed: 11/06/14							
Antimony	**52.6**	10	mg/kg	50		105	75-125			
Arsenic	**63.7**	0.50	mg/kg	50	5.43	117	75-125			
Barium	**262**	10	mg/kg	50	207	109	75-125			
Beryllium	**51.8**	1.0	mg/kg	50		104	75-125			
Cadmium	**49.2**	1.0	mg/kg	50		98.5	75-125			
Chromium	**67.6**	3.0	mg/kg	50	17.2	101	75-125			
Cobalt	**57.0**	3.0	mg/kg	50	6.18	102	75-125			
Copper	**80.6**	3.0	mg/kg	50	25.3	110	75-125			
Lead	**82.2**	3.0	mg/kg	50	22.8	119	75-125			
Molybdenum	**52.0**	5.0	mg/kg	50		104	75-125			
Nickel	**64.6**	3.0	mg/kg	50	16.0	97.1	75-125			
Selenium	**59.1**	0.50	mg/kg	50		118	75-125			
Silver	**55.0**	1.0	mg/kg	50		110	75-125			
Thallium	**32.9**	5.0	mg/kg	50		65.8	60-140			
Vanadium	**87.8**	10	mg/kg	50	33.3	109	75-125			
Zinc	**111**	3.0	mg/kg	50	65.5	91.2	75-125			
Matrix Spike Dup (B4K0603-MSD1)	**Source: 4K04002-16**		Prepared & Analyzed: 11/06/14							
Antimony	**50.8**	10	mg/kg	50		102	75-125	3.68	40	
Arsenic	**60.8**	0.50	mg/kg	50	5.43	111	75-125	4.74	40	
Barium	**246**	10	mg/kg	50	207	77.3	75-125	6.20	40	
Beryllium	**50.2**	1.0	mg/kg	50		100	75-125	3.33	40	
Cadmium	**47.6**	1.0	mg/kg	50		95.1	75-125	3.49	40	
Chromium	**64.3**	3.0	mg/kg	50	17.2	94.1	75-125	5.00	40	
Cobalt	**55.3**	3.0	mg/kg	50	6.18	98.2	75-125	3.03	40	
Copper	**76.2**	3.0	mg/kg	50	25.3	102	75-125	5.62	40	

Eydie Schwartz

Eydie Schwartz
Project Manager

LABORATORY ANALYSIS RESULTS

Client: Cal Environmental
Project No: NA
Project Name: 3317 Faring Capital

AA Project No: A243698
Date Received: 11/03/14
Date Reported: 11/12/14

Analyte	Result	Reporting Limit	Units	Spike Level	Source Result	%REC	%REC Limits	RPD	RPD Limit	Notes
Total Metals CAM 17 - Quality Control										
Batch B4K0603 - EPA 3050B										
Matrix Spike Dup (B4K0603-MSD1) Continued			**Source: 4K04002-16**	Prepared & Analyzed: 11/06/14						
Lead	**72.8**	3.0	mg/kg	50	22.8	100	75-125	12.1	40	
Molybdenum	**50.6**	5.0	mg/kg	50		101	75-125	2.73	40	
Nickel	**61.8**	3.0	mg/kg	50	16.0	91.5	75-125	4.43	40	
Selenium	**56.4**	0.50	mg/kg	50		113	75-125	4.59	40	
Silver	**53.2**	1.0	mg/kg	50		106	75-125	3.33	40	
Thallium	**36.6**	5.0	mg/kg	50		73.2	60-140	10.8	40	
Vanadium	**82.2**	10	mg/kg	50	33.3	97.7	75-125	6.65	40	
Zinc	**104**	3.0	mg/kg	50	65.5	76.3	75-125	6.94	40	
Total Metals CAM 17 - Quality Control										
Batch B4K0507 - EPA 7471A Prep										
Blank (B4K0507-BLK1)				Prepared & Analyzed: 11/05/14						
Mercury	<0.020	0.020	mg/kg							
LCS (B4K0507-BS1)				Prepared & Analyzed: 11/05/14						
Mercury	**0.494**	0.020	mg/kg	0.50		98.9	80-120			
LCS Dup (B4K0507-BSD1)				Prepared & Analyzed: 11/05/14						
Mercury	**0.524**	0.020	mg/kg	0.50		105	80-120	5.89	25	
Duplicate (B4K0507-DUP1)			**Source: 4K04002-16**	Prepared & Analyzed: 11/05/14						
Mercury	**0.280**	0.020	mg/kg		0.352			22.5	25	
Matrix Spike (B4K0507-MS1)			**Source: 4K04002-16**	Prepared & Analyzed: 11/05/14						
Mercury	**0.826**	0.020	mg/kg	0.50	0.352	95.0	75-125			
Matrix Spike Dup (B4K0507-MSD1)			**Source: 4K04002-16**	Prepared & Analyzed: 11/05/14						
Mercury	**0.936**	0.020	mg/kg	0.50	0.352	117	75-125	12.4	25	

Eydie Schwartz

Eydie Schwartz
Project Manager

LABORATORY ANALYSIS RESULTS

Client:	Cal Environmental	**AA Project No:**	A243698
Project No:	NA	**Date Received:**	11/03/14
Project Name:	3317 Faring Capital	**Date Reported:**	11/12/14

Special Notes

Eydie Schwartz

Eydie Schwartz
Project Manager

AMERICAN ANALYTICS CHAIN-OF-CUSTODY RECORD

9765 ETON AVE., CHATSWORTH, CA 91311
Tel: 818-998-5547 FAX: 818-998-7258

A.A. COC No.: 12119

70024437

Page 1 of 1

Client: CE	**Project Name / No.:** 3317 Farin Capital	**Sampler's Name:** Sam Buckley
Project Manager: STB	**Site Address:** 7811 Santa Monica Blvd	**Sampler's Signature:**
Phone: 818-991-1542	**City:** West Hollywood	**P.O. No.:**
Fax:	**State & Zip:**	**Quote No.:**

TAT Turnaround Codes **

(1) = Same Day Rush
(2) = 24 Hour Rush
(3) = 48 Hour Rush
(4) = 72 Hour Rush
(5) = 5 Day Rush
X = 10 Working Days (Standard TAT)

ANALYSIS REQUESTED (Test Name)

Client I.D.	A.A. I.D.	Date	Time	Sample Matrix	No. of Cont	4Hc 22 metals										Special Instructions
						Please enter the TAT Turnaround Codes ** below										
CE1@2ft.	4K03004-01	11-3-14	11:33	Soil	1	X										
CE2@5ft.	02	"	11:36	"	1	HOLD										

For Laboratory Use

REVIEWED
Date 11/3/14 Time 1515
TAT N Days Sign: E Schwarz

A.A. Project No.: A2436098/4K03004

Relinquished by	Date	Time	Received by
	11-3-14	1450	Eydie Schwarz
Relinquished by	Date	Time	Received by
Relinquished by	Date	Time	Received by

Note: By relinquishing samples to American Analytics, client agrees to pay for the services requested on this chain of custody form and any additional client-requested analyses performed on this project. Payment for services is due within 30 days from the date of invoice. Sample(s) will be disposed of after 45 days following the submittal of the sample(s) to American Analytics.

March 8, 2017

PHASE I
ENVIRONMENTAL SITE ASSESSMENT

Property Identification:

1125 North Ogden Drive
West Hollywood, Los Angeles County, California 90046

AEI Project No. 368901

Prepared For:
Illoulian & Illulian Properties, LP
8763 Melrose Avenue, Suite B538
West Hollywood, California 90069

Prepared By:
AEI Consultants
2233 West 190th Street
Torrance, California 90504
(310) 798-4255

Environmental & Engineering Due Diligence

Site Investigation & Remediation

Energy Performance & Benchmarking

Industrial Hygiene

Construction Consulting

Construction, Site Stabilization & Stormwater Services

Zoning Analysis Reports & ALTA Surveys

March 8, 2017

Illoulian & Illulian Properties, LP
8763 Melrose Avenue, Suite B538
West Hollywood, California 90069

Subject: **PHASE I ENVIRONMENTAL SITE ASSESSMENT**
1125 North Ogden Drive, West Hollywood, California 90046
AEI Project No. 368901

Dear Jason Illoulian:

AEI Consultants is pleased to provide the Phase I Environmental Site Assessment (Phase I ESA) report of the above referenced address. This assessment was authorized and performed in accordance with the scope of services outlined in the proposal, the scope and limitations of ASTM Standard Practice E1527-13, and the Environmental Protection Agency Standards and Practices for All Appropriate Inquiries (40 CFR Part 312).

We appreciate the opportunity to provide services to you. If you have any questions concerning this report, or if we may assist you in any other matter, please contact me at (310) 798-4255 or abennett@aeiconsultants.com.

Sincerely,



Adam Bennett
AEI Consultants

PROJECT SUMMARY

1125 North Ogden Drive, West Hollywood, Los Angeles County, California 90046

Report Section		No Further Action	REC	CREC	HREC	Other Environmental Considerations	Recommended Action
2.1	Site Location and Description	✔					
2.2	Site and Vicinity Characteristics	✔					
3.1	Historical Summary	✔				✔	
4.0	Regulatory Agency Records Review	✔					
5.0	Regulatory Database Records Review	✔					
5.2	Vapor Migration	✔					
6.3	Previous Reports and Other Provided Documentation	✔					
7.1	Subject Property Reconnaissance Findings	✔					
7.2	Adjacent Property Reconnaissance Findings	✔					
8.1	Asbestos-Containing Building Materials					✔	ACM Survey prior to demotion activities
8.2	Lead-Based Paint					✔	Consult with a certified Lead Risk Assessor
8.3	Radon	✔					
8.4	Drinking Water Sources and Lead in Drinking Water	✔					
8.5	Mold/Indoor Air Quality Issues	✔					

TABLE OF CONTENTS

LIST OF COMMONLY USED ACRONYMS 5
EXECUTIVE SUMMARY 6
Property Description 6
Findings 7
Conclusions, Opinions, and Recommendations 9
1.0 INTRODUCTION 10
1.1 Scope of Work 10
1.2 Additional Services 10
1.3 Significant Assumptions 10
1.4 Limitations 11
1.5 Limiting Conditions/Deviations 12
1.6 Data Gaps and Data Failure 12
1.7 Reliance 13
2.0 SITE AND VICINITY DESCRIPTION 14
2.1 Site Location and Description 14
2.2 Site and Vicinity Characteristics 15
2.3 Physical Setting 15
3.0 HISTORICAL REVIEW OF SITE AND VICINITY 16
3.1 Historical Summary 16
3.2 Aerial Photographs 16
3.3 Sanborn Fire Insurance Maps 17
3.4 City Directories 19
3.5 Historical Topographic Maps 19
3.6 Chain of Title 19
4.0 REGULATORY AGENCY RECORDS REVIEW 20
4.1 Local Environmental Health Department and/or State Environmental Agency 20
4.2 Fire Department 20
4.3 Building Department 20
4.4 Planning Department 21
4.5 County Assessor Office 21
4.6 Oil and Gas Wells/Pipelines 21
4.7 Other Agencies Searched 21
4.8 State Environmental Superliens and Property Transfer Laws 22
5.0 REGULATORY DATABASE RECORDS REVIEW 23
5.1 Records Summary 23
5.2 Vapor Migration 24
6.0 INTERVIEWS AND USER PROVIDED INFORMATION 26
6.1 Interviews 26
6.2 User Provided Information 26
6.3 Previous Reports and Other Provided Documentation 27
7.0 SITE RECONNAISSANCE 28
7.1 Subject Property Reconnaissance Findings 28
7.2 Adjacent Property Reconnaissance Findings 29
8.0 OTHER ENVIRONMENTAL CONSIDERATIONS 31
8.1 Asbestos-Containing Building Materials 31
8.2 Lead-Based Paint 32

8.3 Radon 33
8.4 Drinking Water Sources and Lead in Drinking Water 33
8.5 Mold/Indoor Air Quality Issues 33
9.0 SIGNATURE OF ENVIRONMENTAL PROFESSIONALS 35
10.0 REFERENCES 36

TABLE OF APPENDICES

APPENDIX A: FIGURES
APPENDIX B: PROPERTY PHOTOGRAPHS
APPENDIX C: REGULATORY DATABASE
APPENDIX D: HISTORICAL SOURCES
APPENDIX E: REGULATORY AGENCY RECORDS
APPENDIX F: ASTM USER QUESTIONNAIRE
APPENDIX G: OTHER SUPPORTING DOCUMENTATION
APPENDIX H: QUALIFICATIONS

LIST OF COMMONLY USED ACRONYMS

AST	Aboveground Storage Tank
AUL	Activity and Use Limitation
APCD	Air Pollution Control District
AHERA	Asbestos Hazard Emergency Response Act
AQMD	Air Quality Management District
ACM	Asbestos-Containing Material
APN	Assessor's Parcel Number
bgs	Below Ground Surface
BTEX	Benzene, Toluene, Ethylbenzene, and Xylenes
COC	Contaminant of Concern
CERCLA	Comprehensive Environmental Response Compensation and Liability Act
CERCLIS	Comprehensive Environmental Response Compensation and Liability Information System
CREC	Controlled Recognized Environmental Condition
EPA	Environmental Protection Agency
ESA	Environmental Site Assessment
HAZNET	Facility and Manifest Data
GPR	Ground-Penetrating Radar
HWS	Hazardous Waste Site
HVAC	Heating, Ventilation and Air Conditioning
HREC	Historical Recognized Environmental Condition
LLP	Landowner Liability Protection
LQG	Large Quantity Generator
LBP	Lead-Based Paint
LCP	Lead Containing Paint
LUST	Leaking Underground Storage Tank
MCL	Maximum Contaminant Level
MTBE	Methyl Tertiary Butyl Ether
µg/L	Micrograms per Liter
mg/kg	Milligrams per Kilogram
mg/L	Milligrams per Liter
NESHAP	National Emission Standards for Hazardous Air Pollutants
NPL	National Priorities List
NFA	No Further Action
ND	None Detected
NOV	Notice of Violation
NTC	Notice to Comply
O&M	Operations and Maintenance
OSHA	Occupational Safety and Health Administration
ppb	Parts per Billion
ppm	Parts per Million
PCE	Perchloroethylene, Tetrachloroethylene, Tetrachloroethene, PERC
PTO	Permit to Operate
pCi/L	PicoCuries per Liter
PCB	Polychlorinated Biphenyl
REC	Recognized Environmental Condition
RCRA	Resource Conservation and Recovery Act
RP	Responsible Party
SDS	Safety Data Sheet
SEMS	Superfund Enterprise Management System
SVOC	Semi-Volatile Organic Compound
SQG	Small Quantity Generator
SLIC	Spills, Leaks, Investigation, and Cleanup
SEMS	Superfund Enterprise Management System
TPH	Total Petroleum Hydrocarbons
TPHd	Total Petroleum Hydrocarbons (diesel range)
TPHg	Total Petroleum Hydrocarbons (gasoline range)
TPHo	Total Petroleum Hydrocarbons (oil range)
TRPH	Total Recoverable Petroleum Hydrocarbons
TCE	Trichloroethylene, Trichloroethene
UST	Underground Storage Tank
USDA	United States Department of Agriculture
USGS	United States Geological Survey
VOC	Volatile Organic Compound

EXECUTIVE SUMMARY

AEI Consultants (AEI) was retained by Illoulian & Illulian Properties, LP to conduct a Phase I ESA in conformance with the proposal and the scope and limitations of ASTM Standard Practice E1527-13 and the EPA Standards and Practices for All Appropriate Inquiries (40 CFR Part 312) for the property located at 1125 North Ogden Drive, West Hollywood, Los Angeles County, California. Any exceptions to, or deletions from, this practice are described in Sections 1.4, 1.5, and 1.6 of this report.

PROPERTY DESCRIPTION

PROPERTY INFORMATION	
Property Name	N/A
Street Address(es)	1125 North Ogden Drive
City	West Hollywood
State	California
Location	West side of North Ogden Drive
Vicinity Characteristics	Commercial and residential mixed use
Approximate Site Acreage/Source	0.17/Site Contact
Property Type	Multi-family
Subject Property Use(s)	Residential
Assessor Parcel Number(s)	5530-002-027
SITE AND BUILDING INFORMATION	
Number of Buildings	One
Year(s) of Construction	1949
Number of Floors/Stories	Two
Basement or Subgrade Area(s)	Crawl space
Number of Units	Seven
Building Area (SF)/Source	3,718/Site Contact
Building Description(s)	One two-story residential building with crawl-space foundation
Building Occupant(s)	Multiple residential tenants
Additional Improvements	Concrete sidewalks, asphalt covered parking area and associated landscaping
Current On-site Operations	Residential and maintenance activities
Current Use of Hazardous Substances	None identified
UTILITY PROVIDER INFORMATION	
Natural Gas Provider	The Gas Company
Electricity Provider	Southern California Edison
Heating System Fuel Source	Natural gas
Cooling System Power Source	Electricity
Potable Water Provider or Source	Los Angeles Department of Water and Power
Sewage Disposal Provider or Treatment System	Los Angeles County Sanitation District
REGULATORY INFORMATION	
Regulatory Database Listings	FTTS INSP, FRS; refer to Section 5.1
Institutional Controls	None identified
Engineering Controls	None identified

Environmental Liens	None identified

Based on a review of historical sources, the subject property was identified to consist of vacant land in at least 1919. Construction of the current site improvements began in 1948/1949 and has been occupied by residential tenants since that time.

The following historical address was associated with the subject property: 1127 North Ogden Drive. This address was also researched as part of this assessment.

The immediately surrounding properties consist of the following:

Direction from Site	Tenant/Use (Address)	Regulatory Database Listing(s)
North	Multi-tenant / residential (1133 North Ogden Drive)	None identified
Northeast	North Ogden Drive followed by: Multi-tenant / residential (1128-1134 North Ogden Drive)	None identified
East	North Ogden Drive followed by: Multi-tenant / residential (1118 - 1126 North Ogden Drive)	None identified
South	Multi-tenant / residential (1119-1123 North Ogden Drive)	None identified
West	Public Parking Lot (1114 North Orange Grove Avenue)	None identified
Northwest	Multi-tenant / residential (1128 North Orange Grove Avenue)	None identified

If the surrounding properties are listed in the regulatory database, please refer to Section 5.1 for discussion.

Based upon the Soil and Groundwater Assessment and Site Closure Report (SGASCR) for the Vacant lot located at 801 North Fairfax Avenue (approximately 0.43 mile south-southwest of the subject property) obtained from the Regional Water Quality Control Board, the direction of groundwater flow beneath the subject property is inferred to be to the west-southwest. Based on SGASCR , groundwater is presumed to be present at an estimated depth of 42 to 43 feet bgs.

FINDINGS

Recognized Environmental Condition (REC) is defined by the ASTM Standard Practice E1527-13 as the presence or likely presence of any hazardous substances or petroleum products in, on, or at a property: (1) due to release to the environment; (2) under conditions indicative of a release to the environment; or (3) under conditions that pose a material threat of a future release to the environment.

- AEI did not identify evidence of RECs during the course of this assessment.

Controlled Recognized Environmental Condition (CREC) is defined by the ASTM Standard Practice E1527-13 as a past release of hazardous substances or petroleum products that has been addressed to the satisfaction of the applicable regulatory authority, with hazardous substances or petroleum products allowed to remain in place subject to the implementation of required controls.

- AEI did not identify evidence of CRECs during the course of this assessment.

Historical Recognized Environmental Condition (HREC) is defined by the ASTM Standard Practice E1527-13 as a past release of any hazardous substances or petroleum products that has occurred in connection with the property and has been addressed to the satisfaction of the applicable regulatory authority or meeting unrestricted use criteria established by a regulatory authority, without subjecting the property to any required controls.

- AEI did not identify evidence of HRECs during the course of this assessment.

Other Environmental Considerations warrant discussion, but do not qualify as RECs as defined by the ASTM Standard Practice E1527-13. These include, but are not limited to, de minimis conditions and/or environmental considerations such as the presence of ACMs, LBP, radon, mold, and lead in drinking water, which can affect the liabilities and financial obligations of the client, the health and safety of site occupants, and the value and marketability of the subject property.

- Based on a review of historical records, the adjacent site to the west was formerly a neon sign manufacturing company with a spray painting booth from at least 1950 until at least 1970. This site was not listed in the regulatory database. The paint booth operated at a time that pre-dates regulatory oversight of hazardous materials and petroleum products. However, spray painting operations typically use chlorinated solvents, particularly PCE, during surface preparation and spray gun cleaning activities. These solvents, even when properly stored and handled, can readily migrate into the subsurface as a result of small releases associated with on-site operations. Based on the proximity of this site to the subject property, the potential exists that, if a release of chlorinated solvents occurred at this site, the subsurface of the subject property may have also been impacted. Assessment of the subject property does not indicate that the subject property would be investigated as a source of this contamination, and therefore, it is unlikely that the subject property owner would be responsible for any cleanup costs associated with a release at this site. The User should be aware that if groundbreaking activities or redevelopment of the subject property occurs, residual impacts from this adjacent site may be present. However, no releases have been reported from this site. Based on the lack of a documented release and time elapsed since last use, the adjacent site is not expected to represent a REC to the subject property at this time.
- According to Mr. Darren Embry, demolition of the building is planned for the near future. Regardless of building construction date, the EPA's NESHAP requires that a thorough asbestos survey be performed prior to demolition or renovation activities that may disturb ACMs. This requirement may be enforced by federal, state and local regulatory agencies, and specifies that all suspect ACMs be sampled to determine the presence or absence of asbestos prior to any renovation or demolition activities which may disturb them to prevent potential exposure to workers, building occupants, and the environment. Similarly, OSHA regulations require that specific work practices be implemented when handling construction materials and debris that contain asbestos and/or lead-containing materials.
- Due to the age of the subject property building, there is a potential that LBP is present. During the site inspection, damaged and peeling paint was observed throughout the interior and exterior of the subject property building. AEI understands that demolition

activities of the subject property building is planned. AEI recommends that the property owner consult with a certified Lead Risk Assessor to determine options for control of possible LBP hazards. Stringent local and State regulations may apply to LBP in association with building demolition/renovations and worker/occupant protection. It should be noted that construction activities that disturb materials or paints containing any amount of lead may be subject to certain requirements of the OSHA lead standard contained in 29 CFR 1910.1025 and 1926.62.

CONCLUSIONS, OPINIONS, AND RECOMMENDATIONS

We have performed a Phase I ESA in conformance with the scope and limitations of ASTM Standard Practice E1527-13 and the EPA Standards and Practices for All Appropriate Inquiries (40 CFR Part 312) of 1125 North Ogden Drive, West Hollywood, Los Angeles County, California, the *subject property*. Any exceptions to, or deletions from, this practice are described in Sections 1.4, 1.5, and 1.6 of this report.

AEI did not identify evidence of RECs or CRECs in connection with the subject property during the course of this assessment. AEI recommends no further investigation for the subject property at this time.

1.0 INTRODUCTION

This report documents the methods and findings of the Phase I ESA performed in conformance with the proposal and scope and limitations of ASTM Standard Practice E1527-13 and the EPA Standards and Practices for All Appropriate Inquiries (40 CFR Part 312) for the property located at 1125 North Ogden Drive, West Hollywood, Los Angeles County, California (Appendix A: Figures and Appendix B: Property Photographs).

1.1 SCOPE OF WORK

The purpose of the Phase I ESA is to assist the client in identifying potential RECs, in accordance with ASTM E1527-13, associated with the presence of any hazardous substances or petroleum products, their use, storage, and disposal at and in the vicinity of the subject property. Property assessment activities focused on: 1) a review of federal, state, tribal, and local databases that identify and describe underground fuel tank sites, leaking underground fuel tank sites, hazardous waste generation sites, and hazardous waste storage and disposal facility sites within the ASTM approximate minimum search distance; 2) a property and surrounding site reconnaissance, and interviews with the past and present owners and current occupants and operators to identify potential environmental contamination; and 3) a review of historical sources to help ascertain previous land use at the site and in the surrounding area.

1.2 ADDITIONAL SERVICES

Other Environmental Considerations such as ACMs, LBP, lead in drinking water, radon, mold, and wetlands can result in business environmental risks for property owners which may disrupt current or planned operations or cash flow and are generally beyond the scope of a Phase I assessment as defined by ASTM E1527-13. Based upon the agreed-on scope of services this ESA did not include subsurface or other invasive assessments, business environmental risks, or other services not specifically identified and discussed herein.

1.3 SIGNIFICANT ASSUMPTIONS

The following assumptions are made by AEI in this report. AEI relied on information derived from secondary sources including governmental agencies, the client, designated representatives of the client, property contact, property owner, property owner representatives, computer databases, and personal interviews. AEI has reviewed and evaluated the thoroughness and reliability of the information derived from secondary sources including government agencies, the client, designated representatives of the client, property contact, property owner, property owner representatives, computer databases, or personal interviews. It appears that all information obtained from outside sources and reviewed for this assessment is thorough and reliable. However, AEI cannot guarantee the thoroughness or reliability of this information.

Groundwater flow, unless otherwise specified by on-site well data or well data from the subject property or nearby sites, is inferred from contour information depicted on the USGS topographic maps. AEI assumes the property has been correctly and accurately identified by the client, designated representative of the client, property contact, property owner, and property owner's representatives.

1.4 LIMITATIONS

Property conditions, as well as local, state, tribal, and federal regulations can change significantly over time. Therefore, the recommendations and conclusions presented as a result of this assessment apply strictly to the environmental regulations and property conditions existing at the time the assessment was performed. Available information has been analyzed using currently accepted assessment techniques and it is believed that the inferences made are reasonably representative of the property. AEI makes no warranty, expressed or implied, except that the services have been performed in accordance with generally accepted environmental property assessment practices applicable at the time and location of the assessment.

Considerations identified by ASTM as beyond the scope of a Phase I ESA that may affect business environmental risk at a given property include the following: ACMs, radon, LBP, lead in drinking water, wetlands, regulatory compliance, cultural and historical resources, industrial hygiene, health and safety, ecological resources, endangered species, indoor air quality, mold, and high voltage lines. These environmental issues or conditions may warrant assessment based on the type of the property transaction; however, they are considered non-scope issues under ASTM Standard Practice E1527-13.

If requested by the client, these non-scope issues are discussed herein. Otherwise, the purpose of this assessment is solely to satisfy one of the requirements for qualification of the innocent landowner defense, contiguous property owner or bona fide prospective purchaser under CERCLA. ASTM Standard Practice E1527-13 and the United States EPA Standards and Practices for All Appropriate Inquiries (40 CFR Part 312) constitute the "all appropriate inquiry into the previous ownership and uses of the property consistent with good commercial or customary practice" as defined in:

1. 42 U.S.C. § 9601(35)(B), referenced in the ASTM Standard Practice E1527-13.
2. Sections 101(35)(B) (ii) and (iii) of CERCLA and referenced in the EPA Standards and Practices for All Appropriate Inquiries (40 CFR Part 312).
3. 42 U.S.C. § 9601(40) and 42 U.S.C. § 9607(q).

The Phase I ESA is not, and should not be construed as, a warranty or guarantee about the presence or absence of environmental contaminants that may affect the property. Neither is the assessment intended to assure clear title to the property in question. The sole purpose of assessment into property title records is to ascertain a historical basis of prior land use. All findings, conclusions, and recommendations stated in this report are based upon facts, circumstances, and industry-accepted procedures for such services as they existed at the time this report was prepared (i.e., federal, state, and local laws, rules, regulations, market conditions, economic conditions, political climate, and other applicable matters). All findings, conclusions, and recommendations stated in this report are based on the data and information provided, and observations and conditions that existed on the date and time of the property reconnaissance.

Responses received from local, state, or federal agencies or other secondary sources of information after the issuance of this report may change certain facts, findings, conclusions, or circumstances to the report. A change in any fact, circumstance, or industry-accepted procedure upon which this report was based may adversely affect the findings, conclusions, and recommendations expressed in this report.

AEI's limited radon screening, if included, is intended to provide a preliminary screening to evaluate the potential presence of elevated radon concentrations at the site. The proposed scope is not intended to define the full extent of the presence of radon at the subject property. As such, the results should be used for lending purposes only. The recommendations and conclusions presented as a result of the limited preliminary radon screening apply strictly to the property conditions existing at the time the sampling was performed. The sample analytical results are only valid for the time, place, and condition of the site at the time of collection and AEI does not warrant that the results will be repeatable or are representative of past or future conditions.

1.5 LIMITING CONDITIONS/DEVIATIONS

The performance of this Phase I ESA was limited by the following:

- Due to the size of the property, a representative sample of interior spaces was inspected by AEI. Due to the residential nature of occupancy, this limited inspection method is expected to be adequate for the purposes of this assessment. AEI inspected the following units: 1125-1, 1125-2, 1125 3/4 and 1127.
- AEI requested an interview with the subject property owner; however, the subject property owner has not responded as of this report date. Based on the quality of information obtained from other sources, this limitation is not expected to alter the overall Findings of this assessment.
- The User did not complete the ASTM User Questionnaire or provide the User information to AEI. AEI assumes that qualification for the LLPs is being established by the User in documentation outside of this assessment.

1.6 DATA GAPS AND DATA FAILURE

According to ASTM E1527-13, data gaps occur when the Environmental Professional is unable to obtain information required by the Standard, despite good faith efforts to gather such information. Pursuant to ASTM E1527-13, only significant data gaps, defined as those that affect the ability of the Environmental Professional to identify RECs, need to be documented.

Data failure is one type of data gap. According to ASTM E1527-13, data failure occurs when all of the standard historical sources that are reasonably ascertainable and likely to be useful have been reviewed and yet the objectives have not been met. Pursuant to ASTM E1527-13, historical sources are required to document property use back to the property's first developed use or back to 1940, whichever is earlier, or periods of five years or greater.

1.6.1 DATA FAILURE

The following data failure was identified during the course of this assessment:

Data Failure	Historical sources were not obtained at five-year intervals dating back to first developed use . AEI was not able to track the history of the subject property between the years 1920 and 1947 as none of the historical sources utilized as part of this assessment covered this time period. In the 1919 Sanborn Map, the subject property appears as vacant undeveloped land. In the 1949 building permit the subject property is developed with the current multi-family residential structures. Thus, it is assumed that during the 1920 and 1947 time period the subject property would have been undeveloped, if not residential. Therefore, this data failure is not expected to significantly alter the Findings of this assessment.
Information/Sources Consulted	City directories, Sanborn fire insurance maps, aerial photographs, agency records, interviews

1.6.2 DATA GAPS

AEI did not identify significant data gaps which affected our ability to identify RECs.

1.7 RELIANCE

All reports, both verbal and written, are for the benefit of Illoulian & Illulian Properties, LP. This report has no other purpose and may not be relied upon by any other person or entity without the written consent of AEI. Either verbally or in writing, third parties may come into possession of this report or all or part of the information generated as a result of this work. In the absence of a written agreement with AEI granting such rights, no third parties shall have rights of recourse or recovery whatsoever under any course of action against AEI, its officers, employees, vendors, successors, or assigns. Reliance is provided in accordance with AEI's proposal and Standard Terms and Conditions executed by Illoulian & Illulian Properties, LP on February 21, 2017. The limitation of liability defined in the Terms and Conditions is the aggregate limit of AEI's liability to the client and all relying parties.

2.0 SITE AND VICINITY DESCRIPTION

2.1 SITE LOCATION AND DESCRIPTION

PROPERTY INFORMATION	
Property Name	N/A
Street Address(es)	1125 North Ogden Drive
City	West Hollywood
State	California
Location	West side of North Ogden Drive
Vicinity Characteristics	Commercial and residential mixed use
Approximate Site Acreage/Source	0.17/Site Contact
Property Type	Multi-family
Subject Property Use(s)	Residential
Assessor Parcel Number(s)	5530-002-027
SITE AND BUILDING INFORMATION	
Number of Buildings	One
Year(s) of Construction	1949
Number of Floors/Stories	Two
Basement or Subgrade Area(s)	Crawl space
Number of Units	Seven
Building Area (SF)/Source	3,718/Site Contact
Building Description(s)	One two-story residential building with crawl-space foundation
Building Occupant(s)	Multiple residential tenants
Additional Improvements	Concrete sidewalks, asphalt covered parking area and associated landscaping
Current On-site Operations	Residential and maintenance activities
Current Use of Hazardous Substances	None identified
UTILITY PROVIDER INFORMATION	
Natural Gas Provider	The Gas Company
Electricity Provider	Southern California Edison
Heating System Fuel Source	Natural gas
Cooling System Power Source	Electricity
Potable Water Provider or Source	Los Angeles Department of Water and Power
Sewage Disposal Provider or Treatment System	Los Angeles County Sanitation District
REGULATORY INFORMATION	
Regulatory Database Listings	FTTS INSP, FRS; refer to Section 5.1
Institutional Controls	None identified
Engineering Controls	None identified
Environmental Liens	None identified

Utility provider information listed in the table above is provided by Mr. Darren Embry, Director of Community Development, unless otherwise noted above.

2.2 SITE AND VICINITY CHARACTERISTICS

The immediately surrounding properties consist of the following:

Direction from Site	Tenant/Use (Address)	Regulatory Database Listing(s)
North	Multi-tenant / residential (1133 North Ogden Drive)	None identified
Northeast	North Ogden Drive followed by: Multi-tenant / residential (1128-1134 North Ogden Drive)	None identified
East	North Ogden Drive followed by: Multi-tenant / residential (1118 - 1126 North Ogden Drive)	None identified
South	Multi-tenant / residential (1119-1123 North Ogden Drive)	None identified
West	Public Parking Lot (1114 North Orange Grove Avenue)	None identified
Northwest	Multi-tenant / residential (1128 North Orange Grove Avenue)	None identified

If the surrounding properties are listed in the regulatory database, please refer to Section 5.1 for discussion.

2.3 PHYSICAL SETTING

Geology: According to the United States Department of Agriculture's Report and General Soil Map for Los Angeles County, the area surrounding the subject property is underlain by soils of the Hanford association. Hanford soils consist of well-drained soils on flood plains and alluvial fans. In a typical profile the surface layer is light brownish gray fine sandy loam seven inches thick. The material to a depth of 60 inches or more is yellowish-brown coarse sandy loam and gravelly coarse sand substratum.

USGS Topographic Map:	Hollywood, California Quadrangle
Nearest surface water to subject property:	Franklin Canyon Reservoir / 2.93 mile west
Gradient Direction/Source:	West-southwest / Soil and Groundwater Assessment and Site Closure Report (SGASCR) for the Vacant lot located at 801 North Fairfax Avenue (approximately 0.43 mile south-southwest of the subject property) obtained from the Regional Water Quality Control Board
Estimated Depth to Groundwater/Source:	42 to 43 feet bgs / SGASCR

Note: Groundwater flow direction can be influenced locally and regionally by the presence of local wetland features, surface topography, recharge and discharge areas, horizontal and vertical inconsistencies in the types and location of subsurface soils, and proximity to water pumping wells. Depth and gradient of the water table can change seasonally in response to variation in precipitation and recharge, and over time, in response to urban development such as storm water controls, impervious surfaces, pumping wells, cleanup activities, dewatering, seawater intrusion barrier projects near the coast, and other factors.

3.0 HISTORICAL REVIEW OF SITE AND VICINITY

3.1 HISTORICAL SUMMARY

Reasonably ascertainable standard historical sources as outlined in ASTM Standard E1527-13 were used to determine previous uses and occupancies of the subject property that are likely to have led to RECs in connection with the subject property. A chronological summary of historical data found, including but not limited to aerial photographs, historical city directories, Sanborn fire insurance maps, and agency records, is as follows:

Date Range	Subject Property Description/Use	Source(s)
1919	Vacant lot	Sanborn maps
1920 - 1947	Unknown	Data failure; refer to Section 1.6.1
1948/1949 - present	Current multi-tenant residential stucture	Aerial photographs, Building permits, City directories, Interviews, Sanborn maps, Site observation

Based on a review of historical sources, the subject property was identified to consist of vacant land in at least 1919. Construction of the current site improvements began in 1948/1949 and has been occupied by residential tenants since that time.

The following historical address was associated with the subject property: 1127 North Ogden Drive. This address was also researched as part of this assessment.

AEI did not identify potential environmental concerns in association with the current or historical use of the subject property.

3.2 AERIAL PHOTOGRAPHS

AEI reviewed aerial photographs of the subject property and surrounding area. A search was made of the Environsite Corporation collection of aerial photographs. Aerial photographs were reviewed for the following years:

Year(s)	Subject Property Description	Adjacent Site Descriptions
1948	The subject property appears developed with the a residential structure or under development with the current structure	NORTH: Residential structures NORTHEAST: Roadway followed by: residential structures EAST: Roadway followed by: residential structures SOUTH: Residential structures WEST: Commercial structures NORTHWEST: Residential structure

Year(s)	Subject Property Description	Adjacent Site Descriptions
1952	The subject property appears developed with the current residential structure	NORTH: No significant change is noted NORTHEAST: No significant change is noted EAST: No significant change is noted SOUTH: No significant change is noted WEST: No significant change is noted NORTHWEST: No significant change is noted
1964, 1972, 1977, 1980, 1985, 1989, 1994	No significant change is noted	NORTH: Current multi-family residential dwelling NORTHEAST: No significant change is noted EAST: No significant change is noted SOUTH: No significant change is noted WEST: No significant change is noted NORTHWEST: Commercial structure
2002	Unidentifiable	NORTH: Unidentifiable NORTHEAST: Unidentifiable EAST: Unidentifiable SOUTH: Unidentifiable WEST: Unidentifiable NORTHWEST: Unidentifiable
2005. 2010, 2014	The subject property appears with the current site improvements	NORTH: Current multi-family residential structure NORTHEAST: Roadway followed by: current residential structures EAST: Roadway followed by: current residential structures SOUTH: Current residential structures WEST: Current parking lot NORTHWEST: Current commercial day school

AEI did not identify potential environmental concerns in association with the historical use of the subject property during the aerial photograph review.

If available, copies of historical aerial photographs are provided in the report appendices.

3.3 SANBORN FIRE INSURANCE MAPS

Sanborn Fire Insurance maps were developed in the late 1800s and early 1900s for use as an assessment tool for fire insurance rates in urbanized areas. A search was made of the Historic Information Gatherers collection of Sanborn Fire Insurance maps.

The following maps were reviewed:

Year(s)	Subject Property Description (Listed Address)	Adjacent Site Descriptions
1919	Vacant lot located on Friend Avenue	NORTH: Vacant lot NORTHEAST: Friend Avenue followed by: vacant lots EAST: Friend Avenue followed by: vacant lots SOUTH: Vacant lot WEST: Vacant lot NORTHWEST: Residential dwelling
1950, 1955	Current multi-tenant / residential structure addressed as 1125 - 1127 North Ogden Drive	NORTH: Residential dwelling NORTHEAST: North Ogden Drive followed by: Multi-family residential structures with associated automotive structure EAST: North Ogden Drive followed by: Multi-family residential structures SOUTH: Multi-family residential structures WEST: A store, office and neon sign manufacturing with spray painting NORTHWEST: No significant change is noted
1962, 1966, 1970	No significant change is noted	NORTH: Multi-tenant residential NORTHEAST: No significant change is noted EAST: No significant change is noted SOUTH: No significant change is noted WEST: No significant change is noted NORTHWEST: Nursery School

Based on a review of historical records, the adjacent site to the west was formerly a neon sign manufacturing company with a spray painting booth from at least 1950 until at least 1970. This site was not listed in the regulatory database. The paint booth operated at a time that pre-dates regulatory oversight of hazardous materials and petroleum products. However, spray painting operations typically use chlorinated solvents, particularly PCE, during surface preparation and spray gun cleaning activities. These solvents, even when properly stored and handled, can readily migrate into the subsurface as a result of small releases associated with on-site operations. Based on the proximity of this site to the subject property, the potential exists that, if a release of chlorinated solvents occurred at this site, the subsurface of the subject property may have also been impacted. Assessment of the subject property does not indicate that the subject property would be investigated as a source of this contamination, and therefore, it is unlikely that the subject property owner would be responsible for any cleanup costs associated with a release at this site. The User should be aware that if groundbreaking activities or redevelopment of the subject property occurs, residual impacts from this adjacent site may be present. However, no releases have been reported from this site. Based on the lack of a documented release and time elapsed since last use, the adjacent site is not expected to represent a REC to the subject property at this time.

If available, copies of historical Sanborn maps are provided in the report appendices.

3.4 CITY DIRECTORIES

A search of historical city directories was conducted for the subject property utilizing Envirosite Corporation. The following table summarizes the results of the city directory search.

Year(s)	Address - Occupant Listed
1875, 1881, 1886, 1891, 1896, 1899, 1905, 1910, 1915, 1920, 1925, 1930, 1935, 1941, 1946	No listing
1951	1127 North Ogden Drive - Residence
1956, 1963, 1968, 1970, 1975	1125 North Ogden Drive - Apartment 1127 North Ogden Drive - Residence
1981, 1985	1125 North Ogden Drive - Apartment
1990, 1995	1125 North Ogden Drive - Apartment 1127 North Ogden Drive - Residence
1998, 2001, 2006	1125 North Ogden Drive - Residence
2010	No listing
2015	1125 North Ogden Drive - Residence

AEI did not identify potential environmental concerns in association with the historical use of the subject property during the city directory review.

If available, copies of historical city directories are provided in the report appendices.

3.5 HISTORICAL TOPOGRAPHIC MAPS

In accordance with our approved scope of services, historical topographic maps were not reviewed as a part of this assessment.

3.6 CHAIN OF TITLE

In accordance with our approved scope of services, a chain of title search was not performed as part of this assessment.

4.0 REGULATORY AGENCY RECORDS REVIEW

Local and state agencies, such as environmental health departments, fire prevention bureaus, and building and planning departments are contacted to identify any current or previous reports of hazardous substance use, storage, and/or unauthorized releases that may have impacted the subject property. In addition, information pertaining to AULs, defined as legal or physical restrictions, or limitations on the use of, or access to, a site or facility, is requested.

4.1 LOCAL ENVIRONMENTAL HEALTH DEPARTMENT AND/OR STATE ENVIRONMENTAL AGENCY

On February 22, 2017, AEI contacted the Los Angeles County Public Health Investigations via email for information on the subject property. Files at this agency may contain information regarding hazardous substance storage and use, underground storage tanks, unauthorized releases of petroleum hydrocarbons or other contaminants that may affect the soil or groundwater in the area, wells and/or septic systems.

No information on the subject property was on file with the LACPHI.

4.2 FIRE DEPARTMENT

The City of West Hollywood is serviced by the Los Angeles County Fire Department. The Los Angeles County Fire Department Health Hazardous Materials Division has centralized the storage of files regarding hazardous material usage, storage and historical information with LACPHI. Refer to Section 4.1.1.

4.3 BUILDING DEPARTMENT

On February 22, 2017, AEI contacted the West Hollywood Building Department via email for information on the subject property in order to identify historical tenants, features of concern and property use.

Please refer to the following table for a listing of permits reviewed:

Year(s)	Owner/Applicant	Description of Permit and Building Use
1949	Mr & Mrs Arthur Davids	Building permit / new apartments 7 units
1998	HaverJ & Ankine Mouradian	Building permit / balcony floor repair due to termite damage
2003	Mourdian	Plumbing permit / additional gas lines and repair/ alteration of drainage and/or vent piping
2004	Ankine Mouradian	Building permit / replace window
2006	Ankine Tr Ankine Mouradian	Building permit / reroof
2009	Ankine Tr Ankine Mouradian	Building permit / replace stairway handrail on outside of building
2011	Ankine Tr Ankine Mouradian	Mechanical permit / Furnace, ac compressor
2012	Ankine Tr Ankine Mouradian	Mechanical permit / Furnace, ac compressor

Evidence indicating current or prior use or storage of hazardous substances was not on file for the subject property with the West Hollywood Building Department.

4.4 PLANNING DEPARTMENT

On February 22, 2017, AEI contacted the West Hollywood Planning Department via email for information on the subject property in order to identify AULs associated with the subject property.

AEI spoke with Rocio Martinez, Records Management Specialist, who indicated that evidence indicating the existence of AULs was not on file for the subject property with the West Hollywood Planning Department.

4.5 COUNTY ASSESSOR OFFICE

On February 22, 2017, AEI visited the Los Angeles County assessor's office website for information on the subject property in order to determine the earliest recorded date of development and use.

According to the Los Angeles County assessor's office, the current building was constructed in 1949.

4.6 OIL AND GAS WELLS/PIPELINES

On February 22, 2017, AEI reviewed the California Department of Conservation Division of Oil, Gas and Geothermal Resources (DOGGR) maps and the National Pipeline Mapping System (NPMS) Public Map Viewer concerning the subject property and nearby properties. The maps contain information regarding oil and gas development.

According to the California Department of Conservation Division of Oil, Gas and Geothermal Resources map, oil or gas wells are not located within 500 feet of the subject property. AEI did not identify evidence of environmental concerns during the map review.

According to the NPMS Public Map Viewer, pipelines are not located within 500 feet of the subject property. AEI did not identify evidence of environmental concerns during the map review.

4.7 OTHER AGENCIES SEARCHED

South Coast Air Quality Management District (SCAQMD) On February 22, 2017, AEI visited the SCAQMD website for information regarding any records of Permits to Operate (PTO), Notices of Violation (NOV), or Notices to Comply (NTC) issued to occupants of the subject property and associated with air emission equipment primarily related to stationary sources of air pollution, such as dry cleaning machines, boilers, and/or underground storage tanks.

No information on the subject property was on file with the SCAQMD.

The Regional Water Quality Control Board (RWQCB) On February 22, 2017, AEI visited the GeoTracker website for information on the subject property and nearby sites of concern to identify any evidence of unauthorized releases of hazardous materials to the groundwater. Cases typically handled by the RWQCB include releases from underground storage tanks (USTs).

No information on the subject property was on file with the RWQCB-GeoTracker website.

Department of Toxic Substances Control (DTSC) On February 22, 2017, AEI visited the online Waste Tracking System (HWTS) database maintained by the DTSC for information regarding documented hazardous wastes generated at the subject property.

No information on the subject property was on file with the DTSC-HWTS website.

The United States Fish and Wildlife Service (USFWS) On February 22, 2017, AEI visited the USFWS national wetlands inventory website for information wetlands locations at or in the vicinity of the subject property.

No information about wetlands located at or in the vicinity of the subject property was on file with the USFWS.

The California Department of Toxic Substances Control (CDTSC) On February 22, 2017, AEI visited the EnviroStor website for information on the subject property and nearby sites of concern to identify any evidence of unauthorized releases of hazardous materials to the groundwater. Cases typically handled by the CDTSC include hazardous waste facilities and cleanup.

No information on the subject property was on file with the CDTSC-EnviroStor website.

The Los Angeles County Department of Public Works (LACDPW) On February 22, 2017, AEI visited the LACDPW website for information on the subject property in order to identify underground storage tanks (USTs) and/or previous or current hazardous material usage.

No information on the subject property was on file with the LACDPW website.

4.8 STATE ENVIRONMENTAL SUPERLIENS AND PROPERTY TRANSFER LAWS

In accordance with our approved scope of services, AEI did not assess whether the subject property is subject to any state environmental superliens and/or property transfer laws.

5.0 REGULATORY DATABASE RECORDS REVIEW

AEI contracted Envirosite Corporation (EC) to conduct a search of publicly available information from federal, state, tribal, and local databases containing known and suspected sites of environmental contamination and sites of potential environmental significance. Data gathered during the current regulatory database search is compiled by EC into one regulatory database report. Location information for listed sites is designated using geocoded information provided by federal, state, or local agencies and commonly used mapping databases with the exception of "Orphan" sites. Due to poor or inadequate address information, Orphan sites are identified but not geocoded/mapped by EC, rather, information is provided based upon vicinity zip codes, city name, and state. The number of listed sites identified within the approximate minimum search distance from the federal and state environmental records database listings specified in ASTM Standard E1527-13 is summarized in Section 5.1, along with the total number of Orphan sites. A copy of the regulatory database report is included in Appendix C of this report.

The subject property was identified in the regulatory database report as follows: FTTS INSP, FRS. See Section 5.1 for additional discussion.

In determining if a listed site is a potential environmental concern to the subject property, AEI generally applies the following criteria to classify the site as lower potential environmental concern: 1) the site only holds an operating permit (which does not imply a release), 2) the site's distance from, and/or topographic position relative to, the subject property, and/or 3) the site has recently been granted "No Further Action" by the appropriate regulatory agency.

5.1 RECORDS SUMMARY

Database	Search Distance (Miles)	Subject Property Listed	Number of Listings within Search Distance	Recognized Environmental Condition or Other Environmental Consideration (Yes or No)
NPL	1	No	0	
DELISTED NPL	0.5	No	0	
SEMS (formerly CERCLIS)	0.5	No	0	
SEMS-ARCHIVE (formerly CERCLIS NFRAP)	0.5	No	0	
RCRA CORRACTS	1	No	0	
RCRA-TSDF	0.5	No	0	
RCRA LQG, SQG, CESQGs, VGN, NLR	SP/ADJ	No	0	
US ENG CONTROLS	SP	No	0	
US INST CONTROLS	SP	No	0	
ERNS	SP	No	0	
STATE/TRIBAL HWS	1	No	6	No; sites within the search radius are cross gradient and/or at sufficient distance and are not expected to represent a significant environmental concern

Database	Search Distance (Miles)	Subject Property Listed	Number of Listings within Search Distance	Recognized Environmental Condition or Other Environmental Consideration (Yes or No)
STATE/TRIBAL SWLF	0.5	No	0	
STATE/TRIBAL REGISTERED STORAGE TANKS	SP/ADJ	No	0	
STATE/TRIBAL LUST	0.5	No	9	No; sites within the search radius are cross gradient and/or at sufficient distance and are not expected to represent a significant environmental concern
STATE/TRIBAL EC and IC	SP	No	0	
STATE/TRIBAL VCP	0.5	No	0	
STATE/TRIBAL BROWNFIELD	0.5	No	0	
ORPHAN	N/A	No	30	No; none of the identified orphan sites are located in the immediate vicinity (500-feet) of the subject property, and/or based upon the distance and relative gradient, the sites are not expected to represent a significant environmental concern.
ADDITIONAL ENVIRONMENTAL RECORD SOURCES	SP/ADJ	**Yes**	2	No; subject property listings are discussed below

Facility Name: Hazard Control DBA Environmental Res Cal
Database(s): FTTS INSP, FRS Address: 1125 North Ogden Drive Distance: Subject property Direction: Subject property
Comments: The subject property is listed in the FTTS INSP database. This database lists tracking of inspections related to the Federal Insecticide, Fungicide and Rodenticide Act and Toxic Substance Control Act (FIFRA/TSCA). The inspection was dated May 26, 2004. No further information was available in this database. The subject property is listed in the FRS database. Facility Registration System database lists the subject property with ID number 110022537370 identified in the NCDB supports implementation of the Federal Insecticide, Fungicide, and Rodenticide Act (FIFRA) and the Toxic Substances Control Act (TSCA). The system tracks inspections in regions and states with cooperative agreements, enforcement actions, and settlements. No further information was available in this database. Based on the lack of documented release and the nature of the listings, these listings are not expected to represent a significant environmental concern.

5.2 VAPOR MIGRATION

AEI reviewed reasonably ascertainable information for the subject and nearby properties, including a regulatory database, files for nearby release sites, and/or historical documentation,

to determine if potential vapor-phase migration concerns may be present which could impact the subject property.

Based on a review of available resources as documented in this report, AEI did not identify significant on-site concerns and/or regulated listings from nearby sites which suggest that a vapor-phase migration concern currently exists at the subject property.

6.0 INTERVIEWS AND USER PROVIDED INFORMATION

6.1 INTERVIEWS

Pursuant to ASTM E1527-13, the following interviews were performed during this assessment in order to obtain information indicating RECs in connection with the subject property.

6.1.1 INTERVIEW WITH OWNER

AEI requested an interview with the subject property owner; however, the subject property owner has not responded as of this report date. Based on the quality of information obtained from other sources, this limitation is not expected to alter the overall Findings of this assessment.

6.1.2 INTERVIEW WITH KEY SITE MANAGER

The key site manager, Darren Embry, was contacted via email on March 1st and March 7th, 2017. As of the date of this report Darren Embry has not responded to AEI's request for interview. Mr. Embry sent AEI a preliminary questionnaire that indicated that the subject property is slated for demolition.

6.1.3 PAST OWNERS, OPERATORS, AND OCCUPANTS

AEI attempted to obtain contact information for past owners, operators and occupants of the subject property in order to interview them regarding the potential for contamination at the property. AEI requested this contact information, reviewed agency records, and performed online research to obtain this information. Contact information was not found. As such, interviews with past owners, operators and occupants were not reasonably ascertainable.

6.1.4 INTERVIEW WITH OTHERS

Information obtained during interviews with local government officials is incorporated into the appropriate segments of this section.

6.2 USER PROVIDED INFORMATION

User provided information is intended to help identify the possibility of RECs in connection with the subject property. According to ASTM E1527-13 and the EPA Standards and Practices for All Appropriate Inquiries (40 CFR Part 312), certain items should be researched by the prospective landowner or grantee, and the results of such inquiries may be provided to the Environmental Professional. The responsibility for qualifying for LLPs by conducting the inquiries ultimately rests with the User, and providing the information to the Environmental Professional would be prudent if such information is available.

The User Questionnaire was completed by Mr. Darren Embry, Director of Community Development. Sections 6.2.1 through 6.2.6 represent information contained therein.

The User did not complete the ASTM User Questionnaire or provide the User information to AEI. AEI assumes that qualification for the LLPs is being established by the User in documentation outside of this assessment.

6.2.1 Environmental Liens

AEI was not informed by Mr. Darren Embry of any environmental cleanup liens encumbering the subject property that are filed or recorded under federal, tribal, state, or local law.

6.2.2 Activity and Land Use Limitations

AEI was not informed by Mr. Darren Embry of any AULs, such as engineering controls, land use restrictions, or institutional controls, that are in place at the subject property and/or have been filed or recorded in a registry under federal, tribal, state, or local law.

6.2.3 Specialized Knowledge

AEI was not informed by Mr. Darren Embry of any specialized knowledge or experience related to the subject property or nearby properties.

6.2.4 Valuation Reduction for Environmental Issues

Mr. Darren Embry did not indicate to AEI any information to suggest that the valuation of the subject property is significantly less than the valuation for comparable properties due to environmental factors.

6.2.5 Commonly Known or Reasonably Ascertainable Information

Mr. Darren Embry did not inform AEI of any commonly known or reasonably ascertainable information about the subject property which aided AEI in identifying conditions indicative of a release or threatened release.

6.2.6 Knowledge of Presence or Likely Presence of Contamination

Mr. Darren Embry did not inform AEI of any obvious indicators that pointed to the presence or likely presence of contamination at the subject property.

6.3 Previous Reports and Other Provided Documentation

No prior reports or other relevant documentation in association with the subject property was made available to AEI during the course of this assessment.

7.0 SITE RECONNAISSANCE

Site Reconnaissance Date	March 6, 2017
AEI Site Assessor(s)	Jeff McNeil
Property Escort(s)/Relationship(s) to Property	Kyle Jones / real estate agent
Units/Areas Observed	Due to the size of the property, a representative sample of interior spaces was inspected by AEI. Due to the residential nature of occupancy, this limited inspection method is expected to be adequate for the purposes of this assessment. AEI inspected the following units: 1125-1, 1125-2, 1125 3/4 and 1127
Area(s) not accessed and reason(s)	Units not specified above
Weather	Clear and sunny

7.1 SUBJECT PROPERTY RECONNAISSANCE FINDINGS

Yes	No	Observation
	✔	Regulated Hazardous Substances/Wastes and/or Petroleum Products in Connection with Property Use
	✔	Aboveground/Underground Hazardous Substance or Petroleum Product Storage Tanks (ASTs/USTs)
	✔	Hazardous Substance and Petroleum Product Containers Not in Connection with Property Use
	✔	Unidentified Substance Containers
	✔	Electrical or Mechanical Equipment Likely to Contain Fluids
	✔	Interior Stains or Corrosion
	✔	Strong, Pungent, or Noxious Odors
	✔	Pools of Liquid
✔		Drains, Sumps, and Clarifiers
	✔	Pits, Ponds, and Lagoons
✔		Stained Soil or Pavement
	✔	Stressed Vegetation
	✔	Solid Waste Disposal or Evidence of Fill Materials
	✔	Waste Water Discharges
	✔	Wells
	✔	Septic Systems
	✔	Biomedical Wastes
✔		Other

The subject property is currently occupied by multiple residential tenants. On-site operations consist of residential and maintenance activities.

DRAINS, SUMPS, AND CLARIFIERS

One storm drain was observed in the parking area of the subject property. AEI did not observe evidence of hazardous substances or petroleum products in the vicinity of the drain . Based on the use of the drain solely for storm water runoff, the presence of the drain is not expected to represent a significant environmental concern.

STAINED SOIL AND PAVEMENT

Minor amounts of oily surface staining were observed in the parking area. The staining appears to be from leaking vehicles and is surficial in nature. Based on the small size and the surficial nature of the staining, it is not expected to represent a significant environmental concern.

OTHER

The subject property is currently occupied by residential tenants. Small amounts of cleaning supplies, maintenance supplies, paints and roof patching compounds were observed on site. All materials were packaged in consumer quantities and no signs of inappropriate material handling were observed. Based on the nature of these materials, the presence or use of these materials at the subject property is not expected to represent a significant environmental concern.

7.2 ADJACENT PROPERTY RECONNAISSANCE FINDINGS

Yes	No	Observation
	✔	Hazardous Substances/Wastes and/or Petroleum Products in Connection with Property Use
	✔	Aboveground/Underground Hazardous Substance or Petroleum Product Storage Tanks (ASTs/USTs)
	✔	Hazardous Substance and Petroleum Product Containers Not in Connection with Property Use
	✔	Unidentified Substance Containers
✔		Electrical or Mechanical Equipment Likely to Contain Fluids
	✔	Strong, Pungent, or Noxious Odors
	✔	Pools of Liquid
	✔	Drains, Sumps, and Clarifiers
	✔	Pits, Ponds, and Lagoons
	✔	Stained Soil or Pavement
	✔	Stressed Vegetation
	✔	Solid Waste Disposal or Evidence of Fill Materials
	✔	Waste Water Discharges
	✔	Wells
	✔	Septic Systems
	✔	Other

ELECTRICAL OR MECHANICAL EQUIPMENT LIKELY TO CONTAIN FLUIDS

Transformers

Four pole-mounted transformers were observed on the adjacent sites during the site reconnaissance. No spills, staining, or leaks were observed on or around the transformers.

Based on the good condition of the equipment, the transformers are not expected to represent a significant environmental concern.

8.0 OTHER ENVIRONMENTAL CONSIDERATIONS

8.1 ASBESTOS-CONTAINING BUILDING MATERIALS

Asbestos is the name for a group of naturally occurring silicate minerals that are considered to be "fibrous" and through processing can be separated into smaller and smaller fibers. The fibers are strong, durable, chemical resistant, and resistant to heat and fire. They are also long, thin and flexible, so they can even be woven into cloth. Because of these qualities, asbestos was considered an ideal product and has been used in thousands of consumer, industrial, maritime, automotive, scientific, and building products.

At the federal level, asbestos is primarily regulated by the United States EPA primarily through the EPA's NESHAP (Standard 40 CFR Chapter 61, Subpart M), the OSHA through the General Industry Standard, and the Construction Industry Standard (29 CFR 1926.1101 and 29 CFR 1910.1001). Many states have regulations in place for the inspection, management, and remediation of asbestos including company and individual licensing requirements for all activities relating to asbestos. Under both federal and state regulations building owners and employers may be required to perform certain activities related to the in-place management of asbestos, and prior to renovations or demolition activities (i.e. asbestos inspections or remediation) that may disturb building materials suspected of containing asbestos.

The information below is for general informational purposes only and does not constitute an asbestos survey. In addition, the information is not intended to comply with federal, state, or local regulations in regards to ACM.

Due to the age of the subject property building, there is a potential that ACMs are present. A limited list of typical suspect ACMs is included in the following table:

Material Type	Location
Plaster (Acoustical and Smooth)	Walls and Ceilings
Ceiling Tile	Ceiling Systems
Thermal Systems Insulations, Packings, Gaskets	Heating Systems, Cooling Systems, Domestic and Heating and Cooling Piping, Ductwork, Other Equipment
Floor Tile and Associated Mastics, Flooring Felts, Papers (under hardwood/other)	Floors
Vinyl Sheet Flooring and Adhesives	Floors
Cove Base and Associated Mastics	Walls
Ceramic Tile Adhesives and Grouts	Walls, Floors, and Ceilings
All Adhesives	Mirrors, Wall Coverings, Construction, etc.
Grout and Caulking	Windows and Doors
Gypsum Board, Tape, and Joint Compound	Wall and Ceiling Systems
Insulation Materials	Walls, Ceilings, Attic Spaces
Roofing Materials (Felts, Rolled, Shingle, Flashings, Adhesives, Tar, Insulations)	Roof and Parapet Wall Systems
Brick and Block, Mortars	Walls

All observed suspect ACMs at the subject property were in good condition at the time of the site reconnaissance.

According to Mr. Darren Embry, demolition of the building is planned for the near future. Regardless of building construction date, the EPA's NESHAP requires that a thorough asbestos survey be performed prior to demolition or renovation activities that may disturb ACMs. This requirement may be enforced by federal, state and local regulatory agencies, and specifies that all suspect ACMs be sampled to determine the presence or absence of asbestos prior to any renovation or demolition activities which may disturb them to prevent potential exposure to workers, building occupants, and the environment. Similarly, OSHA regulations require that specific work practices be implemented when handling construction materials and debris that contain asbestos and/or lead-containing materials.

8.2 LEAD-BASED PAINT

LBP is defined as any paint, varnish, stain, or other applied coating that has ≥1 mg/cm² (5,000 µg/g or 5,000 ppm) or more of lead by federal guidelines; state and local definitions may differ from the federal definitions in amounts ranging from 0.5 mg/cm² to 2.0 mg/cm². Section 1017 of the Housing and Urban Development (HUD) Guidelines, Residential Lead-Based Paint Hazard Reduction Act of 1992, otherwise known as "Title X", defines a LBP hazard as "any condition that causes exposure to lead that would result in adverse human health effects" resulting from lead-contaminated dust, bare, lead-contaminated soil, and/or lead-contaminated paint that is deteriorated or present on accessible, friction, or impact surfaces. Therefore, under Title X, intact LBP on most walls and ceilings would not be considered a "hazard", although the paint should be maintained and its condition monitored to ensure that it does not deteriorate and become a hazard. Additionally, Section 1018 of this law directed HUD and EPA to require the disclosure of known information on LBP and LBP hazards before the sale or lease of most housing built before 1978. Most private housing, public housing, or federally owned or subsidized housing is affected by this rule.

LCP is defined as any paint with any detectable amount of lead present in it. It is important to note that LCP may create a lead hazard when being removed. The condition of these materials must be monitored when they are being disturbed. In the event LCP is subject to abrading, sanding, torching, and/or cutting during demolition or renovation activities, there may be regulatory issues that must be addressed.

The information below is for general informational purposes only and does not constitute a lead hazard evaluation. In addition, the information is not intended to comply with federal, state, or local regulations in regards to LCP.

In buildings constructed after 1978, it is unlikely that LBP is present. Structures built prior to 1978 and especially prior to the 1960s should be expected to contain LBP.

Due to the age of the subject property building, there is a potential that LBP is present. During the site inspection, damaged and peeling paint was observed throughout the interior and exterior of the subject property building. AEI understands that demolition activities of the subject property building is planned. AEI recommends that the property owner consult with a certified Lead Risk Assessor to determine options for control of possible LBP hazards. Stringent local and State regulations may apply to LBP in association with building demolition/renovations and

worker/occupant protection. It should be noted that construction activities that disturb materials or paints containing any amount of lead may be subject to certain requirements of the OSHA lead standard contained in 29 CFR 1910.1025 and 1926.62.

8.3 RADON

Radon is a naturally-occurring, odorless, and invisible gas. Natural radon levels vary and are closely related to geologic formations. Radon may enter buildings through basement sumps or other openings.

The United States EPA has prepared a map to assist National, State, and local organizations to target their resources and to implement radon-resistant building codes. The map divides the country into three radon zones, with Zone 1 being those areas with the average predicted indoor radon concentration in residential dwellings exceeding the EPA Action Limit of 4.0 pCi/L. It is important to note that the EPA has found homes with elevated levels of radon in all three zones, and the EPA recommends site specific testing in order to determine radon levels at a specific location. However, the map does give a valuable indication of the propensity of radon gas accumulation in structures.

Radon sampling was not requested as part of this assessment. According to the US EPA, the radon zone level for the area is Zone 2, which has a predicted average indoor screening level between 2 pCi/L and 4 pCi/L, equal to or below the action level of 4 pCi/L set forth by the US EPA.

8.4 DRINKING WATER SOURCES AND LEAD IN DRINKING WATER

The Los Angeles Department of Water and Power supplies potable water to the subject property. The most recent water quality report (2015) states that the 90th percentile value for lead levels in samples obtained from the area's water supply was 6.3 µg/L. Typical sources of lead in drinking water include corrosion of household plumbing systems. Overall, lead levels are well within standards established by the United States EPA.

8.5 MOLD/INDOOR AIR QUALITY ISSUES

Molds are simple, microscopic organisms, which can often be seen in the form of discoloration, frequently green, gray, white, brown, or black. When excessive moisture or water accumulates indoors, mold growth will often occur, particularly if the moisture problem remains undiscovered or is not addressed. As such, interior areas of buildings characterized by poor ventilation and high humidity are the most common locations of mold growth. Building materials including drywall, wallpaper, baseboards, wood framing, insulation, and carpeting often play host to such growth. Mold spores primarily cause health problems through the inhalation of mold spores or the toxins they emit when they are present in large numbers. This can occur primarily when there is active mold growth within places where people live or work.

Mold, if present, may or may not visually manifest itself. Neither the individual completing this inspection, nor AEI has any liability for the identification of mold-related concerns except as defined in applicable industry standards. In short, this Phase I ESA should not be construed as a mold survey or inspection.

AEI observed interior areas of the subject property building in order to identify the potential presence of mold. AEI did not note obvious visual or olfactory indications of the presence of mold, nor did AEI observe obvious indications of significant water damage. As such, no bulk sampling of suspect surfaces was conducted as part of this assessment and no additional action with respect to suspect mold appears to be warranted at this time.

This activity was not designed to discover all areas which may be affected by mold growth on the subject property. Rather, it is intended to give the client an indication if significant (based on observed areas) mold growth is present at the subject property. Additional areas of mold not observed as part of this limited assessment, possibly in pipe chases, HVAC systems, and behind enclosed walls and ceilings, may be present on the subject property.

9.0 SIGNATURE OF ENVIRONMENTAL PROFESSIONALS

We declare that, to the best of our professional knowledge and belief, we meet the definition of Environmental Professional as defined in §312.10 of 40 CFR Part 312.

We have the specific qualifications based on education, training, and experience to assess a property of the nature, history and setting of the subject property. We have developed and performed the all appropriate inquiries in conformance with the standards and practices set forth in 40 CFR Part 312.

Prepared By:



Jeff McNeil
Associate Consultant

Reviewed By:



Victor Detroy
Senior Author


10.0 REFERENCES

Item	Date(s)	Source
Soils Information	February 22, 2017	USDA Web Soil Survey http://websoilsurvey.nrcs.usda.gov/app/WebSoilSurvey.aspx
Topographic Map	2015	USGS
Depth to Groundwater Information	February 28, 2017	Soil and Groundwater Assessment and Site Closure Report (SGASCR) for the Vacant lot located at 801 North Fairfax Avenue (approximately 0.43 mile south-southwest of the subject property) obtained from the Regional Water Quality Control Board
Aerial Photographs	1948, 1952, 1964, 1972, 1977, 1980, 1985, 1989, 1994, 2002, 2005, 2010, 2014	Envirosite Corporation
Sanborn Map Report/Search	1919, 1950, 1955, 1962, 1966, 1970	Historic Information Gatherers
City Directories	1875, 1881, 1886, 1891, 1896, 1899, 1905, 1910, 1915, 1920, 1925, 1930, 1935, 1941, 1946, 1951, 1956, 1963, 1968, 1970, 1975, 1981, 1985, 1990, 1995, 1998, 2001, 2006, 2010, 2015	Envirosite Corporation
Environmental Health Department/ State Environmental Agency	February 22, 2017	Los Angeles County Public Health Investigations
Fire Department	February 22, 2017	Los Angeles County Fire Department
Building Department	February 22, 2017	West Hollywood Building Department
Planning Department	February 22, 2017	West Hollywood Planning Department
Assessor's Information and Parcel Map	February 22, 2017	Los Angeles County assessor's office
Oil and Gas Wells/Pipelines	February 22, 2017	California Department of Conservation Division of Oil, Gas and Geothermal Resources and NPMS Public Map Viewer https://www.npms.phmsa.dot.gov/PublicViewer/composite.jsf
Hazardous Substance Records	February 22, 2017	California Department of Toxic Substances Control EnviroStor Website http://www.envirostor.dtsc.ca.gov/public/

Item	Date(s)	Source
Hazardous Waste Records	February 22, 2017	California Department of Toxic Substances Control HWTS Website http://hwts.dtsc.ca.gov/ report_search.cfm?
Air Quality Records	February 22, 2017	South Coast Air Quality Management District
Regulatory Database Report	February 22, 2017	EC
Radon Zone Information	1993	US EPA Map of Radon Zones https://www.epa.gov/radon
Water Quality Report	2015	Los Angeles Department of Water and Power

APPENDIX A

FIGURES

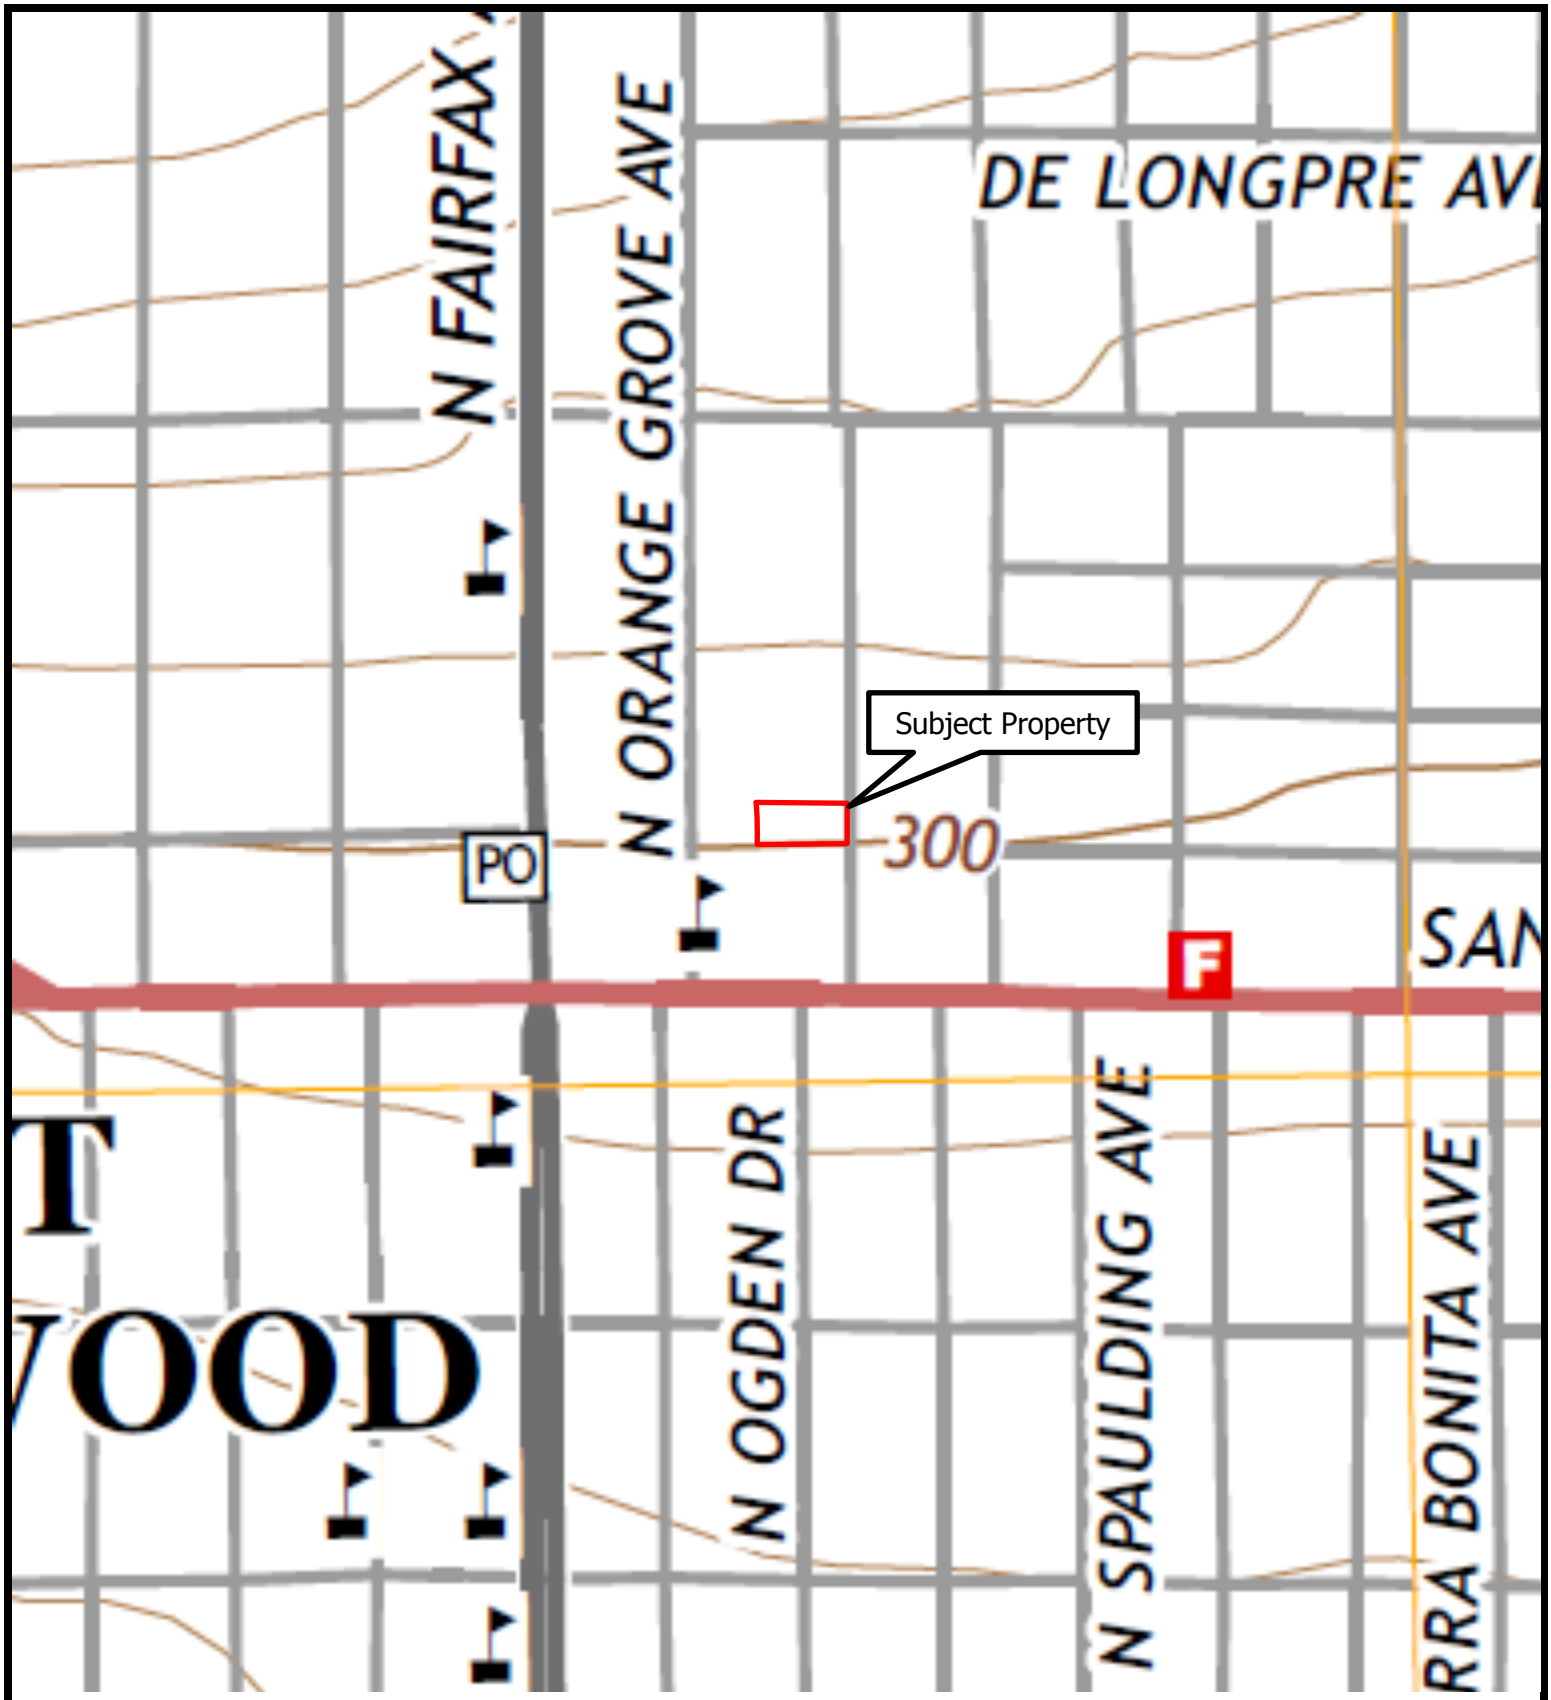

Legend: Approximate Property Boundary


Source: USGS Topographic Map *Hollywood, California* (2015)

N

Figure 1: TOPOGRAPHIC MAP

1125 North Ogden Drive, West Hollywood, Los Angeles County, California 90046
Project Number: 368901

AEI Consultants

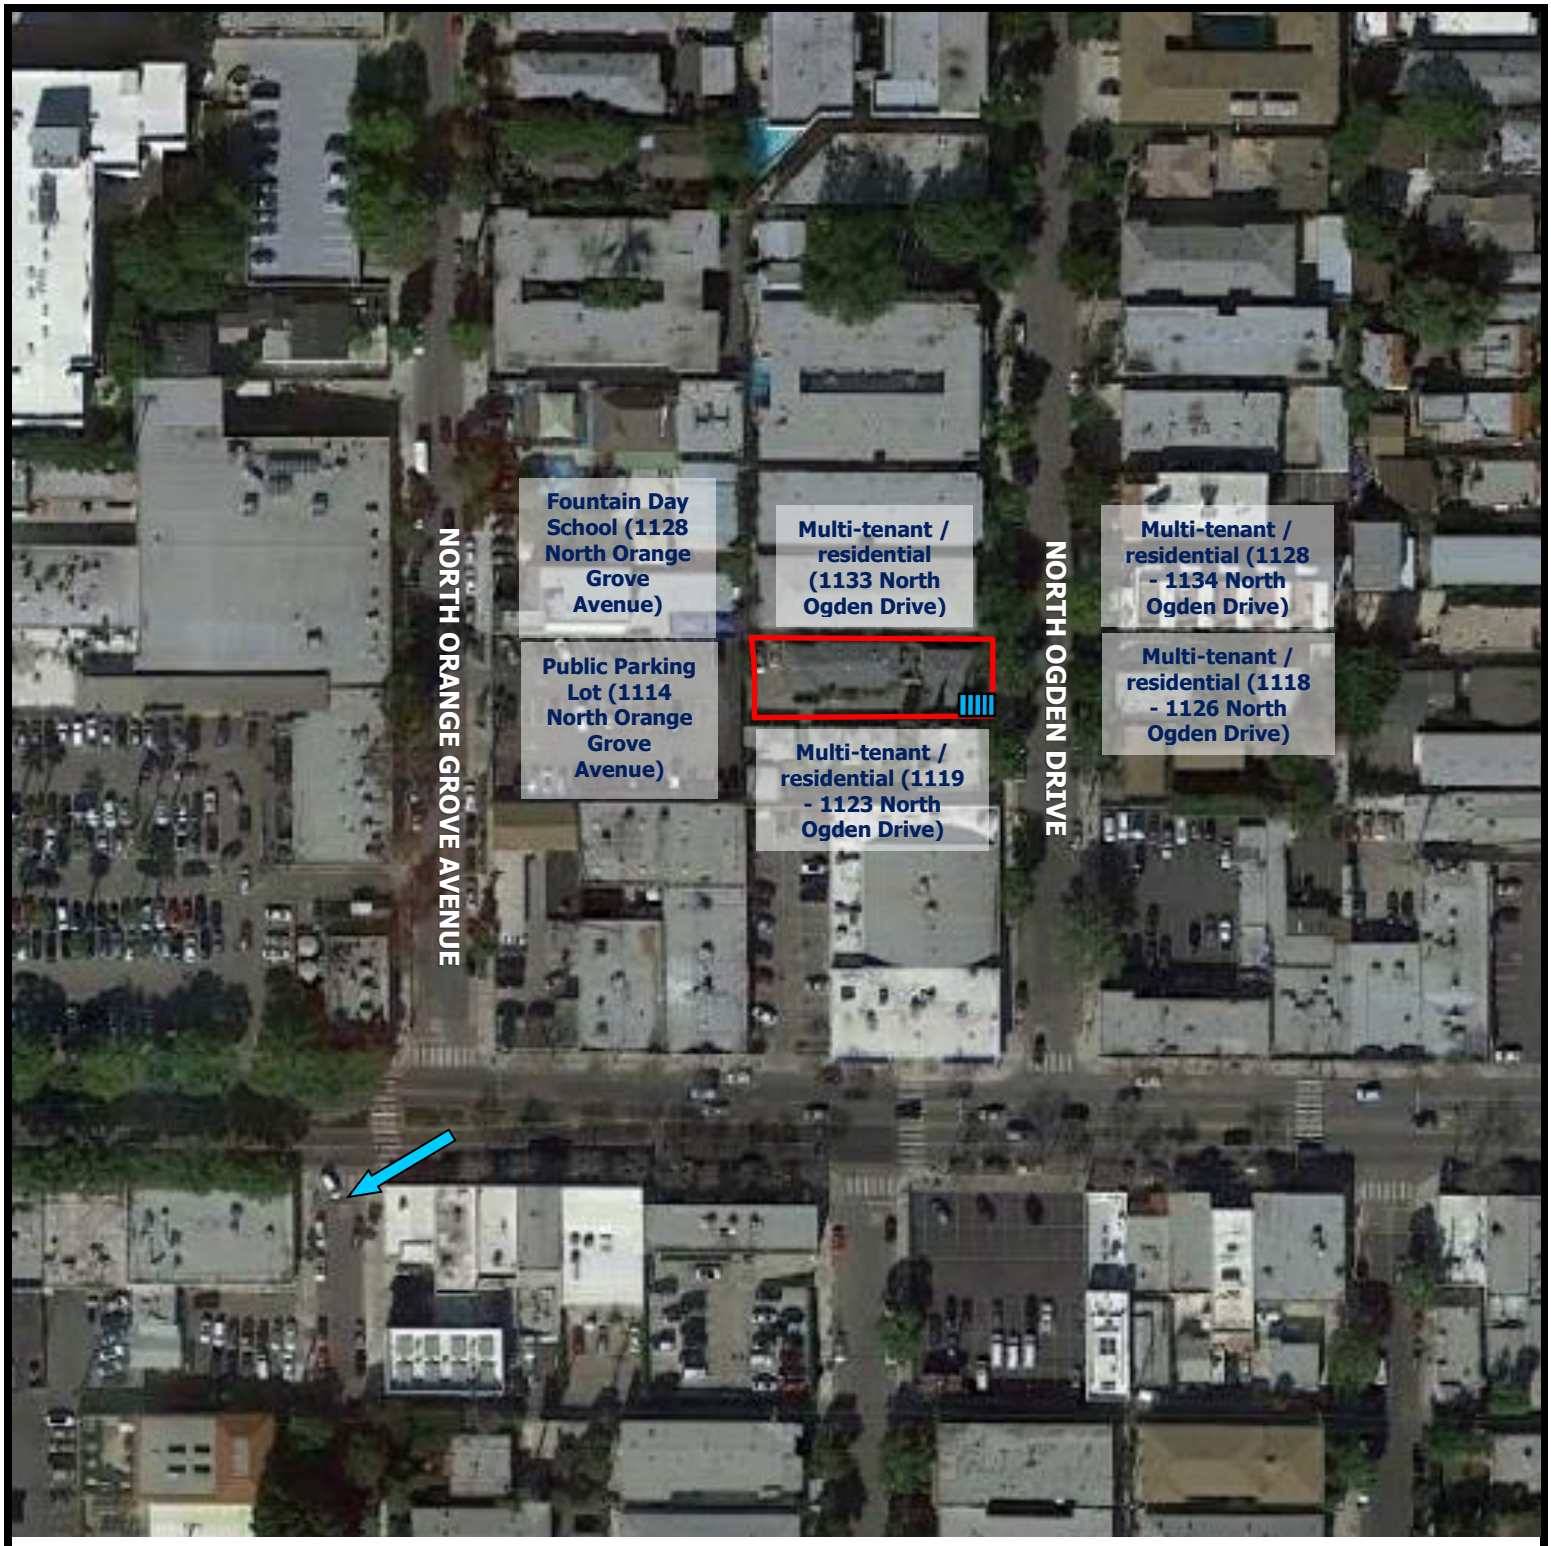

Legend

Estimated Groundwater Flow Direction → Storm Drain

Approximate Property Boundary

Listed in Environmental Database Report *

N

Figure 2: SITE MAP

1125 North Ogden Drive, West Hollywood, Los Angeles County, California 90046

Project Number: 368901

AEI Consultants

APPENDIX B

PROPERTY PHOTOGRAPHS




1. View of subject property



2. View of north side of subject property facing east



3. View of south side of subject property facing west

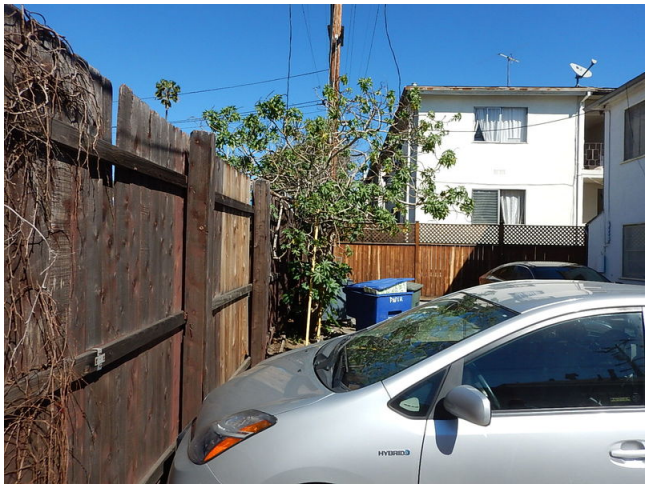

4. View of west side of subject property facing north



5. View of east side of subject property facing north



6. View of tenant access to second floor apartments at subject property



7. View of entrance to 1127 addressed unit at subject property



8. View of living area in vacant unit at subject property (2)



9. View of living area in vacant unit at subject property (1)



10. View of typical bedrooom at subject property



11. View of typical kitchen at subject property



12. View of typical bathroom at subject property



13. View of typical wall furnace at subject property



14. View of tenant water heaters at subject property



15. View of typical cleaning supply storage at subject property



16. View of laundry room at subject property



17. View of tankless water heater in laundry room at subject property




18. View of maintenance storage at subject property



19. View of storm drain at subject property



20. View of typical paint damage on exterior of subject property building

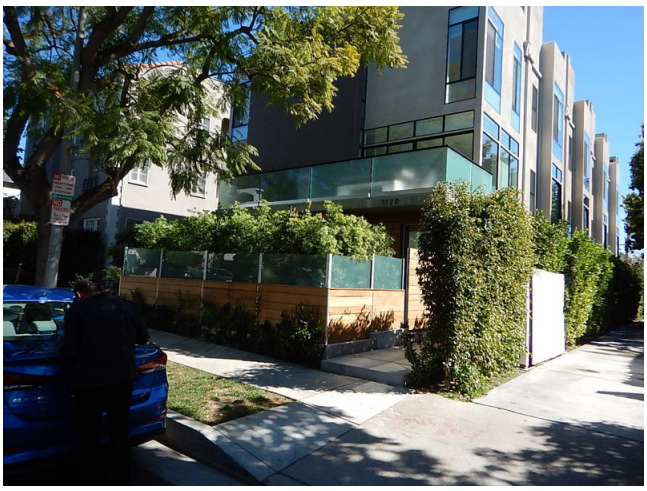

21. View of adjacent site across North Ogden Drive on east side of subject property (2)



22. View of adjacent site across North Ogden Drive on east side of subject property (1)



23. View of adjacent site on north side of subject property



24. View of adjacent site across North Ogden Drive on east side of subject property (3)



25. View of adjacent site on west side of subject property (1)



26. View of adjacent site on west side of subject property (2)

APPENDIX C

REGULATORY DATABASE



Government Records Report | 2017

Order Number: 10377

Report Generated: 02/22/2017

Project Name: 368901 AC

Project Number: 368901 AC

1125 North Ogden Drive
1125 North Ogden Drive
West Hollywood, California 90046

1175 Post Road East
Westport, CT 06880
Toll Free: 866-211-2028
www.envirositecorp.com

Table of Contents

2017

Section	Page
Executive Summary	1
Executive Summary by Distance	2
Executive Summary by Database	5
Property Proximity Map	13
Area Map	14
Map Findings Summary	15
Map Findings	21
Unmappable Summary	155
Government Records Searched / Data Currency Tracking	157
Geological Landscape Addendum	175
Geological Landscape Addendum Summary	177
Geological Landscape Addendum Soil Map	178
Geological Setting Source Map	181
Geological Landscape Addendum Map Findings	182
Geological Landscape Addendum Map Findings Radon	186
Physical Setting Source Records Searched	187

Envirosite Corporation appreciates your business.
Please contact your Envirosite Corporation customer service representative at 866-211-2028 with any questions.

Disclaimer - Copyright and Trademark Notice

THIS REPORT IS PROVIDED BY ENVIROSITE CORPORATION ("COMPANY") TO PURCHASER AND PURCHASER ACCEPTS THIS REPORT, STRICTLY ON AN "AS IS" BASIS. ALL CONDITIONS, REPRESENTATIONS AND WARRANTIES, WHETHER EXPRESS, IMPLIED, STATUTORY OR OTHERWISE, INCLUDING, WITHOUT LIMITATION, ANY IMPLIED WARRANTY OF ACCURACY OR CORRECTNESS OF INFORMATION CONTAINED HEREIN, MERCHANTABILITY, FITNESS FOR A PARTICULAR USE OR PURPOSE, OR NON - INFRINGEMENT OF THIRD PARTY RIGHTS, ARE HEREBY DISCLAIMED TO THE MAXIMUM EXTENT PERMITTED BY APPLICABLE LAW BY THE COMPANY AND ITS LICENSORS. IN NO EVENT SHALL THE COMPANY BE LIABLE TO ANYONE, WHETHER ARISING OUT OF ERRORS OR OMISSIONS, NEGLIGENCE, ACCIDENT OR ANY OTHER CAUSE, FOR ANY LOSS OF DAMAGE, INCLUDING, WITHOUT LIMITATION, SPECIAL, INCIDENTAL, CONSEQUENTIAL, OR EXEMPLARY DAMAGES ARISING FROM USE OF OR RELIANCE ON THIS REPORT. ANY LIABILITY ON THE PART OF THE COMPANY IS STRICTLY LIMITED TO A REFUND OF THE AMOUNT PAID FOR THIS REPORT.

This Report may contain certain information obtained from a variety of public and other sources reasonably available to the Company. Company does not claim nor represent that coverage information for the subject and surrounding properties does not exist from other sources. Furthermore, any analyses, estimates, ratings, environmental risk levels or risk codes provided in this Report are provided for illustrative purposes only, and are not intended to provide, nor should they be interpreted as providing any facts regarding, or prediction or forecast of, any environmental risk for any property. Only a Phase I Environmental Site Assessment performed by an environmental professional can provide information regarding the environmental risk for any property. Information contained in this Report should not be construed as legal advice and accordingly, the Company disclaims any liability whatsoever for any loss arising from or in reliance in whole or in part on the contents of the Report. This Report or any map, analyses and other information contained herein is protected by copyright and is provided to Purchaser for its internal use only. Any copying, reproduction or dissemination or other use, in whole or in part, without prior written permission from the Company is prohibited by law. All trademarks and logos used herein are proprietary to Envirosite Corporation and their respective owners and licensors.

A search of available environmental records was conducted by Envirosite Corporation. The report was designed to assist parties seeking to meet the search requirements of EPA's Standards and Practices for all Appropriate inquiries (40 CFR Part 312), the ASTM Standard Practice for Environmental Site Assessments (E 1527- 13) or custom requirements developed from the evaluation of environmental risks associated with a parcel of real estate. Executive Summary does not include a summary of report findings related to the selected Map Layers, this information is contained in the Map Findings section as well as being displayed on appropriate maps.

SUBJECT PROPERTY INFORMATION:

ADDRESS:

1125 North Ogden Drive
1125 North Ogden Drive
West Hollywood, California 90046

COORDINATES:

Latitude (North):	34.091551 - 34°5'29.6"
Longitude (West):	-118.359545 - -118°21'34.4"
Universal Transverse Mercator:	Zone 11N
UTM X (Meters):	374579.44
UTM Y (Meters):	3773141.24
Elevation:	295.604 ft. above sea level

USGS TOPOGRAPHIC MAP ASSOCIATED WITH SUBJECT PROPERTY:

Subject Property Map: 34118a3 HOLLYWOOD, CA
Most Recent Revision: 2012

MAP ID	SITE NAME	ADDRESS	DATABASE ACRONYMS	RELATIVE ELEVATION	DIRECTION/ DISTANCE
A1	HAZARD CONTROL DBA ENVIRONMEN...	1125 N. OGDEN DR.	FTTS INSP		SP
A2	HAZARD CONTROL DBA ENVIRONMEN...	1125 N. OGDEN DR.	FRS		SP
B3	EXECUTIVE CAR LEASING CO	7807 SANTA MONICA BLVD.	HAZNET - CA	Lower	SSE / 0.051 mi.
B4	EURO DESIGN AUTO CRAFT INC	7827 SANTA MONICA BLVD	HAZNET - CA	Lower	SW / 0.059 mi.
B5	THE KUMETZ CO	7853 W SANTA MONICA BLVD	HAZNET - CA	Lower	SW / 0.067 mi.
C6	MINI CLEEN DRYCLEANERS	7755 SANTA MONICA BLVD	RCRA_SQG	Lower	ESE / 0.088 mi.
C7	MINI CLEEN DRY CLEANERS	7755 SANTA MONICA BLVD	DRYCLEANERS_South Coast - CA	Lower	ESE / 0.088 mi.
C8	MINI CLEEN DRY CLEANERS	7755 SANTA MONICA BLVD	DRYCLEANERS_South Coast - CA	Lower	ESE / 0.088 mi.
D9	FILM X ONE HOUR	7869 SANTA MONICA BLVD	RCRA_SQG	Lower	WSW / 0.089 mi.
D10	FILMEXPERTS	7869 SANTA MONICA BLVD	HAZNET - CA	Lower	WSW / 0.089 mi.
C11	MINI CLEANERS	7755 SANTA MONICA BLVD	HAZNET - CA	Lower	ESE / 0.090 mi.
D12	MRS GOOCH'S NATURAL FOODS MAR...	7871 SANTA MONICA BLVD	HAZNET - CA	Lower	WSW / 0.091 mi.
D13	SAN FAIR CLEANERS	7877 SANTA MONICA BLVD	RCRA_SQG	Lower	WSW / 0.095 mi.
D14	SAN FAIR CLEANERS	7877 SANTA MONICA BLVD	HAZNET - CA	Lower	WSW / 0.095 mi.
D15	SAN FAIR CLEANERS	7877 SANTA MONICA BLVD	DRYCLEANERS_South Coast - CA	Lower	WSW / 0.095 mi.
D16	SAN FAIR CLEANERS	7877 SANTA MONICA BLVD	DRYCLEANERS_South Coast - CA	Lower	WSW / 0.095 mi.
D17	SANTA FAIR PHARMACY	7870 SANTA MONICA BLVD	HAZNET - CA	Lower	WSW / 0.105 mi.
E18	ROSSI PHOTO	1123 N. FAIRFAX	HAZNET - CA	Higher	W / 0.114 mi.
F19	PC2005 INVESTMENTS	7733 SANTA MONICA BLVD	HAZNET - CA	Lower	ESE / 0.118 mi.
E20	FAIRFAX TOWERS #602	1222 N FAIRFAX AVE	HAZNET - CA	Higher	WNW / 0.120 mi.
E21	G & K MANAGEMENT CO INC FAIRFAX...	1222 N FAIRFAX AVE UNIT 807	HAZNET - CA	Higher	WNW / 0.120 mi.
E22	FAIRFAX TOWERS STORAGE ROOM	1222 N FAIRFAX AVE	HAZNET - CA	Higher	WNW / 0.120 mi.
E23	FAIRFAX TOWERS #312	1222 N FAIRFAX AVE	HAZNET - CA	Higher	WNW / 0.120 mi.
D24	WILLIAM MEDITZ, DPM	7901 SANTA MONICA BLVD,#209	HAZNET - CA	Lower	WSW / 0.126 mi.
E25	FAIRFAX AUTO	1201 N FAIRFAX AVE	HAZNET - CA	Higher	WNW / 0.129 mi.
G26	SOUTHERN CALIFORNIA EDISON	1051 N ORANGE GROVE AVE	HAZNET - CA	Lower	SSW / 0.130 mi.
G27	SOUTHERN CALIFORNIA EDISON	1051 N ORANGE GROVE	HAZNET - CA	Lower	SSW / 0.130 mi.
G28	SOUTHERN CALIFORNIA EDISON_CO	1051 N ORANGE GROVE	HAZNET - CA	Lower	SSW / 0.130 mi.
G29	SOUTHERN CALIFORNIA EDISON/FAIR...	1051 N ORANGE GROVE	HAZNET - CA	Lower	SSW / 0.130 mi.
G30	SOUTHERN CALIFORNIA EDISON	1051 N ORANGE GROVE	HAZNET - CA	Lower	SSW / 0.130 mi.
D31	99621	7909 SANTA MONICA BLVD	HIST UST - CA	Lower	WSW / 0.139 mi.
H32	VINES MGMT	1221 N GENESEE AVE	HAZNET - CA	Higher	NE / 0.143 mi.
F33	JOHN T HERMAN TRUST	7718 SANTA MONICA BLVD	HAZNET - CA	Lower	ESE / 0.144 mi.
I34	NHVAI-W LLC	1021 N OGDEN DR	HAZNET - CA	Lower	S / 0.146 mi.
I35	NHVAI-IV LLC	1021 N OGDEN DR	HAZNET - CA	Lower	S / 0.146 mi.
D36	SONIA RONIN	7916 SANTA MONICA BLVD	HAZNET - CA	Lower	WSW / 0.159 mi.
H37	RUDY KURNIAWAN	11782 S HAMPTON CT	HAZNET - CA	Higher	NE / 0.160 mi.
38	WESTSIDE INVESTMENT PROPERTIES,...	1040 N SPAULDING AVE	HAZNET - CA	Lower	SE / 0.164 mi.

MAP ID	SITE NAME	ADDRESS	DATABASE ACRONYMS	RELATIVE ELEVATION	DIRECTION/ DISTANCE
J39	LAUSD/WEST HOLLYWOOD OPPOR	1049 N FAIRFAX AV	HAZNET - CA	Lower	SW / 0.168 mi.
D40	USA PRINTING	7925 SANTA MONICA BLVD	HAZNET - CA	Lower	WSW / 0.172 mi.
D41	USA PRINTING	7925 SANTA MONICA BLVD	RCRA_SQG	Lower	WSW / 0.172 mi.
K42	THE GLASSBAND-WILLEN MORTUARY	7700 SANTA MONICA BLVD	HAZNET - CA	Lower	ESE / 0.177 mi.
J43	LA RADIATOR & AUTOMOTIVE	1022 N FAIRFAX AVE	RCRA_SQG	Lower	SW / 0.179 mi.
J44	LA AUTO CLASSIC	1022 FAIRFAX	HAZNET - CA	Lower	SW / 0.179 mi.
J45	LA RADIATOR & AUTOMOTIVE	1022 N FAIRFAX AVE	HAZNET - CA	Lower	SW / 0.179 mi.
K46	LA CO FIRE STATION #8	7643 W SANTA MONICA BLVD	FRS, LUST REG 4 - CA	Lower	ESE / 0.182 mi.
K47	LA CO FD FIRE STA #008	7643 SANTA MONICA BLVD	FID UST - CA, UST - CA	Lower	ESE / 0.183 mi.
K48	FIRE STATION 8	7643 SANTA MONICA BLVD.	HIST UST - CA	Lower	ESE / 0.183 mi.
K49	LOS ANGELES COUNTY FIRE DEPARTM...	7643 SANTA MONICA BLVD	HAZNET - CA	Lower	ESE / 0.183 mi.
K50	LOS ANGELES COUNTY FIRE DEPARTM...	7643 SANTA MONICA BLVD - ...	HAZNET - CA	Lower	ESE / 0.183 mi.
J51	HOUS REAL ESTATE	1022 N FAIRFAX	HAZNET - CA	Lower	SW / 0.188 mi.
D52	IMAGE MAKERS AUTO WERKS INC	7935 SANTA MONICA BLVD	HAZNET - CA	Lower	WSW / 0.191 mi.
D53	ONE STOP AUTO SHOP INC	7935 SANTA MONICA BLVD	HAZNET - CA	Lower	WSW / 0.191 mi.
J54	VLADIMIR KORBATOV DDS	1019 N FAIRFAX AVE	HAZNET - CA	Lower	SW / 0.196 mi.
J55	ATLANTIC TIRE & AUTO SERVICE	1010 N FAIRFAX AVE	HAZNET - CA	Lower	SW / 0.201 mi.
56	HAYWORTH HOUSE LP	1234 N HAYWORTH AVE	HAZNET - CA	Higher	WNW / 0.219 mi.
57	ERIC BUSHARD	944 N GENESEE AVE # 946	HAZNET - CA	Lower	SSE / 0.221 mi.
K58	MADISON CAR WASH	7617 SANTA MONICA BLVD	HAZNET - CA	Lower	E / 0.231 mi.
L59	TOSCO/UNOCAL #31288	7960 SANTA MONICA BLVD	FID UST - CA, UST - CA	Lower	W / 0.233 mi.
L60	USA PETROLEUM COMPANY 107	7960 SANTA MONICA BLVD	HIST UST - CA	Lower	W / 0.233 mi.
L61	AL SAL OIL CO., #33	7960 SANTA MONICA BLVD	HAZNET - CA	Lower	W / 0.233 mi.
L62	CONOCO PHILLIPS # 257261	7960 SANTA MONICA BLVD	HAZNET - CA	Lower	W / 0.233 mi.
L63	76 PRODUCTS STATION #7261	7960 SANTA MONICA BL W	FRS, LUST REG 4 - CA	Lower	W / 0.235 mi.
L64	UNOCAL SERVICE STATION #7261	7960 SANTA MONICA	HAZNET - CA	Lower	W / 0.235 mi.
L65	TOSCO CORPORATION STATION #31288	7960 SANTA MONICA	HAZNET - CA	Lower	W / 0.235 mi.
K66	CLASSIC CLEANERS & LAUNDRY	7611 SANTA MONICA BLVD	RCRA_SQG	Lower	E / 0.240 mi.
K67	CLASSIC CLEANERS & LAUNDRY	7611 SANTA MONICA BLVD	HAZNET - CA	Lower	E / 0.240 mi.
K68	KARINA'S CLASSIC CLEANERS & LAUNDRY	7611 SANTA MONICA BLVD	HAZNET - CA	Lower	E / 0.240 mi.
K69	CLASSIC CLEANERS, KAMRAN JADDA	7611 SANTA MONICA BLVD	DRYCLEANERS_South Coast - CA	Lower	E / 0.240 mi.
K70	KARINA'S CLASSIC CLEANERS	7611 SANTA MONICA BLVD	DRYCLEANERS_South Coast - CA	Lower	E / 0.240 mi.
K71	KARINA'S CLASSIC CLEANERS	7611 SANTA MONICA BLVD	DRYCLEANERS_South Coast - CA	Lower	E / 0.240 mi.
K72	1 HOUR PHOTO STUDIO & LAB	7605 STANTA MONICA BLVD	HAZNET - CA	Lower	E / 0.247 mi.
K73	CHEVRON #9-1099	7564 SANTA MONICA BL W	FRS, LUST REG 4 - CA	Lower	E / 0.258 mi.
K74	ARCO #9639/THRIFTY SERVICE STATI...	7564 SANTA MONICA BLVD	FRS, LUST REG 4 - CA	Lower	E / 0.264 mi.
M75	WORLD OIL #65	8020 SANTA MONICA BLVD	LUST REG 4 - CA	Lower	W / 0.319 mi.
M76	FOUR SEASONS DRY CLEANERS & LA...	8042 SANTA MONICA BLVD.	SLIC REG 4 - CA	Lower	W / 0.359 mi.

MAP ID	SITE NAME	ADDRESS	DATABASE ACRONYMS	RELATIVE ELEVATION	DIRECTION/ DISTANCE
M77	CRESCENT SHOPPING CENTER	8100-3136 SANTA MONICA BLVD	SLIC REG 4 - CA	Lower	W / 0.377 mi.
78	VACANT LOT	801 FAIRFAX AVE. N.	FRS, LUST REG 4 - CA	Lower	SSW / 0.424 mi.
N79	MOBIL #18-FPC FORMER #11-FPC	7865 SUNSET BLVD W	FRS, LUST REG 4 - CA	Higher	N / 0.455 mi.
N80	MOBIL #18-FPC FORMER/CIRCLE STO...	7865 SUNSET BLVD. W.	FRS, LUST REG 4 - CA	Higher	N / 0.455 mi.
N81	ARCO	7901 SUNSET BLVD	FRS, LUST REG 4 - CA	Higher	NNW / 0.466 mi.
82	LINN HOUSE (WESTSIDE HOSPICE)	1001 N MARTEL AVE	BOND EXPENDITURE PLAN - CA, ENVIROSTOR - CA	Lower	ESE / 0.517 mi.
O83	FAITH PLATING	7141 AND 7155 SANTA MONI...	BOND EXPENDITURE PLAN - CA, ENVIROSTOR - CA, VCP - CA	Lower	E / 0.784 mi.
O84	FAITH PLATING CO.	7141 SANTA MONICA BOULEVARD	BOND EXPENDITURE PLAN - CA, ENVIROSTOR - CA	Lower	E / 0.790 mi.
O85	ESSEX MONARCH SITE	7113 & 7119 SANTA MONICA...	BOND EXPENDITURE PLAN - CA, ENVIROSTOR - CA, NFA - CA, VCP - CA	Lower	E / 0.839 mi.

SUBJECT PROPERTY SEARCH RESULTS:

The subject property was identified in the following records. For more information on this property, see Map Findings section on page 21.

SITE	DATABASE(S)	EPA ID
HAZARD CONTROL DBA ENVIRONMENTAL RES CAL 1125 N. OGDEN DR. WEST HOLLYWOOD, CA 90046	FTTS INSP	N/A
HAZARD CONTROL DBA ENVIRONMENTAL RES CAL 1125 N. OGDEN DR. WEST HOLLYWOOD, CA 90046	FRS	N/A

DATABASE(S) WITH NO MAPPED SITES:

No mapped sites were found in Envirosite Corporation's Search of available ("Reasonable ascertainable") government records either on the subject property or within the search radius around the subject property for the following databases:

STANDARD ENVIRONMENTAL RECORDS

FEDERAL RCRA NON-CORRACTS TSD FACILITIES LIST

ARCHIVED RCRA TSDF	Archived Resource Conservation and Recovery Act: Treatment Storage and Disposal Facilities
RCRA_TSDF	Resource Conservation and Recovery Act: Treatment Storage and Disposal Facilities

FEDERAL CERCLIS LIST

CERCLIS	Comprehensive Environmental Response Compensation and Liability Act
CERCLIS NFRAP	Comprehensive Environmental Response Compensation and Liability Act No Further Remedial Action Planned
FEDERAL FACILITY	Federal Facility sites
SEMS_8R_ACTIVE SITES	Sites on SEMS Active Site Inventory
SEMS_8R_ARCHIVED SITES	Sites on SEMS Archived Site Inventory

FEDERAL RCRA CORRACTS FACILITIES LIST

CORRACTS	Hazardous Waste Corrective Action

FEDERAL DELISTED NPL SITE LIST

DELISTED NPL	Delisted National Priority List
DELISTED PROPOSED NPL	Delisted proposed National Priority List
SEMS_DELETED NPL	Sites Deleted from National Priorities List

FEDERAL ERNS LIST

ERNS	Emergency Response Notification System

FEDERAL INSTITUTIONAL CONTROLS / ENGINEERING CONTROLS REGISTRIES

FED E C	Engineering Controls
FED I C	Institutional Controls
RCRA IC_EC	RCRA sites with Institutional and Engineering Controls

FEDERAL NPL SITE LIST

NPL	National Priority List
NPL EPA R1 GIS	GIS for EPA Region 1 NPL
NPL EPA R6 GIS	GIS for EPA Region 6 NPL
NPL EPA R8 GIS	GIS for EPA Region 8 NPL
NPL EPA R9 GIS	GIS for EPA Region 9 NPL
NPL LIENS	National Priority List Liens
PART NPL	Part National Priority List
PROPOSED NPL	Proposed National Priority List
SEMS_FINAL NPL	Sites included on the Final National Priorities List

STANDARD ENVIRONMENTAL RECORDS *(cont.)*

FEDERAL NPL SITE LIST (cont.)

SEMS_PROPOSED NPL	Sites Proposed to be Added to the National Priorities List

FEDERAL RCRA GENERATORS LIST

RCRA_CESQG	Resource Conservation and Recovery Act_Conditionally Exempt Small Quantity Generators
RCRA_FULL_DETAIL	Resource Conservation and Recovery Act_Full detail
RCRA_LQG	Resource Conservation and Recovery Act_ Large Quantity Generators
RCRA_NONGEN	Resource Conservation and Recovery Act_Non Generators

STATE AND TRIBAL REGISTERED STORAGE TANK LISTS

FEMA UST	FEMA Underground Storage Tanks
AST - CA	Aboveground storage tanks
UST_CITY OF LONG BEACH - CA	City of Long Beach Underground Storage Tanks
UST_CITY OF TORRANCE - CA	City of Torrance Underground Storage Tanks
UST_EL SEGUNDO CITY - CA	City of El Segundo Underground Storage Tanks

RECORDS OF EMERGENCY RELEASE REPORTS

HMIRS (DOT)	Hazardous Materials Information Reporting Systems

STATE AND TRIBAL LANDFILL AND/OR SOLID WASTE DISPOSAL SITE LISTS

LF_LOS ANGELES COUNTY - CA	City of Los Angeles Landfills
SWF/LF - CA	Solid Waste Information System
SWF_LOS ANGELES COUNTY - CA	Los Angeles County solid waste facilities

STATE AND TRIBAL LEAKING STORAGE TANK LISTS

LUST REG 1 - CA	Region 1 Leaking Underground Storage Tanks
LUST REG 2 - CA	Region 2 Leaking Underground Storage Tanks
LUST REG 3 - CA	Region 3 Leaking Underground Storage Tanks
LUST REG 5 - CA	Region 5 Leaking Underground Storage Tanks
LUST REG 6 - CA	Region 6 Leaking Underground Storage Tanks
LUST REG 7 - CA	Region 7 Leaking Underground Storage Tanks
LUST REG 8 - CA	Region 8 Leaking Underground Storage Tanks
LUST REG 9 - CA	Region 9 Leaking Underground Storage Tanks
SLIC REG 1 - CA	Spills Leaks Investigation & Cleanup Program
SLIC REG 2 - CA	Spills Leaks Investigation & Cleanup Program
SLIC REG 3 - CA	Spills Leaks Investigation & Cleanup Program
SLIC REG 5 - CA	Spills Leaks Investigation & Cleanup Program
SLIC REG 6 - CA	Spills Leaks Investigation & Cleanup Program
SLIC REG 7 - CA	Spills Leaks Investigation & Cleanup Program
SLIC REG 8 - CA	Spills Leaks Investigation & Cleanup Program
SLIC REG 9 - CA	Spills Leaks Investigation & Cleanup Program

STATE- AND TRIBAL - EQUIVALENT NPL

RESPONSE - CA	State Response Sites

STATE- AND TRIBAL - EQUIVALENT CERCLIS

TOXIC PITS - CA	Toxic Pits Cleanup Act

STATE AND TRIBAL VOLUNTARY CLEANUP SITES

VCP - CA	Voluntary Cleanup Program sites

OTHER ASCERTAINABLE RECORDS

CORRECTIVE ACTIONS_2020	Wastes - Hazardous Waste - Corrective Action
PRP	Potentially Responsible Parties

ADDITIONAL ENVIRONMENTAL RECORDS

LOCAL LISTS OF LANDFILL / SOLID WASTE DISPOSAL SITES

DEBRIS REGION 9	Torres Martinez Reservation Illegal Dump Sites
ODI	Open Dump Inventory
TRIBAL ODI	Indian Open Dump Inventory Sites
HAULERS - CA	Tire Haulers
SWRCY - CA	Recyclers

LOCAL LISTS OF HAZARDOUS WASTE / CONTAMINATED SITES

FED CDL	DOJ Clandestine Drug Labs
US HIST CDL	Historical Clandestine Drug Labs
CDL - CA	Meth and Clandestine Drug Labs
SCH - CA	School Property Evaluation Program

LOCAL BROWNFIELD LISTS

FED BROWNFIELDS	Federal Brownfields
TRIBAL BROWNFIELDS	Tribal Brownfields

LOCAL LAND RECORDS

LIENS 2	CERCLA Lien Information
DEED - CA	Deeds
LIENS - CA	Liens

RECORDS OF EMERGENCY RELEASE REPORTS

LDS - CA	Land Disposal Sites
MCS - CA	Military Cleanup Sites
SML_LOS ANGELES COUNTY - CA	Los Angeles County Emergency Response session spills

OTHER ASCERTAINABLE RECORDS

AFS	Air Facility Systems
BRS	Biennial Reporting Systems
CDC HAZDAT	Hazardous Substance Release and Health Effects Information
COAL ASH DOE	Coal Ash: Department of Energy
COAL ASH EPA	Coal Ash: Environmental Protection Agency
COAL GAS	Coal Gas Plants
CONSENT (DECREES)	Superfund Consent Decree
DIGITAL OBSTACLE	Obstacles of interest to aviation users
DOD	Department of Defense
DOT OPS	Department of Transportation Office of Pipeline Safety
ECHO	EPA Enforcement and Compliance History Online
ENOI	Electronic Notice of Intent
FA HWF	Financial Assurance for Hazardous Waste Facilities
FEDLAND	Federal Lands
FTTS	FIFRA/TSCA Tracking System
FUDS	Formerly Used Defense Sites
ICIS	Integrated Compliance Information System
LEAD_SMELTER	Lead Smelter Sites
LUCIS	Land Use Control Information Systems
MINES	Mines
MLTS	Material Licensing Tracking Systems
NPL AOC	Areas related to NPL remediation sites
OSHA	Occupational Safety & Health Administration
PADS	PCB Activity Database Systems
PCB TRANSFORMER	Polychlorinated Biphenyls Transformers
RAATS	RCRA Administrative Action Tracking Systems
RADINFO	Radiation Information Systems
RMP	Risk Management Plans
ROD	Record of Decision
SCRD DRYCLEANERS	SCRD Drycleaners

ADDITIONAL ENVIRONMENTAL RECORDS *(cont.)*

OTHER ASCERTAINABLE RECORDS (cont.)

SEMS_SMELTER	Sites on SEMS Potential Smelter Activity
SSTS	Section 7 Tracking Systems
TOSCA-CHEMICAL	Toxic Substance Control Act: Chemicals
TOSCA-PLANT	Toxic Substance Control Act: Plants
TRIS	Toxic Release Inventory Systems
UMTRA	Uranium Mill Tailing Sites
AOC_SAN GABRIEL VALLEY - CA	San Gabriel Valley Superfund
CHMIRS - CA	California Hazardous Material Incident Report System
CORTESE - CA	The Hazardous Waste and Substances Sites List
DAYCARE - CA	Daycares
DRYCLEANERS - CA	Drycleaners
DRYCLEANERS_ANTELOPE VALLEY - CA	Antelope Valley Drycleaners
EMI - CA	Emissions Inventory Data
FA - CA	Financial Assurance
FA 2 - CA	Financial Assurance for Solid Waste Facilities
HIGH FIRE - CA	Fire Hazard Severity Zones
HIST CORTESE - CA	The Historical Hazardous Waste and Substances Sites List
HMS_LOS ANGELES COUNTY - CA	Los Angeles County Street Number List
HWM COMMERCIAL FACILITIES - CA	Hazardous Waste Management Commercial Facilities
HWP - CA	EnviroStor Permitted Facilities
HWT - CA	Hazardous Waste Transporters
MWMP - CA	Medical Waste Management Program
NFA - CA	No Further Action Sites
NFE - CA	Unconfirmed contaminated properties
PERCHLORATE 2 - CA	Perchlorate contaminted sites
PROPOSITION 65 - CA	Proposition 65 Records
RFR - CA	Regulated Facility Report
SWAT - CA	SWAT Reports Summary Data
WDS - CA	Waste Discharge System
WILDLANDS - CA	Preserves List
WIP - CA	Well Investigation Program

OTHER STATE DATABASE INFORMATION

OTHER

SEISMIC - CA	Seismic Hazards Zonation Program

SURROUNDING SITES: SEARCH RESULTS:

Surrounding sites were identified in the following databases.

Elevations have been determined from the USGS Digital Elevation Model and should be evaluated on a relative equal to or higher than the subject property have been differentiated below from sites with an elevation lower than the subject property.

Sites listed in ***bold italics*** are in multiple databases.

Unmappable (orphan) sites are not considered in the foregoing analysis.

STANDARD ENVIRONMENTAL RECORDS

FEDERAL RCRA GENERATORS LIST

RCRA_SQG: Resource Conservation and Recovery Act listing of licensed small quantity generators

LOWER ELEVATION	SITE ADDRESS	DIRECTION/DISTANCE	MAP ID	PAGE
MINI CLEEN DRYCLEANERS	7755 SANTA MONICA BLVD	ESE / 0.088 mi.	*C6*	*32*
FILM X ONE HOUR	7869 SANTA MONICA BLVD	WSW / 0.089 mi.	*D9*	*36*
SAN FAIR CLEANERS	7877 SANTA MONICA BLVD	WSW / 0.095 mi.	*D13*	*48*
USA PRINTING	7925 SANTA MONICA BLVD	WSW / 0.172 mi.	*D41*	*73*
LA RADIATOR & AUTOMOTIVE	1022 N FAIRFAX AVE	SW / 0.179 mi.	*J43*	*75*
CLASSIC CLEANERS & LAUNDRY	7611 SANTA MONICA BLVD	E / 0.240 mi.	*K66*	*100*

STATE AND TRIBAL REGISTERED STORAGE TANK LISTS

FID UST - CA: The State Water Resource Control Board's Facility Inventory Database underground storage tank locations listing

LOWER ELEVATION	SITE ADDRESS	DIRECTION/DISTANCE	MAP ID	PAGE
LA CO FD FIRE STA #008	*7643 SANTA MONICA BLVD*	*ESE / 0.183 mi.*	*K47*	*80*
TOSCO/UNOCAL #31288	*7960 SANTA MONICA BLVD*	*W / 0.233 mi.*	*L59*	*94*

HIST UST - CA: Historical UST listing

LOWER ELEVATION	SITE ADDRESS	DIRECTION/DISTANCE	MAP ID	PAGE
99621	7909 SANTA MONICA BLVD	WSW / 0.139 mi.	*D31*	*66*
FIRE STATION 8	7643 SANTA MONICA BLVD.	ESE / 0.183 mi.	*K48*	*80*
USA PETROLEUM COMPANY 107	7960 SANTA MONICA BLVD	W / 0.233 mi.	*L60*	*94*

UST - CA: Listing of active underground storage tank facilities

LOWER ELEVATION	SITE ADDRESS	DIRECTION/DISTANCE	MAP ID	PAGE
LA CO FD FIRE STA #008	*7643 SANTA MONICA BLVD*	*ESE / 0.183 mi.*	*K47*	*80*
TOSCO/UNOCAL #31288	*7960 SANTA MONICA BLVD*	*W / 0.233 mi.*	*L59*	*94*

STATE AND TRIBAL LEAKING STORAGE TANK LISTS

LUST REG 4 - CA: Leaking underground storage tanks in Region 4: Los Angeles Ventura counties (Small parts of Kern and Santa Barbara counties).

EQUAL/HIGHER ELEVATION	SITE ADDRESS	DIRECTION/DISTANCE	MAP ID	PAGE
MOBIL #18-FPC FORMER #11-FPC	*7865 SUNSET BLVD W*	*N / 0.455 mi.*	*N79*	*130*
MOBIL #18-FPC FORMER/CIRCLE STORE #2211204	*7865 SUNSET BLVD. W.*	*N / 0.455 mi.*	*N80*	*132*
ARCO	*7901 SUNSET BLVD*	*NNW / 0.466 mi.*	*N81*	*140*

LOWER ELEVATION	SITE ADDRESS	DIRECTION/DISTANCE	MAP ID	PAGE
LA CO FIRE STATION #8	*7643 W SANTA MONICA BLVD*	*ESE / 0.182 mi.*	*K46*	*78*
76 PRODUCTS STATION #7261	*7960 SANTA MONICA BL W*	*W / 0.235 mi.*	*L63*	*97*
CHEVRON #9-1099	*7564 SANTA MONICA BL W*	*E / 0.258 mi.*	*K73*	*108*
ARCO #9639/THRIFTY SERVICE STATION #244	*7564 SANTA MONICA BLVD*	*E / 0.264 mi.*	*K74*	*110*
WORLD OIL #65	8020 SANTA MONICA BLVD	W / 0.319 mi.	*M75*	*112*
VACANT LOT	*801 FAIRFAX AVE. N.*	*SSW / 0.424 mi.*	*78*	*127*

SLIC REG 4 - CA: GeoTracker Site Cleanup Program (formerly Site Cleanup Program (formerly known as SLIC) database listing in Region 4: Los Angeles Ventura counties (Small parts of Kern and Santa Barbara counties).

LOWER ELEVATION	SITE ADDRESS	DIRECTION/DISTANCE	MAP ID	PAGE
FOUR SEASONS DRY CLEANERS & LAUNDRY	8042 SANTA MONICA BLVD.	W / 0.359 mi.	*M76*	*117*
CRESCENT SHOPPING CENTER	8100-3136 SANTA MONICA BLVD	W / 0.377 mi.	*M77*	*121*

ADDITIONAL ENVIRONMENTAL RECORDS

STATE- AND TRIBAL - EQUIVALENT CERCLIS

ENVIROSTOR - CA: Department of Toxic Substances Controls

LOWER ELEVATION	SITE ADDRESS	DIRECTION/DISTANCE	MAP ID	PAGE
LINN HOUSE (WESTSIDE HOSPICE)	*1001 N MARTEL AVE*	*ESE / 0.517 mi.*	*82*	*141*
FAITH PLATING	*7141 AND 7155 SANTA MONICA BLVD.*	*E / 0.784 mi.*	*O83*	*143*
FAITH PLATING CO.	*7141 SANTA MONICA BOULEVARD*	*E / 0.790 mi.*	*O84*	*149*
ESSEX MONARCH SITE	*7113 & 7119 SANTA MONICA BOULEVARD AND 111 N. LA BREA AVENUE*	*E / 0.839 mi.*	*O85*	*152*

OTHER ASCERTAINABLE RECORDS

BOND EXPENDITURE PLAN - CA: Hazardous Substance Cleanup Bond Act of 1984 Article 7.5 of Health and Safety Code 25385 listing of orphan sites

LOWER ELEVATION	SITE ADDRESS	DIRECTION/DISTANCE	MAP ID	PAGE
LINN HOUSE (WESTSIDE HOSPICE)	*1001 N MARTEL AVE*	*ESE / 0.517 mi.*	*82*	*141*
FAITH PLATING	*7141 AND 7155 SANTA MONICA BLVD.*	*E / 0.784 mi.*	*O83*	*143*
FAITH PLATING CO.	*7141 SANTA MONICA BOULEVARD*	*E / 0.790 mi.*	*O84*	*149*
ESSEX MONARCH SITE	*7113 & 7119 SANTA MONICA BOULEVARD AND 111 N. LA BREA AVENUE*	*E / 0.839 mi.*	*O85*	*152*

DRYCLEANERS_SOUTH COAST - CA: Listing of drycleaning facilities in the South Coast region

LOWER ELEVATION	SITE ADDRESS	DIRECTION/DISTANCE	MAP ID	PAGE
MINI CLEEN DRY CLEANERS	7755 SANTA MONICA BLVD	ESE / 0.088 mi.	*C7*	*33*
MINI CLEEN DRY CLEANERS	7755 SANTA MONICA BLVD	ESE / 0.088 mi.	*C8*	*35*
SAN FAIR CLEANERS	7877 SANTA MONICA BLVD	WSW / 0.095 mi.	*D15*	*55*
SAN FAIR CLEANERS	7877 SANTA MONICA BLVD	WSW / 0.095 mi.	*D16*	*56*
CLASSIC CLEANERS, KAMRAN JADDA	7611 SANTA MONICA BLVD	E / 0.240 mi.	*K69*	*105*
KARINA'S CLASSIC CLEANERS	7611 SANTA MONICA BLVD	E / 0.240 mi.	*K70*	*106*
KARINA'S CLASSIC CLEANERS	7611 SANTA MONICA BLVD	E / 0.240 mi.	*K71*	*107*

HAZNET - CA: Listing of hazardous waste manifests from when hazardous waste is transported from generators to permitted recycling treatment storage or disposal facilities by registered hazardous waste transporters

EQUAL/HIGHER ELEVATION	SITE ADDRESS	DIRECTION/DISTANCE	MAP ID	PAGE
ROSSI PHOTO	1123 N. FAIRFAX	W / 0.114 mi.	*E18*	*57*
FAIRFAX TOWERS #602	1222 N FAIRFAX AVE	WNW / 0.120 mi.	*E20*	*59*
G & K MANAGEMENT CO INC FAIRFAX TOWERS	1222 N FAIRFAX AVE UNIT 807	WNW / 0.120 mi.	*E21*	*59*
FAIRFAX TOWERS STORAGE ROOM	1222 N FAIRFAX AVE	WNW / 0.120 mi.	*E22*	*60*
FAIRFAX TOWERS #312	1222 N FAIRFAX AVE	WNW / 0.120 mi.	*E23*	*61*
FAIRFAX AUTO	1201 N FAIRFAX AVE	WNW / 0.129 mi.	*E25*	*62*
VINES MGMT	1221 N GENESEE AVE	NE / 0.143 mi.	*H32*	*66*
RUDY KURNIAWAN	11782 S HAMPTON CT	NE / 0.160 mi.	*H37*	*69*
HAYWORTH HOUSE LP	1234 N HAYWORTH AVE	WNW / 0.219 mi.	*56*	*92*

LOWER ELEVATION	SITE ADDRESS	DIRECTION/DISTANCE	MAP ID	PAGE
EXECUTIVE CAR LEASING CO	7807 SANTA MONICA BLVD.	SSE / 0.051 mi.	*B3*	*21*
EURO DESIGN AUTO CRAFT INC	7827 SANTA MONICA BLVD	SW / 0.059 mi.	*B4*	*24*
THE KUMETZ CO	7853 W SANTA MONICA BLVD	SW / 0.067 mi.	*B5*	*32*
FILMEXPERTS	7869 SANTA MONICA BLVD	WSW / 0.089 mi.	*D10*	*37*
MINI CLEANERS	7755 SANTA MONICA BLVD	ESE / 0.090 mi.	*C11*	*39*
MRS GOOCH'S NATURAL FOODS MARKET INC DBA WHOLE FOODS MARKET HOL 20	7871 SANTA MONICA BLVD	WSW / 0.091 mi.	*D12*	*46*
SAN FAIR CLEANERS	7877 SANTA MONICA BLVD	WSW / 0.095 mi.	*D14*	*50*
SANTA FAIR PHARMACY	7870 SANTA MONICA BLVD	WSW / 0.105 mi.	*D17*	*57*
PC2005 INVESTMENTS	7733 SANTA MONICA BLVD	ESE / 0.118 mi.	*F19*	*58*

ADDITIONAL ENVIRONMENTAL RECORDS *(cont.)*

OTHER ASCERTAINABLE RECORDS (cont.)

HAZNET - CA: Listing of hazardous waste manifests from when hazardous waste is transported from generators to permitted recycling treatment storage or disposal facilities by registered hazardous waste transporters

LOWER ELEVATION	SITE ADDRESS	DIRECTION/DISTANCE	MAP ID	PAGE
WILLIAM MEDITZ, DPM	7901 SANTA MONICA BLVD, #209	WSW / 0.126 mi.	*D24*	*61*
SOUTHERN CALIFORNIA EDISON	1051 N ORANGE GROVE AVE	SSW / 0.130 mi.	*G26*	*62*
SOUTHERN CALIFORNIA EDISON	1051 N ORANGE GROVE	SSW / 0.130 mi.	*G27*	*63*
SOUTHERN CALIFORNIA EDISON_CO	1051 N ORANGE GROVE	SSW / 0.130 mi.	*G28*	*64*
SOUTHERN CALIFORNIA EDISON/FAIRFAX SUBSTATION	1051 N ORANGE GROVE	SSW / 0.130 mi.	*G29*	*64*
SOUTHERN CALIFORNIA EDISON	1051 N ORANGE GROVE	SSW / 0.130 mi.	*G30*	*65*
JOHN T HERMAN TRUST	7718 SANTA MONICA BLVD	ESE / 0.144 mi.	*F33*	*67*
NHVAI-W LLC	1021 N OGDEN DR	S / 0.146 mi.	*I34*	*67*
NHVAI-IV LLC	1021 N OGDEN DR	S / 0.146 mi.	*I35*	*68*
SONIA RONIN	7916 SANTA MONICA BLVD	WSW / 0.159 mi.	*D36*	*69*
WESTSIDE INVESTMENT PROPERTIES, LLC	1040 N SPAULDING AVE	SE / 0.164 mi.	*38*	*70*
LAUSD/WEST HOLLYWOOD OPPOR	1049 N FAIRFAX AV	SW / 0.168 mi.	*J39*	*70*
USA PRINTING	7925 SANTA MONICA BLVD	WSW / 0.172 mi.	*D40*	*71*
THE GLASSBAND-WILLEN MORTUARY	7700 SANTA MONICA BLVD	ESE / 0.177 mi.	*K42*	*74*
LA AUTO CLASSIC	1022 FAIRFAX	SW / 0.179 mi.	*J44*	*76*
LA RADIATOR & AUTOMOTIVE	1022 N FAIRFAX AVE	SW / 0.179 mi.	*J45*	*77*
LOS ANGELES COUNTY FIRE DEPARTMENT - FS 008	7643 SANTA MONICA BLVD	ESE / 0.183 mi.	*K49*	*80*
LOS ANGELES COUNTY FIRE DEPARTMENT - FS 008	7643 SANTA MONICA BLVD - STATION 8	ESE / 0.183 mi.	*K50*	*87*
HOUS REAL ESTATE	1022 N FAIRFAX	SW / 0.188 mi.	*J51*	*87*
IMAGE MAKERS AUTO WERKS INC	7935 SANTA MONICA BLVD	WSW / 0.191 mi.	*D52*	*88*
ONE STOP AUTO SHOP INC	7935 SANTA MONICA BLVD	WSW / 0.191 mi.	*D53*	*89*
VLADIMIR KORBATOV DDS	1019 N FAIRFAX AVE	SW / 0.196 mi.	*J54*	*89*
ATLANTIC TIRE & AUTO SERVICE	1010 N FAIRFAX AVE	SW / 0.201 mi.	*J55*	*90*
ERIC BUSHARD	944 N GENESEE AVE # 946	SSE / 0.221 mi.	*57*	*93*
MADISON CAR WASH	7617 SANTA MONICA BLVD	E / 0.231 mi.	*K58*	*93*
AL SAL OIL CO., #33	7960 SANTA MONICA BLVD	W / 0.233 mi.	*L61*	*95*
CONOCO PHILLIPS # 257261	7960 SANTA MONICA BLVD	W / 0.233 mi.	*L62*	*95*
UNOCAL SERVICE STATION #7261	7960 SANTA MONICA	W / 0.235 mi.	*L64*	*98*
TOSCO CORPORATION STATION #31288	7960 SANTA MONICA	W / 0.235 mi.	*L65*	*100*
CLASSIC CLEANERS & LAUNDRY	7611 SANTA MONICA BLVD	E / 0.240 mi.	*K67*	*102*
KARINA'S CLASSIC CLEANERS & LAUNDRY	7611 SANTA MONICA BLVD	E / 0.240 mi.	*K68*	*103*
1 HOUR PHOTO STUDIO & LAB	7605 STANTA MONICA BLVD	E / 0.247 mi.	*K72*	*107*

Following sites were unable to be mapped.

SITE NAME:	DATABASE(S):
AMER PAC LIVESTK FEED CO(DEST)	HMS_LOS ANGELES COUNTY - CA
ANTELOPE VALLEY (DEST)	HMS_LOS ANGELES COUNTY - CA
ANTELOPE VALLEY WELL SVY	HMS_LOS ANGELES COUNTY - CA
ARGENT CORP (DEST)	HMS_LOS ANGELES COUNTY - CA
BATSKY HOG RANCH (DEST)	HMS_LOS ANGELES COUNTY - CA
C R A INC	HMS_LOS ANGELES COUNTY - CA
CHEVRON USA - DUMP	HMS_LOS ANGELES COUNTY - CA
CSDLAC DIST #28 RECL PLANT	HMS_LOS ANGELES COUNTY - CA
DDI #23	HMS_LOS ANGELES COUNTY - CA


Following sites were unable to be mapped. ***(cont.)***

SITE NAME:	DATABASE(S):
DOZEN OIL CO	HMS_LOS ANGELES COUNTY - CA
EAST ROSECRANS OILFIELD	HMS_LOS ANGELES COUNTY - CA
INGLEWOOD OIL FIELD	HMS_LOS ANGELES COUNTY - CA
KENTUCKY SPRINGS BOYS CA(DEST)	HMS_LOS ANGELES COUNTY - CA
LA CO DPW ROAD DUMP (DEST)	HMS_LOS ANGELES COUNTY - CA
LANCASTER REGIONAL PARK (DEST)	HMS_LOS ANGELES COUNTY - CA
LOS ANGELES CORPORATE CENTER	HMS_LOS ANGELES COUNTY - CA
LUSTGARTEN OIL CO	HMS_LOS ANGELES COUNTY - CA
MCKINSTRY & MADDUX DUMP(DEST)	HMS_LOS ANGELES COUNTY - CA
MURRAY, BENNETT BRINE SU(DEST)	HMS_LOS ANGELES COUNTY - CA
PACIFIC BELL	HMS_LOS ANGELES COUNTY - CA
PROBATION CAMP SITE N (DEST)	HMS_LOS ANGELES COUNTY - CA
PROBATION CAMP SITE S (DEST)	HMS_LOS ANGELES COUNTY - CA
SAMBOS REST #257-TAX DEP(DEST)	HMS_LOS ANGELES COUNTY - CA
SAN FERNANDO-OBJECTIVES (DEST)	HMS_LOS ANGELES COUNTY - CA
TEXACO OIL CORP	HMS_LOS ANGELES COUNTY - CA
TEXACO OIL CORP (DEST)	HMS_LOS ANGELES COUNTY - CA
TEXACO OIL SS	HMS_LOS ANGELES COUNTY - CA
THE TERMO CO - OAT MT OLFD	HMS_LOS ANGELES COUNTY - CA
UNOCAL CORP	HMS_LOS ANGELES COUNTY - CA
WIDRE & SON DUMP (DEST)	HMS_LOS ANGELES COUNTY - CA

SUBJECT NAME: 1125 North Ogden Drive
ADDRESS: 1125 North Ogden Drive, West Hollywood, California 90046
LAT/LONG: 34.091551 / -118.359545

PREPARED FOR: AEI Consultants
ORDER #: 10377

REPORT DATE: February 22, 2017

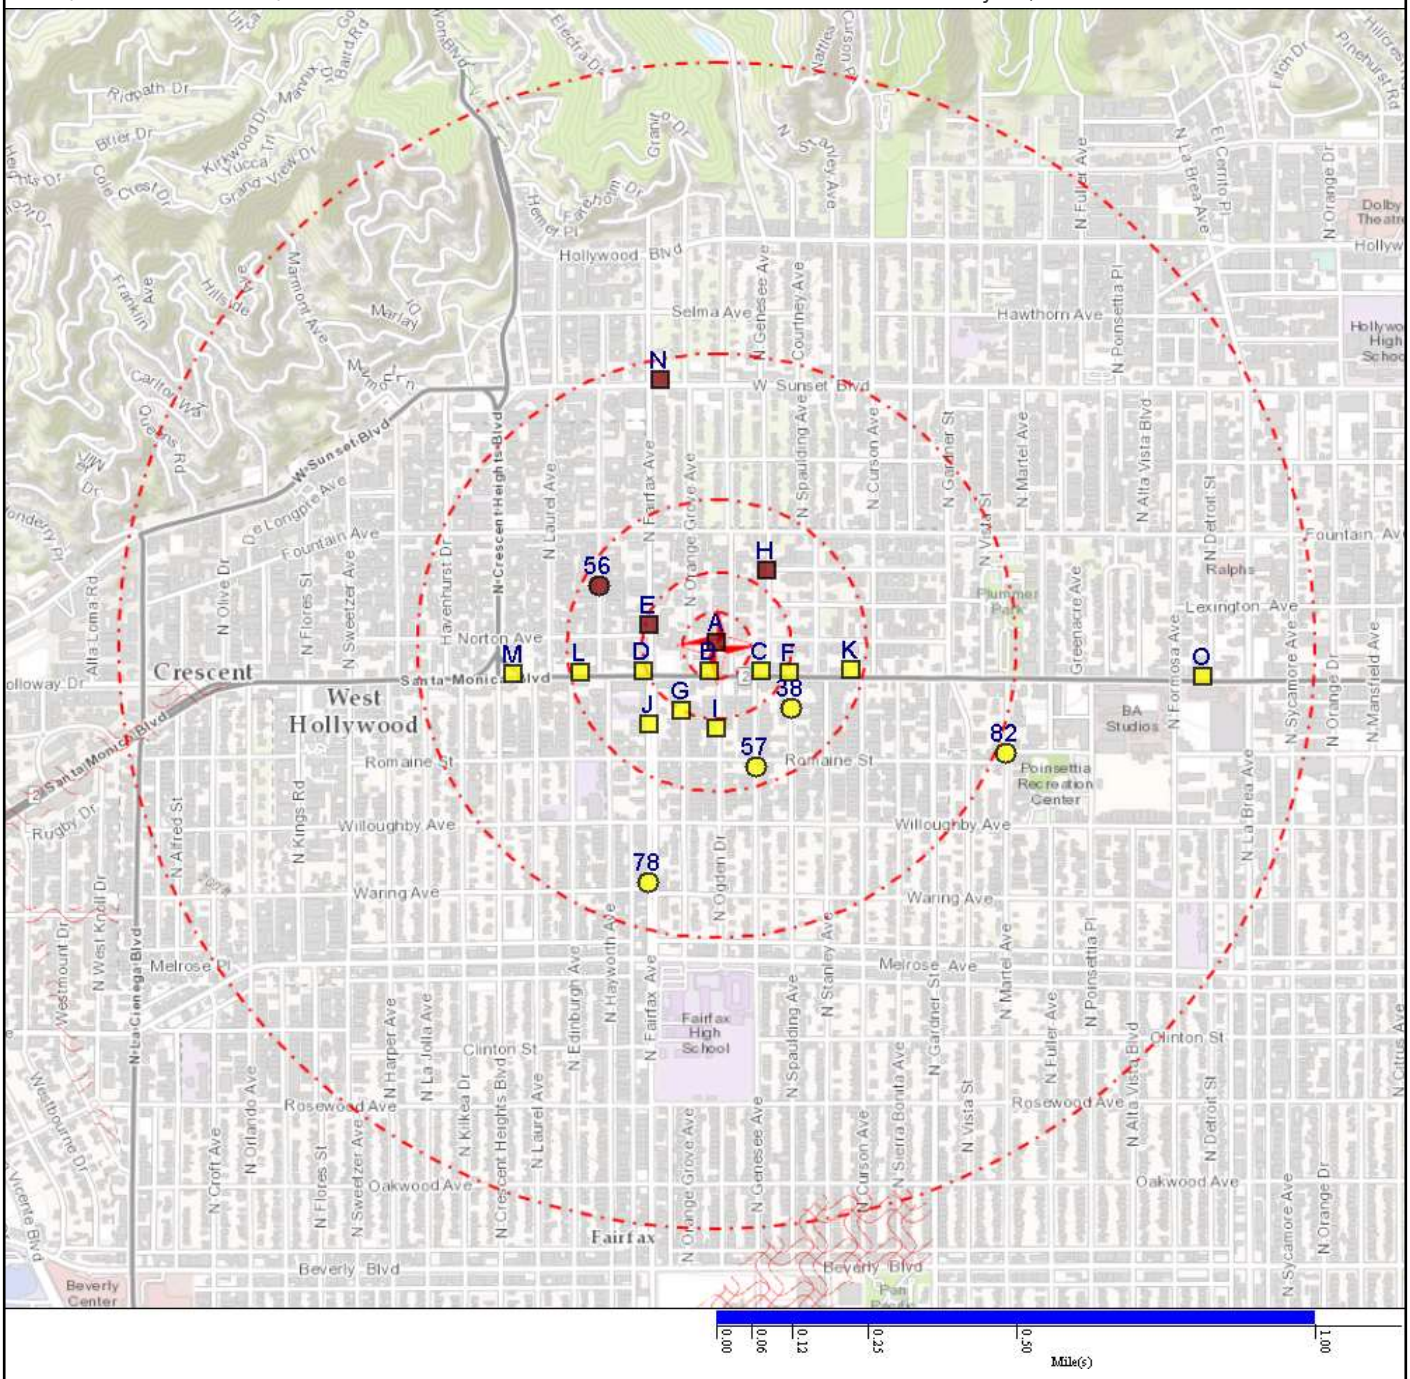


- Subject Property
- Fire Hazard Zone (No Data)
- Department of Defense (No Data)
- Seismic (No Data)
- Equal/Higher Elevation
- CDC HAZDAT (No Data)
- DFIRM Floodzone 100
- Lower Elevation
- Federal Lands (No Data)
- DFIRM Floodzone 500
- FEMA FloodZone 100
- National Priority List (No Data)
- FEMA FloodZone 500

SUBJECT NAME: 1125 North Ogden Drive
ADDRESS: 1125 North Ogden Drive, West Hollywood, California 90046
LAT/LONG: 34.091551 / -118.359545

PREPARED FOR: AEI Consultants
ORDER #: 10377

REPORT DATE: February 22, 2017

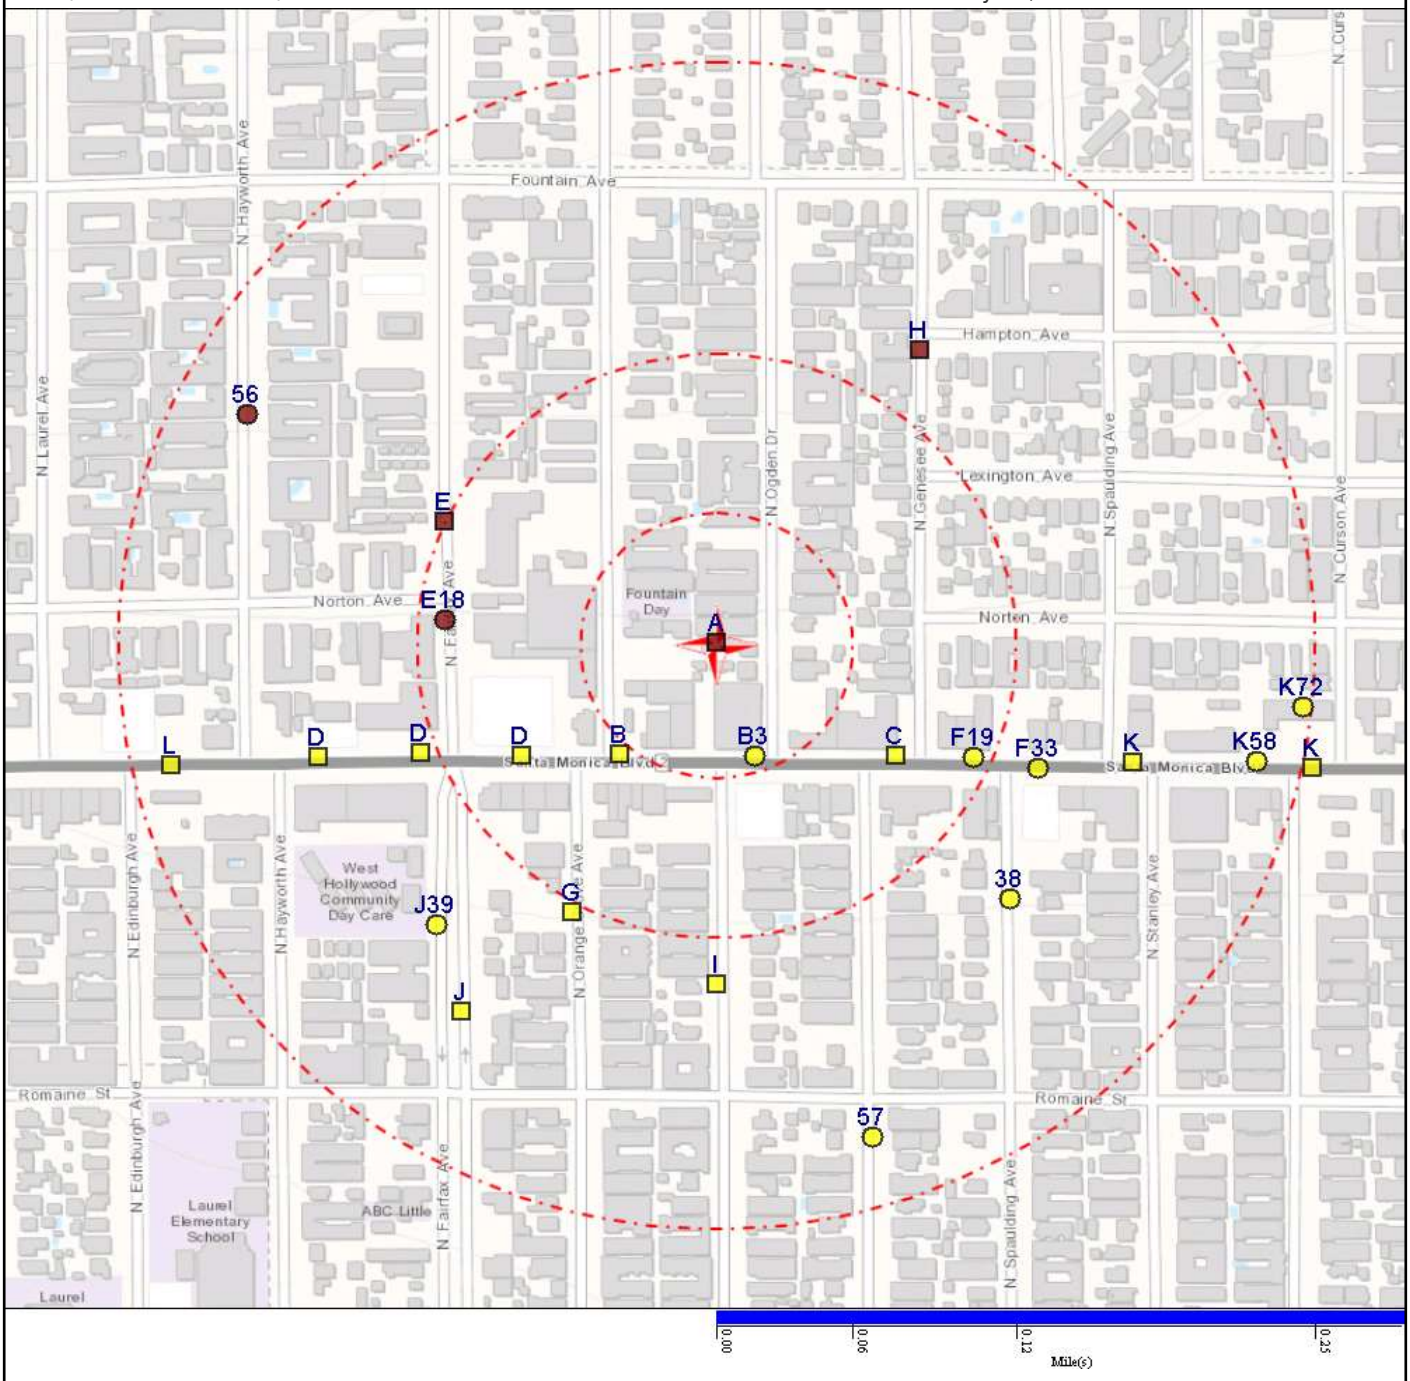

- Subject Property
- Fire Hazard Zone (No Data)
- Department of Defense (No Data)
- Seismic (No Data)
- Equal/Higher Elevation
- CDC HAZDAT (No Data)
- DFIRM Floodzone 100
- Lower Elevation
- Federal Lands (No Data)
- DFIRM Floodzone 500
- FEMA FloodZone 100
- National Priority List (No Data)
- FEMA FloodZone 500

Map Findings Summary does not include summary of Map Layers Data.

STANDARD ENVIRONMENTAL RECORDS

DATABASE	SUBJECT PROPERTY	SEARCH DISTANCE (MILES)	<1/8	1/8 - 1/4	1/4 - 1/2	1/2 - 1	>1	TOTAL PLOTTED
FEDERAL RCRA NON-CORRACTS TSD FACILITIES LIST								
ARCHIVED RCRA TSDF		0.500	0	0	0	NR	NR	0
RCRA_TSDF		0.500	0	0	0	NR	NR	0
FEDERAL CERCLIS LIST								
CERCLIS		0.500	0	0	0	NR	NR	0
CERCLIS NFRAP		0.500	0	0	0	NR	NR	0
FEDERAL FACILITY		1.000	0	0	0	0	NR	0
SEMS_8R_ACTIVE SITES		0.500	0	0	0	NR	NR	0
SEMS_8R_ARCHIVED SITES		0.500	0	0	0	NR	NR	0
FEDERAL RCRA CORRACTS FACILITIES LIST								
CORRACTS		1.000	0	0	0	0	NR	0
FEDERAL DELISTED NPL SITE LIST								
DELISTED NPL		1.000	0	0	0	0	NR	0
DELISTED PROPOSED NPL		1.000	0	0	0	0	NR	0
SEMS_DELETED NPL		1.000	0	0	0	0	NR	0
FEDERAL ERNS LIST								
ERNS		SP	NR	NR	NR	NR	NR	0
FEDERAL INSTITUTIONAL CONTROLS / ENGINEERING CONTROLS REGISTRIES								
FED E C		0.500	0	0	0	NR	NR	0
FED I C		0.500	0	0	0	NR	NR	0
RCRA IC_EC		0.250	0	0	NR	NR	NR	0
FEDERAL NPL SITE LIST								
NPL		1.000	0	0	0	0	NR	0
NPL EPA R1 GIS		1.000	0	0	0	0	NR	0
NPL EPA R6 GIS		1.000	0	0	0	0	NR	0
NPL EPA R8 GIS		1.000	0	0	0	0	NR	0
NPL EPA R9 GIS		1.000	0	0	0	0	NR	0
NPL LIENS		SP	NR	NR	NR	NR	NR	0
PART NPL		1.000	0	0	0	0	NR	0
PROPOSED NPL		1.000	0	0	0	0	NR	0
SEMS_FINAL NPL		1.000	0	0	0	0	NR	0

STANDARD ENVIRONMENTAL RECORDS *(cont.)*

DATABASE	SUBJECT PROPERTY	SEARCH DISTANCE (MILES)	<1/8	1/8 - 1/4	1/4 - 1/2	1/2 - 1	>1	TOTAL PLOTTED
FEDERAL NPL SITE LIST (cont.)								
SEMS_PROPOSED NPL		1.000	0	0	0	0	NR	0
FEDERAL RCRA GENERATORS LIST								
RCRA_CESQG		0.250	0	0	NR	NR	NR	0
RCRA_FULL_DETAIL		0.250	0	0	NR	NR	NR	0
RCRA_LQG		0.250	0	0	NR	NR	NR	0
RCRA_NONGEN		0.250	0	0	NR	NR	NR	0
RCRA_SQG		0.250	3	3	NR	NR	NR	6
STATE AND TRIBAL REGISTERED STORAGE TANK LISTS								
FEMA UST		0.250	0	0	NR	NR	NR	0
AST - CA		0.250	0	0	NR	NR	NR	0
FID UST - CA		0.250	0	2	NR	NR	NR	2
HIST UST - CA		0.250	0	3	NR	NR	NR	3
UST - CA		0.250	0	2	NR	NR	NR	2
UST_CITY OF LONG BEACH - CA		0.250	0	0	NR	NR	NR	0
UST_CITY OF TORRANCE - CA		0.250	0	0	NR	NR	NR	0
UST_EL SEGUNDO CITY - CA		0.250	0	0	NR	NR	NR	0
RECORDS OF EMERGENCY RELEASE REPORTS								
HMIRS (DOT)		SP	NR	NR	NR	NR	NR	0
STATE AND TRIBAL LANDFILL AND/OR SOLID WASTE DISPOSAL SITE LISTS								
LF_LOS ANGELES COUNTY - CA		0.500	0	0	0	NR	NR	0
SWF/LF - CA		0.500	0	0	0	NR	NR	0
SWF_LOS ANGELES COUNTY - CA		0.500	0	0	0	NR	NR	0
STATE AND TRIBAL LEAKING STORAGE TANK LISTS								
LUST REG 1 - CA		0.500	0	0	0	NR	NR	0
LUST REG 2 - CA		0.500	0	0	0	NR	NR	0
LUST REG 3 - CA		0.500	0	0	0	NR	NR	0
LUST REG 4 - CA		0.500	0	2	7	NR	NR	9
LUST REG 5 - CA		0.500	0	0	0	NR	NR	0
LUST REG 6 - CA		0.500	0	0	0	NR	NR	0
LUST REG 7 - CA		0.500	0	0	0	NR	NR	0
LUST REG 8 - CA		0.500	0	0	0	NR	NR	0
LUST REG 9 - CA		0.500	0	0	0	NR	NR	0

STANDARD ENVIRONMENTAL RECORDS *(cont.)*

DATABASE	SUBJECT PROPERTY	SEARCH DISTANCE (MILES)	<1/8	1/8 - 1/4	1/4 - 1/2	1/2 - 1	>1	TOTAL PLOTTED
STATE AND TRIBAL LEAKING STORAGE TANK LISTS (cont.)								
SLIC REG 1 - CA		0.500	0	0	0	NR	NR	0
SLIC REG 2 - CA		0.500	0	0	0	NR	NR	0
SLIC REG 3 - CA		0.500	0	0	0	NR	NR	0
SLIC REG 4 - CA		0.500	0	0	2	NR	NR	2
SLIC REG 5 - CA		0.500	0	0	0	NR	NR	0
SLIC REG 6 - CA		0.500	0	0	0	NR	NR	0
SLIC REG 7 - CA		0.500	0	0	0	NR	NR	0
SLIC REG 8 - CA		0.500	0	0	0	NR	NR	0
SLIC REG 9 - CA		0.500	0	0	0	NR	NR	0
STATE- AND TRIBAL - EQUIVALENT NPL								
RESPONSE - CA		1.000	0	0	0	0	NR	0
STATE- AND TRIBAL - EQUIVALENT CERCLIS								
TOXIC PITS - CA		1.000	0	0	0	0	NR	0
STATE AND TRIBAL VOLUNTARY CLEANUP SITES								
VCP - CA		0.500	0	0	0	NR	NR	0
OTHER ASCERTAINABLE RECORDS								
CORRECTIVE ACTIONS_2020		0.500	0	0	0	NR	NR	0
PRP		SP	NR	NR	NR	NR	NR	0

ADDITIONAL ENVIRONMENTAL RECORDS

LOCAL LISTS OF LANDFILL / SOLID WASTE DISPOSAL SITES							
DEBRIS REGION 9	0.500	0	0	0	NR	NR	0
ODI	0.500	0	0	0	NR	NR	0
TRIBAL ODI	0.500	0	0	0	NR	NR	0
HAULERS - CA	0.500	0	0	0	NR	NR	0
SWRCY - CA	0.500	0	0	0	NR	NR	0
LOCAL LISTS OF HAZARDOUS WASTE / CONTAMINATED SITES							
FED CDL	SP	NR	NR	NR	NR	NR	0
US HIST CDL	SP	NR	NR	NR	NR	NR	0
CDL - CA	SP	NR	NR	NR	NR	NR	0
SCH - CA	0.250	0	0	NR	NR	NR	0

ADDITIONAL ENVIRONMENTAL RECORDS *(cont.)*

DATABASE	SUBJECT PROPERTY	SEARCH DISTANCE (MILES)	<1/8	1/8 - 1/4	1/4 - 1/2	1/2 - 1	>1	TOTAL PLOTTED
LOCAL BROWNFIELD LISTS								
FED BROWNFIELDS		0.500	0	0	0	NR	NR	0
TRIBAL BROWNFIELDS		0.500	0	0	0	NR	NR	0
LOCAL LAND RECORDS								
LIENS 2		SP	NR	NR	NR	NR	NR	0
DEED - CA		0.500	0	0	0	NR	NR	0
LIENS - CA		SP	NR	NR	NR	NR	NR	0
STATE- AND TRIBAL - EQUIVALENT CERCLIS								
ENVIROSTOR - CA		1.000	0	0	0	4	NR	4
RECORDS OF EMERGENCY RELEASE REPORTS								
LDS - CA		SP	NR	NR	NR	NR	NR	0
MCS - CA		1.000	0	0	0	0	NR	0
SML_LOS ANGELES COUNTY - CA		0.125	0	NR	NR	NR	NR	0
OTHER ASCERTAINABLE RECORDS								
AFS		SP	NR	NR	NR	NR	NR	0
BRS		SP	NR	NR	NR	NR	NR	0
CDC HAZDAT		SP	NR	NR	NR	NR	NR	0
COAL ASH DOE		0.500	0	0	0	NR	NR	0
COAL ASH EPA		0.500	0	0	0	NR	NR	0
COAL GAS		1.000	0	0	0	0	NR	0
CONSENT (DECREES)		1.000	0	0	0	0	NR	0
DIGITAL OBSTACLE		1.000	0	0	0	0	NR	0
DOD		1.000	0	0	0	0	NR	0
DOT OPS		SP	NR	NR	NR	NR	NR	0
ECHO		SP	NR	NR	NR	NR	NR	0
ENOI		SP	NR	NR	NR	NR	NR	0
FA HWF		SP	NR	NR	NR	NR	NR	0
FEDLAND		1.000	0	0	0	0	NR	0
FRS	X	SP	NR	NR	NR	NR	NR	1
FTTS		SP	NR	NR	NR	NR	NR	0
FTTS INSP	X	SP	NR	NR	NR	NR	NR	1
FUDS		1.000	0	0	0	0	NR	0
ICIS		SP	NR	NR	NR	NR	NR	0

ADDITIONAL ENVIRONMENTAL RECORDS *(cont.)*

DATABASE	SUBJECT PROPERTY	SEARCH DISTANCE (MILES)	<1/8	1/8 - 1/4	1/4 - 1/2	1/2 - 1	>1	TOTAL PLOTTED
OTHER ASCERTAINABLE RECORDS (cont.)								
LEAD_SMELTER		SP	NR	NR	NR	NR	NR	0
LUCIS		0.500	0	0	0	NR	NR	0
MINES		0.250	0	0	NR	NR	NR	0
MLTS		SP	NR	NR	NR	NR	NR	0
NPL AOC		1.000	0	0	0	0	NR	0
OSHA		SP	NR	NR	NR	NR	NR	0
PADS		SP	NR	NR	NR	NR	NR	0
PCB TRANSFORMER		SP	NR	NR	NR	NR	NR	0
RAATS		SP	NR	NR	NR	NR	NR	0
RADINFO		SP	NR	NR	NR	NR	NR	0
RMP		0.500	0	0	0	NR	NR	0
ROD		1.000	0	0	0	0	NR	0
SCRD DRYCLEANERS		0.250	0	0	NR	NR	NR	0
SEMS_SMELTER		SP	NR	NR	NR	NR	NR	0
SSTS		SP	NR	NR	NR	NR	NR	0
TOSCA-CHEMICAL		SP	NR	NR	NR	NR	NR	0
TOSCA-PLANT		SP	NR	NR	NR	NR	NR	0
TRIS		SP	NR	NR	NR	NR	NR	0
UMTRA		0.500	0	0	0	NR	NR	0
AOC_SAN GABRIEL VALLEY - CA		0.500	0	0	0	NR	NR	0
BOND EXPENDITURE PLAN - CA		1.000	0	0	0	4	NR	4
CHMIRS - CA		SP	NR	NR	NR	NR	NR	0
CORTESE - CA		0.500	0	0	0	NR	NR	0
DAYCARE - CA		SP	NR	NR	NR	NR	NR	0
DRYCLEANERS - CA		SP	NR	NR	NR	NR	NR	0
DRYCLEANERS_ANTELOPE VALLEY - CA		0.250	0	0	NR	NR	NR	0
DRYCLEANERS_SOUTH COAST - CA		0.250	4	3	NR	NR	NR	7
EMI - CA		SP	NR	NR	NR	NR	NR	0
FA - CA		SP	NR	NR	NR	NR	NR	0
FA 2 - CA		SP	NR	NR	NR	NR	NR	0
HAZNET - CA		0.250	14	36	NR	NR	NR	50
HIGH FIRE - CA		1.000	0	0	0	0	NR	0
HIST CORTESE - CA		0.500	0	0	0	NR	NR	0
HMS_LOS ANGELES COUNTY - CA		0.250	0	0	NR	NR	NR	0

ADDITIONAL ENVIRONMENTAL RECORDS *(cont.)*

DATABASE	SUBJECT PROPERTY	SEARCH DISTANCE (MILES)	<1/8	1/8 - 1/4	1/4 - 1/2	1/2 - 1	>1	TOTAL PLOTTED
OTHER ASCERTAINABLE RECORDS (cont.)								
HWM COMMERCIAL FACILITIES - CA		0.250	0	0	NR	NR	NR	0
HWP - CA		1.000	0	0	0	0	NR	0
HWT - CA		0.250	0	0	NR	NR	NR	0
MWMP - CA		0.250	0	0	NR	NR	NR	0
NFA - CA		0.500	0	0	0	NR	NR	0
NFE - CA		0.500	0	0	0	NR	NR	0
PERCHLORATE 2 - CA		0.500	0	0	0	NR	NR	0
PROPOSITION 65 - CA		1.000	0	0	0	0	NR	0
RFR - CA		SP	NR	NR	NR	NR	NR	0
SWAT - CA		SP	NR	NR	NR	NR	NR	0
WDS - CA		SP	NR	NR	NR	NR	NR	0
WILDLANDS - CA		1.000	0	0	0	0	NR	0
WIP - CA		0.250	0	0	NR	NR	NR	0

OTHER STATE DATABASE INFORMATION

OTHER								
SEISMIC - CA		1.000	0	0	0	0	NR	0

NOTES:

SP - Subject Property

NR - Not Requested at this search distance

Sites may be listed in more than one database

Map Id: A1
Direction:
Distance:
Actual: Not Available
Elevation:
Relative:

Site Name : HAZARD CONTROL DBA ENVIRONMENTAL RES CAL
1125 N. OGDEN DR.
WEST HOLLYWOOD, CA 90046

Database(s) : [FTTS INSP]

Envirosite ID: 3501737
EPA ID: N/R

FTTS INSP

Inspection Date :	05/26/2004
Inspection Number :	200405269ST30 1
Inspection Name :	MICHAEL RAYBOURN
Investigation Type :	L2S
Reason :	NSS
Facility :	PR
Action :	Y
Legislation :	T
Region :	09

Map Id: A2
Direction:
Distance:
Actual: Not Available
Elevation:
Relative:

Site Name : HAZARD CONTROL DBA ENVIRONMENTAL RES CAL
1125 N. OGDEN DR.
WEST HOLLYWOOD, CA 90046

Database(s) : [FRS]

Envirosite ID: 4063453
EPA ID: N/R

FRS

Registry ID : 110022537370

NCDB supports implementation of the Federal Insecticide, Fungicide, and Rodenticide Act (FIFRA) and the Toxic Substances Control Act (TSCA). The system tracks inspections in regions and states with cooperative agreements, enforcement actions, and settlements.

Map Id: B3
Direction: SSE
Distance: 0.051 mi.
Actual: 268.292 ft.
Elevation: 0.054 mi. / 286.745 ft.
Relative: Lower

Site Name : EXECUTIVE CAR LEASING CO
7807 SANTA MONICA BLVD.
LOS ANGELES, CA 90046

Database(s) : [HAZNET - CA]

Envirosite ID: 31071897
EPA ID: CAL000108133

HAZNET - CA

Year :	1998
Contact Name :	STELLA KEENER/SUPERVISER
Facility Mailing Address :	PO BOX 933009, LOS ANGELES, CA 900933009
Contact Phone :	3236503210

Year :	1997
Contact Name :	STELLA KEENER/SUPERVISER
Facility Mailing Address :	PO BOX 933009, LOS ANGELES, CA 900933009

Map Id: B3
Direction: SSE
Distance: 0.051 mi.
Actual: 268.292 ft.
Elevation: 0.054 mi. / 286.745 ft.
Relative: Lower

Site Name : EXECUTIVE CAR LEASING CO
7807 SANTA MONICA BLVD.
LOS ANGELES, CA 90046

Database(s) : [HAZNET - CA] ***(cont.)***

Envirosite ID: 31071897
EPA ID: CAL000108133

HAZNET - CA ***(cont.)***

Contact Phone : 3236503210

Year : 1996
Contact Name : STELLA KEENER/SUPERVISER
Facility Mailing Address : PO BOX 933009, LOS ANGELES, CA 900933009
Contact Phone : 3236503210

Year : 1995
Contact Name : STELLA KEENER/SUPERVISER
Facility Mailing Address : PO BOX 933009, LOS ANGELES, CA 900933009
Contact Phone : 3236503210

Year : 1994
Contact Name : STELLA KEENER/SUPERVISER
Facility Mailing Address : PO BOX 933009, LOS ANGELES, CA 900933009
Contact Phone : 3236503210

Year : 1993
Contact Name : STELLA KEENER/SUPERVISER
Facility Mailing Address : PO BOX 933009, LOS ANGELES, CA 900933009
Contact Phone : 3236503210

Waste Generator Summary 2000
Generator EPA ID : CAL000108133
Generator County : Los Angeles
TSDF EPA ID : CAD093459485
TSDF Disposal County : Fresno
State Waste : Photochemicals/photoprocessing waste
Disposal Method : Recycler
Tons : 0.0625

Waste Generator Summary 1999
Generator EPA ID : CAL000108133
Generator County : Los Angeles
TSDF EPA ID : CAT000613976
TSDF Disposal County : Orange
State Waste : Photochemicals/photoprocessing waste
Disposal Method : Transfer station
Tons : 0.0625

Waste Generator Summary 1998
Generator EPA ID : CAL000108133
Generator County : Los Angeles
TSDF EPA ID : CAT000613976
TSDF Disposal County : Orange
State Waste : Photochemicals/photoprocessing waste
Disposal Method : Transfer station

Map Id: B3
Direction: SSE
Distance: 0.051 mi.
Actual: 268.292 ft.
Elevation: 0.054 mi. / 286.745 ft.
Relative: Lower

Site Name : EXECUTIVE CAR LEASING CO
7807 SANTA MONICA BLVD.
LOS ANGELES, CA 90046

Database(s) : [HAZNET - CA] ***(cont.)***

Envirosite ID: 31071897
EPA ID: CAL000108133

HAZNET - CA ***(cont.)***

Tons : 0.0625

Waste Generator Summary 1997
Generator EPA ID : CAL000108133
Generator County : Los Angeles
TSDF EPA ID : CAT000613976
TSDF Disposal County : Orange
State Waste : Photochemicals/photoprocessing waste
Disposal Method : Transfer station
Tons : 0.0625

Waste Generator Summary 1996
Generator EPA ID : CAL000108133
Generator County : Los Angeles
TSDF EPA ID : CAT000613976
TSDF Disposal County : Orange
State Waste : Photochemicals/photoprocessing waste
Disposal Method : Recycler
Tons : 0.0625

Waste Generator Summary 1995
Generator EPA ID : CAL000108133
Generator County : Los Angeles
TSDF EPA ID : CAT000613976
TSDF Disposal County : Orange
State Waste : Photochemicals/photoprocessing waste
Disposal Method : Recycler
Tons : 0.0625

Waste Generator Summary 1994
Generator EPA ID : CAL000108133
Generator County : Los Angeles
TSDF EPA ID : CAD982524613
TSDF Disposal County : Orange
State Waste : Photochemicals/photoprocessing waste
Disposal Method : Recycler
Tons : 0.0834

Waste Generator Summary 1993
Generator EPA ID : CAL000108133
Generator County : Los Angeles
TSDF EPA ID : CAD982524613
TSDF Disposal County : Orange
State Waste : Photochemicals/photoprocessing waste
Disposal Method : Recycler
Tons : 0.1668

Map Id: B4
Direction: SW
Distance: 0.059 mi.
Actual: 310.088 ft.
Elevation: 0.054 mi. / 286.745 ft.
Relative: Lower

Site Name : EURO DESIGN AUTO CRAFT INC
7827 SANTA MONICA BLVD
WEST HOLLYWOOD, CA 90046

Database(s) : [HAZNET - CA]

Envirosite ID: 19039601
EPA ID: CAL000089860

HAZNET - CA

Year :	2013
Contact Name :	SARKIS IRIKYAN
Facility Mailing Address :	7827 SANTA MONICA BLVD, WEST HOLLYWOOD, CA 900465302
Contact Phone :	3236544445

Year :	2012
Contact Name :	SARKIS IRIKYAN
Facility Mailing Address :	7827 SANTA MONICA BLVD, WEST HOLLYWOOD, CA 900465302
Contact Phone :	3236544445

Year :	2010
Contact Name :	SARKIS IRIKYAN
Facility Mailing Address :	7827 SANTA MONICA BLVD, WEST HOLLYWOOD, CA 900465302
Contact Phone :	3236544445

Year :	2009
Contact Name :	SARKIS IRIKYAN
Facility Mailing Address :	7827 SANTA MONICA BLVD, WEST HOLLYWOOD, CA 900465302
Contact Phone :	3236544445

Year :	2008
Contact Name :	SARKIS IRIKYAN
Facility Mailing Address :	7827 SANTA MONICA BLVD, WEST HOLLYWOOD, CA 900465302
Contact Phone :	3236544445

Year :	2007
Contact Name :	SARKIS IRIKYAN
Facility Mailing Address :	7827 SANTA MONICA BLVD, WEST HOLLYWOOD, CA 900465302
Contact Phone :	3236544445

Year :	2006
Contact Name :	SARKIS IRIKYAN
Facility Mailing Address :	7827 SANTA MONICA BLVD, WEST HOLLYWOOD, CA 900465302
Contact Phone :	3236544445

Year :	2005
Contact Name :	SARKIS IRIKYAN
Facility Mailing Address :	7827 SANTA MONICA BLVD, WEST HOLLYWOOD, CA 900465302
Contact Phone :	3236544445

Year :	2004
Contact Name :	SARKIS IRIKYAN
Facility Mailing Address :	7827 SANTA MONICA BLVD, WEST HOLLYWOOD, CA 900465302
Contact Phone :	3236544445

Year :	2003
Contact Name :	SARKIS IRIKYAN
Facility Mailing Address :	7827 SANTA MONICA BLVD, WEST HOLLYWOOD, CA 900465302

Map Id: B4
Direction: SW
Distance: 0.059 mi.
Actual: 310.088 ft.
Elevation: 0.054 mi. / 286.745 ft.
Relative: Lower

Site Name : EURO DESIGN AUTO CRAFT INC
7827 SANTA MONICA BLVD
WEST HOLLYWOOD, CA 90046

Database(s) : [HAZNET - CA] ***(cont.)***

Envirosite ID: 19039601
EPA ID: CAL000089860

HAZNET - CA ***(cont.)***

Contact Phone :	3236544445
Year :	2001
Contact Name :	SARKIS IRIKYAN
Facility Mailing Address :	7827 SANTA MONICA BLVD, WEST HOLLYWOOD, CA 900465302
Contact Phone :	3236544445
Year :	1998
Contact Name :	SARKIS IRIKYAN
Facility Mailing Address :	7827 SANTA MONICA BLVD, WEST HOLLYWOOD, CA 900465302
Contact Phone :	3236544445
Year :	1997
Contact Name :	SARKIS IRIKYAN
Facility Mailing Address :	7827 SANTA MONICA BLVD, WEST HOLLYWOOD, CA 900465302
Contact Phone :	3236544445
Year :	1996
Contact Name :	SARKIS IRIKYAN
Facility Mailing Address :	7827 SANTA MONICA BLVD, WEST HOLLYWOOD, CA 900465302
Contact Phone :	3236544445
Year :	1995
Contact Name :	SARKIS IRIKYAN
Facility Mailing Address :	7827 SANTA MONICA BLVD, WEST HOLLYWOOD, CA 900465302
Contact Phone :	3236544445
Year :	1994
Contact Name :	SARKIS IRIKYAN
Facility Mailing Address :	7827 SANTA MONICA BLVD, WEST HOLLYWOOD, CA 900465302
Contact Phone :	3236544445
Year :	1993
Contact Name :	SARKIS IRIKYAN
Facility Mailing Address :	7827 SANTA MONICA BLVD, WEST HOLLYWOOD, CA 900465302
Contact Phone :	3236544445
Year :	N/R
Contact Name :	SARKIS IRIKYAN
Facility Mailing Address :	7827 SANTA MONICA BLVD, WEST HOLLYWOOD, CA 900465302
Contact Phone :	3236544445

Waste Generator Summary 2015

Generator EPA ID :	CAL000089860
Generator County :	Los Angeles
TSDF EPA ID :	CAD008252405
TSDF Disposal County :	Los Angeles

Map Id: B4
Direction: SW
Distance: 0.059 mi.
Actual: 310.088 ft.
Elevation: 0.054 mi. / 286.745 ft.
Relative: Lower

Site Name : EURO DESIGN AUTO CRAFT INC
7827 SANTA MONICA BLVD
WEST HOLLYWOOD, CA 90046

Database(s) : [HAZNET - CA] ***(cont.)***

Envirosite ID: 19039601
EPA ID: CAL000089860

HAZNET - CA ***(cont.)***

State Waste : Other organic solids

Disposal Method : STORAGE, BULKING, AND/OR TRANSFER OFF SITE--NO TREATMENT/REOVERY (H010-H129) OR (H131-H135)

Tons : 0.05

Waste Generator Summary 2013

Generator EPA ID : CAL000089860
Generator County : Los Angeles
TSDF EPA ID : CAD008252405
TSDF Disposal County : Los Angeles
State Waste : Aqueous solution with total organic residues 10 percent or more
Disposal Method : FUEL BLENDING PRIOR TO ENERGY RECOVERY AT ANOTHER SITE
Tons : 0.05004

Generator EPA ID : CAL000089860
Generator County : Los Angeles
TSDF EPA ID : CAD008252405
TSDF Disposal County : Los Angeles
State Waste : Other organic solids

Disposal Method : STORAGE, BULKING, AND/OR TRANSFER OFF SITE--NO TREATMENT/REOVERY (H010-H129) OR (H131-H135)

Tons : 0.05

Generator EPA ID : CAL000089860
Generator County : Los Angeles
TSDF EPA ID : CAD008252405
TSDF Disposal County : Los Angeles
State Waste : Unspecified solvent mixture
Disposal Method : SOLVENTS RECOVERY
Tons : 0.0072

Waste Generator Summary 2012

Generator EPA ID : CAL000089860
Generator County : Los Angeles
TSDF EPA ID : CAD008252405
TSDF Disposal County : Los Angeles
State Waste : Aqueous solution with total organic residues 10 percent or more
Disposal Method : FUEL BLENDING PRIOR TO ENERGY RECOVERY AT ANOTHER SITE
Tons : 0.04587

Generator EPA ID : CAL000089860
Generator County : Los Angeles
TSDF EPA ID : CAD008252405
TSDF Disposal County : Los Angeles
State Waste : Unspecified solvent mixture
Disposal Method : FUEL BLENDING PRIOR TO ENERGY RECOVERY AT ANOTHER SITE

Map Id: B4
Direction: SW
Distance: 0.059 mi.
Actual: 310.088 ft.
Elevation: 0.054 mi. / 286.745 ft.
Relative: Lower

Site Name : EURO DESIGN AUTO CRAFT INC
7827 SANTA MONICA BLVD
WEST HOLLYWOOD, CA 90046

Database(s) : [HAZNET - CA] ***(cont.)***

Envirosite ID: 19039601
EPA ID: CAL000089860

HAZNET - CA ***(cont.)***

Tons : 0.072

Waste Generator Summary 2010
Generator EPA ID : CAL000089860
Generator County : Los Angeles
TSDF EPA ID : CAD008252405
TSDF Disposal County : Los Angeles
State Waste : Unspecified solvent mixture
Disposal Method : SOLVENTS RECOVERY
Tons : 0.198

Waste Generator Summary 2009
Generator EPA ID : CAL000089860
Generator County : Los Angeles
TSDF EPA ID : CAD008252405
TSDF Disposal County : Los Angeles
State Waste : Unspecified solvent mixture
Disposal Method : N/R
Tons : 0.09

Generator EPA ID : CAL000089860
Generator County : Los Angeles
TSDF EPA ID : CAD008252405
TSDF Disposal County : Los Angeles
State Waste : Unspecified solvent mixture
Disposal Method : SOLVENTS RECOVERY
Tons : 0.18

Waste Generator Summary 2008
Generator EPA ID : CAL000089860
Generator County : Los Angeles
TSDF EPA ID : CAD008252405
TSDF Disposal County : Los Angeles
State Waste : Unspecified solvent mixture
Disposal Method : N/R
Tons : 0.1728

Generator EPA ID : CAL000089860
Generator County : Los Angeles
TSDF EPA ID : CAD008252405
TSDF Disposal County : Los Angeles
State Waste : Unspecified solvent mixture
Disposal Method : SOLVENTS RECOVERY
Tons : 0.09

Waste Generator Summary 2007
Generator EPA ID : CAL000089860

Map Id: B4
Direction: SW
Distance: 0.059 mi.
Actual: 310.088 ft.
Elevation: 0.054 mi. / 286.745 ft.
Relative: Lower

Site Name : EURO DESIGN AUTO CRAFT INC
7827 SANTA MONICA BLVD
WEST HOLLYWOOD, CA 90046

Database(s) : [HAZNET - CA] ***(cont.)***

Envirosite ID: 19039601
EPA ID: CAL000089860

HAZNET - CA ***(cont.)***

Generator County : Los Angeles
TSDF EPA ID : CAD008252405
TSDF Disposal County : Los Angeles
State Waste : Unspecified solvent mixture
Disposal Method : SOLVENTS RECOVERY
Tons : 0.504

Waste Generator Summary 2006
Generator EPA ID : CAL000089860
Generator County : Los Angeles
TSDF EPA ID : CAD008252405
TSDF Disposal County : Los Angeles
State Waste : Other organic solids

Disposal Method : STORAGE, BULKING, AND/OR TRANSFER OFF SITE--NO TREATMENT/REOVERY (H010-H129) OR (H131-H135)

Tons : N/R

Generator EPA ID : CAL000089860
Generator County : Los Angeles
TSDF EPA ID : CAD008252405
TSDF Disposal County : Los Angeles
State Waste : Other organic solids
Disposal Method : Transfer station
Tons : 0.05

Generator EPA ID : CAL000089860
Generator County : Los Angeles
TSDF EPA ID : CAD008252405
TSDF Disposal County : Los Angeles
State Waste : Unspecified solvent mixture
Disposal Method : Recycler
Tons : 0.522

Waste Generator Summary 2005
Generator EPA ID : CAL000089860
Generator County : Los Angeles
TSDF EPA ID : CAD008252405
TSDF Disposal County : Los Angeles
State Waste : Unspecified solvent mixture
Disposal Method : Recycler
Tons : 0.36

Waste Generator Summary 2004
Generator EPA ID : CAL000089860
Generator County : Los Angeles
TSDF EPA ID : CAD008252405
TSDF Disposal County : Los Angeles

Map Id: B4
Direction: SW
Distance: 0.059 mi.
Actual: 310.088 ft.
Elevation: 0.054 mi. / 286.745 ft.
Relative: Lower

Site Name : EURO DESIGN AUTO CRAFT INC
7827 SANTA MONICA BLVD
WEST HOLLYWOOD, CA 90046

Database(s) : [HAZNET - CA] ***(cont.)***

Envirosite ID: 19039601
EPA ID: CAL000089860

HAZNET - CA ***(cont.)***

State Waste : Other organic solids
Disposal Method : Transfer station
Tons : 0.2

Waste Generator Summary 2003
Generator EPA ID : CAL000089860
Generator County : Los Angeles
TSDF EPA ID : CAD008252405
TSDF Disposal County : Los Angeles
State Waste : Other organic solids
Disposal Method : Transfer station
Tons : 0.3

Waste Generator Summary 2001
Generator EPA ID : CAL000089860
Generator County : Los Angeles
TSDF EPA ID : CAD008252405
TSDF Disposal County : Los Angeles
State Waste : Other organic solids
Disposal Method : Transfer station
Tons : 0.1

Waste Generator Summary 2000
Generator EPA ID : CAL000089860
Generator County : Los Angeles
TSDF EPA ID : CAT000613893
TSDF Disposal County : Los Angeles
State Waste : Oxygenated solvents (acetone, butanol, ethyl acetate, etc.)
Disposal Method : Transfer station
Tons : 0.378

Waste Generator Summary 1999
Generator EPA ID : CAL000089860
Generator County : Los Angeles
TSDF EPA ID : CAT000613893
TSDF Disposal County : Los Angeles
State Waste : N/R
Disposal Method : Transfer station
Tons : 0

Generator EPA ID : CAL000089860
Generator County : Los Angeles
TSDF EPA ID : CAT000613893
TSDF Disposal County : Los Angeles
State Waste : Oxygenated solvents (acetone, butanol, ethyl acetate, etc.)
Disposal Method : Transfer station
Tons : 0.221

Map Id: B4
Direction: SW
Distance: 0.059 mi.
Actual: 310.088 ft.
Elevation: 0.054 mi. / 286.745 ft.
Relative: Lower

Site Name : EURO DESIGN AUTO CRAFT INC
7827 SANTA MONICA BLVD
WEST HOLLYWOOD, CA 90046

Database(s) : [HAZNET - CA] ***(cont.)***

Envirosite ID: 19039601
EPA ID: CAL000089860

HAZNET - CA ***(cont.)***

Waste Generator Summary 1998

Generator EPA ID :	CAL000089860
Generator County :	Los Angeles
TSDF EPA ID :	CAT000613893
TSDF Disposal County :	Los Angeles
State Waste :	Oxygenated solvents (acetone, butanol, ethyl acetate, etc.)
Disposal Method :	Transfer station
Tons :	0.234

Waste Generator Summary 1997

Generator EPA ID :	CAL000089860
Generator County :	Los Angeles
TSDF EPA ID :	CAT000613893
TSDF Disposal County :	Los Angeles
State Waste :	Oxygenated solvents (acetone, butanol, ethyl acetate, etc.)
Disposal Method :	Transfer station
Tons :	0.234

Waste Generator Summary 1996

Generator EPA ID :	CAL000089860
Generator County :	Los Angeles
TSDF EPA ID :	CAT000613893
TSDF Disposal County :	Los Angeles
State Waste :	N/R
Disposal Method :	Transfer station
Tons :	0.056

Generator EPA ID :	CAL000089860
Generator County :	Los Angeles
TSDF EPA ID :	CAT000613893
TSDF Disposal County :	Los Angeles
State Waste :	Oxygenated solvents (acetone, butanol, ethyl acetate, etc.)
Disposal Method :	N/R
Tons :	0.056

Generator EPA ID :	CAL000089860
Generator County :	Los Angeles
TSDF EPA ID :	CAT000613893
TSDF Disposal County :	Los Angeles
State Waste :	Oxygenated solvents (acetone, butanol, ethyl acetate, etc.)
Disposal Method :	Transfer station
Tons :	0.514

Waste Generator Summary 1995

Generator EPA ID :	CAL000089860
Generator County :	Los Angeles

Map Id: B4
Direction: SW
Distance: 0.059 mi.
Actual: 310.088 ft.
Elevation: 0.054 mi. / 286.745 ft.
Relative: Lower

Site Name : EURO DESIGN AUTO CRAFT INC
7827 SANTA MONICA BLVD
WEST HOLLYWOOD, CA 90046

Database(s) : [HAZNET - CA] ***(cont.)***

Envirosite ID: 19039601
EPA ID: CAL000089860

HAZNET - CA ***(cont.)***

TSDF EPA ID :	CAT000613893
TSDF Disposal County :	Los Angeles
State Waste :	Oxygenated solvents (acetone, butanol, ethyl acetate, etc.)
Disposal Method :	Transfer station
Tons :	0.514

Waste Generator Summary 1994

Generator EPA ID :	CAL000089860
Generator County :	Los Angeles
TSDF EPA ID :	CAT000613893
TSDF Disposal County :	Los Angeles
State Waste :	N/R
Disposal Method :	Transfer station
Tons :	0

Generator EPA ID :	CAL000089860
Generator County :	Los Angeles
TSDF EPA ID :	CAT000613893
TSDF Disposal County :	Los Angeles
State Waste :	Oxygenated solvents (acetone, butanol, ethyl acetate, etc.)
Disposal Method :	N/R
Tons :	0.0135

Generator EPA ID :	CAL000089860
Generator County :	Los Angeles
TSDF EPA ID :	CAT000613893
TSDF Disposal County :	Los Angeles
State Waste :	Oxygenated solvents (acetone, butanol, ethyl acetate, etc.)
Disposal Method :	Transfer station
Tons :	0.4015

Waste Generator Summary 1993

Generator EPA ID :	CAL000089860
Generator County :	Los Angeles
TSDF EPA ID :	CAT000613893
TSDF Disposal County :	Los Angeles
State Waste :	Oxygenated solvents (acetone, butanol, ethyl acetate, etc.)
Disposal Method :	N/R
Tons :	0.027

Generator EPA ID :	CAL000089860
Generator County :	Los Angeles
TSDF EPA ID :	CAT000613893
TSDF Disposal County :	Los Angeles
State Waste :	Oxygenated solvents (acetone, butanol, ethyl acetate, etc.)
Disposal Method :	Transfer station
Tons :	0.1635

Map Id: B5
Direction: SW
Distance: 0.067 mi.
Actual: 354.694 ft.
Elevation: 0.054 mi. / 286.745 ft.
Relative: Lower

Site Name : THE KUMETZ CO
7853 W SANTA MONICA BLVD
WEST HOLLYWOOD, CA 90046

Database(s) : [HAZNET - CA]

Envirosite ID: 30829566
EPA ID: CAC000766272

HAZNET - CA

Year :	1996
Contact Name :	CLAUDIA KELLY/CONTR
Facility Mailing Address :	PO BOX 10783, BEVERLY HILLS, CA 902130000
Contact Phone :	7145182723

Waste Generator Summary 1996

Generator EPA ID :	CAC000766272
Generator County :	Los Angeles
TSDF EPA ID :	IRC957100891
TSDF Disposal County :	Unknown
State Waste :	Asbestos containing waste
Disposal Method :	N/R
Tons :	0.98

Map Id: C6
Direction: ESE
Distance: 0.088 mi.
Actual: 465.619 ft.
Elevation: 0.054 mi. / 286.417 ft.
Relative: Lower

Site Name : MINI CLEEN DRYCLEANERS
7755 SANTA MONICA BLVD
LOS ANGELES, CA 90046

Database(s) : [RCRA_SQG]

Envirosite ID: 14981885
EPA ID: CAD981577521

RCRA_SQG

Date form received by agency :	09/01/1996
Facility name :	MINI CLEEN DRYCLEANERS
Facility address :	7755 SANTA MONICA BLVD, LOS ANGELES CA 90046
EPA ID :	CAD981577521
Mailing address :	7755 SANTA MONICA BLVD, LOS ANGELES CA 90046
Contact :	N/R
Contact address :	N/R
Contact country :	US
Contact telephone :	N/R
Contact email :	N/R
EPA Region :	09
Land type :	N/R
Source type :	Implementer
Classification :	Small Quantity Generator
Description :	Handlers that generate more than 100 and less than 1000 kilograms of hazardous waste during any calendar month and accumulate less than 6000 kg of hazardous waste at any time; or generate 100 kg or less of hazardous waste during any calendar month, and accumulate more than 1000 kg of hazardous waste at any time.

Owner/Operator Summary :

Owner Operator name :	LOPEZ IGNACIO
Owner Operator address :	NOT REQUIRED, NOT REQUIRED ME 99999
Owner Operator country :	N/R
Owner Operator telephone :	4155551212
Legal status :	Private

Map Id: C6
Direction: ESE
Distance: 0.088 mi.
Actual: 465.619 ft.
Elevation: 0.054 mi. / 286.417 ft.
Relative: Lower

Site Name : MINI CLEEN DRYCLEANERS
7755 SANTA MONICA BLVD
LOS ANGELES, CA 90046

Database(s) : [RCRA_SQG] ***(cont.)***

Envirosite ID: 14981885
EPA ID: CAD981577521

RCRA_SQG ***(cont.)***

Owner Operator Type :	Owner
Owner/Op start date :	N/R
Owner/Op end date :	N/R
Owner Operator name :	NOT REQUIRED
Owner Operator address :	NOT REQUIRED, NOT REQUIRED ME 99999
Owner Operator country :	N/R
Owner Operator telephone :	4155551212
Legal status :	Private
Owner Operator Type :	Operator
Owner/Op start date :	N/R
Owner/Op end date :	N/R

Handler Activities Summary :

U.S. importer of hazardous waste :	No
Mixed waste (haz. and radioactive) :	No
Recycler of hazardous waste :	No
Transporter of hazardous waste :	No
Treater storer or disposer of HW :	No
Underground injection activity :	No
On-site burner exemption :	No
Furnace exemption :	No
Used oil fuel burner :	No
Used oil processor :	No
Used oil refiner :	No
Used oil fuel marketer to burner :	No
Used oil Specification marketer :	No
Used oil transfer facility :	No
Used oil transporter :	No

Facility has No violations / inspections reported.

Map Id: C7
Direction: ESE
Distance: 0.088 mi.
Actual: 465.619 ft.
Elevation: 0.054 mi. / 286.417 ft.
Relative: Lower

Site Name : MINI CLEEN DRY CLEANERS
7755 SANTA MONICA BLVD
LOS ANGELES, CA 90046

Database(s) : [DRYCLEANERS_SOUTH COAST - CA]

Envirosite ID: 322394860
EPA ID: N/R

DRYCLEANERS_South Coast - CA

Facility ID :	10531
Facility Status :	A
BCAT Number :	000233
BCAT Description :	DRY CLEANING EQUIP PETROLEUM SOLVENT
CCAT Number :	N/R
CCAT Description :	N/R
Application Date :	11/28/2006
Application Number :	463418
Application Type :	10

Map Id: C7
Direction: ESE
Distance: 0.088 mi.
Actual: 465.619 ft.
Elevation: 0.054 mi. / 286.417 ft.
Relative: Lower

Site Name : MINI CLEEN DRY CLEANERS
7755 SANTA MONICA BLVD
LOS ANGELES, CA 90046

Database(s) : [DRYCLEANERS_SOUTH COAST - CA] ***(cont.)***

Envirosite ID: 322394860
EPA ID: N/R

DRYCLEANERS_South Coast - CA ***(cont.)***

Application Type Description :	Permit to Construct
Application Status :	31
Application Status Description :	PERMIT TO OPERATE GRANTED
Permit Number :	F86548
Permit Status Description :	Active Permit to Operate - old 10
SIC Code 1 :	7216
SIC Code 2 :	N/R
Representative Name :	IGNACIO LOPEZ
Area Code :	323
Phone Number :	6560625
Extension :	N/R
Location County Identity :	N/R

Facility ID :	10531
Facility Status :	A
BCAT Number :	000234
BCAT Description :	DRY CLEANING EQUIP PERCHLOROETHYLENE
CCAT Number :	02
CCAT Description :	ADSORBER (DRY CLEANING) REGENERATIVE
Application Date :	12/29/1982
Application Number :	105133
Application Type :	20
Application Type Description :	Permit to Operate
Application Status :	31
Application Status Description :	PERMIT TO OPERATE GRANTED
Permit Number :	M31954
Permit Status Description :	Inactive Permit to Operate (out of business) -- old 17
SIC Code 1 :	7216
SIC Code 2 :	N/R
Representative Name :	IGNACIO LOPEZ
Area Code :	323
Phone Number :	6560625
Extension :	N/R
Location County Identity :	N/R

Facility ID :	10531
Facility Status :	A
BCAT Number :	000234
BCAT Description :	DRY CLEANING EQUIP PERCHLOROETHYLENE
CCAT Number :	N/R
CCAT Description :	N/R
Application Date :	12/31/9999
Application Number :	C38039
Application Type :	0
Application Type Description :	N/R
Application Status :	31
Application Status Description :	PERMIT TO OPERATE GRANTED
Permit Number :	M21133
Permit Status Description :	Inactive Permit to Operate (out of business) -- old 17
SIC Code 1 :	7216
SIC Code 2 :	N/R
Representative Name :	IGNACIO LOPEZ
Area Code :	323
Phone Number :	6560625

Map Id: C7
Direction: ESE
Distance: 0.088 mi.
Actual: 465.619 ft.
Elevation: 0.054 mi. / 286.417 ft.
Relative: Lower

Site Name : MINI CLEEN DRY CLEANERS
7755 SANTA MONICA BLVD
LOS ANGELES, CA 90046

Database(s) : [DRYCLEANERS_SOUTH COAST - CA] ***(cont.)***

Envirosite ID: 322394860
EPA ID: N/R

DRYCLEANERS_South Coast - CA ***(cont.)***

Extension :	N/R
Location County Identity :	N/R
Facility ID :	10531
Facility Status :	A
BCAT Number :	000601
BCAT Description :	DRY CLEANING, DRY-TO-DRY NON-VENT, PERC
CCAT Number :	04
CCAT Description :	VAPOR RECOVERY UNIT COMPRESS & CONDENSE
Application Date :	05/02/1994
Application Number :	292189
Application Type :	30
Application Type Description :	Permit to Operate without prior Permit to Construct
Application Status :	31
Application Status Description :	PERMIT TO OPERATE GRANTED
Permit Number :	D82736
Permit Status Description :	Inactive Permit to Operate (out of business) -- old 17
SIC Code 1 :	7216
SIC Code 2 :	N/R
Representative Name :	IGNACIO LOPEZ
Area Code :	323
Phone Number :	6560625
Extension :	N/R
Location County Identity :	N/R

Map Id: C8
Direction: ESE
Distance: 0.088 mi.
Actual: 465.619 ft.
Elevation: 0.054 mi. / 286.417 ft.
Relative: Lower

Site Name : MINI CLEEN DRY CLEANERS
7755 SANTA MONICA BLVD
LOS ANGELES, CA 90046

Database(s) : [DRYCLEANERS_SOUTH COAST - CA]

Envirosite ID: 341176222
EPA ID: N/R

DRYCLEANERS_South Coast - CA

Facility ID :	10531
Facility Status :	N/R
BCAT Number :	000233
BCAT Description :	DRY CLEANING EQUIP PETROLEUM SOLVENT
CCAT Number :	N/R
CCAT Description :	N/R
Application Date :	N/R
Application Number :	463418
Application Type :	N/R
Application Type Description :	N/R
Application Status :	N/R
Application Status Description :	N/R
Permit Number :	F86548
Permit Status Description :	N/R
SIC Code 1 :	N/R

Map Id: C8
Direction: ESE
Distance: 0.088 mi.
Actual: 465.619 ft.
Elevation: 0.054 mi. / 286.417 ft.
Relative: Lower

Site Name : MINI CLEEN DRY CLEANERS
7755 SANTA MONICA BLVD
LOS ANGELES, CA 90046

Database(s) : [DRYCLEANERS_SOUTH COAST - CA] ***(cont.)***

Envirosite ID: 341176222
EPA ID: N/R

DRYCLEANERS_South Coast - CA ***(cont.)***

SIC Code 2 :	N/R
Representative Name :	IGNACIO LOPEZ
Area Code :	323
Phone Number :	6560625
Extension :	N/R
Location County Identity :	LA

Map Id: D9
Direction: WSW
Distance: 0.089 mi.
Actual: 469.397 ft.
Elevation: 0.054 mi. / 287.402 ft.
Relative: Lower

Site Name : FILM X ONE HOUR
7869 SANTA MONICA BLVD
LOS ANGELES, CA 90046

Database(s) : [RCRA_SQG]

Envirosite ID: 14978424
EPA ID: CAD981399215

RCRA_SQG

Date form received by agency :	04/25/1986
Facility name :	FILM X ONE HOUR
Facility address :	7869 SANTA MONICA BLVD, LOS ANGELES CA 90046
EPA ID :	CAD981399215
Mailing address :	7869 SANTA MONICA BLVD, LOS ANGELES CA 90046
Contact :	ENVIRONMENTAL MANAGER
Contact address :	7869 SANTA MONICA BLVD, LOS ANGELES CA 90046
Contact country :	US
Contact telephone :	(213) 654-4512
Contact email :	N/R
EPA Region :	09
Land type :	Other land type
Source type :	Notification
Classification :	Small Quantity Generator

Description : Handlers that generate more than 100 and less than 1000 kilograms of hazardous waste during any calendar month and accumulate less than 6000 kg of hazardous waste at any time; or generate 100 kg or less of hazardous waste during any calendar month, and accumulate more than 1000 kg of hazardous waste at any time.

Owner/Operator Summary :

Owner Operator name :	BFK INC
Owner Operator address :	NOT REQUIRED, NOT REQUIRED ME 99999
Owner Operator country :	N/R
Owner Operator telephone :	(415) 555-1212
Legal status :	Private
Owner Operator Type :	Owner
Owner/Op start date :	N/R
Owner/Op end date :	N/R

Owner Operator name :	NOT REQUIRED
Owner Operator address :	NOT REQUIRED, NOT REQUIRED ME 99999
Owner Operator country :	N/R

Map Id: D9
Direction: WSW
Distance: 0.089 mi.
Actual: 469.397 ft.
Elevation: 0.054 mi. / 287.402 ft.
Relative: Lower

Site Name : FILM X ONE HOUR
7869 SANTA MONICA BLVD
LOS ANGELES, CA 90046

Database(s) : [RCRA_SQG] ***(cont.)***

Envirosite ID: 14978424
EPA ID: CAD981399215

RCRA_SQG ***(cont.)***

Owner Operator telephone :	(415) 555-1212
Legal status :	Private
Owner Operator Type :	Operator
Owner/Op start date :	N/R
Owner/Op end date :	N/R

Handler Activities Summary :

U.S. importer of hazardous waste :	No
Mixed waste (haz. and radioactive) :	No
Recycler of hazardous waste :	No
Transporter of hazardous waste :	No
Treater storer or disposer of HW :	No
Underground injection activity :	No
On-site burner exemption :	No
Furnace exemption :	No
Used oil fuel burner :	No
Used oil processor :	No
Used oil refiner :	No
Used oil fuel marketer to burner :	No
Used oil Specification marketer :	No
Used oil transfer facility :	No
Used oil transporter :	No

Facility has No violations / inspections reported.

Map Id: D10
Direction: WSW
Distance: 0.089 mi.
Actual: 469.397 ft.
Elevation: 0.054 mi. / 287.402 ft.
Relative: Lower

Site Name : FILMEXPERTS
7869 SANTA MONICA BLVD
LOS ANGELES, CA 90046

Database(s) : [HAZNET - CA]

Envirosite ID: 30947881
EPA ID: CAD981399215

HAZNET - CA

Year :	1998
Contact Name :	SOHRAB AKHAVAN PRESIDENT
Facility Mailing Address :	645 N FAIRFAK AVE, LOS ANGELES, CA 900361714
Contact Phone :	N/R

Year :	1996
Contact Name :	SOHRAB AKHAVAN PRESIDENT
Facility Mailing Address :	645 N FAIRFAK AVE, LOS ANGELES, CA 900361714
Contact Phone :	N/R

Year :	1994
Contact Name :	SOHRAB AKHAVAN PRESIDENT
Facility Mailing Address :	645 N FAIRFAK AVE, LOS ANGELES, CA 900361714
Contact Phone :	N/R

Map Id: D10
Direction: WSW
Distance: 0.089 mi.
Actual: 469.397 ft.
Elevation: 0.054 mi. / 287.402 ft.
Relative: Lower

Site Name : FILMEXPERTS
7869 SANTA MONICA BLVD
LOS ANGELES, CA 90046

Database(s) : [HAZNET - CA] ***(cont.)***

Envirosite ID: 30947881
EPA ID: CAD981399215

HAZNET - CA ***(cont.)***

Year :	1993
Contact Name :	SOHRAB AKHAVAN PRESIDENT
Facility Mailing Address :	645 N FAIRFAK AVE, LOS ANGELES, CA 900361714
Contact Phone :	N/R

Waste Generator Summary 1998

Generator EPA ID :	CAD981399215
Generator County :	Los Angeles
TSDF EPA ID :	CAL000121946
TSDF Disposal County :	Marin
State Waste :	Photochemicals/photoprocessing waste
Disposal Method :	Recycler
Tons :	0.09

Waste Generator Summary 1996

Generator EPA ID :	CAD981399215
Generator County :	Los Angeles
TSDF EPA ID :	UTD069803658
TSDF Disposal County :	Unknown
State Waste :	Photochemicals/photoprocessing waste
Disposal Method :	Recycler
Tons :	0.0655

Waste Generator Summary 1994

Generator EPA ID :	CAD981399215
Generator County :	Los Angeles
TSDF EPA ID :	CAD108040858
TSDF Disposal County :	Los Angeles
State Waste :	Photochemicals/photoprocessing waste
Disposal Method :	N/R
Tons :	0.542

Generator EPA ID :	CAD981399215
Generator County :	Los Angeles
TSDF EPA ID :	CAD108040858
TSDF Disposal County :	Los Angeles
State Waste :	Photochemicals/photoprocessing waste
Disposal Method :	Recycler
Tons :	0.375

Generator EPA ID :	CAD981399215
Generator County :	Los Angeles
TSDF EPA ID :	CAT080031628
TSDF Disposal County :	Kern
State Waste :	Photochemicals/photoprocessing waste
Disposal Method :	N/R
Tons :	0.0625

Map Id: D10
Direction: WSW
Distance: 0.089 mi.
Actual: 469.397 ft.
Elevation: 0.054 mi. / 287.402 ft.
Relative: Lower

Site Name : FILMEXPERTS
7869 SANTA MONICA BLVD
LOS ANGELES, CA 90046

Database(s) : [HAZNET - CA] ***(cont.)***

Envirosite ID: 30947881
EPA ID: CAD981399215

HAZNET - CA ***(cont.)***

Waste Generator Summary 1993

Generator EPA ID :	CAD981399215
Generator County :	Los Angeles
TSDF EPA ID :	CAD108040858
TSDF Disposal County :	Los Angeles
State Waste :	Metal sludge (see 121)
Disposal Method :	Recycler
Tons :	0.0152

Generator EPA ID :	CAD981399215
Generator County :	Los Angeles
TSDF EPA ID :	CAD108040858
TSDF Disposal County :	Los Angeles
State Waste :	Photochemicals/photoprocessing waste
Disposal Method :	N/R
Tons :	0.9379

Generator EPA ID :	CAD981399215
Generator County :	Los Angeles
TSDF EPA ID :	CAD108040858
TSDF Disposal County :	Los Angeles
State Waste :	Photochemicals/photoprocessing waste
Disposal Method :	Recycler
Tons :	0.6127

Map Id: C11
Direction: ESE
Distance: 0.090 mi.
Actual: 474.311 ft.
Elevation: 0.054 mi. / 286.417 ft.
Relative: Lower

Site Name : MINI CLEANERS
7755 SANTA MONICA BLVD
LOS ANGELES, CA 90045

Database(s) : [HAZNET - CA]

Envirosite ID: 31028738
EPA ID: CAL000024751

HAZNET - CA

Year :	2008
Contact Name :	INGNACIO LOPEZ - OWNER
Facility Mailing Address :	7755 SANTA MONICA BLVD, WEST HOLLYWOOD, CA 900466221
Contact Phone :	3236560625

Year :	2007
Contact Name :	INGNACIO LOPEZ - OWNER
Facility Mailing Address :	7755 SANTA MONICA BLVD, WEST HOLLYWOOD, CA 900466221
Contact Phone :	3236560625

Year :	2006
Contact Name :	INGNACIO LOPEZ - OWNER
Facility Mailing Address :	7755 SANTA MONICA BLVD, WEST HOLLYWOOD, CA 900466221

Map Id: C11
Direction: ESE
Distance: 0.090 mi.
Actual: 474.311 ft.
Elevation: 0.054 mi. / 286.417 ft.
Relative: Lower

Site Name : MINI CLEANERS
7755 SANTA MONICA BLVD
LOS ANGELES, CA 90045

Database(s) : [HAZNET - CA] ***(cont.)***

Envirosite ID: 31028738
EPA ID: CAL000024751

HAZNET - CA ***(cont.)***

Contact Phone :	3236560625
Year :	2005
Contact Name :	INGNACIO LOPEZ - OWNER
Facility Mailing Address :	7755 SANTA MONICA BLVD, WEST HOLLYWOOD, CA 900466221
Contact Phone :	3236560625
Year :	2004
Contact Name :	INGNACIO LOPEZ - OWNER
Facility Mailing Address :	7755 SANTA MONICA BLVD, WEST HOLLYWOOD, CA 900466221
Contact Phone :	3236560625
Year :	2003
Contact Name :	INGNACIO LOPEZ - OWNER
Facility Mailing Address :	7755 SANTA MONICA BLVD, WEST HOLLYWOOD, CA 900466221
Contact Phone :	3236560625
Year :	2002
Contact Name :	INGNACIO LOPEZ - OWNER
Facility Mailing Address :	7755 SANTA MONICA BLVD, WEST HOLLYWOOD, CA 900466221
Contact Phone :	3236560625
Year :	2001
Contact Name :	INGNACIO LOPEZ - OWNER
Facility Mailing Address :	7755 SANTA MONICA BLVD, WEST HOLLYWOOD, CA 900466221
Contact Phone :	3236560625
Year :	1998
Contact Name :	INGNACIO LOPEZ - OWNER
Facility Mailing Address :	7755 SANTA MONICA BLVD, WEST HOLLYWOOD, CA 900466221
Contact Phone :	3236560625
Year :	1997
Contact Name :	INGNACIO LOPEZ - OWNER
Facility Mailing Address :	7755 SANTA MONICA BLVD, WEST HOLLYWOOD, CA 900466221
Contact Phone :	3236560625
Year :	1996
Contact Name :	INGNACIO LOPEZ - OWNER
Facility Mailing Address :	7755 SANTA MONICA BLVD, WEST HOLLYWOOD, CA 900466221
Contact Phone :	3236560625
Year :	1995
Contact Name :	INGNACIO LOPEZ - OWNER
Facility Mailing Address :	7755 SANTA MONICA BLVD, WEST HOLLYWOOD, CA 900466221
Contact Phone :	3236560625

Map Id: C11
Direction: ESE
Distance: 0.090 mi.
Actual: 474.311 ft.
Elevation: 0.054 mi. / 286.417 ft.
Relative: Lower

Site Name : MINI CLEANERS
7755 SANTA MONICA BLVD
LOS ANGELES, CA 90045

Database(s) : [HAZNET - CA] ***(cont.)***

Envirosite ID: 31028738
EPA ID: CAL000024751

HAZNET - CA ***(cont.)***

Waste Generator Summary 2008

Generator EPA ID :	CAL000024751
Generator County :	Los Angeles
TSDF EPA ID :	NVR000076158
TSDF Disposal County :	Unknown
State Waste :	Aqueous solution with total organic residues less than 10 percent
Disposal Method :	SOLVENTS RECOVERY
Tons :	N/R

Generator EPA ID :	CAL000024751
Generator County :	Los Angeles
TSDF EPA ID :	NVR000076158
TSDF Disposal County :	Unknown
State Waste :	Halogenated solvents (chloroforms, methyl chloride, perchloroethylene, etc)
Disposal Method :	SOLVENTS RECOVERY
Tons :	N/R

Generator EPA ID :	CAL000024751
Generator County :	Los Angeles
TSDF EPA ID :	NVR000076158
TSDF Disposal County :	Unknown
State Waste :	Hydrocarbon solvents (benzene, hexane, Stoddard, Etc.)
Disposal Method :	SOLVENTS RECOVERY
Tons :	0.125

Waste Generator Summary 2007

Generator EPA ID :	CAL000024751
Generator County :	Los Angeles
TSDF EPA ID :	NVR000076158
TSDF Disposal County :	Unknown
State Waste :	Aqueous solution with total organic residues less than 10 percent
Disposal Method :	N/R
Tons :	N/R

Generator EPA ID :	CAL000024751
Generator County :	Los Angeles
TSDF EPA ID :	NVR000076158
TSDF Disposal County :	Unknown
State Waste :	Halogenated solvents (chloroforms, methyl chloride, perchloroethylene, etc)
Disposal Method :	N/R
Tons :	N/R

Generator EPA ID :	CAL000024751
Generator County :	Los Angeles
TSDF EPA ID :	NVR000076158
TSDF Disposal County :	Unknown
State Waste :	Hydrocarbon solvents (benzene, hexane, Stoddard, Etc.)
Disposal Method :	N/R

Map Id: C11
Direction: ESE
Distance: 0.090 mi.
Actual: 474.311 ft.
Elevation: 0.054 mi. / 286.417 ft.
Relative: Lower

Site Name : MINI CLEANERS
7755 SANTA MONICA BLVD
LOS ANGELES, CA 90045

Database(s) : [HAZNET - CA] ***(cont.)***

Envirosite ID: 31028738
EPA ID: CAL000024751

HAZNET - CA ***(cont.)***

Tons : 0.15

Waste Generator Summary 2006

Generator EPA ID : CAL000024751
Generator County : Los Angeles
TSDF EPA ID : NVR000076158
TSDF Disposal County : Unknown
State Waste : Aqueous solution with total organic residues less than 10 percent
Disposal Method : Recycler
Tons : N/R

Generator EPA ID : CAL000024751
Generator County : Los Angeles
TSDF EPA ID : NVR000076158
TSDF Disposal County : Unknown
State Waste : Halogenated solvents (chloroforms, methyl chloride, perchloroethylene, etc)
Disposal Method : Recycler
Tons : 0.15

Generator EPA ID : CAL000024751
Generator County : Los Angeles
TSDF EPA ID : NVR000076158
TSDF Disposal County : Unknown
State Waste : N/R
Disposal Method : Recycler
Tons : N/R

Waste Generator Summary 2005

Generator EPA ID : CAL000024751
Generator County : Los Angeles
TSDF EPA ID : NVR000076158
TSDF Disposal County : Unknown
State Waste : Aqueous solution with total organic residues less than 10 percent
Disposal Method : Recycler
Tons : N/R

Generator EPA ID : CAL000024751
Generator County : Los Angeles
TSDF EPA ID : NVR000076158
TSDF Disposal County : Unknown
State Waste : Halogenated solvents (chloroforms, methyl chloride, perchloroethylene, etc)
Disposal Method : Recycler
Tons : 0.15

Generator EPA ID : CAL000024751
Generator County : Los Angeles
TSDF EPA ID : NVR000076158

Map Id: C11
Direction: ESE
Distance: 0.090 mi.
Actual: 474.311 ft.
Elevation: 0.054 mi. / 286.417 ft.
Relative: Lower

Site Name : MINI CLEANERS
7755 SANTA MONICA BLVD
LOS ANGELES, CA 90045

Database(s) : [HAZNET - CA] ***(cont.)***

Envirosite ID: 31028738
EPA ID: CAL000024751

HAZNET - CA ***(cont.)***

TSDF Disposal County :	Unknown
State Waste :	Hydrocarbon solvents (benzene, hexane, Stoddard, Etc.)
Disposal Method :	Recycler
Tons :	N/R

Waste Generator Summary 2004

Generator EPA ID :	CAL000024751
Generator County :	Los Angeles
TSDF EPA ID :	NVR000076158
TSDF Disposal County :	Unknown
State Waste :	Aqueous solution with total organic residues less than 10 percent
Disposal Method :	N/R
Tons :	N/R

Generator EPA ID :	CAL000024751
Generator County :	Los Angeles
TSDF EPA ID :	NVR000076158
TSDF Disposal County :	Unknown
State Waste :	Halogenated solvents (chloroforms, methyl chloride, perchloroethylene, etc)
Disposal Method :	N/R
Tons :	0.2151

Generator EPA ID :	CAL000024751
Generator County :	Los Angeles
TSDF EPA ID :	NVR000076158
TSDF Disposal County :	Unknown
State Waste :	Hydrocarbon solvents (benzene, hexane, Stoddard, Etc.)
Disposal Method :	N/R
Tons :	N/R

Generator EPA ID :	CAL000024751
Generator County :	Los Angeles
TSDF EPA ID :	NVR000076158
TSDF Disposal County :	Unknown
State Waste :	N/R
Disposal Method :	N/R
Tons :	N/R

Waste Generator Summary 2003

Generator EPA ID :	CAL000024751
Generator County :	Los Angeles
TSDF EPA ID :	CAD008302903
TSDF Disposal County :	Los Angeles
State Waste :	Halogenated solvents (chloroforms, methyl chloride, perchloroethylene, etc)
Disposal Method :	N/R
Tons :	N/R

Map Id: C11
Direction: ESE
Distance: 0.090 mi.
Actual: 474.311 ft.
Elevation: 0.054 mi. / 286.417 ft.
Relative: Lower

Site Name : MINI CLEANERS
7755 SANTA MONICA BLVD
LOS ANGELES, CA 90045

Database(s) : [HAZNET - CA] ***(cont.)***

Envirosite ID: 31028738
EPA ID: CAL000024751

HAZNET - CA ***(cont.)***

Generator EPA ID :	CAL000024751
Generator County :	Los Angeles
TSDF EPA ID :	CAD008302903
TSDF Disposal County :	Los Angeles
State Waste :	Halogenated solvents (chloroforms, methyl chloride, perchloroethylene, etc)
Disposal Method :	Transfer station
Tons :	0.1251

Waste Generator Summary 2002

Generator EPA ID :	CAL000024751
Generator County :	Los Angeles
TSDF EPA ID :	CAD008302903
TSDF Disposal County :	Los Angeles
State Waste :	Halogenated solvents (chloroforms, methyl chloride, perchloroethylene, etc)
Disposal Method :	N/R
Tons :	N/R

Generator EPA ID :	CAL000024751
Generator County :	Los Angeles
TSDF EPA ID :	CAD008302903
TSDF Disposal County :	Los Angeles
State Waste :	Halogenated solvents (chloroforms, methyl chloride, perchloroethylene, etc)
Disposal Method :	Recycler
Tons :	0.10425

Waste Generator Summary 2001

Generator EPA ID :	CAL000024751
Generator County :	Los Angeles
TSDF EPA ID :	CAD008302903
TSDF Disposal County :	Los Angeles
State Waste :	Halogenated solvents (chloroforms, methyl chloride, perchloroethylene, etc)
Disposal Method :	N/R
Tons :	0

Generator EPA ID :	CAL000024751
Generator County :	Los Angeles
TSDF EPA ID :	CAD008302903
TSDF Disposal County :	Los Angeles
State Waste :	Halogenated solvents (chloroforms, methyl chloride, perchloroethylene, etc)
Disposal Method :	Recycler
Tons :	0.1334

Generator EPA ID :	CAL000024751
Generator County :	Los Angeles
TSDF EPA ID :	CAD008302903

Map Id: C11
Direction: ESE
Distance: 0.090 mi.
Actual: 474.311 ft.
Elevation: 0.054 mi. / 286.417 ft.
Relative: Lower

Site Name : MINI CLEANERS
7755 SANTA MONICA BLVD
LOS ANGELES, CA 90045

Database(s) : [HAZNET - CA] ***(cont.)***

Envirosite ID: 31028738
EPA ID: CAL000024751

HAZNET - CA ***(cont.)***

TSDF Disposal County :	Los Angeles
State Waste :	Halogenated solvents (chloroforms, methyl chloride, perchloroethylene, etc)
Disposal Method :	Transfer station
Tons :	0.08

Waste Generator Summary 1999

Generator EPA ID :	CAL000024751
Generator County :	Los Angeles
TSDF EPA ID :	CAD981397417
TSDF Disposal County :	Los Angeles
State Waste :	Halogenated solvents (chloroforms, methyl chloride, perchloroethylene, etc)
Disposal Method :	N/R
Tons :	0.0834

Generator EPA ID :	CAL000024751
Generator County :	Los Angeles
TSDF EPA ID :	CAD981397417
TSDF Disposal County :	Los Angeles
State Waste :	Halogenated solvents (chloroforms, methyl chloride, perchloroethylene, etc)
Disposal Method :	Recycler
Tons :	0.5048

Waste Generator Summary 1998

Generator EPA ID :	CAL000024751
Generator County :	Los Angeles
TSDF EPA ID :	CAD981397417
TSDF Disposal County :	Los Angeles
State Waste :	Halogenated solvents (chloroforms, methyl chloride, perchloroethylene, etc)
Disposal Method :	Recycler
Tons :	0.3358

Waste Generator Summary 1997

Generator EPA ID :	CAL000024751
Generator County :	Los Angeles
TSDF EPA ID :	CAD981397417
TSDF Disposal County :	Los Angeles
State Waste :	Halogenated solvents (chloroforms, methyl chloride, perchloroethylene, etc)
Disposal Method :	Recycler
Tons :	0.1251

Generator EPA ID :	CAL000024751
Generator County :	Los Angeles
TSDF EPA ID :	CAD981397417
TSDF Disposal County :	Los Angeles

Map Id: C11
Direction: ESE
Distance: 0.090 mi.
Actual: 474.311 ft.
Elevation: 0.054 mi. / 286.417 ft.
Relative: Lower

Site Name : MINI CLEANERS
7755 SANTA MONICA BLVD
LOS ANGELES, CA 90045

Database(s) : [HAZNET - CA] ***(cont.)***

Envirosite ID: 31028738
EPA ID: CAL000024751

HAZNET - CA ***(cont.)***

State Waste : N/R
Disposal Method : Recycler
Tons : 0

Waste Generator Summary 1996
Generator EPA ID : CAL000024751
Generator County : Los Angeles
TSDF EPA ID : CAD981397417
TSDF Disposal County : Los Angeles
State Waste : Halogenated solvents (chloroforms, methyl chloride, perchloroethylene, etc)
Disposal Method : Recycler
Tons : 0.1668

Waste Generator Summary 1995
Generator EPA ID : CAL000024751
Generator County : Los Angeles
TSDF EPA ID : CAD981397417
TSDF Disposal County : Los Angeles
State Waste : Halogenated solvents (chloroforms, methyl chloride, perchloroethylene, etc)
Disposal Method : Recycler
Tons : 0.2293

Map Id: D12
Direction: WSW
Distance: 0.091 mi.
Actual: 477.872 ft.
Elevation: 0.054 mi. / 287.402 ft.
Relative: Lower

Site Name : MRS GOOCH'S NATURAL FOODS MARKET INC DBA WHOLE FOODS MARKET HOL 20
7871 SANTA MONICA BLVD
WEST HOLLYWOOD, CA 90046

Database(s) : [HAZNET - CA]

Envirosite ID: 337687533
EPA ID: CAL000397849

HAZNET - CA

Year : N/R
Contact Name : SP MAINTENANCE
Facility Mailing Address : 207 GOODE AVE, GLENDALE, CA 912031364
Contact Phone : 8185018484

Waste Generator Summary 2015
Generator EPA ID : CAL000397849
Generator County : Los Angeles
TSDF EPA ID : CAD008364432
TSDF Disposal County : Los Angeles
State Waste : Alkaline solution without metals pH >= 12.5

Map Id: D12
Direction: WSW
Distance: 0.091 mi.
Actual: 477.872 ft.
Elevation: 0.054 mi. / 287.402 ft.
Relative: Lower

Site Name : MRS GOOCH'S NATURAL FOODS MARKET INC DBA WHOLE FOODS MARKET HOL 20
7871 SANTA MONICA BLVD
WEST HOLLYWOOD, CA 90046

Database(s) : [HAZNET - CA] ***(cont.)***

Envirosite ID: 337687533
EPA ID: CAL000397849

HAZNET - CA ***(cont.)***

Disposal Method :	STORAGE, BULKING, AND/OR TRANSFER OFF SITE--NO TREATMENT/REOVERY (H010-H129) OR (H131-H135)
Tons :	0.004
Generator EPA ID :	CAL000397849
Generator County :	Los Angeles
TSDF EPA ID :	CAD008364432
TSDF Disposal County :	Los Angeles
State Waste :	Aqueous solution (2 < pH < 12.5) containing reactive anions ...
Disposal Method :	STORAGE, BULKING, AND/OR TRANSFER OFF SITE--NO TREATMENT/REOVERY (H010-H129) OR (H131-H135)
Tons :	0.0015
Generator EPA ID :	CAL000397849
Generator County :	Los Angeles
TSDF EPA ID :	CAD008364432
TSDF Disposal County :	Los Angeles
State Waste :	Blank or unknown
Disposal Method :	STORAGE, BULKING, AND/OR TRANSFER OFF SITE--NO TREATMENT/REOVERY (H010-H129) OR (H131-H135)
Tons :	0.01
Generator EPA ID :	CAL000397849
Generator County :	Los Angeles
TSDF EPA ID :	CAD008364432
TSDF Disposal County :	Los Angeles
State Waste :	N/R
Disposal Method :	STORAGE, BULKING, AND/OR TRANSFER OFF SITE--NO TREATMENT/REOVERY (H010-H129) OR (H131-H135)
Tons :	0.01
Generator EPA ID :	CAL000397849
Generator County :	Los Angeles
TSDF EPA ID :	CAD008364432
TSDF Disposal County :	Los Angeles
State Waste :	Off-specification, aged or surplus organics
Disposal Method :	STORAGE, BULKING, AND/OR TRANSFER OFF SITE--NO TREATMENT/REOVERY (H010-H129) OR (H131-H135)
Tons :	0.6005

Map Id: D12
Direction: WSW
Distance: 0.091 mi.
Actual: 477.872 ft.
Elevation: 0.054 mi. / 287.402 ft.
Relative: Lower

Site Name : MRS GOOCH'S NATURAL FOODS MARKET
INC DBA WHOLE FOODS MARKET HOL 20
7871 SANTA MONICA BLVD
WEST HOLLYWOOD, CA 90046

Database(s) : [HAZNET - CA] ***(cont.)***

Envirosite ID: 337687533
EPA ID: CAL000397849

HAZNET - CA ***(cont.)***

Generator EPA ID :	CAL000397849
Generator County :	Los Angeles
TSDF EPA ID :	CAD008364432
TSDF Disposal County :	Los Angeles
State Waste :	Other inorganic solid waste
Disposal Method :	STORAGE, BULKING, AND/OR TRANSFER OFF SITE--NO TREATMENT/REOVERY (H010-H129) OR (H131-H135)
Tons :	0.02
Generator EPA ID :	CAL000397849
Generator County :	Los Angeles
TSDF EPA ID :	CAD008364432
TSDF Disposal County :	Los Angeles
State Waste :	Unspecified aqueous solution
Disposal Method :	STORAGE, BULKING, AND/OR TRANSFER OFF SITE--NO TREATMENT/REOVERY (H010-H129) OR (H131-H135)
Tons :	0.0005
Generator EPA ID :	CAL000397849
Generator County :	Los Angeles
TSDF EPA ID :	CAD008364432
TSDF Disposal County :	Los Angeles
State Waste :	Unspecified solvent mixture
Disposal Method :	STORAGE, BULKING, AND/OR TRANSFER OFF SITE--NO TREATMENT/REOVERY (H010-H129) OR (H131-H135)
Tons :	0.008

Map Id: D13
Direction: WSW
Distance: 0.095 mi.
Actual: 503.794 ft.
Elevation: 0.054 mi. / 287.402 ft.
Relative: Lower

Site Name : SAN FAIR CLEANERS
7877 SANTA MONICA BLVD
LOS ANGELES, CA 90046

Database(s) : [RCRA_SQG]

Envirosite ID: 14984770
EPA ID: CAD981667587

RCRA_SQG

Date form received by agency :	09/28/1998
Facility name :	SAN FAIR CLEANERS
Facility address :	7877 SANTA MONICA BLVD, LOS ANGELES CA 90046
EPA ID :	CAD981667587
Mailing address :	7877 SANTA MONICA BLVD, LOS ANGELES CA 90046
Contact :	RABI HALLELUYAN
Contact address :	7877 SANTA MONICA BLVD, LOS ANGELES CA 90046

Map Id: D13
Direction: WSW
Distance: 0.095 mi.
Actual: 503.794 ft.
Elevation: 0.054 mi. / 287.402 ft.
Relative: Lower

Site Name : SAN FAIR CLEANERS
7877 SANTA MONICA BLVD
LOS ANGELES, CA 90046

Database(s) : [RCRA_SQG] ***(cont.)***

Envirosite ID: 14984770
EPA ID: CAD981667587

RCRA_SQG ***(cont.)***

Contact country :	US
Contact telephone :	(213) 654-3852
Contact email :	N/R
EPA Region :	09
Land type :	Private
Source type :	Notification
Classification :	Small Quantity Generator
Description :	Handlers that generate more than 100 and less than 1000 kilograms of hazardous waste during any calendar month and accumulate less than 6000 kg of hazardous waste at any time; or generate 100 kg or less of hazardous waste during any calendar month, and accumulate more than 1000 kg of hazardous waste at any time.

Owner/Operator Summary :

Owner Operator name :	RABI HALLELUYAN
Owner Operator address :	7877 SANTA MONICA BLVD, LOS ANGELES CA 90046
Owner Operator country :	N/R
Owner Operator telephone :	(213) 654-3852
Legal status :	Private
Owner Operator Type :	Owner
Owner/Op start date :	N/R
Owner/Op end date :	N/R

Owner Operator name :	NOT REQUIRED
Owner Operator address :	NOT REQUIRED, NOT REQUIRED ME 99999
Owner Operator country :	N/R
Owner Operator telephone :	(415) 555-1212
Legal status :	Private
Owner Operator Type :	Operator
Owner/Op start date :	N/R
Owner/Op end date :	N/R

Handler Activities Summary :

U.S. importer of hazardous waste :	No
Mixed waste (haz. and radioactive) :	No
Recycler of hazardous waste :	No
Transporter of hazardous waste :	No
Treater storer or disposer of HW :	No
Underground injection activity :	No
On-site burner exemption :	No
Furnace exemption :	No
Used oil fuel burner :	No
Used oil processor :	No
Used oil refiner :	No
Used oil fuel marketer to burner :	No
Used oil Specification marketer :	No
Used oil transfer facility :	No
Used oil transporter :	No

Hazardous Waste Summary :

Waste code :	D000
Waste name :	Not Defined
Waste code :	D039

Map Id: D13
Direction: WSW
Distance: 0.095 mi.
Actual: 503.794 ft.
Elevation: 0.054 mi. / 287.402 ft.
Relative: Lower

Site Name : SAN FAIR CLEANERS
7877 SANTA MONICA BLVD
LOS ANGELES, CA 90046

Database(s) : [RCRA_SQG] ***(cont.)***

Envirosite ID: 14984770
EPA ID: CAD981667587

RCRA_SQG ***(cont.)***

Waste name : TETRACHLOROETHYLENE

Waste code : F002

Waste name :

THE FOLLOWING SPENT HALOGENATED SOLVENTS: TETRACHLOROETHYLENE, METHYLENE CHLORIDE, TRICHLOROETHYLENE, 1,1,1-TRICHLOROETHANE, CHLOROBENZENE, 1,1,2-TRICHLORO-1,2,2-TRIFLUOROETHANE, ORTHO-DICHLOROBENZENE, TRICHLOROFLUOROMETHANE, AND 1,1,2, TRICHLOROETHANE; ALL SPENT SOLVENT MIXTURES/BLENDS CONTAINING, BEFORE USE, A TOTAL OF TEN PERCENT OR MORE (BY VOLUME) OF ONE OR MORE OF THE ABOVE HALOGENATED SOLVENTS OR THOSE SOLVENTS LISTED IN F001, F004, AND F005; AND STILL BOTTOMS FROM THE RECOVERY OF THESE SPENT SOLVENTS AND SPENT SOLVENT MIXTURES.

Facility has No violations / inspections reported.

Map Id: D14
Direction: WSW
Distance: 0.095 mi.
Actual: 503.794 ft.
Elevation: 0.054 mi. / 287.402 ft.
Relative: Lower

Site Name : SAN FAIR CLEANERS
7877 SANTA MONICA BLVD
LOS ANGELES, CA 90046

Database(s) : [HAZNET - CA]

Envirosite ID: 30978947
EPA ID: CAD981667587, CAL000225961

HAZNET - CA

Year : 2008
Contact Name : RABISHIMON HALLELUYAN
Facility Mailing Address : 7877 SANTA MONICA BLVD, LOS ANGELES, CA 900460000
Contact Phone : 3236543852

Year : 2006
Contact Name : RABISHIMON HALLELUYAN
Facility Mailing Address : 7877 SANTA MONICA BLVD, LOS ANGELES, CA 900460000
Contact Phone : 3236543852

Year : 2005
Contact Name : RABISHIMON HALLELUYAN
Facility Mailing Address : 7877 SANTA MONICA BLVD, LOS ANGELES, CA 900460000
Contact Phone : 3236543852

Year : 2004
Contact Name : RABISHIMON HALLELUYAN
Facility Mailing Address : 7877 SANTA MONICA BLVD, LOS ANGELES, CA 900460000
Contact Phone : 3236543852

Year : 2002
Contact Name : HALELUYAN RABISHIMON OWNER
Facility Mailing Address : 7877 SANTA MONICA BLVD, WEST HOLLYWOOD, CA 900460000

Map Id: D14
Direction: WSW
Distance: 0.095 mi.
Actual: 503.794 ft.
Elevation: 0.054 mi. / 287.402 ft.
Relative: Lower

Site Name : SAN FAIR CLEANERS
7877 SANTA MONICA BLVD
LOS ANGELES, CA 90046

Database(s) : [HAZNET - CA] ***(cont.)***

Envirosite ID: 30978947
EPA ID: CAD981667587, CAL000225961

HAZNET - CA ***(cont.)***

Contact Phone : 3236543852

Year : 2001
Contact Name : HALELUYAN RABISHIMON OWNER
Facility Mailing Address : 7877 SANTA MONICA BLVD, WEST HOLLYWOOD, CA 900460000
Contact Phone : 3236543852

Year : 1998
Contact Name : HALELUYAN RABISHIMON OWNER
Facility Mailing Address : 7877 SANTA MONICA BLVD, WEST HOLLYWOOD, CA 900460000
Contact Phone : 3236543852

Year : 1997
Contact Name : HALELUYAN RABISHIMON OWNER
Facility Mailing Address : 7877 SANTA MONICA BLVD, WEST HOLLYWOOD, CA 900460000
Contact Phone : 3236543852

Year : 1996
Contact Name : HALELUYAN RABISHIMON OWNER
Facility Mailing Address : 7877 SANTA MONICA BLVD, WEST HOLLYWOOD, CA 900460000
Contact Phone : 3236543852

Year : 1995
Contact Name : HALELUYAN RABISHIMON OWNER
Facility Mailing Address : 7877 SANTA MONICA BLVD, WEST HOLLYWOOD, CA 900460000
Contact Phone : 3236543852

Waste Generator Summary 2008
Generator EPA ID : CAL000225961
Generator County : Los Angeles
TSDF EPA ID : NVR000076158
TSDF Disposal County : Unknown
State Waste : Aqueous solution with total organic residues less than 10 percent
Disposal Method : SOLVENTS RECOVERY
Tons : N/R

Generator EPA ID : CAL000225961
Generator County : Los Angeles
TSDF EPA ID : NVR000076158
TSDF Disposal County : Unknown
State Waste : Halogenated solvents (chloroforms, methyl chloride, perchloroethylene, etc)
Disposal Method : SOLVENTS RECOVERY
Tons : N/R

Generator EPA ID : CAL000225961
Generator County : Los Angeles
TSDF EPA ID : NVR000076158

Map Id: D14
Direction: WSW
Distance: 0.095 mi.
Actual: 503.794 ft.
Elevation: 0.054 mi. / 287.402 ft.
Relative: Lower

Site Name : SAN FAIR CLEANERS
7877 SANTA MONICA BLVD
LOS ANGELES, CA 90046

Database(s) : [HAZNET - CA] ***(cont.)***

Envirosite ID: 30978947
EPA ID: CAD981667587, CAL000225961

HAZNET - CA ***(cont.)***

TSDF Disposal County :	Unknown
State Waste :	Hydrocarbon solvents (benzene, hexane, Stoddard, Etc.)
Disposal Method :	SOLVENTS RECOVERY
Tons :	0.15

Waste Generator Summary 2006

Generator EPA ID :	CAL000225961
Generator County :	Los Angeles
TSDF EPA ID :	NVR000076158
TSDF Disposal County :	Unknown
State Waste :	Halogenated solvents (chloroforms, methyl chloride, perchloroethylene, etc)
Disposal Method :	N/R
Tons :	0.15

Waste Generator Summary 2005

Generator EPA ID :	CAL000225961
Generator County :	Los Angeles
TSDF EPA ID :	NVR000076158
TSDF Disposal County :	Unknown
State Waste :	Aqueous solution with total organic residues less than 10 percent
Disposal Method :	N/R
Tons :	N/R

Generator EPA ID :	CAL000225961
Generator County :	Los Angeles
TSDF EPA ID :	NVR000076158
TSDF Disposal County :	Unknown
State Waste :	Halogenated solvents (chloroforms, methyl chloride, perchloroethylene, etc)
Disposal Method :	N/R
Tons :	0.1251

Generator EPA ID :	CAL000225961
Generator County :	Los Angeles
TSDF EPA ID :	NVR000076158
TSDF Disposal County :	Unknown
State Waste :	N/R
Disposal Method :	N/R
Tons :	N/R

Waste Generator Summary 2004

Generator EPA ID :	CAL000225961
Generator County :	Los Angeles
TSDF EPA ID :	CAD008302903
TSDF Disposal County :	Los Angeles
State Waste :	Halogenated solvents (chloroforms, methyl chloride, perchloroethylene, etc)
Disposal Method :	Recycler

Map Id: D14
Direction: WSW
Distance: 0.095 mi.
Actual: 503.794 ft.
Elevation: 0.054 mi. / 287.402 ft.
Relative: Lower

Site Name : SAN FAIR CLEANERS
7877 SANTA MONICA BLVD
LOS ANGELES, CA 90046

Database(s) : [HAZNET - CA] ***(cont.)***

Envirosite ID: 30978947
EPA ID: CAD981667587, CAL000225961

HAZNET - CA ***(cont.)***

Tons :	0.1251
Generator EPA ID :	CAL000225961
Generator County :	Los Angeles
TSDF EPA ID :	CAD008302903
TSDF Disposal County :	Los Angeles
State Waste :	Halogenated solvents (chloroforms, methyl chloride, perchloroethylene, etc)
Disposal Method :	Transfer station
Tons :	0.2

Waste Generator Summary 2002

Generator EPA ID :	CAD981667587
Generator County :	Los Angeles
TSDF EPA ID :	CAD008302903
TSDF Disposal County :	Los Angeles
State Waste :	Halogenated solvents (chloroforms, methyl chloride, perchloroethylene, etc)
Disposal Method :	Transfer station
Tons :	0.1251

Waste Generator Summary 2001

Generator EPA ID :	CAD981667587
Generator County :	Los Angeles
TSDF EPA ID :	CAD008302903
TSDF Disposal County :	Los Angeles
State Waste :	Halogenated solvents (chloroforms, methyl chloride, perchloroethylene, etc)
Disposal Method :	N/R
Tons :	0
Generator EPA ID :	CAD981667587
Generator County :	Los Angeles
TSDF EPA ID :	CAD008302903
TSDF Disposal County :	Los Angeles
State Waste :	Halogenated solvents (chloroforms, methyl chloride, perchloroethylene, etc)
Disposal Method :	Recycler
Tons :	0.0667
Generator EPA ID :	CAD981667587
Generator County :	Los Angeles
TSDF EPA ID :	CAD008302903
TSDF Disposal County :	Los Angeles
State Waste :	Halogenated solvents (chloroforms, methyl chloride, perchloroethylene, etc)
Disposal Method :	Transfer station
Tons :	0.12

Map Id: D14
Direction: WSW
Distance: 0.095 mi.
Actual: 503.794 ft.
Elevation: 0.054 mi. / 287.402 ft.
Relative: Lower

Site Name : SAN FAIR CLEANERS
7877 SANTA MONICA BLVD
LOS ANGELES, CA 90046

Database(s) : [HAZNET - CA] ***(cont.)***

Envirosite ID: 30978947
EPA ID: CAD981667587, CAL000225961

HAZNET - CA ***(cont.)***

Generator EPA ID :	CAD981667587
Generator County :	Los Angeles
TSDF EPA ID :	CAD008302903
TSDF Disposal County :	Los Angeles
State Waste :	Unspecified organic liquid mixture
Disposal Method :	N/R
Tons :	0

Waste Generator Summary 2000

Generator EPA ID :	CAD981667587
Generator County :	Los Angeles
TSDF EPA ID :	CAD008302903
TSDF Disposal County :	Los Angeles
State Waste :	Liquids with halogenated organic compounds >= 1,000 Mg./L
Disposal Method :	Recycler
Tons :	0.0625

Waste Generator Summary 1998

Generator EPA ID :	CAD981667587
Generator County :	Los Angeles
TSDF EPA ID :	CAD981397417
TSDF Disposal County :	Los Angeles
State Waste :	Halogenated solvents (chloroforms, methyl chloride, perchloroethylene, etc)
Disposal Method :	Recycler
Tons :	0.2107

Waste Generator Summary 1997

Generator EPA ID :	CAD981667587
Generator County :	Los Angeles
TSDF EPA ID :	CAD981397417
TSDF Disposal County :	Los Angeles
State Waste :	Halogenated solvents (chloroforms, methyl chloride, perchloroethylene, etc)
Disposal Method :	Recycler
Tons :	1.2642

Waste Generator Summary 1996

Generator EPA ID :	CAD981667587
Generator County :	Los Angeles
TSDF EPA ID :	CAD981397417
TSDF Disposal County :	Los Angeles
State Waste :	Halogenated solvents (chloroforms, methyl chloride, perchloroethylene, etc)
Disposal Method :	Recycler
Tons :	2.1778

Map Id: D14
Direction: WSW
Distance: 0.095 mi.
Actual: 503.794 ft.
Elevation: 0.054 mi. / 287.402 ft.
Relative: Lower

Site Name : SAN FAIR CLEANERS
7877 SANTA MONICA BLVD
LOS ANGELES, CA 90046

Database(s) : [HAZNET - CA] ***(cont.)***

Envirosite ID: 30978947
EPA ID: CAD981667587, CAL000225961

HAZNET - CA ***(cont.)***

Waste Generator Summary 1995

Generator EPA ID :	CAD981667587
Generator County :	Los Angeles
TSDF EPA ID :	CAD981397417
TSDF Disposal County :	Los Angeles
State Waste :	Halogenated solvents (chloroforms, methyl chloride, perchloroethylene, etc)
Disposal Method :	Recycler
Tons :	1.7981

Map Id: D15
Direction: WSW
Distance: 0.095 mi.
Actual: 503.794 ft.
Elevation: 0.054 mi. / 287.402 ft.
Relative: Lower

Site Name : SAN FAIR CLEANERS
7877 SANTA MONICA BLVD
WEST HOLLYWOOD, CA 90046

Database(s) : [DRYCLEANERS_SOUTH COAST - CA]

Envirosite ID: 322396540
EPA ID: N/R

DRYCLEANERS_South Coast - CA

Facility ID :	127928
Facility Status :	A
BCAT Number :	000233
BCAT Description :	DRY CLEANING EQUIP PETROLEUM SOLVENT
CCAT Number :	N/R
CCAT Description :	N/R
Application Date :	05/22/2007
Application Number :	469549
Application Type :	10
Application Type Description :	Permit to Construct
Application Status :	31
Application Status Description :	PERMIT TO OPERATE GRANTED
Permit Number :	F90506
Permit Status Description :	Active Permit to Operate - old 10
SIC Code 1 :	N/R
SIC Code 2 :	N/R
Representative Name :	SIMON HALLELUYAN
Area Code :	323
Phone Number :	6543852
Extension :	N/R
Location County Identity :	N/R

Facility ID :	127928
Facility Status :	A
BCAT Number :	000601
BCAT Description :	DRY CLEANING, DRY-TO-DRY NON-VENT, PERC
CCAT Number :	04
CCAT Description :	VAPOR RECOVERY UNIT COMPRESS & CONDENSE
Application Date :	04/10/2001
Application Number :	384923

Map Id: D15
Direction: WSW
Distance: 0.095 mi.
Actual: 503.794 ft.
Elevation: 0.054 mi. / 287.402 ft.
Relative: Lower

Site Name : SAN FAIR CLEANERS
7877 SANTA MONICA BLVD
WEST HOLLYWOOD, CA 90046

Database(s) : [DRYCLEANERS_SOUTH COAST - CA] ***(cont.)***

Envirosite ID: 322396540
EPA ID: N/R

DRYCLEANERS_South Coast - CA ***(cont.)***

Application Type :	30
Application Type Description :	Permit to Operate without prior Permit to Construct
Application Status :	31
Application Status Description :	PERMIT TO OPERATE GRANTED
Permit Number :	F39886
Permit Status Description :	Inactive Permit to Operate (out of business) -- old 17
SIC Code 1 :	N/R
SIC Code 2 :	N/R
Representative Name :	SIMON HALLELUYAN
Area Code :	323
Phone Number :	6543852
Extension :	N/R
Location County Identity :	N/R

Map Id: D16
Direction: WSW
Distance: 0.095 mi.
Actual: 503.794 ft.
Elevation: 0.054 mi. / 287.402 ft.
Relative: Lower

Site Name : SAN FAIR CLEANERS
7877 SANTA MONICA BLVD
WEST HOLLYWOOD, CA 90046

Database(s) : [DRYCLEANERS_SOUTH COAST - CA]

Envirosite ID: 341176405
EPA ID: N/R

DRYCLEANERS_South Coast - CA

Facility ID :	127928
Facility Status :	N/R
BCAT Number :	000233
BCAT Description :	DRY CLEANING EQUIP PETROLEUM SOLVENT
CCAT Number :	N/R
CCAT Description :	N/R
Application Date :	N/R
Application Number :	469549
Application Type :	N/R
Application Type Description :	N/R
Application Status :	N/R
Application Status Description :	N/R
Permit Number :	F90506
Permit Status Description :	N/R
SIC Code 1 :	N/R
SIC Code 2 :	N/R
Representative Name :	SIMON HALLELUYAN
Area Code :	323
Phone Number :	6543852
Extension :	N/R
Location County Identity :	LA

Map Id: D17
Direction: WSW
Distance: 0.105 mi.
Actual: 555.647 ft.
Elevation: 0.054 mi. / 287.073 ft.
Relative: Lower

Site Name : SANTA FAIR PHARMACY
7870 SANTA MONICA BLVD
WEST HOLLYWOOD, CA 90046

Database(s) : [HAZNET - CA]

Envirosite ID: 30925081
EPA ID: CAC002596355

HAZNET - CA

Year :	2005
Contact Name :	HERBERT STEARNS
Facility Mailing Address :	22449 OXNARD ST, WOODLAND HILLS, CA 91367
Contact Phone :	3236543953

Waste Generator Summary 2005

Generator EPA ID :	CAC002596355
Generator County :	Los Angeles
TSDF EPA ID :	CAD028409019
TSDF Disposal County :	Los Angeles
State Waste :	Laboratory waste chemicals
Disposal Method :	Transfer station
Tons :	0.155

Generator EPA ID :	CAC002596355
Generator County :	Los Angeles
TSDF EPA ID :	CAD028409019
TSDF Disposal County :	Los Angeles
State Waste :	Unspecified aqueous solution
Disposal Method :	Transfer station
Tons :	0.075

Map Id: E18
Direction: W
Distance: 0.114 mi.
Actual: 603.341 ft.
Elevation: 0.056 mi. / 297.244 ft.
Relative: Higher

Site Name : ROSSI PHOTO
1123 N. FAIRFAX
WEST HOLLYWOOD, CA 90046

Database(s) : [HAZNET - CA]

Envirosite ID: 31010606
EPA ID: CAL000122678

HAZNET - CA

Year :	1997
Contact Name :	TOM ROSSI
Facility Mailing Address :	1123 N FAIRFAX AVE, WEST HOLLYWOOD, CA 900465306
Contact Phone :	2136565532

Year :	1995
Contact Name :	TOM ROSSI
Facility Mailing Address :	1123 N FAIRFAX AVE, WEST HOLLYWOOD, CA 900465306
Contact Phone :	2136565532

Year :	1994
Contact Name :	TOM ROSSI
Facility Mailing Address :	1123 N FAIRFAX AVE, WEST HOLLYWOOD, CA 900465306
Contact Phone :	2136565532

Map Id: E18
Direction: W
Distance: 0.114 mi.
Actual: 603.341 ft.
Elevation: 0.056 mi. / 297.244 ft.
Relative: Higher

Site Name : ROSSI PHOTO
1123 N. FAIRFAX
WEST HOLLYWOOD, CA 90046

Database(s) : [HAZNET - CA] ***(cont.)***

Envirosite ID: 31010606
EPA ID: CAL000122678

HAZNET - CA ***(cont.)***

Waste Generator Summary 1997

Generator EPA ID :	CAL000122678
Generator County :	Los Angeles
TSDF EPA ID :	CAD108040858
TSDF Disposal County :	Los Angeles
State Waste :	Photochemicals/photoprocessing waste
Disposal Method :	Recycler
Tons :	0.0625

Waste Generator Summary 1995

Generator EPA ID :	CAL000122678
Generator County :	Los Angeles
TSDF EPA ID :	CAD108040858
TSDF Disposal County :	Los Angeles
State Waste :	Photochemicals/photoprocessing waste
Disposal Method :	Recycler
Tons :	0.0583

Waste Generator Summary 1994

Generator EPA ID :	CAL000122678
Generator County :	Los Angeles
TSDF EPA ID :	CAD108040858
TSDF Disposal County :	Los Angeles
State Waste :	Photochemicals/photoprocessing waste
Disposal Method :	Recycler
Tons :	0.1251

Map Id: F19
Direction: ESE
Distance: 0.118 mi.
Actual: 620.908 ft.
Elevation: 0.054 mi. / 286.089 ft.
Relative: Lower

Site Name : PC2005 INVESTMENTS
7733 SANTA MONICA BLVD
WEST HOLLYWOOD, CA 90046

Database(s) : [HAZNET - CA]

Envirosite ID: 19072686
EPA ID: CAC002657682

HAZNET - CA

Year :	2010
Contact Name :	LARRY GOLD
Facility Mailing Address :	433 N CAMDEN DR STE 1070, BEVERLY HILLS, CA 902104434
Contact Phone :	3102750365

Waste Generator Summary 2010

Generator EPA ID :	CAC002657682
Generator County :	Los Angeles
TSDF EPA ID :	CAD009007626

Map Id: F19
Direction: ESE
Distance: 0.118 mi.
Actual: 620.908 ft.
Elevation: 0.054 mi. / 286.089 ft.
Relative: Lower

Site Name : PC2005 INVESTMENTS
7733 SANTA MONICA BLVD
WEST HOLLYWOOD, CA 90046

Database(s) : [HAZNET - CA] ***(cont.)***

Envirosite ID: 19072686
EPA ID: CAC002657682

HAZNET - CA ***(cont.)***

TSDF Disposal County :	Los Angeles
State Waste :	Asbestos containing waste
Disposal Method :	LANDFILL OR SURFACE IMPOUNDMENT THAT WILL BE CLOSED AS LANDFILL(TO INCLUDE ON-SITE TREATMENT AND/OR STABILIZATION)
Tons :	8

Map Id: E20
Direction: WNW
Distance: 0.120 mi.
Actual: 635.763 ft.
Elevation: 0.057 mi. / 302.822 ft.
Relative: Higher

Site Name : FAIRFAX TOWERS #602
1222 N FAIRFAX AVE
WEST HOLLYWOOD, CA 90046

Database(s) : [HAZNET - CA]

Envirosite ID: 321870845
EPA ID: CAC002783439

HAZNET - CA

Year :	N/R
Contact Name :	SHAHLA ESHAFHIAN
Facility Mailing Address :	5150 OVERLAND AVE, CULVER CITY, CA 902304914
Contact Phone :	3102805087

Waste Generator Summary 2014

Generator EPA ID :	CAC002783439
Generator County :	Los Angeles
TSDF EPA ID :	AZC950823111
TSDF Disposal County :	Unknown
State Waste :	Asbestos containing waste
Disposal Method :	LANDFILL OR SURFACE IMPOUNDMENT THAT WILL BE CLOSED AS LANDFILL(TO INCLUDE ON-SITE TREATMENT AND/OR STABILIZATION)
Tons :	0.69

Map Id: E21
Direction: WNW
Distance: 0.120 mi.
Actual: 635.763 ft.
Elevation: 0.057 mi. / 302.822 ft.
Relative: Higher

Site Name : G & K MANAGEMENT CO INC FAIRFAX TOWERS
1222 N FAIRFAX AVE UNIT 807
LOS ANGELES, CA 90046

Database(s) : [HAZNET - CA]

Envirosite ID: 337651329
EPA ID: CAC002803195

HAZNET - CA

Year :	N/R

Map Id: E21
Direction: WNW
Distance: 0.120 mi.
Actual: 635.763 ft.
Elevation: 0.057 mi. / 302.822 ft.
Relative: Higher

Site Name : G & K MANAGEMENT CO INC FAIRFAX TOWERS
1222 N FAIRFAX AVE UNIT 807
LOS ANGELES, CA 90046

Database(s) : [HAZNET - CA] ***(cont.)***

Envirosite ID: 337651329
EPA ID: CAC002803195

HAZNET - CA ***(cont.)***

Contact Name :	ALLEN FRENCH
Facility Mailing Address :	5150 OVERLAND AVE, CULVER CITY, CA 902304914
Contact Phone :	3102805087

Waste Generator Summary 2015

Generator EPA ID :	CAC002803195
Generator County :	Los Angeles
TSDF EPA ID :	AZC950823111
TSDF Disposal County :	Unknown
State Waste :	Asbestos containing waste
Disposal Method :	LANDFILL OR SURFACE IMPOUNDMENT THAT WILL BE CLOSED AS LANDFILL(TO INCLUDE ON-SITE TREATMENT AND/OR STABILIZATION)
Tons :	0.23

Map Id: E22
Direction: WNW
Distance: 0.120 mi.
Actual: 635.763 ft.
Elevation: 0.057 mi. / 302.822 ft.
Relative: Higher

Site Name : FAIRFAX TOWERS STORAGE ROOM
1222 N FAIRFAX AVE
WEST HOLLYWOOD, CA 90046

Database(s) : [HAZNET - CA]

Envirosite ID: 337656311
EPA ID: CAC002811718

HAZNET - CA

Year :	N/R
Contact Name :	ALLEN FRENCH
Facility Mailing Address :	5150 OVERLAND AVE, CULVER CITY, CA 902304914
Contact Phone :	3102805087

Waste Generator Summary 2015

Generator EPA ID :	CAC002811718
Generator County :	Los Angeles
TSDF EPA ID :	AZC950823111
TSDF Disposal County :	Unknown
State Waste :	Asbestos containing waste
Disposal Method :	LANDFILL OR SURFACE IMPOUNDMENT THAT WILL BE CLOSED AS LANDFILL(TO INCLUDE ON-SITE TREATMENT AND/OR STABILIZATION)
Tons :	0.23

Map Id: E23
Direction: WNW
Distance: 0.120 mi.
Actual: 635.763 ft.
Elevation: 0.057 mi. / 302.822 ft.
Relative: Higher

Site Name : FAIRFAX TOWERS #312
1222 N FAIRFAX AVE
WEST HOLLYWOOD, CA 90046

Database(s) : [HAZNET - CA]

Envirosite ID: 337680012
EPA ID: CAC002824341

HAZNET - CA

Year :	N/R
Contact Name :	ALLEN FRENCH
Facility Mailing Address :	5150 OVERLAND AVE, CULVER CITY, CA 902304914
Contact Phone :	3102805087

Waste Generator Summary 2015

Generator EPA ID :	CAC002824341
Generator County :	Los Angeles
TSDF EPA ID :	AZC950823111
TSDF Disposal County :	Unknown
State Waste :	Asbestos containing waste
Disposal Method :	LANDFILL OR SURFACE IMPOUNDMENT THAT WILL BE CLOSED AS LANDFILL(TO INCLUDE ON-SITE TREATMENT AND/OR STABILIZATION)
Tons :	0.23

Map Id: D24
Direction: WSW
Distance: 0.126 mi.
Actual: 663.838 ft.
Elevation: 0.054 mi. / 287.073 ft.
Relative: Lower

Site Name : WILLIAM MEDITZ, DPM
7901 SANTA MONICA BLVD,#209
LOS ANGELES, CA 90046

Database(s) : [HAZNET - CA]

Envirosite ID: 30979902
EPA ID: CAL000121234

HAZNET - CA

Year :	1998
Contact Name :	WILLIAM J. MEDITZ
Facility Mailing Address :	PO BOX 461941, LOS ANGELES, CA 900460000
Contact Phone :	3236500261

Year :	1997
Contact Name :	WILLIAM J. MEDITZ
Facility Mailing Address :	PO BOX 461941, LOS ANGELES, CA 900460000
Contact Phone :	3236500261

Waste Generator Summary 1998

Generator EPA ID :	CAL000121234
Generator County :	Los Angeles
TSDF EPA ID :	CAD981402522
TSDF Disposal County :	Kern
State Waste :	Metal sludge (see 121)
Disposal Method :	Recycler
Tons :	0.0208

Map Id: D24
Direction: WSW
Distance: 0.126 mi.
Actual: 663.838 ft.
Elevation: 0.054 mi. / 287.073 ft.
Relative: Lower

Site Name : WILLIAM MEDITZ, DPM
7901 SANTA MONICA BLVD,#209
LOS ANGELES, CA 90046

Database(s) : [HAZNET - CA] ***(cont.)***

Envirosite ID: 30979902
EPA ID: CAL000121234

HAZNET - CA ***(cont.)***

Waste Generator Summary 1997

Generator EPA ID :	CAL000121234
Generator County :	Los Angeles
TSDF EPA ID :	CAD981402522
TSDF Disposal County :	Kern
State Waste :	Metal sludge (see 121)
Disposal Method :	Recycler
Tons :	0.0438

Map Id: E25
Direction: WNW
Distance: 0.129 mi.
Actual: 683.465 ft.
Elevation: 0.058 mi. / 307.743 ft.
Relative: Higher

Site Name : FAIRFAX AUTO
1201 N FAIRFAX AVE
WEST HOLLYWOOD, CA 90046

Database(s) : [HAZNET - CA]

Envirosite ID: 30868048
EPA ID: CAC002361527

HAZNET - CA

Year :	2001
Contact Name :	WILLIE MOLINA/MOLINA ENGINEER
Facility Mailing Address :	1201 N FAIRFAX AVE, WEST HOLLYWOOD, CA 900460000
Contact Phone :	5628618184

Waste Generator Summary 2001

Generator EPA ID :	CAC002361527
Generator County :	Los Angeles
TSDF EPA ID :	CAT080013352
TSDF Disposal County :	Los Angeles
State Waste :	Waste oil and mixed oil
Disposal Method :	Recycler
Tons :	6.08

Map Id: G26
Direction: SSW
Distance: 0.130 mi.
Actual: 686.355 ft.
Elevation: 0.053 mi. / 277.559 ft.
Relative: Lower

Site Name : SOUTHERN CALIFORNIA EDISON
1051 N ORANGE GROVE AVE
WEST HOLLYWOOD, CA 90046

Database(s) : [HAZNET - CA]

Envirosite ID: 19091497
EPA ID: CAC002664364

HAZNET - CA

Year :	2011
Contact Name :	SARA M. DUVALL
Facility Mailing Address :	PO BOX 800, ROSEMEAD, CA 917700000

Map Id: G26
Direction: SSW
Distance: 0.130 mi.
Actual: 686.355 ft.
Elevation: 0.053 mi. / 277.559 ft.
Relative: Lower

Site Name : SOUTHERN CALIFORNIA EDISON
1051 N ORANGE GROVE AVE
WEST HOLLYWOOD, CA 90046

Database(s) : [HAZNET - CA] ***(cont.)***

Envirosite ID: 19091497
EPA ID: CAC002664364

HAZNET - CA ***(cont.)***

Contact Phone : 6268628458

Waste Generator Summary 2011

Generator EPA ID : CAC002664364
Generator County : Los Angeles
TSDF EPA ID : CAD050806850
TSDF Disposal County : Los Angeles
State Waste : Polychlorinated biphenyls and material containing PCBs

Disposal Method : STORAGE, BULKING, AND/OR TRANSFER OFF SITE--NO TREATMENT/REOVERY (H010-H129) OR (H131-H135)

Tons : 5.03736

Generator EPA ID : CAC002664364
Generator County : Los Angeles
TSDF EPA ID : CAD050806850
TSDF Disposal County : Los Angeles
State Waste : Waste oil and mixed oil

Disposal Method : STORAGE, BULKING, AND/OR TRANSFER OFF SITE--NO TREATMENT/REOVERY (H010-H129) OR (H131-H135)

Tons : 1.6682

Map Id: G27
Direction: SSW
Distance: 0.130 mi.
Actual: 686.355 ft.
Elevation: 0.053 mi. / 277.559 ft.
Relative: Lower

Site Name : SOUTHERN CALIFORNIA EDISON
1051 N ORANGE GROVE
LOS ANGELES, CA 90046

Database(s) : [HAZNET - CA]

Envirosite ID: 30924031
EPA ID: CAC002643464

HAZNET - CA

Year : 2009
Contact Name : STAN MARSH
Facility Mailing Address : 2244 WALNUT GROVE, ROSEMEAD, CA 91770
Contact Phone : 6263029711

Waste Generator Summary 2009

Generator EPA ID : CAC002643464
Generator County : Los Angeles
TSDF EPA ID : CAD050806850
TSDF Disposal County : Los Angeles
State Waste : Polychlorinated biphenyls and material containing PCBs

Map Id: G27
Direction: SSW
Distance: 0.130 mi.
Actual: 686.355 ft.
Elevation: 0.053 mi. / 277.559 ft.
Relative: Lower

Site Name : SOUTHERN CALIFORNIA EDISON
1051 N ORANGE GROVE
LOS ANGELES, CA 90046

Database(s) : [HAZNET - CA] ***(cont.)***

Envirosite ID: 30924031
EPA ID: CAC002643464

HAZNET - CA ***(cont.)***

Disposal Method :	STORAGE, BULKING, AND/OR TRANSFER OFF SITE--NO TREATMENT/REOVERY (H010-H129) OR (H131-H135)
Tons :	4.3785

Map Id: G28
Direction: SSW
Distance: 0.130 mi.
Actual: 686.355 ft.
Elevation: 0.053 mi. / 277.559 ft.
Relative: Lower

Site Name : SOUTHERN CALIFORNIA EDISON_CO
1051 N ORANGE GROVE
LOS ANGELES, CA 90046

Database(s) : [HAZNET - CA]

Envirosite ID: 31085694
EPA ID: CAC002360367

HAZNET - CA

Year :	2002
Contact Name :	MICTH ODA- SAFTY ENVIRO
Facility Mailing Address :	2244 S WALNUT GROVE AVE, ROSEMEAD, CA 917700000
Contact Phone :	6263028681

Waste Generator Summary 2002

Generator EPA ID :	CAC002360367
Generator County :	Los Angeles
TSDF EPA ID :	UTD981552177
TSDF Disposal County :	Unknown
State Waste :	N/R
Disposal Method :	Treatment, incineration
Tons :	18.765

Map Id: G29
Direction: SSW
Distance: 0.130 mi.
Actual: 686.355 ft.
Elevation: 0.053 mi. / 277.559 ft.
Relative: Lower

Site Name : SOUTHERN CALIFORNIA EDISON/FAIRFAX SUBSTATION
1051 N ORANGE GROVE
LOS ANGELES, CA 90046

Database(s) : [HAZNET - CA]

Envirosite ID: 31088868
EPA ID: CAC002629973

HAZNET - CA

Year :	2008
Contact Name :	STAN MARSH
Facility Mailing Address :	2244 S WALNUT GROVE AVE, ROSEMEAD, CA 917700000
Contact Phone :	6263029711

Map Id: G29
Direction: SSW
Distance: 0.130 mi.
Actual: 686.355 ft.
Elevation: 0.053 mi. / 277.559 ft.
Relative: Lower

Site Name : SOUTHERN CALIFORNIA EDISON/FAIRFAX SUBSTATION
1051 N ORANGE GROVE
LOS ANGELES, CA 90046

Database(s) : [HAZNET - CA] ***(cont.)***

Envirosite ID: 31088868
EPA ID: CAC002629973

HAZNET - CA ***(cont.)***

Waste Generator Summary 2008

Generator EPA ID :	CAC002629973
Generator County :	Los Angeles
TSDF EPA ID :	CAD009007626
TSDF Disposal County :	Los Angeles
State Waste :	Asbestos containing waste
Disposal Method :	LANDFILL OR SURFACE IMPOUNDMENT THAT WILL BE CLOSED AS LANDFILL(TO INCLUDE ON-SITE TREATMENT AND/OR STABILIZATION)
Tons :	0.8
Generator EPA ID :	CAC002629973
Generator County :	Los Angeles
TSDF EPA ID :	CAD050806850
TSDF Disposal County :	Los Angeles
State Waste :	Polychlorinated biphenyls and material containing PCBs
Disposal Method :	STORAGE, BULKING, AND/OR TRANSFER OFF SITE--NO TREATMENT/REOVERY (H010-H129) OR (H131-H135)
Tons :	6.255
Generator EPA ID :	CAC002629973
Generator County :	Los Angeles
TSDF EPA ID :	CAD050806850
TSDF Disposal County :	Los Angeles
State Waste :	Waste oil and mixed oil
Disposal Method :	STORAGE, BULKING, AND/OR TRANSFER OFF SITE--NO TREATMENT/REOVERY (H010-H129) OR (H131-H135)
Tons :	0.6

Map Id: G30
Direction: SSW
Distance: 0.130 mi.
Actual: 686.355 ft.
Elevation: 0.053 mi. / 277.559 ft.
Relative: Lower

Site Name : SOUTHERN CALIFORNIA EDISON
1051 N ORANGE GROVE
LOS ANGELES, CA 90046

Database(s) : [HAZNET - CA]

Envirosite ID: 321871439
EPA ID: CAC002784204

HAZNET - CA

Year :	N/R
Contact Name :	JOHN AMOTT
Facility Mailing Address :	PO BOX 800, ROSEMEAD, CA 91770
Contact Phone :	6263021212

Map Id: G30
Direction: SSW
Distance: 0.130 mi.
Actual: 686.355 ft.
Elevation: 0.053 mi. / 277.559 ft.
Relative: Lower

Site Name : SOUTHERN CALIFORNIA EDISON
1051 N ORANGE GROVE
LOS ANGELES, CA 90046

Database(s) : [HAZNET - CA] ***(cont.)***

Envirosite ID: 321871439
EPA ID: CAC002784204

HAZNET - CA ***(cont.)***

Waste Generator Summary 2014

Generator EPA ID :	CAC002784204
Generator County :	Los Angeles
TSDF EPA ID :	CAD050806850
TSDF Disposal County :	Los Angeles
State Waste :	Polychlorinated biphenyls and material containing PCBs
Disposal Method :	STORAGE, BULKING, AND/OR TRANSFER OFF SITE--NO TREATMENT/REOVERY (H010-H129) OR (H131-H135)
Tons :	26.66298

Map Id: D31
Direction: WSW
Distance: 0.139 mi.
Actual: 735.523 ft.
Elevation: 0.054 mi. / 286.745 ft.
Relative: Lower

Site Name : 99621
7909 SANTA MONICA BLVD
LOS ANGELES, CA 90046

Database(s) : [HIST UST - CA]

Envirosite ID: 9694715
EPA ID: N/R

HIST UST - CA

PDF Link :	Click here for hyperlink provided by the agency.

Map Id: H32
Direction: NE
Distance: 0.143 mi.
Actual: 755.668 ft.
Elevation: 0.061 mi. / 321.522 ft.
Relative: Higher

Site Name : VINES MGMT
1221 N GENESEE AVE
WEST HOLLYWOOD, CA 90046

Database(s) : [HAZNET - CA]

Envirosite ID: 30911249
EPA ID: CAC002633927

HAZNET - CA

Year :	2008
Contact Name :	JEAN PAUL VINE
Facility Mailing Address :	14416 HAMLIN ST STE 214, VAN NUYS, CA 914011488
Contact Phone :	8189046708

Waste Generator Summary 2008

Generator EPA ID :	CAC002633927
Generator County :	Los Angeles
TSDF EPA ID :	CAD009007626
TSDF Disposal County :	Los Angeles

Map Id: H32
Direction: NE
Distance: 0.143 mi.
Actual: 755.668 ft.
Elevation: 0.061 mi. / 321.522 ft.
Relative: Higher

Site Name : VINES MGMT
1221 N GENESEE AVE
WEST HOLLYWOOD, CA 90046

Database(s) : [HAZNET - CA] ***(cont.)***

Envirosite ID: 30911249
EPA ID: CAC002633927

HAZNET - CA ***(cont.)***

State Waste :	Asbestos containing waste
Disposal Method :	LANDFILL OR SURFACE IMPOUNDMENT THAT WILL BE CLOSED AS LANDFILL(TO INCLUDE ON-SITE TREATMENT AND/OR STABILIZATION)
Tons :	6.4

Map Id: F33
Direction: ESE
Distance: 0.144 mi.
Actual: 762.700 ft.
Elevation: 0.054 mi. / 284.777 ft.
Relative: Lower

Site Name : JOHN T HERMAN TRUST
7718 SANTA MONICA BLVD
HOLLYWOOD, CA 90046

Database(s) : [HAZNET - CA]

Envirosite ID: 30900042
EPA ID: CAC002555650

HAZNET - CA

Year :	2002
Contact Name :	JOHN T HERMAN
Facility Mailing Address :	2803 CEDAR WOOD PL, THOUSAND OAKS, CA 91362
Contact Phone :	8052411956

Waste Generator Summary 2002

Generator EPA ID :	CAC002555650
Generator County :	Los Angeles
TSDF EPA ID :	CAT080013352
TSDF Disposal County :	Los Angeles
State Waste :	Waste oil and mixed oil
Disposal Method :	Recycler
Tons :	0.57

Map Id: I34
Direction: S
Distance: 0.146 mi.
Actual: 771.632 ft.
Elevation: 0.052 mi. / 273.95 ft.
Relative: Lower

Site Name : NHVAI-W LLC
1021 N OGDEN DR
WEST HOLLYWOOD, CA 90046

Database(s) : [HAZNET - CA]

Envirosite ID: 321864776
EPA ID: CAC002775732

HAZNET - CA

Year :	N/R
Contact Name :	STEVE TAYLOR
Facility Mailing Address :	6380 WILSHIRE BLVD STE 1020, WEST HOLLYWOOD, CA 90046
Contact Phone :	3239330018

Map Id: I34
Direction: S
Distance: 0.146 mi.
Actual: 771.632 ft.
Elevation: 0.052 mi. / 273.95 ft.
Relative: Lower

Site Name : NHVAI-W LLC
1021 N OGDEN DR
WEST HOLLYWOOD, CA 90046

Database(s) : [HAZNET - CA] ***(cont.)***

Envirosite ID: 321864776
EPA ID: CAC002775732

HAZNET - CA ***(cont.)***

Waste Generator Summary 2014

Generator EPA ID :	CAC002775732
Generator County :	Los Angeles
TSDF EPA ID :	AZC950823111
TSDF Disposal County :	Unknown
State Waste :	Asbestos containing waste
Disposal Method :	LANDFILL OR SURFACE IMPOUNDMENT THAT WILL BE CLOSED AS LANDFILL(TO INCLUDE ON-SITE TREATMENT AND/OR STABILIZATION)
Tons :	2

Map Id: I35
Direction: S
Distance: 0.146 mi.
Actual: 771.632 ft.
Elevation: 0.052 mi. / 273.95 ft.
Relative: Lower

Site Name : NHVAI-IV LLC
1021 N OGDEN DR
WEST HOLLYWOOD, CA 90046

Database(s) : [HAZNET - CA]

Envirosite ID: 337651194
EPA ID: CAC002803071

HAZNET - CA

Year :	N/R
Contact Name :	NHVAI-IV LLC
Facility Mailing Address :	1021 N OGDEN DR, WEST HOLLYWOOD, CA 900466104
Contact Phone :	3239330018

Waste Generator Summary 2015

Generator EPA ID :	CAC002803071
Generator County :	Los Angeles
TSDF EPA ID :	AZC950823111
TSDF Disposal County :	Unknown
State Waste :	Asbestos containing waste
Disposal Method :	LANDFILL OR SURFACE IMPOUNDMENT THAT WILL BE CLOSED AS LANDFILL(TO INCLUDE ON-SITE TREATMENT AND/OR STABILIZATION)
Tons :	0.46

Map Id: D36
Direction: WSW
Distance: 0.159 mi.
Actual: 837.266 ft.
Elevation: 0.054 mi. / 286.417 ft.
Relative: Lower

Site Name : SONIA RONIN
7916 SANTA MONICA BLVD
WEST HOLLYWOOD, CA 90046

Database(s) : [HAZNET - CA]

Envirosite ID: 19167700
EPA ID: CAC002745164

HAZNET - CA

Year :	2013
Contact Name :	SONIA RONIN
Facility Mailing Address :	7916 SANTA MONICA BLVD, WEST HOLLYWOOD, CA 900465171
Contact Phone :	3102861196

Waste Generator Summary 2013

Generator EPA ID :	CAC002745164
Generator County :	Los Angeles
TSDF EPA ID :	AZC950823111
TSDF Disposal County :	Unknown
State Waste :	Asbestos containing waste
Disposal Method :	LANDFILL OR SURFACE IMPOUNDMENT THAT WILL BE CLOSED AS LANDFILL(TO INCLUDE ON-SITE TREATMENT AND/OR STABILIZATION)
Tons :	0.8

Map Id: H37
Direction: NE
Distance: 0.160 mi.
Actual: 842.777 ft.
Elevation: 0.061 mi. / 324.475 ft.
Relative: Higher

Site Name : RUDY KURNIAWAN
11782 S HAMPTON CT
LOS ANGELES, CA 90077

Database(s) : [HAZNET - CA]

Envirosite ID: 30932284
EPA ID: CAC002614567

HAZNET - CA

Year :	2007
Contact Name :	RUDY KURNIAWAN
Facility Mailing Address :	11782 S HAMPTON CT, BEL AIR, CA 90077
Contact Phone :	3108891017

Waste Generator Summary 2007

Generator EPA ID :	CAC002614567
Generator County :	Los Angeles
TSDF EPA ID :	CAT080013352
TSDF Disposal County :	Los Angeles
State Waste :	Off-specification, aged or surplus organics
Disposal Method :	Blank
Tons :	0.45

Map Id: 38
Direction: SE
Distance: 0.164 mi.
Actual: 868.252 ft.
Elevation: 0.053 mi. / 277.231 ft.
Relative: Lower

Site Name : WESTSIDE INVESTMENT PROPERTIES, LLC
1040 N SPAULDING AVE
WEST HOLLYWOOD, CA 90046

Database(s) : [HAZNET - CA]

Envirosite ID: 19161426
EPA ID: CAC002735859

HAZNET - CA

Year :	2013
Contact Name :	STEVES SINES
Facility Mailing Address :	2321 STANFORD AVE, LOS ANGELES, CA 900111603
Contact Phone :	2135077700

Waste Generator Summary 2013

Generator EPA ID :	CAC002735859
Generator County :	Los Angeles
TSDF EPA ID :	CAD009007626
TSDF Disposal County :	Los Angeles
State Waste :	Asbestos containing waste
Disposal Method :	LANDFILL OR SURFACE IMPOUNDMENT THAT WILL BE CLOSED AS LANDFILL(TO INCLUDE ON-SITE TREATMENT AND/OR STABILIZATION)
Tons :	0.4

Map Id: J39
Direction: SW
Distance: 0.168 mi.
Actual: 889.186 ft.
Elevation: 0.052 mi. / 275.591 ft.
Relative: Lower

Site Name : LAUSD/WEST HOLLYWOOD OPPOR
1049 N FAIRFAX AV
LOS ANGELES, CA 90046

Database(s) : [HAZNET - CA]

Envirosite ID: 30979473
EPA ID: CAD982352767

HAZNET - CA

Year :	2005
Contact Name :	SOE AUNG
Facility Mailing Address :	333 S BEAUNDRY AVE 28TH FLR, LOS ANGELES, CA 900170000
Contact Phone :	2137455939

Waste Generator Summary 2005

Generator EPA ID :	CAD982352767
Generator County :	Los Angeles
TSDF EPA ID :	CAD028409019
TSDF Disposal County :	Los Angeles
State Waste :	Other inorganic solid waste
Disposal Method :	Transfer station
Tons :	0.0025

Map Id: D40
Direction: WSW
Distance: 0.172 mi.
Actual: 906.702 ft.
Elevation: 0.054 mi. / 286.089 ft.
Relative: Lower

Site Name : USA PRINTING
7925 SANTA MONICA BLVD
WEST HOLLYWOOD, CA 90046

Database(s) : [HAZNET - CA]

Envirosite ID: 13710975
EPA ID: CAR000188078

HAZNET - CA

Year :	2011
Contact Name :	ALLEN SHIRIAN
Facility Mailing Address :	7925 SANTA MONICA BLVD, WEST HOLLYWOOD, CA 900460000
Contact Phone :	3236545902

Year :	2010
Contact Name :	ALLEN SHIRIAN
Facility Mailing Address :	7925 SANTA MONICA BLVD, WEST HOLLYWOOD, CA 900460000
Contact Phone :	3236545902

Year :	2009
Contact Name :	ALLEN SHIRIAN
Facility Mailing Address :	7925 SANTA MONICA BLVD, WEST HOLLYWOOD, CA 900460000
Contact Phone :	3236545902

Year :	2008
Contact Name :	ALLEN SHIRIAN
Facility Mailing Address :	7925 SANTA MONICA BLVD, WEST HOLLYWOOD, CA 900460000
Contact Phone :	3236545902

Year :	2007
Contact Name :	ALLEN SHIRIAN
Facility Mailing Address :	7925 SANTA MONICA BLVD, WEST HOLLYWOOD, CA 900460000
Contact Phone :	3236545902

Year :	N/R
Contact Name :	HOOMAN SHIRIAN
Facility Mailing Address :	7925 SANTA MONICA BLVD, WEST HOLLYWOOD, CA 900465181
Contact Phone :	3236545902

Waste Generator Summary 2015

Generator EPA ID :	CAR000188078
Generator County :	Los Angeles
TSDF EPA ID :	CAD008252405
TSDF Disposal County :	Los Angeles
State Waste :	Oxygenated solvents (acetone, butanol, ethyl acetate, etc.)
Disposal Method :	FUEL BLENDING PRIOR TO ENERGY RECOVERY AT ANOTHER SITE
Tons :	1.617

Waste Generator Summary 2011

Generator EPA ID :	CAR000188078
Generator County :	Los Angeles
TSDF EPA ID :	CAD008252405
TSDF Disposal County :	Los Angeles
State Waste :	Unspecified solvent mixture
Disposal Method :	FUEL BLENDING PRIOR TO ENERGY RECOVERY AT ANOTHER SITE
Tons :	2.178

Map Id: D40
Direction: WSW
Distance: 0.172 mi.
Actual: 906.702 ft.
Elevation: 0.054 mi. / 286.089 ft.
Relative: Lower

Site Name : USA PRINTING
7925 SANTA MONICA BLVD
WEST HOLLYWOOD, CA 90046

Database(s) : [HAZNET - CA] ***(cont.)***

Envirosite ID: 13710975
EPA ID: CAR000188078

HAZNET - CA ***(cont.)***

Waste Generator Summary 2010

Generator EPA ID :	CAR000188078
Generator County :	Los Angeles
TSDF EPA ID :	CAD008252405
TSDF Disposal County :	Los Angeles
State Waste :	Unspecified solvent mixture
Disposal Method :	FUEL BLENDING PRIOR TO ENERGY RECOVERY AT ANOTHER SITE
Tons :	2.376

Waste Generator Summary 2009

Generator EPA ID :	CAR000188078
Generator County :	Los Angeles
TSDF EPA ID :	CAD008252405
TSDF Disposal County :	Los Angeles
State Waste :	Unspecified solvent mixture
Disposal Method :	FUEL BLENDING PRIOR TO ENERGY RECOVERY AT ANOTHER SITE
Tons :	3.69

Waste Generator Summary 2008

Generator EPA ID :	CAR000188078
Generator County :	Los Angeles
TSDF EPA ID :	CAD008252405
TSDF Disposal County :	Los Angeles
State Waste :	Unspecified solvent mixture
Disposal Method :	FUEL BLENDING PRIOR TO ENERGY RECOVERY AT ANOTHER SITE
Tons :	2.97

Waste Generator Summary 2007

Generator EPA ID :	CAR000188078
Generator County :	Los Angeles
TSDF EPA ID :	CAD008252405
TSDF Disposal County :	Los Angeles
State Waste :	Unspecified solvent mixture
Disposal Method :	FUEL BLENDING PRIOR TO ENERGY RECOVERY AT ANOTHER SITE
Tons :	0.396

Map Id: D41
Direction: WSW
Distance: 0.172 mi.
Actual: 906.702 ft.
Elevation: 0.054 mi. / 286.089 ft.
Relative: Lower

Site Name : USA PRINTING
7925 SANTA MONICA BLVD
WEST HOLLYWOOD, CA 90046

Database(s) : [RCRA_SQG]

Envirosite ID: 15016497
EPA ID: CAR000188078

RCRA_SQG

Date form received by agency :	10/18/2007
Facility name :	USA PRINTING
Facility address :	7925 SANTA MONICA BLVD, WEST HOLLYWOOD CA 90046
EPA ID :	CAR000188078
Mailing address :	7925 SANTA MONICA BLVD, WEST HOLLYWOOD CA 90046
Contact :	ALLEN SHIRIAN
Contact address :	7925 SANTA MONICA BLVD, WEST HOLLYWOOD CA 90046
Contact country :	US
Contact telephone :	323-654-5902
Contact email :	ALLEN33OCI@YAHOO.COM
EPA Region :	09
Land type :	Private
Source type :	Notification
Classification :	Small Quantity Generator
Description :	Handlers that generate more than 100 and less than 1000 kilograms of hazardous waste during any calendar month and accumulate less than 6000 kg of hazardous waste at any time; or generate 100 kg or less of hazardous waste during any calendar month, and accumulate more than 1000 kg of hazardous waste at any time.

Owner/Operator Summary :

Owner Operator name :	AMIR SHIRIAN
Owner Operator address :	7925 SANTA MONICA BLVD, WEST HOLLYWOOD CA 90046
Owner Operator country :	US
Owner Operator telephone :	N/R
Legal status :	Private
Owner Operator Type :	Owner
Owner/Op start date :	05/15/1990
Owner/Op end date :	N/R

Owner Operator name :	AMIR SHIRIAN
Owner Operator address :	N/R
Owner Operator country :	N/R
Owner Operator telephone :	N/R
Legal status :	Private
Owner Operator Type :	Operator
Owner/Op start date :	05/15/1990
Owner/Op end date :	N/R

Handler Activities Summary :

U.S. importer of hazardous waste :	No
Mixed waste (haz. and radioactive) :	No
Recycler of hazardous waste :	No
Transporter of hazardous waste :	No
Treater storer or disposer of HW :	No
Underground injection activity :	No
On-site burner exemption :	No
Furnace exemption :	No
Used oil fuel burner :	No
Used oil processor :	No
Used oil refiner :	No
Used oil fuel marketer to burner :	No
Used oil Specification marketer :	No
Used oil transfer facility :	No
Used oil transporter :	No

Map Id: D41
Direction: WSW
Distance: 0.172 mi.
Actual: 906.702 ft.
Elevation: 0.054 mi. / 286.089 ft.
Relative: Lower

Site Name : USA PRINTING
7925 SANTA MONICA BLVD
WEST HOLLYWOOD, CA 90046

Database(s) : [RCRA_SQG] ***(cont.)***

Envirosite ID: 15016497
EPA ID: CAR000188078

RCRA_SQG ***(cont.)***

Hazardous Waste Summary :

Waste code : D001
Waste name : IGNITABLE WASTE

Waste code : F003

Waste name :

THE FOLLOWING SPENT NONHALOGENATED SOLVENTS: XYLENE, ACETONE, ETHYL ACETATE, ETHYL BENZENE, ETHYL ETHER, METHYL ISOBUTYL KETONE, N-BUTYL ALCOHOL, CYCLOHEXANONE, AND METHANOL; ALL SPENT SOLVENT MIXTURES/BLENDS CONTAINING, BEFORE USE, ONLY THE ABOVE SPENT NONHALOGENATED SOLVENTS; AND ALL SPENT SOLVENT MIXTURES/BLENDS CONTAINING, BEFORE USE, ONE OR MORE OF THE ABOVE NONHALOGENATED SOLVENTS, AND A TOTAL OF TEN PERCENT OR MORE (BY VOLUME) OF ONE OR MORE OF THOSE SOLVENTS LISTED IN F001, F002, F004, AND F005; AND STILL BOTTOMS FROM THE RECOVERY OF THESE SPENT SOLVENTS AND SPENT SOLVENT MIXTURES.

Waste code : F005

Waste name :

THE FOLLOWING SPENT NONHALOGENATED SOLVENTS: TOLUENE, METHYL ETHYL KETONE, CARBON DISULFIDE, ISOBUTANOL, PYRIDINE, BENZENE, 2-ETHOXYETHANOL, AND 2-NITROPROPANE; ALL SPENT SOLVENT MIXTURES/BLENDS CONTAINING, BEFORE USE, A TOTAL OF TEN PERCENT OR MORE (BY VOLUME) OF ONE OR MORE OF THE ABOVE NONHALOGENATED SOLVENTS OR THOSE SOLVENTS LISTED IN F001, F002, OR F004; AND STILL BOTTOMS FROM THE RECOVERY OF THESE SPENT SOLVENTS AND SPENT SOLVENT MIXTURES.

Facility has No violations / inspections reported.

Map Id: K42
Direction: ESE
Distance: 0.177 mi.
Actual: 932.594 ft.
Elevation: 0.054 mi. / 284.449 ft.
Relative: Lower

Site Name : THE GLASSBAND-WILLEN MORTUARY
7700 SANTA MONICA BLVD
WEST HOLLYWOOD, CA 90046

Database(s) : [HAZNET - CA]

Envirosite ID: 30859747
EPA ID: CAC001076960

HAZNET - CA

Year : 1997
Contact Name : ROBERT MALINOW/PARTNER
Facility Mailing Address : 7700 SANTA MONICA BLVD, WEST HOLLYWOOD, CA 900460000
Contact Phone : 2136566260

Waste Generator Summary 1997

Generator EPA ID : CAC001076960
Generator County : Los Angeles
TSDF EPA ID : CAD009007626
TSDF Disposal County : Los Angeles

Map Id: K42
Direction: ESE
Distance: 0.177 mi.
Actual: 932.594 ft.
Elevation: 0.054 mi. / 284.449 ft.
Relative: Lower

Site Name : THE GLASSBAND-WILLEN MORTUARY
7700 SANTA MONICA BLVD
WEST HOLLYWOOD, CA 90046

Database(s) : [HAZNET - CA] ***(cont.)***

Envirosite ID: 30859747
EPA ID: CAC001076960

HAZNET - CA ***(cont.)***

State Waste :	Asbestos containing waste
Disposal Method :	Disposal, landfill
Tons :	1.2642

Map Id: J43
Direction: SW
Distance: 0.179 mi.
Actual: 943.890 ft.
Elevation: 0.052 mi. / 272.31 ft.
Relative: Lower

Site Name : LA RADIATOR & AUTOMOTIVE
1022 N FAIRFAX AVE
WEST HOLLYWOOD, CA 90046

Database(s) : [RCRA_SQG]

Envirosite ID: 14985972
EPA ID: CAD981689300

RCRA_SQG

Date form received by agency :	09/01/1996
Facility name :	LA RADIATOR & AUTOMOTIVE
Facility address :	1022 N FAIRFAX AVE, WEST HOLLYWOOD CA 90046
EPA ID :	CAD981689300
Mailing address :	1022 N FAIRFAX AVE, WEST HOLLYWOOD CA 90046
Contact :	N/R
Contact address :	N/R
Contact country :	US
Contact telephone :	N/R
Contact email :	N/R
EPA Region :	09
Land type :	N/R
Source type :	Implementer
Classification :	Small Quantity Generator

Description : Handlers that generate more than 100 and less than 1000 kilograms of hazardous waste during any calendar month and accumulate less than 6000 kg of hazardous waste at any time; or generate 100 kg or less of hazardous waste during any calendar month, and accumulate more than 1000 kg of hazardous waste at any time.

Owner/Operator Summary :

Owner Operator name :	AVAK H AVAKIAN
Owner Operator address :	NOT REQUIRED, NOT REQUIRED ME 99999
Owner Operator country :	N/R
Owner Operator telephone :	4155551212
Legal status :	Private
Owner Operator Type :	Owner
Owner/Op start date :	N/R
Owner/Op end date :	N/R

Owner Operator name :	NOT REQUIRED
Owner Operator address :	NOT REQUIRED, NOT REQUIRED ME 99999
Owner Operator country :	N/R
Owner Operator telephone :	4155551212
Legal status :	Private
Owner Operator Type :	Operator
Owner/Op start date :	N/R

Map Id: J43
Direction: SW
Distance: 0.179 mi.
Actual: 943.890 ft.
Elevation: 0.052 mi. / 272.31 ft.
Relative: Lower

Site Name : LA RADIATOR & AUTOMOTIVE
1022 N FAIRFAX AVE
WEST HOLLYWOOD, CA 90046

Database(s) : [RCRA_SQG] ***(cont.)***

Envirosite ID: 14985972
EPA ID: CAD981689300

RCRA_SQG ***(cont.)***

Owner/Op end date :	N/R

Handler Activities Summary :

U.S. importer of hazardous waste :	No
Mixed waste (haz. and radioactive) :	No
Recycler of hazardous waste :	No
Transporter of hazardous waste :	No
Treater storer or disposer of HW :	No
Underground injection activity :	No
On-site burner exemption :	No
Furnace exemption :	No
Used oil fuel burner :	No
Used oil processor :	No
Used oil refiner :	No
Used oil fuel marketer to burner :	No
Used oil Specification marketer :	No
Used oil transfer facility :	No
Used oil transporter :	No

Facility has No violations / inspections reported.

Map Id: J44
Direction: SW
Distance: 0.179 mi.
Actual: 943.890 ft.
Elevation: 0.052 mi. / 272.31 ft.
Relative: Lower

Site Name : LA AUTO CLASSIC
1022 FAIRFAX
LOS ANGELES, CA 90046

Database(s) : [HAZNET - CA]

Envirosite ID: 30876790
EPA ID: CAC002551797

HAZNET - CA

Year :	2002
Contact Name :	ROSSY OR SHAWN
Facility Mailing Address :	1022 FAIRFAX, LOS ANGELES, CA 90046
Contact Phone :	3236500211

Waste Generator Summary 2002

Generator EPA ID :	CAC002551797
Generator County :	Los Angeles
TSDF EPA ID :	CAD099452708
TSDF Disposal County :	Los Angeles
State Waste :	Waste oil and mixed oil
Disposal Method :	Recycler
Tons :	1.33

Map Id: J45
Direction: SW
Distance: 0.179 mi.
Actual: 943.890 ft.
Elevation: 0.052 mi. / 272.31 ft.
Relative: Lower

Site Name : LA RADIATOR & AUTOMOTIVE
1022 N FAIRFAX AVE
WEST HOLLYWOOD, CA 90046

Database(s) : [HAZNET - CA]

Envirosite ID: 30947243
EPA ID: CAD981689300

HAZNET - CA

Year : 2003
Contact Name : CANX VQ96 _____AH
Facility Mailing Address : 1022 N FAIRFAX AVE, WEST HOLLYWOOD, CA 900460000
Contact Phone : 2136564055

Year : 1998
Contact Name : CANX VQ96 _____AH
Facility Mailing Address : 1022 N FAIRFAX AVE, WEST HOLLYWOOD, CA 900460000
Contact Phone : 2136564055

Year : 1996
Contact Name : CANX VQ96 _____AH
Facility Mailing Address : 1022 N FAIRFAX AVE, WEST HOLLYWOOD, CA 900460000
Contact Phone : 2136564055

Waste Generator Summary 2003
Generator EPA ID : CAD981689300
Generator County : Los Angeles
TSDF EPA ID : CAT080013352
TSDF Disposal County : Los Angeles
State Waste : Unspecified aqueous solution
Disposal Method : Recycler
Tons : 1.26

Waste Generator Summary 1999
Generator EPA ID : CAD981689300
Generator County : Los Angeles
TSDF EPA ID : CAT000613935
TSDF Disposal County : Los Angeles
State Waste : Aqueous solution with total organic residues less than 10 percent
Disposal Method : Transfer station
Tons : 0.0672

Waste Generator Summary 1998
Generator EPA ID : CAD981689300
Generator County : Los Angeles
TSDF EPA ID : CAD093459485
TSDF Disposal County : Fresno
State Waste : Organic liquids with metals (see 121)
Disposal Method : Transfer station
Tons : 0.0667

Waste Generator Summary 1996
Generator EPA ID : CAD981689300
Generator County : Los Angeles
TSDF EPA ID : CAT080013352
TSDF Disposal County : Los Angeles

Map Id: J45
Direction: SW
Distance: 0.179 mi.
Actual: 943.890 ft.
Elevation: 0.052 mi. / 272.31 ft.
Relative: Lower

Site Name : LA RADIATOR & AUTOMOTIVE
1022 N FAIRFAX AVE
WEST HOLLYWOOD, CA 90046

Database(s) : [HAZNET - CA] ***(cont.)***

Envirosite ID: 30947243
EPA ID: CAD981689300

HAZNET - CA ***(cont.)***

State Waste :	Unspecified aqueous solution
Disposal Method :	Recycler
Tons :	0.126

Map Id: K46
Direction: ESE
Distance: 0.182 mi.
Actual: 961.595 ft.
Elevation: 0.054 mi. / 285.433 ft.
Relative: Lower

Site Name : LA CO FIRE STATION #8
7643 W SANTA MONICA BLVD
WEST HOLLYWOOD, CA 90046

Database(s) : [FRS, LUST REG 4 - CA]

Envirosite ID: 9800307
EPA ID: N/R

FRS

Registry ID :	110065476693

The California Environmental Protection Agency (CalEPA) has recently implemented a new data warehouse system (nSite). This data warehouse combines and merges facility and site information from five different systems managed within CalEPA. The five systems are: California Environmental Reporting System (CERS), EnviroStor, GeoTracker, California Integrated Water Quality System (CIWQS), and Toxic Release Inventory (TRI).

LUST REG 4 - CA

Status Date :	10/28/2003
Status :	Completed - Case Closed
Begin Date :	05/18/1994
Global ID :	T0603799298
Site History :	N/R
RB Case Number :	R-12753
Potential Media Affected :	Under Investigation
Potential Contaminants of Concern :	Gasoline
Local Agency :	LOS ANGELES COUNTY
Local Case Number :	012586-012753
Lead Agency :	LOS ANGELES COUNTY
File Location :	N/R
CUF Case :	NO
Caseworker :	JOA
Case Type :	LUST Cleanup Site
How Discovered :	Other Means
How Discovered Description :	N/R
Stop Method :	N/R
Stop Description :	N/R

Contacts Summary

Global ID :	T0603799298
Contact Name :	JOHN AWUJO
Contact Type :	Local Agency Caseworker
Organization Name :	LOS ANGELES COUNTY
Address :	900 S FREMONT AVE

Map Id: K46
Direction: ESE
Distance: 0.182 mi.
Actual: 961.595 ft.
Elevation: 0.054 mi. / 285.433 ft.
Relative: Lower

Site Name : LA CO FIRE STATION #8
7643 W SANTA MONICA BLVD
WEST HOLLYWOOD, CA 90046

Database(s) : [FRS, LUST REG 4 - CA] ***(cont.)***

Envirosite ID: 9800307
EPA ID: N/R

LUST REG 4 - CA ***(cont.)***

City :	ALHAMBRA
Phone Number :	6264583507
Email :	jawujo@dpw.lacounty.gov
Global ID :	T0603799298
Contact Name :	YI LU
Contact Type :	Regional Board Caseworker
Organization Name :	LOS ANGELES RWQCB (REGION 4)
Address :	N/R
City :	R4 UNKNOWN
Phone Number :	N/R
Email :	ylu@waterboards.ca.gov

Regulatory Activities

Date :	10/28/2003
Global ID :	T0603799298
Action Type :	ENFORCEMENT
Action :	Closure/No Further Action Letter
Date :	05/24/2001
Global ID :	T0603799298
Action Type :	Other
Action :	Leak Reported
Date :	05/18/1994
Global ID :	T0603799298
Action Type :	Other
Action :	Leak Discovery

Status History

Status Date :	10/28/2003
Global ID :	T0603799298
Status :	Completed - Case Closed
Status Date :	05/24/2001
Global ID :	T0603799298
Status :	Open - Site Assessment
Status Date :	05/18/1994
Global ID :	T0603799298
Status :	Open - Case Begin Date

Map Id: K47
Direction: ESE
Distance: 0.183 mi.
Actual: 967.428 ft.
Elevation: 0.054 mi. / 285.105 ft.
Relative: Lower

Site Name : LA CO FD FIRE STA #008
7643 SANTA MONICA BLVD
LOS ANGELES, CA 90046

Database(s) : [FID UST - CA, UST - CA]

Envirosite ID: 9466078
EPA ID: N/R

FID UST - CA

Facility ID :	12753
Permitting Agency :	LOS ANGELES, CITY OF

UST - CA

Facility ID :	12753
Permitting Agency :	LOS ANGELES, CITY OF
Latitude :	34.0922569
Longitude :	-118.3551404

Map Id: K48
Direction: ESE
Distance: 0.183 mi.
Actual: 967.428 ft.
Elevation: 0.054 mi. / 285.105 ft.
Relative: Lower

Site Name : FIRE STATION 8
7643 SANTA MONICA BLVD.
LOS ANGELES, CA 90046

Database(s) : [HIST UST - CA]

Envirosite ID: 9647084
EPA ID: N/R

HIST UST - CA

PDF Link :	Click here for hyperlink provided by the agency.

Map Id: K49
Direction: ESE
Distance: 0.183 mi.
Actual: 967.428 ft.
Elevation: 0.054 mi. / 285.105 ft.
Relative: Lower

Site Name : LOS ANGELES COUNTY FIRE
DEPARTMENT - FS 008
7643 SANTA MONICA BLVD
WEST HOLLYWOOD, CA 90046

Database(s) : [HAZNET - CA]

Envirosite ID: 19040236
EPA ID: CAL000112231

HAZNET - CA

Year :	2013
Contact Name :	TONY JIMENEZ
Facility Mailing Address :	2300 E 27TH ST, SIGNAL HILL, CA 90755
Contact Phone :	5629883625

Year :	2012
Contact Name :	TONY JIMENEZ
Facility Mailing Address :	2300 E 27TH ST, SIGNAL HILL, CA 90755
Contact Phone :	5629883625

Year :	2011
Contact Name :	TONY JIMENEZ
Facility Mailing Address :	2300 E 27TH ST, SIGNAL HILL, CA 90755
Contact Phone :	5629883625

Map Id: K49
Direction: ESE
Distance: 0.183 mi.
Actual: 967.428 ft.
Elevation: 0.054 mi. / 285.105 ft.
Relative: Lower

Site Name : LOS ANGELES COUNTY FIRE DEPARTMENT - FS 008
7643 SANTA MONICA BLVD
WEST HOLLYWOOD, CA 90046

Database(s) : [HAZNET - CA] ***(cont.)***

Envirosite ID: 19040236
EPA ID: CAL000112231

HAZNET - CA ***(cont.)***

Year :	2010
Contact Name :	TONY JIMENEZ
Facility Mailing Address :	2300 E 27TH ST, SIGNAL HILL, CA 90755
Contact Phone :	5629883625

Year :	2009
Contact Name :	TONY JIMENEZ
Facility Mailing Address :	2300 E 27TH ST, SIGNAL HILL, CA 90755
Contact Phone :	5629883625

Year :	2008
Contact Name :	TONY JIMENEZ
Facility Mailing Address :	2300 E 27TH ST, SIGNAL HILL, CA 90755
Contact Phone :	5629883625

Year :	2007
Contact Name :	TONY JIMENEZ
Facility Mailing Address :	2300 E 27TH ST, SIGNAL HILL, CA 90755
Contact Phone :	5629883625

Year :	2006
Contact Name :	TONY JIMENEZ
Facility Mailing Address :	2300 E 27TH ST, SIGNAL HILL, CA 90755
Contact Phone :	5629883625

Year :	2005
Contact Name :	TONY JIMENEZ
Facility Mailing Address :	2300 E 27TH ST, SIGNAL HILL, CA 90755
Contact Phone :	5629883625

Year :	2004
Contact Name :	TONY JIMENEZ
Facility Mailing Address :	2300 E 27TH ST, SIGNAL HILL, CA 90755
Contact Phone :	5629883625

Year :	2003
Contact Name :	TONY JIMENEZ
Facility Mailing Address :	2300 E 27TH ST, SIGNAL HILL, CA 90755
Contact Phone :	5629883625

Year :	2002
Contact Name :	TONY JIMENEZ
Facility Mailing Address :	2300 E 27TH ST, SIGNAL HILL, CA 90755
Contact Phone :	5629883625

Map Id: K49
Direction: ESE
Distance: 0.183 mi.
Actual: 967.428 ft.
Elevation: 0.054 mi. / 285.105 ft.
Relative: Lower

Site Name : LOS ANGELES COUNTY FIRE DEPARTMENT - FS 008
7643 SANTA MONICA BLVD
WEST HOLLYWOOD, CA 90046

Database(s) : [HAZNET - CA] ***(cont.)***

Envirosite ID: 19040236
EPA ID: CAL000112231

HAZNET - CA ***(cont.)***

Year :	1997
Contact Name :	TONY JIMENEZ
Facility Mailing Address :	2300 E 27TH ST, SIGNAL HILL, CA 90755
Contact Phone :	5629883625

Year :	1994
Contact Name :	TONY JIMENEZ
Facility Mailing Address :	2300 E 27TH ST, SIGNAL HILL, CA 90755
Contact Phone :	5629883625

Year :	N/R
Contact Name :	TONY JIMENEZ
Facility Mailing Address :	2300 E 27TH ST, SIGNAL HILL, CA 90755
Contact Phone :	5629883625

Waste Generator Summary 2014

Generator EPA ID :	CAL000112231
Generator County :	Los Angeles
TSDF EPA ID :	CAT080013352
TSDF Disposal County :	Los Angeles
State Waste :	Waste oil and mixed oil
Disposal Method :	OTHER RECOVERY OF RECLAMATION FOR REUSE INCLUDING ACID REGENERATION, ORGANICS RECOVERY ECT
Tons :	0.19

Waste Generator Summary 2013

Generator EPA ID :	CAL000112231
Generator County :	Los Angeles
TSDF EPA ID :	CAT080013352
TSDF Disposal County :	Los Angeles
State Waste :	Waste oil and mixed oil
Disposal Method :	OTHER RECOVERY OF RECLAMATION FOR REUSE INCLUDING ACID REGENERATION, ORGANICS RECOVERY ECT
Tons :	0.19

Waste Generator Summary 2012

Generator EPA ID :	CAL000112231
Generator County :	Los Angeles
TSDF EPA ID :	CAT080013352
TSDF Disposal County :	Los Angeles
State Waste :	Waste oil and mixed oil

Map Id: K49
Direction: ESE
Distance: 0.183 mi.
Actual: 967.428 ft.
Elevation: 0.054 mi. / 285.105 ft.
Relative: Lower

Site Name : LOS ANGELES COUNTY FIRE DEPARTMENT - FS 008
7643 SANTA MONICA BLVD
WEST HOLLYWOOD, CA 90046

Database(s) : [HAZNET - CA] ***(cont.)***

Envirosite ID: 19040236
EPA ID: CAL000112231

HAZNET - CA ***(cont.)***

Disposal Method : OTHER RECOVERY OF RECLAMATION FOR REUSE INCLUDING ACID REGENERATION, ORGANICS RECOVERY ECT

Tons : 0.418

Waste Generator Summary 2011
Generator EPA ID : CAL000112231
Generator County : Los Angeles
TSDF EPA ID : CAD028409019
TSDF Disposal County : Los Angeles
State Waste : Laboratory waste chemicals

Disposal Method : STORAGE, BULKING, AND/OR TRANSFER OFF SITE--NO TREATMENT/REOVERY (H010-H129) OR (H131-H135)

Tons : 0.21267

Generator EPA ID : CAL000112231
Generator County : Los Angeles
TSDF EPA ID : CAD982444481
TSDF Disposal County : San Bernardino
State Waste : Waste oil and mixed oil

Disposal Method : STORAGE, BULKING, AND/OR TRANSFER OFF SITE--NO TREATMENT/REOVERY (H010-H129) OR (H131-H135)

Tons : 0.304

Waste Generator Summary 2010
Generator EPA ID : CAL000112231
Generator County : Los Angeles
TSDF EPA ID : CAD982444481
TSDF Disposal County : San Bernardino
State Waste : Waste oil and mixed oil

Disposal Method : STORAGE, BULKING, AND/OR TRANSFER OFF SITE--NO TREATMENT/REOVERY (H010-H129) OR (H131-H135)

Tons : 0.38

Waste Generator Summary 2009
Generator EPA ID : CAL000112231
Generator County : Los Angeles
TSDF EPA ID : CAD982444481
TSDF Disposal County : San Bernardino
State Waste : Unspecified oil-containing waste

Map Id: K49
Direction: ESE
Distance: 0.183 mi.
Actual: 967.428 ft.
Elevation: 0.054 mi. / 285.105 ft.
Relative: Lower

Site Name : LOS ANGELES COUNTY FIRE DEPARTMENT - FS 008
7643 SANTA MONICA BLVD
WEST HOLLYWOOD, CA 90046

Database(s) : [HAZNET - CA] ***(cont.)***

Envirosite ID: 19040236
EPA ID: CAL000112231

HAZNET - CA ***(cont.)***

Disposal Method : STORAGE, BULKING, AND/OR TRANSFER OFF SITE--NO TREATMENT/REOVERY (H010-H129) OR (H131-H135)

Tons : 0.2085

Waste Generator Summary 2008
Generator EPA ID : CAL000112231
Generator County : Los Angeles
TSDF EPA ID : CAD982444481
TSDF Disposal County : San Bernardino
State Waste : Waste oil and mixed oil

Disposal Method : STORAGE, BULKING, AND/OR TRANSFER OFF SITE--NO TREATMENT/REOVERY (H010-H129) OR (H131-H135)

Tons : 0.589

Waste Generator Summary 2007
Generator EPA ID : CAL000112231
Generator County : Los Angeles
TSDF EPA ID : CAD008252405
TSDF Disposal County : Los Angeles
State Waste : Unspecified solvent mixture
Disposal Method : FUEL BLENDING PRIOR TO ENERGY RECOVERY AT ANOTHER SITE
Tons : 0.45

Generator EPA ID : CAL000112231
Generator County : Los Angeles
TSDF EPA ID : CAD982444481
TSDF Disposal County : San Bernardino
State Waste : Waste oil and mixed oil

Disposal Method : STORAGE, BULKING, AND/OR TRANSFER OFF SITE--NO TREATMENT/REOVERY (H010-H129) OR (H131-H135)

Tons : 0.342

Generator EPA ID : CAL000112231
Generator County : Los Angeles
TSDF EPA ID : CAT080013352
TSDF Disposal County : Los Angeles
State Waste : Tank bottom waste

Disposal Method : DISCHARGE TO SEWER/POTW OR NPDES(WITH PRIOR STORAGE--WITH OR WITHOUT TREATMENT)

Tons : 2.919

Map Id: K49
Direction: ESE
Distance: 0.183 mi.
Actual: 967.428 ft.
Elevation: 0.054 mi. / 285.105 ft.
Relative: Lower

Site Name : LOS ANGELES COUNTY FIRE DEPARTMENT - FS 008
7643 SANTA MONICA BLVD
WEST HOLLYWOOD, CA 90046

Database(s) : [HAZNET - CA] ***(cont.)***

Envirosite ID: 19040236
EPA ID: CAL000112231

HAZNET - CA ***(cont.)***

Waste Generator Summary 2006

Generator EPA ID :	CAL000112231
Generator County :	Los Angeles
TSDF EPA ID :	CAD982444481
TSDF Disposal County :	San Bernardino
State Waste :	Unspecified oil-containing waste
Disposal Method :	Recycler
Tons :	0.2085

Generator EPA ID :	CAL000112231
Generator County :	Los Angeles
TSDF EPA ID :	CAD982444481
TSDF Disposal County :	San Bernardino
State Waste :	Waste oil and mixed oil
Disposal Method :	STORAGE, BULKING, AND/OR TRANSFER OFF SITE--NO TREATMENT/REOVERY (H010-H129) OR (H131-H135)
Tons :	0.19

Generator EPA ID :	CAL000112231
Generator County :	Los Angeles
TSDF EPA ID :	N/R
TSDF Disposal County :	N/R
State Waste :	Waste oil and mixed oil
Disposal Method :	STORAGE, BULKING, AND/OR TRANSFER OFF SITE--NO TREATMENT/REOVERY (H010-H129) OR (H131-H135)
Tons :	0.152

Waste Generator Summary 2005

Generator EPA ID :	CAL000112231
Generator County :	Los Angeles
TSDF EPA ID :	CAT080013352
TSDF Disposal County :	Los Angeles
State Waste :	Waste oil and mixed oil
Disposal Method :	Recycler
Tons :	0.38

Waste Generator Summary 2004

Generator EPA ID :	CAL000112231
Generator County :	Los Angeles
TSDF EPA ID :	CAD982444481
TSDF Disposal County :	San Bernardino
State Waste :	Waste oil and mixed oil
Disposal Method :	Recycler

Map Id: K49
Direction: ESE
Distance: 0.183 mi.
Actual: 967.428 ft.
Elevation: 0.054 mi. / 285.105 ft.
Relative: Lower

Site Name : LOS ANGELES COUNTY FIRE DEPARTMENT - FS 008
7643 SANTA MONICA BLVD
WEST HOLLYWOOD, CA 90046

Database(s) : [HAZNET - CA] ***(cont.)***

Envirosite ID: 19040236
EPA ID: CAL000112231

HAZNET - CA ***(cont.)***

Tons : 0.57

Waste Generator Summary 2003
Generator EPA ID : CAL000112231
Generator County : Los Angeles
TSDF EPA ID : CAT080013352
TSDF Disposal County : Los Angeles
State Waste : Waste oil and mixed oil
Disposal Method : Recycler
Tons : 0.779

Waste Generator Summary 2002
Generator EPA ID : CAL000112231
Generator County : Los Angeles
TSDF EPA ID : CAT080013352
TSDF Disposal County : Los Angeles
State Waste : Waste oil and mixed oil
Disposal Method : Recycler
Tons : 0.57

Waste Generator Summary 1997
Generator EPA ID : CAL000112231
Generator County : Los Angeles
TSDF EPA ID : CAD099452708
TSDF Disposal County : Los Angeles
State Waste : Waste oil and mixed oil
Disposal Method : Recycler
Tons : 0.133

Waste Generator Summary 1994
Generator EPA ID : CAL000112231
Generator County : Los Angeles
TSDF EPA ID : CAT080013352
TSDF Disposal County : Los Angeles
State Waste : Tank bottom waste
Disposal Method : N/R
Tons : 0.6255

Map Id: K50
Direction: ESE
Distance: 0.183 mi.
Actual: 967.428 ft.
Elevation: 0.054 mi. / 285.105 ft.
Relative: Lower

Site Name : LOS ANGELES COUNTY FIRE DEPARTMENT - FS 008
7643 SANTA MONICA BLVD - STATION 8
WEST HOLLYWOOD, CA 90046

Database(s) : [HAZNET - CA]

Envirosite ID: 330057248
EPA ID: CAL000112231

HAZNET - CA

Year : N/R
Contact Name : TONY JIMENEZ
Facility Mailing Address : 2300 EAST 27TH STREET, SIGNAL HILL, CA 907550000
Contact Phone : 5629883625

Year : N/R
Contact Name : TONY JIMENEZ
Facility Mailing Address : 2300 E 27TH ST, SIGNAL HILL, CA 90755
Contact Phone : 5629883625

Waste Generator Summary 2015
Generator EPA ID : CAL000112231
Generator County : Los Angeles
TSDF EPA ID : CAT080013352
TSDF Disposal County : Los Angeles
State Waste : Waste oil and mixed oil

Disposal Method : OTHER RECOVERY OF RECLAMATION FOR REUSE INCLUDING ACID REGENERATION, ORGANICS RECOVERY ECT

Tons : 0.19

Waste Generator Summary 2014
Generator EPA ID : CAL000112231
Generator County : Los Angeles
TSDF EPA ID : CAT080013352
TSDF Disposal County : Los Angeles
State Waste : Waste oil and mixed oil

Disposal Method : OTHER RECOVERY OF RECLAMATION FOR REUSE INCLUDING ACID REGENERATION, ORGANICS RECOVERY ECT

Tons : 0.19

Map Id: J51
Direction: SW
Distance: 0.188 mi.
Actual: 992.420 ft.
Elevation: 0.051 mi. / 270.669 ft.
Relative: Lower

Site Name : HOUS REAL ESTATE
1022 N FAIRFAX
WEST HOLLYWOOD, CA 90046

Database(s) : [HAZNET - CA]

Envirosite ID: 30878948
EPA ID: CAC002563349

HAZNET - CA

Year : 2003
Contact Name : STEVE MCNIEIS
Facility Mailing Address : 12410 SANTA MONICA BLVD, LOS ANGELES, CA 90025

Map Id: J51
Direction: SW
Distance: 0.188 mi.
Actual: 992.420 ft.
Elevation: 0.051 mi. / 270.669 ft.
Relative: Lower

Site Name : HOUS REAL ESTATE
1022 N FAIRFAX
WEST HOLLYWOOD, CA 90046

Database(s) : [HAZNET - CA] ***(cont.)***

Envirosite ID: 30878948
EPA ID: CAC002563349

HAZNET - CA ***(cont.)***

Contact Phone : 3106255281

Waste Generator Summary 2003

Generator EPA ID :	CAC002563349
Generator County :	Los Angeles
TSDF EPA ID :	CAT080033681
TSDF Disposal County :	Los Angeles
State Waste :	Other organic solids
Disposal Method :	Recycler
Tons :	1.5

Map Id: D52
Direction: WSW
Distance: 0.191 mi.
Actual: 1009.542 ft.
Elevation: 0.054 mi. / 285.761 ft.
Relative: Lower

Site Name : IMAGE MAKERS AUTO WERKS INC
7935 SANTA MONICA BLVD
HOLLYWOOD, CA 90046

Database(s) : [HAZNET - CA]

Envirosite ID: 30995635
EPA ID: CAL000015209

HAZNET - CA

Year :	1994
Contact Name :	INACT-UNDELIVERABLE '95 FEES
Facility Mailing Address :	7935 SANTA MONICA BLVD, HOLLYWOOD, CA 900460000
Contact Phone :	N/R

Year :	1993
Contact Name :	INACT-UNDELIVERABLE '95 FEES
Facility Mailing Address :	7935 SANTA MONICA BLVD, HOLLYWOOD, CA 900460000
Contact Phone :	N/R

Waste Generator Summary 1994

Generator EPA ID :	CAL000015209
Generator County :	Los Angeles
TSDF EPA ID :	CAD008252405
TSDF Disposal County :	Los Angeles
State Waste :	Unspecified solvent mixture
Disposal Method :	Recycler
Tons :	0.198

Waste Generator Summary 1993

Generator EPA ID :	CAL000015209
Generator County :	Los Angeles
TSDF EPA ID :	CAD008252405
TSDF Disposal County :	Los Angeles
State Waste :	Unspecified solvent mixture

Map Id: D52
Direction: WSW
Distance: 0.191 mi.
Actual: 1009.542 ft.
Elevation: 0.054 mi. / 285.761 ft.
Relative: Lower

Site Name : IMAGE MAKERS AUTO WERKS INC
7935 SANTA MONICA BLVD
HOLLYWOOD, CA 90046
Database(s) : [HAZNET - CA] ***(cont.)***

Envirosite ID: 30995635
EPA ID: CAL000015209

HAZNET - CA ***(cont.)***

Disposal Method :	Recycler
Tons :	0.5436

Map Id: D53
Direction: WSW
Distance: 0.191 mi.
Actual: 1009.542 ft.
Elevation: 0.054 mi. / 285.761 ft.
Relative: Lower

Site Name : ONE STOP AUTO SHOP INC
7935 SANTA MONICA BLVD
WEST HOLLYWOOD, CA 90046
Database(s) : [HAZNET - CA]

Envirosite ID: 31023131
EPA ID: CAL000223502

HAZNET - CA

Year :	2001
Contact Name :	BRAD WHEELER PRES
Facility Mailing Address :	7935 SANTA MONICA BLVD, WEST HOLLYWOOD, CA 900460000
Contact Phone :	3232279999

Waste Generator Summary 2001

Generator EPA ID :	CAL000223502
Generator County :	Los Angeles
TSDF EPA ID :	CAD099452708
TSDF Disposal County :	Los Angeles
State Waste :	Unspecified aqueous solution
Disposal Method :	Recycler
Tons :	0.42

Map Id: J54
Direction: SW
Distance: 0.196 mi.
Actual: 1033.567 ft.
Elevation: 0.051 mi. / 270.013 ft.
Relative: Lower

Site Name : VLADIMIR KORBATOV DDS
1019 N FAIRFAX AVE
LOS ANGELES, CA 90046
Database(s) : [HAZNET - CA]

Envirosite ID: 30981251
EPA ID: CAL000141475

HAZNET - CA

Year :	1995
Contact Name :	EDNA
Facility Mailing Address :	1019 N FAIRFAX AVE 2ND FLR, LOS ANGELES, CA 900466160
Contact Phone :	3236542607

Year :	1994
Contact Name :	EDNA
Facility Mailing Address :	1019 N FAIRFAX AVE 2ND FLR, LOS ANGELES, CA 900466160
Contact Phone :	3236542607

Map Id: J54
Direction: SW
Distance: 0.196 mi.
Actual: 1033.567 ft.
Elevation: 0.051 mi. / 270.013 ft.
Relative: Lower

Site Name : VLADIMIR KORBATOV DDS
1019 N FAIRFAX AVE
LOS ANGELES, CA 90046

Database(s) : [HAZNET - CA] ***(cont.)***

Envirosite ID: 30981251
EPA ID: CAL000141475

HAZNET - CA ***(cont.)***

Waste Generator Summary 1995

Generator EPA ID :	CAL000141475
Generator County :	Los Angeles
TSDF EPA ID :	CAD981402522
TSDF Disposal County :	Kern
State Waste :	Photochemicals/photoprocessing waste
Disposal Method :	N/R
Tons :	0.0208

Generator EPA ID :	CAL000141475
Generator County :	Los Angeles
TSDF EPA ID :	CAD981402522
TSDF Disposal County :	Kern
State Waste :	Photochemicals/photoprocessing waste
Disposal Method :	Recycler
Tons :	0.0166

Generator EPA ID :	CAL000141475
Generator County :	Los Angeles
TSDF EPA ID :	CAD982524613
TSDF Disposal County :	Orange
State Waste :	Photochemicals/photoprocessing waste
Disposal Method :	Recycler
Tons :	0.0125

Waste Generator Summary 1994

Generator EPA ID :	CAL000141475
Generator County :	Los Angeles
TSDF EPA ID :	CAD982524613
TSDF Disposal County :	Orange
State Waste :	Photochemicals/photoprocessing waste
Disposal Method :	N/R
Tons :	0.0125

Map Id: J55
Direction: SW
Distance: 0.201 mi.
Actual: 1061.800 ft.
Elevation: 0.051 mi. / 268.701 ft.
Relative: Lower

Site Name : ATLANTIC TIRE & AUTO SERVICE
1010 N FAIRFAX AVE
WEST HOLLYWOOD, CA 90046

Database(s) : [HAZNET - CA]

Envirosite ID: 31030352
EPA ID: CAL912973175

HAZNET - CA

Year :	2006
Contact Name :	MIKE JINNAH OWNER

Map Id: J55
Direction: SW
Distance: 0.201 mi.
Actual: 1061.800 ft.
Elevation: 0.051 mi. / 268.701 ft.
Relative: Lower

Site Name : ATLANTIC TIRE & AUTO SERVICE
1010 N FAIRFAX AVE
WEST HOLLYWOOD, CA 90046

Database(s) : [HAZNET - CA] ***(cont.)***

Envirosite ID: 31030352
EPA ID: CAL912973175

HAZNET - CA ***(cont.)***

Facility Mailing Address :	1010 N FAIRFAX AVE, WEST HOLLYWOOD, CA 900460000
Contact Phone :	3236540814

Year :	2003
Contact Name :	MIKE JINNAH OWNER
Facility Mailing Address :	1010 N FAIRFAX AVE, WEST HOLLYWOOD, CA 900460000
Contact Phone :	3236540814

Year :	1998
Contact Name :	MIKE JINNAH OWNER
Facility Mailing Address :	1010 N FAIRFAX AVE, WEST HOLLYWOOD, CA 900460000
Contact Phone :	3236540814

Year :	1996
Contact Name :	MIKE JINNAH OWNER
Facility Mailing Address :	1010 N FAIRFAX AVE, WEST HOLLYWOOD, CA 900460000
Contact Phone :	3236540814

Waste Generator Summary 2006

Generator EPA ID :	CAL912973175
Generator County :	Los Angeles
TSDF EPA ID :	CAT080013352
TSDF Disposal County :	Los Angeles
State Waste :	Tank bottom waste
Disposal Method :	Recycler
Tons :	0.417

Waste Generator Summary 2003

Generator EPA ID :	CAL912973175
Generator County :	Los Angeles
TSDF EPA ID :	CAT080013352
TSDF Disposal County :	Los Angeles
State Waste :	Waste oil and mixed oil
Disposal Method :	Recycler
Tons :	1.33

Waste Generator Summary 2000

Generator EPA ID :	CAL912973175
Generator County :	Los Angeles
TSDF EPA ID :	CAD099452708
TSDF Disposal County :	Los Angeles
State Waste :	Unspecified oil-containing waste
Disposal Method :	Recycler
Tons :	1.4595

Waste Generator Summary 1998

Map Id: J55
Direction: SW
Distance: 0.201 mi.
Actual: 1061.800 ft.
Elevation: 0.051 mi. / 268.701 ft.
Relative: Lower

Site Name : ATLANTIC TIRE & AUTO SERVICE
1010 N FAIRFAX AVE
WEST HOLLYWOOD, CA 90046

Database(s) : [HAZNET - CA] ***(cont.)***

Envirosite ID: 31030352
EPA ID: CAL912973175

HAZNET - CA ***(cont.)***

Generator EPA ID :	CAL912973175
Generator County :	Los Angeles
TSDF EPA ID :	CAD093459485
TSDF Disposal County :	Fresno
State Waste :	Organic liquids with metals (see 121)
Disposal Method :	Transfer station
Tons :	0.1209

Generator EPA ID :	CAL912973175
Generator County :	Los Angeles
TSDF EPA ID :	CAT000613893
TSDF Disposal County :	Los Angeles
State Waste :	Aqueous solution with total organic residues less than 10 percent
Disposal Method :	Transfer station
Tons :	0.4368

Waste Generator Summary 1996

Generator EPA ID :	CAL912973175
Generator County :	Los Angeles
TSDF EPA ID :	CAD099452708
TSDF Disposal County :	Los Angeles
State Waste :	Waste oil and mixed oil
Disposal Method :	Recycler
Tons :	3.99

Map Id: 56
Direction: WNW
Distance: 0.219 mi.
Actual: 1157.692 ft.
Elevation: 0.061 mi. / 319.554 ft.
Relative: Higher

Site Name : HAYWORTH HOUSE LP
1234 N HAYWORTH AVE
WEST HOLLYWOOD, CA 90046

Database(s) : [HAZNET - CA]

Envirosite ID: 19073839
EPA ID: CAC002659613

HAZNET - CA

Year :	2010
Contact Name :	ROSE OLSON
Facility Mailing Address :	7530 SANTA MONICA BLVD STE 1, WEST HOLLYWOOD, CA 900466407
Contact Phone :	3236508771

Waste Generator Summary 2010

Generator EPA ID :	CAC002659613
Generator County :	Los Angeles
TSDF EPA ID :	CAD009007626
TSDF Disposal County :	Los Angeles
State Waste :	Asbestos containing waste

Map Id: 56
Direction: WNW
Distance: 0.219 mi.
Actual: 1157.692 ft.
Elevation: 0.061 mi. / 319.554 ft.
Relative: Higher

Site Name : HAYWORTH HOUSE LP
1234 N HAYWORTH AVE
WEST HOLLYWOOD, CA 90046

Database(s) : [HAZNET - CA] ***(cont.)***

Envirosite ID: 19073839
EPA ID: CAC002659613

HAZNET - CA ***(cont.)***

Disposal Method :	LANDFILL OR SURFACE IMPOUNDMENT THAT WILL BE CLOSED AS LANDFILL(TO INCLUDE ON-SITE TREATMENT AND/OR STABILIZATION)
Tons :	16

Map Id: 57
Direction: SSE
Distance: 0.221 mi.
Actual: 1165.140 ft.
Elevation: 0.05 mi. / 266.404 ft.
Relative: Lower

Site Name : ERIC BUSHARD
944 N GENESEE AVE # 946
WEST HOLLYWOOD, CA 90046

Database(s) : [HAZNET - CA]

Envirosite ID: 19153698
EPA ID: CAC002724171

HAZNET - CA

Year :	2013
Contact Name :	ERIC BUSHARD
Facility Mailing Address :	944 N GENESEE AVE # 946, WEST HOLLYWOOD, CA 900467320
Contact Phone :	3237064722

Waste Generator Summary 2013

Generator EPA ID :	CAC002724171
Generator County :	Los Angeles
TSDF EPA ID :	CAD009007626
TSDF Disposal County :	Los Angeles
State Waste :	Asbestos containing waste
Disposal Method :	LANDFILL OR SURFACE IMPOUNDMENT THAT WILL BE CLOSED AS LANDFILL(TO INCLUDE ON-SITE TREATMENT AND/OR STABILIZATION)
Tons :	0.4

Map Id: K58
Direction: E
Distance: 0.231 mi.
Actual: 1217.942 ft.
Elevation: 0.054 mi. / 284.777 ft.
Relative: Lower

Site Name : MADISON CAR WASH
7617 SANTA MONICA BLVD
WEST HOLLYWOOD, CA 90064

Database(s) : [HAZNET - CA]

Envirosite ID: 30858220
EPA ID: CAC001314096

HAZNET - CA

Year :	1998
Contact Name :	EDMOND SARKIS - MANAGER
Facility Mailing Address :	7617 SANTA MONICA BLVD, WEST HOLLYWOOD, CA 900640000
Contact Phone :	2136541065

Map Id: K58
Direction: E
Distance: 0.231 mi.
Actual: 1217.942 ft.
Elevation: 0.054 mi. / 284.777 ft.
Relative: Lower

Site Name : MADISON CAR WASH
7617 SANTA MONICA BLVD
WEST HOLLYWOOD, CA 90064

Database(s) : [HAZNET - CA] ***(cont.)***

Envirosite ID: 30858220
EPA ID: CAC001314096

HAZNET - CA ***(cont.)***

Waste Generator Summary 1998

Generator EPA ID :	CAC001314096
Generator County :	Los Angeles
TSDF EPA ID :	CAT080013352
TSDF Disposal County :	Los Angeles
State Waste :	Tank bottom waste
Disposal Method :	Recycler
Tons :	1.668

Map Id: L59
Direction: W
Distance: 0.233 mi.
Actual: 1228.969 ft.
Elevation: 0.054 mi. / 283.793 ft.
Relative: Lower

Site Name : TOSCO/UNOCAL #31288
7960 SANTA MONICA BLVD
LOS ANGELES, CA 90046

Database(s) : [FID UST - CA, UST - CA]

Envirosite ID: 9464448
EPA ID: N/R

FID UST - CA

Facility ID :	24754
Permitting Agency :	LOS ANGELES, CITY OF

UST - CA

Facility ID :	24754
Permitting Agency :	LOS ANGELES, CITY OF
Latitude :	34.09186
Longitude :	-118.362139

Map Id: L60
Direction: W
Distance: 0.233 mi.
Actual: 1228.969 ft.
Elevation: 0.054 mi. / 283.793 ft.
Relative: Lower

Site Name : USA PETROLEUM COMPANY 107
7960 SANTA MONICA BLVD
WEST HOLLYWOOD, CA 90046

Database(s) : [HIST UST - CA]

Envirosite ID: 9688677
EPA ID: N/R

HIST UST - CA

PDF Link :	Click here for hyperlink provided by the agency.

Map Id: L61
Direction: W
Distance: 0.233 mi.
Actual: 1228.969 ft.
Elevation: 0.054 mi. / 283.793 ft.
Relative: Lower

Site Name : AL SAL OIL CO., #33
7960 SANTA MONICA BLVD
LOS ANGELES, CA 90046

Database(s) : [HAZNET - CA]

Envirosite ID: 30999850
EPA ID: CAL000183974

HAZNET - CA

Year :	2004
Contact Name :	MONTRI PHUVADAKORN
Facility Mailing Address :	3410 EAST FOOTHILL BLVD, PASADENA, CA 911070000
Contact Phone :	6264400684

Year :	2003
Contact Name :	MONTRI PHUVADAKORN
Facility Mailing Address :	3410 EAST FOOTHILL BLVD, PASADENA, CA 911070000
Contact Phone :	6264400684

Waste Generator Summary 2004

Generator EPA ID :	CAL000183974
Generator County :	Los Angeles
TSDF EPA ID :	CAD982444481
TSDF Disposal County :	San Bernardino
State Waste :	Other organic solids
Disposal Method :	Recycler
Tons :	0.01

Generator EPA ID :	CAL000183974
Generator County :	Los Angeles
TSDF EPA ID :	CAD982444481
TSDF Disposal County :	San Bernardino
State Waste :	Other organic solids
Disposal Method :	Transfer station
Tons :	0.04

Waste Generator Summary 2003

Generator EPA ID :	CAL000183974
Generator County :	Los Angeles
TSDF EPA ID :	CAD982444481
TSDF Disposal County :	San Bernardino
State Waste :	Other organic solids
Disposal Method :	Recycler
Tons :	0.04

Map Id: L62
Direction: W
Distance: 0.233 mi.
Actual: 1228.969 ft.
Elevation: 0.054 mi. / 283.793 ft.
Relative: Lower

Site Name : CONOCO PHILLIPS # 257261
7960 SANTA MONICA BLVD
LOS ANGELES, CA 90046

Database(s) : [HAZNET - CA]

Envirosite ID: 31019056
EPA ID: CAL000276969

HAZNET - CA

Year :	2008

Map Id: L62
Direction: W
Distance: 0.233 mi.
Actual: 1228.969 ft.
Elevation: 0.054 mi. / 283.793 ft.
Relative: Lower

Site Name : CONOCO PHILLIPS # 257261
7960 SANTA MONICA BLVD
LOS ANGELES, CA 90046

Database(s) : [HAZNET - CA] ***(cont.)***

Envirosite ID: 31019056
EPA ID: CAL000276969

HAZNET - CA ***(cont.)***

Contact Name :	Tom G. Martin
Facility Mailing Address :	600 N DAIRY ASHFORD - US MARKETING, HOUSTON, TX 770790000
Contact Phone :	8324863344
Year :	2006
Contact Name :	Tom G. Martin
Facility Mailing Address :	600 N DAIRY ASHFORD - US MARKETING, HOUSTON, TX 770790000
Contact Phone :	8324863344
Year :	2005
Contact Name :	Tom G. Martin
Facility Mailing Address :	600 N DAIRY ASHFORD - US MARKETING, HOUSTON, TX 770790000
Contact Phone :	8324863344

Waste Generator Summary 2008

Generator EPA ID :	CAL000276969
Generator County :	Los Angeles
TSDF EPA ID :	CAD982444481
TSDF Disposal County :	San Bernardino
State Waste :	Other organic solids
Disposal Method :	OTHER TREATMENT
Tons :	0.05

Waste Generator Summary 2006

Generator EPA ID :	CAL000276969
Generator County :	Los Angeles
TSDF EPA ID :	CAD982444481
TSDF Disposal County :	San Bernardino
State Waste :	Aqueous solution with total organic residues less than 10 percent
Disposal Method :	Treatment, tank
Tons :	0.021

Waste Generator Summary 2005

Generator EPA ID :	CAL000276969
Generator County :	Los Angeles
TSDF EPA ID :	CAD982444481
TSDF Disposal County :	San Bernardino
State Waste :	Aqueous solution with total organic residues less than 10 percent
Disposal Method :	Treatment, tank
Tons :	0.693
Generator EPA ID :	CAL000276969
Generator County :	Los Angeles
TSDF EPA ID :	CAD982444481
TSDF Disposal County :	San Bernardino
State Waste :	Other organic solids
Disposal Method :	Recycler
Tons :	0.015

Map Id: L63
Direction: W
Distance: 0.235 mi.
Actual: 1241.445 ft.
Elevation: 0.054 mi. / 283.793 ft.
Relative: Lower

Site Name : 76 PRODUCTS STATION #7261
7960 SANTA MONICA BL W
WEST HOLLYWOOD, CA 90046

Database(s) : [FRS, LUST REG 4 - CA]

Envirosite ID: 9796535
EPA ID: N/R

FRS

Registry ID : 110066247886

The California Environmental Protection Agency (CalEPA) has recently implemented a new data warehouse system (nSite). This data warehouse combines and merges facility and site information from five different systems managed within CalEPA. The five systems are: California Environmental Reporting System (CERS), EnviroStor, GeoTracker, California Integrated Water Quality System (CIWQS), and Toxic Release Inventory (TRI).

LUST REG 4 - CA

Status Date :	04/21/1997
Status :	Completed - Case Closed
Begin Date :	11/26/1996
Global ID :	T0603704893
Site History :	N/R
RB Case Number :	R-10016
Potential Media Affected :	Soil
Potential Contaminants of Concern :	Gasoline
Local Agency :	LOS ANGELES COUNTY
Local Case Number :	N/R
Lead Agency :	LOS ANGELES COUNTY
File Location :	N/R
CUF Case :	YES
Caseworker :	JOA
Case Type :	LUST Cleanup Site
How Discovered :	Tank Closure
How Discovered Description :	N/R
Stop Method :	N/R
Stop Description :	N/R

Contacts Summary

Global ID :	T0603704893
Contact Name :	JOHN AWUJO
Contact Type :	Local Agency Caseworker
Organization Name :	LOS ANGELES COUNTY
Address :	900 S FREMONT AVE
City :	ALHAMBRA
Phone Number :	6264583507
Email :	jawujo@dpw.lacounty.gov

Global ID :	T0603704893
Contact Name :	YUE RONG
Contact Type :	Regional Board Caseworker
Organization Name :	LOS ANGELES RWQCB (REGION 4)
Address :	320 W. 4TH ST., SUITE 200
City :	Los Angeles
Phone Number :	N/R
Email :	yrong@waterboards.ca.gov

Regulatory Activities

Date :	12/04/1996

Map Id: L63
Direction: W
Distance: 0.235 mi.
Actual: 1241.445 ft.
Elevation: 0.054 mi. / 283.793 ft.
Relative: Lower

Site Name : 76 PRODUCTS STATION #7261
7960 SANTA MONICA BL W
WEST HOLLYWOOD, CA 90046

Database(s) : [FRS, LUST REG 4 - CA] ***(cont.)***

Envirosite ID: 9796535
EPA ID: N/R

LUST REG 4 - CA ***(cont.)***

Global ID :	T0603704893
Action Type :	Other
Action :	Leak Reported
Date :	11/26/1996
Global ID :	T0603704893
Action Type :	Other
Action :	Leak Discovery
Date :	11/26/1996
Global ID :	T0603704893
Action Type :	Other
Action :	Leak Stopped

Status History

Status Date :	04/21/1997
Global ID :	T0603704893
Status :	Completed - Case Closed
Status Date :	11/26/1996
Global ID :	T0603704893
Status :	Open - Case Begin Date
Status Date :	11/26/1996
Global ID :	T0603704893
Status :	Open - Site Assessment

Map Id: L64
Direction: W
Distance: 0.235 mi.
Actual: 1241.445 ft.
Elevation: 0.054 mi. / 283.793 ft.
Relative: Lower

Site Name : UNOCAL SERVICE STATION #7261
7960 SANTA MONICA
W HOLLYWOOD, CA 90046

Database(s) : [HAZNET - CA]

Envirosite ID: 30952835
EPA ID: CAD981644370

HAZNET - CA

Year :	1997
Contact Name :	CHRISTOPHER Z HILL
Facility Mailing Address :	PO BOX 25376, SANTA ANA, CA 927995376
Contact Phone :	7144286802
Year :	1996
Contact Name :	CHRISTOPHER Z HILL
Facility Mailing Address :	PO BOX 25376, SANTA ANA, CA 927995376
Contact Phone :	7144286802

Map Id: L64
Direction: W
Distance: 0.235 mi.
Actual: 1241.445 ft.
Elevation: 0.054 mi. / 283.793 ft.
Relative: Lower

Site Name : UNOCAL SERVICE STATION #7261
7960 SANTA MONICA
W HOLLYWOOD, CA 90046

Database(s) : [HAZNET - CA] ***(cont.)***

Envirosite ID: 30952835
EPA ID: CAD981644370

HAZNET - CA ***(cont.)***

Year :	1994
Contact Name :	CHRISTOPHER Z HILL
Facility Mailing Address :	PO BOX 25376, SANTA ANA, CA 927995376
Contact Phone :	7144286802

Waste Generator Summary 2000

Generator EPA ID :	CAD981644370
Generator County :	Los Angeles
TSDF EPA ID :	CAT080013352
TSDF Disposal County :	Los Angeles
State Waste :	Aqueous solution with total organic residues less than 10 percent
Disposal Method :	Recycler
Tons :	0.105

Waste Generator Summary 1997

Generator EPA ID :	CAD981644370
Generator County :	Los Angeles
TSDF EPA ID :	CAD982484933
TSDF Disposal County :	San Bernardino
State Waste :	Empty containers less than 30 gallons
Disposal Method :	N/R
Tons :	0.45

Waste Generator Summary 1996

Generator EPA ID :	CAD981644370
Generator County :	Los Angeles
TSDF EPA ID :	CAD982484933
TSDF Disposal County :	San Bernardino
State Waste :	Other empty containers 30 gallons or more
Disposal Method :	Recycler
Tons :	20

Generator EPA ID :	CAD981644370
Generator County :	Los Angeles
TSDF EPA ID :	CAT080013352
TSDF Disposal County :	Los Angeles
State Waste :	Unspecified solvent mixture
Disposal Method :	Recycler
Tons :	2.412

Waste Generator Summary 1994

Generator EPA ID :	CAD981644370
Generator County :	Los Angeles
TSDF EPA ID :	CAT080011059
TSDF Disposal County :	Los Angeles
State Waste :	Waste oil and mixed oil

Map Id: L64
Direction: W
Distance: 0.235 mi.
Actual: 1241.445 ft.
Elevation: 0.054 mi. / 283.793 ft.
Relative: Lower

Site Name : UNOCAL SERVICE STATION #7261
7960 SANTA MONICA
W HOLLYWOOD, CA 90046

Database(s) : [HAZNET - CA] ***(cont.)***

Envirosite ID: 30952835
EPA ID: CAD981644370

HAZNET - CA ***(cont.)***

Disposal Method :	Recycler
Tons :	0.152

Map Id: L65
Direction: W
Distance: 0.235 mi.
Actual: 1241.445 ft.
Elevation: 0.054 mi. / 283.793 ft.
Relative: Lower

Site Name : TOSCO CORPORATION STATION #31288
7960 SANTA MONICA
WEST HOLLYWOOD, CA 90046

Database(s) : [HAZNET - CA]

Envirosite ID: 30986135
EPA ID: CAL000169314

HAZNET - CA

Year :	2002
Contact Name :	HAZMAT SPECIALIST
Facility Mailing Address :	PO BOX 52085, PHOENIX, AZ 850722085
Contact Phone :	6027284180

Waste Generator Summary 2002

Generator EPA ID :	CAL000169314
Generator County :	Los Angeles
TSDF EPA ID :	CAD028409019
TSDF Disposal County :	Los Angeles
State Waste :	Unspecified aqueous solution
Disposal Method :	Transfer station
Tons :	0.231

Map Id: K66
Direction: E
Distance: 0.240 mi.
Actual: 1266.304 ft.
Elevation: 0.054 mi. / 284.449 ft.
Relative: Lower

Site Name : CLASSIC CLEANERS & LAUNDRY
7611 SANTA MONICA BLVD
LOS ANGELES, CA 90046

Database(s) : [RCRA_SQG]

Envirosite ID: 14982545
EPA ID: CAD981618085

RCRA_SQG

Date form received by agency :	09/01/1996
Facility name :	CLASSIC CLEANERS & LAUNDRY
Facility address :	7611 SANTA MONICA BLVD, LOS ANGELES CA 90046
EPA ID :	CAD981618085
Mailing address :	7611 SANTA MONICA BLVD, LOS ANGELES CA 90046
Contact :	N/R
Contact address :	N/R
Contact country :	US
Contact telephone :	N/R
Contact email :	N/R

Map Id: K66
Direction: E
Distance: 0.240 mi.
Actual: 1266.304 ft.
Elevation: 0.054 mi. / 284.449 ft.
Relative: Lower

Site Name : CLASSIC CLEANERS & LAUNDRY
7611 SANTA MONICA BLVD
LOS ANGELES, CA 90046

Database(s) : [RCRA_SQG] ***(cont.)***

Envirosite ID: 14982545
EPA ID: CAD981618085

RCRA_SQG ***(cont.)***

EPA Region :	09
Land type :	N/R
Source type :	Implementer
Classification :	Small Quantity Generator
Description :	Handlers that generate more than 100 and less than 1000 kilograms of hazardous waste during any calendar month and accumulate less than 6000 kg of hazardous waste at any time; or generate 100 kg or less of hazardous waste during any calendar month, and accumulate more than 1000 kg of hazardous waste at any time.

Owner/Operator Summary :

Owner Operator name :	NOT REQUIRED
Owner Operator address :	NOT REQUIRED, NOT REQUIRED ME 99999
Owner Operator country :	N/R
Owner Operator telephone :	4155551212
Legal status :	Private
Owner Operator Type :	Operator
Owner/Op start date :	N/R
Owner/Op end date :	N/R

Handler Activities Summary :

U.S. importer of hazardous waste :	No
Mixed waste (haz. and radioactive) :	No
Recycler of hazardous waste :	No
Transporter of hazardous waste :	No
Treater storer or disposer of HW :	No
Underground injection activity :	No
On-site burner exemption :	No
Furnace exemption :	No
Used oil fuel burner :	No
Used oil processor :	No
Used oil refiner :	No
Used oil fuel marketer to burner :	No
Used oil Specification marketer :	No
Used oil transfer facility :	No
Used oil transporter :	No

Historical Generators :

Date form received by agency :	12/08/1986
Facility name :	CLASSIC CLEANERS & LAUNDRY
Classification :	Large Quantity Generator

Facility has No violations / inspections reported.

Map Id: K67
Direction: E
Distance: 0.240 mi.
Actual: 1266.304 ft.
Elevation: 0.054 mi. / 284.449 ft.
Relative: Lower

Site Name : CLASSIC CLEANERS & LAUNDRY
7611 SANTA MONICA BLVD
LOS ANGELES, CA 90046

Database(s) : [HAZNET - CA]

Envirosite ID: 30992650
EPA ID: CAD981618085

HAZNET - CA

Year : 2004
Contact Name : KAMRAN JADDA
Facility Mailing Address : 7611 SANTA MONICA BLVD, WEST HOLLYWOOD, CA 900466408
Contact Phone : 2136507878

Year : 1996
Contact Name : KAMRAN JADDA
Facility Mailing Address : 7611 SANTA MONICA BLVD, WEST HOLLYWOOD, CA 900466408
Contact Phone : 2136507878

Year : 1995
Contact Name : KAMRAN JADDA
Facility Mailing Address : 7611 SANTA MONICA BLVD, WEST HOLLYWOOD, CA 900466408
Contact Phone : 2136507878

Waste Generator Summary 2004
Generator EPA ID : CAD981618085
Generator County : Los Angeles
TSDF EPA ID : CAD008302903
TSDF Disposal County : Los Angeles
State Waste : Halogenated solvents (chloroforms, methyl chloride, perchloroethylene, etc)
Disposal Method : N/R
Tons : N/R

Generator EPA ID : CAD981618085
Generator County : Los Angeles
TSDF EPA ID : CAD008302903
TSDF Disposal County : Los Angeles
State Waste : Halogenated solvents (chloroforms, methyl chloride, perchloroethylene, etc)
Disposal Method : Recycler
Tons : 0.22935

Generator EPA ID : CAD981618085
Generator County : Los Angeles
TSDF EPA ID : NVR000076158
TSDF Disposal County : Unknown
State Waste : Aqueous solution with total organic residues less than 10 percent
Disposal Method : N/R
Tons : N/R

Generator EPA ID : CAD981618085
Generator County : Los Angeles
TSDF EPA ID : NVR000076158
TSDF Disposal County : Unknown
State Waste : Halogenated solvents (chloroforms, methyl chloride, perchloroethylene, etc)
Disposal Method : N/R
Tons : 0.5587

Map Id: K67
Direction: E
Distance: 0.240 mi.
Actual: 1266.304 ft.
Elevation: 0.054 mi. / 284.449 ft.
Relative: Lower

Site Name : CLASSIC CLEANERS & LAUNDRY
7611 SANTA MONICA BLVD
LOS ANGELES, CA 90046

Database(s) : [HAZNET - CA] ***(cont.)***

Envirosite ID: 30992650
EPA ID: CAD981618085

HAZNET - CA ***(cont.)***

Generator EPA ID :	CAD981618085
Generator County :	Los Angeles
TSDF EPA ID :	NVR000076158
TSDF Disposal County :	Unknown
State Waste :	Hydrocarbon solvents (benzene, hexane, Stoddard, Etc.)
Disposal Method :	N/R
Tons :	N/R

Waste Generator Summary 1996

Generator EPA ID :	CAD981618085
Generator County :	Los Angeles
TSDF EPA ID :	CAD981397417
TSDF Disposal County :	Los Angeles
State Waste :	Halogenated solvents (chloroforms, methyl chloride, perchloroethylene, etc)
Disposal Method :	Recycler
Tons :	0.2899

Waste Generator Summary 1995

Generator EPA ID :	CAD981618085
Generator County :	Los Angeles
TSDF EPA ID :	CAD981397417
TSDF Disposal County :	Los Angeles
State Waste :	Halogenated solvents (chloroforms, methyl chloride, perchloroethylene, etc)
Disposal Method :	N/R
Tons :	0.2398

Map Id: K68
Direction: E
Distance: 0.240 mi.
Actual: 1266.304 ft.
Elevation: 0.054 mi. / 284.449 ft.
Relative: Lower

Site Name : KARINA'S CLASSIC CLEANERS & LAUNDRY
7611 SANTA MONICA BLVD
WEST HOLLYWOOD, CA 90046

Database(s) : [HAZNET - CA]

Envirosite ID: 31012667
EPA ID: CAL000279826, CAL000297659

HAZNET - CA

Year :	2005
Contact Name :	AKOP DEINYAN
Facility Mailing Address :	7611 SANTA MONICA BLVD, WEST HOLLYWOOD, CA 90046
Contact Phone :	3236507878

Year :	2005
Contact Name :	STEPHANIE OGONOUNKI
Facility Mailing Address :	7611 SANTA MONICA BLVD, WEST HOLLYWOOD, CA 900460000

Map Id: K68
Direction: E
Distance: 0.240 mi.
Actual: 1266.304 ft.
Elevation: 0.054 mi. / 284.449 ft.
Relative: Lower

Site Name : KARINA'S CLASSIC CLEANERS & LAUNDRY
7611 SANTA MONICA BLVD
WEST HOLLYWOOD, CA 90046

Database(s) : [HAZNET - CA] ***(cont.)***

Envirosite ID: 31012667
EPA ID: CAL000279826, CAL000297659

HAZNET - CA ***(cont.)***

Contact Phone : 3236507878

Year : 2004
Contact Name : STEPHANIE OGONOUNKI
Facility Mailing Address : 7611 SANTA MONICA BLVD, WEST HOLLYWOOD, CA 900460000
Contact Phone : 3236507878

Waste Generator Summary 2005

Generator EPA ID : CAL000279826
Generator County : Los Angeles
TSDF EPA ID : NVR000076158
TSDF Disposal County : Unknown
State Waste : Aqueous solution with total organic residues less than 10 percent
Disposal Method : N/R
Tons : N/R

Generator EPA ID : CAL000279826
Generator County : Los Angeles
TSDF EPA ID : NVR000076158
TSDF Disposal County : Unknown
State Waste : Halogenated solvents (chloroforms, methyl chloride, perchloroethylene, etc)
Disposal Method : N/R
Tons : 0.22935

Generator EPA ID : CAL000279826
Generator County : Los Angeles
TSDF EPA ID : NVR000076158
TSDF Disposal County : Unknown
State Waste : Halogenated solvents (chloroforms, methyl chloride, perchloroethylene, etc)
Disposal Method : N/R
Tons : N/R

Generator EPA ID : CAL000297659
Generator County : Los Angeles
TSDF EPA ID : NVR000076158
TSDF Disposal County : Unknown
State Waste : Aqueous solution with total organic residues less than 10 percent
Disposal Method : Recycler
Tons : N/R

Generator EPA ID : CAL000297659
Generator County : Los Angeles
TSDF EPA ID : NVR000076158
TSDF Disposal County : Unknown
State Waste : Halogenated solvents (chloroforms, methyl chloride, perchloroethylene, etc)
Disposal Method : Recycler
Tons : 0.22935

Map Id: K68
Direction: E
Distance: 0.240 mi.
Actual: 1266.304 ft.
Elevation: 0.054 mi. / 284.449 ft.
Relative: Lower

Site Name : KARINA'S CLASSIC CLEANERS & LAUNDRY
7611 SANTA MONICA BLVD
WEST HOLLYWOOD, CA 90046

Database(s) : [HAZNET - CA] ***(cont.)***

Envirosite ID: 31012667
EPA ID: CAL000279826, CAL000297659

HAZNET - CA ***(cont.)***

Generator EPA ID :	CAL000297659
Generator County :	Los Angeles
TSDF EPA ID :	NVR000076158
TSDF Disposal County :	Unknown
State Waste :	N/R
Disposal Method :	Recycler
Tons :	N/R

Waste Generator Summary 2004

Generator EPA ID :	CAL000279826
Generator County :	Los Angeles
TSDF EPA ID :	NVR000076158
TSDF Disposal County :	Unknown
State Waste :	Aqueous solution with total organic residues less than 10 percent
Disposal Method :	N/R
Tons :	N/R

Generator EPA ID :	CAL000279826
Generator County :	Los Angeles
TSDF EPA ID :	NVR000076158
TSDF Disposal County :	Unknown
State Waste :	Halogenated solvents (chloroforms, methyl chloride, perchloroethylene, etc)
Disposal Method :	N/R
Tons :	0.22935

Generator EPA ID :	CAL000279826
Generator County :	Los Angeles
TSDF EPA ID :	NVR000076158
TSDF Disposal County :	Unknown
State Waste :	N/R
Disposal Method :	N/R
Tons :	N/R

Map Id: K69
Direction: E
Distance: 0.240 mi.
Actual: 1266.304 ft.
Elevation: 0.054 mi. / 284.449 ft.
Relative: Lower

Site Name : CLASSIC CLEANERS, KAMRAN JADDA
7611 SANTA MONICA BLVD
WEST HOLLYWOOD, CA 90069

Database(s) : [DRYCLEANERS_SOUTH COAST - CA]

Envirosite ID: 322395980
EPA ID: N/R

DRYCLEANERS_South Coast - CA

Facility ID :	101214
Facility Status :	A

Map Id: K69
Direction: E
Distance: 0.240 mi.
Actual: 1266.304 ft.
Elevation: 0.054 mi. / 284.449 ft.
Relative: Lower

Site Name : CLASSIC CLEANERS, KAMRAN JADDA
7611 SANTA MONICA BLVD
WEST HOLLYWOOD, CA 90069

Database(s) : [DRYCLEANERS_SOUTH COAST - CA] ***(cont.)***

Envirosite ID: 322395980
EPA ID: N/R

DRYCLEANERS_South Coast - CA ***(cont.)***

BCAT Number :	000234
BCAT Description :	DRY CLEANING EQUIP PERCHLOROETHYLENE
CCAT Number :	N/R
CCAT Description :	N/R
Application Date :	11/20/1996
Application Number :	322320
Application Type :	30
Application Type Description :	Permit to Operate without prior Permit to Construct
Application Status :	31
Application Status Description :	PERMIT TO OPERATE GRANTED
Permit Number :	F10364
Permit Status Description :	Inactive Permit to Operate (non-renewable)
SIC Code 1 :	N/R
SIC Code 2 :	N/R
Representative Name :	KAMRAN JADDEN
Area Code :	213
Phone Number :	6507878
Extension :	N/R
Location County Identity :	N/R

Map Id: K70
Direction: E
Distance: 0.240 mi.
Actual: 1266.304 ft.
Elevation: 0.054 mi. / 284.449 ft.
Relative: Lower

Site Name : KARINA'S CLASSIC CLEANERS
7611 SANTA MONICA BLVD
WEST HOLLYWOOD, CA 90046

Database(s) : [DRYCLEANERS_SOUTH COAST - CA]

Envirosite ID: 322397652
EPA ID: N/R

DRYCLEANERS_South Coast - CA

Facility ID :	167183
Facility Status :	A
BCAT Number :	000233
BCAT Description :	DRY CLEANING EQUIP PETROLEUM SOLVENT
CCAT Number :	N/R
CCAT Description :	N/R
Application Date :	06/16/2011
Application Number :	523926
Application Type :	30
Application Type Description :	Permit to Operate without prior Permit to Construct
Application Status :	31
Application Status Description :	PERMIT TO OPERATE GRANTED
Permit Number :	G14308
Permit Status Description :	Active Permit to Operate - old 10
SIC Code 1 :	7216
SIC Code 2 :	N/R
Representative Name :	AKOP KHACHMANIAN
Area Code :	323
Phone Number :	6542133
Extension :	N/R
Location County Identity :	N/R

Map Id: K71
Direction: E
Distance: 0.240 mi.
Actual: 1266.304 ft.
Elevation: 0.054 mi. / 284.449 ft.
Relative: Lower

Site Name : KARINA'S CLASSIC CLEANERS
7611 SANTA MONICA BLVD
WEST HOLLYWOOD, CA 90046

Database(s) : [DRYCLEANERS_SOUTH COAST - CA]

Envirosite ID: 341176145
EPA ID: N/R

DRYCLEANERS_South Coast - CA

Facility ID :	167183
Facility Status :	N/R
BCAT Number :	000233
BCAT Description :	DRY CLEANING EQUIP PETROLEUM SOLVENT
CCAT Number :	N/R
CCAT Description :	N/R
Application Date :	N/R
Application Number :	523926
Application Type :	N/R
Application Type Description :	N/R
Application Status :	N/R
Application Status Description :	N/R
Permit Number :	G14308
Permit Status Description :	N/R
SIC Code 1 :	N/R
SIC Code 2 :	N/R
Representative Name :	AKOP KHACHMANIAN
Area Code :	323
Phone Number :	6542133
Extension :	N/R
Location County Identity :	LA

Map Id: K72
Direction: E
Distance: 0.247 mi.
Actual: 1301.904 ft.
Elevation: 0.054 mi. / 286.745 ft.
Relative: Lower

Site Name : 1 HOUR PHOTO STUDIO & LAB
7605 STANTA MONICA BLVD
WEST HOLLYWOOD, CA 90046

Database(s) : [HAZNET - CA]

Envirosite ID: 31028942
EPA ID: CAL000205073

HAZNET - CA

Year :	2002
Contact Name :	SARAH HAIMOV/OWNER
Facility Mailing Address :	7605 STANTA MONICA BLVD, WEST HOLLYWOOD, CA 900460000
Contact Phone :	3236500785

Year :	2001
Contact Name :	SARAH HAIMOV/OWNER
Facility Mailing Address :	7605 STANTA MONICA BLVD, WEST HOLLYWOOD, CA 900460000
Contact Phone :	3236500785

Waste Generator Summary 2002

Generator EPA ID :	CAL000205073
Generator County :	Los Angeles
TSDF EPA ID :	CAD981429673
TSDF Disposal County :	Marin
State Waste :	Photochemicals/photoprocessing waste
Disposal Method :	Recycler

Map Id: K72
Direction: E
Distance: 0.247 mi.
Actual: 1301.904 ft.
Elevation: 0.054 mi. / 286.745 ft.
Relative: Lower

Site Name : 1 HOUR PHOTO STUDIO & LAB
7605 STANTA MONICA BLVD
WEST HOLLYWOOD, CA 90046

Database(s) : [HAZNET - CA] ***(cont.)***

Envirosite ID: 31028942
EPA ID: CAL000205073

HAZNET - CA ***(cont.)***

Tons :	0.1251

Waste Generator Summary 2001

Generator EPA ID :	CAL000205073
Generator County :	Los Angeles
TSDF EPA ID :	CAD981429673
TSDF Disposal County :	Marin
State Waste :	Photochemicals/photoprocessing waste
Disposal Method :	Recycler
Tons :	0.1251

Map Id: K73
Direction: E
Distance: 0.258 mi.
Actual: 1361.683 ft.
Elevation: 0.054 mi. / 283.793 ft.
Relative: Lower

Site Name : CHEVRON #9-1099
7564 SANTA MONICA BL W
WEST HOLLYWOOD, CA 90046

Database(s) : [FRS, LUST REG 4 - CA]

Envirosite ID: 9797956
EPA ID: N/R

FRS

Registry ID :	110065119696

The California Environmental Protection Agency (CalEPA) has recently implemented a new data warehouse system (nSite). This data warehouse combines and merges facility and site information from five different systems managed within CalEPA. The five systems are: California Environmental Reporting System (CERS), EnviroStor, GeoTracker, California Integrated Water Quality System (CIWQS), and Toxic Release Inventory (TRI).

LUST REG 4 - CA

Status Date :	07/17/1996
Status :	Completed - Case Closed
Begin Date :	11/01/1992
Global ID :	T0603703154
Site History :	N/R
RB Case Number :	I-06014
Potential Media Affected :	Soil
Potential Contaminants of Concern :	Other Solvent or Non-Petroleum Hydrocarbon
Local Agency :	LOS ANGELES COUNTY
Local Case Number :	N/R
Lead Agency :	LOS ANGELES RWQCB (REGION 4)
File Location :	N/R
CUF Case :	YES
Caseworker :	YR
Case Type :	LUST Cleanup Site
How Discovered :	Tank Closure
How Discovered Description :	N/R
Stop Method :	N/R
Stop Description :	N/R

Map Id: K73
Direction: E
Distance: 0.258 mi.
Actual: 1361.683 ft.
Elevation: 0.054 mi. / 283.793 ft.
Relative: Lower

Site Name : CHEVRON #9-1099
7564 SANTA MONICA BL W
WEST HOLLYWOOD, CA 90046

Database(s) : [FRS, LUST REG 4 - CA] ***(cont.)***

Envirosite ID: 9797956
EPA ID: N/R

LUST REG 4 - CA ***(cont.)***

Contacts Summary

Global ID :	T0603703154
Contact Name :	JOHN AWUJO
Contact Type :	Local Agency Caseworker
Organization Name :	LOS ANGELES COUNTY
Address :	900 S FREMONT AVE
City :	ALHAMBRA
Phone Number :	6264583507
Email :	jawujo@dpw.lacounty.gov

Global ID :	T0603703154
Contact Name :	YUE RONG
Contact Type :	Regional Board Caseworker
Organization Name :	LOS ANGELES RWQCB (REGION 4)
Address :	320 W. 4TH ST., SUITE 200
City :	Los Angeles
Phone Number :	N/R
Email :	yrong@waterboards.ca.gov

Regulatory Activities

Date :	02/18/1993
Global ID :	T0603703154
Action Type :	Other
Action :	Leak Reported

Date :	11/01/1992
Global ID :	T0603703154
Action Type :	Other
Action :	Leak Discovery

Status History

Status Date :	07/17/1996
Global ID :	T0603703154
Status :	Completed - Case Closed

Status Date :	02/18/1993
Global ID :	T0603703154
Status :	Open - Site Assessment

Status Date :	11/01/1992
Global ID :	T0603703154
Status :	Open - Case Begin Date

Map Id: K74
Direction: E
Distance: 0.264 mi.
Actual: 1396.410 ft.
Elevation: 0.054 mi. / 283.793 ft.
Relative: Lower

Site Name : ARCO #9639/THRIFTY SERVICE STATION #244
7564 SANTA MONICA BLVD
WEST HOLLYWOOD, CA 90046

Database(s) : [FRS, LUST REG 4 - CA]

Envirosite ID: 9797175
EPA ID: N/R

FRS

Registry ID : 110065482971

The California Environmental Protection Agency (CalEPA) has recently implemented a new data warehouse system (nSite). This data warehouse combines and merges facility and site information from five different systems managed within CalEPA. The five systems are: California Environmental Reporting System (CERS), EnviroStor, GeoTracker, California Integrated Water Quality System (CIWQS), and Toxic Release Inventory (TRI).

LUST REG 4 - CA

Status Date :	05/15/2013
Status :	Completed - Case Closed
Begin Date :	06/22/2001
Global ID :	T0603751924
Site History :	N/R
RB Case Number :	I-06014A
Potential Media Affected :	Soil
Potential Contaminants of Concern :	Gasoline, Diesel
Local Agency :	LOS ANGELES COUNTY
Local Case Number :	5804-25092
Lead Agency :	LOS ANGELES RWQCB (REGION 4)
File Location :	Regional Board
CUF Case :	NO
Caseworker :	JH
Case Type :	LUST Cleanup Site
How Discovered :	Other Means
How Discovered Description :	N/R
Stop Method :	Repair Product Piping
Stop Description :	N/R

Contacts Summary

Global ID :	T0603751924
Contact Name :	JAY HUANG
Contact Type :	Regional Board Caseworker
Organization Name :	LOS ANGELES RWQCB (REGION 4)
Address :	320 WEST 4TH STREET, SUITE 200
City :	LOS ANGELES
Phone Number :	2135766711
Email :	jhuang@waterboards.ca.gov

Global ID :	T0603751924
Contact Name :	TIM SMITH
Contact Type :	Local Agency Caseworker
Organization Name :	LOS ANGELES COUNTY
Address :	900 S. FREMONT AVE.
City :	ALHAMBRA
Phone Number :	N/R
Email :	tsmith@dpw.lacounty.gov

Regulatory Activities

Map Id: K74
Direction: E
Distance: 0.264 mi.
Actual: 1396.410 ft.
Elevation: 0.054 mi. / 283.793 ft.
Relative: Lower

Site Name : ARCO #9639/THRIFTY SERVICE STATION #244
7564 SANTA MONICA BLVD
WEST HOLLYWOOD, CA 90046

Database(s) : [FRS, LUST REG 4 - CA] ***(cont.)***

Envirosite ID: 9797175
EPA ID: N/R

LUST REG 4 - CA ***(cont.)***

Date :	05/15/2013
Global ID :	T0603751924
Action Type :	ENFORCEMENT
Action :	Closure/No Further Action Letter
Date :	03/11/2013
Global ID :	T0603751924
Action Type :	ENFORCEMENT
Action :	Notification - Preclosure
Date :	09/16/2008
Global ID :	T0603751924
Action Type :	ENFORCEMENT
Action :	Notice to Comply
Date :	11/30/2007
Global ID :	T0603751924
Action Type :	ENFORCEMENT
Action :	Staff Letter
Date :	07/01/2004
Global ID :	T0603751924
Action Type :	RESPONSE
Action :	Other Report / Document
Date :	05/06/2004
Global ID :	T0603751924
Action Type :	ENFORCEMENT
Action :	Staff Letter
Date :	09/05/2001
Global ID :	T0603751924
Action Type :	Other
Action :	Leak Reported
Date :	06/22/2001
Global ID :	T0603751924
Action Type :	Other
Action :	Leak Discovery
Date :	06/22/2001
Global ID :	T0603751924
Action Type :	REMEDIATION
Action :	Other (Use Description Field)

Status History

Map Id: K74
Direction: E
Distance: 0.264 mi.
Actual: 1396.410 ft.
Elevation: 0.054 mi. / 283.793 ft.
Relative: Lower

Site Name : ARCO #9639/THRIFTY SERVICE STATION #244
7564 SANTA MONICA BLVD
WEST HOLLYWOOD, CA 90046

Database(s) : [FRS, LUST REG 4 - CA] ***(cont.)***

Envirosite ID: 9797175
EPA ID: N/R

LUST REG 4 - CA ***(cont.)***

Status Date :	05/15/2013
Global ID :	T0603751924
Status :	Completed - Case Closed
Status Date :	03/19/2013
Global ID :	T0603751924
Status :	Open - Eligible for Closure
Status Date :	09/05/2001
Global ID :	T0603751924
Status :	Open - Site Assessment
Status Date :	06/22/2001
Global ID :	T0603751924
Status :	Open - Case Begin Date

Map Id: M75
Direction: W
Distance: 0.319 mi.
Actual: 1682.178 ft.
Elevation: 0.053 mi. / 279.528 ft.
Relative: Lower

Site Name : WORLD OIL #65
8020 SANTA MONICA BLVD
WEST HOLLYWOOD, CA 90069

Database(s) : [LUST REG 4 - CA]

Envirosite ID: 9804768
EPA ID: N/R

LUST REG 4 - CA

Status Date :	12/28/2005
Status :	Completed - Case Closed
Begin Date :	03/04/1986
Global ID :	T0603702984
Site History :	N/R
RB Case Number :	I-04523
Potential Media Affected :	Aquifer used for drinking water supply
Potential Contaminants of Concern :	Gasoline
Local Agency :	LOS ANGELES COUNTY
Local Case Number :	N/R
Lead Agency :	LOS ANGELES RWQCB (REGION 4)
File Location :	N/R
CUF Case :	NO
Caseworker :	DPP
Case Type :	LUST Cleanup Site
How Discovered :	Subsurface Monitoring
How Discovered Description :	N/R
Stop Method :	N/R
Stop Description :	N/R

Contacts Summary

Map Id: M75
Direction: W
Distance: 0.319 mi.
Actual: 1682.178 ft.
Elevation: 0.053 mi. / 279.528 ft.
Relative: Lower

Site Name : WORLD OIL #65
8020 SANTA MONICA BLVD
WEST HOLLYWOOD, CA 90069

Database(s) : [LUST REG 4 - CA] ***(cont.)***

Envirosite ID: 9804768
EPA ID: N/R

LUST REG 4 - CA ***(cont.)***

Global ID :	T0603702984
Contact Name :	DANIEL PIROTTON
Contact Type :	Regional Board Caseworker
Organization Name :	LOS ANGELES RWQCB (REGION 4)
Address :	N/R
City :	R4 UNKNOWN
Phone Number :	2135766714
Email :	dpirotton@waterboards.ca.gov

Global ID :	T0603702984
Contact Name :	JOHN AWUJO
Contact Type :	Local Agency Caseworker
Organization Name :	LOS ANGELES COUNTY
Address :	900 S FREMONT AVE
City :	ALHAMBRA
Phone Number :	6264583507
Email :	jawujo@dpw.lacounty.gov

Regulatory Activities

Date :	12/28/2005
Global ID :	T0603702984
Action Type :	ENFORCEMENT
Action :	Closure/No Further Action Letter

Date :	11/09/2005
Global ID :	T0603702984
Action Type :	ENFORCEMENT
Action :	Site Visit / Inspection / Sampling

Date :	10/15/2005
Global ID :	T0603702984
Action Type :	RESPONSE
Action :	Monitoring Report - Quarterly

Date :	04/15/2005
Global ID :	T0603702984
Action Type :	RESPONSE
Action :	Remedial Progress Report

Date :	01/15/2005
Global ID :	T0603702984
Action Type :	RESPONSE
Action :	Monitoring Report - Quarterly

Date :	10/15/2004
Global ID :	T0603702984
Action Type :	RESPONSE
Action :	Monitoring Report - Quarterly

Map Id: M75
Direction: W
Distance: 0.319 mi.
Actual: 1682.178 ft.
Elevation: 0.053 mi. / 279.528 ft.
Relative: Lower

Site Name : WORLD OIL #65
8020 SANTA MONICA BLVD
WEST HOLLYWOOD, CA 90069

Database(s) : [LUST REG 4 - CA] ***(cont.)***

Envirosite ID: 9804768
EPA ID: N/R

LUST REG 4 - CA ***(cont.)***

Date :	07/15/2004
Global ID :	T0603702984
Action Type :	RESPONSE
Action :	Monitoring Report - Quarterly
Date :	04/15/2004
Global ID :	T0603702984
Action Type :	RESPONSE
Action :	Monitoring Report - Quarterly
Date :	01/18/2004
Global ID :	T0603702984
Action Type :	REMEDIATION
Action :	Pump & Treat (P & T) Groundwater
Date :	01/15/2004
Global ID :	T0603702984
Action Type :	RESPONSE
Action :	Monitoring Report - Quarterly
Date :	10/15/2003
Global ID :	T0603702984
Action Type :	RESPONSE
Action :	Monitoring Report - Quarterly
Date :	07/15/2003
Global ID :	T0603702984
Action Type :	RESPONSE
Action :	Monitoring Report - Quarterly
Date :	07/15/2003
Global ID :	T0603702984
Action Type :	RESPONSE
Action :	Remedial Progress Report
Date :	04/15/2003
Global ID :	T0603702984
Action Type :	RESPONSE
Action :	Monitoring Report - Quarterly
Date :	04/15/2003
Global ID :	T0603702984
Action Type :	RESPONSE
Action :	Remedial Progress Report
Date :	04/15/2003

Map Id: M75
Direction: W
Distance: 0.319 mi.
Actual: 1682.178 ft.
Elevation: 0.053 mi. / 279.528 ft.
Relative: Lower

Site Name : WORLD OIL #65
8020 SANTA MONICA BLVD
WEST HOLLYWOOD, CA 90069

Database(s) : [LUST REG 4 - CA] ***(cont.)***

Envirosite ID: 9804768
EPA ID: N/R

LUST REG 4 - CA ***(cont.)***

Global ID :	T0603702984
Action Type :	RESPONSE
Action :	Well Installation Report
Date :	02/05/2003
Global ID :	T0603702984
Action Type :	ENFORCEMENT
Action :	Staff Letter
Date :	01/15/2003
Global ID :	T0603702984
Action Type :	RESPONSE
Action :	Monitoring Report - Quarterly
Date :	11/01/2002
Global ID :	T0603702984
Action Type :	RESPONSE
Action :	Interim Remedial Action Plan
Date :	11/01/2002
Global ID :	T0603702984
Action Type :	RESPONSE
Action :	Other Report / Document
Date :	10/15/2002
Global ID :	T0603702984
Action Type :	RESPONSE
Action :	Monitoring Report - Quarterly
Date :	08/07/2002
Global ID :	T0603702984
Action Type :	ENFORCEMENT
Action :	Staff Letter
Date :	07/31/2002
Global ID :	T0603702984
Action Type :	RESPONSE
Action :	Interim Remedial Action Report
Date :	07/15/2002
Global ID :	T0603702984
Action Type :	RESPONSE
Action :	Monitoring Report - Quarterly
Date :	06/07/2002
Global ID :	T0603702984
Action Type :	ENFORCEMENT
Action :	Staff Letter

Map Id: M75
Direction: W
Distance: 0.319 mi.
Actual: 1682.178 ft.
Elevation: 0.053 mi. / 279.528 ft.
Relative: Lower

Site Name : WORLD OIL #65
8020 SANTA MONICA BLVD
WEST HOLLYWOOD, CA 90069

Database(s) : [LUST REG 4 - CA] ***(cont.)***

Envirosite ID: 9804768
EPA ID: N/R

LUST REG 4 - CA ***(cont.)***

Date :	10/18/2001
Global ID :	T0603702984
Action Type :	ENFORCEMENT
Action :	Staff Letter
Date :	03/20/2000
Global ID :	T0603702984
Action Type :	REMEDIATION
Action :	Soil Vapor Extraction (SVE)
Date :	03/25/1999
Global ID :	T0603702984
Action Type :	ENFORCEMENT
Action :	Staff Letter
Date :	07/31/1995
Global ID :	T0603702984
Action Type :	Other
Action :	Leak Reported
Date :	03/04/1986
Global ID :	T0603702984
Action Type :	Other
Action :	Leak Discovery

Status History

Status Date :	12/28/2005
Global ID :	T0603702984
Status :	Completed - Case Closed
Status Date :	03/20/2000
Global ID :	T0603702984
Status :	Open - Remediation
Status Date :	09/24/1999
Global ID :	T0603702984
Status :	Open - Remediation
Status Date :	11/18/1997
Global ID :	T0603702984
Status :	Open - Site Assessment
Status Date :	09/22/1997
Global ID :	T0603702984
Status :	Open - Site Assessment

Map Id: M75
Direction: W
Distance: 0.319 mi.
Actual: 1682.178 ft.
Elevation: 0.053 mi. / 279.528 ft.
Relative: Lower

Site Name : WORLD OIL #65
8020 SANTA MONICA BLVD
WEST HOLLYWOOD, CA 90069

Database(s) : [LUST REG 4 - CA] ***(cont.)***

Envirosite ID: 9804768
EPA ID: N/R

LUST REG 4 - CA ***(cont.)***

Status Date :	07/12/1996
Global ID :	T0603702984
Status :	Open - Site Assessment
Status Date :	03/04/1986
Global ID :	T0603702984
Status :	Open - Case Begin Date

Map Id: M76
Direction: W
Distance: 0.359 mi.
Actual: 1897.612 ft.
Elevation: 0.053 mi. / 277.559 ft.
Relative: Lower

Site Name : FOUR SEASONS DRY CLEANERS & LAUNDRY
8042 SANTA MONICA BLVD.
WEST HOLLYWOOD, CA 90046

Database(s) : [SLIC REG 4 - CA]

Envirosite ID: 9822755
EPA ID: N/R

SLIC REG 4 - CA

Status Date :	05/04/2016
Status :	Open - Remediation
Begin Date :	02/20/2002
Global ID :	SL0603709744

Site History :

The Site is a 4,000 square feet commercial property located in West Hollywood. Dry cleaning operations have been conducted since 1954. Soil and soil vapor have been impacted with chlorinated volatile organic compounds (VOCs), primarily tetrachloroethylene (PCE). Soil vapor surveys in 2002 showed up to 663 micrograms per liter (µg/L) PCE at 5 feet below ground surface (bgs) in SV3 and up to 780 µg/L at 52 feet bgs in SV102. The highest concentrations were detected near the former dry cleaning machine. Limited soil vapor extraction (SVE) remediation was conducted from a single vapor extraction well (VEW-1) located near the former dry cleaner source area from approximately May 2003 to June 2004. Source area PCE concentrations decreased from 663 to 0.9 µg/L. The Regional Board issued a California Water Code (CWC) Section 13267 Order dated July 9, 2008 that required a Phase I Environmental Site Assessment (ESA) and a comprehensive work plan for a Phase II investigation and sampling of all potentially affected media (soil, soil vapor and groundwater). In accordance with the Order, a December 15, 2008 " Groundwater and Soil Gas Assessment Work Plan " was submitted to the Regional Board. In a subsequent Order dated March 24, 2011, the Regional Board required additional soil and soil vapor sampling near the current and former source areas and modifications to the proposed locations and construction three proposed onsite groundwater monitoring wells. The Order also required clarification on information from the prior SVE remediation and corrections to the previously submitted site plans, and inclusion of boring/well construction logs, cross-sections, and plume maps in future report submittals. A " Subsurface Investigation Work Plan " dated May 31, 2011 was submitted and proposed the installation of three groundwater monitoring wells and a soil vapor investigation in accordance with the Regional Board's March 24, 2011 amended Order and subsequent discussions from meetings. Following a May 25, 2011 meeting with Regional Board staff, the work plan proposed the installation of three onsite groundwater monitoring wells located southwest and, presumably, downgradient of primary source areas. The wells were located and constructed based on an inferred southwest groundwater flow direction and depth to groundwater of 70 feet bgs from an adjacent site. Soil samples were collected at 5-foot intervals in acetate sleeves for lithology; soil samples from 5 and 15 feet bgs were analyzed for VOCs. Five-foot samples from two locations were also analyzed for physical parameters for subsequent vapor intrusion evaluation. Nested soil

Map Id: M76
Direction: W
Distance: 0.359 mi.
Actual: 1897.612 ft.
Elevation: 0.053 mi. / 277.559 ft.
Relative: Lower

Site Name : FOUR SEASONS DRY CLEANERS & LAUNDRY
8042 SANTA MONICA BLVD.
WEST HOLLYWOOD, CA 90046

Database(s) : [SLIC REG 4 - CA] ***(cont.)***

Envirosite ID: 9822755
EPA ID: N/R

SLIC REG 4 - CA ***(cont.)***

vapor probes were installed at 5, 15 and 25 feet for each well. An updated soil vapor assessment was proposed that would us previously-installed onsite soil vapor proves provided that they were still viable for sampling. Any probes not found to be viable would be replaced. On August 15, 2011, the Regional Board issued an Order to Four Seasons regarding comments on the November 22, 2002 " Unsaturated Soil Remedial System Installation Workplan " . The Order requested some clarifications and corrections on the soil vapor plume maps. The Order further requested clarification of the rationale for SVE remediation, as no prior boring logs were submitted, not were any pilot tests conducted. There was no indication of how that SVE system should be designed or operate. Prior reports did not clearly specify system operation vs. shutdown dates/times and rationale (e.g., maintenance, rebound testing, etc.). Based on these deficiencies, a revised SVE system operation report was requested. In response to these comments, Four Seasons Cleaners submitted an October 26, 2011 " Response to Comments ... " letter which addressed each of the Regional Board's concerns. Regional Board staff reviewed the May 31, 2011 work plan and prepared an approval letter (modified Order) also dated August 15, 2011. The Order required modification of the number and locations of the soil samples collected for geotechnical parameters and required several additional soil and soil vapor samples at specified locations onsite. The Order required depth-discrete vertical sampling of the groundwater to determine the vertical extent of groundwater impacts and modification of the proposed well screen lengths. The Order required the initiation of a quarterly groundwater monitoring program to evaluate spatial and temporal groundwater quality conditions and that the groundwater monitoring be coordinated with that at the adjacent Crescent Shopping Center Site. In response to the August 15, 2011 Order, Four Seasons Cleaners submitted a November 30, 2011 " Subsurface Investigation Report " which summarizes the results of their investigation. No further subsurface investigations have been conducted since that time. The first two rounds of groundwater data from November 2011 and April 2012 are presented in a groundwater monitoring report dated June 11, 2012. The groundwater data were collected from the Four Seasons and the Crescent Shopping Center Sites. PCE concentrations in groundwater from the most recent sampling event (April 24, 2012) ranged from 95.8 to 507 µg/L on the Four Seasons Site and 58.5 to 247 µg/L at the Crescent Shopping Center Site. The groundwater elevation data from wells on both sites collectively show that the groundwater flow direction is to the southwest. No additional groundwater monitoring has since been conducted. On March 6, 2013, the Regional Board received a " Notice of Intent to Destroy Four Groundwater Monitoring Wells " from the Crescent Shopping Center Site in preparation for site demolition for the Walgreens redevelopment. The Regional Board approved the well destruction in a March 20, 2013 letter. The four wells (MW-1 through MW-4) were destroyed on April 17, 2013 and summarized in a May 17, 2013 Well Destruction Report. One well (MW-5) was not destroyed at the time, since it was not directly in the Walgreens redevelopment footprint. In December 2013, the former buildings were demolished. Since December 2013, the Crescent Shopping Center Site has been an unpaved lot with perimeter fencing. In July 2015, Regional Board staff learned that Walgreens was no longer considering the redevelopment and wanted to sell the property. In October 2015, the City of West Hollywood purchased the property from Walgreens with the initial intent to install a paved parking lot at that location until a permanent plan is identified. In a February 19, 2016 letter, the City of West Hollywood was directed to install replacement groundwater monitoring wells (to replace those that were destroyed) and repair or replace MW-5. Once these wells are all in place, the Regional Board will required groundwater monitoring at the combined Four Seasons and Crescent Shopping Center sites to resume. Subsurface investigation will likewise resume to resolve any data gaps that remain between the two sites.

RB Case Number :	1200
Potential Media Affected :	Aquifer used for drinking water supply
Potential Contaminants of Concern :	Dichloroethene (DCE), Other Chlorinated Hydrocarbons, Tetrachloroethylene (PCE), Trichloroethylene (TCE)
Local Agency :	N/R
Local Case Number :	N/R
Lead Agency :	LOS ANGELES RWQCB (REGION 4)
File Location :	Regional Board
CUF Case :	NO
Caseworker :	SR
Case Type :	Cleanup Program Site
How Discovered :	Site Assessment/Site Investigation
How Discovered Description :	Subsurface investigatons of soil & groundwater.

Map Id: M76
Direction: W
Distance: 0.359 mi.
Actual: 1897.612 ft.
Elevation: 0.053 mi. / 277.559 ft.
Relative: Lower

Site Name : FOUR SEASONS DRY CLEANERS & LAUNDRY
8042 SANTA MONICA BLVD.
WEST HOLLYWOOD, CA 90046

Database(s) : [SLIC REG 4 - CA] ***(cont.)***

Envirosite ID: 9822755
EPA ID: N/R

SLIC REG 4 - CA ***(cont.)***

Stop Method : Other Means
Stop Description : Replace dry cleaning equipment; SVE operation

Contacts Summary
Global ID : SL0603709744
Contact Name : STEVE ROWE
Contact Type : Regional Board Caseworker
Organization Name : LOS ANGELES RWQCB (REGION 4)
Address : 320 W. 4TH ST., SUITE 200
City : LOS ANGELES
Phone Number : N/R
Email : srowe@waterboards.ca.gov

Regulatory Activities
Date : 11/30/2011
Global ID : SL0603709744
Action Type : RESPONSE
Action : Monitoring Report - Quarterly

Date : 11/30/2011
Global ID : SL0603709744
Action Type : RESPONSE
Action : Remedial Investigation Report

Date : 10/20/2011
Global ID : SL0603709744
Action Type : ENFORCEMENT
Action : Notice of Violation

Date : 10/13/2011
Global ID : SL0603709744
Action Type : ENFORCEMENT
Action : Amendment to Order

Date : 09/30/2011
Global ID : SL0603709744
Action Type : RESPONSE
Action : Other Report / Document

Date : 09/30/2011
Global ID : SL0603709744
Action Type : RESPONSE
Action : Remedial Progress Report

Date : 08/15/2011
Global ID : SL0603709744

Map Id: M76
Direction: W
Distance: 0.359 mi.
Actual: 1897.612 ft.
Elevation: 0.053 mi. / 277.559 ft.
Relative: Lower

Site Name : FOUR SEASONS DRY CLEANERS & LAUNDRY
8042 SANTA MONICA BLVD.
WEST HOLLYWOOD, CA 90046

Database(s) : [SLIC REG 4 - CA] ***(cont.)***

Envirosite ID: 9822755
EPA ID: N/R

SLIC REG 4 - CA ***(cont.)***

Action Type : ENFORCEMENT
Action : 13267 Requirement

Date : 05/31/2011
Global ID : SL0603709744
Action Type : RESPONSE
Action : Soil and Water Investigation Workplan

Date : 03/24/2011
Global ID : SL0603709744
Action Type : ENFORCEMENT
Action : 13267 Requirement

Date : 12/15/2008
Global ID : SL0603709744
Action Type : RESPONSE
Action : Soil and Water Investigation Workplan - Regulator Responded

Date : 10/28/2008
Global ID : SL0603709744
Action Type : ENFORCEMENT
Action : 13267 Requirement

Date : 07/09/2008
Global ID : SL0603709744
Action Type : ENFORCEMENT
Action : 13267 Requirement

Date : 05/21/2007
Global ID : SL0603709744
Action Type : ENFORCEMENT
Action : * No Action

Date : 06/30/2004
Global ID : SL0603709744
Action Type : Other
Action : Leak Stopped

Date : 03/01/2003
Global ID : SL0603709744
Action Type : REMEDIATION
Action : Soil Vapor Extraction (SVE)

Date : 03/22/2002
Global ID : SL0603709744
Action Type : Other
Action : Leak Discovery

Map Id: M76
Direction: W
Distance: 0.359 mi.
Actual: 1897.612 ft.
Elevation: 0.053 mi. / 277.559 ft.
Relative: Lower

Site Name : FOUR SEASONS DRY CLEANERS & LAUNDRY
8042 SANTA MONICA BLVD.
WEST HOLLYWOOD, CA 90046

Database(s) : [SLIC REG 4 - CA] ***(cont.)***

Envirosite ID: 9822755
EPA ID: N/R

SLIC REG 4 - CA ***(cont.)***

Date : 02/20/2002
Global ID : SL0603709744
Action Type : Other
Action : Leak Reported

Status History Summary
Status Date : 05/04/2016
Global ID : SL0603709744
Status : Open - Remediation

Status Date : 05/04/2016
Global ID : SL0603709744
Status : Open - Site Assessment

Status Date : 06/12/2006
Global ID : SL0603709744
Status : Open - Site Assessment

Status Date : 06/01/2006
Global ID : SL0603709744
Status : Open - Remediation

Status Date : 03/01/2003
Global ID : SL0603709744
Status : Open - Remediation

Status Date : 02/20/2002
Global ID : SL0603709744
Status : Open - Case Begin Date

Map Id: M77
Direction: W
Distance: 0.377 mi.
Actual: 1988.805 ft.
Elevation: 0.053 mi. / 277.231 ft.
Relative: Lower

Site Name : CRESCENT SHOPPING CENTER
8100-3136 SANTA MONICA BLVD
WEST HOLLYWOOD, CA

Database(s) : [SLIC REG 4 - CA]

Envirosite ID: 9822363
EPA ID: N/R

SLIC REG 4 - CA

Status Date : 03/10/2000
Status : Open - Remediation
Begin Date : 11/01/1999

Map Id: M77
Direction: W
Distance: 0.377 mi.
Actual: 1988.805 ft.
Elevation: 0.053 mi. / 277.231 ft.
Relative: Lower

Site Name : CRESCENT SHOPPING CENTER
8100-3136 SANTA MONICA BLVD
WEST HOLLYWOOD, CA

Database(s) : [SLIC REG 4 - CA] ***(cont.)***

Envirosite ID: 9822363
EPA ID: N/R

SLIC REG 4 - CA ***(cont.)***

Global ID : SL2048F1700

Site History :

The Site was originally developed in 1926 and included a gasoline service station and automotive repair shop. The gas station was demolished and the Site was extensively remodeled in 1961. Since that time, various retail tenants have occupied the Site including a dry cleaner and print/copy business. Dry cleaning operations were conducted at the Top Hat Cleaners from 1962 to 2013. As a result, soil, soil vapor and groundwater have been impacted with halogenated volatile organic compounds (VOCs), primarily tetrachloroethylene (PCE). Soil, soil vapor and groundwater investigations have been conducted at the Site under Regional Board oversight since 1999. In March 2000, 75 tons of PCE-impacted soil was excavated to a depth of 10 feet below ground surface (bgs) beneath the former dry cleaning machine. Groundwater occurs at approximately 75 to 80 feet bgs and generally flows toward the southwest. Walgreens purchased the Site in 2000, and until 2015, had committed extensive planning and resources to their proposed mixed-use redevelopment (SMB20 Project). The SMB20 Project was a planned mixed-use retail and residential redevelopment that included a subterranean parking garage. As a result, the developer had planned to conduct a site-wide excavation of surficial soil to depths of 20 to 25 feet bgs. In 2010, soil and soil vapor samples were collected within the construction footprint as part of the City's Environmental Impact Report (EIR) to identify areas of concern and determine the extent of contamination prior to the excavation. Soil contamination within the construction footprint was to be removed by excavation and hauled away by the developer. Residual contamination in soil and soil vapor below 25 feet bgs was to be addressed by the responsible party under the Regional Board's Site Cleanup Program. In February 2010, JHA conducted a soil and soil vapor investigation as part of the SMB20 EIR. The intent of this investigation was to evaluate shallow soil and soil vapor impacts beneath the footprint of the proposed redevelopment. Seven soil borings (BSG-1 through BSG-7) were installed around the perimeter of the Top Hat Cleaners and in the western portion of the Site to investigate the extent of known and potential impacts to soil and soil vapor from known or suspected source areas, including Top Hat Cleaners, a print shop and former gas station. Petroleum hydrocarbons were not detected in soil beneath the former gas station and low VOCs-impacts were detected beneath the print shop. PCE concentrations up to 0.368 milligrams per kilogram (mg/kg) and 969 micrograms per liter (µg/L) were detected in soil and soil vapor, respectively, near Top Hat Cleaners. In April 2013, four onsite groundwater monitoring wells (MW-1 through MW-4) were destroyed in preparation for Site demolition and SMB20 Project. One offsite well (MW-5) was not destroyed. In December 2013, the former buildings were demolished. Currently the Site is an unpaved vacant lot with perimeter security fencing. In January 2014, JHA installed two deep borings (DB-1 and DB-2) and 13 shallow borings (SB-1 through SB-13) to further delineate the lateral and vertical extent of residual VOCs in soil. The deep borings were located at source areas within the dry cleaners and drilled to a total depth of 83.5 feet bgs. Soil samples in the deep borings were collected at 5-foot intervals from 5 to 70 feet bgs. Grab groundwater samples were collected from each boring via temporary wells. Soil gas probes were installed in each deep boring at 10-foot intervals from 5 to 70 feet bgs. Soil samples were collected from the 13 shallow borings at 5-foot intervals from 5 to 30 feet bgs. Soil vapor probes were not installed in the shallow soil borings based on results from the February 2010 investigation by JHA and based on the planned site-wide soil excavation to 20-25 feet for the SMB-20 Project. Since the SMB-20 Project is no longer planned, an additional shallow soil vapor survey (the current workplan) is proposed to resolve these data gaps. Results from the 2014 investigations showed that the highest PCE concentrations in soil (up to 0.260 milligrams per kilogram (mg/kg) in Boring SB-1 at 5 feet bgs) were primarily in shallow soil near the former Top Hat Cleaners (Figure 1). At 10 and 15 feet bgs, these concentrations generally decreased by at least an order of magnitude. None of the detected PCE concentrations in soil exceed current regulatory screening levels for commercial or residential scenarios. The 2014 soil data generally coincide with those from the 2010 sampling event. Shallow soils onsite (less than 20 ft bgs) also tend to be predominantly clayey soils with high organic carbon; and therefore, would tend to have high sorption capacities for PCE as well. Soils below 20 feet at the Site are predominantly sandy soils, and consequently, have PCE concentrations below detection limits. Results of the 2014 soil vapor sampling from the two deep borings (DB-1 and DB-2) at the former Top Hat Cleaners detected PCE concentrations up to 303 micrograms per liter (µg/L). No lateral soil vapor data are available due to Walgreen's plans to conduct site-wide shallow excavation. However, a comparison of the 2014 and 2010 soil vapor data suggests that residual PCE concentrations in soil vapor in the source area are considerably lower than what was projected (greater than 1,000 µg/L) in 2010. Nevertheless, PCE was detected in soil vapor in all samples in DB-1 and DB-2 and all detected concentrations exceeded both commercial and residential California Human Health Screening Levels of 1.6 and 0.47 µg/L, respectively. Therefore, further assessment and delineation of the residual soil vapor plume is warranted at this time. An additional soil vapor survey work plan dated November 6, 2015 was prepared by JHA Environmental and submitted to the Regional Board for review. The purpose of the soil vapor

Map Id: M77
Direction: W
Distance: 0.377 mi.
Actual: 1988.805 ft.
Elevation: 0.053 mi. / 277.231 ft.
Relative: Lower

Site Name : CRESCENT SHOPPING CENTER
8100-3136 SANTA MONICA BLVD
WEST HOLLYWOOD, CA

Database(s) : [SLIC REG 4 - CA] ***(cont.)***

Envirosite ID: 9822363
EPA ID: N/R

SLIC REG 4 - CA ***(cont.)***

survey was to better delineate the lateral extent of the soil vapor plume onsite for planning purposes prior to further soil cleanup. In a letter dated February 19, 2016, Regional Board staff reviewed the soil vapor survey work plan and the prior March 10, 2014 " Report of Findings for a January 2014 Subsurface Environmental Assessment " that summarized recent shallow soil matrix data across the site and deeper soil and soil vapor from the former dry cleaner source areas. In March 2016, JHA installed ten soil borings - six borings to 40 feet and four borings to 20 feet bgs. Soil vapor probes were installed in the borings at 10-foot intervals. Seven soil matrix samples were collected in boring B10/SG10, located between two prior deep borings near the former dry cleaning machine. A total of 32 soil vapor samples were collected the probes and analyzed for aromatic and halogenated volatile organic compounds (VOCs) by USEPA Method 8260B (Full Scan). Results of soil matrix sampling showed detectable PCE ranging from 0.0287 mg/kg at 10 feet bgs to 0.0025 mg/kg and 35 feet bgs. The detectable soil matrix concentrations decreased with depth and were below the most conservative residential screening level of 0.42 mg/kg. No other VOCs were detected in soil matrix. The results confirm those of prior investigations and indicate that the current soil matrix beneath the Site is not significantly impacted with PCE. March 2016 soil vapor sampling showed detectable PCE concentrations ranging from 1.20 µg/L in SG-3 at 30 feet bgs to 389 µg/L in SG-8 at 40 feet bgs. The highest concentrations were in the eastern central portion of the Site, whereas the lowest concentrations were in the southwestern portion of the Site. All of the detected PCE concentrations exceed the residential screening level of 0.24 µg/L. PCE is the predominant VOC detected in soil vapor, but TCE concentrations were also detected in some of the soil vapor probes at concentrations ranging from 0.013 to 0.138 µg/L. None of the detected TCE concentrations exceeds the residential screening level of 0.24 µg/L. As with PCE, the highest TCE concentration was detected in SG-8 at 40 feet in the eastern central portion of the Site. In general, PCE concentrations in soil vapor tend to increase with increasing depth. The distribution of PCE contamination and vertical increasing trends may be related to groundwater PCE impacts. However, PCE concentrations in soil vapor from SG-10 near the former dry cleaner source area show the opposite trend - they decrease with depth as follows: 196 µg/L (10 ft bgs), 173 µg/L (20 ft bgs), 166 µg/L (30 ft bgs) and 126 µg/L (40 ft bgs). This localized reverse trend may be due to residual contamination associated with the former dry cleaning equipment source area. Based on the results of the soil vapor survey, JHA recommended a workplan for soil excavation that would remove any residual soil matrix impact from the former dry cleaner source area and to reduce the PCE concentrations in shallow soil gas. In July 25, 2016, JHA submitted a " Work Plan [for a] Limited Soil Excavation " . The work plan proposes a limited 40x20x15 feet (445 cubic yard) excavation in the vicinity of the former dry cleaning machine to remove residual PCE-impacted soil and ultimately reduce soil gas concentrations. Two confirmation samples would be collected from each sidewall (8 feet and 15 feet bgs) and four samples from the excavation floor. Soil samples will be collected using USEPA Method 5035 and analyzed for VOCs by USEPA Method 8260B. The Tier 1 Environmental Screening Level (ESL) for PCE of 0.42 mg/kg for residential land use will be used as the soil cleanup goal for this proposed soil remediation. If this cleanup goal is not in a particular area, then further excavation and additional confirmation samples will be collected and analyzed. Following the excavation and confirmation sampling, the excavation will be backfilled with clean, imported fill soil. The work plan was approved in a Regional Board Letter dated October 10, 2016.

RB Case Number :	0897
Potential Media Affected :	Aquifer used for drinking water supply, Soil Vapor
Potential Contaminants of Concern :	Dichloroethene (DCE), Other Chlorinated Hydrocarbons, Tetrachloroethylene (PCE), Trichloroethylene (TCE)
Local Agency :	N/R
Local Case Number :	N/R
Lead Agency :	LOS ANGELES RWQCB (REGION 4)
File Location :	Regional Board
CUF Case :	NO
Caseworker :	SR
Case Type :	Cleanup Program Site
How Discovered :	Site Assessment/Site Investigation
How Discovered Description :	Subsurface investigatons of soil & groundwater.
Stop Method :	Other Means
Stop Description :	Replace dry cleaning equipment

Map Id: M77
Direction: W
Distance: 0.377 mi.
Actual: 1988.805 ft.
Elevation: 0.053 mi. / 277.231 ft.
Relative: Lower

Site Name : CRESCENT SHOPPING CENTER
8100-3136 SANTA MONICA BLVD
WEST HOLLYWOOD, CA

Database(s) : [SLIC REG 4 - CA] ***(cont.)***

Envirosite ID: 9822363
EPA ID: N/R

SLIC REG 4 - CA ***(cont.)***

Contacts Summary

Global ID :	SL2048F1700
Contact Name :	STEVE ROWE
Contact Type :	Regional Board Caseworker
Organization Name :	LOS ANGELES RWQCB (REGION 4)
Address :	320 W. 4TH ST., SUITE 200
City :	LOS ANGELES
Phone Number :	N/R
Email :	srowe@waterboards.ca.gov

Regulatory Activities

Date :	12/30/2016
Global ID :	SL2048F1700
Action Type :	RESPONSE
Action :	Removal Action Complete
Date :	11/30/2016
Global ID :	SL2048F1700
Action Type :	RESPONSE
Action :	Well Installation Workplan
Date :	10/21/2016
Global ID :	SL2048F1700
Action Type :	RESPONSE
Action :	Other Report / Document
Date :	10/15/2016
Global ID :	SL2048F1700
Action Type :	RESPONSE
Action :	Monitoring Report - Quarterly
Date :	10/10/2016
Global ID :	SL2048F1700
Action Type :	ENFORCEMENT
Action :	Staff Letter
Date :	06/29/2016
Global ID :	SL2048F1700
Action Type :	ENFORCEMENT
Action :	Staff Letter
Date :	05/04/2016
Global ID :	SL2048F1700
Action Type :	Other
Action :	Leak Reported
Date :	04/29/2016

Map Id: M77
Direction: W
Distance: 0.377 mi.
Actual: 1988.805 ft.
Elevation: 0.053 mi. / 277.231 ft.
Relative: Lower

Site Name : CRESCENT SHOPPING CENTER
8100-3136 SANTA MONICA BLVD
WEST HOLLYWOOD, CA

Database(s) : [SLIC REG 4 - CA] ***(cont.)***

Envirosite ID: 9822363
EPA ID: N/R

SLIC REG 4 - CA ***(cont.)***

Global ID : SL2048F1700
Action Type : RESPONSE
Action : Site Assessment Report

Date : 02/19/2016
Global ID : SL2048F1700
Action Type : ENFORCEMENT
Action : Staff Letter

Date : 10/15/2015
Global ID : SL2048F1700
Action Type : ENFORCEMENT
Action : Cost Recovery Agreement

Date : 10/15/2013
Global ID : SL2048F1700
Action Type : ENFORCEMENT
Action : Technical Correspondence / Assistance / Other

Date : 08/20/2013
Global ID : SL2048F1700
Action Type : ENFORCEMENT
Action : Technical Correspondence / Assistance / Other

Date : 03/20/2013
Global ID : SL2048F1700
Action Type : ENFORCEMENT
Action : Technical Correspondence / Assistance / Other

Date : 01/19/2012
Global ID : SL2048F1700
Action Type : ENFORCEMENT
Action : Technical Correspondence / Assistance / Other

Date : 07/11/2011
Global ID : SL2048F1700
Action Type : ENFORCEMENT
Action : Technical Correspondence / Assistance / Other

Date : 05/06/2011
Global ID : SL2048F1700
Action Type : ENFORCEMENT
Action : Technical Correspondence / Assistance / Other

Date : 12/31/2009
Global ID : SL2048F1700
Action Type : RESPONSE
Action : Site Assessment Report

Map Id: M77
Direction: W
Distance: 0.377 mi.
Actual: 1988.805 ft.
Elevation: 0.053 mi. / 277.231 ft.
Relative: Lower

Site Name : CRESCENT SHOPPING CENTER
8100-3136 SANTA MONICA BLVD
WEST HOLLYWOOD, CA

Database(s) : [SLIC REG 4 - CA] ***(cont.)***

Envirosite ID: 9822363
EPA ID: N/R

SLIC REG 4 - CA ***(cont.)***

Date :	11/16/2009
Global ID :	SL2048F1700
Action Type :	RESPONSE
Action :	Other Report / Document
Date :	11/04/2009
Global ID :	SL2048F1700
Action Type :	ENFORCEMENT
Action :	Notice of Violation
Date :	10/15/2009
Global ID :	SL2048F1700
Action Type :	ENFORCEMENT
Action :	13267 Requirement
Date :	08/31/2009
Global ID :	SL2048F1700
Action Type :	RESPONSE
Action :	Corrective Action Plan / Remedial Action Plan - Addendum
Date :	08/31/2009
Global ID :	SL2048F1700
Action Type :	RESPONSE
Action :	Remedial Investigation Workplan
Date :	07/31/2009
Global ID :	SL2048F1700
Action Type :	RESPONSE
Action :	Site Investigation Workplan
Date :	06/10/2009
Global ID :	SL2048F1700
Action Type :	ENFORCEMENT
Action :	13267 Requirement
Date :	03/31/2000
Global ID :	SL2048F1700
Action Type :	Other
Action :	Leak Stopped
Date :	03/13/2000
Global ID :	SL2048F1700
Action Type :	REMEDIATION
Action :	Excavation
Date :	12/01/1999

Map Id: M77
Direction: W
Distance: 0.377 mi.
Actual: 1988.805 ft.
Elevation: 0.053 mi. / 277.231 ft.
Relative: Lower

Site Name : CRESCENT SHOPPING CENTER
8100-3136 SANTA MONICA BLVD
WEST HOLLYWOOD, CA

Database(s) : [SLIC REG 4 - CA] ***(cont.)***

Envirosite ID: 9822363
EPA ID: N/R

SLIC REG 4 - CA ***(cont.)***

Global ID :	SL2048F1700
Action Type :	Other
Action :	Leak Discovery
Date :	01/01/1970
Global ID :	SL2048F1700
Action Type :	Other
Action :	Leak Began

Status History Summary

Status Date :	03/10/2000
Global ID :	SL2048F1700
Status :	Open - Remediation
Status Date :	11/16/1999
Global ID :	SL2048F1700
Status :	Open - Site Assessment
Status Date :	11/09/1999
Global ID :	SL2048F1700
Status :	Open - Site Assessment
Status Date :	11/01/1999
Global ID :	SL2048F1700
Status :	Open - Case Begin Date

Map Id: 78
Direction: SSW
Distance: 0.424 mi.
Actual: 2238.920 ft.
Elevation: 0.045 mi. / 239.829 ft.
Relative: Lower

Site Name : VACANT LOT
801 FAIRFAX AVE. N.
LOS ANGELES, CA 90046

Database(s) : [FRS, LUST REG 4 - CA]

Envirosite ID: 9804371
EPA ID: N/R

FRS

Registry ID :	110065088103

The California Environmental Protection Agency (CalEPA) has recently implemented a new data warehouse system (nSite). This data warehouse combines and merges facility and site information from five different systems managed within CalEPA. The five systems are: California Environmental Reporting System (CERS), EnviroStor, GeoTracker, California Integrated Water Quality System (CIWQS), and Toxic Release Inventory (TRI).

Map Id: 78
Direction: SSW
Distance: 0.424 mi.
Actual: 2238.920 ft.
Elevation: 0.045 mi. / 239.829 ft.
Relative: Lower

Site Name : VACANT LOT
801 FAIRFAX AVE. N.
LOS ANGELES, CA 90046

Database(s) : [FRS, LUST REG 4 - CA] ***(cont.)***

Envirosite ID: 9804371
EPA ID: N/R

LUST REG 4 - CA

Status Date :	02/21/2007
Status :	Completed - Case Closed
Begin Date :	07/01/2005
Global ID :	T0603780077
Site History :	N/R
RB Case Number :	900460125
Potential Media Affected :	Under Investigation
Potential Contaminants of Concern :	Gasoline
Local Agency :	LOS ANGELES, CITY OF
Local Case Number :	23159
Lead Agency :	LOS ANGELES RWQCB (REGION 4)
File Location :	Regional Board
CUF Case :	NO
Caseworker :	N/R
Case Type :	LUST Cleanup Site
How Discovered :	Other Means
How Discovered Description :	TANK REMOVAL
Stop Method :	Close and Remove Tank
Stop Description :	N/R

Contacts Summary

Global ID :	T0603780077
Contact Name :	ELOY LUNA
Contact Type :	Local Agency Caseworker
Organization Name :	LOS ANGELES, CITY OF
Address :	200 North Main Street, Suite 1780
City :	LOS ANGELES
Phone Number :	N/R
Email :	eloy.luna@lacity.org

Regulatory Activities

Date :	02/21/2007
Global ID :	T0603780077
Action Type :	ENFORCEMENT
Action :	Closure/No Further Action Letter
Date :	02/17/2007
Global ID :	T0603780077
Action Type :	ENFORCEMENT
Action :	Site Visit / Inspection / Sampling
Date :	01/15/2007
Global ID :	T0603780077
Action Type :	RESPONSE
Action :	Well Installation Report
Date :	12/13/2006
Global ID :	T0603780077
Action Type :	RESPONSE
Action :	Request for Closure

Map Id: 78
Direction: SSW
Distance: 0.424 mi.
Actual: 2238.920 ft.
Elevation: 0.045 mi. / 239.829 ft.
Relative: Lower

Site Name : VACANT LOT
801 FAIRFAX AVE. N.
LOS ANGELES, CA 90046

Database(s) : [FRS, LUST REG 4 - CA] ***(cont.)***

Envirosite ID: 9804371
EPA ID: N/R

LUST REG 4 - CA ***(cont.)***

Date :	11/15/2006
Global ID :	T0603780077
Action Type :	RESPONSE
Action :	Other Report / Document

Date :	11/13/2006
Global ID :	T0603780077
Action Type :	ENFORCEMENT
Action :	Staff Letter

Date :	09/19/2006
Global ID :	T0603780077
Action Type :	RESPONSE
Action :	Soil and Water Investigation Workplan

Date :	09/15/2006
Global ID :	T0603780077
Action Type :	ENFORCEMENT
Action :	Staff Letter

Date :	09/15/2006
Global ID :	T0603780077
Action Type :	RESPONSE
Action :	Other Report / Document

Date :	06/14/2006
Global ID :	T0603780077
Action Type :	Other
Action :	Leak Reported

Date :	07/01/2005
Global ID :	T0603780077
Action Type :	Other
Action :	Leak Discovery

Date :	07/01/2005
Global ID :	T0603780077
Action Type :	REMEDIATION
Action :	Excavation

Status History

Status Date :	02/21/2007
Global ID :	T0603780077
Status :	Completed - Case Closed

Map Id: 78
Direction: SSW
Distance: 0.424 mi.
Actual: 2238.920 ft.
Elevation: 0.045 mi. / 239.829 ft.
Relative: Lower

Site Name : VACANT LOT
801 FAIRFAX AVE. N.
LOS ANGELES, CA 90046

Database(s) : [FRS, LUST REG 4 - CA] ***(cont.)***

Envirosite ID: 9804371
EPA ID: N/R

LUST REG 4 - CA ***(cont.)***

Status Date :	09/19/2006
Global ID :	T0603780077
Status :	Open - Site Assessment
Status Date :	06/14/2006
Global ID :	T0603780077
Status :	Open - Site Assessment
Status Date :	07/01/2005
Global ID :	T0603780077
Status :	Open - Case Begin Date

Map Id: N79
Direction: N
Distance: 0.455 mi.
Actual: 2402.538 ft.
Elevation: 0.073 mi. / 385.827 ft.
Relative: Higher

Site Name : MOBIL #18-FPC FORMER #11-FPC
7865 SUNSET BLVD W
LOS ANGELES, CA 90046

Database(s) : [FRS, LUST REG 4 - CA]

Envirosite ID: 9801018
EPA ID: N/R

FRS

Registry ID :	110066167427

The California Environmental Protection Agency (CalEPA) has recently implemented a new data warehouse system (nSite). This data warehouse combines and merges facility and site information from five different systems managed within CalEPA. The five systems are: California Environmental Reporting System (CERS), EnviroStor, GeoTracker, California Integrated Water Quality System (CIWQS), and Toxic Release Inventory (TRI).

LUST REG 4 - CA

Status Date :	11/13/1998
Status :	Completed - Case Closed
Begin Date :	05/11/1995
Global ID :	T0603701083
Site History :	N/R
RB Case Number :	900460052
Potential Media Affected :	Soil
Potential Contaminants of Concern :	Gasoline
Local Agency :	LOS ANGELES, CITY OF
Local Case Number :	N/R
Lead Agency :	LOS ANGELES, CITY OF
File Location :	N/R
CUF Case :	NO
Caseworker :	ML
Case Type :	LUST Cleanup Site
How Discovered :	Other Means
How Discovered Description :	N/R
Stop Method :	N/R

Map Id: N79
Direction: N
Distance: 0.455 mi.
Actual: 2402.538 ft.
Elevation: 0.073 mi. / 385.827 ft.
Relative: Higher

Site Name : MOBIL #18-FPC FORMER #11-FPC
7865 SUNSET BLVD W
LOS ANGELES, CA 90046

Database(s) : [FRS, LUST REG 4 - CA] ***(cont.)***

Envirosite ID: 9801018
EPA ID: N/R

LUST REG 4 - CA ***(cont.)***

Stop Description : N/R

Contacts Summary

Global ID : T0603701083
Contact Name : MARCUS LOOK
Contact Type : Local Agency Caseworker
Organization Name : LOS ANGELES, CITY OF
Address : 200 N. MAIN ST. RM. 970
City : LOS ANGELES
Phone Number : N/R
Email : N/R

Global ID : T0603701083
Contact Name : YUE RONG
Contact Type : Regional Board Caseworker
Organization Name : LOS ANGELES RWQCB (REGION 4)
Address : 320 W. 4TH ST., SUITE 200
City : Los Angeles
Phone Number : N/R
Email : yrong@waterboards.ca.gov

Regulatory Activities

Date : 05/12/1995
Global ID : T0603701083
Action Type : Other
Action : Leak Reported

Date : 05/11/1995
Global ID : T0603701083
Action Type : Other
Action : Leak Discovery

Status History

Status Date : 11/13/1998
Global ID : T0603701083
Status : Completed - Case Closed

Status Date : 05/11/1995
Global ID : T0603701083
Status : Open - Case Begin Date

Status Date : 05/11/1995
Global ID : T0603701083
Status : Open - Site Assessment

Map Id: N80
Direction: N
Distance: 0.455 mi.
Actual: 2402.538 ft.
Elevation: 0.073 mi. / 385.827 ft.
Relative: Higher

Site Name : MOBIL #18-FPC FORMER/CIRCLE STORE #2211204
7865 SUNSET BLVD. W.
WEST HOLLYWOOD, CA 90046

Database(s) : [FRS, LUST REG 4 - CA]

Envirosite ID: 12801423
EPA ID: N/R

FRS

Registry ID : 110066068141

The California Environmental Protection Agency (CalEPA) has recently implemented a new data warehouse system (nSite). This data warehouse combines and merges facility and site information from five different systems managed within CalEPA. The five systems are: California Environmental Reporting System (CERS), EnviroStor, GeoTracker, California Integrated Water Quality System (CIWQS), and Toxic Release Inventory (TRI).

LUST REG 4 - CA

Status Date :	02/24/2015
Status :	Completed - Case Closed
Begin Date :	08/30/2001
Global ID :	T0603776732
Site History :	N/R
RB Case Number :	900460052A
Potential Media Affected :	Aquifer used for drinking water supply
Potential Contaminants of Concern :	Gasoline
Local Agency :	LOS ANGELES, CITY OF
Local Case Number :	1956
Lead Agency :	LOS ANGELES RWQCB (REGION 4)
File Location :	N/R
CUF Case :	NO
Caseworker :	DMB
Case Type :	LUST Cleanup Site
How Discovered :	Other Means
How Discovered Description :	N/R
Stop Method :	Other Means
Stop Description :	N/R

Contacts Summary

Global ID :	T0603776732
Contact Name :	DAVID M. BJOSTAD
Contact Type :	Regional Board Caseworker
Organization Name :	LOS ANGELES RWQCB (REGION 4)
Address :	320 W. 4th Street, Suite 200
City :	Los Angeles
Phone Number :	N/R
Email :	dave.bjostad@waterboards.ca.gov

Global ID :	T0603776732
Contact Name :	MARCUS LOOK
Contact Type :	Local Agency Caseworker
Organization Name :	LOS ANGELES, CITY OF
Address :	200 N. MAIN ST. RM. 970
City :	LOS ANGELES
Phone Number :	N/R
Email :	N/R

Regulatory Activities

Map Id: N80
Direction: N
Distance: 0.455 mi.
Actual: 2402.538 ft.
Elevation: 0.073 mi. / 385.827 ft.
Relative: Higher

Site Name : MOBIL #18-FPC FORMER/CIRCLE STORE #2211204
7865 SUNSET BLVD. W.
WEST HOLLYWOOD, CA 90046

Database(s) : [FRS, LUST REG 4 - CA] ***(cont.)***

Envirosite ID: 12801423
EPA ID: N/R

LUST REG 4 - CA ***(cont.)***

Date :	02/24/2015
Global ID :	T0603776732
Action Type :	ENFORCEMENT
Action :	Closure/No Further Action Letter
Date :	01/12/2015
Global ID :	T0603776732
Action Type :	RESPONSE
Action :	Well Destruction Report
Date :	09/04/2014
Global ID :	T0603776732
Action Type :	ENFORCEMENT
Action :	Notification - Preclosure
Date :	07/15/2014
Global ID :	T0603776732
Action Type :	RESPONSE
Action :	Monitoring Report - Semi-Annually
Date :	01/15/2014
Global ID :	T0603776732
Action Type :	RESPONSE
Action :	Monitoring Report - Semi-Annually
Date :	10/09/2013
Global ID :	T0603776732
Action Type :	RESPONSE
Action :	Request for Closure - Regulator Responded
Date :	07/02/2013
Global ID :	T0603776732
Action Type :	RESPONSE
Action :	Site Assessment Report
Date :	04/15/2013
Global ID :	T0603776732
Action Type :	RESPONSE
Action :	Monitoring Report - Quarterly
Date :	01/15/2013
Global ID :	T0603776732
Action Type :	RESPONSE
Action :	Monitoring Report - Semi-Annually
Date :	07/15/2012
Global ID :	T0603776732

Map Id: N80
Direction: N
Distance: 0.455 mi.
Actual: 2402.538 ft.
Elevation: 0.073 mi. / 385.827 ft.
Relative: Higher

Site Name : MOBIL #18-FPC FORMER/CIRCLE STORE #2211204
7865 SUNSET BLVD. W.
WEST HOLLYWOOD, CA 90046

Database(s) : [FRS, LUST REG 4 - CA] ***(cont.)***

Envirosite ID: 12801423
EPA ID: N/R

LUST REG 4 - CA ***(cont.)***

Action Type : RESPONSE
Action : Monitoring Report - Semi-Annually

Date : 01/15/2012
Global ID : T0603776732
Action Type : RESPONSE
Action : Monitoring Report - Semi-Annually

Date : 01/15/2012
Global ID : T0603776732
Action Type : RESPONSE
Action : Remedial Progress Report

Date : 07/15/2011
Global ID : T0603776732
Action Type : RESPONSE
Action : Monitoring Report - Semi-Annually

Date : 07/15/2011
Global ID : T0603776732
Action Type : RESPONSE
Action : Remedial Progress Report

Date : 06/08/2011
Global ID : T0603776732
Action Type : RESPONSE
Action : Risk Assessment Report

Date : 04/15/2011
Global ID : T0603776732
Action Type : RESPONSE
Action : Monitoring Report - Semi-Annually

Date : 02/02/2011
Global ID : T0603776732
Action Type : RESPONSE
Action : Corrective Action Plan / Remedial Action Plan

Date : 01/15/2011
Global ID : T0603776732
Action Type : RESPONSE
Action : Monitoring Report - Semi-Annually

Date : 07/15/2010
Global ID : T0603776732
Action Type : RESPONSE
Action : Monitoring Report - Semi-Annually

Map Id: N80
Direction: N
Distance: 0.455 mi.
Actual: 2402.538 ft.
Elevation: 0.073 mi. / 385.827 ft.
Relative: Higher

Site Name : MOBIL #18-FPC FORMER/CIRCLE STORE #2211204
7865 SUNSET BLVD. W.
WEST HOLLYWOOD, CA 90046

Database(s) : [FRS, LUST REG 4 - CA] ***(cont.)***

Envirosite ID: 12801423
EPA ID: N/R

LUST REG 4 - CA ***(cont.)***

Date :	02/18/2010
Global ID :	T0603776732
Action Type :	RESPONSE
Action :	Remedial Progress Report
Date :	01/15/2010
Global ID :	T0603776732
Action Type :	RESPONSE
Action :	Monitoring Report - Semi-Annually
Date :	10/15/2009
Global ID :	T0603776732
Action Type :	RESPONSE
Action :	Monitoring Report - Semi-Annually
Date :	09/24/2009
Global ID :	T0603776732
Action Type :	ENFORCEMENT
Action :	Technical Correspondence / Assistance / Other
Date :	09/08/2009
Global ID :	T0603776732
Action Type :	RESPONSE
Action :	Remedial Progress Report
Date :	07/15/2009
Global ID :	T0603776732
Action Type :	RESPONSE
Action :	Monitoring Report - Quarterly
Date :	06/15/2009
Global ID :	T0603776732
Action Type :	ENFORCEMENT
Action :	Staff Letter
Date :	04/15/2009
Global ID :	T0603776732
Action Type :	RESPONSE
Action :	Monitoring Report - Quarterly
Date :	04/14/2009
Global ID :	T0603776732
Action Type :	RESPONSE
Action :	Corrective Action Plan / Remedial Action Plan

Map Id: N80
Direction: N
Distance: 0.455 mi.
Actual: 2402.538 ft.
Elevation: 0.073 mi. / 385.827 ft.
Relative: Higher

Site Name : MOBIL #18-FPC FORMER/CIRCLE STORE #2211204
7865 SUNSET BLVD. W.
WEST HOLLYWOOD, CA 90046

Database(s) : [FRS, LUST REG 4 - CA] ***(cont.)***

Envirosite ID: 12801423
EPA ID: N/R

LUST REG 4 - CA ***(cont.)***

Date :	01/15/2009
Global ID :	T0603776732
Action Type :	RESPONSE
Action :	Monitoring Report - Quarterly
Date :	10/15/2008
Global ID :	T0603776732
Action Type :	RESPONSE
Action :	Monitoring Report - Quarterly
Date :	08/21/2008
Global ID :	T0603776732
Action Type :	RESPONSE
Action :	Pilot Study/ Treatability Report
Date :	07/15/2008
Global ID :	T0603776732
Action Type :	RESPONSE
Action :	Monitoring Report - Quarterly
Date :	06/02/2008
Global ID :	T0603776732
Action Type :	REMEDIATION
Action :	Soil Vapor Extraction (SVE)
Date :	05/19/2008
Global ID :	T0603776732
Action Type :	RESPONSE
Action :	Interim Remedial Action Plan
Date :	04/15/2008
Global ID :	T0603776732
Action Type :	RESPONSE
Action :	Monitoring Report - Quarterly
Date :	01/15/2008
Global ID :	T0603776732
Action Type :	RESPONSE
Action :	Monitoring Report - Quarterly
Date :	10/15/2007
Global ID :	T0603776732
Action Type :	RESPONSE
Action :	Monitoring Report - Quarterly
Date :	07/15/2007
Global ID :	T0603776732

Map Id: N80
Direction: N
Distance: 0.455 mi.
Actual: 2402.538 ft.
Elevation: 0.073 mi. / 385.827 ft.
Relative: Higher

Site Name : MOBIL #18-FPC FORMER/CIRCLE STORE #2211204
7865 SUNSET BLVD. W.
WEST HOLLYWOOD, CA 90046

Database(s) : [FRS, LUST REG 4 - CA] ***(cont.)***

Envirosite ID: 12801423
EPA ID: N/R

LUST REG 4 - CA ***(cont.)***

Action Type :	RESPONSE
Action :	Monitoring Report - Quarterly
Date :	04/15/2007
Global ID :	T0603776732
Action Type :	RESPONSE
Action :	Monitoring Report - Quarterly
Date :	03/05/2007
Global ID :	T0603776732
Action Type :	RESPONSE
Action :	Soil and Water Investigation Workplan
Date :	01/15/2007
Global ID :	T0603776732
Action Type :	RESPONSE
Action :	Monitoring Report - Quarterly
Date :	10/15/2006
Global ID :	T0603776732
Action Type :	RESPONSE
Action :	Monitoring Report - Quarterly
Date :	07/15/2006
Global ID :	T0603776732
Action Type :	RESPONSE
Action :	Monitoring Report - Quarterly
Date :	04/15/2006
Global ID :	T0603776732
Action Type :	RESPONSE
Action :	Monitoring Report - Quarterly
Date :	01/15/2006
Global ID :	T0603776732
Action Type :	RESPONSE
Action :	Monitoring Report - Quarterly
Date :	11/21/2005
Global ID :	T0603776732
Action Type :	RESPONSE
Action :	Soil and Water Investigation Report
Date :	10/15/2005
Global ID :	T0603776732
Action Type :	RESPONSE
Action :	Monitoring Report - Quarterly

Map Id: N80
Direction: N
Distance: 0.455 mi.
Actual: 2402.538 ft.
Elevation: 0.073 mi. / 385.827 ft.
Relative: Higher

Site Name : MOBIL #18-FPC FORMER/CIRCLE STORE #2211204
7865 SUNSET BLVD. W.
WEST HOLLYWOOD, CA 90046

Database(s) : [FRS, LUST REG 4 - CA] ***(cont.)***

Envirosite ID: 12801423
EPA ID: N/R

LUST REG 4 - CA ***(cont.)***

Date : 07/19/2005
Global ID : T0603776732
Action Type : RESPONSE
Action : Soil and Water Investigation Workplan

Date : 07/15/2005
Global ID : T0603776732
Action Type : RESPONSE
Action : Monitoring Report - Quarterly

Date : 05/30/2005
Global ID : T0603776732
Action Type : RESPONSE
Action : Other Report / Document

Date : 05/12/2005
Global ID : T0603776732
Action Type : ENFORCEMENT
Action : Staff Letter

Date : 03/29/2005
Global ID : T0603776732
Action Type : ENFORCEMENT
Action : Staff Letter

Date : 08/30/2001
Global ID : T0603776732
Action Type : Other
Action : Leak Discovery

Date : 08/30/2001
Global ID : T0603776732
Action Type : Other
Action : Leak Reported

Status History

Status Date : 02/24/2015
Global ID : T0603776732
Status : Completed - Case Closed

Status Date : 05/13/2014
Global ID : T0603776732
Status : Open - Eligible for Closure

Map Id: N80
Direction: N
Distance: 0.455 mi.
Actual: 2402.538 ft.
Elevation: 0.073 mi. / 385.827 ft.
Relative: Higher

Site Name : MOBIL #18-FPC FORMER/CIRCLE STORE #2211204
7865 SUNSET BLVD. W.
WEST HOLLYWOOD, CA 90046

Database(s) : [FRS, LUST REG 4 - CA] ***(cont.)***

Envirosite ID: 12801423
EPA ID: N/R

LUST REG 4 - CA ***(cont.)***

Status Date :	11/30/2009
Global ID :	T0603776732
Status :	Open - Remediation
Status Date :	06/08/2009
Global ID :	T0603776732
Status :	Open - Remediation
Status Date :	06/02/2008
Global ID :	T0603776732
Status :	Open - Remediation
Status Date :	03/05/2007
Global ID :	T0603776732
Status :	Open - Site Assessment
Status Date :	07/19/2005
Global ID :	T0603776732
Status :	Open - Site Assessment
Status Date :	04/11/2005
Global ID :	T0603776732
Status :	Open - Site Assessment
Status Date :	05/01/2004
Global ID :	T0603776732
Status :	Open - Site Assessment
Status Date :	04/01/2003
Global ID :	T0603776732
Status :	Open - Site Assessment
Status Date :	08/31/2001
Global ID :	T0603776732
Status :	Open - Site Assessment
Status Date :	08/30/2001
Global ID :	T0603776732
Status :	Open - Case Begin Date
Status Date :	08/30/2001
Global ID :	T0603776732
Status :	Open - Site Assessment

Map Id: N81
Direction: NNW
Distance: 0.466 mi.
Actual: 2462.703 ft.
Elevation: 0.075 mi. / 393.701 ft.
Relative: Higher

Site Name : ARCO
7901 SUNSET BLVD
LOS ANGELES, CA 90046

Database(s) : [FRS, LUST REG 4 - CA]

Envirosite ID: 9796901
EPA ID: N/R

FRS

Registry ID : 110065079355

The California Environmental Protection Agency (CalEPA) has recently implemented a new data warehouse system (nSite). This data warehouse combines and merges facility and site information from five different systems managed within CalEPA. The five systems are: California Environmental Reporting System (CERS), EnviroStor, GeoTracker, California Integrated Water Quality System (CIWQS), and Toxic Release Inventory (TRI).

LUST REG 4 - CA

Status Date :	02/14/1996
Status :	Completed - Case Closed
Begin Date :	09/21/1993
Global ID :	T0603701082
Site History :	N/R
RB Case Number :	900460043
Potential Media Affected :	Soil
Potential Contaminants of Concern :	Gasoline
Local Agency :	LOS ANGELES, CITY OF
Local Case Number :	N/R
Lead Agency :	LOS ANGELES, CITY OF
File Location :	N/R
CUF Case :	YES
Caseworker :	WR
Case Type :	LUST Cleanup Site
How Discovered :	Other Means
How Discovered Description :	N/R
Stop Method :	N/R
Stop Description :	N/R

Contacts Summary

Global ID :	T0603701082
Contact Name :	TBD
Contact Type :	Local Agency Caseworker
Organization Name :	LOS ANGELES, CITY OF
Address :	200 N. MAIN ST. RM. 970
City :	LOS ANGELES
Phone Number :	2134826528
Email :	N/R

Global ID :	T0603701082
Contact Name :	YUE RONG
Contact Type :	Regional Board Caseworker
Organization Name :	LOS ANGELES RWQCB (REGION 4)
Address :	320 W. 4TH ST., SUITE 200
City :	Los Angeles
Phone Number :	N/R
Email :	yrong@waterboards.ca.gov

Regulatory Activities

Date :	09/22/1993

Map Id: N81
Direction: NNW
Distance: 0.466 mi.
Actual: 2462.703 ft.
Elevation: 0.075 mi. / 393.701 ft.
Relative: Higher

Site Name : ARCO
7901 SUNSET BLVD
LOS ANGELES, CA 90046

Database(s) : [FRS, LUST REG 4 - CA] ***(cont.)***

Envirosite ID: 9796901
EPA ID: N/R

LUST REG 4 - CA ***(cont.)***

Global ID :	T0603701082
Action Type :	Other
Action :	Leak Reported
Date :	09/21/1993
Global ID :	T0603701082
Action Type :	Other
Action :	Leak Discovery

Status History

Status Date :	02/14/1996
Global ID :	T0603701082
Status :	Completed - Case Closed
Status Date :	09/22/1993
Global ID :	T0603701082
Status :	Open - Site Assessment
Status Date :	09/21/1993
Global ID :	T0603701082
Status :	Open - Case Begin Date

Map Id: 82
Direction: ESE
Distance: 0.517 mi.
Actual: 2729.520 ft.
Elevation: 0.051 mi. / 268.045 ft.
Relative: Lower

Site Name : LINN HOUSE (WESTSIDE HOSPICE)
1001 N MARTEL AVE
WEST HOLLYWOOD, CA 90046

Database(s) : [BOND EXPENDITURE PLAN - CA, ENVIROSTOR - CA]

Envirosite ID: 9488447
EPA ID: N/R

BOND EXPENDITURE PLAN - CA

Status Date :	07/14/1994
Site Type :	Calmortgage
Site Type Detailed :	Calmortgage
Acreage :	0
APN :	NONE SPECIFIED
National Priorities List :	NO
Regulatory Agencies Involved :	DTSC - Site Cleanup Program
Lead Agency :	DTSC - Site Cleanup Program
Project Manager :	Sandra Karinen
Supervisor :	William Beckman
Division Branch :	Cleanup Sacramento
Envirostor ID :	19830005
Site Code :	300500
Assembly :	50
Senate :	26

Map Id: 82
Direction: ESE
Distance: 0.517 mi.
Actual: 2729.520 ft.
Elevation: 0.051 mi. / 268.045 ft.
Relative: Lower

Site Name : LINN HOUSE (WESTSIDE HOSPICE)
1001 N MARTEL AVE
WEST HOLLYWOOD, CA 90046

Database(s) : [BOND EXPENDITURE PLAN - CA, ENVIROSTOR - CA] ***(cont.)***

Envirosite ID: 9488447
EPA ID: N/R

BOND EXPENDITURE PLAN - CA ***(cont.)***

Congressional District :	28
Special Program :	N/R
Status :	No Action Required
Past Uses :	NONE
Potential COC :	NONE SPECIFIED; No Contaminants found
Confirmed COC :	No Contaminants found
Potential Media Affected :	No Media Affected
Restricted Use :	NO
Site Management Req :	NONE SPECIFIED
Funding :	CalMortgage
Latitude :	34.0888232755635
Longitude :	-118.351655461815

Alias Details

Alias :	19830005
Alias Type :	Envirostor ID Number
Alias :	300500
Alias Type :	Project Code (Site Code)

Completed Activities

Completed Date :	07/14/1994
Area Name :	PROJECT WIDE
Sub Area Name :	N/R
Document Type :	Phase 1

Comments :

Pursuant to the MOU, DTSC has reviewed an environmental site assessment and other documents for the Linn House (Westside Hospice) property. The property, currently two vacant lots that have been combined into one legal parcel, is intended for the location of a new hospice to be owned and operated by the Aids Healthcare Foundation. A Supplemental Phase I Environmental Assessment Report was prepared by DTSC and concluded that no action was needed for this property; there is no contamination on the property.

Future Activities

Area Name :	N/R
Sub Area Name :	N/R
Document Type :	N/R
Due Date :	N/R

Scheduled Activites

Due Date :	N/R
Revised Date :	N/R
Area Name :	N/R
Sub Area Name :	N/R
Document Type :	N/R

Map Id: 82
Direction: ESE
Distance: 0.517 mi.
Actual: 2729.520 ft.
Elevation: 0.051 mi. / 268.045 ft.
Relative: Lower

Site Name : LINN HOUSE (WESTSIDE HOSPICE)
1001 N MARTEL AVE
WEST HOLLYWOOD, CA 90046

Database(s) : [BOND EXPENDITURE PLAN - CA, ENVIROSTOR - CA] ***(cont.)***

Envirosite ID: 9488447
EPA ID: N/R

ENVIROSTOR - CA

Cleanup Date :	07/14/1994
Cleanup Status :	NO ACTION REQUIRED
Envirostor ID :	19830005
Program Type :	CALMORTGAGE
Site Code :	300500
Site Type :	CALMORTGAGE
Project Manager :	SANDRA KARINEN
Supervisor :	WILLIAM BECKMAN
Office :	CLEANUP SACRAMENTO
Press Contact :	N/R
School District :	N/R
Public Participation Specialist :	N/R
Permit Renewal Lead :	N/R
National Priorities List :	NO
Acres :	0 ACRES
APN :	NONE SPECIFIED
Cleanup Oversight Agencies :	DTSC - SITE CLEANUP PROGRAM - LEAD
Special Program :	N/R
Funding :	CALMORTGAGE
Assembly District :	50
Senate District :	26
Past Use(s) that Caused Contamination:	NONE
Potential Contaminants of Concern :	NO CONTAMINANTS FOUND
Potential Media Affected :	NO MEDIA AFFECTED
Latitude :	34.0888232755635
Longitude :	-118.351655461815

Map Id: O83
Direction: E
Distance: 0.784 mi.
Actual: 4138.836 ft.
Elevation: 0.053 mi. / 281.496 ft.
Relative: Lower

Site Name : FAITH PLATING
7141 AND 7155 SANTA MONICA BLVD.
WEST HOLLYWOOD, CA 90046

Database(s) : [BOND EXPENDITURE PLAN - CA, ENVIROSTOR - CA, VCP - CA]

Envirosite ID: 9486299
EPA ID: N/R

BOND EXPENDITURE PLAN - CA

Status Date :	08/17/2012
Site Type :	Voluntary Cleanup
Site Type Detailed :	Voluntary Cleanup
Acreage :	1.33
APN :	NONE SPECIFIED
National Priorities List :	NO
Regulatory Agencies Involved :	DTSC - Site Cleanup Program
Lead Agency :	DTSC - Site Cleanup Program
Project Manager :	Don Indermill
Supervisor :	Philip Chandler
Division Branch :	Cleanup Chatsworth
Envirostor ID :	60000429
Site Code :	301564
Assembly :	50

Map Id: O83
Direction: E
Distance: 0.784 mi.
Actual: 4138.836 ft.
Elevation: 0.053 mi. / 281.496 ft.
Relative: Lower

Site Name : FAITH PLATING
7141 AND 7155 SANTA MONICA BLVD.
WEST HOLLYWOOD, CA 90046

Database(s) : [BOND EXPENDITURE PLAN - CA, ENVIROSTOR - CA, VCP - CA] ***(cont.)***

Envirosite ID: 9486299
EPA ID: N/R

BOND EXPENDITURE PLAN - CA ***(cont.)***

Senate :	26
Congressional District :	28
Special Program :	Voluntary Cleanup Program
Status :	Active
Past Uses :	FUEL - VEHICLE STORAGE/ REFUELING, HAZARDOUS WASTE STORAGE - TANKS/CONTAINERS, METAL FINISHING, METAL PLATING - CHROME, METAL PLATING - OTHER, OFFICE BUILDING, PAINT/DEPAINT FACILITY, VEHICLE MAINTENANCE, WASTE - INDUSTRIAL TREATMENT FACILITY, WASTE - INDUSTRIAL WASTE LINE, METAL PLATING - CHROME
Potential COC :	Arsenic; Asbestos Containing Materials (ACM); Benzene; Total Chromium (1:6 ratio Cr VI:Cr III); Lead; Tetrachloroethylene (PCE); TPH-diesel; TPH-gas; TPH-MOTOR OIL; Cadmium and compounds; Chromium III; Chromium VI; Nickel; 1,2,4-Trimethylbenzene; 1,3,5-Trimethylbenzene; Barium and compounds; Dichlorodifluoromethane; Toluene
Confirmed COC :	Barium and compounds; Toluene; Dichlorodifluoromethane; Asbestos Containing Materials (ACM)-NO; 1,2,4-Trimethylbenzene; 1,3,5-Trimethylbenzene; Tetrachloroethylene (PCE); TPH-diesel; TPH-gas; Cadmium and compounds; Chromium III-NO; Chromium VI-NO; Nickel; Arsenic-NO; Benzene; Total Chromium (1:6 ratio Cr VI:Cr III); Lead; TPH-MOTOR OIL; Chromium VI
Potential Media Affected :	Indoor Air; Other Groundwater affected (uses other than drinking water); Soil; Soil Vapor
Restricted Use :	NO
Site Management Req :	NONE SPECIFIED
Funding :	Responsible Party
Latitude :	34.0910027254724
Longitude :	-118.345520496368

Alias Details

Alias :	110033615256
Alias Type :	EPA (FRS #)
Alias :	301297
Alias Type :	Project Code (Site Code)
Alias :	301564
Alias Type :	Project Code (Site Code)
Alias :	60000429
Alias Type :	Envirostor ID Number

Map Id: O83
Direction: E
Distance: 0.784 mi.
Actual: 4138.836 ft.
Elevation: 0.053 mi. / 281.496 ft.
Relative: Lower

Site Name : FAITH PLATING
7141 AND 7155 SANTA MONICA BLVD.
WEST HOLLYWOOD, CA 90046

Database(s) : [BOND EXPENDITURE PLAN - CA, ENVIROSTOR - CA, VCP - CA] ***(cont.)***

Envirosite ID: 9486299
EPA ID: N/R

BOND EXPENDITURE PLAN - CA ***(cont.)***

Completed Activities

Completed Date :	10/29/2014
Area Name :	PROJECT WIDE
Sub Area Name :	N/R
Document Type :	Removal Action Completion Report
Comments :	Sidewalk soil, vapor barrier, and groundwater monitoring for 2 years now can be worked on.
Completed Date :	09/24/2014
Area Name :	PROJECT WIDE
Sub Area Name :	N/R
Document Type :	Annual Oversight Cost Estimate
Comments :	N/R
Completed Date :	09/17/2014
Area Name :	PROJECT WIDE
Sub Area Name :	N/R
Document Type :	Fieldwork
Comments :	RACR submitted to verify confirmation sampling.
Completed Date :	10/10/2013
Area Name :	PROJECT WIDE
Sub Area Name :	N/R
Document Type :	Annual Oversight Cost Estimate
Comments :	N/R
Completed Date :	10/10/2013
Area Name :	PROJECT WIDE
Sub Area Name :	N/R
Document Type :	Annual Oversight Cost Estimate
Comments :	Sent
Completed Date :	09/12/2013
Area Name :	PROJECT WIDE
Sub Area Name :	N/R
Document Type :	Monitoring Report
Comments :	Approved
Completed Date :	09/12/2013
Area Name :	PROJECT WIDE
Sub Area Name :	N/R
Document Type :	Other Report
Comments :	Sampling done for further soil classification for disposal requirements.
Completed Date :	09/12/2013
Area Name :	PROJECT WIDE
Sub Area Name :	N/R

Map Id: O83
Direction: E
Distance: 0.784 mi.
Actual: 4138.836 ft.
Elevation: 0.053 mi. / 281.496 ft.
Relative: Lower

Site Name : FAITH PLATING
7141 AND 7155 SANTA MONICA BLVD.
WEST HOLLYWOOD, CA 90046

Database(s) : [BOND EXPENDITURE PLAN - CA, ENVIROSTOR - CA, VCP - CA] ***(cont.)***

Envirosite ID: 9486299
EPA ID: N/R

BOND EXPENDITURE PLAN - CA ***(cont.)***

Document Type : Removal Action Design
Comments : Approved

Completed Date : 08/17/2012
Area Name : PROJECT WIDE
Sub Area Name : N/R
Document Type : Voluntary Cleanup Agreement
Comments : Signed

Completed Date : 03/13/2009
Area Name : PROJECT WIDE
Sub Area Name : N/R
Document Type : Removal Action Workplan
Comments : Translation completed, Response to Comments sent, RAW approved.

Completed Date : 09/29/2008
Area Name : PROJECT WIDE
Sub Area Name : N/R
Document Type : Public Notice
Comments : Completed

Completed Date : 08/19/2008
Area Name : PROJECT WIDE
Sub Area Name : N/R
Document Type : Fact Sheets
Comments : Fact Sheet

Completed Date : 08/07/2008
Area Name : PROJECT WIDE
Sub Area Name : N/R
Document Type : Risk Assessment Report
Comments : Risk Assessment approved.

Completed Date : 08/01/2008
Area Name : PROJECT WIDE
Sub Area Name : N/R
Document Type : Site Characterization Report

Comments : Report accepted, clarification of risk and cleanup levels will be addressed in Risk Assessment.

Completed Date : 07/08/2008
Area Name : PROJECT WIDE
Sub Area Name : N/R
Document Type : Supplemental Site Investigation Report
Comments : N/R

Completed Date : 03/10/2008

Map Id: O83
Direction: E
Distance: 0.784 mi.
Actual: 4138.836 ft.
Elevation: 0.053 mi. / 281.496 ft.
Relative: Lower

Site Name : FAITH PLATING
7141 AND 7155 SANTA MONICA BLVD.
WEST HOLLYWOOD, CA 90046

Database(s) : [BOND EXPENDITURE PLAN - CA, ENVIROSTOR - CA, VCP - CA] ***(cont.)***

Envirosite ID: 9486299
EPA ID: N/R

BOND EXPENDITURE PLAN - CA ***(cont.)***

Area Name : PROJECT WIDE
Sub Area Name : N/R
Document Type : Fieldwork

Comments : Two monitoring wells were installed and sampled to further define Chrome 6 lateral extent.

Completed Date : 01/30/2008
Area Name : PROJECT WIDE
Sub Area Name : N/R
Document Type : Well Installation Workplan
Comments : N/R

Completed Date : 12/20/2007
Area Name : PROJECT WIDE
Sub Area Name : N/R
Document Type : Site Characterization Report
Comments : N/R

Completed Date : 03/26/2007
Area Name : PROJECT WIDE
Sub Area Name : N/R
Document Type : Site Characterization Workplan

Comments : DTSC letter stating that the 2nd draft of the Workplan is acceptable, provided attached comments are included in the SCR.

Completed Date : 10/25/2006
Area Name : PROJECT WIDE
Sub Area Name : N/R
Document Type : Phase 1
Comments : Same comment as for the Phase II-III report review.

Completed Date : 10/25/2006
Area Name : PROJECT WIDE
Sub Area Name : N/R
Document Type : Preliminary Endangerment Assessment Report

Comments : Completed and sent a response letter with attached comments to Kevin Batchelor/Hanover Properties, and PSI regarding review of the 2 PEAE reports (Phase I-III) along with a request for a new workplan.

Completed Date : 09/19/2006
Area Name : PROJECT WIDE
Sub Area Name : N/R
Document Type : Voluntary Cleanup Agreement
Comments : N/R

Map Id: O83
Direction: E
Distance: 0.784 mi.
Actual: 4138.836 ft.
Elevation: 0.053 mi. / 281.496 ft.
Relative: Lower

Site Name : FAITH PLATING
7141 AND 7155 SANTA MONICA BLVD.
WEST HOLLYWOOD, CA 90046

Database(s) : [BOND EXPENDITURE PLAN - CA, ENVIROSTOR - CA, VCP - CA] ***(cont.)***

Envirosite ID: 9486299
EPA ID: N/R

BOND EXPENDITURE PLAN - CA ***(cont.)***

Future Activities

Area Name :	PROJECT WIDE
Sub Area Name :	N/R
Document Type :	Certification
Due Date :	2017

Scheduled Activites

Due Date :	N/R
Revised Date :	N/R
Area Name :	N/R
Sub Area Name :	N/R
Document Type :	N/R

ENVIROSTOR - CA

Cleanup Date :	08/17/2012
Cleanup Status :	ACTIVE
Envirostor ID :	60000429
Program Type :	VOLUNTARY CLEANUP
Site Code :	301564
Site Type :	VOLUNTARY CLEANUP
Project Manager :	DON INDERMILL
Supervisor :	PHILIP CHANDLER
Office :	CLEANUP CHATSWORTH
Press Contact :	N/R
School District :	N/R
Public Participation Specialist :	N/R
Permit Renewal Lead :	N/R
National Priorities List :	NO
Acres :	1.33 ACRES
APN :	NONE SPECIFIED
Cleanup Oversight Agencies :	DTSC - SITE CLEANUP PROGRAM - LEAD
Special Program :	VOLUNTARY CLEANUP PROGRAM
Funding :	SITE PROPONENT
Assembly District :	50
Senate District :	26
Past Use(s) that Caused Contamination:	FUEL - VEHICLE STORAGE/ REFUELING, HAZARDOUS WASTE STORAGE - TANKS/CONTAINERS, METAL FINISHING, METAL PLATING - CHROME, METAL PLATING - OTHER, OFFICE BUILDING, PAINT/DEPAINT FACILITY, VEHICLE MAINTENANCE, WASTE - INDUSTRIAL TREATMENT FACILITY, WASTE - INDUSTRIAL WASTE LINE
Potential Contaminants of Concern :	ASBESTOS CONTAINING MATERIALS (ACM) METALS PETROLEUM VOLATILE ORGANICS (8260B VOCS)
Potential Media Affected :	INDOOR AIR, OTHER GROUNDWATER AFFECTED (USES OTHER THAN DRINKING WATER), SOIL, SOIL VAPOR
Latitude :	34.0910027254724
Longitude :	-118.345520496368

Map Id: O83
Direction: E
Distance: 0.784 mi.
Actual: 4138.836 ft.
Elevation: 0.053 mi. / 281.496 ft.
Relative: Lower

Site Name : FAITH PLATING
7141 AND 7155 SANTA MONICA BLVD.
WEST HOLLYWOOD, CA 90046

Database(s) : [BOND EXPENDITURE PLAN - CA, ENVIROSTOR - CA, VCP - CA] ***(cont.)***

Envirosite ID: 9486299
EPA ID: N/R

VCP - CA

Cleanup Date :	08/17/2012
Cleanup Status :	ACTIVE
Envirostor ID :	60000429
Program Type :	VOLUNTARY CLEANUP
Site Code :	301564
Site Type :	VOLUNTARY CLEANUP
Project Manager :	DON INDERMILL
Supervisor :	PHILIP CHANDLER
Office :	CLEANUP CHATSWORTH
Press Contact :	N/R
School District :	N/R
Public Participation Specialist :	N/R
Permit Renewal Lead :	N/R
National Priorities List :	NO
Acres :	1.33 ACRES
APN :	NONE SPECIFIED
Cleanup Oversight Agencies :	DTSC - SITE CLEANUP PROGRAM - LEAD
Special Program :	VOLUNTARY CLEANUP PROGRAM
Funding :	SITE PROPONENT
Assembly District :	50
Senate District :	26
Past Use(s) that Caused Contamination:	FUEL - VEHICLE STORAGE/ REFUELING, HAZARDOUS WASTE STORAGE - TANKS/CONTAINERS, METAL FINISHING, METAL PLATING - CHROME, METAL PLATING - OTHER, OFFICE BUILDING, PAINT/DEPAINT FACILITY, VEHICLE MAINTENANCE, WASTE - INDUSTRIAL TREATMENT FACILITY, WASTE - INDUSTRIAL WASTE LINE
Potential Contaminants of Concern :	ASBESTOS CONTAINING MATERIALS (ACM) METALS PETROLEUM VOLATILE ORGANICS (8260B VOCS)
Potential Media Affected :	INDOOR AIR, OTHER GROUNDWATER AFFECTED (USES OTHER THAN DRINKING WATER), SOIL, SOIL VAPOR
Latitude :	34.0910027254724
Longitude :	-118.345520496368

Map Id: O84
Direction: E
Distance: 0.790 mi.
Actual: 4169.036 ft.
Elevation: 0.053 mi. / 282.152 ft.
Relative: Lower

Site Name : FAITH PLATING CO.
7141 SANTA MONICA BOULEVARD
WEST HOLLYWOOD, CA 90046

Database(s) : [BOND EXPENDITURE PLAN - CA, ENVIROSTOR - CA]

Envirosite ID: 9486300
EPA ID: N/R

BOND EXPENDITURE PLAN - CA

Status Date :	02/26/2004
Site Type :	Tiered Permit

Map Id: O84
Direction: E
Distance: 0.790 mi.
Actual: 4169.036 ft.
Elevation: 0.053 mi. / 282.152 ft.
Relative: Lower

Site Name : FAITH PLATING CO.
7141 SANTA MONICA BOULEVARD
WEST HOLLYWOOD, CA 90046

Database(s) : [BOND EXPENDITURE PLAN - CA, ENVIROSTOR - CA] ***(cont.)***

Envirosite ID: 9486300
EPA ID: N/R

BOND EXPENDITURE PLAN - CA ***(cont.)***

Site Type Detailed :	Tiered Permit
Acreage :	N/R
APN :	NONE SPECIFIED
National Priorities List :	NO
Regulatory Agencies Involved :	NONE SPECIFIED
Lead Agency :	NONE SPECIFIED
Project Manager :	N/R
Supervisor :	N/R
Division Branch :	Cleanup Chatsworth
Envirostor ID :	71002584
Site Code :	N/R
Assembly :	50
Senate :	26
Congressional District :	28
Special Program :	N/R
Status :	No Action Required
Past Uses :	NONE SPECIFIED
Potential COC :	NONE SPECIFIED
Confirmed COC :	NONE SPECIFIED
Potential Media Affected :	NONE SPECIFIED
Restricted Use :	NO
Site Management Req :	NONE SPECIFIED
Funding :	N/R
Latitude :	34.090952
Longitude :	-118.345815

Alias Details

Alias :	71002584
Alias Type :	Envirostor ID Number
Alias :	CAD076941251
Alias Type :	EPA Identification Number

Completed Activities

Completed Date :	02/26/2004
Area Name :	PROJECT WIDE
Sub Area Name :	N/R
Document Type :	Phase 1
Comments :	N/R
Completed Date :	02/26/2004
Area Name :	PROJECT WIDE
Sub Area Name :	N/R
Document Type :	Phase I Verification
Comments :	Inspection report sent on 2/26/2004

Future Activities

Area Name :	N/R

Map Id: O84
Direction: E
Distance: 0.790 mi.
Actual: 4169.036 ft.
Elevation: 0.053 mi. / 282.152 ft.
Relative: Lower

Site Name : FAITH PLATING CO.
7141 SANTA MONICA BOULEVARD
WEST HOLLYWOOD, CA 90046

Database(s) : [BOND EXPENDITURE PLAN - CA, ENVIROSTOR - CA] ***(cont.)***

Envirosite ID: 9486300
EPA ID: N/R

BOND EXPENDITURE PLAN - CA ***(cont.)***

Sub Area Name :	N/R
Document Type :	N/R
Due Date :	N/R

Scheduled Activites

Due Date :	N/R
Revised Date :	N/R
Area Name :	N/R
Sub Area Name :	N/R
Document Type :	N/R

ENVIROSTOR - CA

Cleanup Date :	02/26/2004
Cleanup Status :	NO ACTION REQUIRED
Envirostor ID :	71002584
Program Type :	TIERED PERMIT
Site Code :	N/R
Site Type :	TIERED PERMIT
Project Manager :	N/R
Supervisor :	N/R
Office :	CLEANUP CHATSWORTH
Press Contact :	N/R
School District :	N/R
Public Participation Specialist :	N/R
Permit Renewal Lead :	N/R
National Priorities List :	NO
Acres :	NONE SPECIFIED
APN :	NONE SPECIFIED
Cleanup Oversight Agencies :	NONE SPECIFIED
Special Program :	N/R
Funding :	N/R
Assembly District :	50
Senate District :	26
Past Use(s) that Caused Contamination:	NONE SPECIFIED
Potential Contaminants of Concern :	NONE SPECIFIED
Potential Media Affected :	NONE SPECIFIED
Latitude :	34.090952
Longitude :	-118.345815

Map Id: O85
Direction: E
Distance: 0.839 mi.
Actual: 4431.768 ft.
Elevation: 0.054 mi. / 285.761 ft.
Relative: Lower

Site Name : ESSEX MONARCH SITE
7113 & 7119 SANTA MONICA BOULEVARD AND 111 N. LA BREA AVENUE
WEST HOLLYWOOD, CA 90046

Database(s) : [BOND EXPENDITURE PLAN - CA, ENVIROSTOR - CA, NFA - CA, VCP - CA]

Envirosite ID: 323317457
EPA ID: N/R

BOND EXPENDITURE PLAN - CA

Status Date :	08/12/2014
Site Type :	Voluntary Cleanup
Site Type Detailed :	Voluntary Cleanup
Acreage :	1.4
APN :	NONE SPECIFIED
National Priorities List :	NO
Regulatory Agencies Involved :	DTSC - Site Cleanup Program
Lead Agency :	DTSC - Site Cleanup Program
Project Manager :	Jess Villamayor
Supervisor :	Philip Chandler
Division Branch :	Cleanup Chatsworth
Envirostor ID :	60001653
Site Code :	301555
Assembly :	42
Senate :	26
Congressional District :	28
Special Program :	Voluntary Cleanup Program
Status :	No Further Action
Past Uses :	NONE SPECIFIED
Potential COC :	NONE SPECIFIED
Confirmed COC :	NONE SPECIFIED
Potential Media Affected :	NONE SPECIFIED
Restricted Use :	NO
Site Management Req :	NONE SPECIFIED
Funding :	Responsible Party
Latitude :	34.091153771494
Longitude :	-118.344764113426

Alias Details

Alias :	301555
Alias Type :	Project Code (Site Code)
Alias :	60001653
Alias Type :	Envirostor ID Number
Alias :	Santa Monica Apartments
Alias Type :	Former Project ID

Completed Activities

Completed Date :	06/27/2014
Area Name :	PROJECT WIDE
Sub Area Name :	N/R
Document Type :	Voluntary Cleanup Agreement Termination Notification
Comments :	N/R

Map Id: O85
Direction: E
Distance: 0.839 mi.
Actual: 4431.768 ft.
Elevation: 0.054 mi. / 285.761 ft.
Relative: Lower

Site Name : ESSEX MONARCH SITE
7113 & 7119 SANTA MONICA BOULEVARD AND 111 N. LA BREA AVENUE
WEST HOLLYWOOD, CA 90046

Database(s) : [BOND EXPENDITURE PLAN - CA, ENVIROSTOR - CA, NFA - CA, VCP - CA] ***(cont.)***

Envirosite ID: 323317457
EPA ID: N/R

BOND EXPENDITURE PLAN - CA ***(cont.)***

Completed Date :	02/26/2014
Area Name :	PROJECT WIDE
Sub Area Name :	N/R
Document Type :	Risk Assessment Report
Comments :	N/R

Completed Date :	06/18/2013
Area Name :	PROJECT WIDE
Sub Area Name :	N/R
Document Type :	Site Characterization Report
Comments :	N/R

Completed Date :	01/17/2013
Area Name :	PROJECT WIDE
Sub Area Name :	N/R
Document Type :	Voluntary Cleanup Agreement
Comments :	VCA for review and evaluation of previous site characterization data

Future Activities

Area Name :	N/R
Sub Area Name :	N/R
Document Type :	N/R
Due Date :	N/R

Scheduled Activites

Due Date :	N/R
Revised Date :	N/R
Area Name :	N/R
Sub Area Name :	N/R
Document Type :	N/R

ENVIROSTOR - CA

Cleanup Date :	08/12/2014
Cleanup Status :	NO FURTHER ACTION
Envirostor ID :	60001653
Program Type :	VOLUNTARY CLEANUP
Site Code :	301555
Site Type :	VOLUNTARY CLEANUP
Project Manager :	JESS VILLAMAYOR
Supervisor :	PHILIP CHANDLER
Office :	CLEANUP CHATSWORTH
Press Contact :	N/R
School District :	N/R
Public Participation Specialist :	N/R
Permit Renewal Lead :	N/R

Map Id: O85
Direction: E
Distance: 0.839 mi.
Actual: 4431.768 ft.
Elevation: 0.054 mi. / 285.761 ft.
Relative: Lower

Site Name : ESSEX MONARCH SITE
7113 & 7119 SANTA MONICA BOULEVARD AND 111 N. LA BREA AVENUE
WEST HOLLYWOOD, CA 90046

Database(s) : [BOND EXPENDITURE PLAN - CA, ENVIROSTOR - CA, NFA - CA, VCP - CA] ***(cont.)***

Envirosite ID: 323317457
EPA ID: N/R

ENVIROSTOR - CA ***(cont.)***

National Priorities List :	NO
Acres :	1.4 ACRES
APN :	NONE SPECIFIED
Cleanup Oversight Agencies :	DTSC - SITE CLEANUP PROGRAM - LEAD
Special Program :	VOLUNTARY CLEANUP PROGRAM
Funding :	SITE PROPONENT
Assembly District :	42
Senate District :	26
Past Use(s) that Caused Contamination:	NONE SPECIFIED
Potential Contaminants of Concern :	NONE SPECIFIED
Potential Media Affected :	NONE SPECIFIED
Latitude :	34.091153771494
Longitude :	-118.344764113426

NFA - CA

Status Date :	08/12/2014
Status :	NO FURTHER ACTION
Envirostor ID :	60001653
Program Type :	VOLUNTARY CLEANUP
Site Code :	301555
Latitude :	34.091153771494
Longitude :	-118.344764113426

VCP - CA

Cleanup Date :	08/12/2014
Cleanup Status :	NO FURTHER ACTION
Envirostor ID :	60001653
Program Type :	VOLUNTARY CLEANUP
Site Code :	301555
Site Type :	VOLUNTARY CLEANUP
Project Manager :	JESS VILLAMAYOR
Supervisor :	PHILIP CHANDLER
Office :	CLEANUP CHATSWORTH
Press Contact :	N/R
School District :	N/R
Public Participation Specialist :	N/R
Permit Renewal Lead :	N/R
National Priorities List :	NO
Acres :	1.4 ACRES
APN :	NONE SPECIFIED
Cleanup Oversight Agencies :	DTSC - SITE CLEANUP PROGRAM - LEAD
Special Program :	VOLUNTARY CLEANUP PROGRAM
Funding :	SITE PROPONENT
Assembly District :	42
Senate District :	26
Past Use(s) that Caused Contamination:	NONE SPECIFIED
Potential Contaminants of Concern :	NONE SPECIFIED
Potential Media Affected :	NONE SPECIFIED
Latitude :	34.091153771494
Longitude :	-118.344764113426

Unmappable Summary

2017

CITY:	ENVIROSITE ID:	SITE NAME:	SITE ADDRESS:	ZIP:	DATABASE(S):
	9702297	AMER PAC LIVESTK FEED CO(DEST)	0 ACTON		HMS_LOS ANGELES COUNTY - CA
	9702301	ANTELOPE VALLEY (DEST)	0 ANTELOPE VALLEY		HMS_LOS ANGELES COUNTY - CA
	9702302	ANTELOPE VALLEY WELL SVY	0 ANTELOPE VALLEY		HMS_LOS ANGELES COUNTY - CA
	9702298	ARGENT CORP (DEST)	0 AGUA DULA CR		HMS_LOS ANGELES COUNTY - CA
	9702289	BATSKY HOG RANCH (DEST)	LEATTEAU CYN		HMS_LOS ANGELES COUNTY - CA
	9702308	C R A INC	0 BALDWIN HILLS		HMS_LOS ANGELES COUNTY - CA
	9702306	CHEVRON USA - DUMP	0 BALDWIN HILLS		HMS_LOS ANGELES COUNTY - CA
	9702288	CSDLAC DIST #28 RECL PLANT	LA CANADA		HMS_LOS ANGELES COUNTY - CA
	9702285	DDI #23	FOSTERIA ST		HMS_LOS ANGELES COUNTY - CA
	9702303	DOZEN OIL CO	0 ATHENS-R OFLD		HMS_LOS ANGELES COUNTY - CA
	9702296	EAST ROSECRANS OILFIELD	0 ROSECRANS OLFD		HMS_LOS ANGELES COUNTY - CA
	9702307	INGLEWOOD OIL FIELD	0 BALDWIN HILLS		HMS_LOS ANGELES COUNTY - CA
	9702287	KENTUCKY SPRINGS BOYS CA(DEST)	KENTUCKY SPGS		HMS_LOS ANGELES COUNTY - CA
	9702314	LA CO DPW ROAD DUMP (DEST)	0 BURKE ST		HMS_LOS ANGELES COUNTY - CA
	9702305	LANCASTER REGIONAL PARK (DEST)	0 AVENUE J		HMS_LOS ANGELES COUNTY - CA
	9702290	LOS ANGELES CORPORATE CENTER	LOT 6 L A CORPORATE		HMS_LOS ANGELES COUNTY - CA
	9702311	LUSTGARTEN OIL CO	0 BOUQUET CANYON OLFD		HMS_LOS ANGELES COUNTY - CA
	9702292	MCKINSTRY & MADDUX DUMP(DEST)	N REDMAN RD		HMS_LOS ANGELES COUNTY - CA
	9702309	MURRAY, BENNETT BRINE SU(DEST)	0 BIG MOORE CANYON		HMS_LOS ANGELES COUNTY - CA
	9702313	PACIFIC BELL	0 BRISTOL PKWY		HMS_LOS ANGELES COUNTY - CA
	9702281	PROBATION CAMP SITE N (DEST)	ACTON		HMS_LOS ANGELES COUNTY - CA
	9702282	PROBATION CAMP SITE S (DEST)	ACTON		HMS_LOS ANGELES COUNTY - CA

CITY:	ENVIROSITE ID:	SITE NAME:	SITE ADDRESS:	ZIP:	DATABASE(S):
	9702291	SAMBOS REST #257-TAX DEP(DEST)	MONROVIA		HMS_LOS ANGELES COUNTY - CA
	9702293	SAN FERNANDO-OBJECTIVES (DEST)	SAN FERNANDO		HMS_LOS ANGELES COUNTY - CA
	9702284	TEXACO OIL CORP	N CITRUS AVE		HMS_LOS ANGELES COUNTY - CA
	9702294	TEXACO OIL CORP (DEST)	SAN FERNANDO RD		HMS_LOS ANGELES COUNTY - CA
	9702283	TEXACO OIL SS	N CITRUS AVE		HMS_LOS ANGELES COUNTY - CA
	9702300	THE TERMO CO - OAT MT OLFD	0 ALISO CANYON OILFLD		HMS_LOS ANGELES COUNTY - CA
	9702299	UNOCAL CORP	0 ALISO CANYON OILFLD		HMS_LOS ANGELES COUNTY - CA
	9702304	WIDRE & SON DUMP (DEST)	0 AVENUE H-5		HMS_LOS ANGELES COUNTY - CA

To maintain currency of the following federal and state databases, Envirosite Corporation contacts the appropriate governmental agency on a monthly or quarterly basis, as required.

STANDARD ENVIRONMENTAL RECORDS:

FEDERAL RCRA NON-CORRACTS TSD FACILITIES LIST

ARCHIVED RCRA TSDF: Resource Conservation and Recovery Act hazardous waste transportation storage disposal and treatment facilities

Date of Government Version: 01/09/2017
Date Release Frequency: Varies
Next Scheduled Contact: 03/20/2017
Source: U.S. Environmental Protection Agency
Telephone: 215-814-2469
Last Contact: 01/09/2017

RCRA_TSDF: Resource Conservation and Recovery Act hazardous waste transportation storage disposal and treatment facilities

Date of Government Version: 01/09/2017
Date Release Frequency: Quarterly
Next Scheduled Contact: 03/20/2017
Source: U.S. Environmental Protection Agency
Telephone: 215-814-2469
Last Contact: 01/09/2017

FEDERAL CERCLIS LIST

CERCLIS: Comprehensive Environmental Response Compensation and Liability Act program sites reported to the Environmental Protection Agency and can be proposed for the NPL List

Date of Government Version: 11/15/2016
Date Release Frequency: Quarterly
Next Scheduled Contact: 04/04/2017
Source: U.S. Environmental Protection Agency
Telephone: 800-424-9346
Last Contact: 01/24/2017

CERCLIS NFRAP: Comprehensive Environmental Response Compensation and Liability Act No Further Remedial Action Planned sites that have been removed and archived

Date of Government Version: 11/16/2016
Date Release Frequency: Quarterly
Next Scheduled Contact: 04/05/2017
Source: U.S. Environmental Protection Agency
Telephone: 800-424-9346
Last Contact: 01/25/2017

FEDERAL FACILITY: Sites where Federal Facilities Restoration and Reuse Office (FFRRO) arranged cleanup for Base Closure and Property Transfer at Federal Facilities

Date of Government Version: 01/30/2017
Date Release Frequency: Varies
Next Scheduled Contact: 04/10/2017
Source: U.S. Environmental Protection Agency
Telephone: 703-603-8712
Last Contact: 01/30/2017

SEMS_8R_ACTIVE SITES: The Active Site Inventory Report displays site and location information at active SEMS sites. An active site is one at which site assessment, removal, remedial, enforcement, cost recovery, or oversight activities are being planned or conducted. NPL sites include latitude and longitude information. For non-NPL sites, a brief site status is provided.

Date of Government Version: 12/05/2016
Date Release Frequency: Quarterly
Next Scheduled Contact: 04/10/2017
Source: U.S. Environmental Protection Agency
Telephone: 703-603-8867
Last Contact: 01/30/2017

SEMS_8R_ARCHIVED SITES: The Archived Site Inventory displays site and location information at sites archived from SEMS. An archived site is one at which EPA has determined that assessment has been completed and no further remedial action is planned under the Superfund program at this time.

Date of Government Version: 12/05/2016
Date Release Frequency: Quarterly
Next Scheduled Contact: 04/10/2017
Source: U.S. Environmental Protection Agency
Telephone: 703-603-8867
Last Contact: 01/30/2017

STANDARD ENVIRONMENTAL RECORDS: ***(cont.)***

FEDERAL RCRA CORRACTS FACILITIES LIST

CORRACTS: List of facilities where Resource Conservation and Recovery Act Corrective Action Program used to investigate and remediate hazardous releases

Date of Government Version: 01/09/2017
Date Release Frequency: Quarterly
Next Scheduled Contact: 03/20/2017
Source: U.S. Environmental Protection Agency
Telephone: 202-566-1667
Last Contact: 01/09/2017

FEDERAL DELISTED NPL SITE LIST

DELISTED NPL: National Priority List of sites that were delisted and no longer require action

Date of Government Version: 01/30/2017
Date Release Frequency: Quarterly
Next Scheduled Contact: 04/10/2017
Source: U.S. Environmental Protection Agency
Telephone: 703-603-8867
Last Contact: 01/30/2017

DELISTED PROPOSED NPL: Sites that have been delisted from the proposed National Priority List

Date of Government Version: 01/30/2017
Date Release Frequency: Quarterly
Next Scheduled Contact: 04/10/2017
Source: U.S. Environmental Protection Agency
Telephone: 703-603-8867
Last Contact: 01/30/2017

SEMS_DELETED NPL: All Deleted National Priority List Sties

Date of Government Version: 12/05/2016
Date Release Frequency: Quarterly
Next Scheduled Contact: 04/10/2017
Source: U.S. Environmental Protection Agency
Telephone: 703-603-8867
Last Contact: 01/30/2017

FEDERAL ERNS LIST

ERNS: Emergency Response Notification System records of reported spills

Date of Government Version: 12/14/2016
Date Release Frequency: Annually
Next Scheduled Contact: 05/03/2017
Source: National Response Center United States Coast Guard
Telephone: N/R
Last Contact: 02/22/2017

FEDERAL INSTITUTIONAL CONTROLS / ENGINEERING CONTROLS REGISTRIES

Fed E C: Federal listing of remediation sites with engineering controls

Date of Government Version: 12/28/2016
Date Release Frequency: Varies
Next Scheduled Contact: 03/08/2017
Source: U.S. Environmental Protection Agency
Telephone: 800-424-9346
Last Contact: 12/28/2016

Fed I C: Federal listing of remediation sites with institutional controls

Date of Government Version: 12/28/2016
Date Release Frequency: Varies
Next Scheduled Contact: 03/08/2017
Source: U.S. Environmental Protection Agency
Telephone: 800-424-9346
Last Contact: 12/28/2016

RCRA IC_EC: Sites with institutional or engineering controls related to Resource Conservation and Recovery Act

Date of Government Version: 01/09/2017
Date Release Frequency: Varies
Next Scheduled Contact: 03/20/2017
Source: U.S. Environmental Protection Agency
Telephone: 215-814-2469
Last Contact: 01/09/2017

STANDARD ENVIRONMENTAL RECORDS: ***(cont.)***

FEDERAL NPL SITE LIST

NPL: List of priority contaminated sites among identified releases or threatened releases of hazardous substances pollutants or contaminants nationally

Date of Government Version: 01/30/2017
Date Release Frequency: Quarterly
Next Scheduled Contact: 04/10/2017
Source: U.S. Environmental Protection Agency
Telephone: 703-603-8867
Last Contact: 01/30/2017

NPL EPA R1 GIS: Geospatial data for the Environmental Protection Agency Region 1 National Priority List subject to environmental regulation

Date of Government Version: 01/30/2017
Date Release Frequency: Quarterly
Next Scheduled Contact: 04/10/2017
Source: U.S. Environmental Protection Agency
Telephone: 202-566-2132
Last Contact: 01/30/2017

NPL EPA R6 GIS: Geospatial data for the Environmental Protection Agency Region 6 National Priority List subject to environmental regulation

Date of Government Version: 01/30/2017
Date Release Frequency: Quarterly
Next Scheduled Contact: 04/10/2017
Source: U.S. Environmental Protection Agency
Telephone: 202-566-2132
Last Contact: 01/30/2017

NPL EPA R8 GIS: Geospatial data for the Environmental Protection Agency Region 8 National Priority List subject to environmental regulation

Date of Government Version: 01/30/2017
Date Release Frequency: Quarterly
Next Scheduled Contact: 04/10/2017
Source: U.S. Environmental Protection Agency
Telephone: 202-566-2132
Last Contact: 01/30/2017

NPL EPA R9 GIS: Geospatial data for the Environmental Protection Agency Region 9 National Priority List subject to environmental regulation

Date of Government Version: 01/30/2017
Date Release Frequency: Quarterly
Next Scheduled Contact: 04/10/2017
Source: U.S. Environmental Protection Agency
Telephone: 202-566-2132
Last Contact: 01/30/2017

NPL LIENS: National Priority List of sites with Liens

Date of Government Version: 01/19/2017
Date Release Frequency: Varies
Next Scheduled Contact: 04/16/2017
Source: U.S. Environmental Protection Agency
Telephone: 703-603-8867
Last Contact: 01/18/2017

PART NPL: Sites that are a part of an National Priority List site referred to as the parent site

Date of Government Version: 01/30/2017
Date Release Frequency: Quarterly
Next Scheduled Contact: 04/10/2017
Source: U.S. Environmental Protection Agency
Telephone: 703-603-8867
Last Contact: 01/30/2017

PROPOSED NPL: Sites that have been proposed for the National Priority List

Date of Government Version: 01/30/2017
Date Release Frequency: Quarterly
Next Scheduled Contact: 04/10/2017
Source: U.S. Environmental Protection Agency
Telephone: 703-603-8867
Last Contact: 01/30/2017

SEMS_FINAL NPL: All Included National Priority List Sites

Date of Government Version: 12/05/2016
Date Release Frequency: Quarterly
Next Scheduled Contact: 04/10/2017
Source: U.S. Environmental Protection Agency
Telephone: 703-603-8867
Last Contact: 01/30/2017

STANDARD ENVIRONMENTAL RECORDS: ***(cont.)***

FEDERAL NPL SITE LIST (cont.)

SEMS_PROPOSED NPL: All Proposed National Priority List Sites

Date of Government Version: 12/05/2016
Date Release Frequency: Quarterly
Next Scheduled Contact: 04/10/2017
Source: U.S. Environmental Protection Agency
Telephone: 703-603-8867
Last Contact: 01/30/2017

FEDERAL RCRA GENERATORS LIST

RCRA_CESQG: Resource Conservation and Recovery Act listing of licensed conditionally exempt small quantity generators

Date of Government Version: 01/09/2017
Date Release Frequency: Varies
Next Scheduled Contact: 03/20/2017
Source: U.S. Environmental Protection Agency
Telephone: 215-814-2469
Last Contact: 01/09/2017

RCRA_FULL_DETAIL: Full detail of related sites to the Resource Conservation and Recovery Act

Date of Government Version: 01/09/2017
Date Release Frequency: Varies
Next Scheduled Contact: 03/20/2017
Source: U.S. Environmental Protection Agency
Telephone: 215-814-2469
Last Contact: 01/09/2017

RCRA_LQG: Resource Conservation and Recovery Act listing of licensed large quantity generators

Date of Government Version: 01/09/2017
Date Release Frequency: Quarterly
Next Scheduled Contact: 03/20/2017
Source: U.S. Environmental Protection Agency
Telephone: 215-814-2469
Last Contact: 01/09/2017

RCRA_NONGEN: Resource Conservation and Recovery Act listing of licensed non-generators

Date of Government Version: 01/09/2017
Date Release Frequency: Varies
Next Scheduled Contact: 03/20/2017
Source: U.S. Environmental Protection Agency
Telephone: 215-814-2469
Last Contact: 01/09/2017

RCRA_SQG: Resource Conservation and Recovery Act listing of licensed small quantity generators

Date of Government Version: 01/09/2017
Date Release Frequency: Quarterly
Next Scheduled Contact: 03/20/2017
Source: U.S. Environmental Protection Agency
Telephone: 215-814-2469
Last Contact: 01/09/2017

STATE AND TRIBAL REGISTERED STORAGE TANK LISTS

FEMA UST: FEMA underground storage tank listing

Date of Government Version: 12/27/2016
Date Release Frequency: Varies
Next Scheduled Contact: 05/14/2017
Source: FEMA
Telephone: 202-212-5283
Last Contact: 02/15/2017

AST - CA: Listing of tank facilities that are subject to the California Aboveground Petroleum Storage Act

Date of Government Version: 07/17/2016
Date Release Frequency: No update
Next Scheduled Contact: 04/15/2017
Source: California Environmental Protection Agency Unified Program Section
Telephone: 916-327-5092
Last Contact: 01/17/2017

FID UST - CA: The State Water Resource Control Board's Facility Inventory Database underground storage tank locations listing

Date of Government Version: 01/19/2017
Date Release Frequency: Varies
Next Scheduled Contact: 03/30/2017
Source: California Environmental Protection Agency
Telephone: 916-341-5791
Last Contact: 01/19/2017

STANDARD ENVIRONMENTAL RECORDS: ***(cont.)***

STATE AND TRIBAL REGISTERED STORAGE TANK LISTS (cont.)

HIST UST - CA: Historical UST listing

Date of Government Version: 05/25/2016
Date Release Frequency: No Update
Next Scheduled Contact: 03/24/2017
Source: State Water Resources Control Board
Telephone: 916-341-5791
Last Contact: 01/13/2017

UST - CA: Listing of active underground storage tank facilities

Date of Government Version: 01/13/2017
Date Release Frequency: Quarterly
Next Scheduled Contact: 03/24/2017
Source: CA Gov geotracker state water resources control bo
Telephone: N/R
Last Contact: 01/13/2017

UST_City of Long Beach - CA: City of Long Beach underground storage tank sites

Date of Government Version: 01/18/2017
Date Release Frequency: Quarterly
Next Scheduled Contact: 03/27/2017
Source: City of Long Beach Fire Department
Telephone: 562-570-6782
Last Contact: 12/29/2016

UST_City of Torrance - CA: City of Torrance underground storage tank sites

Date of Government Version: 12/22/2016
Date Release Frequency: Semi Annually
Next Scheduled Contact: 03/19/2017
Source: City of Torrance Fire Department
Telephone: 310-618-2872
Last Contact: 12/21/2016

UST_El Segundo City - CA: City of El Segundo Underground Storage Tanks

Date of Government Version: 12/13/2016
Date Release Frequency: Semi Annually
Next Scheduled Contact: 03/12/2017
Source: City of El Segundo Fire Department
Telephone: 310-524-2242
Last Contact: 12/12/2016

RECORDS OF EMERGENCY RELEASE REPORTS

HMIRS (DOT): Hazardous Material spills reported by the Department of Transportation

Date of Government Version: 01/12/2017
Date Release Frequency: Varies
Next Scheduled Contact: 03/23/2017
Source: U.S. Department of Transportation
Telephone: (202) 366-4996
Last Contact: 01/12/2017

STATE AND TRIBAL LANDFILL AND/OR SOLID WASTE DISPOSAL SITE LISTS

LF_Los Angeles County - CA: Listing of City of Los Angeles landfills

Date of Government Version: 12/13/2016
Date Release Frequency: Varies
Next Scheduled Contact: 05/02/2017
Source: City of Los Angeles Sanitation Department of Public Works
Telephone: 800-773-2489
Last Contact: 02/21/2017

SWF/LF - CA: Solid Waste Information System's facility listing of solid waste facilities and landfills

Date of Government Version: 01/19/2017
Date Release Frequency: Quarterly
Next Scheduled Contact: 03/30/2017
Source: Department of Resources Recycling and Recovery
Telephone: 916-341-6066
Last Contact: 01/19/2017

SWF_Los Angeles County - CA: Listing of Los Angeles County solid waste facilities

Date of Government Version: 12/29/2016
Date Release Frequency: Varies
Next Scheduled Contact: 03/09/2017
Source: LA County Department of Public Works
Telephone: 800-320-1771
Last Contact: 12/29/2016

STANDARD ENVIRONMENTAL RECORDS: ***(cont.)***

STATE AND TRIBAL LEAKING STORAGE TANK LISTS

LUST REG 1 - CA: Leaking underground storage tanks in Region 1: Del Norte Glenn Humboldt Lake Marin Mendocino Modoc Siskiyou Sonoma andTrinity counties.

Date of Government Version: 11/30/2016
Date Release Frequency: Quarterly
Next Scheduled Contact: 04/18/2017
Source: California Regional Water Quality Control Board
Telephone: 916-341-5791
Last Contact: 02/07/2017

LUST REG 2 - CA: Leaking underground storage tanks in Region 2: Alameda Contra Costa San Francisco Santa Clara (north of Morgan Hill) San Mateo Marin Sonoma Napa Solano counties

Date of Government Version: 11/30/2016
Date Release Frequency: Quarterly
Next Scheduled Contact: 04/18/2017
Source: California Regional Water Quality Control Board
Telephone: 916-341-5791
Last Contact: 02/07/2017

LUST REG 3 - CA: Leaking underground storage tanks in Region 3: Santa Clara (south of Morgan Hill) San Mateo (southern part) Santa Cruz SanBenito Monterey Kern (some parts) San Luis Obispo Santa Barbara Ventura(northern part) counties

Date of Government Version: 11/30/2016
Date Release Frequency: Quarterly
Next Scheduled Contact: 04/18/2017
Source: California Regional Water Quality Control Board
Telephone: 916-341-5791
Last Contact: 02/07/2017

LUST REG 4 - CA: Leaking underground storage tanks in Region 4: Los Angeles Ventura counties (Small parts of Kern and Santa Barbara counties).

Date of Government Version: 11/30/2016
Date Release Frequency: Quarterly
Next Scheduled Contact: 04/18/2017
Source: California Regional Water Quality Control Board
Telephone: 916-341-5791
Last Contact: 02/07/2017

LUST REG 5 - CA: Leaking underground storage tanks in Region 5: Modoc Shasta Lassen Plumas Butte Glen Colusa Lake Sutter Yuba Sierra Nevada Placer Yolo Napa (Northeast) Solano (West) Sacramento El Dorado Amador Calaveras San Joaquin Contra Costa (East) Stanislaus Toulumne Merced Mariposa Madera Kings Fresno Tulare Kern (Very small portions of San Benito and SanLuis Obispo) counties

Date of Government Version: 11/30/2016
Date Release Frequency: Quarterly
Next Scheduled Contact: 04/18/2017
Source: California Regional Water Quality Control Board
Telephone: 916-341-5791
Last Contact: 02/07/2017

LUST REG 6 - CA: Leaking underground storage tanks in Region 6: Modoc (East) Lassen (East side and Eagle Lake) Sierra Nevada Placer El Dorado Alpine Mono Inyo Kern (East) San Bernardino Los Angeles (Northeast corner) counties

Date of Government Version: 11/30/2016
Date Release Frequency: Quarterly
Next Scheduled Contact: 04/18/2017
Source: California Regional Water Quality Control Board
Telephone: 916-341-5791
Last Contact: 02/07/2017

LUST REG 7 - CA: Leaking underground storage tanks in Region 7: Imperial San Bernardino Riverside and San Diego counties.

Date of Government Version: 11/30/2016
Date Release Frequency: Quarterly
Next Scheduled Contact: 04/18/2017
Source: California Regional Water Quality Control Board
Telephone: 916-341-5791
Last Contact: 02/07/2017

LUST REG 8 - CA: Leaking underground storage tanks in Region 8: Orange Riverside San Bernardino counties.

Date of Government Version: 11/30/2016
Date Release Frequency: Quarterly
Next Scheduled Contact: 04/18/2017
Source: California Regional Water Quality Control Board
Telephone: 916-341-5791
Last Contact: 02/07/2017

STANDARD ENVIRONMENTAL RECORDS: ***(cont.)***

STATE AND TRIBAL LEAKING STORAGE TANK LISTS (cont.)

LUST REG 9 - CA: Leaking underground storage tanks in Region 9: San Diego Imperial Riverside counties.

Date of Government Version: 11/30/2016
Date Release Frequency: Quarterly
Next Scheduled Contact: 04/18/2017
Source: California Regional Water Quality Control Board
Telephone: 916-341-5791
Last Contact: 02/07/2017

SLIC REG 1 - CA: GeoTracker Site Cleanup Program (formerly known as SLIC) database listing in Region 1: Del Norte Glenn Humboldt Lake Marin Mendocino Modoc Siskiyou Sonoma and Trinity counties.

Date of Government Version: 11/30/2016
Date Release Frequency: Quarterly
Next Scheduled Contact: 04/18/2017
Source: California Regional Water Quality Control Board
Telephone: 916-341-5791
Last Contact: 02/07/2017

SLIC REG 2 - CA: GeoTracker Site Cleanup Program (formerly known as SLIC) database listing in Region 2: Alameda Contra Costa San Francisco Santa Clara (north of Morgan Hill) San Mateo Marin Sonoma Napa Solano counties.

Date of Government Version: 11/30/2016
Date Release Frequency: Quarterly
Next Scheduled Contact: 04/18/2017
Source: California Regional Water Quality Control Board
Telephone: 916-341-5791
Last Contact: 02/07/2017

SLIC REG 3 - CA: GeoTracker Site Cleanup Program (formerly known as SLIC) database listing in Region 3: Santa Clara (south of Morgan Hill) San Mateo (southern part) Santa Cruz San Benito Monterey Kern (some parts) San Luis Obispo Santa Barbara Ventura(northern part) counties

Date of Government Version: 11/30/2016
Date Release Frequency: Quarterly
Next Scheduled Contact: 04/18/2017
Source: California Regional Water Quality Control Board
Telephone: 916-341-5791
Last Contact: 02/07/2017

SLIC REG 4 - CA: GeoTracker Site Cleanup Program (formerly Site Cleanup Program (formerly known as SLIC) database listing in Region 4: Los Angeles Ventura counties (Small parts of Kern and Santa Barbara counties).

Date of Government Version: 11/30/2016
Date Release Frequency: Quarterly
Next Scheduled Contact: 04/18/2017
Source: California Regional Water Quality Control Board
Telephone: 916-341-5791
Last Contact: 02/07/2017

SLIC REG 5 - CA: GeoTracker Site Cleanup Program (formerly known as SLIC) database listing in Region 5: Modoc Shasta Lassen Plumas Butte Glen Colusa Lake Sutter Yuba Sierra Nevada Placer Yolo Napa (Northeast) Solano (West) Sacramento El Dorado Amador Calaveras San Joaquin Contra Costa (East) Stanislaus Toulumne Merced Mariposa Madera Kings Fresno Tulare Kern (Very small portions of San Benito and SanLuis Obispo) counties

Date of Government Version: 11/30/2016
Date Release Frequency: Quarterly
Next Scheduled Contact: 04/18/2017
Source: California Regional Water Quality Control Board
Telephone: 916-341-5791
Last Contact: 02/07/2017

SLIC REG 6 - CA: GeoTracker Site Cleanup Program (formerly known as SLIC) database listing in Region 6: Modoc (East) Lassen (East side and Eagle Lake) Sierra Nevada Placer El Dorado Alpine Mono Inyo Kern (East) San Bernardino Los Angeles (Northeast corner) counties.

Date of Government Version: 11/30/2016
Date Release Frequency: Quarterly
Next Scheduled Contact: 04/18/2017
Source: California Regional Water Quality Control Board
Telephone: 916-341-5791
Last Contact: 02/07/2017

SLIC REG 7 - CA: GeoTracker Site Cleanup Program (formerly known as SLIC) database listing in Region 7: Imperial San Bernardino Riverside and San Diego counties.

Date of Government Version: 11/30/2016
Date Release Frequency: Quarterly
Next Scheduled Contact: 04/18/2017
Source: California Regional Water Quality Control Board
Telephone: 916-341-5791
Last Contact: 02/07/2017

STANDARD ENVIRONMENTAL RECORDS: ***(cont.)***

STATE AND TRIBAL LEAKING STORAGE TANK LISTS (cont.)

SLIC REG 8 - CA: GeoTracker Site Cleanup Program (formerly known as SLIC) database listing in Region 8: Orange Riverside San Bernardino counties.

Date of Government Version: 11/30/2016
Date Release Frequency: Quarterly
Next Scheduled Contact: 04/18/2017
Source: California Regional Water Quality Control Board
Telephone: 916-341-5791
Last Contact: 02/07/2017

SLIC REG 9 - CA: GeoTracker Site Cleanup Program (formerly known as SLIC) database listing in Region 9: San Diego Imperial Riverside counties.

Date of Government Version: 11/30/2016
Date Release Frequency: Quarterly
Next Scheduled Contact: 04/18/2017
Source: California Regional Water Quality Control Board
Telephone: 916-341-5791
Last Contact: 02/07/2017

STATE- AND TRIBAL - EQUIVALENT NPL

RESPONSE - CA: State response sites with confirmed releases and potential high risk

Date of Government Version: 11/03/2016
Date Release Frequency: Annually
Next Scheduled Contact: 03/23/2017
Source: Department of Toxic Substances Control
Telephone: 916-327-1077
Last Contact: 01/12/2017

STATE- AND TRIBAL - EQUIVALENT CERCLIS

TOXIC PITS - CA: Listing of Toxic Pit Cleanup Act sites

Date of Government Version: 03/15/2016
Date Release Frequency: No update
Next Scheduled Contact: 02/24/2017
Source: State Water Resources Control Board
Telephone: 916-341-5810
Last Contact: 11/28/2016

STATE AND TRIBAL VOLUNTARY CLEANUP SITES

VCP - CA: Voluntary Cleanup Program remediation sites listing

Date of Government Version: 11/03/2016
Date Release Frequency: Quarterly
Next Scheduled Contact: 03/23/2017
Source: Department of Toxic Substances Control
Telephone: 916-322-2861
Last Contact: 01/12/2017

OTHER ASCERTAINABLE RECORDS

Corrective Actions_2020: The RCRA cleanup baseline includes facilities expected to need corrective action.

Date of Government Version: 10/18/2016
Date Release Frequency: Quarterly
Next Scheduled Contact: 03/20/2017
Source: U.S. Environmental Protection Agency
Telephone: N/R
Last Contact: 01/09/2017

PRP: A listing of verified Potentially Responsible Parties at CERCLIS sites

Date of Government Version: 01/19/2017
Date Release Frequency: Quarterly
Next Scheduled Contact: 03/30/2017
Source: U.S. Environmental Protection Agency
Telephone: 800-424-9346
Last Contact: 01/19/2017

ADDITIONAL ENVIRONMENTAL RECORDS:

LOCAL LISTS OF LANDFILL / SOLID WASTE DISPOSAL SITES

DEBRIS REGION 9: Torres Martinez Reservation illegal dump site listing

Date of Government Version: 12/29/2016
Date Release Frequency: Varies
Next Scheduled Contact: 03/27/2017
Source: U.S. Environmental Protection Agency Region 9
Telephone: 855-246-3642
Last Contact: 12/29/2016

ODI: Open dump inventory sites

Date of Government Version: 10/20/2016
Date Release Frequency: No Update
Next Scheduled Contact: 03/09/2017
Source: U.S. Environmental Protection Agency
Telephone: 855-246-3642
Last Contact: 12/29/2016

TRIBAL ODI: Indian land open dump inventory for all regions

Date of Government Version: 12/29/2016
Date Release Frequency: Varies
Next Scheduled Contact: 03/09/2017
Source: Indian Health Service
Telephone: 301-443-3593
Last Contact: 12/29/2016

HAULERS - CA: Waste Tire Manifest Program Hauler Registration listing

Date of Government Version: 01/27/2017
Date Release Frequency: Varies
Next Scheduled Contact: 04/07/2017
Source: California Department of Resources Recycling and Recovery (CalRecycle)
Telephone: 916-341-6066
Last Contact: 01/27/2017

SWRCY - CA: Listing of facilities which perform recycled material processing activities

Date of Government Version: 12/14/2016
Date Release Frequency: Quarterly
Next Scheduled Contact: 05/03/2017
Source: California Department of Resources Recycling and Recovery (CalRecycle)
Telephone: 916-341-6066
Last Contact: 02/22/2017

LOCAL LISTS OF HAZARDOUS WASTE / CONTAMINATED SITES

FED CDL: The U.S. Department of Justice listing of clandestine drug lab locations

Date of Government Version: 12/01/2016
Date Release Frequency: Quarterly
Next Scheduled Contact: 04/17/2017
Source: U.S. Department of Justice
Telephone: 202-307-7610
Last Contact: 02/06/2017

US HIST CDL: The U.S. Department of Justice historical listing of clandestine drug lab locations

Date of Government Version: 12/01/2016
Date Release Frequency: Quarterly
Next Scheduled Contact: 04/17/2017
Source: U.S. Department of Justice
Telephone: 202-307-7610
Last Contact: 02/06/2017

CDL - CA: Listing of Meth and clandestine drug labs maintained by the Department of Toxic Substances Control

Date of Government Version: 05/20/2016
Date Release Frequency: Varies
Next Scheduled Contact: 03/18/2017
Source: Department of Toxic Substances Control
Telephone: 916-322-2861
Last Contact: 12/20/2016

SCH - CA: Listing of possible hazardous material contamination sites on existing school properties

Date of Government Version: 12/12/2016
Date Release Frequency: Varies
Next Scheduled Contact: 04/28/2017
Source: Department of Toxic Substances Control
Telephone: 916-322-2861
Last Contact: 02/18/2017

ADDITIONAL ENVIRONMENTAL RECORDS: ***(cont.)***

LOCAL BROWNFIELD LISTS

Fed Brownfields: Federal brownfield remediation sites

Date of Government Version: 12/03/2016
Date Release Frequency: Semi Annually
Next Scheduled Contact: 04/25/2017
Source: U.S. Environmental Protection Agency
Telephone: 855-246-3642
Last Contact: 02/14/2017

TRIBAL BROWNFIELDS: Tribal brownfield remediation site listing

Date of Government Version: 06/28/2014
Date Release Frequency: Quarterly
Next Scheduled Contact: 05/01/2017
Source: U.S. Environmental Protection Agency
Telephone: 855-246-3642
Last Contact: 02/06/2017

LOCAL LAND RECORDS

LIENS 2: Comprehensive Environmental Response Compensation and Liability Act sites with liens

Date of Government Version: 01/07/2016
Date Release Frequency: Varies
Next Scheduled Contact: 04/07/2017
Source: U.S. Environmental Protection Agency
Telephone: 800-424-9346
Last Contact: 01/09/2017

DEED - CA: The Department of Toxic Substances Control's listing of property locations with Deed restrictions

Date of Government Version: 12/12/2016
Date Release Frequency: Semi Annually
Next Scheduled Contact: 04/28/2017
Source: Department of Toxic Substances Control
Telephone: 916-341-5791
Last Contact: 02/17/2017

LIENS - CA: The Department of Toxic Substances Control's listing of property locations with environmental liens

Date of Government Version: 01/03/2017
Date Release Frequency: Varies
Next Scheduled Contact: 03/14/2017
Source: Department of Toxic Substances Control
Telephone: 916-322-2861
Last Contact: 01/03/2017

STATE- AND TRIBAL - EQUIVALENT CERCLIS

ENVIROSTOR - CA: Department of Toxic Substances Controls

Date of Government Version: 11/03/2016
Date Release Frequency: Quarterly
Next Scheduled Contact: 03/23/2017
Source: Department of Toxic Substances Control
Telephone: 916-327-1077
Last Contact: 01/12/2017

RECORDS OF EMERGENCY RELEASE REPORTS

LDS - CA: A listing of areas of land on or in which hazardous waste is places or the largest area in which there is significant likelihood of mixing hazardous waste constituents in the same area

Date of Government Version: 11/17/2016
Date Release Frequency: Quarterly
Next Scheduled Contact: 04/06/2017
Source: State Water Qualilty Control Board
Telephone: 916-341-5791
Last Contact: 01/26/2017

MCS - CA: The State Water Resources Control Board's investigation and remediation of water quality issues at military facilities.

Date of Government Version: 01/02/2017
Date Release Frequency: Quarterly
Next Scheduled Contact: 03/13/2017
Source: State Water Resources Control Board
Telephone: 916-341-5791
Last Contact: 01/02/2017

ADDITIONAL ENVIRONMENTAL RECORDS: ***(cont.)***

RECORDS OF EMERGENCY RELEASE REPORTS (cont.)

SML_Los Angeles County - CA: Listing of all Emergency Response session spills

Date of Government Version: 08/25/2016
Date Release Frequency: Quarterly
Next Scheduled Contact: 05/13/2017
Source: Los Angeles Department of Public Health
Telephone: 323-890-7808
Last Contact: 02/14/2017

OTHER ASCERTAINABLE RECORDS

AFS: Air Facility Systems Quarterly Extract

Date of Government Version: 07/10/2016
Date Release Frequency: Quarterly
Next Scheduled Contact: 03/28/2017
Source: Environmental Protection Agency
Telephone: (202) 566-1667
Last Contact: 12/28/2016

BRS: Reporting of hazardous waste generation and management from large quantity generators

Date of Government Version: 01/09/2017
Date Release Frequency: Biennial
Next Scheduled Contact: 03/20/2017
Source: Environmental Protection Agency
Telephone: (202) 566-1667
Last Contact: 01/09/2017

CDC HAZDAT: The Agency for Toxic Substances and Disease Registry's Hazardous Substance Release/Health Effects Database.

Date of Government Version: 01/23/2017
Date Release Frequency: Varies
Next Scheduled Contact: 04/03/2017
Source: Agency for Toxic Substances and Disease Registry
Telephone: 770-488-6399
Last Contact: 01/23/2017

COAL ASH DOE: List of existing and planned generators with 1 megawatt or greater of combined capacity that are utilizing coal ash impoundments.

Date of Government Version: 11/09/2016
Date Release Frequency: Varies
Next Scheduled Contact: 03/29/2017
Source: Department of Energy
Telephone: (202) 586-8800
Last Contact: 01/18/2017

COAL ASH EPA: Coal Combustion Residues Surface Impoundments List

Date of Government Version: 12/19/2016
Date Release Frequency: Varies
Next Scheduled Contact: 02/27/2017
Source: Environmental Protection Agency
Telephone: (202) 566-1667
Last Contact: 12/19/2016

COAL GAS: Manufactured Gas Plant locations

Date of Government Version: 06/28/2014
Date Release Frequency: No update
Next Scheduled Contact: 04/16/2017
Source: U.S. Environmental Protection Agency
Telephone: 855-246-3642
Last Contact: 02/05/2017

CONSENT (DECREES): Legal decisions regarding responsibility for Superfund locations

Date of Government Version: 11/08/2016
Date Release Frequency: Varies
Next Scheduled Contact: 03/28/2017
Source: Environmental Protection Agency
Telephone: (800) 424-9346
Last Contact: 01/17/2017

DIGITAL OBSTACLE: The Digital Obstacle File describes all known obstacles of interest to aviation users in the U.S. with limited coverage of the Pacific the Caribbean Canada and Mexico. The obstacles are assigned unique numerical identifiers; accuracy codes and listed in order of ascending latitude within each state or area by FAA Region.

Date of Government Version: 12/08/2016
Date Release Frequency: Varies
Next Scheduled Contact: 04/27/2017
Source: Federal Aviation Administration
Telephone: 855-379-6518
Last Contact: 02/16/2017

ADDITIONAL ENVIRONMENTAL RECORDS: ***(cont.)***

OTHER ASCERTAINABLE RECORDS (cont.)

DOD: Department of Defense sites

Date of Government Version: 01/23/2017
Date Release Frequency: Varies
Next Scheduled Contact: 04/03/2017
Source: Environmental Protection Agency
Telephone: (800) 424-9346
Last Contact: 01/23/2017

DOT OPS: Incident Data Report

Date of Government Version: 12/26/2016
Date Release Frequency: Varies
Next Scheduled Contact: 03/06/2017
Source: U.S. Department of Transportation
Telephone: (202) 366-4996
Last Contact: 12/26/2016

ECHO: ECHO is EPA Enforcement and Compliance History Online website to search for facilities in your community to assess their compliance with environmental regulations related to CAA, CWA, RCRA, & SDWA.

Date of Government Version: 11/18/2016
Date Release Frequency: Quarterly
Next Scheduled Contact: 04/07/2017
Source: U.S. Environmental Protection Agency
Telephone: 202-566-1667
Last Contact: 01/27/2017

ENOI: ENOI - EPA Electronic Notice of Intent (eNOI) database contains construction sites industrial facilities pesticides and vessel operators to apply for coverage and submit a variety of other reports electronically required under EPAs Construction Genera

Date of Government Version: 10/22/2016
Date Release Frequency: Quarterly
Next Scheduled Contact: 03/10/2017
Source: Environmental Protection Agency
Telephone: (202) 566-1667
Last Contact: 12/31/2016

FA HWF: Hazardous Waste Facilities with Financial Assurance

Date of Government Version: 11/14/2016
Date Release Frequency: Varies
Next Scheduled Contact: 04/11/2017
Source: Environmental Protection Agency
Telephone: (800) 424-9346
Last Contact: 01/31/2017

FEDLAND: Federal land locations

Date of Government Version: 01/27/2017
Date Release Frequency: Varies
Next Scheduled Contact: 04/07/2017
Source: Environmental Protection Agency
Telephone: (800) 424-9346
Last Contact: 01/27/2017

FRS: Facility Registry Systems

Date of Government Version: 10/13/2016
Date Release Frequency: Varies
Next Scheduled Contact: 03/02/2017
Source: Environmental Protection Agency
Telephone: (202) 566-1667
Last Contact: 12/22/2016

FTTS: Tracking of administrative and enforcement activities related to FIFRA/TSCA

Date of Government Version: 06/28/2014
Date Release Frequency: Varies
Next Scheduled Contact: 05/09/2017
Source: Environmental Protection Agency
Telephone: (202) 564-2280
Last Contact: 02/09/2017

FTTS INSP: Tracking of inspections related to FIFRA/TSCA

Date of Government Version: 06/28/2014
Date Release Frequency: Varies
Next Scheduled Contact: 05/09/2017
Source: Environmental Protection Agency
Telephone: (202) 564-2280
Last Contact: 02/09/2017

ADDITIONAL ENVIRONMENTAL RECORDS: ***(cont.)***

OTHER ASCERTAINABLE RECORDS (cont.)

FUDS: Defense sites that require cleanup

Date of Government Version: 12/19/2016
Date Release Frequency: Varies
Next Scheduled Contact: 02/27/2017
Source: US Army Corps of Engineering
Telephone: (202) 761-0011
Last Contact: 12/19/2016

ICIS: Comprised of all Federal Administrative and Judicial enforcement information [intended to replace PCS] by tracking enforcement and compliance information (also contains what used to be known as FFTS)

Date of Government Version: 11/15/2016
Date Release Frequency: Varies
Next Scheduled Contact: 04/04/2017
Source: Environmental Protection Agency
Telephone: (202) 566-1667
Last Contact: 01/24/2017

LEAD_SMELTER: Listing of former Lead Smelter Sites

Date of Government Version: 12/05/2016
Date Release Frequency: Varies
Next Scheduled Contact: 03/07/2017
Source: Environmental Protection Agency
Telephone: (202) 566-1667
Last Contact: 12/27/2016

LUCIS: Land Use Control Information Systems

Date of Government Version: 06/28/2014
Date Release Frequency: Varies
Next Scheduled Contact: 02/28/2017
Source: Department of the Navy: BRAC PMO
Telephone: (619) 532-0900
Last Contact: 12/02/2016

MINES: Mines Master Index Files

Date of Government Version: 11/23/2016
Date Release Frequency: Varies
Next Scheduled Contact: 04/12/2017
Source: Department of Labor
Telephone: (202) 693-9400
Last Contact: 02/01/2017

MLTS: Sites in possession/use of radioactive materials regulated by NRC

Date of Government Version: 11/28/2016
Date Release Frequency: Varies
Next Scheduled Contact: 04/29/2017
Source: Nuclear Regulatory Commission
Telephone: (800) 397-4209
Last Contact: 01/31/2017

NPL AOC: Areas of Concern related to NPL remediation sites

Date of Government Version: 01/23/2017
Date Release Frequency: Quarterly
Next Scheduled Contact: 04/03/2017
Source: Environmental Protection Agency
Telephone: N/R
Last Contact: 01/23/2017

OSHA: OSHA's listing of inspections violations and fatality information

Date of Government Version: 01/23/2017
Date Release Frequency: Varies
Next Scheduled Contact: 04/03/2017
Source: Occupational Safety & Health Administration
Telephone: 800-321-6742
Last Contact: 01/23/2017

PADS: Listing of generators transporters commercial store/ brokers and disposers of PCB

Date of Government Version: 12/12/2016
Date Release Frequency: Varies
Next Scheduled Contact: 04/28/2017
Source: Environmental Protection Agency
Telephone: (703) 308-8404
Last Contact: 02/18/2017

ADDITIONAL ENVIRONMENTAL RECORDS: ***(cont.)***

OTHER ASCERTAINABLE RECORDS (cont.)

PCB TRANSFORMER: Registry of PCB's

Date of Government Version: 05/13/2016
Date Release Frequency: No Update
Next Scheduled Contact: 04/14/2017
Source: Environmental Protection Agency
Telephone: (703) 308-8404
Last Contact: 02/04/2017

RAATS: Listing of major violators with enforcement actions issued under RCRA. Includes administrative and civil actions filed by the EPA. This dataset is no longer maintained.

Date of Government Version: 01/09/2017
Date Release Frequency: Varies
Next Scheduled Contact: 03/20/2017
Source: Environmental Protection Agency
Telephone: (202) 566-1667
Last Contact: 01/09/2017

RADINFO: EPA regulated facilities with radiation and radioactive materials

Date of Government Version: 12/03/2016
Date Release Frequency: Varies
Next Scheduled Contact: 04/14/2017
Source: Environmental Protection Agency
Telephone: (202) 566-1667
Last Contact: 02/04/2017

RMP: Facilities producing/handling/ process/ distribute/ store specific chemicals report plans required by the Clean Air Act

Date of Government Version: 01/10/2017
Date Release Frequency: Monthly
Next Scheduled Contact: 03/12/2017
Source: Environmental Protection Agency
Telephone: (202) 564-2534
Last Contact: 12/12/2016

ROD: Permanent remedy at an NPL site

Date of Government Version: 12/31/2016
Date Release Frequency: Varies
Next Scheduled Contact: 04/28/2017
Source: Environmental Protection Agency
Telephone: (800) 424-9346
Last Contact: 02/17/2017

SCRD DRYCLEANERS: State Coalition for Remediation of Drycleaners

Date of Government Version: 10/20/2016
Date Release Frequency: No Update
Next Scheduled Contact: 03/09/2017
Source: Environmental Protection Agency
Telephone: (202) 566-1667
Last Contact: 12/29/2016

SEMS_SMELTER: This report includes sites that have smelting-related, or potentially smelting-related, indicators in the SEMS database. The report includes information on the site location as well as contaminants of concern.

Date of Government Version: 12/05/2016
Date Release Frequency: Quarterly
Next Scheduled Contact: 04/10/2017
Source: U.S. Environmental Protection Agency
Telephone: 703-603-8867
Last Contact: 01/30/2017

SSTS: Tracking of facilities who produce pesticides and their quantity

Date of Government Version: 04/07/2016
Date Release Frequency: Varies
Next Scheduled Contact: 02/28/2017
Source: Environmental Protection Agency
Telephone: (202) 566-1667
Last Contact: 12/29/2016

TOSCA-CHEMICAL: Chemicals controlled by the Toxic Substance Control Act

Date of Government Version: 06/28/2014
Date Release Frequency: Varies
Next Scheduled Contact: 02/28/2017
Source: Environmental Protection Agency
Telephone: (202) 566-1667
Last Contact: 12/20/2016

ADDITIONAL ENVIRONMENTAL RECORDS: ***(cont.)***

OTHER ASCERTAINABLE RECORDS (cont.)

TOSCA-PLANT: Plants controlled by the Toxic Substance Control Act

Date of Government Version: 01/05/2017
Date Release Frequency: Varies
Next Scheduled Contact: 03/16/2017
Source: Environmental Protection Agency
Telephone: (202) 566-1667
Last Contact: 01/05/2017

TRIS: Information regarding toxic chemicals that are being used/manufactured/ treated/ transported/released into the environment

Date of Government Version: 11/22/2016
Date Release Frequency: Varies
Next Scheduled Contact: 04/11/2017
Source: Environmental Protection Agency
Telephone: (202) 566-1667
Last Contact: 01/31/2017

UMTRA: Uranium Recovery Sites

Date of Government Version: 01/21/2017
Date Release Frequency: Varies
Next Scheduled Contact: 03/31/2017
Source: United States Nuclear Regulatory Commission
Telephone: (301) 415-8200
Last Contact: 01/21/2017

AOC_SAN GABRIEL VALLEY - CA: San Gabriel Valley Superfund sites

Date of Government Version: 01/16/2017
Date Release Frequency: Varies
Next Scheduled Contact: 03/27/2017
Source: U.S. Environmental Protection Agency
Telephone: 415-972-3181
Last Contact: 01/16/2017

BOND EXPENDITURE PLAN - CA: Hazardous Substance Cleanup Bond Act of 1984 Article 7.5 of Health and Safety Code 25385 listing of orphan sites

Date of Government Version: 11/28/2016
Date Release Frequency: No Update
Next Scheduled Contact: 04/17/2017
Source: Department of Toxic Substance Control
Telephone: 916-322-2861
Last Contact: 02/06/2017

CHMIRS - CA: California Hazardous Material Incident Reporting System's reported accidental hazardous material incidents releases or spills

Date of Government Version: 11/30/2016
Date Release Frequency: Varies
Next Scheduled Contact: 04/14/2017
Source: California Emergency Management Agency
Telephone: 916-845-8275
Last Contact: 02/03/2017

CORTESE - CA: Compliance document used in providing information about the location of hazardous material release sites utilized by the state local agencies and developers

Date of Government Version: 01/12/2017
Date Release Frequency: Quarterly
Next Scheduled Contact: 03/23/2017
Source: Department of Toxic Substance Control
Telephone: 916-322-2861
Last Contact: 01/12/2017

DAYCARE - CA: List of daycare locations

Date of Government Version: 11/28/2016
Date Release Frequency: Quarterly
Next Scheduled Contact: 04/13/2017
Source: California Department of Social Services
Telephone: 916-651-6040
Last Contact: 02/02/2017

DRYCLEANERS - CA: Listing of drycleaning facilities

Date of Government Version: 09/09/2014
Date Release Frequency: No Update
Next Scheduled Contact: 04/28/2017
Source: California EPA Air Resources Board
Telephone: 916-324-3013
Last Contact: 02/01/2017

ADDITIONAL ENVIRONMENTAL RECORDS: ***(cont.)***

OTHER ASCERTAINABLE RECORDS (cont.)

DRYCLEANERS_Antelope Valley - CA: Listing of drycleaning facilities in Antelope Valley

Date of Government Version: 01/18/2017
Date Release Frequency: Varies
Next Scheduled Contact: 04/14/2017
Source: Antelope Valley AQMD
Telephone: 661-723-8070
Last Contact: 01/16/2017

DRYCLEANERS_South Coast - CA: Listing of drycleaning facilities in the South Coast region

Date of Government Version: 12/30/2016
Date Release Frequency: Varies
Next Scheduled Contact: 03/28/2017
Source: South Coast AQMD
Telephone: 909-396-2000
Last Contact: 12/19/2016

EMI - CA: An estimation of air pollution for a listing of air permitted facilities

Date of Government Version: 06/25/2016
Date Release Frequency: Varies
Next Scheduled Contact: 03/29/2017
Source: California Air Resources Board
Telephone: 916-327-6251
Last Contact: 01/18/2017

FA - CA: Listing of the Department of Toxic Substance Control's Financial Assurance report sites and facilities

Date of Government Version: 11/10/2015
Date Release Frequency: Varies
Next Scheduled Contact: 03/25/2017
Source: Department of Toxic Substance Control
Telephone: 916-322-2861
Last Contact: 12/27/2016

FA 2 - CA: I would like to get data details for: List of Financial Assurance data to cover cost of closure, post-closure care and corrective measures if the owne

Date of Government Version: 12/16/2016
Date Release Frequency: Varies
Next Scheduled Contact: 03/12/2017
Source: Department of Environment & Natural Resources
Telephone: 916-341-6066
Last Contact: 12/12/2016

HAZNET - CA: Listing of hazardous waste manifests from when hazardous waste is transported from generators to permitted recycling treatment storage or disposal facilities by registered hazardous waste transporters

Date of Government Version: 01/20/2017
Date Release Frequency: Annually
Next Scheduled Contact: 03/31/2017
Source: California Environmental Protection Agency
Telephone: N/R
Last Contact: 01/20/2017

HIGH FIRE - CA: Fire hazard severity zones mapped as areas of significant fire hazards on the basis of fuels terrain weather and other factors

Date of Government Version: 01/03/2017
Date Release Frequency: No update
Next Scheduled Contact: 03/14/2017
Source: California Department of Forestry and Fire Protection
Telephone: 916-445-4302
Last Contact: 01/03/2017

HIST CORTESE - CA: The historical compliance document used in providing information about the location of hazardous material release sites utilized by the state local agencies and developers

Date of Government Version: 12/20/2016
Date Release Frequency: No update
Next Scheduled Contact: 02/28/2017
Source: Department of Toxic Substance Control
Telephone: 916-322-2861
Last Contact: 12/20/2016

HMS_Los Angeles County - CA: Listing of Los Angeles county industrial waste and underground storage tank sites

Date of Government Version: 02/10/2016
Date Release Frequency: Monthly
Next Scheduled Contact: 03/25/2017
Source: County of Los Angeles Department of Public Works
Telephone: 626-458-3518
Last Contact: 12/27/2016

ADDITIONAL ENVIRONMENTAL RECORDS: ***(cont.)***

OTHER ASCERTAINABLE RECORDS (cont.)

HWM COMMERCIAL FACILITIES - CA: Listing of all commercial hazardous waste permitted off-site transfer recycling treatment storage and disposal facilities

Date of Government Version: 12/08/2016
Date Release Frequency: Varies
Next Scheduled Contact: 04/25/2017
Source: Department of Toxic Substance Control
Telephone: 916-322-5308
Last Contact: 02/14/2017

HWP - CA: Facility listing of the Department of Toxic Substance Control's hazardous waste transporters and corrective action

Date of Government Version: 12/12/2016
Date Release Frequency: Quarterly
Next Scheduled Contact: 04/28/2017
Source: Department of Toxic Substance Control
Telephone: 916-322-2861
Last Contact: 02/18/2017

HWT - CA: Listing of registered hazardous waste transporters

Date of Government Version: 12/13/2016
Date Release Frequency: Quarterly
Next Scheduled Contact: 05/02/2017
Source: Department of Toxic Substance Control
Telephone: 916-322-2861
Last Contact: 02/21/2017

MWMP - CA: Listing of treatment and transfer stations that properly handle and dispose of medical waste that are permitted and inspected by the Medical Waste Management Program

Date of Government Version: 12/10/2016
Date Release Frequency: Varies
Next Scheduled Contact: 04/26/2017
Source: California-Health Human Services Department of Public Health
Telephone: 916-449-5661
Last Contact: 02/15/2017

NFA - CA: No further action cleanup sites listing

Date of Government Version: 12/20/2016
Date Release Frequency: Quarterly
Next Scheduled Contact: 02/28/2017
Source: Department of Toxic Substances Control
Telephone: 916-322-2861
Last Contact: 12/20/2016

NFE - CA: Unconfirmed contaminated properties listing

Date of Government Version: 01/12/2017
Date Release Frequency: Quarterly
Next Scheduled Contact: 03/23/2017
Source: Department of Toxic Substances Control
Telephone: 916-322-2861
Last Contact: 01/12/2017

PERCHLORATE 2 - CA: Listing of contaminated sites where the primary known chemical is perchlorate

Date of Government Version: 01/12/2017
Date Release Frequency: Quarterly
Next Scheduled Contact: 03/23/2017
Source: Department of Toxic Substances Control
Telephone: 916-322-2861
Last Contact: 01/12/2017

PROPOSITION 65 - CA: Listing of Proposition 65 enforcement reporting notice sites in accordance with "The Safe Drinking Water and Toxic Enforcement Act of 1986"

Date of Government Version: 12/29/2016
Date Release Frequency: No update
Next Scheduled Contact: 03/09/2017
Source: State of California Department of JusticeOffice of the Attorney General
Telephone: 510-873-6321
Last Contact: 12/29/2016

RFR - CA: State Water Resources Control Board Regulated Facility Report database listing which includes program agency type and their permit status

Date of Government Version: 10/25/2016
Date Release Frequency: Varies
Next Scheduled Contact: 03/13/2017
Source: CA State Water Resources Control Board
Telephone: 916-341-5810
Last Contact: 01/02/2017

ADDITIONAL ENVIRONMENTAL RECORDS: ***(cont.)***

OTHER ASCERTAINABLE RECORDS (cont.)

SWAT - CA: The SWAT Reports Summary Data and the Waste Management Unit Database were published by State Water Resources Control Board staff and the Regional Water Quality Control Boards for tracking and inventory of waste management units.

Date of Government Version: 08/28/2015
Date Release Frequency: No Longer Maintained
Next Scheduled Contact: 05/18/2017
Source: Department of Ecology
Telephone: N/R
Last Contact: 02/21/2017

WDS - CA: Listing of waste discharge system reporting facilities

Date of Government Version: 01/03/2017
Date Release Frequency: Quarterly
Next Scheduled Contact: 03/14/2017
Source: State Water Resources Control Board
Telephone: 916-341-5810
Last Contact: 01/03/2017

WILDLANDS - CA: The Wildlands Conservancy listing of preserves in California

Date of Government Version: 12/27/2016
Date Release Frequency: Varies
Next Scheduled Contact: 03/07/2017
Source: The Wildlands Conservancy
Telephone: 909-797-8507
Last Contact: 12/27/2016

WIP - CA: Listing of Well Investigation Program cases in the San Gabriel and San Fernando Valley area

Date of Government Version: 12/12/2016
Date Release Frequency: Varies
Next Scheduled Contact: 04/28/2017
Source: Los Angeles Water Quality Control Board
Telephone: 916-341-5810
Last Contact: 02/17/2017

OTHER STATE DATABASE INFORMATION:

OTHER

SEISMIC - CA: Earthquake Zones of Required Investigation. Shows the location of both Seismic Hazard Zones and Earthquake Fault Zones

Date of Government Version: 03/07/2014
Date Release Frequency: Varies
Next Scheduled Contact: 04/11/2017
Source: State of California Department of Conservation
Telephone: 916-324-7299
Last Contact: 01/31/2017

SUBJECT PROPERTY ADDRESS:

1125 North Ogden Drive
1125 North Ogden Drive
West Hollywood, California 90046

SUBJECT PROPERTY COORDINATES:

Latitude(North):	34.091551 - 34°5'29.6"
Longitude(West):	-118.359545 - -118°21'34.4"
Universal Transverse Mercator:	Zone 11N
UTM X (Meters):	374579.44
UTM Y (Meters):	3773141.24
Elevation:	295.604 ft. above sea level

USGS TOPOGRAPHIC MAP:

Subject Property Map:	34118a3 HOLLYWOOD, CA
Most Recent Revision:	2012

Geological Landscape Addendum is provided to assist the environmental professional in forming an opinion about the impact of potential contaminant migration.

Assessment of the impact of contaminant migration generally has two principle investigative components:

1. Groundwater flow direction, and
2. Groundwater flow velocity.

Groundwater flow direction may be impacted by surface topography, hydrology, hydrogeology, characteristics of the soil, and nearby wells. Groundwater flow velocity is generally impacted by the nature of the geologic strata.

GROUNDWATER FLOW DIRECTION INFORMATION:

Groundwater flow direction for a particular site is best determined by a qualified environmental professional using site-specific well data. If such data is not reasonably ascertainable, it may be necessary to rely on other sources of information, such as surface topographic information, hydrologic information, hydrogeologic data collected on nearby properties, and regional groundwater flow information (from deep aquifers).


TOPOGRAPHIC INFORMATION:


Surface topography may be indicative of the direction of surficial groundwater flow. This information can be used to assist the environmental professional in forming an opinion about the impact of nearby contaminated properties or, should contamination exist on the subject property, what downgradient sites might be impacted

SUBJECT PROPERTY TOPOGRAPHY:

General Topographic Gradient: S

SURROUNDING TOPOGRAPHY: *ELEVATION PROFILES*

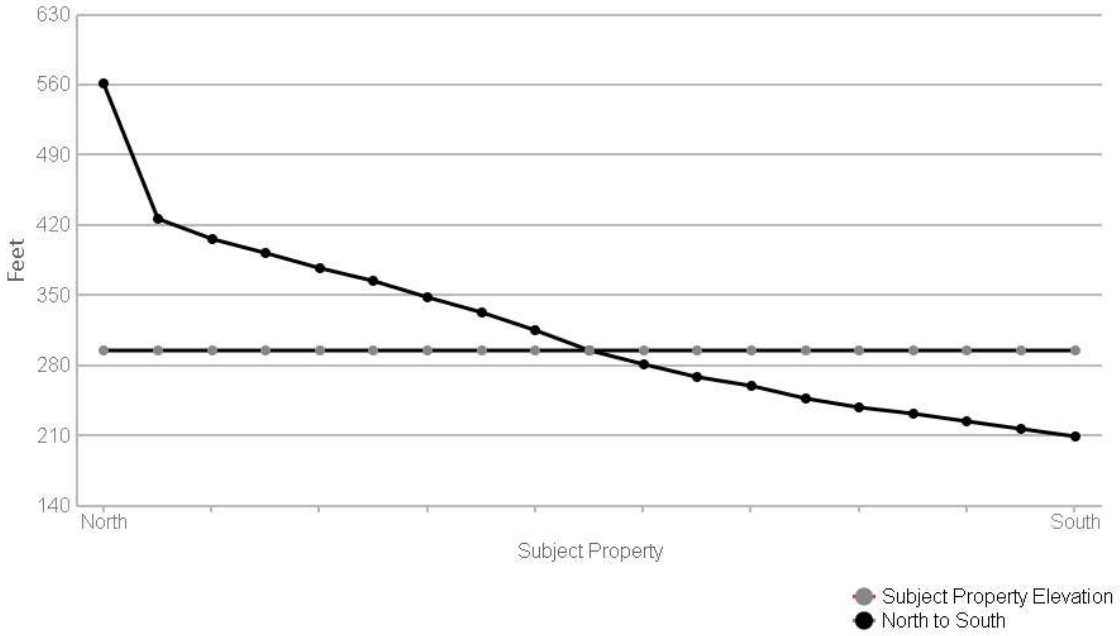

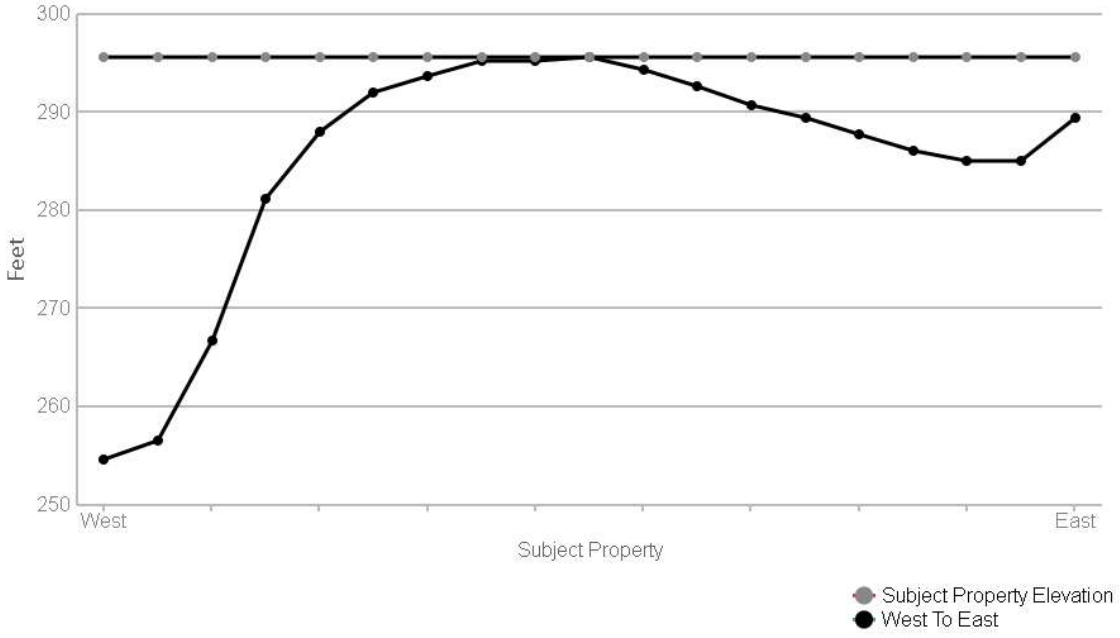

Source: Topography has been determined from the USGS 7.5' Digital Elevation Model and should be evaluated on a relative (not an absolute) basis. Relative elevation information between sites of close proximity should be field verified.

HYDROGEOLOGIC INFORMATION:

Surface water can act as a hydrologic barrier to groundwater flow. Such hydrologic information can be used to assist the environmental professional in forming an opinion about the impact of nearby contaminated properties or, should contamination exist on the subject property, what downgradient sites might be impacted.

Refer to the Physical Setting Source Map following this summary for hydrologic information (major waterways and bodies of water).

DFIRM FLOOD ZONE:

Subject Property County:	DFIRM Flood Electronic Data:
LOS ANGELES COUNTY	Yes - refer to the PROPERTY PROXIMITY MAP and AREA MAP
Flood Plain Panel at Subject Property:	06037C
Additional Panels in search area:	No available data

FEMA FLOOD ZONE:

Subject Property County:	FEMA Flood Electronic Data:
LOS ANGELES COUNTY	Yes - refer to the PROPERTY PROXIMITY MAP and AREA MAP
Flood Plain Panel at Subject Property:	0607200005A
Additional Panels in search area:	0601370054C 0601370063C

NATIONAL WETLAND INVENTORY:

NWI Quad at Subject Property:	NWI Electronic Data Coverage:
HOLLYWOOD	Yes - refer to the Geological Setting Source Map

GROUNDWATER FLOW VELOCITY INFORMATION:

Groundwater flow velocity information for a particular site is best determined by a qualified environmental professional using site specific geologic and soil strata data. If such data are not reasonably ascertainable, it may be necessary to rely on other sources of information, including geologic age identification, rock stratigraphic unit and soil characteristics data collected on nearby properties and regional soil information. In general, contaminant plumes move more quickly through sandy-gravelly types of soils than silty-clayey types of soils.

GEOLOGIC INFORMATION IN GENERAL AREA OF SUBJECT PROPERTY:

Geologic information can be used by the environmental professional in forming an opinion about the relative speed at which contaminant migration may be occurring.

ROCK STRATIGRAPHIC UNIT:

Era:	N/R
System:	N/R
Series:	Quaternary
Code:	Q


GEOLOGIC AGE IDENTIFICATION

Category: 4 Q Quaternary

SUBJECT NAME: 1125 North Ogden Drive
ADDRESS: 1125 North Ogden Drive, West Hollywood, California 90046
LAT/LONG: 34.091551 / -118.359545

PREPARED FOR: AEI Consultants
ORDER #: 10377

REPORT DATE: February 22, 2017

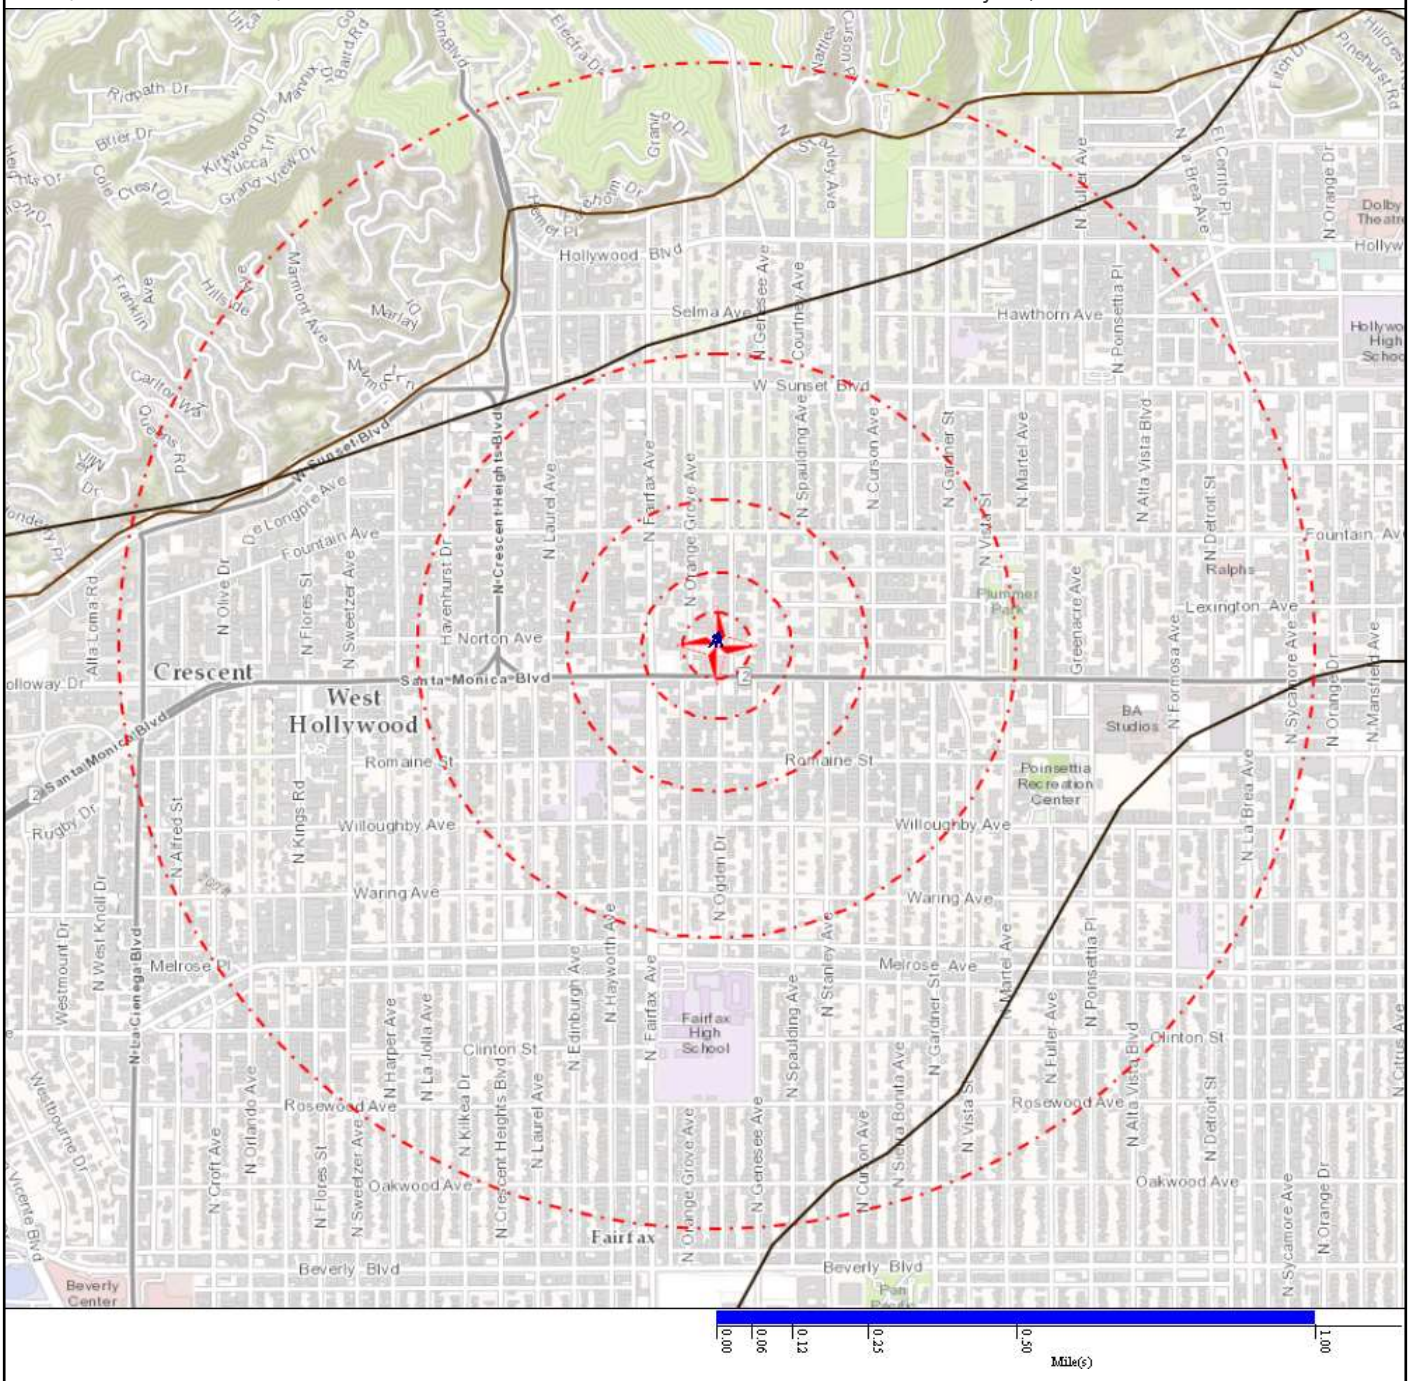

DOMINANT SOIL COMPOSITION IN GENERAL AREA OF SUBJECT PROPERTY:

The U.S. Department of Agriculture's (USDA) Soil Conservation Service (SCS) leads the National Cooperative Soil Survey (NCSS) and is responsible for collecting, storing, maintaining and distributing soil survey information for privately owned lands in the United States. A soil map in a soil survey is a representation of soil patterns in a landscape. The following information is based on Soil Conservation Service SSURGO/STATSGO data.

SOIL MAP ID : 1

Soil Component Name:	NOTCOM
Soil Surface Texture:	Not Reported
Hydrologic Group:	Not Reported
Soil Drainage Class:	Not Reported
Hydric Status:	0
Corrosion Potential - Uncoated Steel:	Not Reported

SOIL MAP ID : A

Soil Component Name:	Metz
Soil Surface Texture:	Loamy sand
Hydrologic Group:	B
Soil Drainage Class:	Not Reported
Hydric Status:	3
Corrosion Potential - Uncoated Steel:	High

Soil Layer Information							
	Boundary			Classification		Saturated hydraulic conductivity micro m/sec	Soil Reaction (pH)
Layer	Upper	Lower	Soil Texture Class	AASHTO Group	Unified Soil		
1	0	30	Loamy sand	No data	No data	Min:42.343, Max:14.1143	Min:8.4, Max:6.6
2	30	97	Sand	No data	No data	Min:42.343, Max:14.1143	Min:8.4, Max:6.6
3	97	152	Sand	No data	No data	Min:42.343, Max:14.1143	Min:8.4, Max:6.6

LOCAL / REGIONAL WATER AGENCY RECORDS:

Local/Regional Water Agency records provide water well information to assist the environmental professional in assessing sources that may impact ground water flow direction, and in forming an opinion about the impact of contaminant migration on nearby drinking water wells.

WELL SEARCH DISTANCE INFORMATION:

DATABASE:	SEARCH DISTANCE (MILES):
OIL & GAS WELLS - CA	0.000
PWS	1.000

FEDERAL FRDS PUBLIC WATER SUPPLY SYSTEM INFORMATION:

MAP ID:	WELL ID:	LOCATION FROM SP:
A1	TX1650154	1/4 - 1/2 Mile W

FEDERAL FRDS PUBLIC WATER SUPPLY SYSTEM INFORMATION: *(cont.)*

MAP ID:	WELL ID:	LOCATION FROM SP:
A2	TX1650148	1/4 - 1/2 Mile W

Note: PWS System location is not always the same as well location.


STATE DATABASE WELL INFORMATION:

MAP ID:	WELL ID:	LOCATION FROM SP:
No Wells Found	N/R	N/R

SUBJECT NAME: 1125 North Ogden Drive
ADDRESS: 1125 North Ogden Drive, West Hollywood, California 90046
LAT/LONG: 34.091551 / -118.359545

PREPARED FOR: AEI Consultants
ORDER #: 10377

REPORT DATE: February 22, 2017

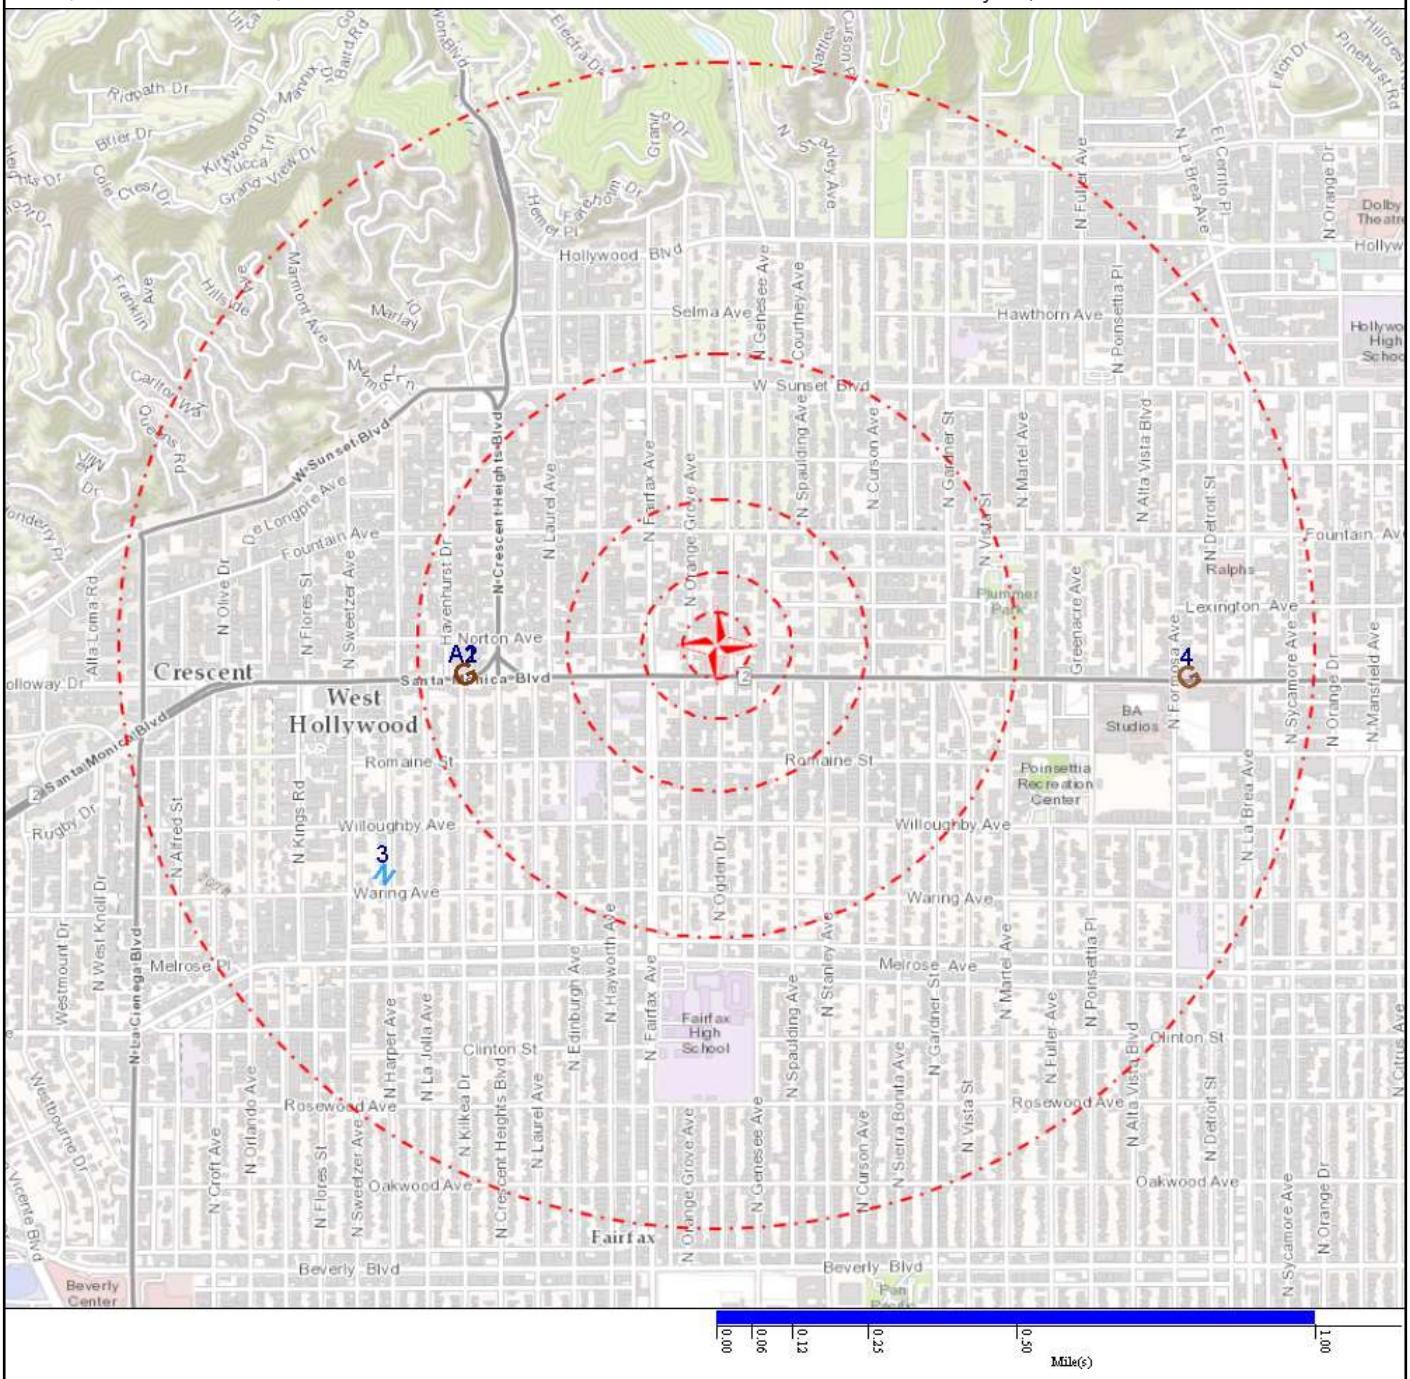

Map Id: A1
Direction: W
Distance: 0.425 mi.
Actual: 2244.504 ft.
Elevation: 0.052 mi. / 275.919 ft.
Relative: Lower

Site Name : TX1650154
8149 SANTA MONICA BLVD STE 298
WEST HOLLYWOOD, CA 90046

Database(s) : [PWS]

Envirosite ID: 333830194
EPA ID: N/R

PWS

PWS ID :	TX1650154
PWS Type :	Transient non-community system
PWS Name :	HIDDEN RANCH RV PARK
Activity Status :	Active
Primary Source :	Ground water
Admin Name :	POST, JASON
Alt Phone Number :	N/R
CDS ID :	N/R
DBPR Schedule Category :	N/R
Deactivation Date :	N/R
EPA Region :	Region 6
Email Address :	N/R
Fax Number :	N/R
First Reported Date :	09/21/2015
GW or SW :	Groundwater
Is Grant Eligible :	Y
Is Outstanding Performer :	N/R
Is School or Daycare :	N
Is Source Water Protected :	N/R
Is Wholesaler :	N
LT2 Schedule Category :	N/R
Last Reported Date :	09/23/2016
NPM Candidate :	Y
Org Name :	POST, JASON
Outstanding Performer Date :	N/R
Owner Type :	Private
Phone Number :	310-788-3445
Phone Ext Number :	N/R
Population Category 2 :	< 10,000
Population Category 3 :	<=3300
Population Category 4 :	< 10K
Population Category 5 :	<=500
Population Category 11 :	<=100
Primacy Agency :	Texas
Primacy Type :	State
Season Begin Date :	01-01
Season End Date :	12-31
Service Connections Count :	100
Source Water Protection Date :	N/R
Submission Quarter :	3
Submission Status Code :	Y
Submission Year :	2016
Submission Year Quarter :	2016Q3
Population Served Count :	80
Seasonal Startup System :	N/R
Reduced Monitoring Begin Date :	N/R
Reduced Monitoring End Date :	N/R
Reduced RTCR Monitoring :	N/R

Map Id: A2
Direction: W
Distance: 0.425 mi.
Actual: 2244.504 ft.
Elevation: 0.052 mi. / 275.919 ft.
Relative: Lower

Site Name : TX1650148
8149 SANTA MONICA BLVD STE 298
WEST HOLLYWOOD, CA 90046

Database(s) : [PWS]

Envirosite ID: 333869950
EPA ID: N/R

PWS

PWS ID :	TX1650148
PWS Type :	Transient non-community system
PWS Name :	MIDLAND RV RANCH
Activity Status :	Active
Primary Source :	Ground water
Admin Name :	POST, JASON
Alt Phone Number :	N/R
CDS ID :	N/R
DBPR Schedule Category :	N/R
Deactivation Date :	N/R
EPA Region :	Region 6
Email Address :	N/R
Fax Number :	N/R
First Reported Date :	05/16/2014
GW or SW :	Groundwater
Is Grant Eligible :	Y
Is Outstanding Performer :	N/R
Is School or Daycare :	N
Is Source Water Protected :	N/R
Is Wholesaler :	N
LT2 Schedule Category :	N/R
Last Reported Date :	09/23/2016
NPM Candidate :	Y
Org Name :	POST, JASON
Outstanding Performer Date :	N/R
Owner Type :	Private
Phone Number :	310-788-3445
Phone Ext Number :	N/R
Population Category 2 :	< 10,000
Population Category 3 :	<=3300
Population Category 4 :	< 10K
Population Category 5 :	<=500
Population Category 11 :	101-500
Primacy Agency :	Texas
Primacy Type :	State
Season Begin Date :	01-01
Season End Date :	12-31
Service Connections Count :	100
Source Water Protection Date :	N/R
Submission Quarter :	3
Submission Status Code :	Y
Submission Year :	2016
Submission Year Quarter :	2016Q3
Population Served Count :	150
Seasonal Startup System :	N/R
Reduced Monitoring Begin Date :	N/R
Reduced Monitoring End Date :	N/R
Reduced RTCR Monitoring :	N/R

Map Id: 3
Direction: WSW
Distance: 0.681 mi.
Actual: 3597.495 ft.
Elevation: 0.041 mi. / 215.223 ft.
Relative: Lower

Site Name : N/R

Database(s) : [NWIS]

Envirosite ID: N/R
EPA ID: N/R

NWIS

Agency:	USGS
Site Identification Number:	340509118220601
Site Name:	001S014W17E003S
Site Type:	GW
DMS Latitude:	340509
DMS Longitude:	1182206
Decimal Latitude:	34.085843
Decimal Longitude:	-118.369244
Latitude-Longitude Method:	M
Latitude-Longitude Accuracy:	S
Latitude-Longitude Datum:	NAD27
Decimal Latitude/Longitude Datum:	NAD83
District Code:	06
State Code:	06
County Code:	037
Country Code:	US
Land Net Location Description:	N/R
Name of Location Map:	BEVERLY HILLS
Scale of Location Map:	24000
Altitude of Gage/Land Surface:	N/R
Method Altitude Determined:	N/R
Altitude Accuracy:	N/R
Altitude Datum:	N/R
Hydrologic Unit Code:	18070104
Drainage Basin Code:	N/R
Topographic Setting Code:	N/R
Data Types:	NNNNNNNNNNNNNNNNNNNNNNNNNNNNNN
Instruments:	NNNNNNNNNNNNNNNNNNNNNNNNNNNNNN
Construction Date:	N/R
Date Site Established:	N/R
Drainage Area:	N/R
Contributing Drainage Area:	N/R
Time-zone Abbreviation:	PST
Daylight Saving Time:	Y
Data Reliability Code:	U
Data-Other GW File:	YYNYNNNN
National Aquifer Code:	N100CACSTL
Local Aquifer Code:	N/R
Local Aquifer Type Code:	N/R
Well Depth:	578
Hole Depth:	651
Source of Depth Data:	N/R
Project Number:	9479335800
Realtime-Data Flag:	N/R
Peak Begin Date:	N/R
Peak End Date:	N/R
Peak Count:	N/R
Water Quality Begin Date:	N/R
Water Quality End Date:	N/R
Water Quality Count:	N/R
Ground Water Begin Date:	N/R
Ground Water End Date:	N/R
Ground Water Count:	N/R
Site Visit Begin Date:	N/R
Site Visit End Date:	N/R
Site Visit Count:	N/R
State:	CA

Map Id: 3
Direction: WSW
Distance: 0.681 mi.
Actual: 3597.495 ft.
Elevation: 0.041 mi. / 215.223 ft.
Relative: Lower

Site Name : N/R

Database(s) : [NWIS] ***(cont.)***

Envirosite ID: N/R
EPA ID: N/R

NWIS ***(cont.)***

Classcode:	NWIS

Map Id: 4
Direction: E
Distance: 0.790 mi.
Actual: 4169.036 ft.
Elevation: 0.053 mi. / 282.152 ft.
Relative: Lower

Site Name : FAITH PLATING CO OF LOS ANGELES
7141 SANTA MONICA BOULEVARD
LOS ANGELES, CA 90046

Database(s) : [PCS FACILITY]

Envirosite ID: 321090478
EPA ID: N/R

PCS FACILITY

Issue Date :	N/R
Original Issue Date :	N/R
Issuing Agency :	N/R
Effective Date :	N/R
Expiration Date :	N/R
Retirement Date :	N/R
Termination Date :	N/R
Agency Type Code :	Local
Activity ID :	1400011857
External Permit Number :	CAP000155
Facility Type Indicator :	NON-POTW
Permit Type Code :	Individual IU Permit (Non-NPDES)
Major Minor Status :	N/R
Permit Status Code :	Not Needed
Total Design Flow Number :	N/R
Actual Average Flow Number :	N/R
State Water Body :	N/R
State Water Body Name :	N/R
Permit Name :	Faith Plating
Permit Comp Status :	N/R
DMR Non Receipt :	N/R
RNC Tracking :	Y
Master External Permit Number :	N/R
TMDL Interface :	N/R
EDMR Authorization :	N
Pretreatment Indicator Code :	N/R

AREA RADON INFORMATION:

STATE DATABASE: CA

Radon Test Results:

Zip:	Total Sites:	Cnt >=4 pCi/L:	Pct >= 4 pCi/L:
90046	80	7	8.75

Federal EPA Radon Zone for LOS ANGELES COUNTY County:
Note: Zone 1 indoor average level > 4 pCI/L
: Zone 2 indoor average level > = 2 pCI/L and <= 4 pCI/L
: Zone 3 indoor average < 2 pCI/L

FEDERAL AREA RADON INFORMATION FOR: LOS ANGELES COUNTY California

NUMBER OF SITES TESTED: No Available Data

LOCAL / REGIONAL WATER AGENCY RECORDS

FEDERAL WATER WELLS

INACTIVE PCS
Inactive Permit Compliance Facilities
Environmental Protection Agency
(202) 564-6582
Inactive Permitted facilities to discharge wastewater

NWIS
National Water Information Systems
United States Geological Society
(703) 648-5953
Information on all water resources for the United States. This database contains all current and historical data for the nation.

PCS ENF
Enforced Permit Compliance Facilities
Environmental Protection Agency
(202) 564-6582
Permitted facilities to discharge wastewater (Federal equivalent to NPDES)

PCS FACILITY
Permit Compliance Facilities
Environmental Protection Agency
(202) 564-6582
Permitted facilities to discharge wastewater (Federal equivalent to NPDES)

PWS
Public Water Supply
Environmental Protection Agency
(800) 426-4791
Safe drinking water information Systems

PWS ENF
Public Water Supply locations with Enforcement Violations
Environmental Protection Agency
(800) 426-4791
Safe drinking water information Systems with enforcememnt violations

STORM WATER
Storm Water Permits
Environmental Protection Agency
(202) 566-1667
Permitted storm water sites

LOCAL / REGIONAL WATER AGENCY RECORDS

CIWQS - CA
California Integrated Water Quality System
CA State Water Resources Control Board
916-341-5791
California Integrated Water Quality System database facilities listing which includer owner information violations inspections and other regulatory matters

LOCAL / REGIONAL WATER AGENCY RECORDS *(cont.)*

STATE RECORDS

GAMA - CA
California Groundwater Ambient Monitoring Assessment
State Water Resources Control Board
916-341-5791
Brings together datasets from California state agencies including: Public Health Water Resources and Pesticide Regulation as well as from the US Geological Survey Lawrence Livermore National Laboratory and the Water Boards. It shows results for untreated raw water in different types of wells for naturally-occurring and man-made chemicals.

NPDES - CA
National Pollutant Discharge Elimination System
State Water Resources Control Board
916-341-5810
A listing of National Pollutant Discharge Elimination System permits including stormwater

HYDROLOGIC INFORMATION

OTHER

FLOOD Q3
Flood data
Environmental Protection Agency
(202) 566-1667
Q3 Flood Data

OTHER ASCERTAINABLE RECORDS

HYDROLOGIC UNIT
Hydrologic Unit Maps
USGS
The United States Geological Survey created a hierarchical system of hydrologic units originally called regions, sub-regions, accounting units, and cataloging units. Each unit was assigned a unique Hydrologic Unit Code (HUC). As first implemented the system had 21 regions, 221 subregions, 378 accounting units, and 2,264 cataloging units. Over time the system was changed and expanded. As of 2010 there are six levels in the hierarchy, represented by hydrologic unit codes from 2 to 12 digits long, called regions, subregions, basins, subbasins, watersheds, and subwatersheds. The table below describes the system's hydrologic unit levels and their characteristics, along with example names and codes.

WETLANDS NWI
National Wetland Inventory
U.S. Fish and Wildlife Service
(703) 358-2171
Wetland Inventory for the United States

GEOLOGIC INFORMATION

OTHER

SSURGO
Detailed Soil Data Map
Natural Resources Conservation Service: U.S. Department of Agriculture
(202) 690-4985
Detailed Soil Data Map

GEOLOGIC INFORMATION *(cont.)*

OTHER *(cont.)*

STATSGO & MUI
General Soil Data Map
Natural Resources Conservation Service: U.S. Department of Agriculture
(202) 690-4985
General Soil Data Map

USGS GEOLOGIC AGE
USGS Digital Data Series DDS
Natural Resources Conservation Service: U.S. Department of Agriculture
(202) 690-4985
USGS Digital Data Series DDS: Geologic Age and Rock Stratigraphic Unit

OTHER STATE DATABASE INFORMATION

OTHER

AIRPORT FACILITIES
Airport landing facilities
Federal Aviation Administration
(866) 835-5322
Airport landing facilities

EPICENTERS
National Geographical Data Center
National Geographical Data Center
303-497-6826
Data on over four million earthquakes dating from 2100 B.C. to 1995 A.D.

DAMS - CA
California Dam Inundation Maps
California Emergency Management Agency
916-845-8275
Dam inundation maps show the maximum extent of damage of a flood wave from a dam failure

RADON

RADON
National Radon Database
USGS
703-605-6008
A study of the EPA/State Residential Radon Survey and the National Residential Radon Survey.

RADON - CA
Radon tested locations in California
California Department of Health Services
(916) 449-5674
A table of long term and short term indoor radon measurments

STATE RECORDS

OIL & GAS WELLS - CA
Oil and Gas Well Data
State of California Department of Conservation
916-327-1042
Oil and gas well locations and detail for all 6 districts

ADDITIONAL ENVIRONMENTAL RECORDS

OTHER ASCERTAINABLE RECORDS

BASINS
Better Assessment Science Integrating point & Non-point Sources
U.S. Environmental Protection Agency
855-246-3642
Integrated geographical information system national watershed data and environmental assessment known as Better Assessment Science Integrating point & Non-point Sources

FLOOD DFIRM
National Flood Hazard Layer Database
Federal Emergency Management Agency
The National Flood Hazard Layer Database (NFHL) is a computer database that contains the flood hazard map information from FEMAs Flood Map Modernization program. These map data are from Digital Flood Insurance Rate Map (DFIRM) databases and Letters of Map Revision.

APPENDIX D

HISTORICAL SOURCES



Legend

Approximate Property Boundary

N

AERIAL PHOTOGRAPH - 1948

1125 North Ogden Drive, West Hollywood, Los Angeles County, California 90046

Project Number: 368901

AEI Consultants



Legend

Approximate Property Boundary

N

AERIAL PHOTOGRAPH - 1952

1125 North Ogden Drive, West Hollywood, Los Angeles County, California 90046

Project Number: 368901

AEI Consultants



Legend
Approximate Property Boundary

N

AERIAL PHOTOGRAPH - 1964

1125 North Ogden Drive, West Hollywood, Los Angeles County, California 90046
Project Number: 368901

AEI Consultants



Legend

Approximate Property Boundary

N

AERIAL PHOTOGRAPH - 1972

1125 North Ogden Drive, West Hollywood, Los Angeles County, California 90046

Project Number: 368901

AEI Consultants



Legend

Approximate Property Boundary

N

AERIAL PHOTOGRAPH - 1977

1125 North Ogden Drive, West Hollywood, Los Angeles County, California 90046

Project Number: 368901

AEI Consultants



Legend

Approximate Property Boundary

N

AERIAL PHOTOGRAPH - 1980

1125 North Ogden Drive, West Hollywood, Los Angeles County, California 90046

Project Number: 368901

AEI Consultants



Legend

Approximate Property Boundary

N

AERIAL PHOTOGRAPH - 1985

1125 North Ogden Drive, West Hollywood, Los Angeles County, California 90046

Project Number: 368901

AEI Consultants



Legend

Approximate Property Boundary

N

AERIAL PHOTOGRAPH - 1989

1125 North Ogden Drive, West Hollywood, Los Angeles County, California 90046

Project Number: 368901

AEI Consultants



Legend

Approximate Property Boundary


N

AERIAL PHOTOGRAPH - 1994

1125 North Ogden Drive, West Hollywood, Los Angeles County, California 90046

Project Number: 368901

AEI Consultants

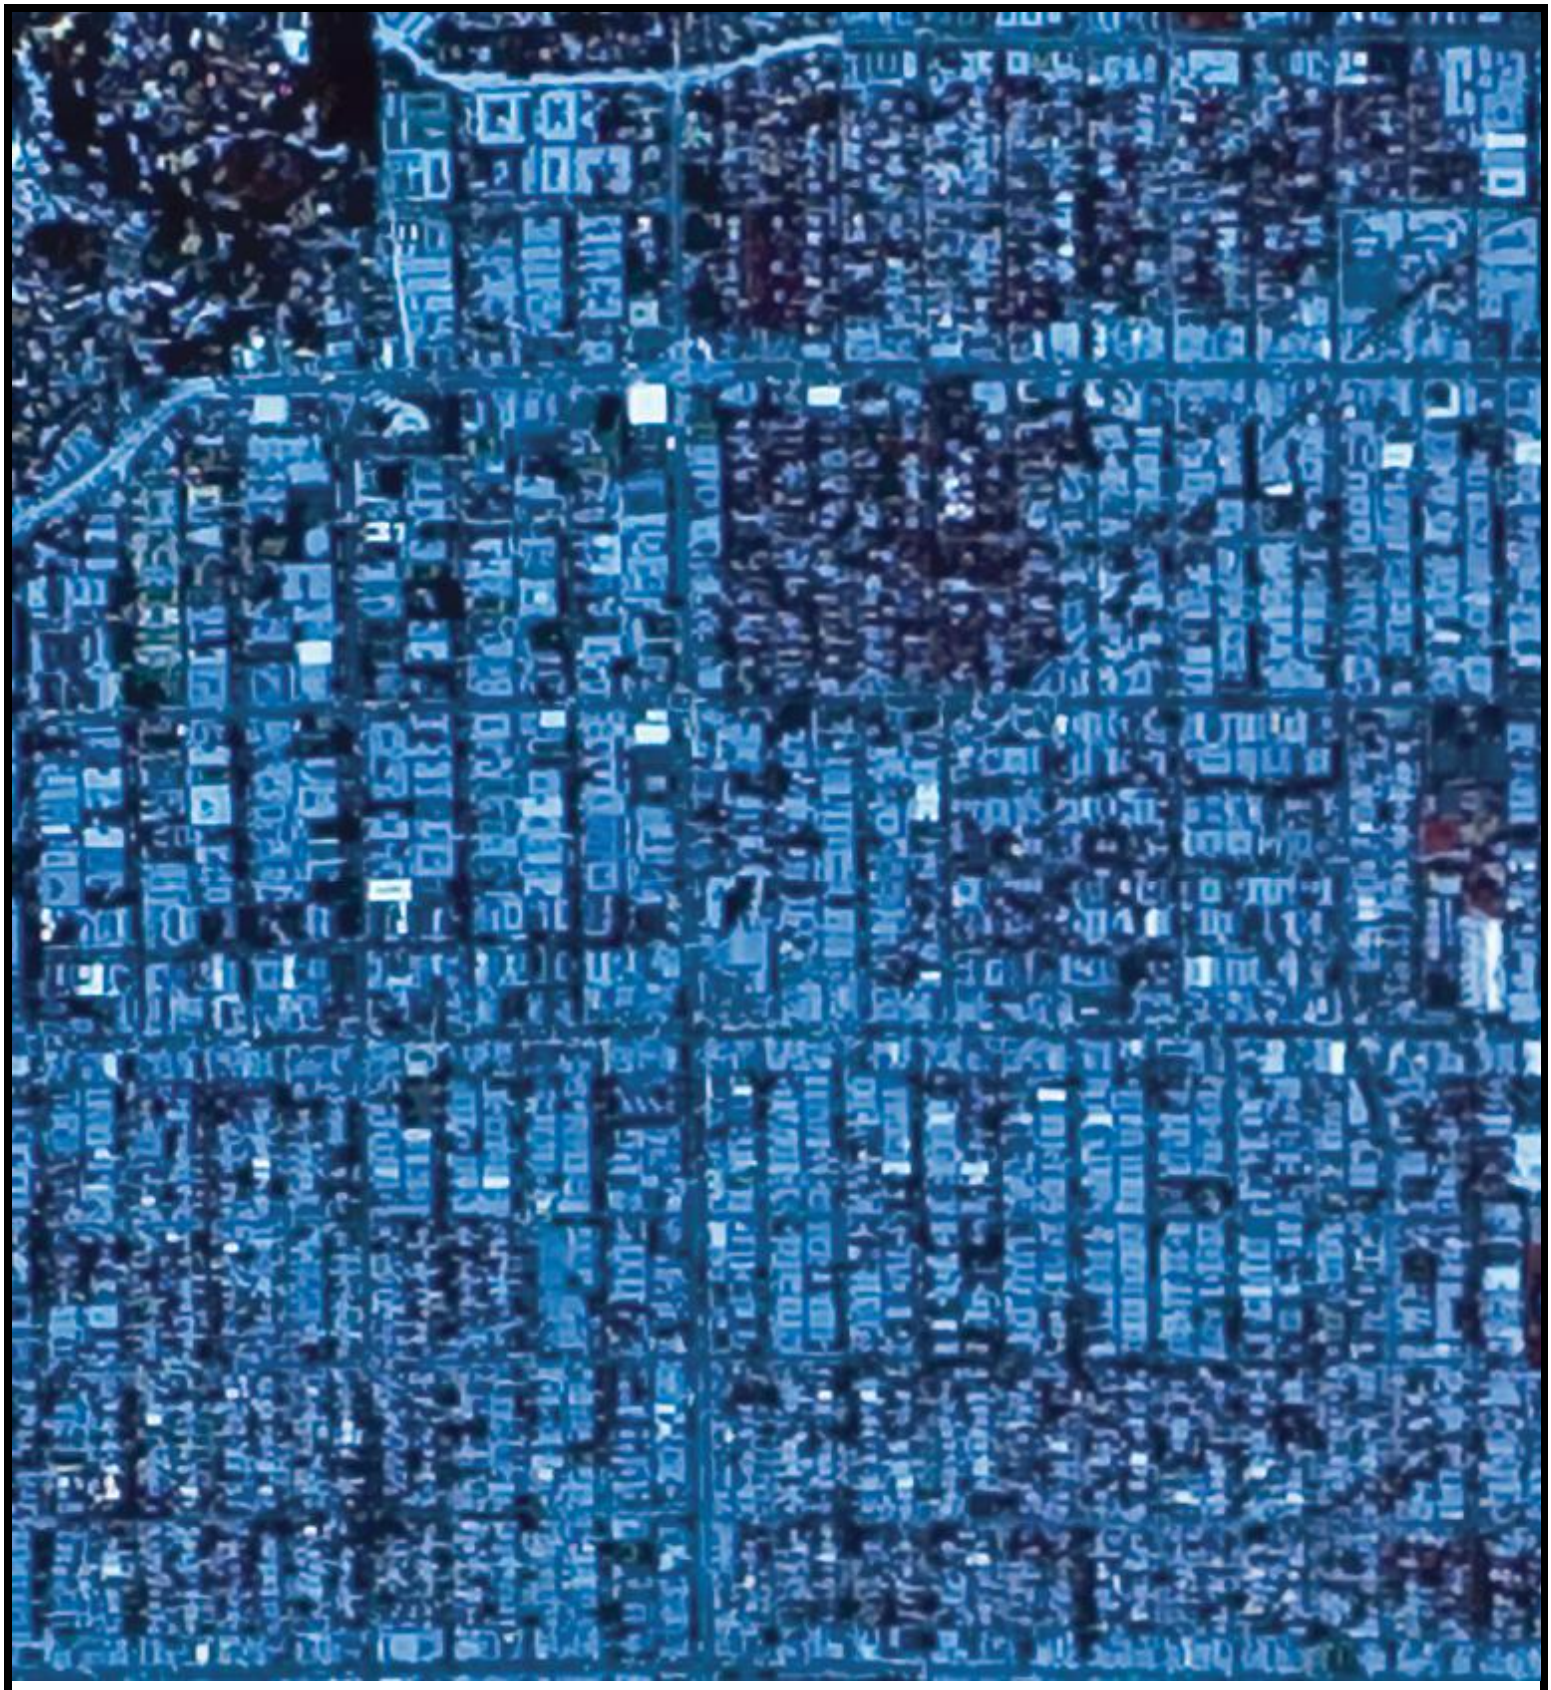

Legend

Approximate Property Boundary

N

AERIAL PHOTOGRAPH - 2002

1125 North Ogden Drive, West Hollywood, Los Angeles County, California 90046

Project Number: 368901

AEI Consultants



Legend

Approximate Property Boundary

N

AERIAL PHOTOGRAPH - 2005

1125 North Ogden Drive, West Hollywood, Los Angeles County, California 90046

Project Number: 368901

AEI Consultants



Legend

Approximate Property Boundary

N

AERIAL PHOTOGRAPH - 2010

1125 North Ogden Drive, West Hollywood, Los Angeles County, California 90046

Project Number: 368901

AEI Consultants



Legend

Approximate Property Boundary

N

AERIAL PHOTOGRAPH - 2014

1125 North Ogden Drive, West Hollywood, Los Angeles County, California 90046

Project Number: 368901

AEI Consultants

HIG Research Summary

Site Location
1125 North Ogden Drive
1125 North Ogden Drive
West Hollywood, CA

Requested by
Envirosite Corporation
1175 Post Road E
Westport, CT

HIG Project #
2002162
Client Project #
368901 AC
Date Created
02/23/2017

Historical Information Gatherers

This Research Summary identifies the products and services provided by Historical Information Gatherers, Inc. (HIG) for the above referenced site location. All products are provided as PDFs unless otherwise noted.

FIM+ Maps

The HIG Historical Map Collection and the United States Library of Congress Map Collection were searched for fire insurance maps (FIM), real estate atlases and similar maps for the site location and adjoining properties. Maps from the HIG Collection were used to create a multi-page file named FIM+ Maps. The maps have title blocks that include the map publisher, year the map was created and, if applicable, the year the map was last updated. The years provided are:

1919, 1950, 1955, 1962, 1966, 1970

Disclaimer & Limitation of Liability

This Research Summary and the related documents and images provided by Historical Information Gatherers (hereafter referred to as the "Site Specific HIG Data") contain information obtained from a variety of public and private sources. Additional information for the site and surrounding properties may exist. Accordingly, there can be no guaranty or warranty that the information provided is complete for its particular intended purpose. No warranty expressed or implied, is made whatsoever in connection with the Site Specific HIG Data. Historical Information Gatherers specifically disclaims the making of any such warranties, including without limitation, merchantability or fitness for a particular purpose. Historical Information Gatherers, its officers, employees and independent contractors cannot be held liable to anyone for any loss or damage, whether arising out of errors or omissions, negligence, accident or any other cause, resulting directly or indirectly from any information provided or any information not provided in the Site Specific HIG Data. Any liability on the part of Historical Information Gatherers is strictly limited to a refund equal to the amount paid for the Site Specific HIG Data.


HIG Copyright Notice

This Research Summary and the selection, arrangement and compilation of Site Specific HIG Data are the property of Historical Information Gatherers. © Copyright 2017 by Historical Information Gatherers, Inc. All rights reserved. The person or entity that ordered and paid for the Site Specific HIG Data is granted a personal, non-assignable, limited license to reproduce the Site Specific HIG Data solely for purposes of providing supporting documentation for reports produced for the site location which is noted on page one of this Research Summary. Any other reproduction or other use of the Site Specific HIG Data in any media or format, in whole or in part, is expressly prohibited without prior written permission from Historical Information Gatherers, and the person or entity that ordered and paid for the Site Specific HIG Data assumes all liability for the making of any such reproductions.

Licensing Agreement

The licensing agreement between Historical Information Gatherers and infoGroup provides that Historical Information Gatherers may create photocopies or reproductions of portions of Polk City Directories, Hill-Donnelley Criss-Cross Directories and other directories under infoGroup copyright. The licensing agreement also permits the person or entity that ordered and paid for the Site Specific HIG Data to include photocopies or reproductions of portions of Polk City Directories, Hill-Donnelley Criss-Cross Directories and other directories under infoGroup copyright as supporting documents for reports produced for the site which is the subject of the Site Specific HIG Data.

infogroup

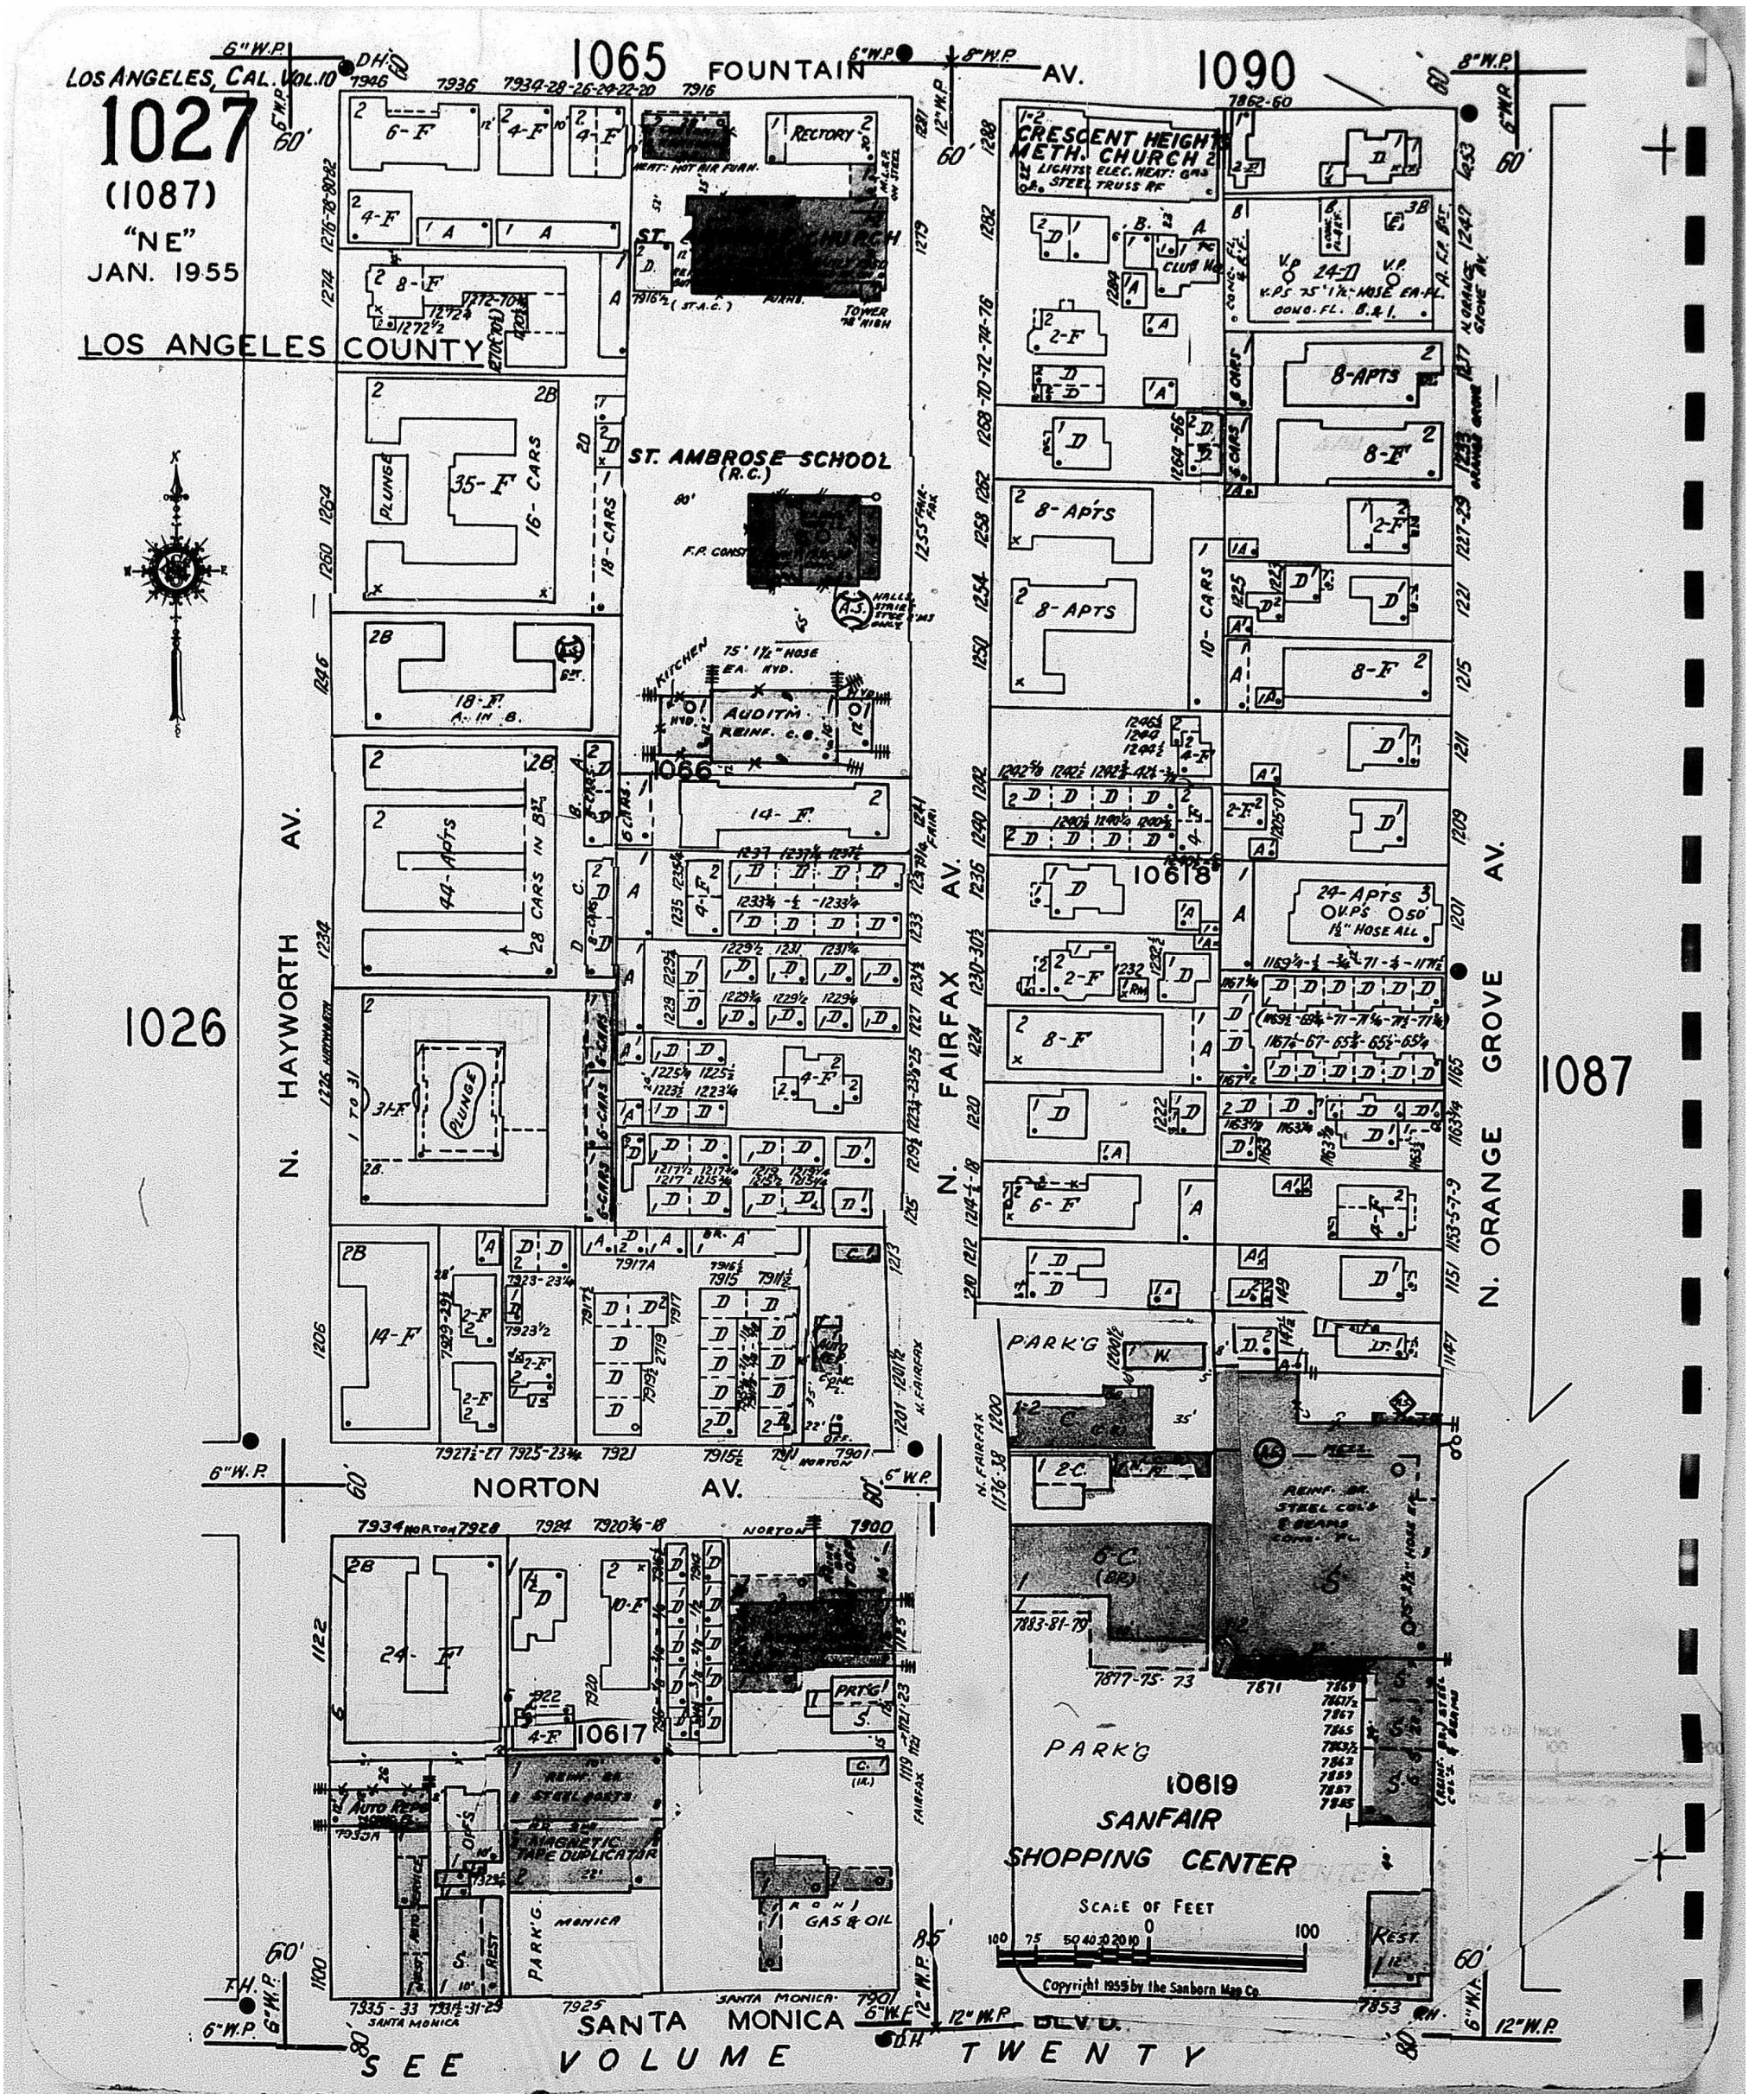

Map Type: Fire Insurance Publisher: Sanborn Map Co. Publication Name: Los Angeles, CA Vol. 10 Base Map Date: 1919 Revised Date: 1970 Republished Date: 1955 Sheet Number: 1027	**1970**	Requested by: Envirosite Corporation 1125 North Ogden Drive 1125 North Ogden Drive West Hollywood, CA 90046 Client Project # 368901 AC HIG Project # 2002162 www.historicalinfo.com

LOS ANGELES, CAL. VOL. 10

1087

"NE"
JAN. 1955
LOS ANGELES COUNTY

FOUNTAIN AV.

N. ORANGE GROVE AV.

N. OGDEN

N. GENESEE AV.

HAMPTON AV.

LEXINGTON AV.

NORTON AV.

SANTA MONICA BLVD.

1027


1086

SEE VOLUME TWENTY

SCALE OF FEET
100 75 50 40 30 20 10 0 100

Copyright 1955 by the Sanborn Map Co

Map Type: Fire Insurance Publisher: Sanborn Map Co. Publication Name: Los Angeles, CA Vol. 10 Base Map Date: 1919 Revised Date: 1970 Republished Date: 1955 Sheet Number: 1087	**1970**	Requested by: Envirosite Corporation 1125 North Ogden Drive 1125 North Ogden Drive West Hollywood, CA 90046 Client Project # 368901 AC HIG Project # 2002162 www.historicalinfo.com	HIG

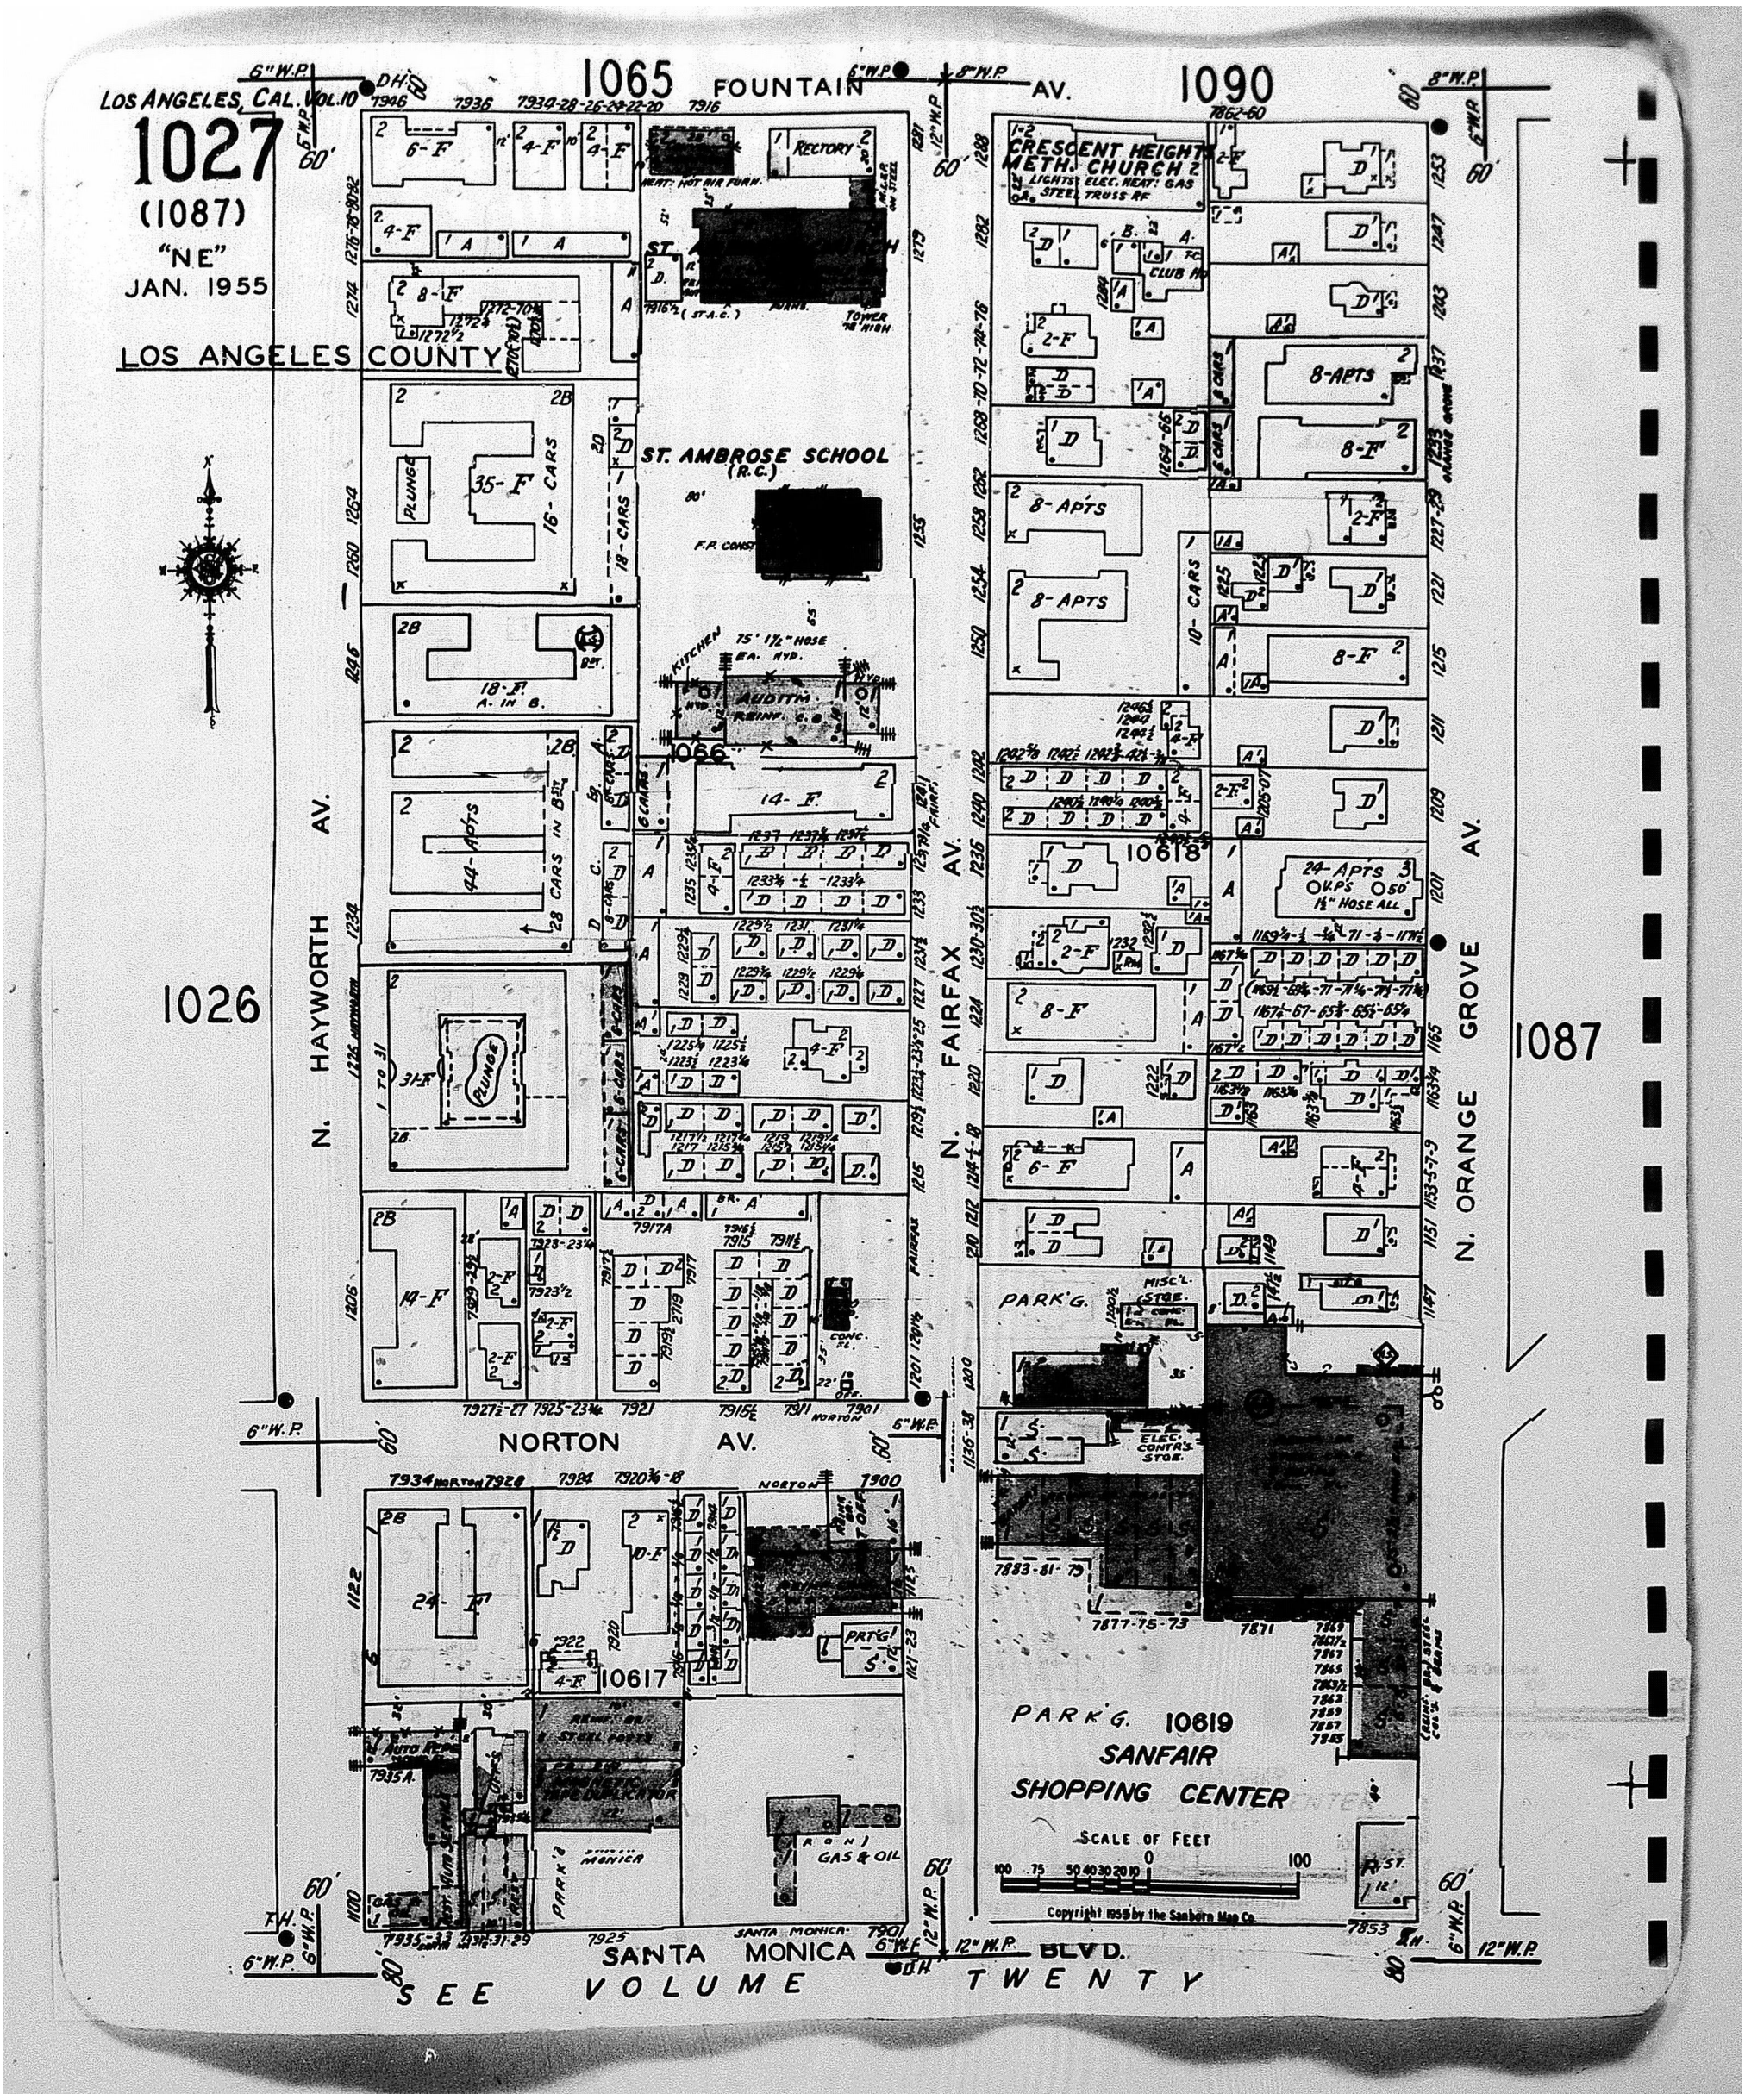

Map Type: Fire Insurance Publisher: Sanborn Map Co. Publication Name: Los Angeles, CA Vol. 10 Base Map Date: 1919 Revised Date: 1966 Republished Date: 1955 Sheet Number: 1027	**1966**	Requested by: Envirosite Corporation 1125 North Ogden Drive 1125 North Ogden Drive West Hollywood, CA 90046 Client Project # 368901 AC HIG Project # 2002162 www.historicalinfo.com

LOS ANGELES, CAL. VOL. 10

1087

"NE"
JAN. 1955
LOS ANGELES COUNTY

FOUNTAIN AV.

N. ORANGE GROVE AV.

N. OGDEN DR.

N. GENESEE AV.

HAMPTON AV.

LEXINGTON AV.

NORTON AV.

SANTA MONICA BLVD.

1027


1086

SEE VOLUME TWENTY

SCALE OF FEET
100 75 50 40 30 20 10 0 100

Copyright 1955 by the Sanborn Map Co

Map Type: Fire Insurance Publisher: Sanborn Map Co. Publication Name: Los Angeles, CA Vol. 10 Base Map Date: 1919 Revised Date: 1966 Republished Date: 1955 Sheet Number: 1087	**1966**	Requested by: Envirosite Corporation 1125 North Ogden Drive 1125 North Ogden Drive West Hollywood, CA 90046 Client Project # 368901 AC HIG Project # 2002162 www.historicalinfo.com	HIG

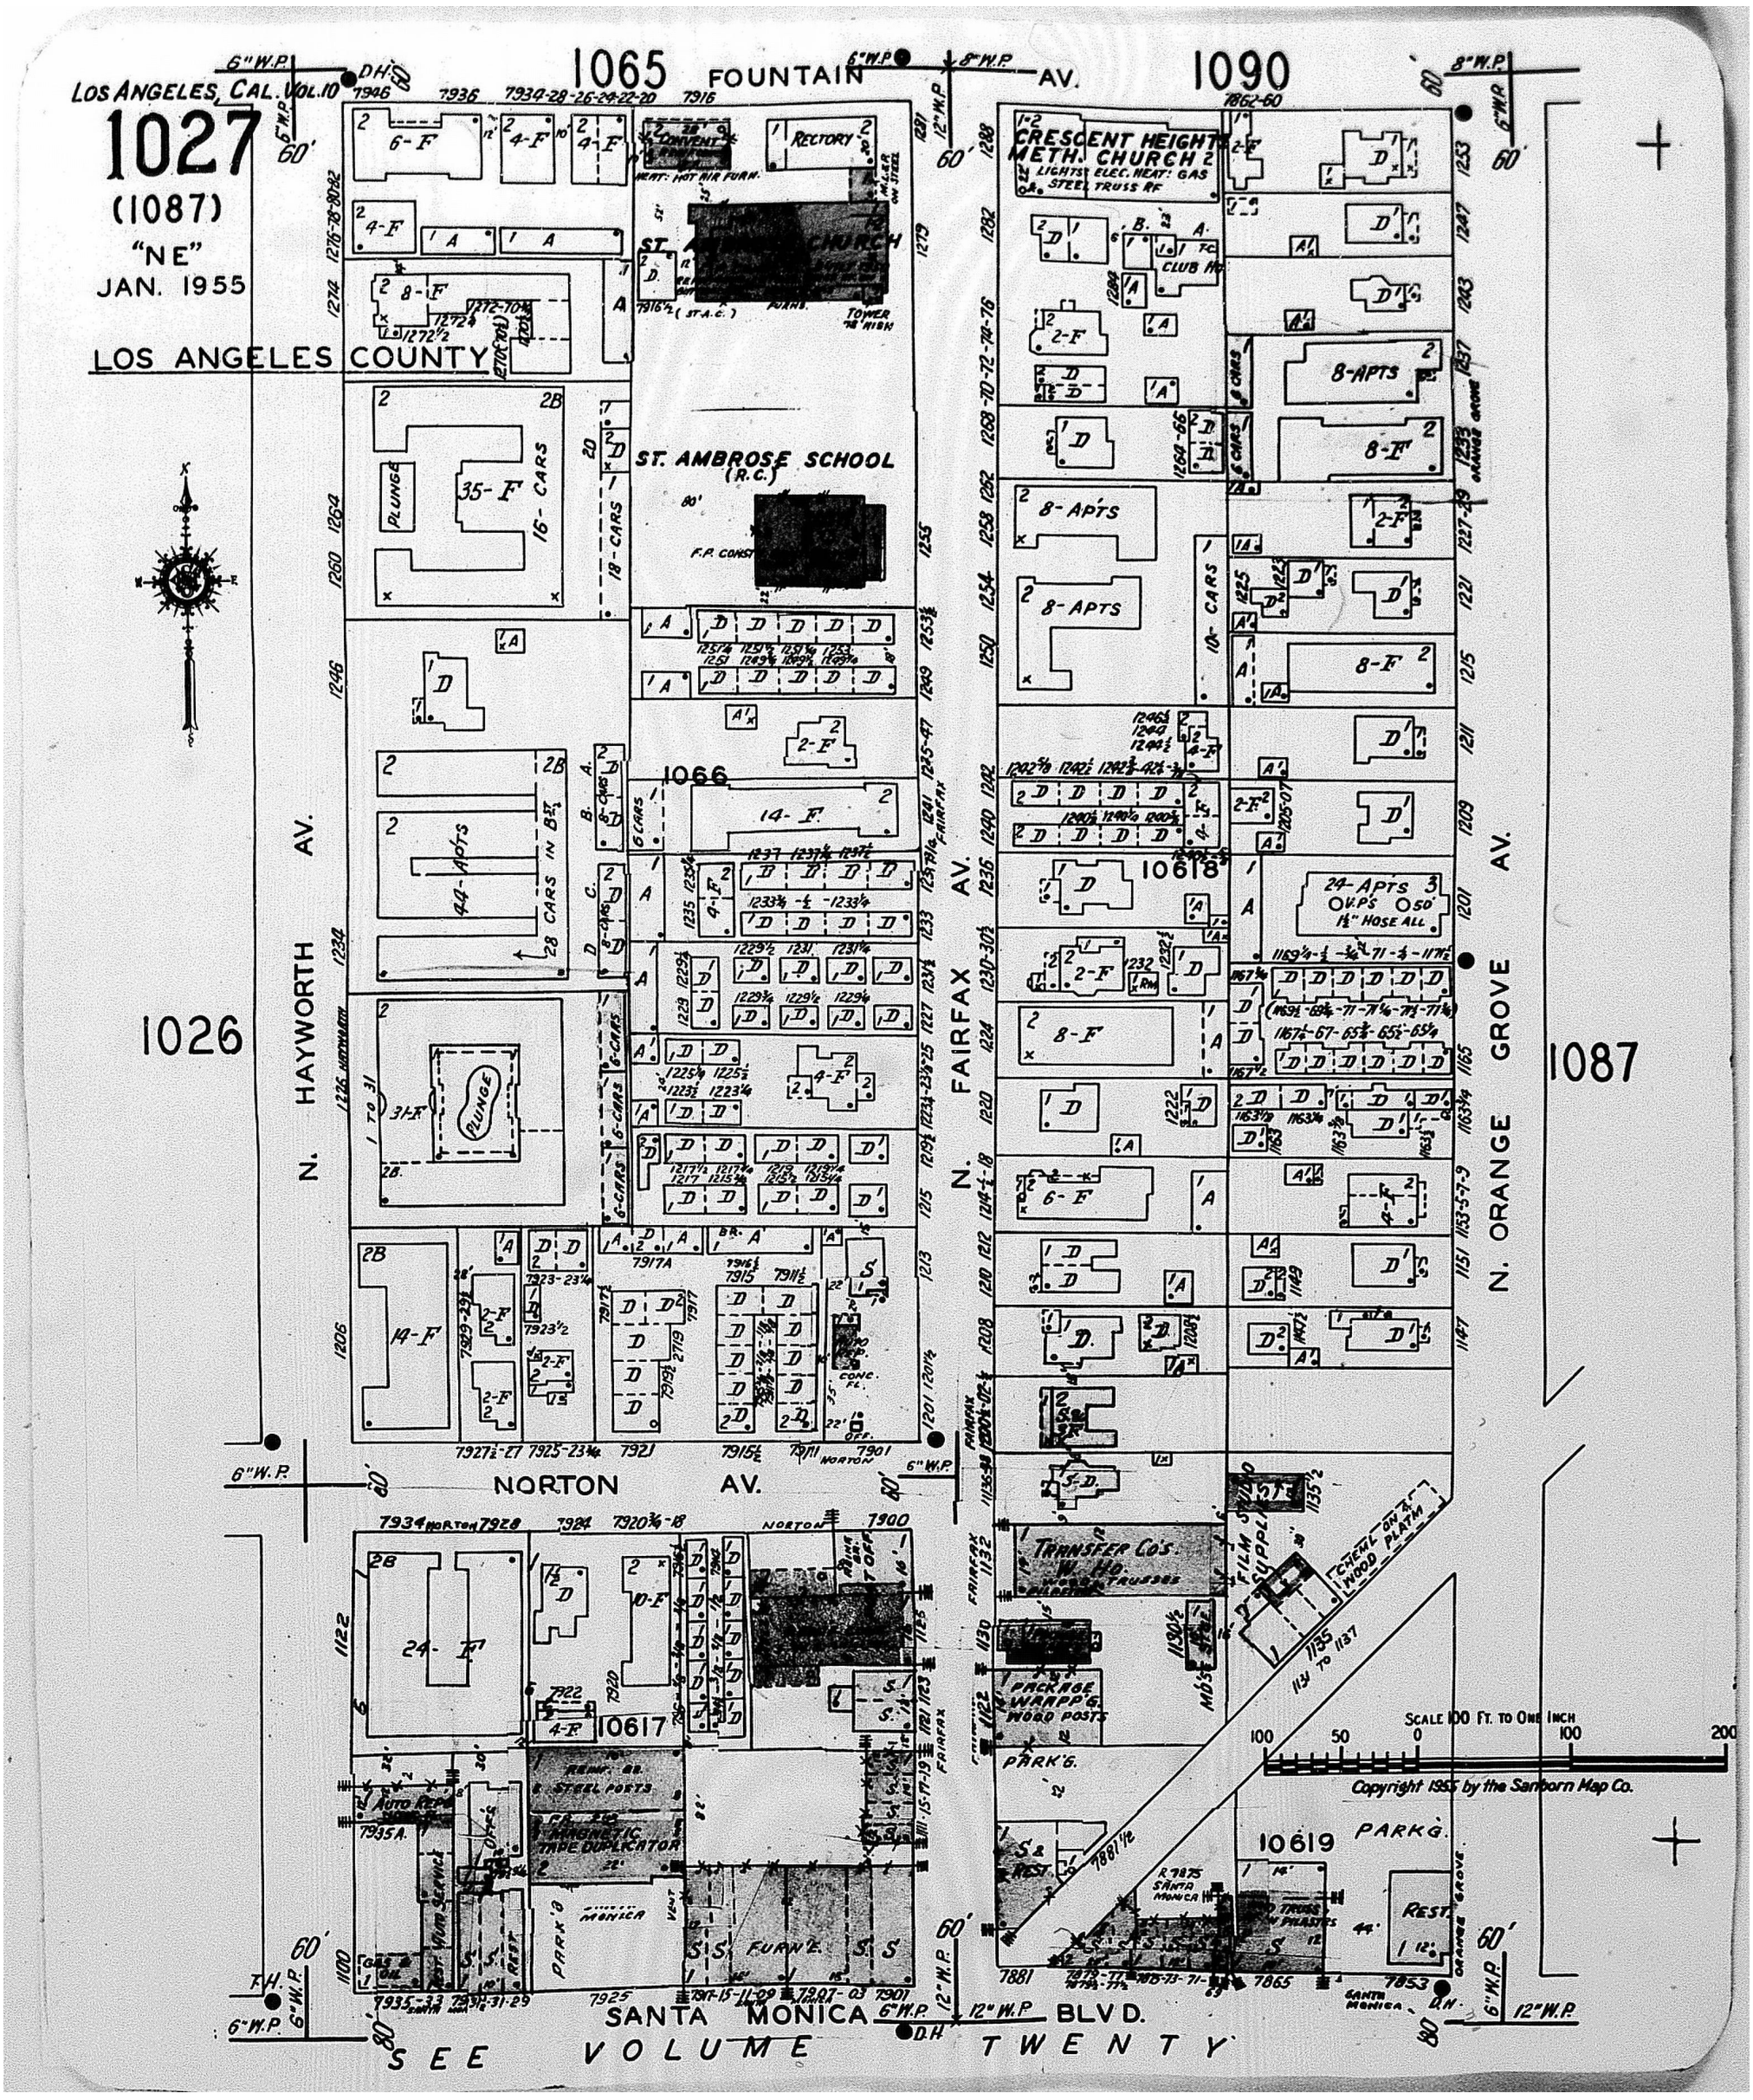


Map Type: Fire Insurance Publisher: Sanborn Map Co. Publication Name: Los Angeles, CA Vol. 10 Base Map Date: 1919 Revised Date: 1962 Republished Date: 1955 Sheet Number: 1027	**1962**	Requested by: Envirosite Corporation 1125 North Ogden Drive 1125 North Ogden Drive West Hollywood, CA 90046 Client Project # 368901 AC HIG Project # 2002162 www.historicalinfo.com	HIG

LOS ANGELES, CAL. VOL. 10

1087

"NE"
JAN. 1955
LOS ANGELES COUNTY

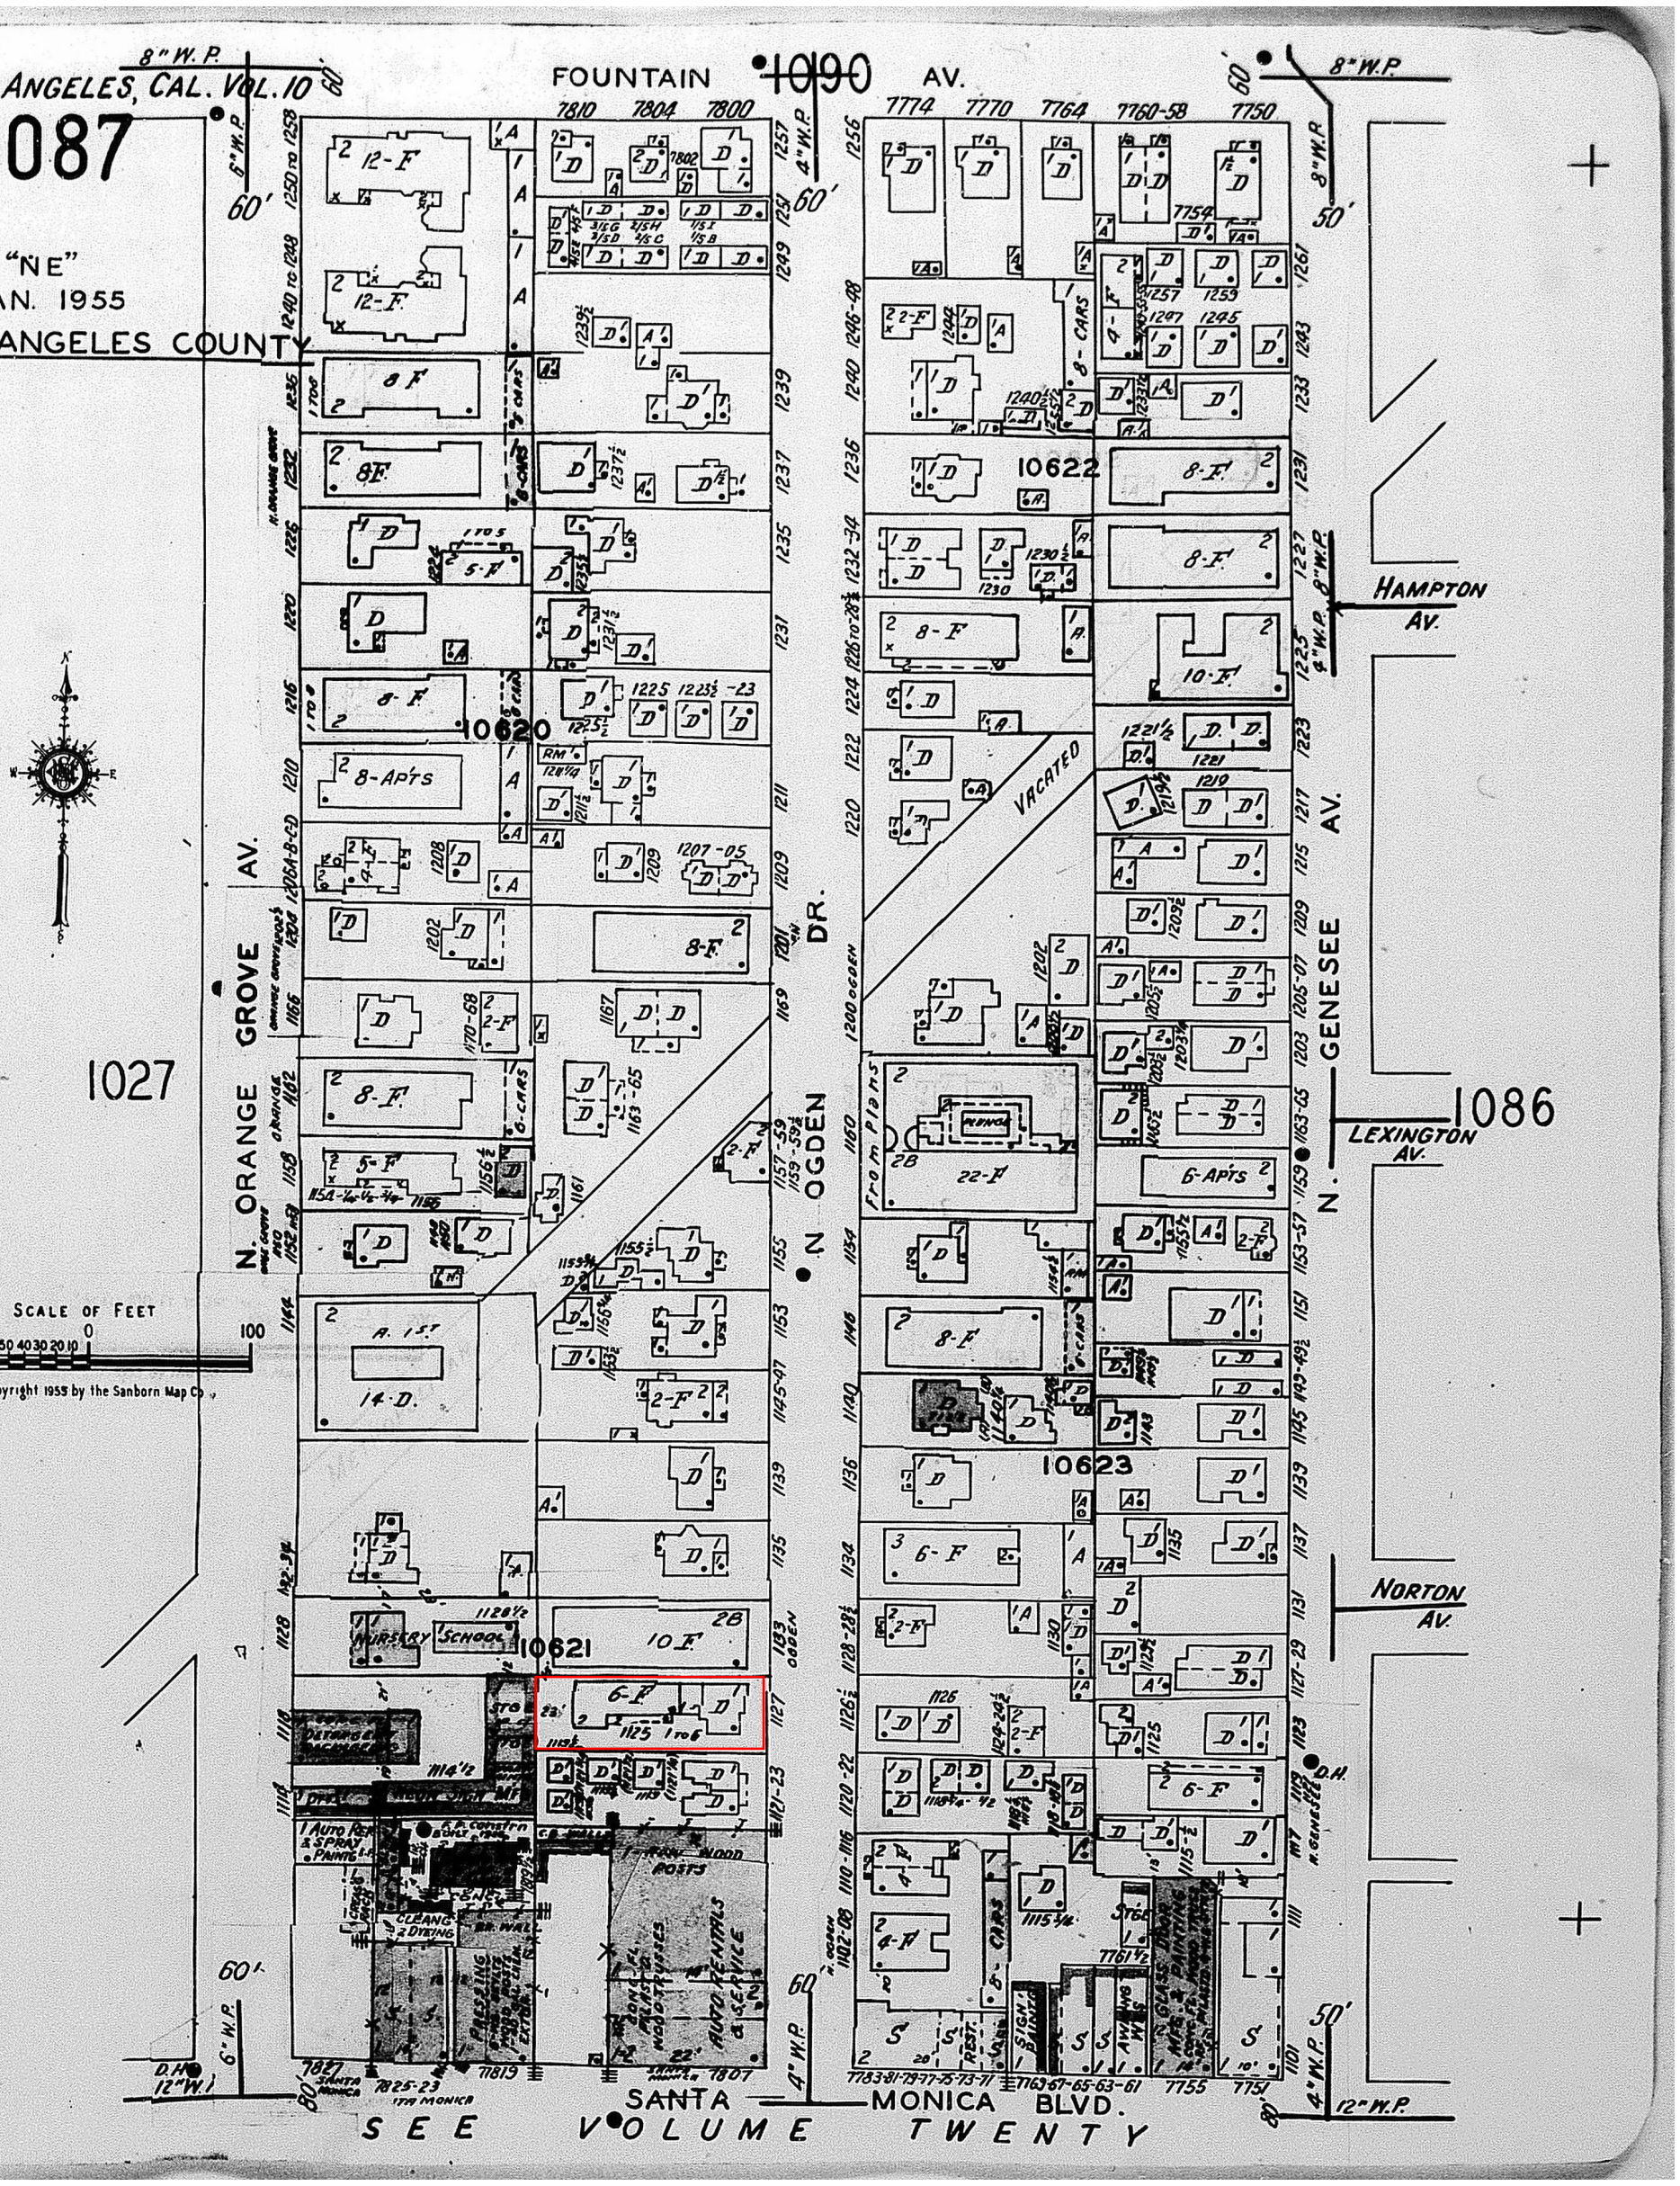

Map Type: Fire Insurance Publisher: Sanborn Map Co. Publication Name: Los Angeles, CA Vol. 10 Base Map Date: 1919 Revised Date: 1962 Republished Date: 1955 Sheet Number: 1087	**1962**	Requested by: Envirosite Corporation 1125 North Ogden Drive 1125 North Ogden Drive West Hollywood, CA 90046 Client Project # 368901 AC HIG Project # 2002162 www.historicalinfo.com

LOS ANGELES, CAL. VOL. 10

1027

(1087)

"NE"

JAN. 1955

LOS ANGELES COUNTY

1065 FOUNTAIN AV. 1090

1026

1087

10616

10617

10618

10619

N. HAYWORTH AV.

N. FAIRFAX AV.

N. ORANGE GROVE AV.

NORTON AV.

SANTA MONICA BLVD.

CRESCENT HEIGHTS METH. CHURCH 2

ST. AMBROSE CHURCH (R.C.)

ST. AMBROSE SCHOOL (R.C.)

CONVENT

RECTORY

SISTERS' HOME

CLUB HO

44-APTS

28 CARS IN BSMT

24-APTS

8-APTS

H. H GOODS STGE

WOOD TRUSS RF ON PILASTERS

POST OFF.

REINF. CONC.

S-W.G. SKYLTS

SHERIFFS OFF

FILM STUDIO SUPPLIES

CHEMICAL ON WOOD PLATM

AUTO REPG

GAS & OIL

FURNE FINISHING PAINT SPRAYS IN METAL BOOTH

WOOD TRUSS RF ON PILASTERS

SCALE 100 FT. TO ONE INCH

100 50 0 100

Copyright 1955 by the Sanborn Map Co.

SEE VOLUME TWENTY

Map Type: Fire Insurance Publisher: Sanborn Map Co. Publication Name: Los Angeles, CA Vol. 10 Base Map Date: 1919 Revised Date: 1955 Republished Date: 1955 Sheet Number: 1027	**1955**	Requested by: Envirosite Corporation 1125 North Ogden Drive 1125 North Ogden Drive West Hollywood, CA 90046 Client Project # 368901 AC HIG Project # 2002162 www.historicalinfo.com

LOS ANGELES, CAL. VOL. 10

1087

"NE"
JAN. 1955
LOS ANGELES COUNTY

FOUNTAIN AV. 1090

8" W.P. 60' 6" W.P. 60'

8" W.P. 60' 8" W.P. 50'

4" W.P. 60'

7810 7804 7800 7774 7770 7764 7760-58 7750

7802 7754

1257 1259 1261 1247 1245 1243 1233

8 - CARS

10622

1227-29-31

HAMPTON AV.

4" W.P.

10620

8-APTS

1027

N. ORANGE GROVE AV.

1086

LEXINGTON AV.

N. GENESEE AV.

METROPOLITAN COACH LINES RIGHT OF WAY

N. OGDEN DR.

6-APTS

10623

10621

NORTON AV.

SOAP MFG

NEON SIGN MFG

1-RAW WOOD POSTS

WOOD TRUSS RF. ON PILASTD CONC. FL. WALLS

OFFICE

SIGN PAINTING

AWNING WKS

GLASS DOOR MFG. & PAINTING

CONC. FL. WOOD TRUSS RF. PILASTD 4" W.P.

8 - CARS

SCALE 100 FT. TO ONE INCH
100 50 0 100 200

Copyright 1955 by the Sanborn Map Co.

SANTA MONICA BLVD.

SEE VOLUME TWENTY

Map Type: Fire Insurance Publisher: Sanborn Map Co. Publication Name: Los Angeles, CA Vol. 10 Base Map Date: 1919 Revised Date: 1955 Republished Date: 1955 Sheet Number: 1087	**1955**	Requested by: Envirosite Corporation 1125 North Ogden Drive 1125 North Ogden Drive West Hollywood, CA 90046 Client Project # 368901 AC HIG Project # 2002162 www.historicalinfo.com

LOS ANGELES CAL VOL. 10

1027

HOLLYWOOD DISTRICT

SEE VOL. 10A

FRANKLIN AV.

N. VAN NESS AV.

TAFT AV.

CANYON DRIVE

HOLLYWOOD B'L'V'D

10280 (192)

10281

10282

10283

1026

1028

1057

1058

Scale of Feet.

Copyright 1918 by the Sanborn Map Co.

Fire Insurance Maps Online
Geography and Map Division
Library of Congress

Map Type: Fire Insurance Publisher: Sanborn Map Co. Publication Name: Los Angeles, CA Vol. 10 Base Map Date: 1919 Revised Date: November 1950 Republished Date: Sheet Number: 1027	**1950**	Requested by: Envirosite Corporation 1125 North Ogden Drive 1125 North Ogden Drive West Hollywood, CA 90046 Client Project # 368901 AC HIG Project # 2002162 www.historicalinfo.com

LOS ANGELES, CAL. VOL. 10.

1087

NEW SHEET APRIL 1921

HOLLYWOOD DISTRICT

SCALE 100 FT. TO AN INCH

This Sheet is outside of Los Angeles City

1086

1088

1089

1090

N. GENESEE AV.

N. OGDEN DRIVE

N. ORANGE GROVE AV.

N. FAIRFAX AV.

N. HAYWORTH AV.

N. LAUREL AV.

N. CRESCENT HEIGHTS BLVD.

HAMPTON AV.

FAIRFAX AV.

FOUNTAIN AV.

SANTA MONICA BLVD.

NORTON AV.

N. GENESEE AV.

N. OGDEN DR.

N. ORANGE GROVE AV.

LAUREL AV.

EDINBURGH AV.

N. CRESCENT HEIGHTS BLVD

PACIFIC ELECTRIC RY. COS. RIGHT OF WAY

Los Angeles County Boundary Line

10622 10623 10620 10621 10618 10619 10616 10617 10614 10615 10612 10613 10644

Scale 100 Ft. to One Inch.

Copyright 1921 by the Sanborn Map Co.

Map Type: Fire Insurance Publisher: Sanborn Map Co. Publication Name: Los Angeles, CA Vol. 10 Base Map Date: 1919 Revised Date: November 1950 Republished Date: Sheet Number: 1087	**1950**	Requested by: Envirosite Corporation 1125 North Ogden Drive 1125 North Ogden Drive West Hollywood, CA 90046 Client Project # 368901 AC HIG Project # 2002162 www.historicalinfo.com

LOS ANGELES, CAL. VOL. 10

1087

-This Sheet is outside of Los Angeles City-

1086

HOLLYWOOD DISTRICT

SCALE 100 FT. TO AN INCH

GENESEE AV.

FRIEND AV.

ORANGE GROVE AV.

CRESCENT AV.

HAY AV.

LAUREL AV.

CRESCENT HEIGHTS B'L'V'D

HAMPTON AV.

EMELITA AV.

NORTON AV.

MILLER AV.

FAIRFAX AV.

FOUNTAIN AV.

SANTA MONICA B'L'V'D

NORTON AV.

PACIFIC ELECTRIC RY. CO'S RIGHT OF WAY

Los Angeles City BOUNDARY LINE Los Angeles County

10622 10623 10620 10621 10618 10619 10616 10617 10614 10615 10612 10613

10728 10726 10724 10720 10718 10716

LAUREL PUBLIC SCHOOL HEAT: STOVE: LIGHT: ELECTRIC

LOS ANGELES COUNTY ROAD DEPT. MAINTENANCE DIV'N. WARE NO. Nº 3

SANITARIUM

CRESCENT HEIGHTS METHODIST CHURCH HEAT: STOVE: LIGHTS: ELECTRIC AUTO EMP.

CLEANING & DYEING

1090 1089 1088

Scale 100 Ft. to One Inch.

100 50 0 100 200 300

Copyright 1919 by the Sanborn Map Co.

Fire Insurance Map Collection Geography and Map Division Library of Congress

PARK

Map Type: Fire Insurance Publisher: Sanborn Map Co. Publication Name: Los Angeles, CA Vol. 10 Base Map Date: 1919 Revised Date: Republished Date: Sheet Number: 1087	**1919**	Requested by: Envirosite Corporation 1125 North Ogden Drive 1125 North Ogden Drive West Hollywood, CA 90046 Client Project # 368901 AC HIG Project # 2002162 www.historicalinfo.com

APPENDIX E

REGULATORY AGENCY RECORDS

May 21, 2009

Ankine Mouradian
3151 Kirkham Drive
Glendale, CA, 91206-1129

No. CE0-027-801

Re: 1125 – 1127 Ogden

Dear Property Owner:

I have conducted an inspection of your property listed above and observed the following deficiencies, which constitute violations of the West Hollywood Municipal Code (corresponding sections in parenthesis):

1. There are personal items being stored outside on the property that are in public view (WHMC 19.30.030 E.4). Please store all items at the rear of the property out of public view in a screened designated area.
2. The security bars on the bedroom windows appear to be bolted into the stucco making them non-openable (WHBC 1026.4). Please ensure that all security bars are openable from the inside with a quick release mechanism and that the windows are free of any obstruction.
3. The handrail to the second floor is deteriorating (WHMC 19.30.030 B.3). Please repair or replace the handrails per the West Hollywood Building Code. You must obtain a permit from the Building Department prior to commencement of work.
4. The stucco is spawling at the front of the building (WHMC 19.30.030 B.2). Please repair, patch and paint the deteriorated area to prevent more damage to the structure.
5. There are areas at the front of the structure where the wood trim is deteriorated (WHMC 19.30.030 B.12). Please repair the damaged wood trim and repaint to match the existing.
6. There are areas where the window trim is deteriorating and in need of repainting (WHMC 19.30.030 B.1). Please properly prep and repaint the window trim as needed.

The above mentioned violations are a recap of what was discussed on our on site meeting on May 21, 2009. Please make all of these corrections by June 11, 2009. If the remaining violations are corrected the case will be closed and we thank you in advance for your cooperation.

If you need to discuss possible methods and time limits for the correction of the violation(s), please call me at (323) 848-6837

Jeff Jones
Code Enforcement Officer

RECORDING REQUESTED BY:

OFFICE OF THE CITY CLERK
CITY OF WEST HOLLYWOOD

04 2028279

WHEN RECORDED MAIL TO:

Office of the City Clerk
City of West Hollywood
8300 Santa Monica Blvd.
West Hollywood, CA 90069

SPACE ABOVE THIS LINE RESERVED FOR RECORDER'S USE

TITLE

Long Form Deed of Trust and Assignment of Rents
A.P.N.5530-002-027
1125 North Ogden Drive, West Hollywood, California

RECORDING REQUESTED BY
CITY OF WEST HOLLYWOOD

AND WHEN RECORDED MAIL TO
City of West Hollywood
8300 Santa Monica Boulevard
West Hollywood, California 90069

Attention: City Clerk

Exempt from recording fees pursuant to Gov. Code Sec. 6103

SPACE ABOVE THIS LINE FOR RECORDER'S USE

LONG FORM DEED OF TRUST AND ASSIGNMENT OF RENTS

A.P.N.5530-002-027

This Deed of Trust, made this May 19, 2004, between **Ankine Mouradian, Trustee of the Ankine Mouradian 1999 Family Trust**, herein called Trustor, whose address is **540 N. Jackson Street #104, Glendale, CA 91206**, and THE CITY OF WEST HOLLYWOOD, a municipal corporation, herein called **Beneficiary**,

Witnesseth: That Trustor IRREVOCABLY GRANTS, TRANSFERS AND ASSIGNS TO BENEFICIARY IN TRUST, WITH POWER OF SALE, that property in Los Angeles County, California, described as:

LOT 75 OF THE HOLLYWOOD VALLEY VIEW TRACT AS PER MAP RECORDED IN BOOK 10, PAGE 192 OF MAPS IN THE OFFICE OF THE COUNTY RECORDER OF SAID COUNTY.

TOGETHER WITH the rents, issues and profits thereof, SUBJECT, HOWEVER, to the right, power and authority hereinafter given to and conferred upon Beneficiary to collect and supply such rents, issues and profits.

For the Purpose of Securing:

1. Performance of each agreement of Trustor herein contained. 2. Payment of the indebtedness evidenced by that certain promissory note of even date herewith, and any extension or renewal thereof, in the principal sum of **$32,750.00**, executed by Trustor in favor of Beneficiary or order. 3. Payment of such further sums as the then record owner of said property hereafter may borrow from Beneficiary, when evidenced by another note (or notes) reciting it is so secured. 4. Performance of each obligation of Trustor set forth in that certain Loan Agreement of even date herewith between Trustor and Beneficiary.

04 2028273

To Protect the Security of This Deed of Trust, Trustor Agrees:

(1) To keep said property in good condition and repair; not to remove or demolish any building thereon; to complete or restore promptly and in good workmanlike manner any building which may be constructed, damaged or destroyed thereon and to pay when due all claims for labor performed and materials furnished therefor; to comply with all laws affecting said property, or requiring any alterations or improvements to be made thereon; not to commit or permit waste thereof; not to commit, suffer or permit any act upon said property in violation of law; to cultivate, irrigate, fertilize, fumigate, prune and do all other acts which from the character or use of said property may be reasonably necessary, the specific enumerations herein not excluding the general.

(2) To provide, maintain and deliver to Beneficiary fire and extended coverage insurance with endorsements for vandalism, malischief, and special extended perils, in the full replacement value of the improvements (excluding footings and foundations), and with endorsements for increases in costs due to changes in code and inflation, and any other insurance requested by Beneficiary, and with loss payable to Beneficiary, and any other insurance required by the Loan Agreement. The amount collected under any fire or other insurance policy may be applied by Beneficiary upon any indebtedness secured hereby and in such order as Beneficiary may determine, or at option of Beneficiary the entire amount so collected or any part thereof may be released to Trustor. Such application or release shall not cure or waive any default or notice of default hereunder or invalidate any act done pursuant to such notice.

(3) To appear in and defend any action or proceeding purporting to affect the security hereof or the rights or powers of Beneficiary; and to pay all costs and expenses, including cost of evidence of title and attorney's fees in a reasonable sum, in any such action or proceeding in which Beneficiary may appear, and in any suit brought by Beneficiary to foreclose this Deed of Trust.

(4) To pay: at least ten days before delinquency all taxes and assessments affecting said property, including assessments on appurtenant water stock; when due, all encumbrances, charges and liens, with interest, on said property or any part thereof, which appear to be prior or superior hereto; all costs, fees and expenses of this Trust.

Should Trustor fail to make any payment or to do any act as herein provided, then Beneficiary, but without obligation so to do and without notice to or demand upon Trustor and without releasing Trustor from any obligation hereof, may: make or do the same in such manner and to such extent as either may deem necessary to protect the security hereof, Beneficiary being authorized to enter upon said property for such purposes; appear in and defend any action or proceeding purporting to affect the security hereof or the rights or powers of Beneficiary; pay, purchase, contest or compromise any encumbrance, charge or lien which in the judgment of either appears to be prior or

superior hereto; and, in exercising any such powers, pay necessary expenses, employ counsel and pay his reasonable fees.

(5) To pay immediately and without demand all sums so expended by Beneficiary, with interest from date of expenditure at the amount allowed by law in effect at the date hereof, and to pay for any statement provided for by law in effect at the date hereof regarding the obligation secured hereby any amount demanded by the Beneficiary not to exceed the maximum allowed by law at the time when said statement is demanded.

(6) That any award of damages in connection with any condemnation for public use of or injury to said property or any part thereof is hereby assigned and shall be paid to Beneficiary who may apply or release such moneys received by him in the same manner and with the same effect as above provided for disposition of proceeds of fire or other insurance.

(7) That by accepting payment of any sum secured hereby after its due date, Beneficiary does not waive his right either to require prompt payment when due of all other sums so secured or to declare default for failure so to pay.

(8) That upon payment of all sums secured hereby, this Deed of Trust and said note shall be cancelled and retained by Beneficiary, Beneficiary shall reconvey, without warranty, the property then held hereunder. The recitals in such reconveyance of any matters or facts shall be conclusive proof of the truthfulness thereof. The grantee in such reconveyance may be described as "the person or persons legally entitled thereto." Five years after issuance of such full reconveyance, Beneficiary may destroy said note and this Deed of Trust.

(9) Upon any default, Beneficiary may at any time without notice, either in person, by agent, or by a receiver to be appointed by a court, and without regard to the adequacy of any security for the indebtedness hereby secured, enter upon and take possession of said property or any part thereof, in his own name sue for or otherwise collect such rents, issues and profits, including those past due and unpaid, and apply the same, less costs and expenses of operation and collection, including reasonable attorney's fees, upon any indebtedness secured hereby, and in such order as Beneficiary may determine. The entering upon and taking possession of said property, the collection of such rents, issues and profits and the application thereof as aforesaid, shall not cure or waive any default or notice of default hereunder or invalidate any act done pursuant to such notice.

(10) That upon default by Trustor in payment of any indebtedness secured hereby, or in performance of any agreement hereunder, Beneficiary may declare all sums secured hereby immediately due and payable by delivery to Trustee Trustor of written declaration of default and demand for sale and of written notice of default and election to cause to be sold said property.

After the lapse of such time as may then be required by law following the recordation of said notice of default, and notice of sale having been given as then

required by law, Beneficiary, without demand on Trustor, shall sell said property at the time and place fixed by it in said notice of sale, either as a whole or in separate parcels, and in such order as it may determine, at public auction to the highest bidder for cash in lawful money of the United States, payable at time of sale. Beneficiary may postpone sale of all or any portion of said property by public announcement at such time and place of sale, and from time to time thereafter may postpone such sale by public announcement at the time fixed by the preceding postponement. Beneficiary shall deliver to such purchaser its deed conveying the property so sold, but without any covenant or warranty, express or implied. The recitals in such deed of any matters or facts shall be conclusive proof of the truthfulness thereof. Any person, including Trustor or Beneficiary as hereinafter defined, may purchase at such sale.

6

After deducting all costs, fees and expenses of Beneficiary and of this Trust, including cost of evidence of title in connection with sale, Beneficiary shall apply the proceeds of sale to payment of: all sums expended under the terms hereof, not then repaid, with accrued interest at the amount allowed by law in effect at the date hereof; all other sums then secured hereby; and the remainder, if any, to the person or persons legally entitled thereto.

(11) That this Deed of Trust applies to, inures to the benefit of, and binds all parties hereto, their heirs, legatees, devisees, administrators, executors, successors and assigns. The term Beneficiary shall mean the owner and holder, including pledgees, of the note secured hereby, whether or not named as Beneficiary herein. In this Deed of Trust, whenever the context so requires, the masculine gender includes the feminine and/or neuter, and the singular number includes the plural.

(12) If the Trustor shall sell, convey, hypothecate, transfer, encumber or alienate the real property described herein, or any part thereof, or any interest therein, or shall be divested of title or any interest therein in any manner or way, whether voluntarily or involuntarily, without the written consent of the Beneficiary being first had and obtained, or if Trustor shall fail to make any payments due under the note secured by this Deed of Trust, or fail to perform any other obligation under this Deed of Trust or note secured hereby, or any other deed of trust encumbering the subject property or the promissory note or other agreement secured thereby, then Beneficiary shall have the right, at its option, to declare any indebtedness or obligations secured hereby, irrespective of the maturity date specified in any note evidencing the same, immediately due and payable.

(13) That Trustor shall promptly pay when due the payments of interest, principal, and all other charges accruing under any superior or prior trust deed, mortgage, or other instrument encumbering the Property. Beneficiary shall have the right, but not the obligation, to cure any defaults on any superior or prior deed of trust or promissory note secured thereby and upon curing such default Trustor shall immediately reimburse Beneficiary for all costs and expenses incurred thereby, together with interest thereon at the maximum legal rate permitted to be charged by non-exempt lenders under the State of California, and Trustor's failure to pay such amount on demand shall be a breach hereof. Trustor's breach or default of any covenant or condition of any superior

or prior trust deed, mortgage or other instrument encumbering the Property shall be a default under this Deed of Trust.

(14) This Deed of Trust secures a promissory note evidencing a loan made by Beneficiary to Trustor pursuant to a Participation Agreement dated MAY 19, 2004, for the purpose of assisting Trustor in constructing improvements to the subject property. In accordance therewith, Trustor has made the following covenants and agreements, and Trustor agrees that any breach of any of these covenants shall be a material default under this Deed of Trust:

(15) Trustor agrees that for the period commencing with the date hereof and ending on the date that the promissory note is repaid in full:

a. There shall be no discrimination against nor denial of occupancy to any tenant or prospective tenant at the subject property on the basis of such tenant's or prospective tenant's receipt of or eligibility for housing assistance under any federal, state or local housing assistance program;

b. Rehabilitated units on the Property shall not be converted to condominium ownership. Also, rehabilitated units on the Property shall not be converted to any form of cooperative ownership which would impose rents which are not affordable to lower income families.

The undersigned Trustor requests that a copy of any Notice of Default and of any Notice of Sale hereunder be mailed to him at his address hereinbefore set forth.

Signature of Trustor

By: Ankine Mouradian

ANKINE MOURADIAN, TRUSTEE

State of California }
}
County of Los Angeles }

On June 1, 2004, before me, Laurel Pavone, a Notary Public, personally appeared Ankine Mouradian personally known to me (or proved to me on the basis of satisfactory evidence) to be the person(s) whose name(s) is/~~are~~ subscribed to the within instrument and acknowledged to me that ~~he~~/she/~~they~~ executed the same in ~~his~~/her/~~their~~ authorized capacity(~~ies~~), and that by ~~his~~/her/~~their~~ signature(~~s~~) on the instrument the person(~~s~~), or the entity upon behalf of which the person(~~s~~) acted, executed the instrument.

WITNESS my hand and official seal.

Signature

(seal)

LAUREL PAVONE
COMM. #1283090
NOTARY PUBLIC - CALIFORNIA
LOS ANGELES COUNTY
My Comm. Expires Dec. 4, 2004

04 2028273

5530	2 SHEET 1	P. A. 26 - 1 & 5	TRA 9970	REVISED 2001021409003001-09 2009072802002001-09	2009111004001001-09 *2009120705020001-25*				SEARCH NO		OFFICE OF THE ASSESSO COUNTY OF LOS ANGELE COPYRIGHT © 2002

2010

MAPPING AND GIS SERVICES
SCALE 1" = 100'

PG 3

60 OGDEN DR

R=270

S 0°05'30"E

2650±SF

C-PM 293-24-25 SHEET 2

C-PM 293-26-27 SHEET 2

HOLLYWOOD VALLEY VIEW TR

23850±SF

6300±SF

15700±SF

17500±SF

15070±SF

C-TR NO 65143 1 SHTS 3 & 4 MB 1356-11-12

MB 10

BK 5551

FOUNTAIN

SANTA MONICA BLVD

60 ORANGE GROVE AVE

PG 1

PG 14

OGDEN DR

PG 13

ORANGE GROVE AVE

APPLICATION FOR PLUMBING PERMIT

READY FOR INSPECTION

COUNTY OF LOS ANGELES
DEPARTMENT OF COUNTY ENGINEER
BUILDING AND SAFETY DIVISION
MAKE CHECKS PAYABLE TO
HARVEY T. BRANDT, COUNTY ENGINEER

BUILDING ADDRESS	1127 No. Sierra Dr.
CITY	W. Hollywood
NEAREST CROSS ST.	Santa Monica Blvd.
OWNER	
MAIL ADDRESS	same
CITY	same TEL. NO. 309-3531
CONTRACTOR	GENERAL INSTALLATION CO.
ADDRESS	6552 WEST BLVD.
CITY	Los Angeles TEL. NO. PL 3-2541
STATE LICENSE NO.	C 36 151839 LIC CLASS

FOR APPLICANT TO FILL IN (PRINT OR TYPE)

OWNER	FIXTURE OR ITEM	Q	FEE
	WATER CLOSET	1.75	
	BATH TUB	1.75	
	SHOWER	1.75	
	LAVATORY	1.75	
	SINK	1.75	
	DISHWASHER	1.75	
	CLOTHES WASHER	1.75	
	SWIMMING POOL RECEPTOR	1.75	
	LAWN SPRINKLER SYSTEM	1.75	
	WATER HEATER	3.00	3.00
	GAS SYSTEM OUTLETS	1.75	
	OUTLETS OVER 5 PER SYSTEM	.30	
	WATER SOFTENER		

Plan check fee	See Reverse	
PLUMBING PERMIT ISSUING FEE $		3 00
TOTAL FEE		10.00

Plan check applicant

Name

Address

City Tel. No.

I HEREBY ACKNOWLEDGE THAT I HAVE READ THIS APPLICATION AND STATE THAT THE ABOVE IS CORRECT AND AGREE TO COMPLY WITH ALL COUNTY ORDINANCES AND STATE LAWS REGULATING PLUMBING.

I HEREBY CERTIFY THAT I AM PROPERLY REGISTERED AND OR LICENSED AS REQUIRED BY LOS ANGELES COUNTY AND STATE OF CALIFORNIA OR THAT I AM THE LEGAL OWNER OF, AND INTEND TO RESIDE IN THE ABOVE DESCRIBED RESIDENTIAL PROPERTY.

SIGNATURE OF PERMITTEE E E Erwin

PLAN CHECK VALIDATION CK. M.O. CASH

DISTRICT NO. 3 | GROUP R-1 | ZONE | PROCESSED BY

INDUSTRIAL WASTE APPROVAL

INSPECTION RECORD


Ready for Inspection Now

APPROVALS	DATE	INSPECTOR'S SIGNATURE
UNDER SLAB WORK		
ROUGH PLUMBING		
GAS PIPING		
GAS VENT		
HOT WATER HEATER	10-8-79	[illegible]
PLUMBING FIXTURES		
GAS TEST		
UTILITY CO. NOTIFIED		
FINAL		

PERMIT VALIDATION CK. 1000 M.O. CASH 5 0536A

10-8-79 10008

INSPECTOR COPY

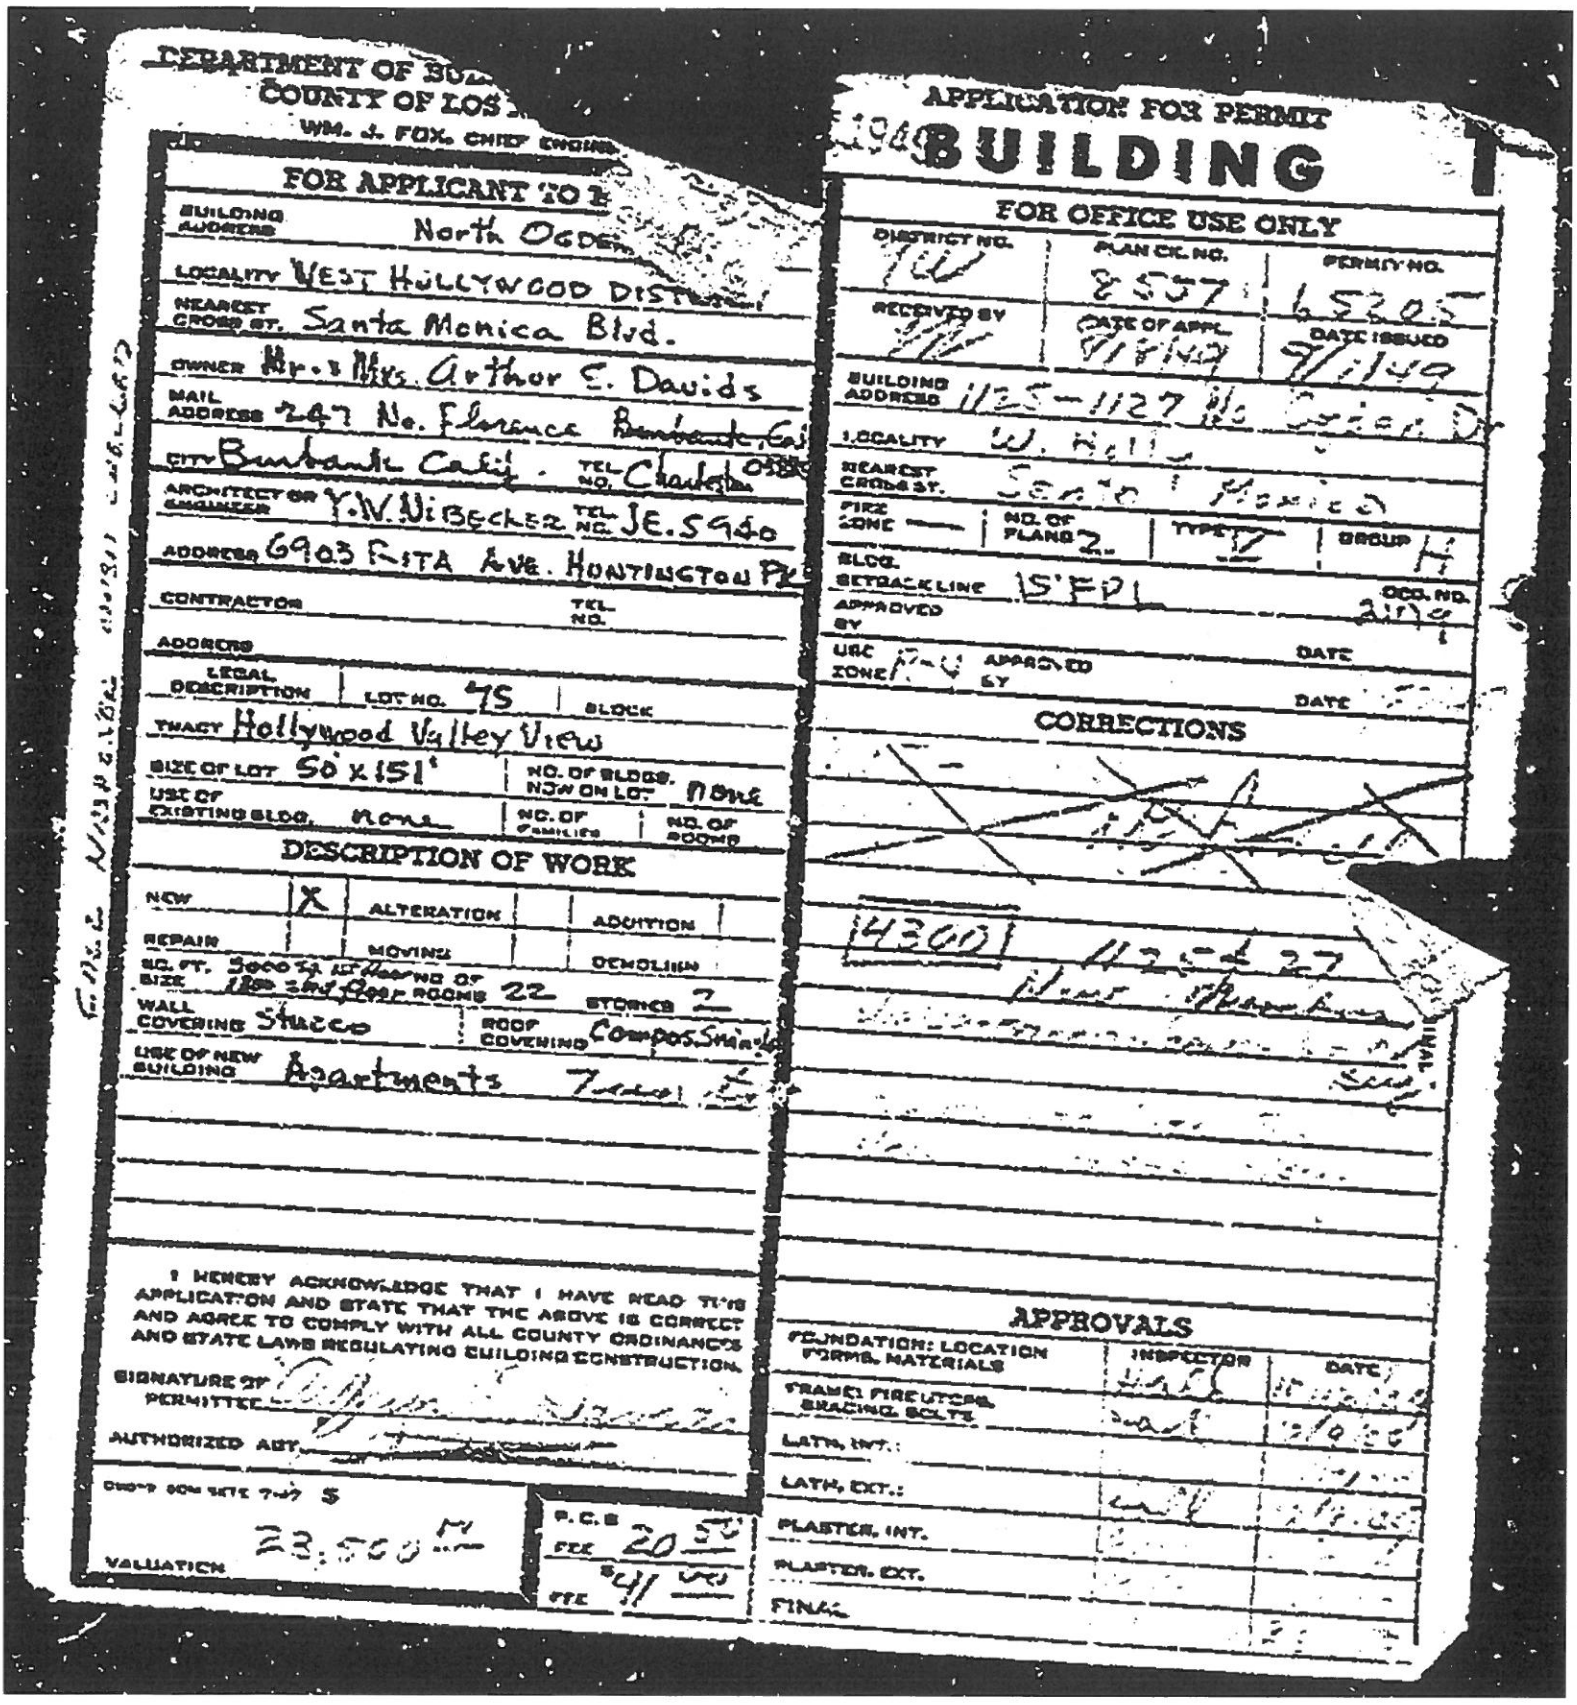

DEPARTMENT OF BU...
COUNTY OF LOS ...
WM. J. FOX, CHIEF ENGINEER

APPLICATION FOR PERMIT
1949
BUILDING

FOR APPLICANT TO F...

BUILDING ADDRESS: North Ogden...
LOCALITY: WEST HOLLYWOOD DISTRICT
NEAREST CROSS ST.: Santa Monica Blvd.
OWNER: Mr. & Mrs. Arthor E. Davids
MAIL ADDRESS: 247 No. Florence Burbank, Cal...
CITY: Burbank Calif. TEL. NO.: Charter...
ARCHITECT OR ENGINEER: Y.V. Nibecker TEL. NO.: JE. 5940
ADDRESS: 6903 Rita Ave. Huntington Pk...
CONTRACTOR: TEL. NO.:
ADDRESS:
LEGAL DESCRIPTION: LOT NO. 45 BLOCK
TRACT: Hollywood Valley View
SIZE OF LOT: 50 x 151' NO. OF BLDGS. NOW ON LOT: None
USE OF EXISTING BLDG.: None NO. OF FAMILIES: NO. OF ROOMS:

DESCRIPTION OF WORK

NEW: X ALTERATION: ADDITION:
REPAIR: MOVING: DEMOLISH:
SQ. FT. SIZE: 1st 3rd Floors NO. OF ROOMS: 22 STORIES: 2
WALL COVERING: Stucco ROOF COVERING: Comp. Shingle
USE OF NEW BUILDING: Apartments

I HEREBY ACKNOWLEDGE THAT I HAVE READ THIS APPLICATION AND STATE THAT THE ABOVE IS CORRECT AND AGREE TO COMPLY WITH ALL COUNTY ORDINANCES AND STATE LAWS REGULATING BUILDING CONSTRUCTION.

SIGNATURE OF PERMITTEE:
AUTHORIZED AGT.:

DWG'S SUBMITTED $
VALUATION 23,500.00

P. C. $ 20.50
FEE $ 41.00

FOR OFFICE USE ONLY

DISTRICT NO.	PLAN CK. NO.	PERMIT NO.
1W	8537	65205
RECEIVED BY	DATE OF APPL.	DATE ISSUED
	9/14/49	9/14/49

BUILDING ADDRESS: 1125-1127 No. Orion Dr...
LOCALITY: W. Holly...
NEAREST CROSS ST.: Santa Monica
FIRE ZONE: NO. OF FLATS: 2 TYPE: V GROUP: H
BLDG. SETBACK LINE: 15' FP...
OCC. NO.: 211...
APPROVED BY: DATE:
USE ZONE: R-4 APPROVED BY: DATE:

CORRECTIONS

4300 1125-1127 ...

APPROVALS

FOUNDATION: LOCATION FORMS, MATERIALS	INSPECTOR	DATE
FRAME: FIRE UTCPS, BRACING, BOLTS		
LATH, INT.:		
LATH, EXT.:		
PLASTER, INT.		
PLASTER, EXT.		
FINAL		

MECHANICAL PERMIT APPLICATION

OWNER - BUILDER DECLARATION

I hereby affirm under penalty of perjury that I am exempt from the Contractors License Law for the following reason (Sec. 7031.5, Business and Professions Code: Any city or county which requires a permit to construct, alter, improve, demolish, or repair any structure, prior to its issuance, also requires the applicant for such permit to file a signed statement that he or she is licensed pursuant to the provisions of the Contractors License Law (Chapter 9, commencing with Section 7000 of Division 3 of the Business and Professions Code) or that he or she is exempt therefrom and the basis for the alleged exemption. Any violation of Section 7031.5 by any applicant for a permit subjects the applicant to a civil penalty of not more than five hundred dollars ($500)):

_____ I, as owner of the property, or my employees with wages as their sole compensation, will do the work, and the structure is not intended or offered for sale (Sec. 7044, Business and Professions Code: The Contractors License Law does not apply to an owner of property who builds or improves thereon, and who does such work himself or herself or through his or her own employees, provided that such improvements are not intended or offered for sale. If, however, the building or improvement is sold within one year of completion, the owner-builder will have the burden of proving he or she did not build or improve for the purpose of sale).

_____ I,as owner of the property, am exclusively contracting with licensed contractors to construct the project (Sec. 7044, Business and Professions code: The Contractors License Law does not apply to an owner of property who builds or improves thereon, and who contracts for such projects with a contractor(s) licensed pursuant to the Contractors License Law).

_____ I am exempt under Sec._____, B. & P.C. for this reason:

_____

Date _____ Signature of Owner _____

LICENSED CONTRACTOR'S DECLARATION

I hereby affirm under penalty of perjury that I am licensed under provisions of Chapter 9 (commencing with Section 7000) of Division 3 of the Business and Professions Code, and my license is in full force and effect.

License Class	License No.	Exp. Date
C-20	445484	

11/21/2011 (Date) X Jack Autry (Signature of Contractor)

WORKERS' COMPENSATION DECLARATION

I hereby affirm under penalty of perjury one of the following declarations:

_____ I have and will maintain a certificate of consent to self-insure for workers' compensation, as provided for by Section 3700 of the Labor Code, for the performance of the work for which this permit is issued.

_____ I have and will maintain workers' compensation insurance, as required by Section 3700 of the Labor Code, for the performance of the work for which this permit is issued. My worker's compensation insurance carrier and policy number are:

Carrier Norguard Ins

Policy No. Gawc219202

(This section need not be completed if the permit is for one hundred dollars ($100) or less)

_____ I certify that in the performance of the work for which this permit is issued, I shall not employ any person in any manner so as to become subject to the workers' compensation Laws of California, and agree that if I should become subject to the workers' compensation provisions of Section 3700 of the Labor Code, I shall forthwith comply with those provisions.

X 11-21-11 (Date) X Jack Autry (Signature of Applicant)

WARNING: Failure to secure Workers' Compensation Coverage is unlawful, and shall subject an employer to criminal penalties and civil fines up to One Hundred Thousand Dollars ($100,000), in addition to the cost of compensation, damages as provided for in Section 3706 of the Labor Code, interest and attorney's fees.

CONSTRUCTION LENDING AGENCY

I hereby affirm under penalty of perjury that there is a construction lending agency for the performance of the work for which this permit is issued (Sec. 3097, Civ.C.).

Lender's Name _____

Lenders Address _____

I certify that I have read this application and state that the above information is correct. I agree to comply with all city and county ordinances and state laws relating to building construction, and hereby authorize representatives of this City to enter upon the property for inspection purposes.

X 11-21-11 (Date) X Jack Autry (Signature of Applicant)

City of West Hollywood
California 1984

CITY OF WEST HOLLYWOOD
8300 Santa Monica Boulevard
West Hollywood, CA 90069-4314
Hours 8:00 am to 12:00 pm
Monday - Thursday & Alternate Fridays
Inspection Request (323) 848-6335

SITE ADDRESS
1125 Ogden Dr 1

ASSESSORS PARCEL NUMBER
BOOK **5530** PAGE **002** PARCEL **027**

ADDITIONAL INFORMATIONLEGAL DESCRIPTION

PROPERTY OWNER
Ankine Tr Ankine Mouradian Mouradian

MAILING ADDRESS
3151 Kirkham Dr

CITY	STATE	ZIP
Glendale	CA	91206

PHONE NUMBER

ARCHITECT'S OR ENGINEER'S NAME | LICENSE NO.

ADDRESS

CITY	STATE	ZIP

PHONE NUMBER

APPLICANT / CONTACT PERSON
Jack Autry

PHONE NUMBER
(323) 655-6126

CONTRACTOR'S NAME
Gama Central Htg & A/C

ADDRESS
6399 Wilshire Blvd #218

CITY	STATE	ZIP
West Hollywood	CA	90048

PHONE NUMBER
(323) 655-6126

EXPIRATION

Every permit shall expire by limitation and become null and void if the building or work authorized by such permit is not commenced within 180 days from the date of such permit, or if the building or work authorized by such permit is suspended or abandoned at

QTY.	DESCRIPTION	FEE
1	Furnace, A/C Compressors to 100,00 BTU	$37.60
0	Mechanical Permit - Technology Surcharge	$0.75

Rec #1132501-1 TK# 1
GH 17369

MECHANICAL PERMIT SUBTOTAL	$38.35
PLAN CHECK FEE	
MECHANICAL PERMIT FEE	$38.35
PERMIT ISSUANCE FEE	$38.60
TOTAL MECHANICAL PERMIT FEE	$76.95

PLAN CHECK NO.	INITIALS / CK NO.	DATE 11/21/2011
PERMIT NO. H11-000-204	INITIALS / CK NO.	DATE 11/21/2011
FINALED BY Final		DATE 11-23-11

MECHANICAL PERMIT APPLICATION

OWNER - BUILDER DECLARATION

I hereby affirm under penalty of perjury that I am exempt from the Contractors License Law for the following reason (Sec. 7031.5, Business and Professions Code: Any city or county which requires a permit to construct, alter, improve, demolish, or repair any structure, prior to its issuance, also requires the applicant for such permit to file a signed statement that he or she is licensed pursuant to the provisions of the Contractors License Law (Chapter 9, commencing with Section 7000 of Division 3 of the Business and Professions Code) or that he or she is exempt therefrom and the basis for the alleged exemption. Any violation of Section 7031.5 by any applicant for a permit subjects the applicant to a civil penalty of not more than five hundred dollars ($500)):

_____ I, as owner of the property, or my employees with wages as their sole compensation, will do the work, and the structure is not intended or offered for sale (Sec. 7044, Business and Professions Code: The Contractors License Law does not apply to an owner of property who builds or improves thereon, and who does such work himself or herself or through his or her own employees, provided that such improvements are not intended or offered for sale. If, however, the building or improvement is sold within one year of completion, the owner-builder will have the burden of proving he or she did not build or improve for the purpose of sale).

_____ I,as owner of the property, am exclusively contracting with licensed contractors to construct the project (Sec. 7044, Business and Professions code: The Contractors License Law does not apply to an owner of property who builds or improves thereon, and who contracts for such projects with a contractor(s) licensed pursuant to the Contractors License Law).

_____ I am exempt under Sec._____, B. & P.C. for this reason:

_____

Date _____ Signature of Owner _____

LICENSED CONTRACTOR'S DECLARATION

I hereby affirm under penalty of perjury that I am licensed under provisions of Chapter 9 (commencing with Section 7000) of Division 3 of the Business and Professions Code, and my license is in full force and effect.

License Class	License No.	Exp. Date
C20, C38	941413	

12/7/2012 Date

X _____ Signature of Contractor

WORKERS' COMPENSATION DECLARATION

I hereby affirm under penalty of perjury one of the following declarations:

_____ I have and will maintain a certificate of consent to self-insure for workers' compensation, as provided for by Section 3700 of the Labor Code, for the performance of the work for which this permit is issued.

_____ I have and will maintain workers' compensation insurance, as required by Section 3700 of the Labor Code, for the performance of the work for which this permit is issued. My worker's compensation insurance carrier and policy number are:

Carrier Exempt

Policy No. Exempt

This section need not be completed if the permit is for one hundred dollars ($100) or less)

_____ I certify that in the performance of the work for which this permit is issued, I shall not employ any person in any manner so as to become subject to the workers' compensation Laws of California, and agree that if I should become subject to the workers' compensation provisions of Section 3700 of the Labor Code, I shall forthwith comply with those provisions.

X 12/07/12 Date X _____ Signature of Applicant

WARNING: Failure to secure Workers' Compensation Coverage is unlawful, and shall subject an employer to criminal penalties and civil fines up to One Hundred Thousand Dollars ($100,000), in addition to the cost of compensation, damages as provided for in Section 3706 of the Labor Code, interest and attorney's fees.

CONSTRUCTION LENDING AGENCY

I hereby affirm under penalty of perjury that there is a construction lending agency for the performance of the work for which this permit is issued (Sec. 3097, Civ.C.).

Lender's Name _____

Lenders Address _____

I certify that I have read this application and state that the above information is correct. I agree to comply with all city and county ordinances and state laws relating to building construction, and hereby authorize representatives of this City to enter upon the property for inspection purposes.

X 12/07/12 Date X _____ Signature of Applicant

City of West Hollywood
California 1984

CITY OF WEST HOLLYWOOD
8300 Santa Monica Boulevard
West Hollywood, CA 90069-4314
Hours 8:00 am to 12:00 pm
Monday - Thursday & Alternate Fridays
Inspection Request (323) 848-6335

SITE ADDRESS
1125 Ogden Dr 3/4

ASSESSORS PARCEL NUMBER
BOOK **5530** PAGE **002** PARCEL **027**

ADDITIONAL INFORMATION/LEGAL DESCRIPTION

PROPERTY OWNER
Ankine Tr Ankine Mouradian Mouradian

MAILING ADDRESS
3151 Kirkham Dr

CITY	STATE	ZIP
Glendale	CA	91206

PHONE NUMBER

ARCHITECT'S OR ENGINEER'S NAME | LICENSE NO.

ADDRESS

CITY	STATE	ZIP

PHONE NUMBER

APPLICANT / CONTACT PERSON
Yurik Khadanyan

PHONE NUMBER
(818) 246-2636

CONTRACTOR'S NAME
Yurik Khadanyan

ADDRESS
1020 N Hollywood Way #111

CITY	STATE	ZIP
Burbank	CA	91505

PHONE NUMBER
(818) 246-2636

EXPIRATION

Every permit shall expire by limitation and become null and void if the building or work authorized by such permit is not commenced within 180 days from the date of such permit, or if the building or work authorized by such permit is suspended or abandoned at

QTY.	DESCRIPTION	FEE
2	Furnace, A/C Compressors to 100,00 BTU	$75.20
0	Mechanical Permit - Technology Surcharge	$1.50

Rec# 1234201-1+2-2
C# 030418

MECHANICAL PERMIT SUBTOTAL	$76.70
PLAN CHECK FEE	
MECHANICAL PERMIT FEE	$76.70
PERMIT ISSUANCE FEE	$38.60
TOTAL MECHANICAL PERMIT FEE	$115.30

PLAN CHECK NO.	INITIALS / CK NO.	DATE 12/7/2012
PERMIT NO. H12-000-244	INITIALS / CK NO.	DATE 12/7/2012
FINALED BY WA		DATE 12-10-12

MECHANICAL PERMIT APPLICATION

OWNER - BUILDER DECLARATION

I hereby affirm under penalty of perjury that I am exempt from the Contractors License Law for the following reason (Sec. 7031.5, Business and Professions Code: Any city or county which requires a permit to construct, alter, improve, demolish, or repair any structure, prior to its issuance, also requires the applicant for such permit to file a signed statement that he or she is licensed pursuant to the provisions of the Contractors License Law (Chapter 9, commencing with Section 7000 of Division 3 of the Business and Professions Code) or that he or she is exempt therefrom and the basis for the alleged exemption. Any violation of Section 7031.5 by any applicant for a permit subjects the applicant to a civil penalty of not more than five hundred dollars ($500)):

_____ I, as owner of the property, or my employees with wages as their sole compensation, will do the work, and the structure is not intended or offered for sale (Sec. 7044, Business and Professions Code: The Contractors License Law does not apply to an owner of property who builds or improves thereon, and who does such work himself or herself or through his or her own employees, provided that such improvements are not intended or offered for sale. If, however, the building or improvement is sold within one year of completion, the owner-builder will have the burden of proving he or she did not build or improve for the purpose of sale).

_____ I,as owner of the property, am exclusively contracting with licensed contractors to construct the project (Sec. 7044, Business and Professions code: The Contractors License Law does not apply to an owner of property who builds or improves thereon, and who contracts for such projects with a contractor(s) licensed pursuant to the Contractors License Law).

_____ I am exempt under Sec._____, B. & P.C. for this reason:

_____

Date _____ Signature of Owner _____

LICENSED CONTRACTOR'S DECLARATION

I hereby affirm under penalty of perjury that I am licensed under provisions of Chapter 9 (commencing with Section 7000) of Division 3 of the Business and Professions Code, and my license is in full force and effect.

License Class	License No.	Exp. Date
C-20	445484	

Date 11/21/2011 Signature of Contractor _____

WORKERS' COMPENSATION DECLARATION

I hereby affirm under penalty of perjury one of the following declarations:

_____ I have and will maintain a certificate of consent to self-insure for workers' compensation, as provided for by Section 3700 of the Labor Code, for the performance of the work for which this permit is issued.

_____ I have and will maintain workers' compensation insurance, as required by Section 3700 of the Labor Code, for the performance of the work for which this permit is issued. My worker's compensation insurance carrier and policy number are:

Carrier Norguard Ins

Policy No. Gawc219202

This section need not be completed if the permit is for one hundred dollars ($100) or less)

_____ I certify that in the performance of the work for which this permit is issued, I shall not employ any person in any manner so as to become subject to the workers' compensation Laws of California, and agree that if I should become subject to the workers' compensation provisions of Section 3700 of the Labor Code, I shall forthwith comply with those provisions.

Date _____ Signature of Applicant _____

WARNING: Failure to secure Workers' Compensation Coverage is unlawful, and shall subject an employer to criminal penalties and civil fines up to One Hundred Thousand Dollars ($100,000), in addition to the cost of compensation, damages as provided for in Section 3706 of the Labor Code, interest and attorney's fees.

CONSTRUCTION LENDING AGENCY

I hereby affirm under penalty of perjury that there is a construction lending agency for the performance of the work for which this permit is issued (Sec. 3097, Civ.C.).

Lender's Name _____

Lenders Address _____

I certify that I have read this application and state that the above information is correct. I agree to comply with all city and county ordinances and state laws relating to building construction, and hereby authorize representatives of this City to enter upon the property for inspection purposes.

Date _____ Signature of Applicant _____

City of West Hollywood
California 1984

CITY OF WEST HOLLYWOOD
8300 Santa Monica Boulevard
West Hollywood, CA 90069-4314
Hours 8:00 am to 12:00 pm
Monday - Thursday & Alternate Fridays
Inspection Request (323) 848-6335

SITE ADDRESS
1125 Ogden Dr 1

ASSESSORS PARCEL NUMBER
BOOK **5530** PAGE **002** PARCEL **027**

ADDITIONAL INFORMATION/LEGAL DESCRIPTION

PROPERTY OWNER
Ankine Tr Ankine Mouradian Mouradian

MAILING ADDRESS
3151 Kirkham Dr

CITY	STATE	ZIP
Glendale	CA	91206

PHONE NUMBER

ARCHITECT'S OR ENGINEER'S NAME | LICENSE NO.

ADDRESS

CITY	STATE	ZIP

PHONE NUMBER

APPLICANT / CONTACT PERSON
Jack Autry

PHONE NUMBER
(323) 655-6126

CONTRACTOR'S NAME
Gama Central Htg & A/C

ADDRESS
6399 Wilshire Blvd #218

CITY	STATE	ZIP
West Hollywood	CA	90048

PHONE NUMBER
(323) 655-6126

EXPIRATION

Every permit shall expire by limitation and become null and void if the building or work authorized by such permit is not commenced within 180 days from the date of such permit, or if the building or work authorized by such permit is suspended or abandoned at

QTY.	DESCRIPTION	FEE
1	Furnace, A/C Compressors to 100,00 BTU	$37.60
0	Mechanical Permit - Technology Surcharg	$0.75

MECHANICAL PERMIT SUBTOTAL	$38.35
PLAN CHECK FEE	
MECHANICAL PERMIT FEE	$38.35
PERMIT ISSUANCE FEE	$38.60
TOTAL MECHANICAL PERMIT FEE	$76.95

PLAN CHECK NO.	INITIALS CK NO.	DATE 11/21/2011
PERMIT NO. H11-000-204	INITIALS CK NO.	DATE 11/21/2011
FINALED BY		DATE 11-22-11

BUILDING PERMIT APPLICATION

City of West Hollywood
California 1984

CITY OF WEST HOLLYWOOD
8300 Santa Monica Boulevard
West Hollywood, CA 90069-4314
Hours 8:00 am to 12:00 pm
Monday - Thursday & Alternate Fridays
Inspection Request (323) 848-6335

OWNER - BUILDER DECLARATION

I hereby affirm under penalty of perjury that I am exempt from the Contractors License Law for the following reason (Sec. 7031.5, Business and Professions Code: Any city or county which requires a permit to construct, alter, improve, demolish, or repair any structure, prior to its issuance, also requires the applicant for such permit to file a signed statement that he or she is licensed pursuant to the provisions of the Contractors License Law (Chapter 9, commencing with Section 7000 of Division 3 of the Business and Professions Code) or that he or she is exempt therefrom and the basis for the alleged exemption. Any violation of Section 7031.5 by any applicant for a permit subjects the applicant to a civil penalty of not more than five hundred dollars ($500)):

_____ I, as owner of the property, or my employees with wages as their sole compensation, will do the work, and the structure is not intended or offered for sale (Sec. 7044, Business and Professions Code: The Contractors License Law does not apply to an owner of property who builds or improves thereon, and who does such work himself or herself or through his or her own employees, provided that such improvements are not intended or offered for sale. If, however, the building or improvement is sold within one year of completion, the owner-builder will have the burden of proving he or she did not build or improve for the purpose of sale).

__X__ I, as owner of the property, am exclusively contracting with licensed contractors to construct the project (Sec. 7044, Business and Professions code: The Contractors License Law does not apply to an owner of property who builds or improves thereon, and who contracts for such projects with a contractor(s) licensed pursuant to the Contractors License Law).

_____ I am exempt under Sec._____, B. & P.C. for this reason:

6-10-09 — Date — Signature of Owner

LICENSED CONTRACTOR'S DECLARATION

I hereby affirm under penalty of perjury that I am licensed under provisions of Chapter 9 (commencing with Section 7000) of Division 3 of the Business and Professions Code, and my license is in full force and effect.

License Class _____ License No. _____ Exp. Date _____

6/9/2009 — Date — Signature of Contractor

WORKERS' COMPENSATION DECLARATION

I hereby affirm under penalty of perjury one of the following declarations:

_____ I have and will maintain a certificate of consent to self-insure for workers' compensation, as provided for by Section 3700 of the Labor Code, for the performance of the work for which this permit is issued.

_____ I have and will maintain workers' compensation insurance, as required by Section 3700 of the Labor Code, for the performance of the work for which this permit is issued. My worker's compensation insurance carrier and policy number are:

Carrier _____

Policy No. _____

(This section need not be completed if the permit is for one hundred dollars ($100) or less)

_____ I certify that in the performance of the work for which this permit is issued, I shall not employ any person in any manner so as to become subject to the workers' compensation Laws of California, and agree that if I should become subject to the workers' compensation provisions of Section 3700 of the Labor Code, I shall forthwith comply with those provisions.

6-10-09 — Date — Signature of Applicant

WARNING: Failure to secure Workers' Compensation Coverage is unlawful, and shall subject an employer to criminal penalties and civil fines up to One Hundred Thousand Dollars ($100,000), in addition to the cost of compensation, damages as provided for in Section 3706 of the Labor Code, interest and attorney's fees.

CONSTRUCTION LENDING AGENCY

I hereby affirm under penalty of perjury that there is a construction lending agency for the performance of the work for which this permit is issued (Sec. 3097, Civ.C.).

Lender's Name _____

Lenders Address _____

I certify that I have read this application and state that the above information is correct. I agree to comply with all city and county ordinances and state laws relating to building construction, and hereby authorize representatives of this City to enter upon the property for inspection purposes

6-10-09 — Date — Signature of Applicant

SITE ADDRESS
1125 Ogden Dr

ASSESSORS PARCEL NUMBER
5530 BOOK **002** PAGE **027** PARCEL

ADDITIONAL INFORMATION/LEGAL DESCRIPTION

PROPERTY OWNER
Ankine Tr Ankine Mouradian Mouradian

MAILING ADDRESS
3151 Kirkham Dr

CITY **Glendale** | STATE **CA** | ZIP **91206**

PHONE NUMBER

ARCHITECT'S OR ENGINEER'S NAME | LICENSE NO.

ADDRESS

CITY | STATE | ZIP

PHONE NUMBER

APPLICANT / CONTACT PERSON
Viken Morradian

PHONE NUMBER
(818) 970-7256

CONTRACTOR'S NAME

ADDRESS

CITY | STATE | ZIP

PHONE NUMBER

EXPIRATION

Every permit shall expire by limitation and become null and void if the building or work authorized by such permit is not commenced within 180 days from the date of such permit, or if the building or work authorized by such permit is suspended or abandoned at

FEES

BUILDING PERMIT FEES	$91.80
PLAN CHECK FEES	$114.00
SMIP FEES	$0.08
PERMIT ISSUANCE FEE	$38.60
TOTAL BUILDING PERMIT FEE	$244.48

APPROVALS

Building Dept. Ray Salehi Apprvd

OCC GROUP **R-2** | TYPE(S) OF CONSTRUCTION

SQ FOOTAGE **3,718** | STATISTICAL CLASSIFICATION **IV-434:Res Add/Alter**

NO. OF STORIES **0** | UNIT(S) **7** | FIRE SPRINKLER REQ. **No** | VALUATION **$ 800.00**

CODE IN EFFECT
2001 CBC, 2002 LACO

PLANNING APPROVAL NUMBER(IF APPLICABLE)

DESCRIPTION OF WORK

Replace stairway handrail on outside of building.

Rec# 0916061-1 RCF13-16
C# 8961

PLAN CHECK NO.	INITIALS	DATE
B09-000-323	CK NO.	6/10/2009
PERMIT NO.	INITIALS	DATE
B09-000-323	CK NO.	6/10/2009
FINALED BY		DATE 6/25/09

PLUMBING PERMIT APPLICATION

OWNER-BUILDER DECLARATION

I hereby affirm under penalty of perjury that I am exempt from the Contractors License Law for the following reason (SEC. 7031.5, Business and Professions Code: Any city or county which requires a permit to construct, alter, improve, demolish, or repair any structure, prior to its issuance, also requires the applicant for such permit to file a signed statement that he or she is licensed pursuant to the provisions of the Contractors License Law (Chapter 9 (commencing with Sec. 7000) of Division 3 of the Business and Professions Code) or that he or she is exempt therefrom and the basis for the alleged exemption. Any violation of Section 7031.5 by any applicant for a permit subjects the applicant to a civil penalty of not more than five hundred dollars ($500).):

☐ I, as owner of the property, or my employees with wages as their sole compensation, will do the work, and the structure is not intended or offered for sale (Sec. 7044, Business and Professions Code: The Contractors License Law does not apply to an owner of property who builds or improves thereon, and who does such work himself or herself or through his or her own employees, provided that such improvements are not intended or offered for sale. If, however, the building or improvement is sold within one year of completion, the owner-builder will have the burden of proving that he or she did not build or improve for the purpose of sale.).

☐ I, as owner of the property, am exclusively contracting with licensed contractors to construct the project (Sec. 7044, Business and Professions Code: The Contractors License Law does not apply to an owner of property who builds or improves thereon, and who contracts for such projects with a contractor(s) licensed pursuant to the Contractors License Law.).

☐ I am exempt under Section _____, B.&P.C. for this reason

Date _____ Signature of Owner

LICENSED CONTRACTORS DECLARATION

I hereby affirm under penalty of perjury that I am licensed under provisions of Chapter 9 (commencing with Section 7000) of Division 3 of the Business and Professions Code, and my license is in full force and effect.

C-36 | 661428 | 12-31-04
License Class | License Number | Expiration Date

3-6-03 | Signature of Contractor
Date

WORKERS' COMPENSATION DECLARATION

I hereby affirm under penalty of perjury one of the following declarations:

☐ I have and will maintain a certificate of consent to self-insure for workers' compensation, as provided for by Section 3700 of the Labor Code, for the performance of the work for which this permit is issued.

☑ I have and will maintain workers' compensation insurance, as required by Section 3700 of the Labor Code, for the performance of the work for which this permit is issued. My workers' compensation insurance carrier and policy number are:

Carrier Phoenix

Policy No. CAPI10593

(This section need not be completed if the permit is for one hundred dollars ($100) or less).

☐ I certify that in the performance of the work for which this permit is issued, I shall not employ any person in any manner so as to become subject to the workers' compensation laws of California, and agree that if I should become subject to the workers' compensation provisions of Section 3700 of the Labor Code, I shall forthwith comply with those provisions.

Date _____ Signature of Applicant

WARNING: FAILURE TO SECURE WORKERS' COMPENSATION COVERAGE IS UNLAWFUL, AND SHALL SUBJECT AN EMPLOYER TO CRIMINAL PENALTIES AND CIVIL FINES UP TO ONE HUNDRED THOUSAND DOLLARS ($100,000), IN ADDITION TO THE COST OF COMPENSATION, DAMAGES AS PROVIDED FOR IN SECTION 3706 OF THE LABOR CODE, INTEREST, AND ATTORNEY'S FEES.

CONSTRUCTION LENDING AGENCY

I hereby affirm under penalty of perjury that there is a construction lending agency for the performance of the work for which this permit is issued (Sec. 3097, Civ. C.).

Lender's Name _____

Lender's Address _____

I certify that I have read this application and state that the above information is correct. I agree to comply with all city and county ordinances and state laws relating to building construction, and hereby authorize representatives of this City to enter upon the above-mentioned property for inspection purposes.

Date 3-6-03 Signature of Applicant

CITY OF WEST HOLLYWOOD

8300 Santa Monica Boulevard
West Hollywood, CA 90069
Hours: 8:00 a.m. to 12:00 p.m.
Monday - Thursday & Alternate Fridays
Inspection Request (323) 848-6320

SITE ADDRESS 1127 ~~Cole~~ Ogden dr.

ASSESSOR PARCEL NUMBER

BOOK PAGE PARCEL

ADDITIONAL INFORMATION / LEGAL DESCRIPTION

PROPERTY OWNER Mouradian

MAILING ADDRESS SAME

CITY STATE ZIP

PHONE NUMBER 818-500-1744

ARCHITECT'S OR ENGINEER'S NAME LICENSE NO.

ADDRESS

CITY STATE ZIP

PHONE NUMBER

APPLICANT / CONTACT PERSON

PHONE NUMBER

CONTRACTOR'S NAME Pacific Coast Copper Pipe

ADDRESS 1556 S. Anaheim Blvd

CITY Ana. STATE Ca ZIP 92805

PHONE NUMBER 714-738-7725

EXPIRATION

Every permit shall expire by limitation and become null and void if the building or work authorized by such permit is not commenced within 180 days from the date of such permit, or if the building or work authorized by such permit is suspended or abandoned at any time after the work is commenced for a period of 180 days.

FOR APPLICANT TO FILL IN (PLEASE PRINT OR TYPE)

QTY.	DESCRIPTION	FEE
	Backflow Prevention Device	
	Bath Tub	
	Clothes Washer	
	Dishwasher	
	Dispensing Device	
	Floor Sink	
	Gas System Outlets	
4	Additional Gas Outlets over 5 per system	
	Hose Bibbs	40.40
	Lavatory	
	Lawn Sprinkler System	
36	Repair/alteration of drainage and/or vent piping	37.60
	Repair/alteration of waterpiping per fixture	
	Roof Drain	
	Shower	
	Sink	
	Toilet	
	Trap Primers	
	Urinal	
	Water Heater	

PLUMBING PERMIT SUBTOTAL $ _____

PLAN CHECK FEE $ _____

PLAN CHECK NO.	INITIALS / CK NO.	DATE
Rec # 64761		

PLUMBING PERMIT FEE $ _____

C-13067 PERMIT ISSUANCE FEE $ 58.60

TOTAL PLUMBING PERMIT FEE $ 166.60

PERMIT NO.	INITIALS / CK NO.	DATE
P03-1609	MH	3/6/03
FINALED BY EXP		DATE 11-2-4

BUILDING PERMIT APPLICATION

OWNER - BUILDER DECLARATION

I hereby affirm under penalty of perjury that I am exempt from the Contractors License Law for the following reason (Sec. 7031.5, Business and Professions Code: Any city or county which requires a permit to construct, alter, improve, demolish, or repair any structure, prior to its issuance, also requires the applicant for such permit to file a signed statement that he or she is licensed pursuant to the provisions of the Contractors License Law (Chapter 9, commencing with Section 7000 of Division 3 of the Business and Professions Code) or that he or she is exempt therefrom and the basis for the alleged exemption. Any violation of Section 7031.5 by any applicant for a permit subjects the applicant to a civil penalty of not more than five hundred dollars ($500)):

_____ I, as owner of the property, or my employees with wages as their sole compensation, will do the work, and the structure is not intended or offered for sale (Sec. 7044, Business and Professions Code: The Contractors License Law does not apply to an owner of property who builds or improves thereon, and who does such work himself or herself or through his or her own employees, provided that such improvements are not intended or offered for sale. If, however, the building or improvement is sold within one year of completion, the owner-builder will have the burden of proving he or she did not build or improve for the purpose of sale).

_____ I,as owner of the property, am exclusively contracting with licensed contractors to construct the project (Sec. 7044, Business and Professions code: The Contractors License Law does not apply to an owner of property who builds or improves thereon, and who contracts for such projects with a contractor(s) licensed pursuant to the Contractors License Law).

_____ I am exempt under Sec._____, B. & P.C. for this reason:

_____

Date _____ Signature of Owner _____

LICENSED CONTRACTOR'S DECLARATION

I hereby affirm under penalty of perjury that I am licensed under provisions of Chapter 9 (commencing with Section 7000) of Division 3 of the Business and Professions Code, and my license is in full force and effect.

C39 License Class | 854245 License No. | _____ Exp. Date

01/04/2006 Date | Signature of Contractor

WORKERS' COMPENSATION DECLARATION

I hereby affirm under penalty of perjury one of the following declarations:

_____ I have and will maintain a certificate of consent to self-insure for workers' compensation, as provided for by Section 3700 of the Labor Code, for the performance of the work for which this permit is issued.

_____ I have and will maintain workers' compensation insurance, as required by Section 3700 of the Labor Code, for the performance of the work for which this permit is issued. My worker's compensation insurance carrier and policy number are:

Carrier State Fund

Policy No. 1704357-05

(This section need not be completed if the permit is for one hundred dollars ($100) or less)

_____ I certify that in the performance of the work for which this permit is issued, I shall not employ any person in any manner so as to become subject to the workers' compensation Laws of California, and agree that if I should become subject to the workers' compensation provisions of Section 3700 of the Labor Code, I shall forthwith comply with those provisions.

1-4-06 Date | Signature of Applicant

WARNING: Failure to secure Workers' Compensation Coverage is unlawful, and shall subject an employer to criminal penalties and civil fines up to One Hundred Thousand Dollars ($100,000), in addition to the cost of compensation, damages as provided for in Section 3706 of the Labor Code, interest and attorney's fees.

CONSTRUCTION LENDING AGENCY

I hereby affirm under penalty of perjury that there is a construction lending agency for the performance of the work for which this permit is issued (Sec. 3097, Civ.C.).

Lender's Name _____

Lenders Address _____

I certify that I have read this application and state that the above information is correct. I agree to comply with all city and county ordinances and state laws relating to building construction, and hereby authorize representatives of this City to enter upon the property for inspection purposes.

1-4-06 Date | Signature of Applicant

City of West Hollywood
California 1984

CITY OF WEST HOLLYWOOD
8300 Santa Monica Boulevard
West Hollywood, CA 90069-4314
Hours 8:00 am to 12:00 pm
Monday - Thursday & Alternate Fridays
Inspection Request (323) 848-6335

SITE ADDRESS
1125 N Ogden Dr

ASSESSORS PARCEL NUMBER
BOOK 5530 PAGE 002 PARCEL 027

ADDITIONAL INFORMATION/LEGAL DESCRIPTION

PROPERTY OWNER
Ankine Tr Ankine Mouradian Mouradian

MAILING ADDRESS
3151 Kirkham Dr

CITY	STATE	ZIP
Glendale	CA	91206

PHONE NUMBER

ARCHITECT'S OR ENGINEER'S NAME | LICENSE NO.

ADDRESS

CITY	STATE	ZIP

PHONE NUMBER

APPLICANT / CONTACT PERSON
Roofing USA

PHONE NUMBER
(310) 515-5500

CONTRACTOR'S NAME
Roofing Usa

ADDRESS
1113 Magonolia Ave 4

CITY	STATE	ZIP
Gardena	CA	90247

PHONE NUMBER
(310) 515-5500

EXPIRATION

Every permit shall expire by limitation and become null and void if the building or work authorized by such permit is not commenced within 180 days from the date of such permit, or if the building or work authorized by such permit is suspended or abandoned at

FEES

BUILDING PERMIT FEES	$254.60
PLAN CHECK FEES	
SMIP FEES	$0.72
PERMIT ISSUANCE FEE	$38.60
TOTAL BUILDING PERMIT FEE	$293.92

APPROVALS

OCC GROUP	TYPE(S) OF CONSTRUCTION
R.1	

SQ FOOTAGE	STATISTICAL CLASSIFICATION
3,718	.-O/S:Out of Scope

NO. OF STORIES	UNIT(S)	FIRE SPRINKLER REQ.	VALUATION
0	7	No	$ 7,200.00

CODE IN EFFECT
2001 CBC, 2002 LACO

PLANNING APPROVAL NUMBER (IF APPLICABLE)

DESCRIPTION OF WORK

Tear off existing roof and install 30 yr Class A dimensional shingle

lic # 1818
CC-056348

PLAN CHECK NO.	INITIALS / CK NO.	DATE
		01/04/2006
PERMIT NO. B06-000-001	INITIALS / CK NO.	DATE 01/04/2006
FINALED BY		DATE 1-10-06

1127 front

TOTAL T

BUILDING PERMIT APPLICATION

OWNER-BUILDER DECLARATION

I hereby affirm under penalty of perjury that I am exempt from the Contractors License Law for the following reason (Sec. 7031.5, Business and Professions Code: Any city or county which requires a permit to construct, alter, improve, demolish, or repair any structure, prior to its issuance, also requires the applicant for such permit to file a signed statement that he or she is licensed pursuant to the provisions of the Contractors License Law (Chapter 9 (commencing with Sec. 7000) of Div. 3 of the Business and Professions Code) or that he or she is exempt therefrom and the basis for the alleged exemption. Any violation of Sec. 7031.5 by any applicant for a permit subjects the applicant to a civil penalty of not more than five hundred dollars ($500):

☐ I, as owner of the property, or my employees with wages as their sole compensation, will do the work, and the structure is not intended or offered for sale (Sec. 7044, Business and Professions Code: The Contractors License Law does not apply to an owner of property who builds or improves thereon, and who does such work himself or herself or through his or her own employees, provided that such improvements are not intended or offered for sale. If, however, the building or improvement is sold within one year of completion, the owner-builder will have the burden of proving that he or she did not build or improve for the purpose of sale.)

☐ I, as owner of the property, am exclusively contracting with licensed contractors to construct the project (Sec. 7044, Business and Professions Code: The Contractors License Law does not apply to an owner of property who builds or improves thereon, and who contracts for such projects with a contractor(s) license pursuant to the Contractors License Law.).

☐ I am exempt under Section _____, B.&P.C. for this reason

_____

Date _____ Signature of Owner

LICENSED CONTRACTORS DECLARATION

I hereby affirm under penalty of perjury that I am licensed under provisions of Chapter 9 (commencing with Section 7000) of Division 3 of the Business and Professions Code, and my license is in full force and effect.

B — 831823 — _____

License Class — License Number — Expiration Date

5/4/04 — _____

Date — Signature of Contractor

WORKERS' COMPENSATION DECLARATION

I hereby affirm under penalty of perjury one of the following declarations:

☐ I have and will maintain a certificate of consent to self-insure for workers' compensation, as provided for by Section 3700 of the Labor Code, for the performance of the work for which this permit is issued.

☒ I have and will maintain workers' compensation insurance, as required by Sec. 3700 of the Labor Code, for the performance of the work for which this permit is issued. My workers' compensation insurance carrier and policy number are:

Carrier STATE FUND

Policy No 1538185

(This section need not be completed if the permit is for one hundred dollars ($100) or less)

☐ I certify that in the performance of the work for which this permit is issued, I shall not employ any person in any manner so as to become subject to the workers' compensation laws of California, and agree that if I should become subject to the workers' compensation provisions of Sec. 3700 of the Labor Code, I shall forthwith comply with those provisions.

5/4/04 — _____

Date — Signature of Applicant

WARNING: FAILURE TO SECURE WORKERS' COMPENSATION COVERAGE IS UNLAWFUL, AND SHALL SUBJECT AN EMPLOYER TO CRIMINAL PENALTIES AND CIVIL FINES UP TO ONE HUNDRED THOUSAND DOLLARS ($100,000), IN ADDITION TO THE COST OF COMPENSATION, DAMAGES AS PROVIDED FOR IN SECTION 3706 OF THE LABOR CODE, INTEREST, AND ATTORNEY'S FEES.

CONSTRUCTION LENDING AGENCY

I hereby affirm under penalty of perjury that there is a construction lending agency for the performance of the work for which this permit is issued (Sec. 3097, Civ. C.).

Lender's Name _____

Lender's Address _____

I certify that I have read this application and state that the above information is correct. I agree to comply with all city and county ordinances and state laws relating to building construction, and hereby authorize representatives of this city to enter upon the above-mentioned property for inspection purposes.

5/24/04 — _____

Date — Signature of Applicant or Agent

City of West Hollywood
California 1984

CITY OF WEST HOLLYWOOD
8300 Santa Monica Boulevard
West Hollywood, CA 90069
Hours: 8:00 a.m. to 12:00 p.m.
Monday - Thursday & Alternate Fridays
Inspection Request: (323) 848-6320

SITE ADDRESS: ~~1125~~ Ogden Drive

ASSESSOR PARCEL NUMBER

BOOK 5530 PAGE 002 PARCEL 027

ADDITIONAL INFORMATION / LEGAL DESCRIPTION

PROPERTY OWNER: Antoine Mouradian

MAILING ADDRESS: 3151 Kirkham Drive

CITY: Glendale STATE: CA ZIP: 91206

PHONE NUMBER: ~~323~~

ARCHITECT'S OR ENGINEER'S NAME — LICENSE NO

ADDRESS

CITY — STATE — ZIP

PHONE NUMBER

APPLICANT / CONTACT PERSON: City of West Hollywood, David Wilson

PHONE NUMBER: (323) 848-6524

CONTRACTOR'S NAME: ES CONSTRUCTION, INC.

ADDRESS: 20457 E. VALLEY BLVD

CITY: WALNUT STATE: CA ZIP: 91789

PHONE NUMBER: (909) 444-8200

EXPIRATION

Every permit shall expire by limitation and become null and void if the building or work authorized by such permit is not commenced within 180 days from the date of such permit, or if the building or work authorized by such permit is suspended or abandoned at any time after the work is commenced for a period of 180 days

DESCRIPTION OF WORK: Replace double hung window, ~~WOOD FENCE, LIGHT FIXTURE, WATER HEATER DOOR, HOUSE NUMBER, TILE, WINDOW REPAIR, WOOD CUPOLA, MAIL BOX INSTALL, WINDOW SCREEN replace, EXTERIOR PAINT~~.

OCC. GROUP — TYPE(S) OF CONSTRUCTION — NO. OF STORIES

SQUARE FOOTAGE — FIRE SPRINKLERS REQUIRED: YES NO

STATISTICAL CLASSIFICATION NO — UNIT(S): 1 — CODE IN EFFECT

SPECIAL CONDITIONS / PLANNING FILE NO.

$ 22,350.00 INITIAL VALUATION — $ _____ REVISED VALUATION

PLAN CHECK FEE $ _____

ADDITIONAL PLAN CHECK FEE $ _____

PLAN CHECK NO.	INITIALS / CK NO.	DATE

ADDITIONAL PLAN CHECK NO.	INITIALS / CK NO.	DATE

☐ SCHOOL FEES PAID ☐ HEALTH DEPT. APPROAL

☐ SANITATION DIST. PAID ☐ FIRE DEPT. APPROVAL

☐ PUBLIC WORKS FEES PD ☐ SCAQMD

☐ PLANNING APPROVAL ☐ INDUSTRIAL WASTE APPRR.

☐ _____ ☐ OSHA PERMIT OBTAINED

BUILDING PERMIT FEE $ GOV'T

ISSUANCE FEE $ NO

SMIP FEE $ FEE

_____ $ _____

_____ $ _____

TOTAL BUILDING PERMIT FEE $ 0

PERMIT NO.	INITIALS	DATE
B04-4056	MH	5/25/04

FINALED BY _____ FEE NO _____ DATE 7/22

ELECTRICAL PERMIT APPLICATION

OWNER-BUILDER DECLARATION

I hereby affirm under penalty of perjury that I am exempt from the Contractors License Law for the following reason (Sec. 7031.5, Business and Professions Code: Any city or county which requires a permit to construct, alter, improve, demolish, or repair any structure, prior to its issuance, also requires the applicant for such permit to file a signed statement that he or she is licensed pursuant to the provisions of the Contractors License Law (Chapter 9 (commencing with Sec. 7000) of Div. 3 of the Business and Professions Code) or that he or she is exempt therefrom and the basis for the alleged exemption. Any violation of Sec. 7031.5 by any applicant for a permit subjects the applicant to a civil penalty of not more than five hundred dollars ($500).):

☐ I, as owner of the property, or my employees with wages as their sole compensation, will do the work, and the structure is not intended or offered for sale (Sec. 7044, Business and Professions Code: The Contractors License Law does not apply to an owner of property who builds or improves thereon, and who does such work himself or herself or through his or her own employees, provided that such improvements are not intended or offered for sale. If, however, the building or improvement is sold within one year of completion, the owner-builder will have the burden of proving that he or she did not build or improve for the purpose of sale.).

☐ I, as owner of the property, am exclusively contracting with licensed contractors to construct the project (Sec. 7044, Business and Professions Code: The Contractors License Law does not apply to an owner of property who builds or improves thereon, and who contracts for such projects with a contractor(s) license pursuant to the Contractors License Law.).

☐ I am exempt under Section _____, B.&P.C. for this reason

_____

Date _____ Signature of Owner

LICENSED CONTRACTORS DECLARATION

I hereby affirm under penalty of perjury that I am licensed under provisions of Chapter 9 (commencing with Section 7000) of Division 3 of the Business and Professions Code, and my license is in full force and effect.

B | 871033 | Expiration Date

License Class | License Number

5/24/04 [signature]

Date | Signature of Contractor

WORKERS' COMPENSATION DECLARATION

I hereby affirm under penalty of perjury one of the following declarations:

☐ I have and will maintain a certificate of consent to self-insure for workers' compensation, as provided for by Section 3700 of the Labor Code, for the performance of the work for which this permit is issued.

☒ I have and will maintain workers' compensation insurance, as required by Sec. 3700 of the Labor Code, for the performance of the work for which this permit is issued. My workers' compensation insurance carrier and policy number are:

Carrier State FUND

Policy No. 1538185

(This section need not be completed if the permit is for one hundred dollars ($100) or less).

☐ I certify that in the performance of the work for which this permit is issued, I shall not employ any person in any manner so as to become subject to the workers' compensation laws of California, and agree that if I should become subject to the workers' compensation provisions of Sec. 3700 of the Labor Code, I shall forthwith comply with those provisions.

5/24/04 [signature]

Date | Signature of Applicant

WARNING: FAILURE TO SECURE WORKERS' COMPENSATION COVERAGE IS UNLAWFUL, AND SHALL SUBJECT AN EMPLOYER TO CRIMINAL PENALTIES AND CIVIL FINES UP TO ONE HUNDRED THOUSAND DOLLARS ($100,000), IN ADDITION TO THE COST OF COMPENSATION, DAMAGES AS PROVIDED FOR IN SECTION 3706 OF THE LABOR CODE, INTEREST, AND ATTORNEY'S FEES.

CONSTRUCTION LENDING AGENCY

I hereby affirm under penalty of perjury that there is a construction lending agency for the performance of the work for which this permit is issued (Sec. 3097, Civ. C.).

Lender's Name _____

Lender's Address _____

I certify that I have read this application and state that the above information is correct. I agree to comply with all city and county ordinances and state laws relating to building construction, and hereby authorize representatives of this city to enter upon the above-mentioned property for inspection purposes.

5/25/04 [signature]

Date | Signature of Applicant or Agent

City of West Hollywood
California 1984

CITY OF WEST HOLLYWOOD

8300 Santa Monica Boulevard
West Hollywood, CA 90069
Hours: 8:00 a.m. to 12:00 p.m.
Monday - Thursday & Alternate Fridays
Inspection Request: (323) 848-6320

SITE ADDRESS: 1125 OGDEN DRIVE

ASSESSOR PARCEL NUMBER

BOOK 5530 PAGE 002 PARCEL 027

ADDITIONAL INFORMATION / LEGAL DESCRIPTION

PROPERTY OWNER: ANKINE Moursdian.

MAILING ADDRESS: 3151 Kirkham DRIVE.

CITY: GLENDALE | STATE: CA | ZIP: 91206

PHONE NUMBER

ARCHITECT'S OR ENGINEER'S NAME | LICENSE NO.

ADDRESS

CITY | STATE | ZIP

PHONE NUMBER

APPLICANT / CONTACT PERSON: CITY OF WEST HOLLYWOOD, DAVID WILSON

PHONE NUMBER: (323) 848-6524

CONTRACTOR'S NAME: EJ CONSTRUCTION, INC.

ADDRESS: 20457 E. VALLEY BLVD.

CITY: WALNUT | STATE: CA | ZIP: 91789

PHONE NUMBER: (909) 444-8200

EXPIRATION

Every permit shall expire by limitation and become null and void if the building or work authorized by such permit is not commenced within 180 days from the date of such permit, or if the building or work authorized by such permit is suspended or abandoned at any time after the work is commenced for a period of 180 days.

APPLICANT TO FILL IN QUANTITY (PLEASE PRINT OR TYPE)

	EACH	QTY.	FEE
OUTLETS			
Rec: _____ Light _____ Sw. _____			
Total: _____ (additional over 20)			
LIGHTING FIXTURES			
Total: 7 (additional over 20)			
FIXED APPLIANCE (NOT OVER 1 HP)			
____ Water Heater ____ FAU; ____ Dishwasher ____ A/C; ____ Clotheswasher ____ Oven; ____ Disposal ____ Hood; ____ Heater ____ Range; ____ Fan ____ Dryer; ____ Other			
POWER APPARATUS (IN HP, KW, or KVA)			
____ Up to and including 1; ____ From 1 up to and including 10; ____ From 10 up and including 50; ____ From 50 up to and including 100; ____ Over 100			
SERVICES, SWITCH BOARDS & SUB.			
____ 0 - 399 AMPS < 600 volts; ____ 400 - 1000 AMPS < 600 volts; ____ Over 1000 AMPS < 600 volts; ____ Over 600 volt rating (all amperages); ____ Service Meter; ____ Electrical Subpanel; ____ Switchboard Change or Additions; ____ Temp. Power Pole			
SIGNS			
____ Sign with 1 Transformer; ____ Addt'l. Sign & 1 Transformer; ____ Addt'l. Transformer / Flasher / Timer; ____ Altering / Changing Letter on Sign			
TIME CLOCKS			
RELOCATED BUILDING ELECTRICAL			
BUSWAYS (each 100 ft or fraction thereof)			

ELECTRICAL PERMIT SUBTOTAL $ _____

PLAN CHECK FEE $ _____

PLAN CHECK NO.	INITIALS / CK NO.	DATE

ELECTRICAL PERMIT FEE $ GOV'T

ISSUANCE FEE $ ~~30.00~~ NO FEE

TOTAL ELECTRICAL PERMIT FEE $

PERMIT NO.	INITIALS / CK NO.	DATE
E04-2320	MH	5/25/04

FINALED BY	DATE
[signature]	7/22/04

BUILDING PERMIT APPLICATION

OWNER-BUILDER DECLARATION

I hereby affirm under penalty of perjury that I am exempt from the Contractors License Law for the following reason (Sec. 7031.5, Business and Professions Code: Any city or county which requires a permit to construct, alter, improve, demolish, or repair any structure, prior to its issuance, also requires the applicant for such permit to file a signed statement that he or she is licensed pursuant to the provisions of the Contractors License Law (Chapter 9 (commencing with Sec. 7000) of Div. 3 of the Business and Professions Code) or that he or she is exempt therefrom and the basis for the alleged exemption. Any violation of Sec. 7031.5 by any applicant for a permit subjects the applicant to a civil penalty of not more than five hundred dollars ($500).):

☐ I, as owner of the property, or my employees with wages as their sole compensation, will do the work, and the structure is not intended or offered for sale (Sec. 7044, Business and Professions Code: The Contractors License Law does not apply to an owner of property who builds or improves thereon, and who does such work himself or herself or through his or her own employees, provided that such improvements are not intended or offered for sale. If, however, the building or improvement is sold within one year of completion, the owner-builder will have the burden of proving that he or she did not build or improve for the purpose of sale.).

☐ I, as owner of the property, am exclusively contracting with licensed contractors to construct the project (Sec. 7044, Business and Professions Code: The Contractors License Law does not apply to an owner of property who builds or improves thereon, and who contracts for such projects with a contractor(s) license pursuant to the Contractors License Law.).

☐ I am exempt under Section _____, B.&P.C. for this reason

_____

3/19/01 _____
Date Signature of Owner

LICENSED CONTRACTORS DECLARATION

I hereby affirm under penalty of perjury that I am licensed under provisions of Chapter 9 (commencing with Section 7000) of Division 3 of the Business and Professions Code, and my license is in full force and effect.

B 662926 01/31/03
License Class License Number Expiration Date

3/19/01 _____
Date Signature of Contractor

WORKERS' COMPENSATION DECLARATION

I hereby affirm under penalty of perjury one of the following declarations:

☐ I have and will maintain a certificate of consent to self-insure for workers' compensation, as provided for by Section 3700 of the Labor Code, for the performance of the work for which this permit is issued.

☐ I have and will maintain workers' compensation insurance, as required by Sec. 3700 of the Labor Code, for the performance of the work for which this permit is issued. My workers' compensation insurance carrier and policy number are:

Carrier United Pacific.

Policy No. UWA 2783310-00
(This section need not be completed if the permit is for one hundred dollars ($100) or less).

☐ I certify that in the performance of the work for which this permit is issued, I shall not employ any person in any manner so as to become subject to the workers' compensation laws of California, and agree that if I should become subject to the workers' compensation provisions of Sec. 3700 of the Labor Code, I shall forthwith comply with those provisions.

3/19/01 _____
Date Signature of Applicant

WARNING: FAILURE TO SECURE WORKERS' COMPENSATION COVERAGE IS UNLAWFUL, AND SHALL SUBJECT AN EMPLOYER TO CRIMINAL PENALTIES AND CIVIL FINES UP TO ONE HUNDRED THOUSAND DOLLARS ($100,000), IN ADDITION TO THE COST OF COMPENSATION, DAMAGES AS PROVIDED FOR IN SECTION 3706 OF THE LABOR CODE, INTEREST, AND ATTORNEY'S FEES.

CONSTRUCTION LENDING AGENCY

I hereby affirm under penalty of perjury that there is a construction lending agency for the performance of the work for which this permit is issued (Sec. 3097, Civ. C.).

Lender's Name _____

Lender's Address _____

I certify that I have read this application and state that the above information is correct. I agree to comply with all city and county ordinances and state laws relating to building construction, and hereby authorize representatives of this city to enter upon the above-mentioned property for inspection purposes.

3/20/01 X _____
Date Signature of Applicant or Agent

City of West Hollywood
California 1984

CITY OF WEST HOLLYWOOD
8300 Santa Monica Boulevard
West Hollywood, CA 90069
Hours: 8:00 a.m. to 12:00 p.m.
Monday - Thursday & Alternate Fridays
Inspection Request: (323) 848-6320

SITE ADDRESS: 1127 N. Ogden Dr.

ASSESSOR PARCEL NUMBER

BOOK PAGE PARCEL

ADDITIONAL INFORMATION / LEGAL DESCRIPTION

PROPERTY OWNER: Mr. Mouradian

MAILING ADDRESS: 540 N. Jackson St.

CITY: Glendale STATE: CA. ZIP: 91206

PHONE NUMBER: (818) 551-0022

ARCHITECT'S OR ENGINEER'S NAME LICENSE NO.

ADDRESS

CITY STATE

PHONE NUMBER

EXPIRES 11/20/2

APPLICANT / CONTACT PERSON: Adrian Velasco

PHONE NUMBER: (626) 791-4089

CONTRACTOR'S NAME: Seismic Safety

ADDRESS: 1410 N. Lake ave.

CITY: Pasadena STATE: CA ZIP: 91104

PHONE NUMBER: (626) 791-2300

EXPIRATION

Every permit shall expire by limitation and become null and void if the building or work authorized by such permit is not commenced within 180 days from the date of such permit, or if the building or work authorized by such permit is suspended or abandoned at any time after the work is commenced for a period of 180 days.

DESCRIPTION OF WORK: Voluntary upgrade of perimeter foundation anchors per city standard plan.

OCC. GROUP	TYPE(S) OF CONSTRUCTION	NO. OF STORIES
R-3	V N	2

SQUARE FOOTAGE: 6200 (±) FIRE SPRINKLERS REQUIRED: YES (NO)

STATISTICAL CLASSIFICATION NO. 42A UNIT(S) CODE IN EFFECT 1998

SPECIAL CONDITIONS / PLANNING FILE NO.

$ 2,400.- INITIAL VALUATION $ _____ REVISED VALUATION

PLAN CHECK FEE $ 116.96

ADDITIONAL PLAN CHECK FEE $ _____

PLAN CHECK NO.	INITIALS	DATE
B01-1707	CK NO. MH	3/20/01
ADDITIONAL PLAN CHECK NO.	INITIALS CK NO.	DATE

☐ SCHOOL FEES PAID ☐ HEALTH DEPT. APPROAL
☐ SANITATION DIST. PAID ☐ FIRE DEPT. APPROVAL
☐ PUBLIC WORKS FEES PD ☐ SCAQMD
☐ PLANNING APPROVAL ☐ INDUSTRIAL WASTE APPRR.
☐ _____ ☐ OSHA PERMIT OBTAINED

LIC # 460231
C-24288

BUILDING PERMIT FEE $ 137.00
ISSUANCE FEE $ 38.00
SMIP FEE $ 50¢
$ _____
$ _____
TOTAL BUILDING PERMIT FEE $ 293.46

PERMIT NO.	INITIALS	DATE
B01-1707	FINALED BY CK NO. MH	3/20/01
		DATE

ELECTRICAL PERMIT APPLICATION

OWNER-BUILDER DECLARATION

I hereby affirm under penalty of perjury that I am exempt from the Contractors License Law for the following reason (Sec. 7031.5, Business and Professions Code: Any city or county which requires a permit to construct, alter, improve, demolish, or repair any structure, prior to its issuance, also requires the applicant for such permit to file a signed statement that he or she is licensed pursuant to the provisions of the Contractors License Law (Chapter 9 (commencing with Sec. 7000) of Div. 3 of the Business and Professions Code) or that he or she is exempt therefrom and the basis for the alleged exemption. Any violation of Sec. 7031.5 by any applicant for a permit subjects the applicant to a civil penalty of not more than five hundred dollars ($500).):

☐ I, as owner of the property, or my employees with wages as their sole compensation, will do the work, and the structure is not intended or offered for sale (Sec. 7044, Business and Professions Code: The Contractors License Law does not apply to an owner of property who builds or improves thereon, and who does such work himself or herself or through his or her own employees, provided that such improvements are not intended or offered for sale. If, however, the building or improvement is sold within one year of completion, the owner-builder will have the burden of proving that he or she did not build or improve for the purpose of sale.).

☐ I, as owner of the property, am exclusively contracting with licensed contractors to construct the project (Sec. 7044, Business and Professions Code: The Contractors License Law does not apply to an owner of property who builds or improves thereon, and who contracts for such projects with a contractor(s) license pursuant to the Contractors License Law.).

☐ I am exempt under Section _____, B.&P.C. for this reason

_____

Date _____ Signature of Owner

LICENSED CONTRACTORS DECLARATION

I hereby affirm under penalty of perjury that I am licensed under provisions of Chapter 9 (commencing with Section 7000) of Division 3 of the Business and Professions Code, and my license is in full force and effect.

C-10 License Class | 461.861 License Number | _____ Expiration Date

4-12-01 Date | Howard Brown Signature of Contractor

WORKERS' COMPENSATION DECLARATION

I hereby affirm under penalty of perjury one of the following declarations:

☐ I have and will maintain a certificate of consent to self-insure for workers' compensation, as provided for by Section 3700 of the Labor Code, for the performance of the work for which this permit is issued.

☐ I have and will maintain workers' compensation insurance, as required by Sec. 3700 of the Labor Code, for the performance of the work for which this permit is issued. My workers' compensation insurance carrier and policy number are:

Carrier STATE FUND

Policy No. 1268501-00
(This section need not be completed if the permit is for one hundred dollars ($100) or less).

☐ I certify that in the performance of the work for which this permit is issued, I shall not employ any person in any manner so as to become subject to the workers' compensation laws of California, and agree that if I should become subject to the workers' compensation provisions of Sec. 3700 of the Labor Code, I shall forthwith comply with those provisions.

4-12-01 Date | Howard Brown Signature of Applicant

WARNING: FAILURE TO SECURE WORKERS' COMPENSATION COVERAGE IS UNLAWFUL, AND SHALL SUBJECT AN EMPLOYER TO CRIMINAL PENALTIES AND CIVIL FINES UP TO ONE HUNDRED THOUSAND DOLLARS ($100,000), IN ADDITION TO THE COST OF COMPENSATION, DAMAGES AS PROVIDED FOR IN SECTION 3706 OF THE LABOR CODE, INTEREST, AND ATTORNEY'S FEES.

CONSTRUCTION LENDING AGENCY

I hereby affirm under penalty of perjury that there is a construction lending agency for the performance of the work for which this permit is issued (Sec. 3097, Civ. C.).

Lender's Name N/A

Lender's Address _____

I certify that I have read this application and state that the above information is correct. I agree to comply with all city and county ordinances and state laws relating to building construction, and hereby authorize representatives of this city to enter upon the above-mentioned property for inspection purposes.

Date _____ Signature of Applicant or Agent

City of West Hollywood
California 1984

CITY OF WEST HOLLYWOOD

8300 Santa Monica Boulevard
West Hollywood, CA 90069
Hours: 8:00 a.m. to 12:00 p.m.
Monday - Thursday & Alternate Fridays
Inspection Request: (323) 848-6320

SITE ADDRESS: 1125 N OGDEN DR #UNITS 1-2-3 1/4 1/2 3/4

ASSESSOR PARCEL NUMBER

BOOK | PAGE | PARCEL

ADDITIONAL INFORMATION / LEGAL DESCRIPTION

PROPERTY OWNER: MR VIKEN MOURADIAN

MAILING ADDRESS: 3151 KIRKHAM. DR

CITY: GLENDALE | STATE: CA | ZIP: 91206

PHONE NUMBER: 1.818 7906535

ARCHITECT'S OR ENGINEER'S NAME: N/A | LICENSE NO

ADDRESS

CITY | STATE | ZIP

PHONE NUMBER

APPLICANT / CONTACT PERSON: BROWN ELECTRIC

PHONE NUMBER: 323 296-6449

CONTRACTOR'S NAME: Howard Brown

ADDRESS: 13327 ST ANDREWS. PL

CITY: GARDENA | STATE: CA | ZIP: 90249

PHONE NUMBER: 323 2964449

EXPIRATION

Every permit shall expire by limitation and become null and void if the building or work authorized by such permit is not commenced within 180 days from the date of such permit, or if the building or work authorized by such permit is suspended or abandoned at any time after the work is commenced for a period of 180 days.

APPLICANT TO FILL IN QUANTITY (PLEASE PRINT OR TYPE)

	EACH	QTY.	FEE
OUTLETS Rec: _____ Light _____ Sw. _____ Total: _____ (additional over 20)			
LIGHTING FIXTURES Total: _____ (additional over 20)			
FIXED APPLIANCE (NOT OVER 1 HP) ____ Water Heater ____ Dishwasher ____ Clotheswasher ____ Disposal ____ Heater ____ Fan ____ Other _____ ____ FAU ____ A/C ____ Oven ____ Hood ____ Range ____ Dryer			
POWER APPARATUS (IN HP, KW, or KVA) ____ Up to and including 1 ____ From 1 up to and including 10 ____ From 10 up and including 50 ____ From 50 up to and including 100 ____ Over 100			
SERVICES, SWITCH BOARDS & SUB. 200A 0 - 399 AMPS < 600 volts		1	53.80
____ 400 - 1000 AMPS < 600 volts ____ Over 1000 AMPS < 600 volts ____ Over 600 volt rating (all amperages) ____ Service Meter			
50AM ☑ Electrical Subpanel		7	376.60
____ Switchboard Change or Additions ____ Temp. Power Pole			
SIGNS ____ Sign with 1 Transformer ____ Addt'l. Sign & 1 Transformer ____ Addt'l. Transformer / Flasher / Timer ____ Altering / Changing Letter on Sign			
TIME CLOCKS			
RELOCATED BUILDING ELECTRICAL			
BUSWAYS (each 100 ft or fraction thereof)			

ELECTRICAL PERMIT SUBTOTAL $ 430.40

PLAN CHECK FEE $ 0

PLAN CHECK NO. | INITIALS / CK NO. | DATE

ELECTRICAL PERMIT FEE CA 1045 $ 430.40

ISSUANCE FEE R# 46830 $ 38.60

TOTAL ELECTRICAL PERMIT FEE Paid PB $ 469.00

PERMIT NO. E01-1000 | INITIALS / CK NO. PB | DATE 4-12-00

FINALED BY: [signature] | DATE 4/13/01

BUILDING PERMIT APPLICATION

CITY OF WEST HOLLYWOOD
8300 Santa Monica Boulevard
West Hollywood, CA 90069
Hours: 8:00 a.m. to 12:00 p.m.
Monday - Thursday & Alternate. Fridays
Inspection Request (213) 848-6320

OWNER-BUILDER DECLARATION

I hereby affirm under penalty of perjury that I am exempt from the Contractors License Law for the following reason (SEC. 7031.5, Business and Professions Code: Any city or county which requires a permit to construct, alter, improve, demolish, or repair any structure, prior to its issuance, also requires the applicant for such permit to file a signed statement that he or she is licensed pursuant to the provisions of the Contractors License Law (Chapter 9 (commencing with Sec. 7000) of Division 3 of the Business and Professions Code) or that he or she is exempt therefrom and the basis for the alleged exemption. Any violation of Section 7031.5 by any applicant for a permit subjects the applicant to a civil penalty of not more than five hundred dollars ($500).):

☐ I, as owner of the property, or my employees with wages as their sole compensation, will do the work, and the structure is not intended or offered for sale (Sec. 7044, Business and Professions Code: The Contractors License Law does not apply to an owner of property who builds or improves thereon, and who does such work himself or herself or through his or her own employees, provided that such improvements are not intended or offered for sale. If, however, the building or improvement is sold within one year of completion the owner-builder will have the burden of proving that he or she did not build or improve for the purpose of sale.).

☒ I, as owner of the property, am exclusively contracting with licensed contractors to construct the project (Sec. 7044, Business and Professions Code: The Contractors License Law does not apply to an owner of property who builds or improves thereon, and who contracts for such projects with a contractor(s) licensed pursuant to the Contractors License Law.).

☐ I am exempt under Section _____, B.&P.C. for this reason

5-11-98 — Date — Signature of Owner

LICENSED CONTRACTORS DECLARATION

I hereby affirm under penalty of perjury that I am licensed under provisions of Chapter 9 (commencing with Section 7000) of Division 3 of the Business and Professions Code, and my license is in full force and effect.

B — License Class; 715748 — License Number; 11-30-99 — Expiration Date

5-11-98 — Date — Signature of Contractor

WORKERS' COMPENSATION DECLARATION

I hereby affirm under penalty of perjury one of the following declarations:

☐ I have and will maintain a certificate of consent to self-insure for workers' compensation, as provided for by Section 3700 of the Labor Code, for the performance of the work for which this permit is issued.

☐ I have and will maintain workers' compensation insurance, as required by Section 3700 of the Labor Code, for the performance of the work for which this permit is issued. My workers' compensation insurance carrier and policy number are:

Carrier _____

Policy No. _____

(This section need not be completed if the permit is for one hundred dollars ($100) or less).

☒ I certify that in the performance of the work for which this permit is issued, I shall not employ any person in any manner so as to become subject to the workers' compensation laws of California, and agree that if I should become subject to the workers' compensation provisions of Section 3700 of the Labor Code, I shall forthwith comply with those provisions.

5-11-98 — Date — Signature of Applicant

WARNING: FAILURE TO SECURE WORKERS' COMPENSATION COVERAGE IS UNLAWFUL, AND SHALL SUBJECT AN EMPLOYER TO CRIMINAL PENALTIES AND CIVIL FINES UP TO ONE HUNDRED THOUSAND DOLLARS ($100,000), IN ADDITION TO THE COST OF COMPENSATION, DAMAGES AS PROVIDED FOR IN SECTION 3706 OF THE LABOR CODE, INTEREST, AND ATTORNEY'S FEES.

CONSTRUCTION LENDING AGENCY

I hereby affirm under penalty of perjury that there is a construction lending agency for the performance of the work for which this permit is issued (Sec. 3097, Civ. C.).

Lender's Name _____

Lender's Address _____

I certify that I have read this application and state that the above information is correct. I agree to comply with all city and county ordinances and state laws relating to building construction, and hereby authorize representatives of this City to enter upon the above-mentioned property for inspection purposes.

5-11-98 — Date — Signature of Applicant

SITE ADDRESS: 1125 N. Ogden Drive.

ASSESSOR PARCEL NUMBER:

BOOK / PAGE / PARCEL:

ADDITIONAL INFORMATION / LEGAL DESCRIPTION: Lot 75, Hollywood Valley View Tract, as per map recorded, Book 10, Page 92, LA Cty.

PROPERTY OWNER: Haverj and Ankine Mouradian.

MAILING ADDRESS: 540 N. Jackson St. #104

CITY: Glendale | STATE: CA | ZIP: 91206

PHONE NUMBER: 818-551-0022

ARCHITECT'S OR ENGINEERS NAME: | LICENSE NO.:

ADDRESS:

CITY: | STATE: | ZIP:

PHONE NUMBER:

APPLICANT / CONTACT PERSON: Viken Mouradion.

PHONE NUMBER: 818-500-1744

CONTRACTOR'S NAME: S.S.S. Construction Co. (Sako Sakoyan)

ADDRESS: 7210 Jordan Ave., Suite D-20

CITY: Canoga Park | STATE: CA | ZIP: 91303

PHONE NUMBER: (818) 758-9862

DESCRIPTION OF WORK: Replaster ad replace stucco along 2cnd floor walkway.

OCC. GROUP	TYPE(S) OF CONSTRUCTION	NO. OF STORIES
R	V	2

SQUARE FOOTAGE:

FIRE SPRINKLERS: YES / NO (NO)

STATISTICAL CLASSIFICATION NO. 01S | UNIT(S): | CODE IN EFFECT: 1996

SPECIAL CONDITIONS / PLANNING FILE NO.:

$ 2650 INITIAL VALUATION — $ REVISED VALUATION

PLAN CHECK FEE $

ADDITIONAL PLAN CHECK FEE $

PLAN CHECK NO.	INITIALS / CK#	DATE

ADDITIONAL PLAN CHECK NO.	INITIALS / CK#	DATE

☐ SCHOOL FEES PAID ☐ HEALTH DEPT. APPROVAL
☐ SANITATION DIST. PAID ☐ FIRE DEPT. APPROVAL
☐ PUBLIC WORKS FEES PD ☐ SCAQMD
☐ PLANNING APPROVAL ☐ INDUSTRIAL WASTE APPR.
☐ _____ ☐ OSHA PERMIT OBTAINED

BUILDING PERMIT FEE	$ 130.00
ISSUANCE FEE	$ 36.40
SMIP FEE	$ 50¢
	$
	$
	$
Rec# 20734 TOTAL BUILDING PERMIT FEE	$ 166.90

PERMIT NO.	INITIALS / CK NO.	DATE
B98002455		5/13/98

FINALED BY	DATE
X [illegible]	9/1/98

BUILDING PERMIT APPLICATION

OWNER-BUILDER DECLARATION

I hereby affirm under penalty of perjury that I am exempt from the Contractors License Law for the following reason (SEC. 7031.5, Business and Professions Code: Any city or county which requires a permit to construct, alter, improve, demolish, or repair any structure, prior to its issuance, also requires the applicant for such permit to file a signed statement that he or she is licensed pursuant to the provisions of the Contractors License Law (Chapter 9 (commencing with Sec. 7000) of Division 3 of the Business and Professions Code) or that he or she is exempt therefrom and the basis for the alleged exemption. Any violation of Section 7031.5 by any applicant for a permit subjects the applicant to a civil penalty of not more than five hundred dollars ($500).):

☐ I, as owner of the property, or my employees with wages as their sole compensation, will do the work, and the structure is not intended or offered for sale (Sec. 7044, Business and Professions Code: The Contractors License Law does not apply to an owner of property who builds or improves thereon, and who does such work himself or herself or through his or her own employees, provided that such improvements are not intended or offered for sale. If, however, the building or improvement is sold within one year of completion the owner-builder will have the burden of proving that he or she did not build or improve for the purpose of sale.).

☒ I, as owner of the property, am exclusively contracting with licensed contractors to construct the project (Sec. 7044, Business and Professions Code: The Contractors License Law does not apply to an owner of property who builds or improves thereon, and who contracts for such projects with a contractor(s) licensed pursuant to the Contractors License Law.).

☐ I am exempt under Section _____, B.&P.C. for this reason

6-12-98 Date _____ Signature of Owner

LICENSED CONTRACTORS DECLARATION

I hereby affirm under penalty of perjury that I am licensed under provisions of Chapter 9 (commencing with Section 7000) of Division 3 of the Business and Professions Code, and my license is in full force and effect.

B. License Class | 715748 License Number | 11-30-99 Expiration Date

6-12-98 Date _____ Signature of Contractor

WORKERS' COMPENSATION DECLARATION

I hereby affirm under penalty of perjury one of the following declarations:

☐ I have and will maintain a certificate of consent to self-insure for workers' compensation, as provided for by Section 3700 of the Labor Code, for the performance of the work for which this permit is issued.

☐ I have and will maintain workers' compensation insurance, as required by Section 3700 of the Labor Code, for the performance of the work for which this permit is issued. My workers' compensation insurance carrier and policy number are:

Carrier _____

Policy No.

(This section need not be completed if the permit is for one hundred dollars ($100) or less).

☒ I certify that in the performance of the work for which this permit is issued, I shall not employ any person in any manner so as to become subject to the workers' compensation laws of California, and agree that if I should become subject to the workers' compensation provisions of Section 3700 of the Labor Code, I shall forthwith comply with those provisions.

6-12-98 Date _____ Signature of Applicant

WARNING: FAILURE TO SECURE WORKERS' COMPENSATION COVERAGE IS UNLAWFUL, AND SHALL SUBJECT AN EMPLOYER TO CRIMINAL PENALTIES AND CIVIL FINES UP TO ONE HUNDRED THOUSAND DOLLARS ($100,000), IN ADDITION TO THE COST OF COMPENSATION, DAMAGES AS PROVIDED FOR IN SECTION 3706 OF THE LABOR CODE, INTEREST, AND ATTORNEY'S FEES.

CONSTRUCTION LENDING AGENCY

I hereby affirm under penalty of perjury that there is a construction lending agency for the performance of the work for which this permit is issued (Sec. 3097, Civ. C.).

Lender's Name _____

Lender's Address _____

I certify that I have read this application and state that the above information is correct. I agree to comply with all city and county ordinances and state laws relating to building construction, and hereby authorize representatives of this City to enter upon the above-mentioned property for inspection purposes.

6-12-98 Date _____ Signature of Applicant

CITY OF WEST HOLLYWOOD

8300 Santa Monica Boulevard
West Hollywood, CA 90069
Hours: 8:00 a.m. to 12:00 p.m.
Monday - Thursday & Alternate. Fridays
Inspection Request (213) 848-6320

SITE ADDRESS: 1125/1127 OGDEN DR.

ASSESSOR PARCEL NUMBER

BOOK | PAGE | PARCEL

ADDITIONAL INFORMATION / LEGAL DESCRIPTION

PROPERTY OWNER: HAVERS & ANKINE HOURADIAN

MAILING ADDRESS

CITY | STATE | ZIP

PHONE NUMBER

ARCHITECT'S OR ENGINEERS NAME: ANDY PAPAZYAN | LICENSE NO.: C56824

ADDRESS: 11336 CAMARILLO ST. STE. # C2

CITY: N. HOLLYWOOD | STATE: CA | ZIP: 91602

PHONE NUMBER: (818) 623-0288

APPLICANT / CONTACT PERSON

PHONE NUMBER

CONTRACTOR'S NAME: S.S.S. Construction Co.

ADDRESS: 7210 JORDAN AVE ste D-20

CITY: CANOGA PARK | STATE: CA | ZIP: 91303.

PHONE NUMBER: (818) 758-9862.

DESCRIPTION OF WORK: NEW BALCONY FLOOR / REPAIR DUE TO TERMITE INFESTATION

OCC. GROUP	TYPE(S) OF CONSTRUCTION	NO. OF STORIES
R-3	V	2

SQUARE FOOTAGE | FIRE SPRINKLERS: YES / (NO)

STATISTICAL CLASSIFICATION NO. 01S | UNIT(S) | CODE IN EFFECT: 1994

SPECIAL CONDITIONS / PLANNING FILE NO.

$ 5000 INITIAL VALUATION | $ _____ REVISED VALUATION

PLAN CHECK FEE: Credit from Permit B98-345 | $ #148.24 pd.

ADDITIONAL PLAN CHECK FEE | $

PLAN CHECK NO.	INITIALS	DATE
B9800301	CK#	6/10/98
ADDITIONAL PLAN CHECK NO.	INITIALS	DATE
	CK#	

- ☐ SCHOOL FEES PAID
- ☐ SANITATION DIST. PAID
- ☐ PUBLIC WORKS FEES PD
- ☐ PLANNING APPROVAL
- ☐ _____
- ☐ HEALTH DEPT. APPROVAL
- ☐ FIRE DEPT. APPROVAL
- ☐ SCAQMD
- ☐ INDUSTRIAL WASTE APPR.
- ☐ OSHA PERMIT OBTAINED

BUILDING PERMIT FEE	$	174.40
ISSUANCE FEE	$	36.40
SMIP FEE	$	.50
	$	
	$	
	$	
MC# 21489 TOTAL BUILDING PERMIT FEES	$	211.30

PERMIT NO.	INITIALS	DATE
B9800301	CK NO.	6/12/98
FINALED BY: KEN		DATE: 9/1/98

Information Management
Public Records Unit

Direct Dial (909) 396-3700
Fax:(909) 396-3330

COMPLETION LETTER

February 23, 2017

JEFF MCNEIL
AEI CONSULTANTS
9445 DERBY DR.
JURUPA VALLEY, CA 92509

Ref.: CONTROL NO. 89319
Received 2/22/2017

Re: P/O'S, NOV'S, & N/C'S FOR 1125 NORTH OGDEN DRIVE, WEST HOLLYWOOD, CA 90046, FROM 01/01/1917 TO 02/22/2017.

After a thorough search of this agency's records:


NO REQUESTED RECORDS WERE FOUND FOR THE ABOVE-REFERENCED FACILITY OR FACILITY SITE.

If you have any questions, please do not hesitate to contact me, Tuesday through Friday, **8:00 a.m**. to **4:30 p.m.**

Sincerely,

STACEY WALKOWIAK x2383
For COLLEEN PAINE
Public Records Coordinator

:sw

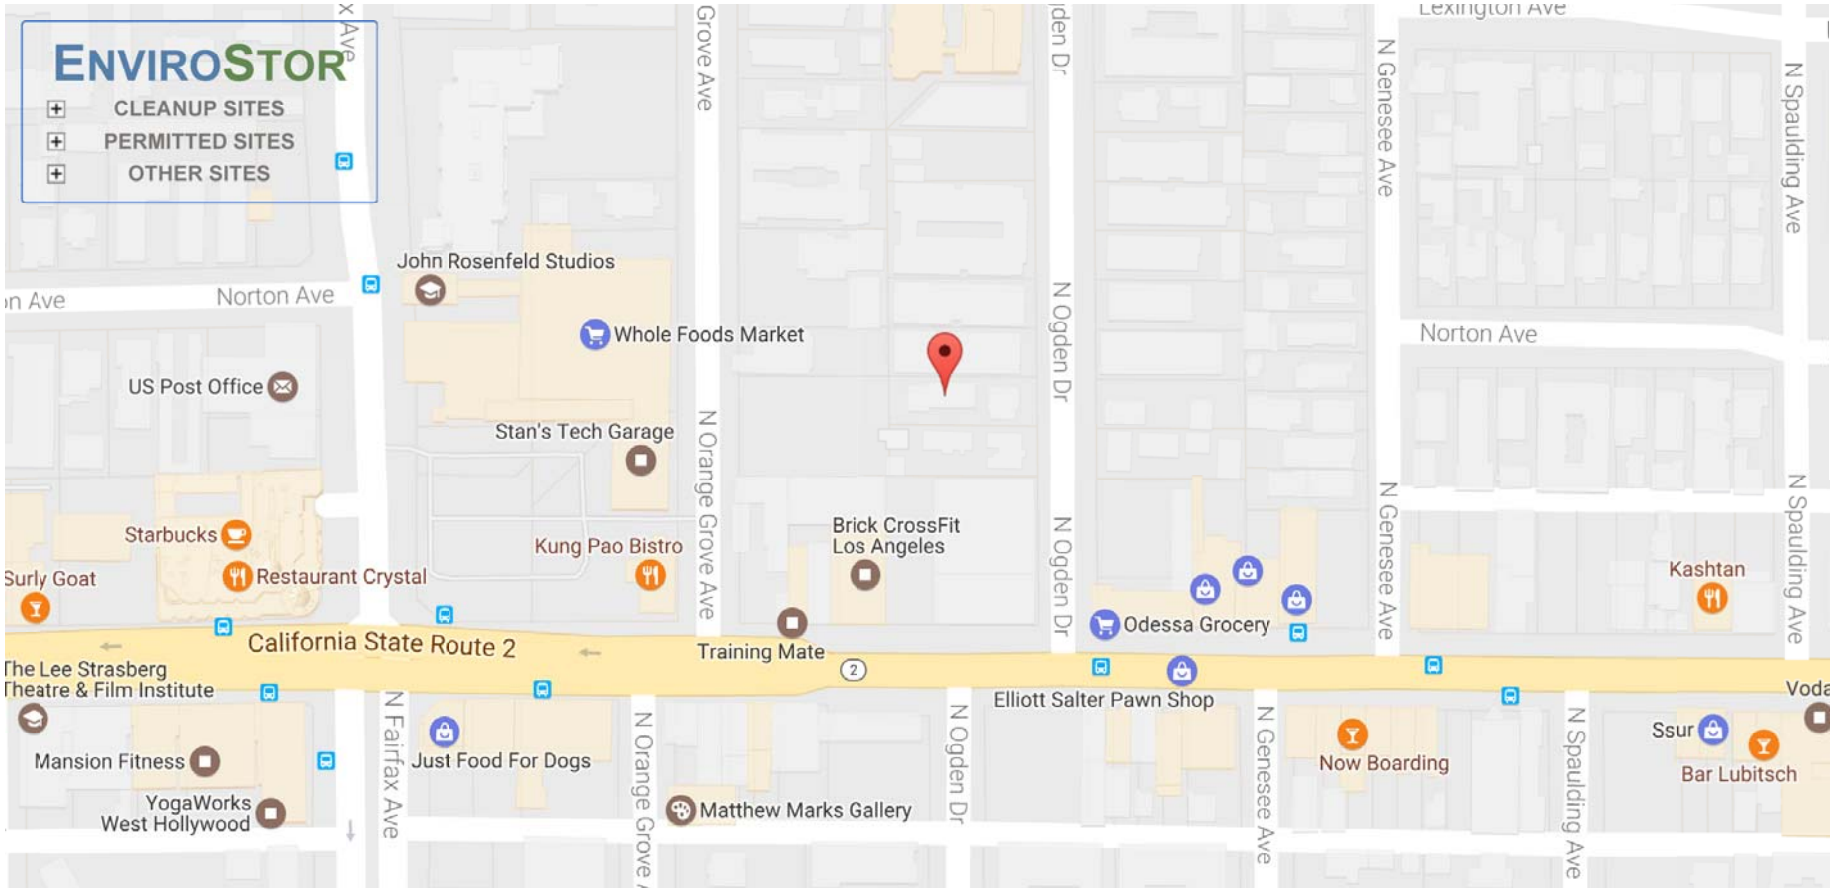

Google MAP AN ADDRESS: 1125 north ogden drive, west hollywood ca Go!

SHOW SITES WITHIN 1000 FEET OF THE FOLLOWING ADDRESS: Go

SITES CURRENTLY VISIBLE ON MAP 0 SITES LISTED EXPORT THIS LIST TO EXCEL


PROJECT NAME	STATUS	PROJECT TYPE	ADDRESS	CITY

Department of Conservation


Accessibility | [

Lat: 34.09304,

Glylvlrq#ri#Rlo/#Jdv#)#Jhrwkhup dd#Jhvrxufhv#Z ho#Lqghu

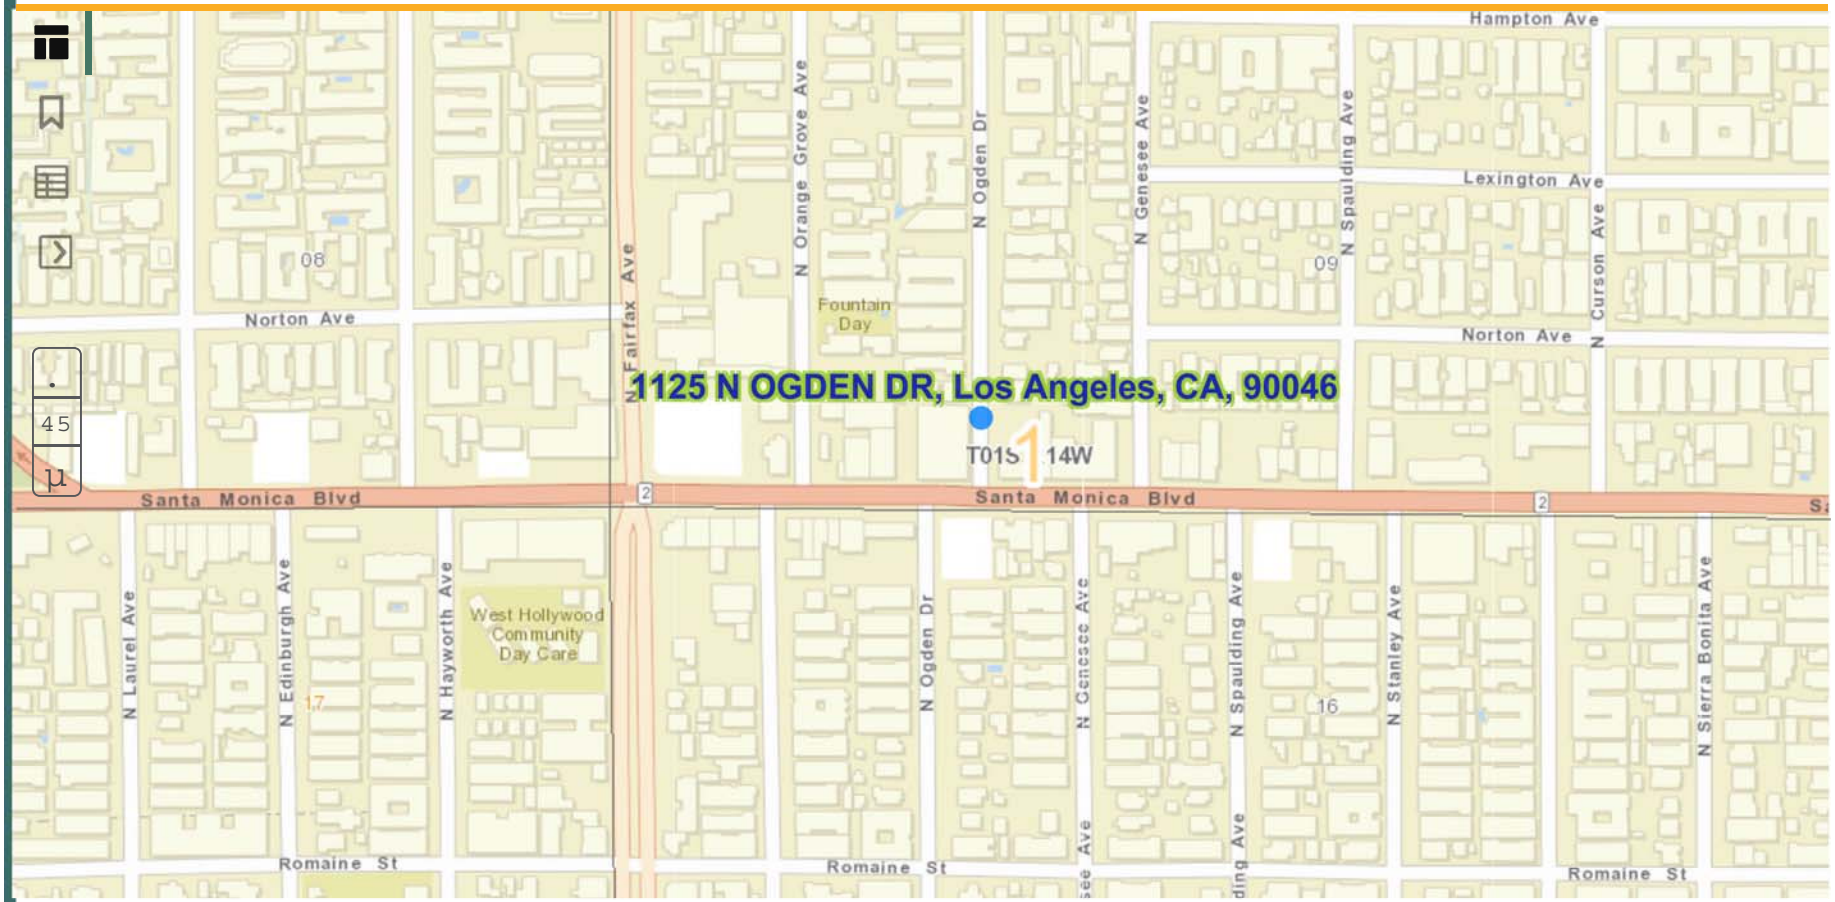


Copyright © 2014 State of California Conditions of Use | Privacy Policy

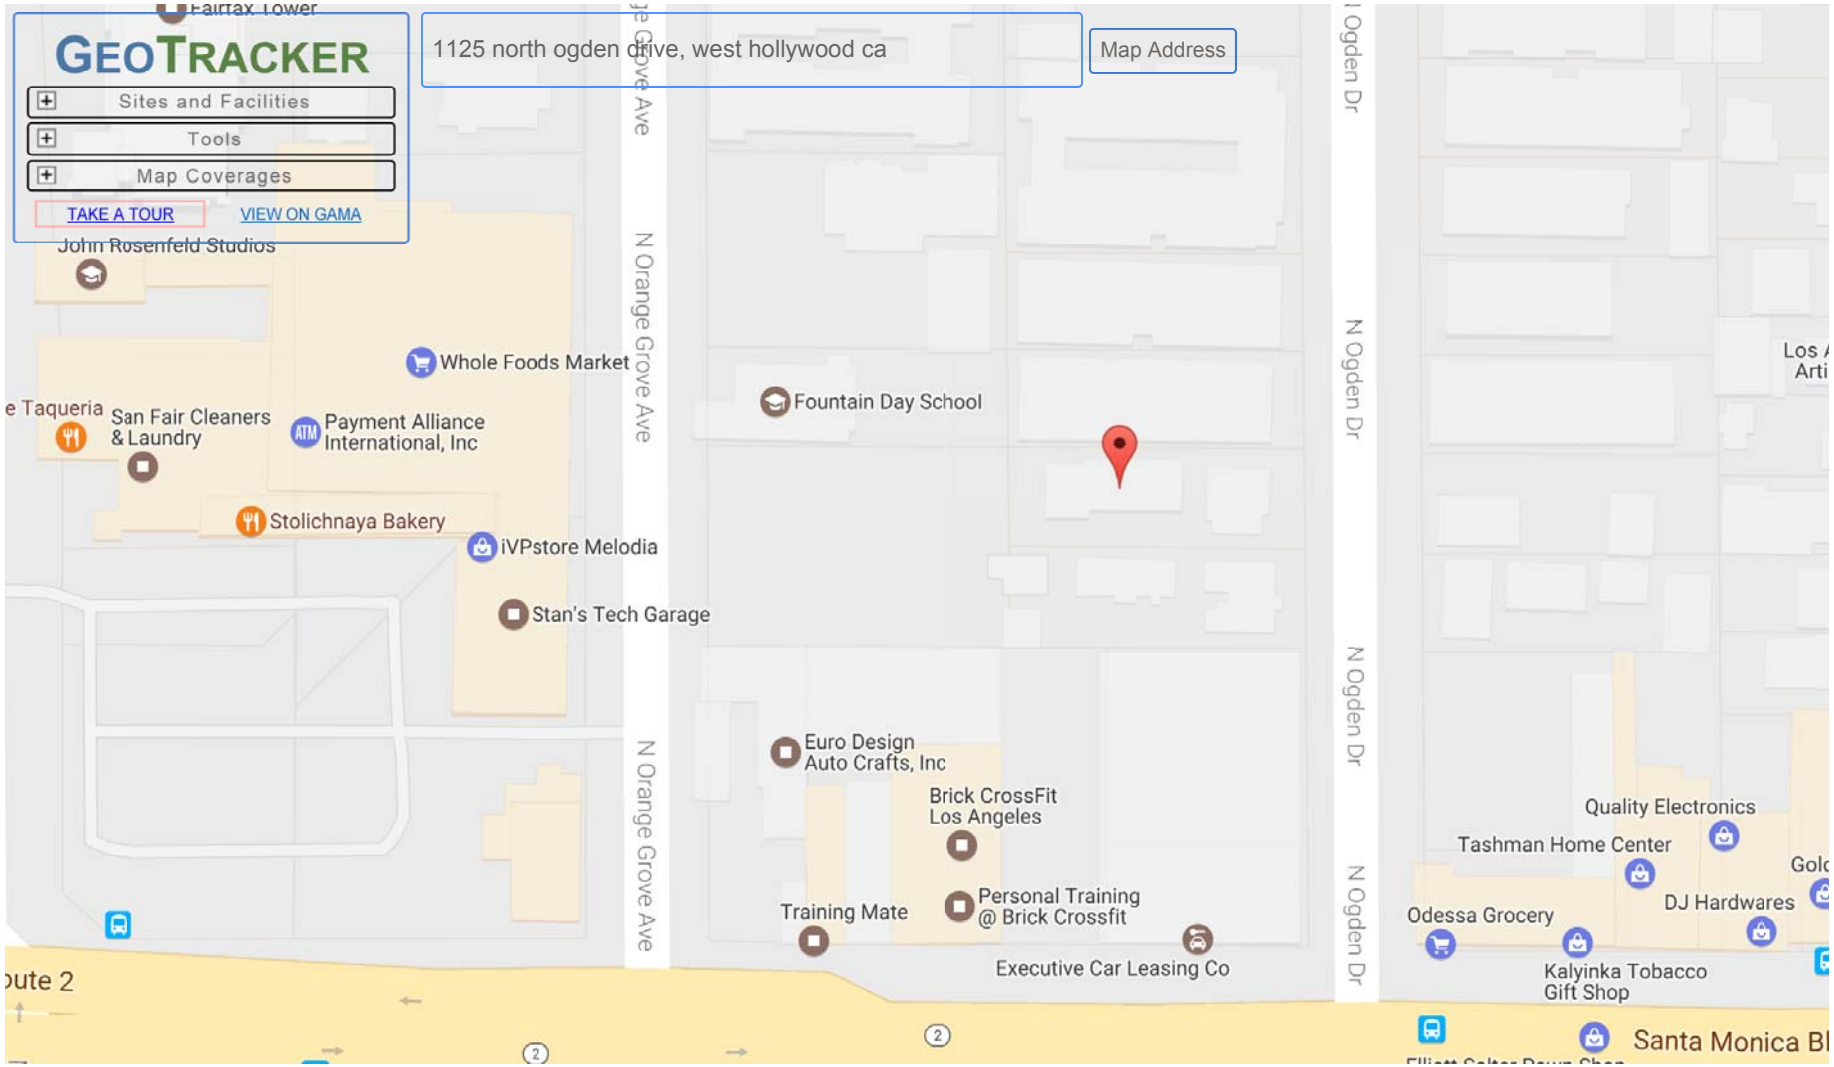

Google

SITES CURRENTLY VISIBLE ON MAP

National Wetlands Inventory

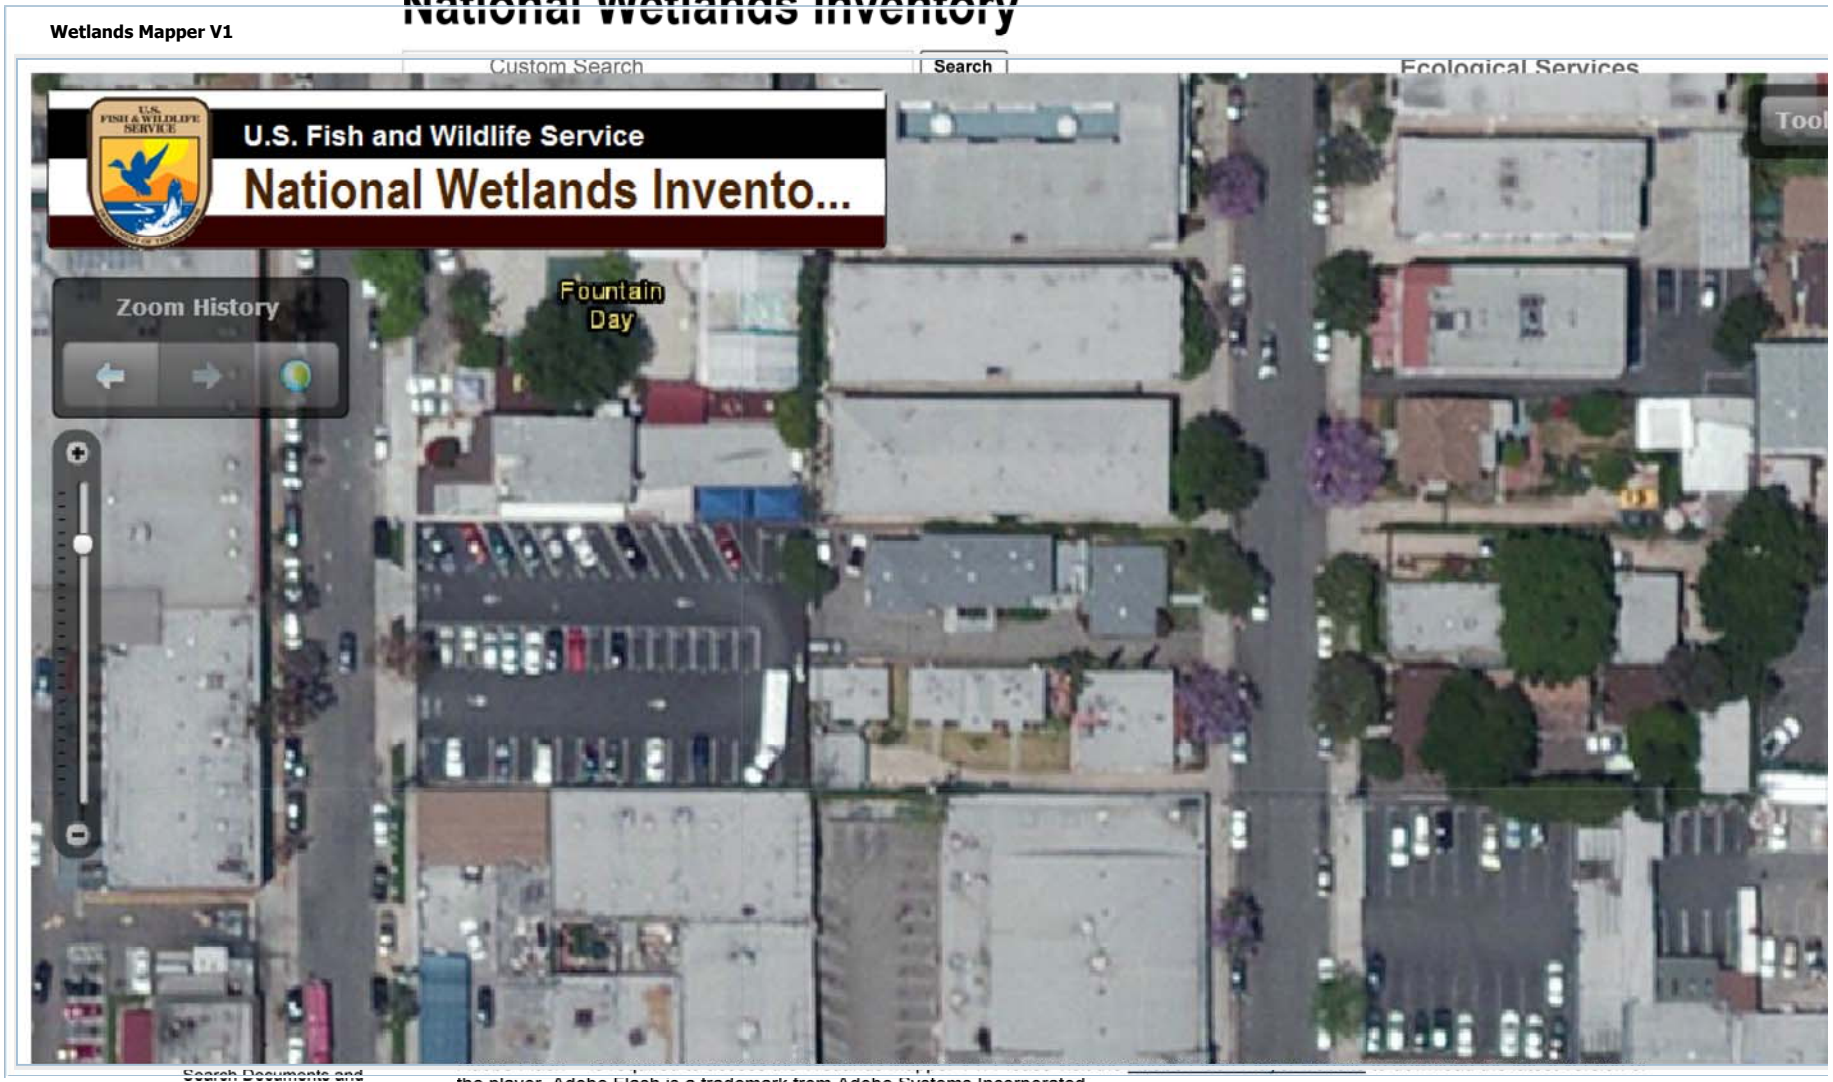

Last updated: January 3, 2017

COUNTY OF LOS ANGELES
Public Health

CYNTHIA A. HARDING, M.P.H.
Interim Director

JEFFREY D. GUNZENHAUSER, M.D., M.P.H.
Interim Health Officer

Public Health Investigation Administration
LEOLA MERCADEL
Chief, Public Health Investigation

5555 Ferguson Drive, Suite 120-04
Commerce, California 90022
TEL (323) 890-7801 • FAX (323) 728-0217

www.publichealth.lacounty.gov

BOARD OF SUPERVISORS

Hilda Solis
First District

Mark Ridley-Thomas
Second District

Sheila Kuehl
Third District

Don Knabe
Fourth District

Michael D. Antonovich
Fifth District

March 03, 2017

JEFFREY L MCNEIL

,

RE: 1125 N OGDEN DR, WEST HOLLYWOOD, CA 90046

I, the undersigned, being the Custodian or the Keeper of Records, certify that a thorough search for the records you requested was carried out under my direction and control.

This search revealed no records.

It should be understood that this does not mean that the records you requested do not exist. It is possible that such records may be misfiled; exist under another spelling, another name, or under another classification. However, with the information furnished to our office, and to the best of our knowledge, no records were located.

If you have any questions regarding your request, please contact our office at (323) 890-7806.

Sincerely,

Yvonne Curtis, Deputy Health Officer
Public Health Investigation

COR ID No.171262

APPENDIX F

ASTM USER QUESTIONNAIRE

AEI Consultants
Environmental & Engineering Services

ASTM E 1527-13 User Questionnaire

In order to qualify for the protection offered under the EPA All Appropriate Inquiry (AAI) Standard, the **User** (entities seeking to use the ASTM E1527-13 Practice to complete an environmental site assessment of the property; i.e. Lenders and/or Borrowers) must provide the following information (if available) to the environmental professional. Failure to provide this information could result in a determination that AAI is not complete. This information should be the collective knowledge of the entities relying on the Phase I. **Please note that you are not being asked to evaluate the property, but rather to provide your knowledge of information on the property.**

Site Name/Address: 1125 N Ogden Dr. West Hollywood CA, 90046

Person Interviewed/Title: Darren Embry, Dir. of Comm Dev Date: 2/28/17

If known, when was the property initially developed? 1949, to the best of our knowledge

If different, when were the current building(s) on the property constructed? N/A

1. Environmental cleanup liens that are filed or recorded against the site (40 CFR 312.25).

Are you aware of any environmental cleanup liens against the *property* that are filed or recorded under federal, tribal, state or local law? (**Note:** If unknown, a review of title records or an environmental lien search is recommended)

Yes___ No✓ If you answer yes, please include an explanation in the space provided below:

2. Activity and land use limitations that are in place on the site or that have been filed or recorded in a registry (40 CFR 312.26).

Are you aware of any AULs, such as *engineering controls*, land use restrictions or *institutional controls* that are in place at the site and/or have been filed or recorded in a registry under federal, tribal, state or local law?

Engineering Controls are defined as physical modifications to a site or facility to reduce or eliminate the potential for exposure to hazardous substances or petroleum products in the soil or ground water on the property). *Institutional Controls* are defined as a legal or administrative restriction on the use of, or access to, a site or facility to 1) reduce or eliminate the potential for exposure to hazardous substances or petroleum products in the soil or ground water on the property, or 2) to prevent activities that could interfere with the effectiveness of a response action, in order to ensure maintenance of a condition of no significant risk to public health or the environment.

Yes___ No✓ If you answer yes, please include an explanation in the space provided below:

3. Specialized knowledge or experience of the person seeking to qualify for the LLP (40 CFR 312.28).

As the *User* of this *ESA* do you have any specialized knowledge or experience related to the *property* or nearby properties? For example, are you involved in the same line of business as the current or former *occupants* of the *property* or an adjoining *property* so that you would have specialized knowledge of the chemicals and processes used by this type of business?

Yes___ No✓ If you answer yes, please include an explanation in the space provided below:

4. Relationship of the purchase price to the fair market value of the *property* if it were not contaminated (40 CFR 312.29).

a) Does the purchase price being paid for this *property* reasonably reflect the fair market value of the *property*?

Yes✓ No___ If you answer no, please include an explanation in the space provided below, including whether the lower purchase price is because contamination is known or believed to be present at the *property*?

5. Commonly known or *reasonably ascertainable* information about the *property* (40 CFR 312.30).

Are you aware of commonly known or *reasonably ascertainable* information about the *property* that would help the *environmental professional* to identify conditions indicative of releases or threatened releases? For example, as *User*:

a. Do you know the past uses of the *property*?

Yes✓ No___

b. Do you know of specific chemicals that are present or once were present at the *property*?

Yes___ No✓

c. Do you know of spills or other chemical releases that have taken place at the *property*?

Yes___ No✓

d. Do you know of any environmental cleanups that have taken place at the *property*?

Yes___ No✓

If you answered yes to any of the questions above, please include an explanation in the space provided below:

Only use we are aware of is residential, consistent with the current use.

6. The degree of obviousness of the presence or likely presence of contamination at the *property*, and the ability to detect the contamination by appropriate investigation (40 CFR 312.31).

As the *User* of this *ESA*, based on your knowledge and experience related to the *property,* are there any *obvious* indicators that point to the presence or likely presence of contamination at the *property*?

Yes___ No✓___ If you answer yes, please include an explanation in the space provided below:

Please provide the following property contact information:

Property Owner: Jason Illoulian Phone Number: (424) 332-1111

Key Site Personnel: Darren Embry Phone Number: (323) 481-9178

Past Owner: Vikan S. Mouradian Phone Number: N/A

Signature: Darren Embry Date: 2/28/17

APPENDIX G

OTHER SUPPORTING DOCUMENTATION

AEI Consultants
Environmental & Engineering Services

PCA PRE-SURVEY QUESTIONNAIRE

SITE INFORMATION				PROPERTY NAME			
SITE ADDRESS	1125 N. Ogden Dr		CITY	West Hollywood		STATE	CA
BUILDING AREA	3,718 sq. ft.	LOT SIZE		0.17 acres	APN #	5530-002-027	

QUESTIONNAIRE	YES	NO	UNKNOWN
1. Is roof access available?	X		
2. Is a copy of a roof Warranty available? (If Yes, please provide a copy)		X	
3. Is a current Rent Roll available? (If Yes, please attached a copy)	X		
4. Are building plans (drawings) available? (If Yes, please provide a copy for our review on our scheduled site visit date, or, if possible, please mail a copy to: AEI Consultants, 2500 Camino Diablo, Suite 200, Walnut Creek, CA 94597).		X	
5. Was an "ADA Survey" ever conducted on the property? (If Yes, please attach a copy)		X	
6. Are you aware of any violations the property has been cited for? (If Yes, attach citation)		X	
7. Is a tenant monthly fee charged for common area maintenance (CAM)?		X	
8. Is fire retardant plywood (FRT) installed anywhere in the structure(s)?			X
9. Is aluminum branch wiring installed anywhere in the property's electrical wiring?			X
10. Are polybutylene water distribution lines installed anywhere in the property's plumbing?			X

11. Please list the approximate age (in years) of the following, as applicable: (Indicate "NA" if tenant-owned or not applicable; indicate "ORIG", if from original building construction OR, if applicable, give an estimated range, i.e. approx. 50% are 3 yrs. in age, 25% are 10 yrs. in age, etc. – use comments section below)

Roof:	5-10 Yrs.	Asphalt paving:	Unknown Yrs.	Water lines:	Unknown Yrs.
Exterior Paint:	Unknown Yrs.	Seal coat / restripe:	Unknown Yrs.	Soil lines:	Unknown Yrs.
Exterior Sealants:	Unknown Yrs.	Concrete (parking):	Unknown Yrs.	Boiler or Water heater:	Unknown Yrs.
Windows:	Unknown Yrs.	Concrete striping:	Unknown Yrs.	HVAC units:	Unknown Yrs.
Exterior Doors:	Unknown Yrs.	Irrigation System:	Unknown Yrs.	Elevator controls:	NA Yrs.
Skylights:	NA Yrs.	Building Signage:	Unknown Yrs.	Interior Finishes:	Unknown Yrs.

Comments:

12. Please describe all pertinent building maintenance, renovation, seismic, and upgrade work within the last 15 years. If available, please attached supporting documentation, i.e. work orders, receipts, etc.: Unknown

13. Please describe any future OR ongoing/current major building maintenance, renovation, seismic, and upgrade work: Building to be demolished for construction of new mixed-use project

14. Please list all items that are Tenant's responsibility (i.e. interior finishes, HVAC, security, etc. Items not listed will be assumed Owner's responsibility): Interior finishes only

15. Please list all major vendors servicing the property (If addition provided, please attach separate sheet):

	Vendor Name	Phone No.		Vendor Name	Phone No.
Landscaping	Jose Valenzuela	(310) 714-7772	Elevator	N/A	
Trash Disposal	Athens Services	(888) 336-6100	HVAC equipment	N/A	
Pest/ termite Management	N/A		Security system	N/A	
			Roofing	N/A	

16. Please list all providers for the following Utilities:

Water: LA DWP Sanitary Sewer: Sanitation Dist of LA County Storm Water: LA County Public Works

Electric: SoCal Edison Natural Gas: SoCa Gas Co. Telephone: [redacted] AT&T

Interviewee / Title:	Darren Embry / Dir. of Community Development	Date:	2/28/17

Please Fax To: _____

RENT ROLL FOR 1125-1127 OGDEN DRIVE, WEST HOLLYWOOD, CA 90046

Tenant	Unit	Monthly Rent
Vacant	1	Vacant
Nathan Brunskill	2	$1,101.60
Kelley Stiglmeier	3	$1,101.60
John & Myrna Erickson	1/4	$651.97
Ted Ott/Cathy Reims	1/2	$1,023.65
Zoran Rausavljevich	3/4	$1,295.00
Vacant	1127 (front unit)	Vacant
	Total monthly rent	$5,173.82

Los Angeles Department of Water & Power

2015 Drinking Water Quality Report

for the period of January 1 through December 31, 2015

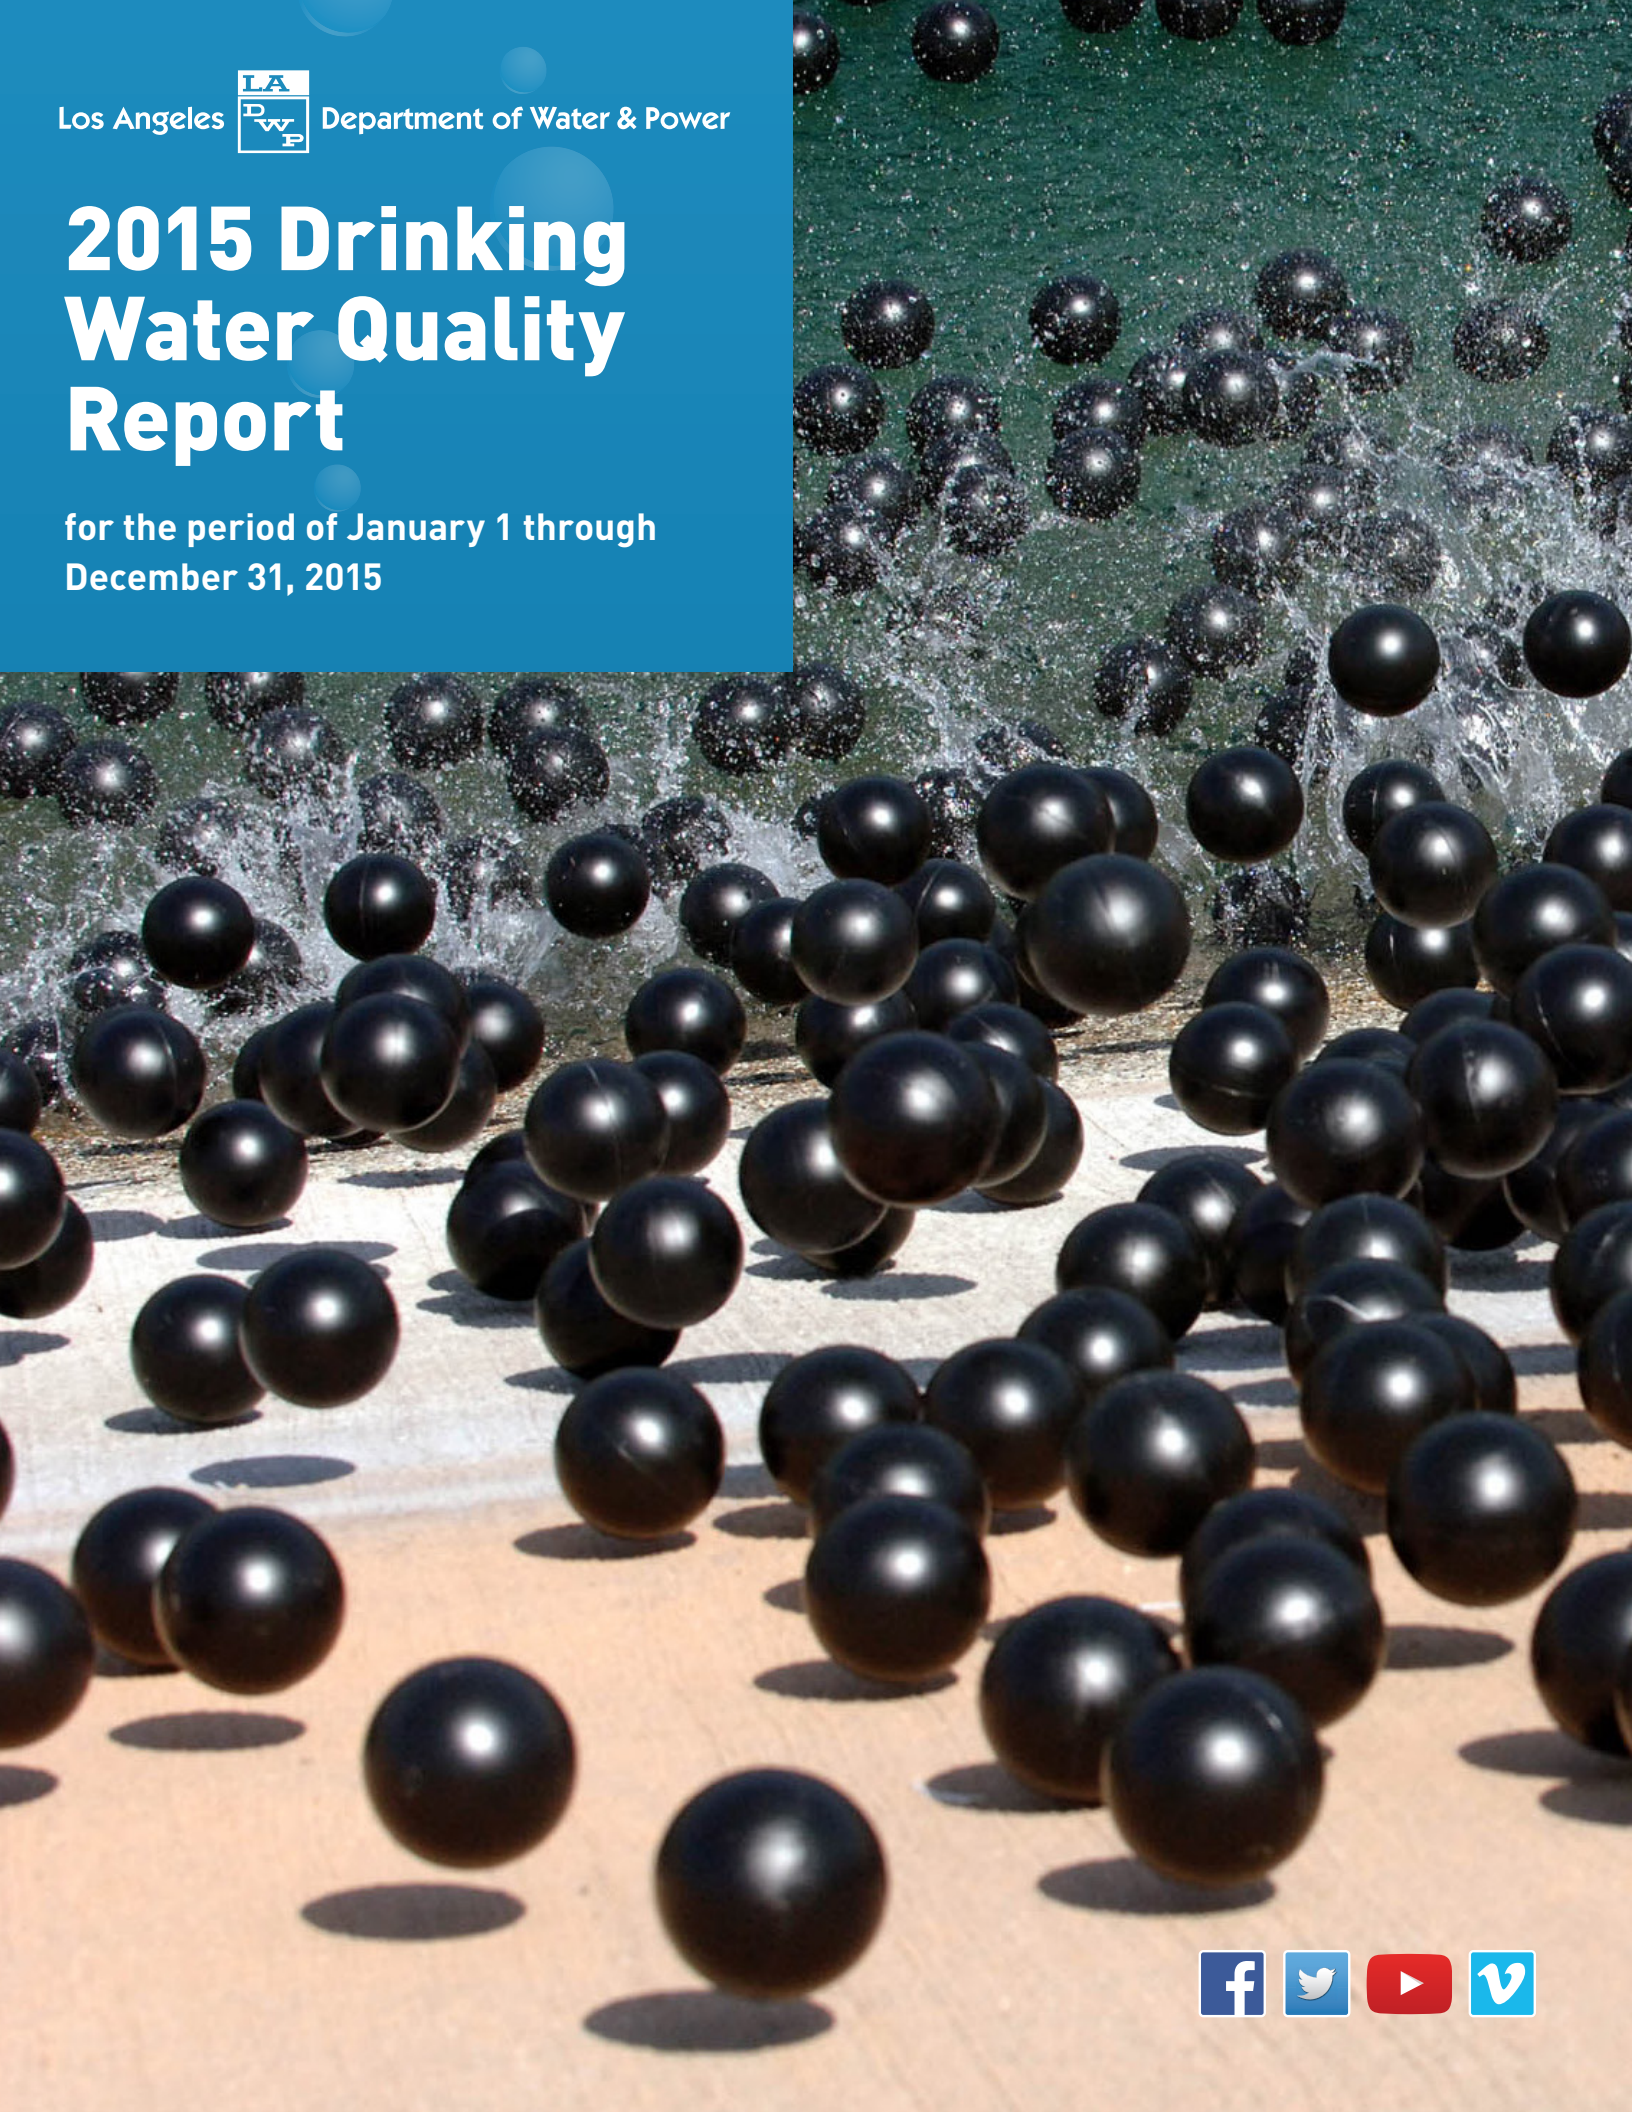




Table of Contents

Water Quality and Drought	2
A Word about Water Conservation	3
Water Quality in the News	4-5
Regulatory Compliance	6-7
Water Treatment Process	8-9
Water Quality at Home	9
Where Does Your Water Come From?	10
2015 Drinking Water Quality Monitoring Results	11-19
Non-English Message	20

Water Quality and Drought

Our mission is and always has been to deliver the highest quality water at the lowest possible cost to our customers. For over a century, LADWP has upheld its commitment to maintaining a world-class water system that transports, treats and delivers safe and reliable tap water to the City of Los Angeles.

In 2015, we continued to supply nearly 200 billion gallons of safe drinking water to 4 million residents and businesses. The water we served surpassed all drinking water standards for health and safety set by the U.S. Environmental Protection Agency (US EPA) and the State of California, State Water Resources Control Board – Division of Drinking Water (SWRCB-DDW).

To help ensure high quality water, LADWP water employees actively safeguard our water sources, manage state-of-the-art water treatment processes, maintain and operate water facilities, and rigorously sample and test the water we serve.

Last year we collected more than 32,000 water samples throughout the city and performed more than 147,000 water quality tests for compliance as well as for research and operational improvements. We tested for more than 200 regulated and unregulated contaminants and constituents of interest such as sodium and hardness.

Photographer: Art Mochizuki

As California enters a sixth year of drought, more water from the Colorado River which is considered "hard water" due to its naturally high mineral content, is being distributed in the city. Customers may notice a difference but the quality remains the same. The drought has also made water conservation an essential part of maintaining water quality. LADWP's innovative use of nearly 100 million 4-inch plastic shade balls on the Los Angeles Reservoir -- our largest treated water reservoir -- upholds water quality by preventing sunlight triggered chemical reactions and reducing the amount of disinfectant needed to maintain water quality. As an added benefit, the shade balls serve as a barrier between the water and the sun, preventing the annual loss to evaporation of about 300 million gallons of water, enough to supply 2,760 single family homes per year.

With new treatment methods and conservation ever on the forefront of our minds, LADWP remains committed to providing safe and reliable drinking water for all our customers.



Albert Gastelum
Director of Water Quality

A Word about Water Conservation

L.A.'s Water Future

The ongoing drought has made water conservation a large part of our daily lives here in Los Angeles. Decades of significant investments and changes in customer behavior had already dropped water use to 131 gallons per person each day. In late 2014, the Mayor's Executive Directive No. 5 (ED5): Emergency Drought Response, called on us to reduce the city's water use by 20 percent by 2017.


By the end of 2015, LADWP customers reduced their water usage down to 107 gallons per capita per day (GPCD), ahead of the Mayor's goal of 111 GPCD by January 2016.

While the efforts of our residents, businesses and City agencies to save water is hugely important, planning for Los Angeles' water future requires that we continue our plans to develop a more extensive and diverse set of water resources. Projects to increase local stormwater capture, expand our use of recycled water, and recover the full use of contaminated groundwater basins, have been accelerated. These are important components of a water future that is more resilient to climate variations and less dependent on supplies that must be imported from hundreds of miles away. LADWP's new 2015 Urban Water Management Plan lays out the water resource plan that will lead to a more sustainable Los Angeles. That plan is integrated into the City's "One Water" effort that seeks to comprehensively address all water issues as a coordinated, multi-beneficial effort, from drinking water resources to the challenge of polluted urban run-off. The City's water future is indeed very exciting!


Dramatically expanding our current use of these resources, in particular, recovering all of our valuable local groundwater, will require new treatment technologies and a multiple-barrier approach to safeguard public health at all times. But there should never be any doubt that all water served to LADWP customers is treated and tested rigorously to meet all U.S. and California drinking water standards, and is safe for you and your family.

That is our obligation and our commitment to you. We are your LADWP.

LA's Water Supply in 2015

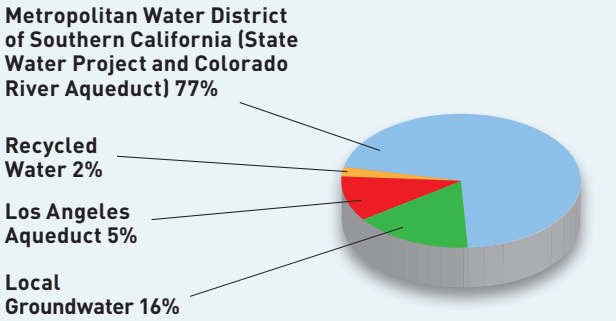

LA's Water Sources

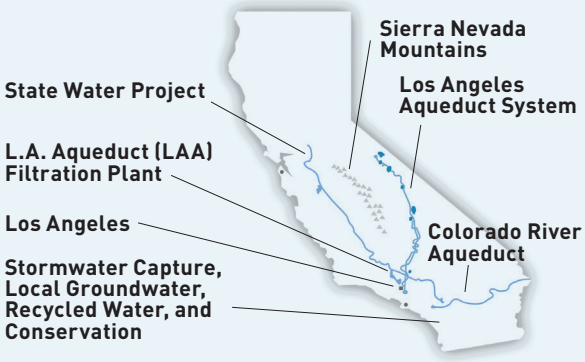



Martin L. Adams

Senior Assistant
General Manager-Water

Water Quality in the News


Conserving Water in Silver Lake Reservoir

Our successes in water quality and conservation include our effort in the summer of 2015 to treat and conserve as much Silver Lake Reservoir water as possible before draining it in preparation for construction of the Silver Lake Bypass Line. The reservoir was disconnected in 2013 from the city's water system as part of a federal mandate to phase out open drinking water reservoirs. The bypass line is part of the solution. To conserve as much of the 400 million gallons of water remaining, we built a temporary ultra-filtration treatment system to filter and disinfect the water. As a result, nearly 200 million gallons were conserved and treated to drinking water standards and served to our customers.

Algal Toxins

In August 2015, US EPA released a 10-day health advisory level for two toxins which may be found in drinking water. The toxins, microcystin and cylindrospermopsin, are produced by cyanobacteria. Microcystin is produced by Microcystis and other cyanobacteria. Cylindrospermopsin is produced by Cylindrospermum. These freshwater bacteria can be found in rivers, lakes and bays, especially in summer months. Cyanobacteria mimic algae by growing in vast clusters or "blooms." High levels of nutrients like nitrate and phosphorus, in addition to plenty of sunlight, support the growth of these bacteria.

Although advisories are not regulations, they guide water agencies to help protect public health. Cylindrospermum has never been detected in LA source waters. Microcystis and other cyanobacteria are occasionally detected. LADWP has a comprehensive surface water monitoring plan. Additionally, water treatment processes utilized at the Los Angeles Aqueduct Filtration Plant including filtration, ozone, and chlorination are effective in eliminating cyanobacteria toxins. Used together, these treatment processes provide multiple layers of protection for the drinking water delivered to our customers.

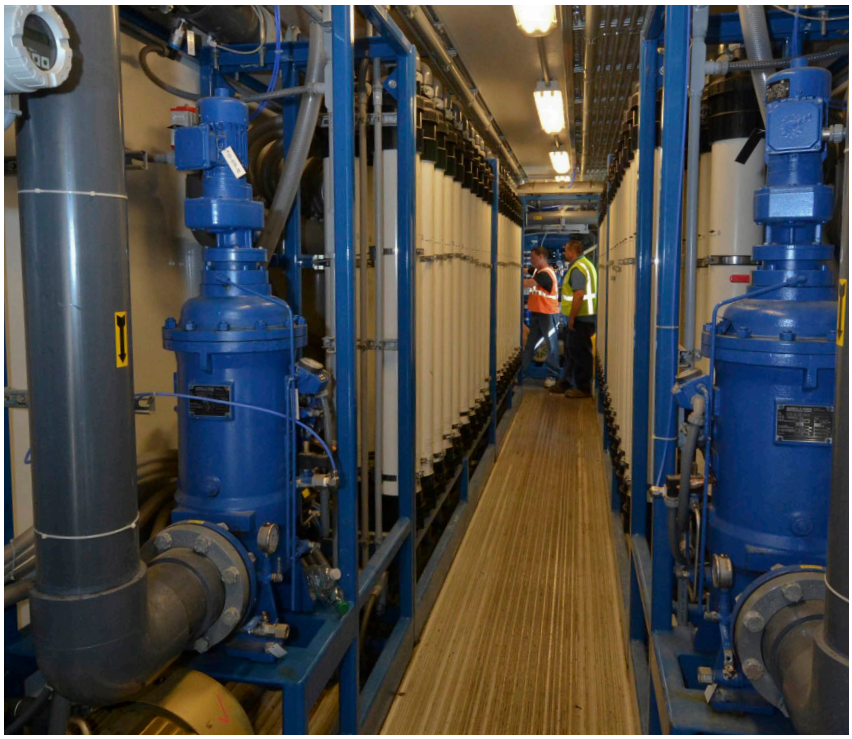

Lead and Copper in LA's Water

The high levels of lead in Flint, Michigan's drinking water received national media attention when they were found to be significantly above the federal Action Level of 15 parts per billion (ppb). In Los Angeles lead is not a problematic issue in tap water. LADWP tests the city's water for lead in accordance with every state and federal drinking water requirement, including US EPA's Lead and Copper Rule (LCR). Lead and copper testing, as specified by the rule, has been done since 1992 and is part of our obligation to ensure that the city's drinking water is safe to drink.

Water sources do not typically contain high levels of naturally-occurring lead. When lead is found in treated water, it is normally due to water chemistry which can cause a reaction or leaching of metals from water pipes and customers' plumbing. The cause of the high lead levels in Flint was related to switching water sources from Lake Huron to the Flint River, which has a different water chemistry. The switch likely caused a reaction in the systems that convey the water to customers' taps and, most likely with customers' home plumbing.

In Los Angeles, the most recent LCR sampling conducted in 2015 indicate continued compliance with the Action Levels. We credit this to LADWP's diligent efforts, from monitoring to minimizing water corrosion, to meeting all requirements for the safety of drinking water, and ensuring protection from lead contamination. Customers interested in testing their tap water for lead and other contaminants can consider services by private laboratories. If their home meets the US EPA site criteria, we invite customers to volunteer to be part of LADWP's LCR Residential Sampling Team. LCR in-home testing is free. To sign-up, please contact Tom Dailor at (213) 367-0921.



Important Notice

Chloramine Disinfectant


Chloramine requires different treatment for certain water uses. If you maintain a pond or aquarium, you must provide adequate treatment to remove both the chlorine and ammonia as both are toxic to fish. For more information, please visit www.ladwp.com/waterquality or call 1-800-DIAL-DWP.

2015 Urban Water Management Plan


LADWP has updated the Urban Water Management Plan (UMWP) for the City of Los Angeles. The 2015 UWMP contains the City's long-term strategy for managing water resources and ensuring water supply reliability through the year 2040. The UWMP provides the framework for future reliability, as well as meets the State requirement of updating the UWMP every five years in compliance with the California Urban Water Management Planning Act. The 2015 UWMP is consistent with the City's goals and policy objectives for a reliable water supply, including the Mayor's Executive Directive No. 5 and the Sustainable City Plan.

The 2015 UWMP includes aggressive measures to increase water use efficiency, develop additional local supplies, increase supply diversity, and reduce dependence on purchased imported supplies. The pie charts below represent the city's current water supply portfolio, and projected supply mix under dry and average weather conditions by 2040. As illustrated on the charts, the City's locally-developed supplies are projected to increase from 14 percent to 49 percent in dry years or to 47 percent in average years. These local supplies are not influenced by hydrologic variability and will become the cornerstone of LA's future water supplies. To learn more about the UWMP, visit www.ladwp.com/uwmp.


Fiscal Year 2011 - 2015 Average Year
Total Production: 513,540 AFY

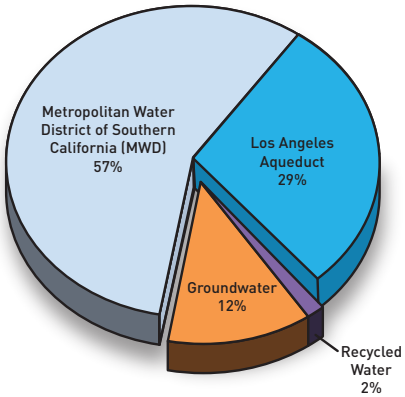

Fiscal Year 2039 - 2040 Average Year
Total Production: 675,700 AFY

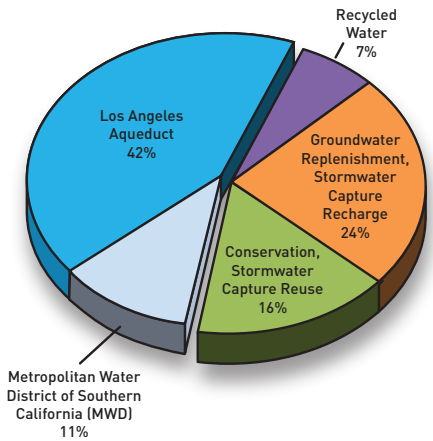

Fiscal Year 2039 - 40 Single/Multiple Dry Year
Total Production: 709,500 AFY

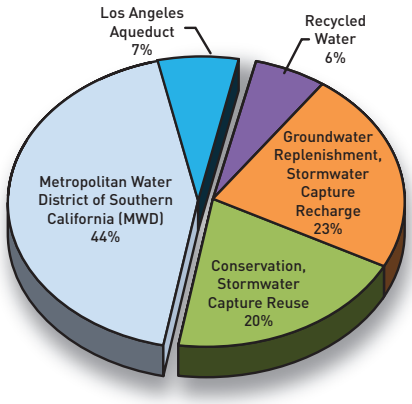

Regulatory Compliance
How do we measure up?

Meeting the highest federal and state standards for the city's drinking water guides our water operations. We are investing in major infrastructure projects to meet drinking water regulations, such as the Long Term 2 Enhanced Surface Water Treatment Rule (LT2). Our major efforts to comply with the regulation include addressing the four remaining uncovered treated water reservoirs, constructing an ultraviolet (UV) treatment facility to meet the LT2 requirements for Los Angeles Reservoir, and continuing to find new ways to reduce disinfection byproducts without compromising public safety.

Assessment Programs for Surface and Groundwater Sources

Surface Supply: In 2015, we completed a new assessment of the Owens Valley and Mono Basin watersheds that supply the Los Angeles Aqueduct. These sources are most vulnerable to geothermal activities that release naturally occurring arsenic into creeks that feed the Owens River. Other activities that impact water quality in these watersheds are livestock grazing, wildlife, and unauthorized public use of storage reservoirs. The impact to water quality from these activities is deemed to be minimal. Regular monitoring for Cryptosporidium and Giardia indicates that their presence is infrequent and at very low levels.

Groundwater Supply: Assessment of groundwater sources in the San Fernando and Sylmar Basins was updated in 2013. Assessment of groundwater sources in the Central Basin was completed in March 2003. Located in highly urbanized areas, the wells within these aquifers are most vulnerable to the following activities: dry cleaning, manufacturing, chemical processing and storage, fertilizer and pesticide storage, metal finishing, and septic systems. These local water supplies are managed with treatment and blending of water from other sources to ensure compliance with drinking water standards. A copy of the surface water and groundwater assessments can be obtained by contacting Tom Dailor of LADWP Water Quality Regulatory Affairs at (213) 367-0921.

Purchased Supplies: Metropolitan Water District of Southern California's (MWD) most recent update of the sanitary survey of the Colorado River watershed was conducted in 2010. The Colorado River Aqueduct supply is considered to be most vulnerable to recreation, urban and stormwater runoff, increasing urbanization in the watershed and wastewater. The California Department of Water Resources (DWR) updated the State Water Project sanitary survey in 2011. The State Water Project supply is considered to be most vulnerable to urban and storm water runoff, wildlife, agriculture, recreation, and wastewater. Both sources of supply are treated at MWD filtration plants. A copy of the assessments can be obtained by contacting MWD at (213) 217-6850.

Lead and Copper in LA's Water

US EPA regulates the amount of lead and copper acceptable in drinking water. Issued by US EPA in 1991, the Lead and Copper Rule (LCR) requires public water systems to test their water at specified locations: in their source waters, in the distribution system, and at customer taps. In the City of Los Angeles, LADWP follows and meets the LCR requirements that ensure protection from lead and copper contamination, either in our source waters or in the water after it travels through our distribution system of pipes. We must also determine if customers' home plumbing and fixtures contribute significant amounts of lead and copper to tap water.

Residential sampling was conducted most recently in the summer of 2015. The LCR Residence Sampling Team is composed of LADWP customers who agree to participate in this important program. The current lead standard at the customer tap is 15 parts per billion (ppb), and the current copper standard is 1,300 ppb.

Consistent with past years, both lead and copper were well below the Action Levels for more than 90 percent of the homes tested as required by the LCR. The 90th percentile for lead was 6.3 ppb and 579 ppb for copper.

LADWP informed all participating customers of their results for both lead and copper, and offered additional information on how customers could further reduce the levels of lead and copper in their tap water.

While the regulation applies to water utilities, the federal "2014 Reduction of Lead in Drinking Water Act" set standards for pipe and plumbing fittings and fixtures, solder, and flux for maximum allowable lead levels. To learn more visit www.epa.gov/dwreginfo/ lead-and-copper-rule.

Even though we are in compliance with the LCR, LADWP is implementing a state-approved corrosion control program. The first phase was a demonstration facility that provides treatment to minimize the corrosive nature of water. Operating since 2010, the facility, which uses zinc orthophosphate, has further lowered the measureable amounts of lead at customer taps in the western Los Angeles area. Since then, a second corrosion control facility was constructed and operated in 2015 in Hollywood. The program will be expanded over the next five years to provide similar protection to the San Fernando Valley and central Los Angeles customers. LADWP has operated a small corrosion control station that serves the Watts area since the late 1990s. The eastern and harbor areas receive treated water directly from MWD which also has an active corrosion control program.

Report on Public Health Goals

Once every three years, State regulations require LADWP to prepare a Public Health Goals Report that focuses on regulated contaminants found in drinking water at levels above a California Public Health Goal (PHG). A PHG is a level identified as having no adverse health effects. PHGs are not standards, but are used in the regulatory process to create a primary drinking water standard for new contaminants that are not yet regulated. While PHGs are based solely on health outcomes, primary drinking water standards must also consider testing and treatment technology, and balance the health benefits with the cost of compliance.

The PHG report includes the effects of exposure to a contaminant, the relative risk associated with it, the best available treatment technology to remove or reduce the contaminant to the PHG level, and the cost associated with such treatments. For Los Angeles, the contaminant in drinking water that would be the best candidate for further risk reduction beyond regulatory requirements is arsenic.

LADWP's 2016 Public Health Goals report will be available by July 1, 2016 at www.ladwp.com/waterquality and will be presented to the Los Angeles Board of Water and Power Commissioners at a regularly scheduled meeting in August 2016.





Second Annual Tap Water Day

The City celebrated the Second Annual Tap Water Day on Thursday, May 5, 2016 by unveiling a high-low drinking fountain and water filling station right outside City Hall East. The annual event promotes appreciation of Los Angeles' clean, reliable drinking water and encourages the use of many new drinking/filling stations in the city where pedestrians and cyclists can conveniently fill up their reusable water bottles. Each day, LADWP delivers 550 million gallons of water to 4 million customers, with nearly 200 billion gallons supplied to customers in 2015. LADWP's tap water costs approximately half a penny per gallon.




Water Treatment Process

Surface Water Treatment

LADWP water comes from four different sources—three are from surface water sources like lakes and rivers and the other is groundwater from local wells and springs. The taste and appearance of surface water can vary seasonally and groundwater generally contains more minerals. All these factors make for different tasting water. Despite these variations, LADWP water meets all drinking water standards for health and aesthetics. All water coming from the Los Angeles Aqueduct and the California Aqueduct (known as the State Water Project), and the Colorado River Aqueduct is filtered and treated to ensure safe drinking water for Los Angeles.


Water from the Los Angeles Aqueduct and California Aqueduct is treated at the Los Angeles Aqueduct Filtration Plant as follows:

Water flows into the filtration plant by gravity and travels through screens to remove environmental debris such as twigs and dead leaves. Fluoride is adjusted to the optimal level to promote oral health by strengthening tooth enamel. Ozone, a super-charged oxygen molecule and a powerful disinfecting agent is injected into the water to help particles clump together and to improve the water's taste and appearance. Treatment chemicals are quickly dispersed into the water to make fine particles called "floc." A six-foot-deep filter composed of crushed coal over gravel removes the floc and previously added chemicals. In May 2014, we commissioned a new advanced process at the filtration plant, the Dr. Pankaj Parekh Ultraviolet (UV) Disinfection Facility, which replaces ozone as the primary disinfectant for surface water. The water goes through UV purification which has been identified as one of the most effective methods of drinking water treatment by the US EPA. Then chlorine and ammonia are added during the final step to ensure lasting disinfection and to protect the water as it travels through the city's vast distribution system to your tap.

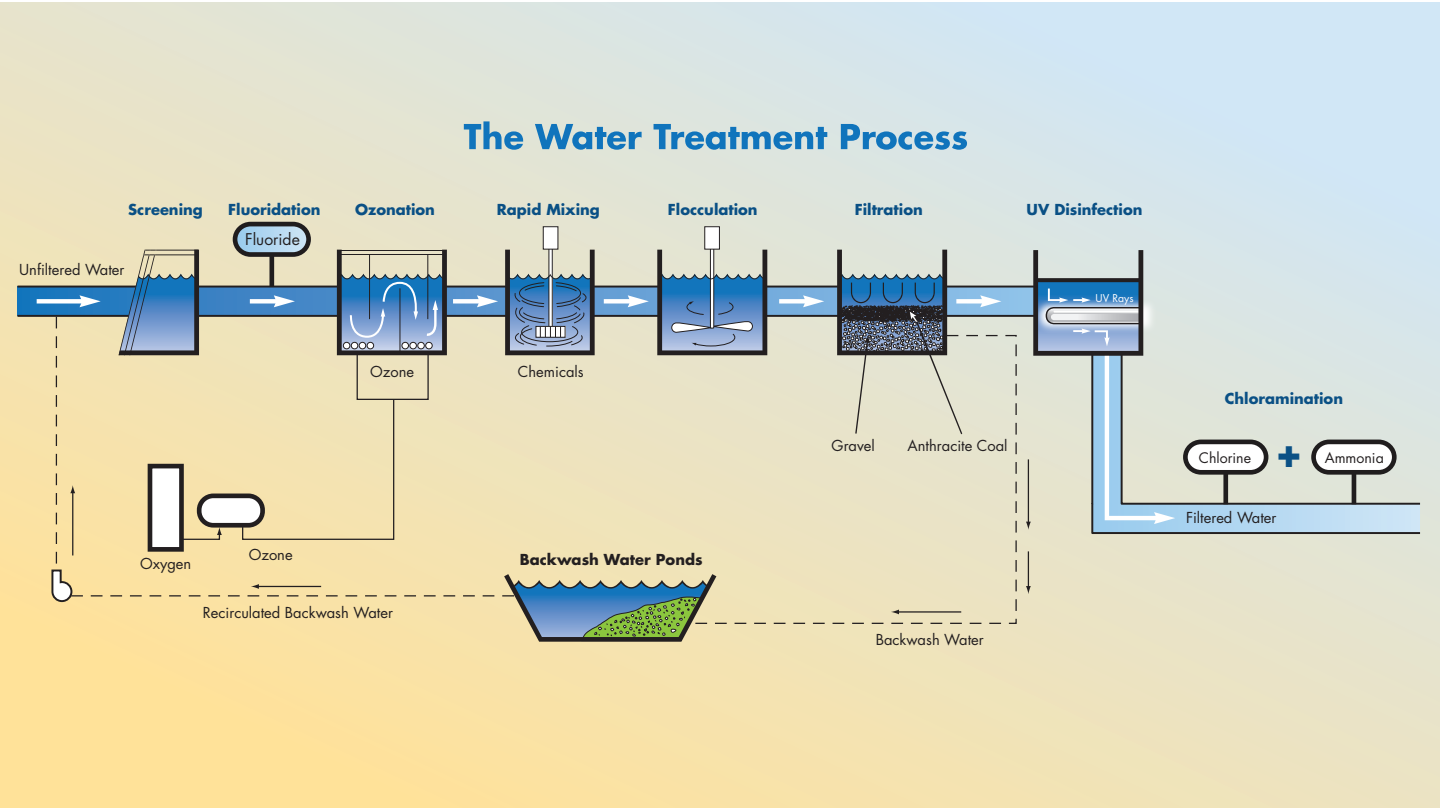

Groundwater Treatment

The city has vast groundwater supplies in the San Fernando and Central Basins. We pump from the clean parts of the basins and disinfect groundwater with chlorine and ammonia as a safeguard against microbial pathogens. As a standard practice, the City of Los Angeles has been disinfecting all groundwater sources since the 1920s. Some areas in the San Fernando Basin have been contaminated as a result of industrial activities. Since discovering man-made contaminants in the San Fernando Basin groundwater wells, we continuously monitor and ensure that the groundwater meets drinking water quality standards by minimizing the substances by treatment or blending. The treatment process currently in place for groundwater treatment is shown below. To recover the use of all water in the San Fernando Basin and to expand our local water supplies for emergency and drought, we are designing a comprehensive treatment facility to remove groundwater contaminants. To date, we have completed the initial characterization and source assessment of the San Fernando Basin and have started the initial design phase. Future facilities may use state-of-the-art processes like advanced oxidative process, ultraviolet, and biological treatment. Our goal is for this treatment system to be fully operating by 2022.

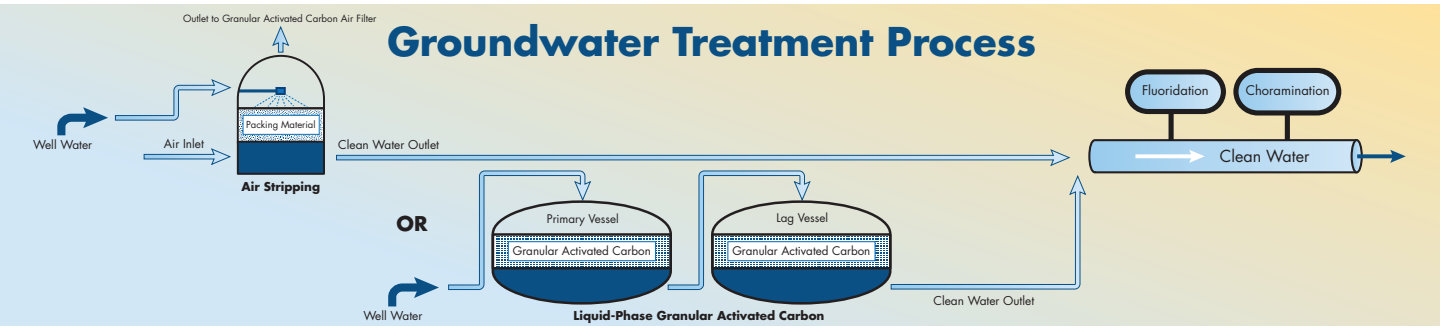

Water Quality at Home

Q: Should I be concerned about lead in water provided by LADWP?

A: No. The water we deliver to you has very little to no lead. We test the water regularly and find no detectable amounts of lead in any of our water sources or only trace amounts in the distribution system. To see the results of our most recent lead and copper analyses, please go to Table I.

However, there are two potential sources of lead in tap water. The most common source of lead is your faucet. Some manufacturers use metal alloys that contain a significant amount of lead. When water remains in the faucet, without being used for several hours, lead from the faucet can dissolve into the water. Then, when you turn the faucet on, the water that comes out for the first 20 or 30 seconds may contain lead. Similarly, copper pipes joined with lead-based solder in your plumbing system, is another potential source of lead. This source should not be significant if your home was built after 1990, because lead-based solders were banned in the United States in 1986.

If you would like to test the water in your home or business, services are available from private laboratories for a fee. A lead test usually costs around $50. You can obtain references for qualified laboratories by contacting the California State Water Resources Control Board, Laboratory Accreditation Program at (916) 323-3431.

If you determine there is lead in your tap water, a list of National Sanitation Foundation (NSF) certified lead-free water faucets and plumbing materials is available by contacting the NSF Consumer Affairs or 1 (800) 673-6275. Also, check that any faucet you are planning to purchase is NSF approved. If you choose a water filter, you should follow the installation and maintenance instructions very carefully. An improperly installed or poorly maintained filter can adversely affect the quality of your water.

TIPS! Here are a few simple steps you can follow to minimize your exposure to lead from your faucet

- If a faucet has not been used for more than six hours, let the cold water run for approximately one minute before using the water for cooking or drinking. We recommend you save this water for irrigating non-edible plants.
- Do not use hot tap water for cooking or drinking. Lead dissolves more from pipes that carry hot water.
- Periodically (approximately every three months), remove the faucet aerator, let the water run for 30 seconds to flush out debris, clean the aerator and reinstall.
- If you replace a faucet, select a new model or type that complies with the provisions of National Sanitation Foundation (NSF) Standard 61. Compliance is usually identified on the package. A listing of faucets complying with this standard can be obtained from the NSF at www.nsf.org or by calling NSF at (800) 673-6275.

Where Does Your Water Come From?

San Fernando Valley Communities
Sources: Los Angeles Aqueduct, local groundwater, and MWD State Water Project

Arleta
Canoga Park
Chatsworth
Encino
Granada Hills
Hollywood Hills
Lake View Terrace
Mission Hills
North Hills
North Hollywood
Northridge
Olive View
Pacoima
Panorama City
Porter Ranch
Reseda
Sherman Oaks
Studio City
Sun Valley
Sunland
Sylmar
Tarzana
Toluca Lake
Tujunga
Valley Village
Van Nuys
Warner Center
West Hills
Winnetka
Woodland Hills

Western Los Angeles Communities
Sources: Los Angeles Aqueduct and MWD State Water Project

Bel Air Estates
Beverly Glen
Brentwood
Castellamare
Century City
Cheviot Hills
Culver City*
Mar Vista
Pacific Palisades
Palisades Highlands
Palms
Playa del Rey
Sawtelle
Venice
West Los Angeles
Westchester
Westwood

Eastern Los Angeles Communities
Sources: MWD State Water Project and Colorado River Aqueduct

Atwater Village
Boyle Heights
Cypress Park
Eagle Rock
Echo Park
El Sereno
Glassell Park
Highland Park
Lincoln Heights
Montecito Heights
Monterey Hills
Mt. Washington


Central Los Angeles Communities
Sources: Los Angeles Aqueduct, MWD State Water Project, and local groundwater

Baldwin Hills
Chinatown
Country Club Park
Crenshaw
Griffith Park
Hancock Park
Hollywood
Hyde Park
Koreatown
L.A. City Strip*
Little Tokyo
Los Feliz
Mid City
Mt. Olympus
Park La Brea
Rancho Park
Silverlake
Watts
West Hollywood*
Westlake

Harbor Communities
Sources: MWD State Water Project and Colorado River Aqueduct

East San Pedro (Terminal Island)
Harbor City
Harbor Gateway*
L.A. City Strip*
San Pedro
Wilmington

*Portions of

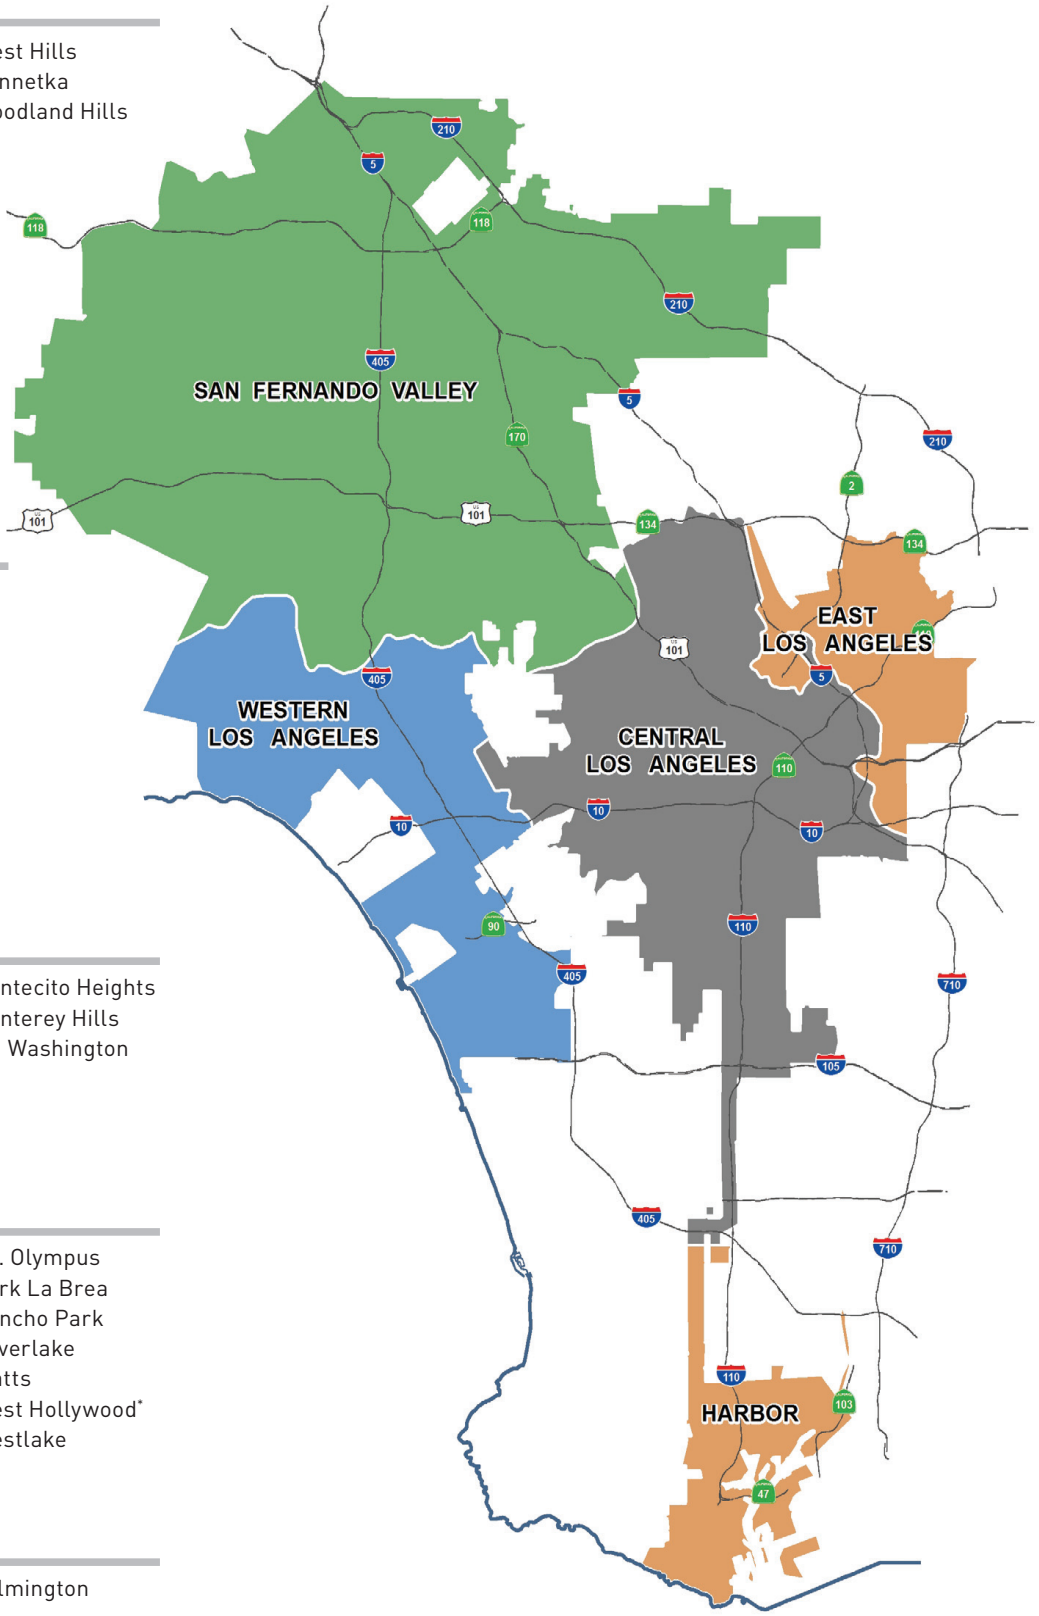

2015 Drinking Water Quality Monitoring Results

Tables I-III list the results of water tests performed by LADWP and MWD from January to December 2015. LADWP tests for over 200 contaminants. These tables include only contaminants with values that are detected.

How to Read the Tables

The substances found in the water served in your area are listed as follows:

- For **San Fernando Valley Area** – water test results are under the Los Angeles Aqueduct Filtration Plant, the Northern Combined Wells, and MWD Jensen Filtration Plant columns
- For **Western Los Angeles Area** – water test results are under the Los Angeles Aqueduct Filtration Plant column
- For **Central Los Angeles Area** – water test results are under the Los Angeles Aqueduct Filtration Plant and the Southern Combined Wells columns
- For **Harbor/Eastern Los Angeles Area** – water test results are under the MWD Jensen, Weymouth, and Diemer Filtration Plants columns

Some substances are reported on a citywide basis as required by the State Water Resources Control Board - Division of Drinking Water [SWRCB-DDW].

Abbreviations

ACU = apparent color unit
CFU/mL = colony-forming unit per milliliter
CFU/100mL = colony-forming unit per 100 milliliter
< = less than the detection limit for reporting purposes
µg/L = micrograms per liter (equivalent to ppb)
µS/cm = microSiemens per centimeter
mg/L = milligrams per liter (equivalent to ppm)
ng/L = nanograms per liter (equivalent to ppt)
NTU = nephelometric turbidity units
NA = not applicable
NR = not reported
NT = not tested
NUM/100 mL = number per 100 milliliter
% = percentage
pCi/L = picoCuries per liter
TON = threshold odor number

Unregulated Contaminant Monitoring Rule

The Unregulated Contaminant Monitoring Rule (UCMR) is a special program developed by the U.S. Environmental Protection Agency (US EPA) that requires public water systems to survey up to 30 selected contaminants of emerging concern (CECs) once every five years. LADWP conducted the Third UCMR (UCMR3) monitoring in 2013 and 2014. Values in this report reflect the sum of all tests. We are required to report the data for five years. Results indicate that most of the contaminants were not detected at the very low detection levels (MRL) required by US EPA for UCMR3 analyses. Of the contaminants that were detected (see Table IV below), chlorate and strontium were in significant, but expected concentrations.

LADWP routinely tests for and detects chlorate in the distribution system. Chlorate is a disinfection byproduct of chlorination. It is unregulated, although the State Water Resources Control Board, Division of Drinking Water (SWRCB-DDW) has set a notification level of 800 mg/L. UCMR3 test results for chlorate were much lower, ranging from not detected to 296 mg/L.

The element strontium is highly abundant on Earth as a cation (Sr+2) and its chemistry is quite similar to the calcium cation (Ca+2). In fact, strontium (as ranelic acid) is used to treat osteoporosis. Strontium in drinking water has no adverse health effects below 4,000 µg/L, the health-based Advisory Level recommended by US EPA. Strontium levels in the LADWP's treated water sources were much lower, ranging from 225-934 µg/L.

Terms Used in the Tables

Compliance: A drinking water standard based on the health risk (primary standards) and aesthetic (secondary standards) exposure of a contaminant to consumers. For example, bacteria and nitrate have strict limits that must be met at all times due to the acute effects they can cause. Other standards, like small amounts of disinfection by-products and man-made chemicals, have standards that are based on a lifetime of exposure because the risk to consumers is very low. Compliance with most standards is based on an average of samples collected within a year. This allows for some fluctuation above and below the numerical standard, while still protecting public health.

Federal Minimum Reporting Level (MRL): Lowest level of a contaminant which can be detected in drinking water using analytical methods established by the US EPA. Data reported in Table IV reflect MRLs.

Maximum Contaminant Level Goal (MCLG): Level of a contaminant in drinking water below which there is no known or expected risk to health. MCLGs are set by the US EPA.

Maximum Residual Disinfectant Level (MRDL): Highest level of a disinfectant allowed in drinking water. There is convincing evidence that addition of a disinfectant is necessary for control of microbial contaminants.

Maximum Residual Disinfectant Level Goal (MRDLG): Level of a drinking water disinfectant below which there is no known or expected risk to health. MRDLGs do not reflect the beneficial use of disinfectants to control microbial contaminants. MRDLGs are set by US EPA.

Notification Level (NL): Health-based advisory level established by SWRCB-DDW for chemicals in drinking water that lack MCLs.

Table I

Calendar Year 2015 Water Quality Monitoring Results

Health-based Primary Drinking Water Standards (MCLs) Substances Detected in Treated Water

Substances	Major Sources in Our Drinking Water	Units	Meet Primary Standard (YES / NO)	State Primary Standard MCL or (MRDL)	State PHG or Federal (MCLG)
Aluminum	Erosion of natural deposits; residue from surface water treatment processes	µg/L	YES	1000	600
Arsenic	Erosion of natural deposits	µg/L	YES	10	0.004
Barium	Erosion of natural deposits	µg/L	YES	1000	2000
Bromate (b)	By-product of ozone disinfection; formed under sunlight	µg/L	YES	10	0.1
Chromium, Hexavalent	Industrial discharge; erosion of natural deposits	µg/L	YES	10	0.02
Fluoride	Erosion of natural deposits; water additive that promotes strong teeth	mg/L	YES	2	1
Gross Alpha Particle Activity (c)	Naturally present in the environment	pCi/L	YES	15	0
Gross Beta Particle Activity (c)	Naturally present in the environment	pCi/L	YES	50	0
Nitrate (as N) (d)	Erosion of natural deposits; runoff and leaching from fertilizer use	mg/L	YES	10	10
Nitrate + Nitrite (as N)	Erosion of natural deposits; runoff and leaching from fertilizer use	mg/L	YES	10	10
Tetrachloroethylene (PCE)	Discharge from factories, dry cleaners, metal degreasing sites such as auto shops	µg/L	YES	5	0.06
Trichloroethylene (TCE)	Discharge from metal degreasing sites and other factories	µg/L	YES	5	1.7
Turbidity (e)	Soil runoff	NTU	YES	TT, >95%	none
Uranium (c)	Erosion of natural deposits	pCi/L	YES	20	0.43

(a) Values reflect Highest Running Annual Average (HRAA). HRAA is the highest of all Running Annual Averages (RAAs). RAA is a calculated average of all samples collected within a twelve month period, which may include test data from the previous calendar year. HRAA may be higher than the range, which is based on the test data in the reported calendar year.

(b) Bromate is tested in water treated with ozone. Bromate has also been found in water treated with chlorine in some LADWP reservoirs that have elevated bromide levels and are exposed to sunlight. The Metropolitan Water District of Southern California (MWD) only tests for bromate at the Jensen Filtration Plant, which utilizes ozonation.

(c) Radiological monitoring is performed in cycles of varying frequencies. Monitoring for Gross Alpha Particle Activity was conducted in 2009 and 2011. Monitoring for Gross Beta Particle Activity and Uranium was conducted in 2015 at Los Angeles Aqueduct Filtration Plant, Northern Combined Wells blend points, and Southern Combined Wells blend points. MWD conducted all radiological analyses in 2014 for samples collected at the Weymouth, Diemer, and Jensen Treatment Plants.

Primary Drinking Water Standard (PDWS): MCLs and MRDLs for contaminants that affect health along with their monitoring and reporting requirements, and water treatment requirements.

Public Health Goal (PHG): Level of a contaminant in drinking water below which there is no known or expected risk to health. PHGs are set by the California Environmental Protection Agency, Office of Environmental Health Hazard Assessment (OEHHA).

Regulatory Action Level (AL): Concentration of a contaminant which, if exceeded, triggers treatment or other requirements that a water system must follow. ALs are set by US EPA.

Secondary Maximum Contaminate Level (SMCL): Highest level a constituent allowed in drinking water that may affect the taste, odor or appearance. SMCLs are set by US EPA.

State Detection Limit (DLR): A detected contaminant at or above its detection level for reporting purposes. DLRs are set by the SWRCB-DDW. Data reported in Tables I through III reflect DLRs.

State Maximum Contaminant Level (MCL): Highest level of a contaminant allowed in drinking water. Primary MCLs are set as close to the Public Health Goals (PHGs) or Maximum Contaminant Level Goals (MCLGs) as is economically and technologically feasible. For certain contaminants, compliance with MCL is based on the average of all samples collected throughout the year.

Treatment Technique (TT): Required process intended to reduce the level of a contaminant in drinking water. For example, the filtration process is a treatment technique used to reduce turbidity (cloudiness in water) and microbial contaminants from surface water. High turbidities may be indicative of poor or inadequate filtration.

Los Angeles Aqueduct Filtration Plant		Northern Combined Wells		Southern Combined Wells		MWD Weymouth Plant		MWD Diemer Plant		MWD Jensen Plant	
Average	Range	Average	Range	Average	Range	Average	Range	Average	Range	Average	Range
<50	<50	<50	<50	<50	<50 – 87	156 (a)	88 – 200	155 (a)	73 – 240	<50 (a)	<50 – 84
3 (a)	<2 – 3	<2	<2 – 2	<2	<2 – 2	2.1	2.1	2.3	2.3	3.3	3.3
<100	<100	<100	<100	<100	<100 – 110	122	122	125	125	<100	<100
6 (a)	4 – 8	4	2 – 11	4	<1 – 6	NA	NA	<1	<1	8 (a)	1 – 13
<1	<1	1	<1 – 1	1	<1 – 3	<1	<1	<1	<1	<1	<1
0.8	0.7 – 0.8	0.8	0.7 – 0.8	0.8	0.6 – 0.8	0.8	0.6 – 1.0	0.8	0.6 – 1.0	0.7	0.6 – 0.9
4	4	5	5	5	<3 – 5	<3	<3 – 4	<3	<3 – 4	3	<3 – 5
<4	<4 - 4	<4	<4 – 5	<4	<4 – 9	5	4 – 6	5	4 – 6	<4	<4 – 5
0.8	0.5 - 1	2.8	0.6 – 5	2.8	<0.4 – 4.2	<0.4	<0.4	<0.4	<0.4	0.8	0.6 - 0.9
0.8	0.6 – 1	2.9	1.2 – 3.3	2.9	<0.4 – 4.2	NR	NR	NR	NR	NR	NR
<0.5	<0.5	<0.5	<0.5 – 0.7	<0.5	<0.5	<0.5	<0.5	<0.5	<0.5	<0.5	<0.5
<0.5	<0.5	0.7	<0.5 – 1.8	0.7	<0.5 – 2	<0.5	<0.5	<0.5	<0.5	<0.5	<0.5
100%	0.62	NA	NA	NA	NA	100%	0.05	100%	0.04	100%	0.09
4	3 – 4	4	3 – 4	4	<1 – 5	3	2 – 3	3	2 – 3	2	2 – 3

(d) In 2015, SWRCB-DDW revised the reporting method for nitrate. Previously, nitrate data was expressed as "Nitrate (as NO3)", which has an MCL of 45 mg/L. Nitrate data is now expressed as nitrogen or "Nitrate (as N)", which has an equivalent MCL of 10 mg/L. The MCL for nitrate has not changed.

(e) Turbidity is a measure of the cloudiness of water and is a good indicator of water quality and filtration performance. High turbidity can hinder the effectiveness of disinfectants. The Primary Drinking Water Standard for turbidity (included in this table) at drinking water filtration plants is less than or equal to 0.3 NTU in at least 95% of the measurements taken in any month and shall not exceed 1.0 NTU at any time. The reporting requirement for treatment plant turbidity is to report the highest single measurement in the calendar year (listed under "range") as well as the lowest monthly percentage of measurements that are less than or equal to 0.3 NTU. The percentage is listed under "average".

Table 1 - (cont'd) Health-based Primary Drinking Water Standards (MCLs) Substances Detected in Treated Water and Reported on City-wide Basis

Substances	Major Sources in Our Drinking Water	Units	Meets Primary Standard (YES/NO)
Bromate (uncovered reservoirs)	By-product of ozone disinfection; formed under sunlight	µg/L	YES
Chlorine Residual, Total	Drinking water disinfectant added for treatment	mg/L	YES
Copper (at-the-tap) AL = 1300 (f)	Internal corrosion of household water plumbing systems	µg/L	YES
Escherichia coli Bacteria (E. coli) (g)	Human and animal waste	NUM/100 ml	YES
Fluoride	Erosion of natural deposits; water additive that promotes strong teeth	mg/L	YES
Haloacetic Acids (Five) (HAA5)	By-product of drinking water disinfection	µg/L	YES
Lead (at-the-tap) AL = 15 (f)	Internal corrosion of household water plumbing systems	µg/L	YES
Total Coliform Bacteria	Naturally present in the environment	% Positives	YES
Total Trihalomethanes (TTHM)	By-product of drinking water chlorination	µg/L	YES

(a) Values reflect Highest Running Annual Average (HRAA). HRAA is the highest of all Running Annual Averages (RAAs). RAA is a calculated average of all samples collected within a twelve month period, which may include test data from the previous calendar year. HRAA may be higher than the range, which is based on the test data in the reported calendar year.

(f) At-the-tap monitoring of lead and copper is conducted every three years as required by the Federal Lead and Copper Rule. A system is out of compliance if the Regulatory Action Level is exceeded in the 90th percentile of all samples at the customers' tap.The most recent monitoring was conducted in 2015. Although the City's treated water has little or no detectable lead, studies were conducted and corrosion control implementation started. A small corrosion control plant has been in operation in the Watts area since the 1990's. Corrosion control was introduced to the Western Los Angeles area in 2010 and to the Hollywood area in 2015. Corrosion control will be expanded to the rest of the City by 2020.

Table II

Calendar Year 2015 Water Quality Monitoring Results

Aesthetic-based Secondary Drinking Water Standards (SMCLs) Substances Detected in Treated Water

Substances	Major Sources in Drinking Water	Units	Meets Secondary Standard (YES/NO)	State Secondary MCL	Los Angeles Aqueduct Filtration Plant	
					Average	Range
Aluminum	Erosion of natural deposits; residue from some surface water treatment processes	µg/L	YES	200	<50	<50
Chloride	Runoff/leaching from natural deposits; seawater influence	mg/L	YES	500	80	73 – 88
Color, Apparent (unfiltered)	Naturally-occurring organic materials	ACU	YES	15	3	3 – 4
Manganese NL = 500	Leaching from natural deposits	µg/L	YES	50	<20	<20
Odor	Naturally-occurring organic materials	TON	YES	3	<1	<1
Specific Conductance	Substances that form ions when in water; seawater influence	µS/cm	YES	1600	546	492 – 593
Sulfate (as SO4)	Runoff/leaching from natural deposits	mg/L	YES	500	78	67 – 86
Total Dissolved Solids (TDS)	Runoff/leaching from natural deposits	mg/L	YES	1000	350	329 – 369
Turbidity (d)	Soil runoff	NTU	YES	5	<0.1	<0.1 – 0.2
Zinc	Run off/leaching from natural deposit	µg/L	YES	5000	<50	<50

(a) Values reflect Highest Running Annual Average (HRAA). HRAA is the highest of all Running Annual Averages (RAAs). RAA is a calculated average of all samples collected within a twelve month period, which may include test data from the previous calendar year. HRAA may be higher than the range, which is based on the test data in the reported calendar year.

Table I

State Primary Standard MCL or (MRDL)	State PHG / [MRDLG] or Federal (MCLG)	Average	Range
10	0.1	HRAA = 7 (a)	Range = 2 – 8
(4)	[4]	HRAA = 2 (a)	Range = 1.7 – 2.2
TT	300	90th Percentile value = 579	Number of samples exceeding AL = 1 out of 103
TT	0	<1	<1 – 2
2	1	Average = 0.7	Range = 0.7 – 0.8
60	none	HLRAA = 16 (h)	Range = 3 – 18
TT	0.2	90th Percentile value = 6.3	Number of samples exceeding AL = 3 out of 103
5% of monthly samples are coliform positive	0	Highest monthly % positive samples = 0.7 %	Range = % positive samples 0 – 0.7
80	none	HLRAA = 42 (h)	Range = 15 – 47

(g) For E. coli, the MCL is exceeded when a routine sample and a repeat sample are Total coliform positive, and one of these is also positive for E. coli or Fecal coliform. On April 27, and October 17, 2015, samples collected in the Griffith Park and Beverly Crest areas, respectively, tested positive for Total coliform and E. coli. Follow-up sample sets were collected at both sampling locations the following day, as required. Both sample sets were negative for Total coliform and E. coli. No Total Coliform Rule (TCR) violation occurred. A total of 8,124 samples were collected and analyzed for E. coli and Total coliforms in 2015.

(h) The Federal Stage 2 Disinfectant/Disinfection Byproducts Rule (DBPR) requires compliance monitoring and reporting for haloacetic acids (HAAs) and total trihalomethanes (TTHMs) based on a locational running annual average (LRAA) of established monitoring locations. The value for the location with the Highest Locational Running Annual Average (HLRAA) for HAAs and TTHMs in 2015 is reported.

Table II

Northern Combined Wells		Southern Combined Wells		MWD Weymouth Plant		MWD Diemer Plant		MWD Jensen Plant	
Average	Range	Average	Range	Average	Range	Average	Range	Average	Range
<50	<50	<50	<50 – 87	156 (a)	88 – 200	155 (a)	73 – 240	<50 (a)	<50 – 84
58	55 – 78	58	25 – 83	100	98 – 102	100	98 – 101	86	85 – 86
3	3 – 4	3	3 – 5	1	1	1	1	1	1
<20	<20	<20	<20 – 55	<20	<20	<20	<20	<20	<20
<1	<1 – 1	<1	<1 – 1	2	2	2	2	2	2
697	438 – 777	697	576 – 778	1,040	1,030 – 1,060	1,040	1,040	698	692 – 703
138	80 – 153	138	75 – 189	257	252 – 261	257	253 – 261	110	108 – 112
489	366 – 522	489	333 – 575	660	654 – 665	633	660 – 665	405	405
<0.1	<0.1 – 0.1	<0.1	<0.1 – 0.5	<0.1	<0.1	<0.1	<0.1	<0.1	<0.1
<50	<50	<50	<50 – 1,140	<50	<50	<50	<50	<50	<50

(d) The Secondary Drinking Water Standard for turbidity for drinking water in the distribution system is 5 NTU. Values reflect testing at entry points to the distribution system.

Table III

Calendar Year 2015 Water Quality Monitoring Results

Unregulated Drinking Water Substances Detected in Treated Water

Substances	Major Sources in Drinking Water	Units	Los Angeles Aqueduct Filtration Plant		Northern Combined Wells	
			Average	Range	Average	Range
1,4-Dioxane NL = 1	Solvent and solvent stabilizer used in commercial and industrial applications	µg/L	<1	<1	<1	<1 – 1
Alkalinity, Total (as CaCO3)	Erosion of natural deposits	mg/L	93	91 – 96	162	104 – 168
Bicarbonate (HCO3)	Naturally-occurring dissolved gas; erosion of natural deposits	mg/L	113	110 – 116	197	127 – 205
Boron NL = 1000	Erosion of natural deposits	µg/L	281	257 – 312	223	213 – 233
Bromide	Runoff/leaching from natural deposits; seawater influence	µg/L	210	190 – 260	170	140 – 210
Calcium	Erosion of natural deposits; natural hot springs	mg/L	36	33 – 38	77	42 – 82
Hardness, Total (as CaCO3)	Erosion of natural deposits	mg/L	133	124 – 137	273	153 – 290
Heterotrophic Bacteria	Naturally present in the environment	CFU/mL	<1	<1 - 2	1	<1 – 78
Magnesium	Erosion of natural deposits	mg/L	11	10 – 13	20	12 – 21
pH	Naturally-occurring dissolved gases and minerals	Unit	7.5	7.4 – 7.9	7.6	7.4 – 7.7
Phosphate (as PO4)	Erosion of natural deposits, agricultural run-off	µg/L	47	37 – 67	130	60 – 180
Potassium	Erosion of natural deposits	mg/L	3	3	4	3 – 4
Silica (as SiO2)	Erosion of natural deposits	mg/L	16	13 – 17	22	17 – 22
Sodium	Erosion of natural deposits	mg/L	71	64 – 76	63	59 – 73
Temperature (field)	Natural seasonal fluctuation	°C	18	14 – 23	20	20 – 24
Total Coliform	Naturally present in the environment	NUM/ 100mL	<1	<1	<1	<1 – 4
Total Organic Carbon (TOC)	Erosion of natural deposits	mg/L	1.7	1.3 – 2.3	1	0.8 – 2.1
Vanadium NL = 50	Erosion of natural deposits	µg/L	<3	<3	<3	<3 – 4

(a) Values reflect Highest Running Annual Average (HRAA). HRAA is the highest of all Running Annual Averages (RAAs). RAA is a calculated average of all samples collected within a twelve month period, which may include test data from the previous calendar year. HRAA may be higher than the range, which is based on the test data in the reported calendar year.

Table IV

Calendar Year 2015 Water Quality Monitoring Results

The Third US EPA Unregulated Contaminant Monitoring Rule (UCMR3) Substances Detected In Treated Water

Substances	Units	Meets MCL or NL (YES / NO)	State Primary Standard MCL or (NL)	State PHG or Federal (MCLG)
1,1-Dichloroethane (1,1-DCA)	µg/L	YES	5	3
1,4-Dioxane	µg/L	YES	(1)	NA
Bromochloromethane	µg/L	NA	NA	NA
Chlorate	µg/L	YES	(800)	NA
Chlorodifluoromethane	µg/L	NA	NA	NA
Chromium, Hexavalent (CrVI)	µg/L	YES	10	0.02
Chromium, Total (Total Cr)	µg/L	YES	50	(100)
Molybdenum	µg/L	NA	NA	NA
Strontium	µg/L	NA	NA	4,000 (i)
Vanadium	µg/L	YES	(50)	NA

(i) Health-based Advisory Level recommended by US EPA.

Table III

Southern Combined Wells		MWD Weymouth Plant		MWD Diemer Plant		MWD Jensen Plant	
Average	Range	Average	Range	Average	Range	Average	Range
<1	<1	NT	NT	NT	NT	NT	NT
162	150 – 198	126	123 – 129	126	120 – 131	91	89 – 92
197	183 – 242	NT	NT	NT	NT	NT	NT
223	82 – 231	120	120	120	120	240	240
170	<20 – 200	NT	NT	NT	NT	NT	NT
77	56 – 87	78	77 - 78	78	76 – 80	36	36
273	183 – 320	300	296 – 304	303	300 – 306	132	130 – 134
1	<1 – 10	<1	<1	<1	<1 - 1	<1	<1 - 1
20	11 – 25	27	26 – 27	27	26 – 27	11	10 - 11
7.6	7.3 – 7.8	8.1	8.1	8.1	8.1	8.3	8.2 – 8.4
130	40 – 1,270	NT	NT	NT	NT	NT	NT
4	3 – 4	5	5	5	5	3	3
22	14 – 25	NT	NT	NT	NT	NT	NT
63	46 – 96	100	97 – 102	101	98 – 104	91	90 – 92
20	20 – 24	NT	NT	NT	NT	NT	NT
<1	<1	NA	NA	NA	NA	NA	NA
1	0.3 – 2.3	2.6 (a)	2.4 – 2.8	2.6 (a)	2.3 – 2.7	1.6 (a)	1.2 – 2.4
<3	<3	<3	<3	<3	<3	8	8

Table IV

Los Angeles Aqueduct Filtration Plant		Northern Combined Wells		Southern Combined Wells	
Average	Range	Average	Range	Average	Range
<0.03	<0.03	<0.03	<0.03 – 0.04	<0.03	<0.03 – 0.04
<0.07	<0.07	0.4	<0.07 – 0.9	0.4	<0.07 – 0.9
<0.06	<0.06	<0.06	<0.06 – 0.1	<0.06	<0.06 – 0.9
<20	<20	130	<20 – 296	130	<20 – 186
0.18	<0.08 – 0.7	<0.08	<0.08 – 0.4	<0.08	<0.08 – 0.14
0.2	0.1 – 0.4	1	0.2 – 1.6	1	<0.03 – 3.3
0.2	<0.2 – 0.4	1	0.2 – 1.5	1	<0.2 – 3.2
5	3 – 7	7	3 – 9	7	3 – 10
242	225 – 279	432	255 – 550	432	259 – 934
1.6	1 – 2	2.2	1.4 – 3.3	2.2	<0.2 – 2.7

Table V

Calendar Year 2015 Water Quality Monitoring Results

Substances Not Detected in Treated Drinking Water

1,1,1,2-TETRACHLOROETHANE

1,1,1-TRICHLOROETHANE [1,1,1-TCA]

1,1,2,2-TETRACHLOROETHANE

1,1,2-TRICHLORO-1,2,2-TRIFLUOROETHANE [FREON 113]

1,1,2-TRICHLOROETHANE [1,1,2-TCA]

1,1-DICHLOROETHANE [1,1-DCA]

1,1-DICHLOROETHYLENE [1,1-DCE]

1,1-DICHLOROPROPENE

1,2,3-TRICHLOROBENZENE

1,2,3-TRICHLOROPROPANE [1,2,3-TCP]

1,2,3-TRIMETHYLBENZENE

1,2,4-TRICHLOROBENZENE

1,2,4-TRIMETHYLBENZENE

1,2-DICHLOROBENZENE [o-DCB]

1,2-DICHLOROETHANE [1,2-DCA]

1,2-DICHLOROPROPANE

1,3,5-TRICHLOROBENZENE

1,3,5-TRIMETHYLBENZENE

1,3-DICHLOROBENZENE [m-DCB]

1,3-DICHLOROPROPANE

1,3-DICHLOROPROPENE, TOTAL (cis & trans)

1,4-DICHLOROBENZENE [p-DCB]

2,2-DICHLOROPROPANE

2,3,7,8-TCDD [DIOXIN]

2,4,5-TRICHLOROPHENOXYACETIC ACID [2,4,5-T]

2,4,5-TP [SILVEX]

2,4,-DICHLOROPHENOXYACETIC ACID [2,4-D]

2-CHLOROTOLUENE [o-]

3-HYDROXYCARBOFURAN

4,4'-DDD [p,p'-DDD]

4,4'-DDE [p,p'-DDE]

4,4'-DDT [p,p'-DDT]

4-CHLOROTOLUENE [p-]

α-BENZENE HEXACHLORIDE [α-BHC]

ACENAPHTHENE

ACENAPHTHYLENE

ACIFLUORFEN

ALACHLOR [ALANEX]

ALDICARB [TEMIK]

ALDICARB SULFONE

ALDICARB SULFOXIDE

ALDRIN

AMINOMETHYLPHOSPHONIC ACID [AMPA]

ANTHRACENE

ANTIMONY

ASBESTOS

ATRAZINE [AATREX]

β-BENZENE HEXACHLORIDE [β-BHC]

BENTAZON [BASAGRAN]

BENZENE

BENZO(a)ANTHRACENE

BENZO(a)PYRENE

BENZO(b)FLUORANTHENE

BENZO(g,h,i)PERYLENE

BENZO(k)FLUORANTHENE

BENZYLBUTYLPHTHALATE

BERYLLIUM

BROMACIL [HYVAR]

BROMOBENZENE

BROMOCHLOROMETHANE [HALON 1011]

BROMOMETHANE [METHYL BROMIDE]

BUTACHLOR

CADMIUM

CARBARYL [SEVIN]

CARBOFURAN [FURADAN]

CARBON DISULFIDE

CARBONATE (CO3)

CARBON TETRACHLORIDE

CHLORDANE

CHLOROETHANE

CHLOROMETHANE [METHYL CHLORIDE]

CHLOROTHALONIL [DACONIL, BRAVO]

CHROMIUM, TOTAL

CHRYSENE

cis-1,2-DICHLOROETHYLENE [cis-1,2-DCE]

COPPER

CRYPTOSPORIDIUM

CYANIDE

DALAPON

δ-BENZENE HEXACHLORIDE [δ-BHC]

DIMETHYL TERTRACHLOROTEREPHTHALATE [DACTHAL]

DI(2-ETHYLHEXYL) ADIPATE [DEHA]

DI(2-ETHYLHEXYL) PHTHALATE [DEHP]

DIAZINON

DIBENZO(a,h)ANTHRACENE

DIBROMOCHLOROPROPANE [DBCP; 1,2-DIBROMO-3-CHLOROPROPANE]

DIBROMOMETHANE [METHYLENE BROMIDE]

DICAMBA [BANVEL]

DICHLORODIFLUOROMETHANE [FREON 12]

DICHLOROMETHANE [METHYLENE CHLORIDE]

DIELDRIN

DIETHYLPHTHALATE

DIMETHYLPHTHALATE

DI-n-BUTYLPHTHALATE

DI-n-OCTYLPHTHALATE

DINOSEB [DNBP]

DIQUAT

DIURON [KARMEX]

ENDOSULFAN I

ENDOSULFAN II

ENDOSULFAN SULFATE

ENDOTHALL

ENDRIN

ENDRIN ALDEHYDE

ETHYLBENZENE

ETHYLENE DIBROMIDE [EDB]

ETHYL-tert-BUTYL ETHER [ETBE]

FLUORANTHENE

FLUORENE

FOAMING AGENTS (SURFACTANTS)

GIARDIA

GLYPHOSATE

HEPTACHLOR

HEPTACHLOR EPOXIDE

HEXACHLOROBENZENE

HEXACHLOROBUTADIENE

HEXACHLOROCYCLOPENTADIENE

HYDROXIDE (OH)

INDENO(1,2,3-cd)PYRENE

IRON

iso-PROPYLBENZENE [CUMENE]

LEAD

LINDANE [γ-BHC]

MERCURY

METHIOCARB

METHOMYL

METHOXYCHLOR

METHYL ETHYL KETONE [MEK, 2-BUTANONE]

METHYL-iso-BUTYL KETONE [MIBK]

METHYL-tert-BUTYL ETHER [MTBE]

METOLACHLOR

METRIBUZIN

MOLINATE [ORDRAM]

MONOCHLOROBENZENE [CHLOROBENZENE]

NAPHTHALENE

n-BUTYLBENZENE

NITRITE

NICKEL

N-NITROSODIMETHYLAMINE [NDMA]

n-PROPYLBENZENE

OXAMYL [VYDATE]

PARAQUAT

PENTACHLOROETHANE

PENTACHLOROPHENOL [PCP]

PERCHLORATE

PHENANTHRENE

PICLORAM

p-iso-PROPYLTOLUENE [p-CYMENE]

POLYCHLORINATED BIPHENYLS, TOTAL [PCBs]

PROMETON

PROMETRYN [CAPAROL]

PROPACHLOR

PROPAZINE

PROPOXUR

PYRENE

RADIUM 226

RADIUM 228

RADIUM 226 & 228, COMBINED

sec-BUTYLBENZENE

SELENIUM

SILVER

SIMAZINE [PRINCEP]

STRONTIUM-90

STYRENE

tert-AMYL METHYL ETHER [TAME]

tert-BUTYL ALCOHOL [TBA]

tert-BUTYLBENZENE

THALLIUM

THIOBENCARB [BOLERO]

TOLUENE [METHYL BENZENE]

TOXAPHENE

trans-1,2-DICHLOROETHYLENE [trans-1,2-DCE]

TRICHLOROFLUOROMETHANE [Freon 11]

TRIFLURALIN

TRITIUM

VINYL CHLORIDE [CHLOROETHENE]

XYLENES, TOTAL (SUM OF o, m, p-ISOMERS)

BOARD OF WATER AND POWER COMMISSIONERS

Mel Levine
President

William W. Funderburk, Jr.
Vice President

Jill Banks Barad
Commissioner

Michael F. Fleming
Commissioner

Christina E. Noonan
Commissioner

LADWP EXECUTIVE TEAM

Marcie L. Edwards
General Manager

David H. Wright
Chief Operating Officer

Martin L. Adams
Senior Assistant General Manager, Water System

General Information

This annual Drinking Water Quality Report (also known as a Consumer Confidence Report) is required by the California State Water Resources Control Board, Division of Drinking Water (SWRCB-DDW) and is prepared in accordance with their guidelines. The report is available both online at www.ladwp.com/waterqualityreport or you can call 1-800-DIAL-DWP to request a copy be mailed to you. LADWP, the largest municipal utility in the nation, was established more than 100 years ago to provide a reliable and safe water and electric supply to the city's 4 million residents and businesses.

LADWP is governed by a five-member Board of Water and Power Commissioners, appointed by the Mayor and confirmed by the City Council. The Board meets regularly on the first and third Tuesdays of each month at 11:00 a.m.

Meetings are held at:

Los Angeles Department of Water and Power
111 North Hope Street, Room 1555H
Los Angeles, CA 90012-2694

The meeting agenda is available to the public on the Thursday prior to the week of the meeting. You can access the Board agenda at www.ladwp.com/board or by calling (213) 367-1351.

For general information about LADWP, call 1-800-DIAL DWP (1-800-342-5397) or visit www.ladwp.com.

For questions regarding this report, please contact Mr. Nathan Aguayo at (213) 367-4941, Nathan.Aguayo@ladwp.com or call the water quality hotline at (213) 367-3182.

Want to know more about your drinking water and related regulations?

Los Angeles Department of Water and Power
www.ladwp.com

California State Water Resources Control Board, Division of Drinking Water (SWRCB-DDW)
www.waterboards.ca.gov/drinking_water/programs

U.S. Environmental Protection Agency (US EPA)
www.epa.gov/safewater

LADWP's website has a wealth of information specific to improving water quality in your home. If you have specific water quality questions or problems, you should call anytime at 1-800-DIAL-DWP or contact us on the web at www.ladwp.com/waterquality.

Here are some useful links for more information on home water filters, visit www.consumerreports.org/cro/water-filters.

For more information about the NSF certification, call (800) 673-6275 or visit www.nsf.org.

For more information about SWRCB-DDW certification of home water filters, call (916) 449-5622 or visit www.waterboards.ca.gov/drinking_water/certlic/device/watertreatmentdevices.shtml.

This Message is for Non-English Speaking LADWP Customers

This report contains important information about your drinking water. If you have any questions regarding this report, please contact us at (800) 342-5397.

Spanish
Este informe contiene información importante sobre su agua potable. Si tiene alguna pregunta sobre este informe, por favor comuníquese con nosotros llamando al (800) 342-5397.

Arabic
"هذا ألتقرير يحتوي على معلومآ ت مهمّة تتعلق بمياه ألشفة (أو ألشرب). ترجم ألتقرير, أو تكلم مع شخص يستطيع أن يفهم ألتقرير."

Armenian
Այս հաշվետվությունը պարունակում է կարևոր տեղեկատվություն ձեր խմելու ջրի մասին: Թարգմանե՛ք այն, կամ խոսե՛ք որևէ մեկի հետ, ով հասկանում է դրա բովանդակությունը:

Croatian
Ovo izvješće sadrži važne informacije o vašoj vodi za piće.
Neka ga neko prevede ili razgovarajte s nekim tko ga je u stanju pročitati.

Chinese
此份有关你的食水报告,内有重要资料和讯息,请找他人为你翻译及解释清楚。

Farsi (Persian)
این اطلاعیه شامل اطلاعات مهمی راجع به آب آشامیدنی است.اگر نمیتوانید این اطلاعات را بزبان انگلیسی بخوانید لطفا ازکسی که میتواند یاری بگیرید تا مطالب را برای شما به فارسی ترجمه کند.

French
Cé rapport contient des information importantes concernant votre eau potable. Veuillez traduire, ou parlez avec quelqu' un qui peut le comprendre.

German
Dieser Bericht enthält wichtige Information über Ihr Trinkwasser. Bitte übersetzen Sie ihn oder sprechen Sie mit jemandem, der ihn versteht.

Gujarati
આ અહેવાલ આપના પીવાના પાણી વિશે અગત્યની માહિતી ધરાવે છે. તેનું ભાષાંતર કરો, અથવા તે સમજતું હોય તેવી કોઈ વ્યક્તિ સાથે વાત કરો.

Greek
Η κατοθεν αναφορα παρουσιαζη σπουδαιες πληροφορειες για το ποσιμο νερο σας. Πρακακλω να το μεταφρασετε η να το σξολειασετε με καποιον που το καταλαβαινη απολητως.

Hebrew
הדו"ח הזה מכיל מידע חשוב לגבי מי השתייה שלך תרגם את הדו"ח או דבר עם מישהו שמבין אותו

Hindi
यह सूचना महत्वपूर्ण है ।
कृपा करके किसी से :सका अनुवाद करायें ।

Hungarian
Ez a jelentés fontos információt tartalmaz az Ön által fogyasztott ivóvízről. Fordítsa le, vagy beszéljen valakivel, aki megérti

Italian
Questo rapporto contiene informazioni inportanti che riguardano la vostra aqua potabile. Traducetelo, o parlate con una persona qualificata in grado di spiegarvelo.

Japanese
この情報は重要です。
翻訳を依頼してください。

Khamer (Cambodian)
របាយការណ៍នេះមានពត៌មានសំខាន់អំពីទឹកបរិភោគ ។ សូមបកប្រែឬពិគ្រោះជាមួយអ្នកដែលមើលយល់របាយការណ៍នេះ ។

Korean
이 안내는 매우 중요합니다.
본인을 위해 번역인을 사용하십시요.

Polish
Ta broszura zawiera wazne informacje dotyczace jakosci wody do picia. Przetlumacz zawartosc tej broszury lub skontaktuj sie z osoba ktora pomoze ci w zrozumieniu zawartych informacji.

Portuguese
Este relatório contém informações importantes sobre a água que você bebe. Traduza-o ou converse a respeito dele com alguém que entenda o documento.

Russian
Этот отчет содержит важную информацию о вашей питьевой воды. Переведите его или поговорите с тем, кто это понимает.

Serbian
Овај извештај садржи важне информације о вашој води за пиће.
Нека га неко преведе или разговарајте са неким ко може да га прочита.

Tagalog
Mahalaga ang impormasyong ito. Mangyaring ipasalin ito.

Thai
รายงานนี้ประกอบด้วยข้อมูลที่สำคัญเกี่ยวกับน้ำดื่มของคุณ หากคุณไม่สามารถเข้าใจเนื้อหา โปรดพูดคุยกับผู้ที่เข้าใจเนื้อหาในรายงานนี้

Urdu
اس رپورٹ میں آپ کے پینے کے پانی کے بارے میں اہم معلومات ہے۔ اس کا ترجمہ کریں، یا کسی ایسے شخص سے بات کریں جو اسے سمجھ سکے۔

Vietnamese
Chi tiết này thật quan trọng.
Xin nhờ người dịch cho quý vị.

Yiddish
דער רעפֿאָרט גיט איבער וויכטיקע אינפֿאָרמאַציע וועגן אייער טרינקוואַסער. זעצט עס איבער, אָדער רעדט מיט עמעצן וואָס קען עס פֿאַרשטיין.

Soil and Groundwater Assessment and Site Closure Report

801 N. Fairfax Avenue
Los Angeles, California

Prepared for:

Fairfax Associates, LLC

Submitted to:

Regional Water Quality Control Board
Los Angeles Region

Prepared by:

Rincon Consultants, Inc.
December 11, 2006

December 11, 2006
Project 06-22110

Dr. Yue Rong
Regional Water Quality Control Board
320 West 4th Street, Suite 200
Los Angeles, California 90013

Soil and Groundwater Assessment and Site Closure Report
801 N. Fairfax Avenue
Los Angeles, California

Dear Dr. Rong:

This report presents the results of a soil and groundwater assessment conducted by Rincon Consultants, Inc. on behalf of Fairfax Associates, LLC at the site located at 801 N. Fairfax Avenue in Los Angeles, California. The subject property was formerly used as an automotive repair and body shop (Digo's Auto Center) and was previously developed as a gasoline service station dating back to at least 1928. During the current assessment the site was a vacant, undeveloped lot.

The current groundwater assessment did not identify gasoline constituents in groundwater. We request that the RWQCB issue environmental closure for this site.

Sincerely,
RINCON CONSULTANTS, INC.

Sarah A. Larese, REA
Associate Environmental Scientist

Walter Hamann, PG, CEG, REA II
Vice President

cc: James Frost, Fairfax Associates, LLC

TABLE OF CONTENTS

EXECUTIVE SUMMARY 2

INTRODUCTION 2

PROJECT HISTORY 3
PURPOSE AND SCOPE 3
GEOLOGIC AND HYDROGEOLOGIC SETTING 4
Topography 4
Geology and Hydrogeology 4
Site Geology 5

METHODOLOGY 6

GROUNDWATER MONITORING WELL INSTALLATION AND SAMPLING 6
Soil Sampling 6
Well Installation 6
Well Development 7
Well Sampling 7
Well Surveying 7
LABORATORY ANALYSIS 8

RESULTS 8

SOIL SAMPLING 8
GROUNDWATER SAMPLING 9

DISCUSSION 10

BENZENE IN SOIL 10

CONCLUSIONS AND RECOMMENDATIONS 11

LIMITATIONS 11

Figure 1 – Vicinity Map
Figure 2 – Site Map

Table 1 – Soil Laboratory Analytical Results
Table 2 – Groundwater Laboratory Analytical Results
Table 3 – Groundwater Elevation Data

Appendix 1 – Log of Boring/Monitoring Wells
Appendix 2 – Well Development Data Sheets
Appendix 3 – Groundwater Sampling/Purging Data Sheets
Appendix 4 – Well Survey Report
Appendix 5 – Laboratory Analytical Reports

EXECUTIVE SUMMARY

On November 1 and 2, 2006, three 2-inch diameter groundwater monitoring wells (MW1, MW2, and MW3) were installed at the site. The purpose of the well installations was to determine the current condition of soil and groundwater beneath the site, as requested by the Los Angeles Regional Water Quality Control Board (RWQCB).

The groundwater monitoring wells were installed to depths of approximately 58 feet below grade. They consisted of blank polyvinyl chloride (PVC) casing installed to approximately 38 feet below grade and 20 feet of slotted PVC casing from 38 feet below grade to total depth. Soil samples were collected at five-foot intervals and were preserved onsite using EPA Method 5035. Soil samples were analyzed for total petroleum hydrocarbons as gasoline (TPH–g), benzene, toluene, ethylbenzene, and total xylenes (BTEX) and the following fuel oxygenates: DIPE, ETBE, MTBE, TAME, and TBA. All fieldwork was performed under the responsible supervision of a California Professional Geologist.

Soil samples collected from MW1 at 25, 30, 35 and 45 feet below grade had very low concentrations of benzene ranging from 2.0 to 5.0 micrograms per kilogram (µg/kg). In addition, the soil sample collected from MW3 at 35 feet below grade had 2.0 µg/kg benzene.

The groundwater monitoring wells were developed, surveyed and sampled according to the RWQCB protocols. During the assessment, depth to groundwater was measured between 42 and 43 feet below grade. Flow direction was determined to be to the west-southwest. On November 14, 2006, groundwater samples were collected from the newly installed groundwater monitoring wells. The groundwater samples were analyzed for TPH–g, BTEX, ethanol and the following fuel oxygenates: DIPE, ETBE, MTBE, TAME, and TBA. None of the groundwater samples collected had detectable levels of any of the constituents for which they were analyzed.

As part of the redevelopment of the site, soil will be excavated to a depth of about 35 feet below grade. Groundwater collected and analyzed from beneath the site did not have detectable concentrations of TPH–g, BTEX, ethanol, DIPE, ETBE, MTBE, TAME, or TBA. Based on the findings of this assessment, we recommend that the RWQCB grant environmental closure of this property.

INTRODUCTION

This report presents the results of a soil and groundwater assessment conducted by Rincon Consultants, Inc. on behalf of Fairfax Associates, LLC at the site located at 801 N. Fairfax Avenue in Los Angeles, California. The subject property was formerly used as an automotive repair and body shop (Digo's Auto Center) and was previously developed as a gasoline service station dating back to at least 1928. During the current assessment the site was a vacant, undeveloped lot.

The following sections provide an overview of the project history; describe the purpose and scope of the project, the physical setting, and sampling and analytical testing methodologies; and provide the results of the sampling and testing program.

PROJECT HISTORY

AEI Consultants previously conducted three assessments of the site. The first assessment performed on October 31, 2003, included collection of soil samples in and around the underground storage tanks (USTs). Soil samples were analyzed for total petroleum hydrocarbons (TPH) as gasoline, diesel, and motor oil; and for volatile organic compounds (VOCs) by EPA method 8260B. Five borings were drilled and one soil sample from each boring was sent to a laboratory for analysis. No TPH as gasoline, diesel, motor oil, and no VOCs were detected in the samples analyzed.

On July 21, 2005, three USTs were removed from the site under a permit from the City of Los Angeles Fire Department. The UST excavation cavity had a width of 25 feet, a length of 28 feet, and a depth of 17 feet. Five soil samples were obtained from the tank pit and analyzed for TPH and VOCs pursuant to the tank removal permit, and five soil samples were obtained from the overburden stockpiled soil. Two of the five soil samples obtained from the tank pit had detectable levels of total xylenes at concentrations of 5.1 micrograms per kilogram (µg/kg) and 9.6 µg/kg. TPH and other VOCs were not detected in the samples. No MTBE or other fuel oxygenates were detected in any of the samples analyzed from this site.

On February 16, 2006, AEI Consultants performed an additional site assessment as follows: one direct push boring was advanced onsite to 50 feet below grade. Soil samples were obtained and analyzed for TPH and VOCs. Soil samples from the following depths were analyzed in a laboratory: 20, 25, 30, 35, 40, 45, and 50 feet below grade. All of these samples had low concentrations of benzene. The benzene concentrations ranged from 2.6 µg/kg to 9.2 µg/kg. No TPH or other VOCs were detected in these samples.

Groundwater beneath the site occurs at about 40 feet below grade. Because the depth to groundwater exists at a distance of less than 20 feet from the base of detectable levels of gasoline constituents, the Los Angeles Fire Department chose not to oversee environmental issues related to this former gasoline service station, and instead referred the project to the RWQCB.

In order to obtain environmental closure for this site, a Soil and Groundwater Assessment Work Plan prepared by Rincon and dated September 15, 2006 was submitted to the RWQCB. The work plan proposed the installation of three groundwater monitoring wells at the site. On October 10, 2006, via email, Jay Huang of the RWQCB approved the installation of the proposed groundwater monitoring wells at the site. A follow-up approval letter dated November 13, 2006 was also sent from the RWQCB to the property owner.

PURPOSE AND SCOPE

The purpose of the soil and groundwater assessment was to determine the current condition of soil and groundwater beneath the site, as directed by the RWQCB.

Our scope of work included the following:

- Obtain groundwater monitoring well installation permits from the County of Los Angeles Department of Public Health, Environmental Health Division.
- Using a limited-access hollow-stem auger drill rig, install three 2-inch diameter groundwater monitoring wells at the site (Figure 2, Site Map).
- Collect soil samples at 5-foot intervals for purposes of soil classification, field screening for volatile organic contaminants, and retaining undisturbed samples for laboratory analysis.
- Develop and sample the wells in accordance with approved protocols.
- Analyze soil and groundwater samples for TPH-g, BTEX, and fuel oxygenates by approved methodologies.
- Prepare this report documenting our findings.

GEOLOGIC AND HYDROGEOLOGIC SETTING

Topography

The current USGS topographic map (Hollywood Quadrangle, 1966, photorevised 1994) indicates that the site is situated at an elevation of about 240 feet above mean sea level with topography sloping gradually to the southwest. The eastern flank of the Santa Monica Mountains are depicted farther to the north.

Geology and Hydrogeology

The site is located within the Coastal Plain of the Los Angeles Basin in Los Angeles County. The landward portion of the Los Angeles Basin is bounded to the north by the Santa Monica Mountains, Elysian Hills and Repetto Hills, to the east by the Merced Hills, Puente Hills, and Santa Ana Mountains, and to the south and west by the Pacific Ocean. The Santa Monica Mountains are part of the Transverse Ranges Geomorphic Province that is characterized by east-west trending faults, folds and mountain ranges. This province is considered to be highly seismically active.

The faulting and seismicity of Southern California is dominated by the compressionary regime associated with the intersection of the San Andreas Fault Zone and the Garlock fault. The San Andreas Fault Zone separates two tectonic plates. The western side of the fault is the Pacific Plate and the eastern side of the fault is the North American Plate. The Western Plate is moving in a northwesterly direction relative to the North American Plate. The San Andreas Fault generally trends northwest-southeast. However, north of the Transverse Ranges Province, the fault trends more in an east-west direction, causing the fault's right-lateral strike-slip movement to produce north-south compression between the two plates. This compression has produced

rapid uplift of many of the mountain ranges in Southern California. North-south compression in southern California has been estimated from 5 to 20 millimeters per year (SCEC, 1995). This crustal shortening is accommodated by faulting (mainly reverse faulting) and causes a large potential for seismicity throughout most of southern California. Faults of the northern Peninsular Ranges Province generally reflect reverse as well as strike slip faulting patterns, since the province is in a transitory position between areas dominated by strike-slip movement and by compression.

Associated with the rapid uplift of the mountains surrounding the Coastal Plain of the Los Angeles Basin is rapid sedimentation of the basin (DWR, 2003). Quaternary age (within the last 1.6 million years) unconsolidated and semi-consolidated sediments are over 1,000 feet thick in some localities of the Coastal Plain. The Quaternary sediments are underlain by Tertiary (1.6 to 65 million years old) age rocks. The Tertiary material is principally composed of marine sediments of the Pico, Repetto, Monterey, and Topanga formations that filled the basin when it was below sea level.

Site Geology

The project site appears on the Geologic Map of the Hollywood and Burbank (South ½) Quadrangles by Thomas W. Dibblee, Jr. (1991). According to this map, the site is underlain by Quaternary Age unconsolidated surficial alluvial sediments consisting of clay, sand and gravel. and minor stream channel deposits of sand and gravel. The alluvial sediments were shed from the Santa Monica Mountains, located to the north of the site. These deposits are typical of alluvial fans and are slightly elevated and dissected in the area of the site. The Santa Monica Fault is located about 1 mile north and northwest of the site. According to the Alquist-Priolo Special Studies Map of the Hollywood Quadrangle by W. A. Bryant (1986), the subject property is not located within an Alquist-Priolo or active earthquake fault zone.

During the current assessment, soil was comprised of silty sands with some clay and gravel from surface to total depth explored (58 feet below grade).

Regional Groundwater Occurrence and Quality

The site is located within the Hollywood Subbasin of the Coastal Plain of Los Angeles Groundwater Basin. The Hollywood Subbasin underlies the northeastern part of the Coastal Plain of Los Angeles Groundwater Basin. The subbasin is bounded on the north by the Santa Monica Mountains and the Hollywood fault, on the east by the Elysian Hills, on the west by the Inglewood fault zone, and on the south by the La Brea High, formed by an anticline that brings impermeable rocks close to the surface. Surface drainage flows southward to join Ballona Creek, then westward to the Pacific Ocean. Average annual precipitation ranges from 12 to 14 inches. Groundwater in the Hollywood Subbasin is mainly produced from Pleistocene age alluvial sands and gravels. Semi-perched water may exist in the Holocene alluvium that forms a thin cover over about half of the subbasin. The remainder of the subbasin has silt and clay deposits of the Bellflower aquiclude of the Lakewood Formation cropping out at the surface. Historical production has come from deeper aquifers of the Lakewood and San Pedro Formations. These aquifers are widespread throughout the Coastal Plain of Los Angeles.

Unconfined groundwater conditions exist in the shallow aquifers in the northern and eastern portion of the subbasin. In the deeper aquifers and in the remainder of the subbasin, groundwater is confined, and clay members separate the aquifers over much of this subbasin.

During the current assessment, groundwater was encountered at about 42 to 43 feet below grade and was determined to flow to the west-southwest.

METHODOLOGY

GROUNDWATER MONITORING WELL INSTALLATION AND SAMPLING

Three 2-inch diameter groundwater monitoring wells (MW1, MW2, and MW3) were installed on November 1 and 2, 2006 at the locations shown in Figure 2. The wells were installed by BC^2 Drilling of Fullerton, California under the direction of Rincon. Due to the presence of nearby overhead electric power-lines along the Waring Avenue sidewalk located adjacent to the southern boundary of the site, a limited-access hollow-stem auger drill rig was used to drill the borings and install the wells. Well development and sampling were conducted by Rincon on November 8 and November 14, 2006, respectively. Well surveying was conducted by W.M. Holding, Inc. (W.L. Meagher Surveys) of Ventura, California on November 15, 2006.

Soil Sampling

During drilling of the borings, soil samples were collected at five-foot intervals. The soil samples were collected by driving a modified California Liner sampler with brass liner inserts. The bottom liner from each sample interval collected above first encountered groundwater was retained for laboratory analysis. Soil samples were collected and preserved onsite via EPA Method 5035 protocol as follows: a disposable Encore sampler was inserted into the brass liner. Soil collected with the Encore sample was placed into VOA vials preserved with sodium bisulfate ($NaHSO_4$) (2 VOAs) and methanol (1 VOA). The VOAs were then capped, labeled, placed in a sealable plastic bag, and stored in a cooler with ice pending delivery to the analytical laboratory. The bottom liner was then sealed with Teflon, capped, labeled, placed in a sealable plastic bag, and stored in the cooler with ice pending delivery to the analytical laboratory. One liner from each sample interval was used to screen for volatile organics using a photoionization detector (PID) and to classify the soil using the Unified Soil Classification System.

Groundwater was encountered in the borings at depths of about 42 to 43 feet below grade. The borings were deepened to 58 feet below grade to enable installation of a groundwater monitoring well. Soil boring logs and well completion diagrams are included as Appendix 1, Log of Boring/Monitoring Wells. Soil cuttings generated during drilling were stockpiled onsite. Augers were decontaminated between use by steam cleaning. Sampling equipment was decontaminated between use by washing with a non-phosphate solution followed by a potable water rinse. The decontamination fluids were stored onsite in 55-gallon DOT drums.

Well Installation

The wells were constructed with 20 feet of 2-inch diameter, 0.020-inch slotted, threaded, PVC well screen (base of well) and about 38 feet of 2-inch diameter, threaded, PVC well pipe (top of well). Monterey sand was installed in the annulus between the well and the borehole and extended to a depth of 35 feet below grade (3 feet above the top of well screen). A 3-foot thick bentonite plug was placed above the sand pack. The remaining annulus from 32 feet below grade to the surface was grouted with a neat cement. Each well was finished at grade with a locking well cap and a steel traffic-rated well box. Soil boring logs and well completion diagrams are included as Appendix 1, Log of Boring/Monitoring Wells.

Well Development

The wells were developed with the combined use of a PVC bailer and submersible pump. The wells were initially surged and bailed with the PVC bailer to suspend sediments in the well casing and remove the suspended sediments. Fluids were then pumped from each well using an electric submersible pump. This procedure was repeated until the purge water was relatively clear. Approximately 27 gallons of fluids were purged from MW1 and MW2 and 40 gallons were purged from MW3. Purged water was bailed and pumped directly into labeled, 55-gallon DOT drums. The development equipment was decontaminated between use by washing with a non-phosphate solution followed by successive rinses with potable and deionized water. Copies of well development data sheets are included as Appendix 2, Well Development Data Sheets.

Well Sampling

Prior to sampling of the wells, depth to water and total well depth were measured using an electronic water level indicator. A submersible pump was used to purge the wells. A temperature-conductivity-pH meter was used to monitor aquifer parameters during purging. These parameters were monitored to verify that the aquifer conditions had stabilized and the sample to be collected was representative of the aquifer conditions at that location. Approximately 3 well volumes of water were removed from each well using the submersible pump. Purged water was pumped directly into labeled, 55-gallon DOT drums.

After allowing the wells to recover to within 80% of their original levels, groundwater samples were collected using disposable bailers. Samples were retained in 40-milliliter VOA vials. Care was taken to ensure no headspace or bubbles were created within the vials. The samples were labeled, placed in a sealable plastic bag and stored in a cooler with blue ice pending delivery to an analytical laboratory. Copies of groundwater sampling data sheets are included as Appendix 3, Groundwater Sampling/Purging Data Sheets.

Well Surveying

The wells were surveyed by a licensed land surveyor, W.M. Holding, Inc. (W.L. Meagher Surveys) of Ventura, California. The top of the well casings were surveyed to the nearest 0.01 feet. The surveying was conducted to allow for conversion of depth to water measurements into elevations and, thus, allow for a determination of groundwater flow direction. A copy of the well survey report is included in Appendix 4, Well Survey Report.

LABORATORY ANALYSIS

The soil and groundwater samples were transported to American Scientific Laboratories of Los Angeles, California under chain-of-custody documentation. Twenty-six soil samples and three groundwater samples were analyzed for TPH-g, BTEX and fuel oxygenates by EPA Method 8260.

RESULTS

SOIL SAMPLING

No soil discoloration was noted for the soil samples collected during the current assessment. Except for a few soil samples with readings of 1 or 2, no PID readings were measured for the majority of the soil samples. Soil was comprised of silty sands with some clay and gravel from surface to total depth explored (58 feet below grade). Groundwater was encountered during drilling of the borings at a depth of about 42 feet below grade. Copies of the soil boring logs are included in Appendix 1.

A summary of the laboratory analytical results is included in Table 1, Soil Laboratory Analytical Results. A copy of the laboratory analytical report is included in Appendix 5. None of the soil samples had detectable levels of the following constituents for which they were analyzed:

- Total petroleum hydrocarbons as gasoline (TPH-g), toluene, ethylbenzene, and total xylenes; and,
- The fuel oxygenates: DIPE, ETBE, MTBE, TAME, and TBA

Soil samples collected from MW1 at 25, 30, 35 and 45 feet below grade had very low concentrations of benzene ranging from 2.0 to 5.0 micrograms per kilogram (µg/kg). In addition, the soil sample collected from MW3 at 35 feet below grade had 2.0 µg/kg benzene.

Table 1 – Soil Laboratory Analytical Results
TPH-g, BTEX and Fuel Oxygenates - November 1 and 2, 2006

Boring ID	Depth (feet)	TPH-g (mg/kg)	Benzene (µg/kg)	Toluene (µg/kg)	Ethyl-Benzene (µg/kg)	Total-Xylenes (µg/kg)	MTBE (µg/kg)	Other Fuel Oxygenates (µg/kg)
MW1	5	--	--	--	--	--	--	--
	10	--	--	--	--	--	--	--
	15	--	--	--	--	--	--	--
	20	--	--	--	--	--	--	--
	25	--	2.0	--	--	--	--	--
	30	--	5.0	--	--	--	--	--
	35	--	4.0	--	--	--	--	--
	40	--	--	--	--	--	--	--
	45	--	3.0	--	--	--	--	--
MW2	5	--	--	--	--	--	--	--
	10	--	--	--	--	--	--	--
	15	--	--	--	--	--	--	--
	20	--	--	--	--	--	--	--
	25	--	--	--	--	--	--	--
	30	--	--	--	--	--	--	--
	35	--	--	--	--	--	--	--
	40	--	--	--	--	--	--	--
MW3	5	--	--	--	--	--	--	--
	10	--	--	--	--	--	--	--
	15	--	--	--	--	--	--	--
	20	--	--	--	--	--	--	--
	25	--	--	--	--	--	--	--
	30	--	--	--	--	--	--	--
	35	--	2.0	--	--	--	--	--
	40	--	--	--	--	--	--	--
	45	--	--	--	--	--	--	--
	PQL:	0.50	2.0	2.0	2.0	4.0	5.0	varies

-- not detected above the PQL
PQL - Practical Quantitation Limit
Other fuel oxygenates analyzed: DIPE, ETBE, MTBE, TAME, and TBA

GROUNDWATER SAMPLING

During groundwater sampling, groundwater was encountered in the wells at depths of between about 42 and 44 feet below grade. Groundwater elevation data are presented in Table 2, Groundwater Elevation Data. The groundwater flow direction is to the west-southwest at a gradient of 0.016 foot per foot (see Figure 2). The wells are positioned so that MW- 3 is upgradient, MW-1 is cross-gradient and MW-2 is downgradient of the former UST pit.

Table 2 - Groundwater Elevation Data

Well ID	Date Measured	Depth to Water (feet)	Measuring Point Elevation[1] (feet msl)	Groundwater Elevation (feet msl)
MW1	11/14/06	43.86	243.87	200.01
MW2	11/14/06	42.47	241.97	199.50
MW3	11/14/06	41.82	241.97	200.15

1 - True elevation (City of Los Angeles survey benchmark #13-04431)
msl – mean sea level

Results of the groundwater analyses are summarized in Table 3, Groundwater Laboratory Analytical Results. A copy of the laboratory analytical report is included in Appendix 5. None of the groundwater samples had detectable levels of any of the constituents for which they were analyzed:

- No total petroleum hydrocarbons as gasoline, benzene, toluene, ethylbenzene, or total xylenes.
- No fuel oxygenates: DIPE, ETBE, MTBE, TAME, or TBA.
- No ethanol.

Table 3 – Groundwater Laboratory Analytical Results
TPH-g, BTEX and Fuel Oxygenates – November 14, 2006

Well ID	TPH-g (µg/l)	Benzene (µg/l)	Toluene (µg/l)	Ethyl-Benzene (µg/l)	Total-Xylenes (µg/l)	Fuel Oxygenates (µg/l)	Ethanol (µg/l)
MW1	--	--	--	--	--	--	--
MW2	--	--	--	--	--	--	--
MW3	--	--	--	--	--	--	--
PQL:	50	1.0	1.0	1.0	2.0	varies	1,000

-- not detected above the PQL
µg/l – micrograms per liter
PQL - Practical Quantitation Limit
Fuel oxygenates analyzed: DIPE, ETBE, MTBE, TAME, and TBA

DISCUSSION

BENZENE IN SOIL

Low levels of benzene (ranging from 2 to 5 µg/kg) were detected in the soil samples collected from MW1 at depths of 25, 30 35, and 45 feet below grade and from MW3 at 35 feet below grade. The proposed redevelopment of the site includes the construction of 3 levels of subterranean parking. Soil from beneath the site will be excavated to a depth of about 35 feet below grade. The benzene-impacted soil detected at the site at depths of up to 35 feet below grade will be removed during the redevelopment of the site. The soil sample collected from MW1 at 45 feet below grade was located within the groundwater zone beneath the site. Although a low concentration of benzene (3 µg/kg) was detected in this soil sample, the groundwater sample collected and analyzed from MW1 was nondetect for benzene.

Furthermore, groundwater beneath the site did not have any detectable concentrations of any of the constituents for which it was analyzed, including benzene.

CONCLUSIONS AND RECOMMENDATIONS


As part of the redevelopment of the site, soil will be excavated to a depth of about 35 feet below grade. Groundwater collected and analyzed from beneath the site did not have detectable concentrations of TPH–g, BTEX, ethanol, DIPE, ETBE, MTBE, TAME, or TBA. Based on the findings of this assessment, we recommend that the RWQCB grant environmental closure of this property.

LIMITATIONS

This report has been prepared for and is intended for the exclusive use of Fairfax Associates, LLC. The contents of this report should not be relied upon by any other party without the written consent of Rincon Consultants, Inc.

Our conclusions regarding the site are based on the results of a limited subsurface sampling program. The results of this evaluation are qualified by the fact that only limited sampling and analytical testing was conducted during this assessment.

This scope was not intended to completely establish the quantities and distribution of contaminants present at the site or to determine the cost to remediate the site. The concentrations of contaminants measured at any given location may not be representative of conditions at other locations. Further, conditions may change at any particular location as a function of time in response to natural conditions, chemical reactions and other events. Conclusions regarding the condition of the site do not represent a warranty that all areas within the site are similar to those sampled.

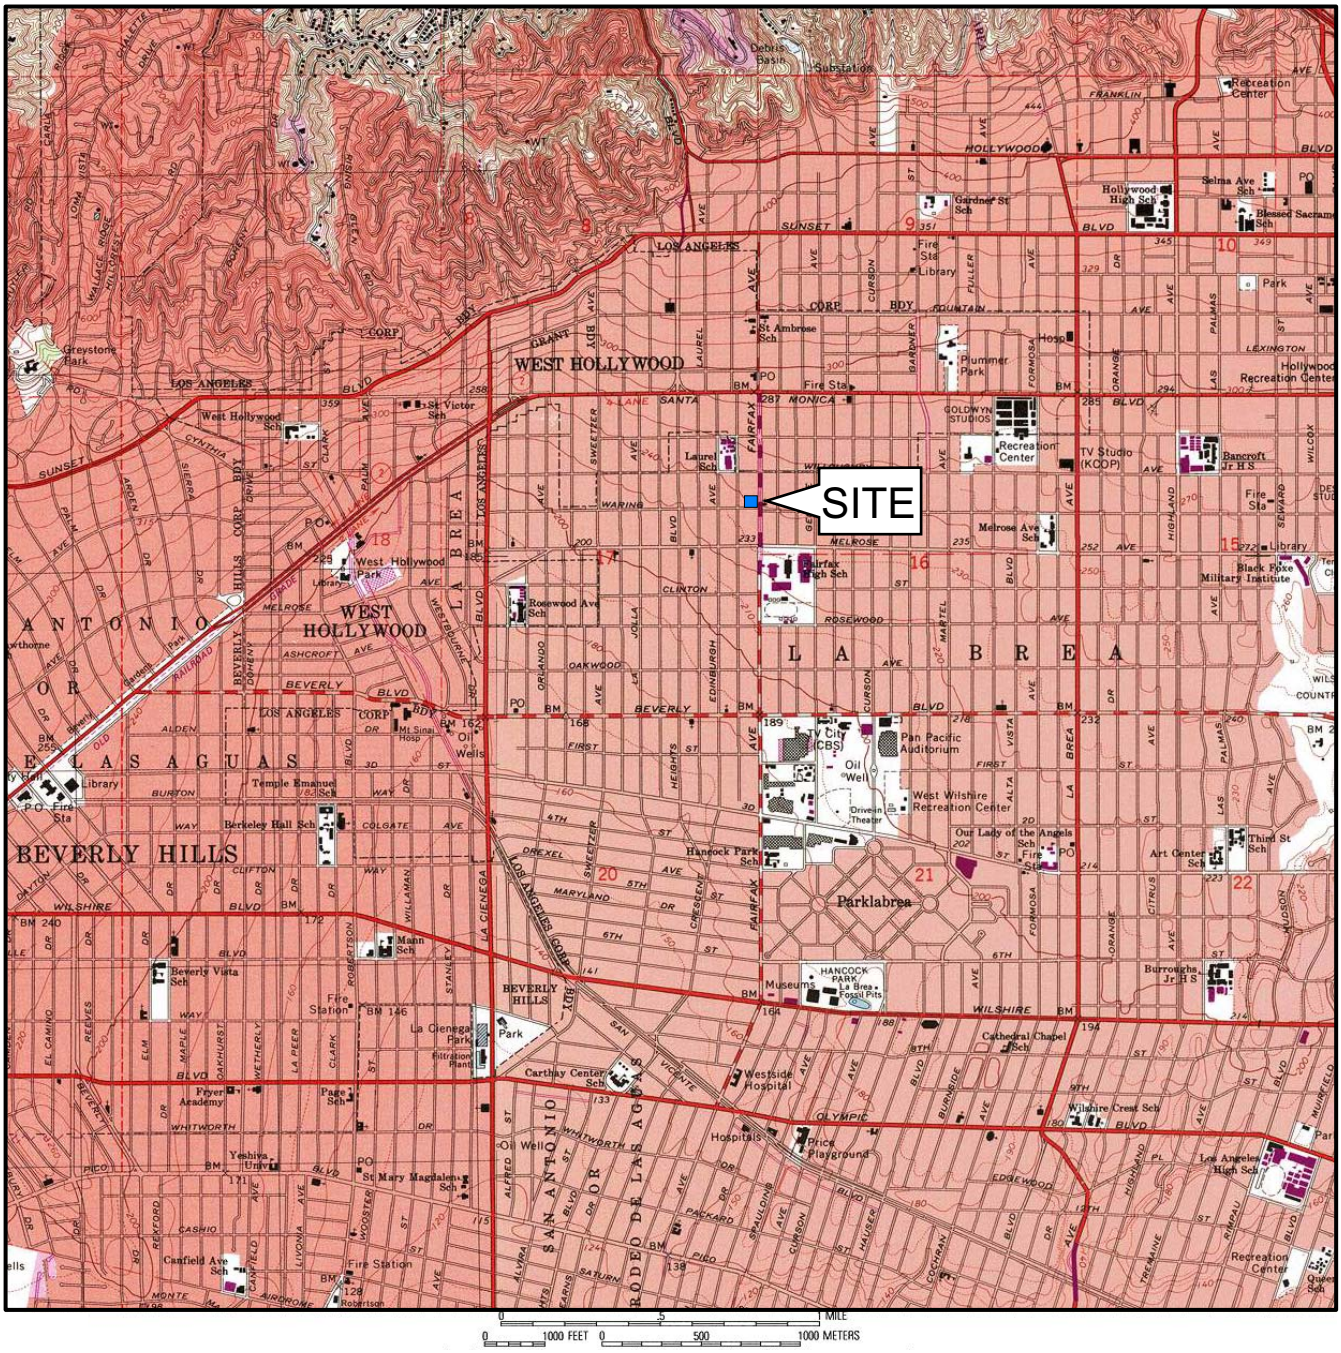




NORTH

rincon

Vicinity Map

801 N. Fairfax Ave.
Los Angeles, California

Figure 1

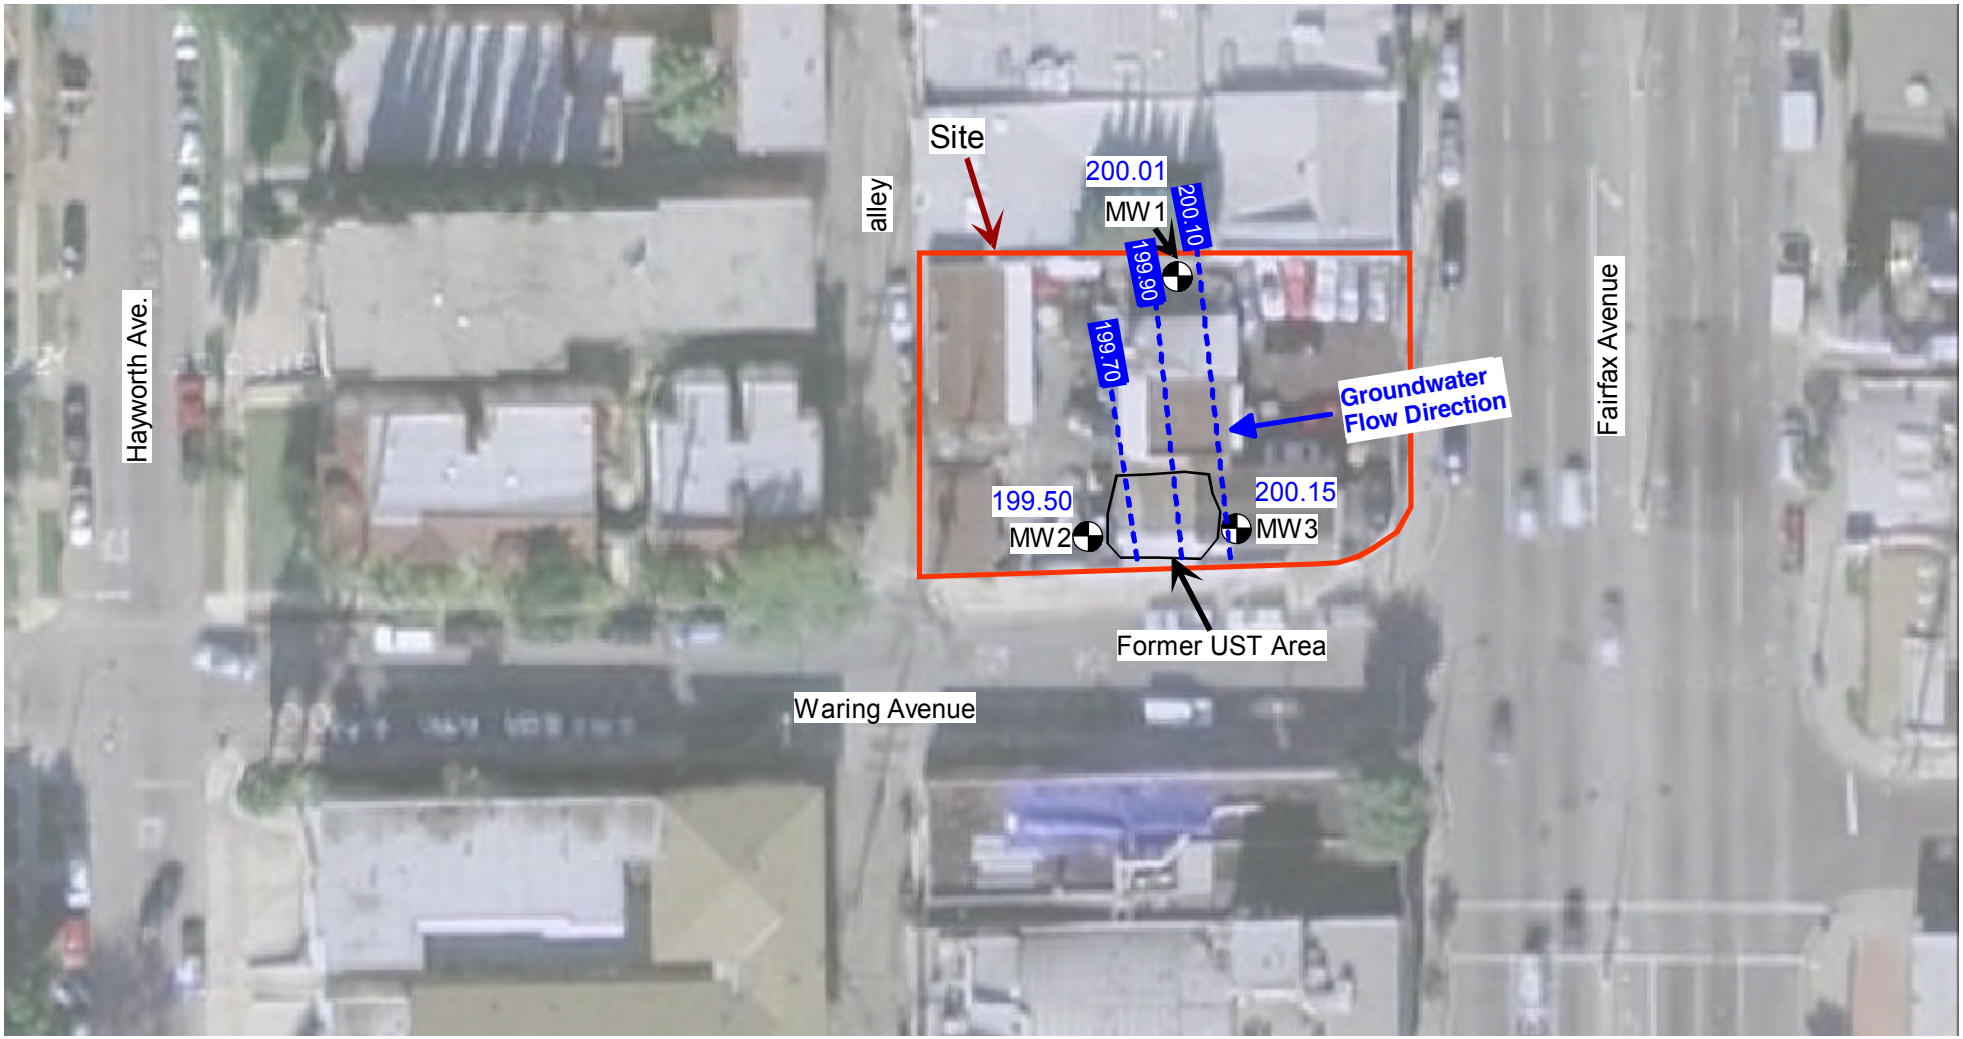

MW1 Groundwater monitoring well location

199.50 Groundwater elevation above mean sea level

199.70 Groundwater contour elevation above mean sea level

0 50 100

scale in feet

NORTH

rincon

Site Map

801 N. Fairfax Avenue
Los Angeles, California

Figure 2

Appendix 1

Log of Boring/Monitoring Wells

Rincon Consultants

LOG OF BORING MW1


Fairfax Associates, LLC
801 N. Fairfax Avenue
Los Angeles, California

Rincon Project 06-22110

Date Completed	: November 1, 2006
Location	: Northern portion of the site, north of the former UST pit.
Method	: Limited-access hollow-stem auger
Drilled By	: BC2 Environmental Corporation
Logged By	: S. Larese / C. Moreno

Depth in Feet	Samples	USCS	GRAPHIC	DESCRIPTION	PID	Blow Count
0		SC		SILTY, SANDY CLAY, poorly graded, fine grained sand, dark brown, dry, very stiff.	2.0	19/20/29
5				CLAYEY, SILTY SAND, poorly graded, fine to medium grained sand, dark brown, dry, very dense.	0	29/50
10						
15		SM		SILTY SAND, trace gravel, well graded, fine to coarse grained sand, dark brown, dry, very dense.	0	27/50
20				poorly graded, fine grained gravel, medium grained sand, medium dense.	0	15/18/24
25				no gravel, slightly moist, well graded, fine to medium grained sand.	0	14/18/21
30				poorly graded, fine grained sand, light brown, dry, medium dense.	0	12/14/28
35				fine to medium grained sand, dark yellowish brown, moist, loose.	0	10/11/14
40				well graded, fine to coarse grained sand, trace gravel, light brown, slightly moist, medium dense.	0	14/19/22
45		SC		SANDY, CLAYEY SILT, poorly graded, fine to medium grained sand, medium brown, moist, slightly plastic, soft.	0	9/10/14
50		SM		SILTY SAND, with gravel, well graded, fine to coarse grained sand, medium brown, saturated, loose.	0	8/9/13
55						
60						

Well: MW1
Elevation (TOC): 243.87

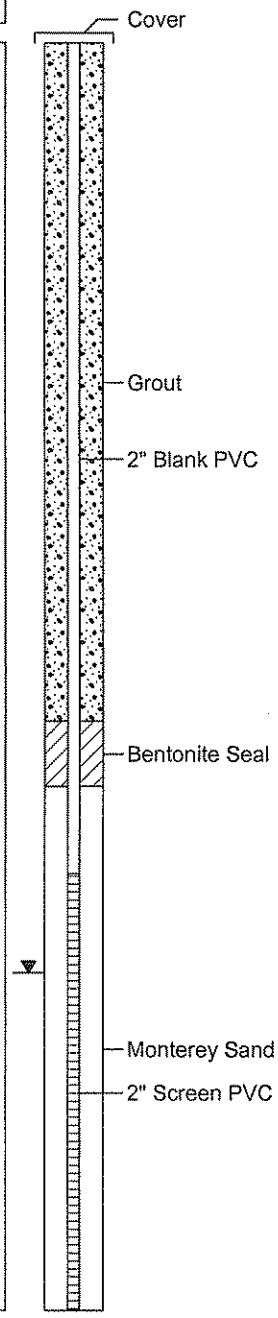

11-29-2006 L:\ESA\Fairfax Associates\06-22110 Fairfax Former Gas Station Ph II\Other\boring logs\mw1.bor

Rincon Consultants

LOG OF BORING MW2


Fairfax Associates, LLC
801 N. Fairfax Avenue
Los Angeles, California

Rincon Project 06-22110

Date Completed	: November 2, 2006
Location	: Southwest of the former UST excavation.
Method	: Limited-access hollow-stem auger
Drilled By	: BC2 Environmental Corporation
Logged By	: S. Larese / C. Moreno

Depth in Feet	Samples	USCS	GRAPHIC	DESCRIPTION	PID	Blow Count
0				SILTY, SAND, with trace gravel, well graded, fine to coarse grained sand, medium brown, dry, very dense.		
5						21/50
		SM		medium dense, no gravel.		13/14/21
10						
				light brown.		13/18/24
15						
		SW		GRAVELLY SAND, well graded sand, poorly graded gravel, medium brown, slightly moist, medium dense.		12/14/19
20						
				SILTY SAND, trace gravel, well graded, fine to medium grained sand, orangish-brown, slightly moist, medium dense.		14/19/22
25						
				fine to coarse grained sand, no gravel, medium brown.	0	16/21/27
30						
				trace fine gravel, light brown.	0	14/17/30
35						
		SM			0	19/20/24
40						
				saturated, loose.	0	9/13/17
45						
					0	8/12/15
50						
55						
60						

Well: MW2
Elevation (TOC): 241.97

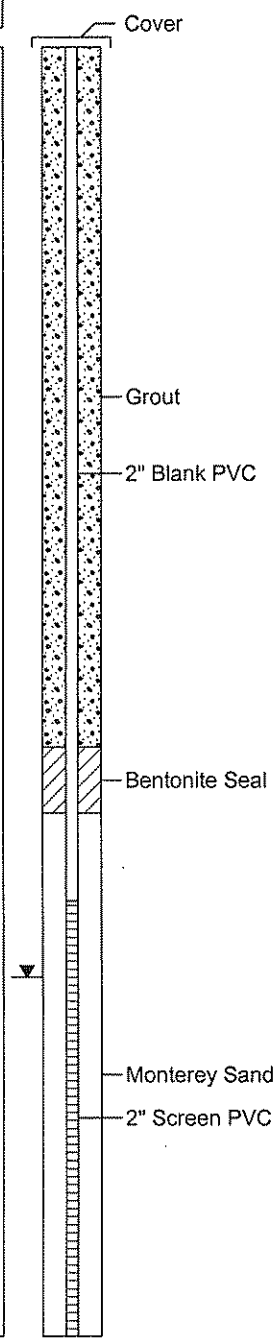

11-29-2006 L:\ESA\Fairfax Associates\06-22110 Fairfax Former Gas Station Ph II\Otherboring logs\MW2.bor

Rincon Consultants

LOG OF BORING MW3


Fairfax Associates, LLC
801 N. Fairfax Avenue
Los Angeles, California

Rincon Project 06-22110

Date Completed	: November 2, 2006
Location	: Southeast of the former UST excavation.
Method	: Limited-access hollow-stem auger
Drilled By	: BC2 Environmental Corporation
Logged By	: S. Larese / C. Moreno

Well: MW1
Elevation (TOC): 241.97

Depth in Feet	Samples	USCS	GRAPHIC	DESCRIPTION	PID	Blow Count
0						
5		SM		SILTY, SAND, poorly graded, fine grained sand, medium brown, dry, very dense.	0	22/50
10				well graded, fine to coarse grained sand, trace gravel, trace clay, light brown.	0	25/50
15		SW		GRAVELLY SAND, well graded, light brown, moist, medium dense.	0	14/16/25
20		SM		SILTY SAND, well graded, fine to coarse grained, medium brown, moist, medium dense.	0	13/19/24
25		SC		CLAYEY SAND, poorly graded, fine to medium grained, medium brown, slight plasticity, moist, medium dense.	0	9/11/15
30				well graded, fine to coarse grained, very dense.	0	24/50
35				trace fine gravel, medium dense.	0	11/14/20
40		GM		GRAVELLY, SILTY SAND, well graded, fine to coarse grained, light brown, moist, very dense.	0	27/50
45		SM		SILTY SAND, well graded, fine to coarse grained, dark yellowish brown, saturated, very dense.	1.5	26/50
50						
55				trace clay.		
60						

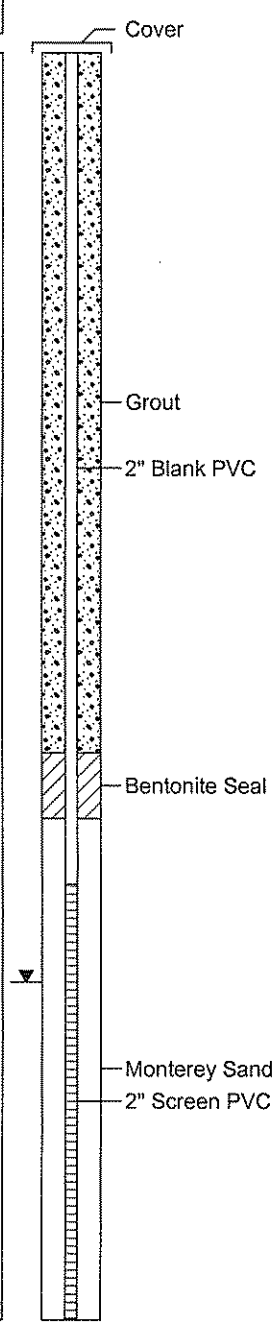

11-29-2006 L:\ESA\Fairfax Associates\06-22110 Fairfax Former Gas Station Ph II\Otherlboring logs\MW3.bor

Appendix 2

Well Development Data Sheets

Rincon Consultants, Inc.

WELL DEVELOPMENT DATA SHEET

Job No: 06-22110	Date: 11/8/06
Project/Location 801 N. Fairfax Ave	Well Number: MW-1
Observation Period Start: Stop:	Survey Reference Point: TOC
Well Developed By: SL/CM	Witnessed By: —

PURGING DATA

Type of Pump	PVC bailer / 2" Submersible	Pump Inlet Depth (ft)	
Well Diameter (in)	2"	Depth of Well (ft)	57.70
Depth to Water (ft)	43.8	Length of Water Column (ft)	13.9
Product thickness (ft)	—	Volume Multiplier (gal/ft)	.16
One Casing Volume (gal)	2.224	~~Three~~ 10 Casing Volumes (gal)	22.24
Purge Time, Start		Purge Time, Stop	
Total Purge Time		Purge Rate (gpm)	
Purge Volume (gal)	≈ 27 gallons	Drawdown (ft)	

CASING OR BOREHOLE VOLUME

0.5-inch Diameter = 0.010 gal/ft	4-inch Diameter = 0.65 gal/ft
0.75-inch Diameter = 0.023 gal/ft	6-inch Diameter = 1.46 gal/ft
1-inch Diameter = 0.041 gal/ft	9-inch Diameter = 3.30 gal/ft
1.5-inch Diameter = 0.092 gal/ft	12-inch Diameter = 5.87 gal/ft
2-inch Diameter = 0.16 gal/ft	15-inch Diameter = 9.18 gal/ft

MISCELLANEOUS DATA

Condition of Traffic Box: good

Drum Identification labeling: well develop water

Weather Conditions: Sunny / hot

Comments: purged ≈ 27 gallons till gw was rel. clear. (approx 12 casing volumes)

TD after well development = 58.2'

DTW " " " = 43.8

updated 10/2002

Rincon Consultants, Inc.

WELL DEVELOPMENT DATA SHEET

Job No: 06-22410	Date: 11/8/06
Project/Location 801 N. Fairfax Ave	Well Number: MW-2
Observation Period Start: Stop:	Survey Reference Point: TOC
Well Developed By: SL/CEM	Witnessed By: —

PURGING DATA

Type of Pump	PVC water/SS. pump	Pump Inlet Depth (ft)	
Well Diameter (in)	2"	Depth of Well (ft)	58.1
Depth to Water (ft)	42.4	Length of Water Column (ft)	15.7
Product thickness (ft)	—	Volume Multiplier (gal/ft)	.16
One Casing Volume (gal)	2.512	~~Three~~ 10 Casing Volumes (gal)	25.12
Purge Time, Start		Purge Time, Stop	
Total Purge Time		Purge Rate (gpm)	
Purge Volume (gal)	27.5 gallons	Drawdown (ft)	

CASING OR BOREHOLE VOLUME

0.5-inch Diameter = 0.010 gal/ft	4-inch Diameter = 0.65 gal/ft
0.75-inch Diameter = 0.023 gal/ft	6-inch Diameter = 1.46 gal/ft
1-inch Diameter = 0.041 gal/ft	9-inch Diameter = 3.30 gal/ft
1.5-inch Diameter = 0.092 gal/ft	12-inch Diameter = 5.87 gal/ft
2-inch Diameter = 0.16 gal/ft	15-inch Diameter = 9.18 gal/ft

MISCELLANEOUS DATA

Condition of Traffic Box: good

Drum Identification labeling: well develop. water

Weather Conditions: Sunny/hot

Comments: purged ~~2~~ 27.5 gallons (approx 11 well volumes

TD after purged 58.25

DTW " " 42.45

updated 10/2002

Rincon Consultants, Inc.

WELL DEVELOPMENT DATA SHEET

Job No: 06-2210	Date: 11/8/06
Project/Location 801 N Fairfax	Well Number: MW-3
Observation Period Start: Stop:	Survey Reference Point: TOC
Well Developed By: SL/CM	Witnessed By: —

PURGING DATA

Type of Pump	PVC bailer/sub pump	Pump Inlet Depth (ft)	
Well Diameter (in)	2"	Depth of Well (ft)	56.2
Depth to Water (ft)	42.11	Length of Water Column (ft)	14.09
Product thickness (ft)	—	Volume Multiplier (gal/ft)	.16
One Casing Volume (gal)	~~2.25~~	~~Three~~ 10 Casing Volumes (gal)	22.50
Purge Time, Start		Purge Time, Stop	
Total Purge Time		Purge Rate (gpm)	
Purge Volume (gal)		Drawdown (ft)	

CASING OR BOREHOLE VOLUME

0.5-inch Diameter = 0.010 gal/ft	4-inch Diameter = 0.65 gal/ft
0.75-inch Diameter = 0.023 gal/ft	6-inch Diameter = 1.46 gal/ft
1-inch Diameter = 0.041 gal/ft	9-inch Diameter = 3.30 gal/ft
1.5-inch Diameter = 0.092 gal/ft	12-inch Diameter = 5.87 gal/ft
2-inch Diameter = 0.16 gal/ft	15-inch Diameter = 9.18 gal/ft

MISCELLANEOUS DATA

Condition of Traffic Box: good

Drum Identification labeling: dev. water

Weather Conditions: Sunny/hot

Comments: purged ≥ 40 gallons (approx 1.8 well casing volumes) Purge H_2O was rel. clear

TD after well develop = 58.0

DTW " " " = 42.2

updated 10/2002

Appendix 3

Groundwater Sampling/Purging Data Sheets

Rincon Consultants, Inc.

WELL GAUGING DATA SHEET

Job No: 06-22110	Date: 11/14
Client/Project: FAIRFAX ASS.	Location: 801 N. FAIRFAX, LA.
Observation Period Start: Stop:	Survey Reference Point: TOC
Gauged By: CM	Witnessed By:

GAUGING DATA

Well Number	Depth of Well (ft)	Depth to Water (ft)	Depth to Product (ft)	Product Thickness (ft)	Comments
MW1	58.16	43.86			
MW2	59.20	42.47			
MW3	57.81	41.82			

MISCELLANEOUS DATA

Weather Conditions: SUNNY, HOT

Comments:

Rincon Consultants, Inc.

GROUND WATER SAMPLING/PURGING DATA SHEET

Job No: 06-2210	Date: 11/13
Project/Location FAIRFAX	Well Number: MW1
Observation Period Start: 1300 Stop:	Survey Reference Point: TOC
Sampled By: CM	Witnessed By:

PURGING DATA

Type of Pump	SUB	Pump Inlet Depth (ft)	55
Well Diameter (in)	2"	Depth of Well (ft)	58.16
Depth to Water (ft)	43.86	Length of Water Column (ft)	14.30
Product Thickness (ft)	0	Volume Multiplier (gal/ft)	.16
One Casing Volume (gal)	2.29	Three Casing Volumes (gal)	6.86
Purge Time, Start	2:38	Purge Time, Stop	2:50
Total Purge Time	12	Purge Rate (gpm)	
Purge Volume (gal)	8	Drawdown (ft)	

CASING OR BOREHOLE VOLUME

0.5-inch Diameter = 0.010 gal/ft	4-inch Diameter = 0.65 gal/ft
0.75-inch Diameter = 0.023 gal/ft	6-inch Diameter = 1.46 gal/ft
1-inch Diameter = 0.041 gal/ft	9-inch Diameter = 3.30 gal/ft
1.5-inch Diameter = 0.092 gal/ft	12-inch Diameter = 5.87 gal/ft
2-inch Diameter = 0.16 gal/ft	15-inch Diameter = 9.18 gal/ft

INDICATOR DATA

Volume Pumped (gal)	Before Purge							
Parameter		2	4	7				At Sampling
Temperature (C)	23.9	23.7	23.5	22.2				20.3
Conductivity (micromhos)	1392	1301	1259	1215				1210
pH	9.63	9.59	9.96	9.61				9.53
Dissolved Oxygen	3.39	3.17	3.45	3.5				4.70

Comments:

MISCELLANEOUS DATA

Condition of Traffic Box: GOOD

Drum Identification labeling: UNKNOWN, PENDING

Weather Conditions: SUNNY

Comments:

Rincon Consultants, Inc.

GROUND WATER SAMPLING/PURGING DATA SHEET

Job No: 06	Date: 11/14/02
Project/Location FAIRFAX	Well Number: MW2
Observation Period Start: 1300 Stop:	Survey Reference Point: TOC
Sampled By: CM	Witnessed By:

PURGING DATA

Type of Pump	SUB	Pump Inlet Depth (ft)	58
Well Diameter (in)	2	Depth of Well (ft)	59.20
Depth to Water (ft)	42.47	Length of Water Column (ft)	16.73
Product Thickness (ft)		Volume Multiplier (gal/ft)	.16
One Casing Volume (gal)	2.68	Three Casing Volumes (gal)	8.03
Purge Time, Start	3:21	Purge Time, Stop	3:35
Total Purge Time	[illegible]	Purge Rate (gpm)	
Purge Volume (gal)	8	Drawdown (ft)	

CASING OR BOREHOLE VOLUME

0.5-inch Diameter = 0.010 gal/ft	4-inch Diameter = 0.65 gal/ft
0.75-inch Diameter = 0.023 gal/ft	6-inch Diameter = 1.46 gal/ft
1-inch Diameter = 0.041 gal/ft	9-inch Diameter = 3.30 gal/ft
1.5-inch Diameter = 0.092 gal/ft	12-inch Diameter = 5.87 gal/ft
2-inch Diameter = 0.16 gal/ft	15-inch Diameter = 9.18 gal/ft

INDICATOR DATA

Volume Pumped (gal)	Before Purge							At Sampling
Parameter		2.5	5	8				
Temperature (C)	20.6	21.0	21.1	20.9			19.8	~~19.7~~
Conductivity (micromhos)	1194	1187	1200	1209			1201	~~1227~~
pH	9.39	9.34	9.30	9.36			9.47	~~9.46~~
Dissolved Oxygen	4.34	4.07	3.89	3.71			3.87	~~3.75~~

Comments: MURKY → CLEAR

MISCELLANEOUS DATA

Condition of Traffic Box: GOOD

Drum Identification labeling: NON HAZ / PENDING

Weather Conditions: SUNNY, WARM

Comments:

Rincon Consultants, Inc.

GROUND WATER SAMPLING/PURGING DATA SHEET

Job No:	06-22110	Date:	11/14/06
Project/Location	FAIRFAX	Well Number:	MW3
Observation Period Start:	1300 Stop:	Survey Reference Point:	TOC
Sampled By:		Witnessed By:	

PURGING DATA

Type of Pump	SUB	Pump Inlet Depth (ft)	50
Well Diameter (in)	2	Depth of Well (ft)	57.81
Depth to Water (ft)	41.82	Length of Water Column (ft)	15.99
Product Thickness (ft)	0	Volume Multiplier (gal/ft)	.16
One Casing Volume (gal)	2.56	Three Casing Volumes (gal)	7.68
Purge Time, Start	3:00 PM	Purge Time, Stop	
Total Purge Time	3:18	Purge Rate (gpm)	
Purge Volume (gal)	8	Drawdown (ft)	

CASING OR BOREHOLE VOLUME

0.5-inch Diameter = 0.010 gal/ft	4-inch Diameter = 0.65 gal/ft
0.75-inch Diameter = 0.023 gal/ft	6-inch Diameter = 1.46 gal/ft
1-inch Diameter = 0.041 gal/ft	9-inch Diameter = 3.30 gal/ft
1.5-inch Diameter = 0.092 gal/ft	12-inch Diameter = 5.87 gal/ft
2-inch Diameter = 0.16 gal/ft	15-inch Diameter = 9.18 gal/ft

INDICATOR DATA

Volume Pumped (gal)	Before Purge							
Parameter		2.5	5.0	8.0				At Sampling
Temperature (C)	21.3	21.1	21.1	20.8				19.7
Conductivity (micromhos)	1085	1221	1215	1216				1221
pH	9.5	9.42	9.33	9.46				9.46
Dissolved Oxygen	5.25	3.89	3.76	3.58				3.75

Comments:

MISCELLANEOUS DATA

Condition of Traffic Box: GOOD


Drum Identification labeling: NON HAZ / PENDING

Weather Conditions: WARM SUNNY

Comments:

Appendix 4

Well Survey Report

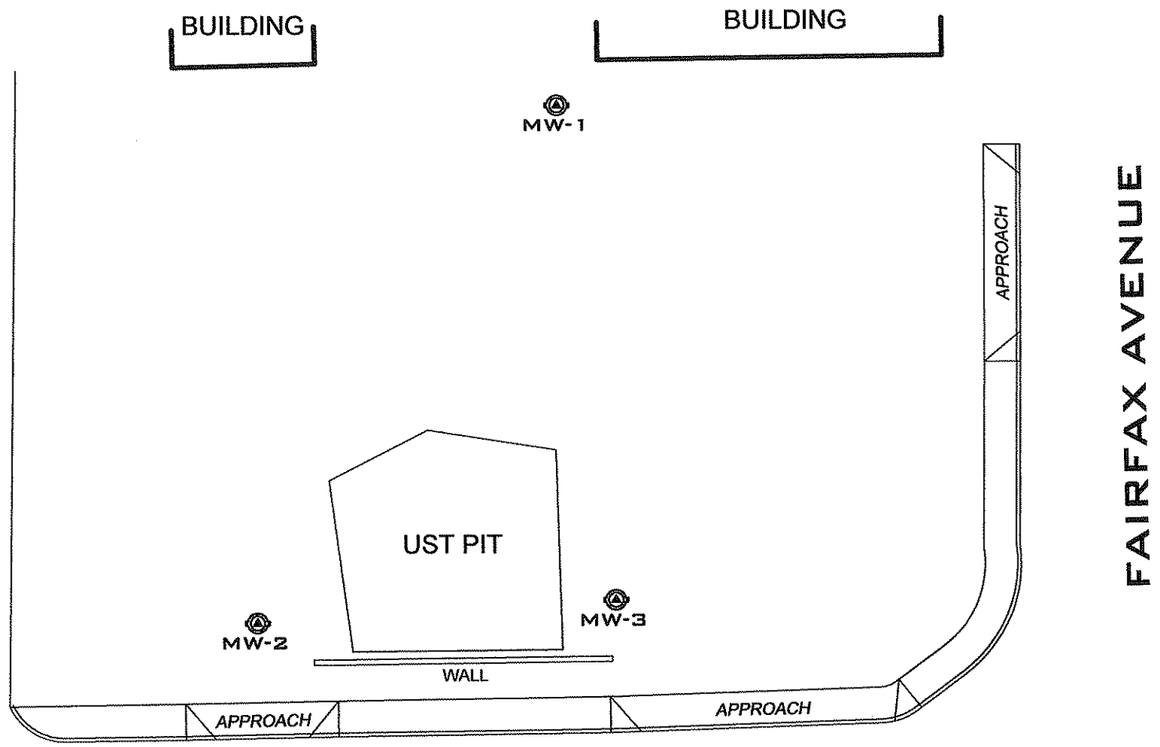

WARING AVENUE

NORTHING	EASTING	LATITUDE	LONGITUDE	CASING	COVER	DESC.
1853804.59	6452118.93	34.0858027	118.3617944	243.87	244.09	MW-1
1853735.68	6452079.27	34.0856130	118.3619246	241.97	242.30	MW-2
1853738.70	6452126.77	34.0856217	118.3617677	241.97	242.35	MW-3

SURVEY DATE: NOVEMBER 15, 2006

SURVEY CONTROL:
HORIZONTAL DATUM: NAD 83, ZONE 5, FEET
VERTICAL DATUM: NGVD 29, FEET
BENCHMARK: CITY OF LOS ANGELES #13-04431
ELEVATION = 243.920 FEET

LICENSED LAND SURVEYOR
WILLIAM L. MEAGHER
No. 5948
LICENSE EXPIRES 12-31-06
STATE OF CALIFORNIA

WM HOLDINGS INC.
W.L. Meagher
2747 Sherwin Ave. #12
Ventura, Ca. 93003
(805) 677-4850

NORTH

0' 20' 40' 60'
FEET
SCALE: 1" = 20'

MONITORING WELL SURVEY
801 N. FAIRFAX AVENUE
LOS ANGELES, CALIFORNIA

SHEET 1 OF 1

DRAWING NO. B06158

REVISED: 11-22-2006

Appendix 5

Laboratory Analytical Reports

AMERICAN SCIENTIFIC LABORATORIES, LLC
Environmental Testing Services
2520 N. San Fernando Rd., Los Angeles, CA 90065 Tel: (323) 223-9700 Fax: (323) 223-9500

Ordered By

Rincon Consultants, Inc.
790 East Santa Clara Street
Ventura, CA 93001

Telephone (805) 641-1000
Attn Sarah Larese

Number of Pages 7
Date Received 11/03/2006
Date Reported 11/10/2006

Job Number	Ordered	Client
31487	11/03/2006	RINCON

Project ID: 06-22110
Project Name: Fairfax Associates Site
Site: 801 N. Fairfax Ave.
Los Angeles, CA

Enclosed are the results of analyses on 26 samples analyzed as specified on attached chain of custody.

Wendy Lu
Organics Supervisor

Rojert G. Araghi
Laboratory Director

American Scientific Laboratories, LLC (ASL) accepts sample materials from clients for analysis with the assumption that all of the information provided to ASL verbally or in writing by our clients (and/or their agents), regarding samples being submitted to ASL, is complete and accurate. ASL accepts all samples subject to the following conditions:
1) ASL is not responsible for verifying any client-provided information regarding any samples submitted to the laboratory.
2) ASL is not responsible for any consequences resulting from any inaccuracies, omissions, or misrepresentations contained in client-provided information regarding samples submitted to the laboratory.

AMERICAN SCIENTIFIC LABORATORIES, LLC
Environmental Testing Services
2520 N. San Fernando Road, LA, CA 90065 Tel: (323) 223-9700 • Fax: (323) 223-9500

CHAIN OF CUSTODY RECORD

COC# No. 39544 GLOBAL ID _____ E REPORT: ☐ PDF ☒ EDF ☐ EDD ASL JOB# 31487

Company: Rincon Consultants		Report To: Rincon	
Address: 790 E. Santa Clara St	Project Name: Fairfax Associates Site	Address: Same	
Ventura, CA 93001	Site Address: 801 N. Fairfax Ave	Invoice To: Rincon	
Telephone: (805) 641-1000 / 641-1072 Fax:	Los Angeles, CA	Address: Same	
Special Instruction:	Project ID: 06-22110		
E-mail: Sarah@RinconConsultants.com	Project Manager: Sarah Larese	P.O.#: 06-22110	

ITEM	LAB USE ONLY Lab ID	SAMPLE DESCRIPTION Sample ID	Date	Time	Container(s) #	Container(s) Type	Matrix	Preservation	TPH-g	BTEX	Fuel Oxygenates	Remarks
1	182915	MW1-5'	11/1/06	9:15	4	Brass/stainless steel 3 VOAs	Soil	methanol/ Sodium bisulfate	X	X	X	
2	182916	MW1-10'		9:25		stainless steel 3VOAs			X	X	X	
3	182917	MW1-15'		9:38								
4	182918	MW1-20'		9:45								
5	182919	MW1-25'		9:55								
6	182920	MW1-30'		10:05								
7	182921	MW1-35'		10:15								
8	182922	MW1-40'		10:35								
9	182923	MW1-45'		10:55								

Collected By: Cris Moreno	Date 11/02/06	Time 14:15	Relinquished By:	Date 11/7/06 Time 10:30
Relinquished By:	Date	Time	Received For Laboratory	Date 11/3/06 Time 10:30
Received By:	Date	Time	Condition of Sample:	

TAT ☒ Normal ☐ Rush

White - *Report*, Yellow - *Laboratory*, Pink - *Client*

AMERICAN SCIENTIFIC LABORATORIES, LLC
Environmental Testing Services
2520 N. San Fernando Road, LA, CA 90065 Tel: (323) 223-9700 • Fax: (323) 223-9500

COC# № 39542 GLOBAL ID _____ E REPORT: ☐ PDF ☒ EDF ☐ EDD ASL JOB# 31487

Company: Ricon Consultants		Report To: Ricon	ANALYSIS REQUESTED	
Address: 790 E. Santa Clara	Project Name: Fairfax Associates	Address: (Same)		
Ventura CA 93001	Site Address: 801 N. Fairfax	Invoice To: Ricon		
Telephone: (805) 641-1000/1072	Los Angeles, CA	Address: (Same)		
Special Instruction:	Project ID: 06-22110			
E-mail: Sara@riconconsultants.com	Project Manager: Sara Larese	P.O.#: 06-22110		

ITEM	LAB USE ONLY Lab ID	SAMPLE DESCRIPTION Sample ID	Date	Time	Container(s) #	Container(s) Type	Matrix	Preservation	TPH-g	BTEX	Fuel Oxygenates	Remarks
10	182924	MW2-5'	11/01/06	13:50	4	VOA/SS sleeve	Soil	Sodium Bisulfate/ Methanol	X	X	X	
11	182925	MW 2-10'		14:00								
12	182926	MW 2-15'		14:05								
13	182927	MW 2-20'		14:20								
14	182928	MW 2-25'		14:25								
15	182929	MW 2-30'		14:30								
16	182930	MW 2-35'		14:45								
17	182931	MW 2-40		15:15								
		~~MW 2-45~~										
		MW 2-45			1 3	Sleeve VOAS					Hold	Extra Sample

Collected By:	Date 11/2/06	Time 14:10	Relinquished By:	Date 11/3/06	Time 10:30
Relinquished By:	Date	Time	Received For Laboratory	Date 11/3/06	Time 10:30
Received By:	Date	Time	Condition of Sample:		

TAT ☒ Normal ☐ Rush

CHAIN OF CUSTODY RECORD

White - *Report*, Yellow - *Laboratory*, Pink - *Client*

AMERICAN SCIENTIFIC LABORATORIES, LLC
Environmental Testing Services
2520 N. San Fernando Road, LA, CA 90065 Tel: (323) 223-9700 • Fax: (323) 223-9500

CHAIN OF CUSTODY RECORD

COC# No. 39543 GLOBAL ID _____ E REPORT: ☐ PDF ☒ EDF ☐ EDD ASL JOB# 31487

Company: RINCON CONSULTANTS		Report To: RINCON	
Address: 790 E. SANTA CLARA	Project Name: FAIRFAX ASSOCIATES	Address: SAME	
VENTURA CA 93001	Site Address: 801 N. FAIRFAX	Invoice To: RINCON	
Telephone: (805) 641-1000/1072 Fax:	L.A. CA	Address: SAME	
Special Instruction:	Project ID: 06-22110		
E-mail: Sarah@rinconconsultants.com	Project Manager: SARAH LARESE	P.O.#: 06-22110	

ANALYSIS REQUESTED

ITEM	LAB USE ONLY Lab ID	SAMPLE DESCRIPTION Sample ID	Date	Time	Container(s) #	Type	Matrix	Preservation	TPH-5	BTEX	Fuel Oxygenates									Remarks
18	182932	MW 3-5'	11/2/06	950A	4	VOA/SS. Sleeves	SOIL	MEOH/water Sodium Bisul	X	X	X									
19	182933	MW 3-10'		1000																
20	182934	MW 3-15'		1010																
21	182935	MW 3-20'		1020																
22	182936	MW 3-25'		1025																
23	182937	MW 3-30'		1035																
24	182938	MW 3-35'		1045																
25	182939	MW 3-40'		1055																
26	182940	MW 3-45'		1105																
		MW 3-50'			1 3	Sleeve VOAs												Hold		Extra Sample

Collected By: CRIS MORENO	Date 11/02/06	Time 1402	Relinquished By:	Date 11/3/06	Time 1030
Relinquished By:	Date	Time	Received For Laboratory	Date 11/3/06	Time 1030
Received By:	Date	Time	Condition of Sample:		

TAT ☒ Normal ☐ Rush

White - *Report*, Yellow - *Laboratory*, Pink - *Client*

AMERICAN SCIENTIFIC LABORATORIES, LLC
Environmental Testing Services
2520 N. San Fernando Rd., Los Angeles, CA 90065 Tel: (323) 223-9700 Fax: (323) 223-9500

ANALYTICAL RESULTS

Ordered By

Rincon Consultants, Inc.
790 East Santa Clara Street
Ventura, CA 93001

Telephone: (805)641-1000
Attn: Sarah Larese

Site

801 N. Fairfax Ave.
Los Angeles, CA

Page: 2

Project ID: 06-22110
Project Name: Fairfax Associates Site

ASL Job Number	Submitted	Client
31487	11/03/2006	RINCON

Method: 8260B, Gas/BTEX and Oxygenates

QC Batch No: 110706-1C

Our Lab I.D.		Method Blank	182915	182916	182917	182918
Client Sample I.D.			MW1-5'	MW1-10'	MW1-15'	MW1-20'
Date Sampled			11/01/2006	11/01/2006	11/01/2006	11/01/2006
Date Prepared		11/07/2006	11/07/2006	11/07/2006	11/07/2006	11/07/2006
Preparation Method		5035	5035	5035	5035	5035
Date Analyzed		11/07/2006	11/07/2006	11/07/2006	11/07/2006	11/07/2006
Matrix		Soil	Soil	Soil	Soil	Soil
Units		ug/kg	ug/kg	ug/kg	ug/kg	ug/kg
Dilution Factor		1	1	1	1	1
Analytes	**PQL**	**Results**	**Results**	**Results**	**Results**	**Results**
Benzene	2.00	ND	ND	ND	ND	ND
DIPE	5.00	ND	ND	ND	ND	ND
ETBE	5.00	ND	ND	ND	ND	ND
Ethylbenzene	2.0	ND	ND	ND	ND	ND
MTBE	5.00	ND	ND	ND	ND	ND
TAME	5.0	ND	ND	ND	ND	ND
TBA	20	ND	ND	ND	ND	ND
Toluene (Methyl benzene)	2.0	ND	ND	ND	ND	ND
o-Xylene	2.0	ND	ND	ND	ND	ND
m- & p-Xylenes	4.0	ND	ND	ND	ND	ND
TPH as Gasoline (C4-C12)	500	ND	ND	ND	ND	ND

Our Lab I.D.			182915	182916	182917	182918
Surrogates	**% Rec.Limit**	**% Rec.**	**% Rec.**	**% Rec.**	**% Rec.**	**% Rec.**
Surrogate Percent Recovery						
Bromofluorobenzene	70-120	114	111	111	118	116
Dibromofluoromethane	70-120	95	116	115	109	116
Toluene-d8	70-120	92	98	98	98	97

QUALITY CONTROL REPORT

QC Batch No: 110706-1C

Analytes	MS % REC	MS DUP % REC	RPD %	MS/MSD % Limit	MS RPD % Limit					
Benzene	95	96	1.0	75-120	15					
MTBE	81	86	6.0	75-120	15					
Toluene (Methyl benzene)	89	91	2.2	75-120	15					

AMERICAN SCIENTIFIC LABORATORIES, LLC
Environmental Testing Services
2520 N. San Fernando Rd., Los Angeles, CA 90065 Tel: (323) 223-9700 Fax: (323) 223-9500

ANALYTICAL RESULTS

Ordered By

Rincon Consultants, Inc.
790 East Santa Clara Street
Ventura, CA 93001

Telephone: (805)641-1000
Attn: Sarah Larese

Site

801 N. Fairfax Ave.
Los Angeles, CA

Page: 3

Project ID: 06-22110
Project Name: Fairfax Associates Site

ASL Job Number	Submitted	Client
31487	11/03/2006	RINCON

Method: 8260B, Gas/BTEX and Oxygenates

QC Batch No: 110706-1C

Our Lab I.D.		182919	182920	182921	182922	182923
Client Sample I.D.		MW1-25'	MW1-30'	MW1-35'	MW1-40'	MW1-45'
Date Sampled		11/01/2006	11/01/2006	11/01/2006	11/01/2006	11/01/2006
Date Prepared		11/07/2006	11/07/2006	11/07/2006	11/07/2006	11/07/2006
Preparation Method		5035	5035	5035	5035	5035
Date Analyzed		11/07/2006	11/07/2006	11/07/2006	11/07/2006	11/07/2006
Matrix		Soil	Soil	Soil	Soil	Soil
Units		ug/kg	ug/kg	ug/kg	ug/kg	ug/kg
Dilution Factor		1	1	1	1	1
Analytes	**PQL**	**Results**	**Results**	**Results**	**Results**	**Results**
Benzene	2.00	2	5	4	ND	3
DIPE	5.00	ND	ND	ND	ND	ND
ETBE	5.00	ND	ND	ND	ND	ND
Ethylbenzene	2.0	ND	ND	ND	ND	ND
MTBE	5.00	ND	ND	ND	ND	ND
TAME	5.0	ND	ND	ND	ND	ND
TBA	20	ND	ND	ND	ND	ND
Toluene (Methyl benzene)	2.0	ND	ND	ND	ND	ND
o-Xylene	2.0	ND	ND	ND	ND	ND
m- & p-Xylenes	4.0	ND	ND	ND	ND	ND
TPH as Gasoline (C4-C12)	500	ND	ND	ND	ND	ND

Our Lab I.D.		182919	182920	182921	182922	182923
Surrogates	**% Rec.Limit**	**% Rec.**	**% Rec.**	**% Rec.**	**% Rec.**	**% Rec.**
Surrogate Percent Recovery						
Bromofluorobenzene	70-120	118	115	117	116	118
Dibromofluoromethane	70-120	118	118	116	114	118
Toluene-d8	70-120	97	96	98	98	99

QUALITY CONTROL REPORT

QC Batch No: 110706-1C

Analytes	MS % REC	MS DUP % REC	RPD %	MS/MSD % Limit	MS RPD % Limit					
Benzene	95	96	1.0	75-120	15					
MTBE	81	86	6.0	75-120	15					
Toluene (Methyl benzene)	89	91	2.2	75-120	15					

AMERICAN SCIENTIFIC LABORATORIES, LLC
Environmental Testing Services
2520 N. San Fernando Rd., Los Angeles, CA 90065 Tel: (323) 223-9700 Fax: (323) 223-9500

ANALYTICAL RESULTS

Ordered By

Rincon Consultants, Inc.
790 East Santa Clara Street
Ventura, CA 93001

Telephone: (805)641-1000
Attn: Sarah Larese

Site

801 N. Fairfax Ave.
Los Angeles, CA

Page: **4**

Project ID: 06-22110
Project Name: Fairfax Associates Site

ASL Job Number	Submitted	Client
31487	11/03/2006	RINCON

Method: 8260B, Gas/BTEX and Oxygenates

QC Batch No: 110706-1C

Our Lab I.D.		182924	182925	182926	182927	
Client Sample I.D.		MW2-5'	MW2-10'	MW2-15'	MW2-20'	
Date Sampled		11/01/2006	11/01/2006	11/01/2006	11/01/2006	
Date Prepared		11/07/2006	11/07/2006	11/07/2006	11/07/2006	
Preparation Method		5035	5035	5035	5035	
Date Analyzed		11/07/2006	11/07/2006	11/07/2006	11/07/2006	
Matrix		Soil	Soil	Soil	Soil	
Units		ug/kg	ug/kg	ug/kg	ug/kg	
Dilution Factor		1	1	1	1	
Analytes	**PQL**	**Results**	**Results**	**Results**	**Results**	
Benzene	2.00	ND	ND	ND	ND	
DIPE	5.00	ND	ND	ND	ND	
ETBE	5.00	ND	ND	ND	ND	
Ethylbenzene	2.0	ND	ND	ND	ND	
MTBE	5.00	ND	ND	ND	ND	
TAME	5.0	ND	ND	ND	ND	
TBA	20	ND	ND	ND	ND	
Toluene (Methyl benzene)	2.0	ND	ND	ND	ND	
o-Xylene	2.0	ND	ND	ND	ND	
m- & p-Xylenes	4.0	ND	ND	ND	ND	
TPH as Gasoline (C4-C12)	500	ND	ND	ND	ND	

Our Lab I.D.		182924	182925	182926	182927	
Surrogates	**% Rec.Limit**	**% Rec.**	**% Rec.**	**% Rec.**	**% Rec.**	
Surrogate Percent Recovery						
Bromofluorobenzene	70-120	119	118	119	116	
Dibromofluoromethane	70-120	120	114	119	114	
Toluene-d8	70-120	98	100	101	100	

QUALITY CONTROL REPORT

QC Batch No: 110706-1C

Analytes	MS % REC	MS DUP % REC	RPD %	MS/MSD % Limit	MS RPD % Limit					
Benzene	95	96	1.0	75-120	15					
MTBE	81	86	6.0	75-120	15					
Toluene (Methyl benzene)	89	91	2.2	75-120	15					

AMERICAN SCIENTIFIC LABORATORIES, LLC
Environmental Testing Services
2520 N. San Fernando Rd., Los Angeles, CA 90065 Tel: (323) 223-9700 Fax: (323) 223-9500

ANALYTICAL RESULTS

Ordered By

Rincon Consultants, Inc.
790 East Santa Clara Street
Ventura, CA 93001

Telephone: (805)641-1000
Attn: Sarah Larese

Site

801 N. Fairfax Ave.
Los Angeles, CA

Page: 5

Project ID: 06-22110
Project Name: Fairfax Associates Site

ASL Job Number	Submitted	Client
31487	11/03/2006	RINCON

Method: 8260B, Gas/BTEX and Oxygenates

QC Batch No: 110706-2C

Our Lab I.D.		182928	182929	182930	182931	182932
Client Sample I.D.		MW2-25'	MW2-30'	MW2-35'	MW2-40'	MW3-5'
Date Sampled		11/01/2006	11/01/2006	11/01/2006	11/01/2006	11/02/2006
Date Prepared		11/08/2006	11/08/2006	11/08/2006	11/08/2006	11/08/2006
Preparation Method		5035	5035	5035	5035	5035
Date Analyzed		11/08/2006	11/08/2006	11/08/2006	11/08/2006	11/08/2006
Matrix		Soil	Soil	Soil	Soil	Soil
Units		ug/kg	ug/kg	ug/kg	ug/kg	ug/kg
Dilution Factor		1	1	1	1	1
Analytes	**PQL**	**Results**	**Results**	**Results**	**Results**	**Results**
Benzene	2.00	ND	ND	ND	ND	ND
DIPE	5.00	ND	ND	ND	ND	ND
ETBE	5.00	ND	ND	ND	ND	ND
Ethylbenzene	2.0	ND	ND	ND	ND	ND
MTBE	5.00	ND	ND	ND	ND	ND
TAME	5.0	ND	ND	ND	ND	ND
TBA	20	ND	ND	ND	ND	ND
Toluene (Methyl benzene)	2.0	ND	ND	ND	ND	ND
o-Xylene	2.0	ND	ND	ND	ND	ND
m- & p-Xylenes	4.0	ND	ND	ND	ND	ND
TPH as Gasoline (C4-C12)	500	ND	ND	ND	ND	ND

Our Lab I.D.		182928	182929	182930	182931	182932
Surrogates	**% Rec.Limit**	**% Rec.**	**% Rec.**	**% Rec.**	**% Rec.**	**% Rec.**
Surrogate Percent Recovery						
Bromofluorobenzene	70-120	119	118	119	118	119
Dibromofluoromethane	70-120	114	117	118	118	120
Toluene-d8	70-120	100	100	100	98	101

QUALITY CONTROL REPORT

QC Batch No: 110706-2C

Analytes	MS % REC	MS DUP % REC	RPD %	MS/MSD % Limit	MS RPD % Limit					
Benzene	105	99	5.9	75-120	15					
MTBE	94	93	1.1	75-120	15					
Toluene (Methyl benzene)	102	96	6.1	75-120	15					

AMERICAN SCIENTIFIC LABORATORIES, LLC
Environmental Testing Services
2520 N. San Fernando Rd., Los Angeles, CA 90065 Tel: (323) 223-9700 Fax: (323) 223-9500

ANALYTICAL RESULTS

Ordered By

Rincon Consultants, Inc.
790 East Santa Clara Street
Ventura, CA 93001

Telephone: (805)641-1000
Attn: Sarah Larese

Site

801 N. Fairfax Ave.
Los Angeles, CA

Page: 6

Project ID: 06-22110
Project Name: Fairfax Associates Site

ASL Job Number	Submitted	Client
31487	11/03/2006	RINCON

Method: 8260B, Gas/BTEX and Oxygenates

QC Batch No: 110706-2C

Our Lab I.D.		182933	182934	182935	182936	182937
Client Sample I.D.		MW3-10'	MW3-15'	MW3-20'	MW3-25'	MW3-30'
Date Sampled		11/02/2006	11/02/2006	11/02/2006	11/02/2006	11/02/2006
Date Prepared		11/08/2006	11/08/2006	11/08/2006	11/08/2006	11/08/2006
Preparation Method		5035	5035	5035	5035	5035
Date Analyzed		11/08/2006	11/08/2006	11/08/2006	11/08/2006	11/08/2006
Matrix		Soil	Soil	Soil	Soil	Soil
Units		ug/kg	ug/kg	ug/kg	ug/kg	ug/kg
Dilution Factor		1	1	1	1	1
Analytes	**PQL**	**Results**	**Results**	**Results**	**Results**	**Results**
Benzene	2.00	ND	ND	ND	ND	ND
DIPE	5.00	ND	ND	ND	ND	ND
ETBE	5.00	ND	ND	ND	ND	ND
Ethylbenzene	2.0	ND	ND	ND	ND	ND
MTBE	5.00	ND	ND	ND	ND	ND
TAME	5.0	ND	ND	ND	ND	ND
TBA	20	ND	ND	ND	ND	ND
Toluene (Methyl benzene)	2.0	ND	ND	ND	ND	ND
o-Xylene	2.0	ND	ND	ND	ND	ND
m- & p-Xylenes	4.0	ND	ND	ND	ND	ND
TPH as Gasoline (C4-C12)	500	ND	ND	ND	ND	ND

Our Lab I.D.		182933	182934	182935	182936	182937
Surrogates	**% Rec.Limit**	**% Rec.**	**% Rec.**	**% Rec.**	**% Rec.**	**% Rec.**
Surrogate Percent Recovery						
Bromofluorobenzene	70-120	118	110	119	118	118
Dibromofluoromethane	70-120	120	110	119	118	110
Toluene-d8	70-120	102	99	100	102	102

QUALITY CONTROL REPORT

QC Batch No: 110706-2C

Analytes	MS % REC	MS DUP % REC	RPD %	MS/MSD % Limit	MS RPD % Limit					
Benzene	105	99	5.9	75-120	15					
MTBE	94	93	1.1	75-120	15					
Toluene (Methyl benzene)	102	96	6.1	75-120	15					

AMERICAN SCIENTIFIC LABORATORIES, LLC
Environmental Testing Services
2520 N. San Fernando Rd., Los Angeles, CA 90065 Tel: (323) 223-9700 Fax: (323) 223-9500

ANALYTICAL RESULTS

Ordered By

Rincon Consultants, Inc.
790 East Santa Clara Street
Ventura, CA 93001

Telephone: (805)641-1000
Attn: Sarah Larese

Site

801 N. Fairfax Ave.
Los Angeles, CA

Page: **7**

Project ID: 06-22110
Project Name: Fairfax Associates Site

ASL Job Number	Submitted	Client
31487	11/03/2006	RINCON

Method: 8260B, Gas/BTEX and Oxygenates

QC Batch No: 110706-2C

Our Lab I.D.		182938	182939	182940		
Client Sample I.D.		MW3-35'	MW3-40'	MW3-45'		
Date Sampled		11/02/2006	11/02/2006	11/02/2006		
Date Prepared		11/08/2006	11/08/2006	11/08/2006		
Preparation Method		5035	5035	5035		
Date Analyzed		11/08/2006	11/08/2006	11/08/2006		
Matrix		Soil	Soil	Soil		
Units		ug/kg	ug/kg	ug/kg		
Dilution Factor		1	1	1		
Analytes	**PQL**	**Results**	**Results**	**Results**		
Benzene	2.00	2	ND	ND		
DIPE	5.00	ND	ND	ND		
ETBE	5.00	ND	ND	ND		
Ethylbenzene	2.0	ND	ND	ND		
MTBE	5.00	ND	ND	ND		
TAME	5.0	ND	ND	ND		
TBA	20	ND	ND	ND		
Toluene (Methyl benzene)	2.0	ND	ND	ND		
o-Xylene	2.0	ND	ND	ND		
m- & p-Xylenes	4.0	ND	ND	ND		
TPH as Gasoline (C4-C12)	500	ND	ND	ND		

Our Lab I.D.		182938	182939	182940		
Surrogates	**% Rec.Limit**	**% Rec.**	**% Rec.**	**% Rec.**		
Surrogate Percent Recovery						
Bromofluorobenzene	70-120	111	114	118		
Dibromofluoromethane	70-120	110	119	110		
Toluene-d8	70-120	103	98	102		

QUALITY CONTROL REPORT

QC Batch No: 110706-2C

Analytes	MS % REC	MS DUP % REC	RPD %	MS/MSD % Limit	MS RPD % Limit					
Benzene	105	99	5.9	75-120	15					
MTBE	94	93	1.1	75-120	15					
Toluene (Methyl benzene)	102	96	6.1	75-120	15					

AMERICAN SCIENTIFIC LABORATORIES, LLC
Environmental Testing Services
2520 N. San Fernando Rd., Los Angeles, CA 90065 Tel: (323) 223-9700 Fax: (323) 223-9500

Ordered By

Rincon Consultants, Inc.
790 East Santa Clara Street
Ventura, CA 93001

Telephone (805) 641-1000
Attn Sarah Larese

Number of Pages 5
Date Received 11/14/2006
Date Reported 11/20/2006

Job Number	Ordered	Client
31609	11/14/2006	RINCON

Project ID: 06-22110
Project Name: Fairfax
Site: 801 N. Fairfax

Enclosed are the results of analyses on 3 samples analyzed as specified on attached chain of custody.

Wendy Lu
Organics Supervisor

Rojert G. Araghi
Laboratory Director

American Scientific Laboratories, LLC (ASL) accepts sample materials from clients for analysis with the assumption that all of the information provided to ASL verbally or in writing by our clients (and/or their agents), regarding samples being submitted to ASL, is complete and accurate. ASL accepts all samples subject to the following conditions:
1) ASL is not responsible for verifying any client-provided information regarding any samples submitted to the laboratory.
2) ASL is not responsible for any consequences resulting from any inaccuracies, omissions, or misrepresentations contained in client-provided information regarding samples submitted to the laboratory.

AMERICAN SCIENTIFIC LABORATORIES, LLC
Environmental Testing Services
2520 N. San Fernando Road, LA, CA 90065 Tel: (323) 223-9700 • Fax: (323) 223-9500

CHAIN OF CUSTODY RECORD

COC# № 39547 GLOBAL ID _____ E REPORT: ☐ PDF ☐ EDF ☐ EDD ASL JOB# 31609

Company: RINCON CONSULTANTS		Report To: SARAH LARESE	
Address:	Project Name: FAIRFAX	Address:	
	Site Address: JOIN FAIRFAX	Invoice To: RINCON	
Telephone: 805 641-1000 Fax:		Address: SAME	
Special Instruction: 3-DAY TURN	Project ID: 06-22110		
E-mail:	Project Manager: SARAH LARESE	P.O.#:	

ITEM	LAB USE ONLY	SAMPLE DESCRIPTION			Container(s)		Matrix	Preservation	8015	8260	Remarks
	Lab ID	Sample ID	Date	Time	#	Type					
	183588	MW-1	11/14/06	3:45	4	VOA	H_2O	⊘	X	X	
	183589	MW-3	↓	4:00	4	VOA	↓	⊘	X	X	
	183590	MW-2	↓	4:15	4	VOA	↓	⊘	X	X	

Collected By: CM	Date 11/14	Time 5:30P	Relinquished By:	Date	Time
Relinquished By: CM	Date 11/14/06	Time 11	Received For Laboratory	Date 11/14/06	Time 5:45p
Received By:	Date	Time	Condition of Sample:		

TAT ☐ Normal ☒ Rush

White - *Report*, Yellow - *Laboratory*, Pink - *Client*

AMERICAN SCIENTIFIC LABORATORIES, LLC
Environmental Testing Services
2520 N. San Fernando Rd., Los Angeles, CA 90065 Tel: (323) 223-9700 Fax: (323) 223-9500

ANALYTICAL RESULTS

Ordered By

Rincon Consultants, Inc.
790 East Santa Clara Street
Ventura, CA 93001

Site

801 N. Fairfax

Telephone: (805)641-1000
Attn: Sarah Larese

Page: 2
Project ID: 06-22110
Project Name: Fairfax

Job Number	Order Date	Client
31609	11/14/2006	RINCON

Method: 8260B, BTEX and Oxygenates

Batch No: 111506-2B

Our Lab I.D.		183588	183589	183590		
Sample ID		MW-1	MW-3	MW-2		
Date Sampled		11/14/2006	11/14/2006	11/14/2006		
Date Extracted		11/16/2006	11/16/2006	11/16/2006		
Preparation Method						
Date Analyzed		11/16/2006	11/16/2006	11/16/2006		
Matrix		Water	Water	Water		
Units		ug/L	ug/L	ug/L		
Detection Limit Multiplier		1	1	1		
Analytes	**PQL**	**Results**	**Results**	**Results**		
Benzene	1.000	ND	ND	ND		
DIPE	2.000	ND	ND	ND		
ETBE	2.000	ND	ND	ND		
Ethylbenzene	1.000	ND	ND	ND		
MTBE	2.000	ND	ND	ND		
TAME	2.000	ND	ND	ND		
TBA	10.00	ND	ND	ND		
Toluene (Methyl benzene)	1.000	ND	ND	ND		
o-Xylene	1.000	ND	ND	ND		
m- & p-Xylenes	2.000	ND	ND	ND		

Our Lab I.D.		183588	183589	183590		
Surrogates	**Con.Limit**	**% Rec.**	**% Rec.**	**% Rec.**		
Surrogate Percent Recovery						
Bromofluorobenzene	70-120	102	101	100		
Dibromofluoromethane	70-120	99	105	102		
Toluene-d8	70-120	104	104	103		

QUALITY CONTROL REPORT

Batch No: 111506-2B

Analytes	MS % REC	MS DUP % REC	RPD %	MS/MSD % Limit	MS RPD % Limit					
Benzene	104	95	9.0	75-120	15					
Chlorobenzene	96	91	5.3	75-120	15					

AMERICAN SCIENTIFIC LABORATORIES, LLC
Environmental Testing Services
2520 N. San Fernando Rd., Los Angeles, CA 90065 Tel: (323) 223-9700 Fax: (323) 223-9500

ANALYTICAL RESULTS

Project ID: 06-22110
Project Name: Fairfax

Job Number	Order Date	Client
31609	11/14/2006	RINCON

Method: 8260B, BTEX and Oxygenates

QUALITY CONTROL REPORT

Batch No: 111506-2B

Analytes	MS % REC	MS DUP % REC	RPD %	MS/MSD % Limit	MS RPD % Limit					
1,1-Dichloroethene (1,1-Dichloroethylene)	107	102	4.8	75-120	15					
MTBE	109	99	9.6	75-120	15					
Toluene (Methyl benzene)	95	89	6.5	75-120	15					
Trichloroethene (TCE)	10	96	162.3	75-120	15					

AMERICAN SCIENTIFIC LABORATORIES, LLC
Environmental Testing Services
2520 N. San Fernando Rd., Los Angeles, CA 90065 Tel: (323) 223-9700 Fax: (323) 223-9500

ANALYTICAL RESULTS

Ordered By

Rincon Consultants, Inc.
790 East Santa Clara Street
Ventura, CA 93001

Site

801 N. Fairfax

Telephone: (805)641-1000
Attn: Sarah Larese

Page: **4**
Project ID: 06-22110
Project Name: Fairfax

Job Number	Order Date	Client
31609	11/14/2006	RINCON

Method: 8260B, Ethanol

Batch No: 111706-1B

Our Lab I.D.		**183588**	**183589**	**183590**		
Sample ID		MW-1	MW-3	MW-2		
Date Sampled		11/14/2006	11/14/2006	11/14/2006		
Date Extracted		11/17/2006	11/17/2006	11/17/2006		
Preparation Method						
Date Analyzed		11/17/2006	11/17/2006	11/17/2006		
Matrix		Water	Water	Water		
Units		ug/L	ug/L	ug/L		
Detection Limit Multiplier		1	1	1		
Analytes	**PQL**	**Results**	**Results**	**Results**		
Ethanol	1000	ND	ND	ND		

Our Lab I.D.		**183588**	**183589**	**183590**		
Surrogates	**Con.Limit**	**% Rec.**	**% Rec.**	**% Rec.**		
Surrogate Percent Recovery						
Bromofluorobenzene	70-120	103	99	99		
Dibromofluoromethane	70-120	94	119	120		
Toluene-d8	70-120	105	109	107		

QUALITY CONTROL REPORT

Batch No: 111706-1B

Analytes	MS % REC	MS DUP % REC	RPD %	MS/MSD % Limit	MS RPD % Limit					
Benzene	91	93	2.2	75-120	15					
Chlorobenzene	89	91	2.2	75-120	15					
1,1-Dichloroethene (1,1-Dichloroethylene)	111	110	<1	75-120	15					
Toluene (Methyl benzene)	92	94	2.2	75-120	15					
Trichloroethene (TCE)	91	95	4.3	75-120	15					

AMERICAN SCIENTIFIC LABORATORIES, LLC
Environmental Testing Services
2520 N. San Fernando Rd., Los Angeles, CA 90065 Tel: (323) 223-9700 Fax: (323) 223-9500

ANALYTICAL RESULTS

Ordered By

Rincon Consultants, Inc.
790 East Santa Clara Street
Ventura, CA 93001

Site

801 N. Fairfax

Telephone: (805)641-1000
Attn: Sarah Larese

Page: 5
Project ID: 06-22110
Project Name: Fairfax

Job Number	Order Date	Client
31609	11/14/2006	RINCON

Method: 8260B, TPH as Gas

Batch No: 111506-2B

Our Lab I.D.		**183588**	**183589**	**183590**		
Sample ID		MW-1	MW-3	MW-2		
Date Sampled		11/14/2006	11/14/2006	11/14/2006		
Date Extracted		11/16/2006	11/16/2006	11/16/2006		
Preparation Method						
Date Analyzed		11/16/2006	11/16/2006	11/16/2006		
Matrix		Water	Water	Water		
Units		ug/L	ug/L	ug/L		
Detection Limit Multiplier		1	1	1		
Analytes	**PQL**	**Results**	**Results**	**Results**		
TPH as Gasoline (C4-C12)	50	ND	ND	ND		

Our Lab I.D.		**183588**	**183589**	**183590**		
Surrogates	**Con.Limit**	**% Rec.**	**% Rec.**	**% Rec.**		
Surrogate Percent Recovery						
Bromofluorobenzene	70-120	102	101	100		
Dibromofluoromethane	70-120	99	105	102		
Toluene-d8	70-120	104	104	103		

QUALITY CONTROL REPORT

Batch No: 111506-2B

Analytes	MS % REC	MS DUP % REC	RPD %	MS/MSD % Limit	MS RPD % Limit					
Benzene	104	95	9.0	75-120	15					
Chlorobenzene	96	91	5.3	75-120	15					
1,1-Dichloroethene (1,1-Dichloroethylene)	107	102	4.8	75-120	15					
Toluene (Methyl benzene)	95	89	6.5	75-120	15					
Trichloroethene (TCE)	104	96	8.0	75-120	15					

APPENDIX H

QUALIFICATIONS

Jeffrey L. McNeil – Associate Consultant

Education:

Bachelor of Science - Physics, University of California, Irvine
Bachelor of Arts – Business Administration, University of California, Irvine

Training/Licenses/Registrations:

Radon Measurement Specialist, National Radon Safety Board # NRSB 12SS030
Asbestos Building Inspector (AHERA)

Summary of Professional Experience:

Mr. McNeil has performed due diligence services on all commercial property types including but not limited to, multi-family, multi-tenant, single-tenant, retail shopping centers, industrial facilities, gasoline servicing stations, nursing/assisted living facilities and mobile home parks. Mr. McNeil has performed thousands of Phase I Environmental Site Assessments (ESAs), Property Condition Assessments (PCAs) and Physical Needs Assessments (PNAs) in accordance with Fannie Mae, Freddie Mac and HUD guidelines on Multi-family housing and all other commercial property types.

Select project experience for Mr. McNeil includes:

- Freddie Mac Scope Combination Environmental Site Assessment (ESA) / Property Condition Assessment (PCA): 140 Unit Multi-family – San Bernardino County
- Freddie Mac Small Balance Loan Report: 66 Unit Multi-family – Kern County
- Combination Environmental Site Assessment (ESA) / Property Condition Assessment (PCA): 585,147 Square Foot Office Complex – Orange County
- Phase I Environmental Site Assessment (ESA): Industrial Facility – Steel fabrication and machine shop – Los Angeles County
- Phase I Environmental Site Assessment (ESA): 171,330 Square Foot Research and Development Laboratory – Orange County
- Phase I Environmental Site Assessment (ESA): 420 Unit Multifamily Property – San Bernardino County
- Property Condition Assessment (PCA): 125,333 Square Foot Retail Shopping Center – Los Angeles County
- Property Condition Assessment (PCA): 78,388 Square Foot Medial Office Building – Los Angeles County
- Property Condition Assessment (PCA): 7,320 Square Foot Office Building – Honolulu Hawaii

Mr. McNeil has over 35 years' experience in hazardous materials handling, storage and transportation. Over 30 years' experience in construction, remodeling and renovation of residential and non-residential use properties with over 20 years' experience in direct report preparation of commercial due diligence reports.

Victor T. DeTroy – National Client Manager, Due Diligence Services

B.A. - Earth and Environmental Science, Columbia University, Cum Laude

OSHA 40-Hour Hazardous Waste Operations
Emergency Response (HAZWOPER) Training
EPA AHERA 24-hour Asbestos Building Inspector

Mr. DeTroy has worked the environmental service industry since 2007 and provides project management to ensure compliance and satisfaction of client requirements for Phase I Environmental Site Assessments, Transaction Screens, limited due diligence assessments, Phase II and Phase III subsurface investigations, and quarterly groundwater monitoring events. He has successfully completed assessments on a variety of residential, commercial, and complex industrial sites. Mr. DeTroy is accustomed to all aspects of Due Diligence Property Assessments and the needs and requirements of a variety of reporting standards, including ASTM, EPA's All Appropriate Inquiry (AAI), Freddie Mac, Fannie Mae, HUD, and customized client formats.

Project experience for Mr. DeTroy includes:

- Phase I Environmental Site Assessments
- Telecommunication Phase I Environmental Site Assessments
- Environmental Transaction Screens
- Environmental Transaction Analyses
- Limited Environmental Site Assessments
- Regulatory Database Reviews
- Historical Records Reviews
- Project Coordination and Setup
- Due Diligence Portfolio Management
- The design and implementation of Phase II soil and groundwater investigations and Phase III subsurface characterizations for a variety of suspected contaminants for due diligence and liability purposes

Subsurface investigations have included extensive soil and groundwater testing, identification of petroleum hydrocarbons and volatile organic compounds contamination in near surface soils, and contaminant plume delineation in soil vapor, soil, and groundwater. Mr. DeTroy's management and technical experience has allowed AEI's projects to be performed in a cost effective and timely manner to the satisfaction of AEI's clients and regulatory agencies.