

NOT FOR CONSTRUCTION
FOR INTERNAL USE ONLY

50 0 50 100
1"=50'
SCALE APPLICABLE FOR FULL SIZE ONLY

REV	DATE	BY	CHK	APP	DESCRIPTION

DESIGNED BY C. HUANG
DRAWN BY C. HUANG
CHECKED BY A. BOSCH
IN CHARGE J. SWANSON
DATE 08/29/25

PEPD SUBMITTAL FOR INTERNAL USE ONLY

NOT FOR CONSTRUCTION


stv

CALIFORNIA HIGH-SPEED RAIL AUTHORITY

CALIFORNIA HIGH-SPEED TRAIN PROJECT
LOS ANGELES TO ANAHEIM
RECORD SET
PRELIMINARY ENGINEERING FOR PROJECT DEFINITION
PROPOSED UTILITIES RELOCATION PLAN
STA SBY 433+50 TO STA SBY 446+00

CONTRACT NO. HSR06-0005
DRAWING NO. UT-D1533
SCALE 1" = 50'
SHEET NO.

$PLOT$

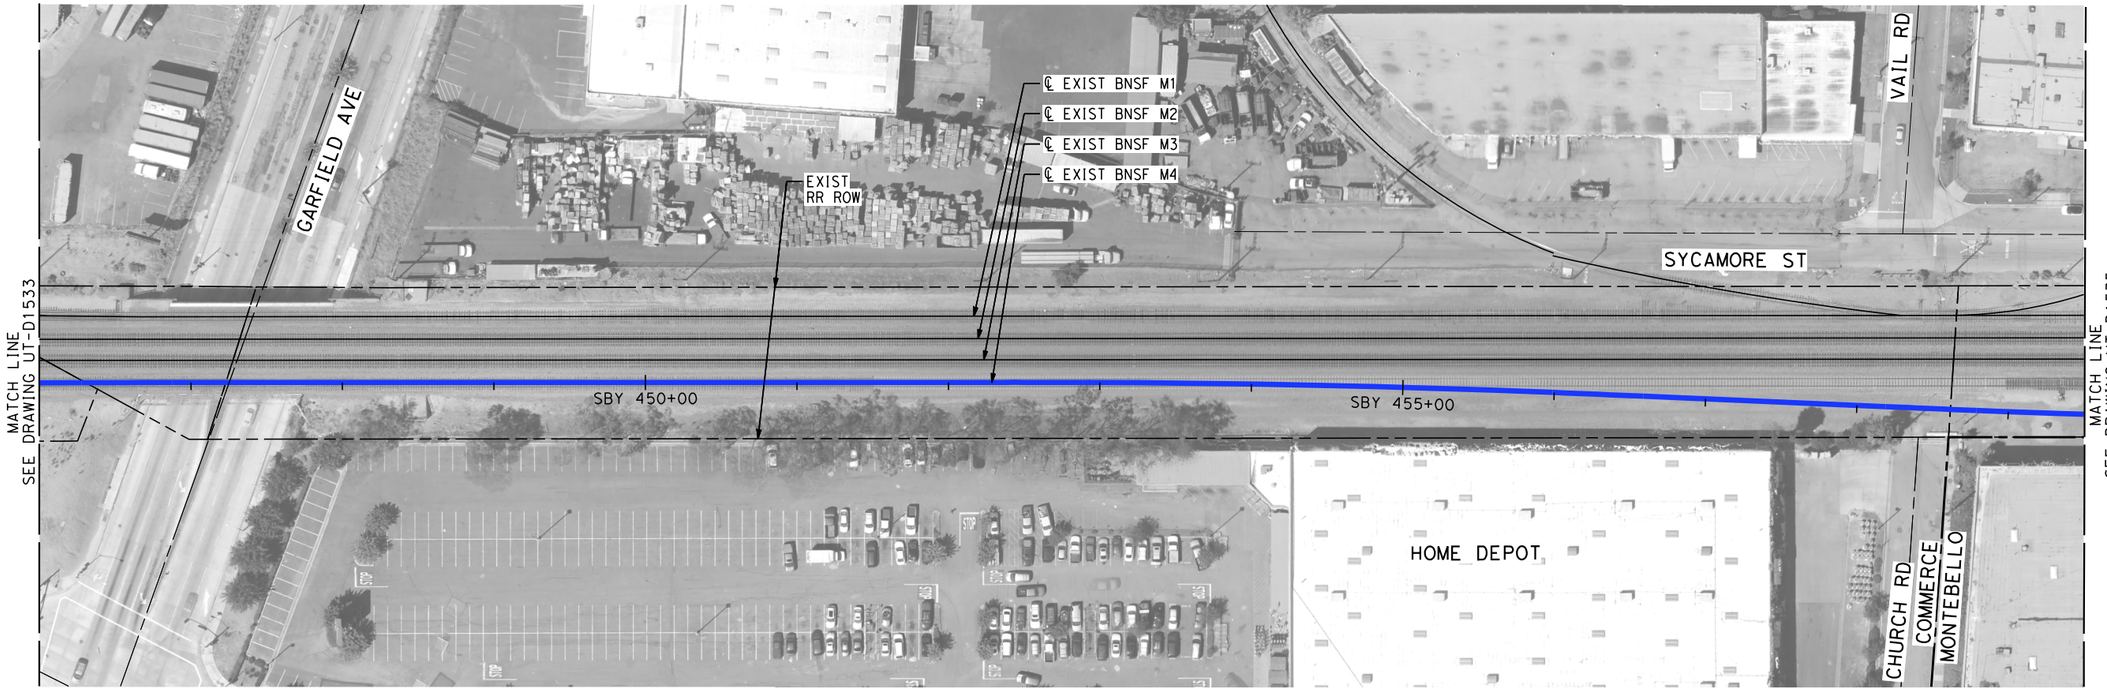

NOT FOR CONSTRUCTION
FOR INTERNAL USE ONLY

50 0 50 100
1"=50'
SCALE APPLICABLE FOR FULL SIZE ONLY

REV	DATE	BY	CHK	APP	DESCRIPTION

DESIGNED BY C. HUANG
DRAWN BY C. HUANG
CHECKED BY A. BOSCH
IN CHARGE J. SWANSON
DATE 08/29/25

PEPD SUBMITTAL FOR INTERNAL USE ONLY

NOT FOR CONSTRUCTION

stv


CALIFORNIA HIGH-SPEED RAIL AUTHORITY


CALIFORNIA HIGH-SPEED TRAIN PROJECT
LOS ANGELES TO ANAHEIM

RECORD SET
PRELIMINARY ENGINEERING FOR PROJECT DEFINITION
PROPOSED UTILITIES RELOCATION PLAN
STA SBY 446+00 TO STA SBY 459+50

CONTRACT NO. HSR06-0005
DRAWING NO. UT-D1534
SCALE 1" = 50'
SHEET NO.

$PLOT$

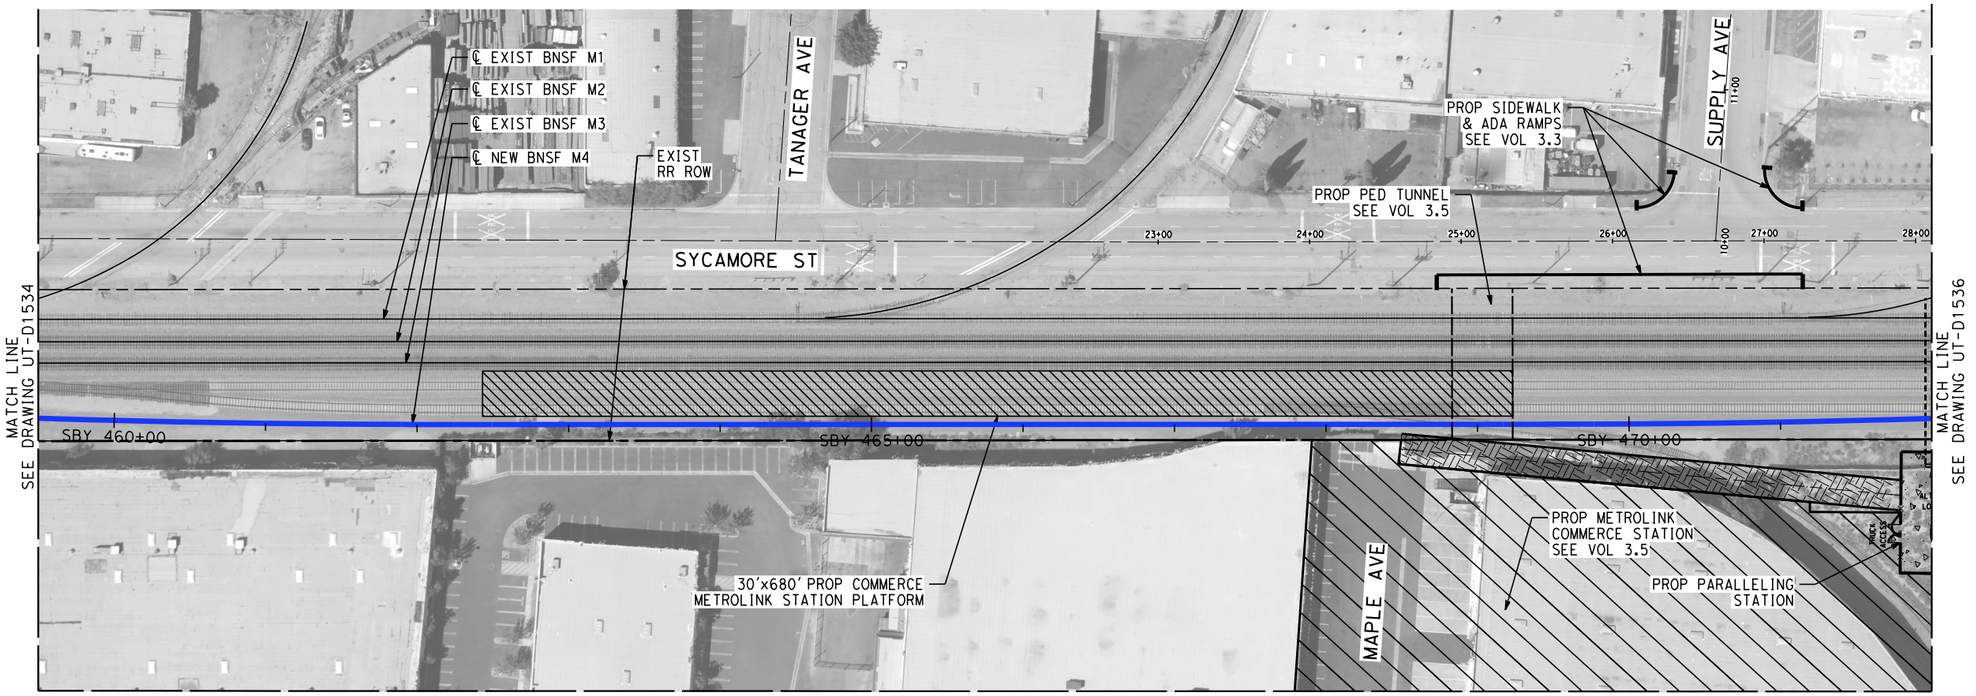

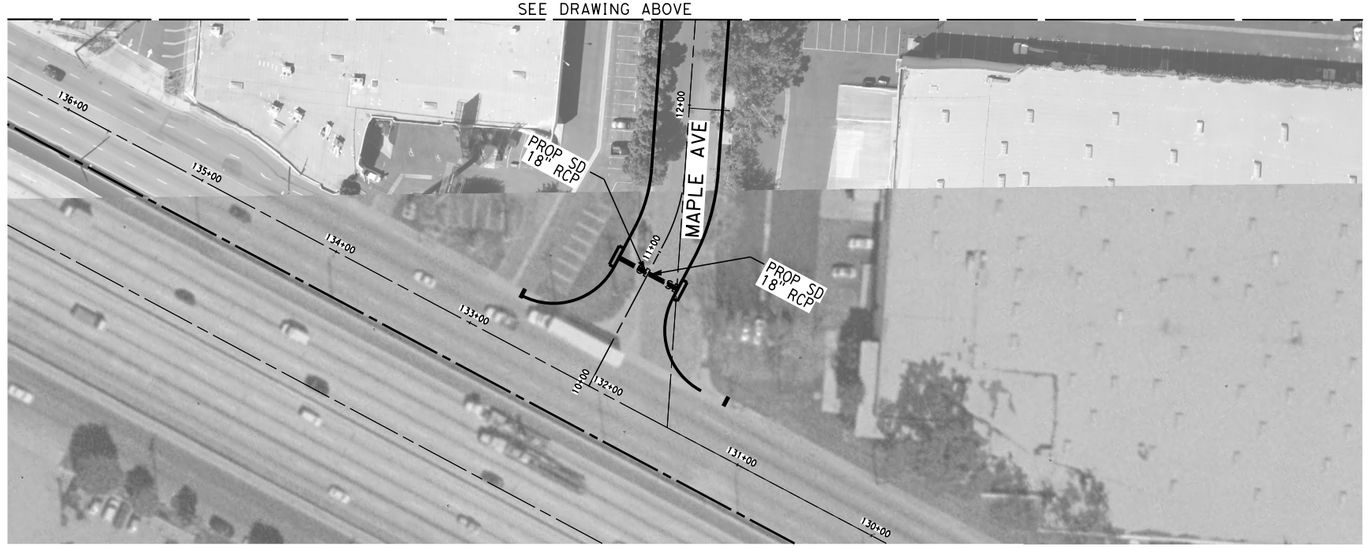

NOT FOR CONSTRUCTION
FOR INTERNAL USE ONLY

50 0 50 100
1"=50'
SCALE APPLICABLE FOR FULL SIZE ONLY

REV	DATE	BY	CHK	APP	DESCRIPTION

DESIGNED BY C. HUANG
DRAWN BY C. HUANG
CHECKED BY A. BOSCH
IN CHARGE J. SWANSON
DATE 08/29/25

PEPD SUBMITTAL FOR INTERNAL USE ONLY

NOT FOR CONSTRUCTION


stv

CALIFORNIA HIGH-SPEED RAIL AUTHORITY

CALIFORNIA HIGH-SPEED TRAIN PROJECT
LOS ANGELES TO ANAHEIM
RECORD SET
PRELIMINARY ENGINEERING FOR PROJECT DEFINITION
PROPOSED UTILITIES RELOCATION PLAN
STA SBY 459+50 TO STA SBY 472+00

CONTRACT NO. HSR06-0005
DRAWING NO. UT-D1535
SCALE 1" = 50'
SHEET NO.

$PLOT$

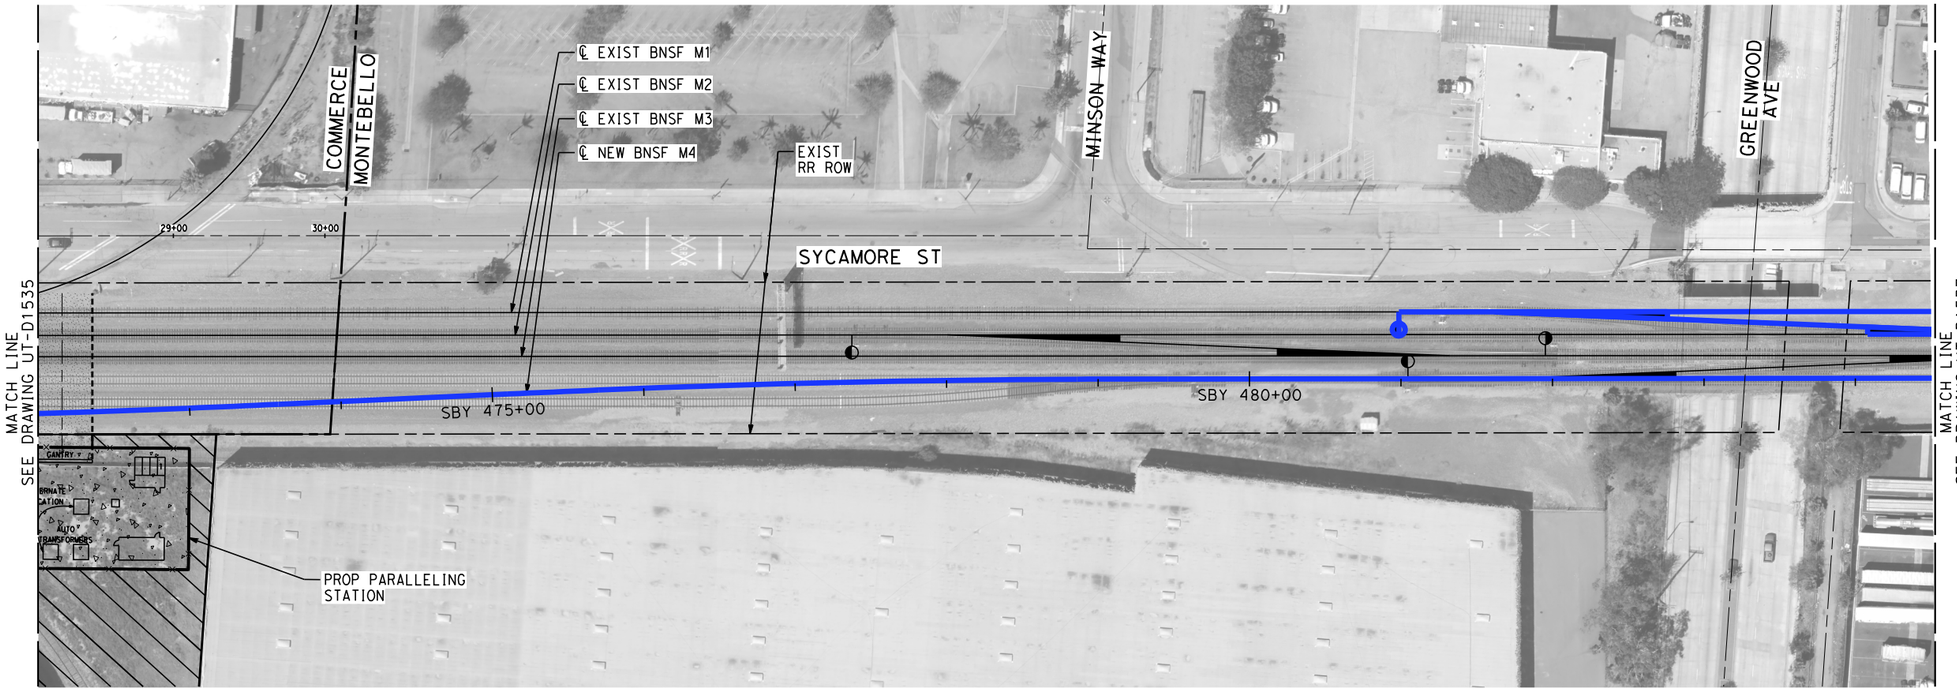

NOT FOR CONSTRUCTION
FOR INTERNAL USE ONLY

50 0 50 100
1"=50'
SCALE APPLICABLE FOR FULL SIZE ONLY

REV	DATE	BY	CHK	APP	DESCRIPTION

DESIGNED BY C. HUANG
DRAWN BY C. HUANG
CHECKED BY A. BOSCH
IN CHARGE J. SWANSON
DATE 08/29/25

PEPD SUBMITTAL FOR INTERNAL USE ONLY

NOT FOR CONSTRUCTION


stv

CALIFORNIA HIGH-SPEED RAIL AUTHORITY

CALIFORNIA HIGH-SPEED TRAIN PROJECT
LOS ANGELES TO ANAHEIM
RECORD SET
PRELIMINARY ENGINEERING FOR PROJECT DEFINITION
PROPOSED UTILITIES RELOCATION PLAN
STA SBY 472+00 TO STA SBY 484+50

CONTRACT NO. HSR06-0005
DRAWING NO. UT-D1536
SCALE 1" = 50'
SHEET NO.

$PLOT$

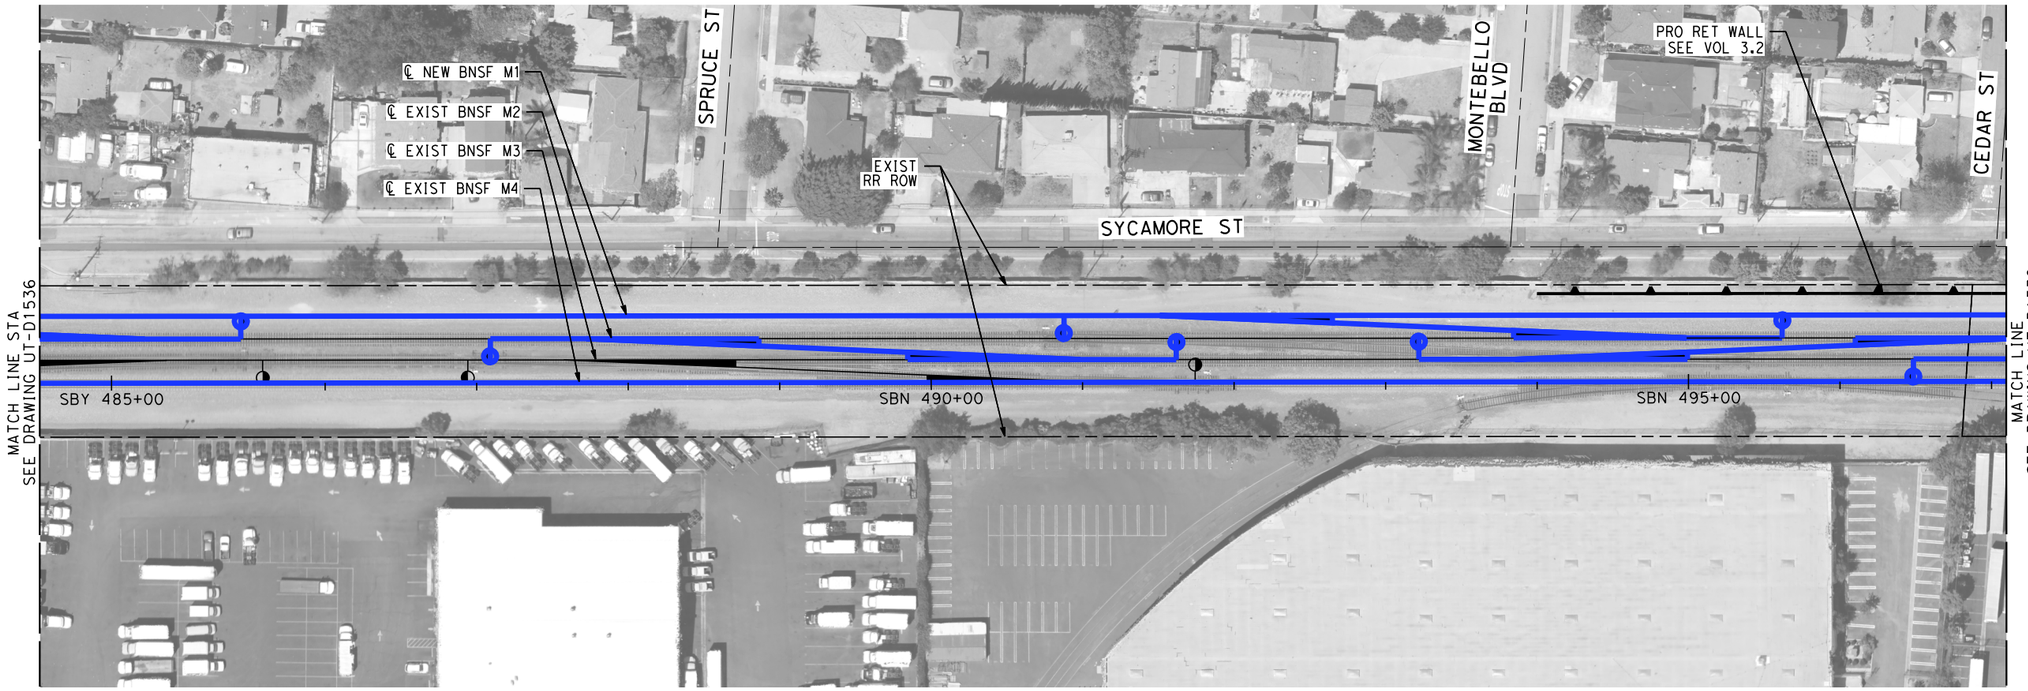

NOT FOR CONSTRUCTION
FOR INTERNAL USE ONLY

50 0 50 100
1"=50'
SCALE APPLICABLE FOR FULL SIZE ONLY

REV	DATE	BY	CHK	APP	DESCRIPTION

DESIGNED BY C. HUANG
DRAWN BY C. HUANG
CHECKED BY A. BOSCH
IN CHARGE J. SWANSON
DATE 08/29/25

PEPD SUBMITTAL FOR INTERNAL USE ONLY

NOT FOR CONSTRUCTION


stv

CALIFORNIA HIGH-SPEED RAIL AUTHORITY

CALIFORNIA HIGH-SPEED TRAIN PROJECT
LOS ANGELES TO ANAHEIM
RECORD SET
PRELIMINARY ENGINEERING FOR PROJECT DEFINITION
PROPOSED UTILITIES RELOCATION PLAN
STA SBY 484+50 TO STA SBN 497+00

CONTRACT NO. HSR06-0005
DRAWING NO. UT-D1537
SCALE 1" = 50'
SHEET NO.

$PLOT$

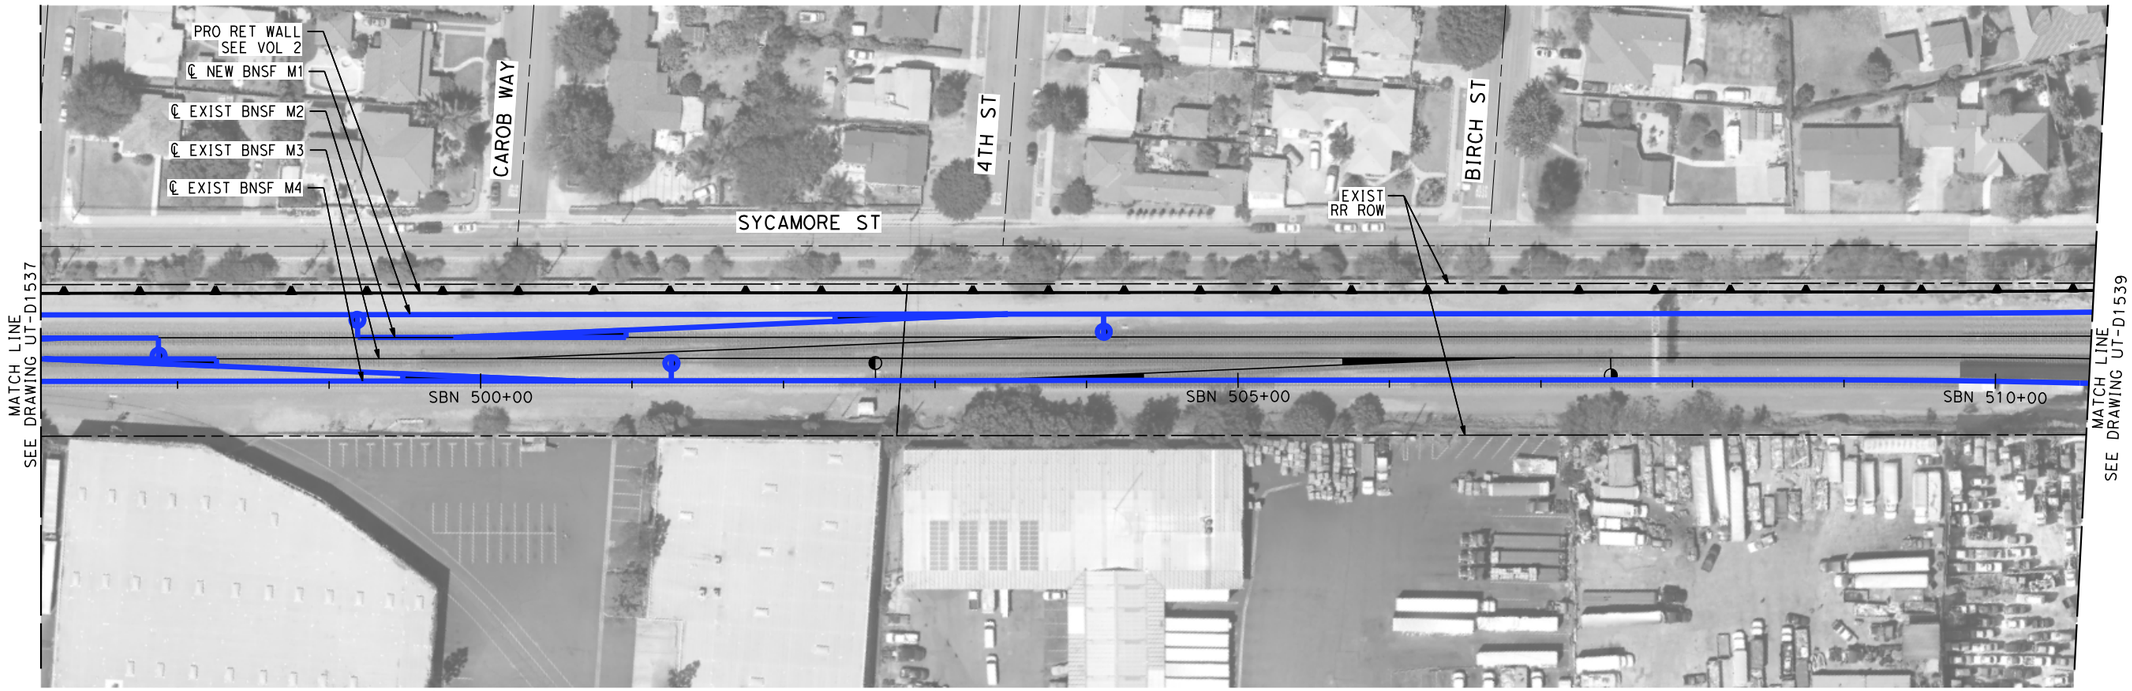

NOT FOR CONSTRUCTION
FOR INTERNAL USE ONLY

50 0 50 100
1"=50'
SCALE APPLICABLE FOR FULL SIZE ONLY

REV	DATE	BY	CHK	APP	DESCRIPTION

DESIGNED BY C. HUANG
DRAWN BY C. HUANG
CHECKED BY A. BOSCH
IN CHARGE J. SWANSON
DATE 02/28/25

PEPD SUBMITTAL FOR INTERNAL USE ONLY

NOT FOR CONSTRUCTION

stv


CALIFORNIA HIGH-SPEED RAIL AUTHORITY

CALIFORNIA HIGH-SPEED TRAIN PROJECT
LOS ANGELES TO ANAHEIM

RECORD SET
PRELIMINARY ENGINEERING FOR PROJECT DEFINITION
PROPOSED UTILITIES RELOCATION PLAN
STA SBN 497+00 TO STA SBN 510+50

CONTRACT NO. HSR06-0005
DRAWING NO. UT-D1538
SCALE 1" = 50'
SHEET NO.

$PLOT$

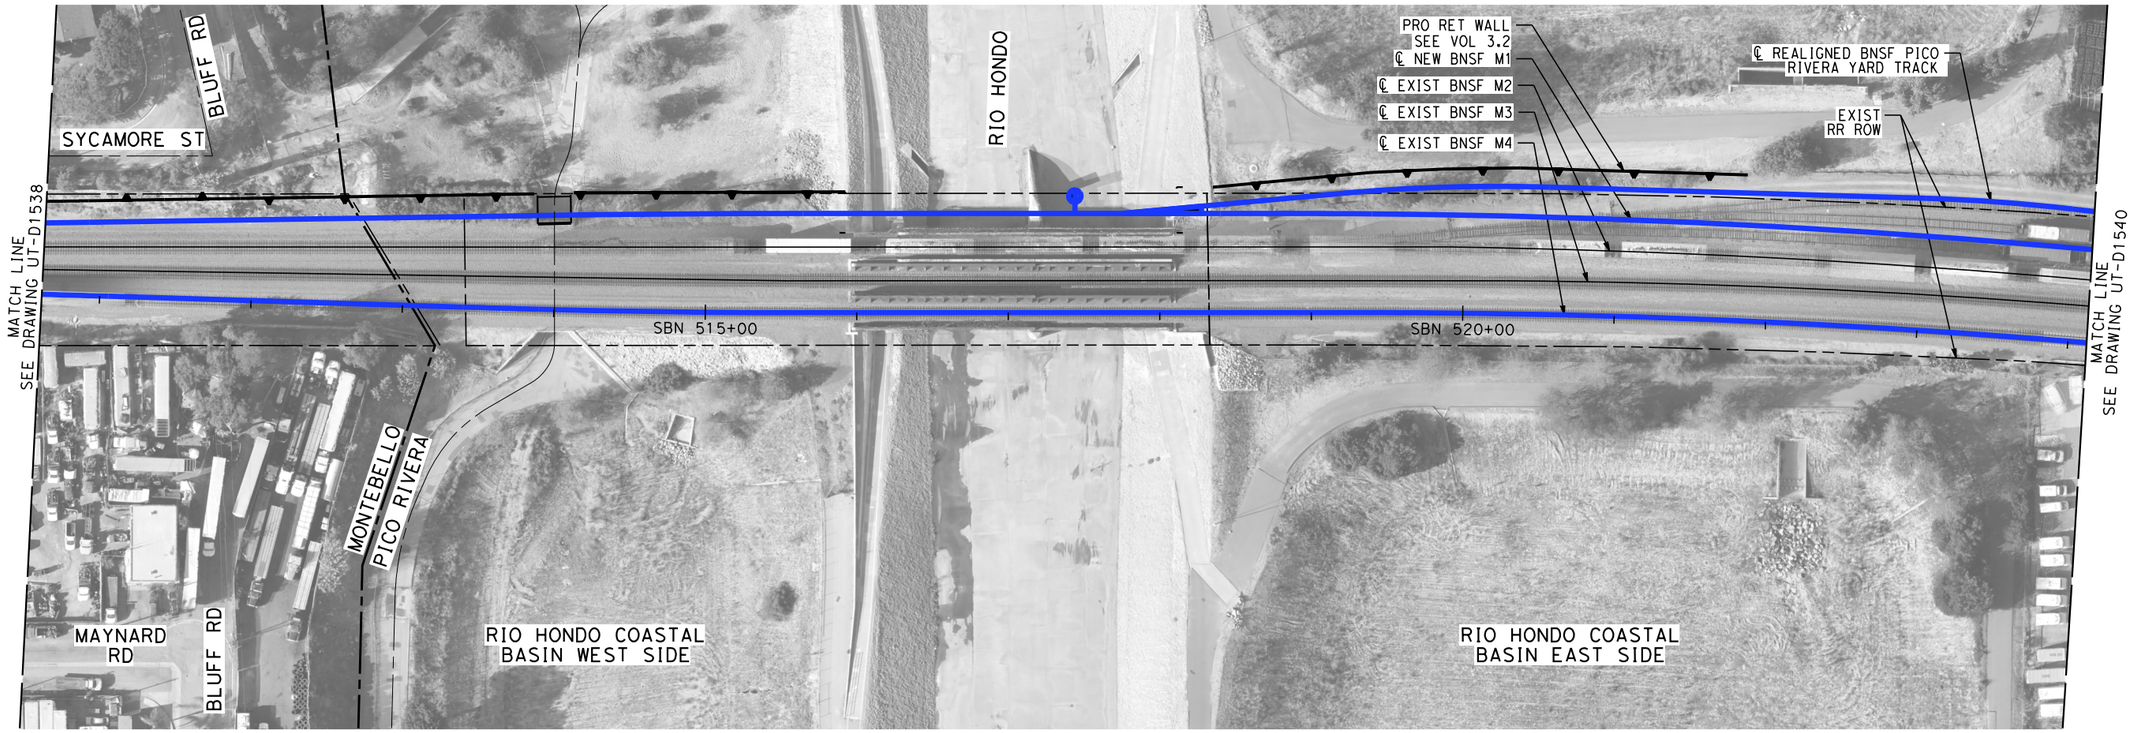

NOT FOR CONSTRUCTION
FOR INTERNAL USE ONLY

50 0 50 100
1"=50'
SCALE APPLICABLE FOR FULL SIZE ONLY

REV	DATE	BY	CHK	APP	DESCRIPTION

DESIGNED BY C. HUANG
DRAWN BY C. HUANG
CHECKED BY A. BOSCH
IN CHARGE J. SWANSON
DATE 02/28/25

PEPD SUBMITTAL FOR INTERNAL USE ONLY

NOT FOR CONSTRUCTION


stv

CALIFORNIA HIGH-SPEED RAIL AUTHORITY

CALIFORNIA HIGH-SPEED TRAIN PROJECT
LOS ANGELES TO ANAHEIM
RECORD SET
PRELIMINARY ENGINEERING FOR PROJECT DEFINITION
PROPOSED UTILITIES RELOCATION PLAN
STA SBN 510+50 TO STA SBN 524+00

CONTRACT NO. HSR06-0005
DRAWING NO. UT-D1539
SCALE 1" = 50'
SHEET NO.

$PLOT$

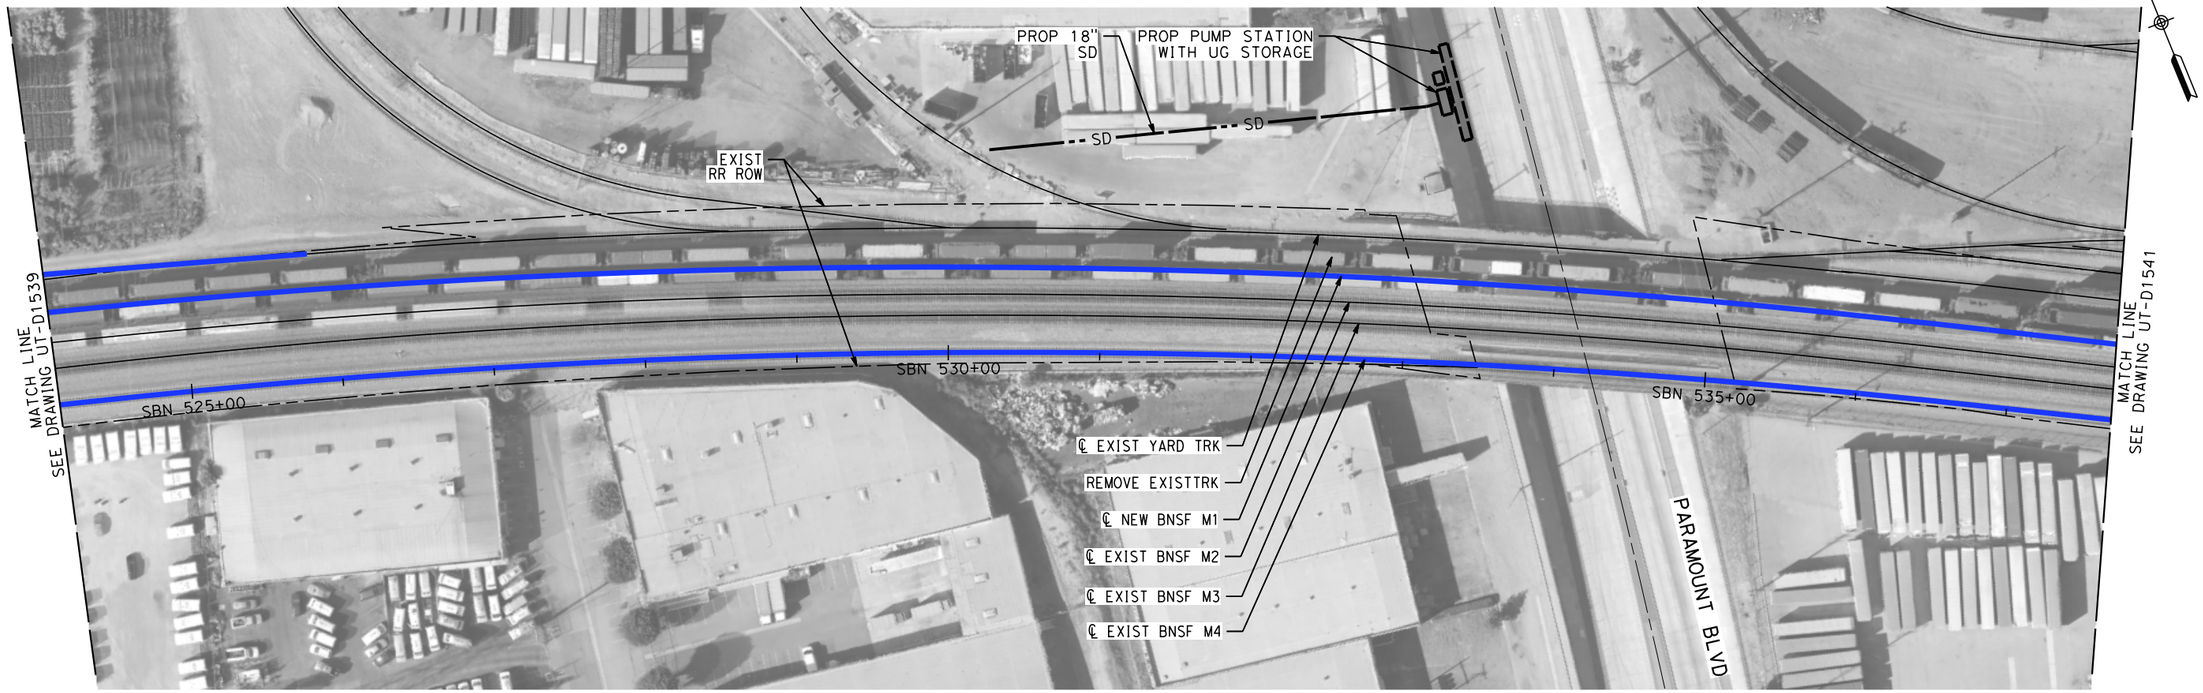

NOT FOR CONSTRUCTION
FOR INTERNAL USE ONLY

50 0 50 100
1"=50'
SCALE APPLICABLE FOR FULL SIZE ONLY

REV	DATE	BY	CHK	APP	DESCRIPTION

DESIGNED BY C. HUANG
DRAWN BY C. HUANG
CHECKED BY A. BOSCH
IN CHARGE J. SWANSON
DATE 02/28/25

PEPD SUBMITTAL FOR INTERNAL USE ONLY

NOT FOR CONSTRUCTION


stv

CALIFORNIA HIGH-SPEED RAIL AUTHORITY

CALIFORNIA HIGH-SPEED TRAIN PROJECT
LOS ANGELES TO ANAHEIM
RECORD SET
PRELIMINARY ENGINEERING FOR PROJECT DEFINITION
PROPOSED UTILITIES RELOCATION PLAN
STA SBN 524+00 TO STA SBN 537+50

CONTRACT NO. HSR06-0005
DRAWING NO. UT-D1540
SCALE 1" = 50'
SHEET NO.

$PLOT$

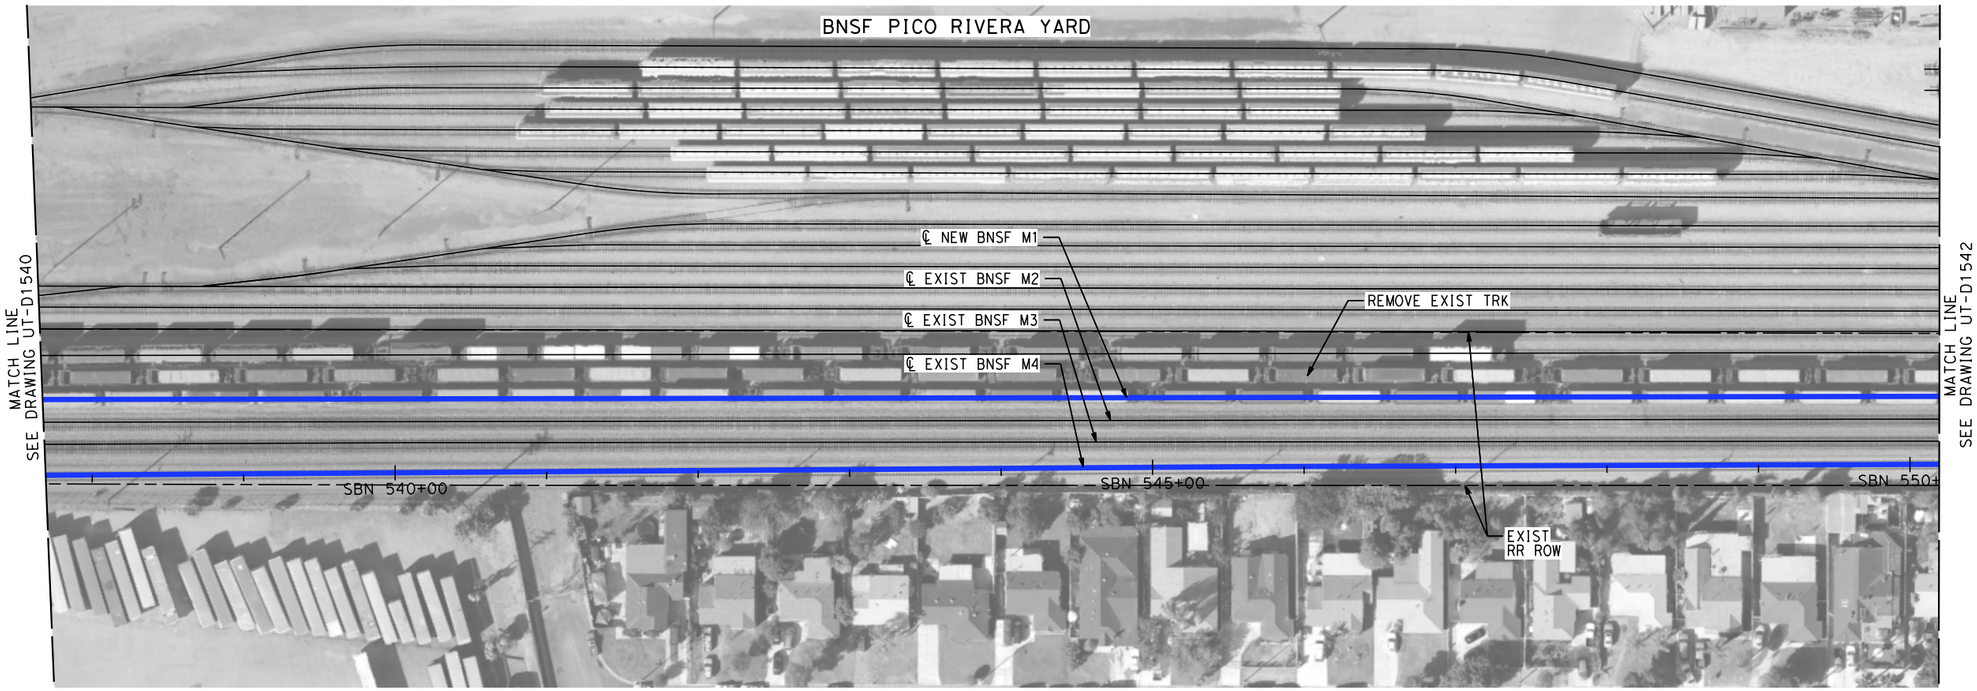

NOT FOR CONSTRUCTION
FOR INTERNAL USE ONLY

50 0 50 100
1"=50'
SCALE APPLICABLE FOR FULL SIZE ONLY

REV	DATE	BY	CHK	APP	DESCRIPTION

DESIGNED BY C. HUANG
DRAWN BY C. HUANG
CHECKED BY A. BOSCH
IN CHARGE J. SWANSON
DATE 02/28/25

PEPD SUBMITTAL FOR INTERNAL USE ONLY

NOT FOR CONSTRUCTION


stv

CALIFORNIA HIGH-SPEED RAIL AUTHORITY

CALIFORNIA HIGH-SPEED TRAIN PROJECT
LOS ANGELES TO ANAHEIM
RECORD SET
PRELIMINARY ENGINEERING FOR PROJECT DEFINITION
PROPOSED UTILITIES RELOCATION PLAN
STA SBN 537+50 TO STA SBN 550+00

CONTRACT NO. HSR06-0005
DRAWING NO. UT-D1541
SCALE 1" = 50'
SHEET NO.

$PLOT$

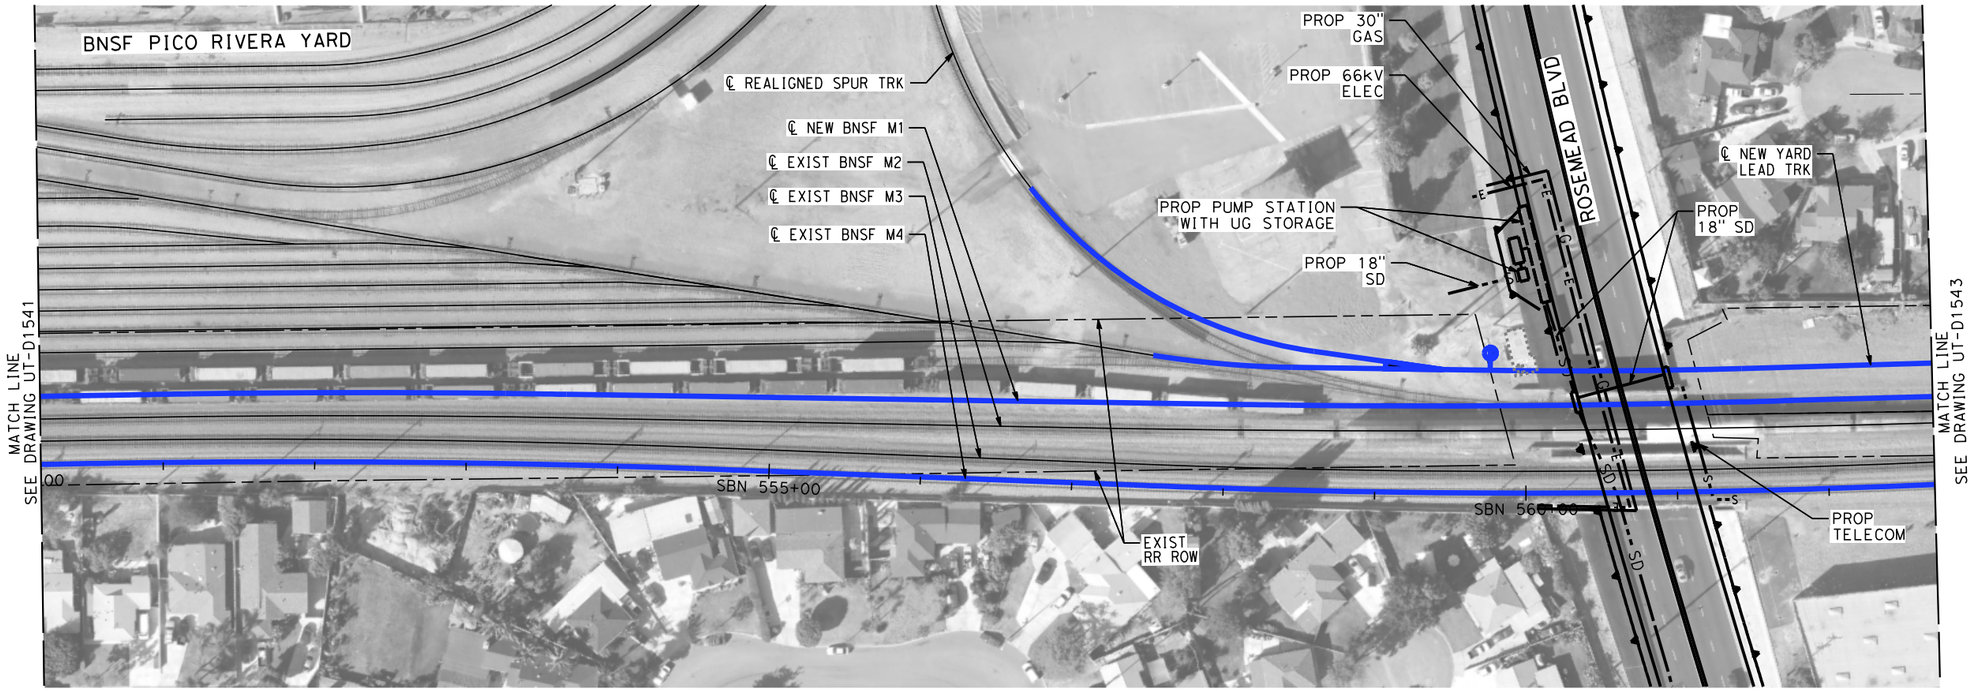

NOT FOR CONSTRUCTION
FOR INTERNAL USE ONLY

50 0 50 100
1"=50'
SCALE APPLICABLE FOR FULL SIZE ONLY

REV	DATE	BY	CHK	APP	DESCRIPTION

DESIGNED BY C. HUANG
DRAWN BY C. HUANG
CHECKED BY A. BOSCH
IN CHARGE J. SWANSON
DATE 02/28/25

PEPD SUBMITTAL FOR INTERNAL USE ONLY

NOT FOR CONSTRUCTION


stv

CALIFORNIA HIGH-SPEED RAIL AUTHORITY

CALIFORNIA HIGH-SPEED TRAIN PROJECT
LOS ANGELES TO ANAHEIM
RECORD SET
PRELIMINARY ENGINEERING FOR PROJECT DEFINITION
PROPOSED UTILITIES RELOCATION PLAN
STA SBN 550+00 TO STA SBN 562+50

CONTRACT NO. HSR06-0005
DRAWING NO. UT-D1542
SCALE 1" = 50'
SHEET NO.

$PLOT$

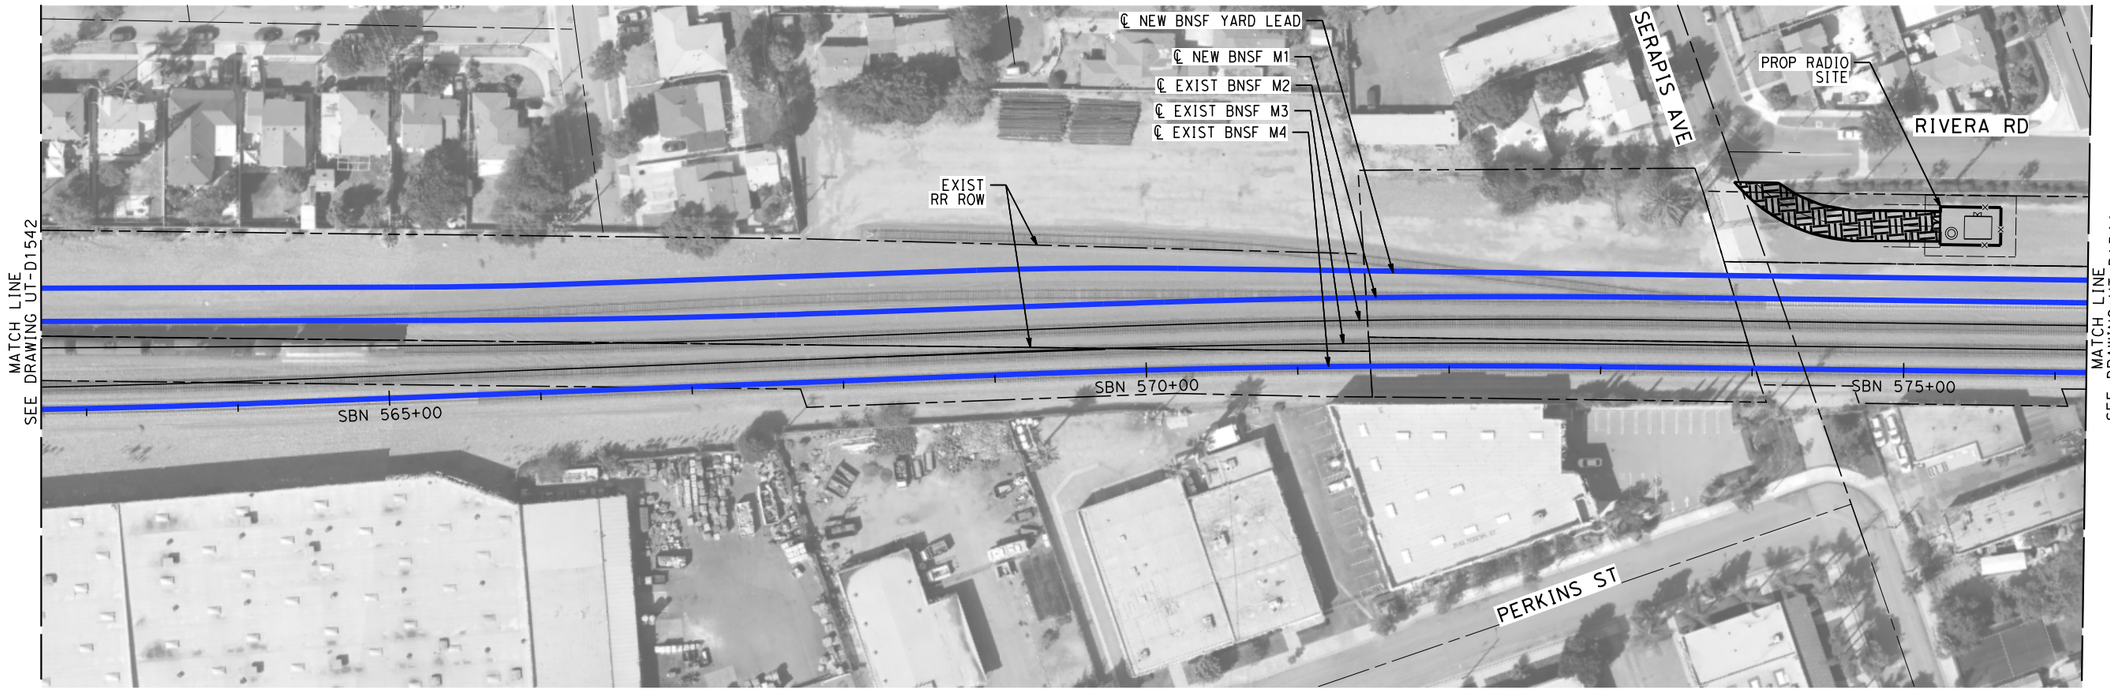

NOT FOR CONSTRUCTION
FOR INTERNAL USE ONLY

50 0 50 100
1"=50'
SCALE APPLICABLE FOR FULL SIZE ONLY

REV	DATE	BY	CHK	APP	DESCRIPTION

DESIGNED BY C. HUANG
DRAWN BY C. HUANG
CHECKED BY A. BOSCH
IN CHARGE J. SWANSON
DATE 02/28/25

PEPD SUBMITTAL FOR INTERNAL USE ONLY

NOT FOR CONSTRUCTION


stv

CALIFORNIA HIGH-SPEED RAIL AUTHORITY

CALIFORNIA HIGH-SPEED TRAIN PROJECT
LOS ANGELES TO ANAHEIM
RECORD SET
PRELIMINARY ENGINEERING FOR PROJECT DEFINITION
PROPOSED UTILITIES RELOCATION PLAN
STA SBN 562+50 TO STA SBN 576+00

CONTRACT NO. HSR06-0005
DRAWING NO. UT-D1543
SCALE 1" = 50'
SHEET NO.

$PLOT$

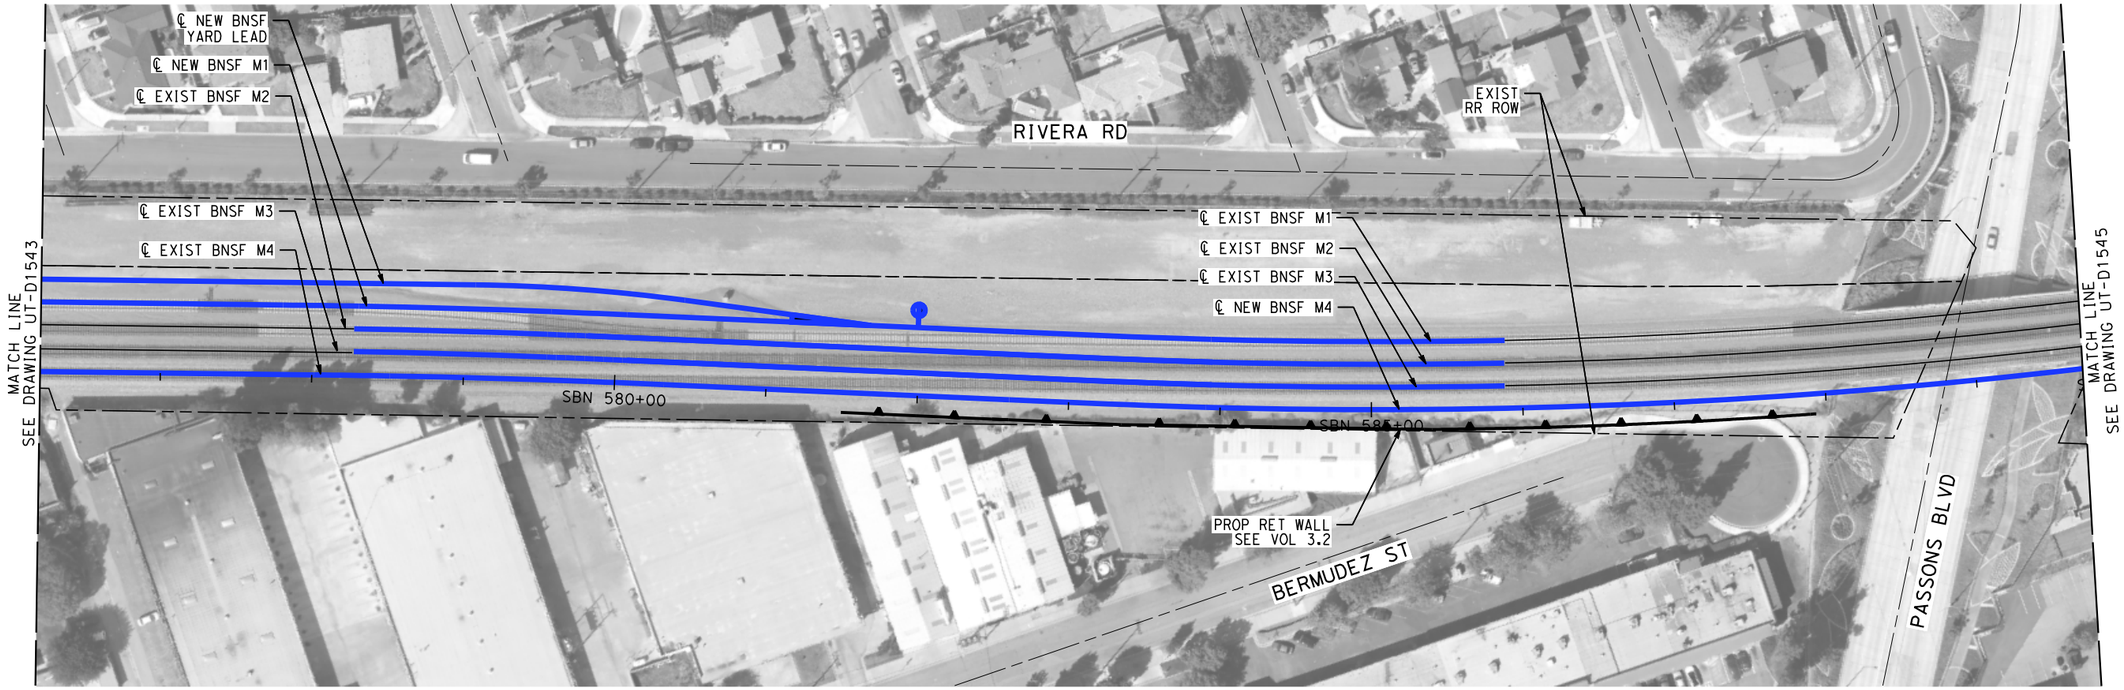

NOT FOR CONSTRUCTION
FOR INTERNAL USE ONLY

50 0 50 100
1"=50'
SCALE APPLICABLE FOR FULL SIZE ONLY

REV	DATE	BY	CHK	APP	DESCRIPTION

DESIGNED BY C. HUANG
DRAWN BY C. HUANG
CHECKED BY A. BOSCH
IN CHARGE J. SWANSON
DATE 02/28/25

PEPD SUBMITTAL FOR INTERNAL USE ONLY

NOT FOR CONSTRUCTION


stv

CALIFORNIA HIGH-SPEED RAIL AUTHORITY

CALIFORNIA HIGH-SPEED TRAIN PROJECT
LOS ANGELES TO ANAHEIM
RECORD SET
PRELIMINARY ENGINEERING FOR PROJECT DEFINITION
PROPOSED UTILITIES RELOCATION PLAN
STA SBN 576+00 TO STA SBN 589+50

CONTRACT NO. HSR06-0005
DRAWING NO. UT-D1544
SCALE 1" = 50'
SHEET NO.

$PLOT$

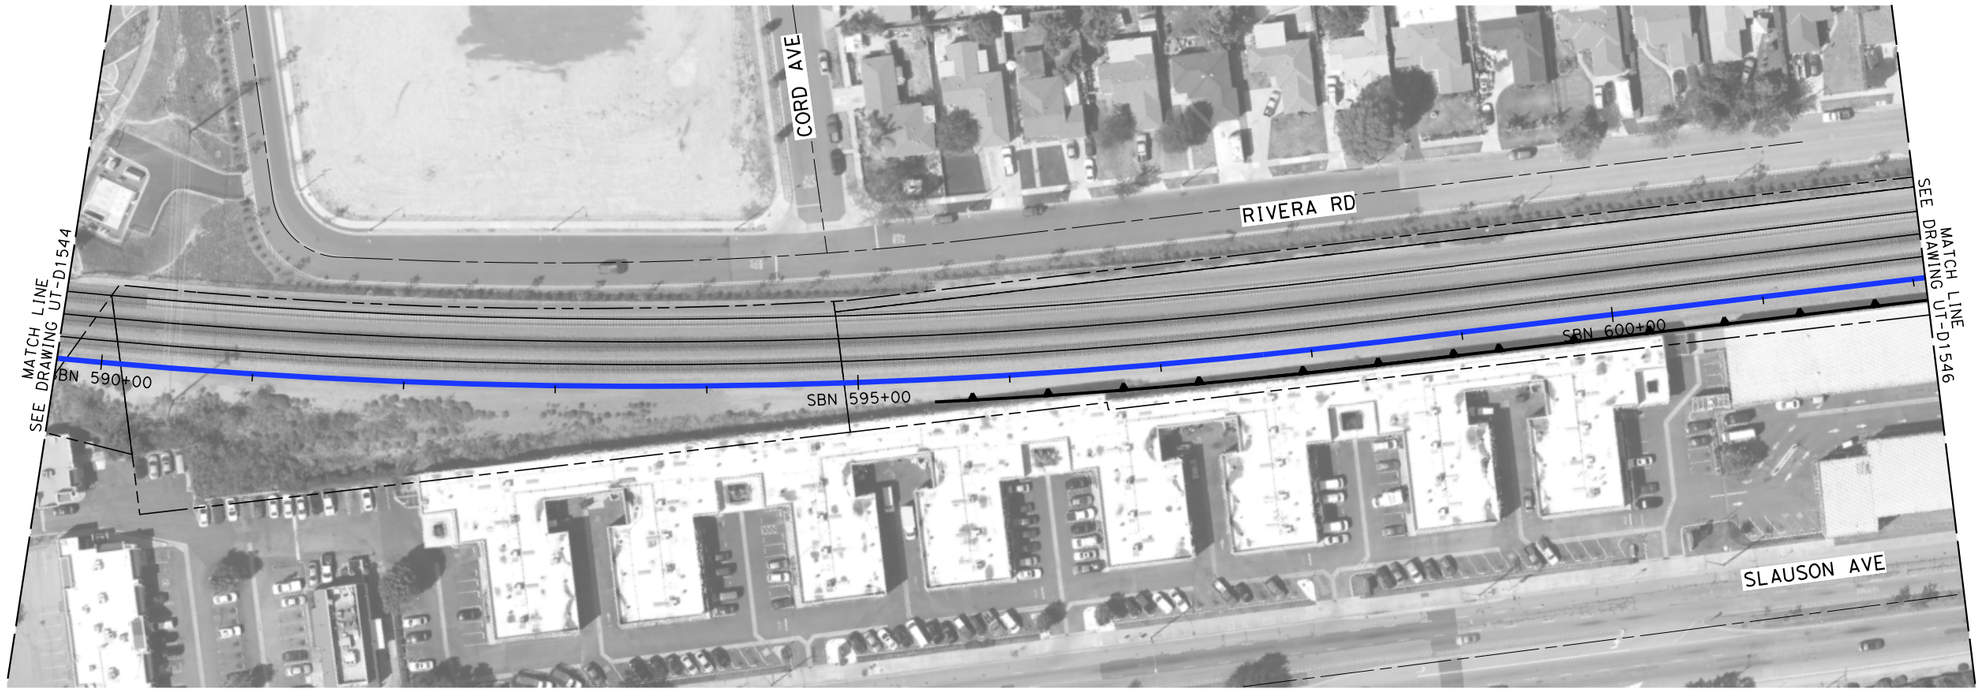

NOT FOR CONSTRUCTION
FOR INTERNAL USE ONLY

50 0 50 100
1"=50'
SCALE APPLICABLE FOR FULL SIZE ONLY

REV	DATE	BY	CHK	APP	DESCRIPTION

DESIGNED BY C. HUANG
DRAWN BY C. HUANG
CHECKED BY A. BOSCH
IN CHARGE J. SWANSON
DATE 02/28/25

PEPD SUBMITTAL FOR INTERNAL USE ONLY

NOT FOR CONSTRUCTION


stv

CALIFORNIA HIGH-SPEED RAIL AUTHORITY

CALIFORNIA HIGH-SPEED TRAIN PROJECT
LOS ANGELES TO ANAHEIM
RECORD SET
PRELIMINARY ENGINEERING FOR PROJECT DEFINITION
PROPOSED UTILITIES RELOCATION PLAN
STA SBN 589+50 TO STA SBN 602+00

CONTRACT NO. HSR06-0005
DRAWING NO. UT-D1545
SCALE 1" = 50'
SHEET NO.

$PLOT$

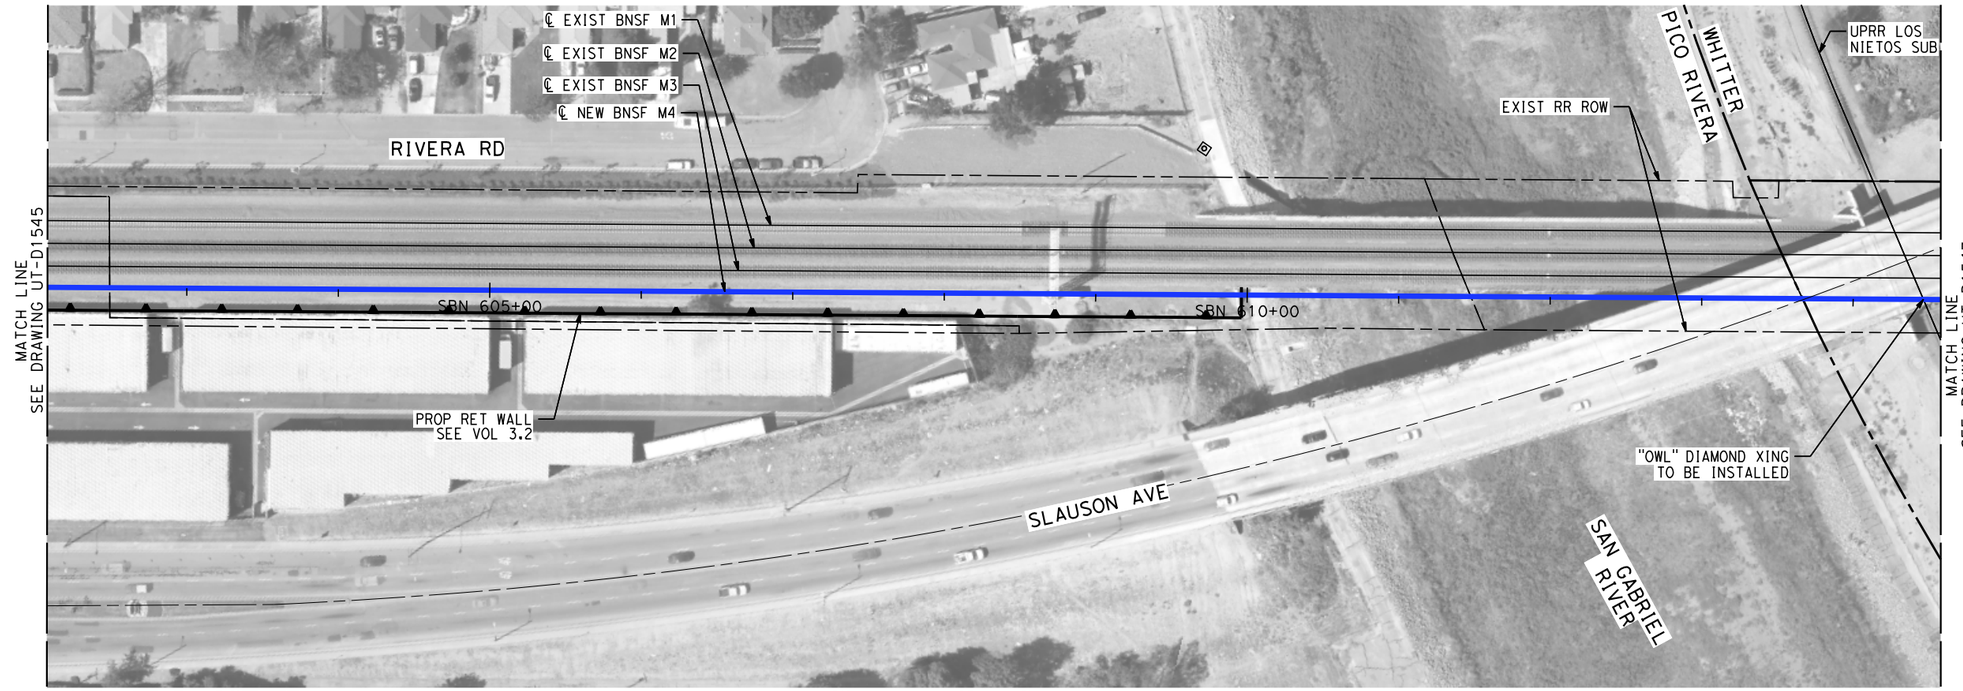

NOT FOR CONSTRUCTION
FOR INTERNAL USE ONLY

50 0 50 100
1"=50'
SCALE APPLICABLE FOR FULL SIZE ONLY

REV	DATE	BY	CHK	APP	DESCRIPTION

DESIGNED BY C. HUANG
DRAWN BY C. HUANG
CHECKED BY A. BOSCH
IN CHARGE J. SWANSON
DATE 02/28/25

PEPD SUBMITTAL FOR INTERNAL USE ONLY

NOT FOR CONSTRUCTION


stv

CALIFORNIA HIGH-SPEED RAIL AUTHORITY

CALIFORNIA HIGH-SPEED TRAIN PROJECT
LOS ANGELES TO ANAHEIM
RECORD SET
PRELIMINARY ENGINEERING FOR PROJECT DEFINITION
PROPOSED UTILITIES RELOCATION PLAN
STA SBN 602+00 TO STA SBN 614+50

CONTRACT NO. HSR06-0005
DRAWING NO. UT-D1546
SCALE 1" = 50'
SHEET NO.

$PLOT$

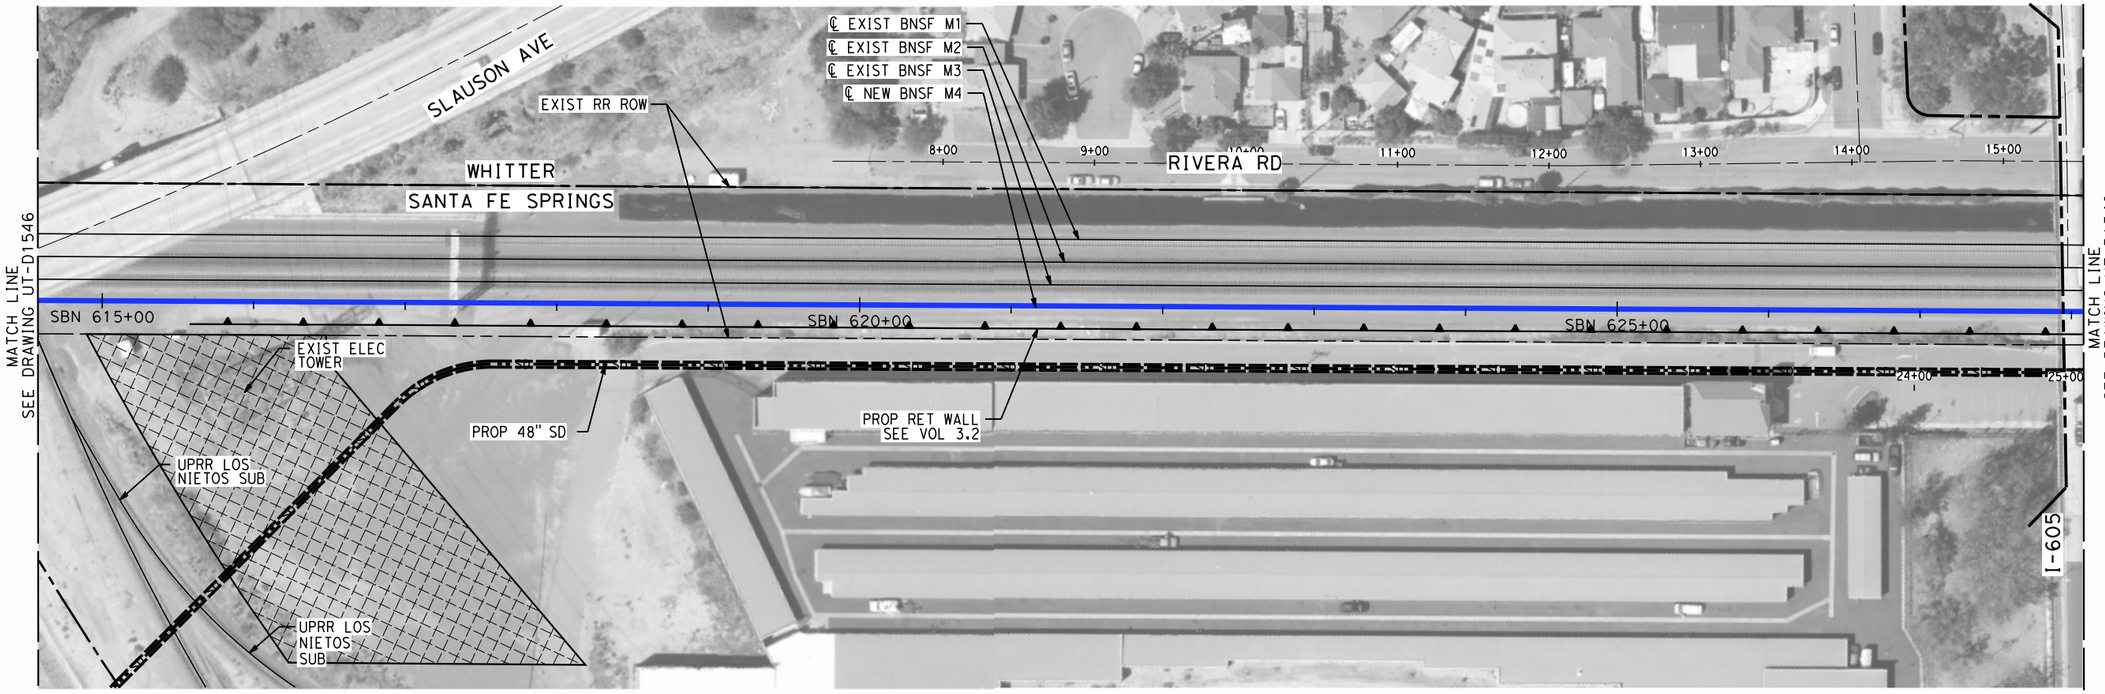

NOT FOR CONSTRUCTION
FOR INTERNAL USE ONLY

50 0 50 100
1"=50'
SCALE APPLICABLE FOR FULL SIZE ONLY

REV	DATE	BY	CHK	APP	DESCRIPTION

DESIGNED BY C. HUANG
DRAWN BY C. HUANG
CHECKED BY A. BOSCH
IN CHARGE J. SWANSON
DATE 02/28/25

PEPD SUBMITTAL FOR INTERNAL USE ONLY

NOT FOR CONSTRUCTION


stv

CALIFORNIA HIGH-SPEED RAIL AUTHORITY

CALIFORNIA HIGH-SPEED TRAIN PROJECT
LOS ANGELES TO ANAHEIM
RECORD SET
PRELIMINARY ENGINEERING FOR PROJECT DEFINITION
PROPOSED UTILITIES RELOCATION PLAN
STA SBN 614+50 TO STA SBN 628+00

CONTRACT NO. HSR06-0005
DRAWING NO. UT-D1547
SCALE 1" = 50'
SHEET NO.

$PLOT$

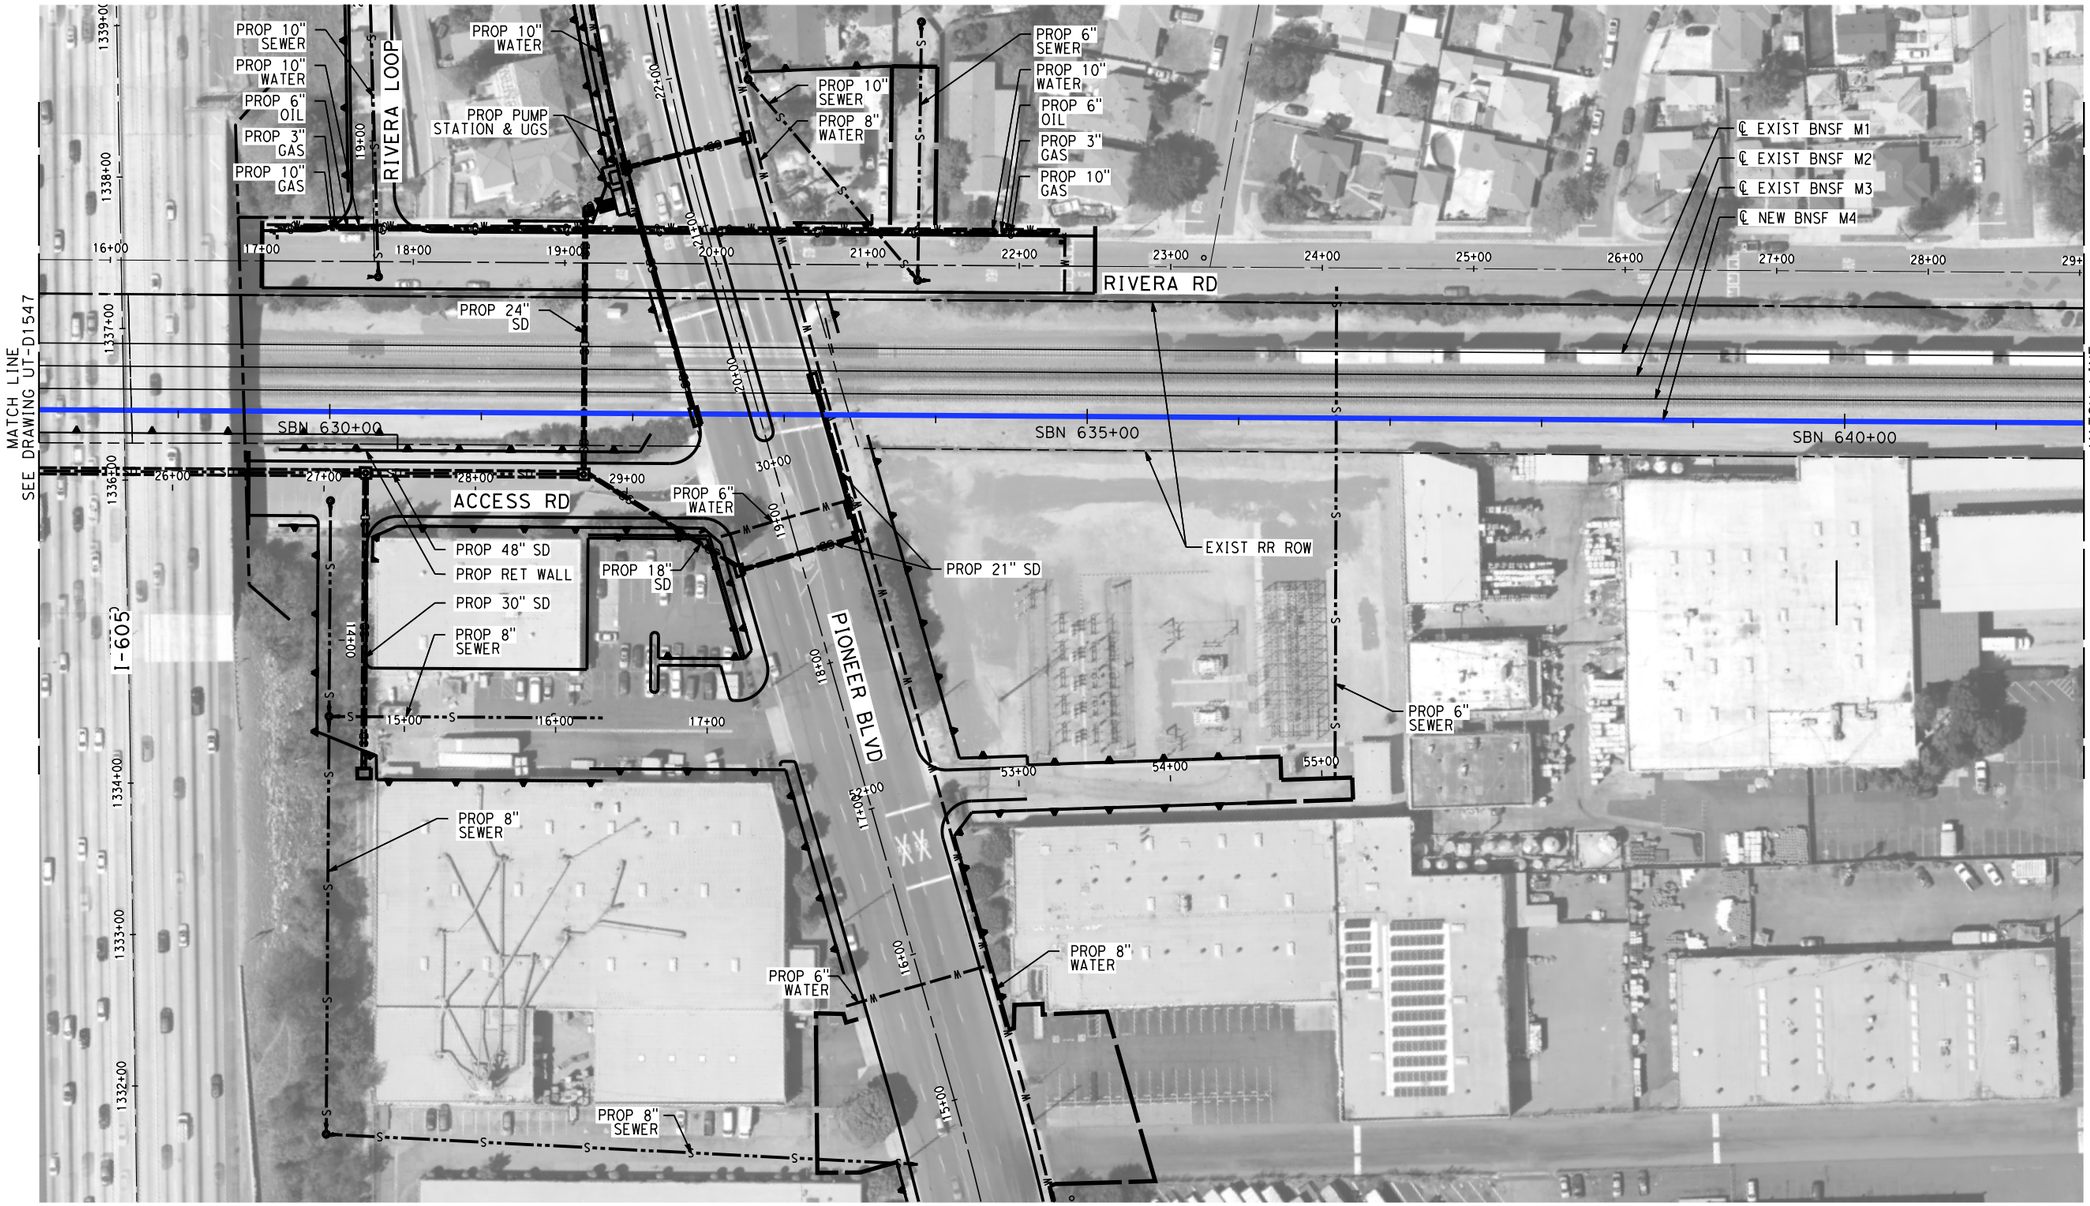

NOT FOR CONSTRUCTION
FOR INTERNAL USE ONLY

50 0 50 100
1"=50'
SCALE APPLICABLE FOR FULL SIZE ONLY

REV	DATE	BY	CHK	APP	DESCRIPTION

DESIGNED BY C. HUANG
DRAWN BY C. HUANG
CHECKED BY A. BOSCH
IN CHARGE J. SWANSON
DATE 02/28/25

PEPD SUBMITTAL FOR INTERNAL USE ONLY

NOT FOR CONSTRUCTION

stv


CALIFORNIA HIGH-SPEED RAIL AUTHORITY

CALIFORNIA HIGH-SPEED TRAIN PROJECT
LOS ANGELES TO ANAHEIM

RECORD SET
PRELIMINARY ENGINEERING FOR PROJECT DEFINITION
PROPOSED UTILITIES RELOCATION PLAN
STA SBN 628+00 TO STA SBN 641+50

CONTRACT NO. HSR06-0005
DRAWING NO. UT-D1548
SCALE 1" = 50'
SHEET NO.

$PLOT$

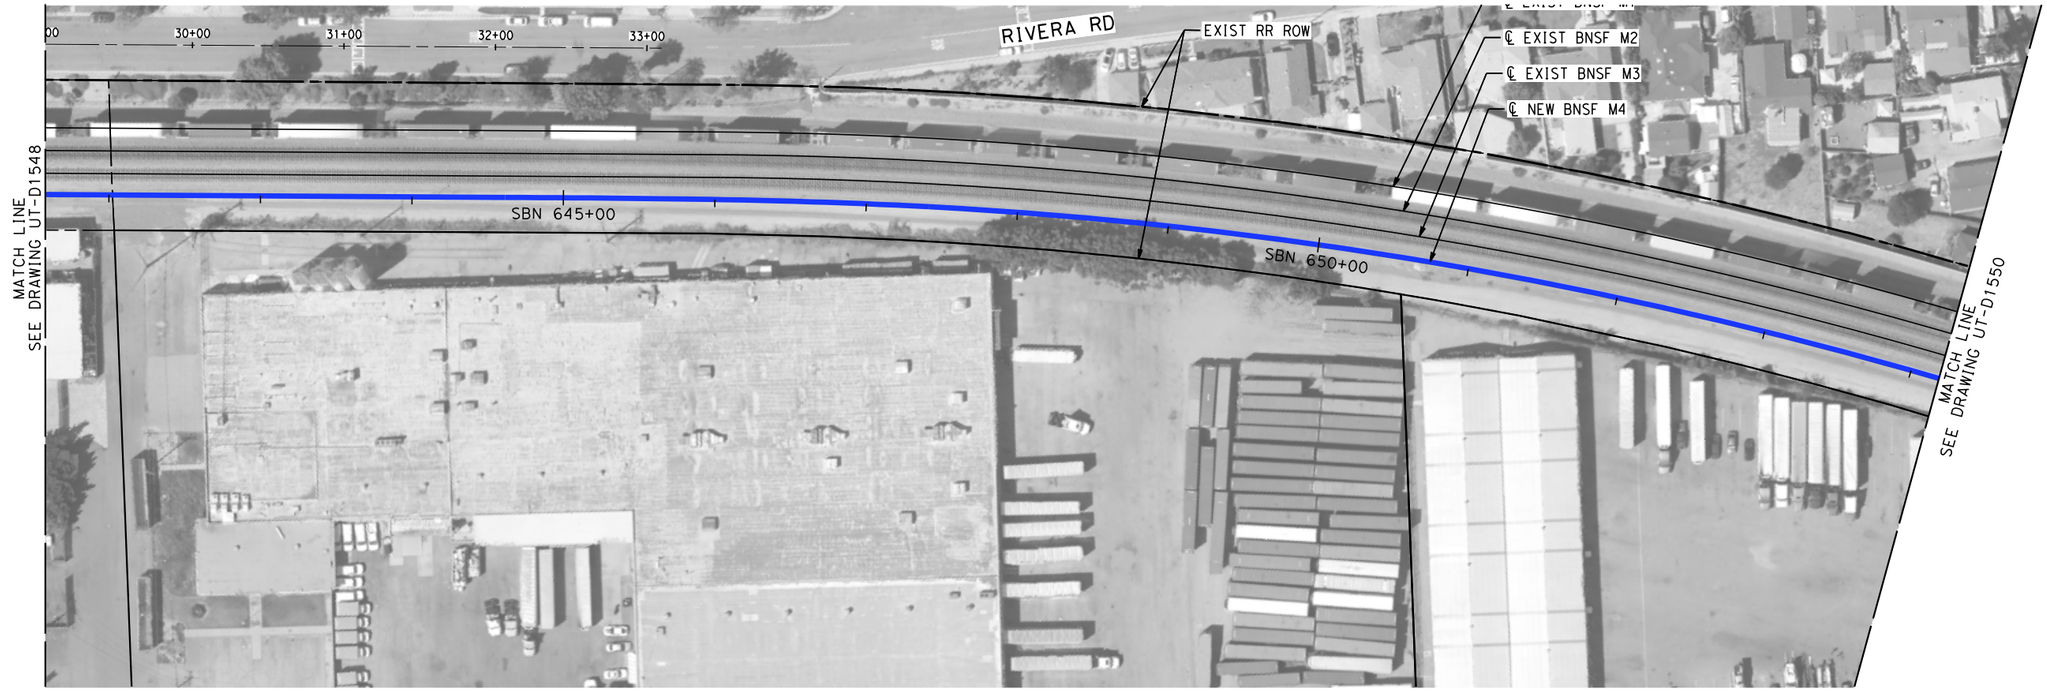

NOT FOR CONSTRUCTION
FOR INTERNAL USE ONLY

50 0 50 100
1"=50'
SCALE APPLICABLE FOR FULL SIZE ONLY

REV	DATE	BY	CHK	APP	DESCRIPTION

DESIGNED BY C. HUANG
DRAWN BY C. HUANG
CHECKED BY A. BOSCH
IN CHARGE J. SWANSON
DATE 02/28/25

PEPD SUBMITTAL FOR INTERNAL USE ONLY

NOT FOR CONSTRUCTION


stv

CALIFORNIA HIGH-SPEED RAIL AUTHORITY

CALIFORNIA HIGH-SPEED TRAIN PROJECT
LOS ANGELES TO ANAHEIM
RECORD SET
PRELIMINARY ENGINEERING FOR PROJECT DEFINITION
PROPOSED UTILITIES RELOCATION PLAN
STA SBN 641+50 TO STA SBN 654+00

CONTRACT NO. HSR06-0005
DRAWING NO. UT-D1549
SCALE 1" = 50'
SHEET NO.

$PLOT$

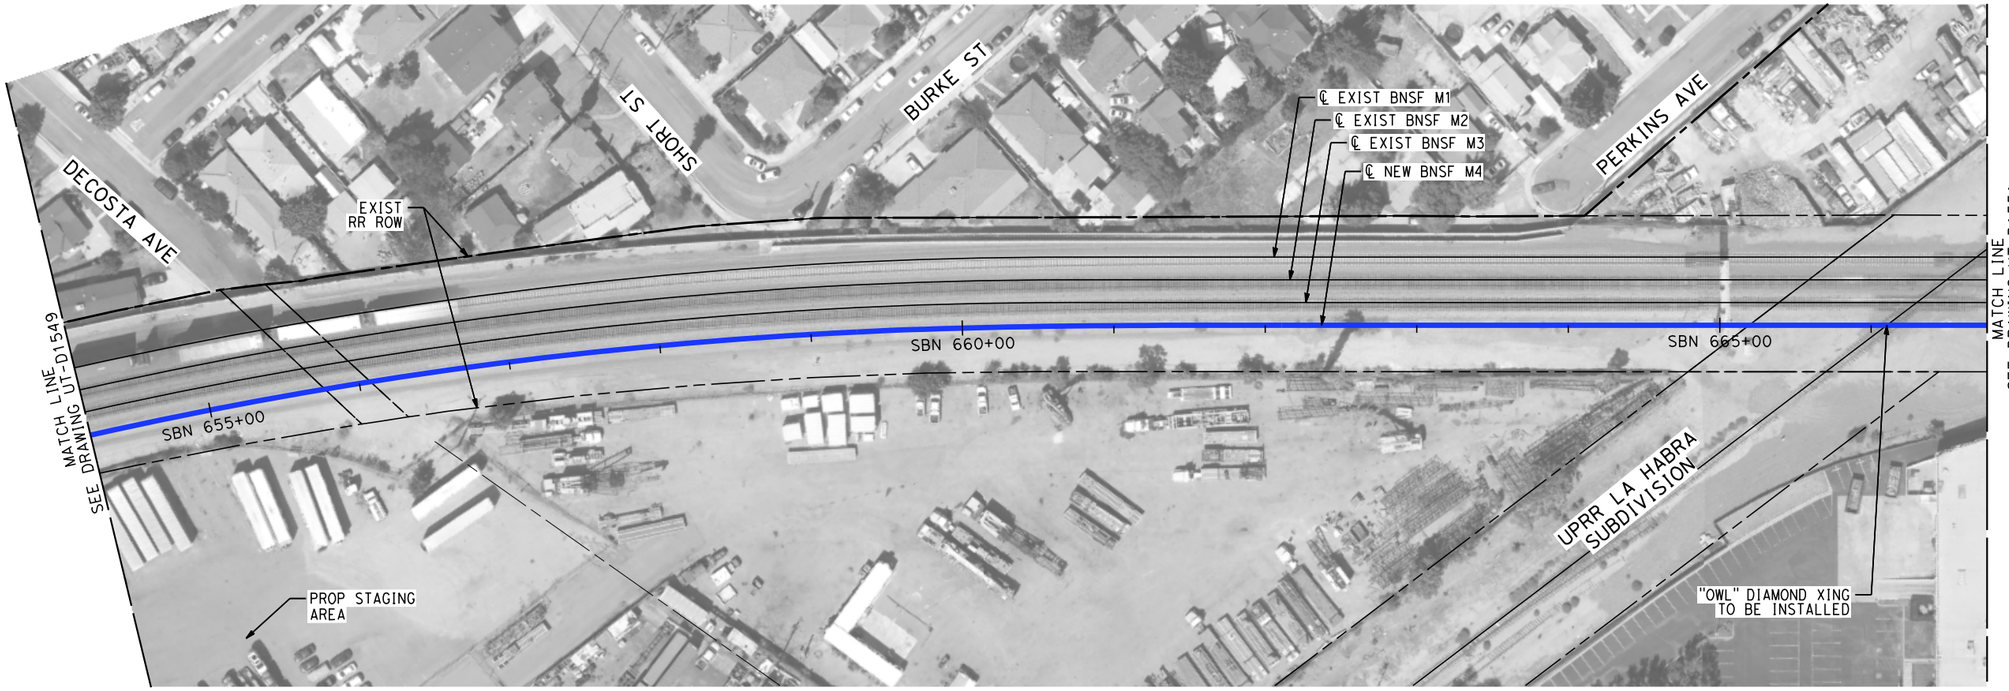

NOT FOR CONSTRUCTION
FOR INTERNAL USE ONLY

50 0 50 100
1"=50'
SCALE APPLICABLE FOR FULL SIZE ONLY

REV	DATE	BY	CHK	APP	DESCRIPTION

DESIGNED BY C. HUANG
DRAWN BY C. HUANG
CHECKED BY A. BOSCH
IN CHARGE J. SWANSON
DATE 02/28/25

PEPD SUBMITTAL FOR INTERNAL USE ONLY

NOT FOR CONSTRUCTION

stv


CALIFORNIA HIGH-SPEED RAIL AUTHORITY

CALIFORNIA HIGH-SPEED TRAIN PROJECT
LOS ANGELES TO ANAHEIM

RECORD SET
PRELIMINARY ENGINEERING FOR PROJECT DEFINITION
PROPOSED UTILITIES RELOCATION PLAN
STA SBN 654+00 TO STA SBN 666+50

CONTRACT NO. HSR06-0005
DRAWING NO. UT-D1550
SCALE 1" = 50'
SHEET NO.

$PLOT$

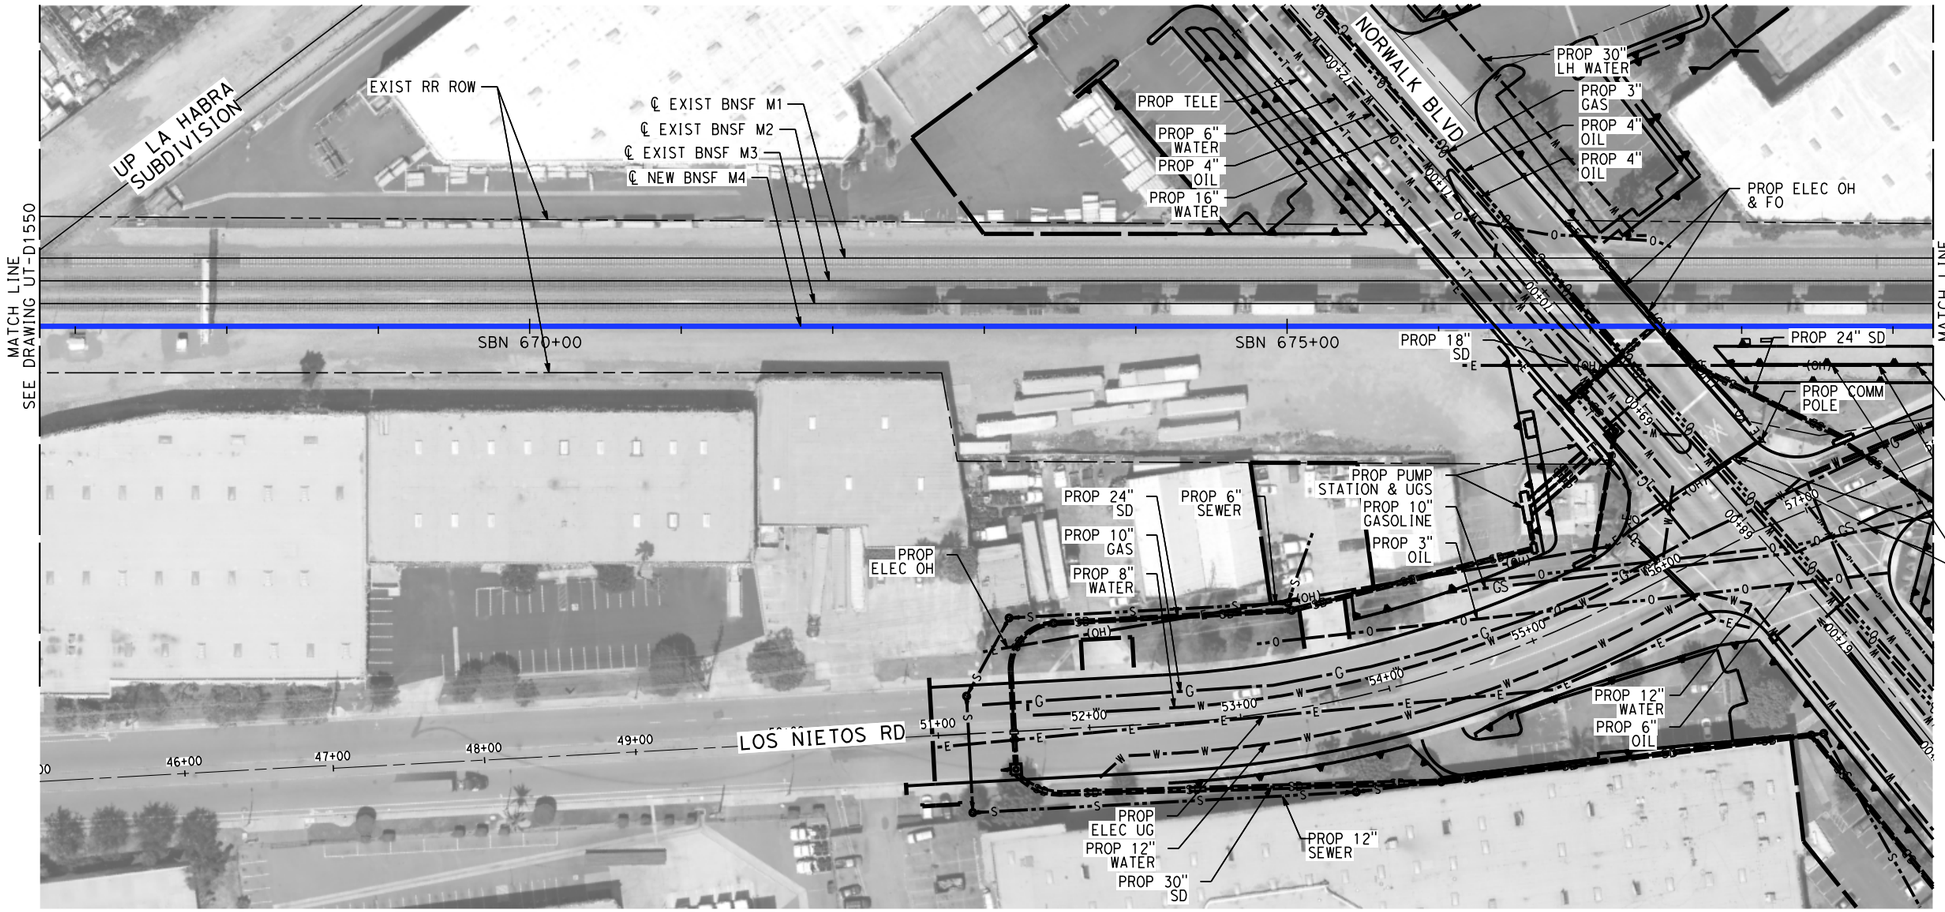

NOT FOR CONSTRUCTION
FOR INTERNAL USE ONLY

50 0 50 100
1"=50'
SCALE APPLICABLE FOR FULL SIZE ONLY

REV	DATE	BY	CHK	APP	DESCRIPTION

DESIGNED BY C. HUANG
DRAWN BY C. HUANG
CHECKED BY A. BOSCH
IN CHARGE J. SWANSON
DATE 02/28/25

PEPD SUBMITTAL FOR INTERNAL USE ONLY

NOT FOR CONSTRUCTION


stv

CALIFORNIA HIGH-SPEED RAIL AUTHORITY

CALIFORNIA HIGH-SPEED TRAIN PROJECT
LOS ANGELES TO ANAHEIM
RECORD SET
PRELIMINARY ENGINEERING FOR PROJECT DEFINITION
PROPOSED UTILITIES RELOCATION PLAN
STA SBN 666+50 TO STA SBN 679+00

CONTRACT NO. HSR06-0005
DRAWING NO. UT-D1551
SCALE 1" = 50'
SHEET NO.

$PLOT$

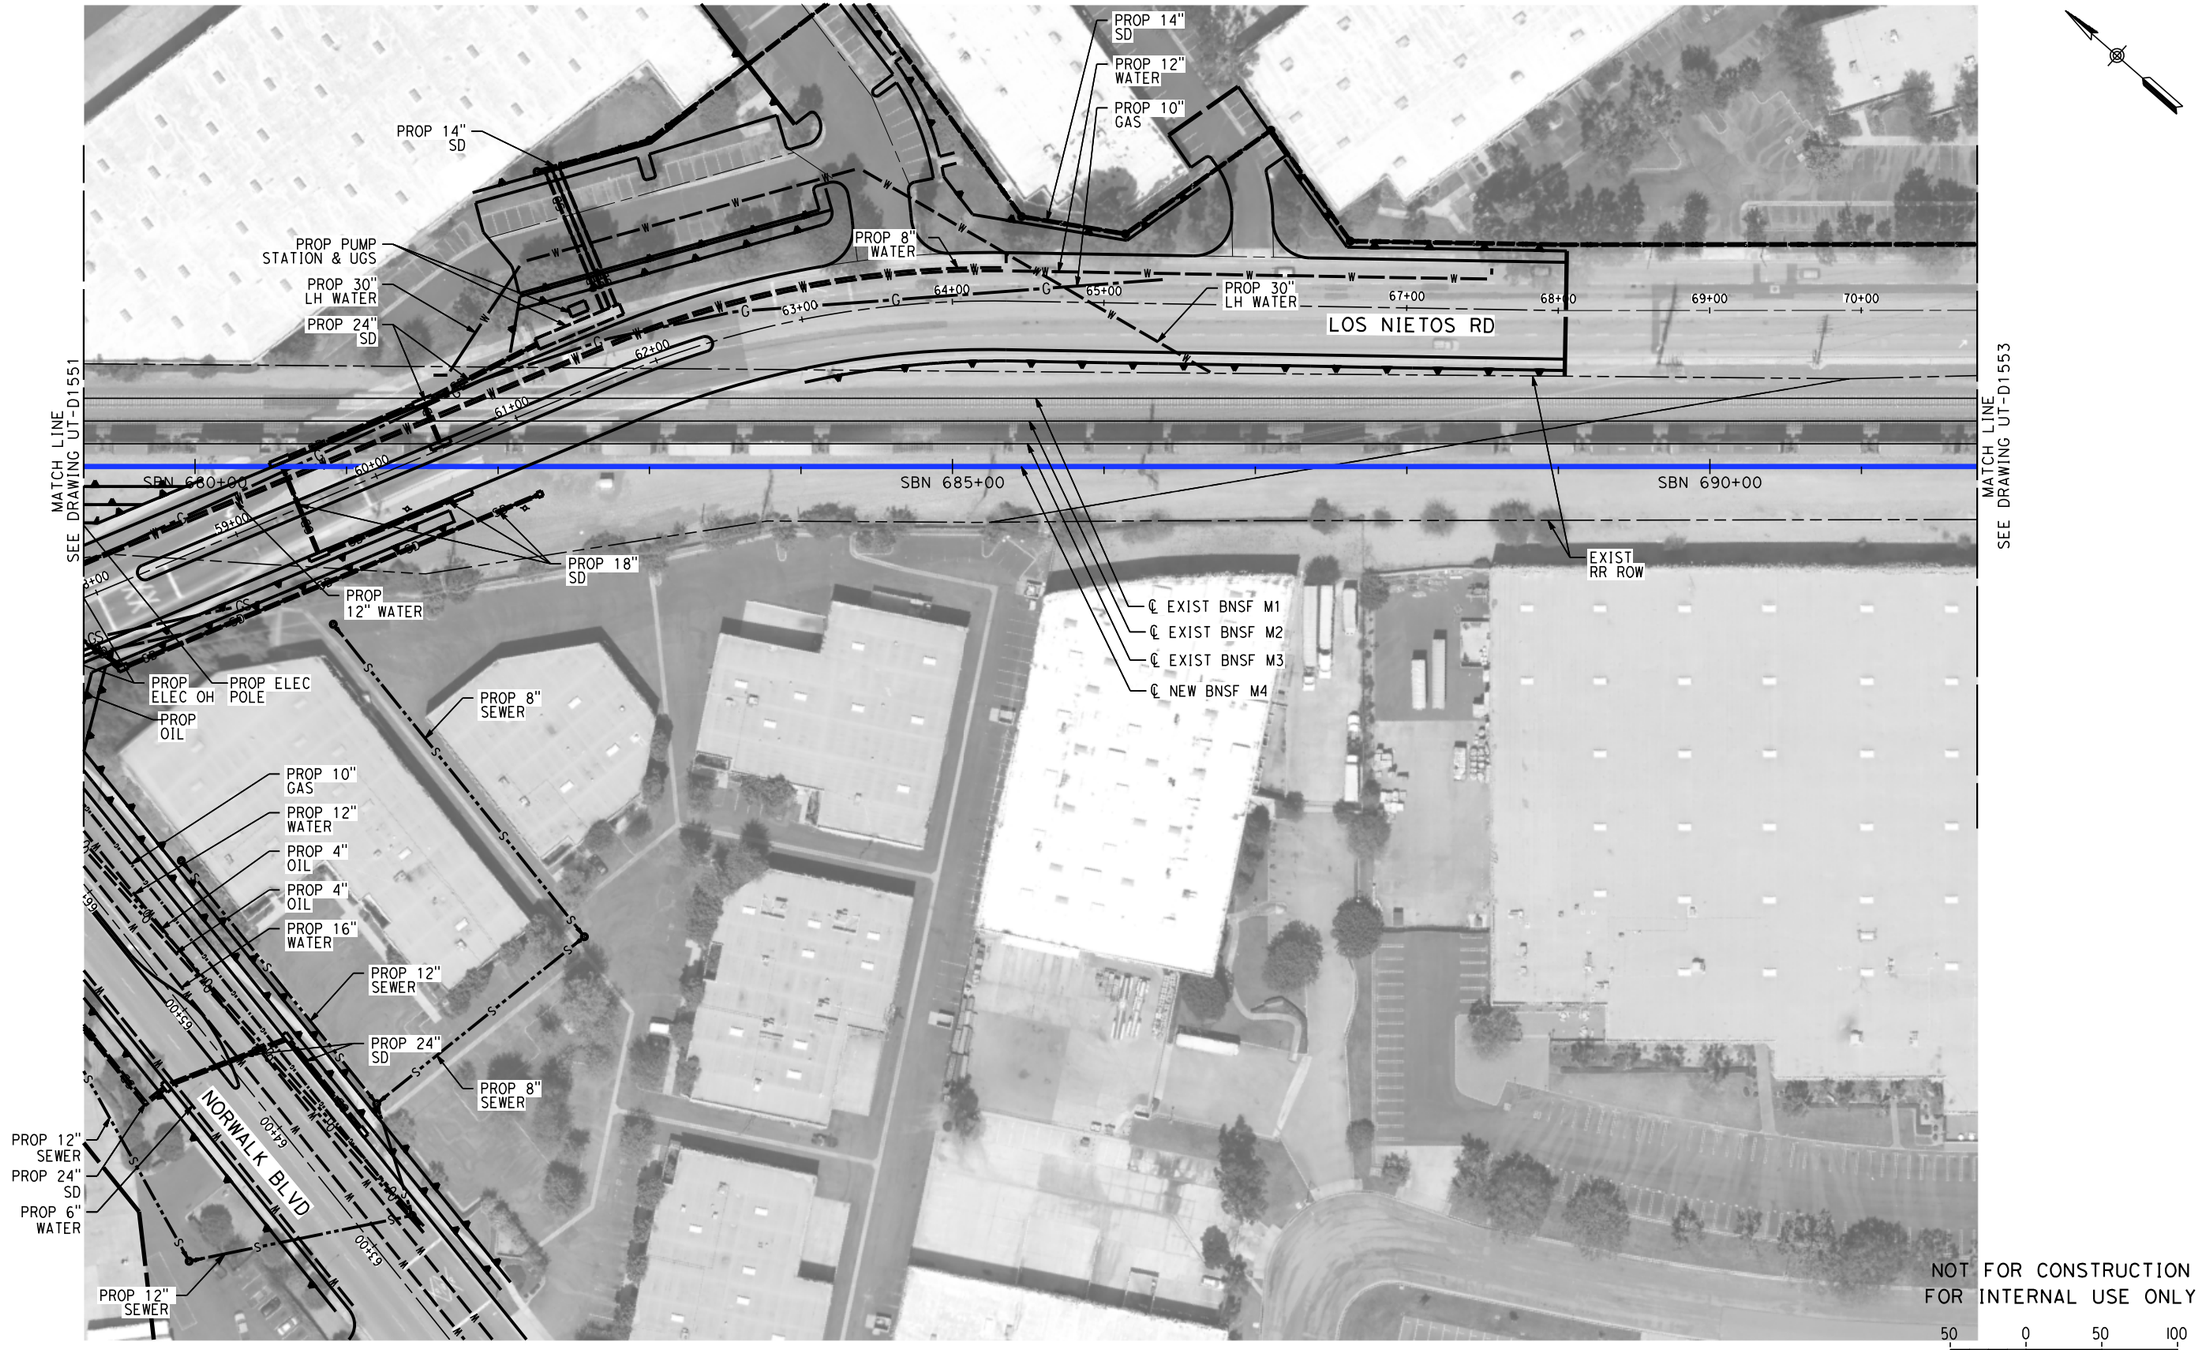

NOT FOR CONSTRUCTION
FOR INTERNAL USE ONLY

50 0 50 100
1"=50'
SCALE APPLICABLE FOR FULL SIZE ONLY

REV	DATE	BY	CHK	APP	DESCRIPTION

DESIGNED BY C. HUANG
DRAWN BY C. HUANG
CHECKED BY A. BOSCH
IN CHARGE J. SWANSON
DATE 02/28/25

PEPD SUBMITTAL FOR INTERNAL USE ONLY

NOT FOR CONSTRUCTION


stv

CALIFORNIA HIGH-SPEED RAIL AUTHORITY

CALIFORNIA HIGH-SPEED TRAIN PROJECT
LOS ANGELES TO ANAHEIM
RECORD SET
PRELIMINARY ENGINEERING FOR PROJECT DEFINITION
PROPOSED UTILITIES RELOCATION PLAN
STA SBN 679+00 TO STA SBN 691+50

CONTRACT NO. HSR06-0005
DRAWING NO. UT-D1552
SCALE 1" = 50'
SHEET NO.

$PLOT$

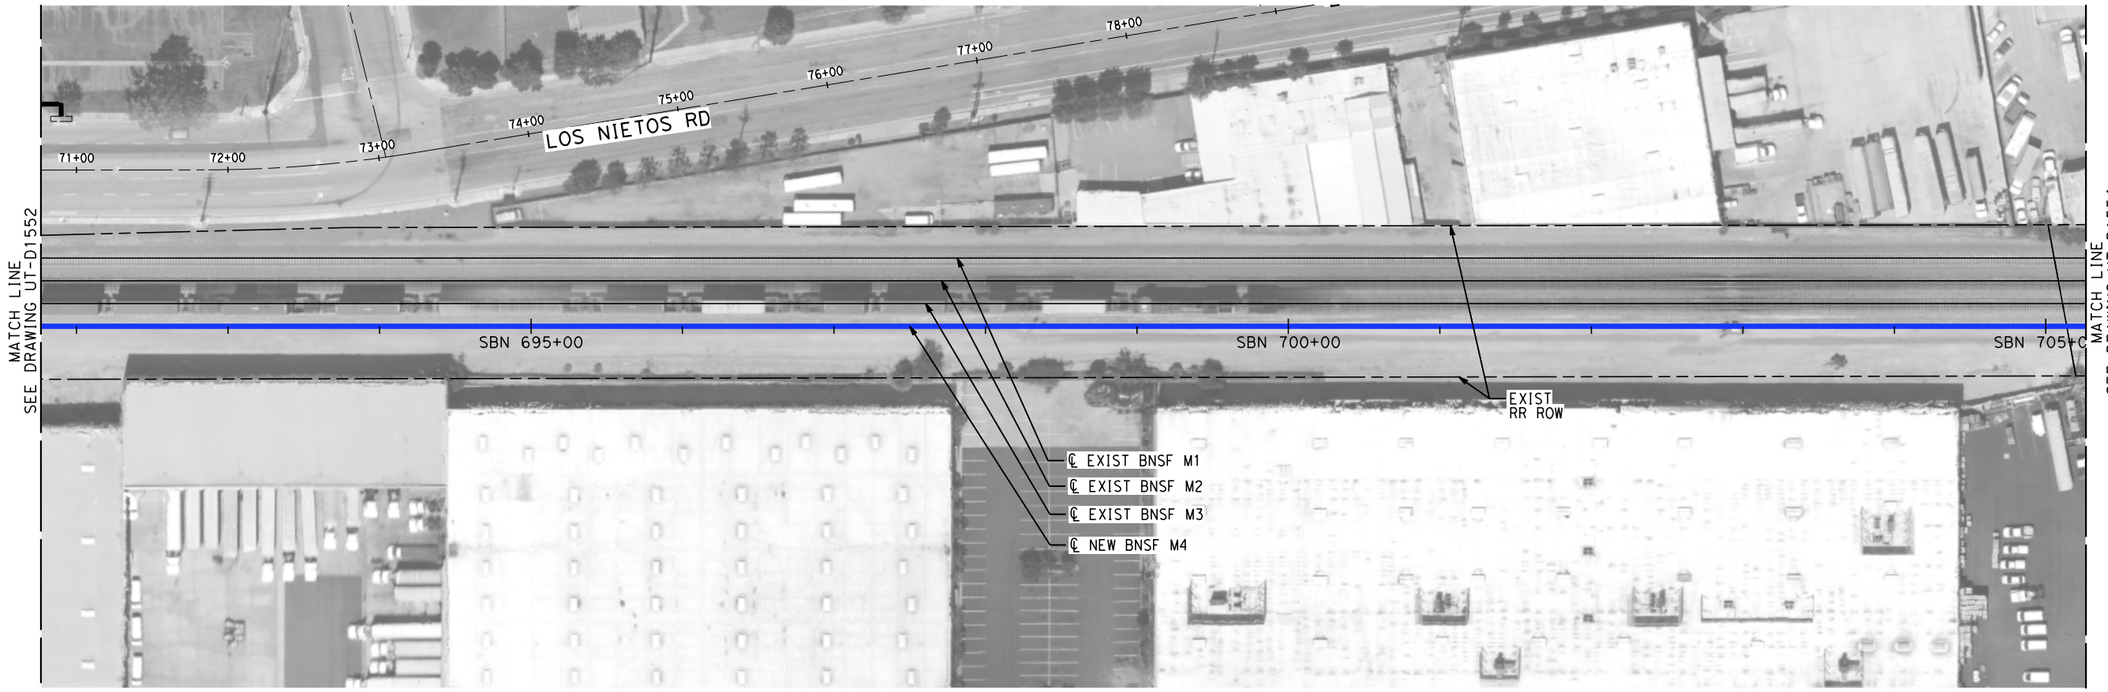

NOT FOR CONSTRUCTION
FOR INTERNAL USE ONLY

50 0 50 100
1"=50'
SCALE APPLICABLE FOR FULL SIZE ONLY

REV	DATE	BY	CHK	APP	DESCRIPTION

DESIGNED BY C. HUANG
DRAWN BY C. HUANG
CHECKED BY A. BOSCH
IN CHARGE J. SWANSON
DATE 02/28/25

PEPD SUBMITTAL FOR INTERNAL USE ONLY

NOT FOR CONSTRUCTION


stv

CALIFORNIA HIGH-SPEED RAIL AUTHORITY

CALIFORNIA HIGH-SPEED TRAIN PROJECT
LOS ANGELES TO ANAHEIM
RECORD SET
PRELIMINARY ENGINEERING FOR PROJECT DEFINITION
PROPOSED UTILITIES RELOCATION PLAN
STA SBN 691+50 TO STA SBN 705+50

CONTRACT NO. HSR06-0005
DRAWING NO. UT-D1553
SCALE 1" = 50'
SHEET NO.

$PLOT$

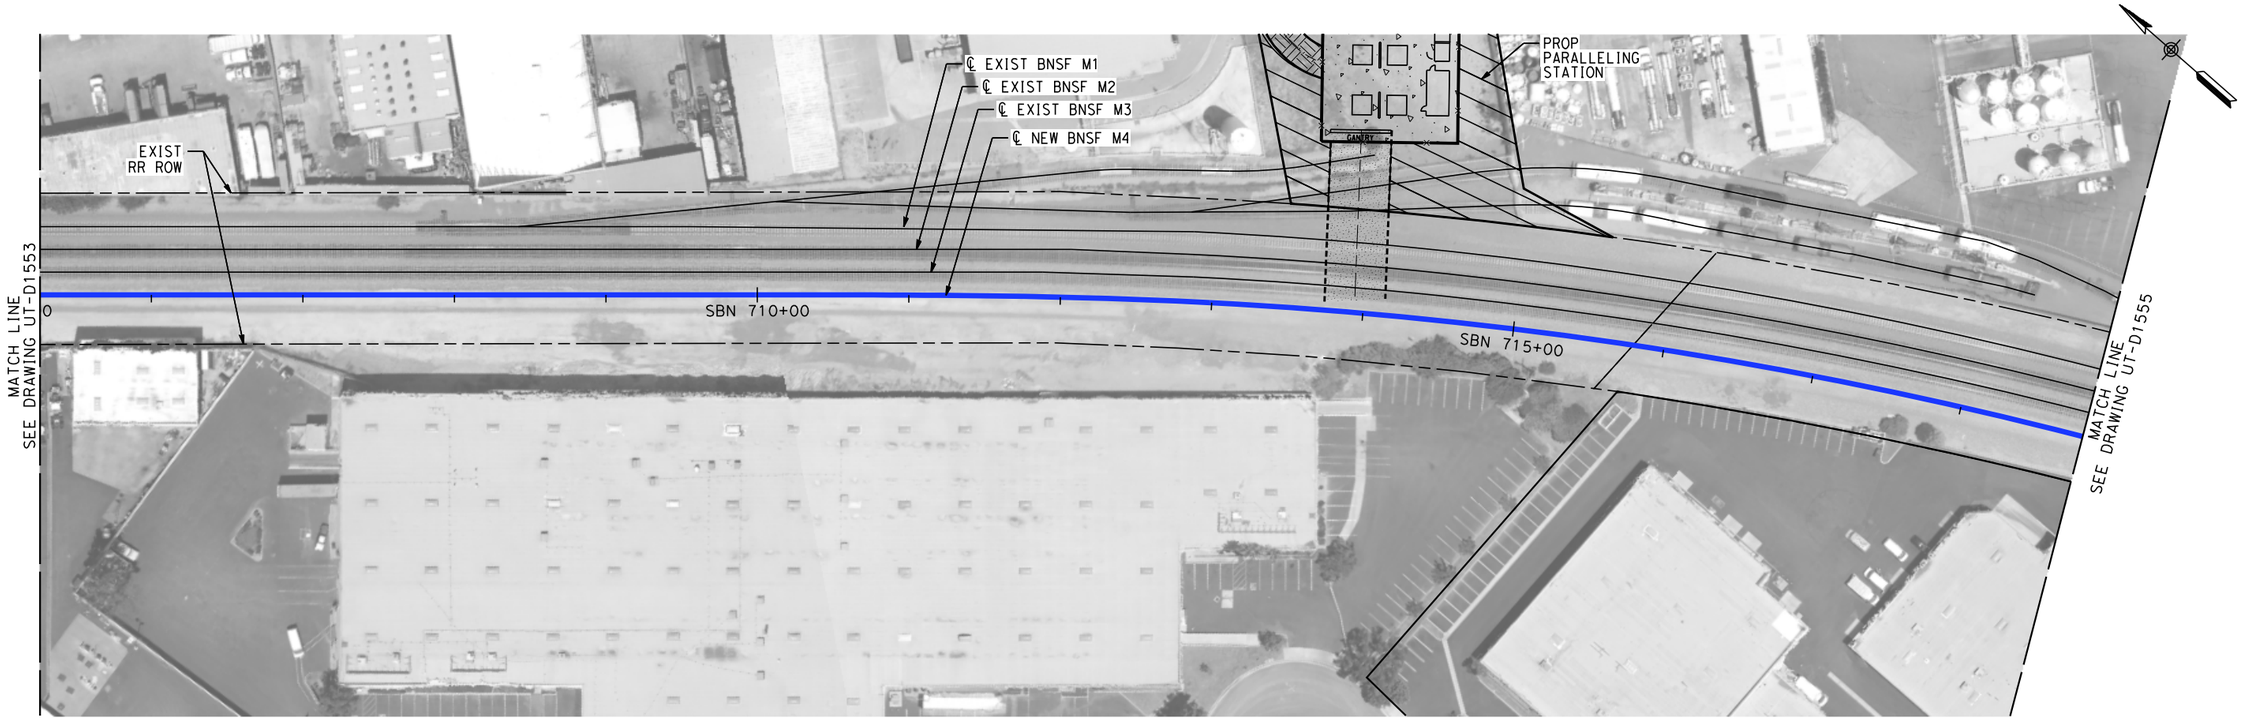

NOT FOR CONSTRUCTION
FOR INTERNAL USE ONLY

50 0 50 100
1"=50'
SCALE APPLICABLE FOR FULL SIZE ONLY

REV	DATE	BY	CHK	APP	DESCRIPTION

DESIGNED BY C. HUANG
DRAWN BY C. HUANG
CHECKED BY A. BOSCH
IN CHARGE J. SWANSON
DATE 02/28/25

PEPD SUBMITTAL FOR INTERNAL USE ONLY

NOT FOR CONSTRUCTION


stv

CALIFORNIA HIGH-SPEED RAIL AUTHORITY

CALIFORNIA HIGH-SPEED TRAIN PROJECT
LOS ANGELES TO ANAHEIM
RECORD SET
PRELIMINARY ENGINEERING FOR PROJECT DEFINITION
PROPOSED UTILITIES RELOCATION PLAN
STA SBN 705+50 TO STA SBN 719+00

CONTRACT NO. HSR06-0005
DRAWING NO. UT-D1554
SCALE 1" = 50'
SHEET NO.

$PLOT$

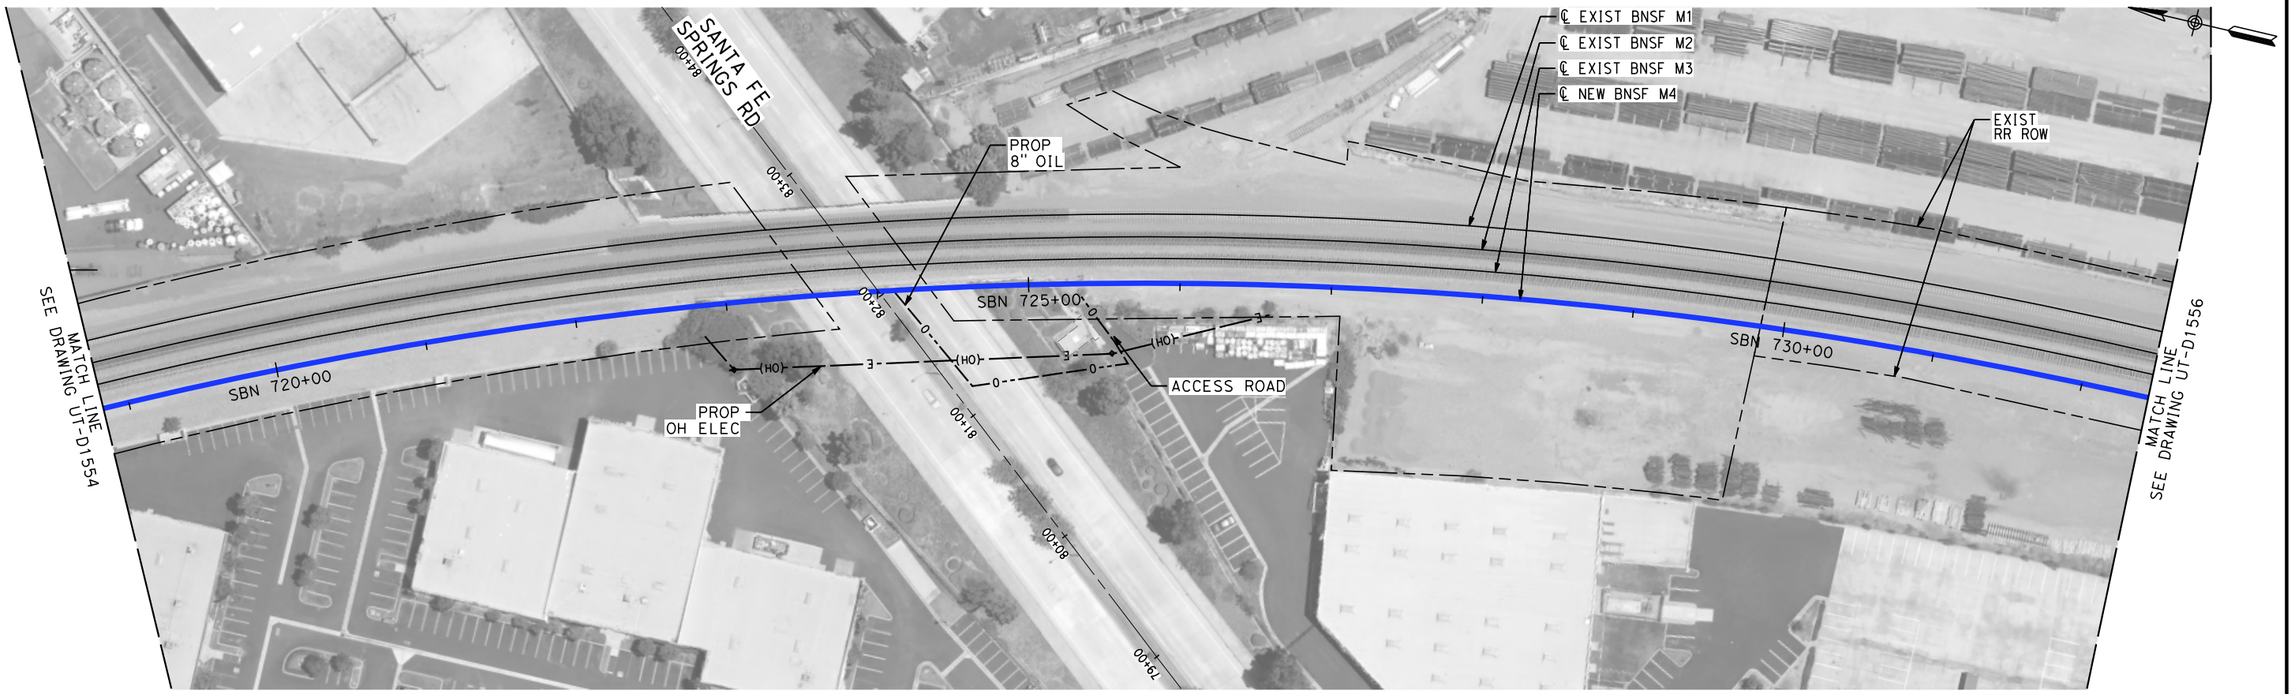

NOT FOR CONSTRUCTION
FOR INTERNAL USE ONLY

50 0 50 100
1"=50'
SCALE APPLICABLE FOR FULL SIZE ONLY

REV	DATE	BY	CHK	APP	DESCRIPTION

DESIGNED BY C. HUANG
DRAWN BY C. HUANG
CHECKED BY A. BOSCH
IN CHARGE J. SWANSON
DATE 02/28/25

PEPD SUBMITTAL FOR INTERNAL USE ONLY

NOT FOR CONSTRUCTION

stv


CALIFORNIA HIGH-SPEED RAIL AUTHORITY

CALIFORNIA HIGH-SPEED TRAIN PROJECT
LOS ANGELES TO ANAHEIM

RECORD SET
PRELIMINARY ENGINEERING FOR PROJECT DEFINITION
PROPOSED UTILITIES RELOCATION PLAN
STA SBN 719+00 TO STA SBN 732+50

CONTRACT NO. HSR06-0005
DRAWING NO. UT-D1555
SCALE 1" = 50'
SHEET NO.

$PLOT$

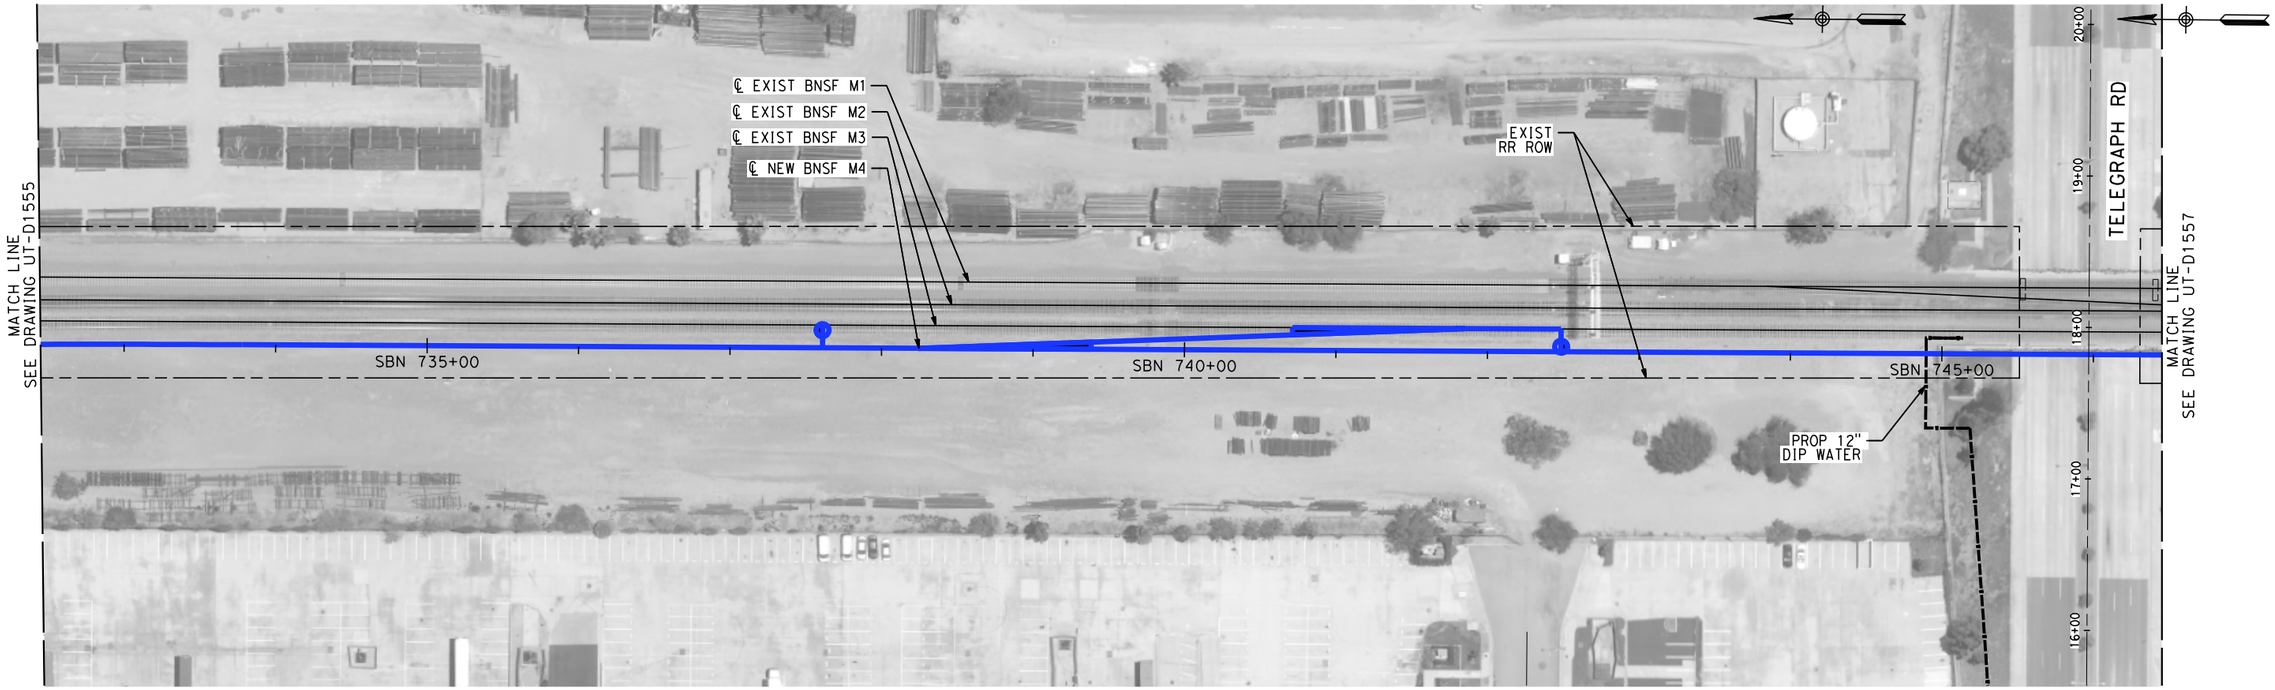

NOT FOR CONSTRUCTION
FOR INTERNAL USE ONLY

50 0 50 100
1"=50'
SCALE APPLICABLE FOR FULL SIZE ONLY

REV	DATE	BY	CHK	APP	DESCRIPTION

DESIGNED BY C. HUANG
DRAWN BY C. HUANG
CHECKED BY A. BOSCH
IN CHARGE J. SWANSON
DATE 02/28/25

PEPD SUBMITTAL FOR INTERNAL USE ONLY

NOT FOR CONSTRUCTION

stv

CALIFORNIA HIGH-SPEED RAIL AUTHORITY

CALIFORNIA HIGH-SPEED TRAIN PROJECT
LOS ANGELES TO ANAHEIM

RECORD SET
PRELIMINARY ENGINEERING FOR PROJECT DEFINITION
PROPOSED UTILITIES RELOCATION PLAN
STA SBN 732+50 TO STA SBN 746+50

CONTRACT NO. HSR06-0005
DRAWING NO. UT-D1556
SCALE 1" = 50'
SHEET NO.

$PLOT$



NOT FOR CONSTRUCTION
FOR INTERNAL USE ONLY

50 0 50 100
1"=50'
SCALE APPLICABLE FOR FULL SIZE ONLY

REV	DATE	BY	CHK	APP	DESCRIPTION

DESIGNED BY C. HUANG
DRAWN BY C. HUANG
CHECKED BY A. BOSCH
IN CHARGE J. SWANSON
DATE 02/28/25

PEPD SUBMITTAL FOR INTERNAL USE ONLY

NOT FOR CONSTRUCTION


stv

CALIFORNIA HIGH-SPEED RAIL AUTHORITY

CALIFORNIA HIGH-SPEED TRAIN PROJECT
LOS ANGELES TO ANAHEIM
RECORD SET
PRELIMINARY ENGINEERING FOR PROJECT DEFINITION
PROPOSED UTILITIES RELOCATION PLAN
STA SBN 746+50 TO STA SBN 760+50

CONTRACT NO. HSR06-0005
DRAWING NO. UT-D1557
SCALE 1" = 50'
SHEET NO.

$PLOT$

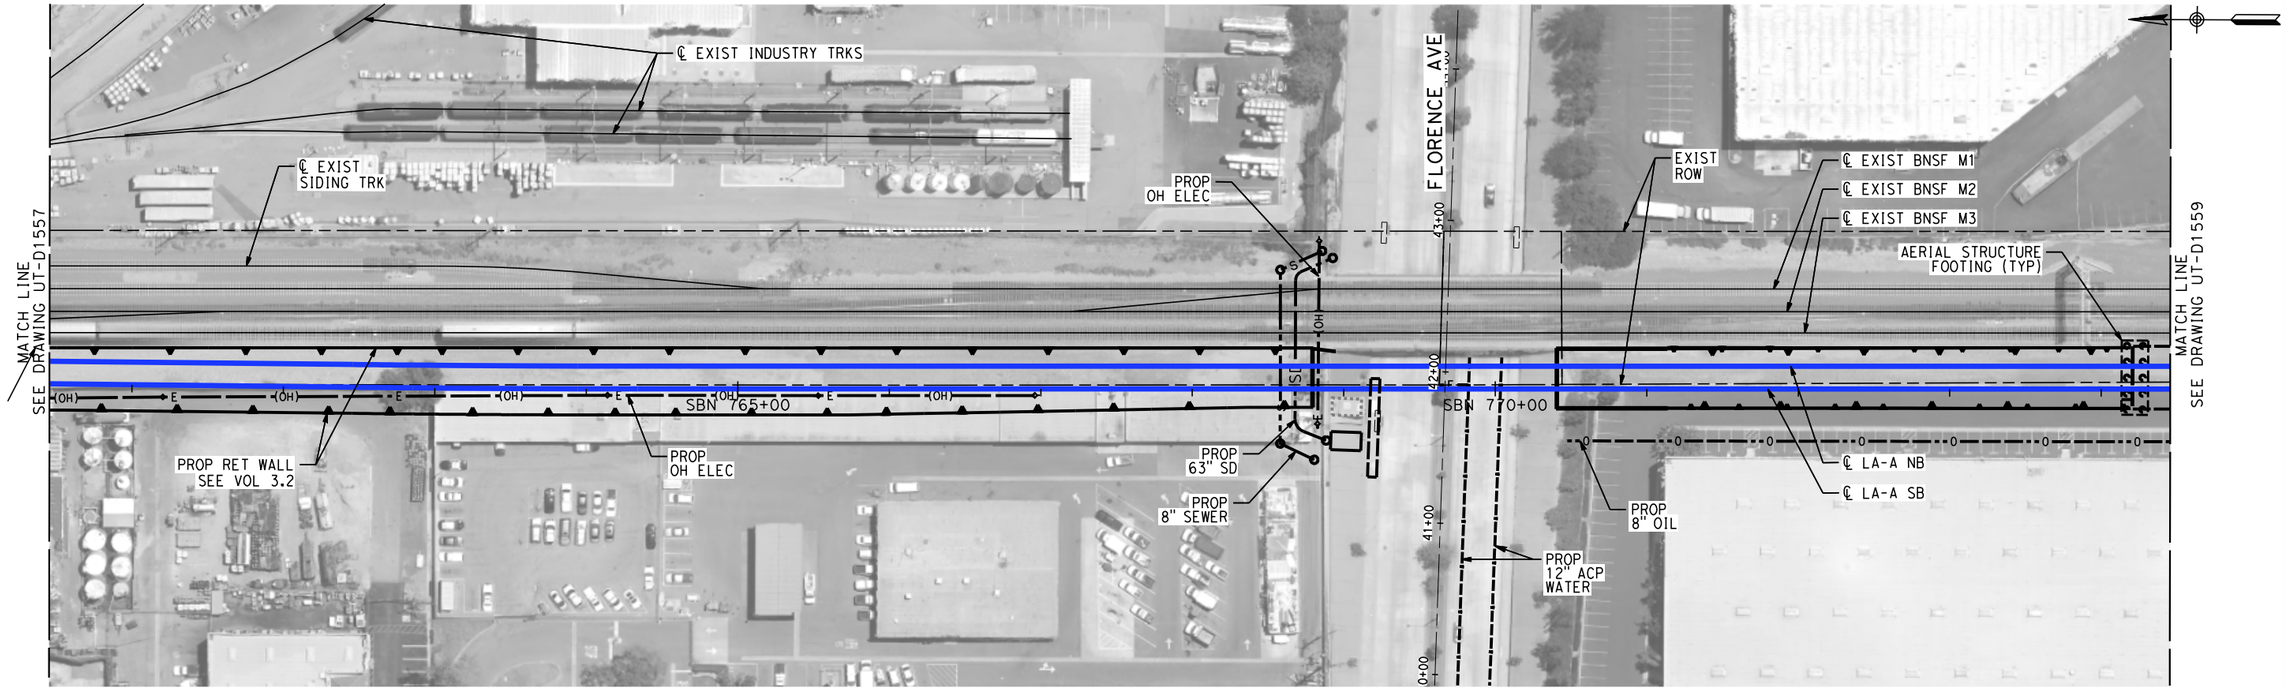

NOT FOR CONSTRUCTION
FOR INTERNAL USE ONLY

50 0 50 100
1"=50'
SCALE APPLICABLE FOR FULL SIZE ONLY

REV	DATE	BY	CHK	APP	DESCRIPTION

DESIGNED BY C. HUANG
DRAWN BY C. HUANG
CHECKED BY A. BOSCH
IN CHARGE J. SWANSON
DATE 02/28/25

PEPD SUBMITTAL FOR INTERNAL USE ONLY

NOT FOR CONSTRUCTION


stv

CALIFORNIA HIGH-SPEED RAIL AUTHORITY

CALIFORNIA HIGH-SPEED TRAIN PROJECT
LOS ANGELES TO ANAHEIM
RECORD SET
PRELIMINARY ENGINEERING FOR PROJECT DEFINITION
PROPOSED UTILITIES RELOCATION PLAN
STA SBN 760+50 TO STA SBN 774+50

CONTRACT NO. HSR06-0005
DRAWING NO. UT-D1558
SCALE 1" = 50'
SHEET NO.

$PLOT$

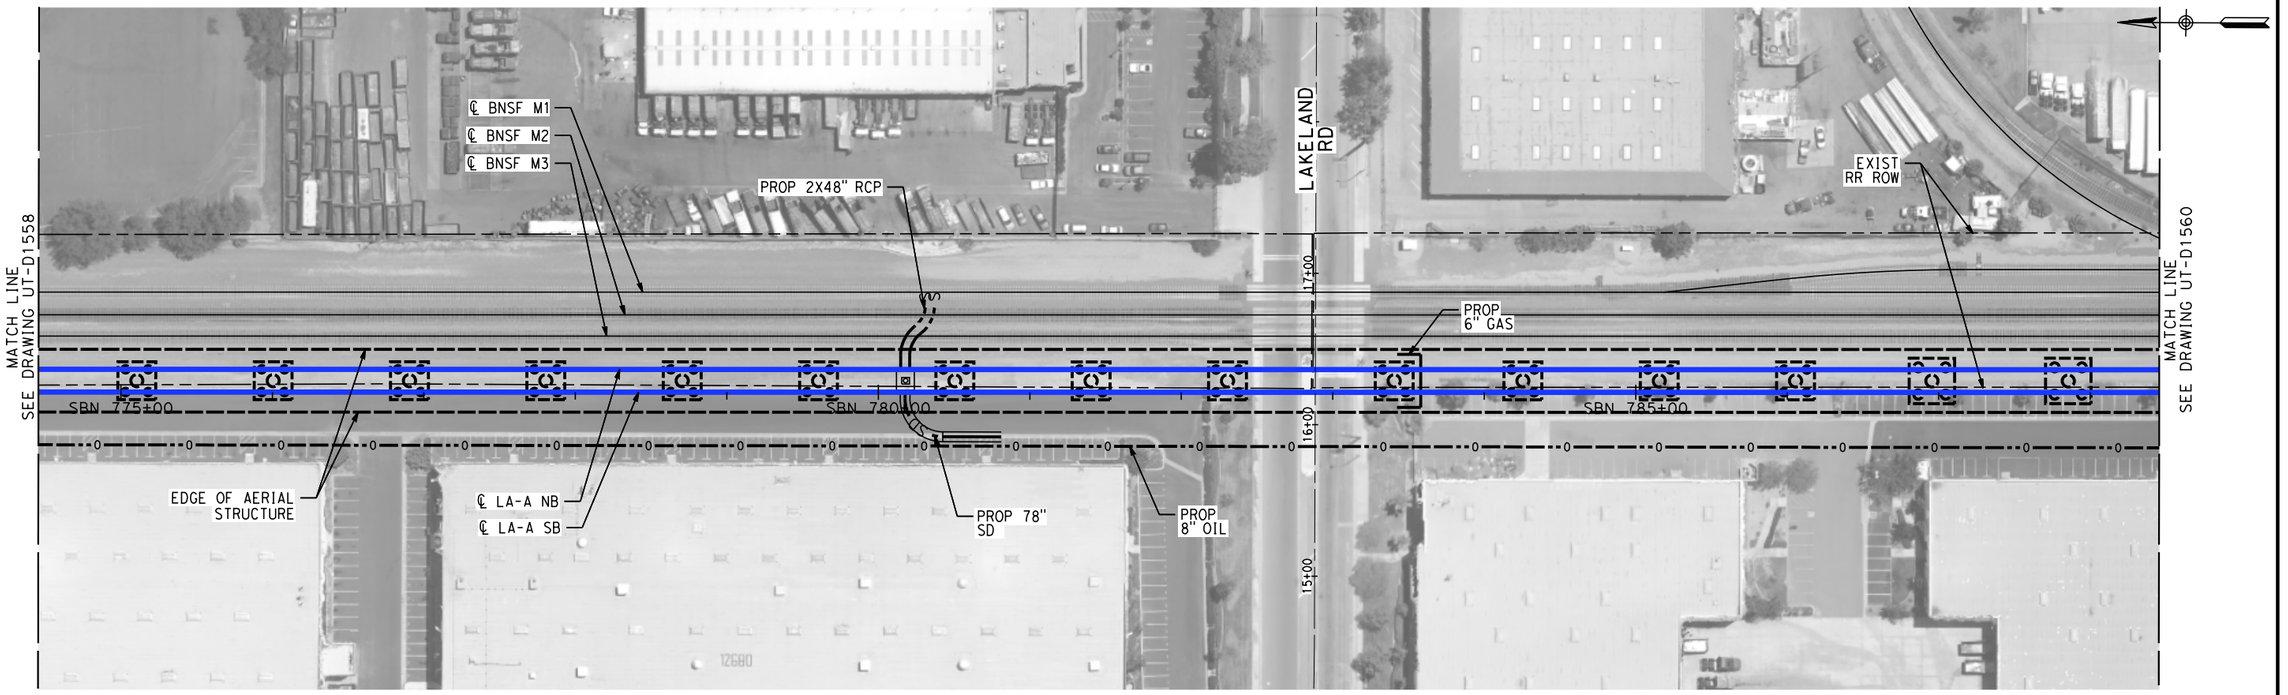

NOT FOR CONSTRUCTION
FOR INTERNAL USE ONLY

50 0 50 100
1"=50'
SCALE APPLICABLE FOR FULL SIZE ONLY

REV	DATE	BY	CHK	APP	DESCRIPTION

DESIGNED BY C. HUANG
DRAWN BY C. HUANG
CHECKED BY A. BOSCH
IN CHARGE J. SWANSON
DATE 02/28/25

PEPD SUBMITTAL FOR INTERNAL USE ONLY

NOT FOR CONSTRUCTION

stv


CALIFORNIA HIGH-SPEED RAIL AUTHORITY

CALIFORNIA HIGH-SPEED TRAIN PROJECT
LOS ANGELES TO ANAHEIM

RECORD SET
PRELIMINARY ENGINEERING FOR PROJECT DEFINITION
PROPOSED UTILITIES RELOCATION PLAN
STA SBN 774+50 TO STA SBN 788+50

CONTRACT NO. HSR06-0005
DRAWING NO. UT-D1559
SCALE 1" = 50'
SHEET NO.

$PLOT$

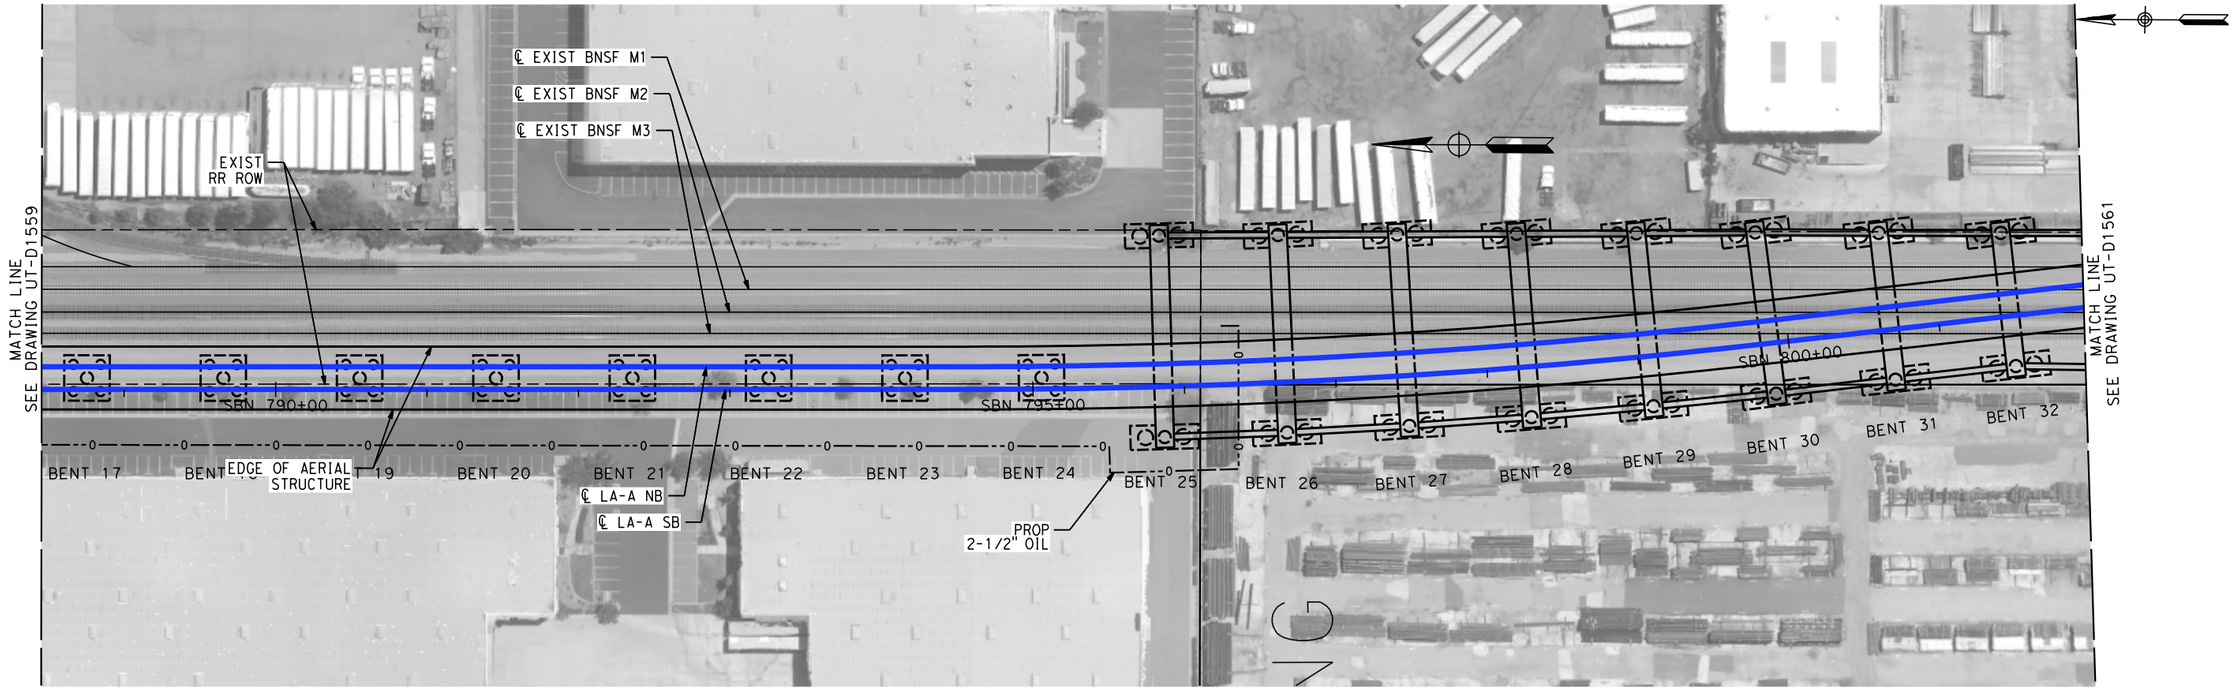

NOT FOR CONSTRUCTION
FOR INTERNAL USE ONLY

50 0 50 100
1"=50'
SCALE APPLICABLE FOR FULL SIZE ONLY

REV	DATE	BY	CHK	APP	DESCRIPTION

DESIGNED BY C. HUANG
DRAWN BY C. HUANG
CHECKED BY A. BOSCH
IN CHARGE J. SWANSON
DATE 02/28/25

PEPD SUBMITTAL FOR INTERNAL USE ONLY

NOT FOR CONSTRUCTION


stv

CALIFORNIA HIGH-SPEED RAIL AUTHORITY

CALIFORNIA HIGH-SPEED TRAIN PROJECT
LOS ANGELES TO ANAHEIM
RECORD SET
PRELIMINARY ENGINEERING FOR PROJECT DEFINITION
PROPOSED UTILITIES RELOCATION PLAN
STA SBN 788+50 TO STA SBN 802+00

CONTRACT NO. HSR06-0005
DRAWING NO. UT-D1560
SCALE 1" = 50'
SHEET NO.

$PLOT$

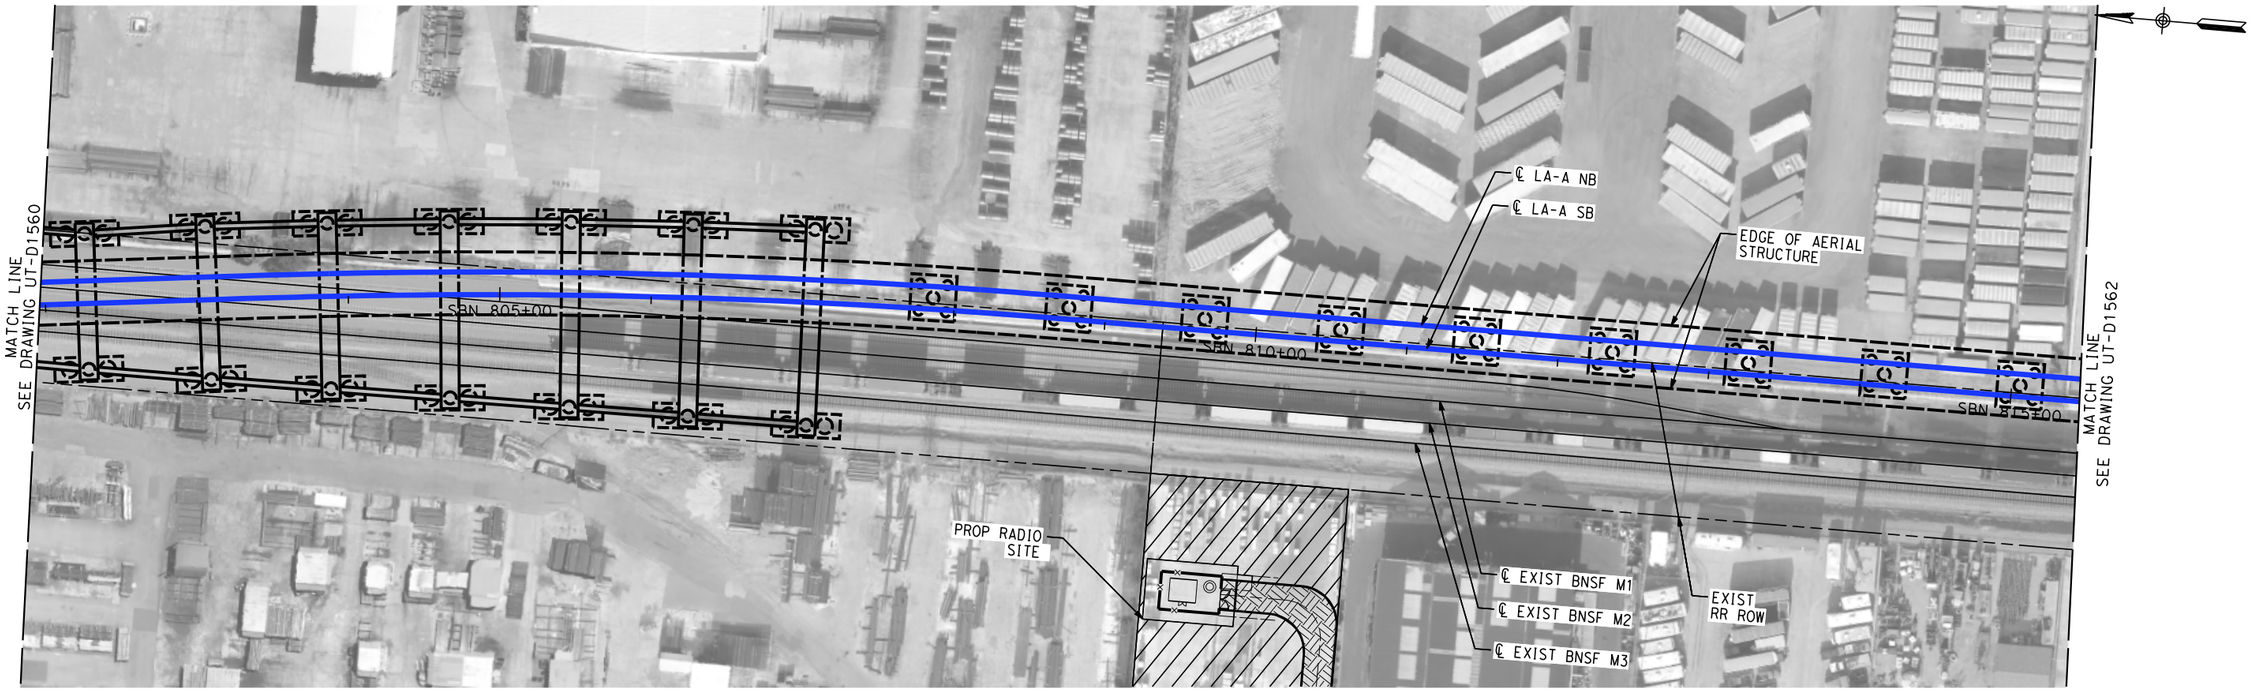

NOT FOR CONSTRUCTION
FOR INTERNAL USE ONLY

50 0 50 100
1"=50'
SCALE APPLICABLE FOR FULL SIZE ONLY

REV	DATE	BY	CHK	APP	DESCRIPTION

DESIGNED BY C. HUANG
DRAWN BY C. HUANG
CHECKED BY A. BOSCH
IN CHARGE J. SWANSON
DATE 02/28/25

PEPD SUBMITTAL FOR INTERNAL USE ONLY

NOT FOR CONSTRUCTION


stv

CALIFORNIA HIGH-SPEED RAIL AUTHORITY

CALIFORNIA HIGH-SPEED TRAIN PROJECT
LOS ANGELES TO ANAHEIM
RECORD SET
PRELIMINARY ENGINEERING FOR PROJECT DEFINITION
PROPOSED UTILITIES RELOCATION PLAN
STA SBN 802+00 TO STA SBN 815+50

CONTRACT NO. HSR06-0005
DRAWING NO. UT-D1561
SCALE 1" = 50'
SHEET NO.

$PLOT$

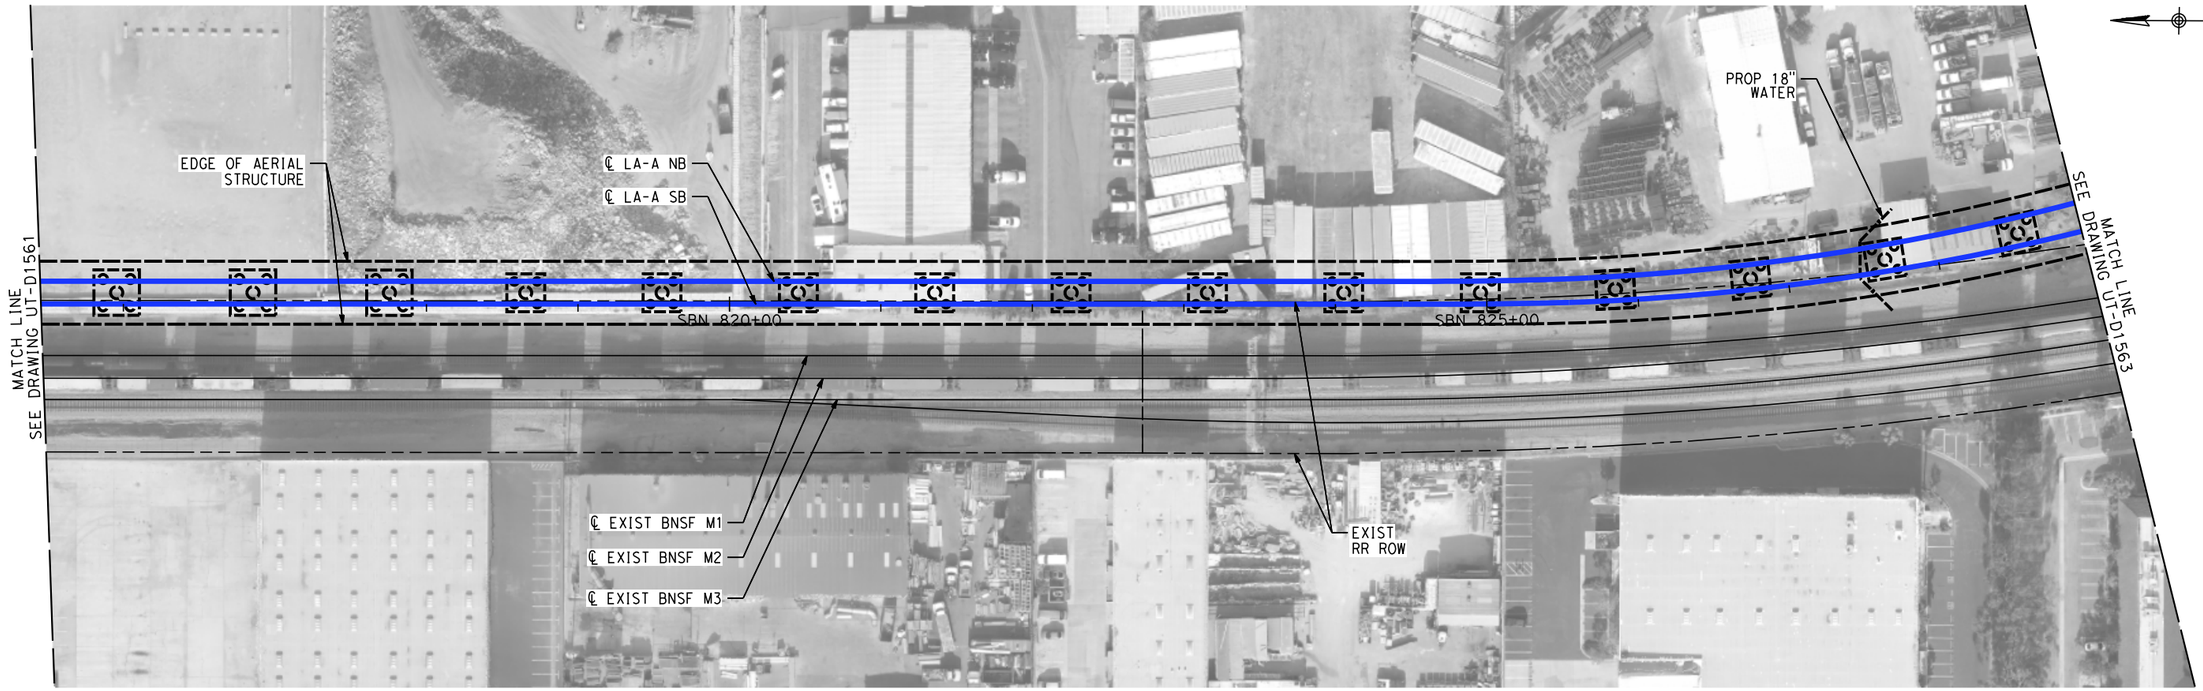

NOT FOR CONSTRUCTION
FOR INTERNAL USE ONLY

50 0 50 100
1"=50'
SCALE APPLICABLE FOR FULL SIZE ONLY

REV	DATE	BY	CHK	APP	DESCRIPTION

DESIGNED BY C. HUANG
DRAWN BY C. HUANG
CHECKED BY A. BOSCH
IN CHARGE J. SWANSON
DATE 02/28/25

PEPD SUBMITTAL FOR INTERNAL USE ONLY

NOT FOR CONSTRUCTION


stv

CALIFORNIA HIGH-SPEED RAIL AUTHORITY

CALIFORNIA HIGH-SPEED TRAIN PROJECT
LOS ANGELES TO ANAHEIM
RECORD SET
PRELIMINARY ENGINEERING FOR PROJECT DEFINITION
PROPOSED UTILITIES RELOCATION PLAN
STA SBN 815+50 TO STA SBN 829+00

CONTRACT NO. HSR06-0005
DRAWING NO. UT-D1562
SCALE 1" = 50'
SHEET NO.

$PLOT$

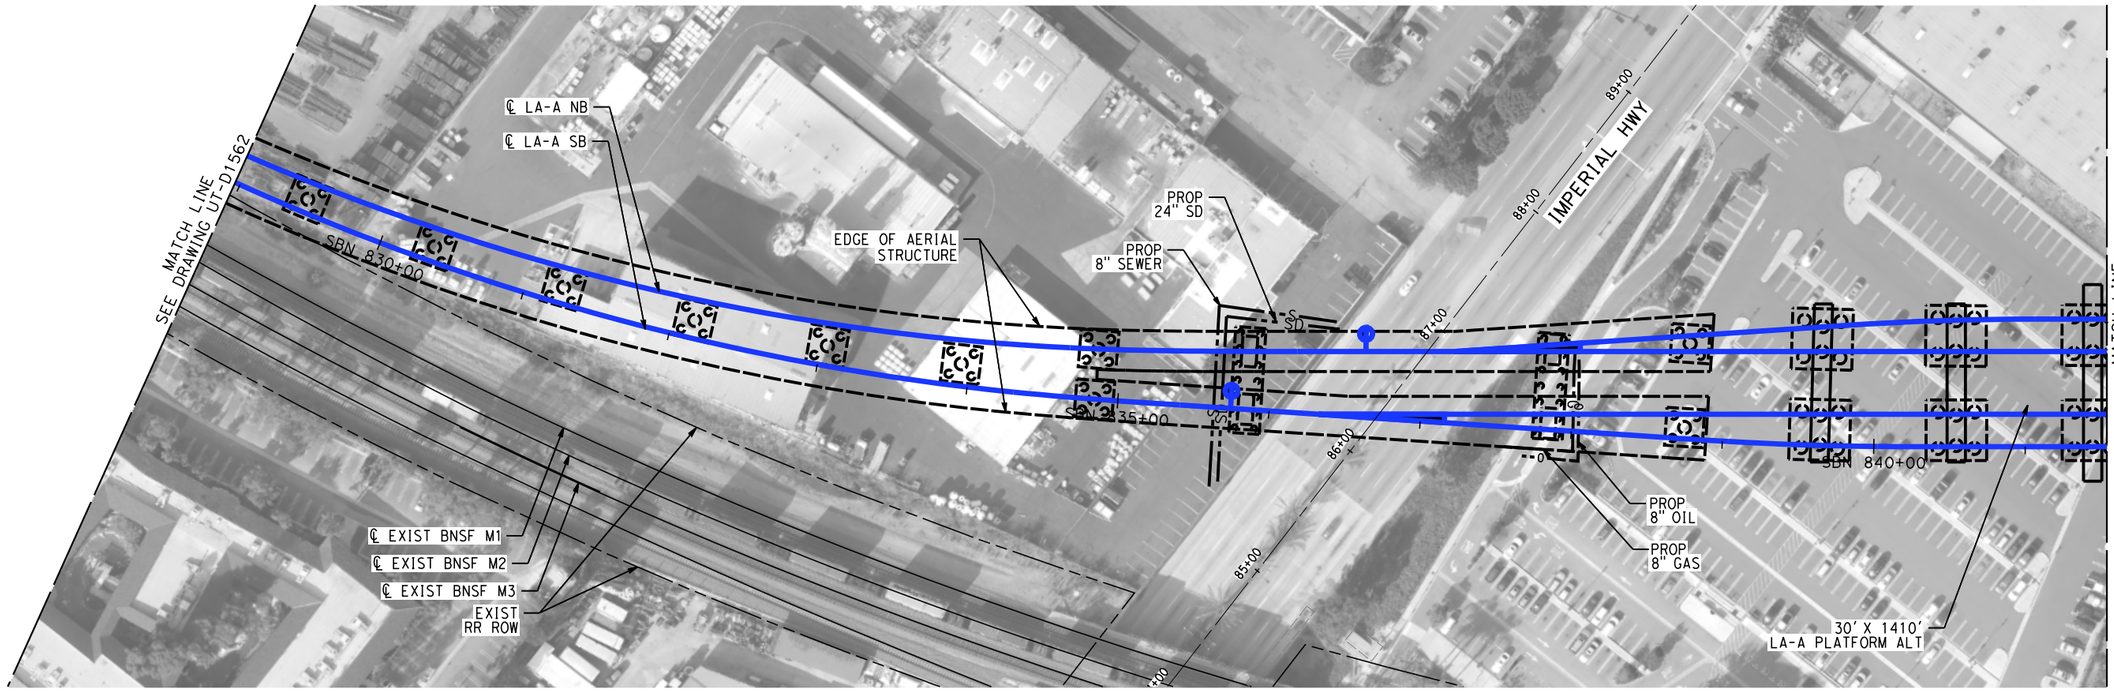

NOT FOR CONSTRUCTION
FOR INTERNAL USE ONLY

50 0 50 100
1"=50'
SCALE APPLICABLE FOR FULL SIZE ONLY

REV	DATE	BY	CHK	APP	DESCRIPTION

DESIGNED BY C. HUANG
DRAWN BY C. HUANG
CHECKED BY A. BOSCH
IN CHARGE J. SWANSON
DATE 02/28/25

PEPD SUBMITTAL FOR INTERNAL USE ONLY

NOT FOR CONSTRUCTION

stv


CALIFORNIA HIGH-SPEED RAIL AUTHORITY

CALIFORNIA HIGH-SPEED TRAIN PROJECT
LOS ANGELES TO ANAHEIM

RECORD SET
PRELIMINARY ENGINEERING FOR PROJECT DEFINITION
PROPOSED UTILITIES RELOCATION PLAN
STA SBN 829+00 TO STA SBN 841+50

CONTRACT NO. HSR06-0005
DRAWING NO. UT-D1563
SCALE 1" = 50'
SHEET NO.

$PLOT$

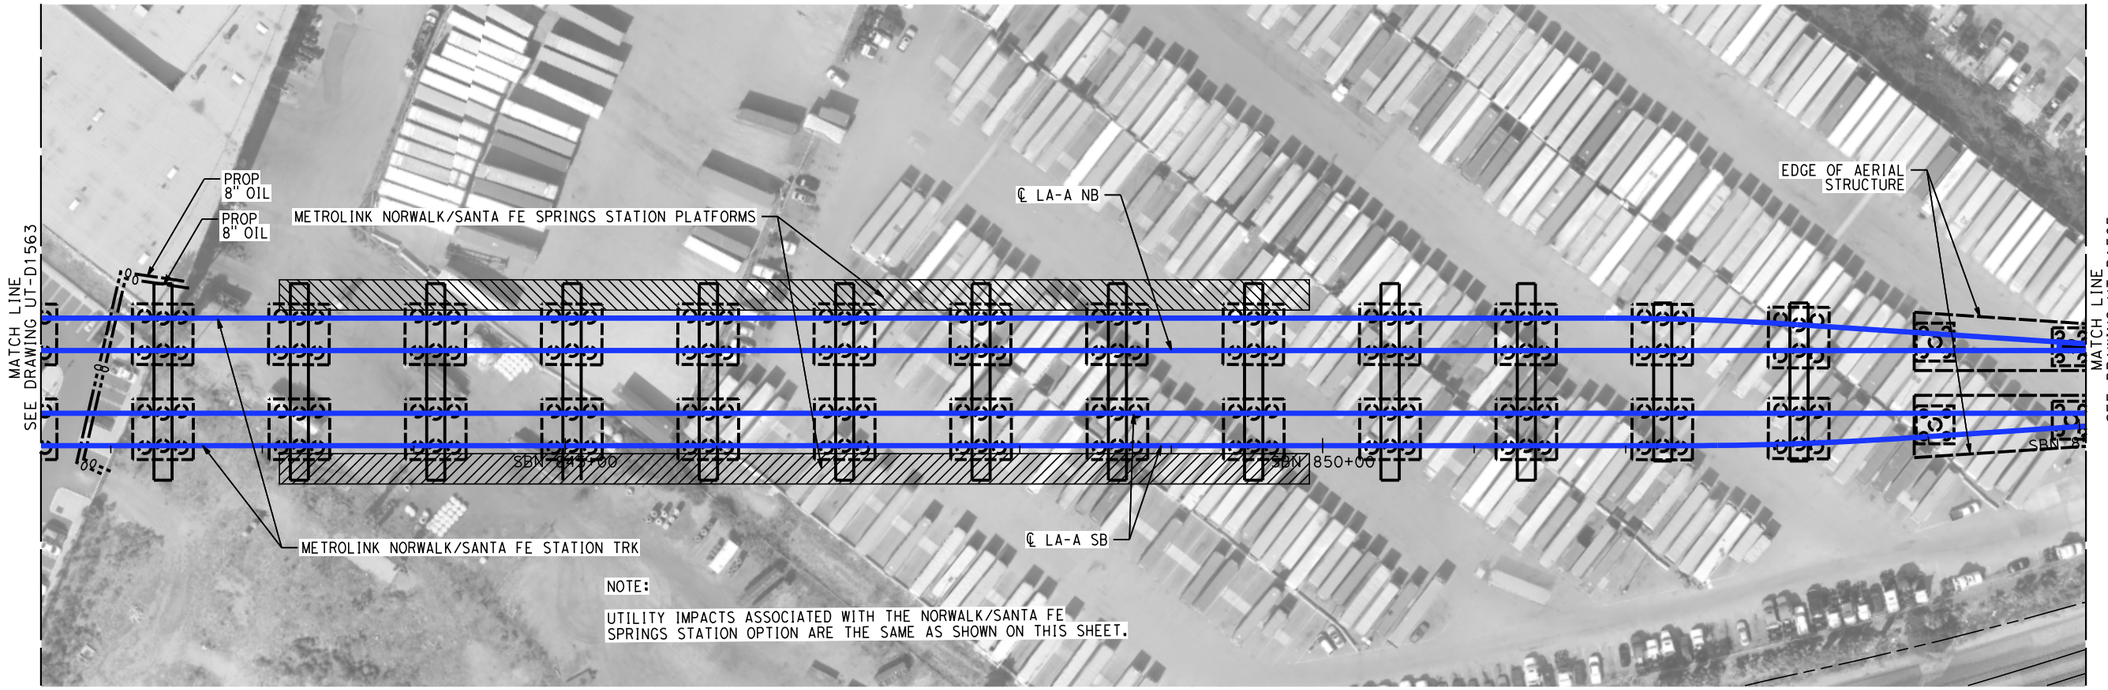

NOT FOR CONSTRUCTION
FOR INTERNAL USE ONLY

50 0 50 100
1"=50'
SCALE APPLICABLE FOR FULL SIZE ONLY

REV	DATE	BY	CHK	APP	DESCRIPTION

DESIGNED BY C. HUANG
DRAWN BY C. HUANG
CHECKED BY A. BOSCH
IN CHARGE J. SWANSON
DATE 02/28/25

PEPD SUBMITTAL FOR INTERNAL USE ONLY

NOT FOR CONSTRUCTION


stv

CALIFORNIA HIGH-SPEED RAIL AUTHORITY

CALIFORNIA HIGH-SPEED TRAIN PROJECT
LOS ANGELES TO ANAHEIM
RECORD SET
PRELIMINARY ENGINEERING FOR PROJECT DEFINITION
PROPOSED UTILITIES RELOCATION PLAN
STA SBN 841+50 TO STA SBN 855+00

CONTRACT NO. HSR06-0005
DRAWING NO. UT-D1564
SCALE 1" = 50'
SHEET NO.

$PLOT$

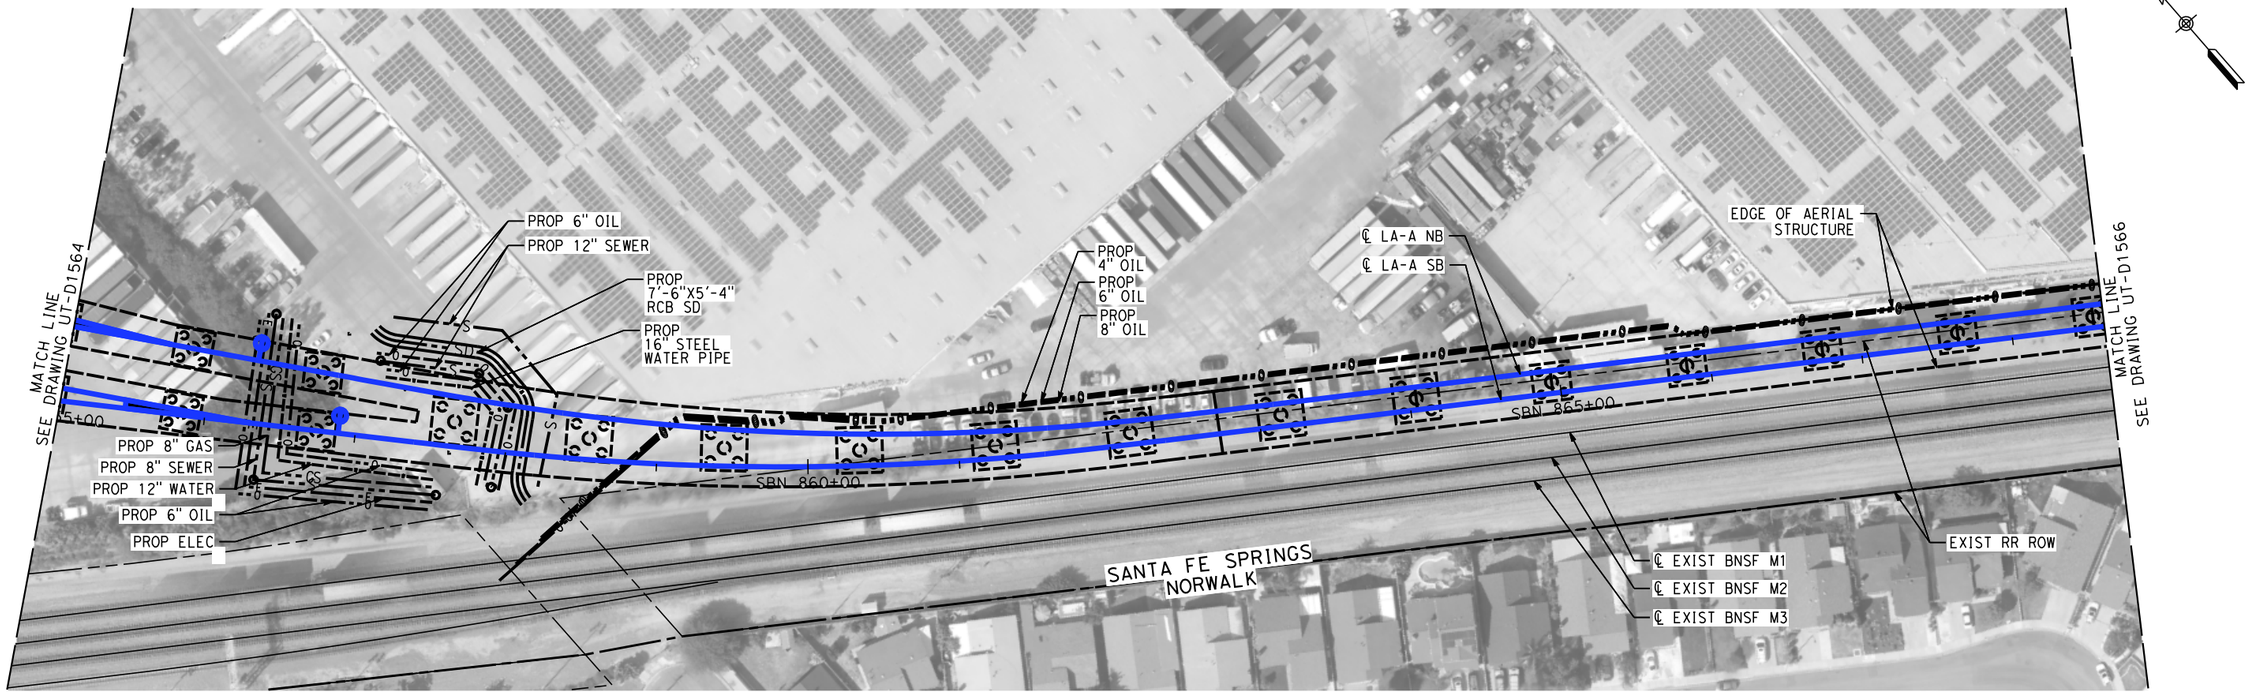

NOT FOR CONSTRUCTION
FOR INTERNAL USE ONLY

50 0 50 100
1"=50'
SCALE APPLICABLE FOR FULL SIZE ONLY

REV	DATE	BY	CHK	APP	DESCRIPTION

DESIGNED BY C. HUANG
DRAWN BY C. HUANG
CHECKED BY A. BOSCH
IN CHARGE J. SWANSON
DATE 02/28/25

PEPD SUBMITTAL FOR INTERNAL USE ONLY

NOT FOR CONSTRUCTION


stv

CALIFORNIA HIGH-SPEED RAIL AUTHORITY

CALIFORNIA HIGH-SPEED TRAIN PROJECT
LOS ANGELES TO ANAHEIM
RECORD SET
PRELIMINARY ENGINEERING FOR PROJECT DEFINITION
PROPOSED UTILITIES RELOCATION PLAN
STA SBN 855+00 TO STA SBN 868+50

CONTRACT NO. HSR06-0005
DRAWING NO. UT-D1565
SCALE 1" = 50'
SHEET NO.

$PLOT$

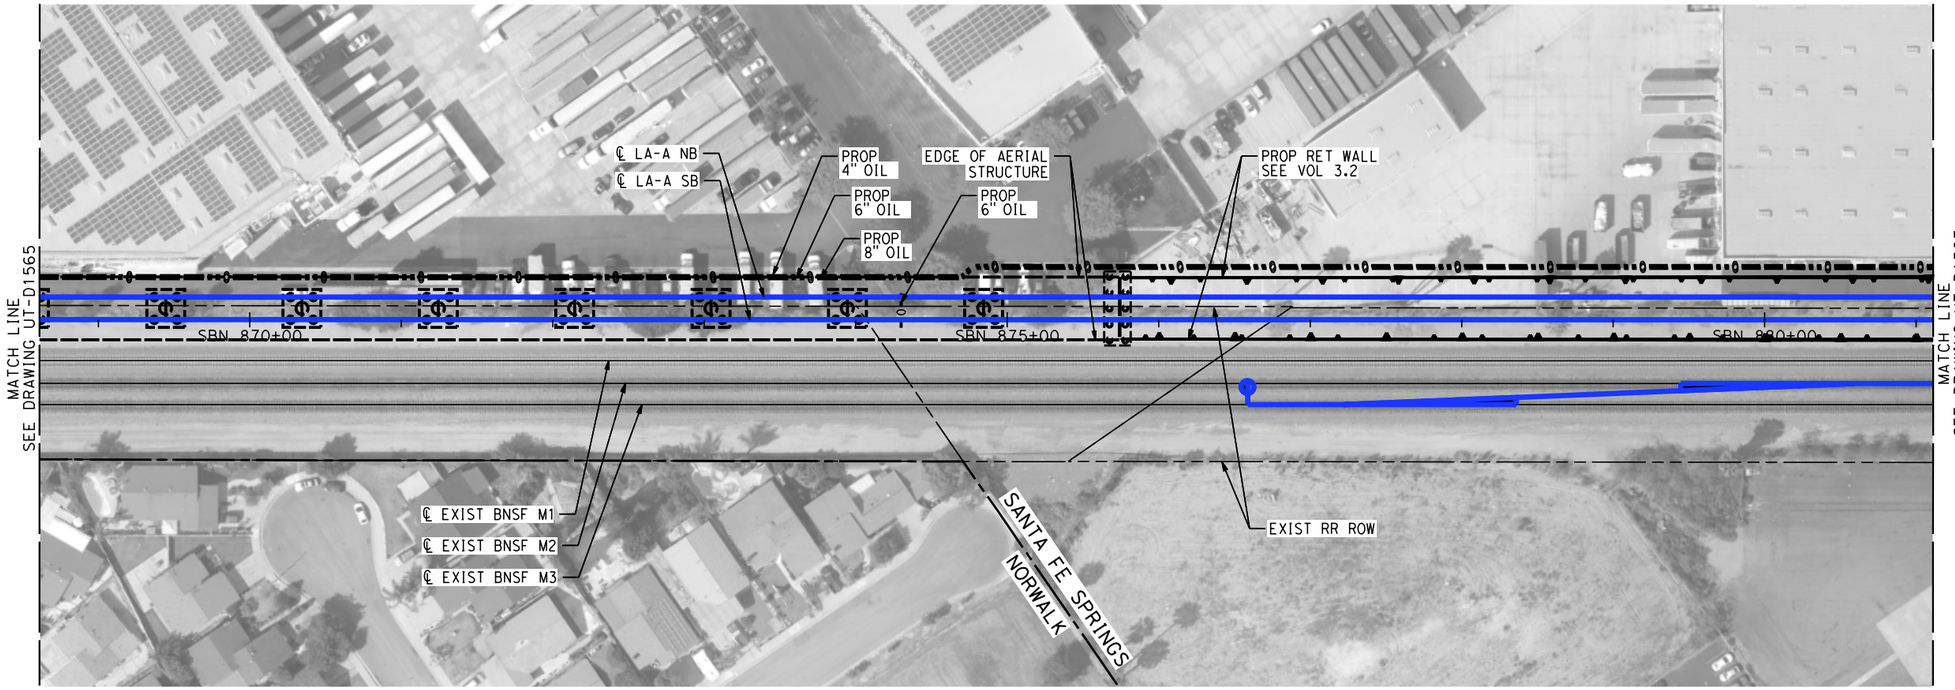

NOT FOR CONSTRUCTION
FOR INTERNAL USE ONLY

50 0 50 100
1"=50'
SCALE APPLICABLE FOR FULL SIZE ONLY

REV	DATE	BY	CHK	APP	DESCRIPTION

DESIGNED BY C. HUANG
DRAWN BY C. HUANG
CHECKED BY A. BOSCH
IN CHARGE J. SWANSON
DATE 02/28/25

PEPD SUBMITTAL FOR INTERNAL USE ONLY

NOT FOR CONSTRUCTION


stv

CALIFORNIA HIGH-SPEED RAIL AUTHORITY

CALIFORNIA HIGH-SPEED TRAIN PROJECT
LOS ANGELES TO ANAHEIM
RECORD SET
PRELIMINARY ENGINEERING FOR PROJECT DEFINITION
PROPOSED UTILITIES RELOCATION PLAN
STA SBN 868+50 TO STA SBN 881+00

CONTRACT NO. HSR06-0005
DRAWING NO. UT-D1566
SCALE 1" = 50'
SHEET NO.

$PLOT$

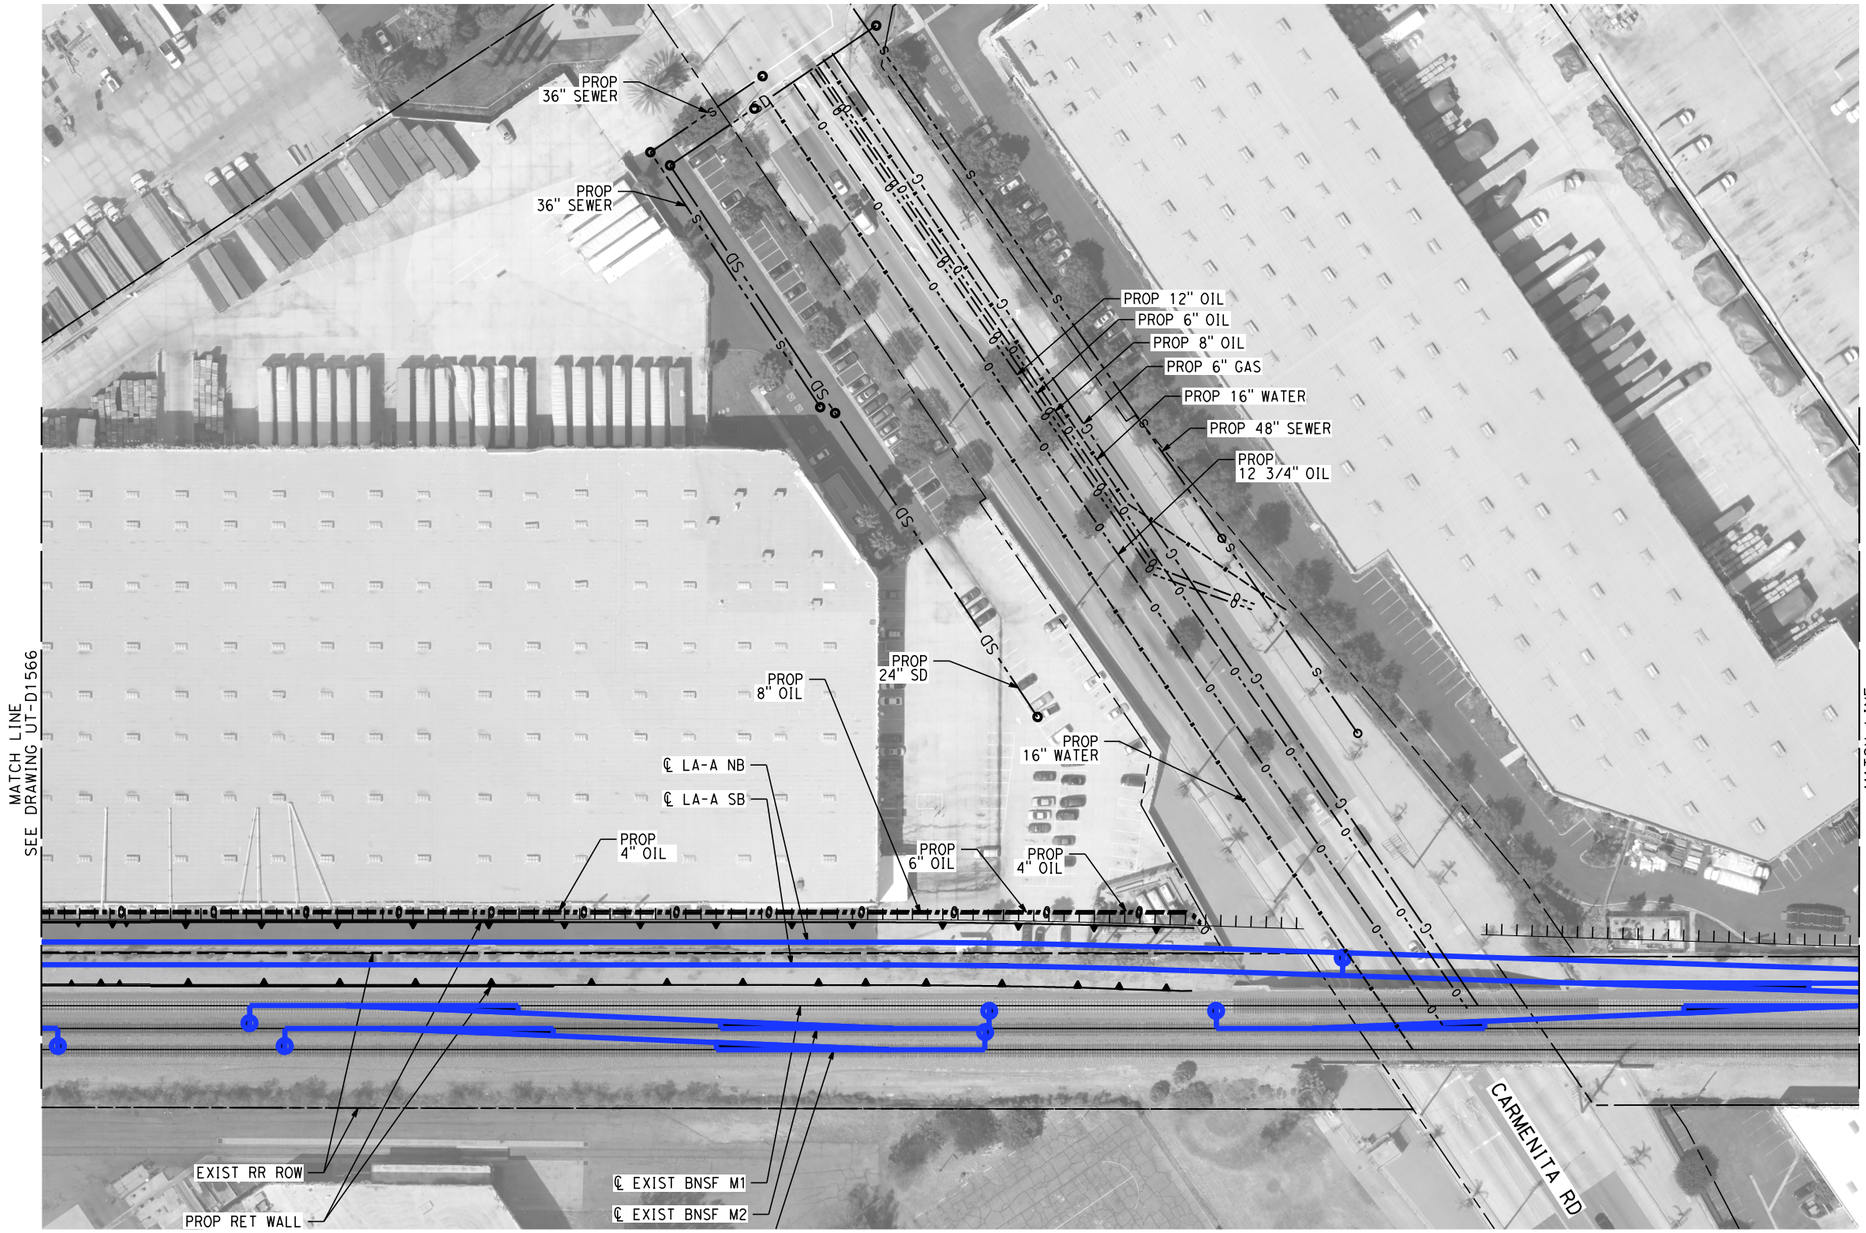

NOT FOR CONSTRUCTION
FOR INTERNAL USE ONLY

50 0 50 100
1"=50'
SCALE APPLICABLE FOR FULL SIZE ONLY

REV	DATE	BY	CHK	APP	DESCRIPTION

DESIGNED BY C. HUANG
DRAWN BY C. HUANG
CHECKED BY A. BOSCH
IN CHARGE J. SWANSON
DATE 02/28/25

PEPD SUBMITTAL FOR INTERNAL USE ONLY

NOT FOR CONSTRUCTION


stv

CALIFORNIA HIGH-SPEED RAIL AUTHORITY

CALIFORNIA HIGH-SPEED TRAIN PROJECT
LOS ANGELES TO ANAHEIM
RECORD SET
PRELIMINARY ENGINEERING FOR PROJECT DEFINITION
PROPOSED UTILITIES RELOCATION PLAN
STA SBN 881+00 TO STA SBN 893+00

CONTRACT NO. HSR06-0005
DRAWING NO. UT-D1567
SCALE 1" = 50'
SHEET NO.

$PLOT$

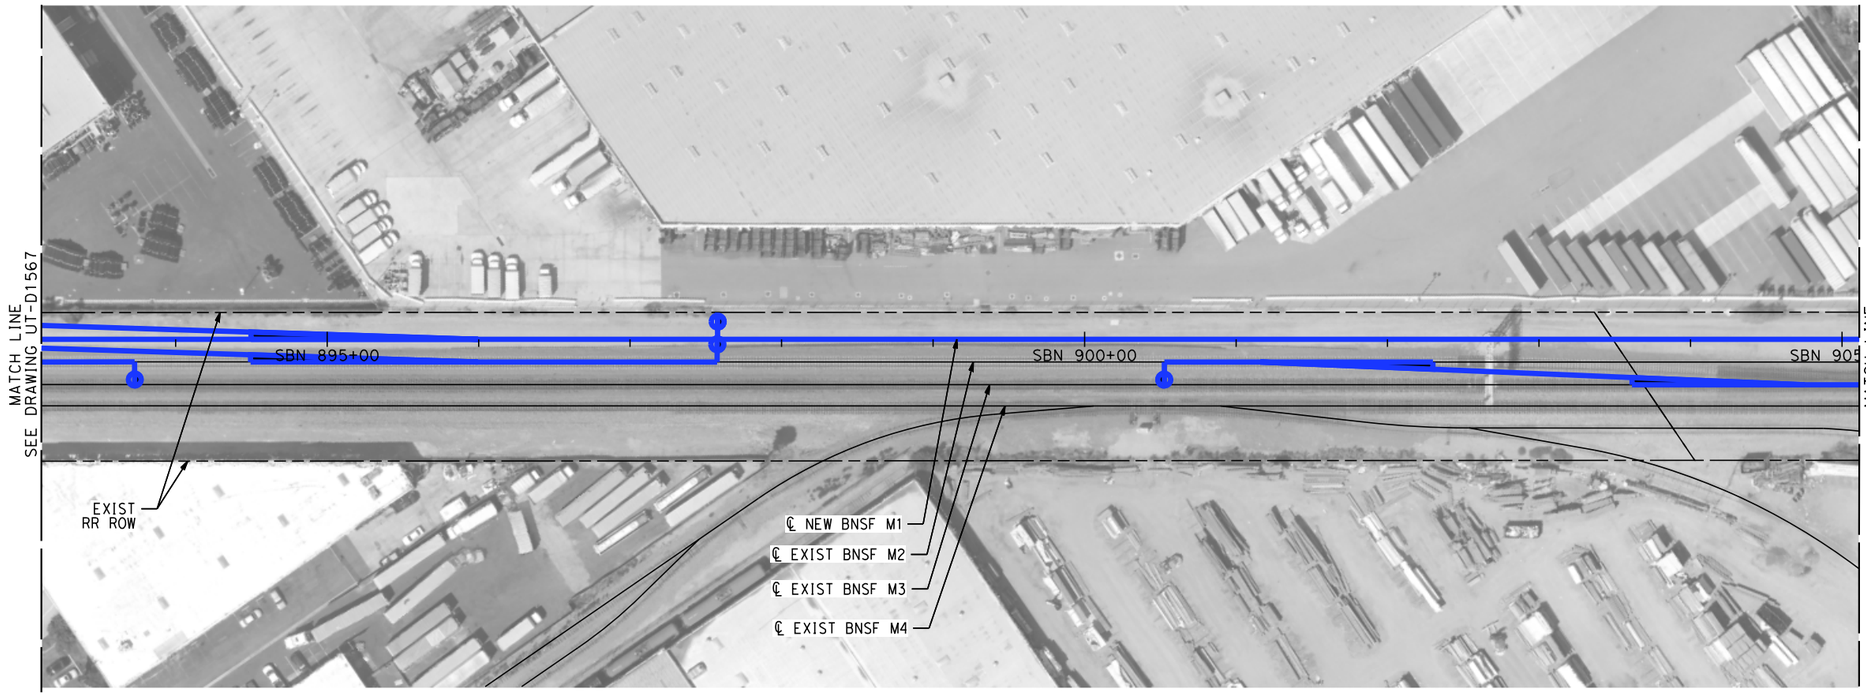

NOT FOR CONSTRUCTION
FOR INTERNAL USE ONLY

50 0 50 100
1"=50'
SCALE APPLICABLE FOR FULL SIZE ONLY

REV	DATE	BY	CHK	APP	DESCRIPTION

DESIGNED BY C. HUANG
DRAWN BY C. HUANG
CHECKED BY A. BOSCH
IN CHARGE J. SWANSON
DATE 02/28/25

PEPD SUBMITTAL FOR INTERNAL USE ONLY

NOT FOR CONSTRUCTION

stv

CALIFORNIA HIGH-SPEED RAIL AUTHORITY

CALIFORNIA HIGH-SPEED TRAIN PROJECT
LOS ANGELES TO ANAHEIM
RECORD SET
PRELIMINARY ENGINEERING FOR PROJECT DEFINITION
PROPOSED UTILITIES RELOCATION PLAN
STA SBN 893+00 TO STA SBN 905+00

CONTRACT NO. HSR06-0005
DRAWING NO. UT-D1568
SCALE 1" = 50'
SHEET NO.

$PLOT$



NOT FOR CONSTRUCTION
FOR INTERNAL USE ONLY

50 0 50 100
1"=50'
SCALE APPLICABLE FOR FULL SIZE ONLY

REV	DATE	BY	CHK	APP	DESCRIPTION

DESIGNED BY C. HUANG
DRAWN BY C. HUANG
CHECKED BY A. BOSCH
IN CHARGE J. SWANSON
DATE 02/28/25

PEPD SUBMITTAL FOR INTERNAL USE ONLY

NOT FOR CONSTRUCTION

stv


CALIFORNIA HIGH-SPEED RAIL AUTHORITY

CALIFORNIA HIGH-SPEED TRAIN PROJECT
LOS ANGELES TO ANAHEIM

RECORD SET
PRELIMINARY ENGINEERING FOR PROJECT DEFINITION
PROPOSED UTILITIES RELOCATION PLAN
STA SBN 905+00 TO STA SBN 917+50

CONTRACT NO. HSR06-0005
DRAWING NO. UT-D1569
SCALE 1" = 50'
SHEET NO.

$PLOT$

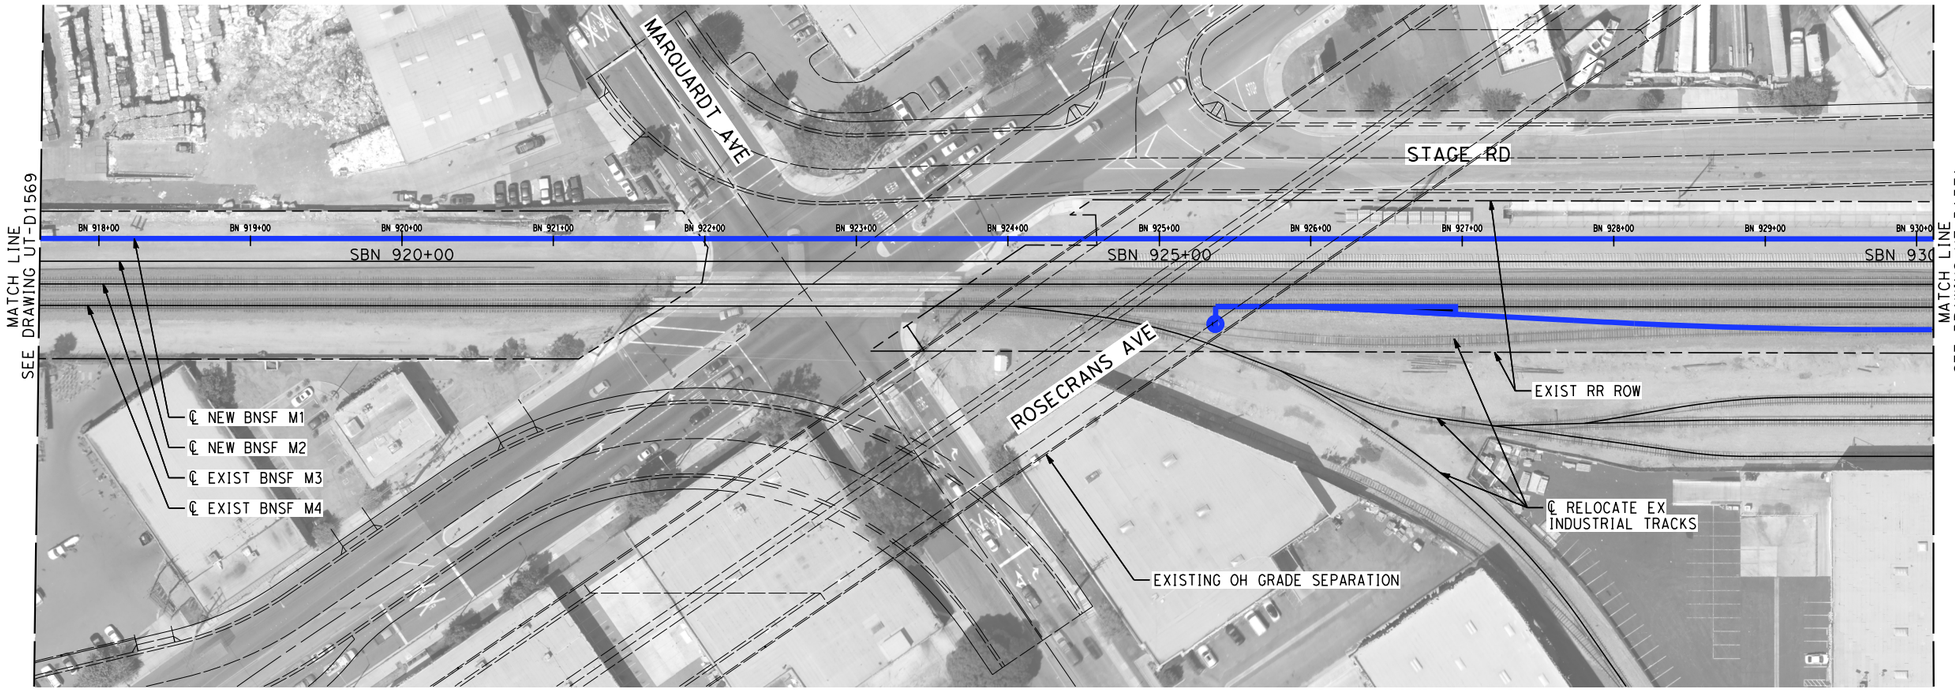

NOT FOR CONSTRUCTION
FOR INTERNAL USE ONLY

50 0 50 100
1"=50'
SCALE APPLICABLE FOR FULL SIZE ONLY

REV	DATE	BY	CHK	APP	DESCRIPTION

DESIGNED BY C. HUANG
DRAWN BY C. HUANG
CHECKED BY A. BOSCH
IN CHARGE J. SWANSON
DATE 02/28/25

PEPD SUBMITTAL FOR INTERNAL USE ONLY

NOT FOR CONSTRUCTION


stv

CALIFORNIA HIGH-SPEED RAIL AUTHORITY

CALIFORNIA HIGH-SPEED TRAIN PROJECT
LOS ANGELES TO ANAHEIM
RECORD SET
PRELIMINARY ENGINEERING FOR PROJECT DEFINITION
PROPOSED UTILITIES RELOCATION PLAN
STA SBN 917+50 TO STA SBN 930+00

CONTRACT NO. HSR06-0005
DRAWING NO. UT-D1570
SCALE 1" = 50'
SHEET NO.

$PLOT$

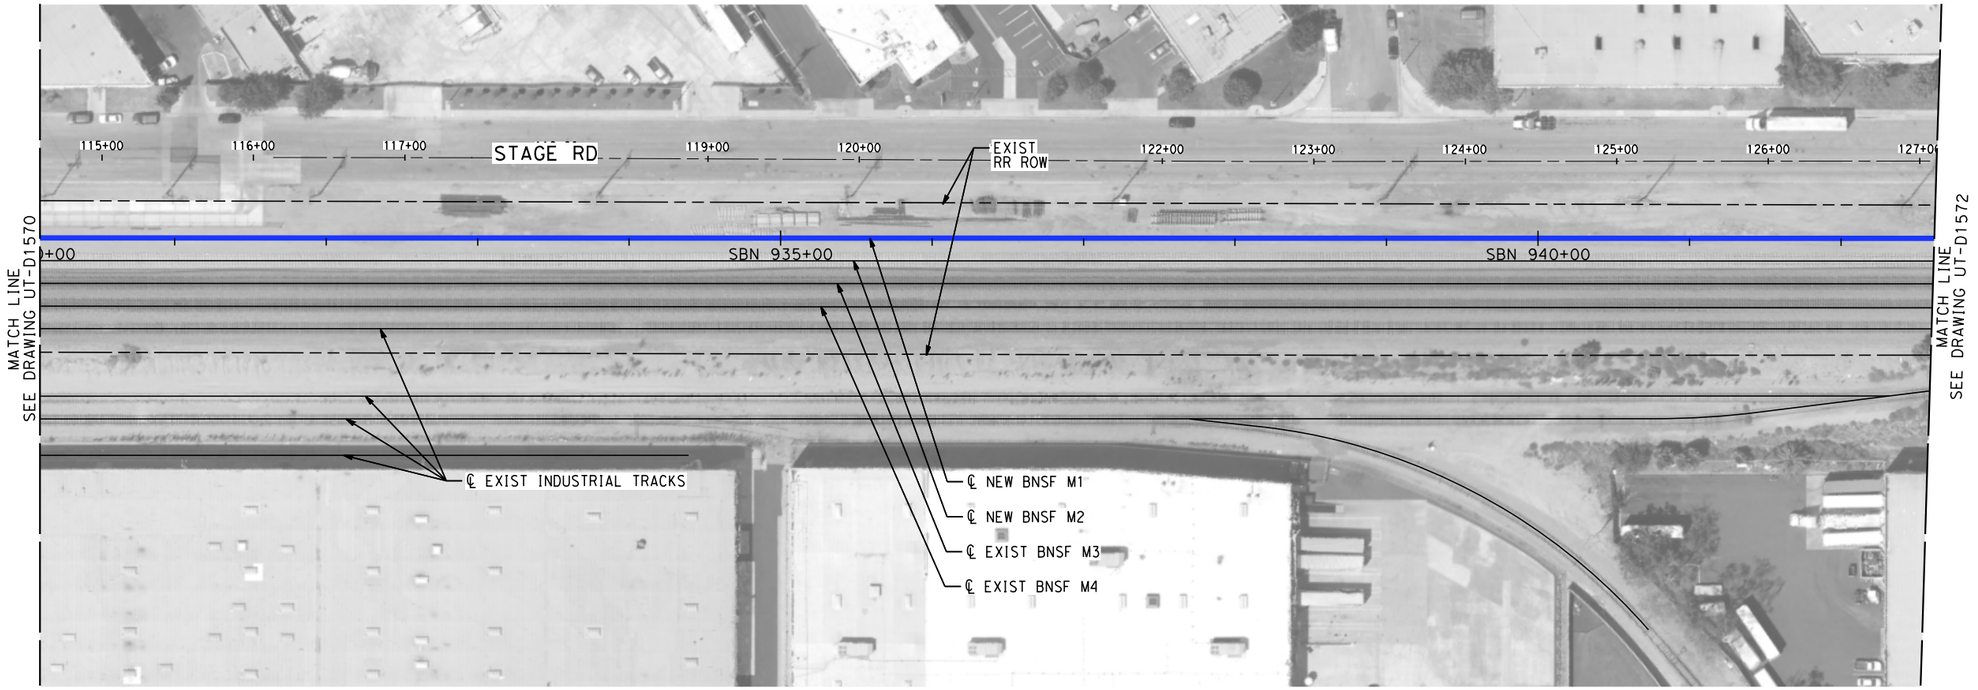

NOT FOR CONSTRUCTION
FOR INTERNAL USE ONLY

50 0 50 100
1"=50'
SCALE APPLICABLE FOR FULL SIZE ONLY

REV	DATE	BY	CHK	APP	DESCRIPTION

DESIGNED BY C. HUANG
DRAWN BY C. HUANG
CHECKED BY A. BOSCH
IN CHARGE J. SWANSON
DATE 02/28/25

PEPD SUBMITTAL FOR INTERNAL USE ONLY

NOT FOR CONSTRUCTION


stv

CALIFORNIA HIGH-SPEED RAIL AUTHORITY

CALIFORNIA HIGH-SPEED TRAIN PROJECT
LOS ANGELES TO ANAHEIM
RECORD SET
PRELIMINARY ENGINEERING FOR PROJECT DEFINITION
PROPOSED UTILITIES RELOCATION PLAN
STA SBN 930+00 TO STA SBN 942+50

CONTRACT NO. HSR06-0005
DRAWING NO. UT-D1571
SCALE 1" = 50'
SHEET NO.

$PLOT$

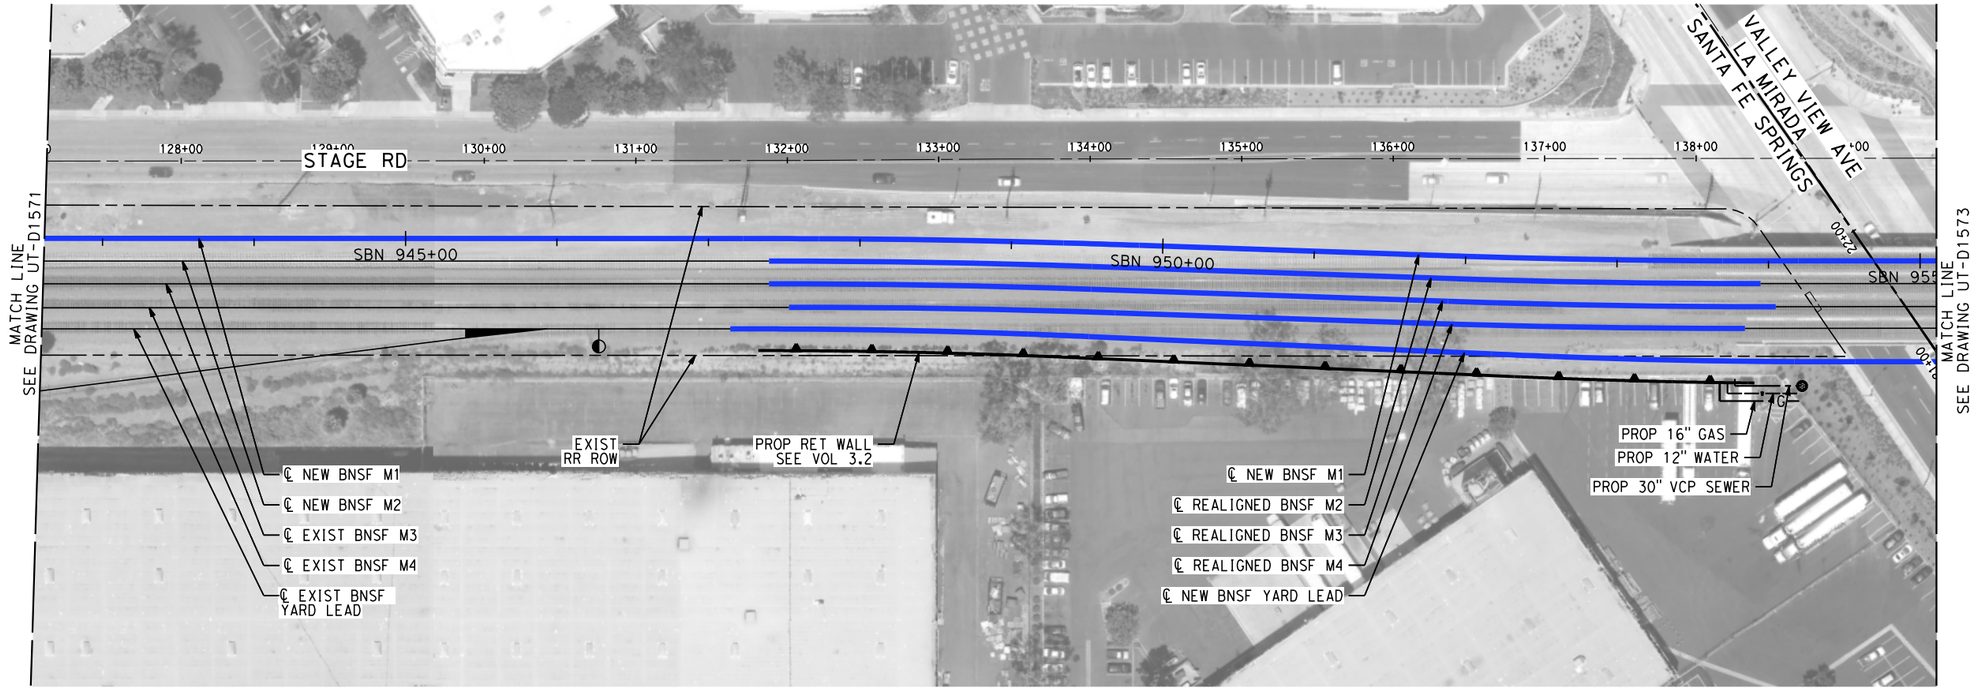

NOT FOR CONSTRUCTION
FOR INTERNAL USE ONLY

50 0 50 100
1"=50'
SCALE APPLICABLE FOR FULL SIZE ONLY

REV	DATE	BY	CHK	APP	DESCRIPTION

DESIGNED BY C. HUANG
DRAWN BY C. HUANG
CHECKED BY A. BOSCH
IN CHARGE J. SWANSON
DATE 02/28/25

PEPD SUBMITTAL FOR INTERNAL USE ONLY

NOT FOR CONSTRUCTION


stv

CALIFORNIA HIGH-SPEED RAIL AUTHORITY

CALIFORNIA HIGH-SPEED TRAIN PROJECT
LOS ANGELES TO ANAHEIM
RECORD SET
PRELIMINARY ENGINEERING FOR PROJECT DEFINITION
PROPOSED UTILITIES RELOCATION PLAN
STA SBN 942+50 TO STA SBN 955+00

CONTRACT NO. HSR06-0005
DRAWING NO. UT-C1572
SCALE 1" = 50'
SHEET NO.

$PLOT$

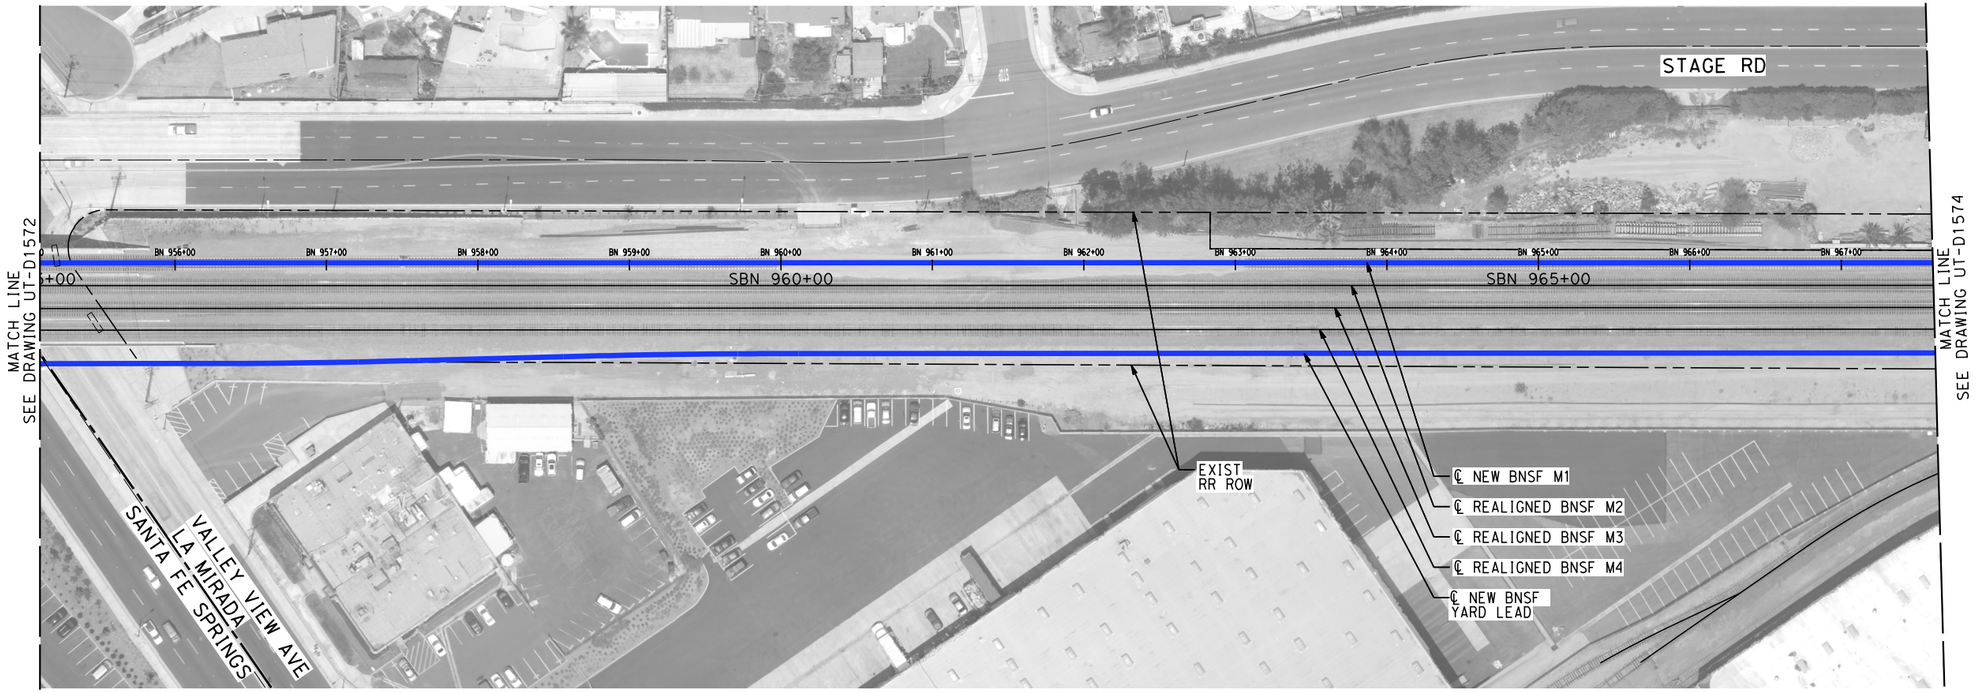

NOT FOR CONSTRUCTION
FOR INTERNAL USE ONLY

50 0 50 100
1"=50'
SCALE APPLICABLE FOR FULL SIZE ONLY

REV	DATE	BY	CHK	APP	DESCRIPTION

DESIGNED BY C. HUANG
DRAWN BY C. HUANG
CHECKED BY A. BOSCH
IN CHARGE J. SWANSON
DATE 02/28/25

PEPD SUBMITTAL FOR INTERNAL USE ONLY

NOT FOR CONSTRUCTION

stv


CALIFORNIA HIGH-SPEED RAIL AUTHORITY

CALIFORNIA HIGH-SPEED TRAIN PROJECT
LOS ANGELES TO ANAHEIM

RECORD SET
PRELIMINARY ENGINEERING FOR PROJECT DEFINITION
PROPOSED UTILITIES RELOCATION PLAN
STA SBN 955+00 TO STA SBN 967+50

CONTRACT NO. HSR06-0005
DRAWING NO. UT-D1573
SCALE 1" = 50'
SHEET NO.

$PLOT$

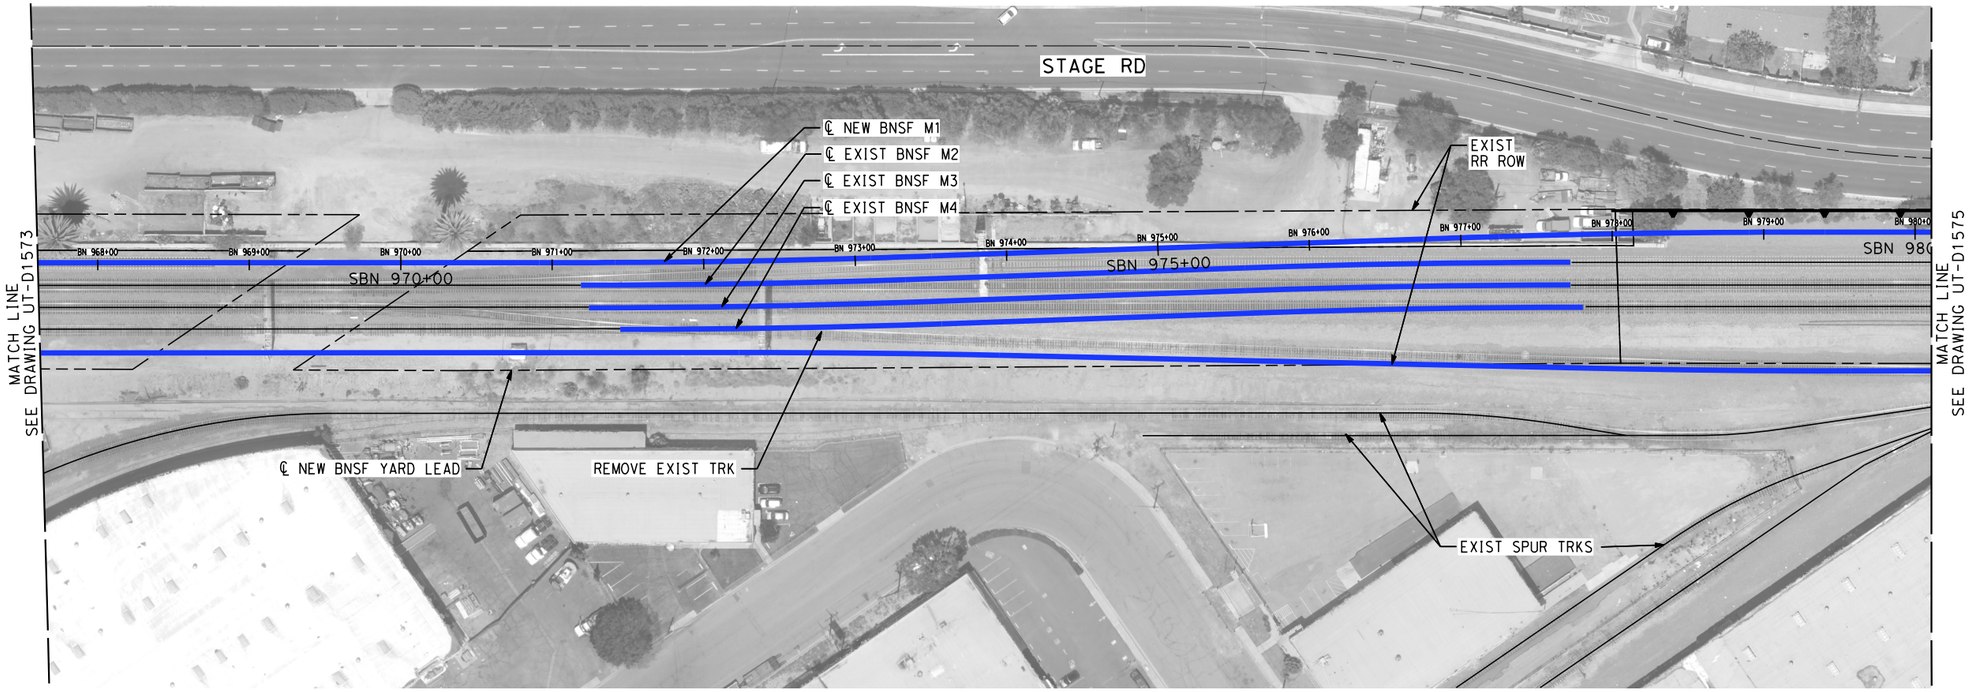

NOT FOR CONSTRUCTION
FOR INTERNAL USE ONLY

50 0 50 100
1"=50'
SCALE APPLICABLE FOR FULL SIZE ONLY

REV	DATE	BY	CHK	APP	DESCRIPTION

DESIGNED BY C. HUANG
DRAWN BY C. HUANG
CHECKED BY A. BOSCH
IN CHARGE J. SWANSON
DATE 02/28/25

PEPD SUBMITTAL FOR INTERNAL USE ONLY

NOT FOR CONSTRUCTION


stv

CALIFORNIA HIGH-SPEED RAIL AUTHORITY

CALIFORNIA HIGH-SPEED TRAIN PROJECT
LOS ANGELES TO ANAHEIM
RECORD SET
PRELIMINARY ENGINEERING FOR PROJECT DEFINITION
PROPOSED UTILITIES RELOCATION PLAN
STA SBN 967+50 TO STA SBN 980+00

CONTRACT NO. HSR06-0005
DRAWING NO. UT-D1574
SCALE 1" = 50'
SHEET NO.

$PLOT$

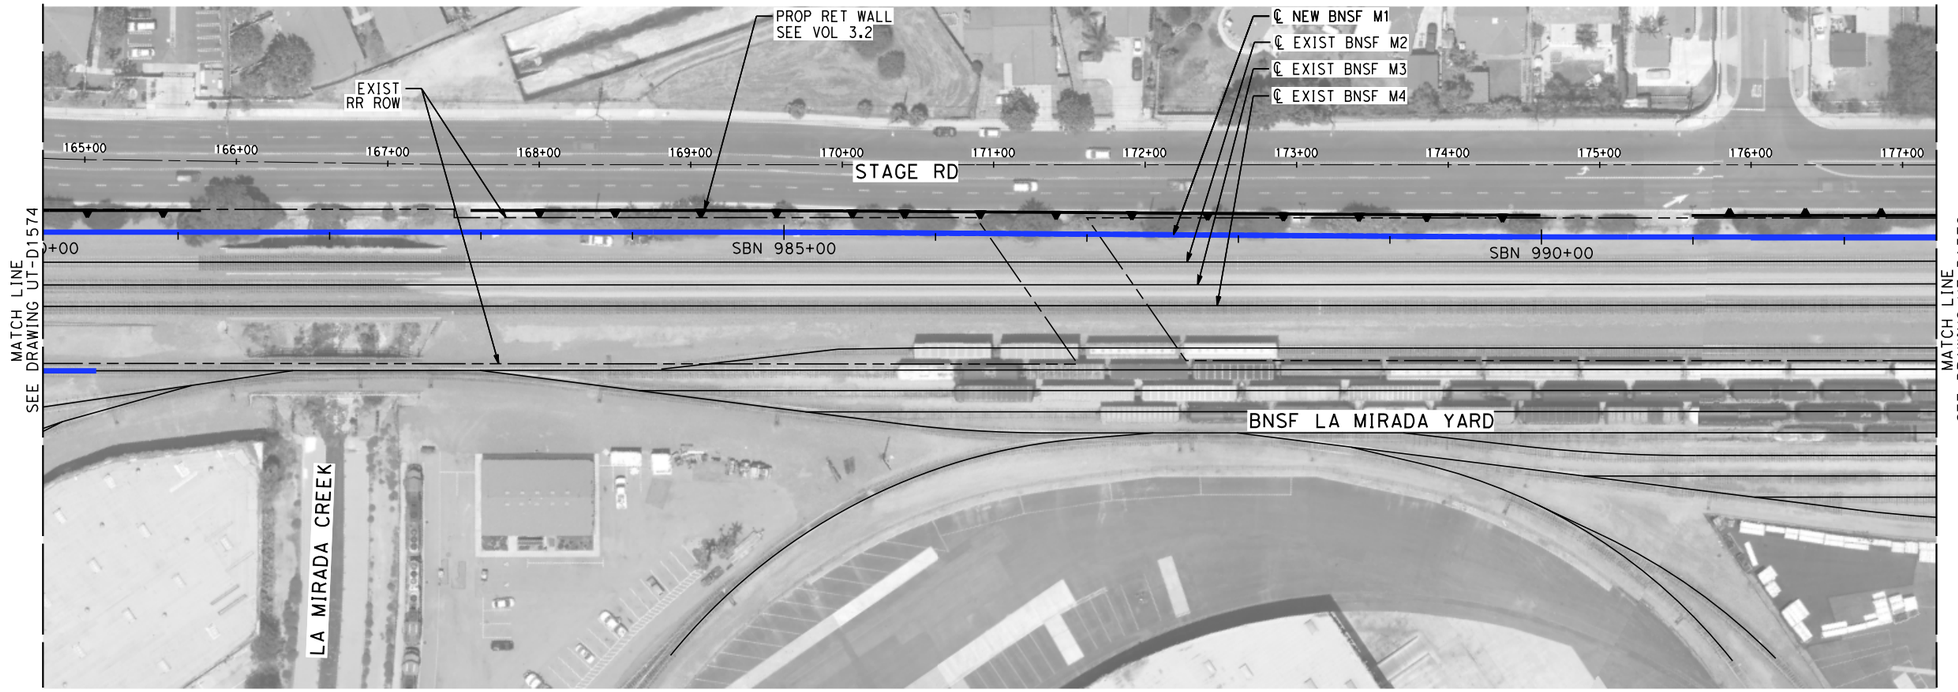

NOT FOR CONSTRUCTION
FOR INTERNAL USE ONLY

50 0 50 100
1"=50'
SCALE APPLICABLE FOR FULL SIZE ONLY

REV	DATE	BY	CHK	APP	DESCRIPTION

DESIGNED BY C. HUANG
DRAWN BY C. HUANG
CHECKED BY A. BOSCH
IN CHARGE J. SWANSON
DATE 02/28/25

PEPD SUBMITTAL FOR INTERNAL USE ONLY

NOT FOR CONSTRUCTION

stv


CALIFORNIA HIGH-SPEED RAIL AUTHORITY

CALIFORNIA HIGH-SPEED TRAIN PROJECT
LOS ANGELES TO ANAHEIM

RECORD SET
PRELIMINARY ENGINEERING FOR PROJECT DEFINITION
PROPOSED UTILITIES RELOCATION PLAN
STA SBN 980+00 TO STA SBN 992+50

CONTRACT NO. HSR06-0005
DRAWING NO. UT-D1575
SCALE 1" = 50'
SHEET NO.

$PLOT$

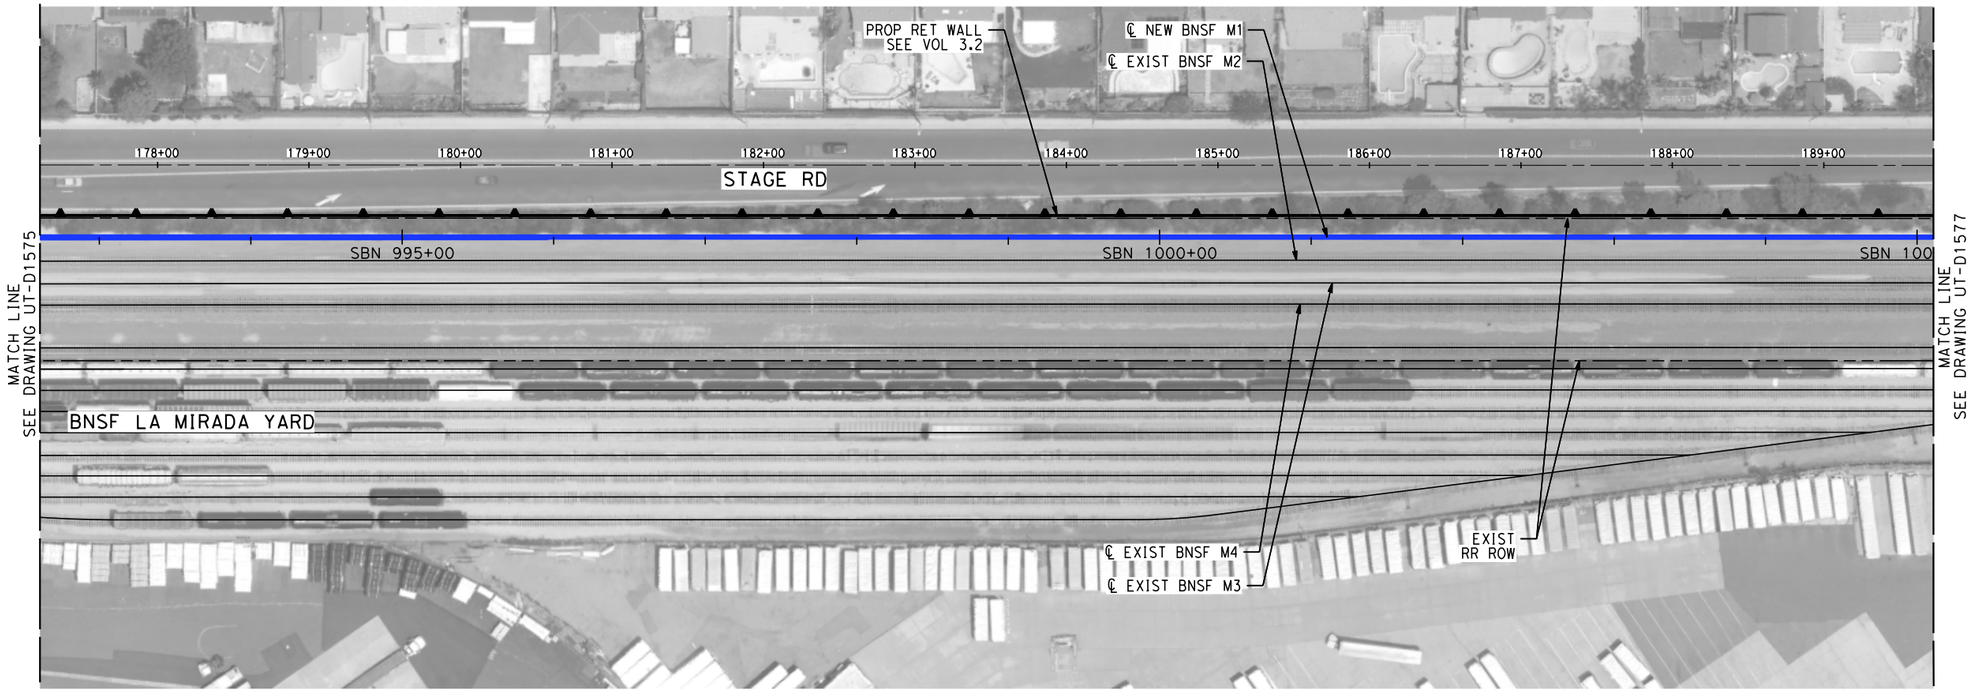

NOT FOR CONSTRUCTION
FOR INTERNAL USE ONLY

50 0 50 100
1"=50'
SCALE APPLICABLE FOR FULL SIZE ONLY

REV	DATE	BY	CHK	APP	DESCRIPTION

DESIGNED BY C. HUANG
DRAWN BY C. HUANG
CHECKED BY A. BOSCH
IN CHARGE J. SWANSON
DATE 02/28/25

PEPD SUBMITTAL FOR INTERNAL USE ONLY

NOT FOR CONSTRUCTION

stv


CALIFORNIA HIGH-SPEED RAIL AUTHORITY

CALIFORNIA HIGH-SPEED TRAIN PROJECT
LOS ANGELES TO ANAHEIM

RECORD SET
PRELIMINARY ENGINEERING FOR PROJECT DEFINITION
PROPOSED UTILITIES RELOCATION PLAN
STA SBN 992+50 TO STA SBN 1005+00

CONTRACT NO. HSR06-0005
DRAWING NO. UT-D1576
SCALE 1" = 50'
SHEET NO.

$PLOT$

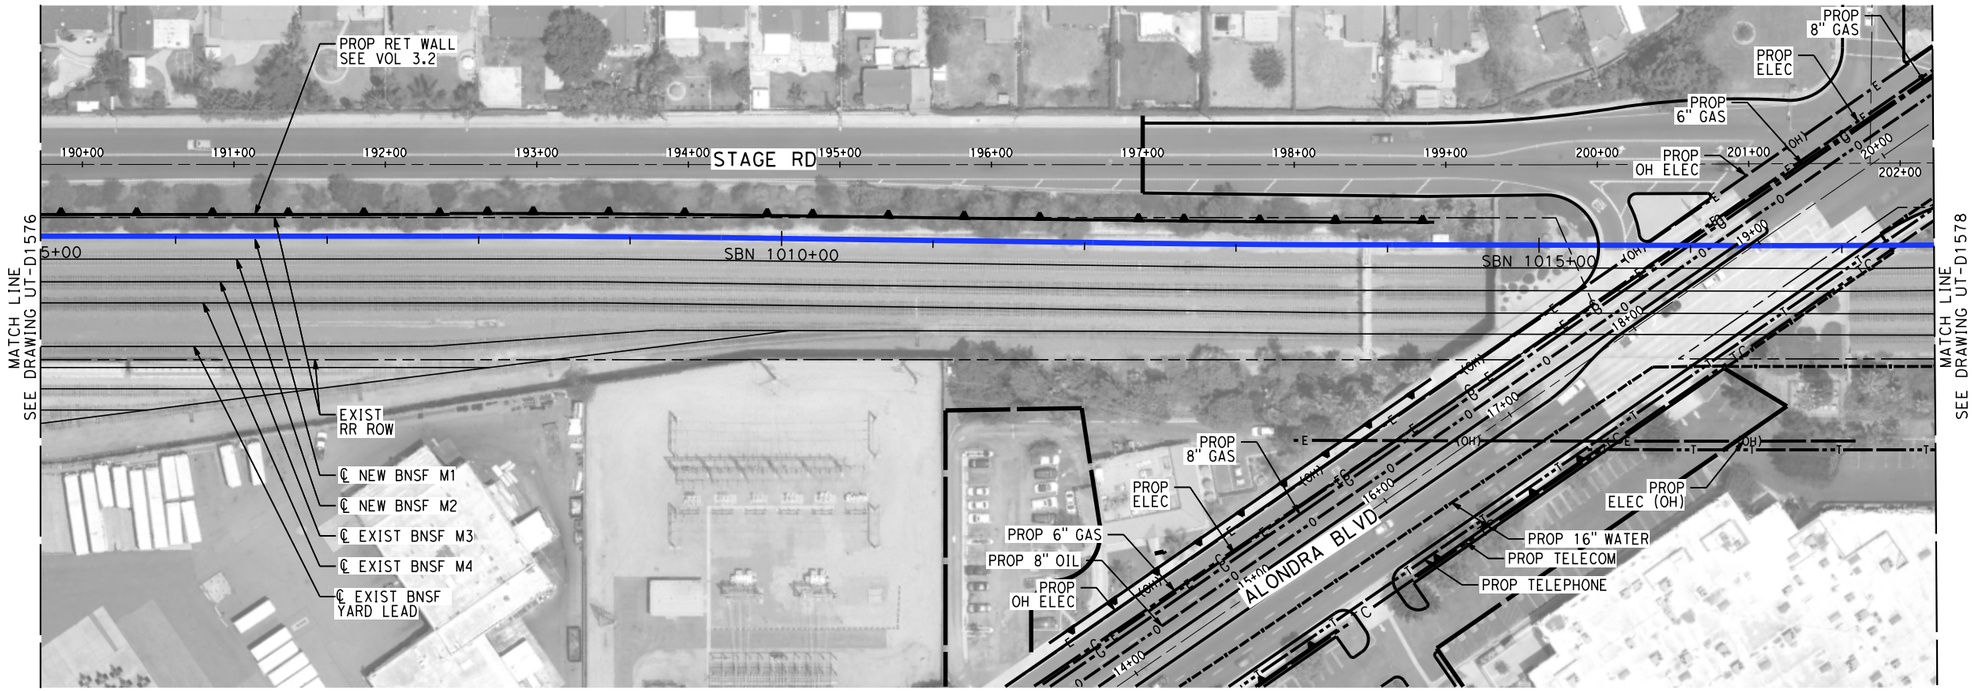

NOT FOR CONSTRUCTION
FOR INTERNAL USE ONLY

50 0 50 100
1"=50'
SCALE APPLICABLE FOR FULL SIZE ONLY

REV	DATE	BY	CHK	APP	DESCRIPTION

DESIGNED BY C. HUANG
DRAWN BY C. HUANG
CHECKED BY A. BOSCH
IN CHARGE J. SWANSON
DATE 02/28/25

PEPD SUBMITTAL FOR INTERNAL USE ONLY

NOT FOR CONSTRUCTION


stv

CALIFORNIA HIGH-SPEED RAIL AUTHORITY

CALIFORNIA HIGH-SPEED TRAIN PROJECT
LOS ANGELES TO ANAHEIM
RECORD SET
PRELIMINARY ENGINEERING FOR PROJECT DEFINITION
PROPOSED UTILITIES RELOCATION PLAN
STA SBN 1005+00 TO STA SBN 1017+50

CONTRACT NO. HSR06-0005
DRAWING NO. UT-D1577
SCALE 1" = 50'
SHEET NO.

$PLOT$

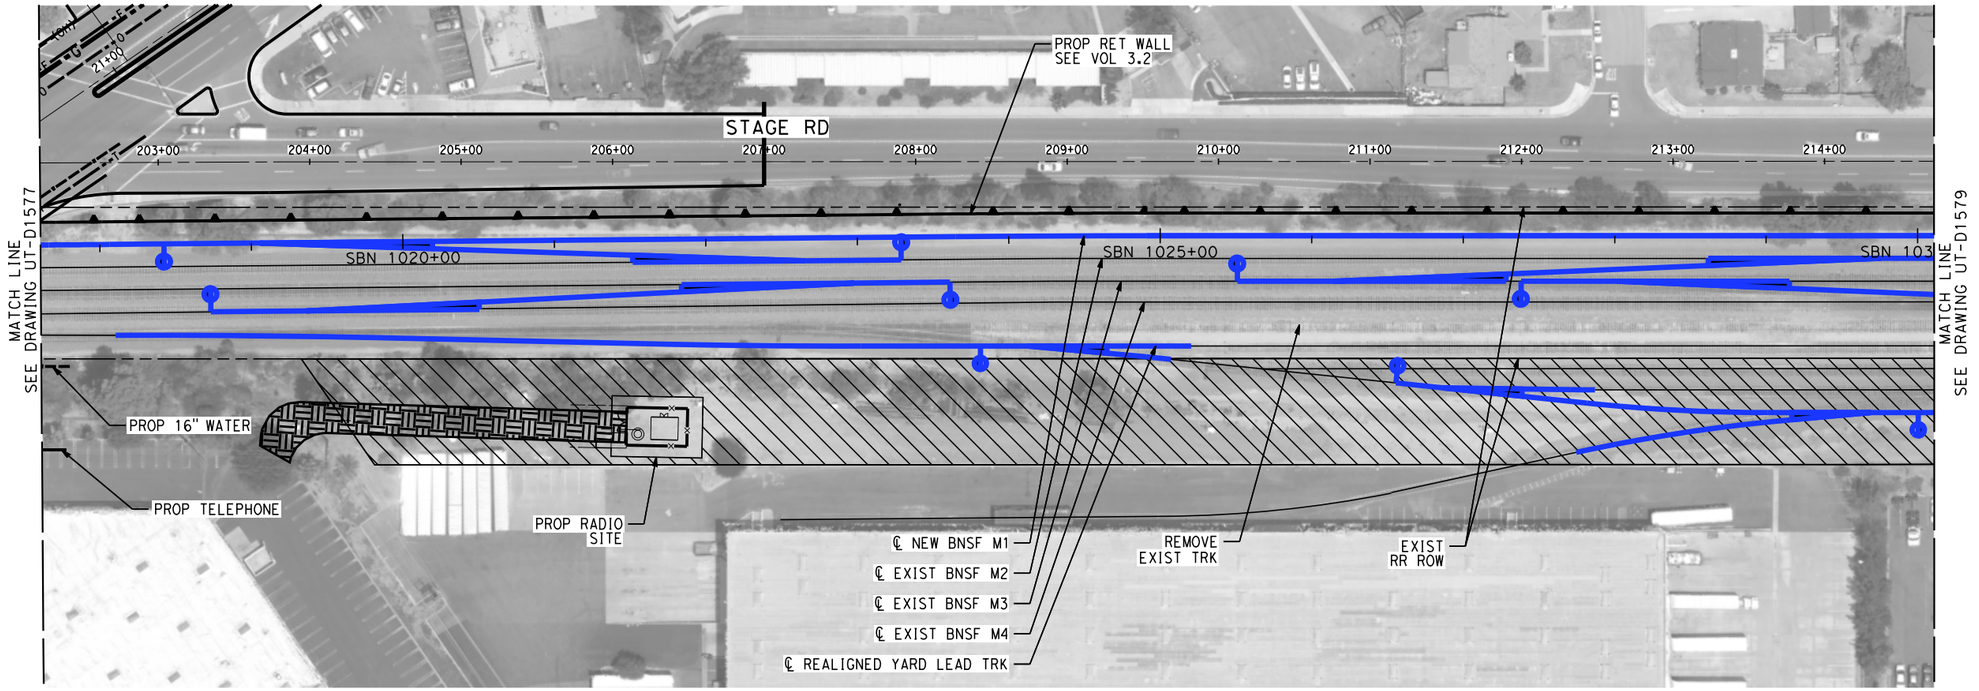

NOT FOR CONSTRUCTION
FOR INTERNAL USE ONLY

50 0 50 100
1"=50'
SCALE APPLICABLE FOR FULL SIZE ONLY

REV	DATE	BY	CHK	APP	DESCRIPTION

DESIGNED BY C. HUANG
DRAWN BY C. HUANG
CHECKED BY A. BOSCH
IN CHARGE J. SWANSON
DATE 02/28/25

PEPD SUBMITTAL FOR INTERNAL USE ONLY

NOT FOR CONSTRUCTION


stv

CALIFORNIA HIGH-SPEED RAIL AUTHORITY

CALIFORNIA HIGH-SPEED TRAIN PROJECT
LOS ANGELES TO ANAHEIM
RECORD SET
PRELIMINARY ENGINEERING FOR PROJECT DEFINITION
PROPOSED UTILITIES RELOCATION PLAN
STA SBN 1017+50 TO STA SBN 1030+00

CONTRACT NO. HSR06-0005
DRAWING NO. UT-D1578
SCALE 1" = 50'
SHEET NO.

$PLOT$

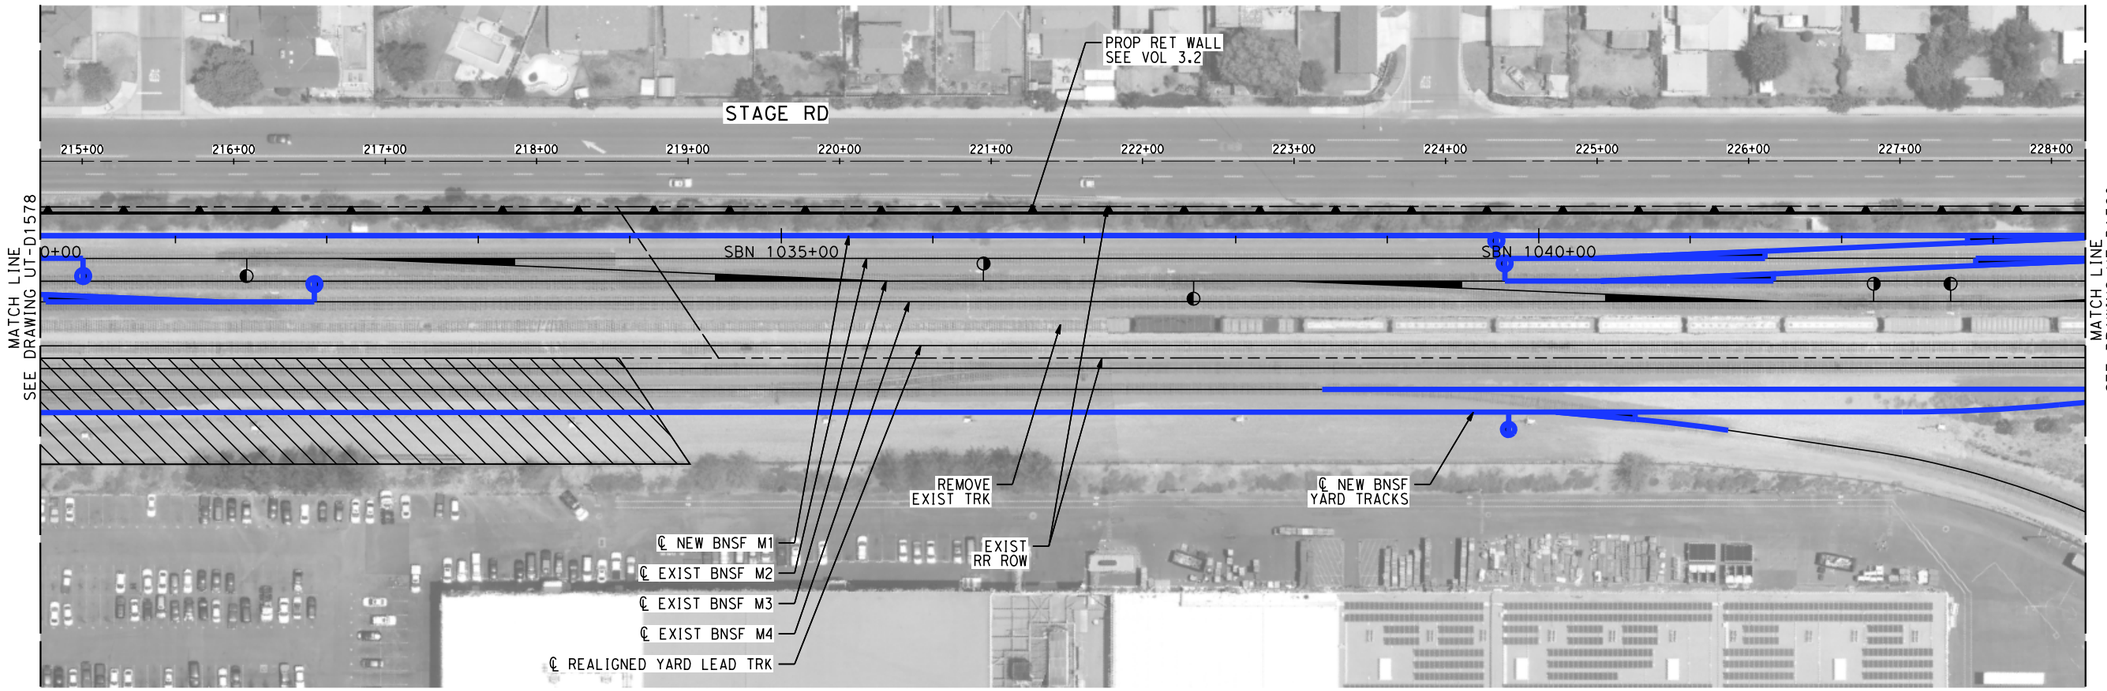

NOT FOR CONSTRUCTION
FOR INTERNAL USE ONLY

50 0 50 100
1"=50'
SCALE APPLICABLE FOR FULL SIZE ONLY

REV	DATE	BY	CHK	APP	DESCRIPTION

DESIGNED BY C. HUANG
DRAWN BY C. HUANG
CHECKED BY A. BOSCH
IN CHARGE J. SWANSON
DATE 02/28/25

PEPD SUBMITTAL FOR INTERNAL USE ONLY

NOT FOR CONSTRUCTION


stv

CALIFORNIA HIGH-SPEED RAIL AUTHORITY

CALIFORNIA HIGH-SPEED TRAIN PROJECT
LOS ANGELES TO ANAHEIM
RECORD SET
PRELIMINARY ENGINEERING FOR PROJECT DEFINITION
PROPOSED UTILITIES RELOCATION PLAN
STA SBN 1030+00 TO STA SBN 1043+50

CONTRACT NO. HSR06-0005
DRAWING NO. UT-D1579
SCALE 1" = 50'
SHEET NO.

$PLOT$

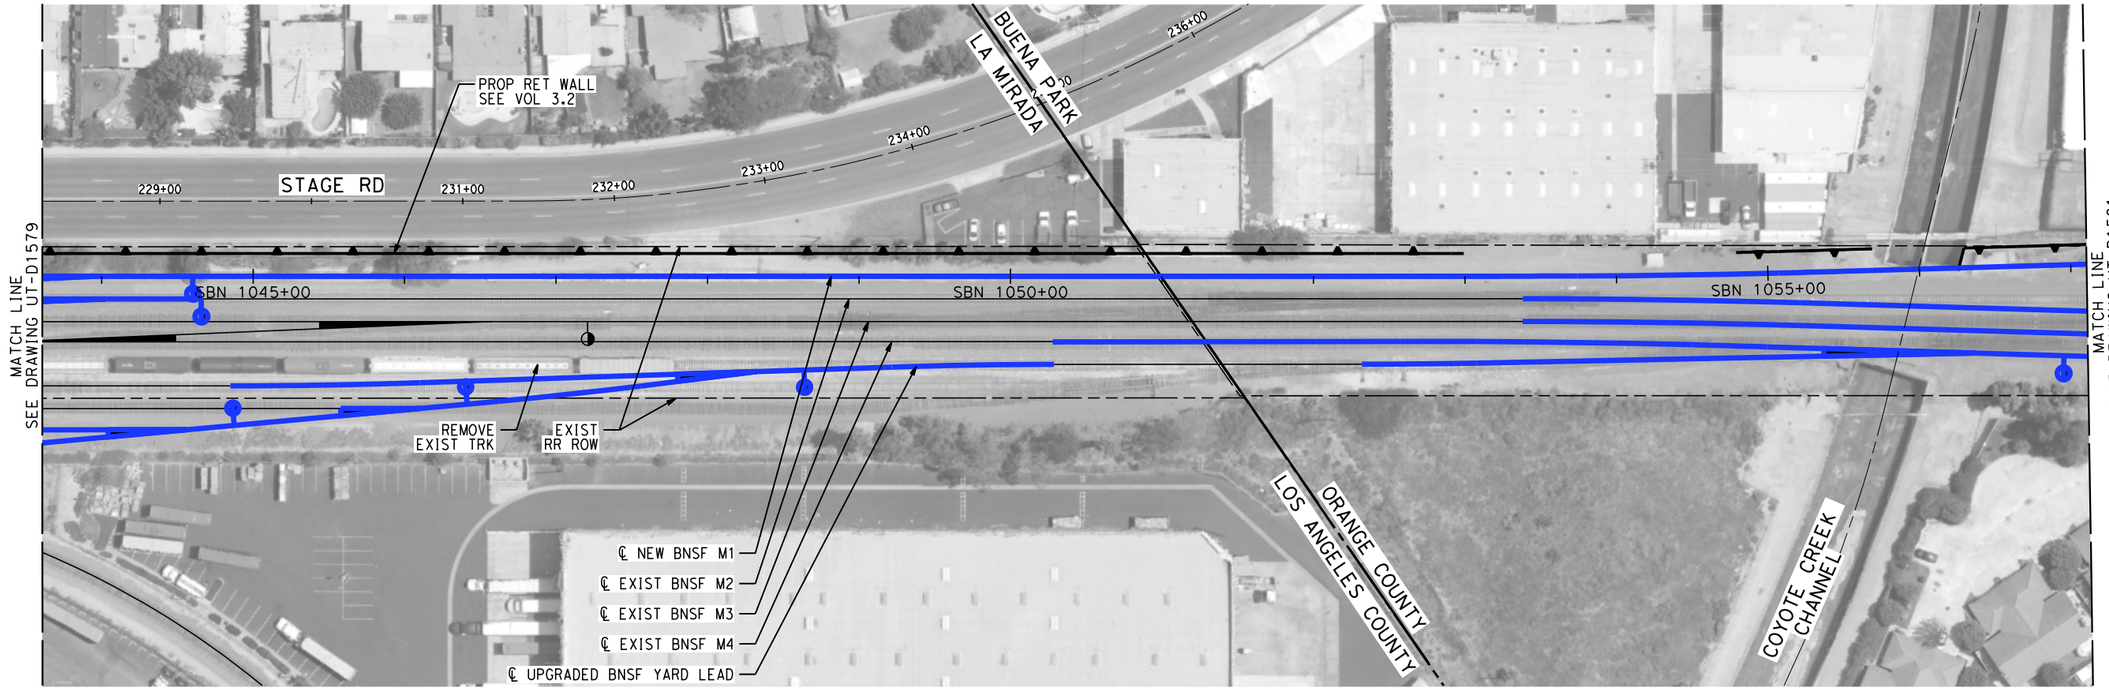

NOT FOR CONSTRUCTION
FOR INTERNAL USE ONLY

50 0 50 100
1"=50'
SCALE APPLICABLE FOR FULL SIZE ONLY

REV	DATE	BY	CHK	APP	DESCRIPTION

DESIGNED BY C. HUANG
DRAWN BY C. HUANG
CHECKED BY A. BOSCH
IN CHARGE J. SWANSON
DATE 02/28/25

PEPD SUBMITTAL FOR INTERNAL USE ONLY

NOT FOR CONSTRUCTION

stv


CALIFORNIA HIGH-SPEED RAIL AUTHORITY

CALIFORNIA HIGH-SPEED TRAIN PROJECT
LOS ANGELES TO ANAHEIM

RECORD SET
PRELIMINARY ENGINEERING FOR PROJECT DEFINITION
PROPOSED UTILITIES RELOCATION PLAN
STA SBN 1043+50 TO STA SBN 1057+00

CONTRACT NO. HSR06-0005
DRAWING NO. UT-D1580
SCALE 1" = 50'
SHEET NO.

$PLOT$

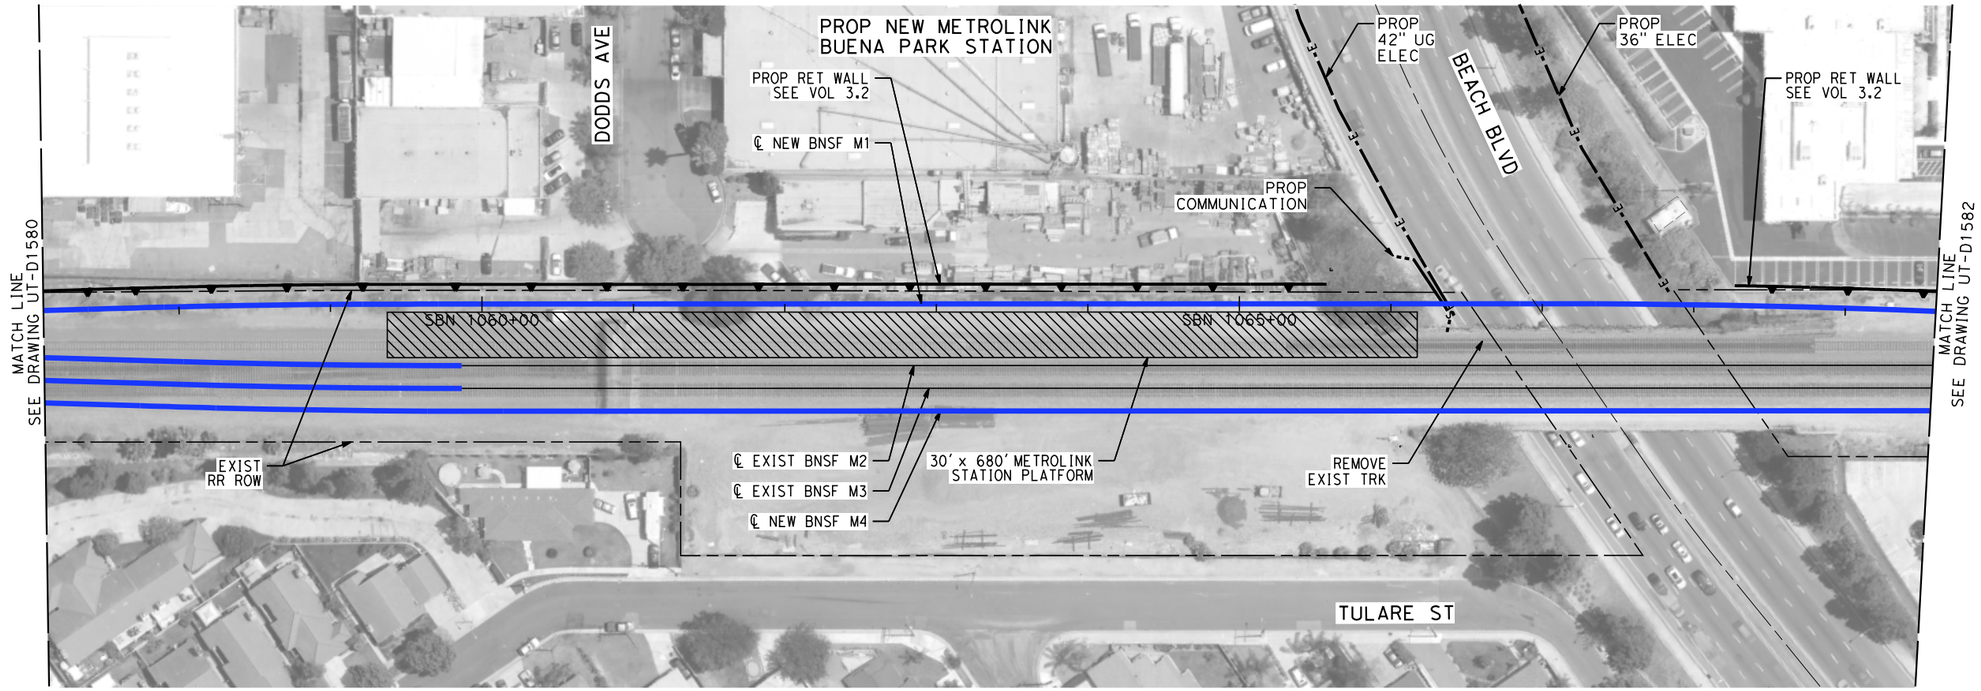

NOT FOR CONSTRUCTION
FOR INTERNAL USE ONLY

50 0 50 100
1"=50'
SCALE APPLICABLE FOR FULL SIZE ONLY

REV	DATE	BY	CHK	APP	DESCRIPTION

DESIGNED BY V. RACELIS
DRAWN BY V. RACELIS
CHECKED BY C. LIU
IN CHARGE D. LEON
DATE 02/28/25

PEPD SUBMITTAL FOR INTERNAL USE ONLY

NOT FOR CONSTRUCTION


stv

CALIFORNIA HIGH-SPEED RAIL AUTHORITY

CALIFORNIA HIGH-SPEED TRAIN PROJECT
LOS ANGELES TO ANAHEIM
RECORD SET
PRELIMINARY ENGINEERING FOR PROJECT DEFINITION
PROPOSED UTILITIES PLAN
STA SBN 1057+00 TO STA SBN 1069+50

CONTRACT NO. HSR06-0005
DRAWING NO. UT-D1581
SCALE 1"=50'
SHEET NO.

$PLOT$

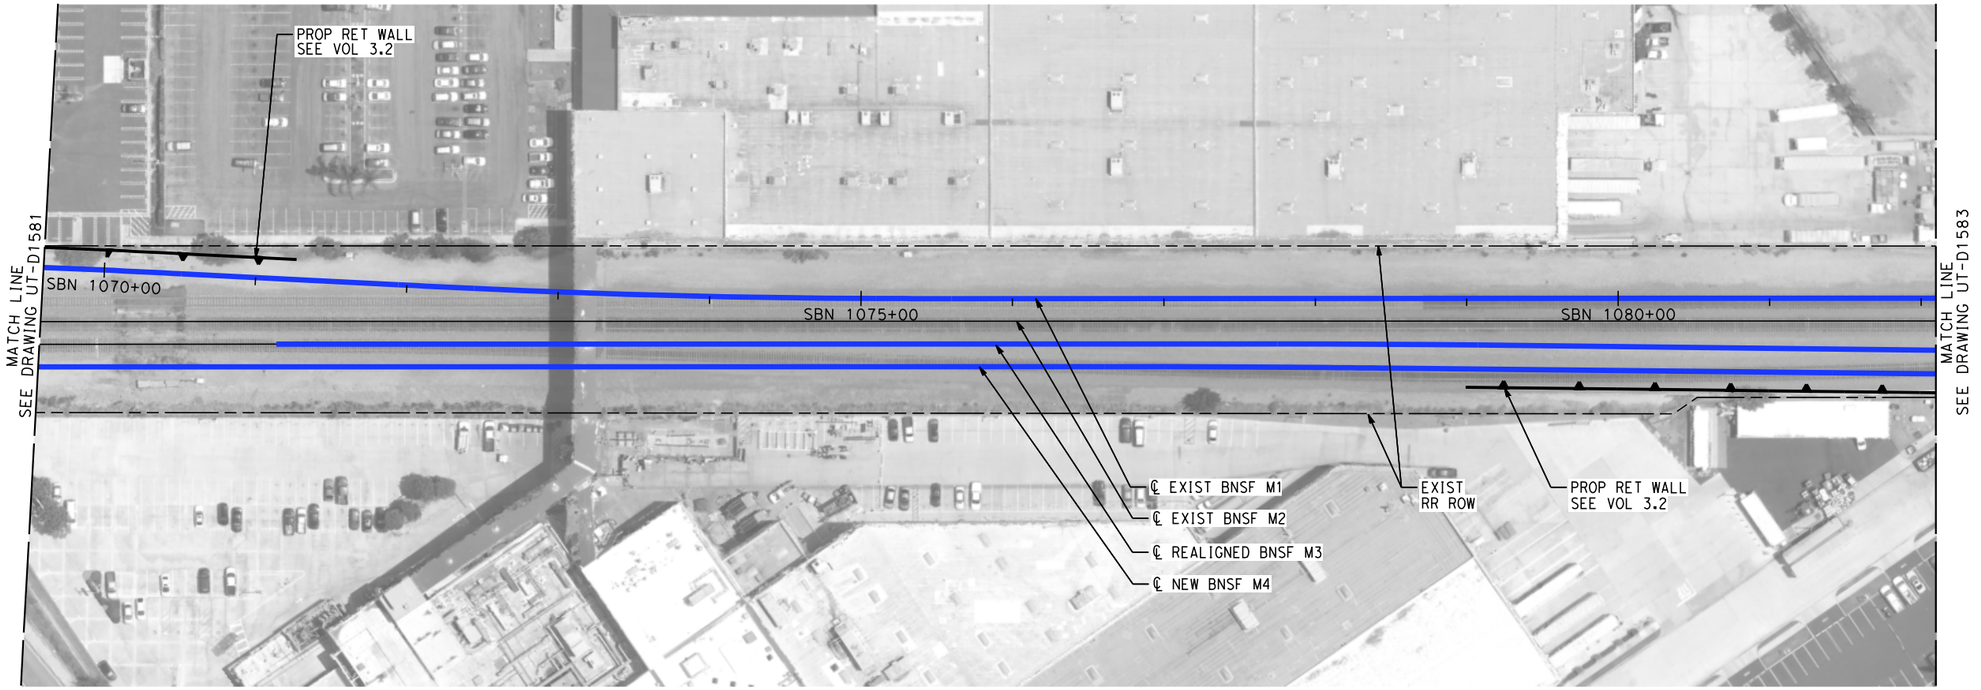

NOT FOR CONSTRUCTION
FOR INTERNAL USE ONLY

50 0 50 100
1"=50'
SCALE APPLICABLE FOR FULL SIZE ONLY

REV	DATE	BY	CHK	APP	DESCRIPTION

DESIGNED BY C. HUANG
DRAWN BY C. HUANG
CHECKED BY A. BOSCH
IN CHARGE J. SWANSON
DATE 02/28/25

PEPD SUBMITTAL FOR INTERNAL USE ONLY

NOT FOR CONSTRUCTION


stv

CALIFORNIA HIGH-SPEED RAIL AUTHORITY

CALIFORNIA HIGH-SPEED TRAIN PROJECT
LOS ANGELES TO ANAHEIM
RECORD SET
PRELIMINARY ENGINEERING FOR PROJECT DEFINITION
PROPOSED UTILITIES RELOCATION PLAN
STA SBN 1069+50 TO STA SBN 1082+00

CONTRACT NO. HSR06-0005
DRAWING NO. UT-D1582
SCALE 1" = 50'
SHEET NO.

$PLOT$

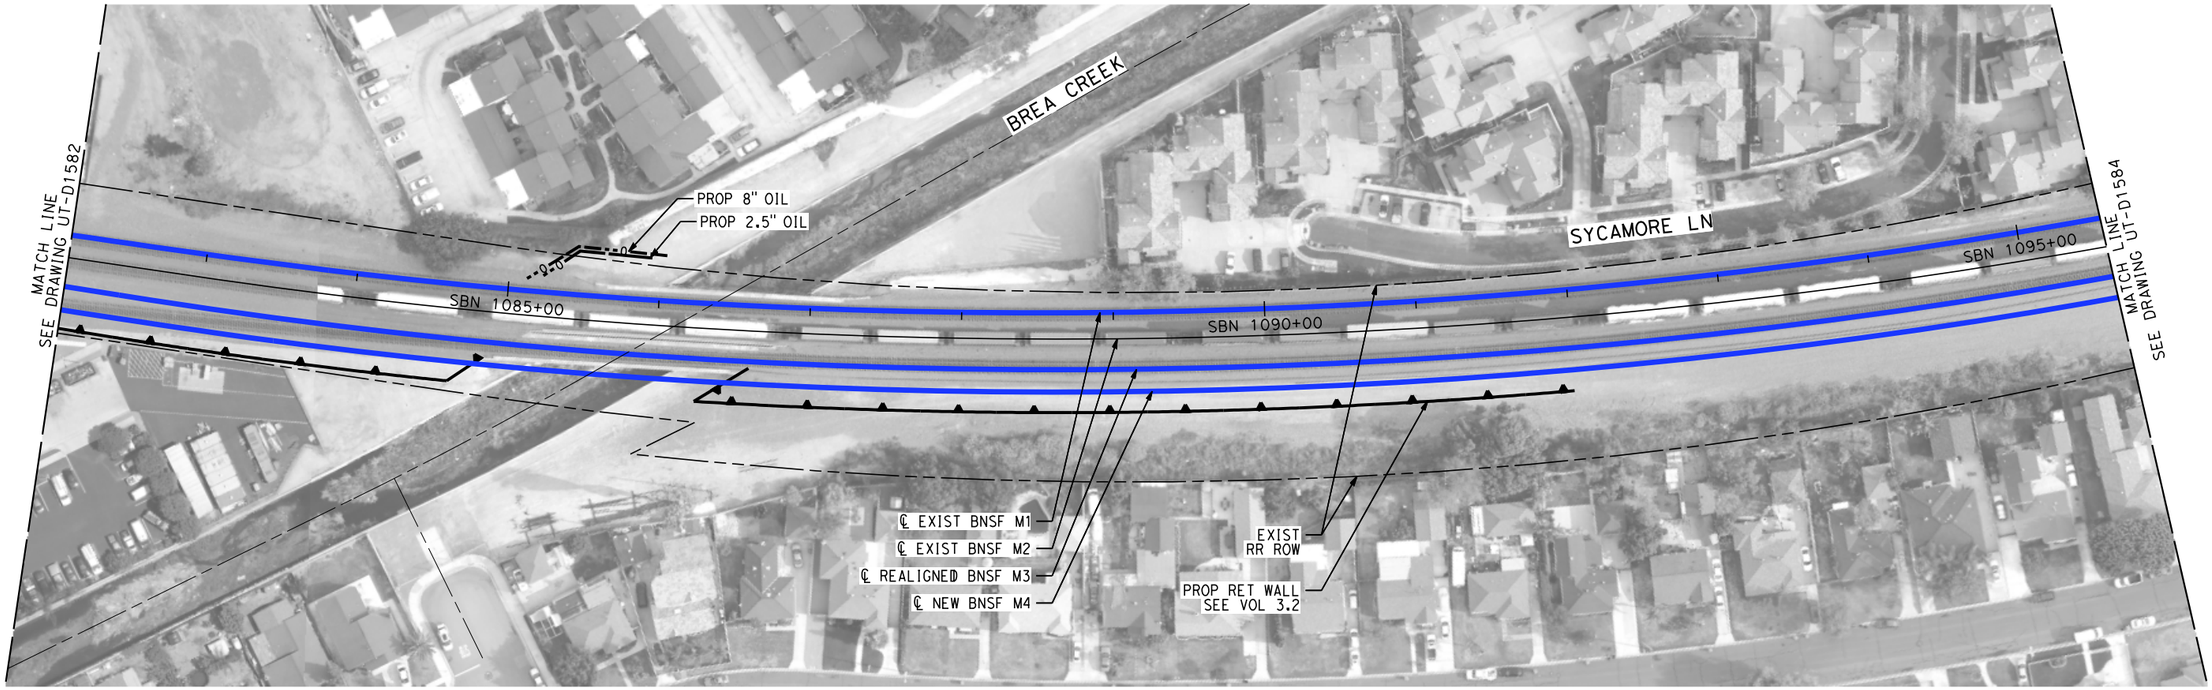

NOT FOR CONSTRUCTION
FOR INTERNAL USE ONLY

50 0 50 100
1"=50'
SCALE APPLICABLE FOR FULL SIZE ONLY

REV	DATE	BY	CHK	APP	DESCRIPTION

DESIGNED BY C. HUANG
DRAWN BY C. HUANG
CHECKED BY A. BOSCH
IN CHARGE J. SWANSON
DATE 02/28/25

PEPD SUBMITTAL FOR INTERNAL USE ONLY

NOT FOR CONSTRUCTION


stv

CALIFORNIA HIGH-SPEED RAIL AUTHORITY

CALIFORNIA HIGH-SPEED TRAIN PROJECT
LOS ANGELES TO ANAHEIM
RECORD SET
PRELIMINARY ENGINEERING FOR PROJECT DEFINITION
PROPOSED UTILITIES RELOCATION PLAN
STA SBN 1082+00 TO STA SBN 1095+50

CONTRACT NO. HSR06-0005
DRAWING NO. UT-D1583
SCALE 1" = 50'
SHEET NO.

$PLOT$

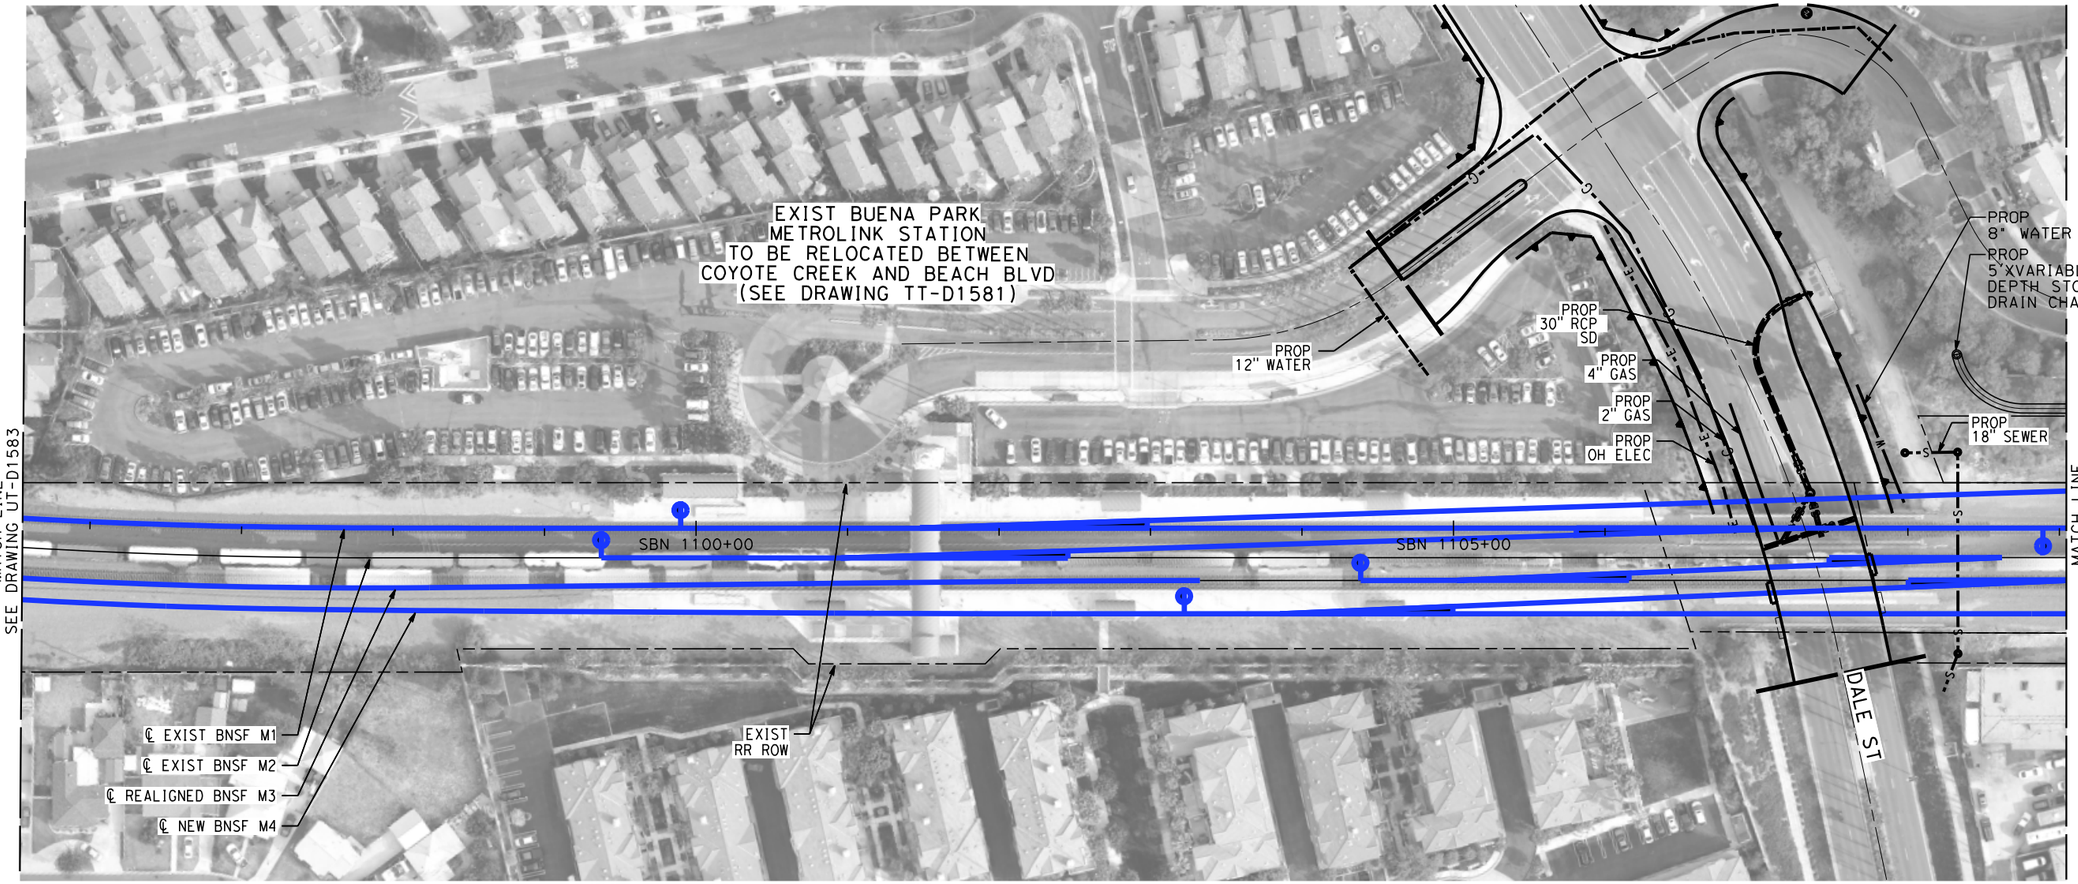

NOT FOR CONSTRUCTION
FOR INTERNAL USE ONLY

50 0 50 100
1"=50'
SCALE APPLICABLE FOR FULL SIZE ONLY

REV	DATE	BY	CHK	APP	DESCRIPTION

DESIGNED BY C. HUANG
DRAWN BY C. HUANG
CHECKED BY A. BOSCH
IN CHARGE J. SWANSON
DATE 02/28/25

PEPD SUBMITTAL FOR INTERNAL USE ONLY

NOT FOR CONSTRUCTION


stv

CALIFORNIA HIGH-SPEED RAIL AUTHORITY

CALIFORNIA HIGH-SPEED TRAIN PROJECT
LOS ANGELES TO ANAHEIM
RECORD SET
PRELIMINARY ENGINEERING FOR PROJECT DEFINITION
PROPOSED UTILITIES RELOCATION PLAN
STA SBN 1095+50 TO STA SBN 1109+00

CONTRACT NO. HSR06-0005
DRAWING NO. UT-D1584
SCALE 1" = 50'
SHEET NO.

$PLOT$

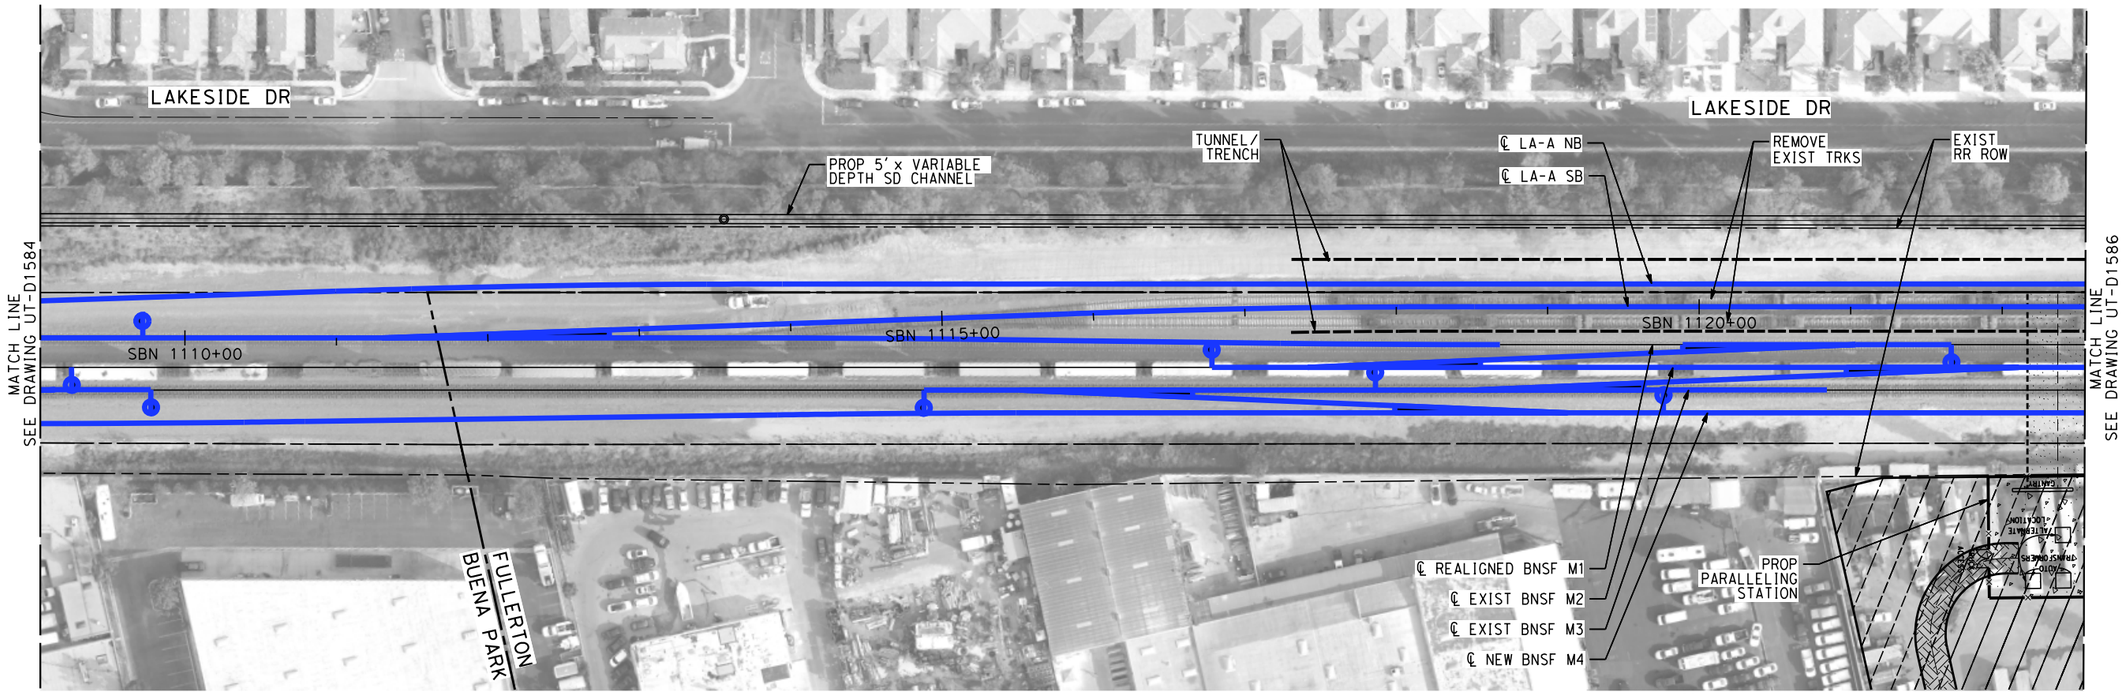

NOT FOR CONSTRUCTION
FOR INTERNAL USE ONLY

50 0 50 100
1"=50'
SCALE APPLICABLE FOR FULL SIZE ONLY

REV	DATE	BY	CHK	APP	DESCRIPTION

DESIGNED BY C. HUANG
DRAWN BY C. HUANG
CHECKED BY A. BOSCH
IN CHARGE J. SWANSON
DATE 02/28/25

PEPD SUBMITTAL FOR INTERNAL USE ONLY

NOT FOR CONSTRUCTION


stv

CALIFORNIA HIGH-SPEED RAIL AUTHORITY

CALIFORNIA HIGH-SPEED TRAIN PROJECT
LOS ANGELES TO ANAHEIM
RECORD SET
PRELIMINARY ENGINEERING FOR PROJECT DEFINITION
PROPOSED UTILITIES RELOCATION PLAN
STA SBN 1109+00 TO STA SBN 1122+50

CONTRACT NO. HSR06-0005
DRAWING NO. UT-D1585
SCALE 1" = 50'
SHEET NO.

$PLOT$

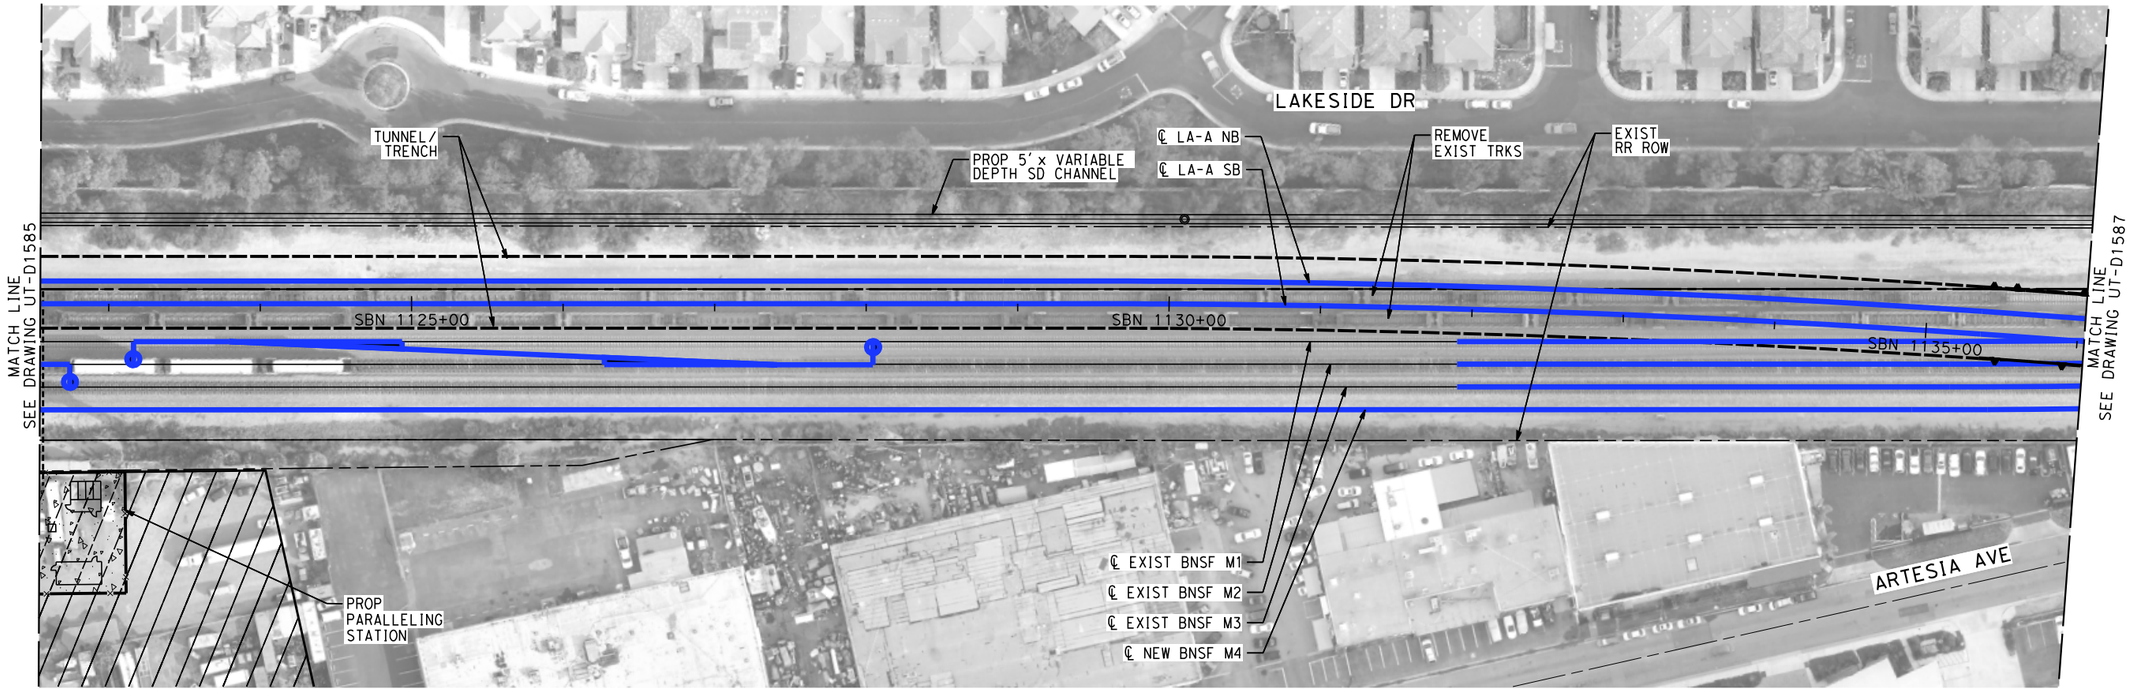

NOT FOR CONSTRUCTION
FOR INTERNAL USE ONLY

50 0 50 100
1"=50'
SCALE APPLICABLE FOR FULL SIZE ONLY

REV	DATE	BY	CHK	APP	DESCRIPTION

DESIGNED BY C. HUANG
DRAWN BY C. HUANG
CHECKED BY A. BOSCH
IN CHARGE J. SWANSON
DATE 02/28/25

PEPD SUBMITTAL FOR INTERNAL USE ONLY

NOT FOR CONSTRUCTION


stv

CALIFORNIA HIGH-SPEED RAIL AUTHORITY

CALIFORNIA HIGH-SPEED TRAIN PROJECT
LOS ANGELES TO ANAHEIM
RECORD SET
PRELIMINARY ENGINEERING FOR PROJECT DEFINITION
PROPOSED UTILITIES RELOCATION PLAN
STA SBN 1122+50 TO STA SBN 1136+00

CONTRACT NO. HSR06-0005
DRAWING NO. UT-D1586
SCALE 1" = 50'
SHEET NO.

$PLOT$

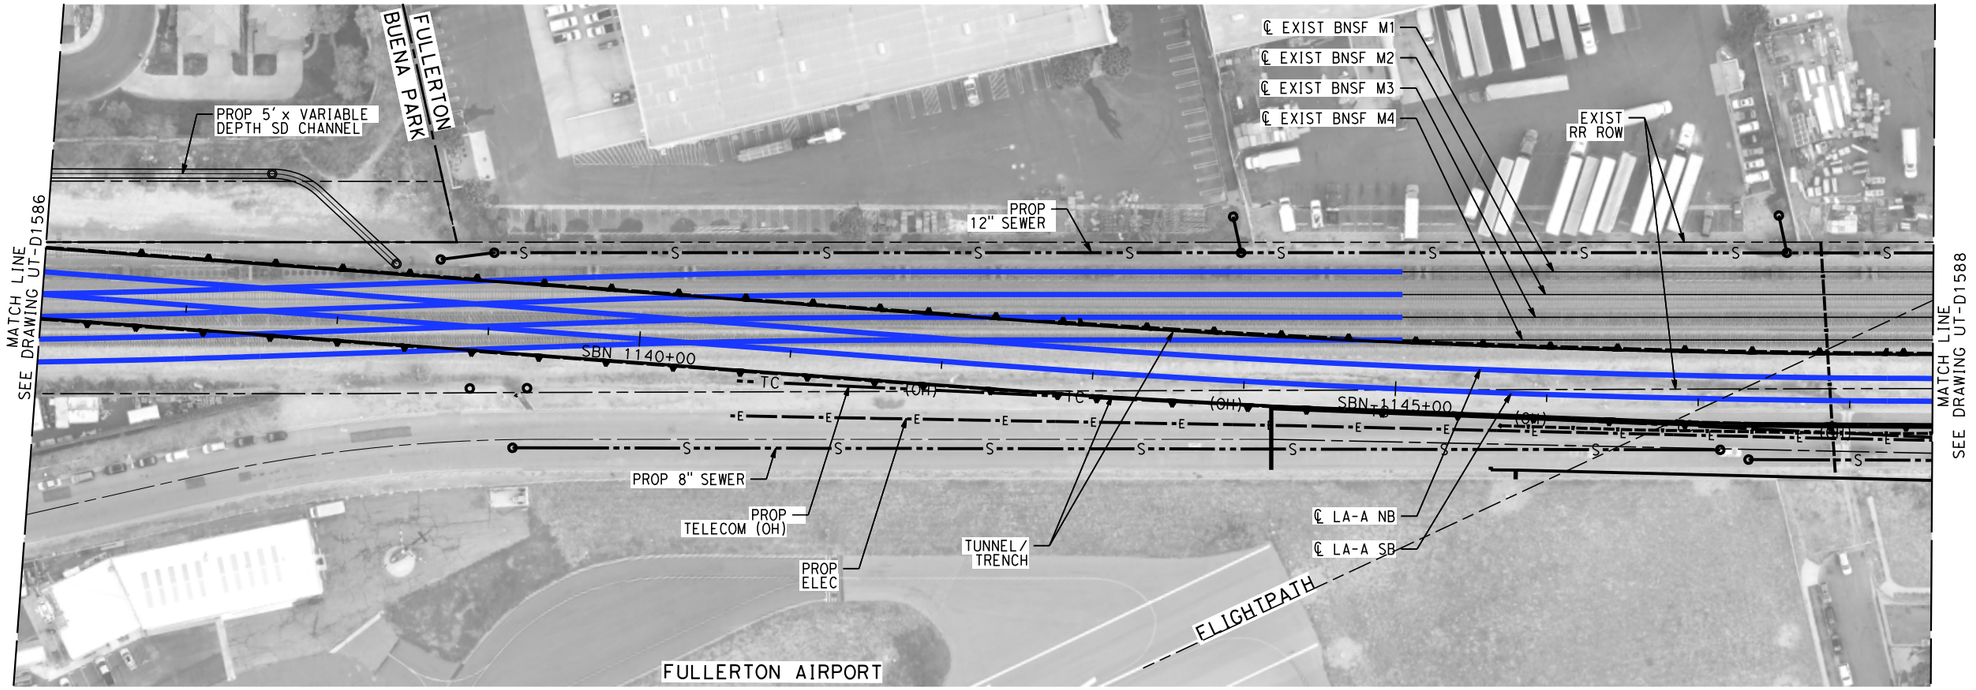

NOT FOR CONSTRUCTION
FOR INTERNAL USE ONLY

50 0 50 100
1"=50'
SCALE APPLICABLE FOR FULL SIZE ONLY

REV	DATE	BY	CHK	APP	DESCRIPTION

DESIGNED BY C. HUANG
DRAWN BY C. HUANG
CHECKED BY A. BOSCH
IN CHARGE J. SWANSON
DATE 02/28/25

PEPD SUBMITTAL FOR INTERNAL USE ONLY

NOT FOR CONSTRUCTION

stv


CALIFORNIA HIGH-SPEED RAIL AUTHORITY

CALIFORNIA HIGH-SPEED TRAIN PROJECT
LOS ANGELES TO ANAHEIM

RECORD SET
PRELIMINARY ENGINEERING FOR PROJECT DEFINITION
PROPOSED UTILITIES RELOCATION PLAN
STA SBN 1136+00 TO STA SBN 1148+50

CONTRACT NO. HSR06-0005
DRAWING NO. UT-D1587
SCALE 1" = 50'
SHEET NO.

$PLOT$

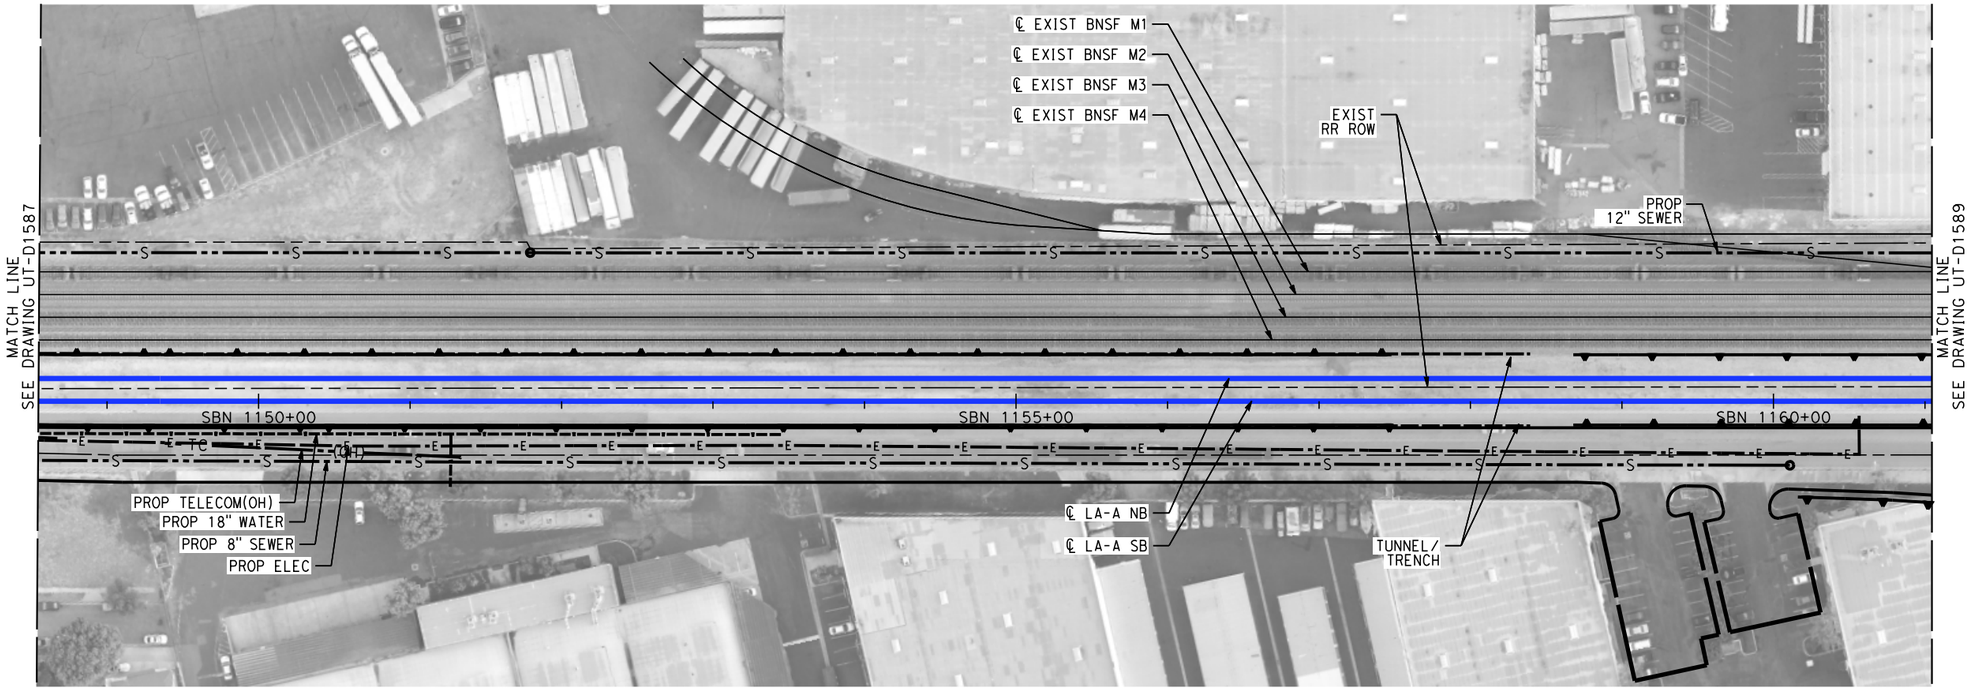

NOT FOR CONSTRUCTION
FOR INTERNAL USE ONLY

50 0 50 100
1"=50'
SCALE APPLICABLE FOR FULL SIZE ONLY

REV	DATE	BY	CHK	APP	DESCRIPTION

DESIGNED BY C. HUANG
DRAWN BY C. HUANG
CHECKED BY A. BOSCH
IN CHARGE J. SWANSON
DATE 02/28/25

PEPD SUBMITTAL FOR INTERNAL USE ONLY

NOT FOR CONSTRUCTION


stv

CALIFORNIA HIGH-SPEED RAIL AUTHORITY

CALIFORNIA HIGH-SPEED TRAIN PROJECT
LOS ANGELES TO ANAHEIM
RECORD SET
PRELIMINARY ENGINEERING FOR PROJECT DEFINITION
PROPOSED UTILITIES RELOCATION PLAN
STA SBN 1148+50 TO STA SBN 1161+00

CONTRACT NO. HSR06-0005
DRAWING NO. UT-D1588
SCALE 1" = 50'
SHEET NO.

$PLOT$

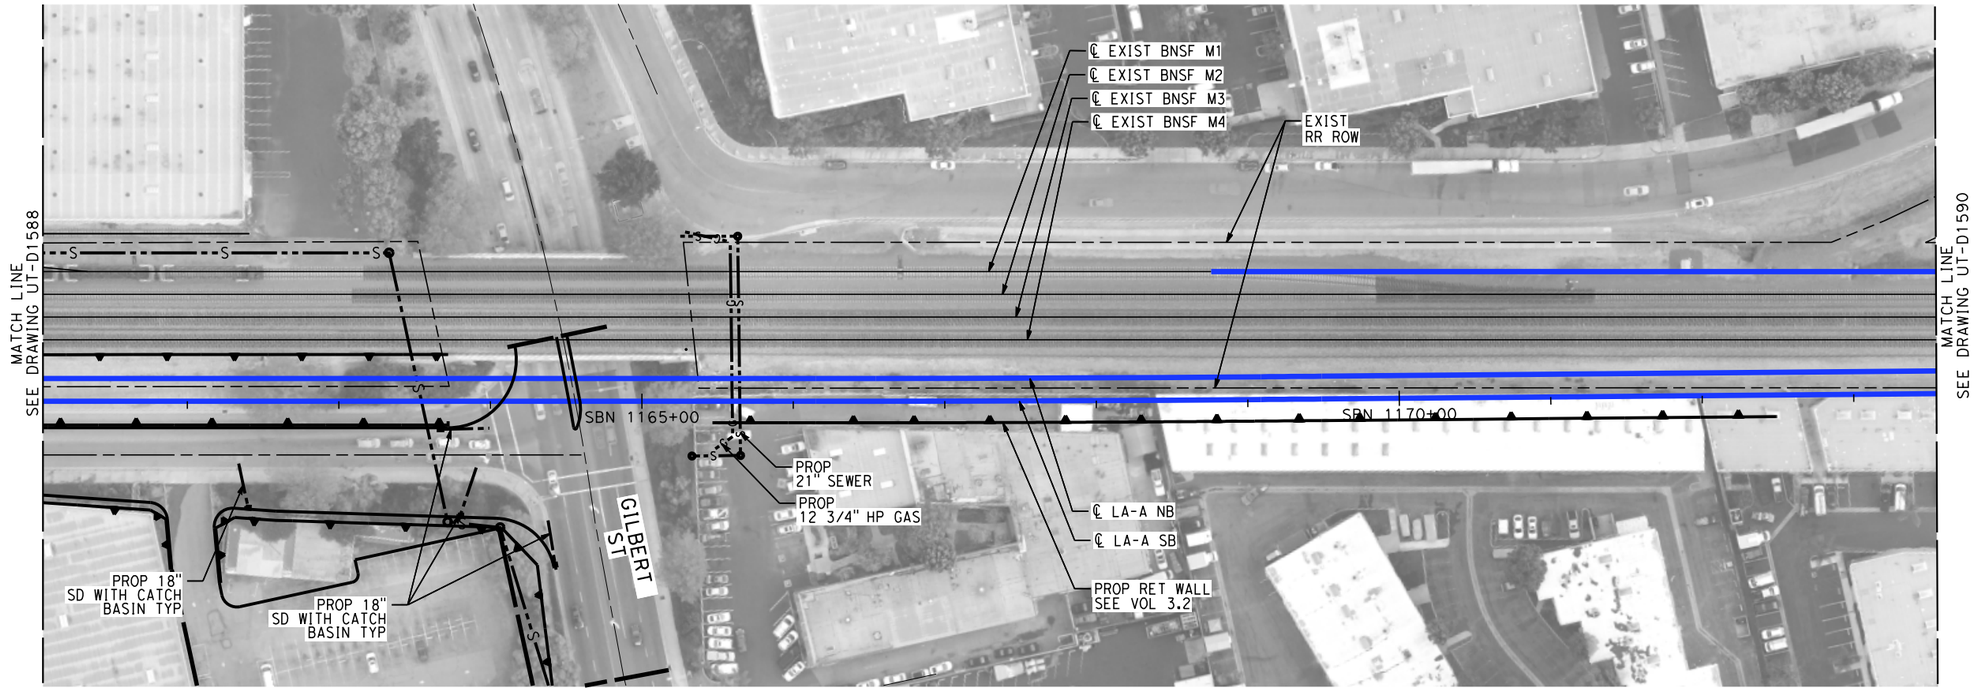

NOT FOR CONSTRUCTION
FOR INTERNAL USE ONLY

50 0 50 100
1"=50'
SCALE APPLICABLE FOR FULL SIZE ONLY

REV	DATE	BY	CHK	APP	DESCRIPTION

DESIGNED BY C. HUANG
DRAWN BY C. HUANG
CHECKED BY A. BOSCH
IN CHARGE J. SWANSON
DATE 02/28/25

PEPD SUBMITTAL FOR INTERNAL USE ONLY

NOT FOR CONSTRUCTION


stv

CALIFORNIA
HIGH-SPEED RAIL AUTHORITY

CALIFORNIA HIGH-SPEED TRAIN PROJECT
LOS ANGELES TO ANAHEIM
RECORD SET
PRELIMINARY ENGINEERING FOR PROJECT DEFINITION
PROPOSED UTILITIES RELOCATION PLAN
STA SBN 1161+00 TO STA SBN 1173+50

CONTRACT NO. HSR06-0005
DRAWING NO. UT-D1589
SCALE 1" = 50'
SHEET NO.

$PLOT$

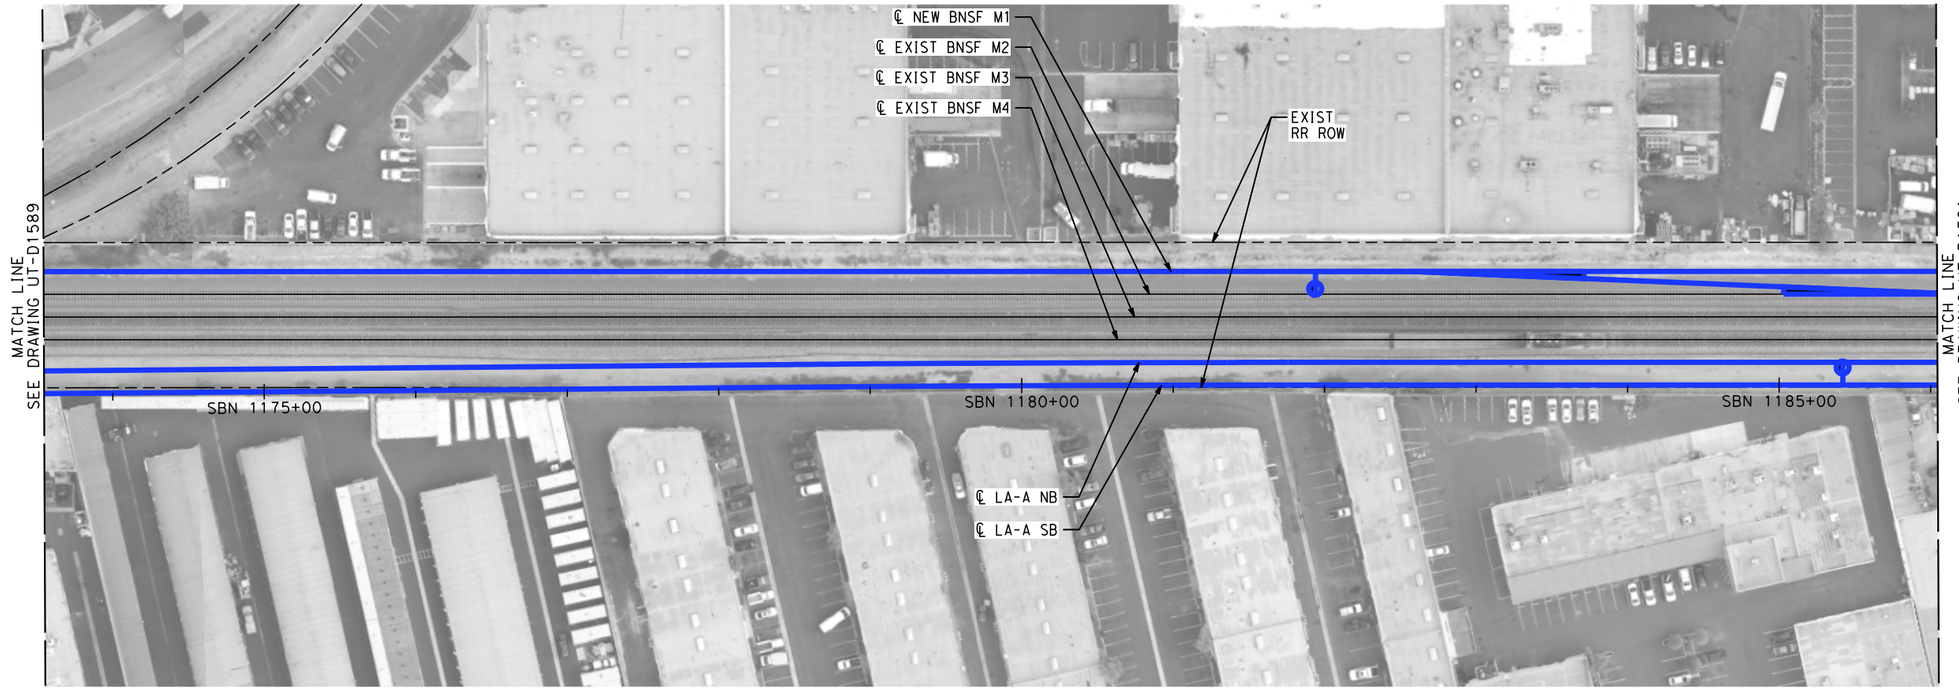

NOT FOR CONSTRUCTION
FOR INTERNAL USE ONLY

50 0 50 100
1"=50'
SCALE APPLICABLE FOR FULL SIZE ONLY

REV	DATE	BY	CHK	APP	DESCRIPTION

DESIGNED BY C. HUANG
DRAWN BY C. HUANG
CHECKED BY A. BOSCH
IN CHARGE J. SWANSON
DATE 02/28/25

PEPD SUBMITTAL FOR INTERNAL USE ONLY

NOT FOR CONSTRUCTION


stv

CALIFORNIA HIGH-SPEED RAIL AUTHORITY

CALIFORNIA HIGH-SPEED TRAIN PROJECT
LOS ANGELES TO ANAHEIM
RECORD SET
PRELIMINARY ENGINEERING FOR PROJECT DEFINITION
PROPOSED UTILITIES RELOCATION PLAN
STA SBN 1173+50 TO STA SBN 1186+00

CONTRACT NO. HSR06-0005
DRAWING NO. UT-D1590
SCALE 1" = 50'
SHEET NO.

$PLOT$

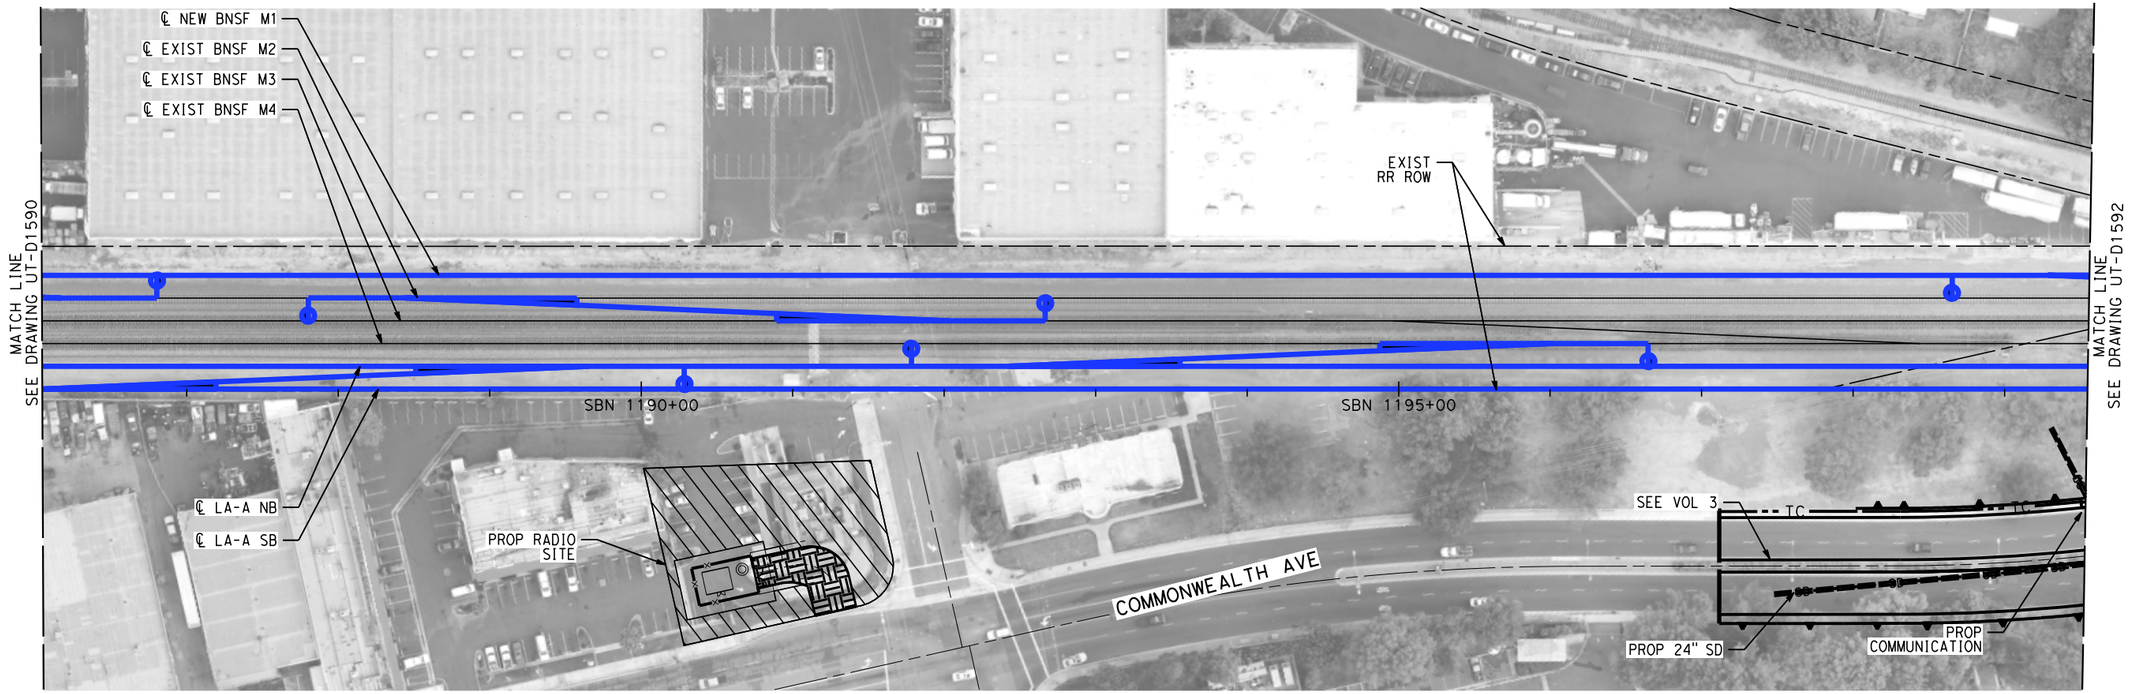

NOT FOR CONSTRUCTION
FOR INTERNAL USE ONLY

50 0 50 100
1"=50'
SCALE APPLICABLE FOR FULL SIZE ONLY

REV	DATE	BY	CHK	APP	DESCRIPTION

DESIGNED BY C. HUANG
DRAWN BY C. HUANG
CHECKED BY A. BOSCH
IN CHARGE J. SWANSON
DATE 02/28/25

PEPD SUBMITTAL FOR INTERNAL USE ONLY

NOT FOR CONSTRUCTION


stv

CALIFORNIA HIGH-SPEED RAIL AUTHORITY

CALIFORNIA HIGH-SPEED TRAIN PROJECT
LOS ANGELES TO ANAHEIM
RECORD SET
PRELIMINARY ENGINEERING FOR PROJECT DEFINITION
PROPOSED UTILITIES RELOCATION PLAN
STA SBN 1186+00 TO STA SBN 1199+50

CONTRACT NO. HSR06-0005
DRAWING NO. UT-D1591
SCALE 1" = 50'
SHEET NO.

$PLOT$

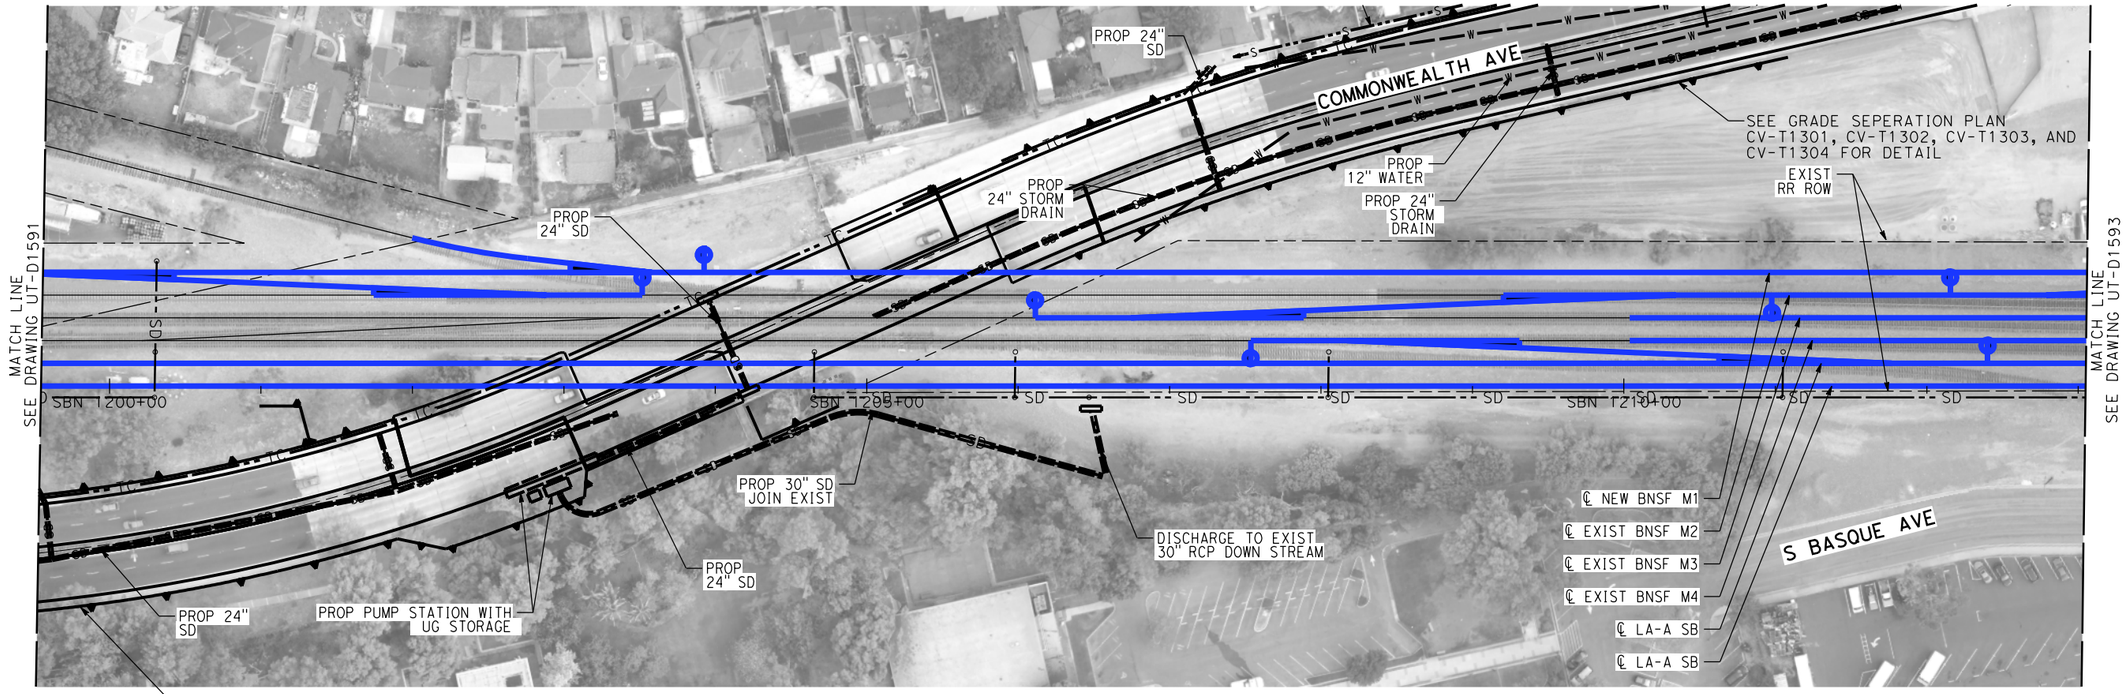

NOT FOR CONSTRUCTION
FOR INTERNAL USE ONLY

50 0 50 100
1"=50'
SCALE APPLICABLE FOR FULL SIZE ONLY

REV	DATE	BY	CHK	APP	DESCRIPTION

DESIGNED BY C. HUANG
DRAWN BY C. HUANG
CHECKED BY A. BOSCH
IN CHARGE J. SWANSON
DATE 02/28/25

PEPD SUBMITTAL FOR INTERNAL USE ONLY

NOT FOR CONSTRUCTION


stv

CALIFORNIA HIGH-SPEED RAIL AUTHORITY

CALIFORNIA HIGH-SPEED TRAIN PROJECT
LOS ANGELES TO ANAHEIM
RECORD SET
PRELIMINARY ENGINEERING FOR PROJECT DEFINITION
PROPOSED UTILITIES RELOCATION PLAN
STA SBN 1199+50 TO STA SBN 1213+00

CONTRACT NO. HSR06-0005
DRAWING NO. UT-D1592
SCALE 1" = 50'
SHEET NO.

$PLOT$

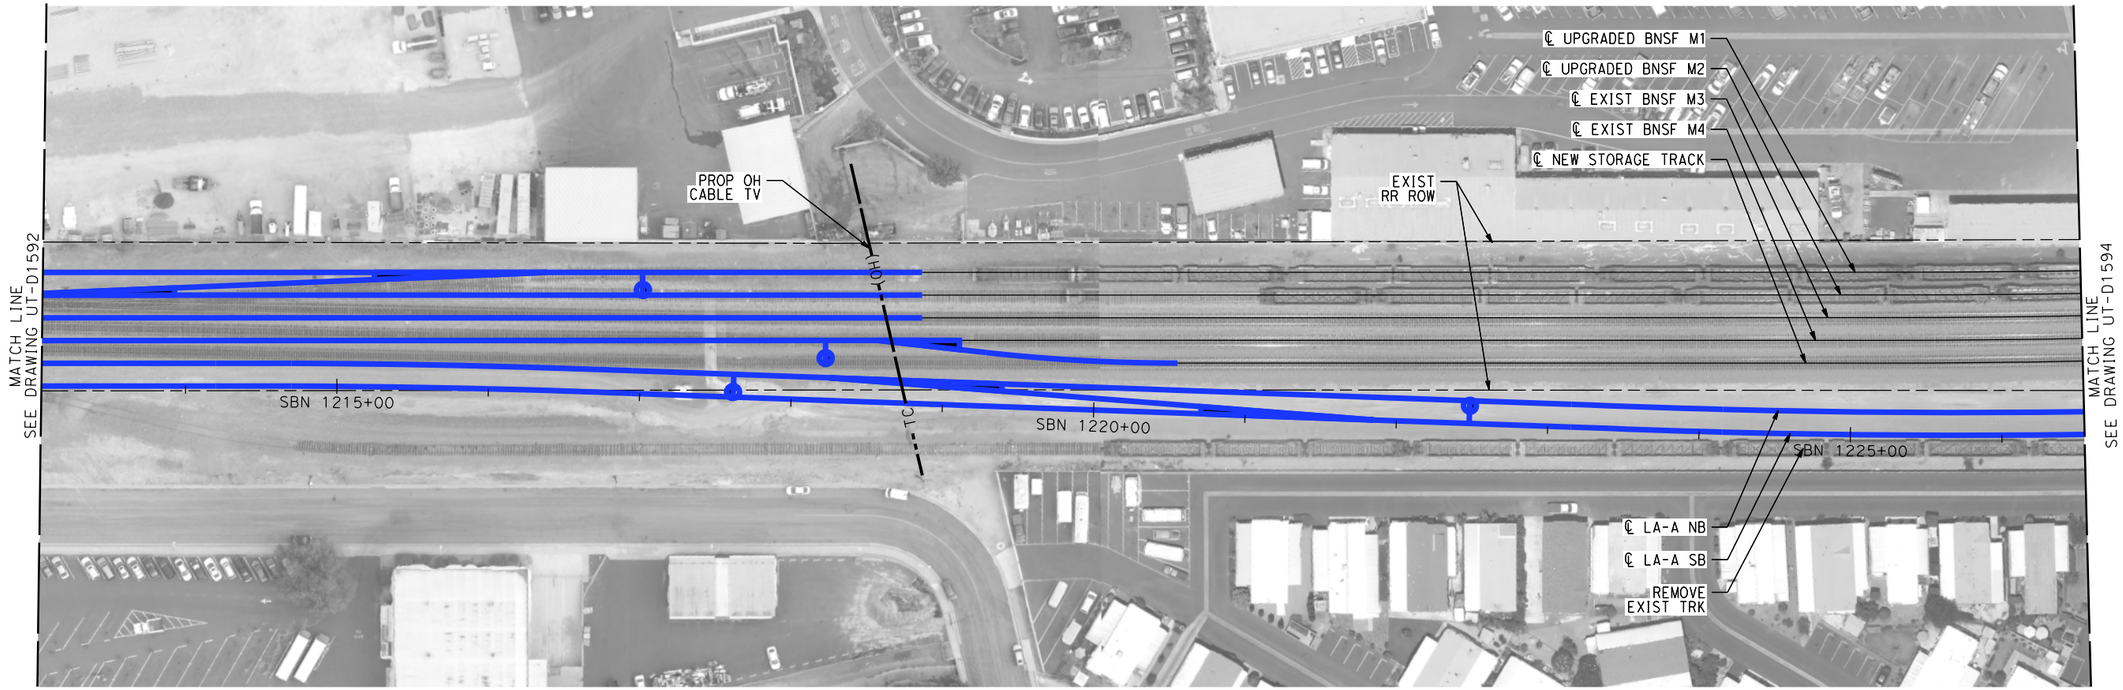

NOT FOR CONSTRUCTION
FOR INTERNAL USE ONLY

50 0 50 100
1"=50'
SCALE APPLICABLE FOR FULL SIZE ONLY

REV	DATE	BY	CHK	APP	DESCRIPTION

DESIGNED BY C. HUANG
DRAWN BY C. HUANG
CHECKED BY A. BOSCH
IN CHARGE J. SWANSON
DATE 02/28/25

PEPD SUBMITTAL FOR INTERNAL USE ONLY

NOT FOR CONSTRUCTION


stv

CALIFORNIA HIGH-SPEED RAIL AUTHORITY

CALIFORNIA HIGH-SPEED TRAIN PROJECT
LOS ANGELES TO ANAHEIM
RECORD SET
PRELIMINARY ENGINEERING FOR PROJECT DEFINITION
PROPOSED UTILITIES RELOCATION PLAN
STA SBN 1213+00 TO STA SBN 1226+50

CONTRACT NO. HSR06-0005
DRAWING NO. UT-D1593
SCALE 1" = 50'
SHEET NO.

$PLOT$

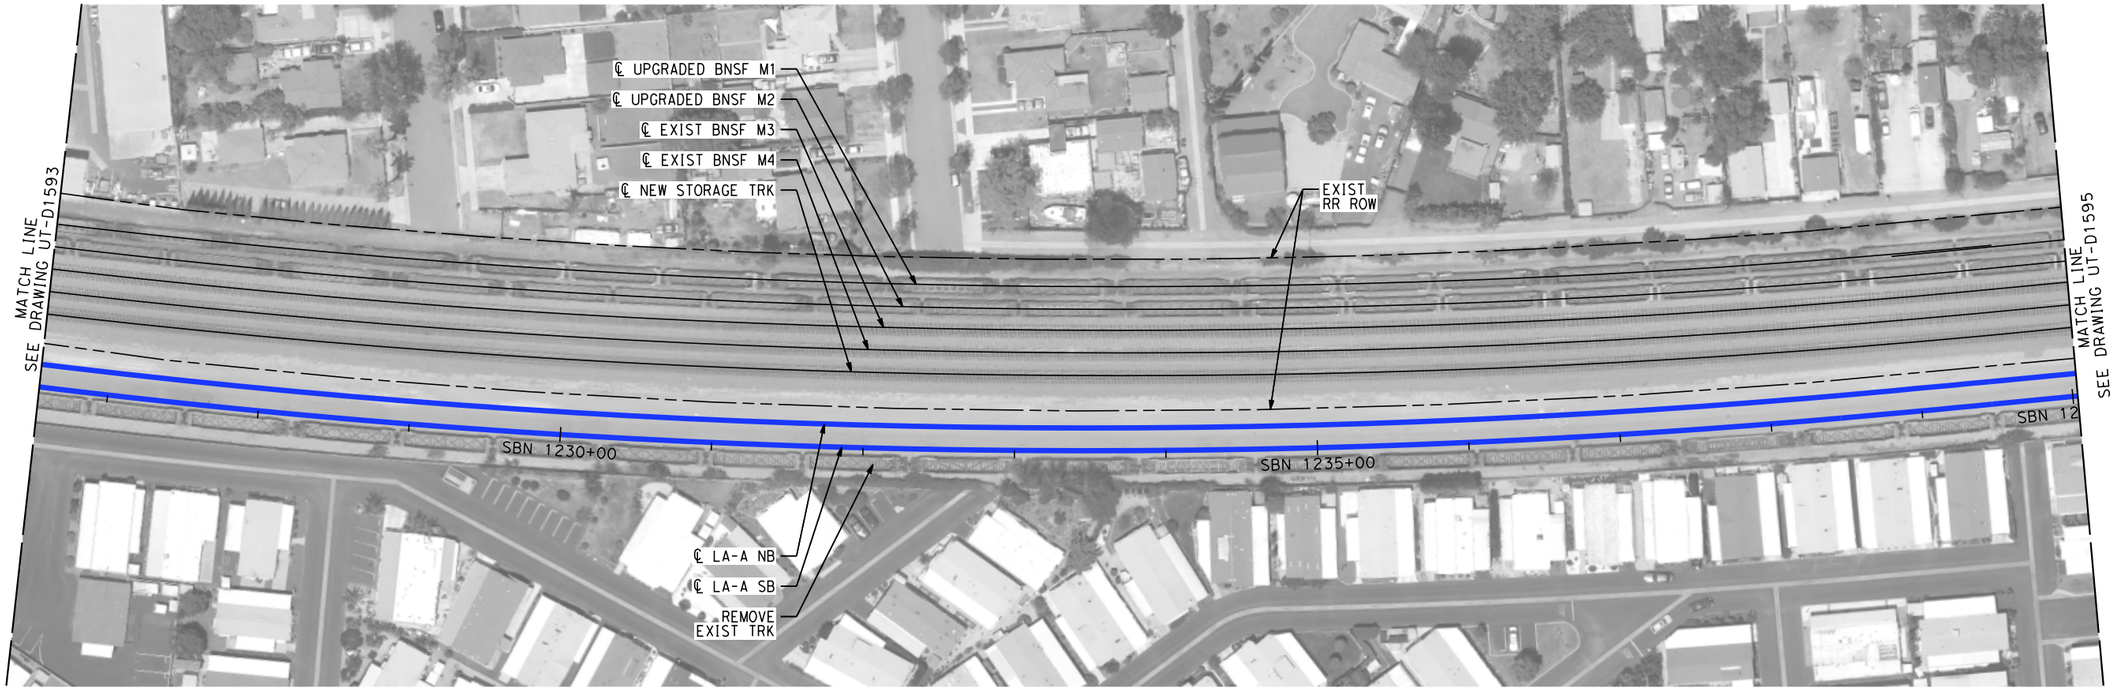

NOT FOR CONSTRUCTION
FOR INTERNAL USE ONLY

50 0 50 100
1"=50'
SCALE APPLICABLE FOR FULL SIZE ONLY

REV	DATE	BY	CHK	APP	DESCRIPTION

DESIGNED BY C. HUANG
DRAWN BY C. HUANG
CHECKED BY A. BOSCH
IN CHARGE J. SWANSON
DATE 02/28/25

PEPD SUBMITTAL FOR INTERNAL USE ONLY

NOT FOR CONSTRUCTION


stv

CALIFORNIA HIGH-SPEED RAIL AUTHORITY

CALIFORNIA HIGH-SPEED TRAIN PROJECT
LOS ANGELES TO ANAHEIM
RECORD SET
PRELIMINARY ENGINEERING FOR PROJECT DEFINITION
PROPOSED UTILITIES RELOCATION PLAN
STA SBN 1226+50 TO STA SBN 1240+00

CONTRACT NO. HSR06-0005
DRAWING NO. UT-D1594
SCALE 1" = 50'
SHEET NO.

$PLOT$

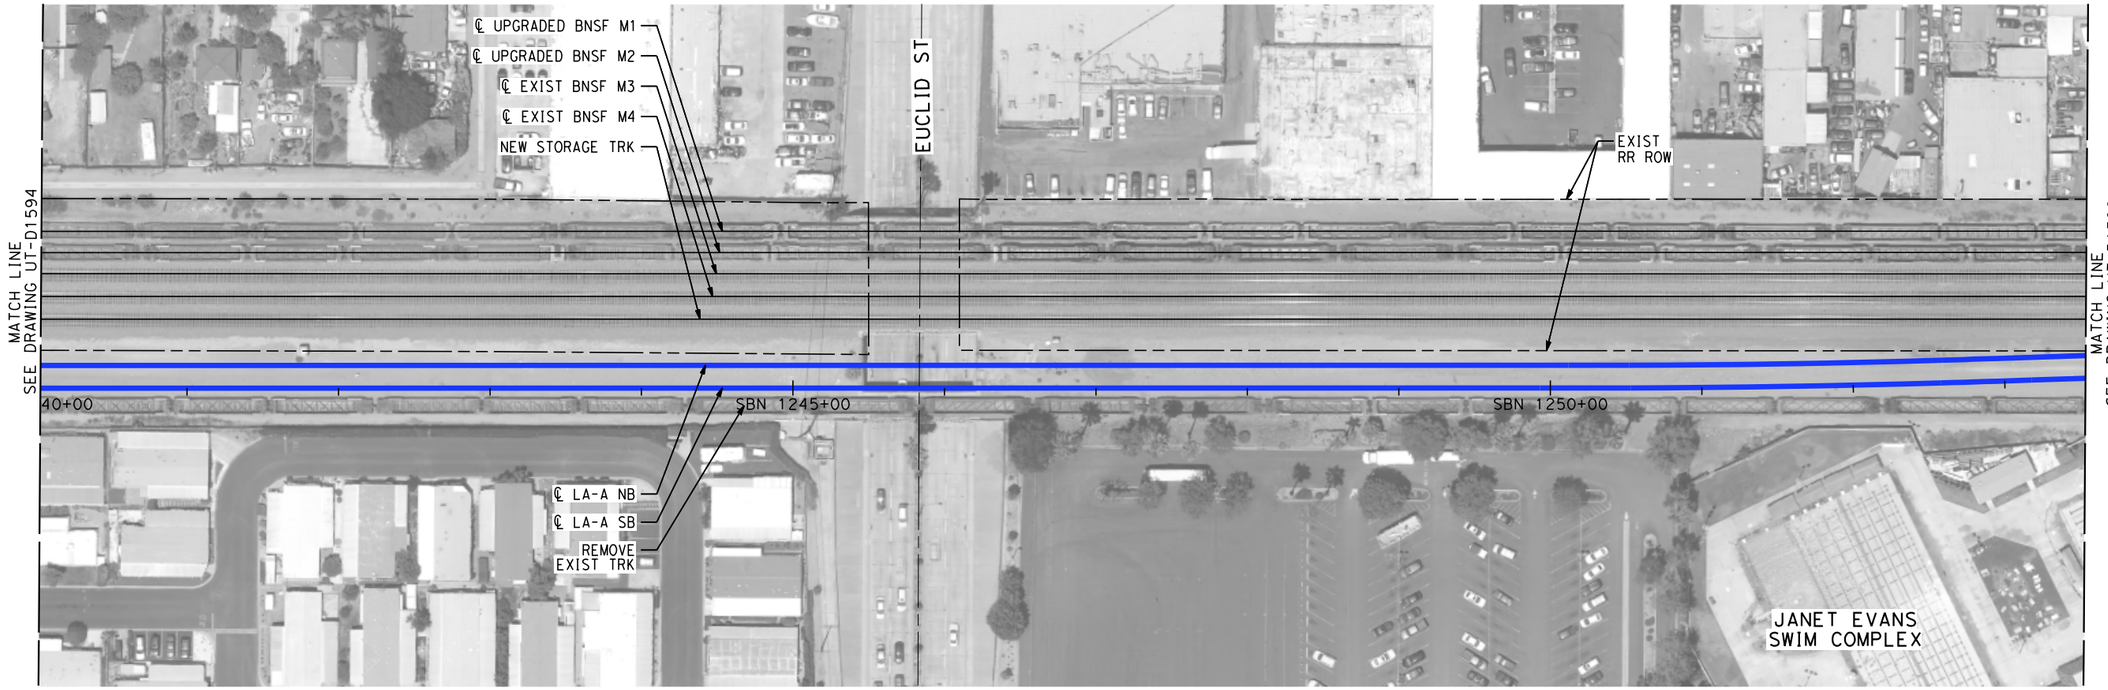

NOT FOR CONSTRUCTION
FOR INTERNAL USE ONLY

50 0 50 100
1"=50'
SCALE APPLICABLE FOR FULL SIZE ONLY

REV	DATE	BY	CHK	APP	DESCRIPTION

DESIGNED BY C. HUANG
DRAWN BY C. HUANG
CHECKED BY A. BOSCH
IN CHARGE J. SWANSON
DATE 02/28/25

PEPD SUBMITTAL FOR INTERNAL USE ONLY

NOT FOR CONSTRUCTION


stv

CALIFORNIA HIGH-SPEED RAIL AUTHORITY

CALIFORNIA HIGH-SPEED TRAIN PROJECT
LOS ANGELES TO ANAHEIM
RECORD SET
PRELIMINARY ENGINEERING FOR PROJECT DEFINITION
PROPOSED UTILITIES RELOCATION PLAN
STA SBN 1240+00 TO STA SBN 1253+50

CONTRACT NO. HSR06-0005
DRAWING NO. UT-D1595
SCALE 1" = 50'
SHEET NO.

$PLOT$

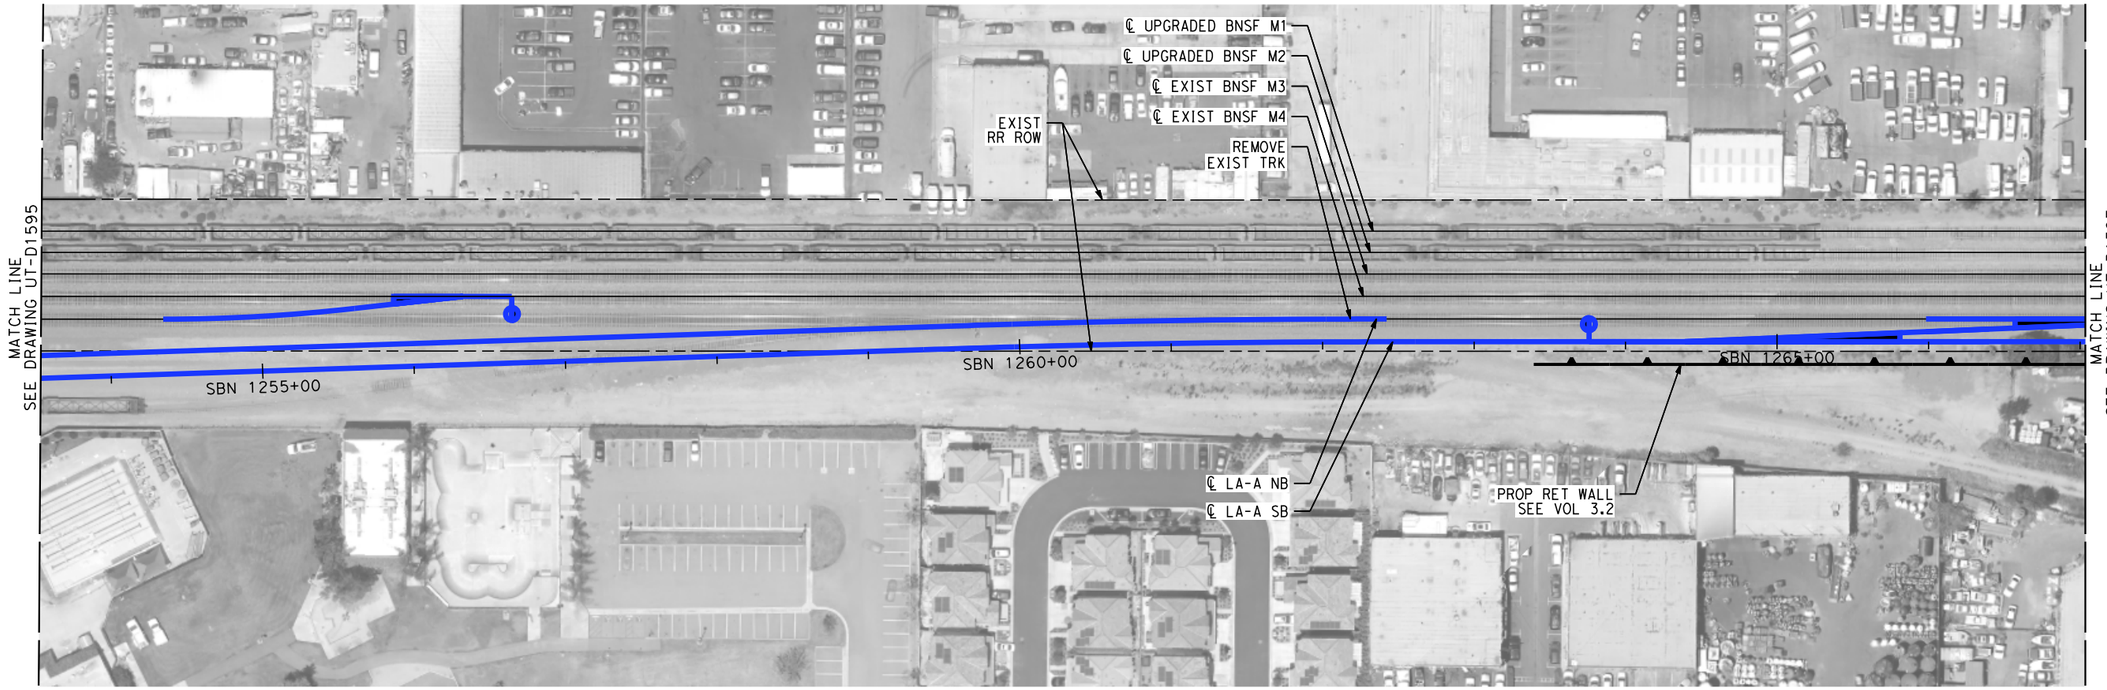

NOT FOR CONSTRUCTION
FOR INTERNAL USE ONLY

50 0 50 100
1"=50'
SCALE APPLICABLE FOR FULL SIZE ONLY

REV	DATE	BY	CHK	APP	DESCRIPTION

DESIGNED BY C. HUANG
DRAWN BY C. HUANG
CHECKED BY A. BOSCH
IN CHARGE J. SWANSON
DATE 02/28/25

PEPD SUBMITTAL FOR INTERNAL USE ONLY

NOT FOR CONSTRUCTION


stv

CALIFORNIA HIGH-SPEED RAIL AUTHORITY

CALIFORNIA HIGH-SPEED TRAIN PROJECT
LOS ANGELES TO ANAHEIM
RECORD SET
PRELIMINARY ENGINEERING FOR PROJECT DEFINITION
PROPOSED UTILITIES RELOCATION PLAN
STA SBN 1253+50 TO STA SBN 1267+00

CONTRACT NO. HSR06-0005
DRAWING NO. UT-D1596
SCALE 1" = 50'
SHEET NO.

$PLOT$

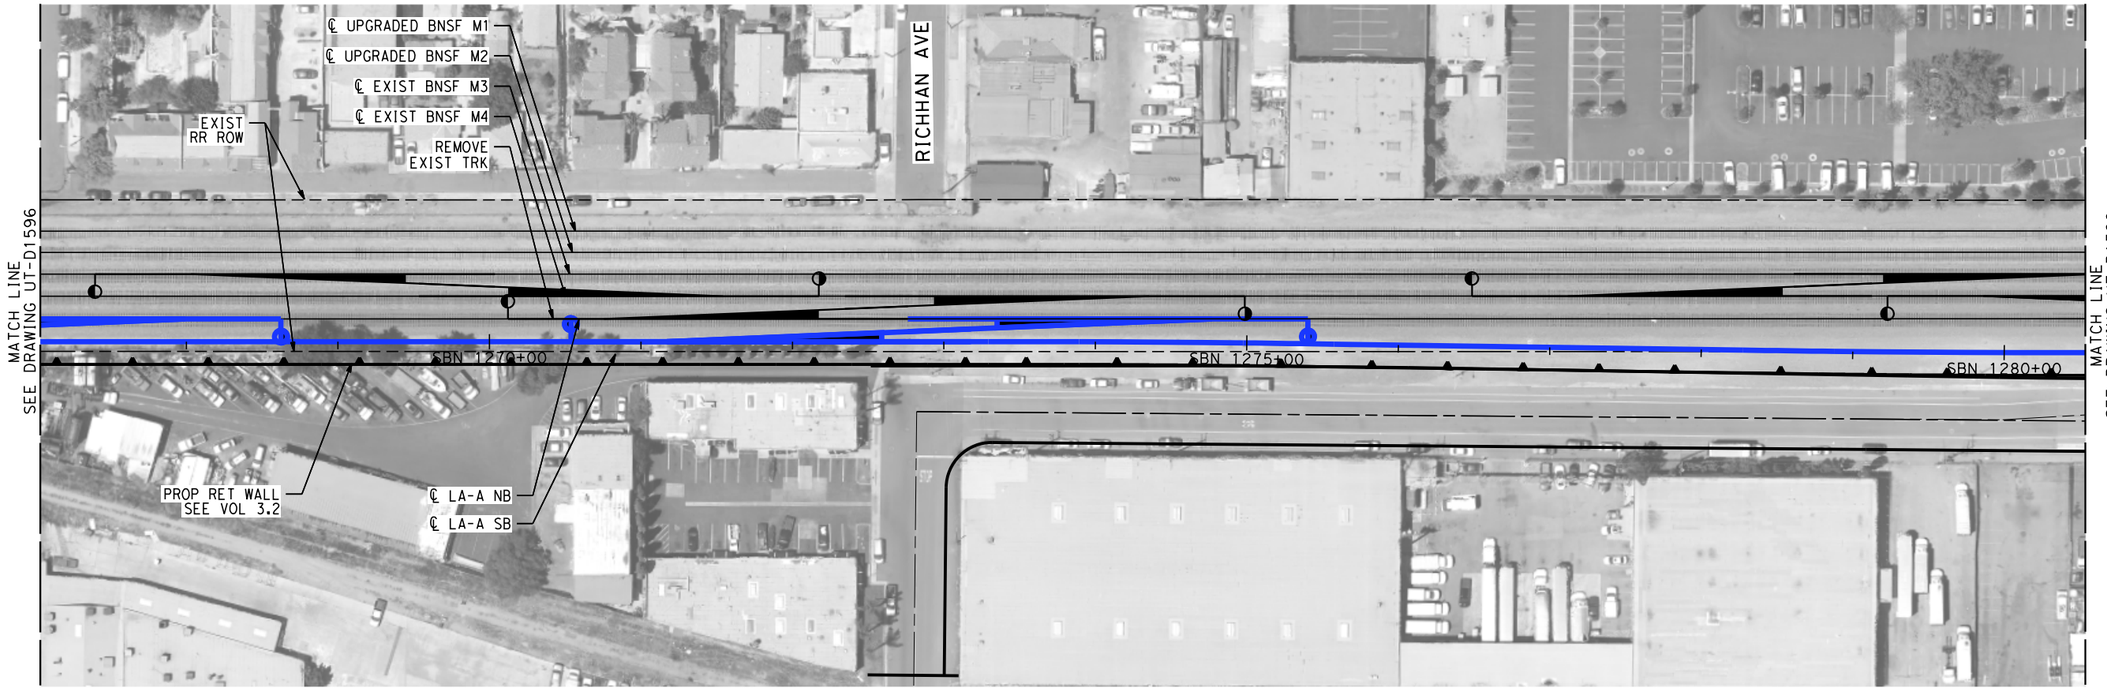

NOT FOR CONSTRUCTION
FOR INTERNAL USE ONLY

50 0 50 100
1"=50'
SCALE APPLICABLE FOR FULL SIZE ONLY

REV	DATE	BY	CHK	APP	DESCRIPTION

DESIGNED BY C. HUANG
DRAWN BY C. HUANG
CHECKED BY A. BOSCH
IN CHARGE J. SWANSON
DATE 02/28/25

PEPD SUBMITTAL FOR INTERNAL USE ONLY

NOT FOR CONSTRUCTION


stv

CALIFORNIA HIGH-SPEED RAIL AUTHORITY

CALIFORNIA HIGH-SPEED TRAIN PROJECT
LOS ANGELES TO ANAHEIM
RECORD SET
PRELIMINARY ENGINEERING FOR PROJECT DEFINITION
PROPOSED UTILITIES RELOCATION PLAN
STA SBN 1267+00 TO STA SBN 1280+50

CONTRACT NO. HSR06-0005
DRAWING NO. UT-D1597
SCALE 1" = 50'
SHEET NO.

$PLOT$

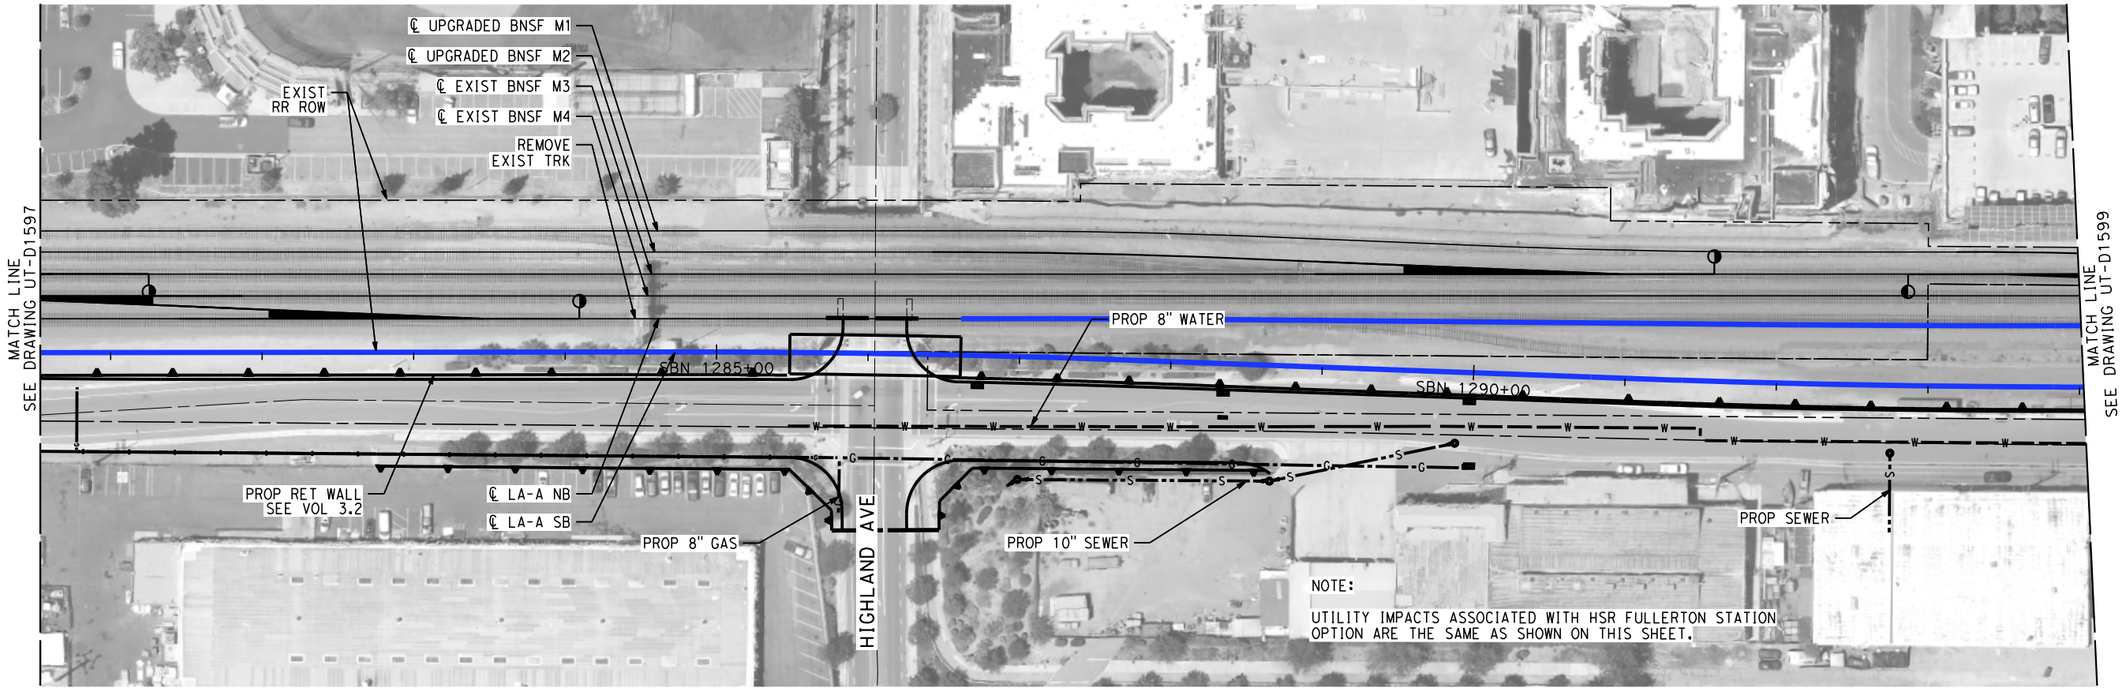

NOT FOR CONSTRUCTION
FOR INTERNAL USE ONLY

50 0 50 100
1"=50'
SCALE APPLICABLE FOR FULL SIZE ONLY

REV	DATE	BY	CHK	APP	DESCRIPTION

DESIGNED BY C. HUANG
DRAWN BY C. HUANG
CHECKED BY A. BOSCH
IN CHARGE J. SWANSON
DATE 02/28/25

PEPD SUBMITTAL FOR INTERNAL USE ONLY

NOT FOR CONSTRUCTION


stv

CALIFORNIA HIGH-SPEED RAIL AUTHORITY

CALIFORNIA HIGH-SPEED TRAIN PROJECT
LOS ANGELES TO ANAHEIM
RECORD SET
PRELIMINARY ENGINEERING FOR PROJECT DEFINITION
PROPOSED UTILITIES RELOCATION PLAN
STA SBN 1280+50 TO STA SBN 1294+00

CONTRACT NO. HSR06-0005
DRAWING NO. UT-D1598
SCALE 1" = 50'
SHEET NO.

$PLOT$

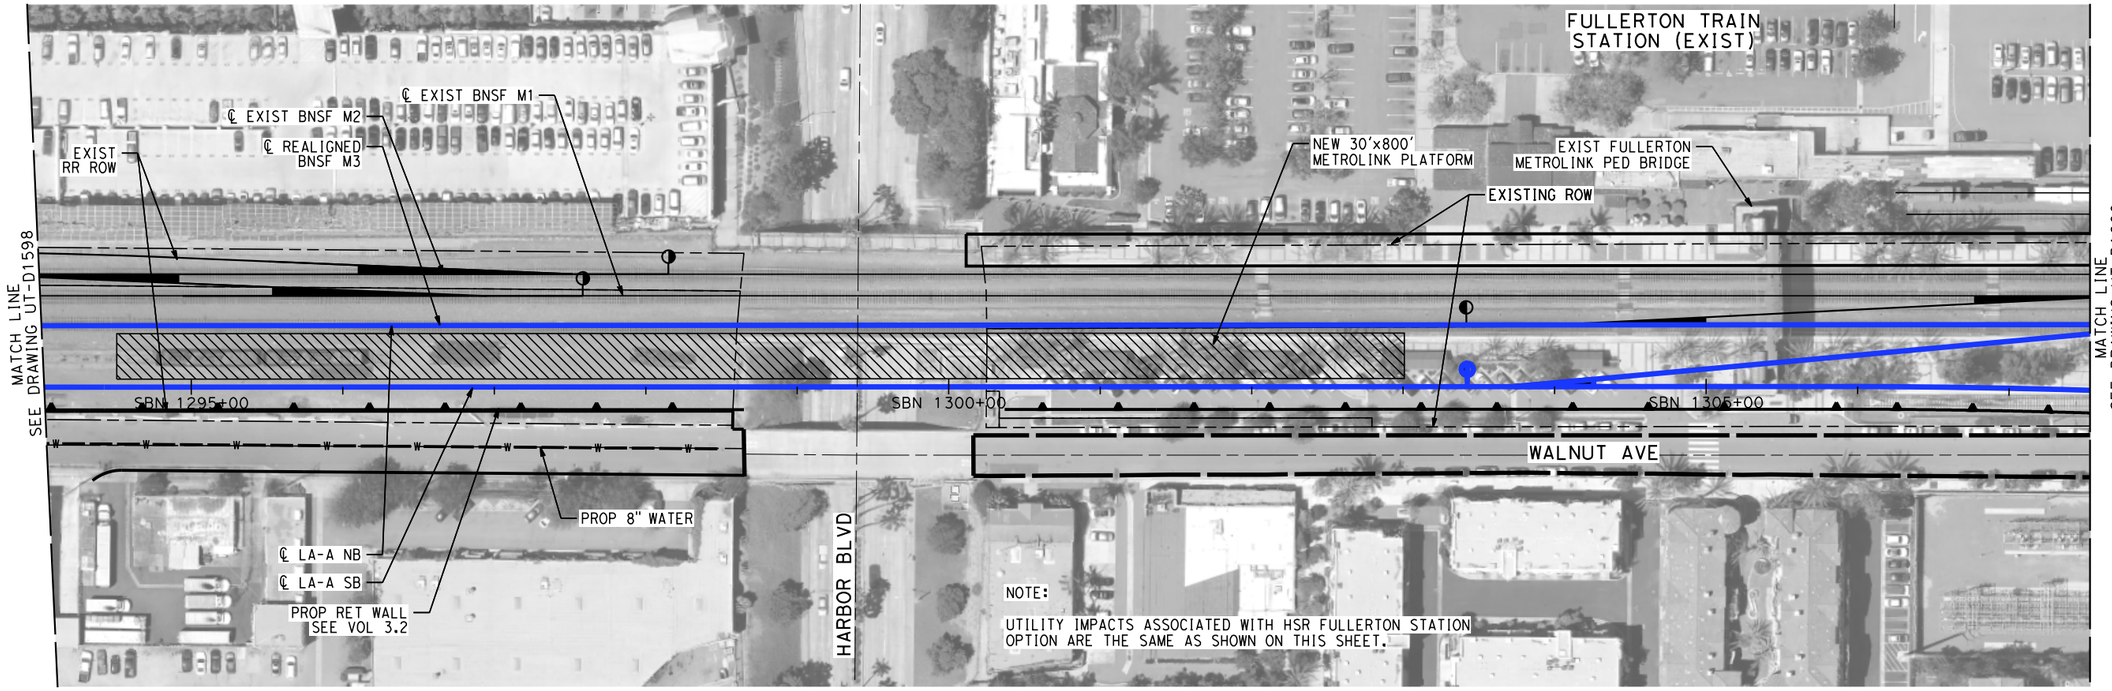

NOT FOR CONSTRUCTION
FOR INTERNAL USE ONLY

50 0 50 100
1"=50'
SCALE APPLICABLE FOR FULL SIZE ONLY

REV	DATE	BY	CHK	APP	DESCRIPTION

DESIGNED BY C. HUANG
DRAWN BY C. HUANG
CHECKED BY A. BOSCH
IN CHARGE J. SWANSON
DATE 02/28/25

PEPD SUBMITTAL FOR INTERNAL USE ONLY

NOT FOR CONSTRUCTION


stv

CALIFORNIA HIGH-SPEED RAIL AUTHORITY

CALIFORNIA HIGH-SPEED TRAIN PROJECT
LOS ANGELES TO ANAHEIM
RECORD SET
PRELIMINARY ENGINEERING FOR PROJECT DEFINITION
PROPOSED UTILITIES RELOCATION PLAN
STA SBN 1294+00 TO STA SBN 1307+50

CONTRACT NO. HSR06-0005
DRAWING NO. UT-D1599
SCALE 1" = 50'
SHEET NO.

$PLOT$

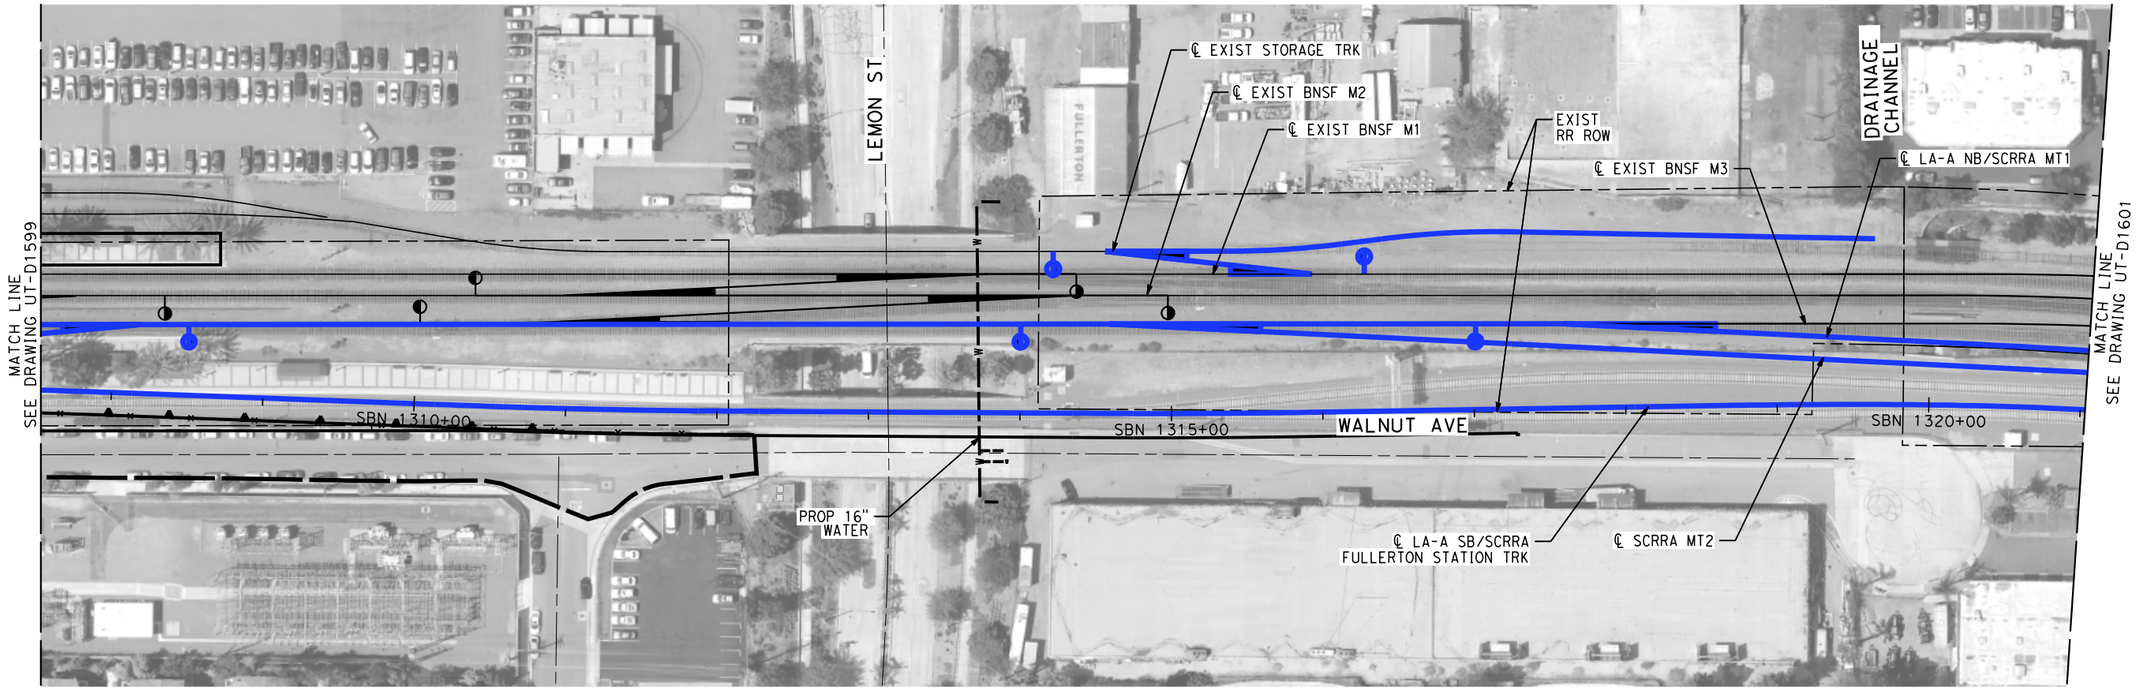

NOT FOR CONSTRUCTION
FOR INTERNAL USE ONLY

50 0 50 100
1"=50'
SCALE APPLICABLE FOR FULL SIZE ONLY

REV	DATE	BY	CHK	APP	DESCRIPTION

DESIGNED BY C. HUANG
DRAWN BY C. HUANG
CHECKED BY A. BOSCH
IN CHARGE J. SWANSON
DATE 02/28/25

PEPD SUBMITTAL FOR INTERNAL USE ONLY

NOT FOR CONSTRUCTION

stv

CALIFORNIA HIGH-SPEED RAIL AUTHORITY

CALIFORNIA HIGH-SPEED TRAIN PROJECT
LOS ANGELES TO ANAHEIM

RECORD SET
PRELIMINARY ENGINEERING FOR PROJECT DEFINITION
PROPOSED UTILITIES RELOCATION PLAN
STA SBN 1307+50 TO STA SBN 1321+00

CONTRACT NO. HSR06-0005
DRAWING NO. UT-D1600
SCALE 1" = 50'
SHEET NO.

$PLOT$



NOT FOR CONSTRUCTION
FOR INTERNAL USE ONLY

50 0 50 100
1"=50'
SCALE APPLICABLE FOR FULL SIZE ONLY

REV	DATE	BY	CHK	APP	DESCRIPTION

DESIGNED BY C. HUANG
DRAWN BY C. HUANG
CHECKED BY A. BOSCH
IN CHARGE J. SWANSON
DATE 02/28/25

PEPD SUBMITTAL FOR INTERNAL USE ONLY

NOT FOR CONSTRUCTION


stv

CALIFORNIA HIGH-SPEED RAIL AUTHORITY

CALIFORNIA HIGH-SPEED TRAIN PROJECT
LOS ANGELES TO ANAHEIM
RECORD SET
PRELIMINARY ENGINEERING FOR PROJECT DEFINITION
PROPOSED UTILITIES RELOCATION PLAN
STA SBN 1321+00 TO STA SBN 1333+00

CONTRACT NO. HSR06-0005
DRAWING NO. UT-D1601
SCALE 1" = 50'
SHEET NO.

$PLOT$

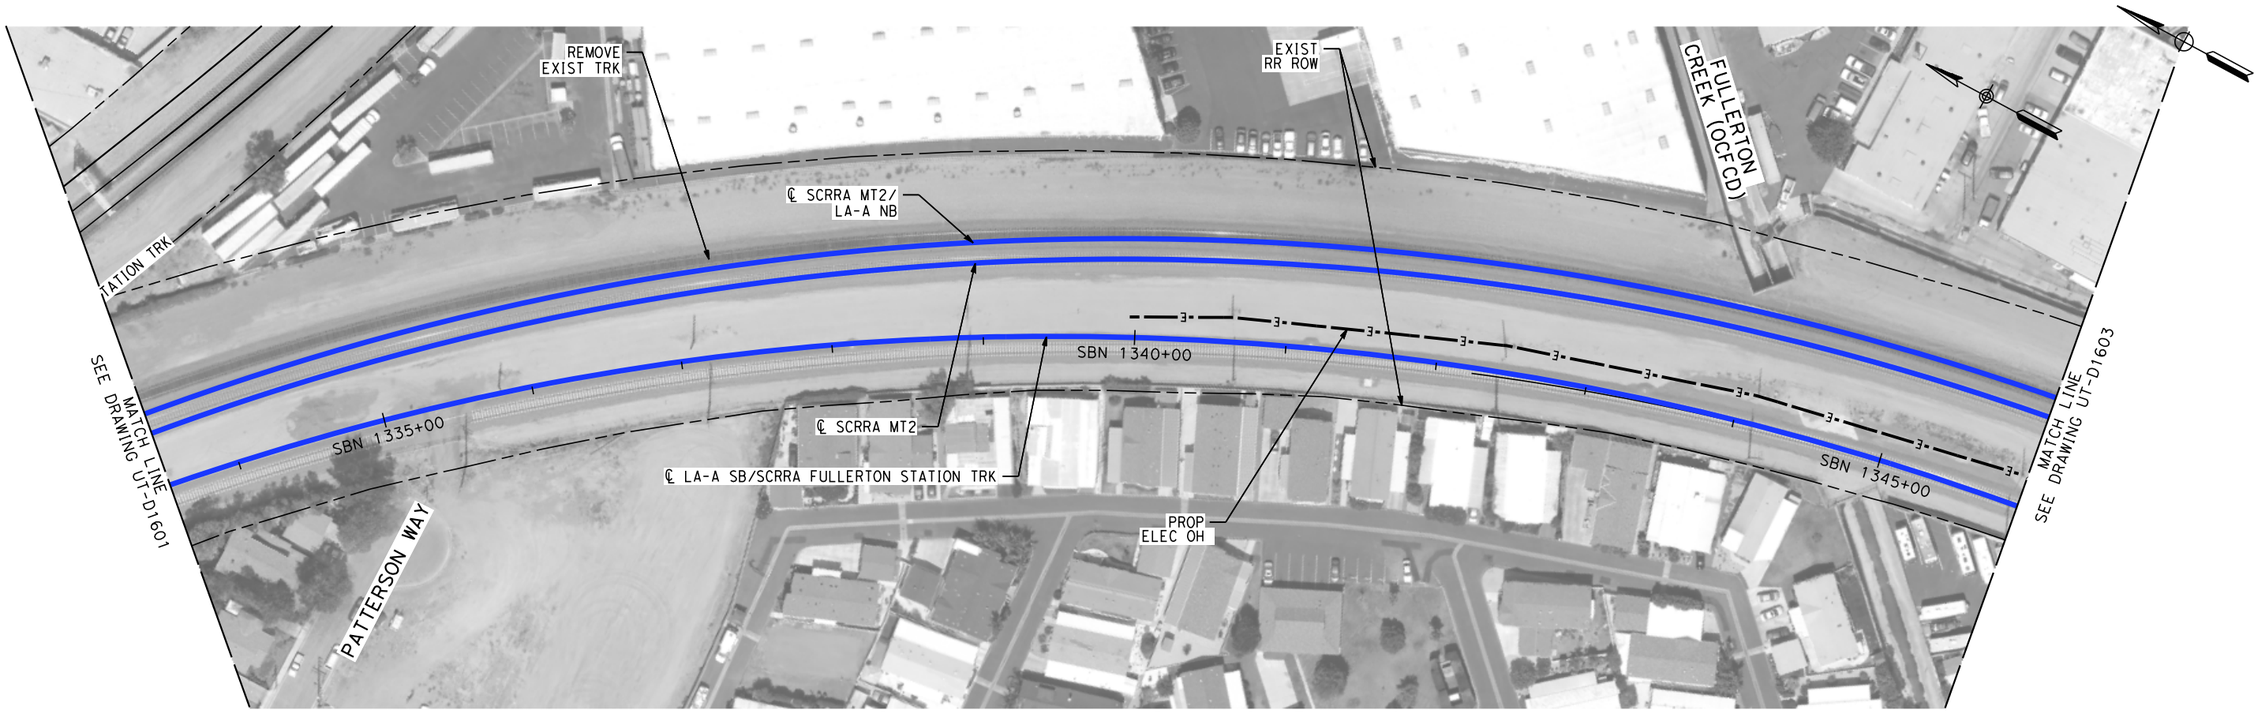

NOT FOR CONSTRUCTION
FOR INTERNAL USE ONLY

50 0 50 100
1"=50'
SCALE APPLICABLE FOR FULL SIZE ONLY

REV	DATE	BY	CHK	APP	DESCRIPTION

DESIGNED BY C. HUANG
DRAWN BY C. HUANG
CHECKED BY A. BOSCH
IN CHARGE J. SWANSON
DATE 02/28/25

PEPD SUBMITTAL FOR INTERNAL USE ONLY

NOT FOR CONSTRUCTION

stv


CALIFORNIA HIGH-SPEED RAIL AUTHORITY

CALIFORNIA HIGH-SPEED TRAIN PROJECT
LOS ANGELES TO ANAHEIM

RECORD SET
PRELIMINARY ENGINEERING FOR PROJECT DEFINITION
PROPOSED UTILITIES RELOCATION PLAN
STA SBN 1333+00 TO STA SBN 1345+50

CONTRACT NO. HSR06-0005
DRAWING NO. UT-D1602
SCALE 1" = 50'
SHEET NO.

$PLOT$

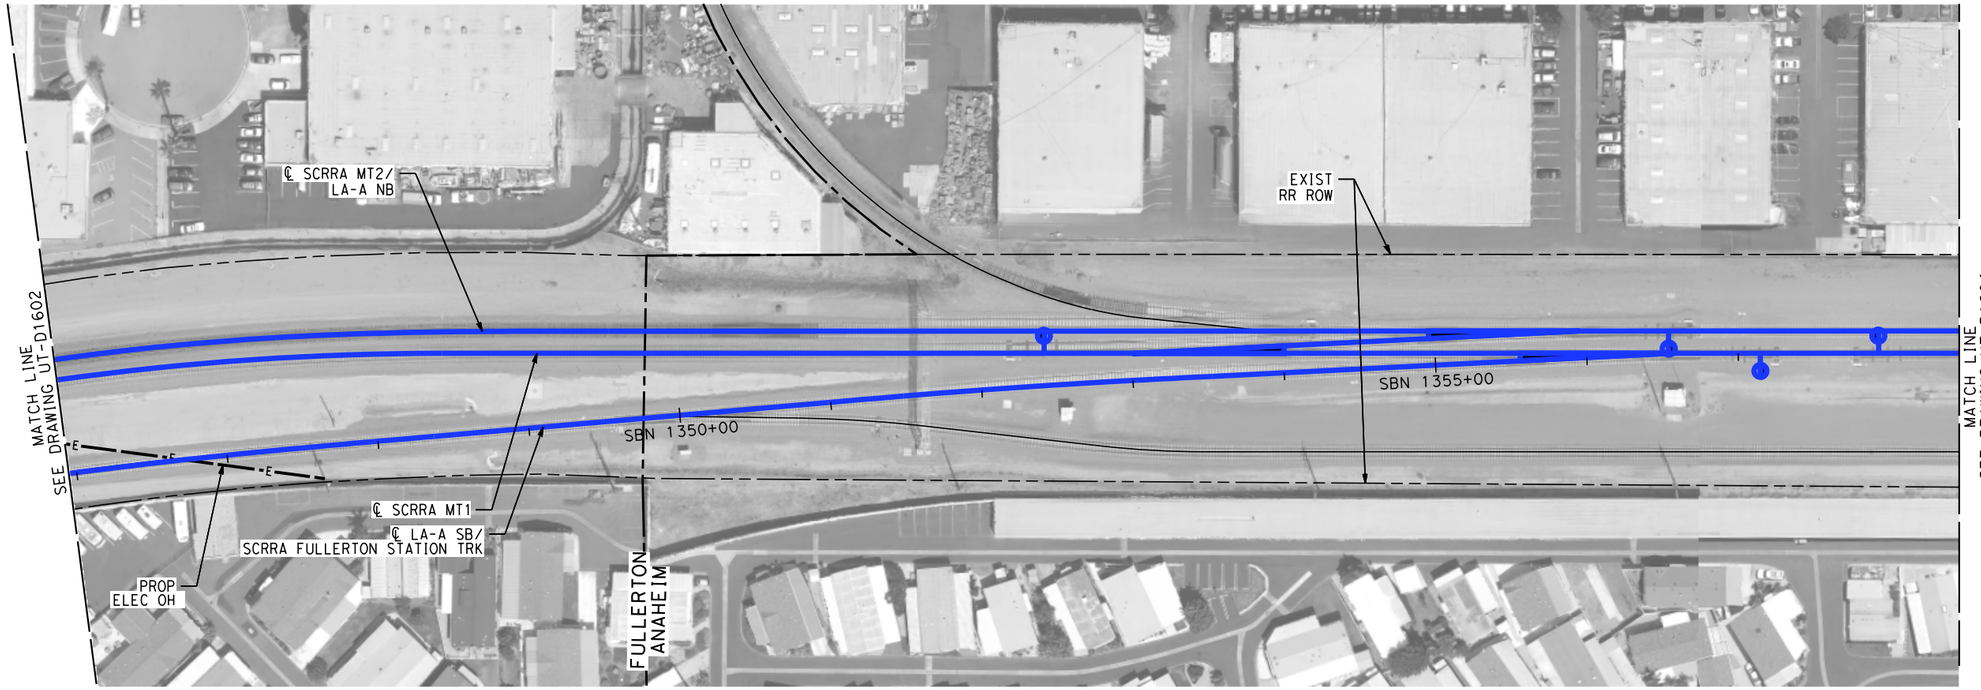

NOT FOR CONSTRUCTION
FOR INTERNAL USE ONLY

50 0 50 100
1"=50'
SCALE APPLICABLE FOR FULL SIZE ONLY

REV	DATE	BY	CHK	APP	DESCRIPTION

DESIGNED BY C. HUANG
DRAWN BY C. HUANG
CHECKED BY A. BOSCH
IN CHARGE J. SWANSON
DATE 02/28/25

PEPD SUBMITTAL FOR INTERNAL USE ONLY

NOT FOR CONSTRUCTION


stv

CALIFORNIA HIGH-SPEED RAIL AUTHORITY

CALIFORNIA HIGH-SPEED TRAIN PROJECT
LOS ANGELES TO ANAHEIM
RECORD SET
PRELIMINARY ENGINEERING FOR PROJECT DEFINITION
PROPOSED UTILITIES RELOCATION PLAN
STA SBN 1345+50 (BACK) TO STA SOC 1358+00 (AHEAD)

CONTRACT NO. HSR06-0005
DRAWING NO. UT-D1603
SCALE 1" = 50'
SHEET NO.

$PLOT$

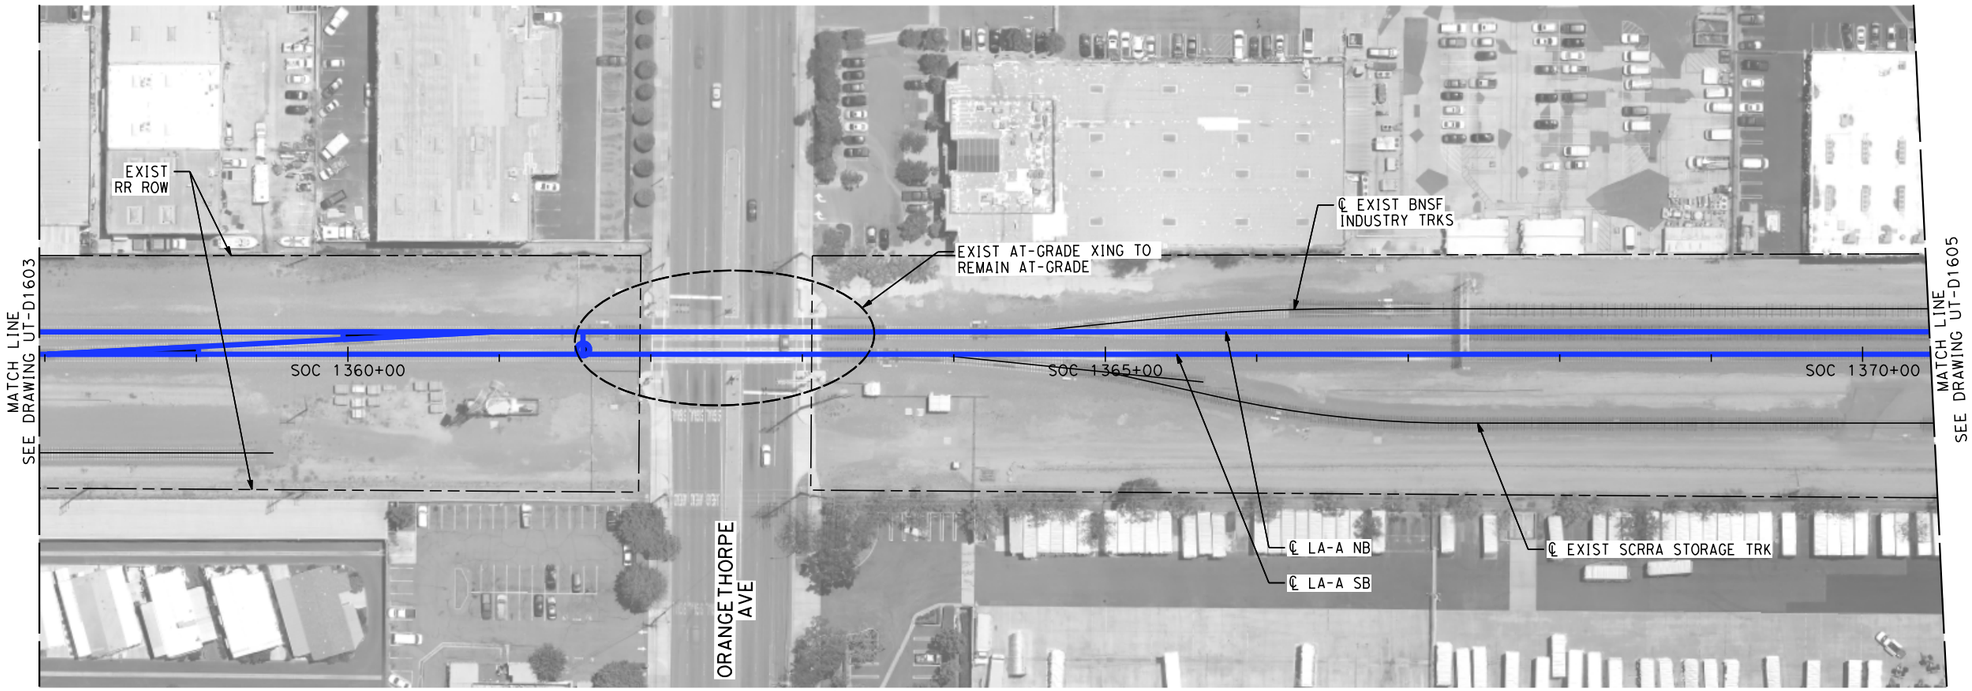

NOT FOR CONSTRUCTION
FOR INTERNAL USE ONLY

50 0 50 100
1"=50'
SCALE APPLICABLE FOR FULL SIZE ONLY

REV	DATE	BY	CHK	APP	DESCRIPTION

DESIGNED BY C. HUANG
DRAWN BY C. HUANG
CHECKED BY A. BOSCH
IN CHARGE J. SWANSON
DATE 02/28/25

PEPD SUBMITTAL FOR INTERNAL USE ONLY

NOT FOR CONSTRUCTION


stv

CALIFORNIA HIGH-SPEED RAIL AUTHORITY

CALIFORNIA HIGH-SPEED TRAIN PROJECT
LOS ANGELES TO ANAHEIM
RECORD SET
PRELIMINARY ENGINEERING FOR PROJECT DEFINITION
PROPOSED UTILITIES RELOCATION PLAN
STA SOC 1358+00 TO STA SOC 1370+50

CONTRACT NO. HSR06-0005
DRAWING NO. UT-D1604
SCALE 1" = 50'
SHEET NO.

$PLOT$

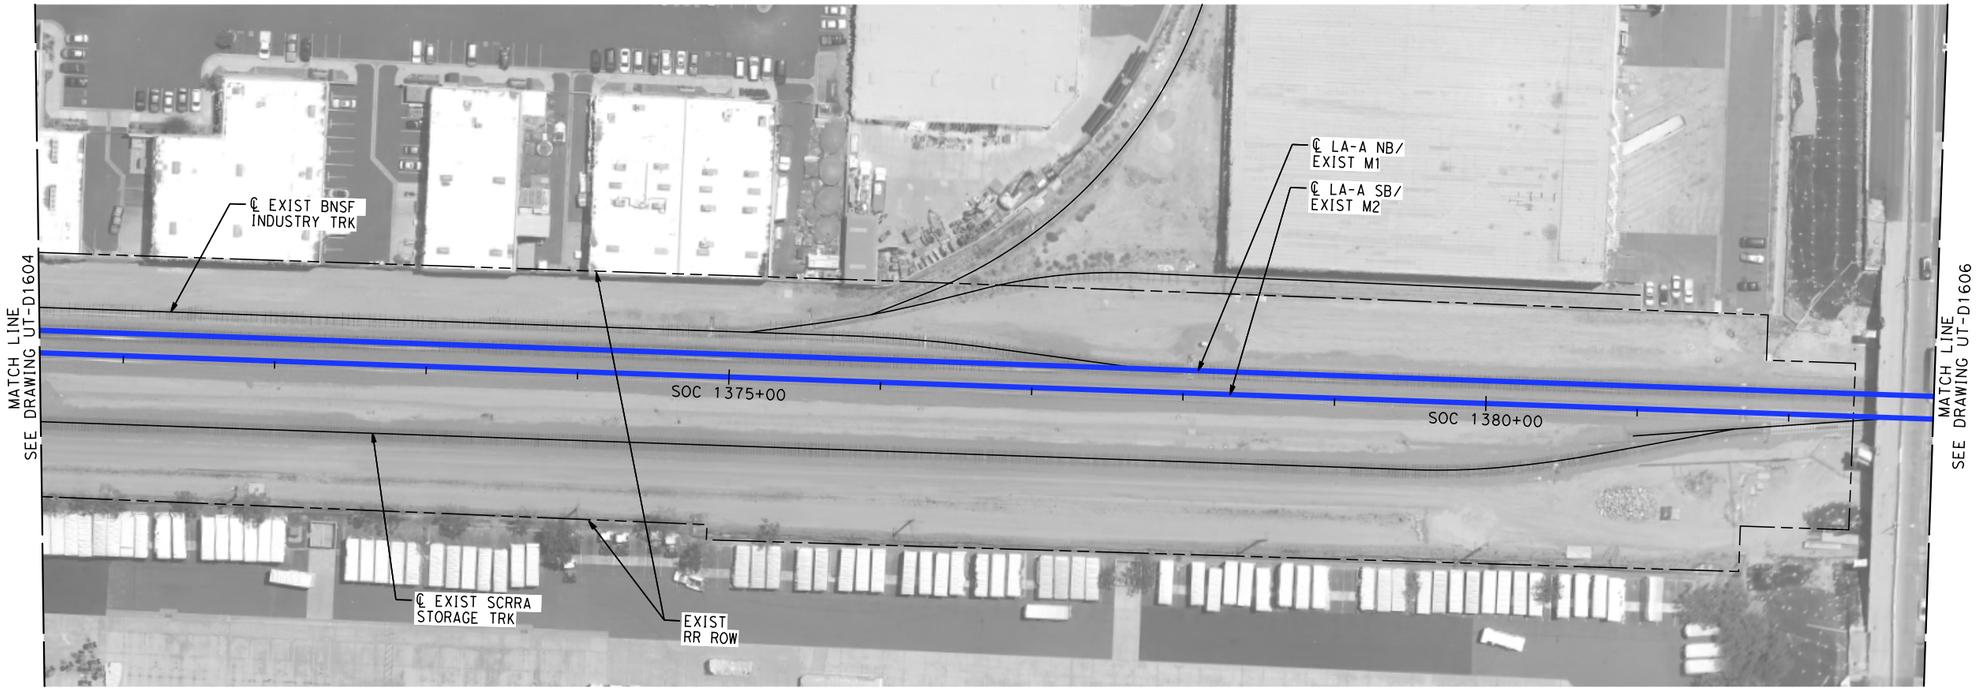

NOT FOR CONSTRUCTION
FOR INTERNAL USE ONLY

50 0 50 100
1"=50'
SCALE APPLICABLE FOR FULL SIZE ONLY

REV	DATE	BY	CHK	APP	DESCRIPTION

DESIGNED BY C. HUANG
DRAWN BY C. HUANG
CHECKED BY A. BOSCH
IN CHARGE J. SWANSON
DATE 02/28/25

PEPD SUBMITTAL FOR INTERNAL USE ONLY

NOT FOR CONSTRUCTION


stv

CALIFORNIA
HIGH-SPEED RAIL AUTHORITY

CALIFORNIA HIGH-SPEED TRAIN PROJECT
LOS ANGELES TO ANAHEIM
RECORD SET
PRELIMINARY ENGINEERING FOR PROJECT DEFINITION
PROPOSED UTILITIES RELOCATION PLAN
STA SOC 1370+50 TO STA SOC 1383+00

CONTRACT NO. HSR06-0005
DRAWING NO. UT-D1605
SCALE 1" = 50'
SHEET NO.

$PLOT$

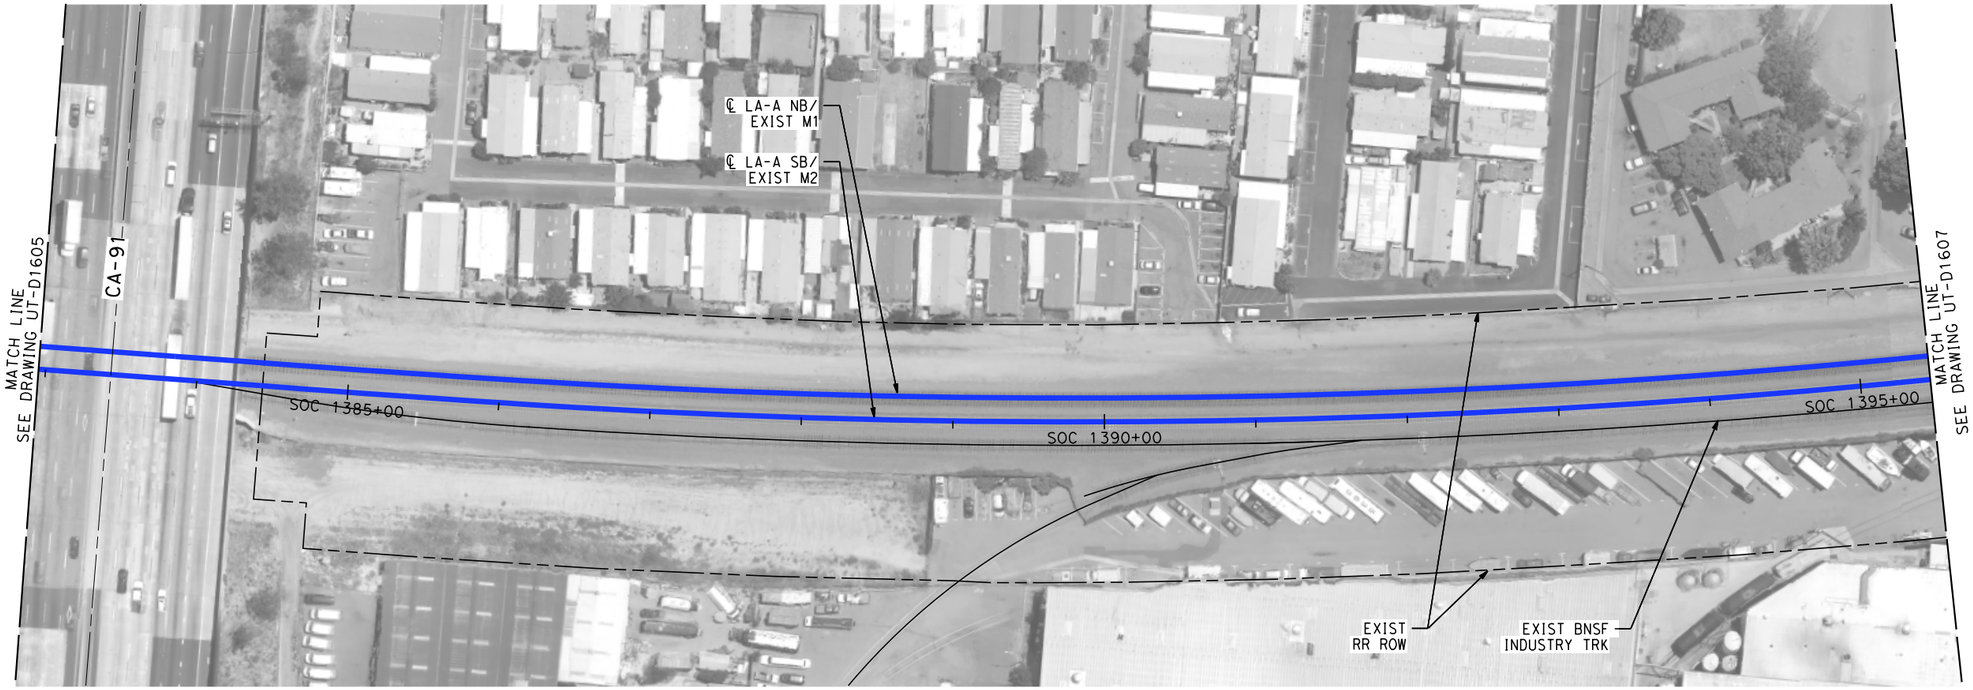

NOT FOR CONSTRUCTION
FOR INTERNAL USE ONLY

50 0 50 100
1"=50'
SCALE APPLICABLE FOR FULL SIZE ONLY

REV	DATE	BY	CHK	APP	DESCRIPTION

DESIGNED BY C. HUANG
DRAWN BY C. HUANG
CHECKED BY A. BOSCH
IN CHARGE J. SWANSON
DATE 02/28/25

PEPD SUBMITTAL FOR INTERNAL USE ONLY

NOT FOR CONSTRUCTION


stv

CALIFORNIA HIGH-SPEED RAIL AUTHORITY

CALIFORNIA HIGH-SPEED TRAIN PROJECT
LOS ANGELES TO ANAHEIM
RECORD SET
PRELIMINARY ENGINEERING FOR PROJECT DEFINITION
PROPOSED UTILITIES RELOCATION PLAN
STA SOC 1383+00 TO STA SOC 1395+50

CONTRACT NO. HSR06-0005
DRAWING NO. UT-D1606
SCALE 1" = 50'
SHEET NO.

$PLOT$

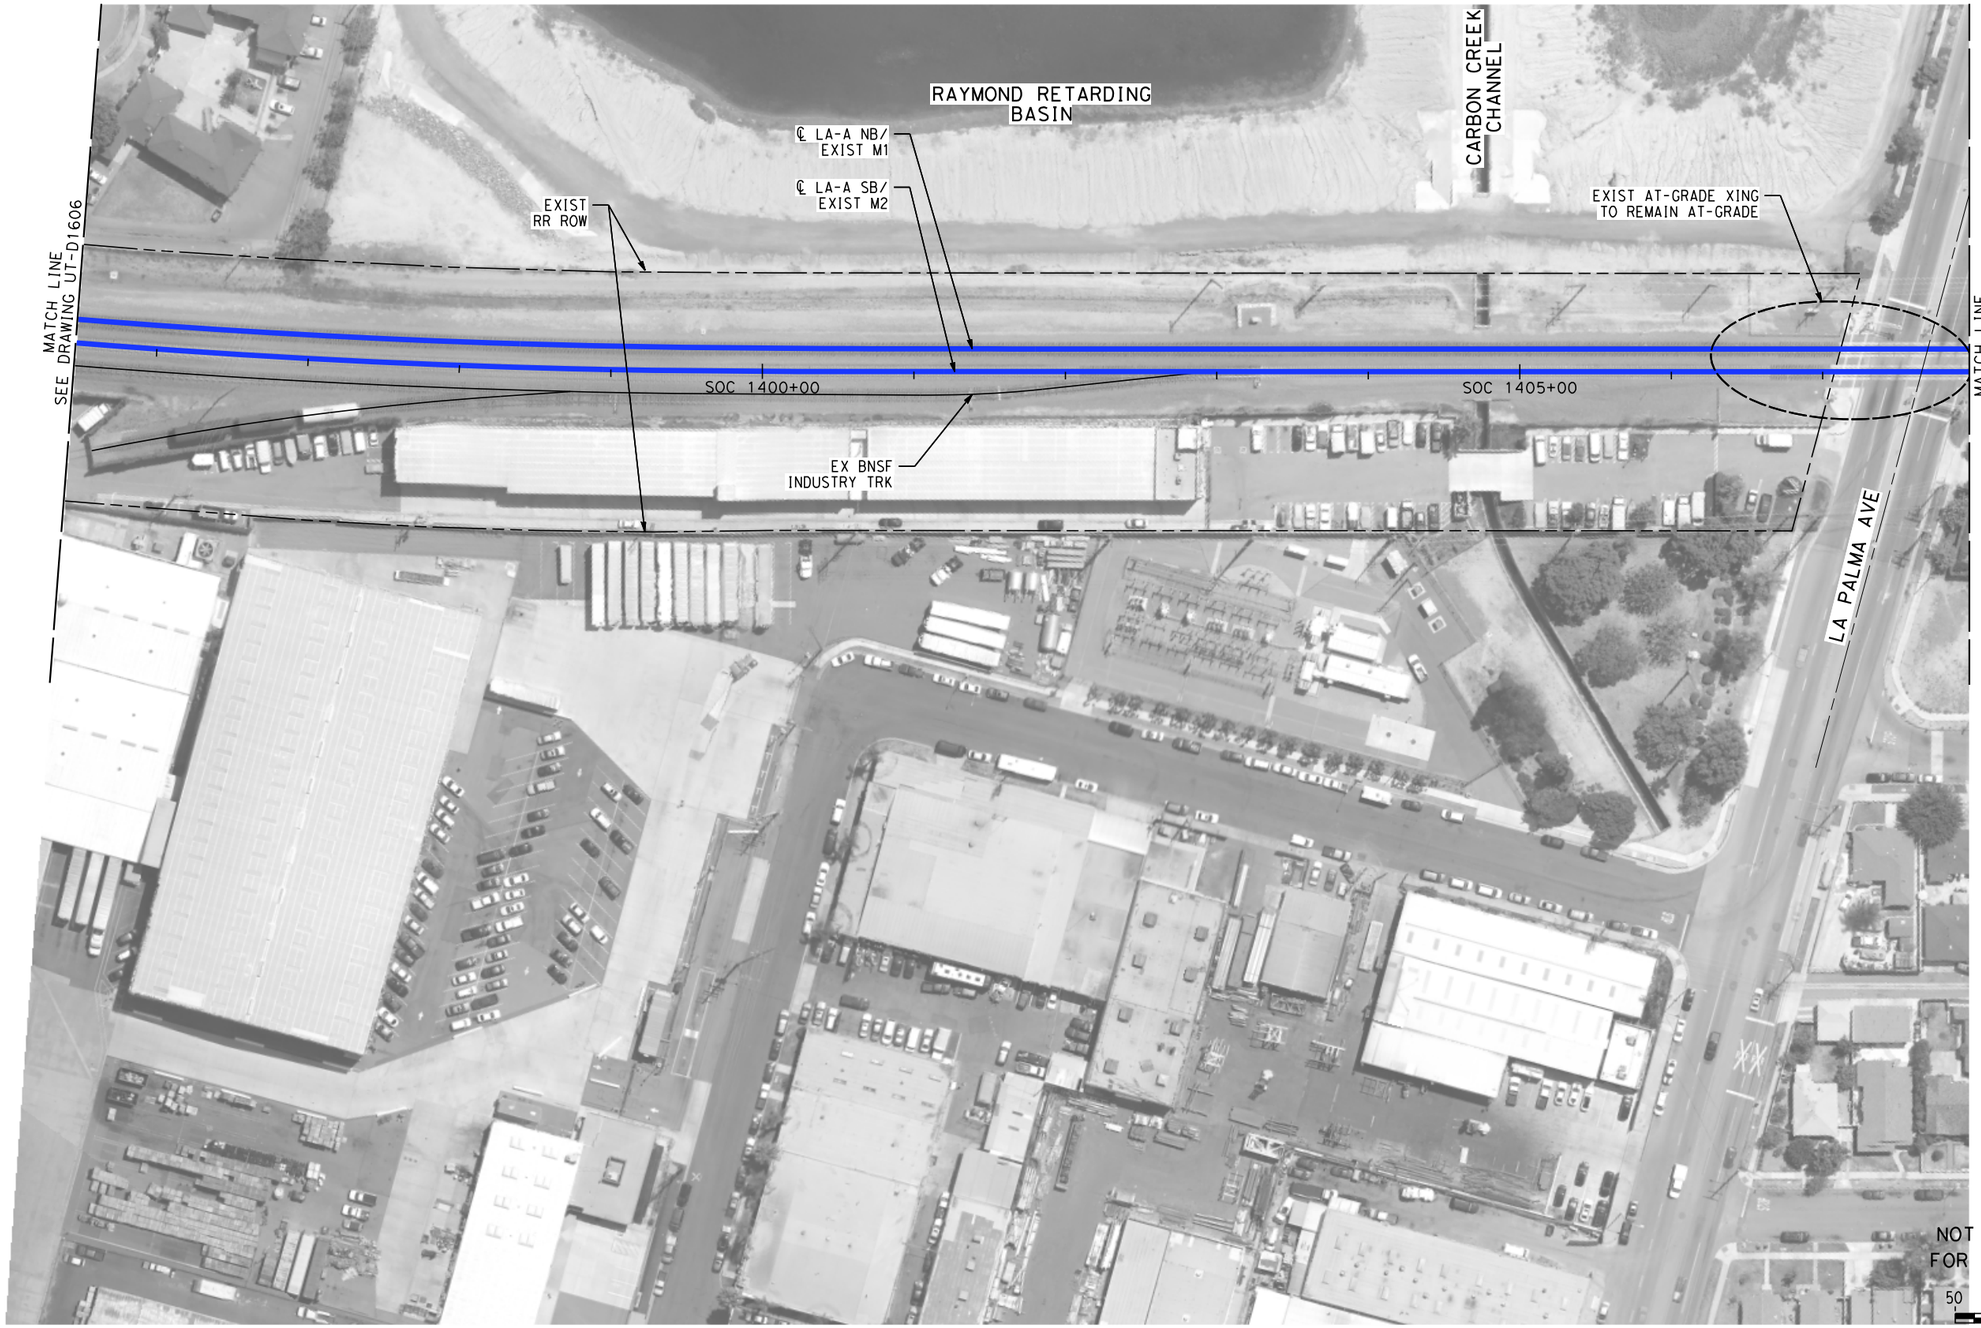

NOT FOR CONSTRUCTION
FOR INTERNAL USE ONLY

50 0 50 100
1"=50'
SCALE APPLICABLE FOR FULL SIZE ONLY

REV	DATE	BY	CHK	APP	DESCRIPTION

DESIGNED BY C. HUANG
DRAWN BY C. HUANG
CHECKED BY A. BOSCH
IN CHARGE J. SWANSON
DATE 02/28/25

PEPD SUBMITTAL FOR INTERNAL USE ONLY

NOT FOR CONSTRUCTION

stv


CALIFORNIA HIGH-SPEED RAIL AUTHORITY

CALIFORNIA HIGH-SPEED TRAIN PROJECT
LOS ANGELES TO ANAHEIM

RECORD SET
PRELIMINARY ENGINEERING FOR PROJECT DEFINITION
PROPOSED UTILITIES RELOCATION PLAN
STA SOC 1395+50 TO STA SOC 1408+00

CONTRACT NO. HSR06-0005
DRAWING NO. UT-D1607
SCALE 1" = 50'
SHEET NO.

$PLOT$

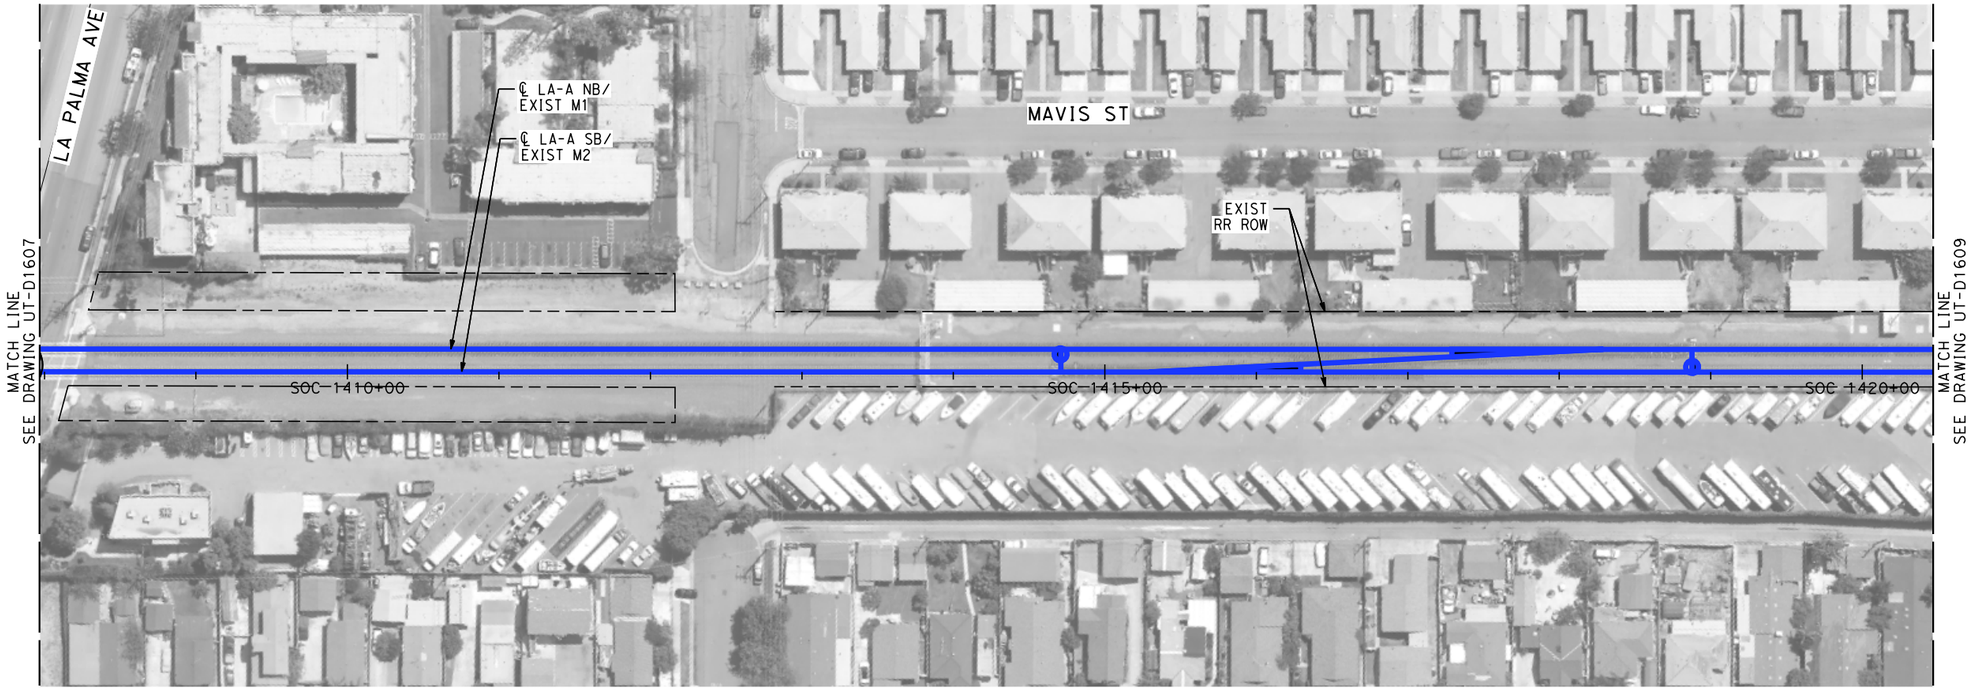

NOT FOR CONSTRUCTION
FOR INTERNAL USE ONLY

50 0 50 100
1"=50'
SCALE APPLICABLE FOR FULL SIZE ONLY

REV	DATE	BY	CHK	APP	DESCRIPTION

DESIGNED BY C. HUANG
DRAWN BY C. HUANG
CHECKED BY A. BOSCH
IN CHARGE J. SWANSON
DATE 02/28/25

PEPD SUBMITTAL FOR INTERNAL USE ONLY

NOT FOR CONSTRUCTION

stv


CALIFORNIA HIGH-SPEED RAIL AUTHORITY

CALIFORNIA HIGH-SPEED TRAIN PROJECT
LOS ANGELES TO ANAHEIM

RECORD SET
PRELIMINARY ENGINEERING FOR PROJECT DEFINITION
PROPOSED UTILITIES RELOCATION PLAN
STA SOC 1408+00 TO STA SOC 1420+50

CONTRACT NO. HSR06-0005
DRAWING NO. UT-D1608
SCALE 1" = 50'
SHEET NO.

$PLOT$

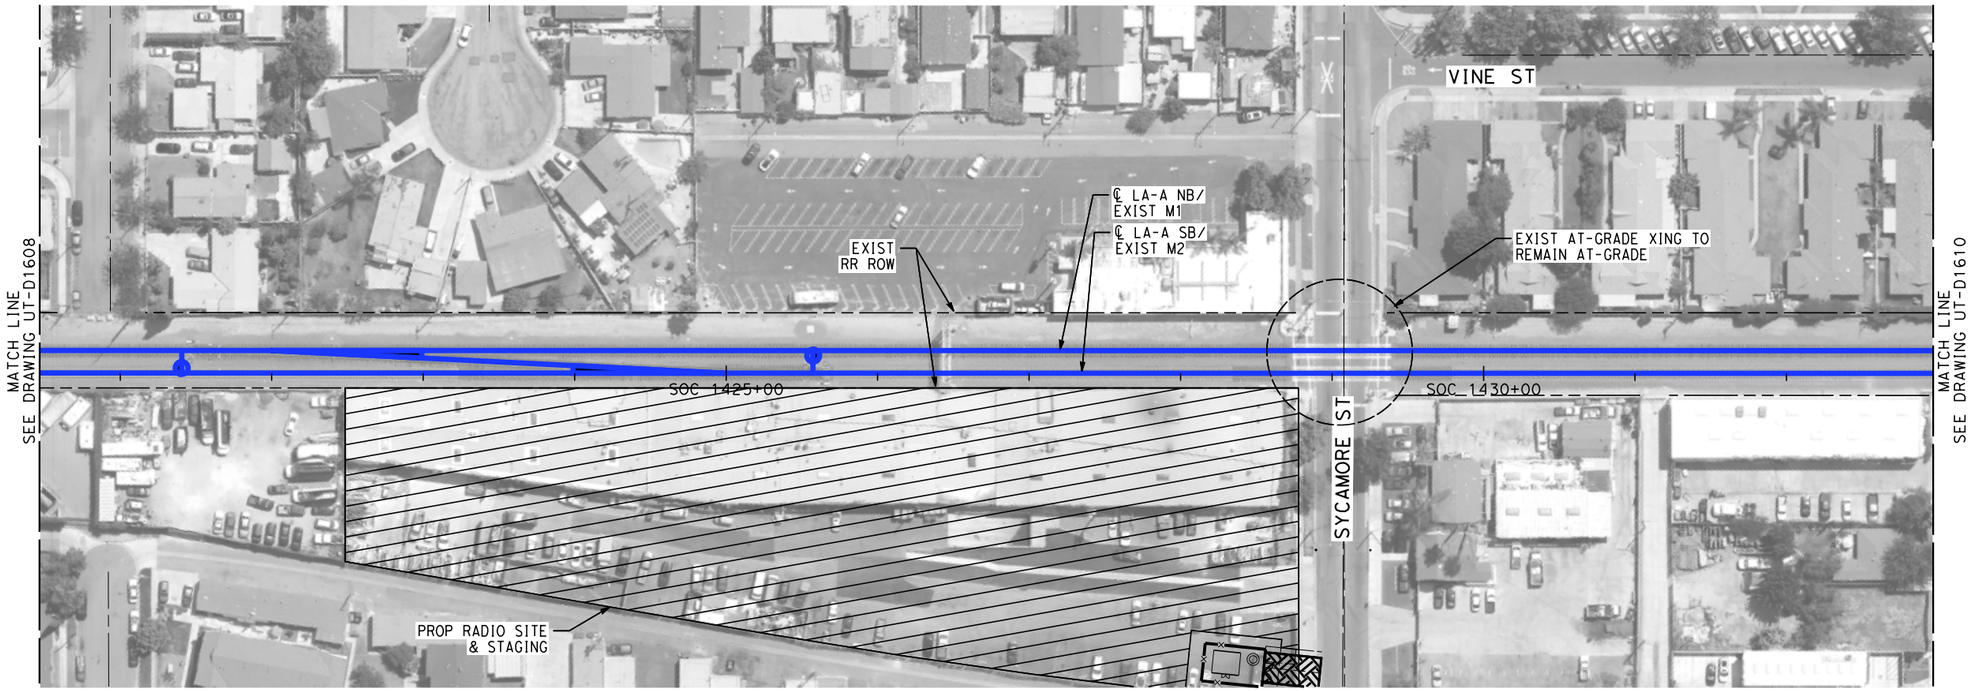

NOT FOR CONSTRUCTION
FOR INTERNAL USE ONLY

50 0 50 100
1"=50'
SCALE APPLICABLE FOR FULL SIZE ONLY

REV	DATE	BY	CHK	APP	DESCRIPTION

DESIGNED BY C. HUANG
DRAWN BY C. HUANG
CHECKED BY A. BOSCH
IN CHARGE J. SWANSON
DATE 02/28/25

PEPD SUBMITTAL FOR INTERNAL USE ONLY

NOT FOR CONSTRUCTION

stv


CALIFORNIA HIGH-SPEED RAIL AUTHORITY

CALIFORNIA HIGH-SPEED TRAIN PROJECT
LOS ANGELES TO ANAHEIM

RECORD SET
PRELIMINARY ENGINEERING FOR PROJECT DEFINITION
PROPOSED UTILITIES RELOCATION PLAN
STA SOC 1420+50 TO STA SOC 1433+00

CONTRACT NO. HSR06-0005
DRAWING NO. UT-D1609
SCALE 1" = 50'
SHEET NO.

$PLOT$

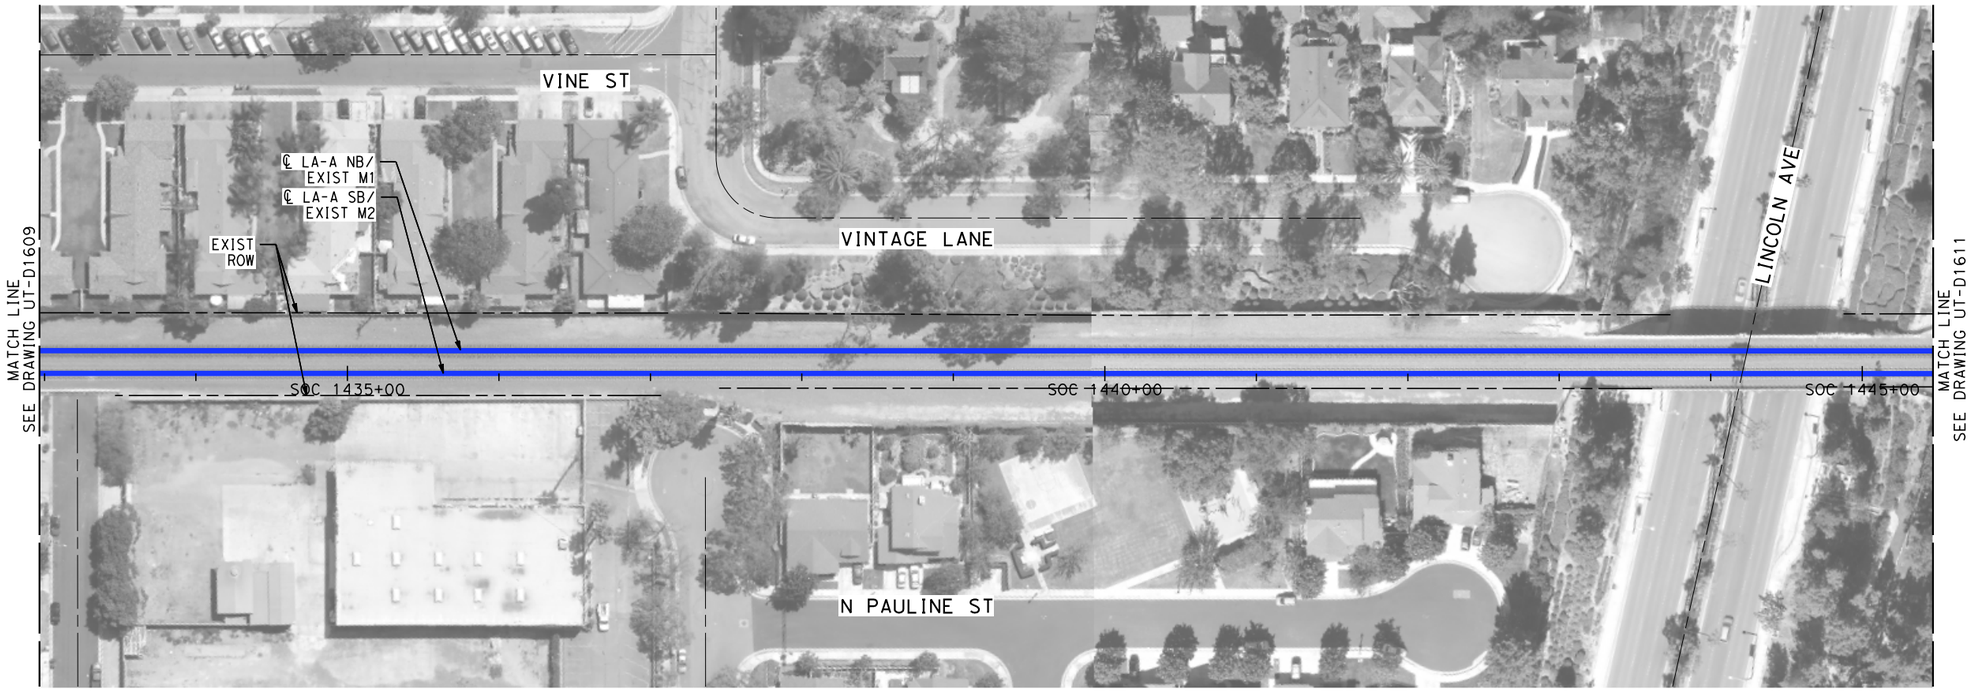

NOT FOR CONSTRUCTION
FOR INTERNAL USE ONLY

50 0 50 100
1"=50'
SCALE APPLICABLE FOR FULL SIZE ONLY

REV	DATE	BY	CHK	APP	DESCRIPTION

DESIGNED BY C. HUANG
DRAWN BY C. HUANG
CHECKED BY A. BOSCH
IN CHARGE J. SWANSON
DATE 02/28/25

PEPD SUBMITTAL FOR INTERNAL USE ONLY

NOT FOR CONSTRUCTION

stv


CALIFORNIA HIGH-SPEED RAIL AUTHORITY

CALIFORNIA HIGH-SPEED TRAIN PROJECT
LOS ANGELES TO ANAHEIM

RECORD SET
PRELIMINARY ENGINEERING FOR PROJECT DEFINITION
PROPOSED UTILITIES RELOCATION PLAN
STA SOC 1433+00 TO STA SOC 1445+50

CONTRACT NO. HSR06-0005
DRAWING NO. UT-D1610
SCALE 1" = 50'
SHEET NO.

$PLOT$

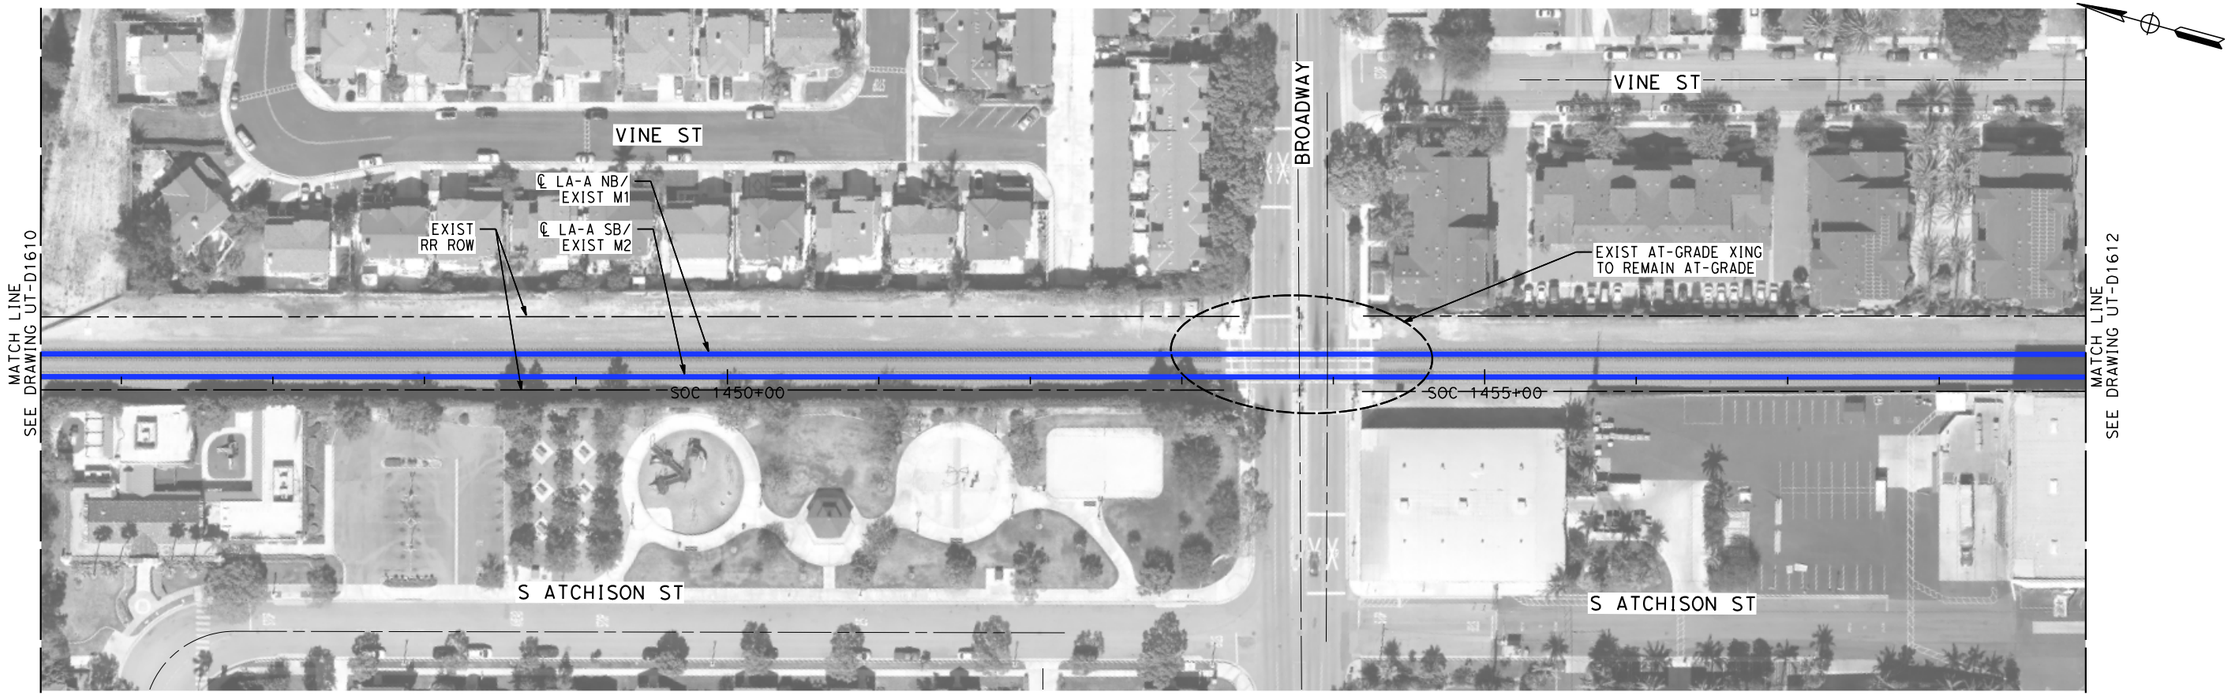

NOT FOR CONSTRUCTION
FOR INTERNAL USE ONLY

50 0 50 100
1"=50'
SCALE APPLICABLE FOR FULL SIZE ONLY

REV	DATE	BY	CHK	APP	DESCRIPTION

DESIGNED BY C. HUANG
DRAWN BY C. HUANG
CHECKED BY A. BOSCH
IN CHARGE J. SWANSON
DATE 02/28/25

PEPD SUBMITTAL FOR INTERNAL USE ONLY

NOT FOR CONSTRUCTION

stv

CALIFORNIA HIGH-SPEED RAIL AUTHORITY

CALIFORNIA HIGH-SPEED TRAIN PROJECT
LOS ANGELES TO ANAHEIM

RECORD SET
PRELIMINARY ENGINEERING FOR PROJECT DEFINITION
PROPOSED UTILITIES RELOCATION PLAN
STA SOC 1445+50 TO STA SOC 1459+00

CONTRACT NO. HSR06-0005
DRAWING NO. UT-D1611
SCALE 1" = 50'
SHEET NO.

$PLOT$



NOT FOR CONSTRUCTION
FOR INTERNAL USE ONLY

50 0 50 100
1"=50'
SCALE APPLICABLE FOR FULL SIZE ONLY

REV	DATE	BY	CHK	APP	DESCRIPTION

DESIGNED BY C. HUANG
DRAWN BY C. HUANG
CHECKED BY A. BOSCH
IN CHARGE J. SWANSON
DATE 02/28/25

PEPD SUBMITTAL FOR INTERNAL USE ONLY

NOT FOR CONSTRUCTION


stv

CALIFORNIA HIGH-SPEED RAIL AUTHORITY

CALIFORNIA HIGH-SPEED TRAIN PROJECT
LOS ANGELES TO ANAHEIM
RECORD SET
PRELIMINARY ENGINEERING FOR PROJECT DEFINITION
PROPOSED UTILITIES RELOCATION PLAN
STA SOC 1459+00 TO STA SOC 1472+50

CONTRACT NO. HSR06-0005
DRAWING NO. UT-D1612
SCALE 1" = 50'
SHEET NO.

$PLOT$

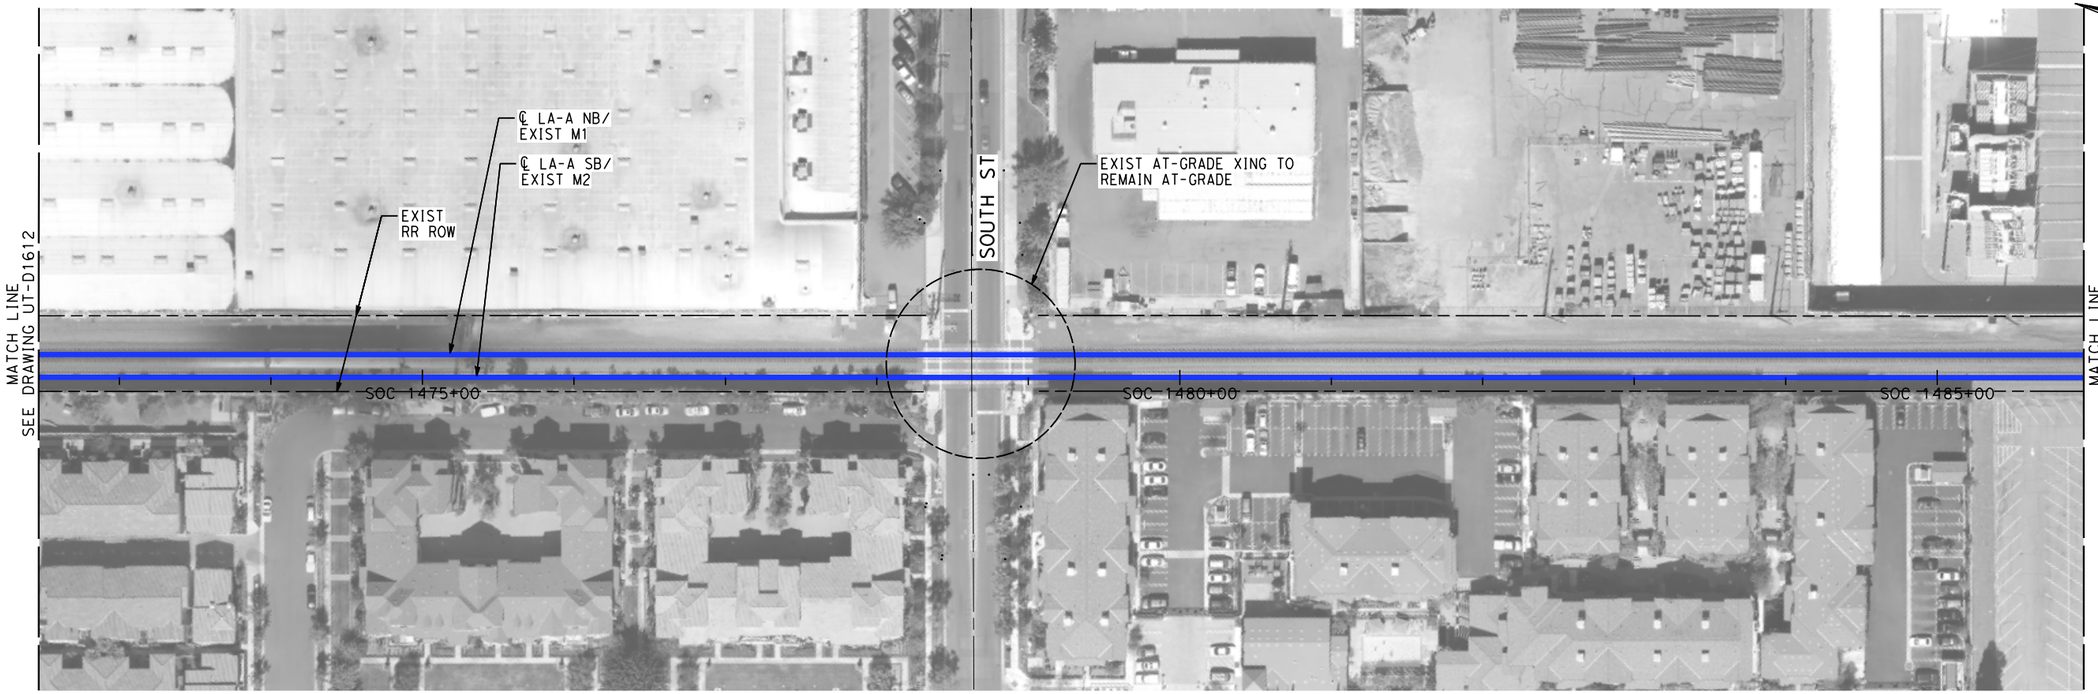

NOT FOR CONSTRUCTION
FOR INTERNAL USE ONLY

50 0 50 100
1"=50'
SCALE APPLICABLE FOR FULL SIZE ONLY

REV	DATE	BY	CHK	APP	DESCRIPTION

DESIGNED BY C. HUANG
DRAWN BY C. HUANG
CHECKED BY A. BOSCH
IN CHARGE J. SWANSON
DATE 02/28/25

PEPD SUBMITTAL FOR INTERNAL USE ONLY

NOT FOR CONSTRUCTION


stv

CALIFORNIA HIGH-SPEED RAIL AUTHORITY

CALIFORNIA HIGH-SPEED TRAIN PROJECT
LOS ANGELES TO ANAHEIM
RECORD SET
PRELIMINARY ENGINEERING FOR PROJECT DEFINITION
PROPOSED UTILITIES RELOCATION PLAN
STA SOC 1472+50 TO STA SOC 1486+00

CONTRACT NO. HSR06-0005
DRAWING NO. UT-D1613
SCALE 1" = 50'
SHEET NO.

$PLOT$

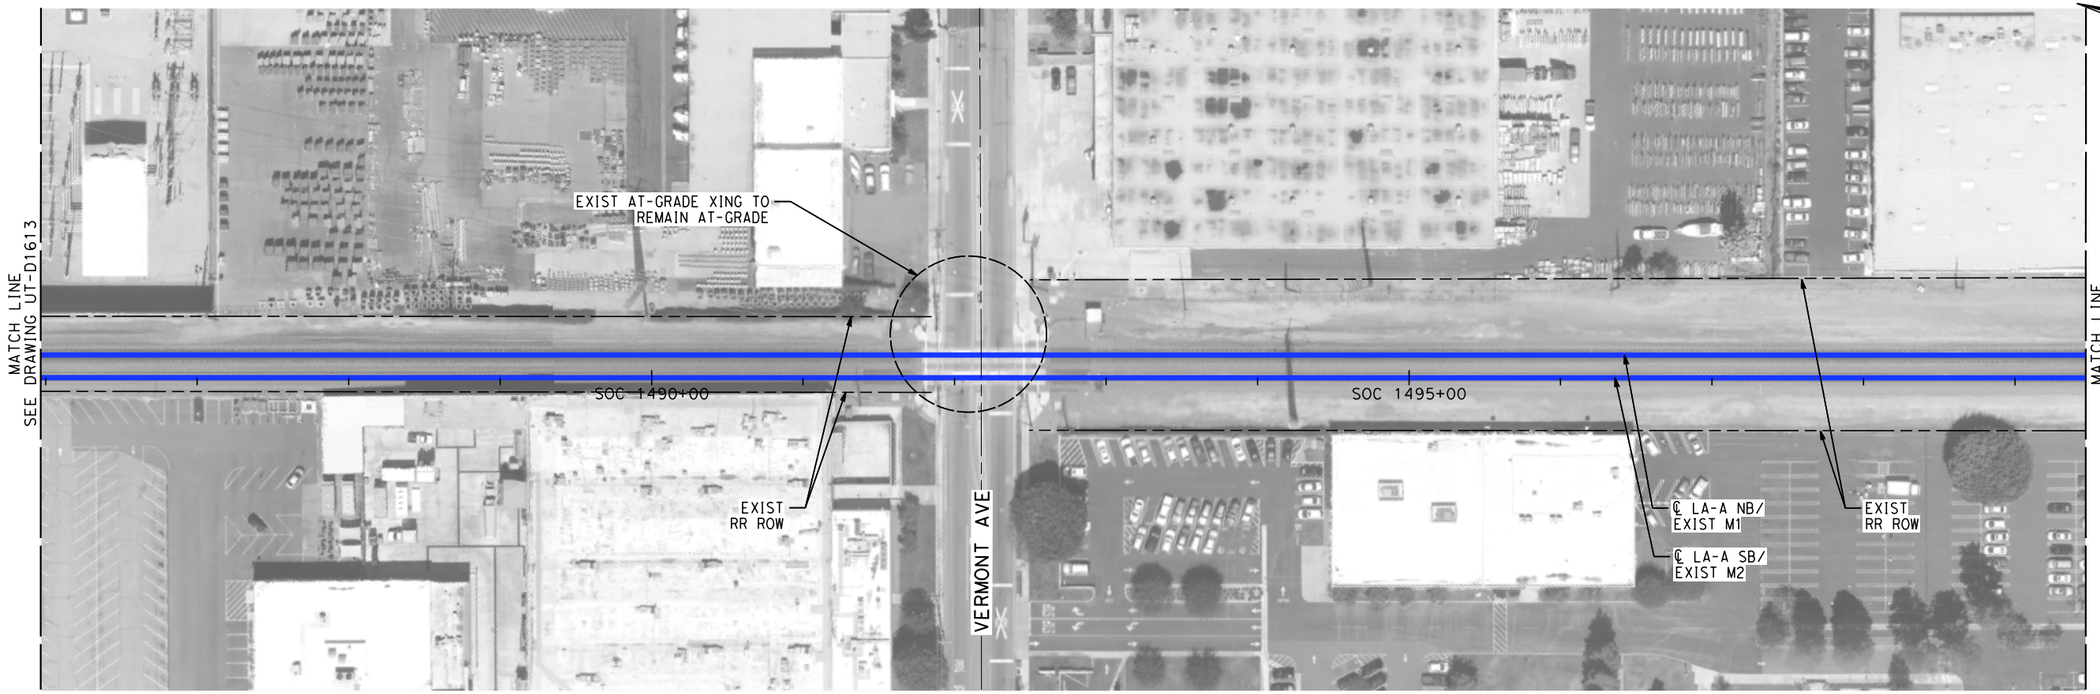

NOT FOR CONSTRUCTION
FOR INTERNAL USE ONLY

50 0 50 100
1"=50'
SCALE APPLICABLE FOR FULL SIZE ONLY

REV	DATE	BY	CHK	APP	DESCRIPTION

DESIGNED BY C. HUANG
DRAWN BY C. HUANG
CHECKED BY A. BOSCH
IN CHARGE J. SWANSON
DATE 02/28/25

PEPD SUBMITTAL FOR INTERNAL USE ONLY

NOT FOR CONSTRUCTION


stv

CALIFORNIA HIGH-SPEED RAIL AUTHORITY

CALIFORNIA HIGH-SPEED TRAIN PROJECT
LOS ANGELES TO ANAHEIM
RECORD SET
PRELIMINARY ENGINEERING FOR PROJECT DEFINITION
PROPOSED UTILITIES RELOCATION PLAN
STA SOC 1486+00 TO STA SOC 1499+50

CONTRACT NO. HSR06-0005
DRAWING NO. UT-D1614
SCALE 1" = 50'
SHEET NO.

$PLOT$

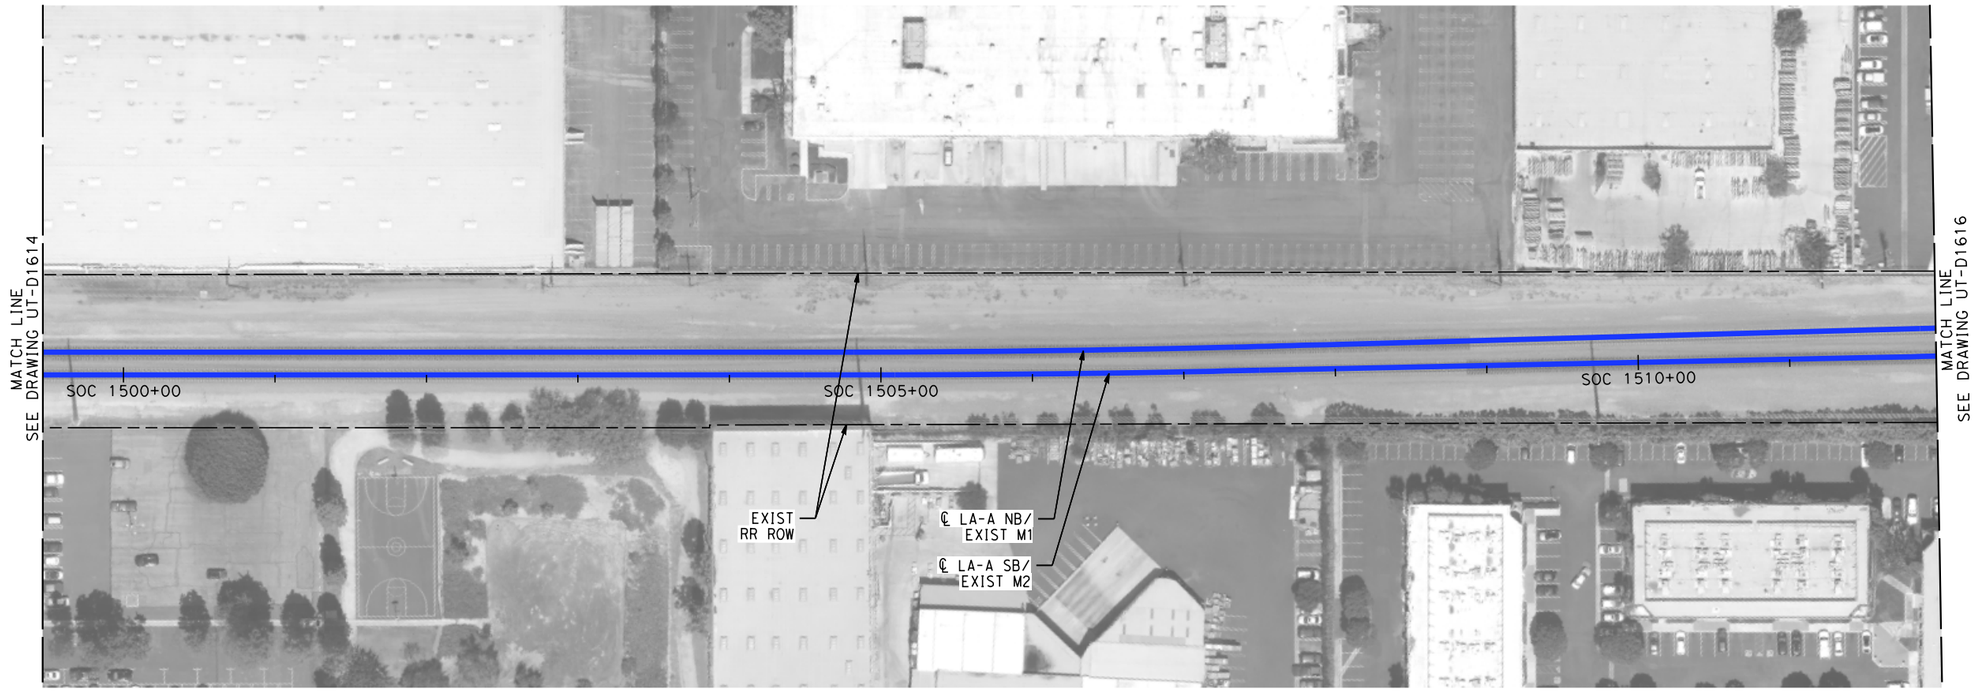

NOT FOR CONSTRUCTION
FOR INTERNAL USE ONLY

50 0 50 100
1"=50'
SCALE APPLICABLE FOR FULL SIZE ONLY

REV	DATE	BY	CHK	APP	DESCRIPTION

DESIGNED BY C. HUANG
DRAWN BY C. HUANG
CHECKED BY A. BOSCH
IN CHARGE J. SWANSON
DATE 02/28/25

PEPD SUBMITTAL FOR INTERNAL USE ONLY

NOT FOR CONSTRUCTION

stv


CALIFORNIA HIGH-SPEED RAIL AUTHORITY

CALIFORNIA HIGH-SPEED TRAIN PROJECT
LOS ANGELES TO ANAHEIM

RECORD SET
PRELIMINARY ENGINEERING FOR PROJECT DEFINITION
PROPOSED UTILITIES RELOCATION PLAN
STA SOC 1499+50 TO STA SOC 1512+00

CONTRACT NO. HSR06-0005
DRAWING NO. UT-D1615
SCALE 1" = 50'
SHEET NO.

$PLOT$

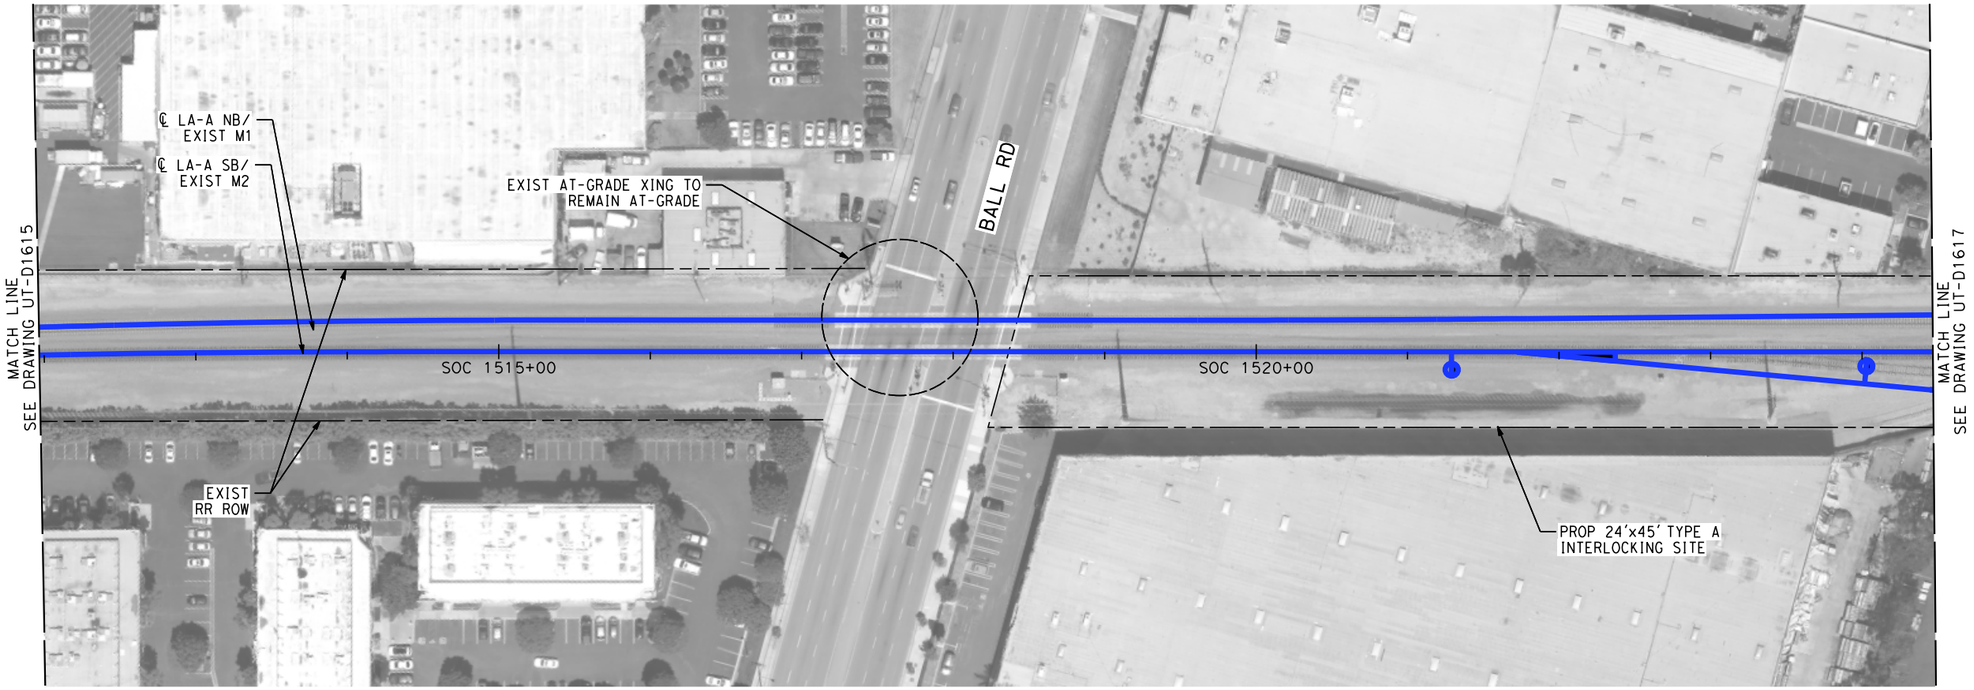

NOT FOR CONSTRUCTION
FOR INTERNAL USE ONLY

50 0 50 100
1"=50'
SCALE APPLICABLE FOR FULL SIZE ONLY

REV	DATE	BY	CHK	APP	DESCRIPTION

DESIGNED BY C. HUANG
DRAWN BY C. HUANG
CHECKED BY A. BOSCH
IN CHARGE J. SWANSON
DATE 02/28/25

PEPD SUBMITTAL FOR INTERNAL USE ONLY

NOT FOR CONSTRUCTION


stv

CALIFORNIA HIGH-SPEED RAIL AUTHORITY

CALIFORNIA HIGH-SPEED TRAIN PROJECT
LOS ANGELES TO ANAHEIM
RECORD SET
PRELIMINARY ENGINEERING FOR PROJECT DEFINITION
PROPOSED UTILITIES RELOCATION PLAN
STA SOC 1512+00 TO STA SOC 1524+50

CONTRACT NO. HSR06-0005
DRAWING NO. UT-D1616
SCALE 1" = 50'
SHEET NO.

$PLOT$

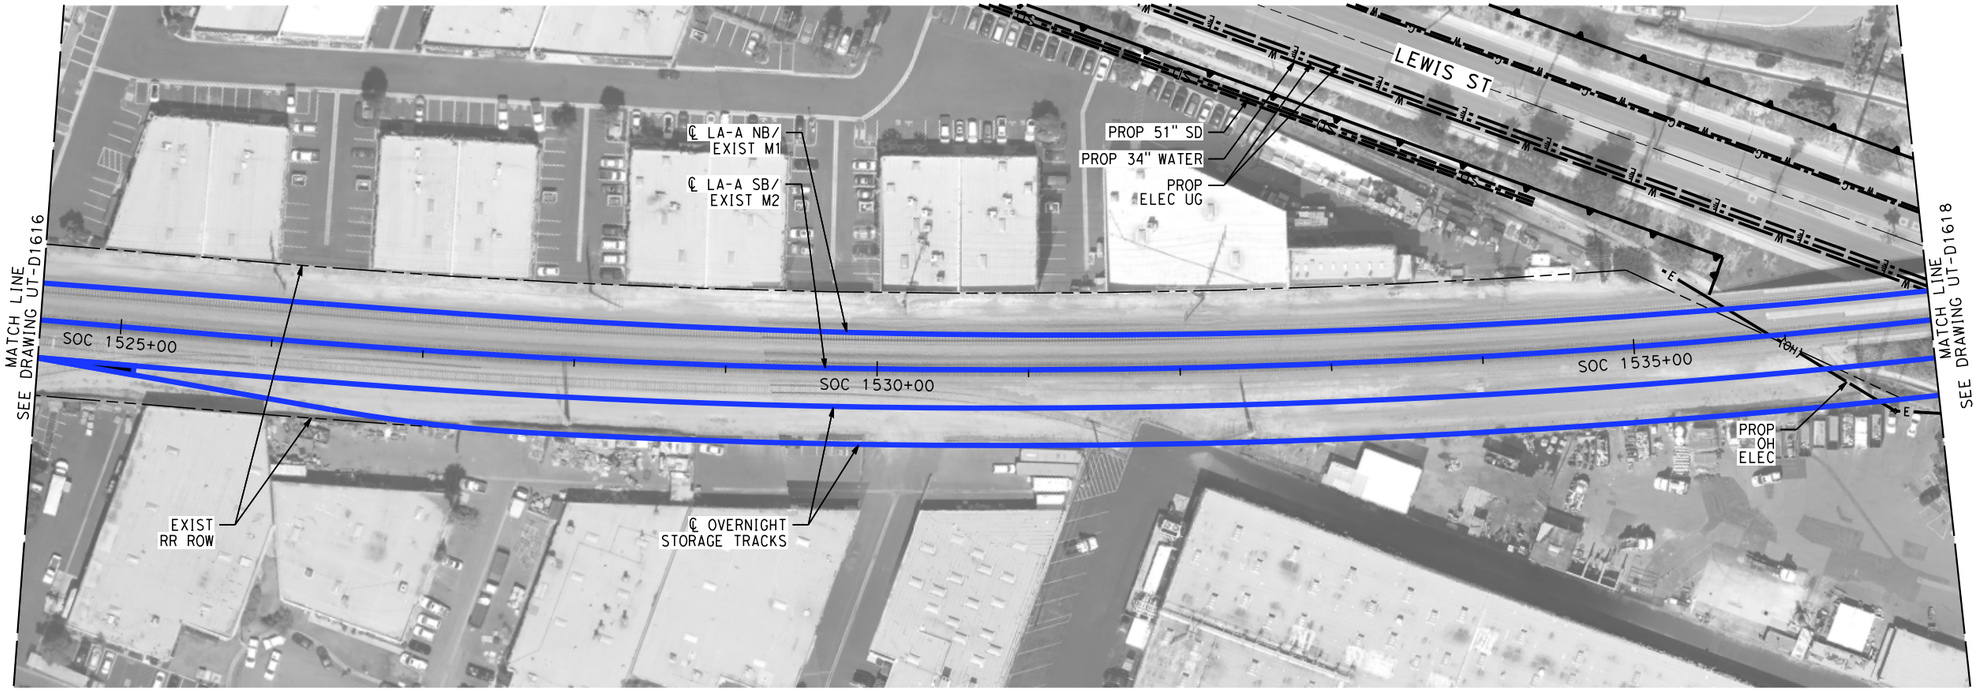

NOT FOR CONSTRUCTION
FOR INTERNAL USE ONLY

50 0 50 100
1"=50'
SCALE APPLICABLE FOR FULL SIZE ONLY

REV	DATE	BY	CHK	APP	DESCRIPTION

DESIGNED BY C. HUANG
DRAWN BY C. HUANG
CHECKED BY A. BOSCH
IN CHARGE J. SWANSON
DATE 02/28/25

PEPD SUBMITTAL FOR INTERNAL USE ONLY

NOT FOR CONSTRUCTION


stv

CALIFORNIA HIGH-SPEED RAIL AUTHORITY

CALIFORNIA HIGH-SPEED TRAIN PROJECT
LOS ANGELES TO ANAHEIM
RECORD SET
PRELIMINARY ENGINEERING FOR PROJECT DEFINITION
PROPOSED UTILITIES RELOCATION PLAN
STA SOC 1524+50 TO STA SOC 1537+00

CONTRACT NO. HSR06-0005
DRAWING NO. UT-D1617
SCALE 1" = 50'
SHEET NO.

$PLOT$

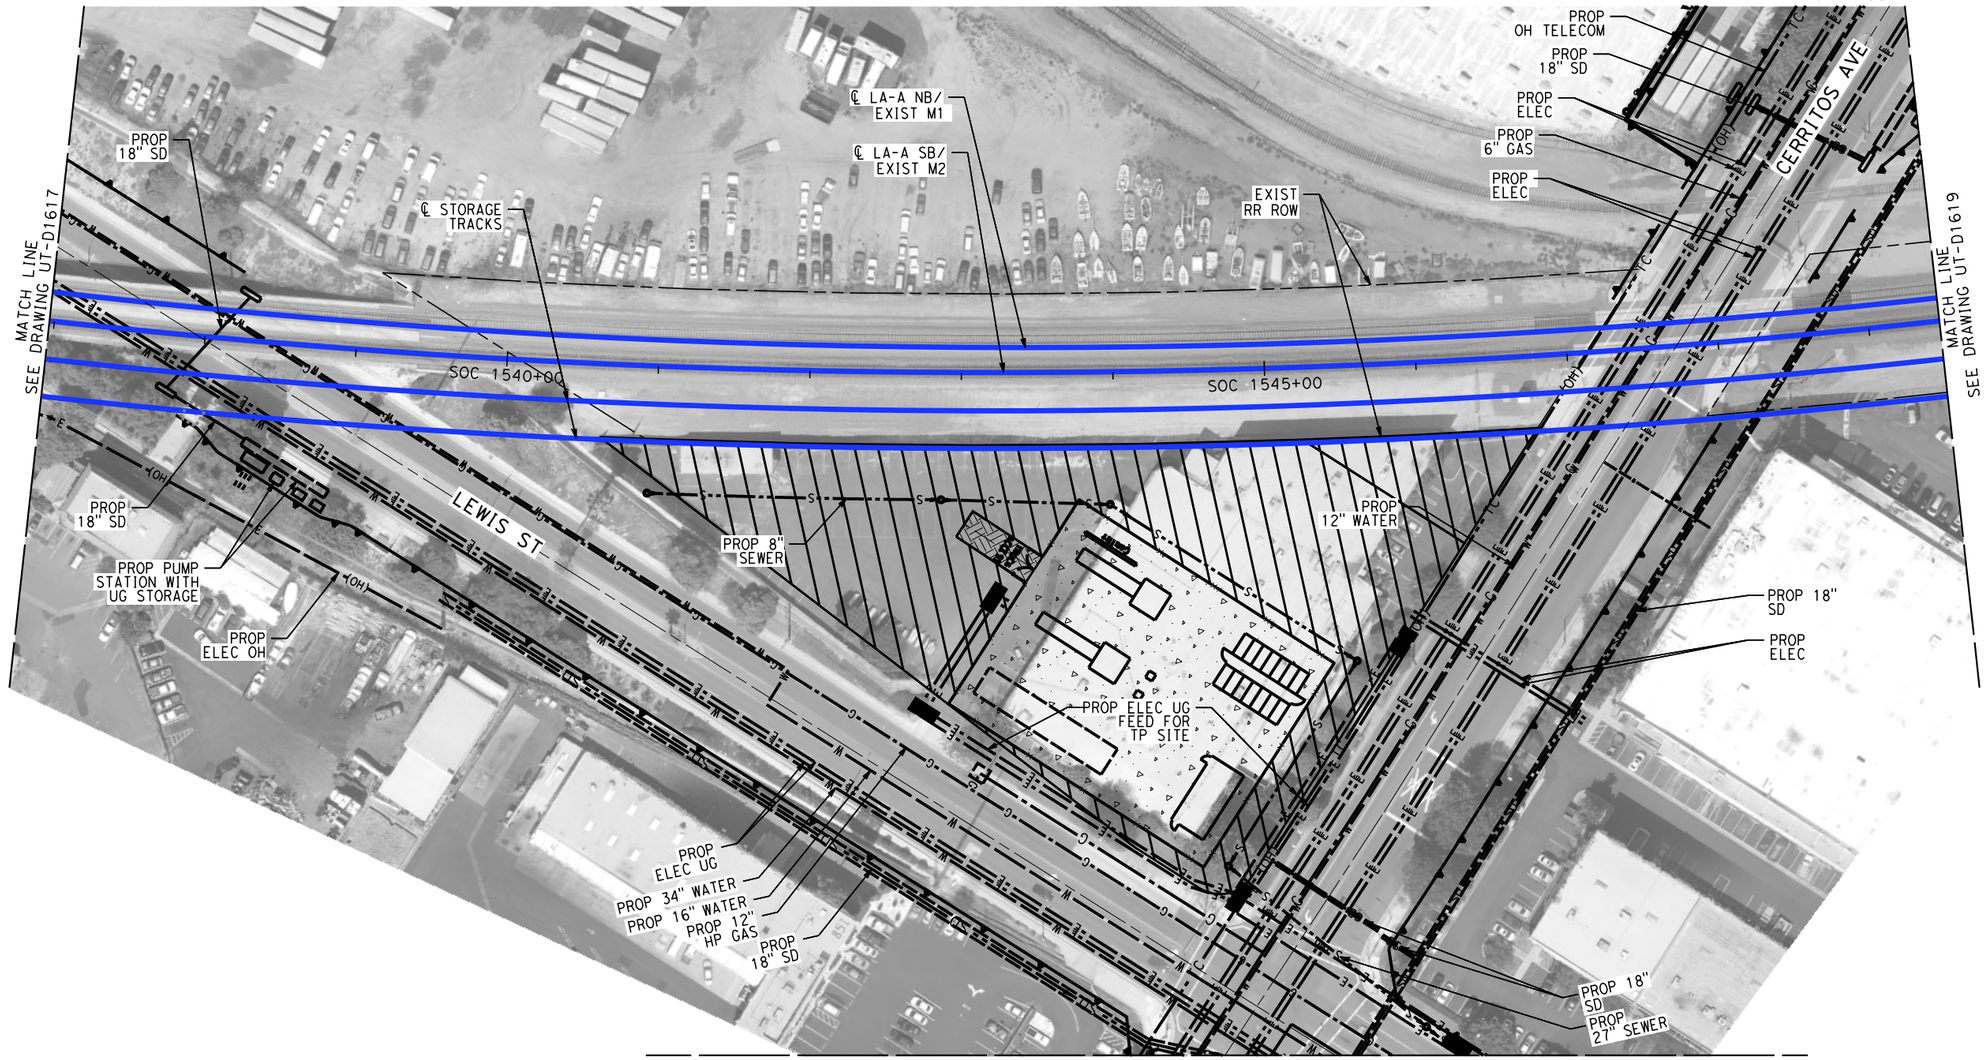

NOT FOR CONSTRUCTION
FOR INTERNAL USE ONLY

50 0 50 100
1"=50'
SCALE APPLICABLE FOR FULL SIZE ONLY

REV	DATE	BY	CHK	APP	DESCRIPTION

DESIGNED BY C. HUANG
DRAWN BY C. HUANG
CHECKED BY A. BOSCH
IN CHARGE J. SWANSON
DATE 02/28/25

PEPD SUBMITTAL FOR INTERNAL USE ONLY

NOT FOR CONSTRUCTION


stv

CALIFORNIA HIGH-SPEED RAIL AUTHORITY

CALIFORNIA HIGH-SPEED TRAIN PROJECT
LOS ANGELES TO ANAHEIM
RECORD SET
PRELIMINARY ENGINEERING FOR PROJECT DEFINITION
PROPOSED UTILITIES RELOCATION PLAN
STA SOC 1537+00 TO STA SOC 1549+50

CONTRACT NO. HSR06-0005
DRAWING NO. UT-D1618
SCALE 1" = 50'
SHEET NO.

$PLOT$

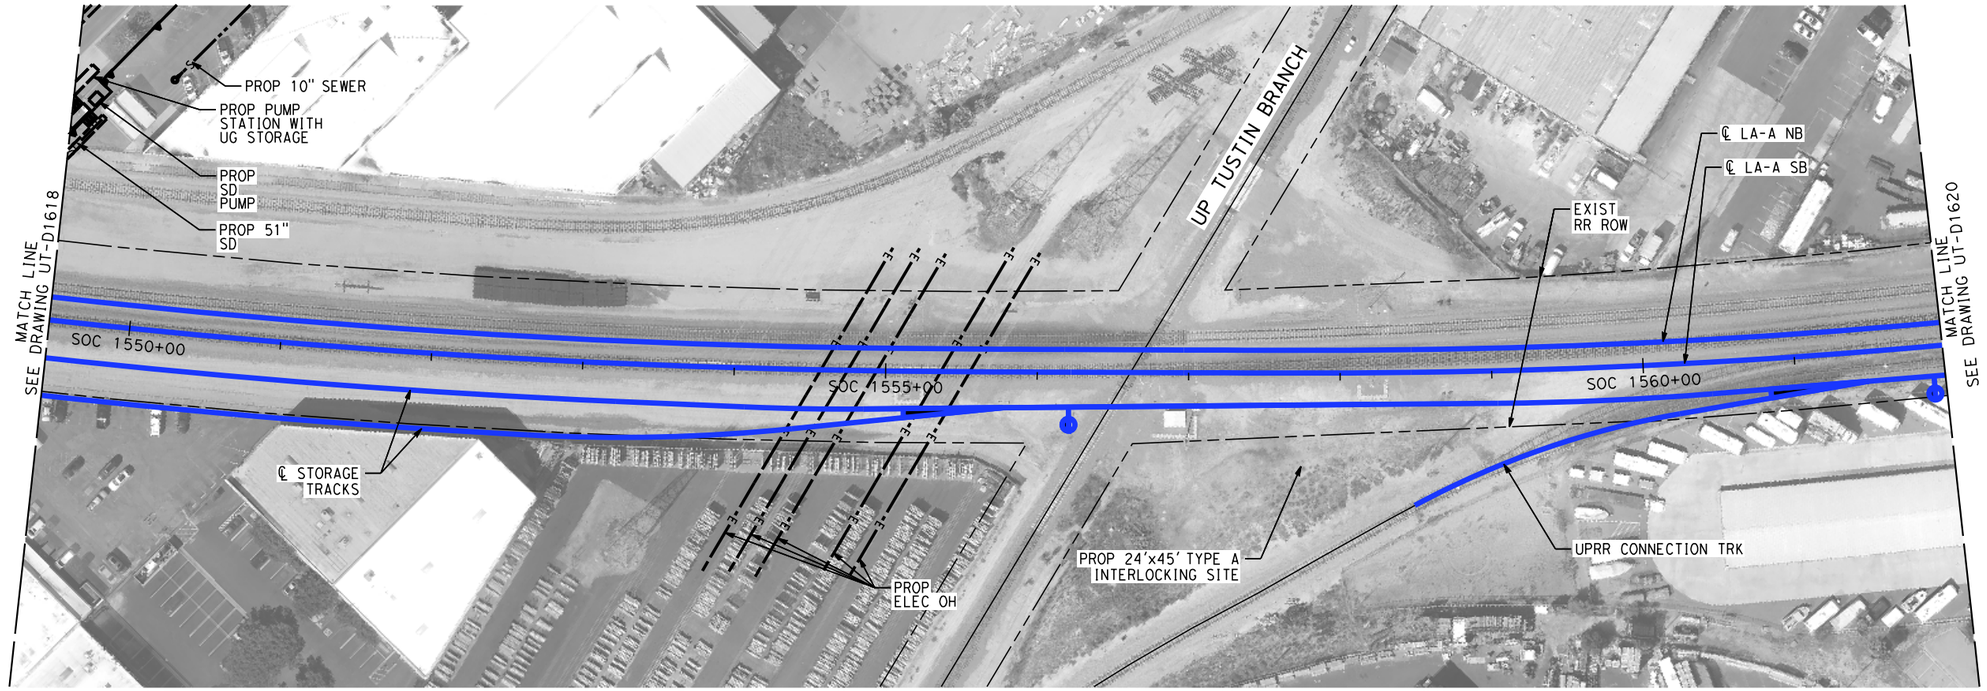

NOT FOR CONSTRUCTION
FOR INTERNAL USE ONLY

50 0 50 100
1"=50'
SCALE APPLICABLE FOR FULL SIZE ONLY

REV	DATE	BY	CHK	APP	DESCRIPTION

DESIGNED BY C. HUANG
DRAWN BY C. HUANG
CHECKED BY A. BOSCH
IN CHARGE J. SWANSON
DATE 02/28/25

PEPD SUBMITTAL FOR INTERNAL USE ONLY

NOT FOR CONSTRUCTION


stv

CALIFORNIA HIGH-SPEED RAIL AUTHORITY

CALIFORNIA HIGH-SPEED TRAIN PROJECT
LOS ANGELES TO ANAHEIM
RECORD SET
PRELIMINARY ENGINEERING FOR PROJECT DEFINITION
PROPOSED UTILITIES RELOCATION PLAN
STA SOC 1549+50 TO STA SOC 1562+00

CONTRACT NO. HSR06-0005
DRAWING NO. UT-D1619
SCALE 1" = 50'
SHEET NO.

$PLOT$

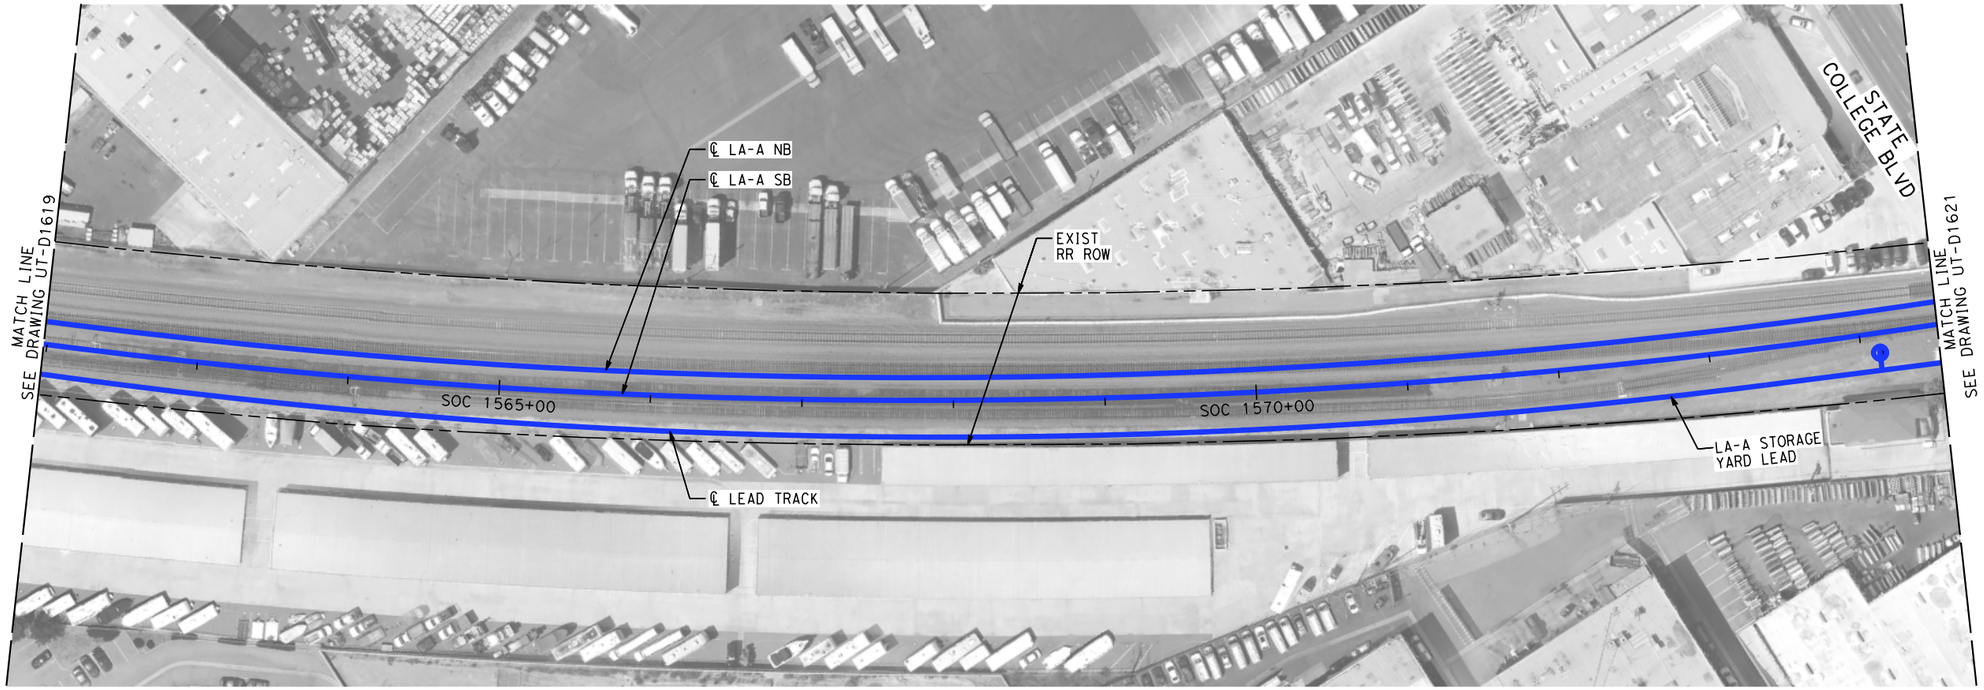

NOT FOR CONSTRUCTION
FOR INTERNAL USE ONLY

50 0 50 100
1"=50'
SCALE APPLICABLE FOR FULL SIZE ONLY

REV	DATE	BY	CHK	APP	DESCRIPTION

DESIGNED BY C. HUANG
DRAWN BY C. HUANG
CHECKED BY A. BOSCH
IN CHARGE J. SWANSON
DATE 02/28/25

PEPD SUBMITTAL FOR INTERNAL USE ONLY

NOT FOR CONSTRUCTION


stv

CALIFORNIA HIGH-SPEED RAIL AUTHORITY

CALIFORNIA HIGH-SPEED TRAIN PROJECT
LOS ANGELES TO ANAHEIM
RECORD SET
PRELIMINARY ENGINEERING FOR PROJECT DEFINITION
PROPOSED UTILITIES RELOCATION PLAN
STA SOC 1562+00 TO STA SOC 1574+50

CONTRACT NO. HSR06-0005
DRAWING NO. UT-D1620
SCALE 1" = 50'
SHEET NO.

$PLOT$

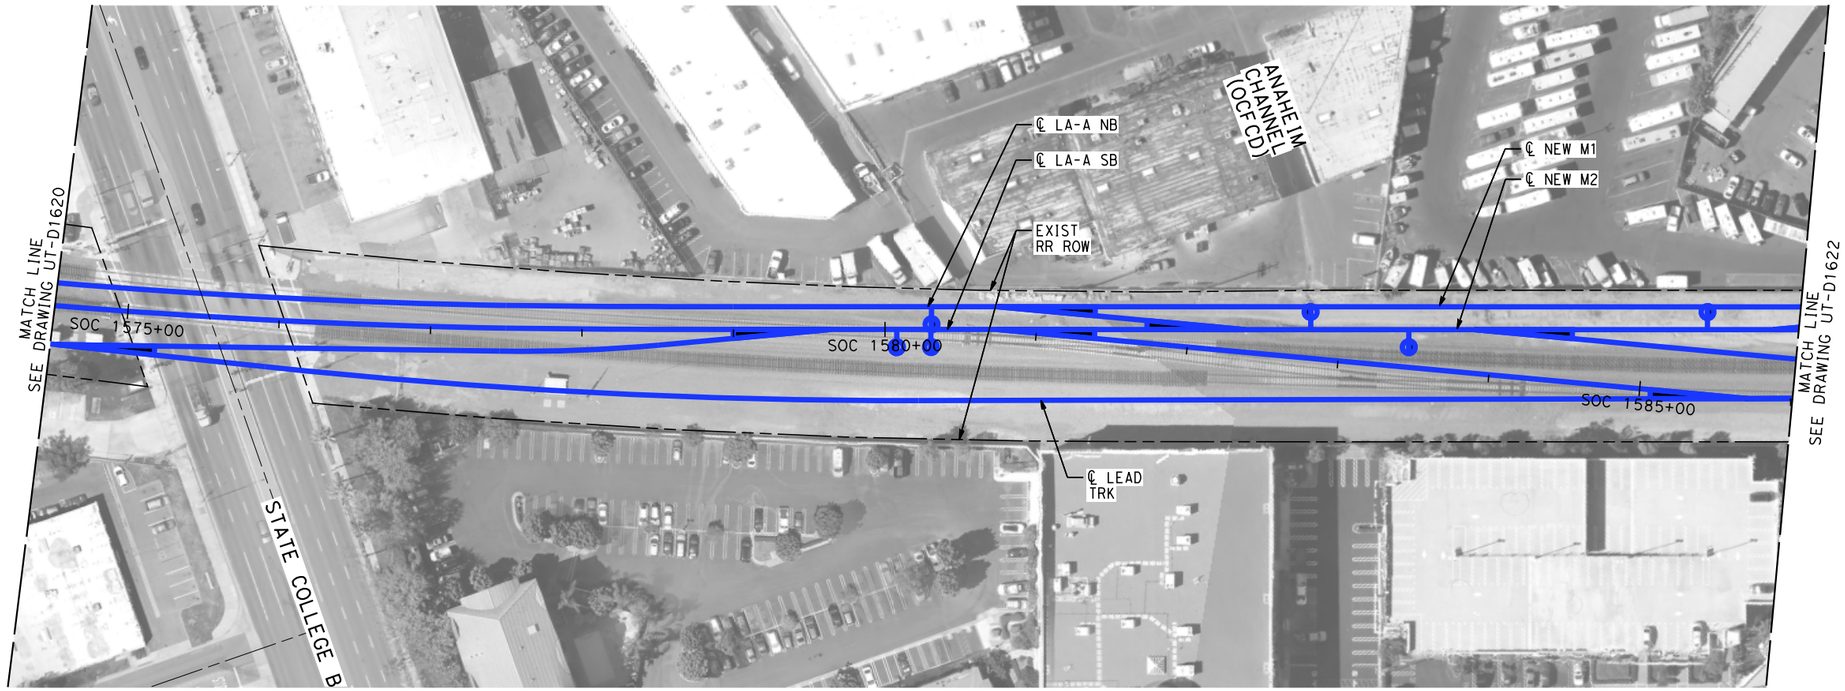

NOT FOR CONSTRUCTION
FOR INTERNAL USE ONLY

50 0 50 100
1"=50'
SCALE APPLICABLE FOR FULL SIZE ONLY

REV	DATE	BY	CHK	APP	DESCRIPTION

DESIGNED BY C. HUANG
DRAWN BY C. HUANG
CHECKED BY A. BOSCH
IN CHARGE J. SWANSON
DATE 02/28/25

PEPD SUBMITTAL FOR INTERNAL USE ONLY

NOT FOR CONSTRUCTION


stv

CALIFORNIA HIGH-SPEED RAIL AUTHORITY

CALIFORNIA HIGH-SPEED TRAIN PROJECT
LOS ANGELES TO ANAHEIM
RECORD SET
PRELIMINARY ENGINEERING FOR PROJECT DEFINITION
PROPOSED UTILITIES RELOCATION PLAN
STA SOC 1574+50 TO STA SOC 1586+00

CONTRACT NO. HSR06-0005
DRAWING NO. UT-D1621
SCALE 1" = 50'
SHEET NO.

$PLOT$

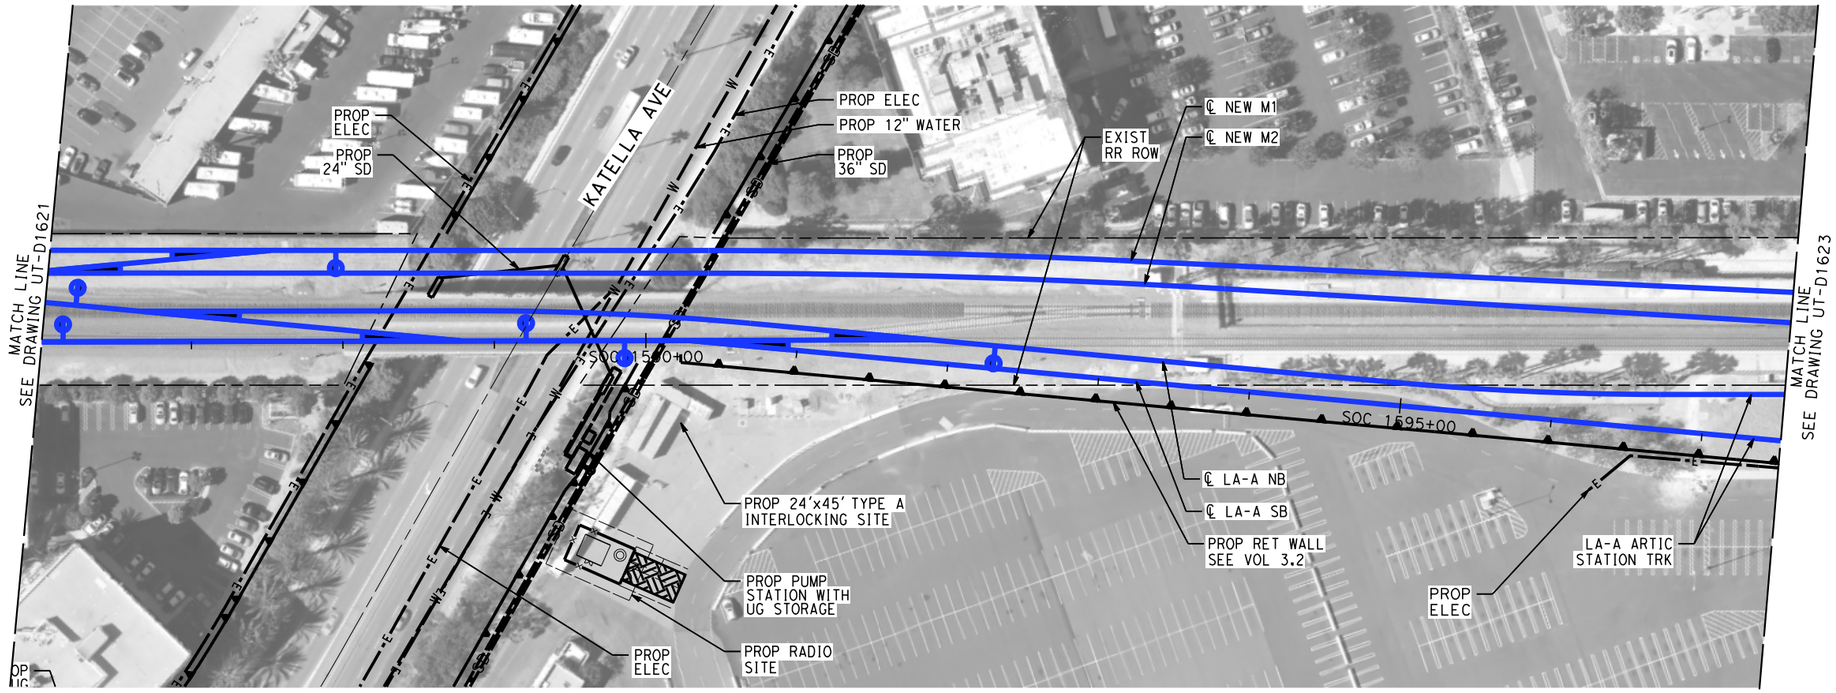

NOT FOR CONSTRUCTION
FOR INTERNAL USE ONLY

50 0 50 100
1"=50'
SCALE APPLICABLE FOR FULL SIZE ONLY

REV	DATE	BY	CHK	APP	DESCRIPTION

DESIGNED BY C. HUANG
DRAWN BY C. HUANG
CHECKED BY A. BOSCH
IN CHARGE J. SWANSON
DATE 02/28/25

PEPD SUBMITTAL FOR INTERNAL USE ONLY

NOT FOR CONSTRUCTION


stv

CALIFORNIA HIGH-SPEED RAIL AUTHORITY

CALIFORNIA HIGH-SPEED TRAIN PROJECT
LOS ANGELES TO ANAHEIM
RECORD SET
PRELIMINARY ENGINEERING FOR PROJECT DEFINITION
PROPOSED UTILITIES RELOCATION PLAN
STA SOC 1586+00 TO STA SOC 1597+50

CONTRACT NO. HSR06-0005
DRAWING NO. UT-D1622
SCALE 1" = 50'
SHEET NO.

$PLOT$

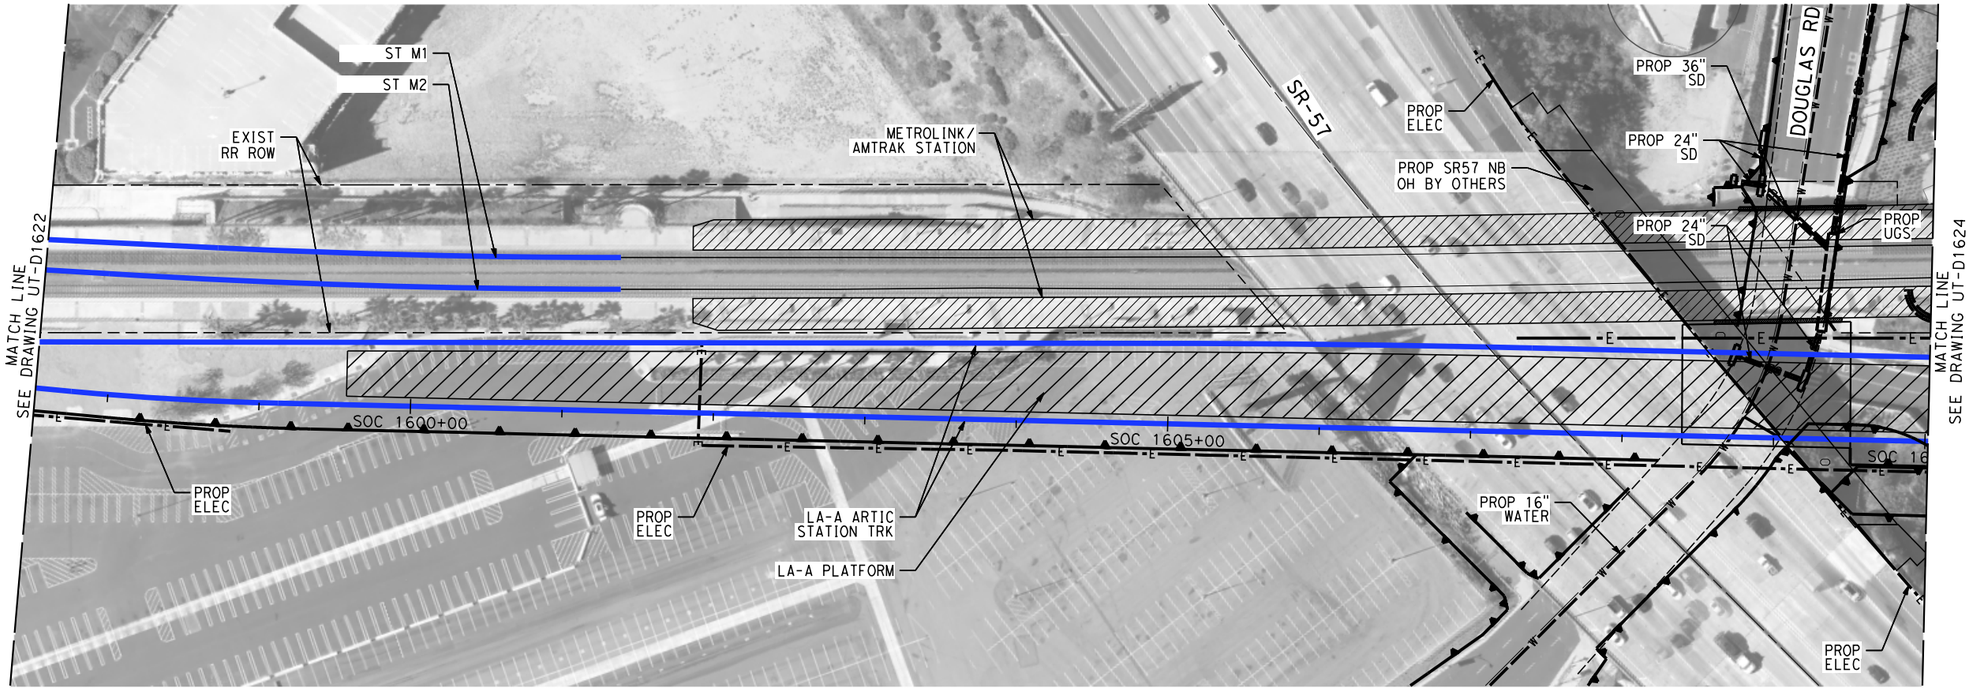

NOT FOR CONSTRUCTION
FOR INTERNAL USE ONLY

50 0 50 100
1"=50'
SCALE APPLICABLE FOR FULL SIZE ONLY

REV	DATE	BY	CHK	APP	DESCRIPTION

DESIGNED BY C. HUANG
DRAWN BY C. HUANG
CHECKED BY A. BOSCH
IN CHARGE J. SWANSON
DATE 02/28/25

PEPD SUBMITTAL FOR INTERNAL USE ONLY

NOT FOR CONSTRUCTION

stv


CALIFORNIA HIGH-SPEED RAIL AUTHORITY

CALIFORNIA HIGH-SPEED TRAIN PROJECT
LOS ANGELES TO ANAHEIM

RECORD SET
PRELIMINARY ENGINEERING FOR PROJECT DEFINITION
PROPOSED UTILITIES RELOCATION PLAN
STA SOC 1597+50 TO STA SOC 1610+00

CONTRACT NO. HSR06-0005
DRAWING NO. UT-D1623
SCALE 1" = 50'
SHEET NO.

$PLOT$

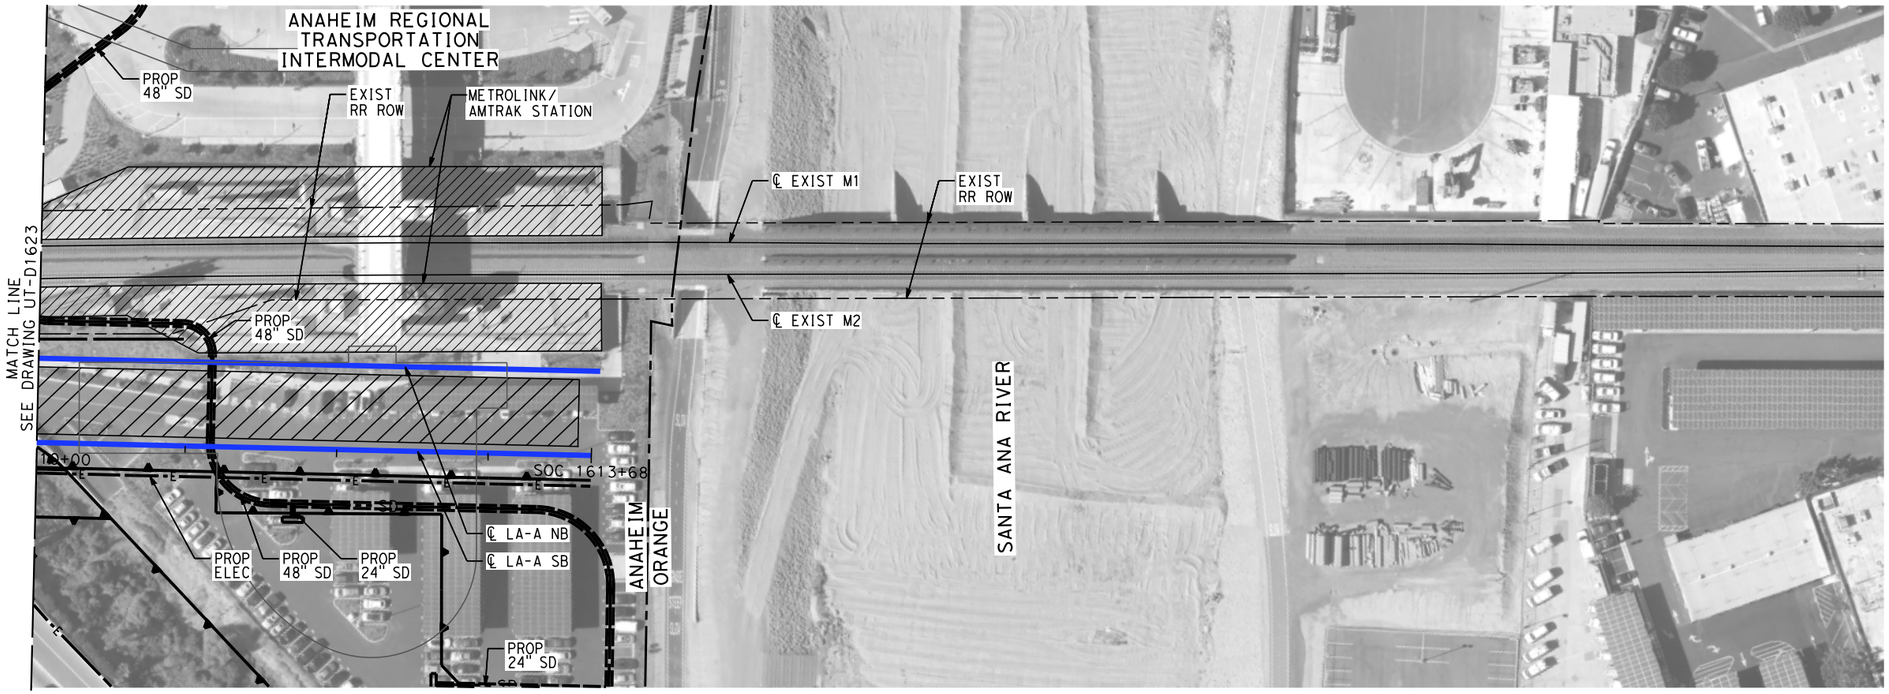

NOT FOR CONSTRUCTION
FOR INTERNAL USE ONLY

50 0 50 100
1"=50'
SCALE APPLICABLE FOR FULL SIZE ONLY

REV	DATE	BY	CHK	APP	DESCRIPTION

DESIGNED BY C. HUANG
DRAWN BY C. HUANG
CHECKED BY A. BOSCH
IN CHARGE J. SWANSON
DATE 02/28/25

PEPD SUBMITTAL FOR INTERNAL USE ONLY

NOT FOR CONSTRUCTION


stv

CALIFORNIA HIGH-SPEED RAIL AUTHORITY

CALIFORNIA HIGH-SPEED TRAIN PROJECT
LOS ANGELES TO ANAHEIM
RECORD SET
PRELIMINARY ENGINEERING FOR PROJECT DEFINITION
PROPOSED UTILITIES RELOCATION PLAN
STA SOC 1610+00 TO STA SOC 1613+68

CONTRACT NO. HSR06-0005
DRAWING NO. UT-D1624
SCALE 1" = 50'
SHEET NO.

$PLOT$

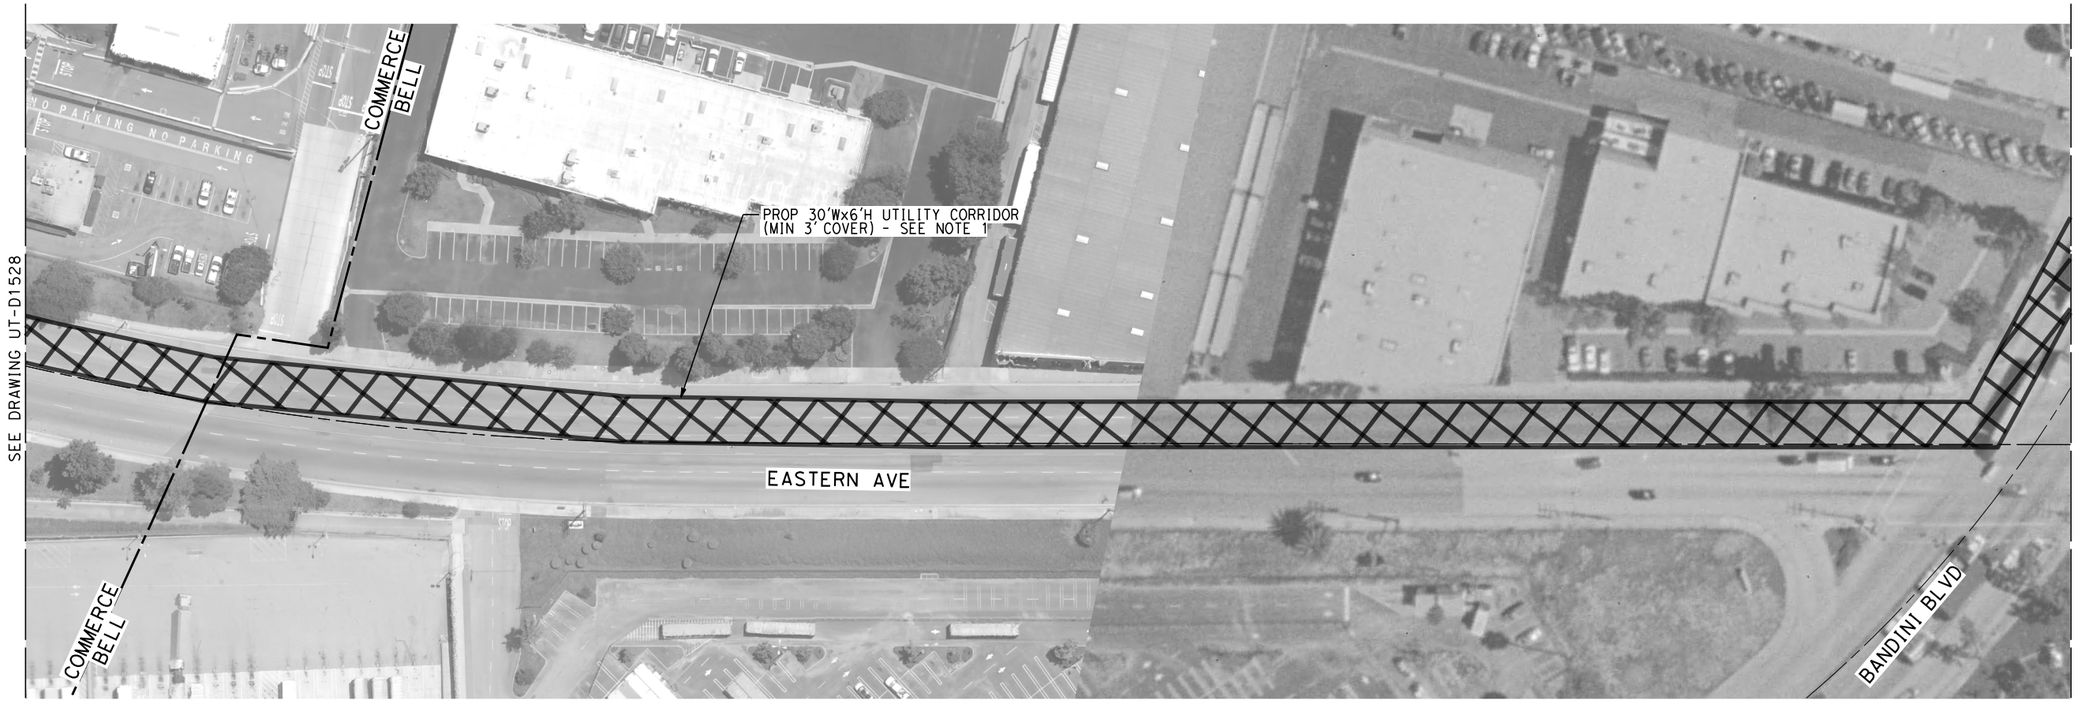

NOTES :

1. PROPOSED UTILITY CORRIDOR SIZE AND ROUTING IS PRELIMINARY AND FOR ENVIRONMENTAL CLEARANCE PURPOSES ONLY. ACTUAL SIZE, ROUTING AND TYPES OF UTILITIES TO BE REROUTED IS PER COORDINATION AGREEMENT BETWEEN HSR AUTHORITY, THE BNSF, CITIES AND UTILITY COMPANIES.

NOT FOR CONSTRUCTION
FOR INTERNAL USE ONLY

50 0 50 100
1"=50'
SCALE APPLICABLE FOR FULL SIZE ONLY

REV	DATE	BY	CHK	APP	DESCRIPTION

DESIGNED BY C. HUANG
DRAWN BY C. HUANG
CHECKED BY A. BOSCH
IN CHARGE J. SWANSON
DATE 02/28/25

PEPD SUBMITTAL FOR INTERNAL USE ONLY

NOT FOR CONSTRUCTION


stv

CALIFORNIA HIGH-SPEED RAIL AUTHORITY

CALIFORNIA HIGH-SPEED TRAIN PROJECT
LOS ANGELES TO ANAHEIM
RECORD SET
PRELIMINARY ENGINEERING FOR PROJECT DEFINITION
PROPOSED UTILITIES RELOCATION PLAN
EASTERN AVE STA 242+50 TO STA 256+00

CONTRACT NO. HSR06-0005
DRAWING NO. UT-D6001
SCALE 1" = 50'
SHEET NO.

$PLOT$

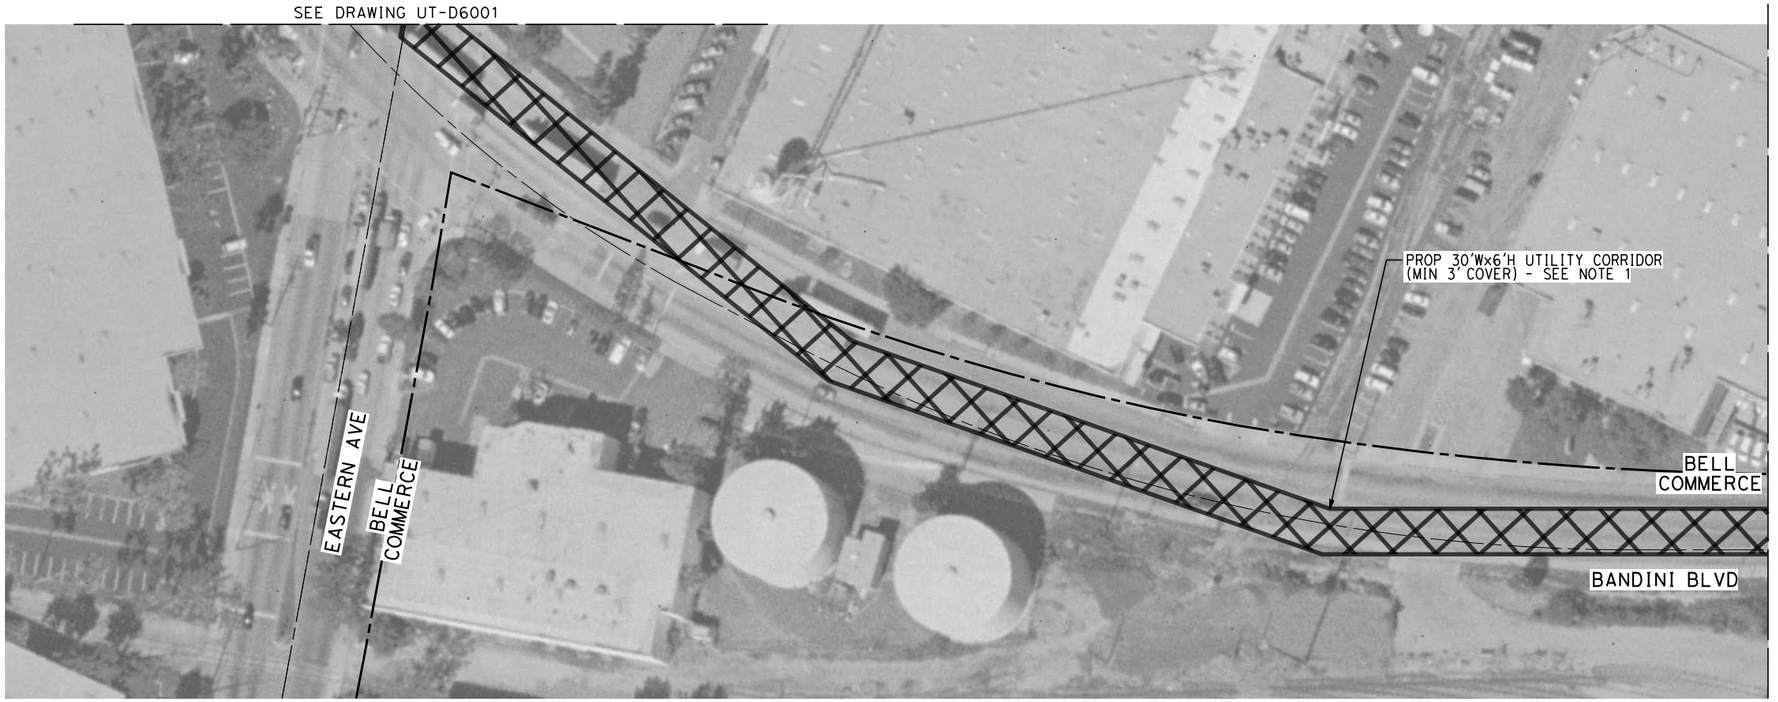

NOTES :

1. PROPOSED UTILITY CORRIDOR SIZE AND ROUTING IS PRELIMINARY AND FOR ENVIRONMENTAL CLEARANCE PURPOSES ONLY. ACTUAL SIZE, ROUTING AND TYPES OF UTILITIES TO BE REROUTED IS PER COORDINATION AGREEMENT BETWEEN HSR AUTHORITY, THE BNSF, CITIES AND UTILITY COMPANIES.

NOT FOR CONSTRUCTION
FOR INTERNAL USE ONLY

50 0 50 100
1"=50'
SCALE APPLICABLE FOR FULL SIZE ONLY

REV	DATE	BY	CHK	APP	DESCRIPTION

DESIGNED BY C. HUANG
DRAWN BY C. HUANG
CHECKED BY A. BOSCH
IN CHARGE J. SWANSON
DATE 02/28/25

PEPD SUBMITTAL FOR INTERNAL USE ONLY

NOT FOR CONSTRUCTION


stv

CALIFORNIA HIGH-SPEED RAIL AUTHORITY

CALIFORNIA HIGH-SPEED TRAIN PROJECT
LOS ANGELES TO ANAHEIM
RECORD SET
PRELIMINARY ENGINEERING FOR PROJECT DEFINITION
PROPOSED UTILITIES RELOCATION PLAN
BANDINI BLVD STA 159+50 TO STA 170+00

CONTRACT NO. HSR06-0005
DRAWING NO. UT-D6002
SCALE 1" = 50'
SHEET NO.

$PLOT$

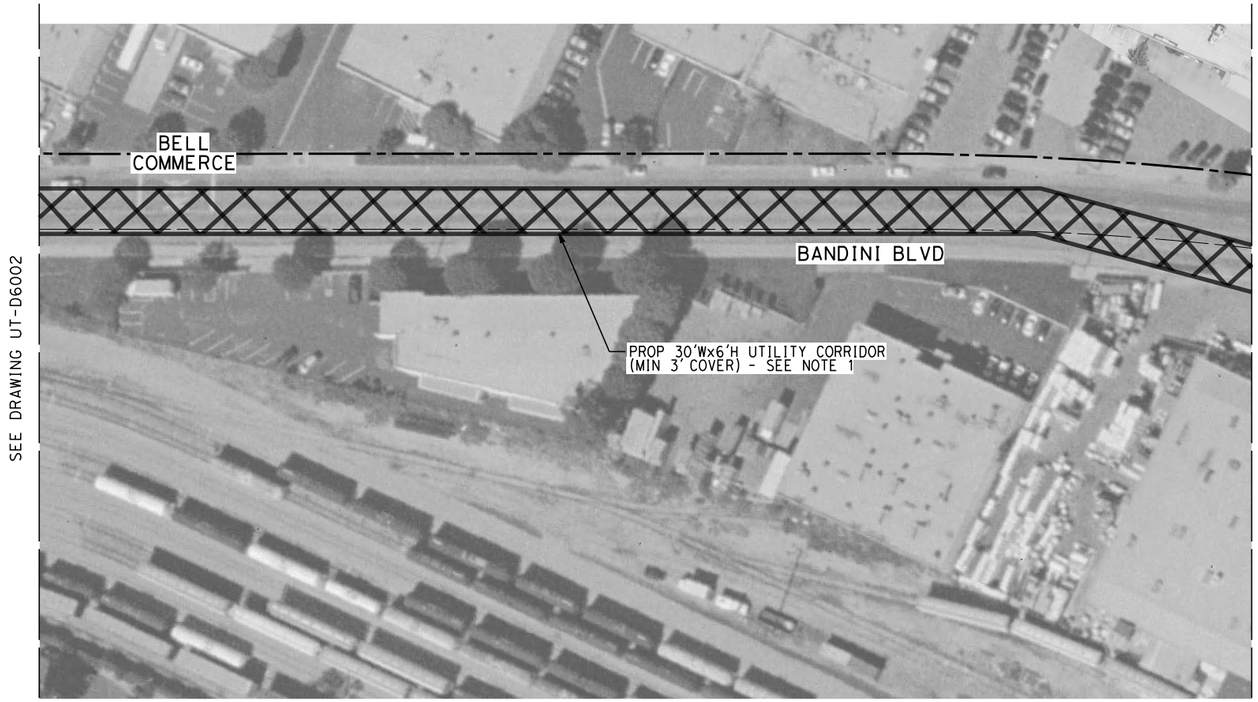

NOTES :

1. PROPOSED UTILITY CORRIDOR SIZE AND ROUTING IS PRELIMINARY AND FOR ENVIRONMENTAL CLEARANCE PURPOSES ONLY. ACTUAL SIZE, ROUTING AND TYPES OF UTILITIES TO BE REROUTED IS PER COORDINATION AGREEMENT BETWEEN HSR AUTHORITY, THE BNSF, CITIES AND UTILITY COMPANIES.

NOT FOR CONSTRUCTION
FOR INTERNAL USE ONLY

50 0 50 100
1"=50'
SCALE APPLICABLE FOR FULL SIZE ONLY

REV	DATE	BY	CHK	APP	DESCRIPTION

DESIGNED BY C. HUANG
DRAWN BY C. HUANG
CHECKED BY A. BOSCH
IN CHARGE J. SWANSON
DATE 02/28/25

PEPD SUBMITTAL FOR INTERNAL USE ONLY

NOT FOR CONSTRUCTION

stv

CALIFORNIA HIGH-SPEED RAIL AUTHORITY


CALIFORNIA HIGH-SPEED TRAIN PROJECT
LOS ANGELES TO ANAHEIM
RECORD SET
PRELIMINARY ENGINEERING FOR PROJECT DEFINITION
PROPOSED UTILITIES RELOCATION PLAN
BANDINI STA 170+00 TO STA 178+00

CONTRACT NO. HSR06-0005
DRAWING NO. UT-D6003
SCALE 1" = 50'
SHEET NO.

$PLOT$

NOTES :

1. PROPOSED UTILITY CORRIDOR SIZE AND ROUTING IS PRELIMINARY AND FOR ENVIRONMENTAL CLEARANCE PURPOSES ONLY. ACTUAL SIZE, ROUTING AND TYPES OF UTILITIES TO BE REROUTED IS PER COORDINATION AGREEMENT BETWEEN HSR AUTHORITY, THE BNSF, CITIES AND UTILITY COMPANIES.

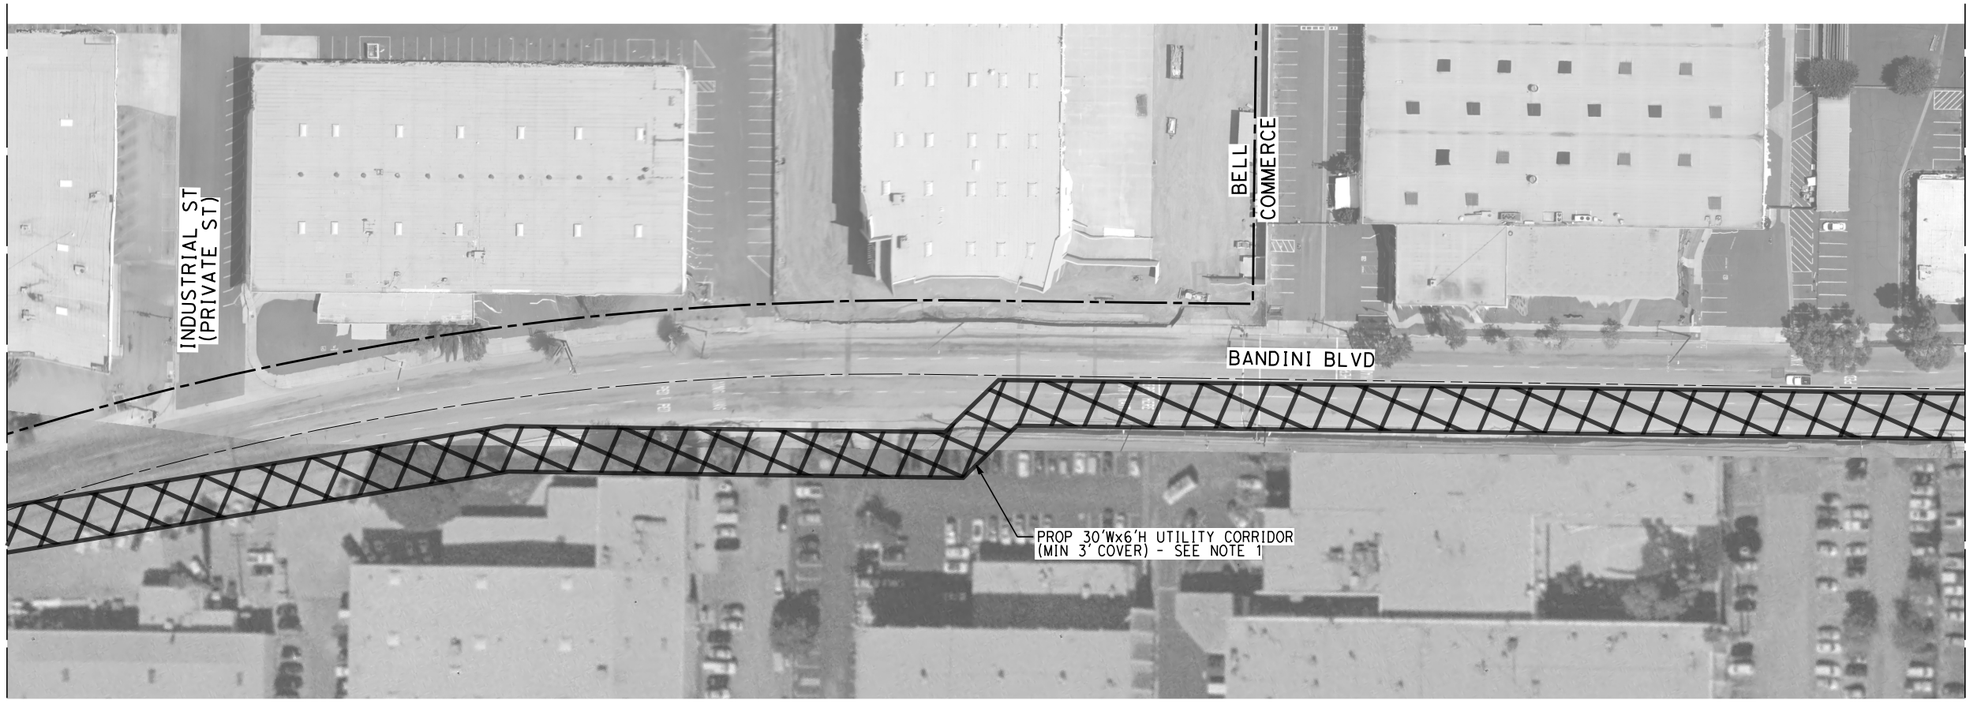

NOT FOR CONSTRUCTION
FOR INTERNAL USE ONLY

50 0 50 100
1"=50'
SCALE APPLICABLE FOR FULL SIZE ONLY

REV	DATE	BY	CHK	APP	DESCRIPTION

DESIGNED BY C. HUANG
DRAWN BY C. HUANG
CHECKED BY A. BOSCH
IN CHARGE J. SWANSON
DATE 02/28/25

PEPD SUBMITTAL FOR INTERNAL USE ONLY

NOT FOR CONSTRUCTION


stv

CALIFORNIA HIGH-SPEED RAIL AUTHORITY

CALIFORNIA HIGH-SPEED TRAIN PROJECT
LOS ANGELES TO ANAHEIM
RECORD SET
PRELIMINARY ENGINEERING FOR PROJECT DEFINITION
PROPOSED UTILITIES RELOCATION PLAN
BANDINI STA 178+00 TO STA 191+00

CONTRACT NO. HSR06-0005
DRAWING NO. UT-D6004
SCALE 1" = 50'
SHEET NO.

$PLOT$

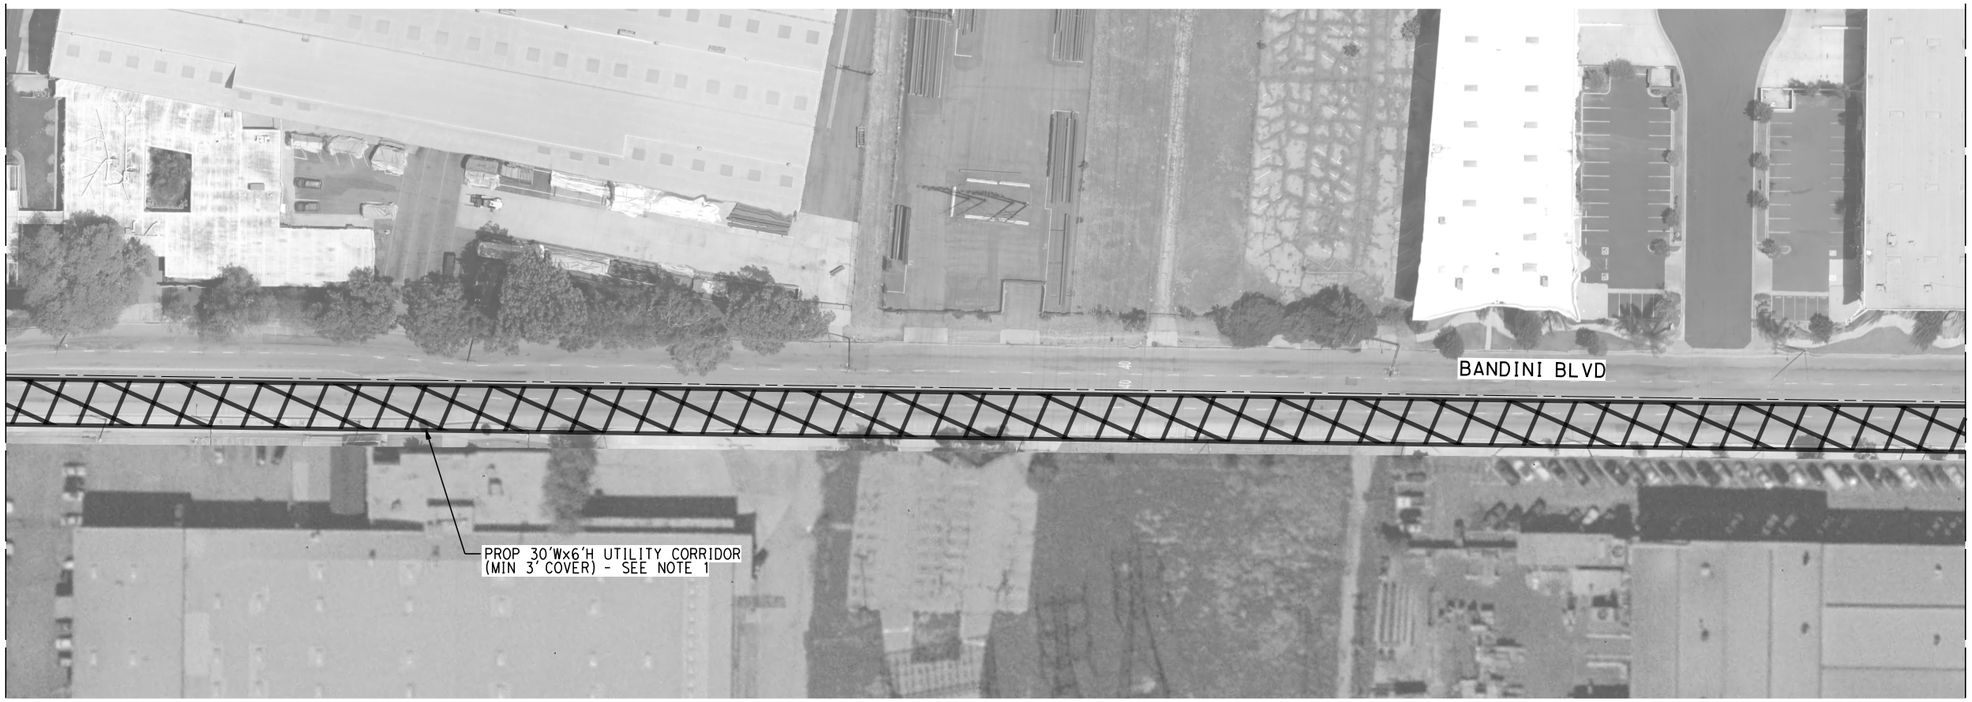

NOTES :

1. PROPOSED UTILITY CORRIDOR SIZE AND ROUTING IS PRELIMINARY AND FOR ENVIRONMENTAL CLEARANCE PURPOSES ONLY. ACTUAL SIZE, ROUTING AND TYPES OF UTILITIES TO BE REROUTED IS PER COORDINATION AGREEMENT BETWEEN HSR AUTHORITY, THE BNSF, CITIES AND UTILITY COMPANIES.

NOT FOR CONSTRUCTION
FOR INTERNAL USE ONLY

50 0 50 100
1"=50'
SCALE APPLICABLE FOR FULL SIZE ONLY

REV	DATE	BY	CHK	APP	DESCRIPTION

DESIGNED BY C. HUANG
DRAWN BY C. HUANG
CHECKED BY A. BOSCH
IN CHARGE J. SWANSON
DATE 02/28/25

PEPD SUBMITTAL FOR INTERNAL USE ONLY

NOT FOR CONSTRUCTION

stv


CALIFORNIA HIGH-SPEED RAIL AUTHORITY

CALIFORNIA HIGH-SPEED TRAIN PROJECT
LOS ANGELES TO ANAHEIM
RECORD SET
PRELIMINARY ENGINEERING FOR PROJECT DEFINITION
PROPOSED UTILITIES RELOCATION PLAN
BANDINI STA 191+00 TO STA 204+00

CONTRACT NO. HSR06-0005
DRAWING NO. UT-D6005
SCALE 1" = 50'
SHEET NO.

$PLOT$

SEE DRAWING UT-D6005

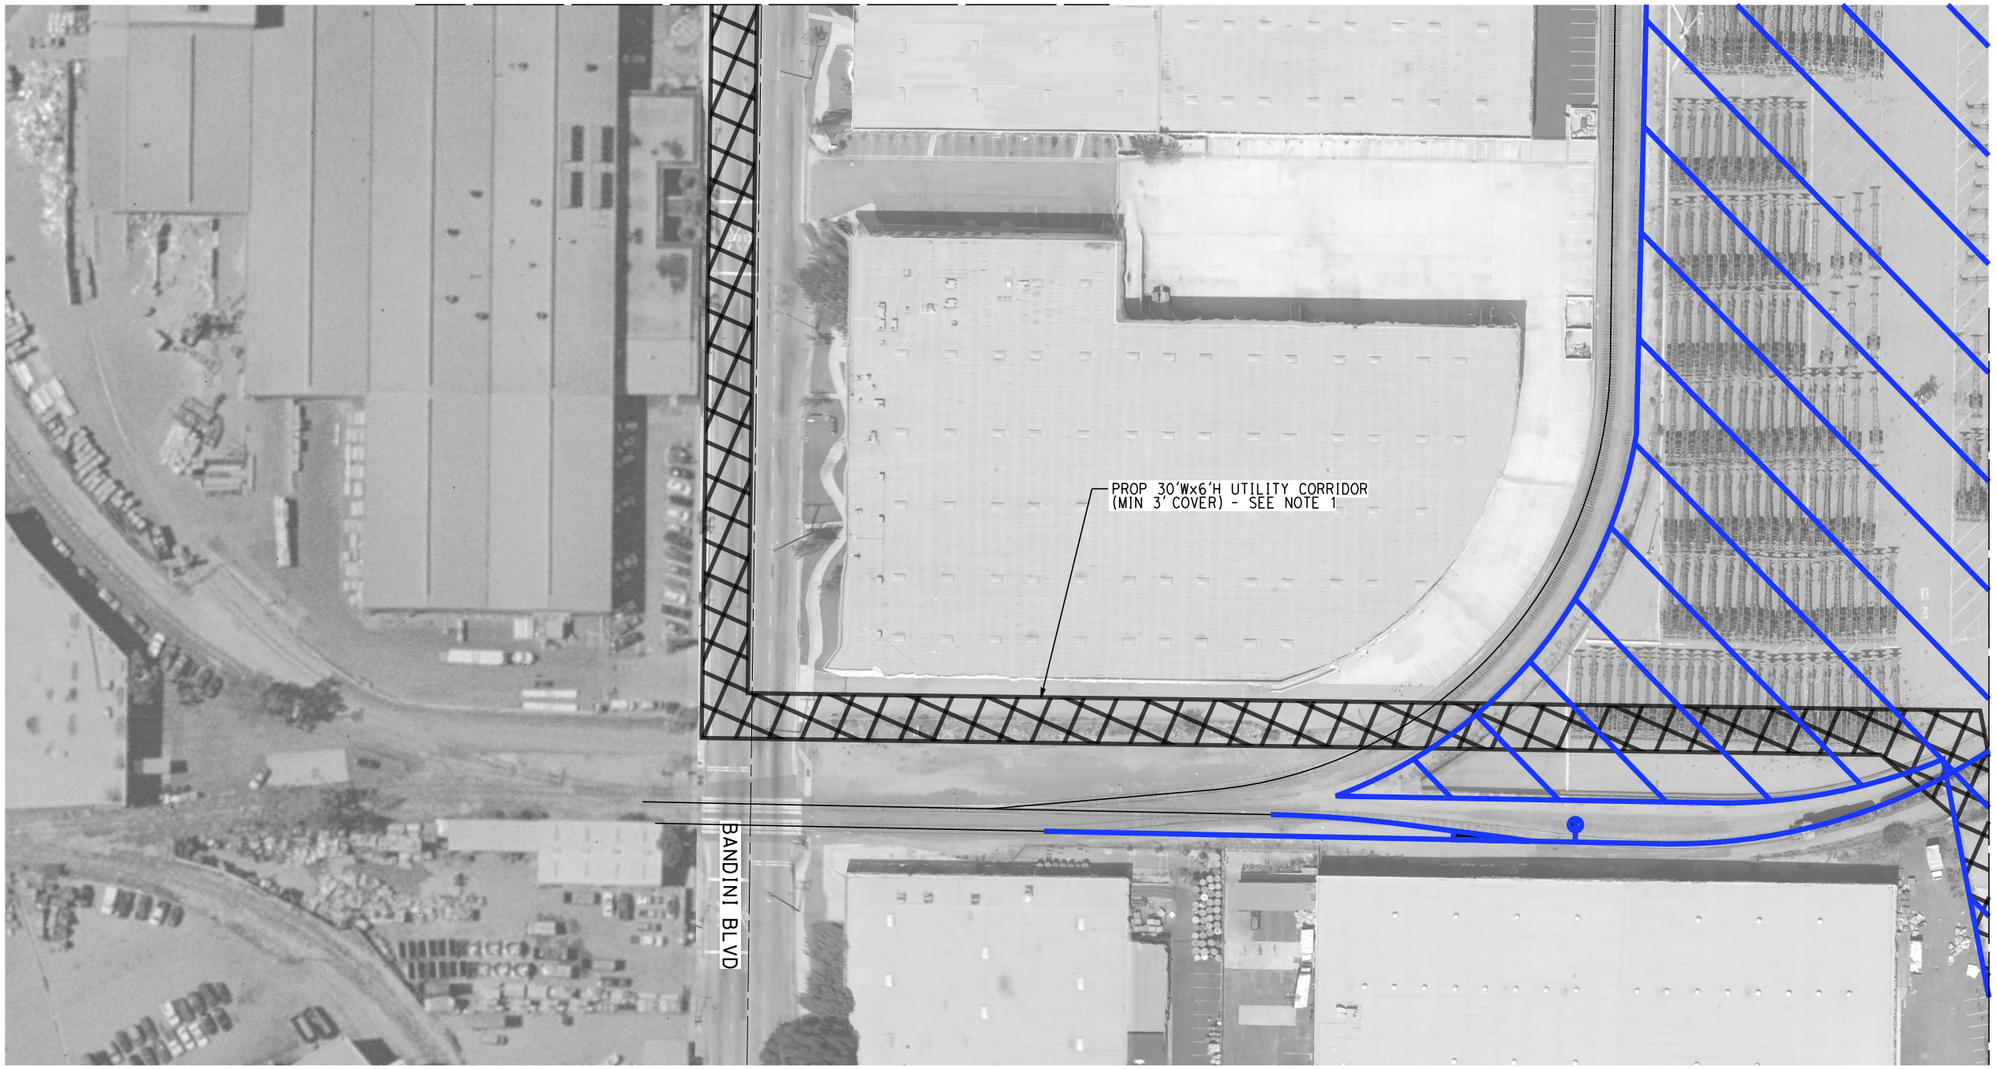

NOTES :

1. PROPOSED UTILITY CORRIDOR SIZE AND ROUTING IS PRELIMINARY AND FOR ENVIRONMENTAL CLEARANCE PURPOSES ONLY. ACTUAL SIZE, ROUTING AND TYPES OF UTILITIES TO BE REROUTED IS PER COORDINATION AGREEMENT BETWEEN HSR AUTHORITY, THE BNSF, CITIES AND UTILITY COMPANIES.

NOT FOR CONSTRUCTION
FOR INTERNAL USE ONLY

50 0 50 100
1"=50'
SCALE APPLICABLE FOR FULL SIZE ONLY

REV	DATE	BY	CHK	APP	DESCRIPTION

DESIGNED BY C. HUANG
DRAWN BY C. HUANG
CHECKED BY A. BOSCH
IN CHARGE J. SWANSON
DATE 02/28/25

PEPD SUBMITTAL FOR INTERNAL USE ONLY

NOT FOR CONSTRUCTION

stv

CALIFORNIA HIGH-SPEED RAIL AUTHORITY

CALIFORNIA HIGH-SPEED TRAIN PROJECT
LOS ANGELES TO ANAHEIM
RECORD SET
PRELIMINARY ENGINEERING FOR PROJECT DEFINITION
PROPOSED UTILITIES RELOCATION PLAN
BANDINI STA 204+00 TO STA 211+00

CONTRACT NO. HSR06-0005
DRAWING NO. UT-D6006
SCALE 1" = 50'
SHEET NO.

$PLOT$