NOTES:

1. PROPOSED TANKS ASSUMED TO BE 11.75 FEET IN DIAMETER AND 13.25 FEET TALL WITH CAPACITIES OF 10,000 GALLONS EACH, PROVIDING 120,000 GALLONS OF TOTAL STORAGE FOR FIRE SUPPRESSION.
2. PARCEL BOUNDARIES ARE APPROXIMATE.
3. IMAGERY PROVIDED BY GOOGLE MAPS.

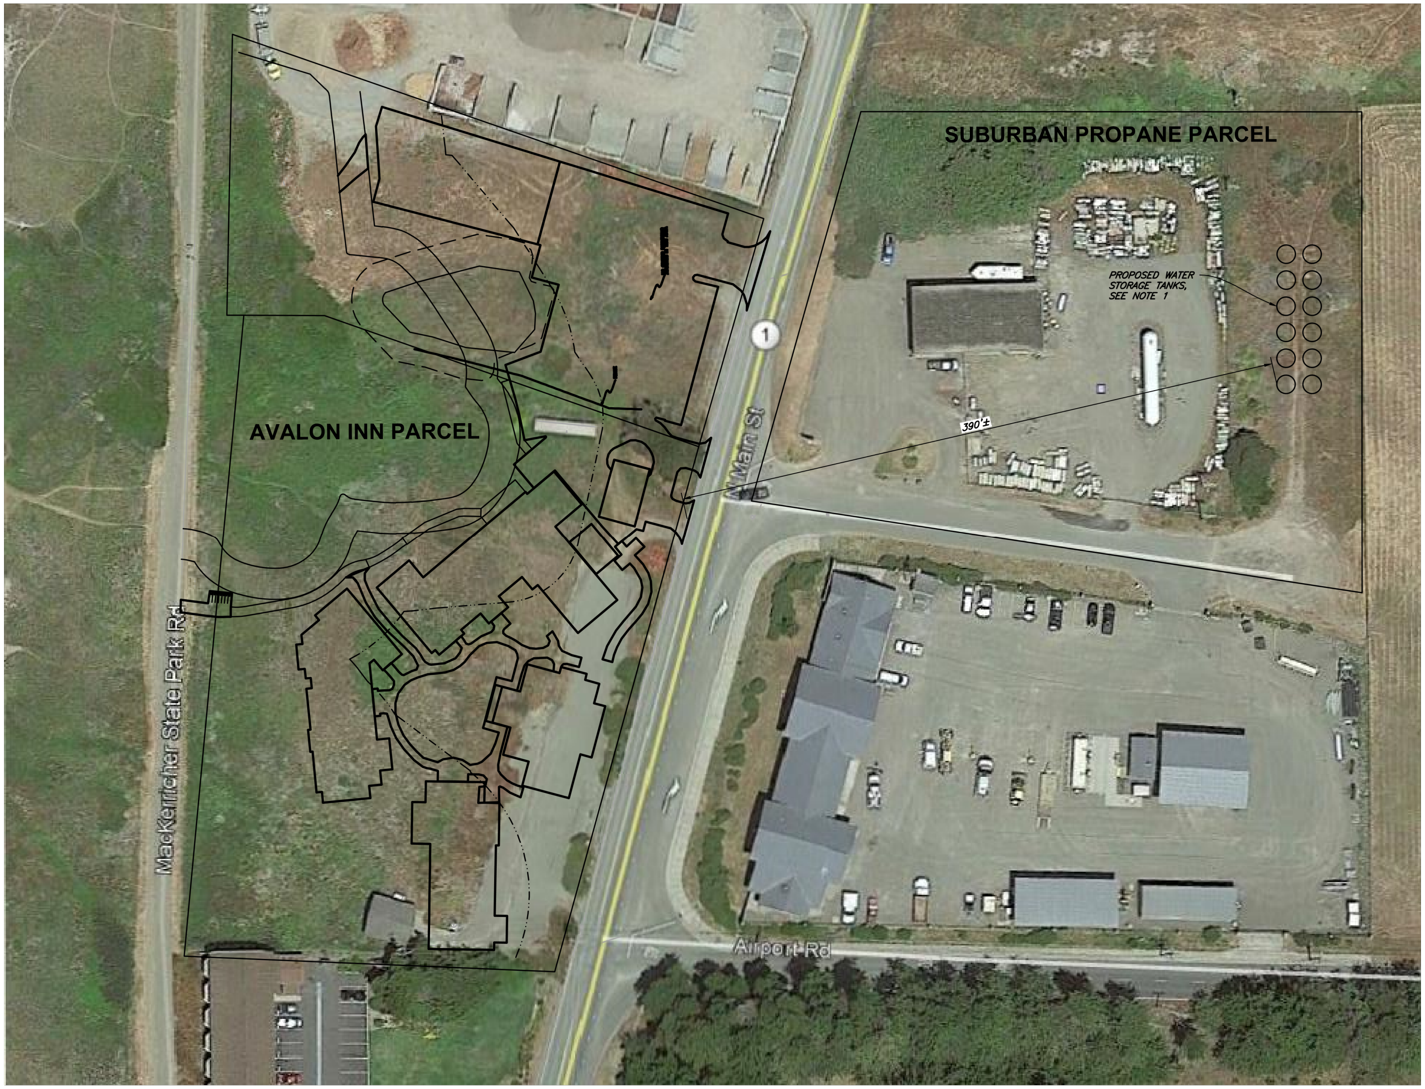
SUBURBAN PROPANE PARCEL
PROPOSED WATER STORAGE TANKS, SEE NOTE 1
1
N Main St
390'±
AVALON INN PARCEL
MacKerricher State Park Rd
Airport Rd

PLAN
1"=40'

PRELIMINARY

REGISTERED PROFESSIONAL ENGINEER
JASON G.
Exp. 06/30/21
CIVIL
STATE OF CALIFORNIA

VERIFY SCALES
BAR IS ONE INCH ON ORIGINAL DRAWING
0 1"
IF NOT ONE INCH ON THIS SHEET, ADJUST SCALES ACCORDINGLY

SHN
335 S. MAIN ST.
WILLITS, CA. 95490
WWW.SHN-ENGR.COM
707-459-4518

NO.	DATE	REVISION	BY

DSGN JGI
DR TAC
CHK SRH
APVD

HUNT INNVESTMENTS
THE AVALON
1201 N. MAIN STREET, FORT BRAGG, CA

FIRE SUPPRESSION STORAGE TANKS

SHEET W-1
SEQ 1
DATE 10/2019
PROJ. NO. 414054

SAVED: 10/16/2019 2:02 PM SHEATH, PLOTTED: 10/16/2019 2:07 PM SAM R. HEATH
\\Willits\Projects\2014\414054-Hunt-Avalon\Dwgs\414054-CIVIL-W1.dwg