


APPENDIX A

Proposed Improvements Exhibits

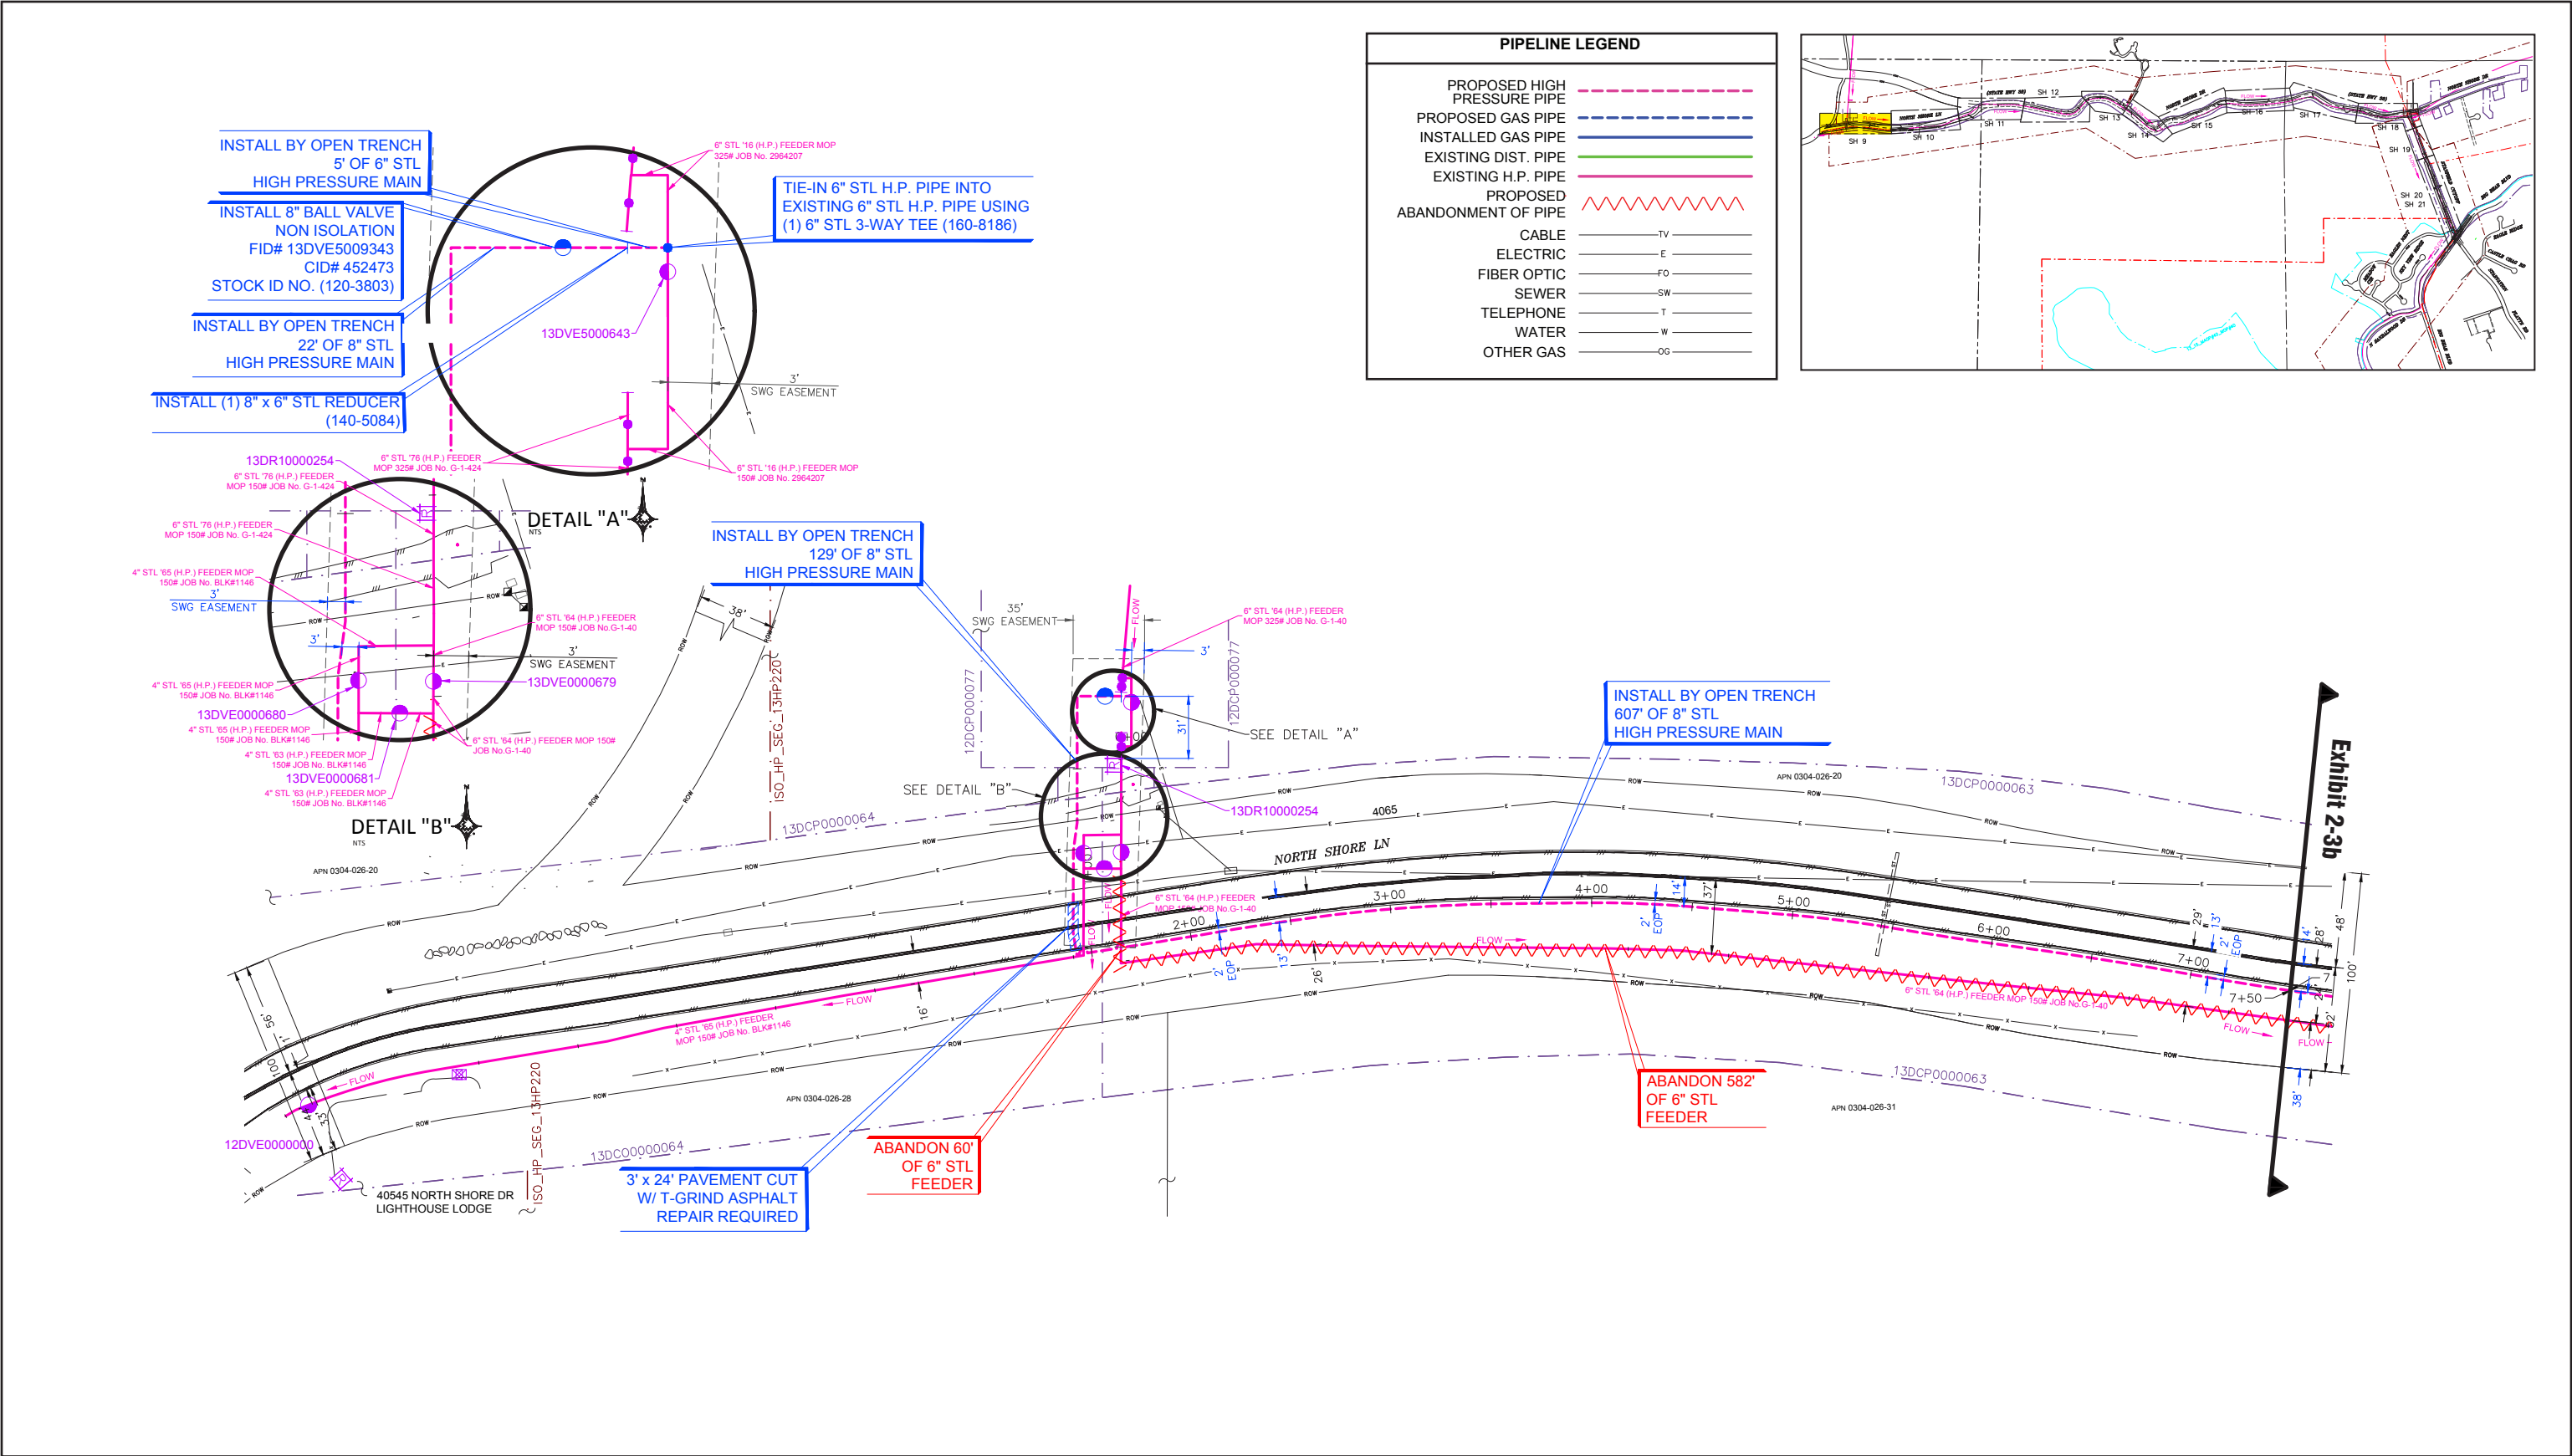

NOT TO SCALE


Michael Baker
INTERNATIONAL




11/18 | JN 133218

NORTH SHORE PIPELINE REPLACEMENT PROJECT
INITIAL STUDY/MITIGATED NEGATIVE DECLARATION
Proposed Improvements

Exhibit 2-3a

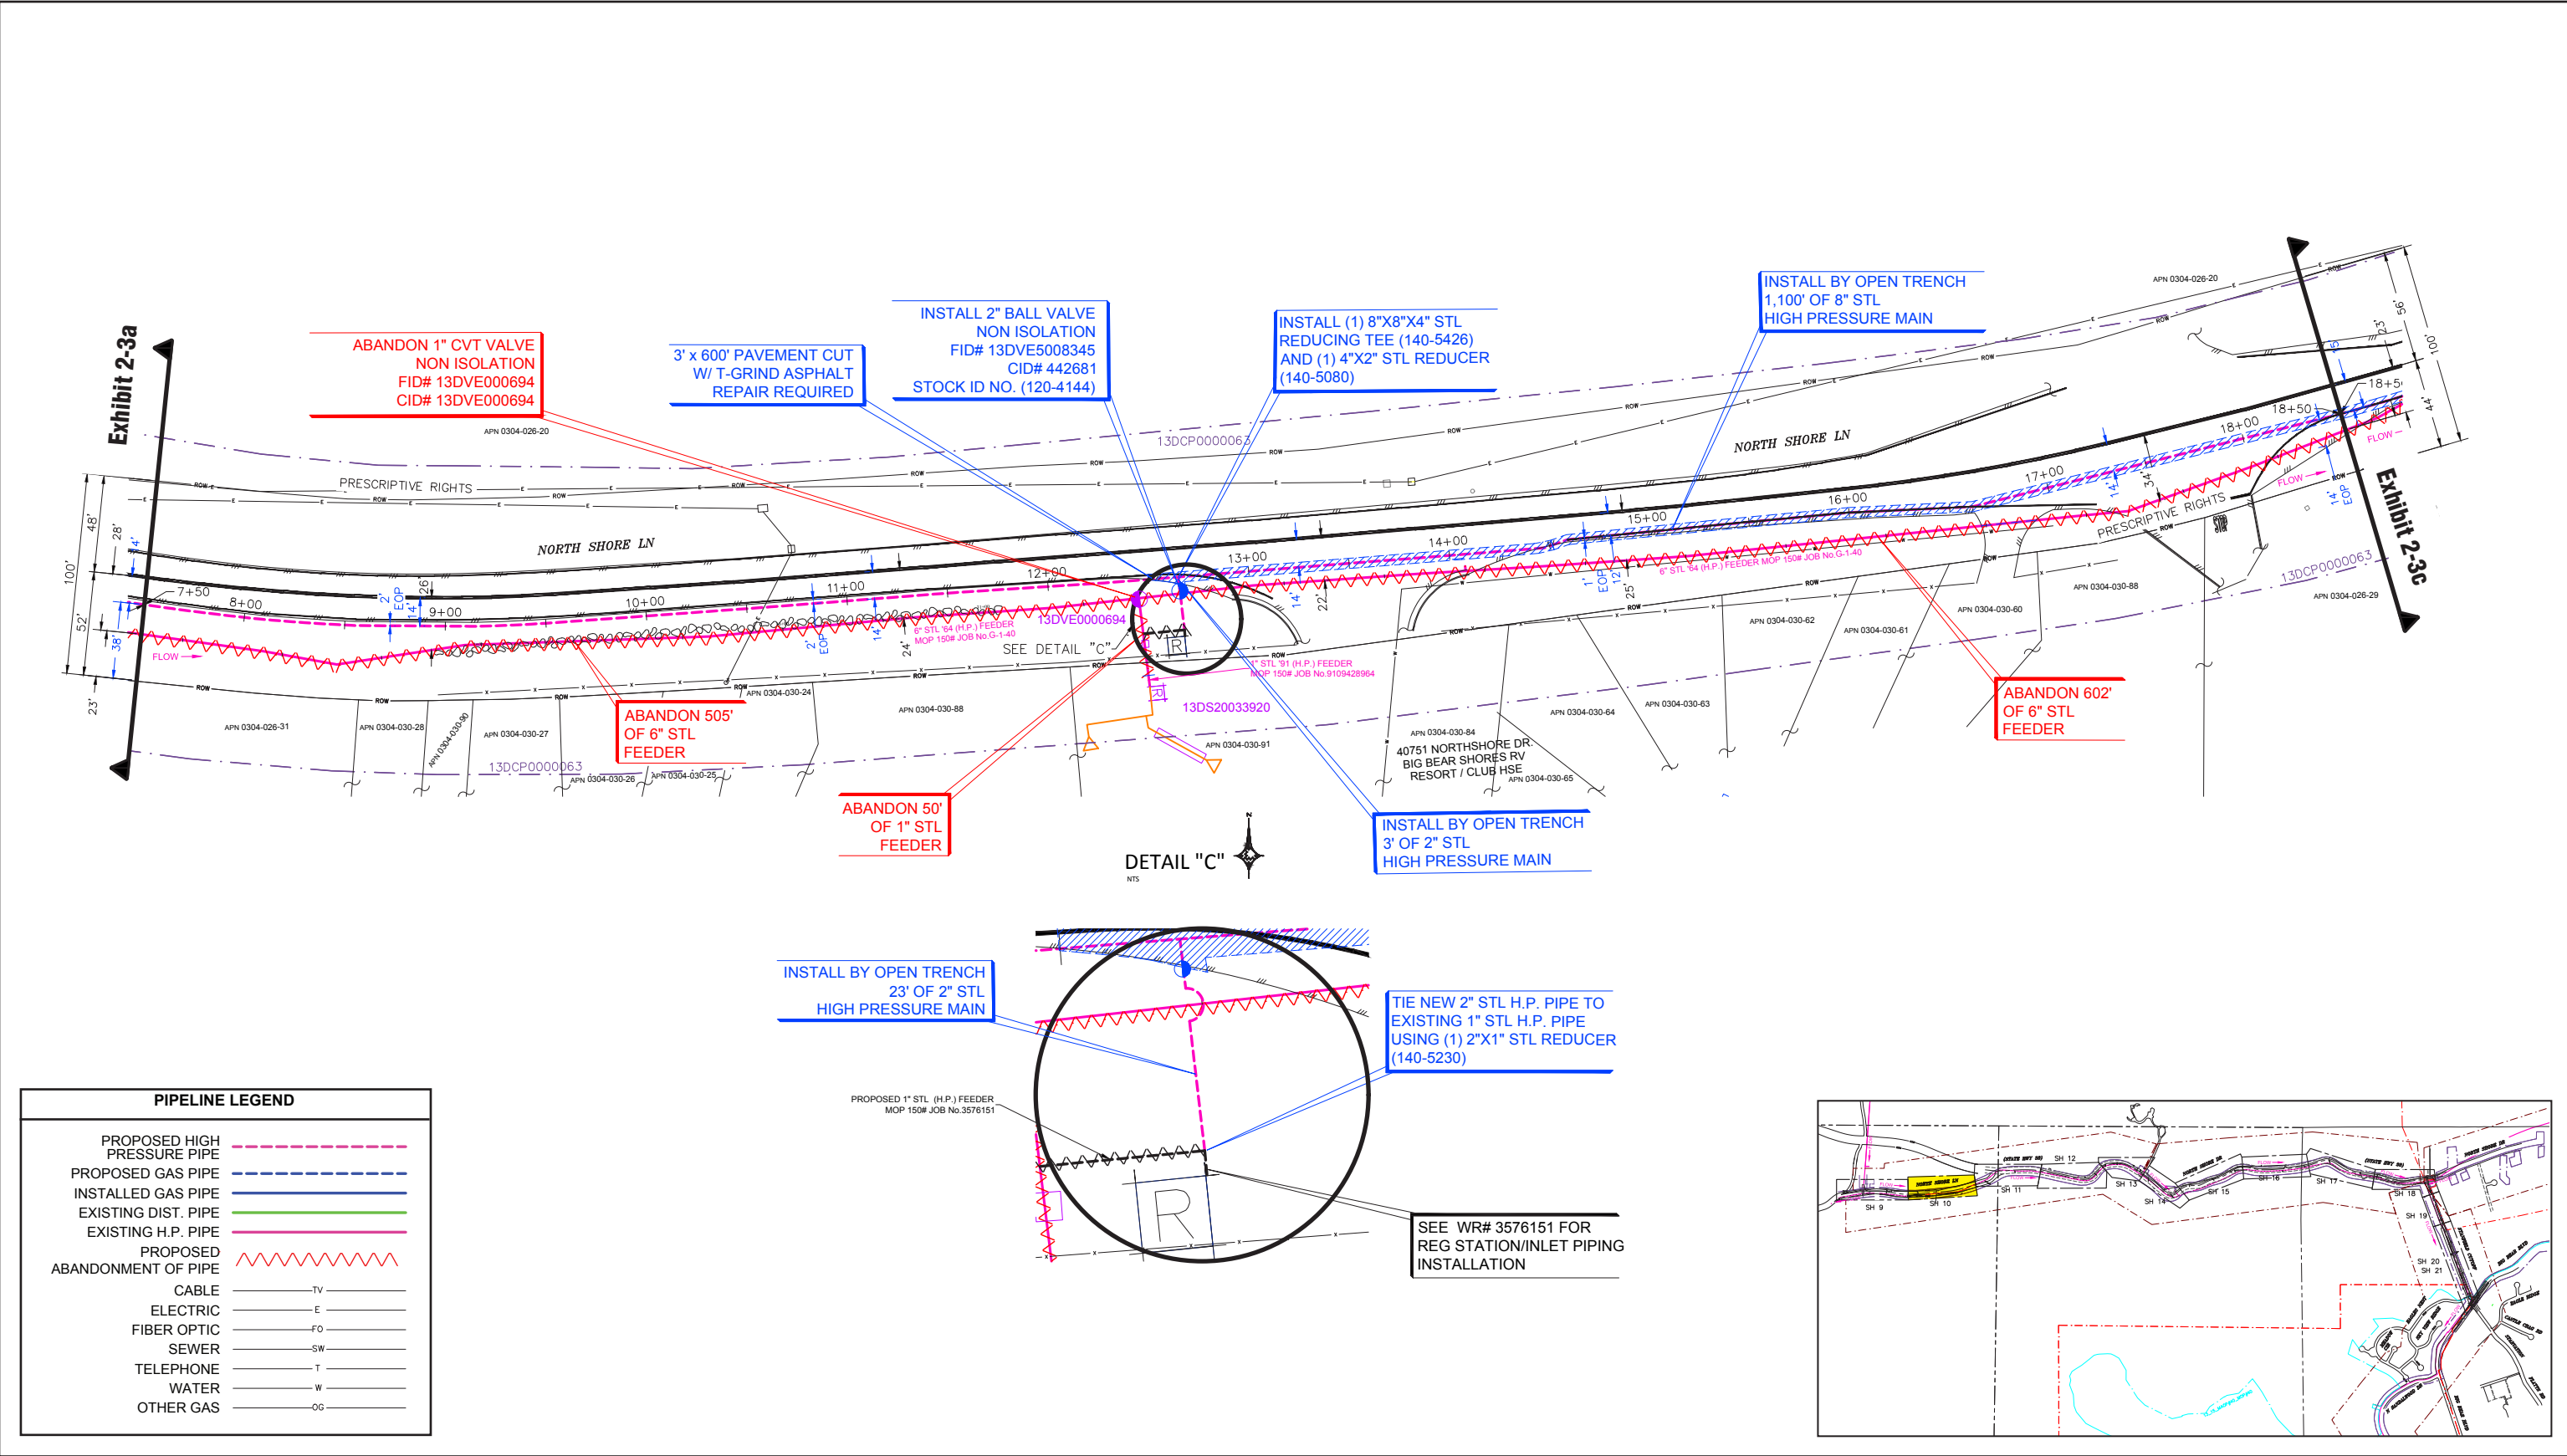

PIPELINE LEGEND	
PROPOSED HIGH PRESSURE PIPE	---
PROPOSED GAS PIPE	---
INSTALLED GAS PIPE	---
EXISTING DIST. PIPE	---
EXISTING H.P. PIPE	---
PROPOSED ABANDONMENT OF PIPE	---
CABLE	TV
ELECTRIC	E
FIBER OPTIC	FO
SEWER	SW
TELEPHONE	T
WATER	W
OTHER GAS	OG

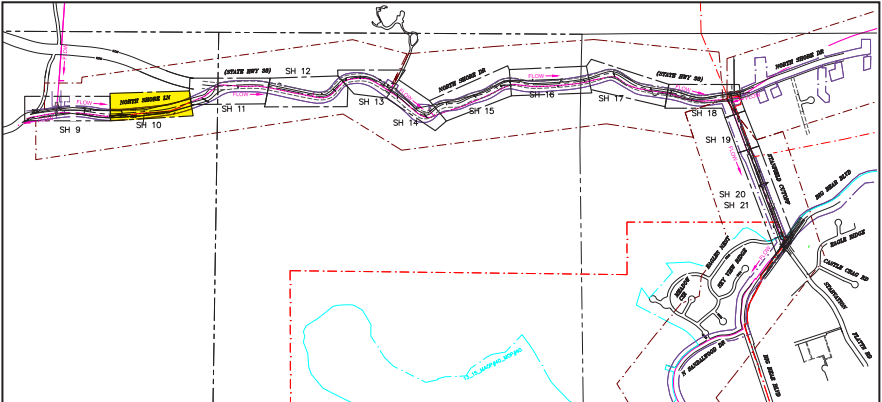

NOT TO SCALE



Michael Baker
INTERNATIONAL



11/18 | JN 133218

NORTH SHORE PIPELINE REPLACEMENT PROJECT
INITIAL STUDY/MITIGATED NEGATIVE DECLARATION
Proposed Improvements

PIPELINE LEGEND	
PROPOSED HIGH PRESSURE PIPE	---
PROPOSED GAS PIPE	---
INSTALLED GAS PIPE	---
EXISTING DIST. PIPE	---
EXISTING H.P. PIPE	---
PROPOSED ABANDONMENT OF PIPE	---
CABLE	TV
ELECTRIC	E
FIBER OPTIC	FO
SEWER	SW
TELEPHONE	T
WATER	W
OTHER GAS	OG

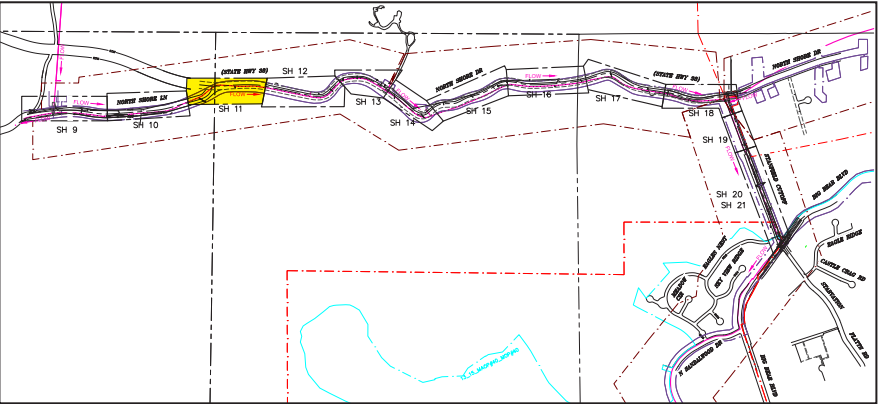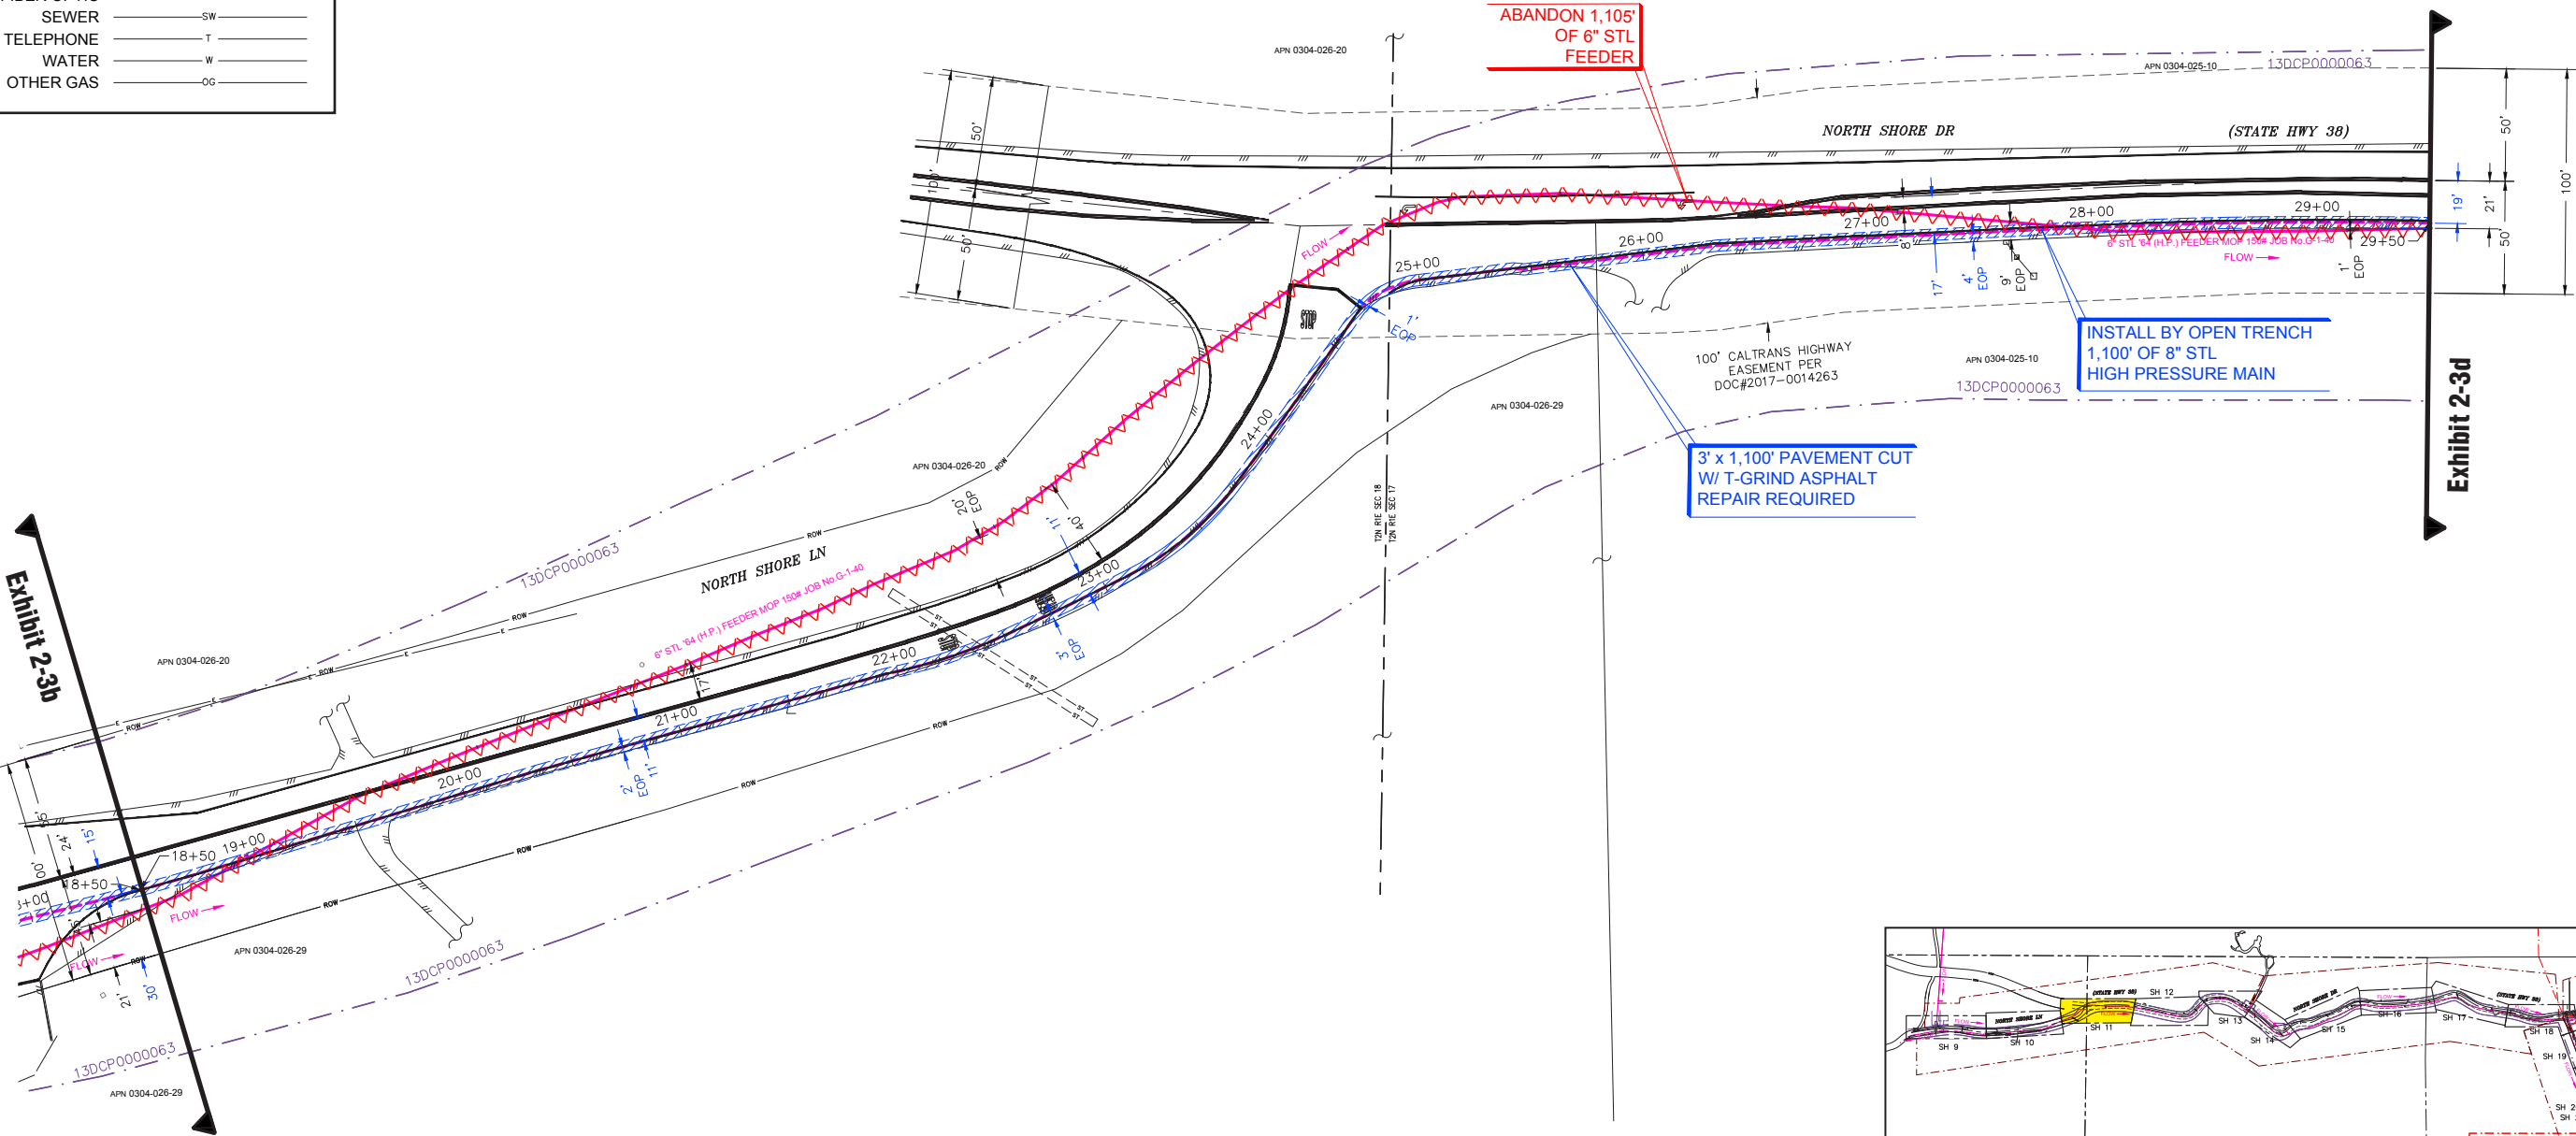

NOT TO SCALE

Michael Baker
INTERNATIONAL



11/18 | JN 133218

NORTH SHORE PIPELINE REPLACEMENT PROJECT
INITIAL STUDY/MITIGATED NEGATIVE DECLARATION
Proposed Improvements

Exhibit 2-3c

INSTALL 1" CURB VALVE
NON ISOLATION
FID# 13DVE5008348
CID# 442684
STOCK ID NO. (160-8009)

DETAIL "F"

INSTALL BY OPEN TRENCH
1' OF 1" STL (101-0085)
H.P. SERVICE

INSTALL (1) 3/4"x1" AUTO
PERF TEE (160-8008)

3/4" STL '93 (H.P.) FEEDER
MOP 150# JOB No. 9405243882

SEE WR# 3630529 FOR
ABANDONMENT OF
FID #13DR20000277

ABANDON 123'
OF 3/4" STL H.P.
FEEDER MAIN

Exhibit 2-3g

3'x21' PAVEMENT CUT
W/ T-GRIND ASPHALT
REPAIR REQUIRED

INSTALL 73' OF 1" STL
H.P. SERVICE

ABANDON 128'
OF 6" STL H.P.
FEEDER MAIN

ABANDON 1" CVT VALVE
NON ISOLATION
FID# 13DVE0000693
CID# 13DVE0000693

ABANDON 708'
OF 6" STL H.P.
FEEDER MAIN


4' x 8' PAVEMENT CUT
W/ T-GRIND ASPHALT
REPAIR REQUIRED FOR
LAUNCH/RECEIVE PIT

INSTALL BY DIRECTIONAL BORE
800' OF 8" STL (100-0041)
H.P. FEEDER MAIN

4' x 8' PAVEMENT CUT
W/ T-GRIND ASPHALT
REPAIR REQUIRED FOR
LAUNCH/RECEIVE PIT

PIPELINE LEGEND

PROPOSED HIGH PRESSURE PIPE	---
PROPOSED GAS PIPE	---
INSTALLED GAS PIPE	---
EXISTING DIST. PIPE	---
EXISTING H.P. PIPE	---
PROPOSED ABANDONMENT OF PIPE	---
CABLE	TV
ELECTRIC	E
FIBER OPTIC	FO
SEWER	SW
TELEPHONE	T
WATER	W
OTHER GAS	OG

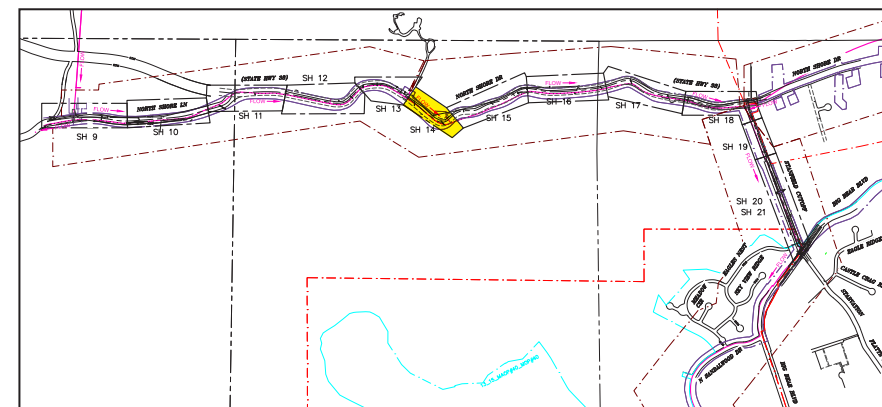

NOT TO SCALE


Michael Baker
INTERNATIONAL



11/18 | JN 133218

NORTH SHORE PIPELINE REPLACEMENT PROJECT
INITIAL STUDY/MITIGATED NEGATIVE DECLARATION
Proposed Improvements

Exhibit 2-3f

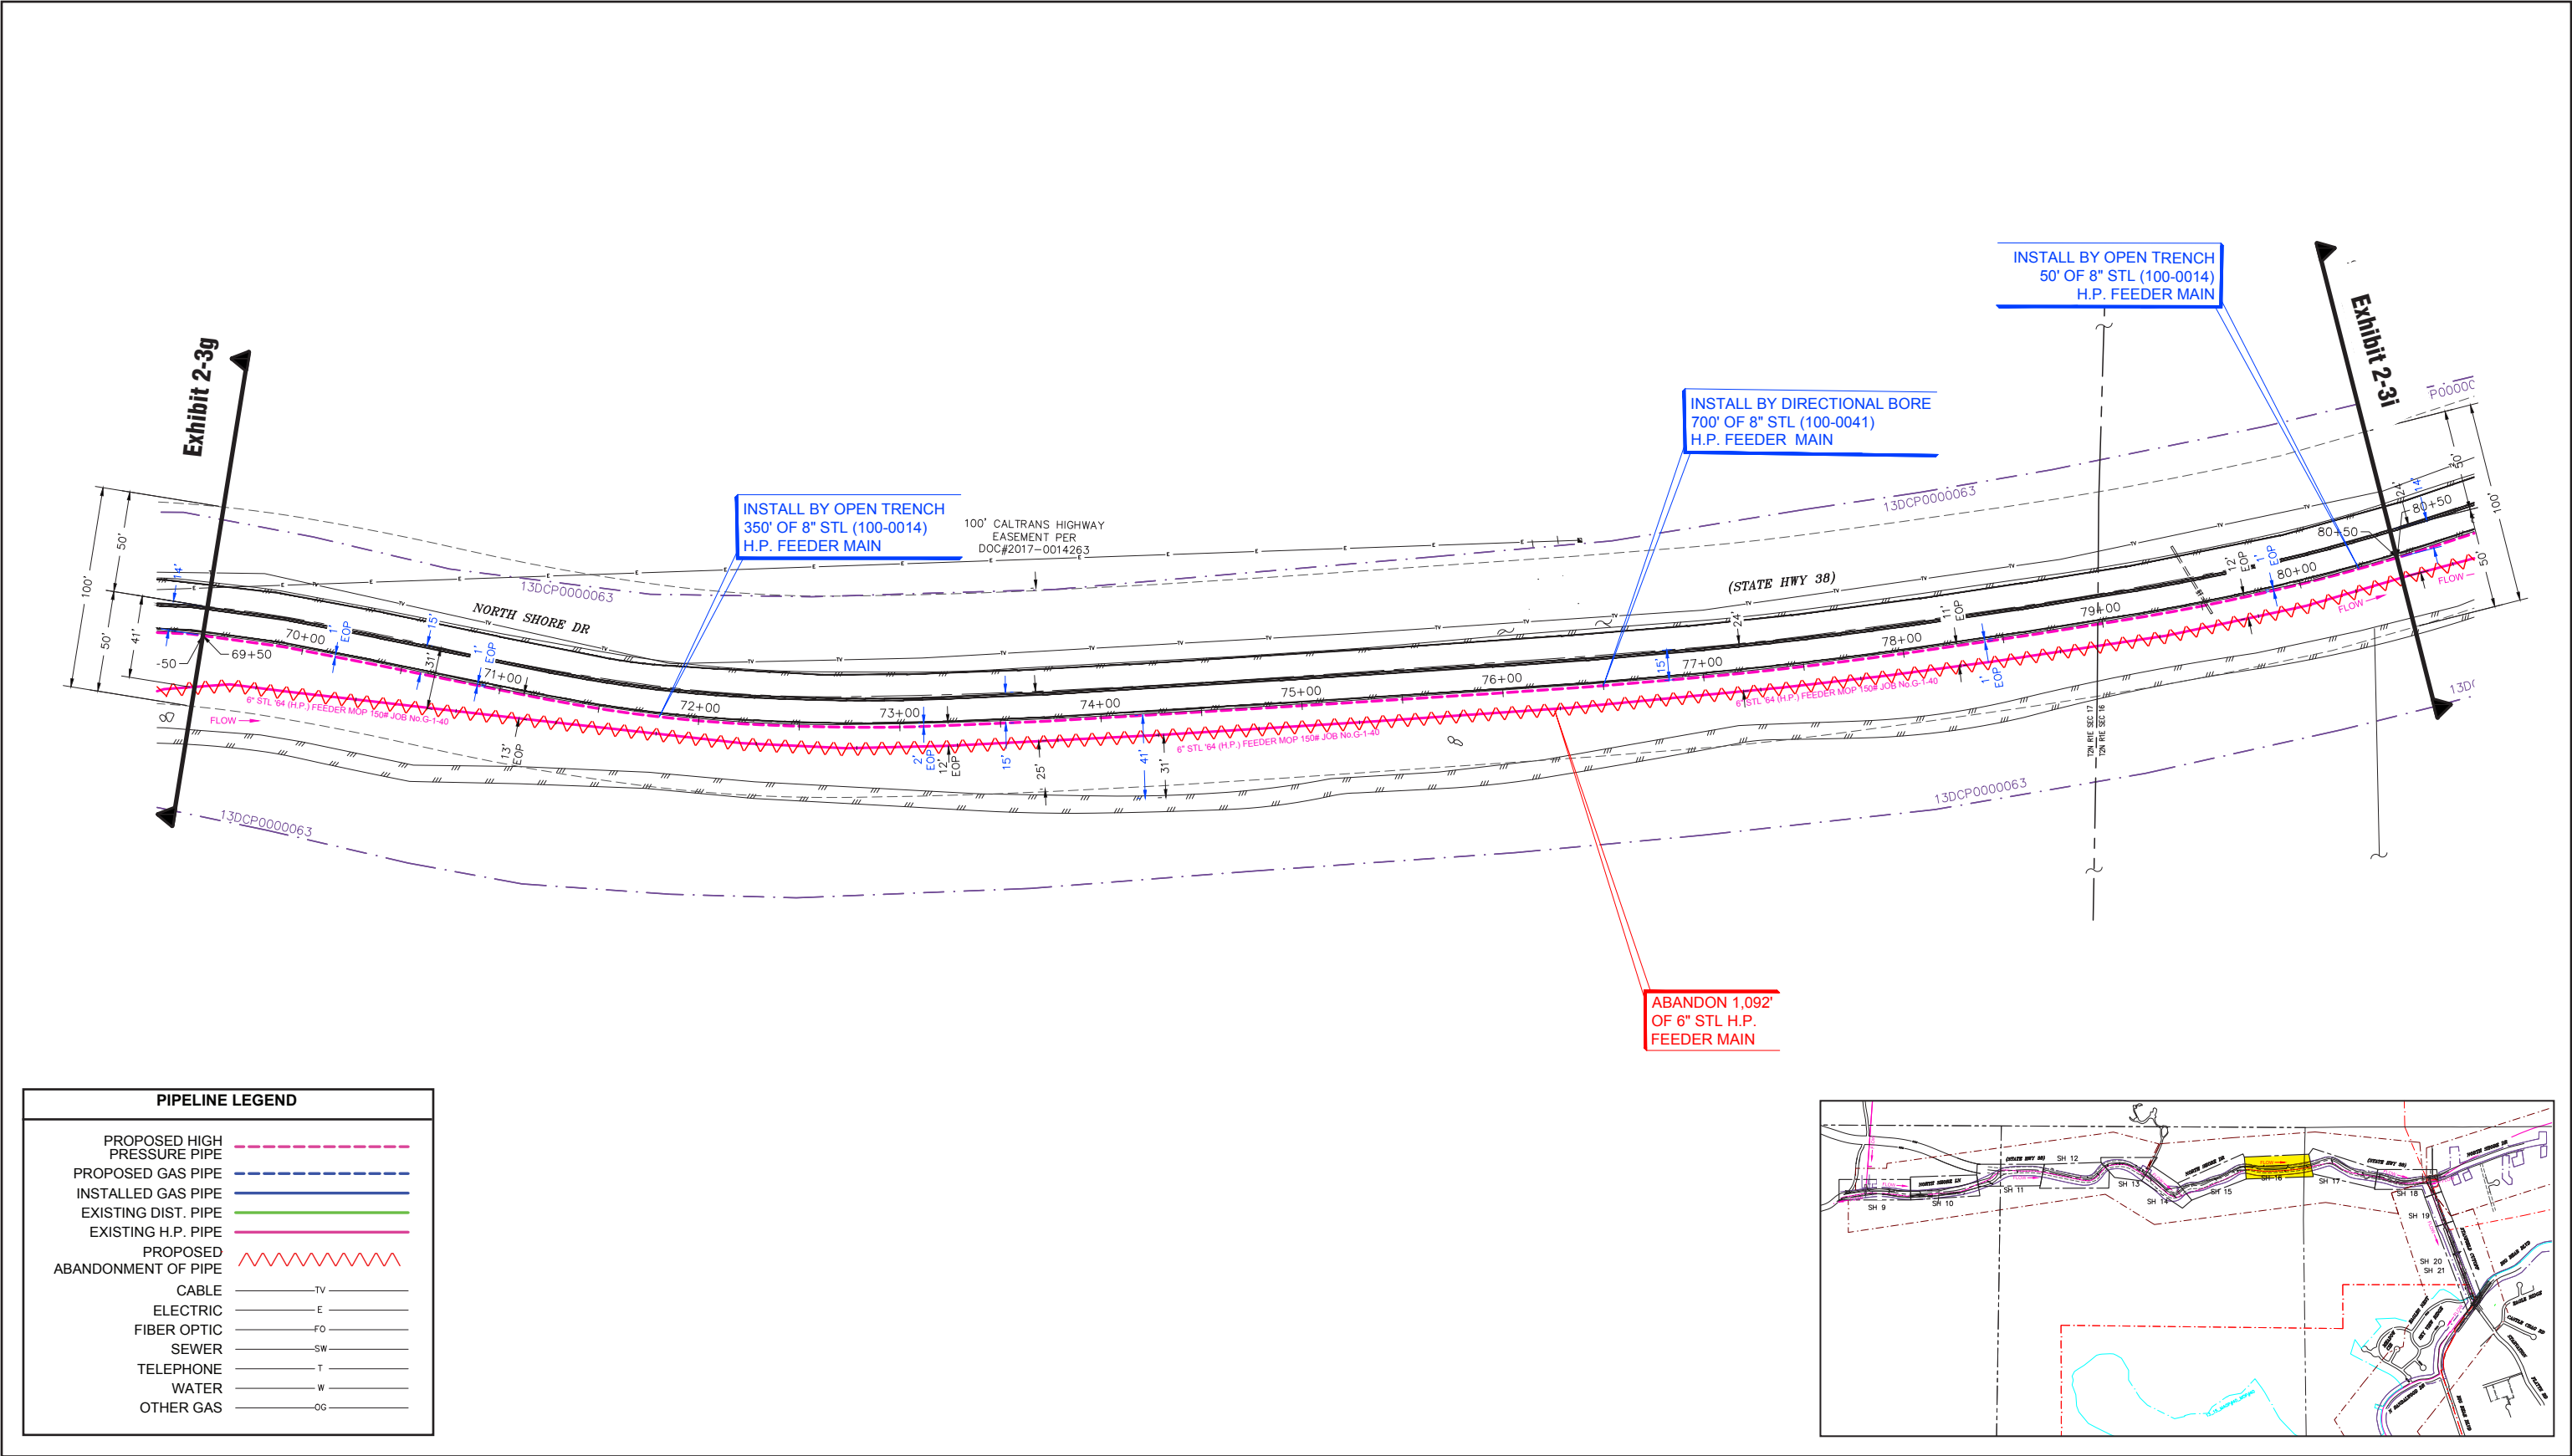


NOT TO SCALE




11/18 | JN 133218

NORTH SHORE PIPELINE REPLACEMENT PROJECT
INITIAL STUDY/MITIGATED NEGATIVE DECLARATION
Proposed Improvements

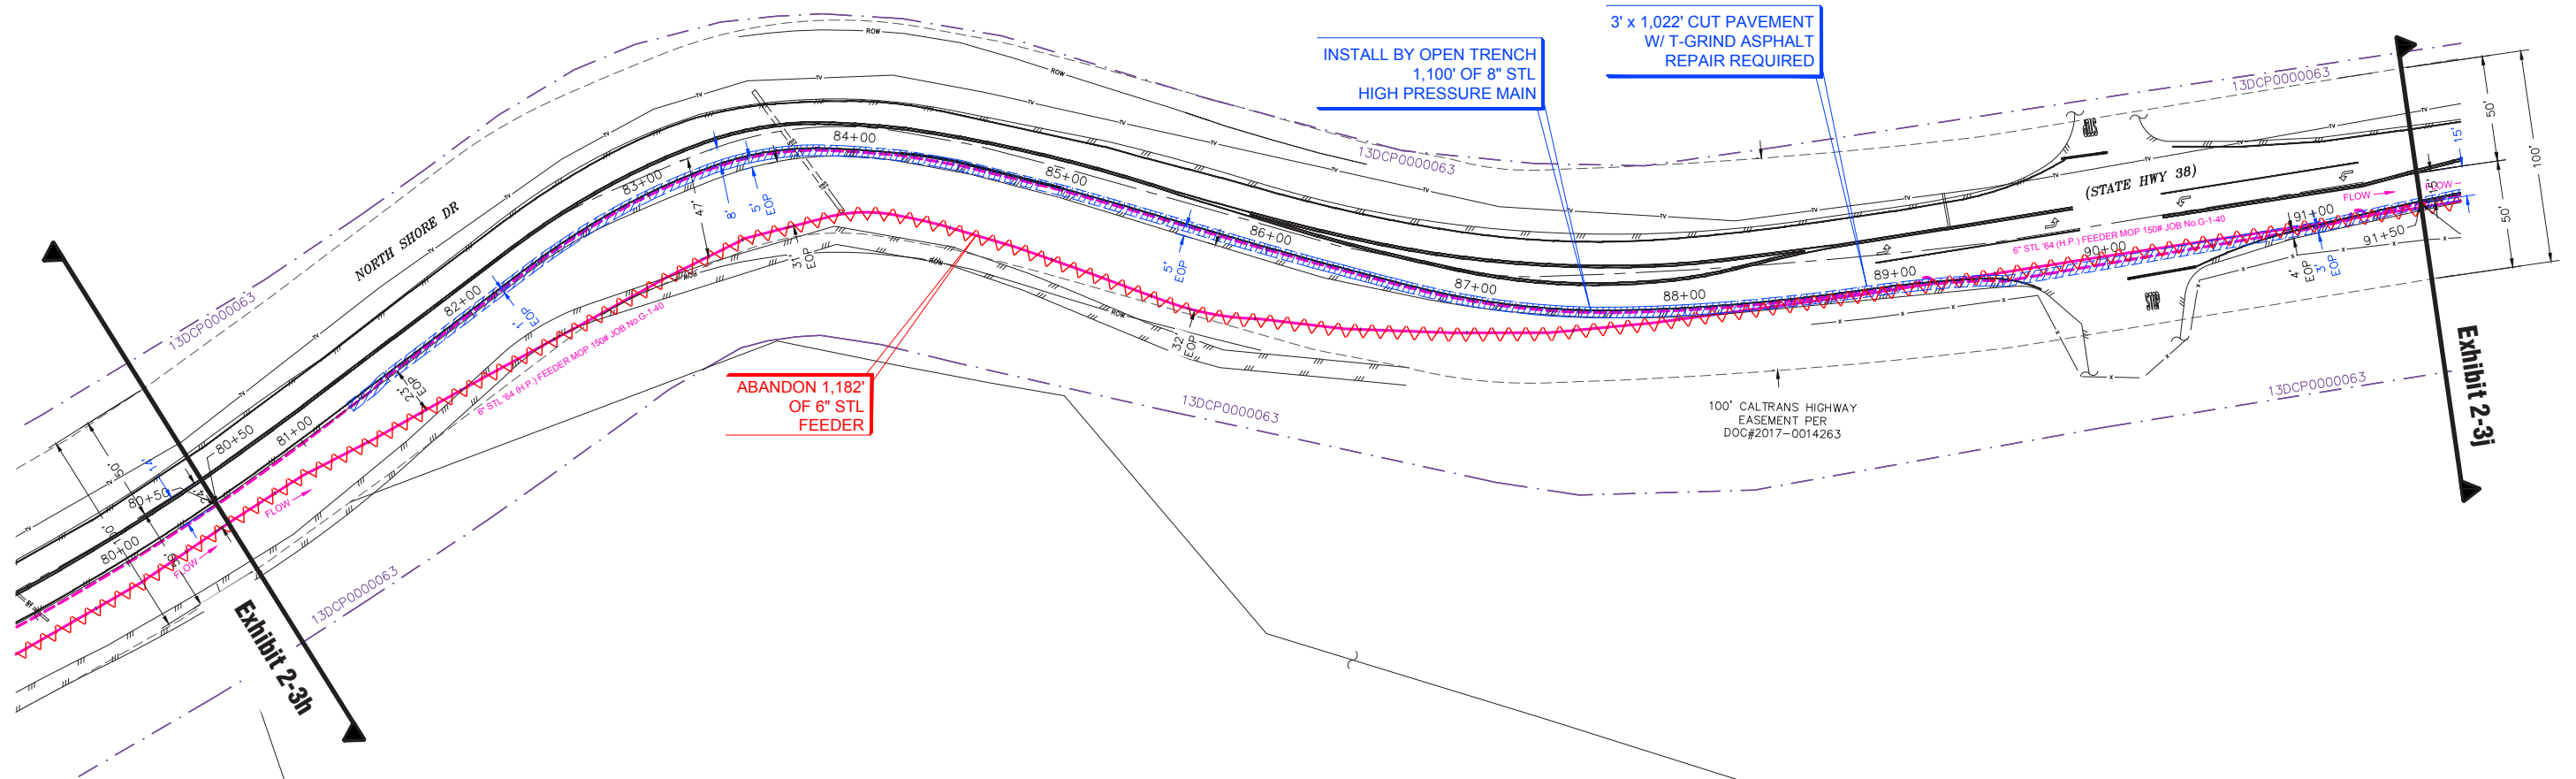

PIPELINE LEGEND	
PROPOSED HIGH PRESSURE PIPE	---
PROPOSED GAS PIPE	---
INSTALLED GAS PIPE	---
EXISTING DIST. PIPE	---
EXISTING H.P. PIPE	---
PROPOSED ABANDONMENT OF PIPE	---
CABLE	TV
ELECTRIC	E
FIBER OPTIC	FO
SEWER	SW
TELEPHONE	T
WATER	W
OTHER GAS	OG

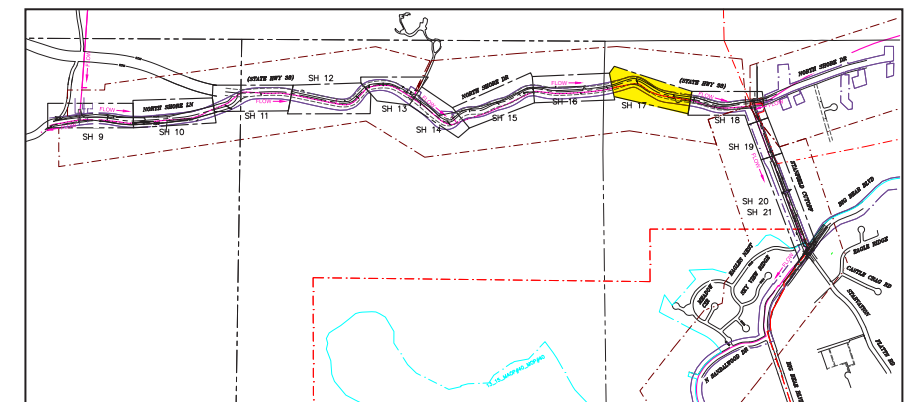

NOT TO SCALE

Michael Baker
INTERNATIONAL



11/18 | JN 133218

NORTH SHORE PIPELINE REPLACEMENT PROJECT
INITIAL STUDY/MITIGATED NEGATIVE DECLARATION
Proposed Improvements

Exhibit 2-3i


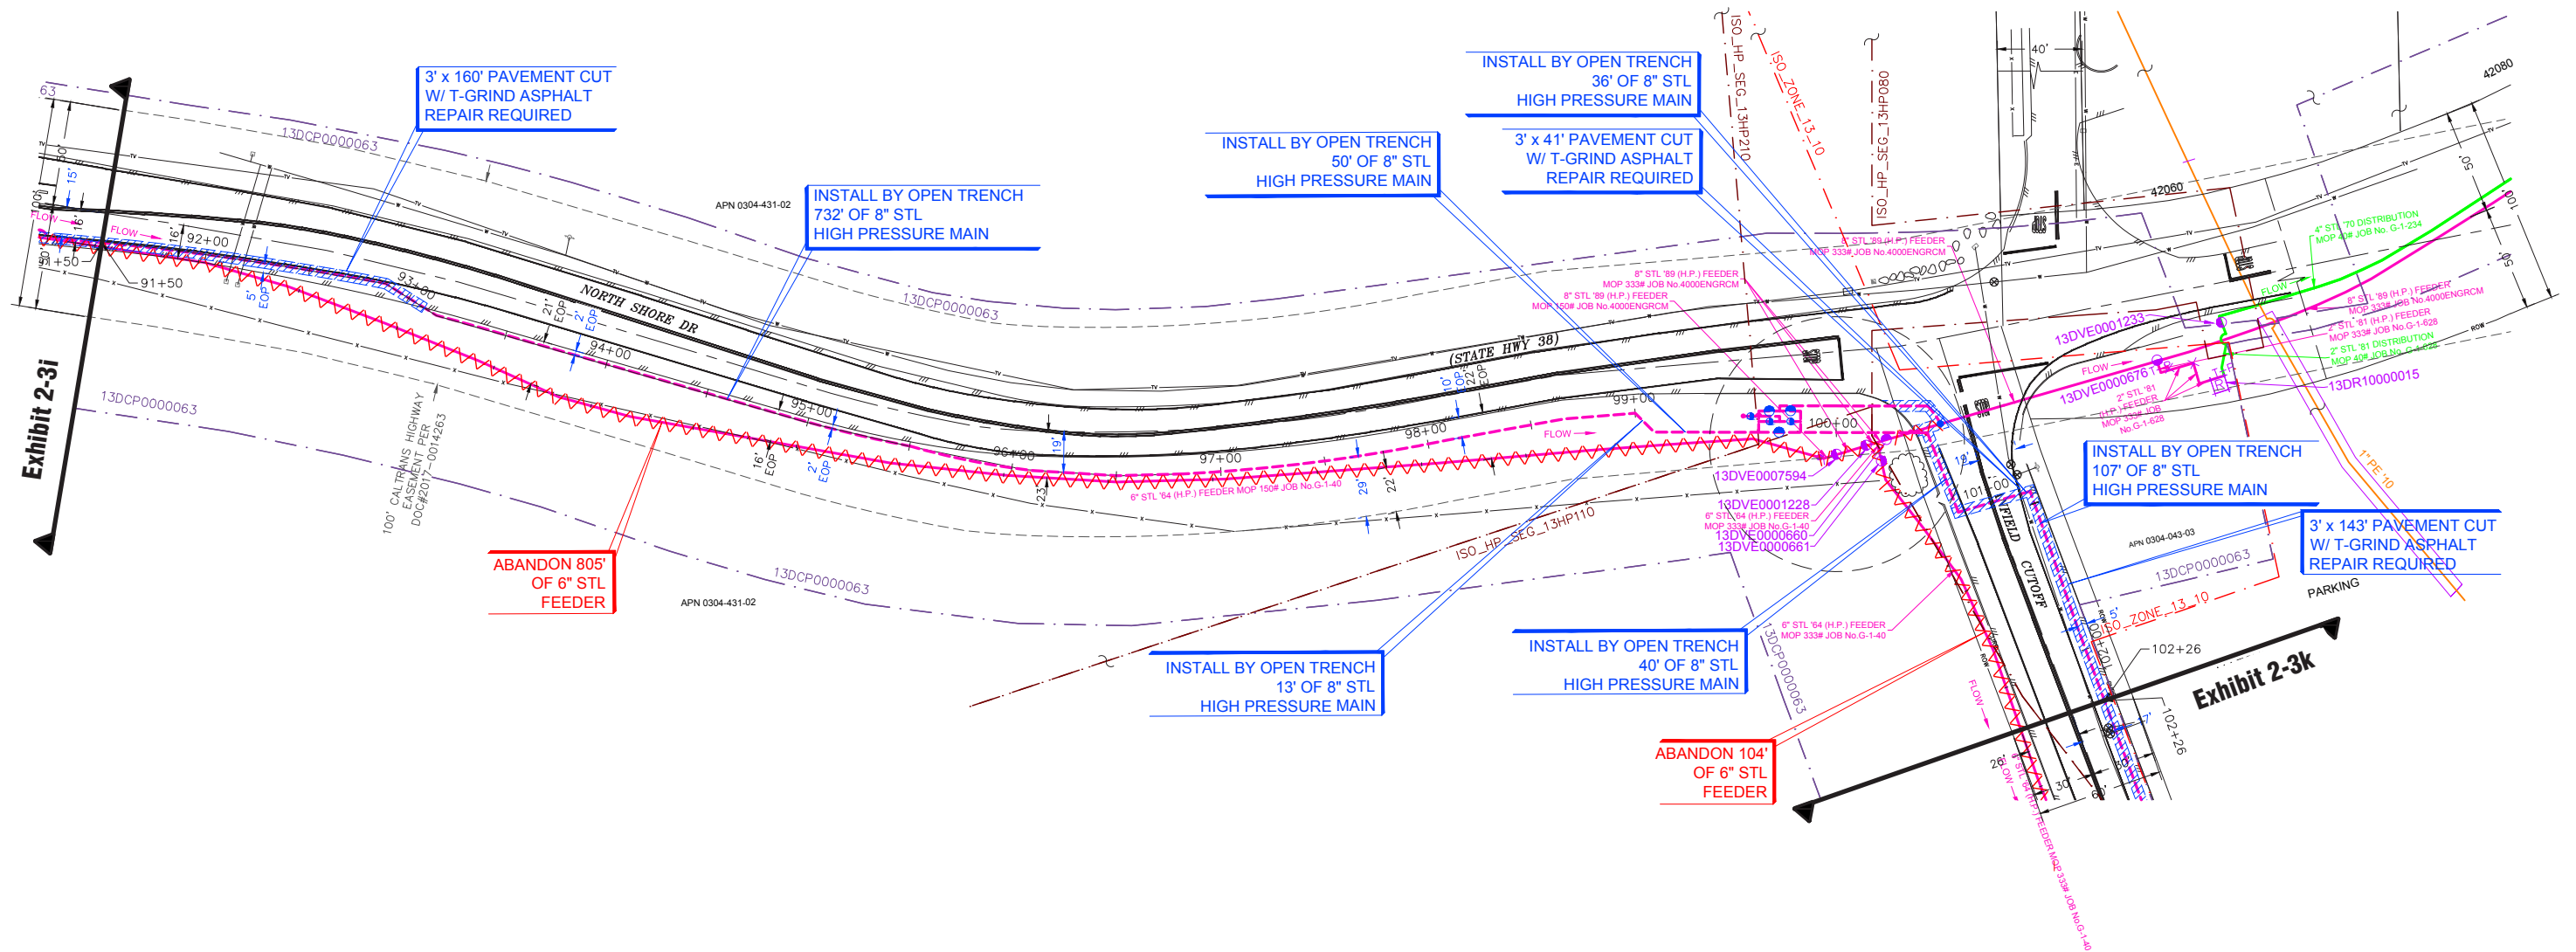


Exhibit 2-3k

PIPELINE LEGEND	
PROPOSED HIGH PRESSURE PIPE	---
PROPOSED GAS PIPE	---
INSTALLED GAS PIPE	---
EXISTING DIST. PIPE	---
EXISTING H.P. PIPE	---
PROPOSED ABANDONMENT OF PIPE	---
CABLE	TV
ELECTRIC	E
FIBER OPTIC	FO
SEWER	SW
TELEPHONE	T
WATER	W
OTHER GAS	OG

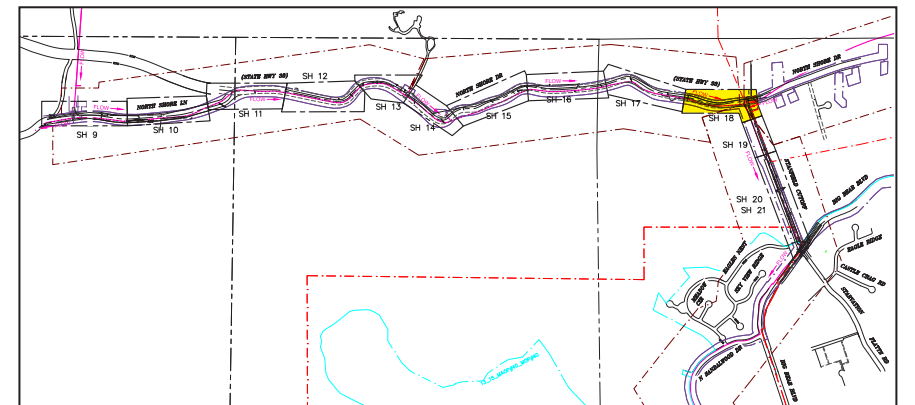

NOT TO SCALE


Michael Baker
INTERNATIONAL




11/18 | JN 133218

NORTH SHORE PIPELINE REPLACEMENT PROJECT
INITIAL STUDY/MITIGATED NEGATIVE DECLARATION
Proposed Improvements

Exhibit 2-3j

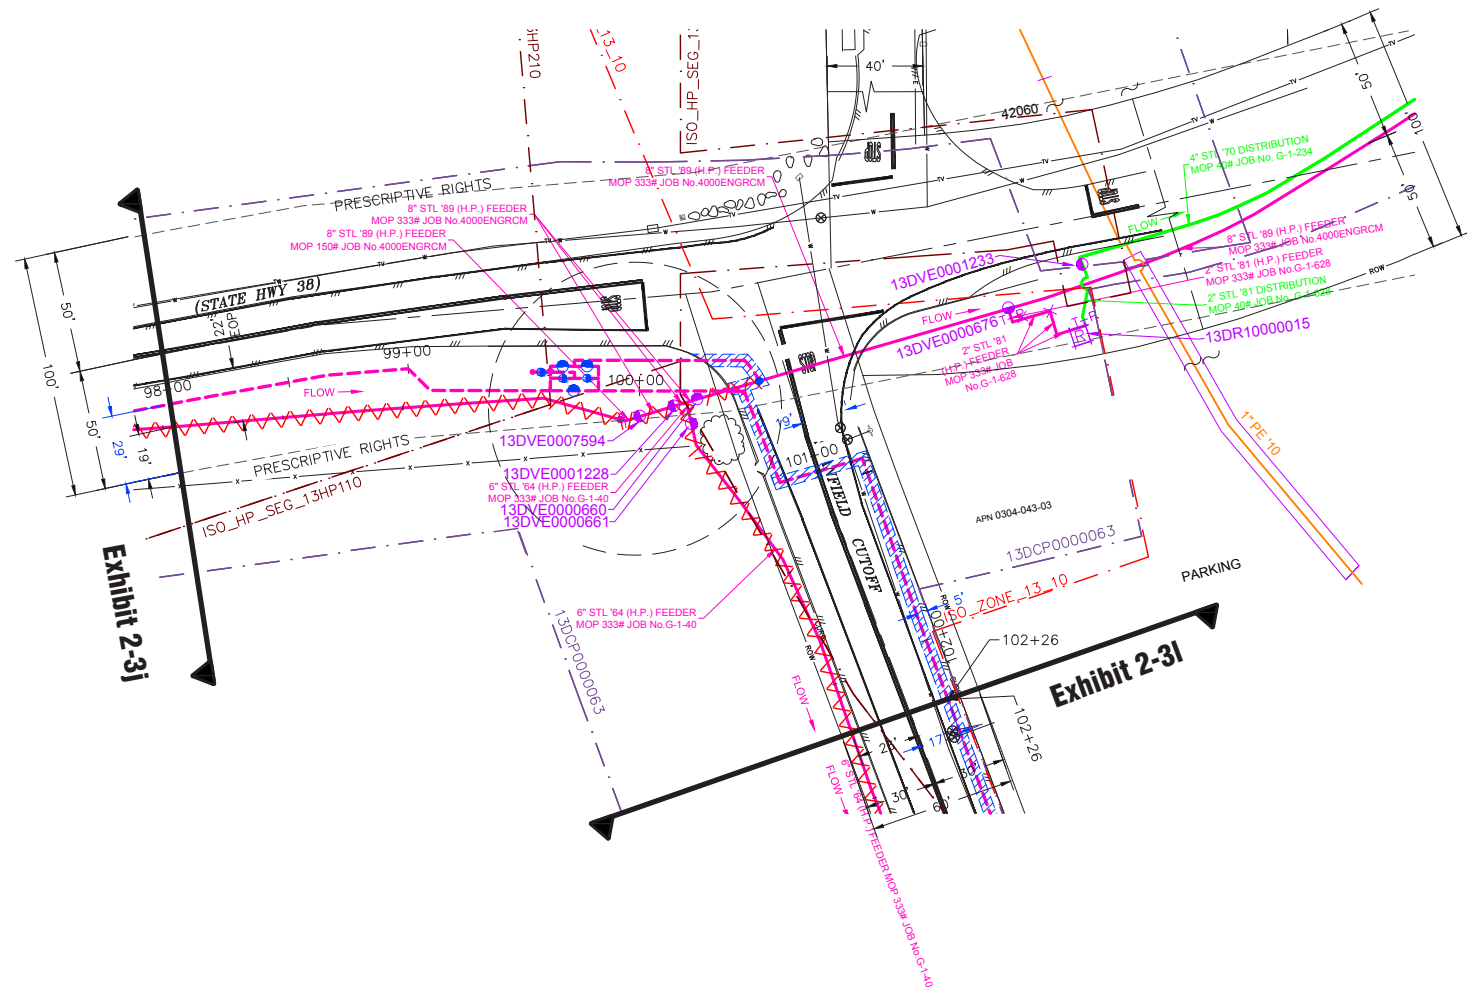

PIPELINE LEGEND	
PROPOSED HIGH PRESSURE PIPE	---
PROPOSED GAS PIPE	---
INSTALLED GAS PIPE	---
EXISTING DIST. PIPE	---
EXISTING H.P. PIPE	---
PROPOSED ABANDONMENT OF PIPE	---
CABLE	TV
ELECTRIC	E
FIBER OPTIC	FO
SEWER	SW
TELEPHONE	T
WATER	W
OTHER GAS	OG

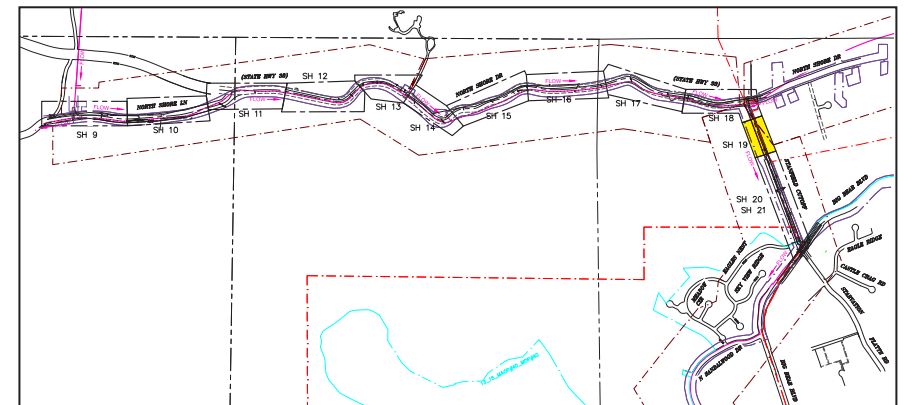

NOT TO SCALE

Michael Baker
INTERNATIONAL



11/18 | JN 133218

NORTH SHORE PIPELINE REPLACEMENT PROJECT
INITIAL STUDY/MITIGATED NEGATIVE DECLARATION

Proposed Improvements

Exhibit 2-3k

