


TENTATIVE TRACT MAP NO. 20275
TENTATIVE UTILITY EXHIBIT

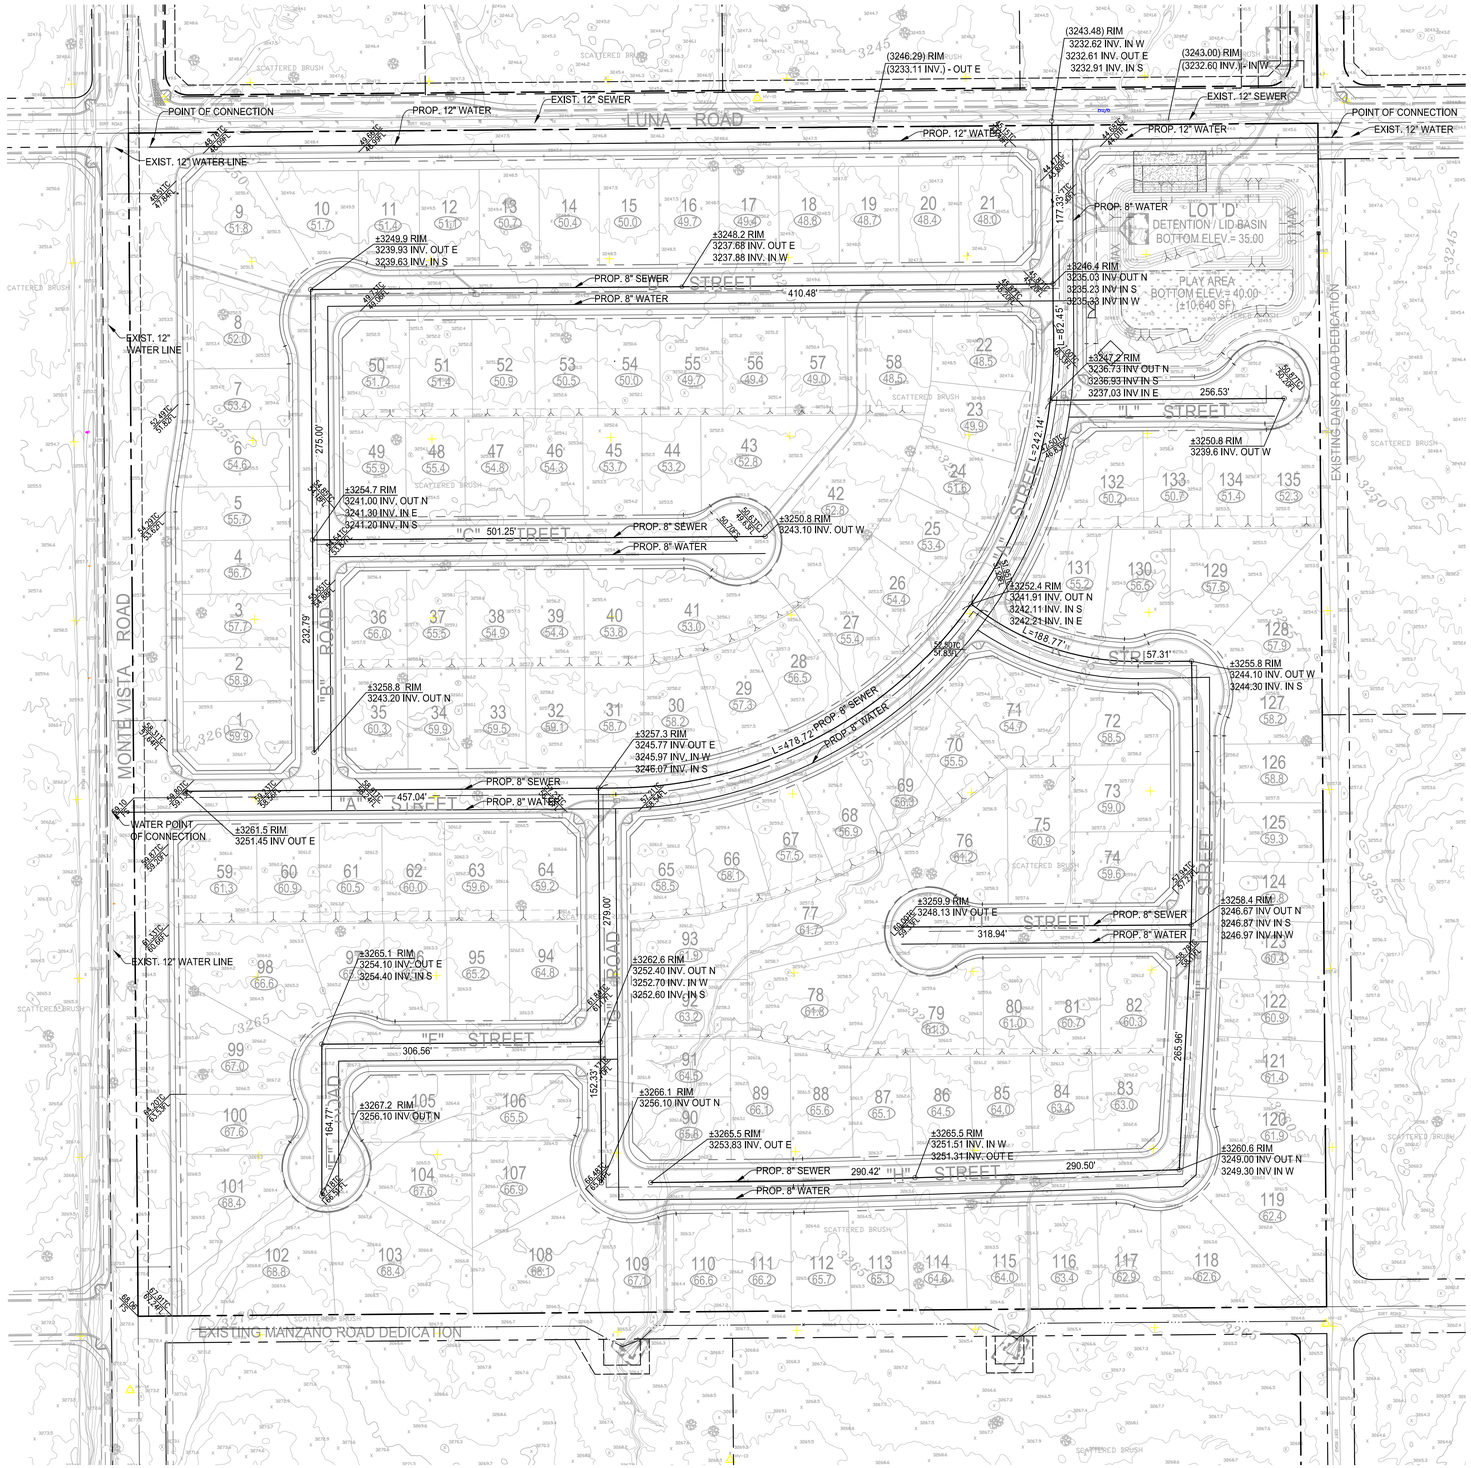

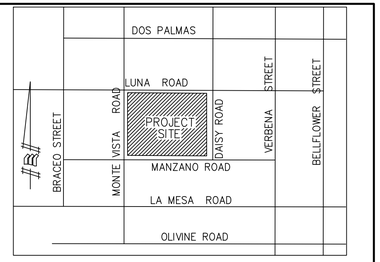

VICINITY MAP
NOT TO SCALE

NOTE:
CONCEPTUAL UTILITY DESIGN TO SHOW SERVICEABILITY TO SITE FOR UNDERGROUND SEWER AND WATER SERVICE. DESIGN SUBJECT TO CHANGE UPON FINAL DESIGN.

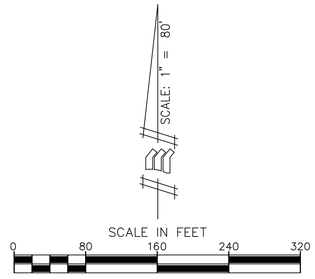

LEGEND:

PL	PROPERTY LINE
R/W	RIGHT OF WAY
FG	FINISHED GRADE
HP	HIGH POINT
FL	FLOWLINE
EG	EXISTING GRADE
RCP	REINFORCED CONCRETE PIPE
— // —	DAYLIGHT LINE
(3200)	EXISTING ELEVATION
3200	PROPOSED ELEVATION
———·———	FLOWLINE
C&G	CURB AND GUTTER
INV.	INVERT
N	NORTH
S	SOUTH
E	EAST
W	WEST

DEVELOPER:

KB HOME SOUTHERN CALIFORNIA COASTAL INC.
36310 INLAND VALLEY DRIVE
WILDOMAR, CA 92595
PHONE: (909) 691-5300

CITY OF VICTORVILLE

TENTATIVE TRACT MAP NO. 20275
TENTATIVE UTILITY EXHIBIT

MADOLE & ASSOCIATES, INC.
Engineering Communities for Life
9302 PITTSBURGH AVE., SUITE 230
RANCHO CUCAMONGA, CA. 91730
PHONE: 909.481.6322
FAX: 909.481.6320

SCALE: 1"=80'

JOB NUMBER: 652-2039

SHEET 2 OF 2